PHASE I ENVIRONMENTAL SITE ASSESSMENT - *DRAFT*

Rancho Harvest
Santa Maria, California

March 13, 2021
Haro Environmental Project 6036-2020

Prepared by:
Haro Environmental, Inc.
872 Higuera Street
San Luis Obispo, California

In conjunction with:
SWCA Environmental Consultants
1422 Monterey Street, Suite C200
San Luis Obispo, California

Prepared for:

City of Santa Maria
Community Development Department
110 South Pine Street, Suite 101
Santa Maria, CA 93458

Prepared by:

DRAFT
Elliot R. Haro
Principal Scientist

TABLE OF CONTENTS

Section **Page**

EXECUTIVE SUMMARY i

1.0 INTRODUCTION 1
1.1 PURPOSE 1
1.2 SCOPE OF SERVICES 2

2.0 SITE SETTING 4
2.1 SITE DESCRIPTION 4
2.2 REGIONAL GEOLOGY AND HYDROGEOLOGY 4
2.3 ADJOINING AREA LAND USE 6
2.4 USER PROVIDED INFORMATION 6
2.4.1 Title Records 6
2.4.2 Environmental Liens or Activity and Use Limitations 6
2.4.3 Specialized Knowledge 6
2.4.4 Commonly Known or Reasonably Ascertainable Information 7
2.4.5 Valuation Reduction for Environmental Issues 7
2.4.6 Owner, Property Manager, and Occupant Information 7
2.4.7 Reason for Performing Phase I ESA 7
2.4.8 Other 7
2.5 ENVIRONMENTAL LIENS 7

3.0 RECORDS REVIEW 8
3.1 RESULTS OF DATABASE SEARCH 9
3.1.1 Subject Property 9
3.1.2 Adjacent and/or Nearby Properties 12
3.1.3 Orphan List 13
3.1.4 Non-ASTM Issues 13
3.2 OTHER RECORDS REVIEWED 14
3.2.1 Public Agency Records 14
3.2.2 Previous Environmental Reports 15

4.0 SITE HISTORY 19
4.1 AERIAL PHOTOGRAPHS 19
4.2 HISTORICAL TOPOGRAPHIC MAPS 21
4.3 SANBORN® FIRE INSURANCE MAPS 23
4.4 CITY DIRECTORIES 23
4.5 OIL AND GAS MAPS 25
4.6 CRUDE OIL PIPELINES 25

5.0 SITE RECONNAISSANCE AND INTERVIEWS 26
5.1 SITE RECONNAISSANCE 26
5.1.1 Methodology and Limiting Conditions 26
5.1.2 Current Use of the Property and Adjoining Properties 26

5.1.3 General Description of Structures....27
5.1.4 Interior and Exterior Observations....27
5.1.5 Hazardous Substances and Petroleum Products....28
5.1.6 Unidentified Substance Containers....28
5.1.7 Storage Tanks....29
5.1.8 Odors....29
5.1.9 Pools of Liquid....29
5.1.10 Drums....29
5.1.11 Indications of Polychlorinated Biphenyls (PCBs)....29
5.1.12 Other Conditions of Concern....30
5.2 INTERVIEWS....30

6.0 FINDINGS, CONCLUSTIONS AND RECOMMENDATIONS....32

7.0 STANDARD OF CARE....35

8.0 REFERENCES....37

TABLES

Table **Page**

TABLE 2-1 SITE LOCATION AND LAND USE....4
TABLE 2-2 PHYSICAL AND ENVIRONMENTAL CHARACTERISTICS....5
TABLE 3-1 EDR LISTING SUMMARY OF SELECTED PROPERTIES....9
TABLE 4-1 HISTORICAL AERIAL PHOTOGRAPHS REVIEWED....19
TABLE 4-2 HISTORICAL TOPOGRAPHIC MAPS REVIEWED....21
TABLE 4-3 CITY DIRECTORIES LISTINGS....23

PLATES

Plate 1 Site Vicinity Map
Plate 2 Site and Adjacent Land Use Map

APPENDICES

Appendix A – Regulatory Records and Historical Documentation Reports
EDR Corporation: Government Records Report, Historical Aerial Photo Report, Historical Topographic Map Report, Sanborn® Fire Insurance Maps Report, City Directory Abstract

Appendix B – Research Documentation

Appendix C – Photolog

Appendix D – Qualifications

EXECUTIVE SUMMARY

This Phase I Environmental Site Assessment (Phase I ESA) of the property identified as Rancho Harvest located at 1429 South Blosser Road, 1441 South Blosser Road, 1225 La Brea Avenue, and 1227 La Brea Avenue in the City of Santa Maria, California (the Site) was performed by Haro Environmental in conjunction with SWCA Environmental Consultants (SWCA) for the City of Santa Maria Community Development Department (SMCDD). Haro Environmental performed this Phase I ESA consistent with the American Society for Testing and Materials (ASTM) Practice E-1527-13, *Standard Practice for Environmental Site Assessments: Phase I Environmental Site Assessment Process* (ASTM Standard). Exceptions to, or deletions from, this practice are described in this report.

The purpose of this assessment was to identify known, potential or historic recognized environmental conditions (RECs) resulting from historic and/or current uses of hazardous substances or petroleum products at the Site. We understand SMCDD is considering a request to rezone the Site, and is interested in identifying environmental concerns associated with the Site. The findings of this environmental assessment are based on Haro Environmental's knowledge of the Site from observations and information gathered during this Phase I ESA.

The Site is an approximately 6.75-acre property currently used for a retail plumbing supply company, offices, storage, and agricultural farm equipment maintenance and repair. Access to the Site is provided by private driveways off South Blosser Road and La Brea Avenue. The Site is currently developed with five structures and has been designated Santa Barbara County Assessor's Parcel Numbers 117-240-024 and -025.

The subject Site is comprised of multiple addresses including 1429 & 1441 South Blosser Road, and 1227 & 1225 La Brea Avenue; and several historic address including 1435A, 1437A, 1437, 1445, 1445, and 1475 South Blosser Road. Results of the regulatory agency database search performed by the Environmental Data Resources Corporation (EDR) indicate three of these addresses were listed in the databases searched including 1429 and 1441 South Blosser Road; and one former Site address of 1439 South Blosser Road. The following summarizes the database and public agency information:

- The Site with an address of 1429 South Blosser Road was listed as Rancho Harvest (property owner), Rancho Nuevo Harvesting Inc. (property and equipment lessee), Viker Tractor Company Inc., and John P Donovan Construction Company. Rancho Harvest and Viker Tractor Company were listed in databases suggesting potential environmental concerns and include:

- Rancho Harvest is listed in the FINDS, ECHO, HWTS, CERS HAZ WASTE, HAZNET, RCRA NONGEN/NLR, and Santa Barbara CUPA Listings. Rancho Harvest is listed as a general automotive repair business. In the CERS HAZ WASTE and HAZNET database listings, this property was listed as a hazardous waste generator of: other organic solids, unspecified organic liquid mixture, unspecified oil-containing waste, hydrocarbon solvents (benzene, hexane, Stoddard, Etc.), and aqueous solution with <10% total organic residues, in the years 1998 through 2017. The facility was listed in the RCRA NONGEN/NLR database as a handler/non-generator of hazardous waste with no violations. Based on the lack of violations, the likelihood of significant contamination from this business appears to be low.

- Viker Tractor Company Inc. is listed in the HIST UST database. The Hist UST database list the Viker Tractor Company Inc. as a gas station. Records indicate two USTs were installed in 1979 including one 1,000-gallon for gasoline and one 1,000-gallon for diesel fuel. Records obtained from the SMCDD and from the Santa Barbara County Environmental Health Services (CSBEHS) indicate the tanks were located south of the building and removed in 1988. No environmental data and no case closure information was included in the records reviewed during preparation of this Phase I ESA.

- The Site with an address of 1441 South Blosser Road was listed as Cal Maria Engines & Equipment, 1X Cal Maria Engines & Equipment, Betteranda Farms (Betteravia Farms), and Jesse Manricquez in the databases searched by EDR. Cal Maria Engines & Equipment was listed in the HIST UST, Santa Barbara CUPA LISTINGS, HWTS, HAZNET, RCRA-SQG, FINDS and ECHO databases. Records indicate between 1982 and 2001, Cal-Maria Engines & Equipment (Cal Maria) conducted industrial engine and equipment repairs onsite and utilized various hazardous materials including: other organic solids, unspecified organic liquid mixture, unspecified oil-containing waste, hydrocarbon solvents (benzene, hexane, Stoddard, Etc.), aqueous solution with <10% total organic residues, and contaminated soil (derived from site clean-up). The HIST UST and Santa Barbara CUPA LISTINGS database identifies the historic location of two USTs. A Geotracker reference lists these tanks as "one 500-gallon waste oil UST and one 3,000 unleaded fuel UST since at least since 1985." Permit files indicate the USTs were removed in 1988. In addition, a below-grade two-stage clarifier (unknown volume and installation date) is depicted in the central portion of the subject property near the center of the parking/driveway area. The current tenant, Streator Pipe & Supply, does not reportedly utilize the onsite clarifier. In February 2015, a Phase I conducted by

Anderson Environmental (Anderson) for the 1441 South Blosser Property and noted the following findings:

- "In 1988, a correspondence from the Santa Barbara County Health Care Services requested that contaminated soil around the wash area (assumed to be in vicinity of the clarifier) must be removed as hazardous waste. No records or additional information was available confirming that this was completed."

- "Following the removal of the two USTs, two soil samples were reportedly collected from the vicinity of the former USTs (one sample from each location). Analysis of the soil samples revealed low to non-detect concentrations of total petroleum hydrocarbons and fuel oxygenates. No soil data or closure letter was available from any of the available records."

- "According to a Santa Maria Fire Department (SMFD) hazardous materials incident report dated June 26, 2014, contaminated soils suspected to contain volatile organic compounds (VOCs; based on odors) were encountered during soil remediation activities for a reported "old fuel and chemical facility" at the Streator Pipe & Supply property. According to a representative from Streator Pipe & Supply, the western portion of the subject property was recently paved and that soils had been sampled during this time. This western portion of the Streator facility is approximately west of the former UST locations. A representative from the SMFD indicated that regulatory oversight for the soil remediation would be conducted by the SBCPHD."

- "The former operations of the occupant Cal-Maria Engines & Equipment Inc. which included fueling and engine repair operations, documented hydrocarbon solvent usage, and clarifier represent a **recognized environmental condition** for the subject property".

In April 2015, a Phase II investigation was conducted by Groundwater Solutions, Inc. at 1441 South Blosser Road. The investigation included a geophysical survey, soil sampling, and soil gas sampling from two borings completed near the former USTs locations. The findings indicated TPH (range C6-C44), VOCs, LUFT metals were not detected in soil at concentrations exceeding Office of Environmental Health Hazard (OEHHA) screening levels at the time, and detected soil gas VOC concentrations were below the *California OEHHA (2010) Table 3 – Soil -Gas Screening Numbers*

for Volatile Chemicals Below Buildings Constructed Without Engineered Fill Below Sub-Slab Gravel. Of note, concentrations of tetrachloroethene (PCE) were detected in both soil gas samples at a maximum concentration of 160 micrograms per cubic meter ($\mu g/m^3$). The current Environmental Screening Level for PCE in soil gas under commercial land use scenarios published by the San Francisco Regional Water Quality Control Board and typically accepted by the other regional boards is 67 $\mu g/m^3$.

Jesse Manricquez was listed in the HWTS and HAZNET databases. Jesse Manricquez was listed in the HWTS database with no significant information and in the HAZNET database was identified as a generator of contaminated soil for site clean-up in 2002. Mr. Manriquez, current property owner, was interviewed and indicated the soil removal was in response to soil contaminated in an area of radiator storage. Mr. Manriquez indicated there was a report documenting the removal action; however, he was unable to locate the report. Because of the lack of data, and the lack of documented regulatory oversight, the incomplete removal of contaminated soil from the Site could pose an environmental threat to the Site.

Several nearby facilities were listed in the databases searched; however, based on the distance from the Site, on the topographic position relative to the Site (i.e., at a lower elevation), the nature of the listings (non-release site or site with no violations), or Case Closed status, most of these nearby listed properties would not be expected to pose an environmental concern to the Site. On site, J.R. Simplot, Western Refrigeration at 1315 South Blosser Road, could pose an environmental concern to the Site. J.R. Simplot, Western Refrigeration is listed in the LUST, CORTESE, and CERS databases. The LUST database lists the property as the location of a gasoline release from a 1,000-gallon UST that was discovered in June 1995. Because of the former presence of USTs at the Site, files maintained on the Central Coast Regional Water Quality Control Board (CCRWQCB) Geotracker website were reviewed. Reportedly, three USTs were formerly located at this facility including two 12,000-gallon diesel USTs and one 1,000-gallon unleaded gasoline UST (closest UST to the Site; located approximately 175 feet north of the Site). The USTs were removed in May 1988 and soil samples were collected and analyzed; however, the analytical data were not available. Hydrocarbon odors were reported in soils under the gasoline tank and were confirmed by lab analysis. Over excavation was performed and sidewall soil samples indicated non-detect levels of gasoline and BTEX. A remedial action plan was implemented in 1997 and included the installation of three soil vapor extraction wells and four vent wells to facilitate soil vapor extraction. Between October and December 1997, a soil vapor extraction unit was run nearly continuously and approximately 300 gallons of gasoline were removed from the subsurface. The case was closed by the RWQCB on March 31, 1998. In May 1999, A Phase II was conducted that included the advancement of four soil borings in the vicinity of the former USTs. Soil samples were collected at 12 and 20 feet bgs. Results indicated gasoline, BTEX,

and MTBE were not detected in all soils collected near the former USTs, including from two soil samples collected near the former gasoline UST closest to the Site. Based on the case closed status, the anticipated depth to groundwater at the Site, and the non-detect results for gasoline, BTEX, and MTBE in soil samples collected from the former UST nearest to the Site, the former presence of USTs at the Simplot facility would not be expected to pose a significant environmental concern to soil, soil vapor, and/or groundwater beneath the Site.

A review of historic aerial photographs, topographic maps, Sanborn® fire insurance maps, and historic city directories listings show the Site was planted with orchards in at least 1938, in agricultural production until at least 1963 when aerial photos and directory listings indicate the Site was developed with several of the present day buildings. The following is a summary of the buildings and businesses associated with the Site.

- 1429 South Blosser Road: In 1963, a warehouse was built in the northeast portion of the Site. In 1966, a structure appears in the northwest portion of the Site. In 1978, an office building was added to the warehouse. In 1985, Viker Tractor occupied the property. By 1995, a construction company (Donovan Construction) operated at the property. Between 2000 and 2005, a labor business occupied the site (Sun Devil's Labor Controllers). Between approximately 1982 and 2001, Rancho Harvest was also listed as the occupant.

- 1441 South Blosser Road: In 1966, an office/retail/warehouse building and an attached, large storage shed first appeared along the center, eastern boundary of the Site. Between 1966 and 1976, the property was occupied by a lumber yard (Kirk Lumber Company), construction supply retailer (Sunset Builders Supply), and an equipment retailer (J&S Equipment Sales Inc.). Between 1982 and 2001, Cal-Maria Engines & Equipment conducted industrial engine and equipment repairs onsite, reportedly utilizing various hazardous materials. Between 2003 and 2013, Streator Pipe & Supply occupied the site. Tate Electric Inc., an electrical contractor, has reportedly occupied the southwest corner of the site for approximately 40 years until approximately 2015. Beginning in 2017, Tate Electric Inc. was listed at 1225 La Brea Avenue.

- 1225 La Brea Avenue: In 2012, the present day office building appeared along the southwest corner of the Site and was occupied by Jesse Manriquez.

- 1227 La Brea Avenue: By at least 1967, an L-shaped building appeared along the center of the western property boundary of the Site, south of the old shop building. By 2012, the L-shaped building no longer appeared and in 2013 a new U-shaped building (new shop building) appeared.

A reconnaissance of the Site was conducted by a Haro Environmental representative on December 3, 2020. During the reconnaissance, Haro Environmental did observe hazardous materials and petroleum hydrocarbons as follows:

- 1429 South Blosser Road: A hazardous waste storage area is located along the northern exterior portion of the building. The material stored includes waste oil and used oil filters. One approximately 500-gallon above-ground storage tank for used oil was observed situated on concrete adjacent to two 55-gallon drums. Staining of the concrete in the area of the waste oil storage was observed. Eight 55-gallon drums were observed stored within a storage shed. The drums appeared to contain used motor oil and used oil filters. All but one of the drums was observed stored on secondary containment. Staining of the concrete surface in the area of the oil storage was observed.

- 1441 South Blosser Road: Retail quantities of paints, lubricants, and drain cleaners were observed on the retail floor space of the Streator Pipe and Supply business.

- 1225 La Brea Avenue: Household quantities of cleaners were observed in the restroom.

- 1227 La Brea Avenue: Various chemicals in support of the equipment and machinery repair and maintenance were observed at several locations within the buildings. The chemicals included paints, cleaners, and lubricants, new and used motor oil, solvents, parts cleaners, antifreeze, and small quantities of gasoline and diesel fuel. The chemicals were either stored within hazardous materials cabinets or on concrete. Chemicals were not observed stored on bare soil. Although minor staining of the concrete surfaces were observed within the shop buildings, no significant spills or releases were noted, and no evidence of past significant spills or releases were noted in the vicinity of the chemical storage areas.

Based on the data gathered and reviewed during this Phase I ESA, Haro Environmental did not identify recognized environmental conditions or concerns that have impacted, or pose a significant environmental threat to subsurface soil, soil vapor, or groundwater beneath the Site with the exception of:

- The presence of an approximately 500-gallon AST and various 55-gallon drums used to store used motor oil in and adjacent to a hazardous material storage area north of the building at 1429 South Blosser Road. Although staining of the concrete surfaces were observed in the area of the used motor oil storage, no significant spills or releases were noted, and no evidence of past significant

spills or releases were noted in the vicinity of the chemical storage areas. Building materials in the area should be pressure washed and the rinsate disposed of in accordance with applicable rules and regulations, or the building materials should be tested and disposed of in accordance with applicable rules and regulations if elevated concentrations of chemicals are detected.

Based on the findings of this Phase I ESA, Haro Environmental provides the following potential environmental conditions to note:

- The historic use of the 1429 South Blosser Road property by Viker Tractor for a gas station and associated USTs. Two USTs consisting of one 1,000-gallon for gasoline and one 1,000-gallon for diesel fuel were reportedly installed in 1979 and removed under permit in 1988. Based on the lack of soil analytical data from the UST removals and because no closure letter or agency oversight documentation was obtained during preparation of this Phase I ESA, there is a potential for a release from these USTs to have negatively impacted soil, soil vapor, and/or groundwater beneath the Site. Based on the anticipated depth to groundwater in this area of greater than 200 feet bgs, the likelihood for significant impacts to groundwater from these former USTs is expected to be low. To address the potential for residual contamination, soil and soil vapor testing is recommended in the area of the former USTs.

- The historic use of the 1441 South Blosser Road property by Cal-Maria Engines & Equipment Inc. and their operations that included industrial engine and equipment repairs as well as hydrocarbon solvent usage, the presence of a clarifier, and two USTs consisting of one 3,000-gallon for gasoline and one 500-gallon for waste oil. The installation dates of the USTs were not reported in the records searched as part of this Phase I ESA; however, records indicate the USTs were removed under permit in 1988. Based on the lack of soil analytical data from the UST removals and because no closure letter or agency oversight documentation was obtained during preparation of this Phase I ESA, there is a potential for a release from these USTs to have negatively impacted soil, soil vapor, and/or groundwater beneath the Site. Based on the anticipated depth to groundwater in this area of greater than 200 feet bgs, the likelihood for significant impacts to groundwater from these former USTs is expected to be low. A Phase II consisting of soil and soil vapor sampling from two locations was previously performed in the vicinity of the former USTs. The Phase II findings indicated TPH and VOCs were not detected in soil samples collected between 5 and 15 feet bgs, and tetrachloroethene (PCE) was detected in both soil vapor samples at a maximum concentration of 160 micrograms per cubic meter ($\mu g/m^3$). Based on the historic use of the Site for engine repair and fuel storage, additional soil and soil vapor sampling is recommended to confirm the results of the previous soil vapor testing and also targeting other possible release areas associated with historic operational areas of Cal-Maria Engines & Equipment Inc.

- Jesse Manricquez was listed in the HWTS and HAZNET databases as a generator of 1.2 tons of contaminated soil for site clean-up in 2001 that was disposed offsite at a landfill (GEN EPA ID CAC002425215). The source and location of the contaminated soil is undetermined. Mr. Manriquez indicated the contaminated soil was associated with an area where radiators were stored; however, he was unable to locate the report associated with the work and no documentation of regulatory closure was found in the records reviewed. Therefore, the area of the contaminated soil removal should be determined and a follow up soil investigation performed to confirm the contaminated soil was removed to current regulatory thresholds.

- A June 26, 2014 incident reported at 1441 South Blosser Road where the SMFD observed "contaminated soils suspected to contain volatile organic compounds (based on odors) were encountered during soil remediation activities for a reported "old fuel and chemical facility" at the Streator Pipe & Supply property." This release record was reported by Andersen Environmental in their 2015 Phase I ESA; however, Haro Environmental was unable to locate these records during preparation of this Phase I ESA. Because of the lack of documentation regarding soil sampling in this area, additional environmental testing in the area of reported soil contamination is recommended.

- A railroad is present to the north of the Site. Railroads can be sources of releases of hazardous materials to the environmental through application of vegetation control chemicals and possible spills of railcar contents. Therefore, Haro Environmental recommends testing soils in the vicinity of the railroad for TPH, metals, polyaromatic hydrocarbons (PAHs), and chlorinated herbicides.

1.0 INTRODUCTION

This Phase I Environmental Site Assessment (Phase I ESA) of the property identified as Rancho Harvest with addresses of 1225 & 1227 La Brea Avenue and 1429 & 1441 South Blosser Road in the City of Santa Maria, California (the Site) was performed by Haro Environmental in conjunction with SWCA Environmental Consultants (SWCA) for the City of Santa Maria Community Development Department (SMCDD). A site vicinity map is provided on Plate 1. Haro Environmental performed this Phase I ESA consistent with the American Society for Testing and Materials (ASTM) Practice E-1527-13, *Standard Practice for Environmental Site Assessments: Phase I Environmental Site Assessment Process* (ASTM Standard). Exceptions to, or deletions from, this practice are described in Section 7.0 this report.

1.1 PURPOSE

This Phase I ESA was conducted in an effort to identify known, potential or historic recognized environmental conditions (RECs) resulting from historic and/or current uses of the Site. We understand this information will be used to assess the Site for potential environmental concerns prior to rezoning of the property. The ASTM Standard defines a REC as:

> "The presence or likely presence of any hazardous substances or petroleum products in, on, or at a property: (1) due to any release to the environment; (2) under conditions indicative of a release to the environment; or (3) under conditions that pose a material threat of a future release to the environment." The term includes hazardous substances or petroleum products even under conditions in compliance with laws. The term is not intended to include *de minimis* conditions that generally do not present a threat to human health or the environment and that generally would not be the subject of an enforcement action if brought to the attention of appropriate governmental agencies. Conditions determined to be *de minimis* are not recognized environmental conditions"

The ASTM Standard defines a historical REC as:

> "An environmental condition which in the past would have been considered a recognized environmental condition, but which may or may not be considered a recognized environmental condition currently." For example, a historical REC could be identified if a past release of any hazardous substances or petroleum products has occurred in connection with the property and has

been remediated to the satisfaction of the lead regulatory agency as evidenced by a no further action letter or a case closure determination.

At the request of the City of Santa Maria, whom we understand is considering rezoning the Site, Haro Environmental has completed this Phase I ESA. This report is subject to the limitations presented in this Phase I ESA report.

This report describes Haro Environmental's assessment methodology, presents our findings, and provides our opinion as to the potential presence of RECs in connection with the Site.

1.2 SCOPE OF SERVICES

The scope of services conducted for this study included the following tasks:

- Perform an on-site reconnaissance to identify indicators of the existence of hazardous materials or petroleum products.

- Observe adjacent or nearby properties from the Site and public thoroughfares in an attempt to see if such properties are likely to use, store, generate, or dispose of hazardous materials or petroleum products.

- Obtain and review an environmental records database search from Environmental Data Resources, Inc. (EDR) to acquire information about the potential for hazardous materials to exist at on-site or at nearby properties.

- Review the current U.S. Geological Survey (USGS) topographic map to obtain information about topography and uses of the Site and nearby properties.

- Review historic aerial photographs, topographic maps, and city directories listings to obtain information about historic uses of the Site and adjacent properties.

- Review California Division of Oil and Gas records to obtain information about historic oil and gas activity in the vicinity of the Site.

- Conduct interviews with persons familiar with the Site development and local and/or State government agencies to obtain information about current and historic uses of the property.

- Prepare this report documenting the findings of the Phase I study.

Our scope of services did not include any inquiries with respect to non-scope ASTM considerations including but not limited to asbestos containing materials, radon gas, lead-based paint, lead in drinking water, mold, wetlands, regulatory compliance, cultural and historic resources, industrial hygiene, health and safety, ecological resources, endangered species, indoor air quality, electromagnetic fields or geologic hazards.

2.0 SITE SETTING

The Site setting presented in this section describes the condition of the Site at the time of the Phase I ESA. Tables 2-1 and 2-2 summarize the physical characteristics of the Site and adjoining properties. A Site and Adjacent Land Use Map is provided on Plate 2.

2.1 SITE DESCRIPTION

Table 2-1 provides a summary of the physical location and size of the Site, as well as the current uses. This information was obtained from review of various maps (such as topographic maps and tax assessor maps), aerial photographs, and a site visit. Additional site description information was obtained during the site visit; please refer to the Section 5.0 of the report that covers site reconnaissance information.

TABLE 2-1
SITE LOCATION AND LAND USE

Parameter	Information/Comments
Location	The Site is located near the western portion of Santa Maria, at the northwest corner of South Blosser Road and La Brea Avenue, in an area of residential, agricultural, and industrial land uses.
Assessor's Parcel Nos. (APNs)	117-240-024 and -025
Section, Township, and Range	Section 21, Township 10 North, Range 34 West of the San Bernardino Base and Meridian.
Current Use	The Site is currently used for offices, equipment repair, and retail.
Current Property Owner	Manriquez Commercial Real Estate, LLC

2.2 REGIONAL GEOLOGY AND HYDROGEOLOGY

Information on regional geology and hydrogeology is presented in Table 2-2. This information was obtained from published data and maps of the Site vicinity.

TABLE 2-2
PHYSICAL AND ENVIRONMENTAL CHARACTERISTICS

Geologic/Hydrogeologic Parameter	Information/Comments
Site Topography	Based on a review of the USGS Santa Maria, California 7.5-Minute Topographic Quadrangle Map dated 2012, elevation at the Site is approximately 200 feet above Mean Sea Level (MSL), and the relief across the Site generally flat, with local topography sloping gently to the west-northwest. Surface water runoff flows to a detention basin southwest of 1225 La Brea and to South Blosser Road and La Brea Avenue from 1441 South Blosser.
Site Geology and Soil Types	The Site is located within the Coast Ranges of the California Geomorphic Provinces (CGS, 2002). The Coast Ranges are characterized by a series of northwest trending ranges and valleys, sub-parallel to faults branching from the San Andres Fault. These ranges extend into southern California and are bound on the east by the Great Valley, on the south by the Transverse Ranges, to the west by the Pacific Ocean, and to the north by the Klamath Mountains. The Geologic Map of the Santa Maria and Twitchell Dam Quadrangles (Dibblee, 1994) indicates that the site is underlain by Quaternary aged alluvial gravels, sands and clays. According to the Geocheck® section of the EDR report (Appendix A), soils at the Site are dominated by the Sorrento servies. The Sorrento soils have a sandy loam surface texture, are characterized by moderate infiltration rates, and are moderately well to well drained.
Site Hydrogeologic Setting	The Site is located within the Santa Maria River Valley Groundwater Basin (DWR, 2016). The Santa Maria River Valley groundwater basin underlies the Santa Maria Valley in the coastal portion of northern Santa Barbara and southern San Luis Obispo Counties. The basin is bounded on the north by the San Luis and Santa Lucia Ranges, on the east by the San Rafael Mountains, on the south by the Solomon Hills and the San Antonio Creek Valley Groundwater Basin, on the southwest by the Casmalia Hills, and on the west by the Pacific Ocean. Several rivers and creeks drain westward to the Pacific Ocean. The Santa Maria Valley is drained by the Sisquoc, Cuyama, Santa Maria Rivers, and Orcutt Creek. Groundwater is found in alluvium, dune sands, and the Orcutt, Paso Robles, Pismo, and Careaga Formations. Groundwater is unconfined throughout most of the basin except in the coastal portion where it is confined. According to the GeoCheck® section of the EDR report (Appendix A), there are multiple wells located within a one-quarter mile radius of the Site; however, no wells are shown onsite. The nearest wells are mapped at the properties to the north and south of the Site. No groundwater wells were observed at the Site during the site reconnaissance.

2.3 ADJOINING AREA LAND USE

A drive-by survey of the area adjoining to the Site was performed by Haro Environmental personal on December 3, 2020. The results of this survey indicate industrial land uses to the north and west, agricultural land use to the east across South Blosser Road, and undeveloped land and residential land uses to the south across La Brea Avenue. Site and adjoining land uses are depicted on Plate 2.

2.4 USER PROVIDED INFORMATION

For this Phase I ESA, the User and the Owner were both identified as Manriquez Commercial Real Estate, LLC. A representative for Manriquez Commercial Real Estate, LLC, Ms. Susana Reyes, was interviewed for actual knowledge pertaining to the Site to help identify the possibility of RECs in connection with the Site. Ms. Reyes indicated she has been associated with the Site for the last 5 years. Results of the interview are provided below.

2.4.1 Title Records

Haro Environmental was not provided and therefore did not review a Preliminary Title Report for the property.

2.4.2 Environmental Liens or Activity and Use Limitations

Ms. Reyes is unaware of any information pertaining to environmental liens or activity and use limitations for the Site. Haro Environmental was not provided with a copy of an environmental lien records search for the Site.

2.4.3 Specialized Knowledge

Ms. Reyes did not provide Haro Environmental with any information pertaining to specialized knowledge or experience regarding the Site related to potential environmental concerns.

2.4.4 Commonly Known or Reasonably Ascertainable Information

Ms. Reyes did not provide Haro Environmental with and was not aware of any information pertaining to commonly known or reasonably ascertainable information about the Site related to potential environmental concerns.

2.4.5 Valuation Reduction for Environmental Issues

Ms. Reyes was not aware of and did not provide Haro Environmental with any information pertaining to a valuation reduction for the Site relative to any known environmental issues.

2.4.6 Owner, Property Manager, and Occupant Information

Ms. Reyes indicated that based on her knowledge and experience related to the property, there are no obvious indicators that point to the presence or likely presence of contamination at the Site.

2.4.7 Reason for Performing Phase I ESA

The purpose of this Phase I ESA was to assess the environmental conditions of the Site, taking into account commonly and reasonably ascertainable information.

2.4.8 Other

No other information pertinent to the condition of the Site was provided to Haro Environmental by Ms. Reyes.

2.5 ENVIRONMENTAL LIENS

No environmental lien search was conducted by the preparer or the user of this Phase I report.

3.0 RECORDS REVIEW

Government agency database records are sources of information that may be helpful in evaluating activities that may have contributed to a release of hazardous substances or petroleum products to soil and/or groundwater. Haro Environmental contracted a government agency database search from EDR Corporation (EDR). A copy of the EDR report, which specifies the approximate minimum search distance for each public list as defined in the ASTM Standard, is included as Appendix A.

Properties that were identified within the approximate minimum search distance from the Site as stated in the ASTM Standard, and which based on distance and topographic position relative to the Site (i.e., at a higher elevation) are listed in Table 3-1, EDR Listing Summary of Selected Properties (see Appendix A for a complete listing of properties reported and acronyms used by EDR).

The subject Site is comprised of several addresses including 1429 South Blosser Road, 1441 South Blosser Road, 1227 La Brea Avenue, and 1225 La Brea Avenue; and at least one historic address of 1437 South Blosser Road. Three of these addresses were listed in the following databases: Historic Underground Storage Tank (HIST UST), Certified Unified Program Agencies Listings (CUPA LISTINGS), Hazardous Waste Tracking System (HWTS), the Hazardous Waste Manifests Database (HAZNET), Resource Conservation and Recovery Act – Small Quantity Generator (RCRA-SQG), Facility Index System/Facility Registry System (FINDS), Enforcement and Compliance History (ECHO), RCRA Non-generator/No Longer Regulated (RCRA NONGEN/NLR), National Pollutant Discharge Elimination System (NPDES), California Integrated Water Quality System Project (CIWQS), CalEPA California Environmental Reporting System (CERS), CERS Hazardous Waste (CERS HAZ WASTE), and Historic Underground Storage (HIST UST).

Nearby sites of potential concern were listed in the following databases: RCRA NONGEN/NLR, CERS, CERS HAZ WASTE, CUPA LISTINGS, NPDES, and CIWQS. Leaking UST (LUST), Cortese Hazardous Waste and Substances Sites (CORTESE), RCRA-SQG, HWTS and HAZNET.

TABLE 3-1
EDR LISTING SUMMARY OF SELECTED PROPERTIES

Site Name	Site Address	Distance/Direction from Subject Site	Database Reference
Rancho Harvest / Rancho Nuevo Harvesting Inc. / John P Donovan Construction Company / Viker Tractor Company Inc. / Cal Maria Engines and Equipment / 1X Cal Maria Engines & Equipment Inc. / 1X Betteranda Farms / Jesse Manricquez	1429 South Blosser Road / 1441 South Blosser Road / 1437 South Blosser Road /	Subject Property	HIST UST, CUPA LISTINGS, HWTS, HAZNET, RCRA-SQG, FINDS, ECHO, RCRA NONGEN/NLR, NPDES, CIWQS, CERS, CERS HAZ WASTE,
Yale/Chase Equipment and Services Inc. / Sunrise Growers, Inc.	1333 South Blosser Road	125 Feet - North	RCRA NONGEN / NLR, CERS, CERS HAZ WASTE, CUPA LISTINGS, NPDES, CIWQS
J.R. Simplot, Western Refrig / Terminal Freezers, LLC / Frozsun Foods Inc., / Simplot Foods	1315 South Blosser Road	570 Feet - Northwest	LUST, CORTESE, CERS, RCRA NONGEN/NLR, CUPA LISTINGS
California Giant Inc. / Western Refrigerating and CS SO	1301 South Blosser Road	579 Feet - North	CUPA LISTINGS, RCRA-SQG
Speiss Construction Company Inc.	1226 La Brea Avenue	525 Feet - West	HWTS, HAZNET

3.1 RESULTS OF DATABASE SEARCH

The following sections contain information on the results of the government records search conducted by EDR. Opinions presented below are based on information provided in EDR's report (unless otherwise noted) and on criteria such as distance from the Site, anticipated groundwater movement direction in the vicinity of the Site, and the nature of any reported unauthorized releases. In assessing the potential impact to buildings materials, soil, soil vapor, and/or groundwater beneath the Site, the shallowest groundwater was considered at a depth of 140 feet below ground surface (bgs) and an anticipated groundwater movement direction assumed to follow the regional topographic gradient flow to the west towards the Pacific Ocean.

3.1.1 Subject Property

Results of the regulatory agency database search performed by EDR indicates the Site has three listed addresses and several business names as follows:

Rancho Harvest, Rancho Nuevo Harvesting Inc., Viker Tractor Company Inc., and John P Donovan Construction Company - 1429 South Blosser Road

The following summarizes the database information reviewed as well as information obtained from the County of Santa Barbara Environmental Health Services (CSBEHS) and City of Santa Maria Community Development Department (SMCDD) related to potential environmental concerns, if available:

- Rancho Harvest (property owner) is listed in the FINDS, ECHO, HWTS, CERS HAZ WASTE, HAZNET, RCRA NONGEN/NLR, and Santa Barbara CUPA Listings. In the FINDS, ECHO, and HWTS database, the property is listed as a general automotive repair business. No violations were noted. In the CERS HAZ WASTE and HAZNET database listings, this property was listed as a hazardous waste generator of other organic solids, unspecified organic liquid mixture, unspecified oil-containing waste, hydrocarbon solvents (benzene, hexane, Stoddard, Etc.), and aqueous solution with <10% total organic residues, in the years 1998 through 2017. The facility was listed in the RCRA NONGEN/NLR database as a handler/non-generator of hazardous waste with no violations. Rancho Harvest was listed in the Santa Barbara CUPA Listings with no specific information provided.

- Rancho Nuevo Harvesting Inc. (property lessee) is listed in the RCRA NONGEN/NLR, HWTS, HAZNET, CERS, FINDS and ECHO databases. In the RCRA – NONGEN/NLR database, Rancho Nuevo Harvesting is listed as a historic handler/non-generator of hazardous waste for the year 2017 with no violations. The HWTS database dated 2017, identified the facility as an industrial machinery and equipment wholesaler business. In the HAZNET database listings, Rancho Nuevo Harvesting is identified as a generator of other organic solids in the year 2019. According to the CERS database, Rancho Nuevo Harvesting, Inc. had several violations in 2015 and 2019 related to failure to properly label hazardous waste, failure to obtain or maintain an active hazardous waste generator permit, failure to keep proper receipts related to the quantity of hazardous waste received, failure to update electronic business plans, and failure to manage empty containers less than 5 gallons. Each violation was reported as subsequently returned to compliance. In the FINDS and ECHO database, no violations were noted.

- Viker Tractor Company Inc. is listed in the HIST UST database. The Hist UST databases list the Viker Tractor Company Inc. type of business as a gas station. Two USTs were reportedly installed in 1979: one 1,000-gallon for regular fuel and one 1,000-gallon for diesel fuel. The location and removal of the USTs was not provided in the databases. However, building permits obtained from the SMCDD and the SBCEHS indicate the tanks were removed in 1988, and were located 50 feet

to the south of the building at 1429 South Blosser Road and 100 feet to the west of South Blosser Road (see Plate 2 for approximate locations). No information regarding the condition of the USTs or the soil conditions at the time of removal were noted in the files reviewed.

- John P Donovan Construction Company is listed in the NPDES and CIWQS databases. In the NPDES database, the construction company's status is listed as terminated. In the CIWQS database associated with the company, the business is listed under storm water industrial in 1992, but its status is listed as terminated. No violations were noted.

Cal Maria Engines & Equipment, 1X Cal Maria Engines & Equipment, Betteranda Farms (Betteravia Farms), and Jesse Manricquez - 1441 South Blosser Road

The following summarizes the database information reviewed as well as information obtained from the CSBEHS and SMCDD related to potential environmental concerns, if available:

- Cal Maria Engines & Equipment is listed in the HIST UST, Santa Barbara CUPA LISTINGS, HWTS, HAZNET, RCRA-SQG, FINDS and ECHO databases. Cal Maria Engines & Equipment is listed and the facility in the HIST UST database and Betteravia Farms as the owner. According to the records, the facility is listed as engine shop with one 500-gallon waste oil UST and one 3,000 unleaded fuel UST installed at an unknown date. According to CSBEHS files, the USTs were reportedly removed in 1988, and no information regarding the condition of the USTs or the soil conditions at the time of removal were noted in the files reviewed.

  No significant information was provided in the HWTS database. In the HAZNET database listing Cal Maria Engines & Equipment Inc. is identified as a generator of hydrocarbon solvents (benzene, hexane, Stoddard, Etc.) and liquids with halogenated organic compounds less than or equal to 1,000 milligrams per liter (mg/L) for the years 1997 through 2000. These wastes were disposed offsite via transfer station. In the RCRA – SQG database, Cal Maria Engines is listed as a small quantity generator of hazardous waste for the year 1996 with no violations. No additional information was provided in the FINDS and ECHO databases.

- 1X Cal Maria Engines & Equipment Inc. is listed in the HWTS and HAZNET databases. No significant information is provided in the HWTS database. In the HAZNET database listing associated with 1X Cal Engines & Equipment Inc. the business is identified as a generator of: liquids with halogenated organic compounds less than or equal to 1,000 mg/L, hydrocarbon solvents (benzene, hexane, Stoddard, Etc.), unspecified oil-containing waste, organic liquids

with metals (alkaline solution (pH less than or equal to 12.5) with metals (1990 only), and 1.68 tons of contaminated soil from site cleanup in 1988 (likely associated with the UST removals; GEN EPA ID CAC000096605).

- Betteravia Farms is listed in the HWTS and HAZNET databases. Betteravia Farms was listed in the HWTS database with no significant information and in the HAZNET database the facility was identified as a generator of oil/water separation sludge.

- Jesse Manricquez was listed in the HWTS and HAZNET databases. Jesse Manricquez was listed in the HWTS database with no significant information and in the HAZNET database was identified as a generator of 1.2 tons of contaminated soil for site clean-up in 2001 that was disposed offsite at a landfill (GEN EPA ID CAC002425215). The source of the contaminated soil is undetermined.

Rancho Harvest - 1437 South Blosser Road

Rancho Harvest is listed in the CIWQS database for storm water construction beginning in 2011 and terminating in 2013. No violations or releases are reported.

3.1.2 Adjacent and/or Nearby Properties

Results of the regulatory agency database search performed by EDR indicate four nearby properties which are listed in the databases searched. However, only one property may pose an environmental concern to the Site (see Appendix A for a complete listing of the properties reported and acronyms used by EDR).

J.R. Simplot, Western Refrigeration – 1315 South Blosser Road

J.R. Simplot, Western Refrigeration is listed in the LUST, CORTESE, and CERS database. The LUST database lists the property as the location of a gasoline release from a 1,000-gallon UST that was discovered in June 1995. The CORTESE and CERS database restate that the facility was a LUST Cleanup Site and that the status is Completed – Case Close. Because of the former presence of USTs at the Site, files on the Central Coast Regional Water Quality Control Board (CCRWQCB) Geotracker website were reviewed. According to the website, three USTs were formerly located at the site including: two 12,000-gallon diesel USTs and one 1,000-gallon unleaded gasoline UST. The tanks were removed in May 1988. Soil samples were reportedly collected and analyzed (no documents available on Geotracker). Hydrocarbon odors were noted in soils under the gasoline tank (located approximately 175 feet north of the Site) and were confirmed by lab analysis of two samples. Over-excavation was performed. The volume of soil excavated was not reported. Sidewall samples collected following over-excavation indicated non-detect levels of gasoline and

benzene, toluene, ethylbenzene, and xylene (BTEX) at each sampled location (the actual results were not provided on Geotracker). In May 1994, a Phase I was conducted and indicated "several areas of concern" and recommended a Phase II. In August 1994, a Phase II was conducted that included the advancement of two soil borings near the 1,000-gasoline UST (closest to the Site). Results indicated significant levels of gasoline and gasoline constituents in the tank pit at depths ranging from 8 to 24 feet bgs. In August 1996, three additional soil borings were advanced and sampled near the former UST. Based on the soil analytical results, a remedial action plan was submitted in June 1997 which included the advancement of three soil vapor extraction wells and four vent wells to facilitate soil vapor extraction. Between October and December 1997, a soil vapor extraction unit was run nearly continuously. Approximately 300 gallons of gasoline were removed from the subsurface. The case was closed by the Regional Water Quality Control Board (RWQCB) on March 31, 1998. In December 1998, due to a potential change in the lease agreement, a Phase I was conducted. Results from the Phase I indicated that the soil data from the UST removals was inadequate. In May 1999, a Phase II was conducted that included the advancement of four soil borings in the vicinity of the former USTs. Soil samples were collected at 12 and 20 feet bgs. Results indicated non-detectable concentrations of gasoline, BTEX, and methyl tert-butyl ether (MTBE) in all soils collected near the former USTs, including from two soil samples collected near the former gasoline UST closest to the Site. Based on the results of the soil sampling, it appears the likelihood of contamination from this facility impacting the Site is low.

Terminal Freezers, LLC and Frozsun Foods Inc are also both listed at 1315 South Blosser Road in the RCRA NONGEN/NLR databases. No violations were noted for either facility.

3.1.3 Orphan List

Sites not plotted by EDR due to poor or inadequate address information are referred to as orphan sites. Three sites were listed on the orphan list. However, based upon the street names, locations reported, and Haro Environmental's knowledge of the area, the orphan/unmapped sites identified by EDR would not be expected to pose a significant environmental concern to subsurface soils, soil vapor, or groundwater beneath the Site.

3.1.4 Non-ASTM Issues

Assessment of non-ASTM issues including but not limited to asbestos containing materials, lead-based paint, lead in drinking water, mold, regulatory compliance, cultural and historic resources, industrial

hygiene, health and safety, ecological resources, endangered species, radon, indoor air quality, electromagnetic fields or geologic hazards were not included as part of this Phase I ESA.

3.2 OTHER RECORDS REVIEWED

The following additional sources of information were reviewed as part of this Phase I ESA.

3.2.1 Public Agency Records

Building permit information for the Site was obtained from the SMCDD. Copies of the permits reviewed are provided in Appendix B. The following information was obtained:

1429 South Blosser Road:

- 1978: Foundation addition and commercial addition to sales & service office.
- 1988: UST removal including: one 1,000-gallon gasoline tank and one 1,000-gallon diesel tank (owner was listed as Betteravia Farms and tank operator was listed as Vikers Tractor Sales & Service).

1437 South Blosser Road (Rancho Harvest) and 1441 South Blosser Road:

- 1988: Removal of a waste oil UST (no gallons listed, a State Water Resources Control Board Hazardous Substance Storage Container Information Sheet has it listed as 500-gallons) and 1,000-gallon gasoline UST (a State Water Resources Control Board Hazardous Substance Storage Container Information Sheet has it listed as 3,000-gallons; owner was listed as Betteravia Farms and the tank operator was listed as Cal-Maria Engines).
- 2011: Plan check application to build new office building, Geotechnical Investigation report for proposed development, demo 2 storage buildings, wood, and new office building.
- 2012: Plan check application for metal shop building, Geotechnical Investigation Foundation Plan Review for Three Adjoining Metal Buildings, for fire alarm, Metal Bldg for vehicle repair shop, and sprinklers for buildings for 2012.
- 2013: Certificate of Occupancy for new office building, and Certificate of Occupancy for metal building for vehicle repair shop.

The CSBEHS was contacted for information related to potential environmental concerns at the Site and the information obtained is discussed in Section 3.1.1.

The following additional public agencies were contacted regarding files for the Site and indicated they do maintain any files for the Site.

- Santa Barbara County Air Pollution Control District
- Central Coast Regional Water Quality Control Board
- California Department of Toxic Substances Control (DTSC) (Envirostor Website)

3.2.2 Previous Environmental Reports

Two previous environmental reports have been prepared for the Site and were provided by the applicant. Copies of the full reports are provided in Appendix B. The reports include the following:

- *Phase I Environmental Site Assessment Report, 1441 South Blosser Road, Santa Maria, California* prepared by Anderson Environmental, and dated February 20, 2015.

- *Limited Phase II Investigation, 1441 South Blosser Road, Santa Maria, California* prepared by Groundwater Solutions, Inc., and dated April 27, 2015.

February 20, 2015: Phase I Environmental Site Assessment Report, 1441 South Blosser Road, Santa Maria, California: This report presented the findings from the Phase I ESA of the 1441 South Blosser Road property at the Site. The assessment included: historical information review; Site visit; interviews with individuals knowledgeable about the Site; review of regulatory records; review of the Santa Barbara County Fire Department (SBCFD), Santa Barbara County Public Health Department (SBCPHD), Santa Barbara County Air Pollution Control District (SBCAPCD), and the City of Santa Maria City Clerk's office (SMCO), were contacted regarding hazardous materials, USTs, and industrial waste discharge information. Their findings included the following:

- "A below-grade two-stage clarifier (unknown volume and installation date) is located in the central portion of the subject property near the center of the parking/driveway area of the Streater Pipe & Supply property. According to historical and regulatory agency records, the clarifier was utilized by Cal-Maria Engines & Equipment from at least 1982 through 2001. The current occupant of this part of the subject property (Streator Pipe & Supply) does not utilize the onsite clarifier."

- From their file review. On April 27, 1988, "Laboratory reports for soil from previously removed waste oil UST and gas UST. Two soil samples were reportedly collected – one in the vicinity of the waste oil UST and one in the vicinity of the gasoline UST; it was not specified whether the samples were collected beneath the former UST pits. Analysis of the soil sample for the former waste oil UST contained 28 milligrams per kilogram (mg/kg) of total petroleum hydrocarbons (TPH). Analysis of the soil sample for the former gasoline UST was non-detect for TPH as gasoline (TPHg) and benzene, toluene, ethylbenzene, and xylenes (BTEX)."

- A letter dated May 2, 1988, from the Santa Barbara County Health Care Services to Cal Maria Engines and Equipment, requested that "contaminated soil around the wash area (assumed to be in the vicinity of the clarifier) must be removed as hazardous waste. **No records or additional investigations were available confirming that this was completed.** Clarifiers can act as conduits to the subsurface of properties and when utilized to treat waste water streams, can act as preferential pathways for contaminants in the waste streams. Additionally, the structural integrity of clarifiers and their associated piping can become compromised over time. Based on the foregoing including the long-term use of the clarifier (from at least 1982 through 2001) and documented hydrocarbon solvent usage for the tenant that utilized the clarifier (Cal-Maria Engines & Equipment Inc.), Andersen Environmental cannot rule out the potential for a significant subsurface release associated with the clarifier. In 2001, the SBCFD conducted an inspection of the former Cal-Maria Engines & Equipment Inc. property and observed 55-gallon drums of waste oil, contaminated debris, a waste oil tank (capacity not specified), and hot dip tanks located behind an onsite shed. No discharges were reportedly observed and a cleanup/removal of the above materials was promptly conducted."

- "The former operations of the occupant Cal-Maria Engines & Equipment Inc. which included fueling and engine repair operations, documented hydrocarbon solvent usage, and clarifier represent a ***recognized environmental condition*** for the subject property."

- "According to an SMFD hazardous materials incident report dated June 26, 2014, contaminated soils suspected to contain volatile organic compounds (based on odors) were encountered during soil remediation activities for a reported "old fuel and chemical facility" at the Streator Pipe & Supply property. According to a representative from Streator Pipe & Supply, the western portion of the subject property was recently paved and that soils had been sampled during this time. This western portion of the Streator facility is approximately west of the former UST locations.

Andersen Environmental contacted the SMFD, SBCPHD, the current property owner, and the onsite manager for Streator Pipe & Supply (unavailable at time of site reconnaissance) to obtain additional information regarding the soil remediation that was reportedly conducted in 2014. A representative from the SMFD (name withheld) indicated that regulatory oversight for the soil remediation would be conducted by the SBCPHD. A response from the remaining parties/agencies has not been received at the writing of this report. Based on the lack of additional sampling information available in the areas of the former USTs, **Andersen Environmental cannot eliminate the possibility for contaminated soil to be present beneath the subject property."**

- "Based on the foregoing, a Phase II Environmental Site Assessment is recommended."

April 27, 2015: Limited Phase II Investigation, 1441 South Blosser Road, Santa Maria, California: To address the REC cited by Anderson Environmental in their Phase I report, Groundwater Solutions developed the scope of a limited Phase II investigation with input from Wells Fargo Banking Company to ensure that the Bank's concerns were being adequately addressed. The investigation focused exclusively on the former UST location of the property to the exclusion of the remainder of the property. The assessment included: a focused geophysical survey of the reported former underground storage tank (USTs) locations, collecting soil samples from two borings: one located in the area of the presumed USTs and the second in an area of the potential surface release (soil samples were collected at 10 and 15 feet bgs and 5 and 10 feet bgs), and soil gas sampling from the two borings within the footprint of the identified geophysical anomalies. Their findings included the following:

- Two ground penetrating radar signal strength anomalies were identified in the proximity of the reported former USTs. "The eastern anomaly appeared to have a metal pipe/conduit leading toward the north side of the excavation suggestive of a line associated with the former USTs. The western anomaly may represent an area of disturbed soil reported by AE as an area of remediation west of the UST area."

- Soil samples were non-detect for total petroleum hydrocarbons (TPH) (range C6-C44) and volatile organic compounds (VOCs). Leaking Underground Fuel Tank (LUFT) metals were detected in all four samples at concentrations below California Office of Environmental Health Hazard Assessment (OEHHA) screening levels.

- "Soil gas VOCs suggest residual impacts from historic site usage (USTs and degreasing activities) based on the presence of gasoline analytes (toluene, xylenes) and the solvent (tetrachloroethylene)."

- Soil gas VOC concentrations were below the *California OEHHA (2010); Table 3 – Soil -Gas-Screening Numbers for Volatile Chemicals Below Buildings Constructed Without Engineered Fill Below Sub-Slab Gravel.* Concentrations of toluene and xylenes were detected in one soil gas sample at 0.02 and 0.016 micrograms per liter (µg/L). The OEHHA Reference Value for toluene is 380 µg/L and for xylenes is 880 µg/L. Concentrations of tetrachloroethylene were detected in both soil gas samples at 0.16 and 0.055 µg/L, the OEHHA Reference Value is 0.6 µg/L.

- "The lack of an identified sorbed phase VOC source in the soil samples analyzed suggests that the soil gas source is other than the areas sampled or the sorbed concentrations are below the laboratory detection limits. The detection limits applied to soil samples are three orders of magnitude higher (mg/kg vs. µg/L) than those applied to soil gas and thus may not detect low sorbed concentrations which could potentially generate the reported soil gas VOCs."

4.0 SITE HISTORY

The history of the site was researched to identify obvious uses of the site back to the first developed use, or at least 40 years ago, whichever is earlier or readily available.

One data gap since 1963 of greater than 5 years was identified in the historical records reviewed and include the years from 1986 to 1991. This data gap is considered insignificant because the site use appears to be similar during the data gap.

4.1 AERIAL PHOTOGRAPHS

A review of historical aerial photography may indicate past activities at a property that may not be documented by other means, or observed during a site visit. The effectiveness of this technique depends on the scale and quality of the photographs and the available coverage. Aerial photographs were obtained from several historical photograph collections through EDR. A tabulation of the aerial photographs reviewed is presented in Table 4-1.

TABLE 4-1
HISTORICAL AERIAL PHOTOGRAPHS REVIEWED

Date	Approximate Scale	Source
1938	1” = 500’	FAIR
1943	1” = 500’	USDA
1949	1” = 500’	USDA
1954	1” = 500’	USDA
1960	1” = 500’	USGS
1967	1” = 500’	USGS
1975	1” = 500’	USGS
1978	1” = 500’	USGS
1981	1” = 500’	USDA
1994	1” = 500’	USGS/DOQQ
2005	1” = 500’	USDA/NAIP
2009	1” = 500’	USDA/NAIP
2012	1” = 500’	USDA/NAIP
2016	1” = 500’	USDA/NAIP

Note: Aerial photographs only provide information on indications of land use and no conclusions regarding the release of hazardous substances or petroleum products can be drawn from the review of photographs alone.

Copies of the reviewed aerial photographs are included in Appendix A. The following is a summary of our review of these photographs.

- ***1938*** – The Site appears developed with an orchard. South Blosser Road appears to the east of the Site as a dirt road. Property 500 feet north appears developed with a few unidentified structures, possibly related to agriculture. Greater than a quarter mile to the west is a railroad. Surrounding properties appear developed in agricultural land use.

- ***1943*** – Orchards no longer appear at the Site. Surrounding properties appear similar to the 1938 aerial photograph with the exception that property to the east of the Site, across South Blosser Road, appears used for row crops.

- ***1949*** – The Site and surrounding properties appear similar to the 1943 aerial photograph.

- ***1954*** – The Site and surrounding properties appear similar to the 1949 aerial photograph.

- ***1960*** – The Site does not appear in the aerial photograph.

- ***1967*** – The subject Site appears developed with five buildings: a building on the northeastern portion of the property at 1429 South Blosser Road (portion of present day building); the long rectangular building at the eastern portion of the Site along Blosser Road (present day 1441 Blosser Road), a shop building west of 1429 Blosser Road (present day building), and two smaller structures along the western Site boundary. A large, rectangular building appears on the adjacent property to the west of the Site. Properties to the south and east remain in agriculture. A large housing development appears to the far northeast of the Site, north of Stowell Road.

- ***1975*** – The Site and surrounding properties appear similar to the 1967 aerial photograph.

- ***1978*** – The quality of the photograph is low. The Site and adjacent properties appear similar to the 1975 aerial photograph.

- ***1981*** – The Site and adjacent properties appear similar to the 1978 aerial photograph with the exception of the building at 1429 Blosser Road expanded to the east.

- ***1994*** – The Site appears similar to the 1981 aerial photograph with the exception that main building at 1441 South Blosser Road has been expanded to the east in an L-shape.

- ***2005*** – The Site and adjacent properties appear similar to the 1994 aerial photograph with the exception that the adjacent property to the west has been developed with a large building in the center and a parking lot.

- ***2009*** – The subject Site and adjacent properties appears similar to the 2005 aerial photograph with the exception that property to the northeast of the Site, across South Blosser Road, appears cleared of crops and La Brea Avenue appears as a paved road along the southern boundary of the property.

- ***2012*** – The Site appears similar to the 2009 aerial photograph with the exception that the main office at 1225 La Brea Avenue appears on Site and one of the buildings at 1227 La Brea Avenue appears to have been removed. Additional row crops have been planted on property northeast of the Site, across South Blosser Road.

- ***2016*** – The Site and adjacent properties to the north and south appear similar to the 2012 photograph with the exception that a new U-shaped building appears at 1227 La Brea Avenue.

4.2 HISTORICAL TOPOGRAPHIC MAPS

Haro Environmental contacted EDR for information regarding historical topographic maps of the Site vicinity. The topographic maps reviewed for this assessment are listed below in Table 4-2. Copies of the maps are included in Appendix A.

TABLE 4-2
HISTORICAL TOPOGRAPHIC MAPS REVIEWED

Year	Quadrangle	Series	Scale
1905	Lompoc	30 minute	1:125,000
1947 (photo revised 1946)	Santa Maria	15 minute	1:62,500
1948	Santa Maria	7.5 minute	1:25,000
1959 (photo revised 1956)	Santa Maria	7.5 minute	1:24,000
1967 (photo revised 1967)	Santa Maria	7.5 minute	1:24,000
1974 (photo revised 1974)	Santa Maria	7.5 minute	1:24,000
1982 (photo revised 1978)	Santa Maria	7.5 minute	1:24,000
2012	Santa Maria	7.5 minute	1:24,000

The Site is located in the City of Santa Maria, southwest of the downtown area, approximately 4 miles south of the Santa Maria River and 12 miles east of the Pacific Ocean. Copies of the reviewed historic topographic maps are included in Appendix A. The following is a summary of our review of the maps.

- ***1905*** – The Site and surrounding properties are depicted mostly as undeveloped. South Blosser Road is depicted east of the Site with a few structures north and south. The Pacific Railroad is depicted further east of South Blosser Road. Stowell Road is depicted in its current day location, northeast of the Site and the City of Santa Maria is depicted as developed northeast of Stowell Road.

- ***1947*** – The Site is depicted the same as the 1905 topographic map, undeveloped. The Pacific Railroad is no longer depicted east of South Blosser Road. Highway 101 is depicted much further east of Blosser Road. There is development north and south of the Site along Blosser Road. The Santa Maria Valley Railroad is depicted west of the Site. A refinery is depicted one-half mile to the west, northwest and multiple oil wells are depicted south of the Site.

- ***1948*** – The Site and surrounding properties are depicted similar to the 1947 topographic map.

- ***1959*** – The Site and surrounding properties are depicted similar to the 1948 topographic map with the exception that a railroad spur is depicted adjacent to the north of the Site along the Site boundary, several large buildings are depicted on the property north of the Site, and a large development is depicted on properties northeast of the Site, across Blosser and Stowell Roads.

- ***1967*** – The Site is depicted as developed with five buildings as follows: one along Blosser Road (present day 1441 South Blosser Road), one near the northeast corner of the Site (present day 1429 South Blosser Road), and three buildings near the present day 1227 La Brea Avenue. Surrounding properties are depicted similar to the 1959 topographic map with the exception that additional buildings are depicted to the northwest of the Site, across the spurs, and the oil refinery to the far west is no longer depicted.

- ***1974*** – The Site and surrounding properties are depicted similar to the 1967 topographic map.

- ***1982*** – The Site and surrounding properties are depicted similar to the 1974 topographic map with the exception that La Brea Avenue is depicted south of the Site.

- ***2012*** – The Site and surrounding properties are depicted similar to the 1982 topographic map with the exception that buildings, and other specific features have been removed from the map.

4.3 SANBORN® FIRE INSURANCE MAPS

Sanborn® Fire Insurance Maps provide historical land use information in some metropolitan areas and small, established towns. One Sanborn Fire Insurance Map was available for the year 1957. There was no coverage for the Site that year. However, Blosser Road to the east of the Site was depicted and the railroad spur to the north of the Site was depicted. Multiple buildings owned by Santa Maria Freezer & Cold STGE Company were depicted north of the spur.

4.4 CITY DIRECTORIES

Haro Environmental contacted EDR to obtain a historical City Directory Abstract, which lists the names and/or businesses that historically occupied an address. The City Directory Abstract, which covers the period from 1968 to 2017, provides tenant information for the Site and nearby properties. Current and historic addresses associated with the Site include; 1429, 1435A, 1437A, 1437, 1445, 1441, 1445, and 1475 South Blosser Road, and 1225 and 1227 La Brea Avenue. Address with listings available are presented in Table 4-3. A copy of the complete EDR City Directory Abstract listing is provided in Appendix A.

TABLE 4-3
CITY DIRECTORIES LISTINGS

Address	Year(s)	Businesses Listed
1441 South Blosser Road (Site)	1968	Kirk Lumber & Building Materials Company
	1972	Sunset Builders Supply
	1977	J & S Equipment Sales Inc.
	1981	Kern Co Equipment
	1985, 1992, 1995, 2000	Cal Maria Engines & Equipment
	2005, 2010, 2014, 2017	Streator Pipe & Supply
1429 South Blosser Road (Site)	1985	Viker Tractor Company
	1995	D M I Supply, Donovon J P Construction, M D Construction

	2000, 2005	Sun Devils Labor Contractors
	2005	Rent A Harvis Inc.
	2014, 2017	Rancho Harvest
1225 La Brea Avenue	2017	Tate Electrical
1315 and 1315 1/2South Blosser Road (north of Site)	1959	Driscoll Strawberry Associates Inc. processor, Inglis John Frozen Foods Company, S M Pub Scales, Western Refgr Co freezer plant, Hobart Jesse
	1963	Inglis John Frozen Food Co., Western Refgr & Cold Stage, S M Pub Scales, Jack Hauan
	1968	Inglis John Frozen Foods, Western Refrigerating & Cold Storage Company Freezer Plant, Baum W J, Santa Maria Public Scales, Hauan Jack W
	1972	Inglis John Frozen Foods, Western Refrigerating & Cold Storage Company Freezer Plant, Baum W J, Santa Maria Public Scales, Hauan Jack W
	1977	Western Refrigerating & Cold Storage freezer plant, Santa Maria Public Scales
	1981	Western Refrigerator
	1985	Simplot Food Strg
	1992	J R Simplot Co
	1995	Simplot Pub Strg
	2000	Simplot Public Cold Storage
	2010	Sunrise Growers Inc.
1333 South Blosser Road	1963	Santa Fe Driscoll Strawberries Assn
	1968, 1972, 1977, 1981	Santa Fe-Driscoll Packers Inc. Frozen Foods

	1985	Simplot Food office, phn
	1992, 1995, 2000	J R Simplot Co
	2005	Frozsun Food Inc., Soboba Neon Sign Co., Sunrise Growers Inc.
	2014, 2017	Sunrise Growers
1301 South Blosser Road	1981	Vicker Tractor Co
	1992	CA Giant Cooler ASN, Javier Casiano, New West Fruit Corp
	1995, 2000	CA Giant Cooler Association, New West Fruit Corp

The historical use of the Site as a engine shop and gas station (Viker Tractor) has the potential to contaminate groundwater and/or soil beneath the Site and is previously discussed in Section 3.1.1. and 3.2.1.

4.5 OIL AND GAS MAPS

Maps provided online by the California Department of Conservation, Division of Oil, Gas, and Geothermal Resources were reviewed to determine the current or historic presence of oil or gas wells in the vicinity of the Site. The maps reviewed indicate multiple former oil wells located south of the Site (DOGGR, 2020). Due to their distance from the Site, these wells are not expected to pose an environmental threat to the Site.

4.6 CRUDE OIL PIPELINES

The National Pipeline Mapping System maintained by the Pipeline and Hazardous Materials Safety Administration was reviewed for the presence of gas and hazardous liquid transmission pipelines. The maps reviewed indicate one active (filled) natural gas transmission pipeline runs along South Depot Street located approximately 2,750 feet east of the Site (NPMS, 2020). The pipeline is operated by Southern California Gas Company. Based on distance and the history of the pipeline (no accidents or spills reported) this pipeline is not expected to pose an environmental concern to the Site.

5.0 SITE RECONNAISSANCE AND INTERVIEWS

Haro Environmental's assessment activities included a site reconnaissance. This section summarizes the findings from the site reconnaissance.

5.1 SITE RECONNAISSANCE

5.1.1 Methodology and Limiting Conditions

Mr. Elliot Haro of Haro Environmental performed a reconnaissance of the Site on December 3, 2020 accompanied by Ms. Reyes. The site reconnaissance was conducted by: 1) observing the Site from public thoroughfares, 2) observing the adjoining properties from public thoroughfares, 3) observing the interior of the onsite structures, 4) observing the exterior of the onsite structures, 5) backtracking to correlate exterior features with interior features, as necessary, and 6) observing the Site from walking paths. The purpose of the site reconnaissance was to identify the presence or likely presence of hazardous substances or petroleum products under conditions that indicate an existing release, a past release, or threat of release into soil, groundwater, or surface water at the Site (recognized environmental conditions). Observations from the site reconnaissance are summarized in the following sections. A photolog of photographs taken during the site reconnaissance is included as Appendix C.

5.1.2 Current Use of the Property and Adjoining Properties

The Site is currently used for the following:

- 1429 South Blosser Road: Warehouse, equipment storage, and offices.
- 1441 South Blosser Road: Retail; Streator Pipe and Supply.
- 1225 La Brea Avenue: Offices for Rancho Harvest.
- 1227 La Brea Avenue: Rancho Harvest equipment and machinery repair and maintenance.

Site water is supplied by the City of Santa Maria. Solid waste disposal is provided by the City of Santa Maria. Wastewater generated onsite is discharged to the sanitary sewer system. Electricity is provided to the Site by Pacific Gas and Electric. Natural gas is provided by The Gas Company and is used at the Site for heating and hot water.

Surrounding properties include industrial land uses to the north and west, agricultural land use to the east across South Blosser Road, and undeveloped land and residential land uses to the south across La Brea Avenue. Nearby land uses are depicted on Plate 2.

5.1.3 General Description of Structures

- 1429 South Blosser Road: 7,500 square-foot warehouse and 2,500 square-foot office space. Metal-framed, sided, and roofed. Two stories constructed slab-on-grade.

- 1441 South Blosser Road: 11,000 square-foot retail. Metal-framed, -sided, and roofed. Single-story constructed slab-on-grade including 3,000 square foot covered storage.

- 1225 La Brea Avenue: Office space for Rancho Harvest. Approximately 4,000 square-foot single-story, wood-framed with tile roofing constructed slab-on-grade.

- 1227 La Brea Avenue: Two large buildings used for Rancho Harvest equipment and machinery repair and maintenance totaling approximately 14,000 square feet. The southernmost building is divided into three areas and is metal-framed, -sided, and roofed, single-story constructed slab-on-grade (newer shop building). The northern most building is also metal-framed, -sided, and roofed, single-story constructed slab-on-grade (older shop building).

5.1.4 Interior and Exterior Observations

The tenant space at 1429 South Blosser is used for equipment storage and offices. 1441 South Blosser is occupied by Streator Pipe and Supply and uses the property for retail sales and material storage. The building at 1225 La Brea Avenue is used by Rancho Harvest for offices. The 1227 La Brea Avenue buildings are used for equipment and machinery maintenance and repair.

5.1.5 Hazardous Substances and Petroleum Products

Quantities of hazardous substances and petroleum products were observed during the site reconnaissance and included:

- 1429 South Blosser Road: A hazardous waste storage area is located along the northern exterior portion of the building. The material stored includes waste oil and used oil filters. One approximately 500-gallon above-ground storage tank for used oil was observed situated on concrete adjacent to two 55-gallon drums. Staining of the concrete in the area of the waste oil storage was observed. Eight 55-gallon drums were observed stored within a storage shed. The drums appeared to contain used motor oil and used oil filters. All but one of the drums was observed stored on secondary containment. Staining of the concrete surface in the area of the oil storage was observed.

- 1441 South Blosser Road: Retail quantities of paints, lubricants, and drain cleaners were observed on the retail floor of the Streator Pipe and Supply business.

- 1225 La Brea Avenue: Household quantities of cleaners were observed in the restroom.

- 1227 La Brea Avenue: Various chemicals in support of the equipment and machinery repair and maintenance were observed at several locations within the buildings. The chemicals included paints, cleaners, and lubricants, new and used motor oil, solvents, parts cleaners, antifreeze, and small quantities of gasoline and diesel fuel. The chemicals were either stored within hazardous materials, fire-safe cabinets or on concrete. Chemicals were not observed stored on bare soil. Although minor staining of the concrete surfaces were observed within the shop buildings, no significant spills or releases were noted, and no evidence of past significant spills or releases were noted in the vicinity of the chemical storage areas.

5.1.6 Unidentified Substance Containers

Unidentified hazardous substance containers or unidentified containers that might contain hazardous substances were observed within and around the 1227 La Brea Avenue shop buildings and appeared to be used motor oil.

5.1.7 Storage Tanks

During the site reconnaissance, Haro Environmental did not observe evidence of underground storage tanks (USTs) at the Site. One approximately 500-gallon AST for used motor oil was observed at the exterior northern wall of the 1429 South Blosser Road building.

5.1.8 Odors

During the site reconnaissance, Haro Environmental did not identify any strong, pungent, or noxious odors with the exception of odors near the waste oil storage area north of the building at 1429 South Blosser Road.

5.1.9 Pools of Liquid

During the site reconnaissance, Haro Environmental did not identify any pools of liquid including standing surface water with the exception of rinse water from vehicle cleaning that eventually discharges to the detention basin at the southwest corner of the Site. Sumps containing liquids likely to be hazardous substances or petroleum products were not observed. One in-ground clarifier was observed near the center of the tenant space at 1441 South Blosser Road.

5.1.10 Drums

During the site reconnaissance, Haro Environmental did observe drums onsite and are described in Section 5.1.5.

5.1.11 Indications of Polychlorinated Biphenyls (PCBs)

Toxic PCBs were commonly used historically in electrical equipment such as transformers, fluorescent lamp ballasts, and capacitors. According to USEPA regulation 40 CFR Part761, there are three categories for classifying such equipment: <50 ppm of PCBs is considered "Non-PCB"; between 50 and 500 ppm is considered "PCB-Contaminated"; and >500 ppm is considered "PCB-Containing". Since January 1, 1977, the manufacture, process, or distribution in commerce or use of any polychlorinated biphenyl in any manner other than in a totally enclosed manner has been prohibited. The management of potential PCB-containing transformers is the responsibility of the local utility or the transformer owner. Actual material samples need to be collected to determine if transformers are PCB-containing.

Transformers installed prior to 1977 may be PCB-containing while transformers installed after 1977 are unlikely to be PCB-containing.

During the site reconnaissance, Haro Environmental did not observe evidence of transformers onsite.

5.1.12 Other Conditions of Concern

During the site reconnaissance Haro Environmental did not note or observe evidence of any of the following:

- Corrosion
- Pits, ponds, and/or lagoons
- Stressed vegetation
- Waste water
- Fill soil
- Solid waste
- Septic tanks
- Water wells

One in-ground clarifier was observed near the center of the tenant space at 1441 South Blosser Road.

Multiple farm equipment vehicles and machinery were observed along the northern property boundary along with various materials including scrap metal and metal shavings.

5.2 INTERVIEWS

Mr. Jesse Manriquez, current property owner, was interviewed as part of this Phase I ESA to inquire about the current and historic uses of the Site. The results of the interview are presented below.

Mr. Manriquez indicated that he is unaware of the on-site current or historic presence of:

- Pesticides,

- Fill dirt,
- Pits, ponds, or lagoons,
- Stained soil,
- Vent pipes, fill pipes, or access ways,
- USTs,
- Groundwater wells, or
- PCBs.

Mr. Manriquez indicated he is aware of contaminated soil removed from the Site in 2001/2002, and of automotive batteries, and new and used motor oil stored at the Site. Mr. Manriquez also indicated that he is unaware of any environmental liens, environmental deed restrictions, land use regulations, engineering controls, environmental violations, environmental assessments, or past, threatened, or pending lawsuits concerning releases of hazardous materials relating to the Site.

6.0 FINDINGS, CONCLUSTIONS AND RECOMMENDATIONS

This Phase I ESA of the property identified as Rancho Harvest with addresses of 1225 & 1227 La Brea Avenue and 1429 & 1441 South Blosser Road in the City of Santa Maria, California (the Site) was performed by Haro Environmental in conjunction with SWCA Environmental Consultants (SWCA) for the City of Santa Maria Community Development Department (SMCDD). Haro Environmental performed this Phase I ESA consistent with ASTM Practice E-1527-13, *Standard Practice for Environmental Site Assessments: Phase I Environmental Site Assessment Process* (ASTM Standard). Exceptions to, or deletions from, this practice are described in this report.

Based on the data gathered and reviewed during this Phase I ESA, Haro Environmental did not identify recognized environmental conditions or concerns that have impacted, or pose a significant environmental threat to subsurface soil, soil vapor, or groundwater beneath the Site with the exception of:

- The presence of an approximately 500-gallon AST and various 55-gallon drums used to store used motor oil in and adjacent to a hazardous material storage area north of the building at 1429 South Blosser Road. Although staining of the concrete surfaces were observed in the area of the used motor oil storage, no significant spills or releases were noted, and no evidence of past significant spills or releases were noted in the vicinity of the chemical storage areas. Building materials in the area should be pressure washed and the rinsate disposed of in accordance with applicable rules and regulations, or the building materials should be tested and disposed of in accordance with applicable rules and regulations if elevated concentrations of chemicals are detected.

Based on the findings of this Phase I ESA, Haro Environmental provides the following potential environmental conditions to note:

- The historic use of the 1429 South Blosser Road property by Viker Tractor for a gas station and associated USTs. Two USTs consisting of one 1,000-gallon for gasoline and one 1,000-gallon for diesel fuel were reportedly installed in 1979 and removed under permit in 1988. Based on the lack of soil analytical data from the UST removals and because no closure letter or agency oversight documentation was obtained during preparation of this Phase I ESA, there is a potential for a release from these USTs to have negatively impacted soil, soil vapor, and/or groundwater beneath the Site. Based on the anticipated depth to groundwater in this area of greater than 200 feet bgs, the likelihood for significant impacts to groundwater from these former USTs is expected to be low.

To address the potential for residual contamination, soil and soil vapor testing is recommended in the area of the former USTs.

- The historic use of the 1441 South Blosser Road property by Cal-Maria Engines & Equipment Inc. and their operations that included industrial engine and equipment repairs as well as hydrocarbon solvent usage, the presence of a clarifier, and two USTs consisting of one 3,000-gallon for gasoline and one 500-gallon for waste oil. The installation dates of the USTs were not reported in the records searched as part of this Phase I ESA; however, records indicate the USTs were removed under permit in 1988. Based on the lack of soil analytical data from the UST removals and because no closure letter or agency oversight documentation was obtained during preparation of this Phase I ESA, there is a potential for a release from these USTs to have negatively impacted soil, soil vapor, and/or groundwater beneath the Site. Based on the anticipated depth to groundwater in this area of greater than 200 feet bgs, the likelihood for significant impacts to groundwater from these former USTs is expected to be low. A Phase II consisting of soil and soil vapor sampling from two locations was previously performed in the vicinity of the former USTs. The Phase II findings indicated TPH and VOCs were not detected in soil samples collected between 5 and 15 feet bgs, and tetrachloroethene (PCE) was detected in both soil vapor samples at a maximum concentration of 160 micrograms per cubic meter ($\mu g/m^3$). Based on the historic use of the Site for engine repair and fuel storage, additional soil and soil vapor sampling is recommended to confirm the results of the previous soil vapor testing and also targeting other possible release areas associated with historic operational areas of Cal-Maria Engines & Equipment Inc.

- Jesse Manricquez was listed in the HWTS and HAZNET databases as a generator of 1.2 tons of contaminated soil for site clean-up in 2001 that was disposed offsite at a landfill (GEN EPA ID CAC002425215). The source and location of the contaminated soil is undetermined. Mr. Manriquez indicated the contaminated soil was associated with an area where radiators were stored; however, he was unable to locate the report associated with the work and no documentation of regulatory closure was found in the records reviewed. Therefore, Mr. Manriquez should be interviewed to determine where the contaminated soil was removed from and a follow up soil investigation performed to confirm the contaminated soil was removed to current regulatory thresholds.

- A June 26, 2014 incident reported at 1441 South Blosser Road where the SMFD observed "contaminated soils suspected to contain volatile organic compounds (based on odors) were encountered during soil remediation activities for a reported "old fuel and chemical facility" at the Streator Pipe & Supply property." This release record was reported by Andersen Environmental in their 2015 Phase I ESA; however, Haro Environmental was unable to locate these records during preparation of this Phase I ESA. Because of the lack of documentation regarding soil sampling in

this area, additional environmental testing in the area of reported soil contamination is recommended.

- A railroad is present to the north of the Site. Railroads can be sources of releases of hazardous materials to the environmental through application of vegetation control chemicals and possible spills of railcar contents. Therefore, Haro Environmental recommends testing soils in the vicinity of the railroad for TPH, metals, polyaromatic hydrocarbons (PAHs), and chlorinated herbicides.

7.0 STANDARD OF CARE

The findings and conclusions contained in this Phase I ESA are based upon professional opinions with regard to the subject matter. These opinions have been arrived at in accordance with currently accepted industry standards and practices applicable to this location and are subject to the following inherent limitations:

Accuracy of Information. Certain information utilized by Haro Environmental in this assessment has been obtained, reviewed, and evaluated from various sources believed to be reliable. Although Haro Environmental's conclusions, opinions, and recommendations are based, in part, on such information, Haro Environmental's services did not include the verification of the information's accuracy or authenticity. Should such information prove to be inaccurate or unreliable, Haro Environmental reserves the right to amend or revise its conclusions, opinions and/or recommendations.

Reconnaissance. Haro Environmental performed a reconnaissance of the Site that is the subject of this assessment to document current conditions. Haro Environmental focused on areas deemed more likely to exhibit hazardous materials conditions while other areas received limited attention. No known areas were inaccessible at the time of our reconnaissance.

Limitations. Haro Environmental does not guarantee that the Site is free of hazardous or potentially hazardous materials or conditions, or that latent or undiscovered conditions will not become evident in the future. This assessment has been prepared in accordance with currently accepted industry standards, and no other warranties, representations, or certifications are made. Unless stated otherwise herein, this report is intended for and restricted to the sole use of SMCDD. Any other use, interpretation, or reliance upon this assessment is at the sole risk of the user and Haro Environmental shall have no liability for such unauthorized use, interpretation or reliance.

Qualifications of Environmental Professionals. Mr. Elliot Haro representing Haro Environmental performed this ESA. Mr. Haro is an environmental consultant who has performed over 100 ESAs for a variety of clients. Mr Haro's resume is provided in Appendix D.

Reliance. This ESA report has been prepared for the exclusive use and reliance of SMCDD. Use or reliance by any other party is prohibited without the written authorization of SMCDD and Haro Environmental.

Scope Limitations and ASTM Exceptions. This ESA did not include any inquiries with respect to non-scope ASTM considerations (including but not limited to asbestos containing materials, radon gas, lead-based paint, lead in drinking water, mold, wetlands, radon, regulatory compliance, cultural and historic

resources, industrial hygiene, health and safety, ecological resources, endangered species, indoor air quality or electromagnetic fields), subsurface or other invasive assessments, business environmental risk evaluations or other services not particularly identified and discussed herein.

Reasonable attempts were made to obtain information within the scope and time constraints set forth by the client; however, in some instances, information requested may not be received by the issuance date of the report. In the event information obtained from sources mentioned previously alters the findings stated in this report, an addendum letter will be forwarded to SMCDD under separate cover providing Haro Environmental's findings and conclusions. Additional Phase I ESA limitations include:

- One data gap since 1963 of greater than 5 years was identified in the historical records reviewed and include the years from 1986 to 1991. This data gap is considered insignificant because the site use appears to be similar during the data gap.

- An environmental lien search was not performed by the user or preparer of this Phase I ESA. Because a preliminary title report was not reviewed as part of this Phase I ESA, the significance of this data gap is undetermined.

- A preliminary title report was not reviewed for the property. Because an environmental lien search was not conducted by the user or preparer of this Phase I ESA, the significance of this data gap is undetermined.

This report represents our service to you as of the report date and constitutes our final document; its text may not be altered after final issuance. Findings in this report are based upon the Site's current utilization, information derived from the most recent reconnaissance and from other activities described herein; such information is subject to change. Certain indicators of the presence of hazardous substances or petroleum products may have been latent, inaccessible, unobservable or not present during the reconnaissance and may subsequently become observable (such as after site renovation or development). Further, these services are not to be construed as legal interpretation or advice.

Certification. I declare that, to the best of my professional knowledge and belief, I meet the definition of Environmental Professional as defined in §312.10 of 40 CFR Part 312. I have the specific qualifications based on education, training, and experience to assess a property of the nature, history, and setting of the subject property. I have developed and performed the all appropriate inquiries in conformance with the standards and practices set forth in 40 CFR Part 312.

8.0 REFERENCES

Anderson Environmental. 2015. *Phase I Environmental Site Assessment Report, 1441 South Blosser Road, Santa Maria, California*. February 20, 2015.

California Department of Conservation, California Geological Survey (CGS). 2002. *California Geomorphic Provinces – Note 36.*

California Department of Conservation, Geologic Energy Management Division (CalGEM). 2020. Well Finder Mapping System website: https://maps.conservation.ca.gov/doggr/wellfinder/

California Department of Water Resources (DWR). 2016. *Santa Maria River Valley Groundwater Basin.* Updated February 27, 2004.

Dibblee, Thomas W., Jr. 1994. *Geologic Map of the Santa Maria and Twitchell Dam Quadrangles*.

Environmental Data Resources, Inc. (EDR). November 13, 2020. Certified Sanborn Map Report, Rancho Harvest, 1441 South Blosser Road, Santa Maria, California.

EDR. November 12, 2020. The EDR Aerial Photo Decade Package, Rancho Harvest, 1441 South Blosser Road, Santa Maria, California.


EDR. November 12, 2020. The EDR Radius Map™ Report with GeoCheckR, Rancho Harvest, 1441 South Blosser Road, Santa Maria, California.

EDR. November 12, 2020. EDR Historical Topo Map Report with QuadMatch™, Rancho Harvest, 1441 South Blosser Road, Santa Maria, California.

Groundwater Solutions, Inc. 2015. *Limited Phase II Investigation, 1441 South Blosser Road, Santa Maria, California*. April 27, 2015.

Pipeline and Hazardous Materials Safety Administration (PHMSA). 2020. National Pipeline Mapping System website: https://www.npms.phmsa.dot.gov/PublicViewer/

PLATES

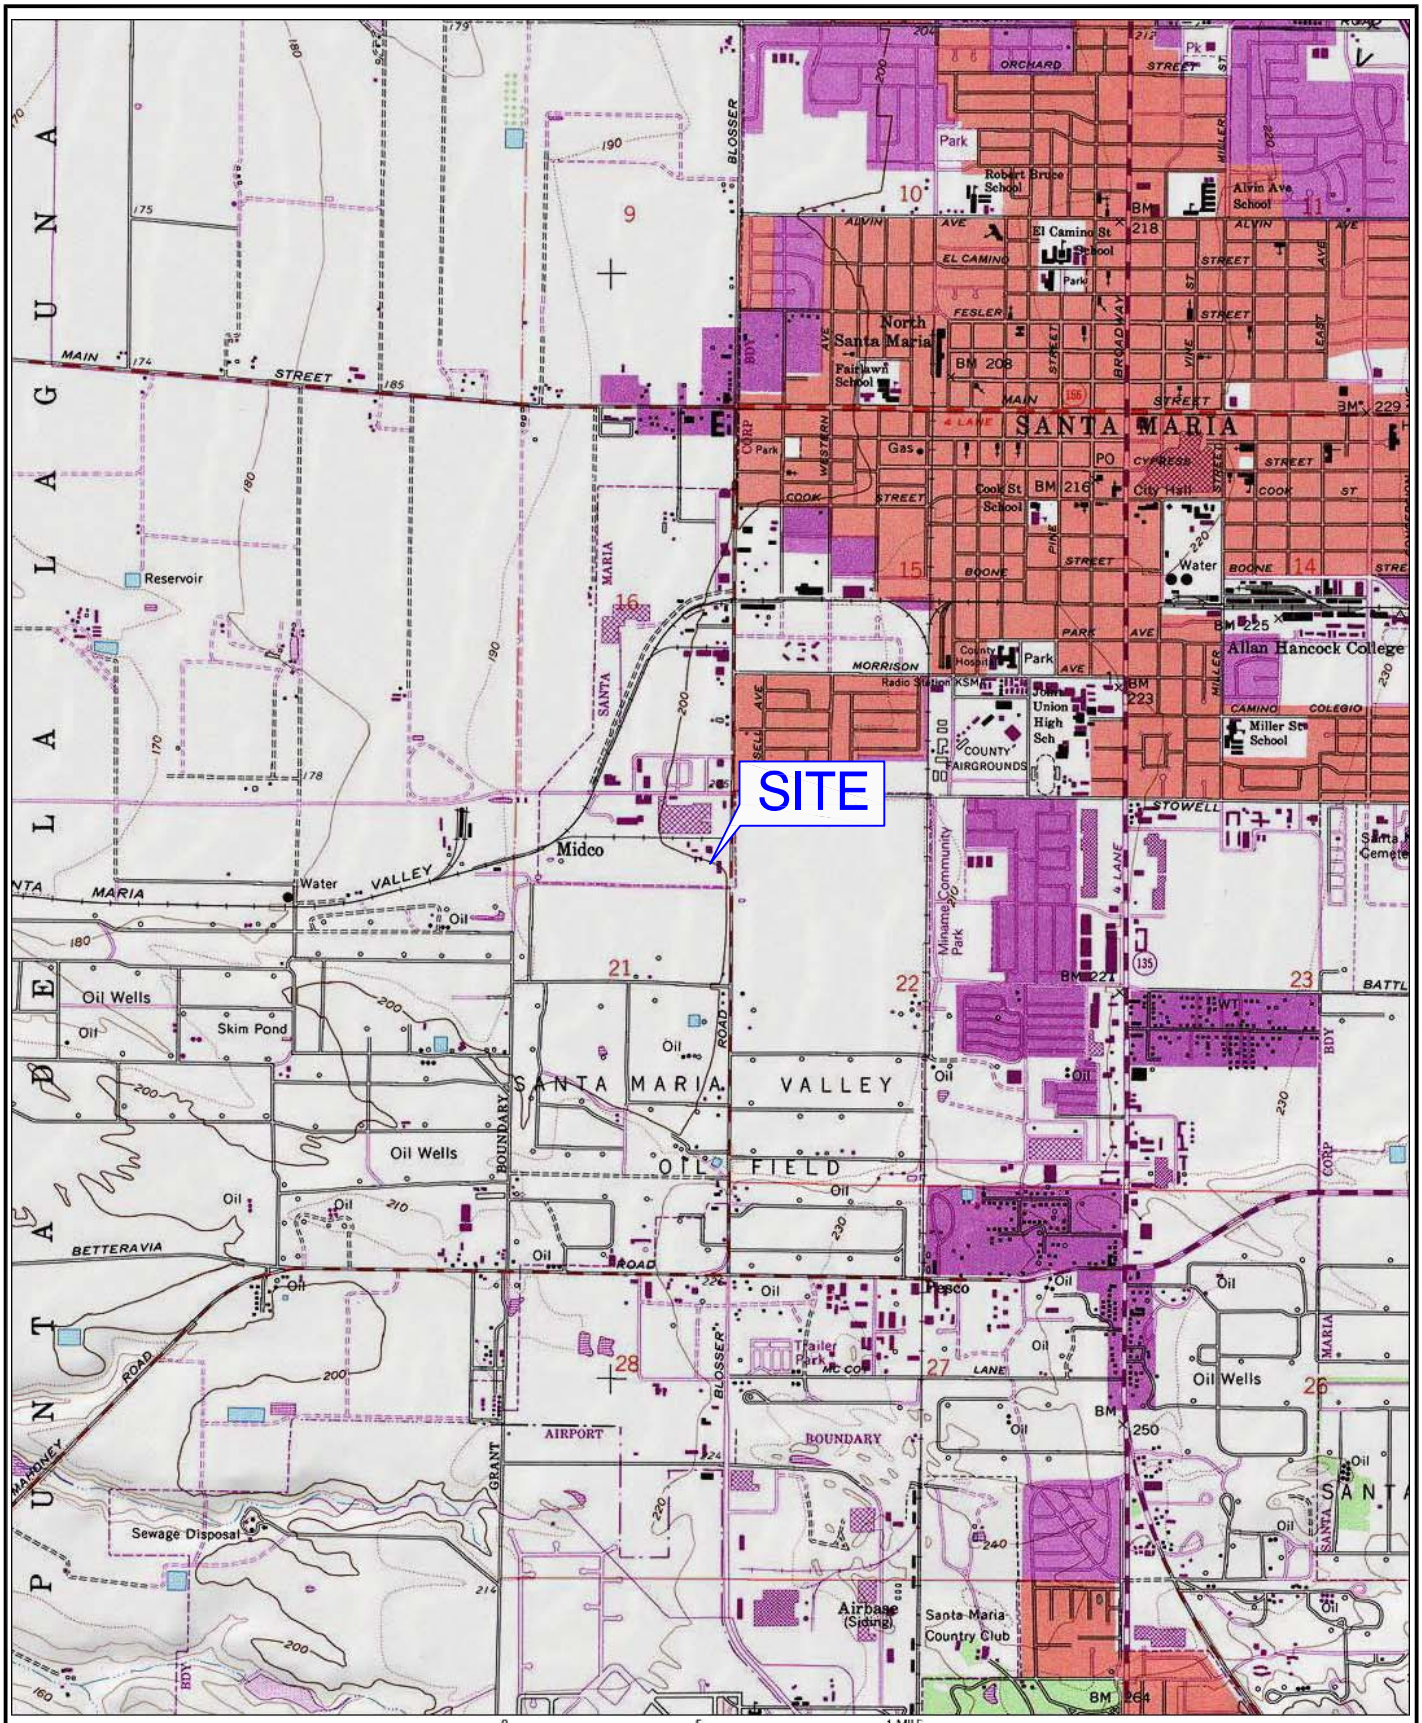


HARO ENVIRONMENTAL
872 Higuera Street
San Luis Obispo, CA 93401
Phone: 805 204 4483
Fax: 805 831 6081

FILE NAME: *SITE VICINITY MAP.DWG*

SITE VICINITY MAP

Rancho Harvest
Santa Maria, California

PLATE: 1
SHEET: of
REVISION NO: 0
DATE: 12/20

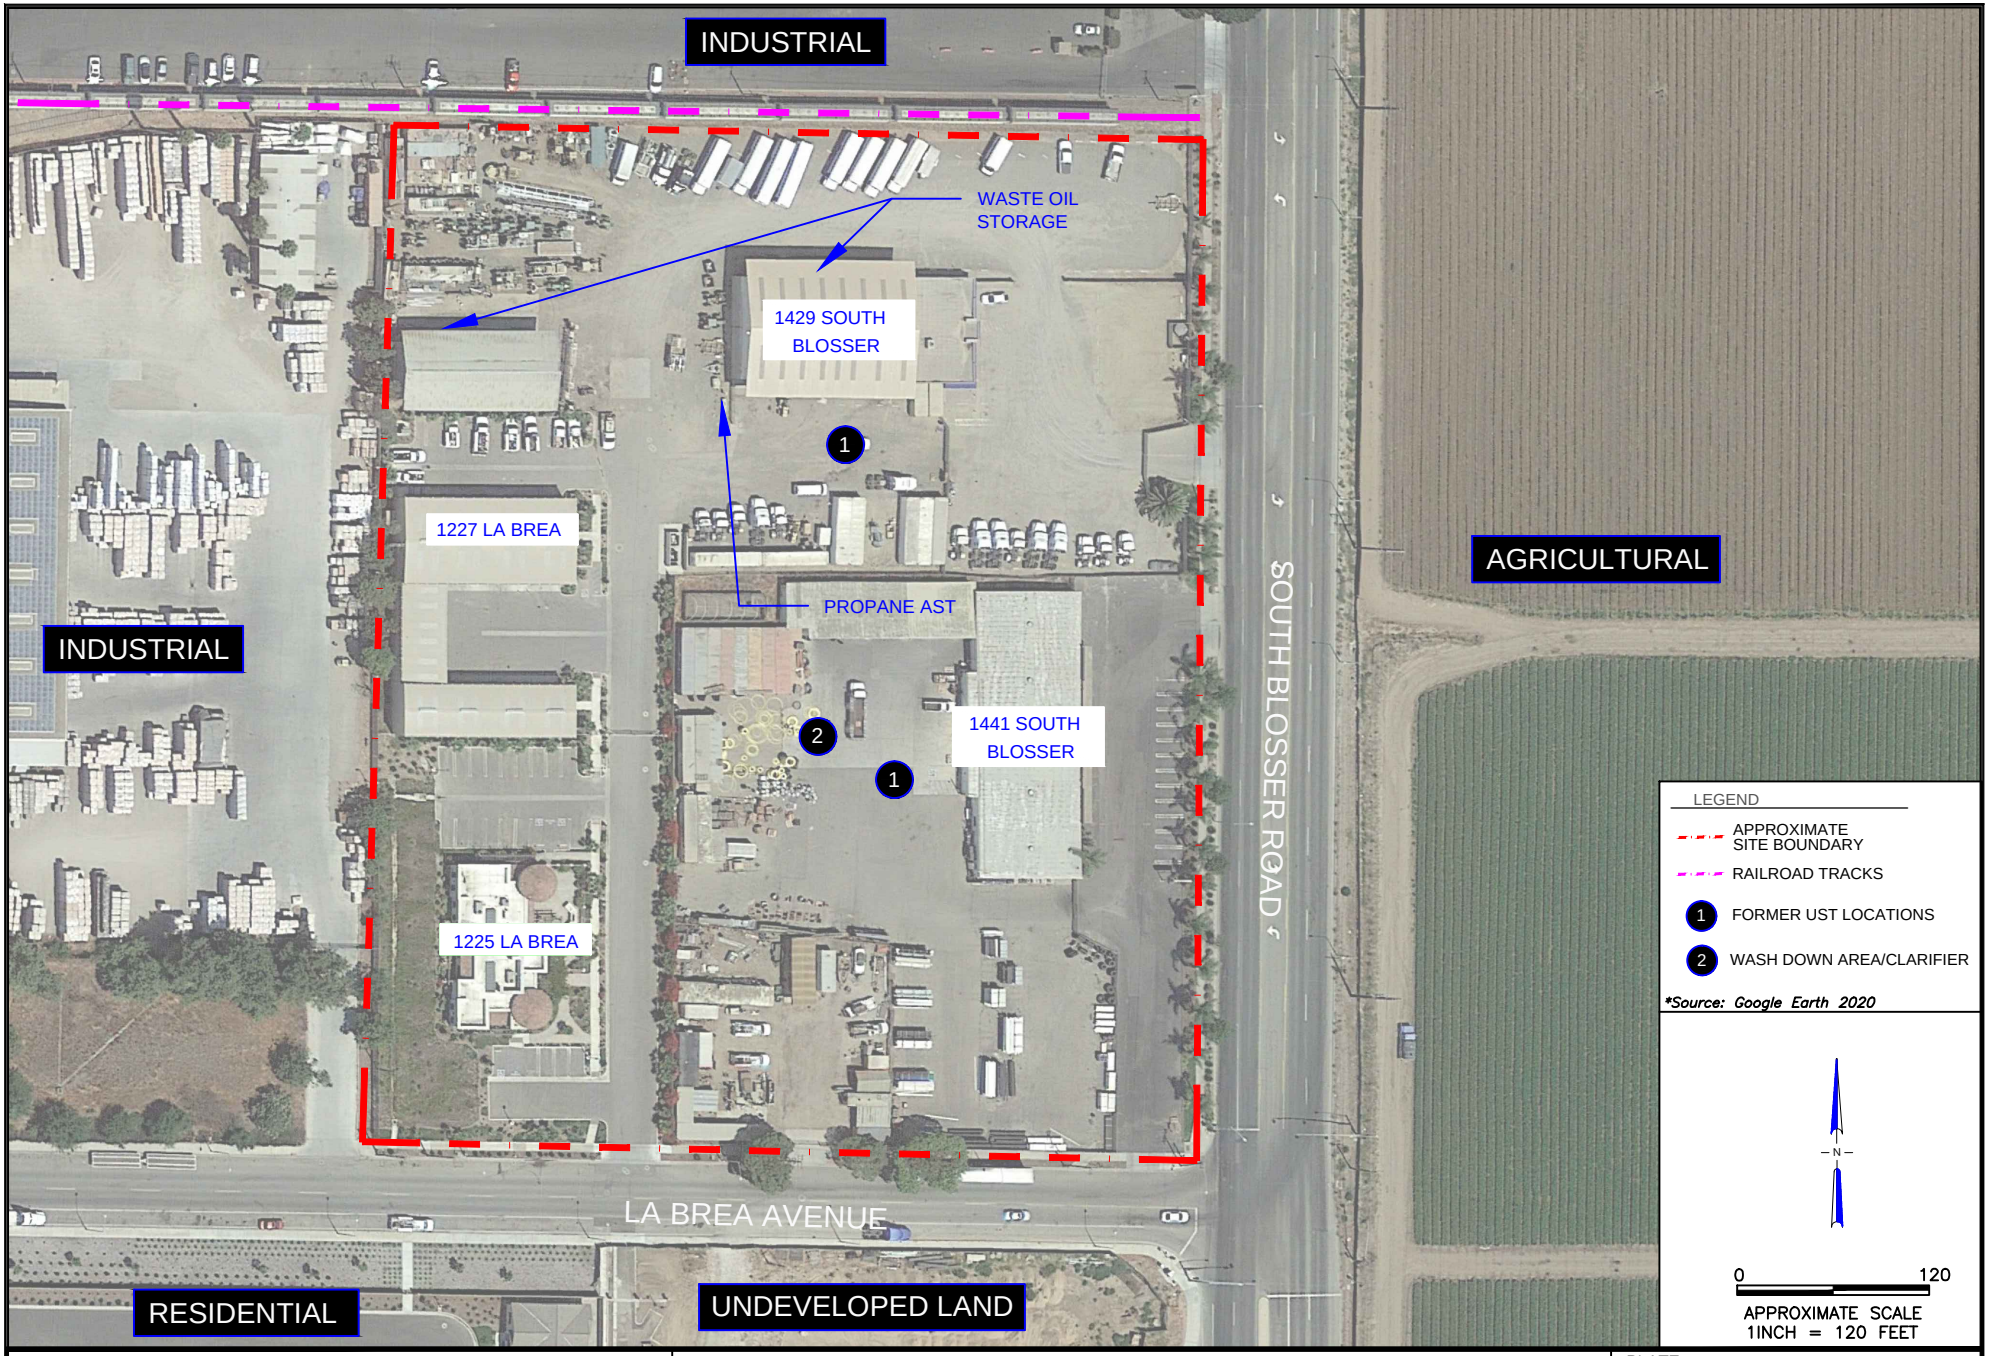

HARO ENVIRONMENTAL
872 Higuera Street
San Luis Obispo, California 93401
Phone: 805.204.4483
Fax: 805.832.6081

SALU MAP.dwg

SITE AND ADJACENT LAND USE MAP

Rancho Harvest
Santa Maria, California

PLATE: 2

REVISION NO:

DATE: 12/20

APPENDIX A

REGULATORY RECORDS DOCUMENTATION

Rancho Harvest

1441 South Blosser Road

Santa Maria, CA 93458

Inquiry Number: 6264132.3

November 13, 2020

Certified Sanborn® Map Report

6 Armstrong Road, 4th floor
Shelton, CT 06484
Toll Free: 800.352.0050
www.edrnet.com

Certified Sanborn® Map Report

11/13/20

Site Name:

Rancho Harvest
1441 South Blosser Road
Santa Maria, CA 93458
EDR Inquiry # 6264132.3

Client Name:

Haro Environmental, Inc.
PO Box 7002
Los Osos, CA 93412
Contact: Elliot Haro

The Sanborn Library has been searched by EDR and maps covering the target property location as provided by Haro Environmental, Inc. were identified for the years listed below. The Sanborn Library is the largest, most complete collection of fire insurance maps. The collection includes maps from Sanborn, Bromley, Perris & Browne, Hopkins, Barlow, and others. Only Environmental Data Resources Inc. (EDR) is authorized to grant rights for commercial reproduction of maps by the Sanborn Library LLC, the copyright holder for the collection. Results can be authenticated by visiting www.edrnet.com/sanborn.

The Sanborn Library is continually enhanced with newly identified map archives. This report accesses all maps in the collection as of the day this report was generated.

Certified Sanborn Results:

Certification # 9808-45CF-8856

PO # NA

Project NA

Maps Provided:

1957

Sanborn® Library search results

Certification #: 9808-45CF-8856

The Sanborn Library includes more than 1.2 million fire insurance maps from Sanborn, Bromley, Perris & Browne, Hopkins, Barlow and others which track historical property usage in approximately 12,000 American cities and towns. Collections searched:

- ☑ Library of Congress
- ☑ University Publications of America
- ☑ EDR Private Collection

The Sanborn Library LLC Since 1866™

Limited Permission To Make Copies

Haro Environmental, Inc. (the client) is permitted to make up to FIVE photocopies of this Sanborn Map transmittal and each fire insurance map accompanying this report solely for the limited use of its customer. No one other than the client is authorized to make copies. Upon request made directly to an EDR Account Executive, the client may be permitted to make a limited number of additional photocopies. This permission is conditioned upon compliance by the client, its customer and their agents with EDR's copyright policy; a copy of which is available upon request.

Disclaimer - Copyright and Trademark Notice

This Report contains certain information obtained from a variety of public and other sources reasonably available to Environmental Data Resources, Inc. It cannot be concluded from this Report that coverage information for the target and surrounding properties does not exist from other sources. NO WARRANTY EXPRESSED OR IMPLIED, IS MADE WHATSOEVER IN CONNECTION WITH THIS REPORT. ENVIRONMENTAL DATA RESOURCES, INC. SPECIFICALLY DISCLAIMS THE MAKING OF ANY SUCH WARRANTIES, INCLUDING WITHOUT LIMITATION, MERCHANTABILITY OR FITNESS FOR A PARTICULAR USE OR PURPOSE. ALL RISK IS ASSUMED BY THE USER. IN NO EVENT SHALL ENVIRONMENTAL DATA RESOURCES, INC. BE LIABLE TO ANYONE, WHETHER ARISING OUT OF ERRORS OR OMISSIONS, NEGLIGENCE, ACCIDENT OR ANY OTHER CAUSE, FOR ANY LOSS OF DAMAGE, INCLUDING, WITHOUT LIMITATION, SPECIAL, INCIDENTAL, CONSEQUENTIAL, OR EXEMPLARY DAMAGES. ANY LIABILITY ON THE PART OF ENVIRONMENTAL DATA RESOURCES, INC. IS STRICTLY LIMITED TO A REFUND OF THE AMOUNT PAID FOR THIS REPORT. Purchaser accepts this Report "AS IS". Any analyses, estimates, ratings, environmental risk levels or risk codes provided in this Report are provided for illustrative purposes only, and are not intended to provide, nor should they be interpreted as providing any facts regarding, or prediction or forecast of, any environmental risk for any property. Only a Phase I Environmental Site Assessment performed by an environmental professional can provide information regarding the environmental risk for any property. Additionally, the information provided in this Report is not to be construed as legal advice.


Copyright 2020 by Environmental Data Resources, Inc. All rights reserved. Reproduction in any media or format, in whole or in part, of any report or map of Environmental Data Resources, Inc., or its affiliates, is prohibited without prior written permission.

EDR and its logos (including Sanborn and Sanborn Map) are trademarks of Environmental Data Resources, Inc. or its affiliates. All other trademarks used herein are the property of their respective owners.


Sanborn Sheet Key

This Certified Sanborn Map Report is based upon the following Sanborn Fire Insurance map sheets.

1957 Source Sheets

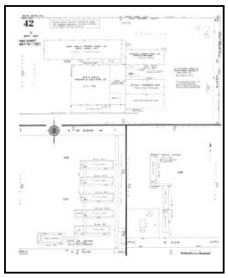

Volume 1, Sheet 42
1957

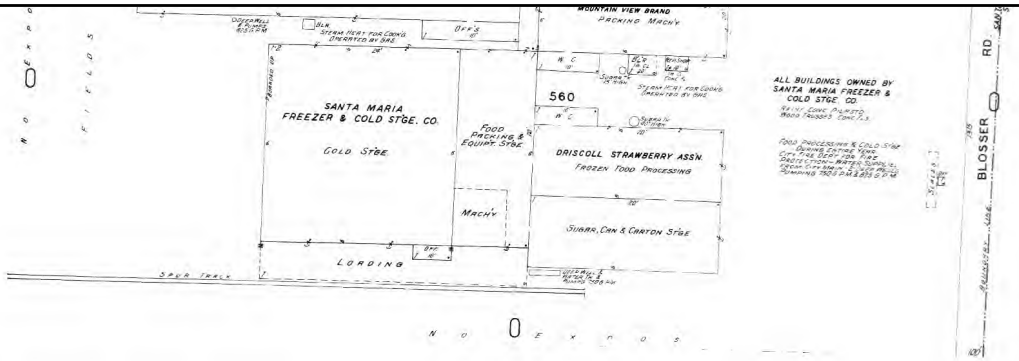



The certified Sanborn Library search results in this report can be authenticated by visiting www.edrnet.com/sanborn and entering the certification number. Only Environmental Data Resources Inc. (EDR) is authorized to grant rights for commercial reproduction of maps by The Sanborn Library LLC, the copyright holder for the collection.

Certification #9808-45CF-8856

Site Name:	Rancho Harvest
Address:	1441 South Blosser Road
City, ST, ZIP:	Santa Maria, CA 93458
Client:	Haro Environmental, Inc.
EDR Inquiry:	6264132.3
Order Date:	11/13/2020
Certification #	9808-45CF-8856
Copyright	1957

This Certified Sanborn Map combines the following sheets.
Outlined areas indicate map sheets within the collection.

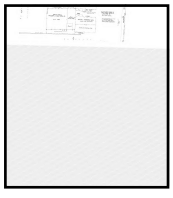

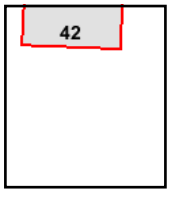

Volume 1, Sheet 42

0 Feet 150 300 600

N

Rancho Harvest

1441 South Blosser Road

Santa Maria, CA 93458

Inquiry Number: 6264132.4

November 12, 2020

EDR Historical Topo Map Report

with QuadMatch™

6 Armstrong Road, 4th floor
Shelton, CT 06484
Toll Free: 800.352.0050
www.edrnet.com

EDR Historical Topo Map Report

11/12/20

Site Name:

Rancho Harvest
1441 South Blosser Road
Santa Maria, CA 93458
EDR Inquiry # 6264132.4

Client Name:

Haro Environmental, Inc.
PO Box 7002
Los Osos, CA 93412
Contact: Elliot Haro

EDR Topographic Map Library has been searched by EDR and maps covering the target property location as provided by Haro Environmental, Inc. were identified for the years listed below. EDR's Historical Topo Map Report is designed to assist professionals in evaluating potential liability on a target property resulting from past activities. EDRs Historical Topo Map Report includes a search of a collection of public and private color historical topographic maps, dating back to the late 1800s.

Search Results:

P.O.# NA
Project: NA

Coordinates:

Latitude:	34.935736 34° 56' 9" North
Longitude:	-120.454393 -120° 27' 16" West
UTM Zone:	Zone 10 North
UTM X Meters:	732498.86
UTM Y Meters:	3868875.32
Elevation:	203.00' above sea level

Maps Provided:

2012
1982
1974
1967
1959
1948
1947
1905

Disclaimer - Copyright and Trademark Notice

This Report contains certain information obtained from a variety of public and other sources reasonably available to Environmental Data Resources, Inc. It cannot be concluded from this Report that coverage information for the target and surrounding properties does not exist from other sources. NO WARRANTY EXPRESSED OR IMPLIED, IS MADE WHATSOEVER IN CONNECTION WITH THIS REPORT. ENVIRONMENTAL DATA RESOURCES, INC. SPECIFICALLY DISCLAIMS THE MAKING OF ANY SUCH WARRANTIES, INCLUDING WITHOUT LIMITATION, MERCHANTABILITY OR FITNESS FOR A PARTICULAR USE OR PURPOSE. ALL RISK IS ASSUMED BY THE USER. IN NO EVENT SHALL ENVIRONMENTAL DATA RESOURCES, INC. BE LIABLE TO ANYONE, WHETHER ARISING OUT OF ERRORS OR OMISSIONS, NEGLIGENCE, ACCIDENT OR ANY OTHER CAUSE, FOR ANY LOSS OF DAMAGE, INCLUDING, WITHOUT LIMITATION, SPECIAL, INCIDENTAL, CONSEQUENTIAL, OR EXEMPLARY DAMAGES. ANY LIABILITY ON THE PART OF ENVIRONMENTAL DATA RESOURCES, INC. IS STRICTLY LIMITED TO A REFUND OF THE AMOUNT PAID FOR THIS REPORT. Purchaser accepts this Report "AS IS". Any analyses, estimates, ratings, environmental risk levels or risk codes provided in this Report are provided for illustrative purposes only, and are not intended to provide, nor should they be interpreted as providing any facts regarding, or prediction or forecast of, any environmental risk for any property. Only a Phase I Environmental Site Assessment performed by an environmental professional can provide information regarding the environmental risk for any property. Additionally, the information provided in this Report is not to be construed as legal advice.


Copyright 2020 by Environmental Data Resources, Inc. All rights reserved. Reproduction in any media or format, in whole or in part, of any report or map of Environmental Data Resources, Inc., or its affiliates, is prohibited without prior written permission.

EDR and its logos (including Sanborn and Sanborn Map) are trademarks of Environmental Data Resources, Inc. or its affiliates. All other trademarks used herein are the property of their respective owners.

Topo Sheet Key


This EDR Topo Map Report is based upon the following USGS topographic map sheets.

2012 Source Sheets

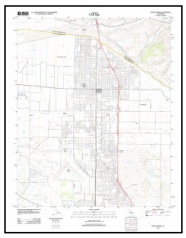


Santa Maria
2012
7.5-minute, 24000

1982 Source Sheets

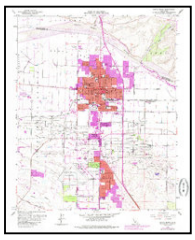


Santa Maria
1982
7.5-minute, 24000
Aerial Photo Revised 1978

1974 Source Sheets

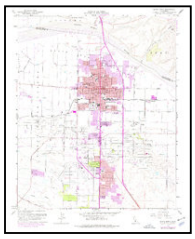

Santa Maria
1974
7.5-minute, 24000
Aerial Photo Revised 1974

1967 Source Sheets

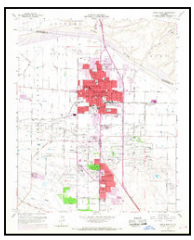


Santa Maria
1967
7.5-minute, 24000
Aerial Photo Revised 1967

Topo Sheet Key


This EDR Topo Map Report is based upon the following USGS topographic map sheets.

1959 Source Sheets

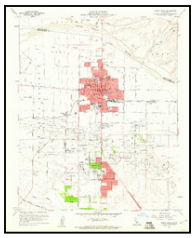

Santa Maria
1959
7.5-minute, 24000
Aerial Photo Revised 1956

1948 Source Sheets

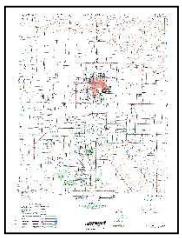

SANTA MARIA
1948
7.5-minute, 25000

1947 Source Sheets



Santa Maria
1947
15-minute, 62500
Aerial Photo Revised 1946


1905 Source Sheets



Lompoc
1905
30-minute, 125000

Historical Topo Map

2012

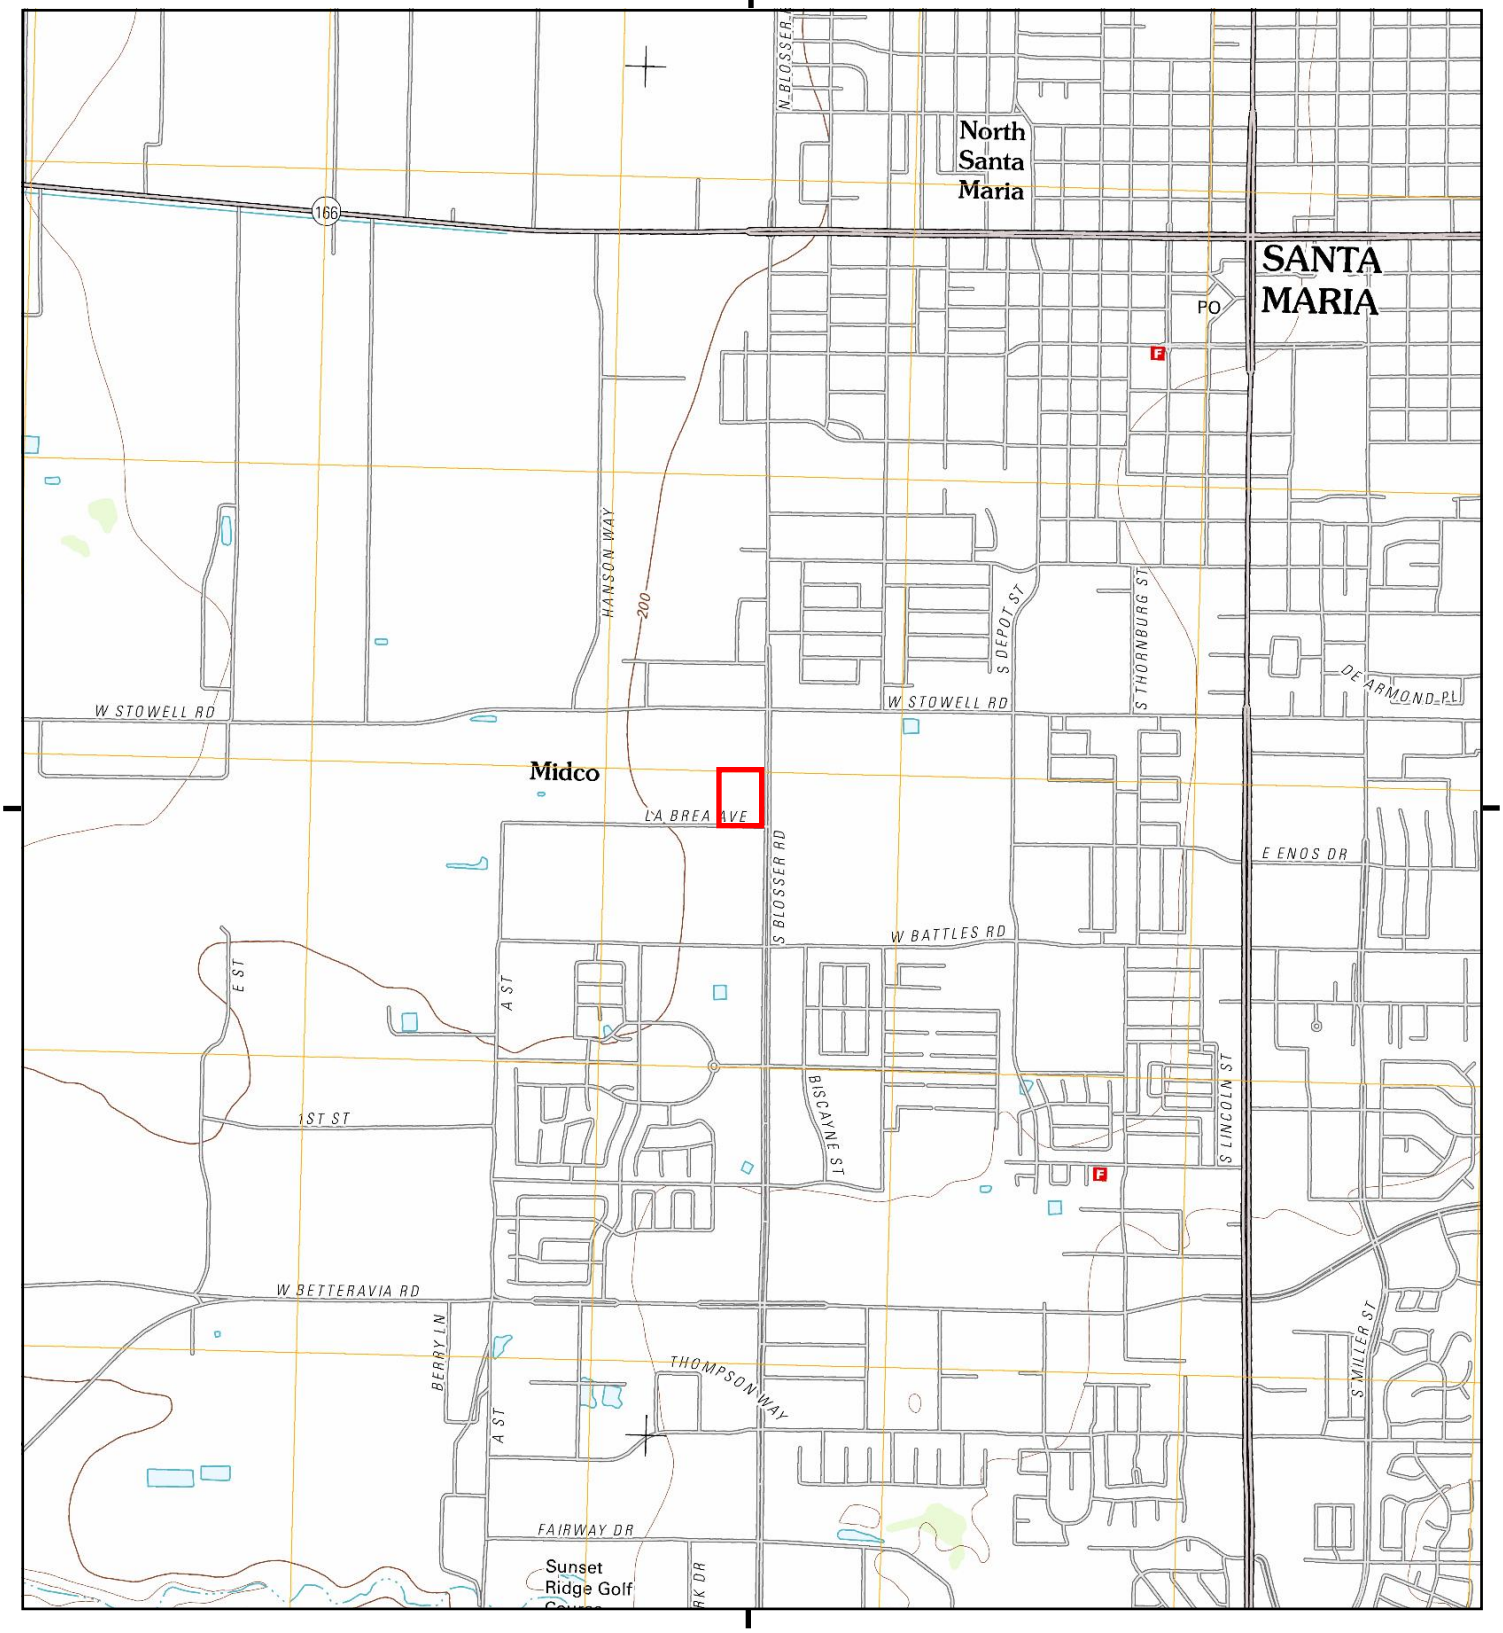

This report includes information from the following map sheet(s).


0 Miles 0.25 0.5 1 1.5

NW N NE
W E
SW S SE

TP, Santa Maria, 2012, 7.5-minute

SITE NAME: Rancho Harvest
ADDRESS: 1441 South Blosser Road
Santa Maria, CA 93458
CLIENT: Haro Environmental, Inc.

N

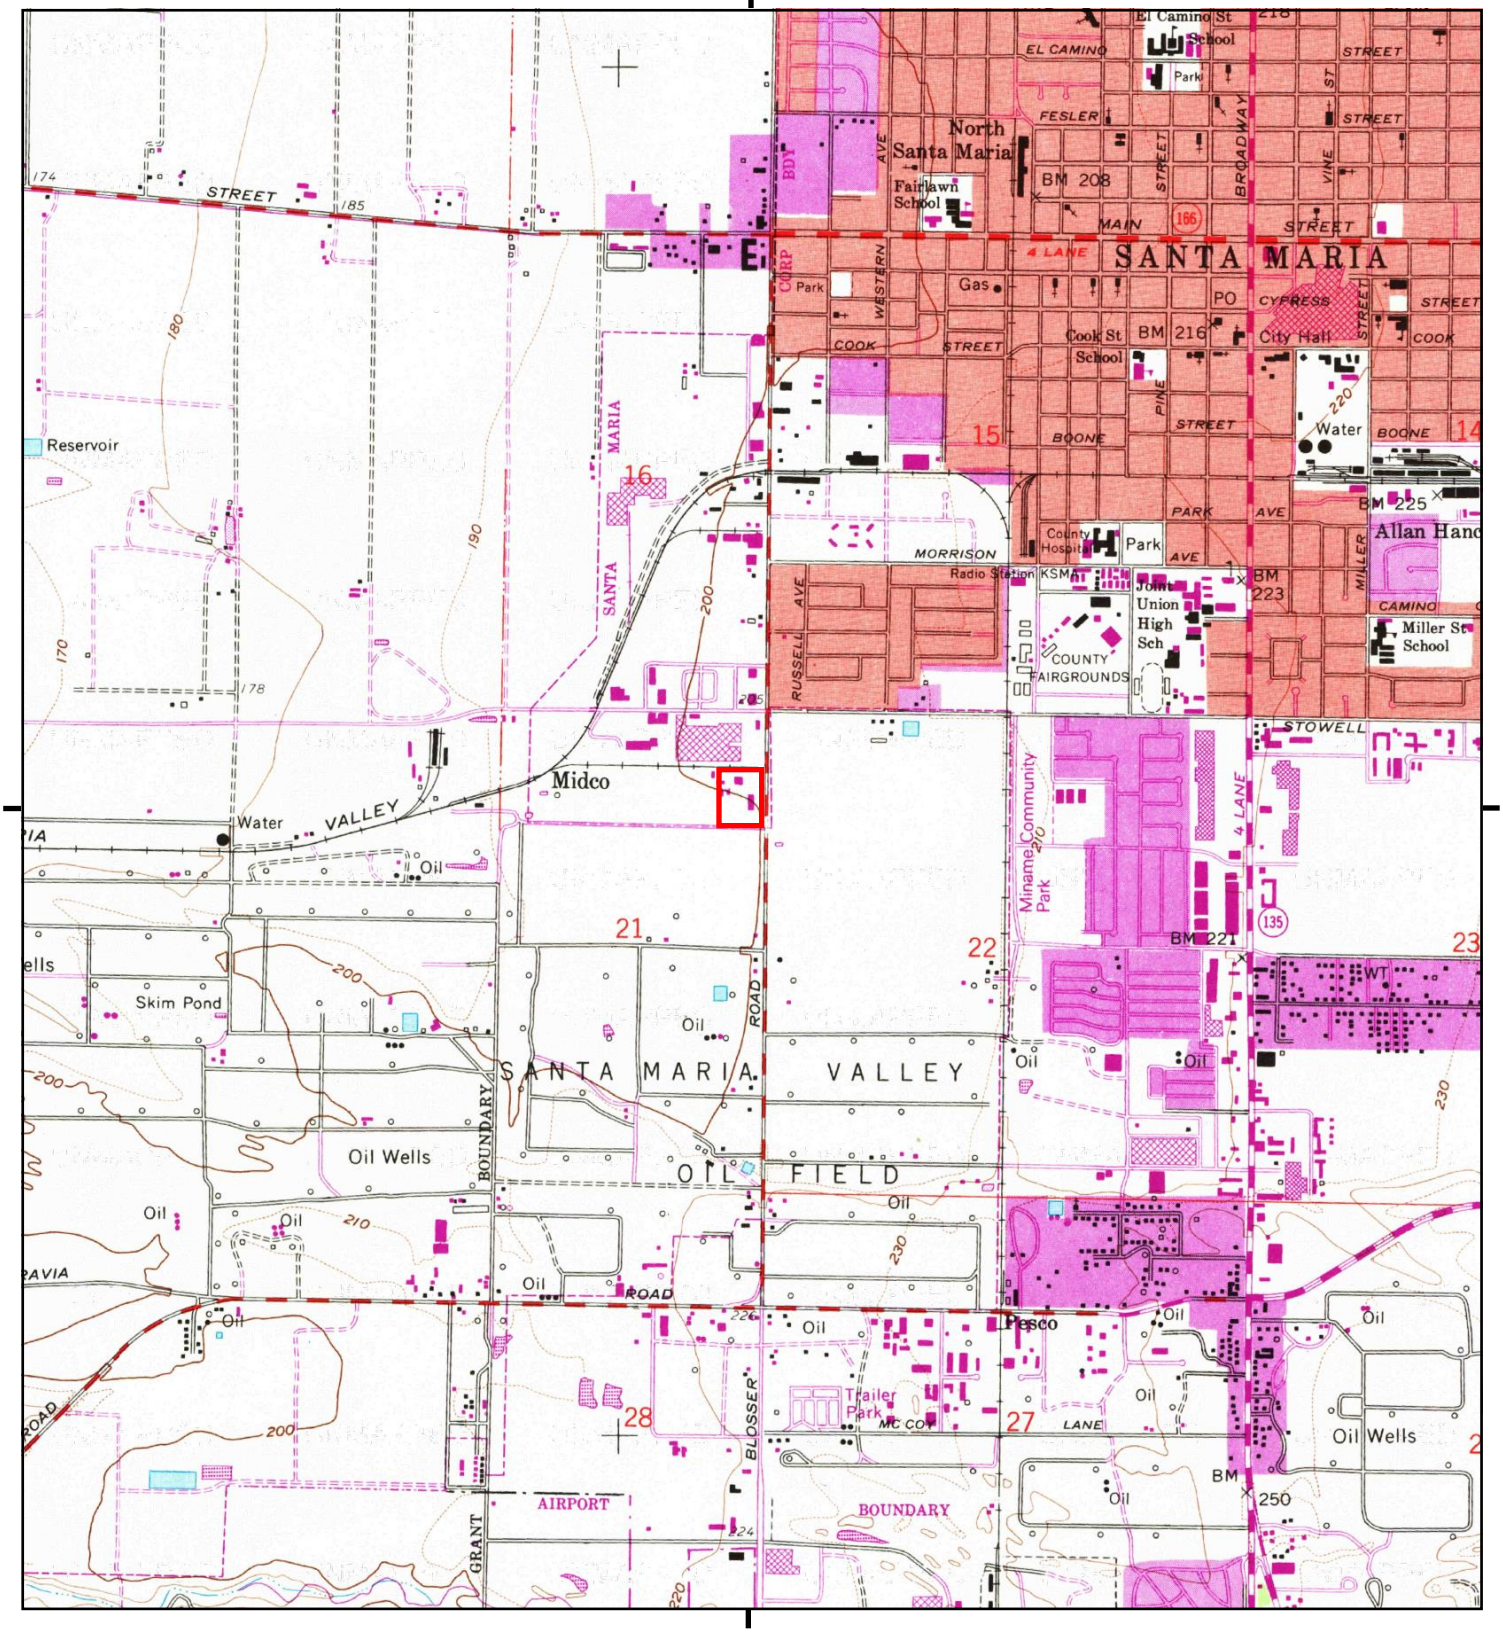

This report includes information from the following map sheet(s).

0 Miles 0.25 0.5 1 1.5

NW N NE
W E
SW S SE


TP, Santa Maria, 1982, 7.5-minute

SITE NAME: Rancho Harvest
ADDRESS: 1441 South Blosser Road
Santa Maria, CA 93458
CLIENT: Haro Environmental, Inc.

N

Historical Topo Map

1974

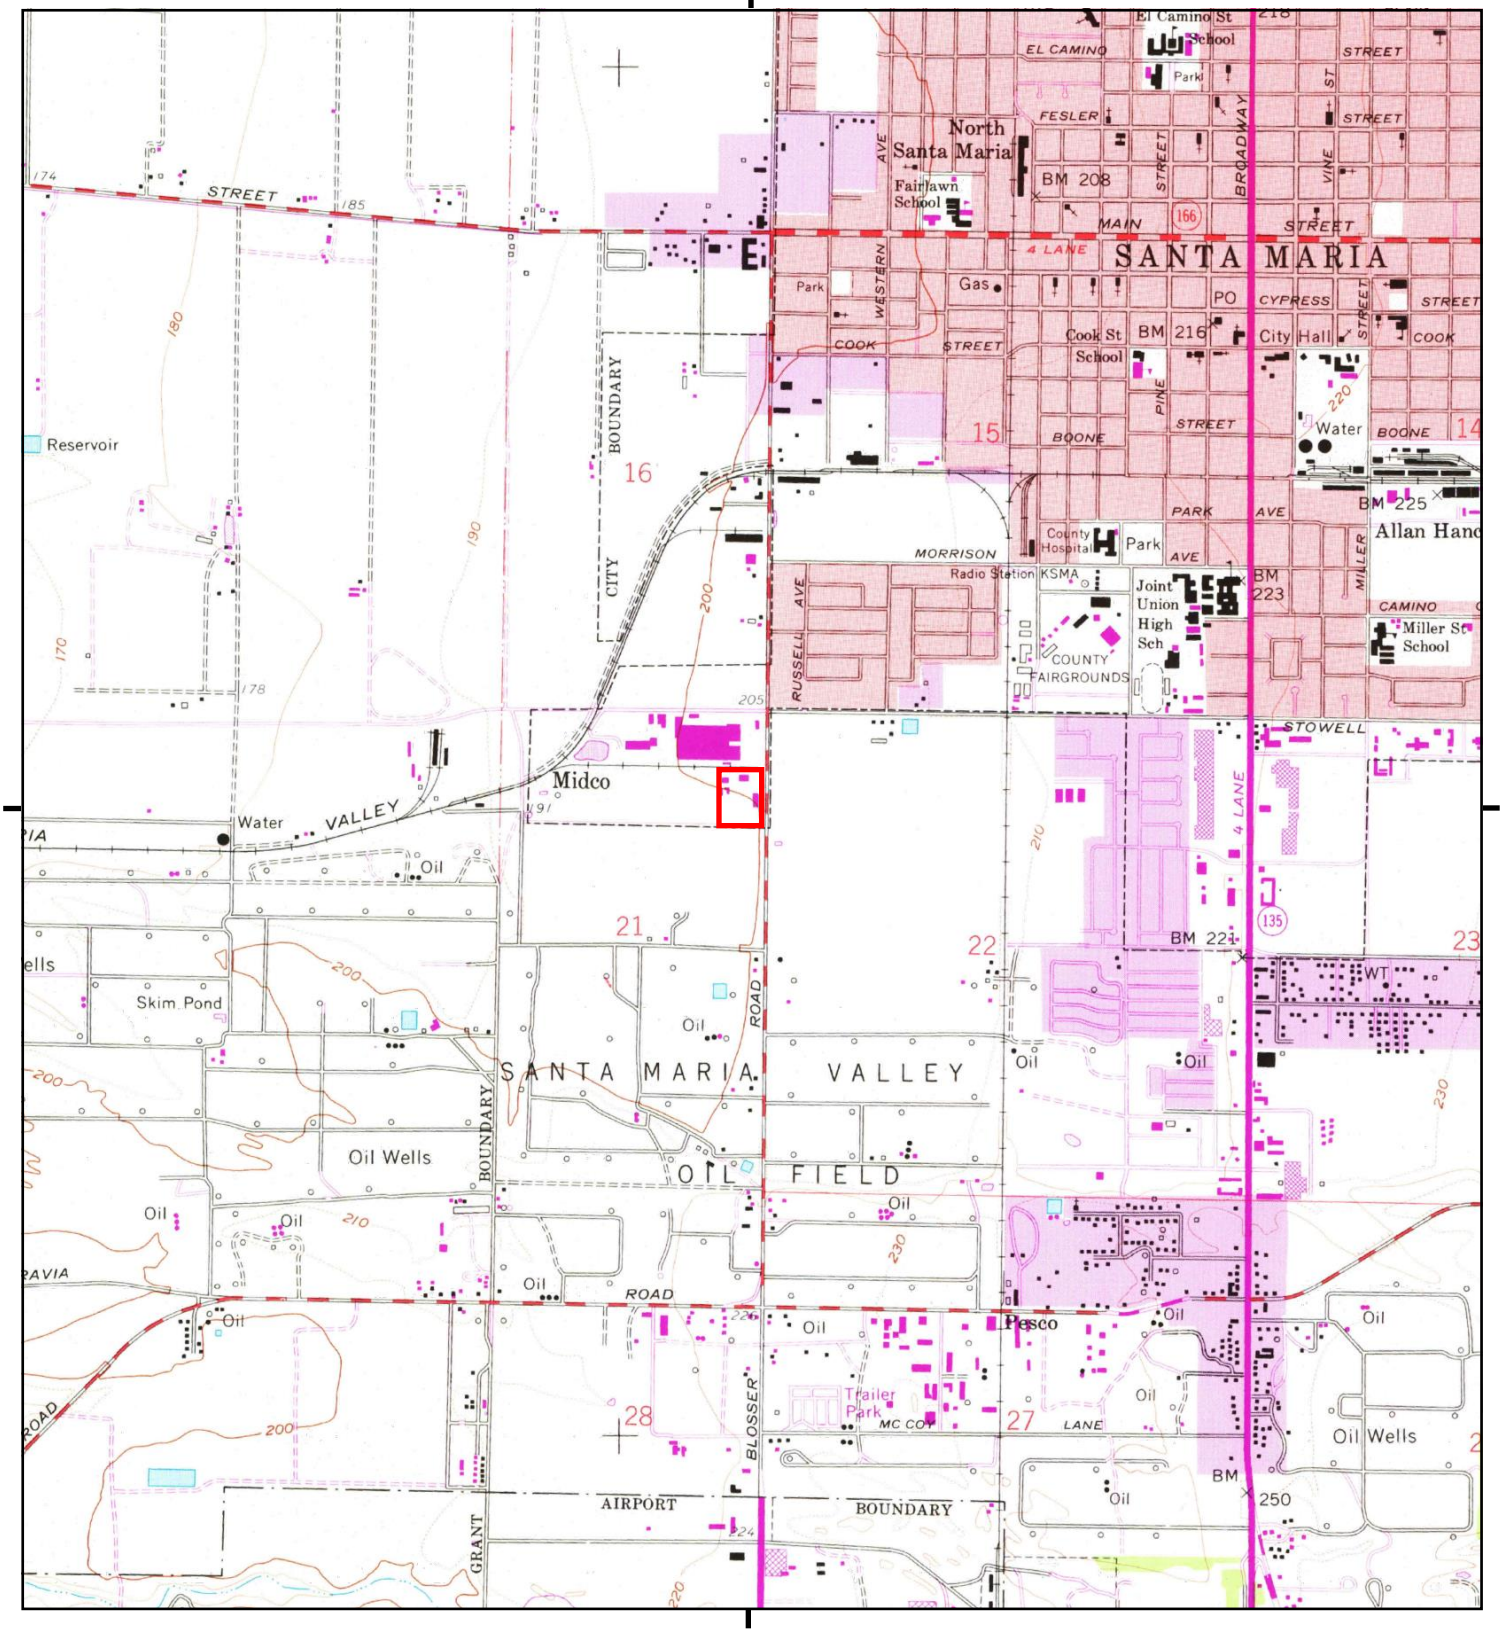

This report includes information from the following map sheet(s).


0 Miles 0.25 0.5 1 1.5

NW N NE
W E
SW S SE

TP, Santa Maria, 1974, 7.5-minute

SITE NAME: Rancho Harvest
ADDRESS: 1441 South Blosser Road
Santa Maria, CA 93458
CLIENT: Haro Environmental, Inc.

N

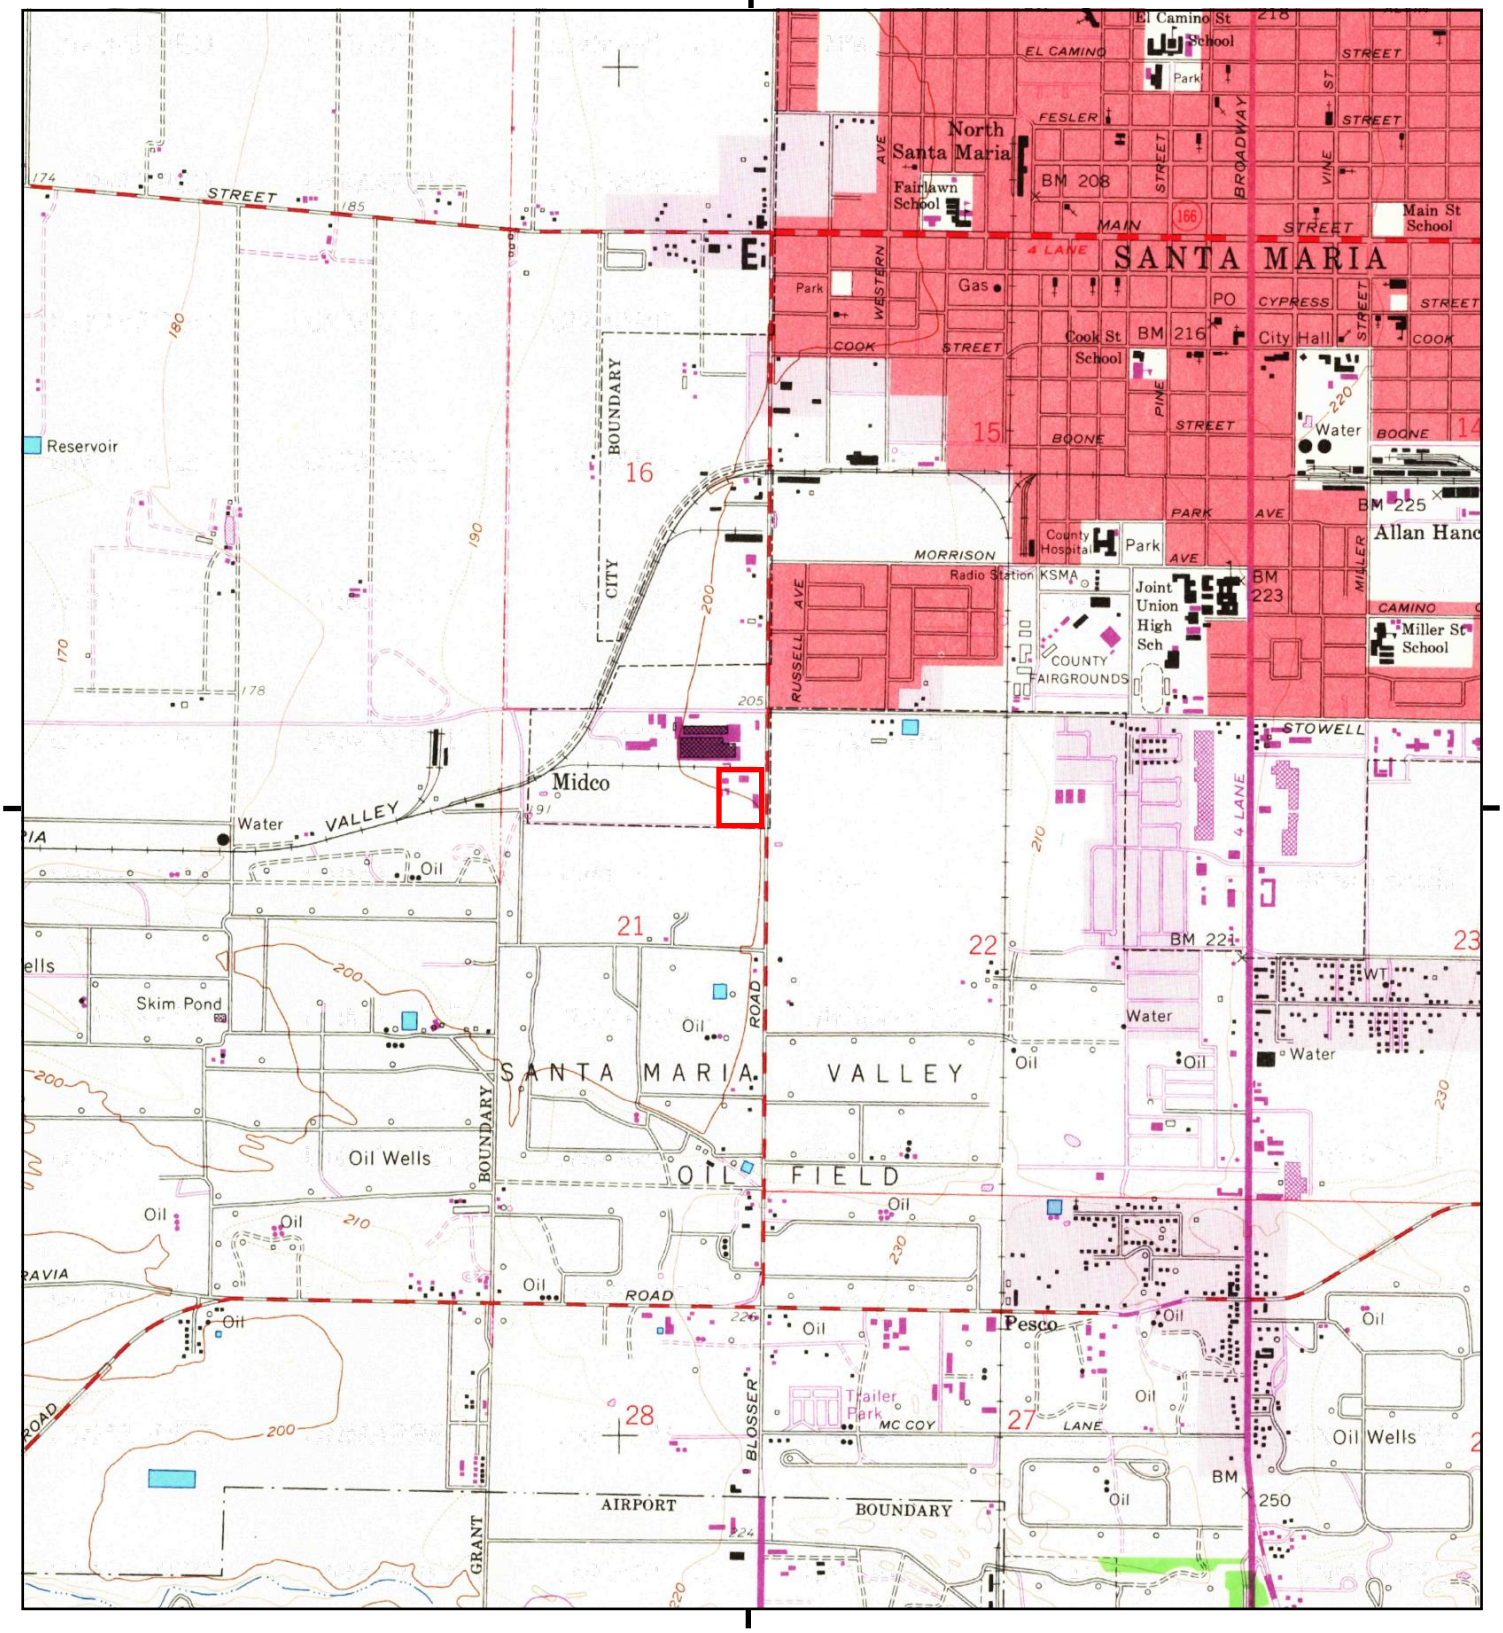

This report includes information from the following map sheet(s).


0 Miles 0.25 0.5 1 1.5

NW N NE
W E
SW S SE

TP, Santa Maria, 1967, 7.5-minute

SITE NAME: Rancho Harvest
ADDRESS: 1441 South Blosser Road
Santa Maria, CA 93458
CLIENT: Haro Environmental, Inc.

N

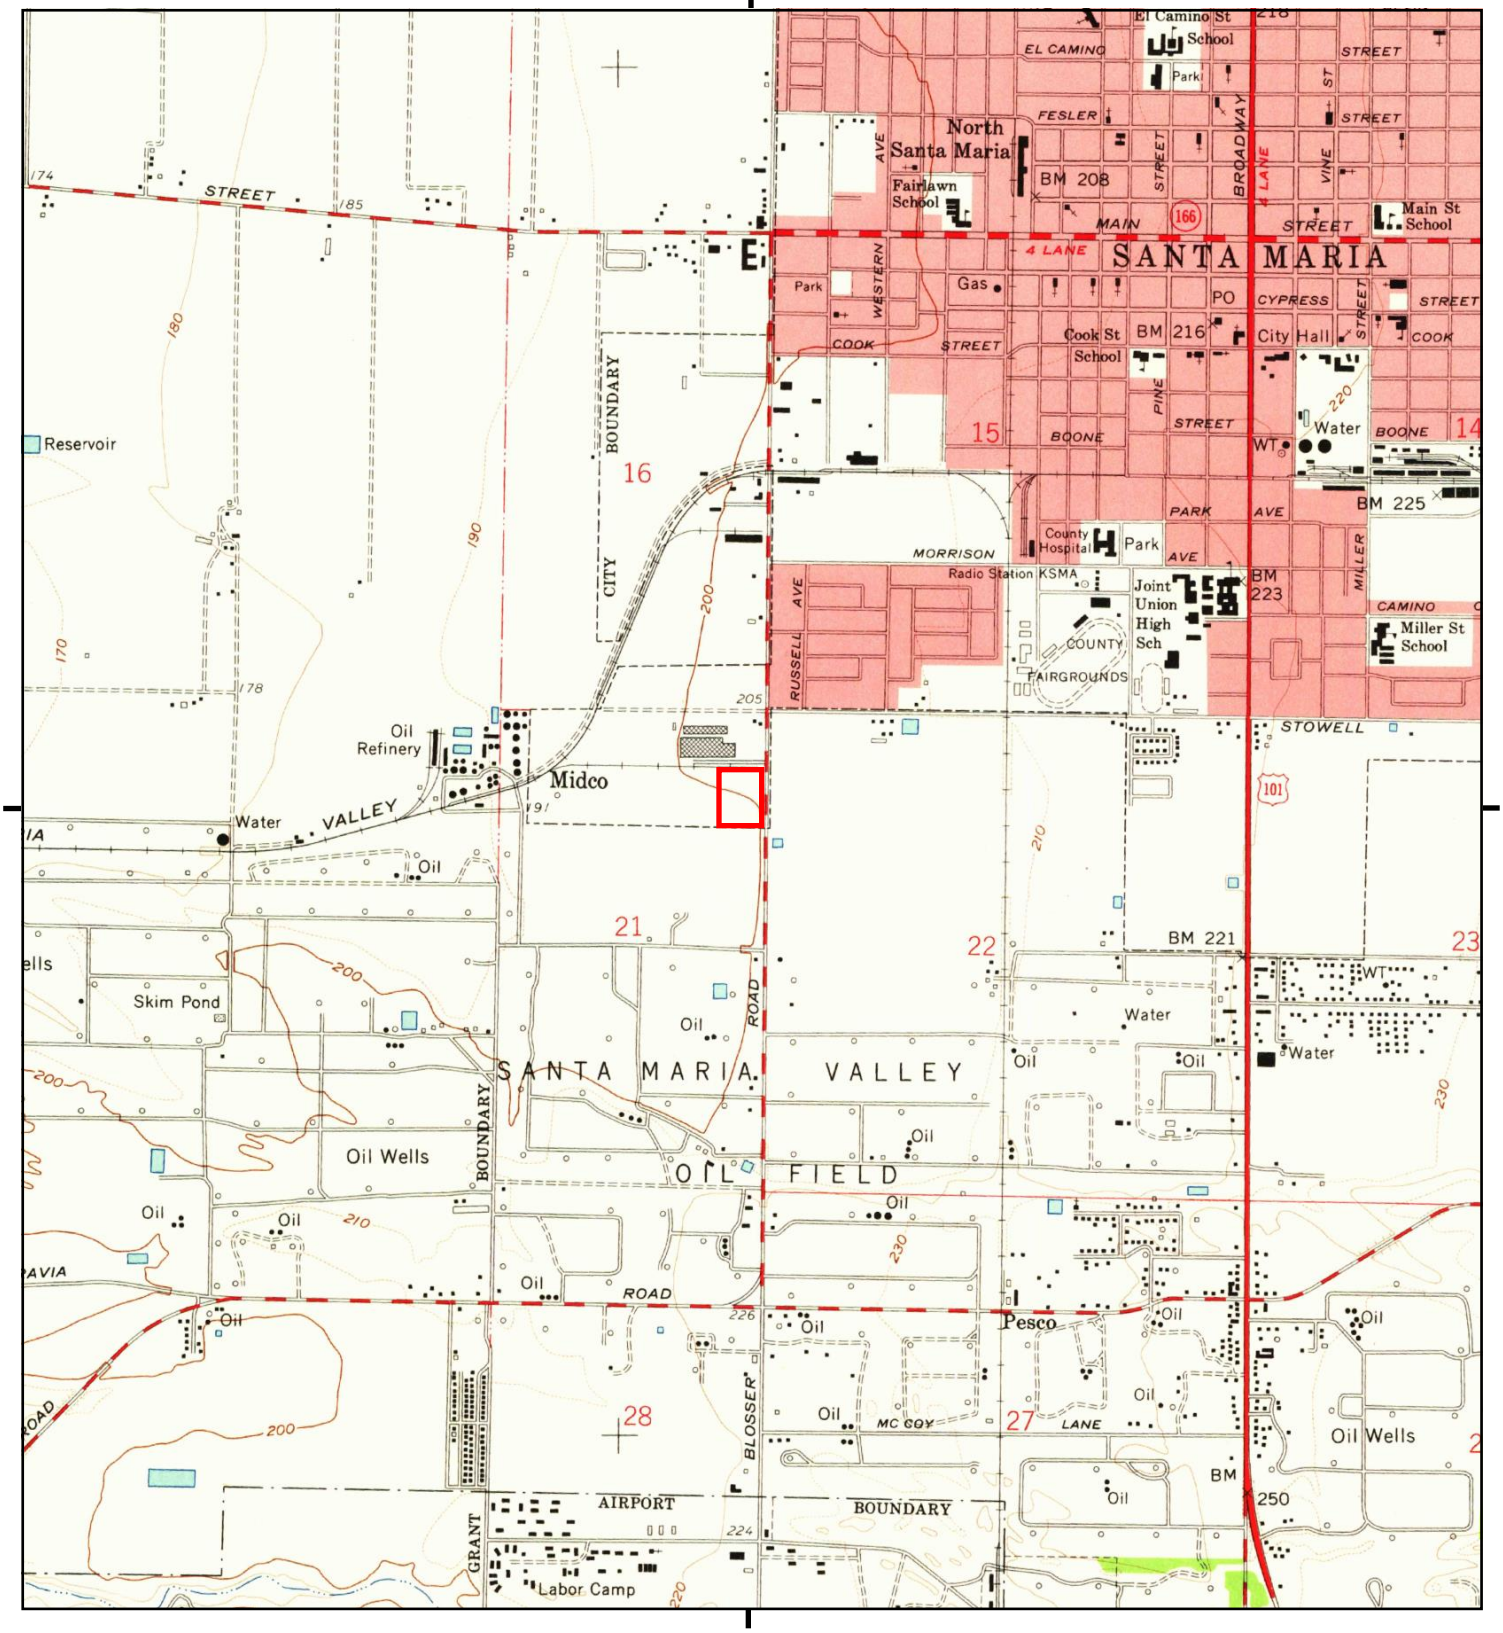

This report includes information from the following map sheet(s).

0 Miles 0.25 0.5 1 1.5

NW N NE
W E
SW S SE


TP, Santa Maria, 1959, 7.5-minute

SITE NAME: Rancho Harvest
ADDRESS: 1441 South Blosser Road
Santa Maria, CA 93458
CLIENT: Haro Environmental, Inc.

N

Historical Topo Map

1948

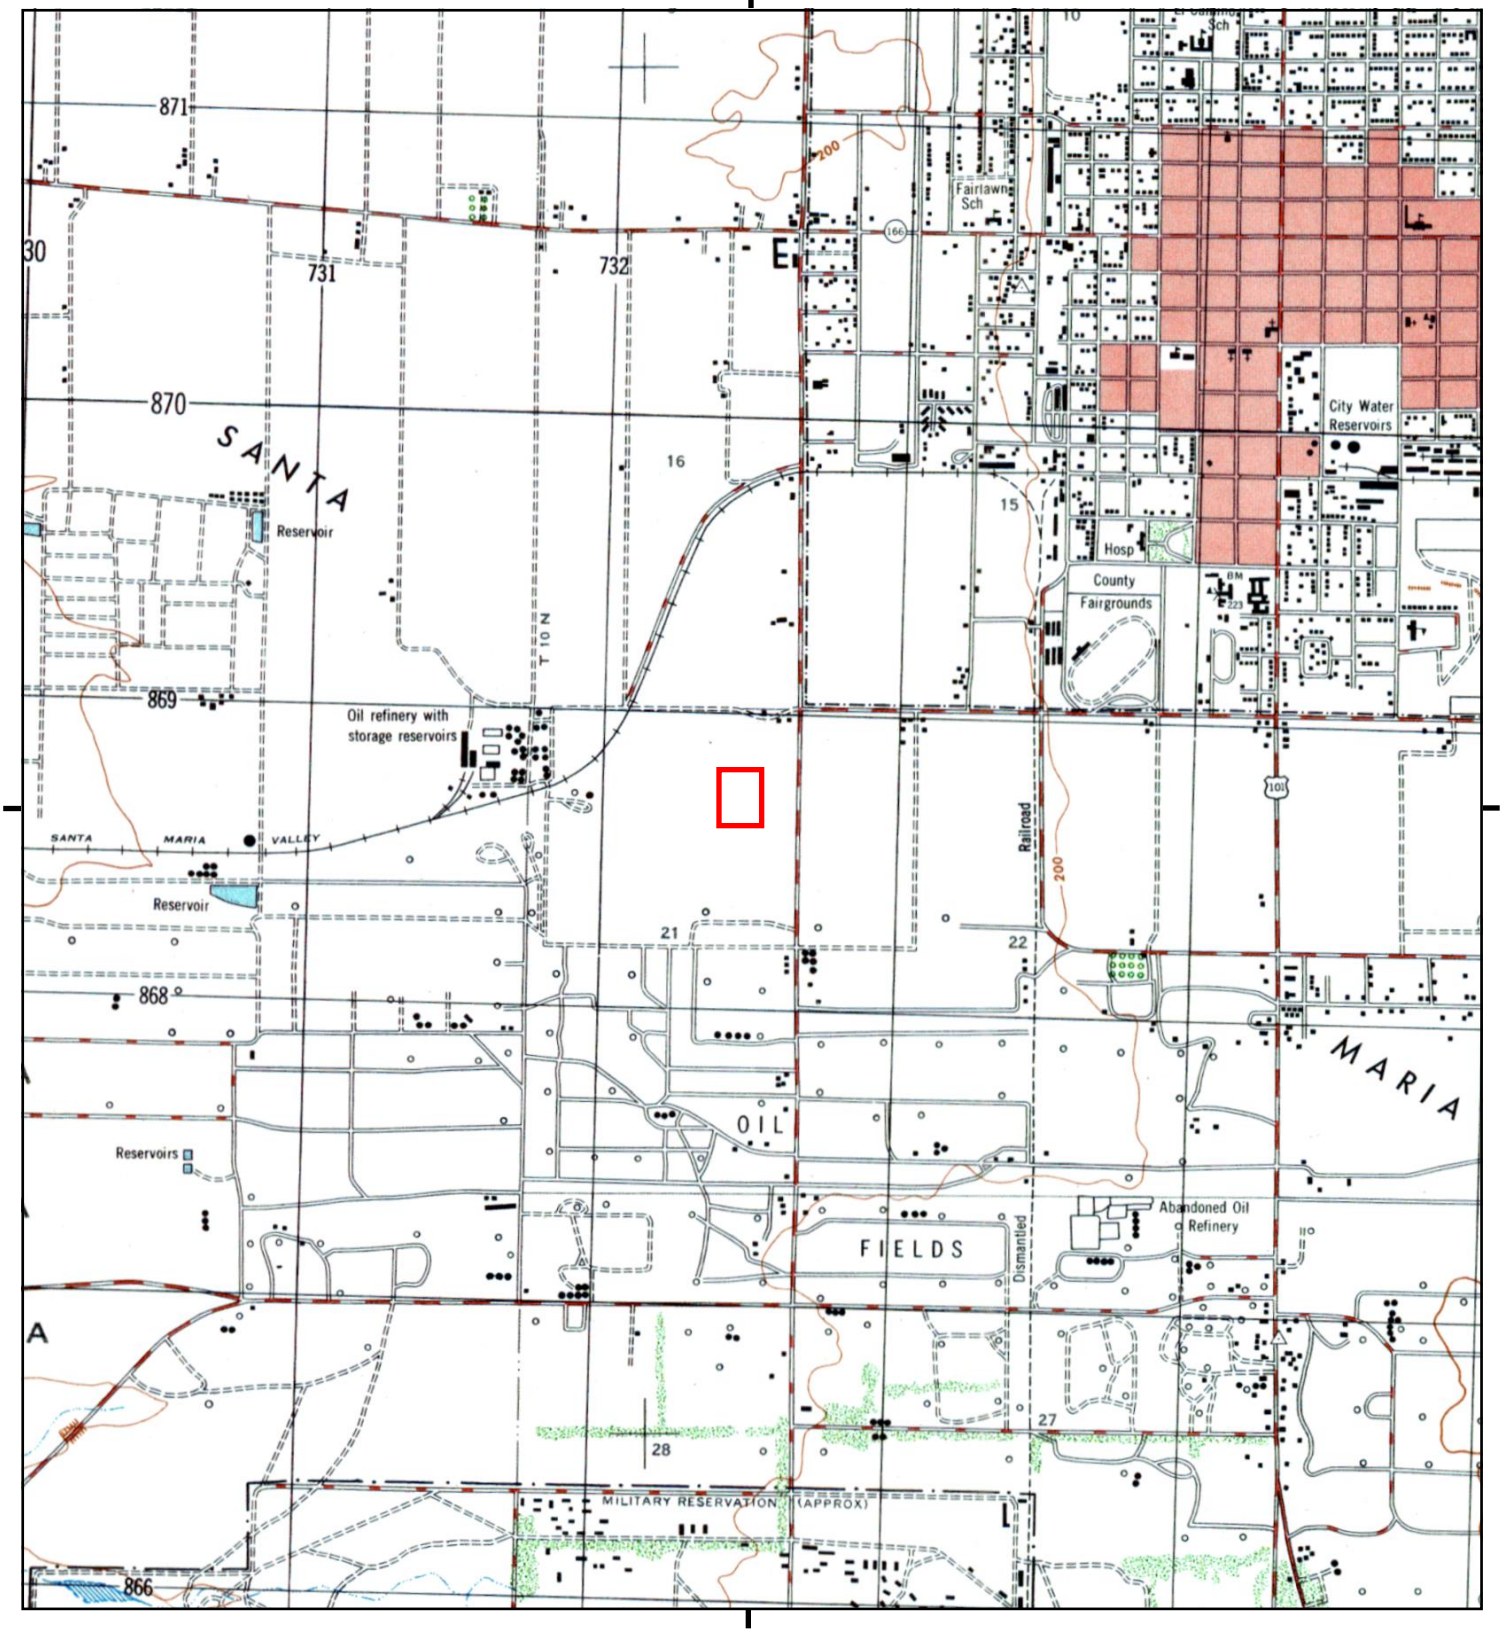

This report includes information from the following map sheet(s).


0 Miles 0.25 0.5 1 1.5

NW N NE
W E
SW S SE

TP, SANTA MARIA, 1948, 7.5-minute

SITE NAME: Rancho Harvest
ADDRESS: 1441 South Blosser Road
Santa Maria, CA 93458
CLIENT: Haro Environmental, Inc.

N

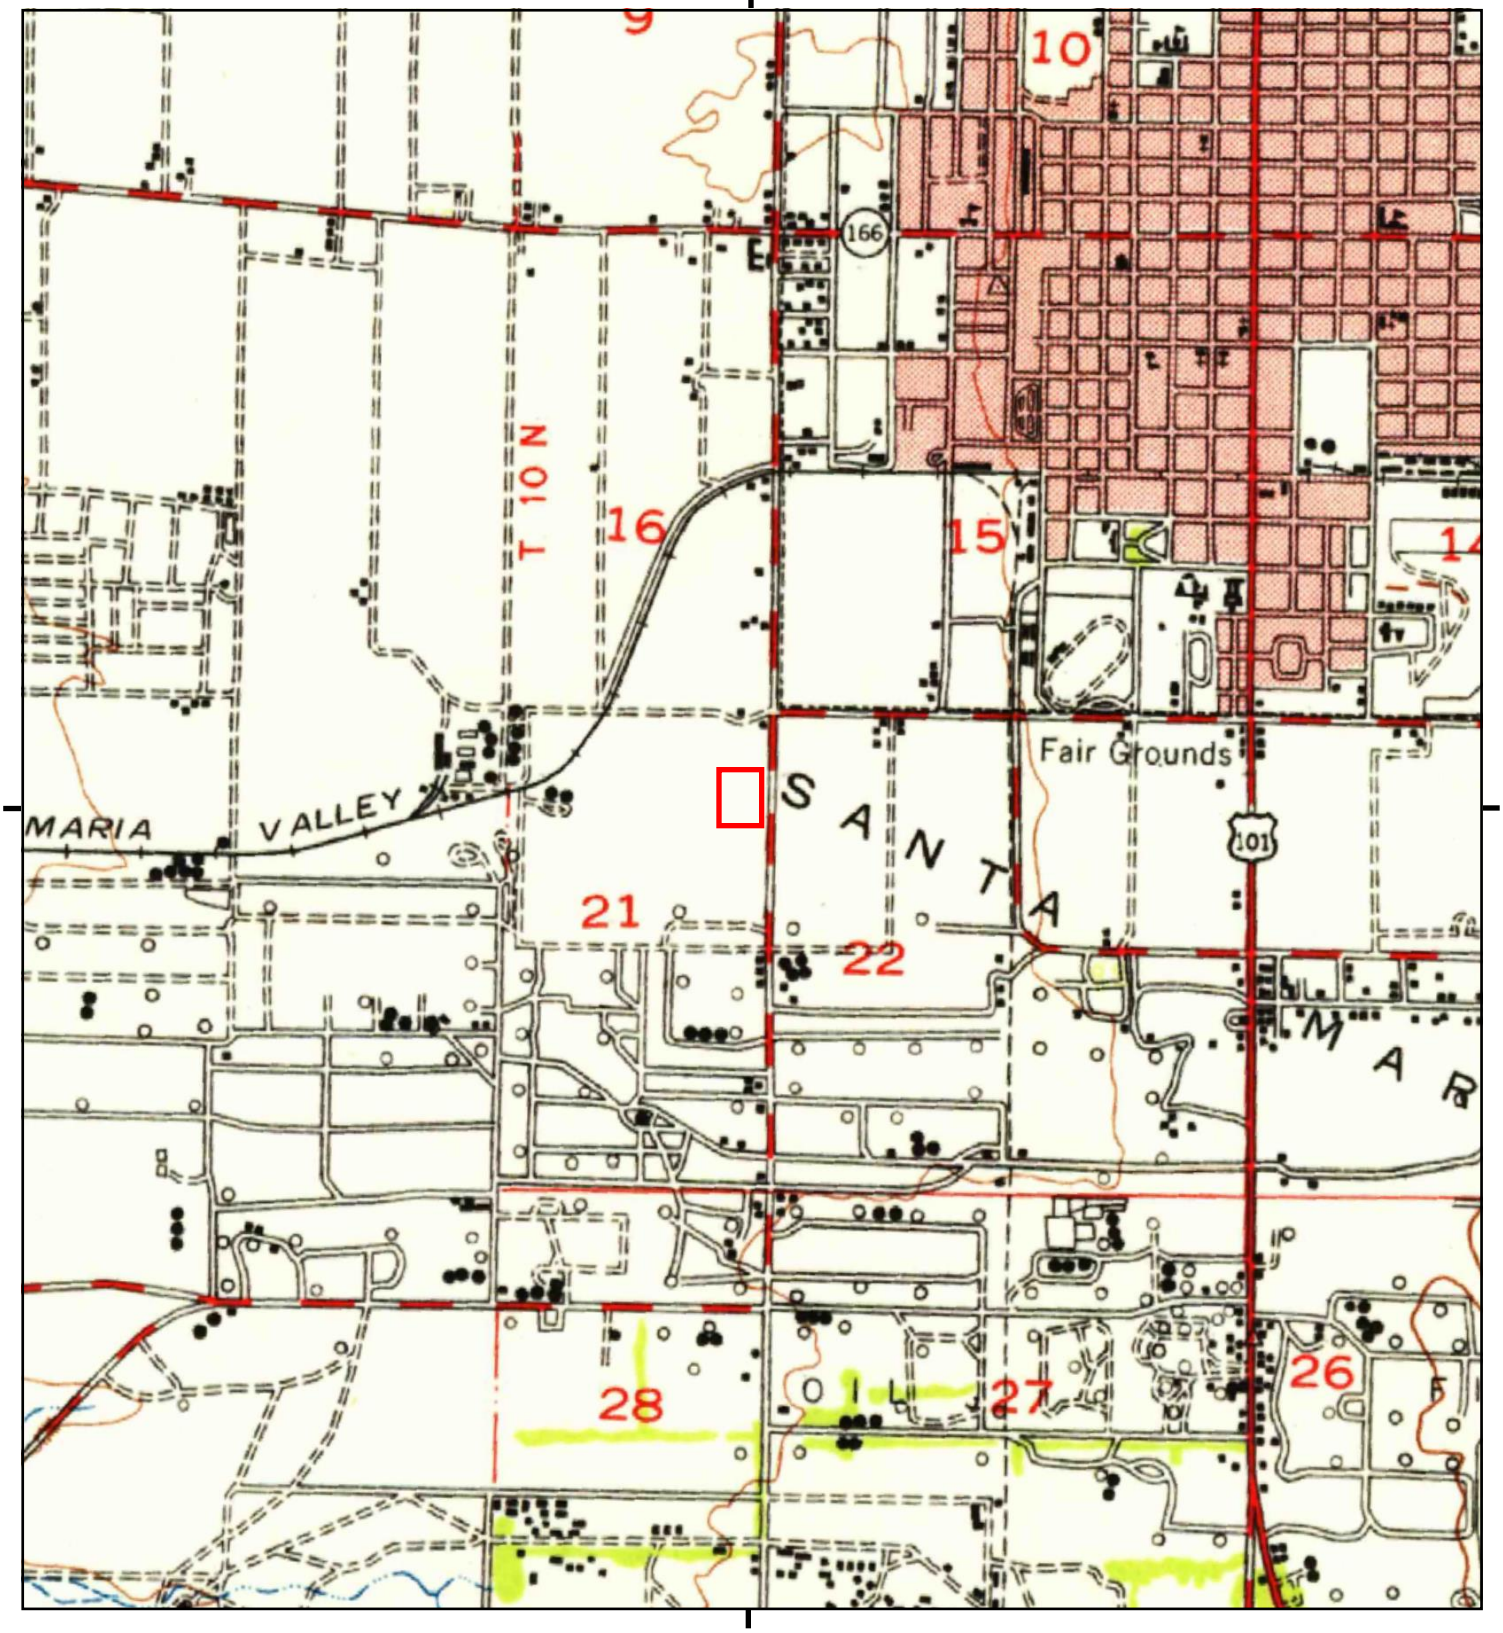

This report includes information from the following map sheet(s).


0 Miles 0.25 0.5 1 1.5

NW N NE
W E
SW S SE

TP, Santa Maria, 1947, 15-minute

SITE NAME: Rancho Harvest
ADDRESS: 1441 South Blosser Road
Santa Maria, CA 93458
CLIENT: Haro Environmental, Inc.

N

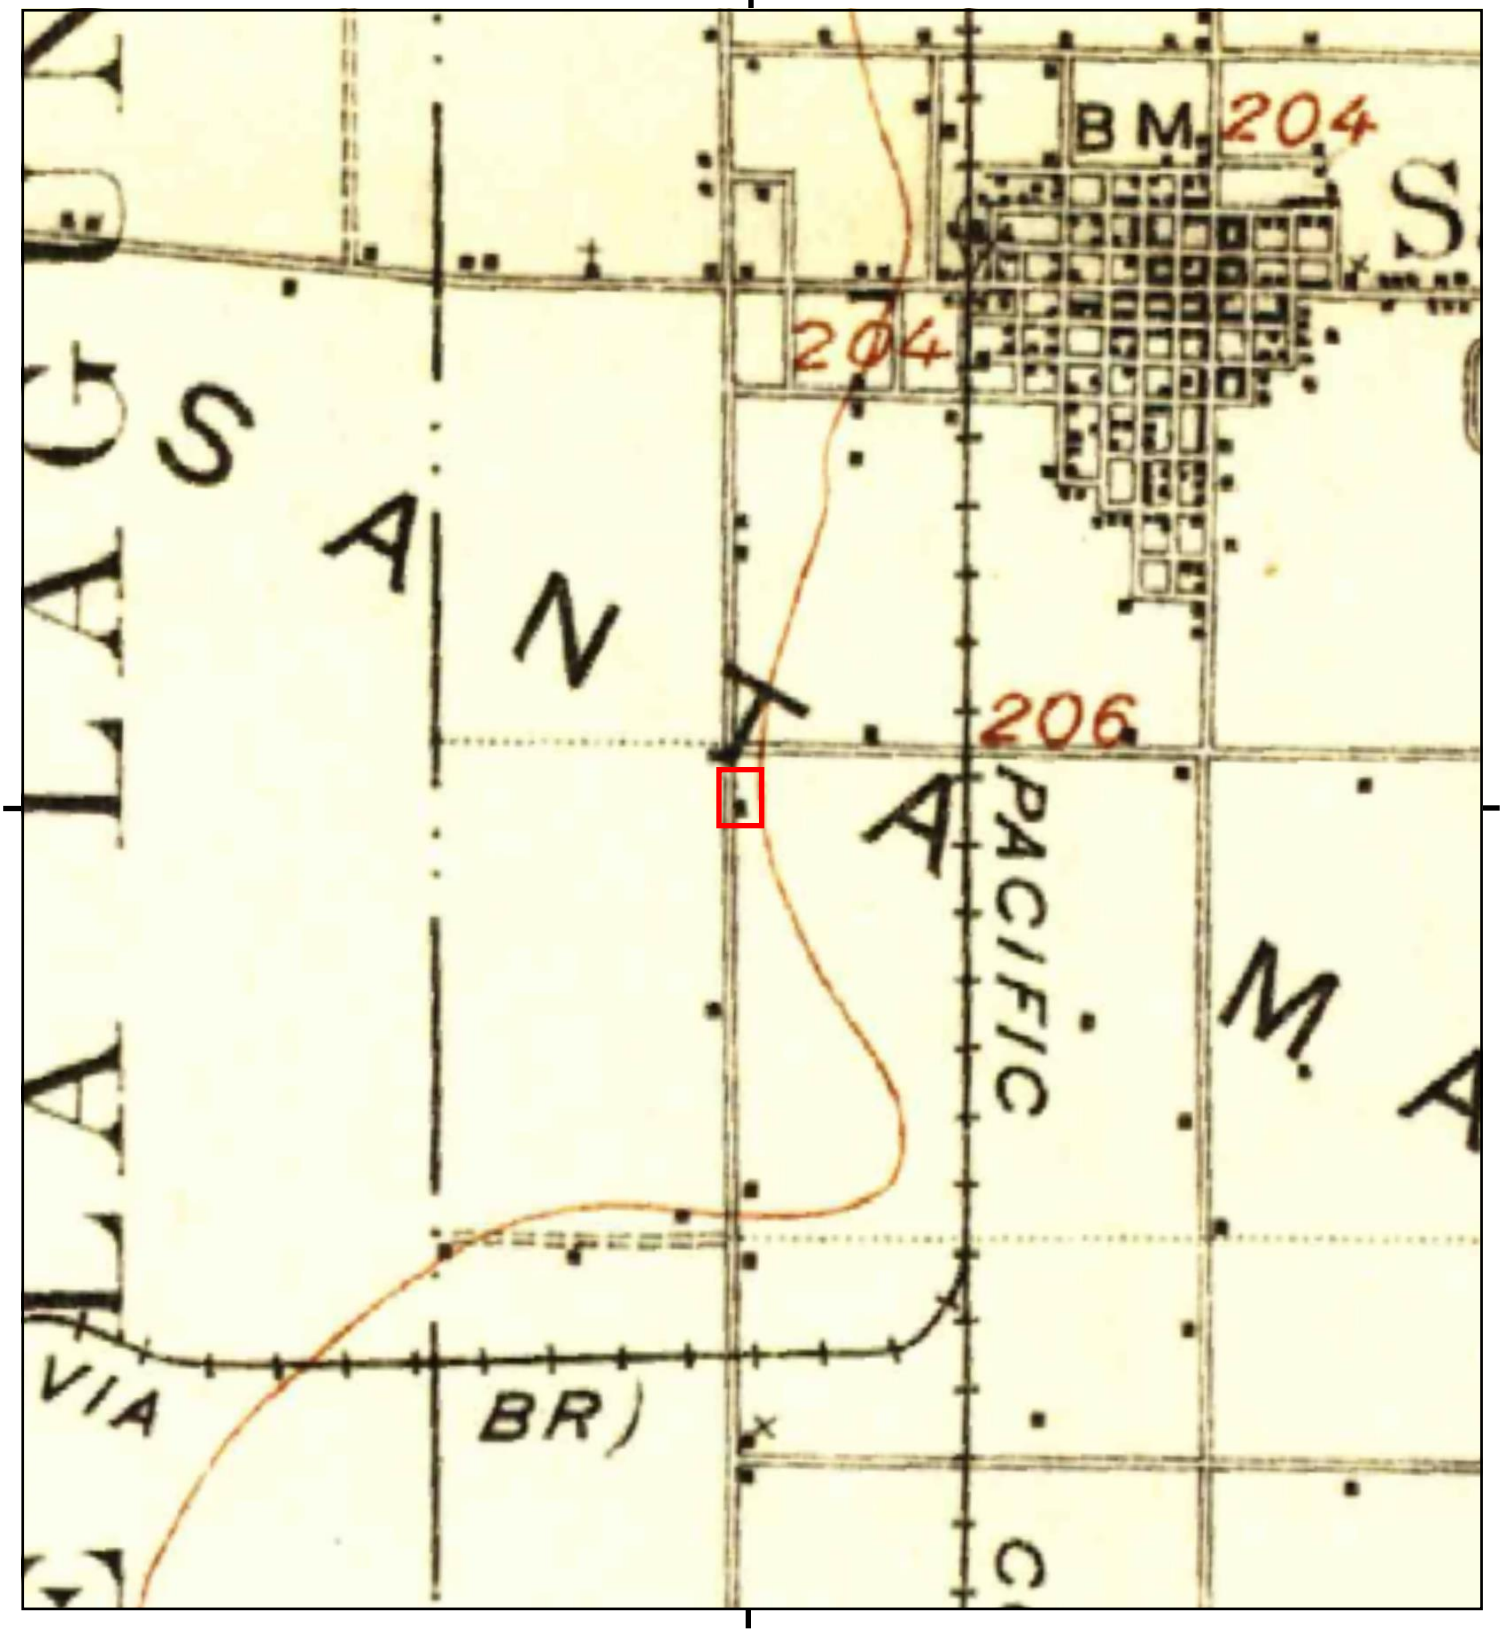

This report includes information from the following map sheet(s).

0 Miles 0.25 0.5 1 1.5

NW N NE
W E
SW S SE

TP, Lompoc, 1905, 30-minute

SITE NAME: Rancho Harvest
ADDRESS: 1441 South Blosser Road
Santa Maria, CA 93458
CLIENT: Haro Environmental, Inc.

N

Rancho Harvest

1441 South Blosser Road

Santa Maria, CA 93458

Inquiry Number: 6264132.8

November 12, 2020

The EDR Aerial Photo Decade Package

6 Armstrong Road, 4th floor
Shelton, CT 06484
Toll Free: 800.352.0050
www.edrnet.com

EDR Aerial Photo Decade Package

11/12/20

Site Name:

Rancho Harvest
1441 South Blosser Road
Santa Maria, CA 93458
EDR Inquiry # 6264132.8

Client Name:

Haro Environmental, Inc.
PO Box 7002
Los Osos, CA 93412
Contact: Elliot Haro

Environmental Data Resources, Inc. (EDR) Aerial Photo Decade Package is a screening tool designed to assist environmental professionals in evaluating potential liability on a target property resulting from past activities. EDR's professional researchers provide digitally reproduced historical aerial photographs, and when available, provide one photo per decade.

Search Results:

Year	Scale	Details	Source
2016	1"=500'	Flight Year: 2016	USDA/NAIP
2012	1"=500'	Flight Year: 2012	USDA/NAIP
2009	1"=500'	Flight Year: 2009	USDA/NAIP
2005	1"=500'	Flight Year: 2005	USDA/NAIP
1994	1"=500'	Acquisition Date: September 03, 1994	USGS/DOQQ
1981	1"=500'	Flight Date: October 18, 1981	USDA
1978	1"=500'	Flight Date: September 22, 1978	USGS
1975	1"=500'	Flight Date: December 01, 1975	USGS
1967	1"=500'	Flight Date: June 27, 1967	USGS
1960	1"=500'	Flight Date: April 01, 1960	USGS
1954	1"=500'	Flight Date: February 21, 1954	USDA
1949	1"=500'	Flight Date: March 27, 1949	USDA
1943	1"=500'	Flight Date: September 21, 1943	USDA
1938	1"=500'	Flight Date: January 21, 1938	FAIR

When delivered electronically by EDR, the aerial photo images included with this report are for ONE TIME USE ONLY. Further reproduction of these aerial photo images is prohibited without permission from EDR. For more information contact your EDR Account Executive.

Disclaimer - Copyright and Trademark Notice

This Report contains certain information obtained from a variety of public and other sources reasonably available to Environmental Data Resources, Inc. It cannot be concluded from this Report that coverage information for the target and surrounding properties does not exist from other sources. NO WARRANTY EXPRESSED OR IMPLIED, IS MADE WHATSOEVER IN CONNECTION WITH THIS REPORT. ENVIRONMENTAL DATA RESOURCES, INC. SPECIFICALLY DISCLAIMS THE MAKING OF ANY SUCH WARRANTIES, INCLUDING WITHOUT LIMITATION, MERCHANTABILITY OR FITNESS FOR A PARTICULAR USE OR PURPOSE. ALL RISK IS ASSUMED BY THE USER. IN NO EVENT SHALL ENVIRONMENTAL DATA RESOURCES, INC. BE LIABLE TO ANYONE, WHETHER ARISING OUT OF ERRORS OR OMISSIONS, NEGLIGENCE, ACCIDENT OR ANY OTHER CAUSE, FOR ANY LOSS OF DAMAGE, INCLUDING, WITHOUT LIMITATION, SPECIAL, INCIDENTAL, CONSEQUENTIAL, OR EXEMPLARY DAMAGES. ANY LIABILITY ON THE PART OF ENVIRONMENTAL DATA RESOURCES, INC. IS STRICTLY LIMITED TO A REFUND OF THE AMOUNT PAID FOR THIS REPORT. Purchaser accepts this Report "AS IS". Any analyses, estimates, ratings, environmental risk levels or risk codes provided in this Report are provided for illustrative purposes only, and are not intended to provide, nor should they be interpreted as providing any facts regarding, or prediction or forecast of, any environmental risk for any property. Only a Phase I Environmental Site Assessment performed by an environmental professional can provide information regarding the environmental risk for any property. Additionally, the information provided in this Report is not to be construed as legal advice.

Copyright 2020 by Environmental Data Resources, Inc. All rights reserved. Reproduction in any media or format, in whole or in part, of any report or map of Environmental Data Resources, Inc., or its affiliates, is prohibited without prior written permission.

EDR and its logos (including Sanborn and Sanborn Map) are trademarks of Environmental Data Resources, Inc. or its affiliates. All other trademarks used herein are the property of their respective owners.



INQUIRY #: 6264132.8

YEAR: 2016

= 500'

N

EDR



INQUIRY #: 6264132.8


YEAR: 2012

= 500'

N

EDR


INQUIRY #: 6264132.8
YEAR: 2009
= 500'
N
EDR

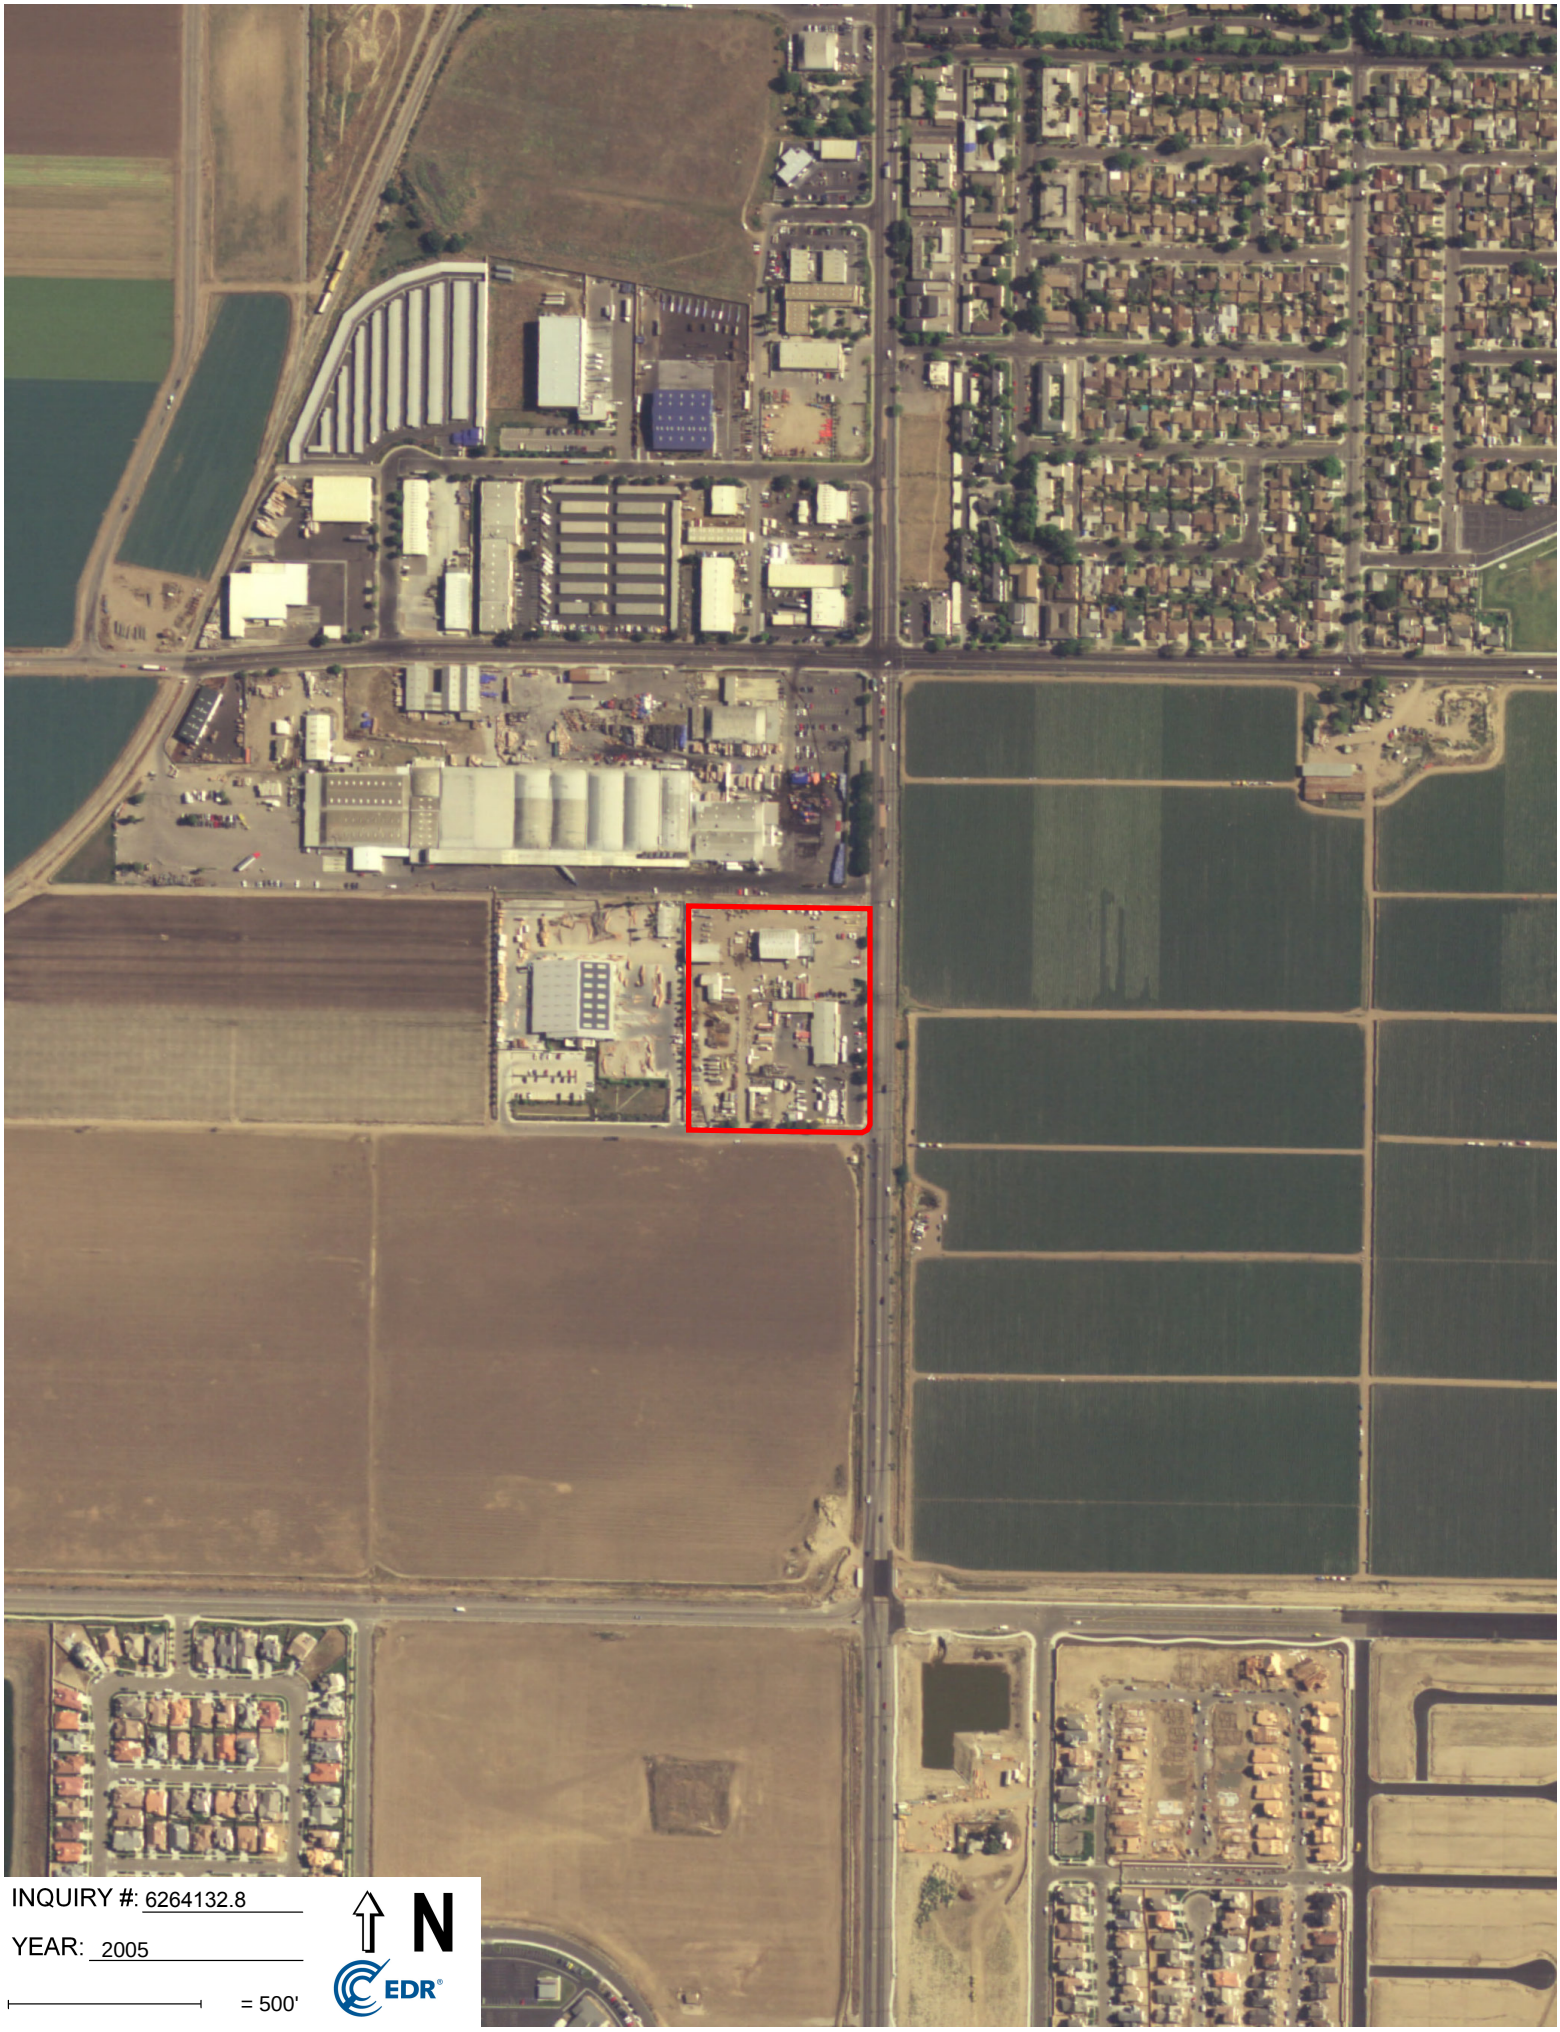

INQUIRY #: 6264132.8

YEAR: 2005

= 500'

N

EDR



INQUIRY #: 6264132.8

YEAR: 1994

= 500'

N

EDR




INQUIRY #: 6264132.8

YEAR: 1981

= 500'

N

EDR

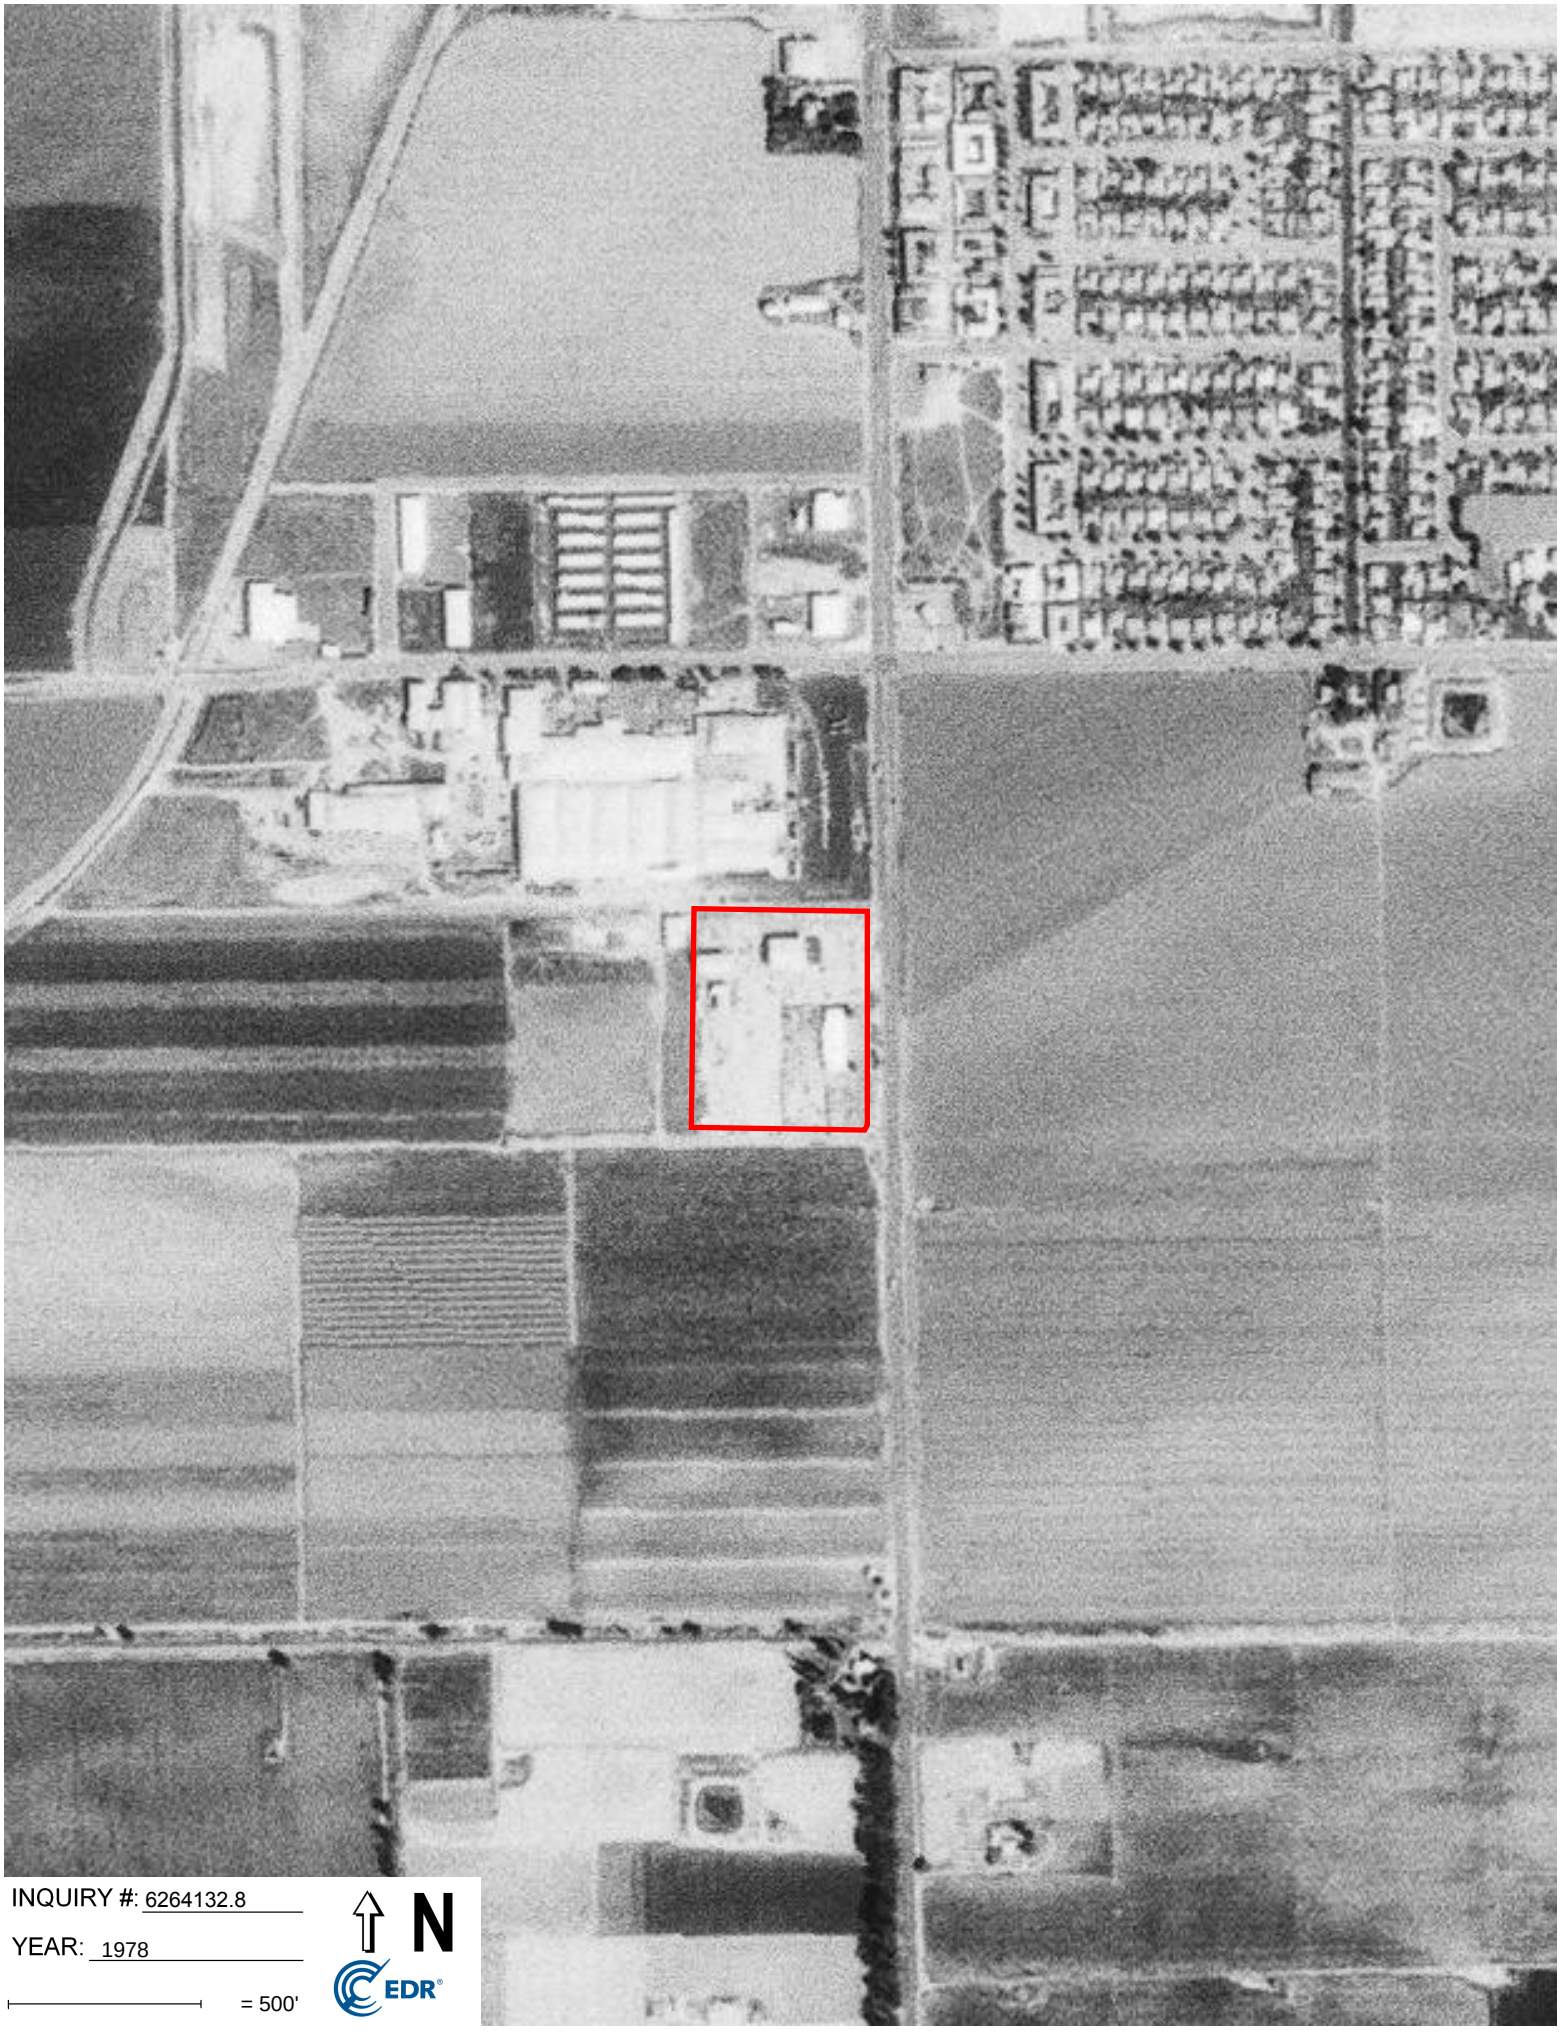

INQUIRY #: 6264132.8

YEAR: 1978

= 500'

N

EDR



INQUIRY #: 6264132.8

YEAR: 1975

= 500'

N

EDR




INQUIRY #: 6264132.8

YEAR: 1967

= 500'

N

EDR

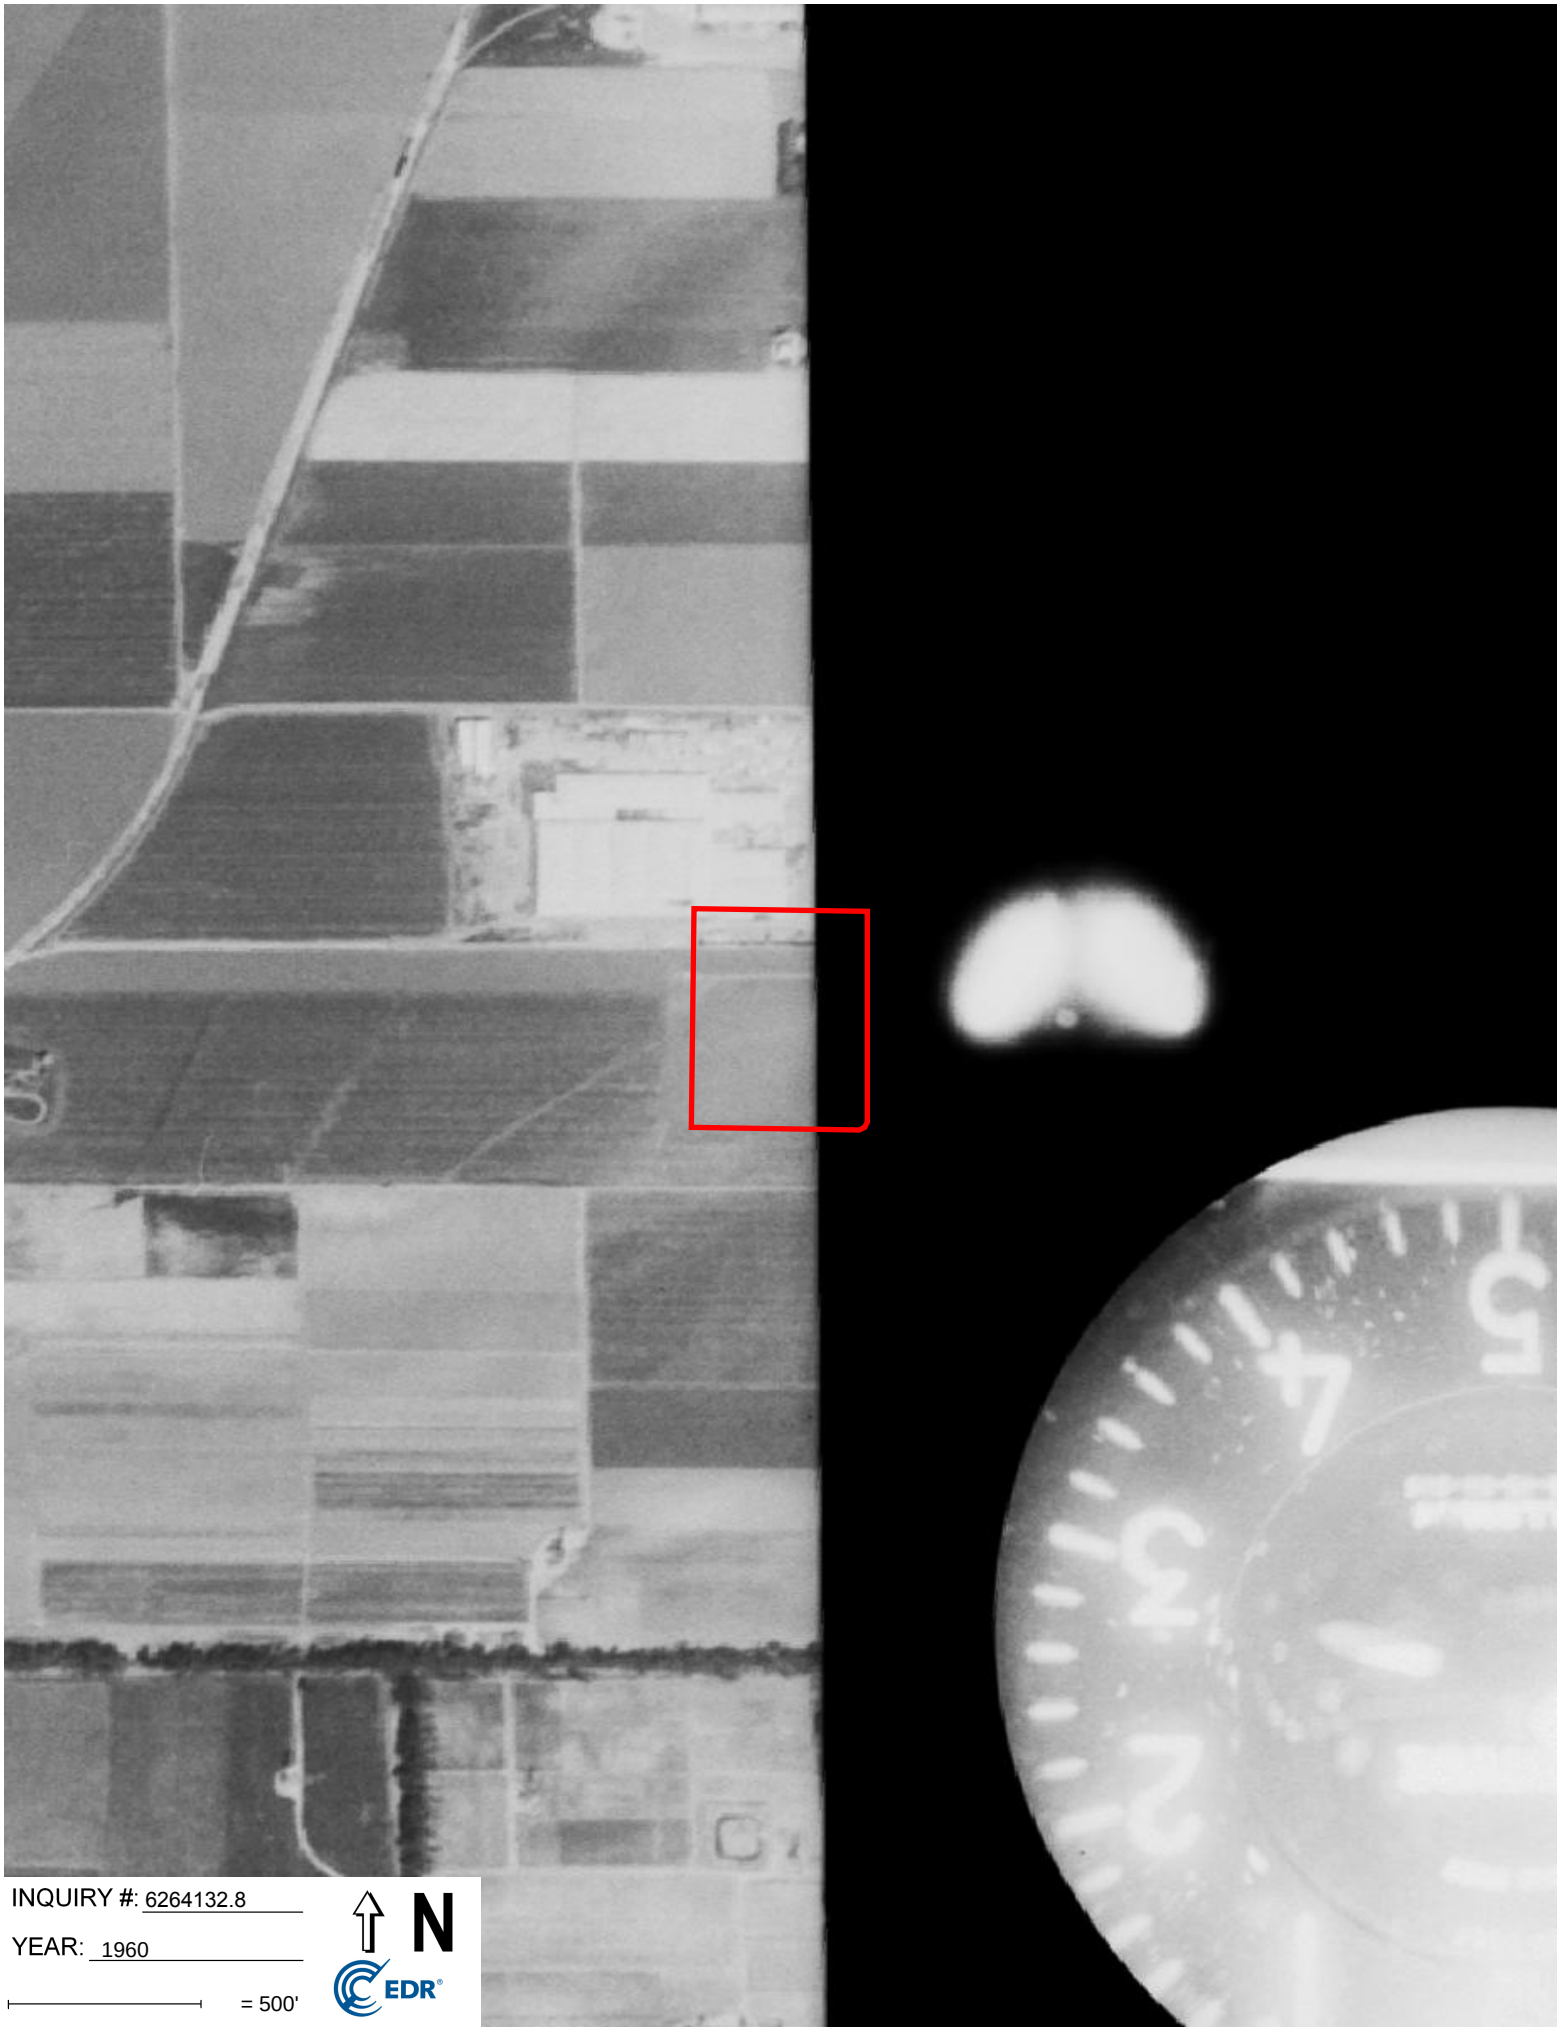

INQUIRY #: 6264132.8

YEAR: 1960

= 500'

N

EDR



INQUIRY #: 6264132.8

YEAR: 1954

= 500'

N

EDR



INQUIRY #: 6264132.8

YEAR: 1949

= 500'

N

EDR



INQUIRY #: 6264132.8

YEAR: 1943

= 500'

N

EDR



INQUIRY #: 6264132.8

YEAR: 1938

= 500'

N

EDR

Rancho Harvest
1441 South Blosser Road
Santa Maria, CA 93458

Inquiry Number: 6264132.2s
November 12, 2020

The EDR Radius Map™ Report with GeoCheck®

6 Armstrong Road, 4th floor
Shelton, CT 06484
Toll Free: 800.352.0050
www.edrnet.com

TABLE OF CONTENTS

SECTION	PAGE
Executive Summary	ES1
Overview Map	2
Detail Map	3
Map Findings Summary	4
Map Findings	9
Orphan Summary	365
Government Records Searched/Data Currency Tracking	GR-1

GEOCHECK ADDENDUM

Physical Setting Source Addendum	A-1
Physical Setting Source Summary	A-2
Physical Setting SSURGO Soil Map	A-5
Physical Setting Source Map	A-13
Physical Setting Source Map Findings	A-15
Physical Setting Source Records Searched	PSGR-1

Thank you for your business.
Please contact EDR at 1-800-352-0050
with any questions or comments.

Disclaimer - Copyright and Trademark Notice

This Report contains certain information obtained from a variety of public and other sources reasonably available to Environmental Data Resources, Inc. It cannot be concluded from this Report that coverage information for the target and surrounding properties does not exist from other sources. **NO WARRANTY EXPRESSED OR IMPLIED, IS MADE WHATSOEVER IN CONNECTION WITH THIS REPORT. ENVIRONMENTAL DATA RESOURCES, INC. SPECIFICALLY DISCLAIMS THE MAKING OF ANY SUCH WARRANTIES, INCLUDING WITHOUT LIMITATION, MERCHANTABILITY OR FITNESS FOR A PARTICULAR USE OR PURPOSE. ALL RISK IS ASSUMED BY THE USER. IN NO EVENT SHALL ENVIRONMENTAL DATA RESOURCES, INC. BE LIABLE TO ANYONE, WHETHER ARISING OUT OF ERRORS OR OMISSIONS, NEGLIGENCE, ACCIDENT OR ANY OTHER CAUSE, FOR ANY LOSS OF DAMAGE, INCLUDING, WITHOUT LIMITATION, SPECIAL, INCIDENTAL, CONSEQUENTIAL, OR EXEMPLARY DAMAGES. ANY LIABILITY ON THE PART OF ENVIRONMENTAL DATA RESOURCES, INC. IS STRICTLY LIMITED TO A REFUND OF THE AMOUNT PAID FOR THIS REPORT.** Purchaser accepts this Report "AS IS". Any analyses, estimates, ratings, environmental risk levels or risk codes provided in this Report are provided for illustrative purposes only, and are not intended to provide, nor should they be interpreted as providing any facts regarding, or prediction or forecast of, any environmental risk for any property. Only a Phase I Environmental Site Assessment performed by an environmental professional can provide information regarding the environmental risk for any property. Additionally, the information provided in this Report is not to be construed as legal advice.

Copyright 2020 by Environmental Data Resources, Inc. All rights reserved. Reproduction in any media or format, in whole or in part, of any report or map of Environmental Data Resources, Inc., or its affiliates, is prohibited without prior written permission.

EDR and its logos (including Sanborn and Sanborn Map) are trademarks of Environmental Data Resources, Inc. or its affiliates. All other trademarks used herein are the property of their respective owners.

EXECUTIVE SUMMARY

A search of available environmental records was conducted by Environmental Data Resources, Inc (EDR). The report was designed to assist parties seeking to meet the search requirements of EPA's Standards and Practices for All Appropriate Inquiries (40 CFR Part 312), the ASTM Standard Practice for Environmental Site Assessments (E 1527-13), the ASTM Standard Practice for Environmental Site Assessments for Forestland or Rural Property (E 2247-16), the ASTM Standard Practice for Limited Environmental Due Diligence: Transaction Screen Process (E 1528-14) or custom requirements developed for the evaluation of environmental risk associated with a parcel of real estate.

TARGET PROPERTY INFORMATION

ADDRESS

1441 SOUTH BLOSSER ROAD
SANTA MARIA, CA 93458

COORDINATES

Latitude (North):	34.9357360 - 34° 56' 8.64''
Longitude (West):	120.4543930 - 120° 27' 15.81''
Universal Tranverse Mercator:	Zone 10
UTM X (Meters):	732504.2
UTM Y (Meters):	3868678.0
Elevation:	203 ft. above sea level

USGS TOPOGRAPHIC MAP ASSOCIATED WITH TARGET PROPERTY

Target Property Map:	5603138 SANTA MARIA, CA
Version Date:	2012

AERIAL PHOTOGRAPHY IN THIS REPORT

Portions of Photo from:	20140603
Source:	USDA

MAPPED SITES SUMMARY

Target Property Address:
1441 SOUTH BLOSSER ROAD
SANTA MARIA, CA 93458

Click on Map ID to see full detail.

MAP ID	SITE NAME	ADDRESS	DATABASE ACRONYMS	RELATIVE ELEVATION	DIST (ft. & mi.) DIRECTION
A1	CAL MARIA ENGINES AN	1441 SO BLOSSER RD	HIST UST, CUPA Listings		TP
A2	1X CAL MARIA ENGINES	1441 S BLOSSER ROAD	HAZNET, HWTS		TP
A3	1X BETTERANDA FARMS	1441 SO BOSSER RD	HAZNET, HWTS		TP
A4	JESSE MANRICQUEZ	1441 S BLOSSER RD	HAZNET, HWTS		TP
A5	1X CAL-MARIA ENGINES	1441 S. BLOSSER ROAD	HAZNET, HWTS		TP
A6	CAL MARIA ENGINES	1441 S BLOSSER RD	HAZNET, HWTS		TP
A7	CAL MARIA ENGINES &	1441 S BLOSSER ROAD	HWTS		TP
A8	CAL MARIA ENGINES	1441 S BLOSSER	RCRA-SQG, FINDS, ECHO		TP
A9	RANCHO NUEVO HARVEST	1429 S BLOSSER RD	RCRA NonGen / NLR	Higher	1 ft.
A10	JOHN P DONOVAN CONST	1429 S BLOSSER RD	NPDES, CIWQS	Higher	1 ft.
A11	RANCHO HARVEST	1429 S BLOSSER RD	FINDS, ECHO	Higher	1 ft.
A12	RANCHO HARVEST	1437 SOUTH BLOSSER R	CIWQS	Higher	1 ft.
A13	RANCHO HARVEST	1429 S BLOSSER RD	CERS HAZ WASTE, HAZNET, CERS, HWTS	Higher	1 ft.
A14	RANCHO HARVEST	1429 S BLOSSER RD	RCRA NonGen / NLR	Higher	1 ft.
A15	RANCHO HARVEST	1429 S BLOSSER RD	CUPA Listings	Higher	1 ft.
A16	RANCHO NUEVO HARVEST	1429 S BLOSSER RD	HAZNET, HWTS	Higher	1 ft.
A17	RANCHO NUEVO HARVEST	1429 S BLOSSER RD	FINDS, ECHO	Higher	1 ft.
A18	VIKER TRACTOR CO INC	1429 S BLOSSER RD	HIST UST	Higher	1 ft.
19	SPIESS CONSTRUCTION	1226 LA BREA AVE	HAZNET, HWTS	Higher	1 ft.
B20	YALE/CHASE EQUIPMENT	1333 S BLOSSER RD	RCRA NonGen / NLR	Higher	40, 0.008, NNE
B21	SUNRISE GROWERS, INC	1333 S BLOSSER RD	CERS HAZ WASTE, CERS	Higher	40, 0.008, NNE
B22	SUNRISE GROWERS	1333 SOUTH BLOSSER R	CUPA Listings, NPDES, CIWQS, CERS	Higher	40, 0.008, NNE
B23	J.R. SIMPLOT, WESTER	1315 BLOSSER RD S	LUST, Cortese, CERS	Higher	107, 0.020, NNE
B24	TERMINAL FREEZERS, L	1315 S. BLOSSER RD.	RCRA NonGen / NLR	Higher	320, 0.061, North
B25	FROZSUN FOODS INC	1315 W BLOSSER RD	RCRA NonGen / NLR	Higher	320, 0.061, North
B26	TERMINAL FREEZERS, L	1315 S. BLOSSER RD.	RCRA NonGen / NLR	Higher	320, 0.061, North
B27	SIMPLOT FOODS	1315 S BLOSSER RD	CUPA Listings	Higher	320, 0.061, North
B28	CALIFORNIA GIANT INC	1301 S BLOSSER RD	CUPA Listings	Higher	320, 0.061, North
B29	WESTERN REFRIGERATIN	1301 S BLOSSER RD	RCRA-SQG	Higher	320, 0.061, North
30	BABE FARMS INC	1501 BLOSSER	RCRA NonGen / NLR	Higher	453, 0.086, SSE
C31	INDUSTRIAL & AUTOMOT	1225 W STOWELL RD UN	CERS HAZ WASTE, CERS	Higher	777, 0.147, NW
D32	THE FEED BIN	1217 S BLOSSER	HIST UST	Higher	786, 0.149, North
D33	JAMES F MCKONE	1218 SO BLOSSER ROAD	HIST UST	Higher	797, 0.151, NNE
D34		1218 SOUTH BLOSSER	Notify 65	Higher	797, 0.151, NNE
E35	LINEAGE LOGISTICS	1349 LA BREA AVE.	CERS HAZ WASTE, HAZNET, CERS, HWTS	Lower	807, 0.153, West
D36	CALIBER COLLISION CE	1213 S BLOSSER RD	RCRA NonGen / NLR	Higher	930, 0.176, North
D37	CALIBER COLLISION CE	1213 S BLOSSER RD	CERS HAZ WASTE, CERS	Higher	930, 0.176, North
E38	TITAN FROZEN FRUIT	1365 LA BREA AVE	CERS HAZ WASTE, CERS	Lower	948, 0.180, West
C39	SURE FRESH PRODUCE I	1302 W STOWELL RD	CERS HAZ WASTE, HAZNET, NPDES, CIWQS, CERS, HWTS	Lower	989, 0.187, NW

MAPPED SITES SUMMARY

Target Property Address:
1441 SOUTH BLOSSER ROAD
SANTA MARIA, CA 93458

Click on Map ID to see full detail.

MAP ID	SITE NAME	ADDRESS	DATABASE ACRONYMS	RELATIVE ELEVATION	DIST (ft. & mi.) DIRECTION
C40	SURE FRESH PRODUCE I	1302 W STOWELL RD	RCRA NonGen / NLR	Lower	989, 0.187, NW
C41	BABE FARMS	1293 W STOWELL RD	CUPA Listings	Lower	1007, 0.191, NW
C42	BROTHERS BEST PRODUC	1293 W STOWELL RD	CERS HAZ WASTE, HAZNET, NPDES, CERS, HWTS	Lower	1007, 0.191, NW
C43	COASTAL VALLEY FARMS	1293 W STOWELL RD	RCRA-LQG, FINDS, ECHO	Lower	1007, 0.191, NW
C44	BROTHERS BEST PRODUC	1293 W STOWELL RD	RCRA NonGen / NLR	Lower	1007, 0.191, NW
D45	GRAY LIFT INC	1205 S BLOSSER RD	HAULERS, HIST UST, CUPA Listings	Higher	1072, 0.203, North
D46	EAST BAY CLARKLIFT D	1205 S BLOSSER RD	RCRA NonGen / NLR	Higher	1072, 0.203, North
D47	EAST BAY CLARKLIFT D	1205 S BLOSSER RD	CERS HAZ WASTE, CERS, HWTS	Higher	1072, 0.203, North
F48	M&W PUMPS INC	1226 FURUKAWA WAY	RCRA NonGen / NLR	Higher	1109, 0.210, North
F49	ACCURATE FLO & MOTIO	1226 FURUKAWA WAY	CERS HAZ WASTE, HAZNET, HWTS	Higher	1109, 0.210, North
F50	REEF DEVELOPMENT OF	1226 FURUKAWA WAY	HIST UST, CUPA Listings	Higher	1109, 0.210, North
F51	ACCURATE FLO & MOTIO	1226 FURUKAWA WAY	RCRA NonGen / NLR	Higher	1109, 0.210, North
F52	OLSEN PROPERTY	FURUKAWA WAY	CPS-SLIC, CERS	Higher	1175, 0.223, North
G53	BRITZ SIMPLOT GROWER	1279 W STOWELL RD H	CUPA Listings	Higher	1224, 0.232, NNW
G54	WILLIAMS PRODUCTS IN	1279 W STOWELL RD UN	RCRA-SQG, FINDS, ECHO	Higher	1224, 0.232, NNW
H55	NAPHT, INC	1600 S. BLOSSER ROAD	UST	Higher	1243, 0.235, South
I56	AHERN RENTALS	1105 S BLOSSER RD #B	CUPA Listings	Higher	1282, 0.243, North
I57	AHERN RENTALS, INC.	1105 S. BLOSSER ROAD	CERS HAZ WASTE, CERS TANKS, CERS	Higher	1282, 0.243, North
I58	AHERN RENTALS, INC.	1105 S. BLOSSER ROAD	AST	Higher	1282, 0.243, North
I59	VIKER TRACTOR COMPAN	1105 S BLOSSER RD	CUPA Listings	Higher	1282, 0.243, North
I60	AHERN RENTALS INC	1105 S BLOSSER RD	RCRA NonGen / NLR	Higher	1282, 0.243, North
J61	VALLEY CENTRAL COOLI	1317 W STOWELL RD	CERS HAZ WASTE, CERS	Lower	1297, 0.246, NW
J62	VALLEY CENTRAL COOLI	1317 W STOWELL RD	RCRA NonGen / NLR	Lower	1297, 0.246, NW
J63	VALLEY CENTRAL COOLI	1317 W STOWELL RD	CUPA Listings	Lower	1297, 0.246, NW
J64	VALLEY CENTRAL COOLI	1317 W STOWELL RD	RCRA NonGen / NLR	Lower	1297, 0.246, NW
65	LUIS VENCES	1039 WEST LIBERTY ST	RCRA NonGen / NLR	Higher	1302, 0.247, NNE
H66	MFH MORETTI PROPERTY	WEST OF BLOSSER NORT	CPS-SLIC, CERS	Higher	1324, 0.251, South
67	SANTA MARIA VALLEY U	BATTLES ROAD AND WES	CPS-SLIC, CERS	Lower	1573, 0.298, SW
68	FORMER STANDARD MORR	BLOSSER ROAD AND BAT	CPS-SLIC, CERS	Higher	1837, 0.348, South
69	HOBBS BASIN	LA BREA AVE, W AND A	CPS-SLIC, CERS	Lower	2326, 0.441, West
70	ORCUTT OIL REFINERY	1480-1550 WEST STOWE	ENVIROSTOR	Lower	2393, 0.453, WNW
71	SMVRR DIESEL SPILL	802 HANSON WAY	CPS-SLIC, CERS	Lower	2582, 0.489, NNW
72	WESTGATE RANCH SCHOO	WESTGATE ROAD/SONYA	ENVIROSTOR, SCH	Lower	2656, 0.503, SSW
73	LIBERTY II ELEMENTAR	STOWELL ROAD/DEPOT S	ENVIROSTOR, SCH	Higher	2852, 0.540, ENE
K74	ACQUISTAPACE ELEMENT	BLOSSER ROAD/SONYA L	ENVIROSTOR, SCH	Higher	3421, 0.648, South
K75	PROPOSED ACQUISTAPAC	BLOSSER ROAD/SONYA L	ENVIROSTOR, SCH	Higher	3446, 0.653, South
76	SANTA MARIA HIGH SCH	901 S. BROADWAY	ENVIROSTOR, SCH	Higher	4726, 0.895, ENE
L77	WYLIE RADIO STATION		FUDS	Higher	4901, 0.928, NNE
L78	WYLIE RADIO		ENVIROSTOR	Higher	4906, 0.929, NNE

MAPPED SITES SUMMARY

Target Property Address:
1441 SOUTH BLOSSER ROAD
SANTA MARIA, CA 93458

Click on Map ID to see full detail.

MAP ID	SITE NAME	ADDRESS	DATABASE ACRONYMS	RELATIVE ELEVATION	DIST (ft. & mi.) DIRECTION
79	SANTA BARBARA RESEAR	2100 S BLOSSER RD	RCRA-TSDF, ENVIROSTOR, CA FID UST, RCRA NonGen /...	Higher	4992, 0.945, South

EXECUTIVE SUMMARY

TARGET PROPERTY SEARCH RESULTS

The target property was identified in the following records. For more information on this property see page 9 of the attached EDR Radius Map report:

Site	Database(s)	EPA ID
CAL MARIA ENGINES AN 1441 SO BLOSSER RD SANTA MARIA, CA 93454	HIST UST Facility Id: 00000046489 CUPA Listings Database: CUPA SANTA BARBARA, Date of Government Version: 09/08/2011 Current Status: 2 Facility Id: FA0004230	N/A
1X CAL MARIA ENGINES 1441 S BLOSSER ROAD SANTA MARIA, CA 93454	HAZNET GEPAID: CAD981421654 HWTS	N/A
1X BETTERANDA FARMS 1441 SO BOSSER RD SANTA MARIA, CA 93456	HAZNET GEPAID: CAC000076677 HWTS	N/A
JESSE MANRICQUEZ 1441 S BLOSSER RD SANTA MARIA, CA 93454	HAZNET GEPAID: CAC002425215 HWTS	N/A
1X CAL-MARIA ENGINES 1441 S. BLOSSER ROAD SANTA MARIA, CA 93454	HAZNET GEPAID: CAC000096605 HWTS	N/A
CAL MARIA ENGINES 1441 S BLOSSER RD SANTA MARIA, CA 93454	HAZNET GEPAID: CAR000015933 HWTS	N/A
CAL MARIA ENGINES & 1441 S BLOSSER ROAD SANTA MARIA, CA 93454	HWTS	N/A
CAL MARIA ENGINES 1441 S BLOSSER SANTA MARIA, CA 93454	RCRA-SQG EPA ID:: CAR000015933 FINDS Registry ID:: 110002914641 ECHO Registry ID: 110002914641	CAR000015933

EXECUTIVE SUMMARY

DATABASES WITH NO MAPPED SITES

No mapped sites were found in EDR's search of available ("reasonably ascertainable ") government records either on the target property or within the search radius around the target property for the following databases:

STANDARD ENVIRONMENTAL RECORDS

Federal NPL site list

NPL ---------- National Priority List
Proposed NPL ---------- Proposed National Priority List Sites
NPL LIENS ---------- Federal Superfund Liens

Federal Delisted NPL site list

Delisted NPL ---------- National Priority List Deletions

Federal CERCLIS list

FEDERAL FACILITY ---------- Federal Facility Site Information listing
SEMS ---------- Superfund Enterprise Management System

Federal CERCLIS NFRAP site list

SEMS-ARCHIVE ---------- Superfund Enterprise Management System Archive

Federal RCRA CORRACTS facilities list

CORRACTS ---------- Corrective Action Report

Federal RCRA non-CORRACTS TSD facilities list

RCRA-TSDF ---------- RCRA - Treatment, Storage and Disposal

Federal RCRA generators list

RCRA-VSQG ---------- RCRA - Very Small Quantity Generators (Formerly Conditionally Exempt Small Quantity Generators)

Federal institutional controls / engineering controls registries

LUCIS ---------- Land Use Control Information System
US ENG CONTROLS ---------- Engineering Controls Sites List
US INST CONTROLS ---------- Institutional Controls Sites List

Federal ERNS list

ERNS ---------- Emergency Response Notification System

State- and tribal - equivalent NPL

RESPONSE ---------- State Response Sites

EXECUTIVE SUMMARY

State and tribal landfill and/or solid waste disposal site lists

SWF/LF ---------- Solid Waste Information System

State and tribal leaking storage tank lists

INDIAN LUST ---------- Leaking Underground Storage Tanks on Indian Land

State and tribal registered storage tank lists

FEMA UST ---------- Underground Storage Tank Listing
INDIAN UST ---------- Underground Storage Tanks on Indian Land

State and tribal voluntary cleanup sites

VCP ---------- Voluntary Cleanup Program Properties
INDIAN VCP ---------- Voluntary Cleanup Priority Listing

State and tribal Brownfields sites

BROWNFIELDS ---------- Considered Brownfieds Sites Listing

ADDITIONAL ENVIRONMENTAL RECORDS

Local Brownfield lists

US BROWNFIELDS ---------- A Listing of Brownfields Sites

Local Lists of Landfill / Solid Waste Disposal Sites

WMUDS/SWAT ---------- Waste Management Unit Database
SWRCY ---------- Recycler Database
HAULERS ---------- Registered Waste Tire Haulers Listing
INDIAN ODI ---------- Report on the Status of Open Dumps on Indian Lands
ODI ---------- Open Dump Inventory
DEBRIS REGION 9 ---------- Torres Martinez Reservation Illegal Dump Site Locations
IHS OPEN DUMPS ---------- Open Dumps on Indian Land

Local Lists of Hazardous waste / Contaminated Sites

US HIST CDL ---------- Delisted National Clandestine Laboratory Register
HIST Cal-Sites ---------- Historical Calsites Database
SCH ---------- School Property Evaluation Program
CDL ---------- Clandestine Drug Labs
Toxic Pits ---------- Toxic Pits Cleanup Act Sites
US CDL ---------- National Clandestine Laboratory Register
PFAS ---------- PFAS Contamination Site Location Listing

Local Lists of Registered Storage Tanks

SWEEPS UST ---------- SWEEPS UST Listing
CA FID UST ---------- Facility Inventory Database

Local Land Records

LIENS ---------- Environmental Liens Listing

LIENS 2	CERCLA Lien Information
DEED	Deed Restriction Listing

Records of Emergency Release Reports

HMIRS	Hazardous Materials Information Reporting System
CHMIRS	California Hazardous Material Incident Report System
LDS	Land Disposal Sites Listing
MCS	Military Cleanup Sites Listing
SPILLS 90	SPILLS 90 data from FirstSearch

Other Ascertainable Records

DOD	Department of Defense Sites
SCRD DRYCLEANERS	State Coalition for Remediation of Drycleaners Listing
US FIN ASSUR	Financial Assurance Information
EPA WATCH LIST	EPA WATCH LIST
2020 COR ACTION	2020 Corrective Action Program List
TSCA	Toxic Substances Control Act
TRIS	Toxic Chemical Release Inventory System
SSTS	Section 7 Tracking Systems
ROD	Records Of Decision
RMP	Risk Management Plans
RAATS	RCRA Administrative Action Tracking System
PRP	Potentially Responsible Parties
PADS	PCB Activity Database System
ICIS	Integrated Compliance Information System
FTTS	FIFRA/ TSCA Tracking System - FIFRA (Federal Insecticide, Fungicide, & Rodenticide Act)/TSCA (Toxic Substances Control Act)
MLTS	Material Licensing Tracking System
COAL ASH DOE	Steam-Electric Plant Operation Data
COAL ASH EPA	Coal Combustion Residues Surface Impoundments List
PCB TRANSFORMER	PCB Transformer Registration Database
RADINFO	Radiation Information Database
HIST FTTS	FIFRA/TSCA Tracking System Administrative Case Listing
DOT OPS	Incident and Accident Data
CONSENT	Superfund (CERCLA) Consent Decrees
INDIAN RESERV	Indian Reservations
FUSRAP	Formerly Utilized Sites Remedial Action Program
UMTRA	Uranium Mill Tailings Sites
LEAD SMELTERS	Lead Smelter Sites
US AIRS	Aerometric Information Retrieval System Facility Subsystem
US MINES	Mines Master Index File
ABANDONED MINES	Abandoned Mines
UXO	Unexploded Ordnance Sites
DOCKET HWC	Hazardous Waste Compliance Docket Listing
FUELS PROGRAM	EPA Fuels Program Registered Listing
CA BOND EXP. PLAN	Bond Expenditure Plan
DRYCLEANERS	Cleaner Facilities
EMI	Emissions Inventory Data
ENF	Enforcement Action Listing
Financial Assurance	Financial Assurance Information Listing
ICE	ICE
HIST CORTESE	Hazardous Waste & Substance Site List
HWT	Registered Hazardous Waste Transporter Database

MINES Mines Site Location Listing
MWMP Medical Waste Management Program Listing
PEST LIC Pesticide Regulation Licenses Listing
PROC Certified Processors Database
UIC UIC Listing
UIC GEO UIC GEO (GEOTRACKER)
WASTEWATER PITS Oil Wastewater Pits Listing
WDS Waste Discharge System
WIP Well Investigation Program Case List
MILITARY PRIV SITES MILITARY PRIV SITES (GEOTRACKER)
PROJECT PROJECT (GEOTRACKER)
WDR Waste Discharge Requirements Listing
NON-CASE INFO NON-CASE INFO (GEOTRACKER)
OTHER OIL GAS OTHER OIL & GAS (GEOTRACKER)
PROD WATER PONDS PROD WATER PONDS (GEOTRACKER)
SAMPLING POINT SAMPLING POINT (GEOTRACKER)
WELL STIM PROJ Well Stimulation Project (GEOTRACKER)
MINES MRDS Mineral Resources Data System

EDR HIGH RISK HISTORICAL RECORDS

EDR Exclusive Records

EDR MGP EDR Proprietary Manufactured Gas Plants
EDR Hist Auto EDR Exclusive Historical Auto Stations
EDR Hist Cleaner EDR Exclusive Historical Cleaners

EDR RECOVERED GOVERNMENT ARCHIVES

Exclusive Recovered Govt. Archives

RGA LF Recovered Government Archive Solid Waste Facilities List
RGA LUST Recovered Government Archive Leaking Underground Storage Tank

SURROUNDING SITES: SEARCH RESULTS

Surrounding sites were identified in the following databases.

Elevations have been determined from the USGS Digital Elevation Model and should be evaluated on a relative (not an absolute) basis. Relative elevation information between sites of close proximity should be field verified. Sites with an elevation equal to or higher than the target property have been differentiated below from sites with an elevation lower than the target property.
Page numbers and map identification numbers refer to the EDR Radius Map report where detailed data on individual sites can be reviewed.

Sites listed in ***bold italics*** are in multiple databases.

Unmappable (orphan) sites are not considered in the foregoing analysis.

STANDARD ENVIRONMENTAL RECORDS

Federal RCRA generators list

RCRA-LQG: RCRAInfo is EPA's comprehensive information system, providing access to data supporting the Resource Conservation and Recovery Act (RCRA) of 1976 and the Hazardous and Solid Waste Amendments (HSWA) of 1984. The database includes selective information on sites which generate, transport, store, treat and/or dispose of hazardous waste as defined by the Resource Conservation and Recovery Act (RCRA). Large quantity generators (LQGs) generate over 1,000 kilograms (kg) of hazardous waste, or over 1 kg of acutely hazardous waste per month.

A review of the RCRA-LQG list, as provided by EDR, and dated 06/15/2020 has revealed that there is 1 RCRA-LQG site within approximately 0.25 miles of the target property.

Lower Elevation	Address	Direction / Distance	Map ID	Page
COASTAL VALLEY FARMS EPA ID:: CAR000246009	***1293 W STOWELL RD***	***NW 1/8 - 1/4 (0.191 mi.)***	***C43***	***213***

RCRA-SQG: RCRAInfo is EPA's comprehensive information system, providing access to data supporting the Resource Conservation and Recovery Act (RCRA) of 1976 and the Hazardous and Solid Waste Amendments (HSWA) of 1984. The database includes selective information on sites which generate, transport, store, treat and/or dispose of hazardous waste as defined by the Resource Conservation and Recovery Act (RCRA). Small quantity generators (SQGs) generate between 100 kg and 1,000 kg of hazardous waste per month.

A review of the RCRA-SQG list, as provided by EDR, and dated 06/15/2020 has revealed that there are 2 RCRA-SQG sites within approximately 0.25 miles of the target property.

Equal/Higher Elevation	Address	Direction / Distance	Map ID	Page
WESTERN REFRIGERATIN EPA ID:: CAP000040121	1301 S BLOSSER RD	N 0 - 1/8 (0.061 mi.)	B29	117
WILLIAMS PRODUCTS IN EPA ID:: CAD983587882	***1279 W STOWELL RD UN***	***NNW 1/8 - 1/4 (0.232 mi.)***	***G54***	***272***

State- and tribal - equivalent CERCLIS

ENVIROSTOR: The Department of Toxic Substances Control's (DTSC's) Site Mitigation and Brownfields Reuse Program's (SMBRP's) EnviroStor database identifes sites that have known contamination or sites for which there may be reasons to investigate further. The database includes the following site types: Federal Superfund sites (National Priorities List (NPL)); State Response, including Military Facilities and State Superfund; Voluntary Cleanup; and School sites. EnviroStor provides similar information to the information that was available in CalSites, and provides additional site information, including, but not limited to, identification of formerly-contaminated properties that have been released for reuse, properties where environmental deed restrictions have been recorded to prevent inappropriate land uses, and risk characterization information that is used to assess potential impacts to public health and the environment at contaminated sites.

A review of the ENVIROSTOR list, as provided by EDR, and dated 07/27/2020 has revealed that there are 8 ENVIROSTOR sites within approximately 1 mile of the target property.

Equal/Higher Elevation	Address	Direction / Distance	Map ID	Page
LIBERTY II ELEMENTAR Facility Id: 42010001 Status: No Further Action	***STOWELL ROAD/DEPOT S***	***ENE 1/2 - 1 (0.540 mi.)***	***73***	***314***
ACQUISTAPACE ELEMENT	***BLOSSER ROAD/SONYA L***	***S 1/2 - 1 (0.648 mi.)***	***K74***	***317***

Facility Id: 42010008
Status: No Further Action

PROPOSED ACQUISTAPAC	***BLOSSER ROAD/SONYA L***	***S 1/2 - 1 (0.653 mi.)***	***K75***	***323***
Facility Id: 60000805 Status: No Further Action				
SANTA MARIA HIGH SCH	***901 S. BROADWAY***	***ENE 1/2 - 1 (0.895 mi.)***	***76***	***330***
Facility Id: 60001800 Status: No Action Required				
WYLIE RADIO		NNE 1/2 - 1 (0.929 mi.)	L78	332
Facility Id: 80000370 Status: Inactive - Needs Evaluation				
SANTA BARBARA RESEAR	***2100 S BLOSSER RD***	***S 1/2 - 1 (0.945 mi.)***	***79***	***333***
Facility Id: 60001350 Status: Inactive - Needs Evaluation				

Lower Elevation	Address	Direction / Distance	Map ID	Page
ORCUTT OIL REFINERY	1480-1550 WEST STOWE	WNW 1/4 - 1/2 (0.453 mi.)	70	309
Facility Id: 42290013 Status: Refer: Other Agency				
WESTGATE RANCH SCHOO	***WESTGATE ROAD/SONYA***	***SSW 1/2 - 1 (0.503 mi.)***	***72***	***311***
Facility Id: 42010007 Status: No Further Action				

State and tribal leaking storage tank lists

LUST: Leaking Underground Storage Tank (LUST) Sites included in GeoTracker. GeoTracker is the Water Boards data management system for sites that impact, or have the potential to impact, water quality in California, with emphasis on groundwater.

A review of the LUST list, as provided by EDR, has revealed that there is 1 LUST site within approximately 0.5 miles of the target property.

Equal/Higher Elevation	Address	Direction / Distance	Map ID	Page
J.R. SIMPLOT, WESTER	***1315 BLOSSER RD S***	***NNE 0 - 1/8 (0.020 mi.)***	***B23***	***103***
Database: LUST REG 3, Date of Government Version: 05/19/2003 Database: LUST, Date of Government Version: 06/08/2020 Status: Completed - Case Closed Status: Case Closed Global Id: T0608300640 Global ID: T0608300640				

CPS-SLIC: Cleanup Program Sites (CPS; also known as Site Cleanups [SC] and formerly known as Spills, Leaks, Investigations, and Cleanups [SLIC] sites) included in GeoTracker. GeoTracker is the Water Boards data management system for sites that impact, or have the potential to impact, water quality in California, with emphasis on groundwater.

A review of the CPS-SLIC list, as provided by EDR, has revealed that there are 6 CPS-SLIC sites

within approximately 0.5 miles of the target property.

Equal/Higher Elevation	Address	Direction / Distance	Map ID	Page
OLSEN PROPERTY	***FURUKAWA WAY***	***N 1/8 - 1/4 (0.223 mi.)***	***F52***	***271***
Database: CPS-SLIC, Date of Government Version: 06/08/2020 Facility Status: Completed - Case Closed Global Id: T10000006230				
MFH MORETTI PROPERTY	***WEST OF BLOSSER NORT***	***S 1/4 - 1/2 (0.251 mi.)***	***H66***	***306***
Database: CPS-SLIC, Date of Government Version: 06/08/2020 Facility Status: Completed - Case Closed Global Id: T10000005680				
FORMER STANDARD MORR	***BLOSSER ROAD AND BAT***	***S 1/4 - 1/2 (0.348 mi.)***	***68***	***308***
Database: CPS-SLIC, Date of Government Version: 06/08/2020 Facility Status: Completed - Case Closed Global Id: T10000005260				

Lower Elevation	Address	Direction / Distance	Map ID	Page
SANTA MARIA VALLEY U	***BATTLES ROAD AND WES***	***SW 1/4 - 1/2 (0.298 mi.)***	***67***	***307***
Database: CPS-SLIC, Date of Government Version: 06/08/2020 Facility Status: Completed - Case Closed Global Id: T10000005193				
HOBBS BASIN	***LA BREA AVE, W AND A***	***W 1/4 - 1/2 (0.441 mi.)***	***69***	***308***
Database: CPS-SLIC, Date of Government Version: 06/08/2020 Facility Status: Open - Assessment & Interim Remedial Action Global Id: T10000004592				
SMVRR DIESEL SPILL	***802 HANSON WAY***	***NNW 1/4 - 1/2 (0.489 mi.)***	***71***	***310***
Database: CPS-SLIC, Date of Government Version: 06/08/2020 Facility Status: Completed - Case Closed Global Id: T10000001816				

State and tribal registered storage tank lists

UST: The Underground Storage Tank database contains registered USTs. USTs are regulated under Subtitle I of the Resource Conservation and Recovery Act (RCRA). The data come from the State Water Resources Control Board's Hazardous Substance Storage Container Database.

A review of the UST list, as provided by EDR, has revealed that there is 1 UST site within approximately 0.25 miles of the target property.

Equal/Higher Elevation	Address	Direction / Distance	Map ID	Page
NAPHT, INC	1600 S. BLOSSER ROAD	S 1/8 - 1/4 (0.235 mi.)	H55	275
Database: UST, Date of Government Version: 06/08/2020 Facility Id: FA0014134				

AST: A listing of aboveground storage tank petroleum storage tank locations.

A review of the AST list, as provided by EDR, has revealed that there is 1 AST site within approximately 0.25 miles of the target property.

Equal/Higher Elevation	Address	Direction / Distance	Map ID	Page
AHERN RENTALS, INC. Database: AST, Date of Government Version: 07/06/2016	1105 S. BLOSSER ROAD	N 1/8 - 1/4 (0.243 mi.)	I58	285

ADDITIONAL ENVIRONMENTAL RECORDS

Local Lists of Hazardous waste / Contaminated Sites

CERS HAZ WASTE: List of sites in the California Environmental Protection Agency (CalEPA) Regulated Site Portal which fall under the Hazardous Chemical Management, Hazardous Waste Onsite Treatment, Household Hazardous Waste Collection, Hazardous Waste Generator, and RCRA LQ HW Generator programs.

A review of the CERS HAZ WASTE list, as provided by EDR, and dated 07/20/2020 has revealed that there are 12 CERS HAZ WASTE sites within approximately 0.25 miles of the target property.

Equal/Higher Elevation	Address	Direction / Distance	Map ID	Page
RANCHO HARVEST	***1429 S BLOSSER RD***	***0 - 1/8 (0.000 mi.)***	***A13***	***59***
SUNRISE GROWERS, INC	***1333 S BLOSSER RD***	***NNE 0 - 1/8 (0.008 mi.)***	***B21***	***88***
INDUSTRIAL & AUTOMOT	***1225 W STOWELL RD UN***	***NW 1/8 - 1/4 (0.147 mi.)***	***C31***	***122***
CALIBER COLLISION CE	***1213 S BLOSSER RD***	***N 1/8 - 1/4 (0.176 mi.)***	***D37***	***135***
EAST BAY CLARKLIFT D	***1205 S BLOSSER RD***	***N 1/8 - 1/4 (0.203 mi.)***	***D47***	***224***
ACCURATE FLO & MOTIO	***1226 FURUKAWA WAY***	***N 1/8 - 1/4 (0.210 mi.)***	***F49***	***231***
AHERN RENTALS, INC.	***1105 S. BLOSSER ROAD***	***N 1/8 - 1/4 (0.243 mi.)***	***I57***	***277***

Lower Elevation	Address	Direction / Distance	Map ID	Page
LINEAGE LOGISTICS	***1349 LA BREA AVE.***	***W 1/8 - 1/4 (0.153 mi.)***	***E35***	***127***
TITAN FROZEN FRUIT	***1365 LA BREA AVE***	***W 1/8 - 1/4 (0.180 mi.)***	***E38***	***138***
SURE FRESH PRODUCE I	***1302 W STOWELL RD***	***NW 1/8 - 1/4 (0.187 mi.)***	***C39***	***142***
BROTHERS BEST PRODUC	***1293 W STOWELL RD***	***NW 1/8 - 1/4 (0.191 mi.)***	***C42***	***204***
VALLEY CENTRAL COOLI	***1317 W STOWELL RD***	***NW 1/8 - 1/4 (0.246 mi.)***	***J61***	***288***

Local Lists of Registered Storage Tanks

HIST UST: Historical UST Registered Database.

A review of the HIST UST list, as provided by EDR, and dated 10/15/1990 has revealed that there are 5 HIST UST sites within approximately 0.25 miles of the target property.

Equal/Higher Elevation	Address	Direction / Distance	Map ID	Page
VIKER TRACTOR CO INC Facility Id: 00000002411	1429 S BLOSSER RD	0 - 1/8 (0.000 mi.)	A18	83
THE FEED BIN	1217 S BLOSSER	N 1/8 - 1/4 (0.149 mi.)	D32	125

Facility Id: 00000043947				
JAMES F MCKONE Facility Id: 00000051117	1218 SO BLOSSER ROAD	NNE 1/8 - 1/4 (0.151 mi.)	D33	126
GRAY LIFT INC Facility Id: 00000011054	***1205 S BLOSSER RD***	***N 1/8 - 1/4 (0.203 mi.)***	***D45***	***219***
REEF DEVELOPMENT OF Facility Id: 00000043946	***1226 FURUKAWA WAY***	***N 1/8 - 1/4 (0.210 mi.)***	***F50***	***267***

CERS TANKS: List of sites in the California Environmental Protection Agency (CalEPA) Regulated Site Portal which fall under the Aboveground Petroleum Storage and Underground Storage Tank regulatory programs.

A review of the CERS TANKS list, as provided by EDR, and dated 07/20/2020 has revealed that there is 1 CERS TANKS site within approximately 0.25 miles of the target property.

Equal/Higher Elevation	Address	Direction / Distance	Map ID	Page
AHERN RENTALS, INC.	***1105 S. BLOSSER ROAD***	***N 1/8 - 1/4 (0.243 mi.)***	***I57***	***277***

Other Ascertainable Records

RCRA NonGen / NLR: RCRAInfo is EPA's comprehensive information system, providing access to data supporting the Resource Conservation and Recovery Act (RCRA) of 1976 and the Hazardous and Solid Waste Amendments (HSWA) of 1984. The database includes selective information on sites which generate, transport, store, treat and/or dispose of hazardous waste as defined by the Resource Conservation and Recovery Act (RCRA). Non-Generators do not presently generate hazardous waste.

A review of the RCRA NonGen / NLR list, as provided by EDR, and dated 06/15/2020 has revealed that there are 17 RCRA NonGen / NLR sites within approximately 0.25 miles of the target property.

Equal/Higher Elevation	Address	Direction / Distance	Map ID	Page
RANCHO NUEVO HARVEST EPA ID:: CAL000428620	1429 S BLOSSER RD	0 - 1/8 (0.000 mi.)	A9	53
RANCHO HARVEST EPA ID:: CAL000129188	1429 S BLOSSER RD	0 - 1/8 (0.000 mi.)	A14	78
YALE/CHASE EQUIPMENT EPA ID:: CAL000436369	1333 S BLOSSER RD	NNE 0 - 1/8 (0.008 mi.)	B20	85
TERMINAL FREEZERS, L EPA ID:: CAC002988735	1315 S. BLOSSER RD.	N 0 - 1/8 (0.061 mi.)	B24	107
FROZSUN FOODS INC EPA ID:: CAL000206918	1315 W BLOSSER RD	N 0 - 1/8 (0.061 mi.)	B25	110
TERMINAL FREEZERS, L EPA ID:: CAC003008734	1315 S. BLOSSER RD.	N 0 - 1/8 (0.061 mi.)	B26	112
BABE FARMS INC EPA ID:: CAL000221214	1501 BLOSSER	SSE 0 - 1/8 (0.086 mi.)	30	119
CALIBER COLLISION CE EPA ID:: CAL000434189	1213 S BLOSSER RD	N 1/8 - 1/4 (0.176 mi.)	D36	133
EAST BAY CLARKLIFT D	1205 S BLOSSER RD	N 1/8 - 1/4 (0.203 mi.)	D46	222
M&W PUMPS INC	1226 FURUKAWA WAY	N 1/8 - 1/4 (0.210 mi.)	F48	229

EPA ID:: CAL000363867				
ACCURATE FLO & MOTIO EPA ID:: CAL000230511	1226 FURUKAWA WAY	N 1/8 - 1/4 (0.210 mi.)	F51	268
AHERN RENTALS INC EPA ID:: CAL000336961	1105 S BLOSSER RD	N 1/8 - 1/4 (0.243 mi.)	I60	286
LUIS VENCES EPA ID:: CAC003056998	1039 WEST LIBERTY ST	NNE 1/8 - 1/4 (0.247 mi.)	65	304

Lower Elevation	Address	Direction / Distance	Map ID	Page
SURE FRESH PRODUCE I EPA ID:: CAL921603430	1302 W STOWELL RD	NW 1/8 - 1/4 (0.187 mi.)	C40	200
BROTHERS BEST PRODUC EPA ID:: CAL000432820	1293 W STOWELL RD	NW 1/8 - 1/4 (0.191 mi.)	C44	216
VALLEY CENTRAL COOLI EPA ID:: CAL000170992	1317 W STOWELL RD	NW 1/8 - 1/4 (0.246 mi.)	J62	297
VALLEY CENTRAL COOLI EPA ID:: CAL000304529	1317 W STOWELL RD	NW 1/8 - 1/4 (0.246 mi.)	J64	301

FUDS: The Listing includes locations of Formerly Used Defense Sites Properties where the US Army Corps Of Engineers is actively working or will take necessary cleanup actions.

A review of the FUDS list, as provided by EDR, and dated 08/05/2020 has revealed that there is 1 FUDS site within approximately 1 mile of the target property.

Equal/Higher Elevation	Address	Direction / Distance	Map ID	Page
WYLIE RADIO STATION		NNE 1/2 - 1 (0.928 mi.)	L77	332

FINDS: The Facility Index System contains both facility information and "pointers" to other sources of information that contain more detail. These include: RCRIS; Permit Compliance System (PCS); Aerometric Information Retrieval System (AIRS); FATES (FIFRA [Federal Insecticide Fungicide Rodenticide Act] and TSCA Enforcement System, FTTS [FIFRA/TSCA Tracking System]; CERCLIS; DOCKET (Enforcement Docket used to manage and track information on civil judicial enforcement cases for all environmental statutes); Federal Underground Injection Control (FURS); Federal Reporting Data System (FRDS); Surface Impoundments (SIA); TSCA Chemicals in Commerce Information System (CICS); PADS; RCRA-J (medical waste transporters/disposers); TRIS; and TSCA. The source of this database is the U.S. EPA/NTIS.

A review of the FINDS list, as provided by EDR, and dated 02/03/2020 has revealed that there are 2 FINDS sites within approximately 0.001 miles of the target property.

Equal/Higher Elevation	Address	Direction / Distance	Map ID	Page
RANCHO HARVEST Registry ID:: 110066712178	***1429 S BLOSSER RD***	***0 - 1/8 (0.000 mi.)***	***A11***	***58***
RANCHO NUEVO HARVEST Registry ID:: 110070425336	***1429 S BLOSSER RD***	***0 - 1/8 (0.000 mi.)***	***A17***	***82***

EXECUTIVE SUMMARY

ECHO: ECHO provides integrated compliance and enforcement information for about 800,000 regulated facilities nationwide.

A review of the ECHO list, as provided by EDR, and dated 06/27/2020 has revealed that there are 2 ECHO sites within approximately 0.001 miles of the target property.

Equal/Higher Elevation	Address	Direction / Distance	Map ID	Page
RANCHO HARVEST	***1429 S BLOSSER RD***	***0 - 1/8 (0.000 mi.)***	***A11***	***58***
Registry ID: 110066712178				
RANCHO NUEVO HARVEST	***1429 S BLOSSER RD***	***0 - 1/8 (0.000 mi.)***	***A17***	***82***
Registry ID: 110070425336				

Cortese: The sites for the list are designated by the State Water Resource Control Board (LUST), the Integrated Waste Board (SWF/LS), and the Department of Toxic Substances Control (Cal-Sites).

A review of the Cortese list, as provided by EDR, and dated 06/22/2020 has revealed that there is 1 Cortese site within approximately 0.5 miles of the target property.

Equal/Higher Elevation	Address	Direction / Distance	Map ID	Page
J.R. SIMPLOT, WESTER	***1315 BLOSSER RD S***	***NNE 0 - 1/8 (0.020 mi.)***	***B23***	***103***
Cleanup Status: COMPLETED - CASE CLOSED				

CUPA Listings: A listing of sites included in the county's Certified Unified Program Agency database. California's Secretary for Environmental Protection established the unified hazardous materials and hazardous waste regulatory program as required by chapter 6.11 of the California Health and Safety Code. The Unified Program consolidates the administration, permits, inspections, and enforcement activities.

A review of the CUPA Listings list, as provided by EDR, has revealed that there are 11 CUPA Listings sites within approximately 0.25 miles of the target property.

Equal/Higher Elevation	Address	Direction / Distance	Map ID	Page
RANCHO HARVEST	1429 S BLOSSER RD	0 - 1/8 (0.000 mi.)	A15	80
Database: CUPA SANTA BARBARA, Date of Government Version: 09/08/2011				
Current Status: 1				
Current Status: 2				
Facility Id: FA0004024				
SUNRISE GROWERS	***1333 SOUTH BLOSSER R***	***NNE 0 - 1/8 (0.008 mi.)***	***B22***	***97***
Database: CUPA SANTA BARBARA, Date of Government Version: 09/08/2011				
Current Status: 1				
Current Status: 2				
Facility Id: FA0012508				
SIMPLOT FOODS	1315 S BLOSSER RD	N 0 - 1/8 (0.061 mi.)	B27	115
Database: CUPA SANTA BARBARA, Date of Government Version: 09/08/2011				
Current Status: 2				
Facility Id: FA0004095				
CALIFORNIA GIANT INC	1301 S BLOSSER RD	N 0 - 1/8 (0.061 mi.)	B28	116
Database: CUPA SANTA BARBARA, Date of Government Version: 09/08/2011				
Current Status: 2				
Facility Id: FA0004081				
GRAY LIFT INC	***1205 S BLOSSER RD***	***N 1/8 - 1/4 (0.203 mi.)***	***D45***	***219***
Database: CUPA SANTA BARBARA, Date of Government Version: 09/08/2011				

Current Status: 2
Current Status: 1
Facility Id: FA0003961

REEF DEVELOPMENT OF ***1226 FURUKAWA WAY*** ***N 1/8 - 1/4 (0.210 mi.)*** ***F50*** ***267***
Database: CUPA SANTA BARBARA, Date of Government Version: 09/08/2011
Current Status: 2
Current Status: 1
Facility Id: FA0013054

BRITZ SIMPLOT GROWER 1279 W STOWELL RD H NNW 1/8 - 1/4 (0.232 mi.) G53 272
Database: CUPA SANTA BARBARA, Date of Government Version: 09/08/2011
Current Status: 2
Facility Id: FA0014151

AHERN RENTALS 1105 S BLOSSER RD #B N 1/8 - 1/4 (0.243 mi.) I56 275
Database: CUPA SANTA BARBARA, Date of Government Version: 09/08/2011
Current Status: 1
Current Status: 4
Current Status: 2
Facility Id: FA0013622

VIKER TRACTOR COMPAN 1105 S BLOSSER RD N 1/8 - 1/4 (0.243 mi.) I59 285
Database: CUPA SANTA BARBARA, Date of Government Version: 09/08/2011
Current Status: 2
Facility Id: FA0003791

Lower Elevation	Address	Direction / Distance	Map ID	Page

BABE FARMS 1293 W STOWELL RD NW 1/8 - 1/4 (0.191 mi.) C41 202
Database: CUPA SANTA BARBARA, Date of Government Version: 09/08/2011
Current Status: 2
Current Status: 1
Facility Id: FA0004423
Facility Id: FA0013004

VALLEY CENTRAL COOLI 1317 W STOWELL RD NW 1/8 - 1/4 (0.246 mi.) J63 300
Database: CUPA SANTA BARBARA, Date of Government Version: 09/08/2011
Current Status: 1
Current Status: 2
Facility Id: FA0012661

HAZNET: The data is extracted from the copies of hazardous waste manifests received each year by the DTSC. The annual volume of manifests is typically 700,000-1,000,000 annually, representing approximately 350,000-500,000 shipments. Data from non-California manifests & continuation sheets are not included at the present time. Data are from the manifests submitted without correction, and therefore many contain some invalid values for data elements such as generator ID, TSD ID, waste category, & disposal method. The source is the Department of Toxic Substance Control is the agency. This database begins with calendar year 1993.

A review of the HAZNET list, as provided by EDR, and dated 12/31/2019 has revealed that there are 3 HAZNET sites within approximately 0.001 miles of the target property.

Equal/Higher Elevation	Address	Direction / Distance	Map ID	Page
RANCHO HARVEST	***1429 S BLOSSER RD***	***0 - 1/8 (0.000 mi.)***	***A13***	***59***
GEPAID: CAL000129188				
RANCHO NUEVO HARVEST	***1429 S BLOSSER RD***	***0 - 1/8 (0.000 mi.)***	***A16***	***81***

GEPAID: CAL000428620

SPIESS CONSTRUCTION	***1226 LA BREA AVE***	***0 - 1/8 (0.000 mi.)***	***19***	***84***

GEPAID: CAL000306176

HWP: Detailed information on permitted hazardous waste facilities and corrective action ("cleanups") tracked in EnviroStor.

A review of the HWP list, as provided by EDR, and dated 08/17/2020 has revealed that there is 1 HWP site within approximately 1 mile of the target property.

Equal/Higher Elevation	Address	Direction / Distance	Map ID	Page
SANTA BARBARA RESEAR	***2100 S BLOSSER RD***	***S 1/2 - 1 (0.945 mi.)***	***79***	***333***

EPA Id: CAD981385073
Cleanup Status: CLOSED

NPDES: A listing of NPDES permits, including stormwater.

A review of the NPDES list, as provided by EDR, and dated 08/10/2020 has revealed that there is 1 NPDES site within approximately 0.001 miles of the target property.

Equal/Higher Elevation	Address	Direction / Distance	Map ID	Page
JOHN P DONOVAN CONST	***1429 S BLOSSER RD***	***0 - 1/8 (0.000 mi.)***	***A10***	***56***

Notify 65: Listings of all Proposition 65 incidents reported to counties by the State Water Resources Control Board and the Regional Water Quality Control Board. This database is no longer updated by the reporting agency.

A review of the Notify 65 list, as provided by EDR, and dated 08/21/2020 has revealed that there is 1 Notify 65 site within approximately 1 mile of the target property.

Equal/Higher Elevation	Address	Direction / Distance	Map ID	Page
Not reported	1218 SOUTH BLOSSER	NNE 1/8 - 1/4 (0.151 mi.)	D34	127

CIWQS: The California Integrated Water Quality System (CIWQS) is a computer system used by the State and Regional Water Quality Control Boards to track information about places of environmental interest, manage permits and other orders, track inspections, and manage violations and enforcement activities.

A review of the CIWQS list, as provided by EDR, and dated 06/01/2020 has revealed that there are 2 CIWQS sites within approximately 0.001 miles of the target property.

Equal/Higher Elevation	Address	Direction / Distance	Map ID	Page
JOHN P DONOVAN CONST	***1429 S BLOSSER RD***	***0 - 1/8 (0.000 mi.)***	***A10***	***56***
RANCHO HARVEST	1437 SOUTH BLOSSER R	0 - 1/8 (0.000 mi.)	A12	59

EXECUTIVE SUMMARY

CERS: The CalEPA Regulated Site Portal database combines data about environmentally regulated sites and facilities in California into a single database. It combines data from a variety of state and federal databases, and provides an overview of regulated activities across the spectrum of environmental programs for any given location in California. These activities include hazardous materials and waste, state and federal cleanups, impacted ground and surface waters, and toxic materials

A review of the CERS list, as provided by EDR, and dated 07/20/2020 has revealed that there is 1 CERS site within approximately 0.001 miles of the target property.


Equal/Higher Elevation	Address	Direction / Distance	Map ID	Page
RANCHO HARVEST	*1429 S BLOSSER RD*	*0 - 1/8 (0.000 mi.)*	*A13*	*59*

EXECUTIVE SUMMARY

Due to poor or inadequate address information, the following sites were not mapped. Count: 3 records.

Site Name	Database(s)
GENESIS AUTO REPAIR	CERS HAZ WASTE
VICENTE LEASE WELLHEADS	CPS-SLIC
UNOCAL VICENTE LEASE LOT # 8	CPS-SLIC

OVERVIEW MAP - 6264132.2S

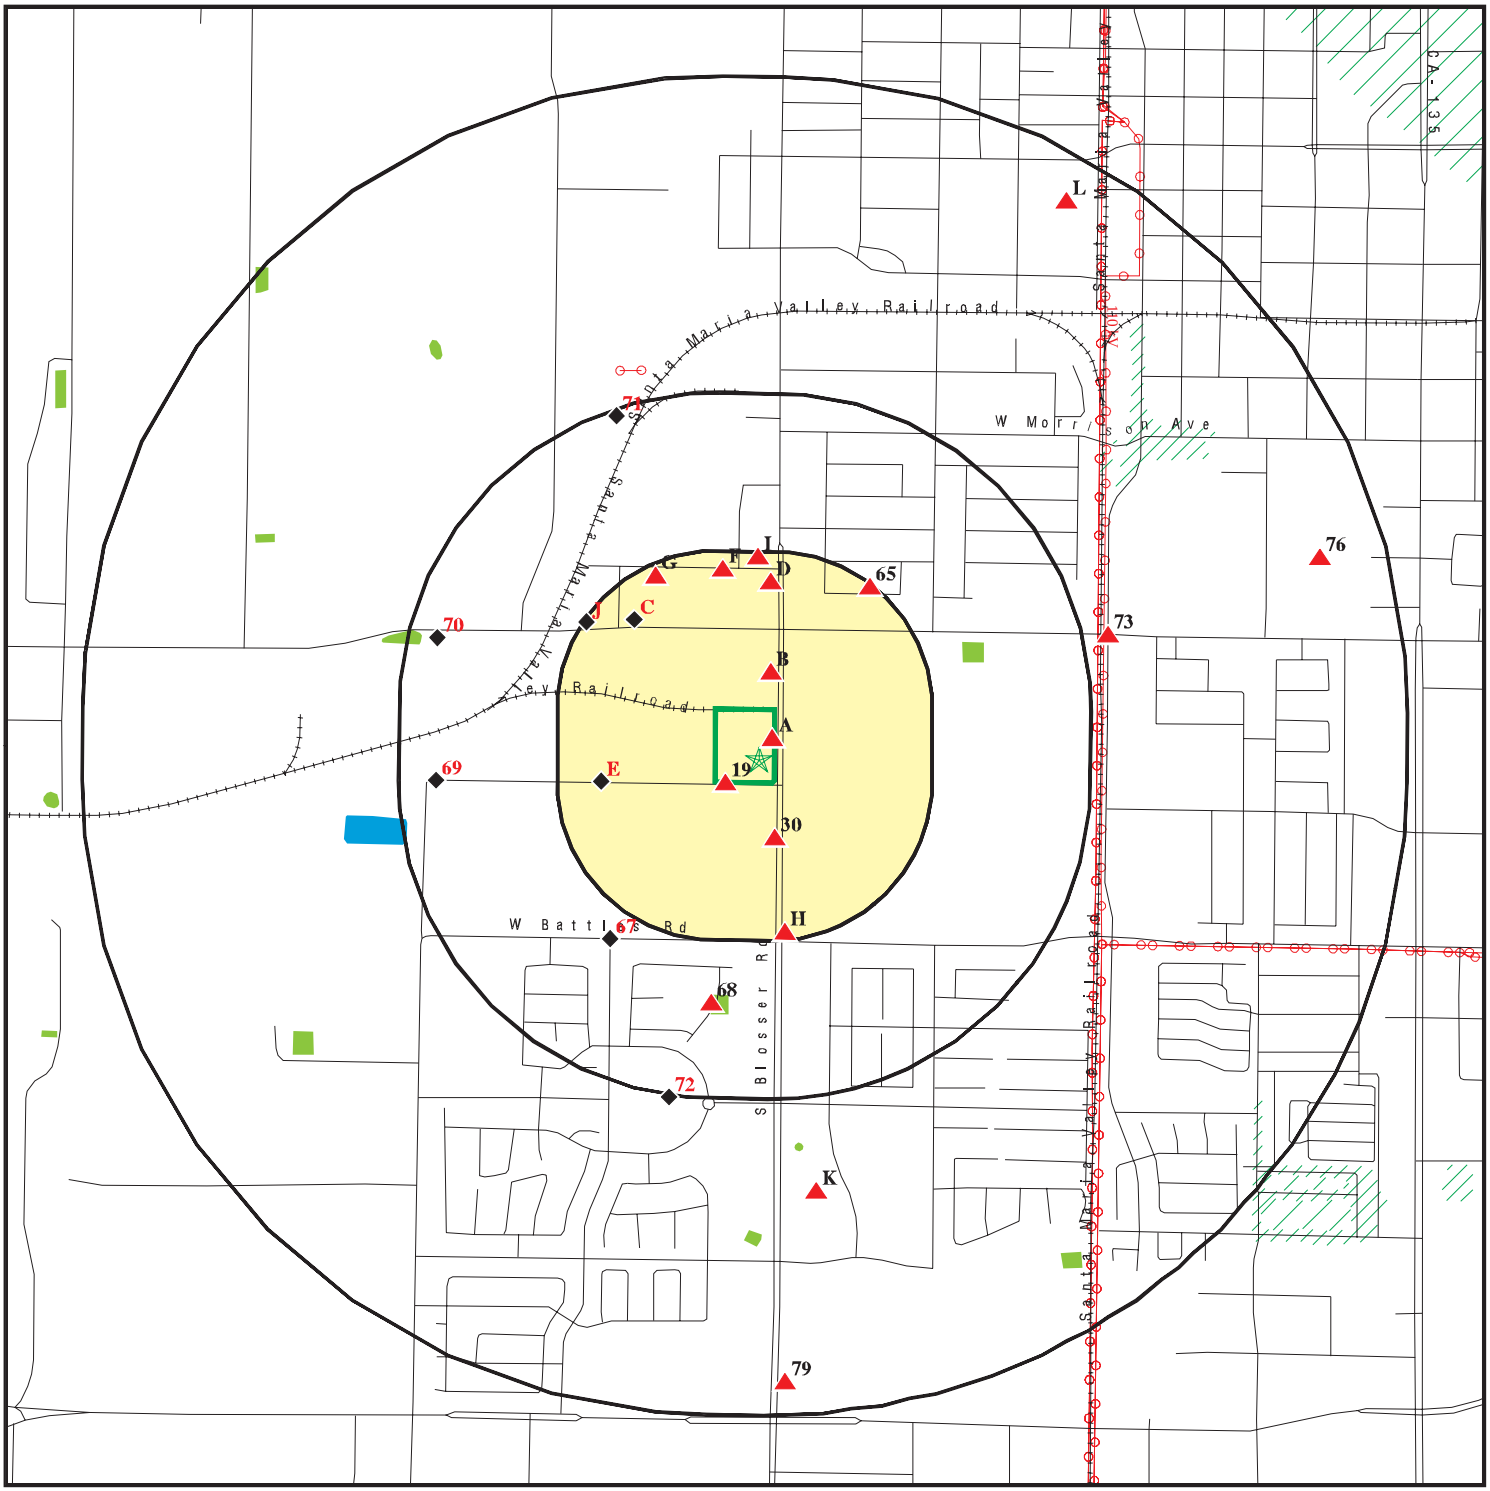


- Target Property
- Sites at elevations higher than or equal to the target property
- Sites at elevations lower than the target property
- Manufactured Gas Plants
- National Priority List Sites
- Dept. Defense Sites
- Indian Reservations BIA
- Power transmission lines
- Special Flood Hazard Area (1%)
- 0.2% Annual Chance Flood Hazard
- National Wetland Inventory
- State Wetlands
- Areas of Concern

This report includes Interactive Map Layers to display and/or hide map information. The legend includes only those icons for the default map view.

SITE NAME: Rancho Harvest	CLIENT: Haro Environmental, Inc.
ADDRESS: 1441 South Blosser Road Santa Maria CA 93458	CONTACT: Elliot Haro
LAT/LONG: 34.935736 / 120.454393	INQUIRY #: 6264132.2s DATE: November 12, 2020 3:36 pm

Copyright © 2020 EDR, Inc. © 2015 TomTom Rel. 2015.

DETAIL MAP - 6264132.2S

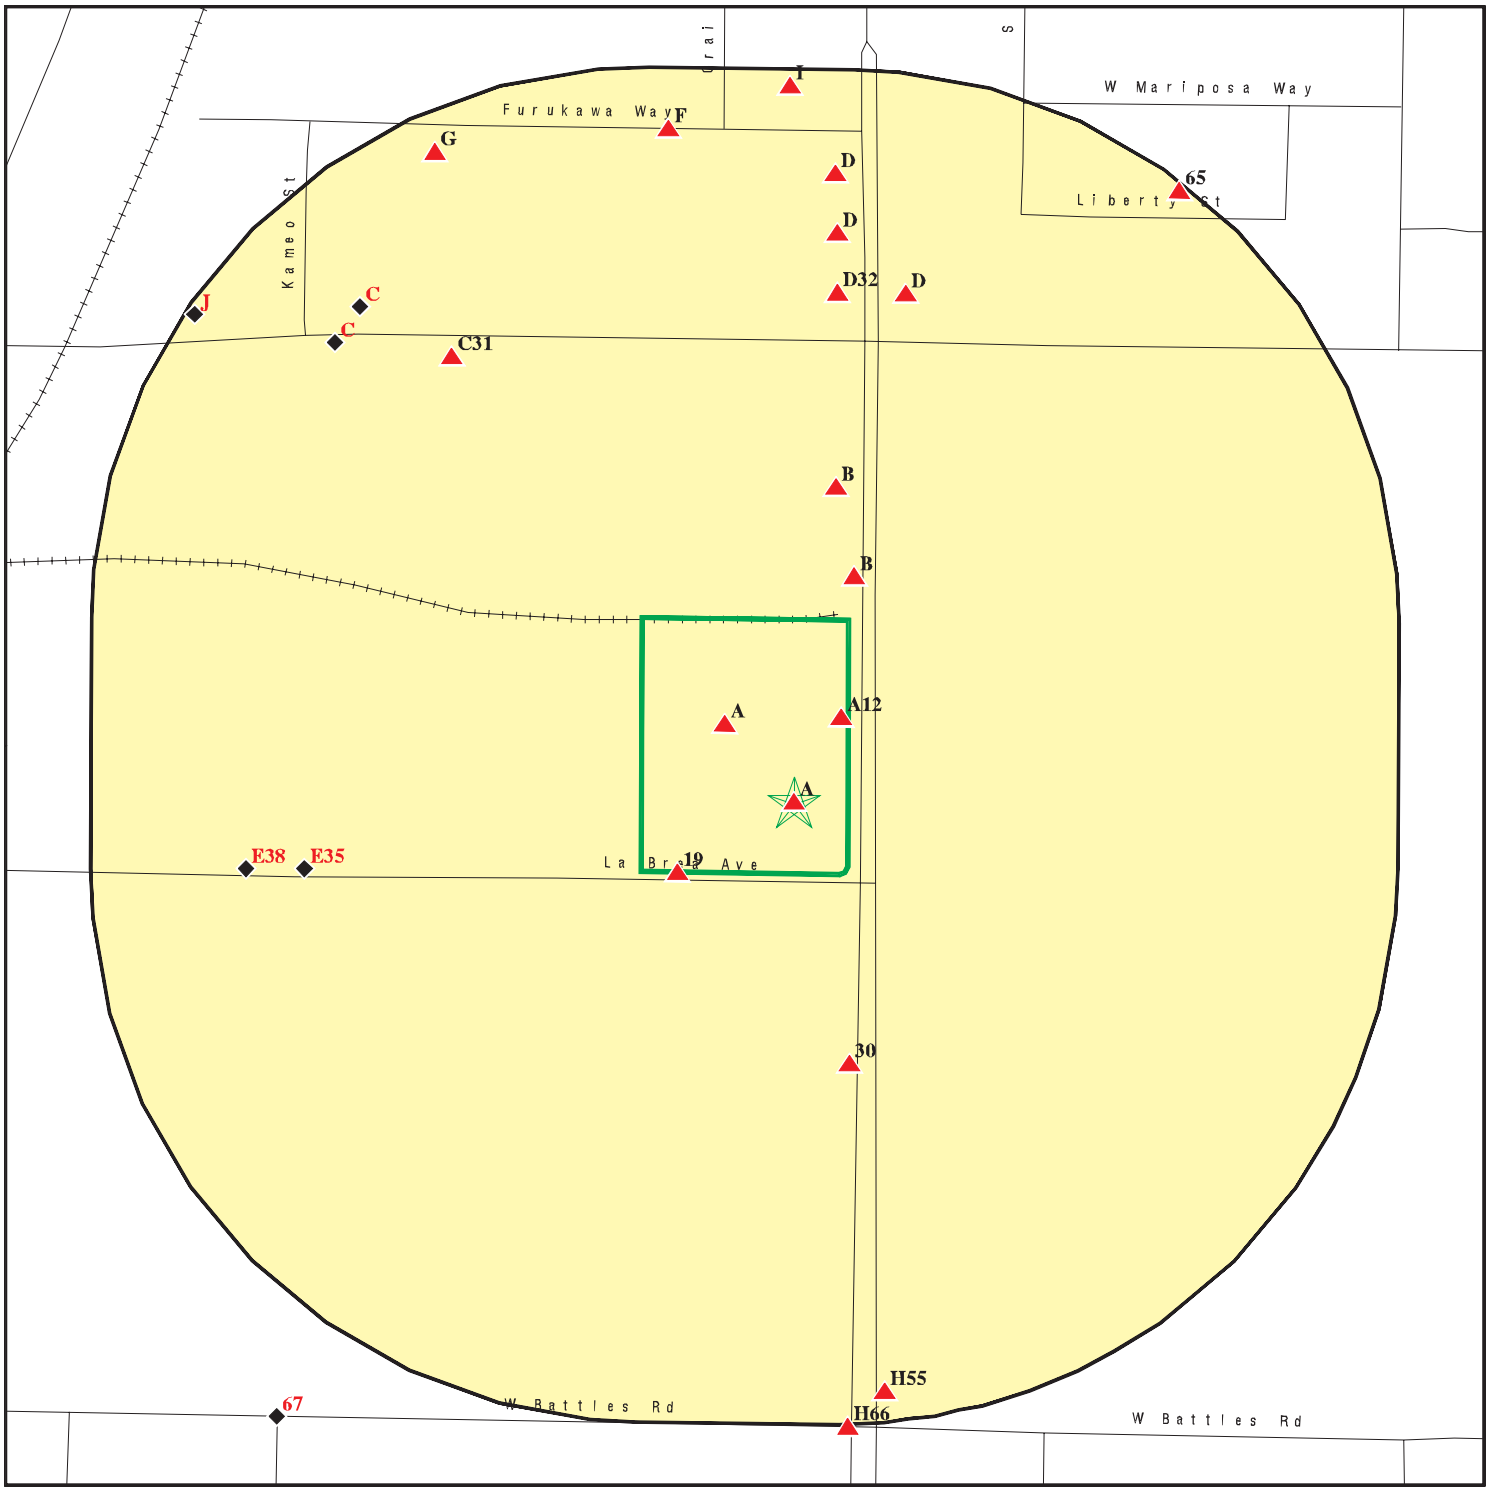

Target Property

Sites at elevations higher than or equal to the target property

Sites at elevations lower than the target property

Manufactured Gas Plants

Sensitive Receptors

National Priority List Sites

Dept. Defense Sites

0 1/16 1/8 1/4 Miles

Indian Reservations BIA

Special Flood Hazard Area (1%)

0.2% Annual Chance Flood Hazard

Areas of Concern

N

This report includes Interactive Map Layers to display and/or hide map information. The legend includes only those icons for the default map view.

SITE NAME: Rancho Harvest	CLIENT: Haro Environmental, Inc.
ADDRESS: 1441 South Blosser Road Santa Maria CA 93458	CONTACT: Elliot Haro INQUIRY #: 6264132.2s
LAT/LONG: 34.935736 / 120.454393	DATE: November 12, 2020 3:39 pm

Copyright © 2020 EDR, Inc. © 2015 TomTom Rel. 2015.

MAP FINDINGS SUMMARY

Database	Search Distance (Miles)	Target Property	< 1/8	1/8 - 1/4	1/4 - 1/2	1/2 - 1	> 1	Total Plotted
STANDARD ENVIRONMENTAL RECORDS								
Federal NPL site list								
NPL	1.000		0	0	0	0	NR	0
Proposed NPL	1.000		0	0	0	0	NR	0
NPL LIENS	1.000		0	0	0	0	NR	0
Federal Delisted NPL site list								
Delisted NPL	1.000		0	0	0	0	NR	0
Federal CERCLIS list								
FEDERAL FACILITY	0.500		0	0	0	NR	NR	0
SEMS	0.500		0	0	0	NR	NR	0
Federal CERCLIS NFRAP site list								
SEMS-ARCHIVE	0.500		0	0	0	NR	NR	0
Federal RCRA CORRACTS facilities list								
CORRACTS	1.000		0	0	0	0	NR	0
Federal RCRA non-CORRACTS TSD facilities list								
RCRA-TSDF	0.500		0	0	0	NR	NR	0
Federal RCRA generators list								
RCRA-LQG	0.250		0	1	NR	NR	NR	1
RCRA-SQG	0.250	1	1	1	NR	NR	NR	3
RCRA-VSQG	0.250		0	0	NR	NR	NR	0
Federal institutional controls / engineering controls registries								
LUCIS	0.500		0	0	0	NR	NR	0
US ENG CONTROLS	0.500		0	0	0	NR	NR	0
US INST CONTROLS	0.500		0	0	0	NR	NR	0
Federal ERNS list								
ERNS	0.001		0	NR	NR	NR	NR	0
State- and tribal - equivalent NPL								
RESPONSE	1.000		0	0	0	0	NR	0
State- and tribal - equivalent CERCLIS								
ENVIROSTOR	1.000		0	0	1	7	NR	8
State and tribal landfill and/or solid waste disposal site lists								
SWF/LF	0.500		0	0	0	NR	NR	0
State and tribal leaking storage tank lists								
LUST	0.500		1	0	0	NR	NR	1

MAP FINDINGS SUMMARY

Database	Search Distance (Miles)	Target Property	< 1/8	1/8 - 1/4	1/4 - 1/2	1/2 - 1	> 1	Total Plotted
INDIAN LUST	0.500		0	0	0	NR	NR	0
CPS-SLIC	0.500		0	1	5	NR	NR	6
State and tribal registered storage tank lists								
FEMA UST	0.250		0	0	NR	NR	NR	0
UST	0.250		0	1	NR	NR	NR	1
AST	0.250		0	1	NR	NR	NR	1
INDIAN UST	0.250		0	0	NR	NR	NR	0
State and tribal voluntary cleanup sites								
VCP	0.500		0	0	0	NR	NR	0
INDIAN VCP	0.500		0	0	0	NR	NR	0
State and tribal Brownfields sites								
BROWNFIELDS	0.500		0	0	0	NR	NR	0
ADDITIONAL ENVIRONMENTAL RECORDS								
Local Brownfield lists								
US BROWNFIELDS	0.500		0	0	0	NR	NR	0
Local Lists of Landfill / Solid Waste Disposal Sites								
WMUDS/SWAT	0.500		0	0	0	NR	NR	0
SWRCY	0.500		0	0	0	NR	NR	0
HAULERS	0.001		0	NR	NR	NR	NR	0
INDIAN ODI	0.500		0	0	0	NR	NR	0
ODI	0.500		0	0	0	NR	NR	0
DEBRIS REGION 9	0.500		0	0	0	NR	NR	0
IHS OPEN DUMPS	0.500		0	0	0	NR	NR	0
Local Lists of Hazardous waste / Contaminated Sites								
US HIST CDL	0.001		0	NR	NR	NR	NR	0
HIST Cal-Sites	1.000		0	0	0	0	NR	0
SCH	0.250		0	0	NR	NR	NR	0
CDL	0.001		0	NR	NR	NR	NR	0
CERS HAZ WASTE	0.250		2	10	NR	NR	NR	12
Toxic Pits	1.000		0	0	0	0	NR	0
US CDL	0.001		0	NR	NR	NR	NR	0
PFAS	0.500		0	0	0	NR	NR	0
Local Lists of Registered Storage Tanks								
SWEEPS UST	0.250		0	0	NR	NR	NR	0
HIST UST	0.250	1	1	4	NR	NR	NR	6
CERS TANKS	0.250		0	1	NR	NR	NR	1
CA FID UST	0.250		0	0	NR	NR	NR	0
Local Land Records								
LIENS	0.001		0	NR	NR	NR	NR	0

MAP FINDINGS SUMMARY

Database	Search Distance (Miles)	Target Property	< 1/8	1/8 - 1/4	1/4 - 1/2	1/2 - 1	> 1	Total Plotted
LIENS 2	0.001		0	NR	NR	NR	NR	0
DEED	0.500		0	0	0	NR	NR	0
Records of Emergency Release Reports								
HMIRS	0.001		0	NR	NR	NR	NR	0
CHMIRS	0.001		0	NR	NR	NR	NR	0
LDS	0.001		0	NR	NR	NR	NR	0
MCS	0.001		0	NR	NR	NR	NR	0
SPILLS 90	0.001		0	NR	NR	NR	NR	0
Other Ascertainable Records								
RCRA NonGen / NLR	0.250		7	10	NR	NR	NR	17
FUDS	1.000		0	0	0	1	NR	1
DOD	1.000		0	0	0	0	NR	0
SCRD DRYCLEANERS	0.500		0	0	0	NR	NR	0
US FIN ASSUR	0.001		0	NR	NR	NR	NR	0
EPA WATCH LIST	0.001		0	NR	NR	NR	NR	0
2020 COR ACTION	0.250		0	0	NR	NR	NR	0
TSCA	0.001		0	NR	NR	NR	NR	0
TRIS	0.001		0	NR	NR	NR	NR	0
SSTS	0.001		0	NR	NR	NR	NR	0
ROD	1.000		0	0	0	0	NR	0
RMP	0.001		0	NR	NR	NR	NR	0
RAATS	0.001		0	NR	NR	NR	NR	0
PRP	0.001		0	NR	NR	NR	NR	0
PADS	0.001		0	NR	NR	NR	NR	0
ICIS	0.001		0	NR	NR	NR	NR	0
FTTS	0.001		0	NR	NR	NR	NR	0
MLTS	0.001		0	NR	NR	NR	NR	0
COAL ASH DOE	0.001		0	NR	NR	NR	NR	0
COAL ASH EPA	0.500		0	0	0	NR	NR	0
PCB TRANSFORMER	0.001		0	NR	NR	NR	NR	0
RADINFO	0.001		0	NR	NR	NR	NR	0
HIST FTTS	0.001		0	NR	NR	NR	NR	0
DOT OPS	0.001		0	NR	NR	NR	NR	0
CONSENT	1.000		0	0	0	0	NR	0
INDIAN RESERV	1.000		0	0	0	0	NR	0
FUSRAP	1.000		0	0	0	0	NR	0
UMTRA	0.500		0	0	0	NR	NR	0
LEAD SMELTERS	0.001		0	NR	NR	NR	NR	0
US AIRS	0.001		0	NR	NR	NR	NR	0
US MINES	0.250		0	0	NR	NR	NR	0
ABANDONED MINES	0.250		0	0	NR	NR	NR	0
FINDS	0.001	1	2	NR	NR	NR	NR	3
UXO	1.000		0	0	0	0	NR	0
DOCKET HWC	0.001		0	NR	NR	NR	NR	0
ECHO	0.001	1	2	NR	NR	NR	NR	3
FUELS PROGRAM	0.250		0	0	NR	NR	NR	0
CA BOND EXP. PLAN	1.000		0	0	0	0	NR	0
Cortese	0.500		1	0	0	NR	NR	1
CUPA Listings	0.250	1	4	7	NR	NR	NR	12

MAP FINDINGS SUMMARY

Database	Search Distance (Miles)	Target Property	< 1/8	1/8 - 1/4	1/4 - 1/2	1/2 - 1	> 1	Total Plotted
DRYCLEANERS	0.250		0	0	NR	NR	NR	0
EMI	0.001		0	NR	NR	NR	NR	0
ENF	0.001		0	NR	NR	NR	NR	0
Financial Assurance	0.001		0	NR	NR	NR	NR	0
HAZNET	0.001	5	3	NR	NR	NR	NR	8
ICE	0.001		0	NR	NR	NR	NR	0
HIST CORTESE	0.500		0	0	0	NR	NR	0
HWP	1.000		0	0	0	1	NR	1
HWT	0.250		0	0	NR	NR	NR	0
MINES	0.250		0	0	NR	NR	NR	0
MWMP	0.250		0	0	NR	NR	NR	0
NPDES	0.001		1	NR	NR	NR	NR	1
PEST LIC	0.001		0	NR	NR	NR	NR	0
PROC	0.500		0	0	0	NR	NR	0
Notify 65	1.000		0	1	0	0	NR	1
UIC	0.001		0	NR	NR	NR	NR	0
UIC GEO	0.001		0	NR	NR	NR	NR	0
WASTEWATER PITS	0.500		0	0	0	NR	NR	0
WDS	0.001		0	NR	NR	NR	NR	0
WIP	0.250		0	0	NR	NR	NR	0
MILITARY PRIV SITES	0.001		0	NR	NR	NR	NR	0
PROJECT	0.001		0	NR	NR	NR	NR	0
WDR	0.001		0	NR	NR	NR	NR	0
CIWQS	0.001		2	NR	NR	NR	NR	2
CERS	0.001		1	NR	NR	NR	NR	1
NON-CASE INFO	0.001		0	NR	NR	NR	NR	0
OTHER OIL GAS	0.001		0	NR	NR	NR	NR	0
PROD WATER PONDS	0.001		0	NR	NR	NR	NR	0
SAMPLING POINT	0.001		0	NR	NR	NR	NR	0
WELL STIM PROJ	0.001		0	NR	NR	NR	NR	0
HWTS	TP	6	NR	NR	NR	NR	NR	6
MINES MRDS	0.001		0	NR	NR	NR	NR	0
EDR HIGH RISK HISTORICAL RECORDS								
EDR Exclusive Records								
EDR MGP	1.000		0	0	0	0	NR	0
EDR Hist Auto	0.125		0	NR	NR	NR	NR	0
EDR Hist Cleaner	0.125		0	NR	NR	NR	NR	0
EDR RECOVERED GOVERNMENT ARCHIVES								
Exclusive Recovered Govt. Archives								
RGA LF	0.001		0	NR	NR	NR	NR	0
RGA LUST	0.001		0	NR	NR	NR	NR	0
- Totals --		16	28	38	6	9	0	97

MAP FINDINGS SUMMARY

Database	Search Distance (Miles)	Target Property	< 1/8	1/8 - 1/4	1/4 - 1/2	1/2 - 1	> 1	Total Plotted

NOTES:

TP = Target Property

NR = Not Requested at this Search Distance

Sites may be listed in more than one database

A1 **CAL MARIA ENGINES AND EQUIPMENT** **HIST UST** **U001585912**
Target **1441 SO BLOSSER RD** **CUPA Listings** **N/A**
Property **SANTA MARIA, CA 93454**

Site 1 of 18 in cluster A

Actual:
203 ft.

HIST UST:

Name:	CAL MARIA ENGINES AND EQUIPMENT
Address:	1441 SO BLOSSER RD
City,State,Zip:	SANTA MARIA, CA 93454
File Number:	0002C4F5
URL:	http://geotracker.waterboards.ca.gov/ustpdfs/pdf/0002C4F5.pdf
Region:	STATE
Facility ID:	00000046489
Facility Type:	Other
Other Type:	ENGINE SHOP
Contact Name:	GARY WINTERS/PRES.
Telephone:	8059285858
Owner Name:	BETTERAVIA FARMS
Owner Address:	BLOSSER RD AND JONES ST.
Owner City,St,Zip:	SANTA MARIA, CA 93454
Total Tanks:	0002
Tank Num:	001
Container Num:	1
Year Installed:	Not reported
Tank Capacity:	00003000
Tank Used for:	PRODUCT
Type of Fuel:	UNLEADED
Container Construction Thickness:	Not reported
Leak Detection:	Visual, Stock Inventor
Tank Num:	002
Container Num:	2
Year Installed:	Not reported
Tank Capacity:	00000500
Tank Used for:	WASTE
Type of Fuel:	WASTE OIL
Container Construction Thickness:	5/16
Leak Detection:	Visual, Stock Inventor

Click here for Geo Tracker PDF:

CUPA SANTA BARBARA:

Name:	CAL MARIA ENGINES
Address:	1441 S BLOSSER RD
City,State,Zip:	SANTA MARIA, CA 93454
Facility Id:	FA0004230
Region:	SANTA BARBARA
Cross Street:	Not reported
Latitude:	Not reported
Longitude:	Not reported
Mailing Name:	CAL MARIA ENGINES
Mailing Care Of:	Not reported
Mailing Address:	PO DRAWER 1699
Mailing City:	SANTA MARIA
Mailing State:	CA
Mailing Zip Code:	93456
Record Id:	PR0210036

CAL MARIA ENGINES AND EQUIPMENT (Continued) **U001585912**

Pe #:	2163
Current Status:	2
Name:	CAL MARIA ENGINES
Address:	1441 S BLOSSER RD
City,State,Zip:	SANTA MARIA, CA 93454
Facility Id:	FA0004230
Region:	SANTA BARBARA
Cross Street:	Not reported
Latitude:	Not reported
Longitude:	Not reported
Mailing Name:	CAL MARIA ENGINES
Mailing Care Of:	Not reported
Mailing Address:	PO DRAWER 1699
Mailing City:	SANTA MARIA
Mailing State:	CA
Mailing Zip Code:	93456
Record Id:	PR0220036
Pe #:	2203
Current Status:	2

A2 **1X CAL MARIA ENGINES & EQUIPMENT INC** **HAZNET S113005856**
Target **1441 S BLOSSER ROAD** **HWTS N/A**
Property **SANTA MARIA, CA 93454**

Site 2 of 18 in cluster A

Actual:
203 ft.

HAZNET:

Name:	1X CAL MARIA ENGINES & EQUIPMENT INC
Address:	1441 S BLOSSER ROAD
Address 2:	Not reported
City,State,Zip:	SANTA MARIA, CA 934540000
Contact:	HOBIE COLLINS / GENERAL MGR
Telephone:	8059285858
Mailing Name:	Not reported
Mailing Address:	PO BOX 1699
Year:	1996
Gepaid:	CAD981421654
TSD EPA ID:	CAT000613893
CA Waste Code:	741 - Liquids with halogenated organic compounds >= 1,000 Mg./L
Disposal Method:	H01 - Transfer Station
Tons:	0.4043
Year:	1996
Gepaid:	CAD981421654
TSD EPA ID:	CAT000613893
CA Waste Code:	213 - Hydrocarbon solvents (benzene, hexane, Stoddard, Etc.)
Disposal Method:	H01 - Transfer Station
Tons:	0.6713
Year:	1995
Gepaid:	CAD981421654
TSD EPA ID:	CAT000613893
CA Waste Code:	213 - Hydrocarbon solvents (benzene, hexane, Stoddard, Etc.)
Disposal Method:	H01 - Transfer Station
Tons:	0.8213

1X CAL MARIA ENGINES & EQUIPMENT INC (Continued) **S113005856**

Year: 1995
Gepaid: CAD981421654
TSD EPA ID: CAT000613893
CA Waste Code: 741 - Liquids with halogenated organic compounds >= 1,000 Mg./L
Disposal Method: H01 - Transfer Station
Tons: 0.3542

Year: 1994
Gepaid: CAD981421654
TSD EPA ID: CAD980883177
CA Waste Code: 223 - Unspecified oil-containing waste
Disposal Method: R01 - Recycler
Tons: 3.753

Year: 1994
Gepaid: CAD981421654
TSD EPA ID: CAT000613893
CA Waste Code: 213 - Hydrocarbon solvents (benzene, hexane, Stoddard, Etc.)
Disposal Method: H01 - Transfer Station
Tons: 0.4627

Year: 1994
Gepaid: CAD981421654
TSD EPA ID: CAT000613893
CA Waste Code: 741 - Liquids with halogenated organic compounds >= 1,000 Mg./L
Disposal Method: H01 - Transfer Station
Tons: 1.0506

Year: 1993
Gepaid: CAD981421654
TSD EPA ID: CAT000613992
CA Waste Code: 741 - Liquids with halogenated organic compounds >= 1,000 Mg./L
Disposal Method: -
Tons: 0.7255

Year: 1993
Gepaid: CAD981421654
TSD EPA ID: CAT000613893
CA Waste Code: 741 - Liquids with halogenated organic compounds >= 1,000 Mg./L
Disposal Method: H01 - Transfer Station
Tons: 0.0208

Year: 1993
Gepaid: CAD981421654
TSD EPA ID: CAT000613992
CA Waste Code: 741 - Liquids with halogenated organic compounds >= 1,000 Mg./L
Disposal Method: H01 - Transfer Station
Tons: 1.3132

Click this hyperlink while viewing on your computer to access
9 additional CA HAZNET: record(s) in the EDR Site Report.

Additional Info:
Year: 1995
Gen EPA ID: CAD981421654

1X CAL MARIA ENGINES & EQUIPMENT INC (Continued) **S113005856**

Shipment Date:	19951207
Creation Date:	7/26/1996 0:00:00
Receipt Date:	19951208
Manifest ID:	95821494
Trans EPA ID:	ILD984908202
Trans Name:	Not reported
Trans 2 EPA ID:	ILD984908202
Trans 2 Name:	Not reported
TSDF EPA ID:	CAT000613893
Trans Name:	Not reported
TSDF Alt EPA ID:	Not reported
TSDF Alt Name:	Not reported
Waste Code Description:	213 - Hydrocarbon solvents (benzene, hexane, Stoddard, etc.
RCRA Code:	D039
Meth Code:	H01 - Transfer Station
Quantity Tons:	0.2418
Waste Quantity:	58
Quantity Unit:	G
Additional Code 1:	Not reported
Additional Code 2:	Not reported
Additional Code 3:	Not reported
Additional Code 4:	Not reported
Additional Code 5:	Not reported

Shipment Date:	19951017
Creation Date:	7/26/1996 0:00:00
Receipt Date:	19951018
Manifest ID:	95756063
Trans EPA ID:	ILD984908202
Trans Name:	Not reported
Trans 2 EPA ID:	ILD984908202
Trans 2 Name:	Not reported
TSDF EPA ID:	CAT000613893
Trans Name:	Not reported
TSDF Alt EPA ID:	Not reported
TSDF Alt Name:	Not reported
Waste Code Description:	741 - Liquids with halogenated organic compounds > 1000 mg/l
RCRA Code:	D006
Meth Code:	H01 - Transfer Station
Quantity Tons:	0.1042
Waste Quantity:	25
Quantity Unit:	G
Additional Code 1:	Not reported
Additional Code 2:	Not reported
Additional Code 3:	Not reported
Additional Code 4:	Not reported
Additional Code 5:	Not reported

Shipment Date:	19950905
Creation Date:	4/1/1996 0:00:00
Receipt Date:	19950906
Manifest ID:	95557554
Trans EPA ID:	ILD984908202
Trans Name:	Not reported
Trans 2 EPA ID:	ILD984908202
Trans 2 Name:	Not reported
TSDF EPA ID:	CAT000613893

1X CAL MARIA ENGINES & EQUIPMENT INC (Continued) **S113005856**

Trans Name:	Not reported
TSDF Alt EPA ID:	Not reported
TSDF Alt Name:	Not reported
Waste Code Description:	213 - Hydrocarbon solvents (benzene, hexane, Stoddard, etc.
RCRA Code:	D039
Meth Code:	H01 - Transfer Station
Quantity Tons:	0.0208
Waste Quantity:	5
Quantity Unit:	G
Additional Code 1:	Not reported
Additional Code 2:	Not reported
Additional Code 3:	Not reported
Additional Code 4:	Not reported
Additional Code 5:	Not reported
Shipment Date:	19950830
Creation Date:	4/1/1996 0:00:00
Receipt Date:	19950831
Manifest ID:	95559163
Trans EPA ID:	ILD984908202
Trans Name:	Not reported
Trans 2 EPA ID:	ILD984908202
Trans 2 Name:	Not reported
TSDF EPA ID:	CAT000613893
Trans Name:	Not reported
TSDF Alt EPA ID:	Not reported
TSDF Alt Name:	Not reported
Waste Code Description:	741 - Liquids with halogenated organic compounds > 1000 mg/l
RCRA Code:	D006
Meth Code:	H01 - Transfer Station
Quantity Tons:	0.0208
Waste Quantity:	5
Quantity Unit:	G
Additional Code 1:	Not reported
Additional Code 2:	Not reported
Additional Code 3:	Not reported
Additional Code 4:	Not reported
Additional Code 5:	Not reported
Shipment Date:	19950725
Creation Date:	4/2/1996 0:00:00
Receipt Date:	19950726
Manifest ID:	95629255
Trans EPA ID:	ILD984908202
Trans Name:	Not reported
Trans 2 EPA ID:	ILD984908202
Trans 2 Name:	Not reported
TSDF EPA ID:	CAT000613893
Trans Name:	Not reported
TSDF Alt EPA ID:	CAT000613893
TSDF Alt Name:	Not reported
Waste Code Description:	741 - Liquids with halogenated organic compounds > 1000 mg/l
RCRA Code:	D006
Meth Code:	H01 - Transfer Station
Quantity Tons:	0.0834
Waste Quantity:	20
Quantity Unit:	G

1X CAL MARIA ENGINES & EQUIPMENT INC (Continued) **S113005856**

Additional Code 1:	Not reported
Additional Code 2:	Not reported
Additional Code 3:	Not reported
Additional Code 4:	Not reported
Additional Code 5:	Not reported
Shipment Date:	19950531
Creation Date:	4/2/1996 0:00:00
Receipt Date:	19950605
Manifest ID:	95414995
Trans EPA ID:	ILD984908202
Trans Name:	Not reported
Trans 2 EPA ID:	ILD984908202
Trans 2 Name:	Not reported
TSDF EPA ID:	CAT000613893
Trans Name:	Not reported
TSDF Alt EPA ID:	CAT000613893
TSDF Alt Name:	Not reported
Waste Code Description:	213 - Hydrocarbon solvents (benzene, hexane, Stoddard, etc.
RCRA Code:	D039
Meth Code:	H01 - Transfer Station
Quantity Tons:	0.2543
Waste Quantity:	61
Quantity Unit:	G
Additional Code 1:	Not reported
Additional Code 2:	Not reported
Additional Code 3:	Not reported
Additional Code 4:	Not reported
Additional Code 5:	Not reported
Shipment Date:	19950323
Creation Date:	3/29/1996 0:00:00
Receipt Date:	19950327
Manifest ID:	93779653
Trans EPA ID:	ILD984908202
Trans Name:	Not reported
Trans 2 EPA ID:	ILD984908202
Trans 2 Name:	Not reported
TSDF EPA ID:	CAT000613893
Trans Name:	Not reported
TSDF Alt EPA ID:	CAT000613893
TSDF Alt Name:	Not reported
Waste Code Description:	741 - Liquids with halogenated organic compounds > 1000 mg/l
RCRA Code:	D006
Meth Code:	H01 - Transfer Station
Quantity Tons:	0.1042
Waste Quantity:	25
Quantity Unit:	G
Additional Code 1:	Not reported
Additional Code 2:	Not reported
Additional Code 3:	Not reported
Additional Code 4:	Not reported
Additional Code 5:	Not reported
Shipment Date:	19950307
Creation Date:	3/29/1996 0:00:00
Receipt Date:	19950308

1X CAL MARIA ENGINES & EQUIPMENT INC (Continued) **S113005856**

Manifest ID:	95094607
Trans EPA ID:	ILD984908202
Trans Name:	Not reported
Trans 2 EPA ID:	ILD984908202
Trans 2 Name:	Not reported
TSDF EPA ID:	CAT000613893
Trans Name:	Not reported
TSDF Alt EPA ID:	CAT000613893
TSDF Alt Name:	Not reported
Waste Code Description:	741 - Liquids with halogenated organic compounds > 1000 mg/l
RCRA Code:	D006
Meth Code:	H01 - Transfer Station
Quantity Tons:	0.0208
Waste Quantity:	5
Quantity Unit:	G
Additional Code 1:	Not reported
Additional Code 2:	Not reported
Additional Code 3:	Not reported
Additional Code 4:	Not reported
Additional Code 5:	Not reported

Shipment Date:	19950221
Creation Date:	3/29/1996 0:00:00
Receipt Date:	19950222
Manifest ID:	95088335
Trans EPA ID:	ILD984908202
Trans Name:	Not reported
Trans 2 EPA ID:	ILD984908202
Trans 2 Name:	Not reported
TSDF EPA ID:	CAT000613893
Trans Name:	Not reported
TSDF Alt EPA ID:	CAT000613893
TSDF Alt Name:	Not reported
Waste Code Description:	213 - Hydrocarbon solvents (benzene, hexane, Stoddard, etc.
RCRA Code:	D039
Meth Code:	H01 - Transfer Station
Quantity Tons:	0.3044
Waste Quantity:	73
Quantity Unit:	G
Additional Code 1:	Not reported
Additional Code 2:	Not reported
Additional Code 3:	Not reported
Additional Code 4:	Not reported
Additional Code 5:	Not reported

Shipment Date:	19950111
Creation Date:	3/28/1996 0:00:00
Receipt Date:	19950112
Manifest ID:	95048535
Trans EPA ID:	ILD984908202
Trans Name:	Not reported
Trans 2 EPA ID:	ILD984908202
Trans 2 Name:	Not reported
TSDF EPA ID:	CAT000613893
Trans Name:	Not reported
TSDF Alt EPA ID:	CAT000613893
TSDF Alt Name:	Not reported

1X CAL MARIA ENGINES & EQUIPMENT INC (Continued) **S113005856**

Waste Code Description:	741 - Liquids with halogenated organic compounds > 1000 mg/l
RCRA Code:	D006
Meth Code:	H01 - Transfer Station
Quantity Tons:	0.0208
Waste Quantity:	5
Quantity Unit:	G
Additional Code 1:	Not reported
Additional Code 2:	Not reported
Additional Code 3:	Not reported
Additional Code 4:	Not reported
Additional Code 5:	Not reported

Additional Info:

Year:	1996
Gen EPA ID:	CAD981421654
Shipment Date:	19960930
Creation Date:	5/20/1997 0:00:00
Receipt Date:	19961001
Manifest ID:	96477638
Trans EPA ID:	ILD984908202
Trans Name:	Not reported
Trans 2 EPA ID:	ILD984908202
Trans 2 Name:	Not reported
TSDF EPA ID:	CAT000613893
Trans Name:	Not reported
TSDF Alt EPA ID:	Not reported
TSDF Alt Name:	Not reported
Waste Code Description:	213 - Hydrocarbon solvents (benzene, hexane, Stoddard, etc.
RCRA Code:	D039
Meth Code:	H01 - Transfer Station
Quantity Tons:	0.1918
Waste Quantity:	46
Quantity Unit:	G
Additional Code 1:	Not reported
Additional Code 2:	Not reported
Additional Code 3:	Not reported
Additional Code 4:	Not reported
Additional Code 5:	Not reported
Shipment Date:	19960917
Creation Date:	5/30/1997 0:00:00
Receipt Date:	19960918
Manifest ID:	96510692
Trans EPA ID:	ILD984908202
Trans Name:	Not reported
Trans 2 EPA ID:	ILD984908202
Trans 2 Name:	Not reported
TSDF EPA ID:	CAT000613893
Trans Name:	Not reported
TSDF Alt EPA ID:	Not reported
TSDF Alt Name:	Not reported
Waste Code Description:	741 - Liquids with halogenated organic compounds > 1000 mg/l
RCRA Code:	D006
Meth Code:	H01 - Transfer Station
Quantity Tons:	0.0917
Waste Quantity:	22

1X CAL MARIA ENGINES & EQUIPMENT INC (Continued) **S113005856**

Quantity Unit:	G
Additional Code 1:	Not reported
Additional Code 2:	Not reported
Additional Code 3:	Not reported
Additional Code 4:	Not reported
Additional Code 5:	Not reported
Shipment Date:	19960625
Creation Date:	5/30/1997 0:00:00
Receipt Date:	19960626
Manifest ID:	96144840
Trans EPA ID:	ILD984908202
Trans Name:	Not reported
Trans 2 EPA ID:	ILD984908202
Trans 2 Name:	Not reported
TSDF EPA ID:	CAT000613893
Trans Name:	Not reported
TSDF Alt EPA ID:	Not reported
TSDF Alt Name:	Not reported
Waste Code Description:	213 - Hydrocarbon solvents (benzene, hexane, Stoddard, etc.
RCRA Code:	D039
Meth Code:	H01 - Transfer Station
Quantity Tons:	0.2335
Waste Quantity:	56
Quantity Unit:	G
Additional Code 1:	Not reported
Additional Code 2:	Not reported
Additional Code 3:	Not reported
Additional Code 4:	Not reported
Additional Code 5:	Not reported
Shipment Date:	19960625
Creation Date:	5/30/1997 0:00:00
Receipt Date:	19960626
Manifest ID:	96144840
Trans EPA ID:	ILD984908202
Trans Name:	Not reported
Trans 2 EPA ID:	ILD984908202
Trans 2 Name:	Not reported
TSDF EPA ID:	CAT000613893
Trans Name:	Not reported
TSDF Alt EPA ID:	Not reported
TSDF Alt Name:	Not reported
Waste Code Description:	741 - Liquids with halogenated organic compounds > 1000 mg/l
RCRA Code:	D006
Meth Code:	H01 - Transfer Station
Quantity Tons:	0.1042
Waste Quantity:	25
Quantity Unit:	G
Additional Code 1:	Not reported
Additional Code 2:	Not reported
Additional Code 3:	Not reported
Additional Code 4:	Not reported
Additional Code 5:	Not reported
Shipment Date:	19960329
Creation Date:	10/16/1996 0:00:00

1X CAL MARIA ENGINES & EQUIPMENT INC (Continued) **S113005856**

Receipt Date:	19960401
Manifest ID:	96072361
Trans EPA ID:	ILD984908202
Trans Name:	Not reported
Trans 2 EPA ID:	ILD984908202
Trans 2 Name:	Not reported
TSDF EPA ID:	CAT000613893
Trans Name:	Not reported
TSDF Alt EPA ID:	Not reported
TSDF Alt Name:	Not reported
Waste Code Description:	741 - Liquids with halogenated organic compounds > 1000 mg/l
RCRA Code:	D006
Meth Code:	H01 - Transfer Station
Quantity Tons:	0.1042
Waste Quantity:	25
Quantity Unit:	G
Additional Code 1:	Not reported
Additional Code 2:	Not reported
Additional Code 3:	Not reported
Additional Code 4:	Not reported
Additional Code 5:	Not reported

Shipment Date:	19960320
Creation Date:	10/16/1996 0:00:00
Receipt Date:	19960321
Manifest ID:	96252686
Trans EPA ID:	ILD984908202
Trans Name:	Not reported
Trans 2 EPA ID:	ILD984908202
Trans 2 Name:	Not reported
TSDF EPA ID:	CAT000613893
Trans Name:	Not reported
TSDF Alt EPA ID:	CAT000613893
TSDF Alt Name:	Not reported
Waste Code Description:	213 - Hydrocarbon solvents (benzene, hexane, Stoddard, etc.
RCRA Code:	D039
Meth Code:	H01 - Transfer Station
Quantity Tons:	0.246
Waste Quantity:	59
Quantity Unit:	G
Additional Code 1:	Not reported
Additional Code 2:	Not reported
Additional Code 3:	Not reported
Additional Code 4:	Not reported
Additional Code 5:	Not reported

Shipment Date:	19960112
Creation Date:	9/18/1996 0:00:00
Receipt Date:	19960115
Manifest ID:	95828015
Trans EPA ID:	ILD984908202
Trans Name:	Not reported
Trans 2 EPA ID:	ILD984908202
Trans 2 Name:	Not reported
TSDF EPA ID:	CAT000613893
Trans Name:	Not reported
TSDF Alt EPA ID:	Not reported

1X CAL MARIA ENGINES & EQUIPMENT INC (Continued) **S113005856**

TSDF Alt Name:	Not reported
Waste Code Description:	741 - Liquids with halogenated organic compounds > 1000 mg/l
RCRA Code:	D006
Meth Code:	H01 - Transfer Station
Quantity Tons:	0.1042
Waste Quantity:	25
Quantity Unit:	G
Additional Code 1:	Not reported
Additional Code 2:	Not reported
Additional Code 3:	Not reported
Additional Code 4:	Not reported
Additional Code 5:	Not reported

Additional Info:

Year:	1993
Gen EPA ID:	CAD981421654
Shipment Date:	19931207
Creation Date:	9/14/1995 0:00:00
Receipt Date:	19931208
Manifest ID:	93227782
Trans EPA ID:	ILD984908202
Trans Name:	Not reported
Trans 2 EPA ID:	ILD984908202
Trans 2 Name:	Not reported
TSDF EPA ID:	CAT000613893
Trans Name:	Not reported
TSDF Alt EPA ID:	Not reported
TSDF Alt Name:	Not reported
Waste Code Description:	741 - Liquids with halogenated organic compounds > 1000 mg/l
RCRA Code:	D008
Meth Code:	H01 - Transfer Station
Quantity Tons:	0.0208
Waste Quantity:	5
Quantity Unit:	G
Additional Code 1:	Not reported
Additional Code 2:	Not reported
Additional Code 3:	Not reported
Additional Code 4:	Not reported
Additional Code 5:	Not reported
Shipment Date:	19931201
Creation Date:	9/14/1995 0:00:00
Receipt Date:	19931202
Manifest ID:	93026577
Trans EPA ID:	ILD984908202
Trans Name:	Not reported
Trans 2 EPA ID:	ILD984908202
Trans 2 Name:	Not reported
TSDF EPA ID:	CAT000613992
Trans Name:	Not reported
TSDF Alt EPA ID:	CAT000613992
TSDF Alt Name:	Not reported
Waste Code Description:	741 - Liquids with halogenated organic compounds > 1000 mg/l
RCRA Code:	D001
Meth Code:	H01 - Transfer Station
Quantity Tons:	0.2752

1X CAL MARIA ENGINES & EQUIPMENT INC (Continued) **S113005856**

Waste Quantity:	66
Quantity Unit:	G
Additional Code 1:	Not reported
Additional Code 2:	Not reported
Additional Code 3:	Not reported
Additional Code 4:	Not reported
Additional Code 5:	Not reported
Shipment Date:	19931103
Creation Date:	9/12/1995 0:00:00
Receipt Date:	Not reported
Manifest ID:	93133842
Trans EPA ID:	ILD984908202
Trans Name:	Not reported
Trans 2 EPA ID:	Not reported
Trans 2 Name:	Not reported
TSDF EPA ID:	CAT000613992
Trans Name:	Not reported
TSDF Alt EPA ID:	Not reported
TSDF Alt Name:	Not reported
Waste Code Description:	741 - Liquids with halogenated organic compounds > 1000 mg/l
RCRA Code:	D006
Meth Code:	- Not reported
Quantity Tons:	0.0834
Waste Quantity:	20
Quantity Unit:	G
Additional Code 1:	Not reported
Additional Code 2:	Not reported
Additional Code 3:	Not reported
Additional Code 4:	Not reported
Additional Code 5:	Not reported
Shipment Date:	19931006
Creation Date:	9/13/1995 0:00:00
Receipt Date:	19931007
Manifest ID:	93094468
Trans EPA ID:	ILD984908202
Trans Name:	Not reported
Trans 2 EPA ID:	ILD984908202
Trans 2 Name:	Not reported
TSDF EPA ID:	CAT000613992
Trans Name:	Not reported
TSDF Alt EPA ID:	Not reported
TSDF Alt Name:	Not reported
Waste Code Description:	741 - Liquids with halogenated organic compounds > 1000 mg/l
RCRA Code:	D001
Meth Code:	H01 - Transfer Station
Quantity Tons:	0.2668
Waste Quantity:	64
Quantity Unit:	G
Additional Code 1:	Not reported
Additional Code 2:	Not reported
Additional Code 3:	Not reported
Additional Code 4:	Not reported
Additional Code 5:	Not reported
Shipment Date:	19930914

1X CAL MARIA ENGINES & EQUIPMENT INC (Continued) **S113005856**

Creation Date:	9/12/1995 0:00:00
Receipt Date:	19930915
Manifest ID:	93079858
Trans EPA ID:	ILD984908202
Trans Name:	Not reported
Trans 2 EPA ID:	ILD984908202
Trans 2 Name:	Not reported
TSDF EPA ID:	CAT000613992
Trans Name:	Not reported
TSDF Alt EPA ID:	CAT000613992
TSDF Alt Name:	Not reported
Waste Code Description:	741 - Liquids with halogenated organic compounds > 1000 mg/l
RCRA Code:	D006
Meth Code:	H01 - Transfer Station
Quantity Tons:	0.0208
Waste Quantity:	5
Quantity Unit:	G
Additional Code 1:	Not reported
Additional Code 2:	Not reported
Additional Code 3:	Not reported
Additional Code 4:	Not reported
Additional Code 5:	Not reported

Shipment Date:	19930805
Creation Date:	9/12/1995 0:00:00
Receipt Date:	19930806
Manifest ID:	93216098
Trans EPA ID:	ILD984908202
Trans Name:	Not reported
Trans 2 EPA ID:	ILD984908202
Trans 2 Name:	Not reported
TSDF EPA ID:	CAT000613992
Trans Name:	Not reported
TSDF Alt EPA ID:	CAT000613992
TSDF Alt Name:	Not reported
Waste Code Description:	741 - Liquids with halogenated organic compounds > 1000 mg/l
RCRA Code:	D001
Meth Code:	H01 - Transfer Station
Quantity Tons:	0.271
Waste Quantity:	65
Quantity Unit:	G
Additional Code 1:	Not reported
Additional Code 2:	Not reported
Additional Code 3:	Not reported
Additional Code 4:	Not reported
Additional Code 5:	Not reported

Shipment Date:	19930805
Creation Date:	9/12/1995 0:00:00
Receipt Date:	19930806
Manifest ID:	93216098
Trans EPA ID:	ILD984908202
Trans Name:	Not reported
Trans 2 EPA ID:	ILD984908202
Trans 2 Name:	Not reported
TSDF EPA ID:	CAT000613992
Trans Name:	Not reported

1X CAL MARIA ENGINES & EQUIPMENT INC (Continued) **S113005856**

TSDF Alt EPA ID:	CAT000613992
TSDF Alt Name:	Not reported
Waste Code Description:	741 - Liquids with halogenated organic compounds > 1000 mg/l
RCRA Code:	D006
Meth Code:	H01 - Transfer Station
Quantity Tons:	0.0834
Waste Quantity:	20
Quantity Unit:	G
Additional Code 1:	Not reported
Additional Code 2:	Not reported
Additional Code 3:	Not reported
Additional Code 4:	Not reported
Additional Code 5:	Not reported
Shipment Date:	19930624
Creation Date:	9/8/1995 0:00:00
Receipt Date:	Not reported
Manifest ID:	92557806
Trans EPA ID:	ILD984908202
Trans Name:	Not reported
Trans 2 EPA ID:	Not reported
Trans 2 Name:	Not reported
TSDF EPA ID:	CAT000613992
Trans Name:	Not reported
TSDF Alt EPA ID:	Not reported
TSDF Alt Name:	Not reported
Waste Code Description:	741 - Liquids with halogenated organic compounds > 1000 mg/l
RCRA Code:	D006
Meth Code:	- Not reported
Quantity Tons:	0.025
Waste Quantity:	6
Quantity Unit:	G
Additional Code 1:	Not reported
Additional Code 2:	Not reported
Additional Code 3:	Not reported
Additional Code 4:	Not reported
Additional Code 5:	Not reported
Shipment Date:	19930616
Creation Date:	9/8/1995 0:00:00
Receipt Date:	Not reported
Manifest ID:	92623844
Trans EPA ID:	ILD984908202
Trans Name:	Not reported
Trans 2 EPA ID:	Not reported
Trans 2 Name:	Not reported
TSDF EPA ID:	CAT000613992
Trans Name:	Not reported
TSDF Alt EPA ID:	Not reported
TSDF Alt Name:	Not reported
Waste Code Description:	741 - Liquids with halogenated organic compounds > 1000 mg/l
RCRA Code:	D001
Meth Code:	- Not reported
Quantity Tons:	0.2585
Waste Quantity:	62
Quantity Unit:	G
Additional Code 1:	Not reported

1X CAL MARIA ENGINES & EQUIPMENT INC (Continued) **S113005856**

Additional Code 2:	Not reported
Additional Code 3:	Not reported
Additional Code 4:	Not reported
Additional Code 5:	Not reported
Shipment Date:	19930520
Creation Date:	9/9/1995 0:00:00
Receipt Date:	19930521
Manifest ID:	92582488
Trans EPA ID:	ILD051060408
Trans Name:	Not reported
Trans 2 EPA ID:	ILD051060408
Trans 2 Name:	Not reported
TSDF EPA ID:	CAT000613992
Trans Name:	Not reported
TSDF Alt EPA ID:	Not reported
TSDF Alt Name:	Not reported
Waste Code Description:	741 - Liquids with halogenated organic compounds > 1000 mg/l
RCRA Code:	D006
Meth Code:	H01 - Transfer Station
Quantity Tons:	0.1
Waste Quantity:	24
Quantity Unit:	G
Additional Code 1:	Not reported
Additional Code 2:	Not reported
Additional Code 3:	Not reported
Additional Code 4:	Not reported
Additional Code 5:	Not reported

Additional Info:

Year:	1994
Gen EPA ID:	CAD981421654
Shipment Date:	19941227
Creation Date:	3/28/1996 0:00:00
Receipt Date:	19941228
Manifest ID:	95089120
Trans EPA ID:	ILD984908202
Trans Name:	Not reported
Trans 2 EPA ID:	ILD984908202
Trans 2 Name:	Not reported
TSDF EPA ID:	CAT000613893
Trans Name:	Not reported
TSDF Alt EPA ID:	CAT000613893
TSDF Alt Name:	Not reported
Waste Code Description:	741 - Liquids with halogenated organic compounds > 1000 mg/l
RCRA Code:	D006
Meth Code:	H01 - Transfer Station
Quantity Tons:	0.0417
Waste Quantity:	10
Quantity Unit:	G
Additional Code 1:	Not reported
Additional Code 2:	Not reported
Additional Code 3:	Not reported
Additional Code 4:	Not reported
Additional Code 5:	Not reported

1X CAL MARIA ENGINES & EQUIPMENT INC (Continued) **S113005856**

Shipment Date:	19941129
Creation Date:	3/28/1996 0:00:00
Receipt Date:	19941130
Manifest ID:	93763007
Trans EPA ID:	ILD984908202
Trans Name:	Not reported
Trans 2 EPA ID:	ILD984908202
Trans 2 Name:	Not reported
TSDF EPA ID:	CAT000613893
Trans Name:	Not reported
TSDF Alt EPA ID:	CAT000613893
TSDF Alt Name:	Not reported
Waste Code Description:	213 - Hydrocarbon solvents (benzene, hexane, Stoddard, etc.
RCRA Code:	D008
Meth Code:	H01 - Transfer Station
Quantity Tons:	0.1834
Waste Quantity:	44
Quantity Unit:	G
Additional Code 1:	Not reported
Additional Code 2:	Not reported
Additional Code 3:	Not reported
Additional Code 4:	Not reported
Additional Code 5:	Not reported

Shipment Date:	19941115
Creation Date:	3/28/1996 0:00:00
Receipt Date:	19941116
Manifest ID:	93764893
Trans EPA ID:	ILD984908202
Trans Name:	Not reported
Trans 2 EPA ID:	ILD984908202
Trans 2 Name:	Not reported
TSDF EPA ID:	CAT000613893
Trans Name:	Not reported
TSDF Alt EPA ID:	CAT000613893
TSDF Alt Name:	Not reported
Waste Code Description:	213 - Hydrocarbon solvents (benzene, hexane, Stoddard, etc.
RCRA Code:	D008
Meth Code:	H01 - Transfer Station
Quantity Tons:	0.0667
Waste Quantity:	16
Quantity Unit:	G
Additional Code 1:	Not reported
Additional Code 2:	Not reported
Additional Code 3:	Not reported
Additional Code 4:	Not reported
Additional Code 5:	Not reported

Shipment Date:	19941103
Creation Date:	3/28/1996 0:00:00
Receipt Date:	19941104
Manifest ID:	95054700
Trans EPA ID:	ILD984908202
Trans Name:	Not reported
Trans 2 EPA ID:	ILD984908202
Trans 2 Name:	Not reported
TSDF EPA ID:	CAT000613893

1X CAL MARIA ENGINES & EQUIPMENT INC (Continued) **S113005856**

Trans Name:	Not reported
TSDF Alt EPA ID:	CAT000613893
TSDF Alt Name:	Not reported
Waste Code Description:	741 - Liquids with halogenated organic compounds > 1000 mg/l
RCRA Code:	D006
Meth Code:	H01 - Transfer Station
Quantity Tons:	0.0208
Waste Quantity:	5
Quantity Unit:	G
Additional Code 1:	Not reported
Additional Code 2:	Not reported
Additional Code 3:	Not reported
Additional Code 4:	Not reported
Additional Code 5:	Not reported
Shipment Date:	19940930
Creation Date:	3/26/1996 0:00:00
Receipt Date:	19941003
Manifest ID:	95069917
Trans EPA ID:	ILD984908202
Trans Name:	Not reported
Trans 2 EPA ID:	ILD984908202
Trans 2 Name:	Not reported
TSDF EPA ID:	CAT000613893
Trans Name:	Not reported
TSDF Alt EPA ID:	Not reported
TSDF Alt Name:	Not reported
Waste Code Description:	741 - Liquids with halogenated organic compounds > 1000 mg/l
RCRA Code:	D006
Meth Code:	H01 - Transfer Station
Quantity Tons:	0.0834
Waste Quantity:	20
Quantity Unit:	G
Additional Code 1:	Not reported
Additional Code 2:	Not reported
Additional Code 3:	Not reported
Additional Code 4:	Not reported
Additional Code 5:	Not reported
Shipment Date:	19940824
Creation Date:	3/26/1996 0:00:00
Receipt Date:	19940825
Manifest ID:	95066250
Trans EPA ID:	ILD984908202
Trans Name:	Not reported
Trans 2 EPA ID:	ILD984908202
Trans 2 Name:	Not reported
TSDF EPA ID:	CAT000613893
Trans Name:	Not reported
TSDF Alt EPA ID:	CAT000613893
TSDF Alt Name:	Not reported
Waste Code Description:	213 - Hydrocarbon solvents (benzene, hexane, Stoddard, etc.
RCRA Code:	D008
Meth Code:	H01 - Transfer Station
Quantity Tons:	0.1501
Waste Quantity:	36
Quantity Unit:	G

1X CAL MARIA ENGINES & EQUIPMENT INC (Continued) **S113005856**

Additional Code 1:	Not reported
Additional Code 2:	Not reported
Additional Code 3:	Not reported
Additional Code 4:	Not reported
Additional Code 5:	Not reported
Shipment Date:	19940815
Creation Date:	3/26/1996 0:00:00
Receipt Date:	19940816
Manifest ID:	93469346
Trans EPA ID:	ILD984908202
Trans Name:	Not reported
Trans 2 EPA ID:	ILD984908202
Trans 2 Name:	Not reported
TSDF EPA ID:	CAT000613893
Trans Name:	Not reported
TSDF Alt EPA ID:	CAT000613893
TSDF Alt Name:	Not reported
Waste Code Description:	741 - Liquids with halogenated organic compounds > 1000 mg/l
RCRA Code:	D006
Meth Code:	H01 - Transfer Station
Quantity Tons:	0.0208
Waste Quantity:	5
Quantity Unit:	G
Additional Code 1:	Not reported
Additional Code 2:	Not reported
Additional Code 3:	Not reported
Additional Code 4:	Not reported
Additional Code 5:	Not reported
Shipment Date:	19940808
Creation Date:	3/26/1996 0:00:00
Receipt Date:	19940809
Manifest ID:	93684460
Trans EPA ID:	ILD984908202
Trans Name:	Not reported
Trans 2 EPA ID:	ILD984908202
Trans 2 Name:	Not reported
TSDF EPA ID:	CAT000613893
Trans Name:	Not reported
TSDF Alt EPA ID:	CAT000613893
TSDF Alt Name:	Not reported
Waste Code Description:	213 - Hydrocarbon solvents (benzene, hexane, Stoddard, etc.
RCRA Code:	D008
Meth Code:	H01 - Transfer Station
Quantity Tons:	0.0625
Waste Quantity:	15
Quantity Unit:	G
Additional Code 1:	Not reported
Additional Code 2:	Not reported
Additional Code 3:	Not reported
Additional Code 4:	Not reported
Additional Code 5:	Not reported
Shipment Date:	19940712
Creation Date:	3/26/1996 0:00:00
Receipt Date:	19940713

1X CAL MARIA ENGINES & EQUIPMENT INC (Continued) **S113005856**

Manifest ID:	93651305
Trans EPA ID:	ILD984908202
Trans Name:	Not reported
Trans 2 EPA ID:	ILD984908202
Trans 2 Name:	Not reported
TSDF EPA ID:	CAT000613893
Trans Name:	Not reported
TSDF Alt EPA ID:	CAT000613893
TSDF Alt Name:	Not reported
Waste Code Description:	741 - Liquids with halogenated organic compounds > 1000 mg/l
RCRA Code:	D006
Meth Code:	H01 - Transfer Station
Quantity Tons:	0.0834
Waste Quantity:	20
Quantity Unit:	G
Additional Code 1:	Not reported
Additional Code 2:	Not reported
Additional Code 3:	Not reported
Additional Code 4:	Not reported
Additional Code 5:	Not reported

Shipment Date:	19940520
Creation Date:	3/25/1996 0:00:00
Receipt Date:	19940523
Manifest ID:	93550711
Trans EPA ID:	ILD984908202
Trans Name:	Not reported
Trans 2 EPA ID:	ILD984908202
Trans 2 Name:	Not reported
TSDF EPA ID:	CAT000613893
Trans Name:	Not reported
TSDF Alt EPA ID:	CAT000613893
TSDF Alt Name:	Not reported
Waste Code Description:	741 - Liquids with halogenated organic compounds > 1000 mg/l
RCRA Code:	D006
Meth Code:	H01 - Transfer Station
Quantity Tons:	0.0208
Waste Quantity:	5
Quantity Unit:	G
Additional Code 1:	Not reported
Additional Code 2:	Not reported
Additional Code 3:	Not reported
Additional Code 4:	Not reported
Additional Code 5:	Not reported

HWTS:

Name:	1X CAL MARIA ENGINES & EQUIPMENT INC
Address:	1441 S BLOSSER ROAD
Address 2:	Not reported
City,State,Zip:	SANTA MARIA, CA 934540000
EPA ID:	CAD981421654
Inactive Date:	06/30/2000
Create Date:	07/15/1986
Last Act Date:	10/04/2000
Mailing Name:	Not reported
Mailing Address:	PO BOX 1699
Mailing Address 2:	Not reported

1X CAL MARIA ENGINES & EQUIPMENT INC (Continued) **S113005856**

Mailing City,State,Zip:	SANTA MARIA, CA 934561699
Owner Name:	GARY WINTERS
Owner Address:	1441 S BLOSSER
Owner Address 2:	Not reported
Owner City,State,Zip:	SANTA MARIA, CA 934540000
Contact Name:	HOBIE COLLINS / GENERAL MGR
Contact Address:	INACTIVE PER VQ00 - BMI
Contact Address 2:	Not reported
City,State,Zip:	SANTA MARIA, CA 934560000

A3 Target Property **1X BETTERANDA FARMS** **HAZNET** **S123707177**
1441 SO BOSSER RD **HWTS** **N/A**
SANTA MARIA, CA 93456

Site 3 of 18 in cluster A

Actual: 203 ft.

HAZNET:

Name:	1X BETTERANDA FARMS
Address:	1441 SO BOSSER RD
Address 2:	Not reported
City,State,Zip:	SANTA MARIA, CA 934560000
Contact:	JOE PRANDINI
Telephone:	8059252417
Mailing Name:	Not reported
Mailing Address:	1441 SO BOSSER RD
Year:	1988
Gepaid:	CAC000076677
TSD EPA ID:	CAD980883177
CA Waste Code:	222 - Oil/water separation sludge
Disposal Method:	R01 - Recycler
Tons:	5.004

HWTS:

Name:	1X BETTERANDA FARMS
Address:	1441 SO BOSSER RD
Address 2:	Not reported
City,State,Zip:	SANTA MARIA, CA 934560000
EPA ID:	CAC000076677
Inactive Date:	10/25/2000
Create Date:	04/07/1988
Last Act Date:	10/25/2000
Mailing Name:	Not reported
Mailing Address:	1441 SO BOSSER RD
Mailing Address 2:	Not reported
Mailing City,State,Zip:	SANTA MARIA, CA 934560000
Owner Name:	--
Owner Address:	--
Owner Address 2:	Not reported
Owner City,State,Zip:	--, 99 --
Contact Name:	JOE PRANDINI
Contact Address:	--
Contact Address 2:	Not reported
City,State,Zip:	--, 99 --

A4 Target Property **JESSE MANRICQUEZ**
1441 S BLOSSER RD
SANTA MARIA, CA 93454

HAZNET S112918524
HWTS N/A

Site 4 of 18 in cluster A

Actual: 203 ft.

HAZNET:

Name:	JESSE MANRICQUEZ
Address:	1441 S BLOSSER RD
Address 2:	Not reported
City,State,Zip:	SANTA MARIA, CA 934540000
Contact:	ROBERTA MUNTZEL/L&H CONSULTING
Telephone:	8056475775
Mailing Name:	Not reported
Mailing Address:	125 W MILL
Year:	2001
Gepaid:	CAC002425215
TSD EPA ID:	CAT080033681
CA Waste Code:	611 - Contaminated soil from site clean-up
Disposal Method:	D80 - Disposal, Land Fill
Tons:	1.2

Additional Info:

Year:	2001
Gen EPA ID:	CAC002425215
Shipment Date:	20011018
Creation Date:	3/7/2002 0:00:00
Receipt Date:	20020115
Manifest ID:	98383482
Trans EPA ID:	CAD982322570
Trans Name:	Not reported
Trans 2 EPA ID:	Not reported
Trans 2 Name:	Not reported
TSDF EPA ID:	CAT080033681
Trans Name:	Not reported
TSDF Alt EPA ID:	Not reported
TSDF Alt Name:	Not reported
Waste Code Description:	611 - Contaminated soil from site clean-ups
RCRA Code:	D008
Meth Code:	D80 - Disposal, Land Fill
Quantity Tons:	1.2
Waste Quantity:	2400
Quantity Unit:	P
Additional Code 1:	Not reported
Additional Code 2:	Not reported
Additional Code 3:	Not reported
Additional Code 4:	Not reported
Additional Code 5:	Not reported

HWTS:

Name:	JESSE MANRICQUEZ
Address:	1441 S BLOSSER RD
Address 2:	Not reported
City,State,Zip:	SANTA MARIA, CA 934540000
EPA ID:	CAC002425215

JESSE MANRICQUEZ (Continued) **S112918524**

Inactive Date:	09/10/2002
Create Date:	10/19/2001
Last Act Date:	10/19/2001
Mailing Name:	Not reported
Mailing Address:	125 W MILL
Mailing Address 2:	Not reported
Mailing City,State,Zip:	SANTA MARIA, CA 934540000
Owner Name:	JESSE MANRICQUEZ
Owner Address:	125 W MILL
Owner Address 2:	Not reported
Owner City,State,Zip:	SANTA MARIA, CA 934540000
Contact Name:	ROBERTA MUNTZEL/L&H CONSULTING
Contact Address:	125 W MILL
Contact Address 2:	Not reported
City,State,Zip:	SANTA MARIA, CA 934540000

A5 **1X CAL-MARIA ENGINES** **HAZNET** **S123708951**
Target **1441 S. BLOSSER ROAD** **HWTS** **N/A**
Property **SANTA MARIA, CA 93454**

Site 5 of 18 in cluster A

Actual: 203 ft.

HAZNET:

Name:	1X CAL-MARIA ENGINES
Address:	1441 S. BLOSSER ROAD
Address 2:	Not reported
City,State,Zip:	SANTA MARIA, CA 934540000
Contact:	GARY WINTERS, PRES.
Telephone:	8059285858
Mailing Name:	Not reported
Mailing Address:	P.O. BOX 1699
Year:	1988
Gepaid:	CAC000096605
TSD EPA ID:	CAD020743125
CA Waste Code:	611 - Contaminated soil from site clean-up
Disposal Method:	03 -
Tons:	1.6856

HWTS:

Name:	1X CAL-MARIA ENGINES
Address:	1441 S. BLOSSER ROAD
Address 2:	Not reported
City,State,Zip:	SANTA MARIA, CA 934540000
EPA ID:	CAC000096605
Inactive Date:	10/25/2000
Create Date:	06/27/1988
Last Act Date:	10/25/2000
Mailing Name:	Not reported
Mailing Address:	P.O. BOX 1699
Mailing Address 2:	Not reported
Mailing City,State,Zip:	SANTA MARIA, CA 934560000
Owner Name:	CONTAMINATED SOIL, MOTOR OIL
Owner Address:	--
Owner Address 2:	Not reported
Owner City,State,Zip:	--, 99 --

1X CAL-MARIA ENGINES (Continued) **S123708951**

Contact Name: GARY WINTERS, PRES.
Contact Address: --
Contact Address 2: Not reported
City,State,Zip: --, 99 --

A6 Target Property **CAL MARIA ENGINES**
1441 S BLOSSER RD
SANTA MARIA, CA 93454

HAZNET S113173770
HWTS N/A

Site 6 of 18 in cluster A

Actual: 203 ft.

HAZNET:
Name: CAL MARIA ENGINES
Address: 1441 S BLOSSER RD
Address 2: Not reported
City,State,Zip: SANTA MARIA, CA 934540000
Contact: GARY WINTERS
Telephone: 8059227818
Mailing Name: Not reported
Mailing Address: 1441 S BLOSSER RD

Year: 2000
Gepaid: CAR000015933
TSD EPA ID: CAT000613976
CA Waste Code: 213 - Hydrocarbon solvents (benzene, hexane, Stoddard, Etc.)
Disposal Method: H01 - Transfer Station
Tons: 0.6296

Year: 2000
Gepaid: CAR000015933
TSD EPA ID: CAT000613976
CA Waste Code: 741 - Liquids with halogenated organic compounds >= 1,000 Mg./L
Disposal Method: H01 - Transfer Station
Tons: 0.2208

Year: 1999
Gepaid: CAR000015933
TSD EPA ID: CAT000613976
CA Waste Code: 741 - Liquids with halogenated organic compounds >= 1,000 Mg./L
Disposal Method: H01 - Transfer Station
Tons: 0.1876

Year: 1999
Gepaid: CAR000015933
TSD EPA ID: CAT000613976
CA Waste Code: -
Disposal Method: H01 - Transfer Station
Tons: 0

Year: 1999
Gepaid: CAR000015933
TSD EPA ID: CAT000613976
CA Waste Code: 213 - Hydrocarbon solvents (benzene, hexane, Stoddard, Etc.)
Disposal Method: H01 - Transfer Station
Tons: 0.8005

Year: 1998
Gepaid: CAR000015933

CAL MARIA ENGINES (Continued) **S113173770**

TSD EPA ID: CAT000613976
CA Waste Code: 741 - Liquids with halogenated organic compounds >= 1,000 Mg./L
Disposal Method: H01 - Transfer Station
Tons: 0.2

Year: 1998
Gepaid: CAR000015933
TSD EPA ID: CAT000613893
CA Waste Code: 213 - Hydrocarbon solvents (benzene, hexane, Stoddard, Etc.)
Disposal Method: H01 - Transfer Station
Tons: 0.3877

Year: 1998
Gepaid: CAR000015933
TSD EPA ID: CAT000613893
CA Waste Code: 741 - Liquids with halogenated organic compounds >= 1,000 Mg./L
Disposal Method: H01 - Transfer Station
Tons: 0.1167

Year: 1998
Gepaid: CAR000015933
TSD EPA ID: CAT000613976
CA Waste Code: 213 - Hydrocarbon solvents (benzene, hexane, Stoddard, Etc.)
Disposal Method: H01 - Transfer Station
Tons: 0.5169

Year: 1997
Gepaid: CAR000015933
TSD EPA ID: CAT000613893
CA Waste Code: -
Disposal Method: H01 - Transfer Station
Tons: 0

Click this hyperlink while viewing on your computer to access
2 additional CA HAZNET: record(s) in the EDR Site Report.

Additional Info:
Year: 1997
Gen EPA ID: CAR000015933

Shipment Date: 19971202
Creation Date: 7/23/1998 0:00:00
Receipt Date: 19971204
Manifest ID: 96655012
Trans EPA ID: ILD984908202
Trans Name: Not reported
Trans 2 EPA ID: Not reported
Trans 2 Name: Not reported
TSDF EPA ID: CAT000613893
Trans Name: Not reported
TSDF Alt EPA ID: CAT000613893
TSDF Alt Name: Not reported
Waste Code Description: 741 - Liquids with halogenated organic compounds > 1000 mg/l
RCRA Code: D006
Meth Code: H01 - Transfer Station
Quantity Tons: 0.0208

CAL MARIA ENGINES (Continued) **S113173770**

Waste Quantity:	5
Quantity Unit:	G
Additional Code 1:	Not reported
Additional Code 2:	Not reported
Additional Code 3:	Not reported
Additional Code 4:	Not reported
Additional Code 5:	Not reported
Shipment Date:	19971202
Creation Date:	7/23/1998 0:00:00
Receipt Date:	19971204
Manifest ID:	96655012
Trans EPA ID:	ILD984908202
Trans Name:	Not reported
Trans 2 EPA ID:	Not reported
Trans 2 Name:	Not reported
TSDF EPA ID:	CAT000613893
Trans Name:	Not reported
TSDF Alt EPA ID:	CAT000613893
TSDF Alt Name:	Not reported
Waste Code Description:	213 - Hydrocarbon solvents (benzene, hexane, Stoddard, etc.
RCRA Code:	D039
Meth Code:	H01 - Transfer Station
Quantity Tons:	0.1292
Waste Quantity:	31
Quantity Unit:	G
Additional Code 1:	Not reported
Additional Code 2:	Not reported
Additional Code 3:	Not reported
Additional Code 4:	Not reported
Additional Code 5:	Not reported
Shipment Date:	19971114
Creation Date:	7/23/1998 0:00:00
Receipt Date:	19971118
Manifest ID:	96788127
Trans EPA ID:	ILD984908202
Trans Name:	Not reported
Trans 2 EPA ID:	Not reported
Trans 2 Name:	Not reported
TSDF EPA ID:	CAT000613893
Trans Name:	Not reported
TSDF Alt EPA ID:	Not reported
TSDF Alt Name:	Not reported
Waste Code Description:	213 - Hydrocarbon solvents (benzene, hexane, Stoddard, etc.
RCRA Code:	D039
Meth Code:	H01 - Transfer Station
Quantity Tons:	0.0959
Waste Quantity:	23
Quantity Unit:	G
Additional Code 1:	Not reported
Additional Code 2:	Not reported
Additional Code 3:	Not reported
Additional Code 4:	Not reported
Additional Code 5:	Not reported
Shipment Date:	19971114

CAL MARIA ENGINES (Continued) **S113173770**

Creation Date:	7/23/1998 0:00:00
Receipt Date:	19971118
Manifest ID:	96788127
Trans EPA ID:	ILD984908202
Trans Name:	Not reported
Trans 2 EPA ID:	Not reported
Trans 2 Name:	Not reported
TSDF EPA ID:	CAT000613893
Trans Name:	Not reported
TSDF Alt EPA ID:	Not reported
TSDF Alt Name:	Not reported
Waste Code Description:	- Not reported
RCRA Code:	Not reported
Meth Code:	H01 - Transfer Station
Quantity Tons:	0
Waste Quantity:	0
Quantity Unit:	Not reported
Additional Code 1:	Not reported
Additional Code 2:	Not reported
Additional Code 3:	Not reported
Additional Code 4:	Not reported
Additional Code 5:	Not reported

Shipment Date:	19970711
Creation Date:	12/4/1997 0:00:00
Receipt Date:	19970716
Manifest ID:	96858978
Trans EPA ID:	ILD984908202
Trans Name:	Not reported
Trans 2 EPA ID:	Not reported
Trans 2 Name:	Not reported
TSDF EPA ID:	CAT000613893
Trans Name:	Not reported
TSDF Alt EPA ID:	Not reported
TSDF Alt Name:	Not reported
Waste Code Description:	213 - Hydrocarbon solvents (benzene, hexane, Stoddard, etc.
RCRA Code:	D039
Meth Code:	H01 - Transfer Station
Quantity Tons:	0.1959
Waste Quantity:	47
Quantity Unit:	G
Additional Code 1:	Not reported
Additional Code 2:	Not reported
Additional Code 3:	Not reported
Additional Code 4:	Not reported
Additional Code 5:	Not reported

Shipment Date:	19970701
Creation Date:	12/4/1997 0:00:00
Receipt Date:	19970703
Manifest ID:	96859388
Trans EPA ID:	ILD984908202
Trans Name:	Not reported
Trans 2 EPA ID:	Not reported
Trans 2 Name:	Not reported
TSDF EPA ID:	CAT000613893
Trans Name:	Not reported

CAL MARIA ENGINES (Continued) **S113173770**

TSDF Alt EPA ID:	Not reported
TSDF Alt Name:	Not reported
Waste Code Description:	741 - Liquids with halogenated organic compounds > 1000 mg/l
RCRA Code:	D006
Meth Code:	H01 - Transfer Station
Quantity Tons:	0.0333
Waste Quantity:	8
Quantity Unit:	G
Additional Code 1:	Not reported
Additional Code 2:	Not reported
Additional Code 3:	Not reported
Additional Code 4:	Not reported
Additional Code 5:	Not reported
Shipment Date:	19970509
Creation Date:	7/17/1997 0:00:00
Receipt Date:	19970513
Manifest ID:	96631345
Trans EPA ID:	ILD984908202
Trans Name:	Not reported
Trans 2 EPA ID:	Not reported
Trans 2 Name:	Not reported
TSDF EPA ID:	CAT000613893
Trans Name:	Not reported
TSDF Alt EPA ID:	Not reported
TSDF Alt Name:	Not reported
Waste Code Description:	741 - Liquids with halogenated organic compounds > 1000 mg/l
RCRA Code:	D006
Meth Code:	H01 - Transfer Station
Quantity Tons:	0.0208
Waste Quantity:	5
Quantity Unit:	G
Additional Code 1:	Not reported
Additional Code 2:	Not reported
Additional Code 3:	Not reported
Additional Code 4:	Not reported
Additional Code 5:	Not reported
Shipment Date:	19970418
Creation Date:	6/26/1997 0:00:00
Receipt Date:	19970422
Manifest ID:	96624320
Trans EPA ID:	ILD984908202
Trans Name:	Not reported
Trans 2 EPA ID:	Not reported
Trans 2 Name:	Not reported
TSDF EPA ID:	CAT000613893
Trans Name:	Not reported
TSDF Alt EPA ID:	Not reported
TSDF Alt Name:	Not reported
Waste Code Description:	741 - Liquids with halogenated organic compounds > 1000 mg/l
RCRA Code:	D006
Meth Code:	H01 - Transfer Station
Quantity Tons:	0.0792
Waste Quantity:	19
Quantity Unit:	G
Additional Code 1:	Not reported

CAL MARIA ENGINES (Continued) **S113173770**

Additional Code 2:	Not reported
Additional Code 3:	Not reported
Additional Code 4:	Not reported
Additional Code 5:	Not reported
Shipment Date:	19970418
Creation Date:	6/26/1997 0:00:00
Receipt Date:	19970422
Manifest ID:	96624320
Trans EPA ID:	ILD984908202
Trans Name:	Not reported
Trans 2 EPA ID:	Not reported
Trans 2 Name:	Not reported
TSDF EPA ID:	CAT000613893
Trans Name:	Not reported
TSDF Alt EPA ID:	Not reported
TSDF Alt Name:	Not reported
Waste Code Description:	213 - Hydrocarbon solvents (benzene, hexane, Stoddard, etc.
RCRA Code:	D039
Meth Code:	H01 - Transfer Station
Quantity Tons:	0.2752
Waste Quantity:	66
Quantity Unit:	G
Additional Code 1:	Not reported
Additional Code 2:	Not reported
Additional Code 3:	Not reported
Additional Code 4:	Not reported
Additional Code 5:	Not reported
Shipment Date:	19970116
Creation Date:	5/30/1997 0:00:00
Receipt Date:	19970117
Manifest ID:	96374988
Trans EPA ID:	ILD984908202
Trans Name:	Not reported
Trans 2 EPA ID:	Not reported
Trans 2 Name:	Not reported
TSDF EPA ID:	CAT000613893
Trans Name:	Not reported
TSDF Alt EPA ID:	Not reported
TSDF Alt Name:	Not reported
Waste Code Description:	741 - Liquids with halogenated organic compounds > 1000 mg/l
RCRA Code:	D006
Meth Code:	H01 - Transfer Station
Quantity Tons:	0.05
Waste Quantity:	12
Quantity Unit:	G
Additional Code 1:	Not reported
Additional Code 2:	Not reported
Additional Code 3:	Not reported
Additional Code 4:	Not reported
Additional Code 5:	Not reported

Additional Info:

Year:	2000
Gen EPA ID:	CAR000015933

CAL MARIA ENGINES (Continued) **S113173770**

Shipment Date:	20000920
Creation Date:	12/8/2000 0:00:00
Receipt Date:	20000922
Manifest ID:	20039577
Trans EPA ID:	SCR000075150
Trans Name:	Not reported
Trans 2 EPA ID:	Not reported
Trans 2 Name:	Not reported
TSDF EPA ID:	CAT000613976
Trans Name:	Not reported
TSDF Alt EPA ID:	CAT000613976
TSDF Alt Name:	Not reported
Waste Code Description:	213 - Hydrocarbon solvents (benzene, hexane, Stoddard, etc.
RCRA Code:	D039
Meth Code:	H01 - Transfer Station
Quantity Tons:	0.1251
Waste Quantity:	30
Quantity Unit:	G
Additional Code 1:	Not reported
Additional Code 2:	Not reported
Additional Code 3:	Not reported
Additional Code 4:	Not reported
Additional Code 5:	Not reported

Shipment Date:	20000920
Creation Date:	12/8/2000 0:00:00
Receipt Date:	20000922
Manifest ID:	99667199
Trans EPA ID:	SCR000075150
Trans Name:	Not reported
Trans 2 EPA ID:	Not reported
Trans 2 Name:	Not reported
TSDF EPA ID:	CAT000613976
Trans Name:	Not reported
TSDF Alt EPA ID:	CAT000613976
TSDF Alt Name:	Not reported
Waste Code Description:	741 - Liquids with halogenated organic compounds > 1000 mg/l
RCRA Code:	D006
Meth Code:	H01 - Transfer Station
Quantity Tons:	0.025
Waste Quantity:	6
Quantity Unit:	G
Additional Code 1:	Not reported
Additional Code 2:	Not reported
Additional Code 3:	Not reported
Additional Code 4:	Not reported
Additional Code 5:	Not reported

Shipment Date:	20000821
Creation Date:	10/23/2000 0:00:00
Receipt Date:	20000823
Manifest ID:	20021197
Trans EPA ID:	SCR000075150
Trans Name:	Not reported
Trans 2 EPA ID:	Not reported
Trans 2 Name:	Not reported
TSDF EPA ID:	CAT000613976

CAL MARIA ENGINES (Continued) **S113173770**

Trans Name:	Not reported
TSDF Alt EPA ID:	CAT000613976
TSDF Alt Name:	Not reported
Waste Code Description:	213 - Hydrocarbon solvents (benzene, hexane, Stoddard, etc.
RCRA Code:	D039
Meth Code:	H01 - Transfer Station
Quantity Tons:	0.1292
Waste Quantity:	31
Quantity Unit:	G
Additional Code 1:	Not reported
Additional Code 2:	Not reported
Additional Code 3:	Not reported
Additional Code 4:	Not reported
Additional Code 5:	Not reported

Shipment Date:	20000803
Creation Date:	10/23/2000 0:00:00
Receipt Date:	20000807
Manifest ID:	99805260
Trans EPA ID:	SCR000075150
Trans Name:	Not reported
Trans 2 EPA ID:	Not reported
Trans 2 Name:	Not reported
TSDF EPA ID:	CAT000613976
Trans Name:	Not reported
TSDF Alt EPA ID:	CAT000613976
TSDF Alt Name:	Not reported
Waste Code Description:	741 - Liquids with halogenated organic compounds > 1000 mg/l
RCRA Code:	D006
Meth Code:	H01 - Transfer Station
Quantity Tons:	0.05
Waste Quantity:	12
Quantity Unit:	G
Additional Code 1:	Not reported
Additional Code 2:	Not reported
Additional Code 3:	Not reported
Additional Code 4:	Not reported
Additional Code 5:	Not reported

Shipment Date:	20000801
Creation Date:	10/23/2000 0:00:00
Receipt Date:	20000803
Manifest ID:	20198272
Trans EPA ID:	SCR000075150
Trans Name:	Not reported
Trans 2 EPA ID:	Not reported
Trans 2 Name:	Not reported
TSDF EPA ID:	CAT000613976
Trans Name:	Not reported
TSDF Alt EPA ID:	CAT000613976
TSDF Alt Name:	Not reported
Waste Code Description:	741 - Liquids with halogenated organic compounds > 1000 mg/l
RCRA Code:	D006
Meth Code:	H01 - Transfer Station
Quantity Tons:	0.025
Waste Quantity:	6
Quantity Unit:	G

CAL MARIA ENGINES (Continued) **S113173770**

Additional Code 1:	Not reported
Additional Code 2:	Not reported
Additional Code 3:	Not reported
Additional Code 4:	Not reported
Additional Code 5:	Not reported
Shipment Date:	20000517
Creation Date:	7/12/2000 0:00:00
Receipt Date:	20000519
Manifest ID:	99339095
Trans EPA ID:	ILD984908202
Trans Name:	Not reported
Trans 2 EPA ID:	Not reported
Trans 2 Name:	Not reported
TSDF EPA ID:	CAT000613976
Trans Name:	Not reported
TSDF Alt EPA ID:	CAT000613976
TSDF Alt Name:	Not reported
Waste Code Description:	213 - Hydrocarbon solvents (benzene, hexane, Stoddard, etc.
RCRA Code:	D039
Meth Code:	H01 - Transfer Station
Quantity Tons:	0.1251
Waste Quantity:	30
Quantity Unit:	G
Additional Code 1:	Not reported
Additional Code 2:	Not reported
Additional Code 3:	Not reported
Additional Code 4:	Not reported
Additional Code 5:	Not reported
Shipment Date:	20000517
Creation Date:	7/12/2000 0:00:00
Receipt Date:	20000519
Manifest ID:	99849969
Trans EPA ID:	ILD984908202
Trans Name:	Not reported
Trans 2 EPA ID:	Not reported
Trans 2 Name:	Not reported
TSDF EPA ID:	CAT000613976
Trans Name:	Not reported
TSDF Alt EPA ID:	CAT000613976
TSDF Alt Name:	Not reported
Waste Code Description:	741 - Liquids with halogenated organic compounds > 1000 mg/l
RCRA Code:	D006
Meth Code:	H01 - Transfer Station
Quantity Tons:	0.0583
Waste Quantity:	14
Quantity Unit:	G
Additional Code 1:	Not reported
Additional Code 2:	Not reported
Additional Code 3:	Not reported
Additional Code 4:	Not reported
Additional Code 5:	Not reported
Shipment Date:	20000328
Creation Date:	5/30/2000 0:00:00
Receipt Date:	20000331

CAL MARIA ENGINES (Continued) **S113173770**

Manifest ID:	99846766
Trans EPA ID:	ILD984908202
Trans Name:	Not reported
Trans 2 EPA ID:	SCR000074591
Trans 2 Name:	Not reported
TSDF EPA ID:	CAT000613976
Trans Name:	Not reported
TSDF Alt EPA ID:	CAT000613976
TSDF Alt Name:	Not reported
Waste Code Description:	741 - Liquids with halogenated organic compounds > 1000 mg/l
RCRA Code:	D006
Meth Code:	H01 - Transfer Station
Quantity Tons:	0.0417
Waste Quantity:	10
Quantity Unit:	G
Additional Code 1:	Not reported
Additional Code 2:	Not reported
Additional Code 3:	Not reported
Additional Code 4:	Not reported
Additional Code 5:	Not reported

Shipment Date:	20000306
Creation Date:	5/17/2000 0:00:00
Receipt Date:	20000310
Manifest ID:	99712758
Trans EPA ID:	ILD984908202
Trans Name:	Not reported
Trans 2 EPA ID:	SCR000074591
Trans 2 Name:	Not reported
TSDF EPA ID:	CAT000613976
Trans Name:	Not reported
TSDF Alt EPA ID:	CAT000613976
TSDF Alt Name:	Not reported
Waste Code Description:	213 - Hydrocarbon solvents (benzene, hexane, Stoddard, etc.
RCRA Code:	D039
Meth Code:	H01 - Transfer Station
Quantity Tons:	0.1251
Waste Quantity:	30
Quantity Unit:	G
Additional Code 1:	Not reported
Additional Code 2:	Not reported
Additional Code 3:	Not reported
Additional Code 4:	Not reported
Additional Code 5:	Not reported

Shipment Date:	20000121
Creation Date:	3/22/2000 0:00:00
Receipt Date:	20000125
Manifest ID:	99859954
Trans EPA ID:	ILD984908202
Trans Name:	Not reported
Trans 2 EPA ID:	Not reported
Trans 2 Name:	Not reported
TSDF EPA ID:	CAT000613976
Trans Name:	Not reported
TSDF Alt EPA ID:	Not reported
TSDF Alt Name:	Not reported

CAL MARIA ENGINES (Continued) **S113173770**

Waste Code Description:	741 - Liquids with halogenated organic compounds > 1000 mg/l
RCRA Code:	D006
Meth Code:	H01 - Transfer Station
Quantity Tons:	0.0208
Waste Quantity:	5
Quantity Unit:	G
Additional Code 1:	Not reported
Additional Code 2:	Not reported
Additional Code 3:	Not reported
Additional Code 4:	Not reported
Additional Code 5:	Not reported

Additional Info:

Year:	1999
Gen EPA ID:	CAR000015933
Shipment Date:	19991217
Creation Date:	2/28/2000 0:00:00
Receipt Date:	19991221
Manifest ID:	99530075
Trans EPA ID:	ILD984908202
Trans Name:	Not reported
Trans 2 EPA ID:	Not reported
Trans 2 Name:	Not reported
TSDF EPA ID:	CAT000613976
Trans Name:	Not reported
TSDF Alt EPA ID:	CAT000613976
TSDF Alt Name:	Not reported
Waste Code Description:	213 - Hydrocarbon solvents (benzene, hexane, Stoddard, etc.
RCRA Code:	D039
Meth Code:	H01 - Transfer Station
Quantity Tons:	0.1042
Waste Quantity:	25
Quantity Unit:	G
Additional Code 1:	Not reported
Additional Code 2:	Not reported
Additional Code 3:	Not reported
Additional Code 4:	Not reported
Additional Code 5:	Not reported
Shipment Date:	19991202
Creation Date:	2/15/2000 0:00:00
Receipt Date:	19991206
Manifest ID:	99011514
Trans EPA ID:	ILD984908202
Trans Name:	Not reported
Trans 2 EPA ID:	Not reported
Trans 2 Name:	Not reported
TSDF EPA ID:	CAT000613976
Trans Name:	Not reported
TSDF Alt EPA ID:	CAT000613976
TSDF Alt Name:	Not reported
Waste Code Description:	741 - Liquids with halogenated organic compounds > 1000 mg/l
RCRA Code:	D006
Meth Code:	H01 - Transfer Station
Quantity Tons:	0.0417
Waste Quantity:	10

CAL MARIA ENGINES (Continued) **S113173770**

Quantity Unit:	G
Additional Code 1:	Not reported
Additional Code 2:	Not reported
Additional Code 3:	Not reported
Additional Code 4:	Not reported
Additional Code 5:	Not reported
Shipment Date:	19991129
Creation Date:	2/1/2000 0:00:00
Receipt Date:	19991201
Manifest ID:	99023398
Trans EPA ID:	ILD984908202
Trans Name:	Not reported
Trans 2 EPA ID:	Not reported
Trans 2 Name:	Not reported
TSDF EPA ID:	CAT000613976
Trans Name:	Not reported
TSDF Alt EPA ID:	CAT000613976
TSDF Alt Name:	Not reported
Waste Code Description:	741 - Liquids with halogenated organic compounds > 1000 mg/l
RCRA Code:	D006
Meth Code:	H01 - Transfer Station
Quantity Tons:	0.0417
Waste Quantity:	10
Quantity Unit:	G
Additional Code 1:	Not reported
Additional Code 2:	Not reported
Additional Code 3:	Not reported
Additional Code 4:	Not reported
Additional Code 5:	Not reported
Shipment Date:	19991027
Creation Date:	1/11/2000 0:00:00
Receipt Date:	19991101
Manifest ID:	99507421
Trans EPA ID:	ILD984908202
Trans Name:	Not reported
Trans 2 EPA ID:	Not reported
Trans 2 Name:	Not reported
TSDF EPA ID:	CAT000613976
Trans Name:	Not reported
TSDF Alt EPA ID:	CAT000613976
TSDF Alt Name:	Not reported
Waste Code Description:	213 - Hydrocarbon solvents (benzene, hexane, Stoddard, etc.
RCRA Code:	D039
Meth Code:	H01 - Transfer Station
Quantity Tons:	0.1376
Waste Quantity:	33
Quantity Unit:	G
Additional Code 1:	Not reported
Additional Code 2:	Not reported
Additional Code 3:	Not reported
Additional Code 4:	Not reported
Additional Code 5:	Not reported
Shipment Date:	19991027
Creation Date:	1/11/2000 0:00:00

CAL MARIA ENGINES (Continued) **S113173770**

Receipt Date:	19991101
Manifest ID:	99507421
Trans EPA ID:	ILD984908202
Trans Name:	Not reported
Trans 2 EPA ID:	Not reported
Trans 2 Name:	Not reported
TSDF EPA ID:	CAT000613976
Trans Name:	Not reported
TSDF Alt EPA ID:	CAT000613976
TSDF Alt Name:	Not reported
Waste Code Description:	741 - Liquids with halogenated organic compounds > 1000 mg/l
RCRA Code:	D006
Meth Code:	H01 - Transfer Station
Quantity Tons:	0.0208
Waste Quantity:	5
Quantity Unit:	G
Additional Code 1:	Not reported
Additional Code 2:	Not reported
Additional Code 3:	Not reported
Additional Code 4:	Not reported
Additional Code 5:	Not reported

Shipment Date:	19990923
Creation Date:	11/22/1999 0:00:00
Receipt Date:	19990927
Manifest ID:	99234453
Trans EPA ID:	ILD984908202
Trans Name:	Not reported
Trans 2 EPA ID:	Not reported
Trans 2 Name:	Not reported
TSDF EPA ID:	CAT000613976
Trans Name:	Not reported
TSDF Alt EPA ID:	Not reported
TSDF Alt Name:	Not reported
Waste Code Description:	213 - Hydrocarbon solvents (benzene, hexane, Stoddard, etc.
RCRA Code:	D039
Meth Code:	H01 - Transfer Station
Quantity Tons:	0.1251
Waste Quantity:	30
Quantity Unit:	G
Additional Code 1:	Not reported
Additional Code 2:	Not reported
Additional Code 3:	Not reported
Additional Code 4:	Not reported
Additional Code 5:	Not reported

Shipment Date:	19990719
Creation Date:	9/21/1999 0:00:00
Receipt Date:	19990721
Manifest ID:	99036016
Trans EPA ID:	ILD984908202
Trans Name:	Not reported
Trans 2 EPA ID:	Not reported
Trans 2 Name:	Not reported
TSDF EPA ID:	CAT000613976
Trans Name:	Not reported
TSDF Alt EPA ID:	CAT000613976

CAL MARIA ENGINES (Continued) **S113173770**

TSDF Alt Name:	Not reported
Waste Code Description:	- Not reported
RCRA Code:	Not reported
Meth Code:	H01 - Transfer Station
Quantity Tons:	0
Waste Quantity:	0
Quantity Unit:	Not reported
Additional Code 1:	Not reported
Additional Code 2:	Not reported
Additional Code 3:	Not reported
Additional Code 4:	Not reported
Additional Code 5:	Not reported
Shipment Date:	19990719
Creation Date:	9/21/1999 0:00:00
Receipt Date:	19990721
Manifest ID:	99036016
Trans EPA ID:	ILD984908202
Trans Name:	Not reported
Trans 2 EPA ID:	Not reported
Trans 2 Name:	Not reported
TSDF EPA ID:	CAT000613976
Trans Name:	Not reported
TSDF Alt EPA ID:	CAT000613976
TSDF Alt Name:	Not reported
Waste Code Description:	213 - Hydrocarbon solvents (benzene, hexane, Stoddard, etc.
RCRA Code:	D039
Meth Code:	H01 - Transfer Station
Quantity Tons:	0.1251
Waste Quantity:	30
Quantity Unit:	G
Additional Code 1:	Not reported
Additional Code 2:	Not reported
Additional Code 3:	Not reported
Additional Code 4:	Not reported
Additional Code 5:	Not reported
Shipment Date:	19990702
Creation Date:	9/1/1999 0:00:00
Receipt Date:	19990708
Manifest ID:	98792597
Trans EPA ID:	ILD984908202
Trans Name:	Not reported
Trans 2 EPA ID:	SCD987574647
Trans 2 Name:	Not reported
TSDF EPA ID:	CAT000613976
Trans Name:	Not reported
TSDF Alt EPA ID:	CAT000613976
TSDF Alt Name:	Not reported
Waste Code Description:	741 - Liquids with halogenated organic compounds > 1000 mg/l
RCRA Code:	D006
Meth Code:	H01 - Transfer Station
Quantity Tons:	0.0417
Waste Quantity:	10
Quantity Unit:	G
Additional Code 1:	Not reported
Additional Code 2:	Not reported

CAL MARIA ENGINES (Continued) **S113173770**

Additional Code 3:	Not reported
Additional Code 4:	Not reported
Additional Code 5:	Not reported
Shipment Date:	19990702
Creation Date:	9/1/1999 0:00:00
Receipt Date:	19990708
Manifest ID:	99228470
Trans EPA ID:	ILD984908202
Trans Name:	Not reported
Trans 2 EPA ID:	SCD987574647
Trans 2 Name:	Not reported
TSDF EPA ID:	CAT000613976
Trans Name:	Not reported
TSDF Alt EPA ID:	CAT000613976
TSDF Alt Name:	Not reported
Waste Code Description:	741 - Liquids with halogenated organic compounds > 1000 mg/l
RCRA Code:	D006
Meth Code:	H01 - Transfer Station
Quantity Tons:	0.0417
Waste Quantity:	10
Quantity Unit:	G
Additional Code 1:	Not reported
Additional Code 2:	Not reported
Additional Code 3:	Not reported
Additional Code 4:	Not reported
Additional Code 5:	Not reported

Additional Info:

Year:	1998
Gen EPA ID:	CAR000015933
Shipment Date:	19981230
Creation Date:	3/15/1999 0:00:00
Receipt Date:	19990104
Manifest ID:	98223754
Trans EPA ID:	ILD984908202
Trans Name:	Not reported
Trans 2 EPA ID:	Not reported
Trans 2 Name:	Not reported
TSDF EPA ID:	CAT000613976
Trans Name:	Not reported
TSDF Alt EPA ID:	CAT000613976
TSDF Alt Name:	Not reported
Waste Code Description:	741 - Liquids with halogenated organic compounds > 1000 mg/l
RCRA Code:	D006
Meth Code:	H01 - Transfer Station
Quantity Tons:	0.0417
Waste Quantity:	10
Quantity Unit:	G
Additional Code 1:	Not reported
Additional Code 2:	Not reported
Additional Code 3:	Not reported
Additional Code 4:	Not reported
Additional Code 5:	Not reported
Shipment Date:	19981204

CAL MARIA ENGINES (Continued) **S113173770**

Creation Date:	2/8/1999 0:00:00
Receipt Date:	19981208
Manifest ID:	98565312
Trans EPA ID:	ILD984908202
Trans Name:	Not reported
Trans 2 EPA ID:	Not reported
Trans 2 Name:	Not reported
TSDF EPA ID:	CAT000613976
Trans Name:	Not reported
TSDF Alt EPA ID:	CAT000613976
TSDF Alt Name:	Not reported
Waste Code Description:	213 - Hydrocarbon solvents (benzene, hexane, Stoddard, etc.
RCRA Code:	D039
Meth Code:	H01 - Transfer Station
Quantity Tons:	0.1376
Waste Quantity:	33
Quantity Unit:	G
Additional Code 1:	Not reported
Additional Code 2:	Not reported
Additional Code 3:	Not reported
Additional Code 4:	Not reported
Additional Code 5:	Not reported

Shipment Date:	19981104
Creation Date:	1/13/1999 0:00:00
Receipt Date:	19981106
Manifest ID:	98221396
Trans EPA ID:	ILD984908202
Trans Name:	Not reported
Trans 2 EPA ID:	Not reported
Trans 2 Name:	Not reported
TSDF EPA ID:	CAT000613976
Trans Name:	Not reported
TSDF Alt EPA ID:	CAT000613976
TSDF Alt Name:	Not reported
Waste Code Description:	741 - Liquids with halogenated organic compounds > 1000 mg/l
RCRA Code:	D006
Meth Code:	H01 - Transfer Station
Quantity Tons:	0.0208
Waste Quantity:	5
Quantity Unit:	G
Additional Code 1:	Not reported
Additional Code 2:	Not reported
Additional Code 3:	Not reported
Additional Code 4:	Not reported
Additional Code 5:	Not reported

Shipment Date:	19981104
Creation Date:	1/13/1999 0:00:00
Receipt Date:	19981106
Manifest ID:	98221396
Trans EPA ID:	ILD984908202
Trans Name:	Not reported
Trans 2 EPA ID:	Not reported
Trans 2 Name:	Not reported
TSDF EPA ID:	CAT000613976
Trans Name:	Not reported

CAL MARIA ENGINES (Continued) **S113173770**

TSDF Alt EPA ID:	CAT000613976
TSDF Alt Name:	Not reported
Waste Code Description:	213 - Hydrocarbon solvents (benzene, hexane, Stoddard, etc.
RCRA Code:	D039
Meth Code:	H01 - Transfer Station
Quantity Tons:	0.1251
Waste Quantity:	30
Quantity Unit:	G
Additional Code 1:	Not reported
Additional Code 2:	Not reported
Additional Code 3:	Not reported
Additional Code 4:	Not reported
Additional Code 5:	Not reported
Shipment Date:	19981013
Creation Date:	12/17/1998 0:00:00
Receipt Date:	19981015
Manifest ID:	98285702
Trans EPA ID:	ILD984908202
Trans Name:	Not reported
Trans 2 EPA ID:	Not reported
Trans 2 Name:	Not reported
TSDF EPA ID:	CAT000613976
Trans Name:	Not reported
TSDF Alt EPA ID:	CAT000613976
TSDF Alt Name:	Not reported
Waste Code Description:	741 - Liquids with halogenated organic compounds > 1000 mg/l
RCRA Code:	D006
Meth Code:	H01 - Transfer Station
Quantity Tons:	0.0417
Waste Quantity:	10
Quantity Unit:	G
Additional Code 1:	Not reported
Additional Code 2:	Not reported
Additional Code 3:	Not reported
Additional Code 4:	Not reported
Additional Code 5:	Not reported
Shipment Date:	19980918
Creation Date:	12/7/1998 0:00:00
Receipt Date:	19980923
Manifest ID:	98278684
Trans EPA ID:	ILD984908202
Trans Name:	Not reported
Trans 2 EPA ID:	SCD987574647
Trans 2 Name:	Not reported
TSDF EPA ID:	CAT000613976
Trans Name:	Not reported
TSDF Alt EPA ID:	CAT000613976
TSDF Alt Name:	Not reported
Waste Code Description:	213 - Hydrocarbon solvents (benzene, hexane, Stoddard, etc.
RCRA Code:	D039
Meth Code:	H01 - Transfer Station
Quantity Tons:	0.1417
Waste Quantity:	34
Quantity Unit:	G
Additional Code 1:	Not reported

CAL MARIA ENGINES (Continued) **S113173770**

Additional Code 2:	Not reported
Additional Code 3:	Not reported
Additional Code 4:	Not reported
Additional Code 5:	Not reported
Shipment Date:	19980813
Creation Date:	11/2/1998 0:00:00
Receipt Date:	19980817
Manifest ID:	98319363
Trans EPA ID:	ILD984908202
Trans Name:	Not reported
Trans 2 EPA ID:	Not reported
Trans 2 Name:	Not reported
TSDF EPA ID:	CAT000613976
Trans Name:	Not reported
TSDF Alt EPA ID:	Not reported
TSDF Alt Name:	Not reported
Waste Code Description:	741 - Liquids with halogenated organic compounds > 1000 mg/l
RCRA Code:	D006
Meth Code:	H01 - Transfer Station
Quantity Tons:	0.0333
Waste Quantity:	8
Quantity Unit:	G
Additional Code 1:	Not reported
Additional Code 2:	Not reported
Additional Code 3:	Not reported
Additional Code 4:	Not reported
Additional Code 5:	Not reported
Shipment Date:	19980701
Creation Date:	9/3/1998 0:00:00
Receipt Date:	19980707
Manifest ID:	98183277
Trans EPA ID:	ILD984908202
Trans Name:	Not reported
Trans 2 EPA ID:	Not reported
Trans 2 Name:	Not reported
TSDF EPA ID:	CAT000613976
Trans Name:	Not reported
TSDF Alt EPA ID:	Not reported
TSDF Alt Name:	Not reported
Waste Code Description:	741 - Liquids with halogenated organic compounds > 1000 mg/l
RCRA Code:	D006
Meth Code:	H01 - Transfer Station
Quantity Tons:	0.0625
Waste Quantity:	15
Quantity Unit:	G
Additional Code 1:	Not reported
Additional Code 2:	Not reported
Additional Code 3:	Not reported
Additional Code 4:	Not reported
Additional Code 5:	Not reported
Shipment Date:	19980612
Creation Date:	9/3/1998 0:00:00
Receipt Date:	19980616
Manifest ID:	98183278

CAL MARIA ENGINES (Continued) **S113173770**

Trans EPA ID:	ILD984908202
Trans Name:	Not reported
Trans 2 EPA ID:	Not reported
Trans 2 Name:	Not reported
TSDF EPA ID:	CAT000613976
Trans Name:	Not reported
TSDF Alt EPA ID:	Not reported
TSDF Alt Name:	Not reported
Waste Code Description:	213 - Hydrocarbon solvents (benzene, hexane, Stoddard, etc.
RCRA Code:	D039
Meth Code:	H01 - Transfer Station
Quantity Tons:	0.1125
Waste Quantity:	27
Quantity Unit:	G
Additional Code 1:	Not reported
Additional Code 2:	Not reported
Additional Code 3:	Not reported
Additional Code 4:	Not reported
Additional Code 5:	Not reported

Shipment Date:	19980519
Creation Date:	7/15/1998 0:00:00
Receipt Date:	19980521
Manifest ID:	97371239
Trans EPA ID:	ILD984908202
Trans Name:	Not reported
Trans 2 EPA ID:	Not reported
Trans 2 Name:	Not reported
TSDF EPA ID:	CAT000613893
Trans Name:	Not reported
TSDF Alt EPA ID:	CAT000613893
TSDF Alt Name:	Not reported
Waste Code Description:	741 - Liquids with halogenated organic compounds > 1000 mg/l
RCRA Code:	D006
Meth Code:	H01 - Transfer Station
Quantity Tons:	0.0125
Waste Quantity:	3
Quantity Unit:	G
Additional Code 1:	Not reported
Additional Code 2:	Not reported
Additional Code 3:	Not reported
Additional Code 4:	Not reported
Additional Code 5:	Not reported

HWTS:

Name:	CAL MARIA ENGINES
Address:	1441 S BLOSSER RD
Address 2:	Not reported
City,State,Zip:	SANTA MARIA, CA 934540000
EPA ID:	CAR000015933
Inactive Date:	06/30/2001
Create Date:	06/19/1997
Last Act Date:	07/06/2010
Mailing Name:	Not reported
Mailing Address:	1441 S BLOSSER RD
Mailing Address 2:	Not reported
Mailing City,State,Zip:	SANTA MARIA, CA 934546803

CAL MARIA ENGINES (Continued) **S113173770**

Owner Name:	GARY WINTERS
Owner Address:	PO BOX 1699
Owner Address 2:	Not reported
Owner City,State,Zip:	SANTA MARIA, CA 934560000
Contact Name:	GARY WINTERS
Contact Address:	INACT PER NONDEL 01VQ - CR
Contact Address 2:	Not reported
City,State,Zip:	SANTA MARIA, CA 934546803

A7 **CAL MARIA ENGINES & EQUIPMENT INC** **HWTS** **S124804819**
Target **1441 S BLOSSER ROAD** **N/A**
Property **SANTA MARIA, CA 93454**

Site 7 of 18 in cluster A

Actual: **203 ft.**

HWTS:

Name:	CAL MARIA ENGINES & EQUIPMENT INC
Address:	1441 S BLOSSER ROAD
Address 2:	Not reported
City,State,Zip:	SANTA MARIA, CA 934540000
EPA ID:	CAL000126151
Inactive Date:	06/30/1998
Create Date:	10/17/1996
Last Act Date:	07/30/1999
Mailing Name:	Not reported
Mailing Address:	PO BOX 1699
Mailing Address 2:	Not reported
Mailing City,State,Zip:	SANTA MARIA, CA 934560000
Owner Name:	GARY WINTERS
Owner Address:	1441 S BLOSSER
Owner Address 2:	Not reported
Owner City,State,Zip:	SANTA MARIA, CA --
Contact Name:	GARY WINTERS
Contact Address:	INACT PER 98VQ FINAL NOTICE
Contact Address 2:	- BATCH 4/27
City,State,Zip:	SANTA MARIA, CA --

A8 **CAL MARIA ENGINES** **RCRA-SQG** **1001122760**
Target **1441 S BLOSSER** **FINDS** **CAR000015933**
Property **SANTA MARIA, CA 93454** **ECHO**

Site 8 of 18 in cluster A

Actual: **203 ft.**

RCRA-SQG:

Date Form Received by Agency:	1996-10-29 00:00:00.0
Handler Name:	CAL MARIA ENGINES
Handler Address:	1441 S BLOSSER
Handler City,State,Zip:	SANTA MARIA, CA 93454-6803
EPA ID:	CAR000015933
Contact Name:	ED WARD
Contact Address:	1441 S BLOSSER
Contact City,State,Zip:	SANTA MARIA, CA 93454-6803
Contact Telephone:	805-922-7818
Contact Fax:	Not reported
Contact Email:	Not reported
Contact Title:	Not reported

CAL MARIA ENGINES (Continued) **1001122760**

EPA Region:	09
Land Type:	Private
Federal Waste Generator Description:	Small Quantity Generator
Non-Notifier:	Not reported
Biennial Report Cycle:	Not reported
Accessibility:	Not reported
Active Site Indicator:	Handler Activities
State District Owner:	Not reported
State District:	Not reported
Mailing Address:	S BLOSSER
Mailing City,State,Zip:	SANTA MARIA, CA 93454-6803
Owner Name:	GARY WINTERS
Owner Type:	Private
Operator Name:	Not reported
Operator Type:	Not reported
Short-Term Generator Activity:	No
Importer Activity:	No
Mixed Waste Generator:	No
Transporter Activity:	No
Transfer Facility Activity:	No
Recycler Activity with Storage:	No
Small Quantity On-Site Burner Exemption:	No
Smelting Melting and Refining Furnace Exemption:	No
Underground Injection Control:	No
Off-Site Waste Receipt:	No
Universal Waste Indicator:	No
Universal Waste Destination Facility:	No
Federal Universal Waste:	No
Active Site Fed-Reg Treatment Storage and Disposal Facility:	Not reported
Active Site Converter Treatment storage and Disposal Facility:	Not reported
Active Site State-Reg Treatment Storage and Disposal Facility:	Not reported
Active Site State-Reg Handler:	---
Federal Facility Indicator:	Not reported
Hazardous Secondary Material Indicator:	NN
Sub-Part K Indicator:	Not reported
Commercial TSD Indicator:	No
Treatment Storage and Disposal Type:	Not reported
2018 GPRA Permit Baseline:	Not on the Baseline
2018 GPRA Renewals Baseline:	Not on the Baseline
Permit Renewals Workload Universe:	Not reported
Permit Workload Universe:	Not reported
Permit Progress Universe:	Not reported
Post-Closure Workload Universe:	Not reported
Closure Workload Universe:	Not reported
202 GPRA Corrective Action Baseline:	No
Corrective Action Workload Universe:	No
Subject to Corrective Action Universe:	No
Non-TSDFs Where RCRA CA has Been Imposed Universe:	No
TSDFs Potentially Subject to CA Under 3004 (u)/(v) Universe:	No
TSDFs Only Subject to CA under Discretionary Auth Universe:	No
Corrective Action Priority Ranking:	No NCAPS ranking
Environmental Control Indicator:	No
Institutional Control Indicator:	No
Human Exposure Controls Indicator:	N/A
Groundwater Controls Indicator:	N/A
Operating TSDF Universe:	Not reported
Full Enforcement Universe:	Not reported

CAL MARIA ENGINES (Continued) **1001122760**

Significant Non-Complier Universe:	No
Unaddressed Significant Non-Complier Universe:	No
Addressed Significant Non-Complier Universe:	No
Significant Non-Complier With a Compliance Schedule Universe:	No
Financial Assurance Required:	Not reported
Handler Date of Last Change:	2000-09-15 17:30:55.0
Recognized Trader-Importer:	No
Recognized Trader-Exporter:	No
Importer of Spent Lead Acid Batteries:	No
Exporter of Spent Lead Acid Batteries:	No
Recycler Activity Without Storage:	Not reported
Manifest Broker:	Not reported
Sub-Part P Indicator:	Not reported

Handler - Owner Operator:

Owner/Operator Indicator:	Owner
Owner/Operator Name:	GARY WINTERS
Legal Status:	Private
Date Became Current:	Not reported
Date Ended Current:	Not reported
Owner/Operator Address:	PO BOX 1699
Owner/Operator City,State,Zip:	SANTA MARIA, CA 93456-1699
Owner/Operator Telephone:	805-922-7818
Owner/Operator Telephone Ext:	Not reported
Owner/Operator Fax:	Not reported
Owner/Operator Email:	Not reported

Historic Generators:

Receive Date:	1996-10-29 00:00:00.0
Handler Name:	CAL MARIA ENGINES
Federal Waste Generator Description:	Small Quantity Generator
State District Owner:	Not reported
Large Quantity Handler of Universal Waste:	No
Recognized Trader Importer:	No
Recognized Trader Exporter:	No
Spent Lead Acid Battery Importer:	No
Spent Lead Acid Battery Exporter:	No
Current Record:	Yes
Non Storage Recycler Activity:	Not reported
Electronic Manifest Broker:	Not reported

List of NAICS Codes and Descriptions:

NAICS Codes:	No NAICS Codes Found

Facility Has Received Notices of Violations:

Violations:	No Violations Found

Evaluation Action Summary:

Evaluations:	No Evaluations Found

FINDS:

Registry ID:	110002914641

CAL MARIA ENGINES (Continued) **1001122760**

Click Here:

Environmental Interest/Information System:
RCRAInfo is a national information system that supports the Resource Conservation and Recovery Act (RCRA) program through the tracking of events and activities related to facilities that generate, transport, and treat, store, or dispose of hazardous waste. RCRAInfo allows RCRA program staff to track the notification, permit, compliance, and corrective action activities required under RCRA.

Click this hyperlink while viewing on your computer to access additional FINDS: detail in the EDR Site Report.

ECHO:

Envid:	1001122760
Registry ID:	110002914641
DFR URL:	http://echo.epa.gov/detailed-facility-report?fid=110002914641
Name:	CAL MARIA ENGINES
Address:	1441 S BLOSSER
City,State,Zip:	SANTA MARIA, CA 93454

A9 **RANCHO NUEVO HARVESTING INC** **RCRA NonGen / NLR** **1024860330**
1429 S BLOSSER RD **CAL000428620**
< 1/8 **SANTA MARIA, CA 93455**
1 ft.

Site 9 of 18 in cluster A

Relative: Higher
Actual: 203 ft.

RCRA NonGen / NLR:

Date Form Received by Agency:	2017-06-20 00:00:00.0
Handler Name:	RANCHO NUEVO HARVESTING INC
Handler Address:	1429 S BLOSSER RD
Handler City,State,Zip:	SANTA MARIA, CA 93455
EPA ID:	CAL000428620
Contact Name:	CESAR CONTRERAS
Contact Address:	1429 S BLOSSER RD
Contact City,State,Zip:	SANTA MARIA, CA 93456-1640
Contact Telephone:	805-310-3656
Contact Fax:	805-346-6412
Contact Email:	TRACY@RANCHOHARVEST.COM
Contact Title:	Not reported
EPA Region:	09
Land Type:	Not reported
Federal Waste Generator Description:	Not a generator, verified
Non-Notifier:	Not reported
Biennial Report Cycle:	Not reported
Accessibility:	Not reported
Active Site Indicator:	Handler Activities
State District Owner:	Not reported
State District:	Not reported
Mailing Address:	PO BOX 1640
Mailing City,State,Zip:	SANTA MARIA, CA 93456
Owner Name:	RANCHO HARVESTING INC
Owner Type:	Other
Operator Name:	CESAR CONTRERAS
Operator Type:	Other
Short-Term Generator Activity:	No
Importer Activity:	No
Mixed Waste Generator:	No

RANCHO NUEVO HARVESTING INC (Continued) **1024860330**

Transporter Activity:	No
Transfer Facility Activity:	No
Recycler Activity with Storage:	No
Small Quantity On-Site Burner Exemption:	No
Smelting Melting and Refining Furnace Exemption:	No
Underground Injection Control:	No
Off-Site Waste Receipt:	No
Universal Waste Indicator:	Yes
Universal Waste Destination Facility:	Yes
Federal Universal Waste:	No
Active Site Fed-Reg Treatment Storage and Disposal Facility:	Not reported
Active Site Converter Treatment storage and Disposal Facility:	Not reported
Active Site State-Reg Treatment Storage and Disposal Facility:	Not reported
Active Site State-Reg Handler:	---
Federal Facility Indicator:	Not reported
Hazardous Secondary Material Indicator:	N
Sub-Part K Indicator:	Not reported
Commercial TSD Indicator:	No
Treatment Storage and Disposal Type:	Not reported
2018 GPRA Permit Baseline:	Not on the Baseline
2018 GPRA Renewals Baseline:	Not on the Baseline
Permit Renewals Workload Universe:	Not reported
Permit Workload Universe:	Not reported
Permit Progress Universe:	Not reported
Post-Closure Workload Universe:	Not reported
Closure Workload Universe:	Not reported
202 GPRA Corrective Action Baseline:	No
Corrective Action Workload Universe:	No
Subject to Corrective Action Universe:	No
Non-TSDFs Where RCRA CA has Been Imposed Universe:	No
TSDFs Potentially Subject to CA Under 3004 (u)/(v) Universe:	No
TSDFs Only Subject to CA under Discretionary Auth Universe:	No
Corrective Action Priority Ranking:	No NCAPS ranking
Environmental Control Indicator:	No
Institutional Control Indicator:	No
Human Exposure Controls Indicator:	N/A
Groundwater Controls Indicator:	N/A
Operating TSDF Universe:	Not reported
Full Enforcement Universe:	Not reported
Significant Non-Complier Universe:	No
Unaddressed Significant Non-Complier Universe:	No
Addressed Significant Non-Complier Universe:	No
Significant Non-Complier With a Compliance Schedule Universe:	No
Financial Assurance Required:	Not reported
Handler Date of Last Change:	2018-09-07 19:36:04.0
Recognized Trader-Importer:	No
Recognized Trader-Exporter:	No
Importer of Spent Lead Acid Batteries:	No
Exporter of Spent Lead Acid Batteries:	No
Recycler Activity Without Storage:	No
Manifest Broker:	No
Sub-Part P Indicator:	No

Handler - Owner Operator:

Owner/Operator Indicator:	Owner
Owner/Operator Name:	RANCHO HARVESTING INC

RANCHO NUEVO HARVESTING INC (Continued) **1024860330**

Legal Status:	Other
Date Became Current:	Not reported
Date Ended Current:	Not reported
Owner/Operator Address:	1429 S BLOSSER RD
Owner/Operator City,State,Zip:	SANTA MARIA, CA 93455
Owner/Operator Telephone:	805-331-4012
Owner/Operator Telephone Ext:	Not reported
Owner/Operator Fax:	Not reported
Owner/Operator Email:	Not reported
Owner/Operator Indicator:	Operator
Owner/Operator Name:	CESAR CONTRERAS
Legal Status:	Other
Date Became Current:	Not reported
Date Ended Current:	Not reported
Owner/Operator Address:	1429 S BLOSSER RD
Owner/Operator City,State,Zip:	SANTA MARIA, CA 93456-1640
Owner/Operator Telephone:	805-310-3656
Owner/Operator Telephone Ext:	Not reported
Owner/Operator Fax:	Not reported
Owner/Operator Email:	Not reported

Historic Generators:

Receive Date:	2017-06-20 00:00:00.0
Handler Name:	RANCHO NUEVO HARVESTING INC
Federal Waste Generator Description:	Not a generator, verified
State District Owner:	Not reported
Large Quantity Handler of Universal Waste:	No
Recognized Trader Importer:	No
Recognized Trader Exporter:	No
Spent Lead Acid Battery Importer:	No
Spent Lead Acid Battery Exporter:	No
Current Record:	Yes
Non Storage Recycler Activity:	Not reported
Electronic Manifest Broker:	Not reported

List of NAICS Codes and Descriptions:

NAICS Code:	56299
NAICS Description:	ALL OTHER WASTE MANAGEMENT SERVICES

Facility Has Received Notices of Violations:

Violations:	No Violations Found

Evaluation Action Summary:

Evaluations:	No Evaluations Found

A10 **JOHN P DONOVAN CONST CO** **NPDES S117702836**
1429 S BLOSSER RD **CIWQS N/A**
< 1/8 **SANTA MARIA, CA 93458**
1 ft.

Site 10 of 18 in cluster A

Relative: Higher
Actual: 203 ft.

NPDES:

Name:	JOHN P DONOVAN CONST CO
Address:	1429 S BLOSSER RD
City,State,Zip:	SANTA MARIA, CA 93458
Facility Status:	Not reported
NPDES Number:	Not reported
Region:	Not reported
Agency Number:	Not reported
Regulatory Measure ID:	Not reported
Place ID:	Not reported
Order Number:	Not reported
WDID:	3 42I002766
Regulatory Measure Type:	Industrial
Program Type:	Not reported
Adoption Date Of Regulatory Measure:	Not reported
Effective Date Of Regulatory Measure:	Not reported
Termination Date Of Regulatory Measure:	Not reported
Expiration Date Of Regulatory Measure:	Not reported
Discharge Address:	Not reported
Discharge Name:	Not reported
Discharge City:	Not reported
Discharge State:	Not reported
Discharge Zip:	Not reported
Status:	Terminated
Status Date:	04/02/1992
Operator Name:	John P Donovan Construction Co
Operator Address:	PO Box 5549
Operator City:	Santa Maria
Operator State:	California
Operator Zip:	93456

NPDES as of 03/2018:

NPDES Number:	Not reported
Status:	Not reported
Agency Number:	Not reported
Region:	3
Regulatory Measure ID:	274239
Order Number:	Not reported
Regulatory Measure Type:	Industrial
Place ID:	Not reported
WDID:	3 42I002766
Program Type:	Not reported
Adoption Date Of Regulatory Measure:	Not reported
Effective Date Of Regulatory Measure:	Not reported
Expiration Date Of Regulatory Measure:	Not reported
Termination Date Of Regulatory Measure:	Not reported
Discharge Name:	Not reported
Discharge Address:	Not reported
Discharge City:	Not reported
Discharge State:	Not reported
Discharge Zip:	Not reported
Received Date:	05/09/2008
Processed Date:	04/02/1992
Status:	Terminated

JOHN P DONOVAN CONST CO (Continued) **S117702836**

Status Date:	04/02/1992
Place Size:	141460
Place Size Unit:	SqFt
Contact:	E B Wade
Contact Title:	Not reported
Contact Phone:	805-922-4366
Contact Phone Ext:	Not reported
Contact Email:	Not reported
Operator Name:	John P Donovan Construction Co
Operator Address:	PO Box 5549
Operator City:	Santa Maria
Operator State:	California
Operator Zip:	93456
Operator Contact:	E B Wade
Operator Contact Title:	Not reported
Operator Contact Phone:	805-922-4366
Operator Contact Phone Ext:	Not reported
Operator Contact Email:	Not reported
Operator Type:	Private Business
Developer:	Not reported
Developer Address:	Not reported
Developer City:	Not reported
Developer State:	California
Developer Zip:	Not reported
Developer Contact:	Not reported
Developer Contact Title:	Not reported
Constype Linear Utility Ind:	Not reported
Emergency Phone:	805-922-4366
Emergency Phone Ext:	Not reported
Constype Above Ground Ind:	Not reported
Constype Below Ground Ind:	Not reported
Constype Cable Line Ind:	Not reported
Constype Comm Line Ind:	Not reported
Constype Commertial Ind:	Not reported
Constype Electrical Line Ind:	Not reported
Constype Gas Line Ind:	Not reported
Constype Industrial Ind:	Not reported
Constype Other Description:	Not reported
Constype Other Ind:	Not reported
Constype Recons Ind:	Not reported
Constype Residential Ind:	Not reported
Constype Transport Ind:	Not reported
Constype Utility Description:	Not reported
Constype Utility Ind:	Not reported
Constype Water Sewer Ind:	Not reported
Dir Discharge Uswater Ind:	Not reported
Receiving Water Name:	City Of Santa Maria
Certifier:	Not reported
Certifier Title:	Not reported
Certification Date:	Not reported
Primary Sic:	2834-Pharmaceutical Preparations
Secondary Sic:	Not reported
Tertiary Sic:	Not reported

CIWQS:

Name:	JOHN P DONOVAN CONST CO

JOHN P DONOVAN CONST CO (Continued) **S117702836**

Address:	1429 S BLOSSER RD
City,State,Zip:	SANTA MARIA, CA 93458
Agency:	John P Donovan Construction Co
Agency Address:	PO Box 5549, Santa Maria, CA 93456
Place/Project Type:	Industrial - Pharmaceutical Preparations
SIC/NAICS:	2834
Region:	3
Program:	INDSTW
Regulatory Measure Status:	Terminated
Regulatory Measure Type:	Storm water industrial
Order Number:	2014-0057-DWQ
WDID:	3 42I002766
NPDES Number:	CAS000001
Adoption Date:	Not reported
Effective Date:	04/02/1992
Termination Date:	Not reported
Expiration/Review Date:	Not reported
Design Flow:	Not reported
Major/Minor:	Not reported
Complexity:	Not reported
TTWQ:	Not reported
Enforcement Actions within 5 years:	0
Violations within 5 years:	0
Latitude:	34.9357
Longitude:	-120.45382

A11 **RANCHO HARVEST** **FINDS** **1023373278**
1429 S BLOSSER RD **ECHO** **N/A**
< 1/8 **SANTA MARIA, CA 93458**
1 ft.

Site 11 of 18 in cluster A

Relative: **Higher**
Actual: **203 ft.**

FINDS:
Registry ID: 110066712178

Click Here:

Environmental Interest/Information System:
RCRAInfo is a national information system that supports the Resource Conservation and Recovery Act (RCRA) program through the tracking of events and activities related to facilities that generate, transport, and treat, store, or dispose of hazardous waste. RCRAInfo allows RCRA program staff to track the notification, permit, compliance, and corrective action activities required under RCRA.
STATE MASTER

Click this hyperlink while viewing on your computer to access additional FINDS: detail in the EDR Site Report.

ECHO:

Envid:	1023373278
Registry ID:	110066712178
DFR URL:	http://echo.epa.gov/detailed-facility-report?fid=110066712178
Name:	RANCHO HARVEST
Address:	1429 S BLOSSER RD
City,State,Zip:	SANTA MARIA, CA 93458

A12 **RANCHO HARVEST** **CIWQS** **S111292513**
1437 SOUTH BLOSSER ROAD **N/A**
< 1/8 **SANTA MARIA, CA 93454**
1 ft.

Site 12 of 18 in cluster A

Relative: **Higher**
Actual: **203 ft.**

CIWQS:

Name:	RANCHO HARVEST
Address:	1437 SOUTH BLOSSER ROAD
City,State,Zip:	SANTA MARIA, CA 93454
Agency:	Rancho Harvest
Agency Address:	1503 East Main Street, Santa Maria, CA 93456
Place/Project Type:	Construction - Commercial
SIC/NAICS:	Not reported
Region:	3
Program:	CONSTW
Regulatory Measure Status:	Terminated
Regulatory Measure Type:	Storm water construction
Order Number:	2009-0009-DWQ
WDID:	3 42C362051
NPDES Number:	CAS000002
Adoption Date:	Not reported
Effective Date:	09/27/2011
Termination Date:	03/07/2013
Expiration/Review Date:	Not reported
Design Flow:	Not reported
Major/Minor:	Not reported
Complexity:	Not reported
TTWQ:	Not reported
Enforcement Actions within 5 years:	0
Violations within 5 years:	0
Latitude:	34.935556
Longitude:	-120.455278

A13 **RANCHO HARVEST** **CERS HAZ WASTE** **S113073283**
1429 S BLOSSER RD **HAZNET** **N/A**
< 1/8 **SANTA MARIA, CA 93458** **CERS**
1 ft. **HWTS**

Site 13 of 18 in cluster A

Relative: **Higher**
Actual: **203 ft.**

CERS HAZ WASTE:

Name:	RANCHO NUEVO HARVESTING, INC.
Address:	1429 S BLOSSER RD
City,State,Zip:	SANTA MARIA, CA 93458
Site ID:	400375
CERS ID:	10211029
CERS Description:	Hazardous Waste Generator

HAZNET:

Name:	RANCHO HARVEST
Address:	1429 S BLOSSER RD
Address 2:	Not reported
City,State,Zip:	SANTA MARIA, CA 934565519
Contact:	LINO ESPARZA
Telephone:	8059287598
Mailing Name:	Not reported
Mailing Address:	PO BOX 5519
Year:	2018

RANCHO HARVEST (Continued) **S113073283**

Gepaid:	CAL000129188
TSD EPA ID:	AZR000515924
CA Waste Code:	352 - Other organic solids
Disposal Method:	H141 - Storage, Bulking, And/Or Transfer Off Site--No Treatment/Reovery (H010-H129) Or (H131-H135)
Tons:	0.20000
Year:	2017
Gepaid:	CAL000129188
TSD EPA ID:	CAD097030993
CA Waste Code:	352 - Other organic solids
Disposal Method:	H141 - Storage, Bulking, And/Or Transfer Off Site--No Treatment/Reovery (H010-H129) Or (H131-H135)
Tons:	0.1
Year:	2016
Gepaid:	CAL000129188
TSD EPA ID:	AZR000515924
CA Waste Code:	352 - Other organic solids
Disposal Method:	H141 - Storage, Bulking, And/Or Transfer Off Site--No Treatment/Reovery (H010-H129) Or (H131-H135)
Tons:	0.525
Year:	2016
Gepaid:	CAL000129188
TSD EPA ID:	CAD097030993
CA Waste Code:	352 - Other organic solids
Disposal Method:	H141 - Storage, Bulking, And/Or Transfer Off Site--No Treatment/Reovery (H010-H129) Or (H131-H135)
Tons:	0.25
Year:	2015
Gepaid:	CAL000129188
TSD EPA ID:	CAD097030993
CA Waste Code:	352 - Other organic solids
Disposal Method:	H141 - Storage, Bulking, And/Or Transfer Off Site--No Treatment/Reovery (H010-H129) Or (H131-H135)
Tons:	0.3
Year:	2015
Gepaid:	CAL000129188
TSD EPA ID:	CAT080013352
CA Waste Code:	343 - Unspecified organic liquid mixture
Disposal Method:	H061 - Fuel Blending Prior To Energy Recovery At Another Site
Tons:	0.187
Year:	2013
Gepaid:	CAL000129188
TSD EPA ID:	CAD980887418
CA Waste Code:	223 - Unspecified oil-containing waste
Disposal Method:	H141 - Storage, Bulking, And/Or Transfer Off Site--No Treatment/Reovery (H010-H129) Or (H131-H135)
Tons:	1.1
Year:	2012
Gepaid:	CAL000129188
TSD EPA ID:	CAD980887418

RANCHO HARVEST (Continued) **S113073283**

CA Waste Code: 223 - Unspecified oil-containing waste
Disposal Method: H141 - Storage, Bulking, And/Or Transfer Off Site--No Treatment/Reovery (H010-H129) Or (H131-H135)
Tons: 1

Year: 2011
Gepaid: CAL000129188
TSD EPA ID: CAT000613976
CA Waste Code: 213 - Hydrocarbon solvents (benzene, hexane, Stoddard, Etc.)
Disposal Method: H141 - Storage, Bulking, And/Or Transfer Off Site--No Treatment/Reovery (H010-H129) Or (H131-H135)
Tons: 0.06255

Year: 2010
Gepaid: CAL000129188
TSD EPA ID: CAT000613976
CA Waste Code: 213 - Hydrocarbon solvents (benzene, hexane, Stoddard, Etc.)
Disposal Method: H141 - Storage, Bulking, And/Or Transfer Off Site--No Treatment/Reovery (H010-H129) Or (H131-H135)
Tons: 0.06255

Click this hyperlink while viewing on your computer to access
7 additional CA HAZNET: record(s) in the EDR Site Report.

Additional Info:
Year: 2010
Gen EPA ID: CAL000129188

Shipment Date: 20100831
Creation Date: 2/1/2011 18:30:08
Receipt Date: 20100909
Manifest ID: 002161371SKS
Trans EPA ID: TXR000050930
Trans Name: SAFETY-KLEEN SYSTEMS INC
Trans 2 EPA ID: Not reported
Trans 2 Name: Not reported
TSDF EPA ID: CAT000613976
Trans Name: SAFETY-KLEEN SYSTEMS INC
TSDF Alt EPA ID: Not reported
TSDF Alt Name: Not reported
Waste Code Description: 213 - Hydrocarbon solvents (benzene, hexane, Stoddard, etc.
RCRA Code: D039
Meth Code: H141 - Storage, Bulking, And/Or Transfer Off Site--No Treatment/Reovery (H010-H129) Or (H131-H135)
Quantity Tons: 0.06255
Waste Quantity: 15
Quantity Unit: G
Additional Code 1: Not reported
Additional Code 2: Not reported
Additional Code 3: Not reported
Additional Code 4: Not reported
Additional Code 5: Not reported

Additional Info:
Year: 2000

RANCHO HARVEST (Continued) **S113073283**

Gen EPA ID:	CAL000129188
Shipment Date:	20000412
Creation Date:	6/13/2000 0:00:00
Receipt Date:	20000412
Manifest ID:	99436277
Trans EPA ID:	CAD982413262
Trans Name:	Not reported
Trans 2 EPA ID:	Not reported
Trans 2 Name:	Not reported
TSDF EPA ID:	CAD982446858
Trans Name:	Not reported
TSDF Alt EPA ID:	CAD982446858
TSDF Alt Name:	Not reported
Waste Code Description:	134 - Aqueous solution with <10% total organic residues
RCRA Code:	Not reported
Meth Code:	H01 - Transfer Station
Quantity Tons:	0.231
Waste Quantity:	55
Quantity Unit:	G
Additional Code 1:	Not reported
Additional Code 2:	Not reported
Additional Code 3:	Not reported
Additional Code 4:	Not reported
Additional Code 5:	Not reported

Additional Info:

Year:	2003
Gen EPA ID:	CAL000129188
Shipment Date:	20030418
Creation Date:	7/13/2003 18:31:11
Receipt Date:	20030425
Manifest ID:	22372731
Trans EPA ID:	TXR000050930
Trans Name:	Not reported
Trans 2 EPA ID:	Not reported
Trans 2 Name:	Not reported
TSDF EPA ID:	CAT000613893
Trans Name:	Not reported
TSDF Alt EPA ID:	CAT000613893
TSDF Alt Name:	Not reported
Waste Code Description:	134 - Aqueous solution with <10% total organic residues
RCRA Code:	Not reported
Meth Code:	H01 - Transfer Station
Quantity Tons:	0.1176
Waste Quantity:	28
Quantity Unit:	G
Additional Code 1:	Not reported
Additional Code 2:	Not reported
Additional Code 3:	Not reported
Additional Code 4:	Not reported
Additional Code 5:	Not reported
Shipment Date:	20030204
Creation Date:	5/18/2003 14:32:26
Receipt Date:	20030210

RANCHO HARVEST (Continued) **S113073283**

Manifest ID:	22115275
Trans EPA ID:	TXR000050930
Trans Name:	Not reported
Trans 2 EPA ID:	Not reported
Trans 2 Name:	Not reported
TSDF EPA ID:	CAT000613893
Trans Name:	Not reported
TSDF Alt EPA ID:	CAT000613893
TSDF Alt Name:	Not reported
Waste Code Description:	134 - Aqueous solution with <10% total organic residues
RCRA Code:	Not reported
Meth Code:	H01 - Transfer Station
Quantity Tons:	0.126
Waste Quantity:	30
Quantity Unit:	G
Additional Code 1:	Not reported
Additional Code 2:	Not reported
Additional Code 3:	Not reported
Additional Code 4:	Not reported
Additional Code 5:	Not reported

Additional Info:

Year:	2017
Gen EPA ID:	CAL000129188
Shipment Date:	20170517
Creation Date:	5/17/2018 18:30:51
Receipt Date:	20170523
Manifest ID:	016866549JJK
Trans EPA ID:	CAD028277036
Trans Name:	ASBURY ENVIRONMENTAL SERVICES
Trans 2 EPA ID:	Not reported
Trans 2 Name:	Not reported
TSDF EPA ID:	CAD097030993
Trans Name:	US ECOLOGY VERNON INC
TSDF Alt EPA ID:	Not reported
TSDF Alt Name:	Not reported
Waste Code Description:	352 - Other organic solids
RCRA Code:	Not reported
Meth Code:	H141 - Storage, Bulking, And/Or Transfer Off Site--No Treatment/Reovery (H010-H129) Or (H131-H135)
Quantity Tons:	0.1
Waste Quantity:	200
Quantity Unit:	P
Additional Code 1:	Not reported
Additional Code 2:	Not reported
Additional Code 3:	Not reported
Additional Code 4:	Not reported
Additional Code 5:	Not reported

Additional Info:

Year:	2008
Gen EPA ID:	CAL000129188
Shipment Date:	20080828
Creation Date:	1/28/2009 18:30:25

RANCHO HARVEST (Continued) **S113073283**

Receipt Date:	20080829
Manifest ID:	003937879JJK
Trans EPA ID:	CAD008252405
Trans Name:	PACIFIC COAST LACQUER
Trans 2 EPA ID:	Not reported
Trans 2 Name:	Not reported
TSDF EPA ID:	CAD008252405
Trans Name:	PACIFIC RESOURCE RECOVERY
TSDF Alt EPA ID:	Not reported
TSDF Alt Name:	Not reported
Waste Code Description:	214 - Unspecified solvent mixture
RCRA Code:	F005
Meth Code:	H061 - Fuel Blending Prior To Energy Recovery At Another Site
Quantity Tons:	0.342
Waste Quantity:	95
Quantity Unit:	G
Additional Code 1:	F003
Additional Code 2:	D001
Additional Code 3:	Not reported
Additional Code 4:	Not reported
Additional Code 5:	Not reported

Shipment Date:	20080826
Creation Date:	10/13/2008 18:30:32
Receipt Date:	20080902
Manifest ID:	004007684JJK
Trans EPA ID:	CAD982413262
Trans Name:	EVERGREEN ENVIRONMENTAL SERVICES
Trans 2 EPA ID:	Not reported
Trans 2 Name:	Not reported
TSDF EPA ID:	CAD980887418
Trans Name:	EVERGREEN OIL INC
TSDF Alt EPA ID:	Not reported
TSDF Alt Name:	Not reported
Waste Code Description:	223 - Unspecified oil-containing waste
RCRA Code:	Not reported
Meth Code:	H141 - Storage, Bulking, And/Or Transfer Off Site--No Treatment/Reovery (H010-H129) Or (H131-H135)
Quantity Tons:	0.3
Waste Quantity:	600
Quantity Unit:	P
Additional Code 1:	Not reported
Additional Code 2:	Not reported
Additional Code 3:	Not reported
Additional Code 4:	Not reported
Additional Code 5:	Not reported

Shipment Date:	20080715
Creation Date:	9/10/2008 18:30:39
Receipt Date:	20080721
Manifest ID:	003783440JJK
Trans EPA ID:	CAD982413262
Trans Name:	EVERGREEN ENVIRONMENTAL SERVICES
Trans 2 EPA ID:	Not reported
Trans 2 Name:	Not reported
TSDF EPA ID:	CAD980887418
Trans Name:	EVERGREEN OIL INC

RANCHO HARVEST (Continued) **S113073283**

TSDF Alt EPA ID:	Not reported
TSDF Alt Name:	Not reported
Waste Code Description:	223 - Unspecified oil-containing waste
RCRA Code:	Not reported
Meth Code:	H141 - Storage, Bulking, And/Or Transfer Off Site--No Treatment/Reovery (H010-H129) Or (H131-H135)
Quantity Tons:	0.2
Waste Quantity:	400
Quantity Unit:	P
Additional Code 1:	Not reported
Additional Code 2:	Not reported
Additional Code 3:	Not reported
Additional Code 4:	Not reported
Additional Code 5:	Not reported
Shipment Date:	20080523
Creation Date:	9/4/2008 18:30:30
Receipt Date:	20080602
Manifest ID:	003783220JJK
Trans EPA ID:	CAD982413262
Trans Name:	EVERGREEN ENVIRONMENTAL SERVICES
Trans 2 EPA ID:	Not reported
Trans 2 Name:	Not reported
TSDF EPA ID:	CAD980887418
Trans Name:	EVERGREEN OIL INC
TSDF Alt EPA ID:	Not reported
TSDF Alt Name:	Not reported
Waste Code Description:	223 - Unspecified oil-containing waste
RCRA Code:	Not reported
Meth Code:	H141 - Storage, Bulking, And/Or Transfer Off Site--No Treatment/Reovery (H010-H129) Or (H131-H135)
Quantity Tons:	0.2
Waste Quantity:	400
Quantity Unit:	P
Additional Code 1:	Not reported
Additional Code 2:	Not reported
Additional Code 3:	Not reported
Additional Code 4:	Not reported
Additional Code 5:	Not reported
Shipment Date:	20080115
Creation Date:	6/25/2008 18:30:15
Receipt Date:	20080117
Manifest ID:	003326218JJK
Trans EPA ID:	CAD008252405
Trans Name:	PACIFIC COAST LACQUER
Trans 2 EPA ID:	Not reported
Trans 2 Name:	Not reported
TSDF EPA ID:	CAD008252405
Trans Name:	PACIFIC RESOURCE RECOVERY
TSDF Alt EPA ID:	Not reported
TSDF Alt Name:	Not reported
Waste Code Description:	214 - Unspecified solvent mixture
RCRA Code:	F005
Meth Code:	H061 - Fuel Blending Prior To Energy Recovery At Another Site
Quantity Tons:	0.198
Waste Quantity:	55

RANCHO HARVEST (Continued) **S113073283**

Quantity Unit:	G
Additional Code 1:	F003
Additional Code 2:	D001
Additional Code 3:	Not reported
Additional Code 4:	Not reported
Additional Code 5:	Not reported

Additional Info:

Year:	2011
Gen EPA ID:	CAL000129188
Shipment Date:	20110207
Creation Date:	6/27/2011 18:30:19
Receipt Date:	20110216
Manifest ID:	002161703SKS
Trans EPA ID:	TXR000050930
Trans Name:	SAFETY-KLEEN SYSTEMS INC
Trans 2 EPA ID:	Not reported
Trans 2 Name:	Not reported
TSDF EPA ID:	CAT000613976
Trans Name:	SAFETY-KLEEN SYSTEMS INC
TSDF Alt EPA ID:	Not reported
TSDF Alt Name:	Not reported
Waste Code Description:	213 - Hydrocarbon solvents (benzene, hexane, Stoddard, etc.
RCRA Code:	D039
Meth Code:	H141 - Storage, Bulking, And/Or Transfer Off Site--No Treatment/Reovery (H010-H129) Or (H131-H135)
Quantity Tons:	0.06255
Waste Quantity:	15
Quantity Unit:	G
Additional Code 1:	Not reported
Additional Code 2:	Not reported
Additional Code 3:	Not reported
Additional Code 4:	Not reported
Additional Code 5:	Not reported

Additional Info:

Year:	2015
Gen EPA ID:	CAL000129188
Shipment Date:	20151231
Creation Date:	3/4/2016 22:15:32
Receipt Date:	20160105
Manifest ID:	015236366JJK
Trans EPA ID:	CAD028277036
Trans Name:	ASBURY ENVIRONMENTAL SERVICES
Trans 2 EPA ID:	Not reported
Trans 2 Name:	Not reported
TSDF EPA ID:	CAT080013352
Trans Name:	DEMENNO / KERDOON
TSDF Alt EPA ID:	Not reported
TSDF Alt Name:	Not reported
Waste Code Description:	343 - Unspecified organic liquid mixture
RCRA Code:	D001
Meth Code:	H061 - Fuel Blending Prior To Energy Recovery At Another Site
Quantity Tons:	0.187

RANCHO HARVEST (Continued) **S113073283**

Waste Quantity:	55
Quantity Unit:	G
Additional Code 1:	Not reported
Additional Code 2:	Not reported
Additional Code 3:	Not reported
Additional Code 4:	Not reported
Additional Code 5:	Not reported
Shipment Date:	20151216
Creation Date:	2/10/2016 22:15:22
Receipt Date:	20151218
Manifest ID:	015152652JJK
Trans EPA ID:	CAD028277036
Trans Name:	ASBURY ENVIRONMENTAL SERVICES
Trans 2 EPA ID:	Not reported
Trans 2 Name:	Not reported
TSDF EPA ID:	CAD097030993
Trans Name:	EVOQUA WATER TECHNOLOGIES LLC
TSDF Alt EPA ID:	Not reported
TSDF Alt Name:	Not reported
Waste Code Description:	352 - Other organic solids
RCRA Code:	Not reported
Meth Code:	H141 - Storage, Bulking, And/Or Transfer Off Site--No Treatment/Reovery (H010-H129) Or (H131-H135)
Quantity Tons:	0.3
Waste Quantity:	600
Quantity Unit:	P
Additional Code 1:	Not reported
Additional Code 2:	Not reported
Additional Code 3:	Not reported
Additional Code 4:	Not reported
Additional Code 5:	Not reported

Additional Info:

Year:	1998
Gen EPA ID:	CAL000129188
Shipment Date:	19980805
Creation Date:	2/8/1999 0:00:00
Receipt Date:	19980805
Manifest ID:	96744940
Trans EPA ID:	CAD982413262
Trans Name:	Not reported
Trans 2 EPA ID:	Not reported
Trans 2 Name:	Not reported
TSDF EPA ID:	CAD982446858
Trans Name:	Not reported
TSDF Alt EPA ID:	Not reported
TSDF Alt Name:	Not reported
Waste Code Description:	134 - Aqueous solution with <10% total organic residues
RCRA Code:	Not reported
Meth Code:	H01 - Transfer Station
Quantity Tons:	0.231
Waste Quantity:	55
Quantity Unit:	G
Additional Code 1:	Not reported
Additional Code 2:	Not reported

RANCHO HARVEST (Continued) **S113073283**

Additional Code 3:	Not reported
Additional Code 4:	Not reported
Additional Code 5:	Not reported

Additional Info:

Year:	2016
Gen EPA ID:	CAL000129188
Shipment Date:	20151231
Creation Date:	3/4/2016 22:15:32
Receipt Date:	20160105
Manifest ID:	015236366JJK
Trans EPA ID:	CAD028277036
Trans Name:	ASBURY ENVIRONMENTAL SERVICES
Trans 2 EPA ID:	Not reported
Trans 2 Name:	Not reported
TSDF EPA ID:	CAT080013352
Trans Name:	DEMENNO / KERDOON
TSDF Alt EPA ID:	Not reported
TSDF Alt Name:	Not reported
Waste Code Description:	343 - Unspecified organic liquid mixture
RCRA Code:	D001
Meth Code:	H061 - Fuel Blending Prior To Energy Recovery At Another Site
Quantity Tons:	0.187
Waste Quantity:	55
Quantity Unit:	G
Additional Code 1:	Not reported
Additional Code 2:	Not reported
Additional Code 3:	Not reported
Additional Code 4:	Not reported
Additional Code 5:	Not reported
Shipment Date:	20151216
Creation Date:	2/10/2016 22:15:22
Receipt Date:	20151218
Manifest ID:	015152652JJK
Trans EPA ID:	CAD028277036
Trans Name:	ASBURY ENVIRONMENTAL SERVICES
Trans 2 EPA ID:	Not reported
Trans 2 Name:	Not reported
TSDF EPA ID:	CAD097030993
Trans Name:	EVOQUA WATER TECHNOLOGIES LLC
TSDF Alt EPA ID:	Not reported
TSDF Alt Name:	Not reported
Waste Code Description:	352 - Other organic solids
RCRA Code:	Not reported
Meth Code:	H141 - Storage, Bulking, And/Or Transfer Off Site--No Treatment/Reovery (H010-H129) Or (H131-H135)
Quantity Tons:	0.3
Waste Quantity:	600
Quantity Unit:	P
Additional Code 1:	Not reported
Additional Code 2:	Not reported
Additional Code 3:	Not reported
Additional Code 4:	Not reported
Additional Code 5:	Not reported

RANCHO HARVEST (Continued) **S113073283**

Additional Info:

Year:	2001
Gen EPA ID:	CAL000129188
Shipment Date:	20010710
Creation Date:	10/1/2001 0:00:00
Receipt Date:	20010712
Manifest ID:	21160948
Trans EPA ID:	CAD983609678
Trans Name:	Not reported
Trans 2 EPA ID:	Not reported
Trans 2 Name:	Not reported
TSDF EPA ID:	CAT080013352
Trans Name:	Not reported
TSDF Alt EPA ID:	CAT080013352
TSDF Alt Name:	Not reported
Waste Code Description:	223 - Unspecified oil-containing waste
RCRA Code:	Not reported
Meth Code:	R01 - Recycler
Quantity Tons:	9.4242
Waste Quantity:	2260
Quantity Unit:	G
Additional Code 1:	Not reported
Additional Code 2:	Not reported
Additional Code 3:	Not reported
Additional Code 4:	Not reported
Additional Code 5:	Not reported

Additional Info:

Year:	2012
Gen EPA ID:	CAL000129188
Shipment Date:	20120327
Creation Date:	5/22/2012 20:30:10
Receipt Date:	20120330
Manifest ID:	008641064JJK
Trans EPA ID:	CAD982413262
Trans Name:	EVERGREEN ENVIRONMENTAL SERVICES
Trans 2 EPA ID:	Not reported
Trans 2 Name:	Not reported
TSDF EPA ID:	CAD980887418
Trans Name:	EVERGREEN OIL INC
TSDF Alt EPA ID:	Not reported
TSDF Alt Name:	Not reported
Waste Code Description:	223 - Unspecified oil-containing waste
RCRA Code:	Not reported
Meth Code:	H141 - Storage, Bulking, And/Or Transfer Off Site--No Treatment/Reovery (H010-H129) Or (H131-H135)
Quantity Tons:	0.5
Waste Quantity:	1000
Quantity Unit:	P
Additional Code 1:	Not reported
Additional Code 2:	Not reported
Additional Code 3:	Not reported
Additional Code 4:	Not reported
Additional Code 5:	Not reported

RANCHO HARVEST (Continued) **S113073283**

Shipment Date:	20120126
Creation Date:	3/27/2012 20:30:35
Receipt Date:	20120203
Manifest ID:	007041834JJK
Trans EPA ID:	CAD982413262
Trans Name:	EVERGREEN ENVIRONMENTAL SERVICES
Trans 2 EPA ID:	Not reported
Trans 2 Name:	Not reported
TSDF EPA ID:	CAD980887418
Trans Name:	EVERGREEN OIL INC
TSDF Alt EPA ID:	Not reported
TSDF Alt Name:	Not reported
Waste Code Description:	223 - Unspecified oil-containing waste
RCRA Code:	Not reported
Meth Code:	H141 - Storage, Bulking, And/Or Transfer Off Site--No Treatment/Reovery (H010-H129) Or (H131-H135)
Quantity Tons:	0.5
Waste Quantity:	1000
Quantity Unit:	P
Additional Code 1:	Not reported
Additional Code 2:	Not reported
Additional Code 3:	Not reported
Additional Code 4:	Not reported
Additional Code 5:	Not reported

Additional Info:

Year:	2013
Gen EPA ID:	CAL000129188
Shipment Date:	20130807
Creation Date:	9/30/2013 22:15:16
Receipt Date:	20130815
Manifest ID:	009437308JJK
Trans EPA ID:	CAD982413262
Trans Name:	EVERGREEN ENVIRONMENTAL SERVICES
Trans 2 EPA ID:	Not reported
Trans 2 Name:	Not reported
TSDF EPA ID:	CAD980887418
Trans Name:	EVERGREEN OIL INC
TSDF Alt EPA ID:	Not reported
TSDF Alt Name:	Not reported
Waste Code Description:	223 - Unspecified oil-containing waste
RCRA Code:	Not reported
Meth Code:	H141 - Storage, Bulking, And/Or Transfer Off Site--No Treatment/Reovery (H010-H129) Or (H131-H135)
Quantity Tons:	0.3
Waste Quantity:	600
Quantity Unit:	P
Additional Code 1:	Not reported
Additional Code 2:	Not reported
Additional Code 3:	Not reported
Additional Code 4:	Not reported
Additional Code 5:	Not reported
Shipment Date:	20130102
Creation Date:	3/7/2013 22:15:18
Receipt Date:	20130104

RANCHO HARVEST (Continued) **S113073283**

Manifest ID:	009437217JJK
Trans EPA ID:	CAD982413262
Trans Name:	EVERGREEN ENVIRONMENTAL SERVICES
Trans 2 EPA ID:	Not reported
Trans 2 Name:	Not reported
TSDF EPA ID:	CAD980887418
Trans Name:	EVERGREEN OIL INC
TSDF Alt EPA ID:	Not reported
TSDF Alt Name:	Not reported
Waste Code Description:	223 - Unspecified oil-containing waste
RCRA Code:	Not reported
Meth Code:	H141 - Storage, Bulking, And/Or Transfer Off Site--No Treatment/Reovery (H010-H129) Or (H131-H135)
Quantity Tons:	0.8
Waste Quantity:	1600
Quantity Unit:	P
Additional Code 1:	Not reported
Additional Code 2:	Not reported
Additional Code 3:	Not reported
Additional Code 4:	Not reported
Additional Code 5:	Not reported

Additional Info:

Year:	2009
Gen EPA ID:	CAL000129188
Shipment Date:	20091103
Creation Date:	10/8/2010 18:31:11
Receipt Date:	20091106
Manifest ID:	004476236JJK
Trans EPA ID:	CAD982413262
Trans Name:	EVERGREEN ENVIRONMENTAL SERVICES
Trans 2 EPA ID:	Not reported
Trans 2 Name:	Not reported
TSDF EPA ID:	CAD980887418
Trans Name:	EVERGREEN OIL INC
TSDF Alt EPA ID:	Not reported
TSDF Alt Name:	Not reported
Waste Code Description:	223 - Unspecified oil-containing waste
RCRA Code:	Not reported
Meth Code:	H141 - Storage, Bulking, And/Or Transfer Off Site--No Treatment/Reovery (H010-H129) Or (H131-H135)
Quantity Tons:	0.3
Waste Quantity:	600
Quantity Unit:	P
Additional Code 1:	Not reported
Additional Code 2:	Not reported
Additional Code 3:	Not reported
Additional Code 4:	Not reported
Additional Code 5:	Not reported
Shipment Date:	20090901
Creation Date:	10/20/2009 18:30:23
Receipt Date:	20090904
Manifest ID:	003995885JJK
Trans EPA ID:	CAD982413262
Trans Name:	EVERGREEN ENVIRONMENTAL SERVICES

RANCHO HARVEST (Continued) **S113073283**

Trans 2 EPA ID:	Not reported
Trans 2 Name:	Not reported
TSDF EPA ID:	CAD980887418
Trans Name:	EVERGREEN OIL INC
TSDF Alt EPA ID:	Not reported
TSDF Alt Name:	Not reported
Waste Code Description:	223 - Unspecified oil-containing waste
RCRA Code:	Not reported
Meth Code:	H141 - Storage, Bulking, And/Or Transfer Off Site--No Treatment/Reovery (H010-H129) Or (H131-H135)
Quantity Tons:	0.25
Waste Quantity:	500
Quantity Unit:	P
Additional Code 1:	Not reported
Additional Code 2:	Not reported
Additional Code 3:	Not reported
Additional Code 4:	Not reported
Additional Code 5:	Not reported
Shipment Date:	20090721
Creation Date:	8/28/2009 18:30:21
Receipt Date:	20090724
Manifest ID:	003995793JJK
Trans EPA ID:	CAD982413262
Trans Name:	EVERGREEN ENVIRONMENTAL SERVICES
Trans 2 EPA ID:	Not reported
Trans 2 Name:	Not reported
TSDF EPA ID:	CAD980887418
Trans Name:	EVERGREEN OIL INC
TSDF Alt EPA ID:	Not reported
TSDF Alt Name:	Not reported
Waste Code Description:	223 - Unspecified oil-containing waste
RCRA Code:	Not reported
Meth Code:	H141 - Storage, Bulking, And/Or Transfer Off Site--No Treatment/Reovery (H010-H129) Or (H131-H135)
Quantity Tons:	0.35
Waste Quantity:	700
Quantity Unit:	P
Additional Code 1:	Not reported
Additional Code 2:	Not reported
Additional Code 3:	Not reported
Additional Code 4:	Not reported
Additional Code 5:	Not reported
Shipment Date:	20090505
Creation Date:	6/16/2009 18:30:09
Receipt Date:	20090508
Manifest ID:	003995515JJK
Trans EPA ID:	CAD982413262
Trans Name:	EVERGREEN ENVIRONMENTAL SERVICES
Trans 2 EPA ID:	Not reported
Trans 2 Name:	Not reported
TSDF EPA ID:	CAD980887418
Trans Name:	EVERGREEN OIL INC
TSDF Alt EPA ID:	Not reported
TSDF Alt Name:	Not reported
Waste Code Description:	223 - Unspecified oil-containing waste

RANCHO HARVEST (Continued) **S113073283**

RCRA Code: Not reported
Meth Code: H141 - Storage, Bulking, And/Or Transfer Off Site--No Treatment/Reovery (H010-H129) Or (H131-H135)
Quantity Tons: 0.3
Waste Quantity: 600
Quantity Unit: P
Additional Code 1: Not reported
Additional Code 2: Not reported
Additional Code 3: Not reported
Additional Code 4: Not reported
Additional Code 5: Not reported

CERS:
Name: RANCHO NUEVO HARVESTING, INC.
Address: 1429 S BLOSSER RD
City,State,Zip: SANTA MARIA, CA 93458
Site ID: 400375
CERS ID: 10211029
CERS Description: Chemical Storage Facilities

Violations:
Site ID: 400375
Site Name: Rancho Nuevo Harvesting, Inc.
Violation Date: 11/24/2015
Citation: 22 CCR 12 66262.34(f) - California Code of Regulations, Title 22, Chapter 12, Section(s) 66262.34(f)
Violation Description: Failure to properly label hazardous waste accumulation containers with the following requirements: "Hazardous Waste", name and address of the generator, physical and chemical characteristics of the Hazardous Waste, and starting accumulation date.
Violation Notes: Returned to compliance on 12/09/2015.
Violation Division: Santa Barbara County Environmental Health Services
Violation Program: HW
Violation Source: CERS

Site ID: 400375
Site Name: Rancho Nuevo Harvesting, Inc.
Violation Date: 11/24/2015
Citation: HSC 6.11 25404.1 - California Health and Safety Code, Chapter 6.11, Section(s) 25404.1
Violation Description: Failure to obtain and/or maintain an active hazardous waste generator permit.
Violation Notes: Returned to compliance on 12/09/2015. not posted
Violation Division: Santa Barbara County Environmental Health Services
Violation Program: HW
Violation Source: CERS

Site ID: 400375
Site Name: Rancho Nuevo Harvesting, Inc.
Violation Date: 11/24/2015
Citation: HSC 6.5 Multiple Sections - California Health and Safety Code, Chapter 6.5, Section(s) Multiple Sections
Violation Description: Haz Waste Generator Program - Operations/Maintenance - General
Violation Notes: Returned to compliance on 12/09/2015.
Violation Division: Santa Barbara County Environmental Health Services
Violation Program: HW
Violation Source: CERS

RANCHO HARVEST (Continued) **S113073283**

Site ID:	400375
Site Name:	Rancho Nuevo Harvesting, Inc.
Violation Date:	11/24/2015
Citation:	HSC 6.5 25160.2 - California Health and Safety Code, Chapter 6.5, Section(s) 25160.2
Violation Description:	Failure to meet any of the following consolidated manifest requirements: 1) Legible receipts for each quantity of hazardous waste that is received from a generator, 2) The generator's information (name, address, identification number, contact person, telephone number of the generator, the signature of the generator or the generator's representative), 3) Date of the shipment, 4) The manifest number, 5) The volume or quantity of each waste stream received, 6) The name, address, and identification number of the authorized facility to which the hazardous waste will be transported, 7) The transporter's information (name, address, and identification number, the driver's signature), 8) A statement, signed by the generator, certifying that the generator has established a program to reduce the volume or quantity and toxicity of the hazardous waste to the degree economically practicable. 9) The generator shall retain each receipt for at least three years.
Violation Notes:	Returned to compliance on 12/09/2015.
Violation Division:	Santa Barbara County Environmental Health Services
Violation Program:	HW
Violation Source:	CERS

Site ID:	400375
Site Name:	Rancho Nuevo Harvesting, Inc.
Violation Date:	5/21/2019
Citation:	22 CCR 11 66261.7 - California Code of Regulations, Title 22, Chapter 11, Section(s) 66261.7
Violation Description:	Failure to manage empty containers greater than 5 gallons in capacity that previously held a hazardous material/waste in accordance with 22 CCR 11 66261.7 including but not limited to the following: (e)(2)By reclaiming its scrap value onsite or shipping the container or inner liner to a person who reclaims its scrap value; or (3) By reconditioning or re manufacturing the container or inner liner onsite for subsequent reuse, or shipping the container or inner liner to a person who reconditions or re-manufactures the container or inner liner; or (4) By shipping the container or inner liner to a supplier or to another intermediate collection location for accumulation prior to managing the container or inner liner pursuant to subsections (e)(2) or (e)(3) of 22 CCR 11 66261.7; or (i) By shipping the container or inner liner back to the supplier for the purpose of being refilled. (f) A container or an inner liner removed from a container larger than five gallons in capacity which is managed pursuant to subsection (e) of 22 CCR 11 66261.7 shall be marked with the date it has been emptied and shall be managed within one year of being emptied.
Violation Notes:	Returned to compliance on 05/21/2019. One pallet of empty 55-gallons drums not labeled. Corrected today.
Violation Division:	Santa Barbara County Environmental Health Services
Violation Program:	HW
Violation Source:	CERS

Site ID:	400375
Site Name:	Rancho Nuevo Harvesting, Inc.
Violation Date:	11/24/2015

RANCHO HARVEST (Continued) **S113073283**

Citation:	HSC 6.95 25508.1(a)-(e) - California Health and Safety Code, Chapter 6.95, Section(s) 25508.1(a)-(e)
Violation Description:	Failure to electronically update business plan within 30 days of any one of the following events: A 100 percent or more increase in the quantity of a previously disclosed material. Any handling of a previously undisclosed hazardous materials at or above reportable quantities. A change of business address, business ownership, or business name.
Violation Notes:	Returned to compliance on 12/18/2015.
Violation Division:	Santa Barbara County Environmental Health Services
Violation Program:	HMRRP
Violation Source:	CERS

Evaluation:

Eval General Type:	Compliance Evaluation Inspection
Eval Date:	05-21-2019
Violations Found:	No
Eval Type:	Routine done by local agency
Eval Notes:	HMBP inspection. Rancho Nuevo Harvesting - 1429 S Blosser Rd, Santa Maria.
Eval Division:	Santa Barbara County Environmental Health Services
Eval Program:	HMRRP
Eval Source:	CERS

Eval General Type:	Compliance Evaluation Inspection
Eval Date:	11-24-2015
Violations Found:	Yes
Eval Type:	Routine done by local agency
Eval Notes:	Not reported
Eval Division:	Santa Barbara County Environmental Health Services
Eval Program:	HMRRP
Eval Source:	CERS

Eval General Type:	Compliance Evaluation Inspection
Eval Date:	05-21-2019
Violations Found:	Yes
Eval Type:	Routine done by local agency
Eval Notes:	HWG inspection. Rancho Nuevo Harvesting - 1429 S Blosser Rd, Santa Maria.
Eval Division:	Santa Barbara County Environmental Health Services
Eval Program:	HW
Eval Source:	CERS

Eval General Type:	Compliance Evaluation Inspection
Eval Date:	11-24-2015
Violations Found:	Yes
Eval Type:	Routine done by local agency
Eval Notes:	Not reported
Eval Division:	Santa Barbara County Environmental Health Services
Eval Program:	HW
Eval Source:	CERS

Coordinates:

Site ID:	400375
Facility Name:	Rancho Nuevo Harvesting, Inc.
Env Int Type Code:	HMBP

RANCHO HARVEST (Continued) **S113073283**

Program ID: 10211029
Coord Name: Not reported
Ref Point Type Desc: Center of a facility or station.
Latitude: 34.936500
Longitude: -120.453910

Affiliation:
Affiliation Type Desc: Document Preparer
Entity Name: Tracy Bundy
Entity Title: Not reported
Affiliation Address: Not reported
Affiliation City: Not reported
Affiliation State: Not reported
Affiliation Country: Not reported
Affiliation Zip: Not reported
Affiliation Phone: Not reported

Affiliation Type Desc: Environmental Contact
Entity Name: Lino Esparza Jr
Entity Title: Not reported
Affiliation Address: PO BOX 1640
Affiliation City: SANTA MARIA
Affiliation State: CA
Affiliation Country: Not reported
Affiliation Zip: 93456
Affiliation Phone: Not reported

Affiliation Type Desc: Parent Corporation
Entity Name: Rancho Harvest
Entity Title: Not reported
Affiliation Address: Not reported
Affiliation City: Not reported
Affiliation State: Not reported
Affiliation Country: Not reported
Affiliation Zip: Not reported
Affiliation Phone: Not reported

Affiliation Type Desc: CUPA District
Entity Name: Santa Barbara County Env Health
Entity Title: Not reported
Affiliation Address: 225 Camino del Remedio
Affiliation City: Santa Barbara
Affiliation State: CA
Affiliation Country: Not reported
Affiliation Zip: 93110
Affiliation Phone: (805) 681-4927

Affiliation Type Desc: Facility Mailing Address
Entity Name: Mailing Address
Entity Title: Not reported
Affiliation Address: PO BOX 1640
Affiliation City: SANTA MARIA
Affiliation State: CA
Affiliation Country: Not reported
Affiliation Zip: 93456
Affiliation Phone: Not reported

RANCHO HARVEST (Continued) **S113073283**

Affiliation Type Desc:	Identification Signer
Entity Name:	Tracy Bundy
Entity Title:	Accounting Department
Affiliation Address:	Not reported
Affiliation City:	Not reported
Affiliation State:	Not reported
Affiliation Country:	Not reported
Affiliation Zip:	Not reported
Affiliation Phone:	Not reported

Affiliation Type Desc:	Legal Owner
Entity Name:	Rancho Nuevo Harvesting, Inc.
Entity Title:	Not reported
Affiliation Address:	PO BOX 1640
Affiliation City:	SANTA MARIA
Affiliation State:	CA
Affiliation Country:	United States
Affiliation Zip:	93456-5519
Affiliation Phone:	(805) 928-7598

Affiliation Type Desc:	Operator
Entity Name:	Rancho Nuevo Harvesting, Inc.
Entity Title:	Not reported
Affiliation Address:	Not reported
Affiliation City:	Not reported
Affiliation State:	Not reported
Affiliation Country:	Not reported
Affiliation Zip:	Not reported
Affiliation Phone:	(805) 928-7598

HWTS:

Name:	RANCHO HARVEST
Address:	1429 S BLOSSER RD
Address 2:	Not reported
City,State,Zip:	SANTA MARIA, CA 934580000
EPA ID:	CAL000129188
Inactive Date:	Not reported
Create Date:	10/25/1996
Last Act Date:	08/17/2020
Mailing Name:	Not reported
Mailing Address:	PO BOX 5519
Mailing Address 2:	Not reported
Mailing City,State,Zip:	SANTA MARIA, CA 934565519
Owner Name:	JESUS A MANRIQUEZ
Owner Address:	1429 S BLOSSER RD
Owner Address 2:	Not reported
Owner City,State,Zip:	SANTA MARIA, CA 934580000
Contact Name:	LINO ESPARZA
Contact Address:	1429 S BLOSSER RD
Contact Address 2:	Not reported
City,State,Zip:	SANTA MARIA, CA 93458

NAICS:

EPA ID:	CAL000129188
Create Date:	2002-03-14 16:36:28.000
NAICS Code:	811111

RANCHO HARVEST (Continued) **S113073283**

NAICS Description:	General Automotive Repair
Issued EPA ID Date:	1996-10-25 00:00:00
Inactive Date:	Not reported
Facility Name:	RANCHO HARVEST
Facility Address:	1429 S BLOSSER RD
Facility Address 2:	Not reported
Facility City:	SANTA MARIA
Facility County:	Not reported
Facility State:	CA
Facility Zip:	934580000

A14 **RANCHO HARVEST** **RCRA NonGen / NLR** **1024793088**
1429 S BLOSSER RD **CAL000129188**
< 1/8 **SANTA MARIA, CA 93458**
1 ft.

Site 14 of 18 in cluster A

Relative: **Higher**
Actual: **203 ft.**

RCRA NonGen / NLR:

Date Form Received by Agency:	1996-10-25 00:00:00.0
Handler Name:	RANCHO HARVEST
Handler Address:	1429 S BLOSSER RD
Handler City,State,Zip:	SANTA MARIA, CA 93458-0000
EPA ID:	CAL000129188
Contact Name:	LINO ESPARZA
Contact Address:	1429 S BLOSSER RD
Contact City,State,Zip:	SANTA MARIA, CA 93458
Contact Telephone:	805-928-7598
Contact Fax:	000-000-0000
Contact Email:	TRACY@RANCHOHARVEST.COM
Contact Title:	Not reported
EPA Region:	09
Land Type:	Not reported
Federal Waste Generator Description:	Not a generator, verified
Non-Notifier:	Not reported
Biennial Report Cycle:	Not reported
Accessibility:	Not reported
Active Site Indicator:	Handler Activities
State District Owner:	Not reported
State District:	Not reported
Mailing Address:	PO BOX 5519
Mailing City,State,Zip:	SANTA MARIA, CA 93456-5519
Owner Name:	JESUS A MANRIQUEZ
Owner Type:	Other
Operator Name:	LINO ESPARZA
Operator Type:	Other
Short-Term Generator Activity:	No
Importer Activity:	No
Mixed Waste Generator:	No
Transporter Activity:	No
Transfer Facility Activity:	No
Recycler Activity with Storage:	No
Small Quantity On-Site Burner Exemption:	No
Smelting Melting and Refining Furnace Exemption:	No
Underground Injection Control:	No
Off-Site Waste Receipt:	No
Universal Waste Indicator:	Yes
Universal Waste Destination Facility:	Yes

RANCHO HARVEST (Continued) **1024793088**

Federal Universal Waste:	No
Active Site Fed-Reg Treatment Storage and Disposal Facility:	Not reported
Active Site Converter Treatment storage and Disposal Facility:	Not reported
Active Site State-Reg Treatment Storage and Disposal Facility:	Not reported
Active Site State-Reg Handler:	---
Federal Facility Indicator:	Not reported
Hazardous Secondary Material Indicator:	N
Sub-Part K Indicator:	Not reported
Commercial TSD Indicator:	No
Treatment Storage and Disposal Type:	Not reported
2018 GPRA Permit Baseline:	Not on the Baseline
2018 GPRA Renewals Baseline:	Not on the Baseline
Permit Renewals Workload Universe:	Not reported
Permit Workload Universe:	Not reported
Permit Progress Universe:	Not reported
Post-Closure Workload Universe:	Not reported
Closure Workload Universe:	Not reported
202 GPRA Corrective Action Baseline:	No
Corrective Action Workload Universe:	No
Subject to Corrective Action Universe:	No
Non-TSDFs Where RCRA CA has Been Imposed Universe:	No
TSDFs Potentially Subject to CA Under 3004 (u)/(v) Universe:	No
TSDFs Only Subject to CA under Discretionary Auth Universe:	No
Corrective Action Priority Ranking:	No NCAPS ranking
Environmental Control Indicator:	No
Institutional Control Indicator:	No
Human Exposure Controls Indicator:	N/A
Groundwater Controls Indicator:	N/A
Operating TSDF Universe:	Not reported
Full Enforcement Universe:	Not reported
Significant Non-Complier Universe:	No
Unaddressed Significant Non-Complier Universe:	No
Addressed Significant Non-Complier Universe:	No
Significant Non-Complier With a Compliance Schedule Universe:	No
Financial Assurance Required:	Not reported
Handler Date of Last Change:	2018-09-05 15:42:57.0
Recognized Trader-Importer:	No
Recognized Trader-Exporter:	No
Importer of Spent Lead Acid Batteries:	No
Exporter of Spent Lead Acid Batteries:	No
Recycler Activity Without Storage:	No
Manifest Broker:	No
Sub-Part P Indicator:	No

Handler - Owner Operator:

Owner/Operator Indicator:	Operator
Owner/Operator Name:	LINO ESPARZA
Legal Status:	Other
Date Became Current:	Not reported
Date Ended Current:	Not reported
Owner/Operator Address:	1429 S BLOSSER RD
Owner/Operator City,State,Zip:	SANTA MARIA, CA 93458
Owner/Operator Telephone:	805-928-7598
Owner/Operator Telephone Ext:	Not reported
Owner/Operator Fax:	Not reported
Owner/Operator Email:	Not reported

RANCHO HARVEST (Continued) **1024793088**

Owner/Operator Indicator:	Owner
Owner/Operator Name:	JESUS A MANRIQUEZ
Legal Status:	Other
Date Became Current:	Not reported
Date Ended Current:	Not reported
Owner/Operator Address:	1429 S BLOSSER RD
Owner/Operator City,State,Zip:	SANTA MARIA, CA 93458-0000
Owner/Operator Telephone:	805-310-3617
Owner/Operator Telephone Ext:	Not reported
Owner/Operator Fax:	Not reported
Owner/Operator Email:	Not reported

Historic Generators:

Receive Date:	1996-10-25 00:00:00.0
Handler Name:	RANCHO HARVEST
Federal Waste Generator Description:	Not a generator, verified
State District Owner:	Not reported
Large Quantity Handler of Universal Waste:	No
Recognized Trader Importer:	No
Recognized Trader Exporter:	No
Spent Lead Acid Battery Importer:	No
Spent Lead Acid Battery Exporter:	No
Current Record:	Yes
Non Storage Recycler Activity:	Not reported
Electronic Manifest Broker:	Not reported

List of NAICS Codes and Descriptions:

NAICS Code:	811111
NAICS Description:	GENERAL AUTOMOTIVE REPAIR

Facility Has Received Notices of Violations:

Violations:	No Violations Found

Evaluation Action Summary:

Evaluations:	No Evaluations Found

A15 **RANCHO HARVEST** **CUPA Listings** **S103983639**
1429 S BLOSSER RD **N/A**
< 1/8 **SANTA MARIA, CA 93454**
1 ft.

Site 15 of 18 in cluster A

Relative: Higher
Actual: 203 ft.

CUPA SANTA BARBARA:

Name:	RANCHO HARVEST
Address:	1429 S BLOSSER RD
City,State,Zip:	SANTA MARIA, CA 93454
Facility Id:	FA0004024
Region:	SANTA BARBARA
Cross Street:	Not reported
Latitude:	Not reported
Longitude:	Not reported
Mailing Name:	RANCHO HARVEST INC
Mailing Care Of:	Not reported
Mailing Address:	PO BOX 5519
Mailing City:	SANTA MARIA

RANCHO HARVEST (Continued) **S103983639**

Mailing State:	CA
Mailing Zip Code:	934565519
Record Id:	PR0222187
Pe #:	2203
Current Status:	1
Name:	RANCHO HARVEST
Address:	1429 S BLOSSER RD
City,State,Zip:	SANTA MARIA, CA 93454
Facility Id:	FA0004024
Region:	SANTA BARBARA
Cross Street:	Not reported
Latitude:	Not reported
Longitude:	Not reported
Mailing Name:	RANCHO HARVEST INC
Mailing Care Of:	Not reported
Mailing Address:	PO BOX 5519
Mailing City:	SANTA MARIA
Mailing State:	CA
Mailing Zip Code:	934565519
Record Id:	PR0212187
Pe #:	2162
Current Status:	1
Name:	RANCHO HARVEST
Address:	1429 S BLOSSER RD
City,State,Zip:	SANTA MARIA, CA 93454
Facility Id:	FA0004024
Region:	SANTA BARBARA
Cross Street:	Not reported
Latitude:	Not reported
Longitude:	Not reported
Mailing Name:	RANCHO HARVEST INC
Mailing Care Of:	Not reported
Mailing Address:	PO BOX 5519
Mailing City:	SANTA MARIA
Mailing State:	CA
Mailing Zip Code:	934565519
Record Id:	PR0507588
Pe #:	2601
Current Status:	2

A16 **RANCHO NUEVO HARVESTING INC** **HAZNET S124916799**
1429 S BLOSSER RD **HWTS N/A**
< 1/8 **SANTA MARIA, CA 93455**
1 ft.

Site 16 of 18 in cluster A

Relative: Higher
Actual: 203 ft.

HAZNET:

Name:	RANCHO NUEVO HARVESTING INC
Address:	1429 S BLOSSER RD
Address 2:	Not reported
City,State,Zip:	SANTA MARIA, CA 93456
Contact:	LINO ESPARZA JR
Telephone:	8053103632
Mailing Name:	Not reported
Mailing Address:	PO BOX 1640

RANCHO NUEVO HARVESTING INC (Continued) **S124916799**

Year:	2019
Gepaid:	CAL000428620
TSD EPA ID:	AZR000521146
CA Waste Code:	352 - Other organic solids
Disposal Method:	H141 - Storage, Bulking, And/Or Transfer Off Site--No Treatment/Reovery (H010-H129) Or (H131-H135)
Tons:	2.00000

HWTS:

Name:	RANCHO NUEVO HARVESTING INC
Address:	1429 S BLOSSER RD
Address 2:	Not reported
City,State,Zip:	SANTA MARIA, CA 93455
EPA ID:	CAL000428620
Inactive Date:	Not reported
Create Date:	06/20/2017
Last Act Date:	08/17/2020
Mailing Name:	Not reported
Mailing Address:	PO BOX 1640
Mailing Address 2:	Not reported
Mailing City,State,Zip:	SANTA MARIA, CA 93456
Owner Name:	RANCHO HARVESTING INC
Owner Address:	1429 S BLOSSER RD
Owner Address 2:	Not reported
Owner City,State,Zip:	SANTA MARIA, CA 93455
Contact Name:	LINO ESPARZA JR
Contact Address:	1429 S BLOSSER RD
Contact Address 2:	PO BOX 1640
City,State,Zip:	SANTA MARIA, CA 934561640

NAICS:

EPA ID:	CAL000428620
Create Date:	2017-06-20 14:21:24.590
NAICS Code:	42183
NAICS Description:	Industrial Machinery and Equipment Wholesalers
Issued EPA ID Date:	2017-06-20 14:21:24.53700
Inactive Date:	Not reported
Facility Name:	RANCHO NUEVO HARVESTING INC
Facility Address:	1429 S BLOSSER RD
Facility Address 2:	Not reported
Facility City:	SANTA MARIA
Facility County:	Not reported
Facility State:	CA
Facility Zip:	93455

A17 **RANCHO NUEVO HARVESTING INC** **FINDS 1024636949**
1429 S BLOSSER RD **ECHO N/A**
< 1/8 **SANTA MARIA, CA 93455**
1 ft.

Site 17 of 18 in cluster A

Relative: FINDS:
Higher
Registry ID: 110070425336

Actual:
203 ft.
Click Here:

RANCHO NUEVO HARVESTING INC (Continued) **1024636949**

Environmental Interest/Information System:
RCRAInfo is a national information system that supports the Resource Conservation and Recovery Act (RCRA) program through the tracking of events and activities related to facilities that generate, transport, and treat, store, or dispose of hazardous waste. RCRAInfo allows RCRA program staff to track the notification, permit, compliance, and corrective action activities required under RCRA.

Click this hyperlink while viewing on your computer to access additional FINDS: detail in the EDR Site Report.

ECHO:

Envid:	1024636949
Registry ID:	110070425336
DFR URL:	http://echo.epa.gov/detailed-facility-report?fid=110070425336
Name:	RANCHO NUEVO HARVESTING INC
Address:	1429 S BLOSSER RD
City,State,Zip:	SANTA MARIA, CA 93455

A18 **VIKER TRACTOR CO INC** **HIST UST** **U001586069**
1429 S BLOSSER RD **N/A**
< 1/8 **SANTA MARIA, CA 93454**
1 ft.

Site 18 of 18 in cluster A

Relative: Higher
Actual: 203 ft.

HIST UST:

Name:	VIKER TRACTOR CO INC
Address:	1429 S BLOSSER RD
City,State,Zip:	SANTA MARIA, CA 93454
File Number:	0002CCD6
URL:	http://geotracker.waterboards.ca.gov/ustpdfs/pdf/0002CCD6.pdf
Region:	STATE
Facility ID:	00000002411
Facility Type:	Gas Station
Other Type:	IMPLEMENT DEALER
Contact Name:	DEAN R. VIKER
Telephone:	8059281757
Owner Name:	VIKER TRACTOR CO., INC.
Owner Address:	1429 S. BLOSSER RD.
Owner City,St,Zip:	SANTA MARIA,, CA 93454
Total Tanks:	0002
Tank Num:	001
Container Num:	1
Year Installed:	1979
Tank Capacity:	00001000
Tank Used for:	PRODUCT
Type of Fuel:	REGULAR
Container Construction Thickness:	Not reported
Leak Detection:	None
Tank Num:	002
Container Num:	2
Year Installed:	1979
Tank Capacity:	00001000
Tank Used for:	PRODUCT
Type of Fuel:	DIESEL
Container Construction Thickness:	Not reported

VIKER TRACTOR CO INC (Continued) **U001586069**

Leak Detection: None

Click here for Geo Tracker PDF:

---

19 **SPIESS CONSTRUCTION CO INC** **HAZNET S113466065**
1226 LA BREA AVE **HWTS N/A**
< 1/8 **SANTA MARIA, CA 93458**
1 ft.

Relative: Higher
Actual: 203 ft.

HAZNET:

Name:	SPIESS CONSTRUCTION CO INC
Address:	1226 LA BREA AVE
Address 2:	Not reported
City,State,Zip:	SANTA MARIA, CA 934586804
Contact:	BRUCE SHOUN/YARD MGR
Telephone:	8059375859
Mailing Name:	Not reported
Mailing Address:	PO BOX 2849
Year:	2010
Gepaid:	CAL000306176
TSD EPA ID:	KSD980633259
CA Waste Code:	331 - Off-specification, aged or surplus organics
Disposal Method:	H141 - Storage, Bulking, And/Or Transfer Off Site--No Treatment/Reovery (H010-H129) Or (H131-H135)
Tons:	1.35

Additional Info:

Year:	2010
Gen EPA ID:	CAL000306176
Shipment Date:	20100616
Creation Date:	1/24/2011 18:30:44
Receipt Date:	20100719
Manifest ID:	006911233JJK
Trans EPA ID:	CAR000114330
Trans Name:	UNIVAR USA INC
Trans 2 EPA ID:	CAR000047696
Trans 2 Name:	UNIVAR USA INC
TSDF EPA ID:	KSD980633259
Trans Name:	SYSTECH ENVIRONMENTAL CORPORATION
TSDF Alt EPA ID:	Not reported
TSDF Alt Name:	Not reported
Waste Code Description:	331 - Off-specification, aged, or surplus organics
RCRA Code:	D035
Meth Code:	H141 - Storage, Bulking, And/Or Transfer Off Site--No Treatment/Reovery (H010-H129) Or (H131-H135)
Quantity Tons:	1.35
Waste Quantity:	2700
Quantity Unit:	P
Additional Code 1:	D008
Additional Code 2:	D001
Additional Code 3:	Not reported
Additional Code 4:	Not reported
Additional Code 5:	Not reported

SPIESS CONSTRUCTION CO INC (Continued) **S113466065**

HWTS:

Name:	SPIESS CONSTRUCTION CO INC
Address:	1226 LA BREA AVE
Address 2:	Not reported
City,State,Zip:	SANTA MARIA, CA 934586804
EPA ID:	CAL000306176
Inactive Date:	07/10/2012
Create Date:	05/03/2006
Last Act Date:	11/01/2012
Mailing Name:	Not reported
Mailing Address:	PO BOX 2849
Mailing Address 2:	Not reported
Mailing City,State,Zip:	SANTA MARIA, CA 934570000
Owner Name:	SPIESS CONSTRUCTION CO INC
Owner Address:	PO BOX 2849
Owner Address 2:	Not reported
Owner City,State,Zip:	SANTA MARIA, CA 934570000
Contact Name:	BRUCE SHOUN/YARD MGR
Contact Address:	1226 LA BREA AVE
Contact Address 2:	Not reported
City,State,Zip:	SANTA MARIA, CA 934586804

NAICS:

EPA ID:	CAL000306176
Create Date:	2006-05-03 10:14:51.987
NAICS Code:	333414
NAICS Description:	Heating Equipment (except Warm Air Furnaces) Manufacturing
Issued EPA ID Date:	2006-05-03 10:14:51.95700
Inactive Date:	2012-07-10 00:00:00
Facility Name:	SPIESS CONSTRUCTION CO INC
Facility Address:	1226 LA BREA AVE
Facility Address 2:	Not reported
Facility City:	SANTA MARIA
Facility County:	Not reported
Facility State:	CA
Facility Zip:	934586804

B20 **YALE/CHASE EQUIPMENT AND SERVICES INC** **RCRA NonGen / NLR** **1024867771**
NNE **1333 S BLOSSER RD** **CAL000436369**
< 1/8 **SANTA MARIA, CA 93454**
0.008 mi.
40 ft. **Site 1 of 10 in cluster B**

Relative: **Higher**
Actual: **204 ft.**

RCRA NonGen / NLR:

Date Form Received by Agency:	2018-05-21 00:00:00.0
Handler Name:	YALE/CHASE EQUIPMENT AND SERVICES INC
Handler Address:	1333 S BLOSSER RD
Handler City,State,Zip:	SANTA MARIA, CA 93454
EPA ID:	CAL000436369
Contact Name:	CURTIS CLARK
Contact Address:	P.O. BOX 1231
Contact City,State,Zip:	INDUSTRY, CA 91749
Contact Telephone:	909-275-7319
Contact Fax:	Not reported
Contact Email:	CURTISC@YALE-CHASE.COM
Contact Title:	Not reported
EPA Region:	09

YALE/CHASE EQUIPMENT AND SERVICES INC (Continued) **1024867771**

Land Type:	Not reported
Federal Waste Generator Description:	Not a generator, verified
Non-Notifier:	Not reported
Biennial Report Cycle:	Not reported
Accessibility:	Not reported
Active Site Indicator:	Handler Activities
State District Owner:	Not reported
State District:	Not reported
Mailing Address:	P.O. BOX 1231
Mailing City,State,Zip:	INDUSTRY, CA 91749
Owner Name:	YALE/CHASE EQUIPMENT AND SERVICES I
Owner Type:	Other
Operator Name:	CURTIS CLARK
Operator Type:	Other
Short-Term Generator Activity:	No
Importer Activity:	No
Mixed Waste Generator:	No
Transporter Activity:	No
Transfer Facility Activity:	No
Recycler Activity with Storage:	No
Small Quantity On-Site Burner Exemption:	No
Smelting Melting and Refining Furnace Exemption:	No
Underground Injection Control:	No
Off-Site Waste Receipt:	No
Universal Waste Indicator:	Yes
Universal Waste Destination Facility:	Yes
Federal Universal Waste:	No
Active Site Fed-Reg Treatment Storage and Disposal Facility:	Not reported
Active Site Converter Treatment storage and Disposal Facility:	Not reported
Active Site State-Reg Treatment Storage and Disposal Facility:	Not reported
Active Site State-Reg Handler:	---
Federal Facility Indicator:	Not reported
Hazardous Secondary Material Indicator:	N
Sub-Part K Indicator:	Not reported
Commercial TSD Indicator:	No
Treatment Storage and Disposal Type:	Not reported
2018 GPRA Permit Baseline:	Not on the Baseline
2018 GPRA Renewals Baseline:	Not on the Baseline
Permit Renewals Workload Universe:	Not reported
Permit Workload Universe:	Not reported
Permit Progress Universe:	Not reported
Post-Closure Workload Universe:	Not reported
Closure Workload Universe:	Not reported
202 GPRA Corrective Action Baseline:	No
Corrective Action Workload Universe:	No
Subject to Corrective Action Universe:	No
Non-TSDFs Where RCRA CA has Been Imposed Universe:	No
TSDFs Potentially Subject to CA Under 3004 (u)/(v) Universe:	No
TSDFs Only Subject to CA under Discretionary Auth Universe:	No
Corrective Action Priority Ranking:	No NCAPS ranking
Environmental Control Indicator:	No
Institutional Control Indicator:	No
Human Exposure Controls Indicator:	N/A
Groundwater Controls Indicator:	N/A
Operating TSDF Universe:	Not reported
Full Enforcement Universe:	Not reported
Significant Non-Complier Universe:	No

YALE/CHASE EQUIPMENT AND SERVICES INC (Continued) **1024867771**

Unaddressed Significant Non-Complier Universe:	No
Addressed Significant Non-Complier Universe:	No
Significant Non-Complier With a Compliance Schedule Universe:	No
Financial Assurance Required:	Not reported
Handler Date of Last Change:	2018-09-07 19:38:15.0
Recognized Trader-Importer:	No
Recognized Trader-Exporter:	No
Importer of Spent Lead Acid Batteries:	No
Exporter of Spent Lead Acid Batteries:	No
Recycler Activity Without Storage:	No
Manifest Broker:	No
Sub-Part P Indicator:	No

Handler - Owner Operator:

Owner/Operator Indicator:	Operator
Owner/Operator Name:	CURTIS CLARK
Legal Status:	Other
Date Became Current:	Not reported
Date Ended Current:	Not reported
Owner/Operator Address:	P.O. BOX 1231
Owner/Operator City,State,Zip:	INDUSTRY, CA 91749
Owner/Operator Telephone:	909-275-7319
Owner/Operator Telephone Ext:	Not reported
Owner/Operator Fax:	Not reported
Owner/Operator Email:	Not reported

Owner/Operator Indicator:	Owner
Owner/Operator Name:	YALE/CHASE EQUIPMENT AND SERVICES I
Legal Status:	Other
Date Became Current:	Not reported
Date Ended Current:	Not reported
Owner/Operator Address:	P.O. BOX 1231
Owner/Operator City,State,Zip:	INDUSTRY, CA 91749
Owner/Operator Telephone:	909-275-7319
Owner/Operator Telephone Ext:	Not reported
Owner/Operator Fax:	Not reported
Owner/Operator Email:	Not reported

Historic Generators:

Receive Date:	2018-05-21 00:00:00.0
Handler Name:	YALE/CHASE EQUIPMENT AND SERVICES INC
Federal Waste Generator Description:	Not a generator, verified
State District Owner:	Not reported
Large Quantity Handler of Universal Waste:	No
Recognized Trader Importer:	No
Recognized Trader Exporter:	No
Spent Lead Acid Battery Importer:	No
Spent Lead Acid Battery Exporter:	No
Current Record:	Yes
Non Storage Recycler Activity:	Not reported
Electronic Manifest Broker:	Not reported

List of NAICS Codes and Descriptions:

NAICS Code:	812990
NAICS Description:	ALL OTHER PERSONAL SERVICES

YALE/CHASE EQUIPMENT AND SERVICES INC (Continued) **1024867771**

Facility Has Received Notices of Violations:
Violations: No Violations Found

Evaluation Action Summary:
Evaluations: No Evaluations Found

B21 **SUNRISE GROWERS, INC.** **CERS HAZ WASTE** **S121773198**
NNE **1333 S BLOSSER RD** **CERS** **N/A**
< 1/8 **SANTA MARIA, CA 93458**
0.008 mi.
40 ft. **Site 2 of 10 in cluster B**

Relative:
Higher

Actual:
204 ft.

CERS HAZ WASTE:
Name: SUNRISE GROWERS, INC.
Address: 1333 S BLOSSER RD
City,State,Zip: SANTA MARIA, CA 93458
Site ID: 393565
CERS ID: 10209628
CERS Description: Hazardous Chemical Management

Name: SUNRISE GROWERS, INC.
Address: 1333 S BLOSSER RD
City,State,Zip: SANTA MARIA, CA 93458
Site ID: 393565
CERS ID: 10209628
CERS Description: Hazardous Waste Generator

CERS:
Name: SUNRISE GROWERS, INC.
Address: 1333 S BLOSSER RD
City,State,Zip: SANTA MARIA, CA 93458
Site ID: 393565
CERS ID: 10209628
CERS Description: Chemical Storage Facilities

Violations:
Site ID: 393565
Site Name: SUNRISE GROWERS, INC.
Violation Date: 1/27/2020
Citation: HSC 6.95 25508.2 - California Health and Safety Code, Chapter 6.95, Section(s) 25508.2
Violation Description: Failure to annually review and electronically certify that the business plan is complete and accurate on or before the annual due date.
Violation Notes: Returned to compliance on 01/27/2020. knowingly violating after AEO
Violation Division: Santa Barbara County Environmental Health Services
Violation Program: HMRRP
Violation Source: CERS

Site ID: 393565
Site Name: SUNRISE GROWERS, INC.
Violation Date: 9/22/2014
Citation: HSC 6.5 Multiple Sections - California Health and Safety Code, Chapter 6.5, Section(s) Multiple Sections
Violation Description: Haz Waste Generator Program - Operations/Maintenance - General
Violation Notes: Returned to compliance on 10/07/2014.

SUNRISE GROWERS, INC. (Continued) **S121773198**

Violation Division:	Santa Barbara County Environmental Health Services
Violation Program:	HW
Violation Source:	CERS
Site ID:	393565
Site Name:	SUNRISE GROWERS, INC.
Violation Date:	10/22/2018
Citation:	HSC 6.95 25508.1(a)-(f) - California Health and Safety Code, Chapter 6.95, Section(s) 25508.1(a)-(f)
Violation Description:	Failure to electronically update business plan within 30 days of any one of the following events: A 100 percent or more increase in the quantity of a previously disclosed material. Any handling of a previously undisclosed hazardous materials at or above reportable quantities. A change of business address, business ownership, or business name. A substantial change in the handler's operations that requires modification to any portion of the business plan.
Violation Notes:	Returned to compliance on 01/08/2019. Business handles/uses hazardous materials above reportable thresholds without discloses them on the inventory.
Violation Division:	Santa Barbara County Environmental Health Services
Violation Program:	HMRRP
Violation Source:	CERS
Site ID:	393565
Site Name:	SUNRISE GROWERS, INC.
Violation Date:	10/20/2018
Citation:	HSC 6.95 25510(a) - California Health and Safety Code, Chapter 6.95, Section(s) 25510(a)
Violation Description:	Failure to report a release or threatened release of a hazardous material to the unified program agency and to OES.
Violation Notes:	Returned to compliance on 01/08/2019. Failure to report to CalOES a release of ~25 pounds of ammonia
Violation Division:	Santa Barbara County Environmental Health Services
Violation Program:	HMRRP
Violation Source:	CERS
Site ID:	393565
Site Name:	SUNRISE GROWERS, INC.
Violation Date:	2/12/2020
Citation:	19 CCR 4.5 2735.6(c) - California Code of Regulations, Title 19, Chapter 4.5, Section(s) 2735.6(c)
Violation Description:	Failure to document the following when responsibility for implementing individual requirements of 19 CCR 4.5 r is assigned to persons other than the person identified in 19 CCR section 2735.6(b): 1. Names or positions. 2. Lines of authority defined through an organization chart or similar document.
Violation Notes:	Returned to compliance on 04/20/2020.
Violation Division:	Santa Barbara County Environmental Health Services
Violation Program:	CalARP
Violation Source:	CERS
Site ID:	393565
Site Name:	SUNRISE GROWERS, INC.
Violation Date:	2/12/2020
Citation:	19 CCR 4.5 2760.8(d) - California Code of Regulations, Title 19, Chapter 4.5, Section(s) 2760.8(d)
Violation Description:	Failure to: 1. Promptly determine and document an appropriate response

SUNRISE GROWERS, INC. (Continued) **S121773198**

to each of the findings of the compliance audit; 2. Enter into an agreement with the UPA on a timetable for resolution of these findings. Otherwise these responses shall be completed one and one-half (1.5) years after performing the compliance audit, or the next planned turnaround for items requiring a turnaround (these timelines shall not apply to any compliance audit completed prior to January 1, 2015); 3. Document the actual completion dates when deficiencies were corrected.
Violation Notes: Returned to compliance on 04/10/2020.
Violation Division: Santa Barbara County Environmental Health Services
Violation Program: CalARP
Violation Source: CERS

Site ID: 393565
Site Name: SUNRISE GROWERS, INC.
Violation Date: 2/12/2020
Citation: 19 CCR 4.5 2760.5(d) - California Code of Regulations, Title 19, Chapter 4.5, Section(s) 2760.5(d)
Violation Description: Failure to ensure the following: 1. Inspections and tests are performed on process equipment; 2. Inspection and testing procedures follow recognized and generally accepted good engineering practices; 3. The frequency of inspections and tests of process equipment is consistent with applicable manufacturersG recommendations and good engineering practices, and more frequently if determined to be necessary by prior operating experience; 4. Each inspection or test that has been performed on process equipment is documented and includes the date of inspection or test, name of the person who performed the inspection or test, serial number or other identifier of the equipment inspected or tested, description of the inspection or test performed, and the results of the inspection or test.
Violation Notes: Not reported
Violation Division: Santa Barbara County Environmental Health Services
Violation Program: CalARP
Violation Source: CERS

Site ID: 393565
Site Name: SUNRISE GROWERS, INC.
Violation Date: 2/17/2017
Citation: 19 CCR 4.5 Multiple - California Code of Regulations, Title 19, Chapter 4.5, Section(s) Multiple
Violation Description: CalARP Program - Administration/Documentation - General
Violation Notes: Returned to compliance on 04/10/2020.
Violation Division: Santa Barbara County Environmental Health Services
Violation Program: CalARP
Violation Source: CERS

Site ID: 393565
Site Name: SUNRISE GROWERS, INC.
Violation Date: 1/27/2020
Citation: HSC 6.95 25508(a)(1) - California Health and Safety Code, Chapter 6.95, Section(s) 25508(a)(1)
Violation Description: Failure to complete and electronically submit the Business Activities Page and/or Business Owner Operator Identification Page.
Violation Notes: Returned to compliance on 01/27/2020.
Violation Division: Santa Barbara County Environmental Health Services
Violation Program: HMRRP
Violation Source: CERS

SUNRISE GROWERS, INC. (Continued) **S121773198**

Site ID: 393565
Site Name: SUNRISE GROWERS, INC.
Violation Date: 9/22/2014
Citation: HSC 6.95 25508.1(a)-(e) - California Health and Safety Code, Chapter 6.95, Section(s) 25508.1(a)-(e)
Violation Description: Failure to electronically update business plan within 30 days of any one of the following events: A 100 percent or more increase in the quantity of a previously disclosed material. Any handling of a previously undisclosed hazardous materials at or above reportable quantities. A change of business address, business ownership, or business name.
Violation Notes: Returned to compliance on 10/09/2014.
Violation Division: Santa Barbara County Environmental Health Services
Violation Program: HMRRP
Violation Source: CERS

Site ID: 393565
Site Name: SUNRISE GROWERS, INC.
Violation Date: 2/13/2014
Citation: 19 CCR 4.5 Multiple - California Code of Regulations, Title 19, Chapter 4.5, Section(s) Multiple
Violation Description: CalARP Program - Administration/Documentation - General
Violation Notes: Returned to compliance on 06/11/2014. Recommendation 09PHA02 from 2009 revalidation not implemented: Annual corrosion inspection of every vessel not conducted
Violation Division: Santa Barbara County Environmental Health Services
Violation Program: CalARP
Violation Source: CERS

Site ID: 393565
Site Name: SUNRISE GROWERS, INC.
Violation Date: 1/27/2020
Citation: HSC 6.95 25508(a)(1) - California Health and Safety Code, Chapter 6.95, Section(s) 25508(a)(1)
Violation Description: Failure to complete and electronically submit a site map with all required content.
Violation Notes: Returned to compliance on 01/27/2020.
Violation Division: Santa Barbara County Environmental Health Services
Violation Program: HMRRP
Violation Source: CERS

Site ID: 393565
Site Name: SUNRISE GROWERS, INC.
Violation Date: 2/12/2020
Citation: 19 CCR 4.5 2760.3(a) - California Code of Regulations, Title 19, Chapter 4.5, Section(s) 2760.3(a)
Violation Description: Failure to develop and implement written operating procedures that provide clear instructions for safely conducting activities involved in each covered process consistent with the process safety information.
Violation Notes: Returned to compliance on 04/20/2020.
Violation Division: Santa Barbara County Environmental Health Services
Violation Program: CalARP
Violation Source: CERS

Site ID: 393565
Site Name: SUNRISE GROWERS, INC.

SUNRISE GROWERS, INC. (Continued) **S121773198**

Violation Date: 2/12/2020
Citation: 19 CCR 4.5 2760.5(e) - California Code of Regulations, Title 19, Chapter 4.5, Section(s) 2760.5(e)
Violation Description: Failure to correct deficiencies in equipment that are outside acceptable limits before further use or in a safe and timely manner when necessary means are taken to assure safe operation.
Violation Notes: Not reported
Violation Division: Santa Barbara County Environmental Health Services
Violation Program: CalARP
Violation Source: CERS

Site ID: 393565
Site Name: SUNRISE GROWERS, INC.
Violation Date: 10/22/2018
Citation: HSC 6.95 25508.2 - California Health and Safety Code, Chapter 6.95, Section(s) 25508.2
Violation Description: Failure to annually review and electronically certify that the business plan is complete and accurate on or before the annual due date.
Violation Notes: Returned to compliance on 01/08/2019. Missed annual submittal dates of 10/9/2015, 10/9/2016, 10/9/2017, 10/9/2018
Violation Division: Santa Barbara County Environmental Health Services
Violation Program: HMRRP
Violation Source: CERS

Site ID: 393565
Site Name: SUNRISE GROWERS, INC.
Violation Date: 2/12/2020
Citation: 19 CCR 4.5 2760.1(d)(2) - California Code of Regulations, Title 19, Chapter 4.5, Section(s) 2760.1(d)(2)
Violation Description: Failure to document that equipment complies with recognized and generally accepted good engineering practices.
Violation Notes: Returned to compliance on 04/20/2020.
Violation Division: Santa Barbara County Environmental Health Services
Violation Program: CalARP
Violation Source: CERS

Site ID: 393565
Site Name: SUNRISE GROWERS, INC.
Violation Date: 9/22/2014
Citation: 22 CCR 12 66262.34(f) - California Code of Regulations, Title 22, Chapter 12, Section(s) 66262.34(f)
Violation Description: Failure to properly label hazardous waste accumulation containers with the following requirements: "Hazardous Waste", name and address of the generator, physical and chemical characteristics of the Hazardous Waste, and starting accumulation date.
Violation Notes: Returned to compliance on 10/07/2014.
Violation Division: Santa Barbara County Environmental Health Services
Violation Program: HW
Violation Source: CERS

Evaluation:
Eval General Type: Other/Unknown
Eval Date: 10-22-2018
Violations Found: No
Eval Type: Other, not routine, done by local agency
Eval Notes: Not reported

SUNRISE GROWERS, INC. (Continued) **S121773198**

Eval Division: Santa Barbara County Environmental Health Services
Eval Program: CalARP
Eval Source: CERS

Eval General Type: Compliance Evaluation Inspection
Eval Date: 01-27-2020
Violations Found: Yes
Eval Type: Routine done by local agency
Eval Notes: Not reported
Eval Division: Santa Barbara County Environmental Health Services
Eval Program: HMRRP
Eval Source: CERS

Eval General Type: Compliance Evaluation Inspection
Eval Date: 02-13-2014
Violations Found: Yes
Eval Type: Routine done by local agency
Eval Notes: Not reported
Eval Division: Santa Barbara County Environmental Health Services
Eval Program: CalARP
Eval Source: CERS

Eval General Type: Other/Unknown
Eval Date: 05-26-2020
Violations Found: No
Eval Type: Other, not routine, done by local agency
Eval Notes: first quarterly consent order inspection
Eval Division: Santa Barbara County Environmental Health Services
Eval Program: HMRRP
Eval Source: CERS

Eval General Type: Compliance Evaluation Inspection
Eval Date: 09-22-2014
Violations Found: Yes
Eval Type: Routine done by local agency
Eval Notes: Not reported
Eval Division: Santa Barbara County Environmental Health Services
Eval Program: HMRRP
Eval Source: CERS

Eval General Type: Compliance Evaluation Inspection
Eval Date: 09-22-2014
Violations Found: Yes
Eval Type: Routine done by local agency
Eval Notes: Not reported
Eval Division: Santa Barbara County Environmental Health Services
Eval Program: HW
Eval Source: CERS

Eval General Type: Compliance Evaluation Inspection
Eval Date: 10-22-2018
Violations Found: Yes
Eval Type: Routine done by local agency
Eval Notes: Not reported
Eval Division: Santa Barbara County Environmental Health Services
Eval Program: HMRRP
Eval Source: CERS

SUNRISE GROWERS, INC. (Continued) **S121773198**

Eval General Type: Other/Unknown
Eval Date: 02-12-2020
Violations Found: Yes
Eval Type: Other, not routine, done by local agency
Eval Notes: Routine Initial inspection - several violations observed
Eval Division: Santa Barbara County Environmental Health Services
Eval Program: CalARP
Eval Source: CERS

Eval General Type: Other/Unknown
Eval Date: 02-17-2017
Violations Found: Yes
Eval Type: Other, not routine, done by local agency
Eval Notes: Not reported
Eval Division: Santa Barbara County Environmental Health Services
Eval Program: CalARP
Eval Source: CERS

Eval General Type: Other/Unknown
Eval Date: 02-27-2020
Violations Found: No
Eval Type: Other, not routine, done by local agency
Eval Notes: Not reported
Eval Division: Santa Barbara County Environmental Health Services
Eval Program: HW
Eval Source: CERS

Eval General Type: Other/Unknown
Eval Date: 05-26-2020
Violations Found: No
Eval Type: Other, not routine, done by local agency
Eval Notes: first quarterly consent order inspection
Eval Division: Santa Barbara County Environmental Health Services
Eval Program: HW
Eval Source: CERS

Eval General Type: Compliance Evaluation Inspection
Eval Date: 01-27-2020
Violations Found: No
Eval Type: Routine done by local agency
Eval Notes: Not reported
Eval Division: Santa Barbara County Environmental Health Services
Eval Program: HW
Eval Source: CERS

Eval General Type: Other/Unknown
Eval Date: 05-26-2020
Violations Found: No
Eval Type: Other, not routine, done by local agency
Eval Notes: Not reported
Eval Division: Santa Barbara County Environmental Health Services
Eval Program: CalARP
Eval Source: CERS

Enforcement Action:
Site ID: 393565
Site Name: SUNRISE GROWERS, INC.

SUNRISE GROWERS, INC. (Continued) **S121773198**

Site Address:	1333 S BLOSSER RD
Site City:	SANTA MARIA
Site Zip:	93458
Enf Action Date:	01-08-2019
Enf Action Type:	AEO - Unified Program
Enf Action Description:	Administrative Enforcement Order Based on the Unified Program Statute
Enf Action Notes:	Fines/Penalties Assessed: $15,000.00.
Enf Action Division:	Santa Barbara County Environmental Health Services
Enf Action Program:	HMRRP
Enf Action Source:	CERS

Site ID:	393565
Site Name:	SUNRISE GROWERS, INC.
Site Address:	1333 S BLOSSER RD
Site City:	SANTA MARIA
Site Zip:	93458
Enf Action Date:	03-06-2020
Enf Action Type:	AEO - Unified Program
Enf Action Description:	Administrative Enforcement Order Based on the Unified Program Statute
Enf Action Notes:	Fines/Penalties Assessed: $115,000.00.
Enf Action Division:	Santa Barbara County Environmental Health Services
Enf Action Program:	HMRRP
Enf Action Source:	CERS

Coordinates:

Site ID:	393565
Facility Name:	SUNRISE GROWERS, INC.
Env Int Type Code:	CalARP
Program ID:	10209628
Coord Name:	Not reported
Ref Point Type Desc:	Center of a facility or station.
Latitude:	34.938100
Longitude:	-120.453880

Affiliation:

Affiliation Type Desc:	CUPA District
Entity Name:	Santa Barbara County Env Health
Entity Title:	Not reported
Affiliation Address:	225 Camino del Remedio
Affiliation City:	Santa Barbara
Affiliation State:	CA
Affiliation Country:	Not reported
Affiliation Zip:	93110
Affiliation Phone:	(805) 681-4927

Affiliation Type Desc:	Document Preparer
Entity Name:	Steve Ward
Entity Title:	Not reported
Affiliation Address:	Not reported
Affiliation City:	Not reported
Affiliation State:	Not reported
Affiliation Country:	Not reported
Affiliation Zip:	Not reported
Affiliation Phone:	Not reported

Affiliation Type Desc:	Facility Mailing Address

SUNRISE GROWERS, INC. (Continued) **S121773198**

Entity Name:	Mailing Address
Entity Title:	Not reported
Affiliation Address:	P.O. BOX 550
Affiliation City:	SANTA MARIA
Affiliation State:	CA
Affiliation Country:	Not reported
Affiliation Zip:	93456
Affiliation Phone:	Not reported
Affiliation Type Desc:	Identification Signer
Entity Name:	Andrew Glanz
Entity Title:	PLANT MANAGER
Affiliation Address:	Not reported
Affiliation City:	Not reported
Affiliation State:	Not reported
Affiliation Country:	Not reported
Affiliation Zip:	Not reported
Affiliation Phone:	Not reported
Affiliation Type Desc:	Property Owner
Entity Name:	Lineage Logistics
Entity Title:	Not reported
Affiliation Address:	3001 Sierra Pine Ave
Affiliation City:	Vernon
Affiliation State:	CA
Affiliation Country:	United States
Affiliation Zip:	90058
Affiliation Phone:	(323) 980-1790
Affiliation Type Desc:	Legal Owner
Entity Name:	Sunrise growers
Entity Title:	Not reported
Affiliation Address:	1333 South Blosser Rd.
Affiliation City:	SANTA MARIA
Affiliation State:	CA
Affiliation Country:	United States
Affiliation Zip:	93456-0550
Affiliation Phone:	(805) 346-7862
Affiliation Type Desc:	Operator
Entity Name:	Jeff Day
Entity Title:	Not reported
Affiliation Address:	Not reported
Affiliation City:	Not reported
Affiliation State:	Not reported
Affiliation Country:	Not reported
Affiliation Zip:	Not reported
Affiliation Phone:	(509) 826-5471
Affiliation Type Desc:	Environmental Contact
Entity Name:	Steve Ward
Entity Title:	Not reported
Affiliation Address:	PO BOX 550
Affiliation City:	SANTA MARIA
Affiliation State:	CA
Affiliation Country:	Not reported
Affiliation Zip:	93456

SUNRISE GROWERS, INC. (Continued) **S121773198**

Affiliation Phone:	Not reported
Affiliation Type Desc:	Parent Corporation
Entity Name:	FROZSUN FOODS INC
Entity Title:	Not reported
Affiliation Address:	Not reported
Affiliation City:	Not reported
Affiliation State:	Not reported
Affiliation Country:	Not reported
Affiliation Zip:	Not reported
Affiliation Phone:	Not reported

B22 **SUNRISE GROWERS** **CUPA Listings** **S110742130**
NNE **1333 SOUTH BLOSSER RD** **NPDES** **N/A**
< 1/8 **SANTA MARIA, CA 93456** **CIWQS**
0.008 mi. **CERS**
40 ft. **Site 3 of 10 in cluster B**

Relative: Higher
Actual: 204 ft.

CUPA SANTA BARBARA:

Name:	FROZSUN FOODS INC
Address:	1333 S BLOSSER RD
City,State,Zip:	SANTA MARIA, CA 93454
Facility Id:	FA0012508
Region:	SANTA BARBARA
Cross Street:	Not reported
Latitude:	Not reported
Longitude:	Not reported
Mailing Name:	FROZSUN FOODS INC
Mailing Care Of:	FRED RUIZ
Mailing Address:	PO BOX 550
Mailing City:	SANTA MARIA
Mailing State:	CA
Mailing Zip Code:	934560550
Record Id:	PR0505766
Pe #:	2164
Current Status:	1

Name:	FROZSUN FOODS INC
Address:	1333 S BLOSSER RD
City,State,Zip:	SANTA MARIA, CA 93454
Facility Id:	FA0012508
Region:	SANTA BARBARA
Cross Street:	Not reported
Latitude:	Not reported
Longitude:	Not reported
Mailing Name:	FROZSUN FOODS INC
Mailing Care Of:	FRED RUIZ
Mailing Address:	PO BOX 550
Mailing City:	SANTA MARIA
Mailing State:	CA
Mailing Zip Code:	934560550
Record Id:	PR0506010
Pe #:	2603
Current Status:	2

Name:	FROZSUN FOODS INC
Address:	1333 S BLOSSER RD

SUNRISE GROWERS (Continued) **S110742130**

City,State,Zip:	SANTA MARIA, CA 93454
Facility Id:	FA0012508
Region:	SANTA BARBARA
Cross Street:	Not reported
Latitude:	Not reported
Longitude:	Not reported
Mailing Name:	FROZSUN FOODS INC
Mailing Care Of:	FRED RUIZ
Mailing Address:	PO BOX 550
Mailing City:	SANTA MARIA
Mailing State:	CA
Mailing Zip Code:	934560550
Record Id:	PR0506154
Pe #:	2745
Current Status:	1

Name:	FROZSUN FOODS INC
Address:	1333 S BLOSSER RD
City,State,Zip:	SANTA MARIA, CA 93454
Facility Id:	FA0012508
Region:	SANTA BARBARA
Cross Street:	Not reported
Latitude:	Not reported
Longitude:	Not reported
Mailing Name:	FROZSUN FOODS INC
Mailing Care Of:	FRED RUIZ
Mailing Address:	PO BOX 550
Mailing City:	SANTA MARIA
Mailing State:	CA
Mailing Zip Code:	934560550
Record Id:	PR0221185
Pe #:	2202
Current Status:	1

NPDES:

Name:	SUNRISE GROWERS
Address:	1333 SOUTH BLOSSER RD
City,State,Zip:	SANTA MARIA, CA 93456
Facility Status:	Active
NPDES Number:	CAS000001
Region:	3
Agency Number:	0
Regulatory Measure ID:	485817
Place ID:	Not reported
Order Number:	97-03-DWQ
WDID:	3 42I027394
Regulatory Measure Type:	Enrollee
Program Type:	Industrial
Adoption Date Of Regulatory Measure:	Not reported
Effective Date Of Regulatory Measure:	10/18/2017
Termination Date Of Regulatory Measure:	Not reported
Expiration Date Of Regulatory Measure:	Not reported
Discharge Address:	1333 South Blosser Rd
Discharge Name:	Sunrise Growers
Discharge City:	Santa Maria
Discharge State:	California
Discharge Zip:	93456

SUNRISE GROWERS (Continued) **S110742130**

Status:	Not reported
Status Date:	Not reported
Operator Name:	Not reported
Operator Address:	Not reported
Operator City:	Not reported
Operator State:	Not reported
Operator Zip:	Not reported

NPDES as of 03/2018:

NPDES Number:	CAS000001
Status:	Active
Agency Number:	0
Region:	3
Regulatory Measure ID:	485817
Order Number:	97-03-DWQ
Regulatory Measure Type:	Enrollee
Place ID:	Not reported
WDID:	3 42I027394
Program Type:	Industrial
Adoption Date Of Regulatory Measure:	Not reported
Effective Date Of Regulatory Measure:	10/18/2017
Expiration Date Of Regulatory Measure:	Not reported
Termination Date Of Regulatory Measure:	Not reported
Discharge Name:	Sunrise Growers
Discharge Address:	1333 South Blosser Rd
Discharge City:	Santa Maria
Discharge State:	California
Discharge Zip:	93456
Received Date:	Not reported
Processed Date:	Not reported
Status:	Not reported
Status Date:	Not reported
Place Size:	Not reported
Place Size Unit:	Not reported
Contact:	Not reported
Contact Title:	Not reported
Contact Phone:	Not reported
Contact Phone Ext:	Not reported
Contact Email:	Not reported
Operator Name:	Not reported
Operator Address:	Not reported
Operator City:	Not reported
Operator State:	Not reported
Operator Zip:	Not reported
Operator Contact:	Not reported
Operator Contact Title:	Not reported
Operator Contact Phone:	Not reported
Operator Contact Phone Ext:	Not reported
Operator Contact Email:	Not reported
Operator Type:	Not reported
Developer:	Not reported
Developer Address:	Not reported
Developer City:	Not reported
Developer State:	Not reported
Developer Zip:	Not reported
Developer Contact:	Not reported
Developer Contact Title:	Not reported
Constype Linear Utility Ind:	Not reported

SUNRISE GROWERS (Continued) **S110742130**

Emergency Phone:	Not reported
Emergency Phone Ext:	Not reported
Constype Above Ground Ind:	Not reported
Constype Below Ground Ind:	Not reported
Constype Cable Line Ind:	Not reported
Constype Comm Line Ind:	Not reported
Constype Commertial Ind:	Not reported
Constype Electrical Line Ind:	Not reported
Constype Gas Line Ind:	Not reported
Constype Industrial Ind:	Not reported
Constype Other Description:	Not reported
Constype Other Ind:	Not reported
Constype Recons Ind:	Not reported
Constype Residential Ind:	Not reported
Constype Transport Ind:	Not reported
Constype Utility Description:	Not reported
Constype Utility Ind:	Not reported
Constype Water Sewer Ind:	Not reported
Dir Discharge Uswater Ind:	Not reported
Receiving Water Name:	Not reported
Certifier:	Not reported
Certifier Title:	Not reported
Certification Date:	Not reported
Primary Sic:	Not reported
Secondary Sic:	Not reported
Tertiary Sic:	Not reported

Name:	SUNRISE GROWERS
Address:	1333 SOUTH BLOSSER RD
City,State,Zip:	SANTA MARIA, CA 93456
Facility Status:	Not reported
NPDES Number:	Not reported
Region:	Not reported
Agency Number:	Not reported
Regulatory Measure ID:	Not reported
Place ID:	Not reported
Order Number:	Not reported
WDID:	3 42I027394
Regulatory Measure Type:	Industrial
Program Type:	Not reported
Adoption Date Of Regulatory Measure:	Not reported
Effective Date Of Regulatory Measure:	Not reported
Termination Date Of Regulatory Measure:	Not reported
Expiration Date Of Regulatory Measure:	Not reported
Discharge Address:	Not reported
Discharge Name:	Not reported
Discharge City:	Not reported
Discharge State:	Not reported
Discharge Zip:	Not reported
Status:	Active
Status Date:	10/18/2017
Operator Name:	Sunrise Growers
Operator Address:	1333 South Blosser Rd
Operator City:	Santa Maria
Operator State:	California
Operator Zip:	93456

SUNRISE GROWERS (Continued) **S110742130**

NPDES as of 03/2018:

NPDES Number:	CAS000001
Status:	Active
Agency Number:	0
Region:	3
Regulatory Measure ID:	485817
Order Number:	97-03-DWQ
Regulatory Measure Type:	Enrollee
Place ID:	Not reported
WDID:	3 42I027394
Program Type:	Industrial
Adoption Date Of Regulatory Measure:	Not reported
Effective Date Of Regulatory Measure:	10/18/2017
Expiration Date Of Regulatory Measure:	Not reported
Termination Date Of Regulatory Measure:	Not reported
Discharge Name:	Sunrise Growers
Discharge Address:	1333 South Blosser Rd
Discharge City:	Santa Maria
Discharge State:	California
Discharge Zip:	93456
Received Date:	Not reported
Processed Date:	Not reported
Status:	Not reported
Status Date:	Not reported
Place Size:	Not reported
Place Size Unit:	Not reported
Contact:	Not reported
Contact Title:	Not reported
Contact Phone:	Not reported
Contact Phone Ext:	Not reported
Contact Email:	Not reported
Operator Name:	Not reported
Operator Address:	Not reported
Operator City:	Not reported
Operator State:	Not reported
Operator Zip:	Not reported
Operator Contact:	Not reported
Operator Contact Title:	Not reported
Operator Contact Phone:	Not reported
Operator Contact Phone Ext:	Not reported
Operator Contact Email:	Not reported
Operator Type:	Not reported
Developer:	Not reported
Developer Address:	Not reported
Developer City:	Not reported
Developer State:	Not reported
Developer Zip:	Not reported
Developer Contact:	Not reported
Developer Contact Title:	Not reported
Constype Linear Utility Ind:	Not reported
Emergency Phone:	Not reported
Emergency Phone Ext:	Not reported
Constype Above Ground Ind:	Not reported
Constype Below Ground Ind:	Not reported
Constype Cable Line Ind:	Not reported
Constype Comm Line Ind:	Not reported
Constype Commertial Ind:	Not reported

SUNRISE GROWERS (Continued) **S110742130**

Constype Electrical Line Ind:	Not reported
Constype Gas Line Ind:	Not reported
Constype Industrial Ind:	Not reported
Constype Other Description:	Not reported
Constype Other Ind:	Not reported
Constype Recons Ind:	Not reported
Constype Residential Ind:	Not reported
Constype Transport Ind:	Not reported
Constype Utility Description:	Not reported
Constype Utility Ind:	Not reported
Constype Water Sewer Ind:	Not reported
Dir Discharge Uswater Ind:	Not reported
Receiving Water Name:	Not reported
Certifier:	Not reported
Certifier Title:	Not reported
Certification Date:	Not reported
Primary Sic:	Not reported
Secondary Sic:	Not reported
Tertiary Sic:	Not reported

CIWQS:

Name:	SUNRISE GROWERS
Address:	1333 SOUTH BLOSSER RD
City,State,Zip:	SANTA MARIA, CA 93456
Agency:	Sunrise Growers
Agency Address:	1333 South Blosser Rd, Santa Maria , CA 93456
Place/Project Type:	Industrial - Frozen Fruits, Fruit Juices, and Vegetables
SIC/NAICS:	2037
Region:	3
Program:	INDSTW
Regulatory Measure Status:	Active
Regulatory Measure Type:	Storm water industrial
Order Number:	2014-0057-DWQ
WDID:	3 42I027394
NPDES Number:	CAS000001
Adoption Date:	Not reported
Effective Date:	10/18/2017
Termination Date:	Not reported
Expiration/Review Date:	Not reported
Design Flow:	Not reported
Major/Minor:	Not reported
Complexity:	Not reported
TTWQ:	Not reported
Enforcement Actions within 5 years:	1
Violations within 5 years:	1
Latitude:	34.937448
Longitude:	-120.45487

CERS:

Name:	SUNRISE GROWERS
Address:	1333 SOUTH BLOSSER RD
City,State,Zip:	SANTA MARIA, CA 93456
Site ID:	543588
CERS ID:	854928
CERS Description:	Industrial Facility Storm Water

SUNRISE GROWERS (Continued) **S110742130**

Violations:

Site ID:	543588
Site Name:	Sunrise Growers
Violation Date:	7/16/2018
Citation:	2014-0057-DWQ - Industrial General Permit
Violation Description:	SW - Late Report
Violation Notes:	Section XVI - Failure to submit 2017-2018 Annual Report by July 15, 2018
Violation Division:	Water Boards
Violation Program:	INDSTW
Violation Source:	SMARTS

Enforcement Action:

Site ID:	543588
Site Name:	Sunrise Growers
Site Address:	1333 SOUTH BLOSSER RD
Site City:	SANTA MARIA
Site Zip:	93456
Enf Action Date:	08-17-2018
Enf Action Type:	Industrial Storm Water Enforcement
Enf Action Description:	Industrial Storm Water Enforcement
Enf Action Notes:	Section XVI - Failure to submit 2017-2018 Annual Report by July 15, 2018
Enf Action Division:	Water Boards
Enf Action Program:	INDSTW
Enf Action Source:	SMARTS

Affiliation:

Affiliation Type Desc:	Owner/Operator
Entity Name:	Sunrise Growers
Entity Title:	Operator
Affiliation Address:	1333 South Blosser Rd
Affiliation City:	Santa Maria
Affiliation State:	CA
Affiliation Country:	Not reported
Affiliation Zip:	93456
Affiliation Phone:	Not reported

B23 **J.R. SIMPLOT, WESTERN REFRIG** **LUST** **S105620299**
NNE **1315 BLOSSER RD S** **Cortese** **N/A**
< 1/8 **SANTA MARIA, CA 93458** **CERS**
0.020 mi.
107 ft. **Site 4 of 10 in cluster B**

Relative:
Higher

Actual:
205 ft.

LUST:

Name:	J.R. SIMPLOT, WESTERN REFRIG
Address:	1315 BLOSSER RD S
City,State,Zip:	SANTA MARIA, CA 93458
Lead Agency:	SANTA BARBARA COUNTY LOP
Case Type:	LUST Cleanup Site
Geo Track:	http://geotracker.waterboards.ca.gov/profile_report.asp?global_id=T0608300640
Global Id:	T0608300640
Latitude:	34.938396272
Longitude:	-120.4547326
Status:	Completed - Case Closed

J.R. SIMPLOT, WESTERN REFRIG (Continued) **S105620299**

Status Date: 03/31/1998
Case Worker: CSB
RB Case Number: 3208
Local Agency: SANTA BARBARA COUNTY LOP
File Location: All Files are on GeoTracker or in the Local Agency Database
Local Case Number: 80012
Potential Media Affect: Soil
Potential Contaminants of Concern: Gasoline
Site History: COMPLETE LOP FILE HAS BEEN UPLOADED TO GEOTRACKER WEBSITE - HARD COPIES NO LONGER EXIST IN LOP FILES

LUST:
Global Id: T0608300640
Contact Type: Local Agency Caseworker
Contact Name: Closed Santa Barbara Co LOP Sites
Organization Name: SANTA BARBARA COUNTY LOP
Address: 2125 S. Centerpointe Parkway, Suite #333
City: Santa Maria
Email: Not reported
Phone Number: 8053468460

LUST:
Global Id: T0608300640
Action Type: ENFORCEMENT
Date: 03/03/1998
Action: Closure/No Further Action Letter

Global Id: T0608300640
Action Type: Other
Date: 06/30/1995
Action: Leak Discovery

Global Id: T0608300640
Action Type: Other
Date: 06/30/1995
Action: Leak Reported

Global Id: T0608300640
Action Type: ENFORCEMENT
Date: 02/04/2014
Action: Technical Correspondence / Assistance / Other

Global Id: T0608300640
Action Type: ENFORCEMENT
Date: 03/31/1998
Action: Closure/No Further Action Letter

Global Id: T0608300640
Action Type: RESPONSE
Date: 04/16/1996
Action: Soil and Water Investigation Workplan

Global Id: T0608300640
Action Type: RESPONSE
Date: 05/17/1995
Action: Other Report / Document

J.R. SIMPLOT, WESTERN REFRIG (Continued) **S105620299**

Global Id: T0608300640
Action Type: RESPONSE
Date: 06/13/1997
Action: Other Workplan

Global Id: T0608300640
Action Type: RESPONSE
Date: 02/06/1997
Action: Other Workplan

Global Id: T0608300640
Action Type: RESPONSE
Date: 11/07/1996
Action: Soil and Water Investigation Report

Global Id: T0608300640
Action Type: RESPONSE
Date: 01/13/1998
Action: Other Report / Document

Global Id: T0608300640
Action Type: RESPONSE
Date: 07/22/1999
Action: Soil and Water Investigation Report

LUST:
Global Id: T0608300640
Status: Open - Case Begin Date
Status Date: 05/19/1994

Global Id: T0608300640
Status: Open - Site Assessment
Status Date: 05/19/1994

Global Id: T0608300640
Status: Open - Site Assessment
Status Date: 08/22/1994

Global Id: T0608300640
Status: Open - Site Assessment
Status Date: 08/22/1995

Global Id: T0608300640
Status: Completed - Case Closed
Status Date: 03/31/1998

LUST REG 3:
Region: 3
Regional Board: Central Coast Region
Facility County: Santa Barbara
Global ID: T0608300640
Status: Case Closed
Case Number: 3208
Local Case Num: 80012
Case Type: S

J.R. SIMPLOT, WESTERN REFRIG (Continued) **S105620299**

Substance:	Unleaded Gasoline
Quantity:	Not reported
Abatement Method:	Other
Leak Source:	Not reported
Leak Cause:	Not reported
How Stopped:	Not reported
How Discovered:	Not reported
Release Date:	06/30/1995
Discovered Date:	6/30/95
Enter Date:	/ /
Stop Date:	Not reported
Review Date:	/ /
Enforce Date:	1/1/65
Close Date:	3/31/98
Enforcement Type:	None Taken
Responsible Party:	Not reported
RP Address:	Not reported
Contact:	Not reported
Cross Street:	Not reported
Local Agency:	42000L
Lead Agency:	Local Agency
Staff Initials:	RBA
Confirm Leak:	8/22/95
Workplan:	5/19/94
Prelim Assess:	8/22/94
Pollution Char:	/ /
Remedial Plan:	Not reported
Remedial Action:	Not reported
Monitoring:	/ /
Pilot Program:	LOP
Interim Action:	Not reported
Funding:	F
MTBE Class:	*
Max MTBE Grnd Wtr:	Not reported
Max MTBE Soil:	Not reported
Max MTBE Data:	/ /
MTBE Tested:	NT
Lat/Long:	34.950584 / -120.453814
Soil Qualifier:	Not reported
Grnd Wtr Qualifier:	Not reported
Mtbe Concentratn:	0
Mtbe Fuel:	1
Org Name:	Not reported
Basin Plan:	Not reported
Beneficial:	Not reported
Priority:	1C1
UST Cleanup Fund ID:	Not reported
Suspended:	Not reported
Operator:	Not reported
Water System:	Not reported
Well Name:	Not reported
Distance From Well:	0
Assigned Name:	Not reported
Summary:	Not reported

CORTESE:
Name: J.R. SIMPLOT, WESTERN REFRIG

J.R. SIMPLOT, WESTERN REFRIG (Continued) **S105620299**

Address:	1315 BLOSSER RD S
City,State,Zip:	SANTA MARIA, CA 93458
Region:	CORTESE
Envirostor Id:	Not reported
Global ID:	T0608300640
Site/Facility Type:	LUST CLEANUP SITE
Cleanup Status:	COMPLETED - CASE CLOSED
Status Date:	Not reported
Site Code:	Not reported
Latitude:	Not reported
Longitude:	Not reported
Owner:	Not reported
Enf Type:	Not reported
Swat R:	Not reported
Flag:	active
Order No:	Not reported
Waste Discharge System No:	Not reported
Effective Date:	Not reported
Region 2:	Not reported
WID Id:	Not reported
Solid Waste Id No:	Not reported
Waste Management Uit Name:	Not reported
File Name:	Active Open

CERS:

Name:	J.R. SIMPLOT, WESTERN REFRIG
Address:	1315 BLOSSER RD S
City,State,Zip:	SANTA MARIA, CA 93458
Site ID:	252388
CERS ID:	T0608300640
CERS Description:	Leaking Underground Storage Tank Cleanup Site

Affiliation:

Affiliation Type Desc:	Local Agency Caseworker
Entity Name:	Closed Santa Barbara Co LOP Sites - SANTA BARBARA COUNTY LOP
Entity Title:	Not reported
Affiliation Address:	2125 S. Centerpointe Parkway, Suite #333
Affiliation City:	Santa Maria
Affiliation State:	CA
Affiliation Country:	Not reported
Affiliation Zip:	Not reported
Affiliation Phone:	8053468460

B24 **TERMINAL FREEZERS, LLC** **RCRA NonGen / NLR** **1024768849**
North **1315 S. BLOSSER RD.** **CAC002988735**
< 1/8 **SANTA MARIA, CA 93458**
0.061 mi.
320 ft. **Site 5 of 10 in cluster B**

Relative:
Higher

Actual:
206 ft.

RCRA NonGen / NLR:

Date Form Received by Agency:	2018-11-09 00:00:00.0
Handler Name:	TERMINAL FREEZERS, LLC
Handler Address:	1315 S. BLOSSER RD.
Handler City,State,Zip:	SANTA MARIA, CA 93458
EPA ID:	CAC002988735
Contact Name:	BRIAN GUTSCHOW
Contact Address:	13030 PIERCE ST.

TERMINAL FREEZERS, LLC (Continued) **1024768849**

Contact City,State,Zip:	OMAHA, NE 68144
Contact Telephone:	402-896-6600
Contact Fax:	Not reported
Contact Email:	BGUTSCHOW@LINEAGELOGISTICS.COM
Contact Title:	Not reported
EPA Region:	09
Land Type:	Not reported
Federal Waste Generator Description:	Not a generator, verified
Non-Notifier:	Not reported
Biennial Report Cycle:	Not reported
Accessibility:	Not reported
Active Site Indicator:	Handler Activities
State District Owner:	Not reported
State District:	Not reported
Mailing Address:	13030 PIERCE ST.
Mailing City,State,Zip:	OMAHA, NE 68144
Owner Name:	TERMINAL FREEZERS, LLC
Owner Type:	Other
Operator Name:	BRIAN GUTSCHOW
Operator Type:	Other
Short-Term Generator Activity:	No
Importer Activity:	No
Mixed Waste Generator:	No
Transporter Activity:	No
Transfer Facility Activity:	No
Recycler Activity with Storage:	No
Small Quantity On-Site Burner Exemption:	No
Smelting Melting and Refining Furnace Exemption:	No
Underground Injection Control:	No
Off-Site Waste Receipt:	No
Universal Waste Indicator:	Yes
Universal Waste Destination Facility:	Yes
Federal Universal Waste:	No
Active Site Fed-Reg Treatment Storage and Disposal Facility:	Not reported
Active Site Converter Treatment storage and Disposal Facility:	Not reported
Active Site State-Reg Treatment Storage and Disposal Facility:	Not reported
Active Site State-Reg Handler:	---
Federal Facility Indicator:	Not reported
Hazardous Secondary Material Indicator:	N
Sub-Part K Indicator:	Not reported
Commercial TSD Indicator:	No
Treatment Storage and Disposal Type:	Not reported
2018 GPRA Permit Baseline:	Not on the Baseline
2018 GPRA Renewals Baseline:	Not on the Baseline
Permit Renewals Workload Universe:	Not reported
Permit Workload Universe:	Not reported
Permit Progress Universe:	Not reported
Post-Closure Workload Universe:	Not reported
Closure Workload Universe:	Not reported
202 GPRA Corrective Action Baseline:	No
Corrective Action Workload Universe:	No
Subject to Corrective Action Universe:	No
Non-TSDFs Where RCRA CA has Been Imposed Universe:	No
TSDFs Potentially Subject to CA Under 3004 (u)/(v) Universe:	No
TSDFs Only Subject to CA under Discretionary Auth Universe:	No
Corrective Action Priority Ranking:	No NCAPS ranking
Environmental Control Indicator:	No

TERMINAL FREEZERS, LLC (Continued) **1024768849**

Institutional Control Indicator:	No
Human Exposure Controls Indicator:	N/A
Groundwater Controls Indicator:	N/A
Operating TSDF Universe:	Not reported
Full Enforcement Universe:	Not reported
Significant Non-Complier Universe:	No
Unaddressed Significant Non-Complier Universe:	No
Addressed Significant Non-Complier Universe:	No
Significant Non-Complier With a Compliance Schedule Universe:	No
Financial Assurance Required:	Not reported
Handler Date of Last Change:	2018-11-20 16:31:01.0
Recognized Trader-Importer:	No
Recognized Trader-Exporter:	No
Importer of Spent Lead Acid Batteries:	No
Exporter of Spent Lead Acid Batteries:	No
Recycler Activity Without Storage:	No
Manifest Broker:	No
Sub-Part P Indicator:	No

Handler - Owner Operator:

Owner/Operator Indicator:	Owner
Owner/Operator Name:	TERMINAL FREEZERS, LLC
Legal Status:	Other
Date Became Current:	Not reported
Date Ended Current:	Not reported
Owner/Operator Address:	13030 PIERCE ST.
Owner/Operator City,State,Zip:	OMAHA, NE 68144
Owner/Operator Telephone:	402-896-6600
Owner/Operator Telephone Ext:	Not reported
Owner/Operator Fax:	Not reported
Owner/Operator Email:	Not reported

Owner/Operator Indicator:	Operator
Owner/Operator Name:	BRIAN GUTSCHOW
Legal Status:	Other
Date Became Current:	Not reported
Date Ended Current:	Not reported
Owner/Operator Address:	13030 PIERCE ST.
Owner/Operator City,State,Zip:	OMAHA, NE 68144
Owner/Operator Telephone:	402-896-6600
Owner/Operator Telephone Ext:	Not reported
Owner/Operator Fax:	Not reported
Owner/Operator Email:	Not reported

Historic Generators:

Receive Date:	2018-11-09 00:00:00.0
Handler Name:	TERMINAL FREEZERS, LLC
Federal Waste Generator Description:	Not a generator, verified
State District Owner:	Not reported
Large Quantity Handler of Universal Waste:	No
Recognized Trader Importer:	No
Recognized Trader Exporter:	No
Spent Lead Acid Battery Importer:	No
Spent Lead Acid Battery Exporter:	No
Current Record:	Yes

TERMINAL FREEZERS, LLC (Continued) **1024768849**

Non Storage Recycler Activity: Not reported
Electronic Manifest Broker: Not reported

List of NAICS Codes and Descriptions:
NAICS Code: 56299
NAICS Description: ALL OTHER WASTE MANAGEMENT SERVICES

Facility Has Received Notices of Violations:
Violations: No Violations Found

Evaluation Action Summary:
Evaluations: No Evaluations Found

B25 **FROZSUN FOODS INC** **RCRA NonGen / NLR** **1024798947**
North **1315 W BLOSSER RD** **CAL000206918**
< 1/8 **SANTA MARIA, CA 93454**
0.061 mi.
320 ft. **Site 6 of 10 in cluster B**

Relative: **Higher**
Actual: **206 ft.**

RCRA NonGen / NLR:

Date Form Received by Agency:	1999-03-15 00:00:00.0
Handler Name:	FROZSUN FOODS INC
Handler Address:	1315 W BLOSSER RD
Handler City,State,Zip:	SANTA MARIA, CA 93454-0000
EPA ID:	CAL000206918
Contact Name:	FRED RUIZ
Contact Address:	PO BOX 550
Contact City,State,Zip:	SANTA MARIA, CA 93456
Contact Telephone:	805-346-7867
Contact Fax:	805-357-9704
Contact Email:	FRED.RUIZ@SUNOPTA.COM
Contact Title:	Not reported
EPA Region:	09
Land Type:	Not reported
Federal Waste Generator Description:	Not a generator, verified
Non-Notifier:	Not reported
Biennial Report Cycle:	Not reported
Accessibility:	Not reported
Active Site Indicator:	Handler Activities
State District Owner:	Not reported
State District:	Not reported
Mailing Address:	PO BOX 550
Mailing City,State,Zip:	SANTA MARIA, CA 93456-0000
Owner Name:	SUNRISE GROWERS
Owner Type:	Other
Operator Name:	FRED RUIZ
Operator Type:	Other
Short-Term Generator Activity:	No
Importer Activity:	No
Mixed Waste Generator:	No
Transporter Activity:	No
Transfer Facility Activity:	No
Recycler Activity with Storage:	No
Small Quantity On-Site Burner Exemption:	No
Smelting Melting and Refining Furnace Exemption:	No

FROZSUN FOODS INC (Continued) **1024798947**

Underground Injection Control:	No
Off-Site Waste Receipt:	No
Universal Waste Indicator:	Yes
Universal Waste Destination Facility:	Yes
Federal Universal Waste:	No
Active Site Fed-Reg Treatment Storage and Disposal Facility:	Not reported
Active Site Converter Treatment storage and Disposal Facility:	Not reported
Active Site State-Reg Treatment Storage and Disposal Facility:	Not reported
Active Site State-Reg Handler:	---
Federal Facility Indicator:	Not reported
Hazardous Secondary Material Indicator:	N
Sub-Part K Indicator:	Not reported
Commercial TSD Indicator:	No
Treatment Storage and Disposal Type:	Not reported
2018 GPRA Permit Baseline:	Not on the Baseline
2018 GPRA Renewals Baseline:	Not on the Baseline
Permit Renewals Workload Universe:	Not reported
Permit Workload Universe:	Not reported
Permit Progress Universe:	Not reported
Post-Closure Workload Universe:	Not reported
Closure Workload Universe:	Not reported
202 GPRA Corrective Action Baseline:	No
Corrective Action Workload Universe:	No
Subject to Corrective Action Universe:	No
Non-TSDFs Where RCRA CA has Been Imposed Universe:	No
TSDFs Potentially Subject to CA Under 3004 (u)/(v) Universe:	No
TSDFs Only Subject to CA under Discretionary Auth Universe:	No
Corrective Action Priority Ranking:	No NCAPS ranking
Environmental Control Indicator:	No
Institutional Control Indicator:	No
Human Exposure Controls Indicator:	N/A
Groundwater Controls Indicator:	N/A
Operating TSDF Universe:	Not reported
Full Enforcement Universe:	Not reported
Significant Non-Complier Universe:	No
Unaddressed Significant Non-Complier Universe:	No
Addressed Significant Non-Complier Universe:	No
Significant Non-Complier With a Compliance Schedule Universe:	No
Financial Assurance Required:	Not reported
Handler Date of Last Change:	2018-09-05 15:44:49.0
Recognized Trader-Importer:	No
Recognized Trader-Exporter:	No
Importer of Spent Lead Acid Batteries:	No
Exporter of Spent Lead Acid Batteries:	No
Recycler Activity Without Storage:	No
Manifest Broker:	No
Sub-Part P Indicator:	No

Handler - Owner Operator:

Owner/Operator Indicator:	Owner
Owner/Operator Name:	SUNRISE GROWERS
Legal Status:	Other
Date Became Current:	Not reported
Date Ended Current:	Not reported
Owner/Operator Address:	701 W KIMBERLY AVE STE 210
Owner/Operator City,State,Zip:	PLACENTIA, CA 92870-0000

FROZSUN FOODS INC (Continued) **1024798947**

Owner/Operator Telephone: 714-630-2170
Owner/Operator Telephone Ext: Not reported
Owner/Operator Fax: Not reported
Owner/Operator Email: Not reported

Owner/Operator Indicator: Operator
Owner/Operator Name: FRED RUIZ
Legal Status: Other
Date Became Current: Not reported
Date Ended Current: Not reported
Owner/Operator Address: PO BOX 550
Owner/Operator City,State,Zip: SANTA MARIA, CA 93456
Owner/Operator Telephone: 805-346-7867
Owner/Operator Telephone Ext: Not reported
Owner/Operator Fax: Not reported
Owner/Operator Email: Not reported

Historic Generators:
Receive Date: 1999-03-15 00:00:00.0
Handler Name: FROZSUN FOODS INC
Federal Waste Generator Description: Not a generator, verified
State District Owner: Not reported
Large Quantity Handler of Universal Waste: No
Recognized Trader Importer: No
Recognized Trader Exporter: No
Spent Lead Acid Battery Importer: No
Spent Lead Acid Battery Exporter: No
Current Record: Yes
Non Storage Recycler Activity: Not reported
Electronic Manifest Broker: Not reported

List of NAICS Codes and Descriptions:
NAICS Code: 311411
NAICS Description: FROZEN FRUIT, JUICE, AND VEGETABLE MANUFACTURING

Facility Has Received Notices of Violations:
Violations: No Violations Found

Evaluation Action Summary:
Evaluations: No Evaluations Found

B26 **TERMINAL FREEZERS, LLC** **RCRA NonGen / NLR** **1025829180**
North **1315 S. BLOSSER RD.** **CAC003008734**
< 1/8 **SANTA MARIA, CA 93458**
0.061 mi.
320 ft. **Site 7 of 10 in cluster B**

Relative:
Higher

Actual:
206 ft.

RCRA NonGen / NLR:
Date Form Received by Agency: 2019-04-04 00:00:00.0
Handler Name: TERMINAL FREEZERS, LLC
Handler Address: 1315 S. BLOSSER RD.
Handler City,State,Zip: SANTA MARIA, CA 93458
EPA ID: CAC003008734
Contact Name: BRIAN GUTSCHOW
Contact Address: 13030 PIERCE ST.

TERMINAL FREEZERS, LLC (Continued) **1025829180**

Contact City,State,Zip:	OMAHA, NE 68144
Contact Telephone:	402-896-6600
Contact Fax:	Not reported
Contact Email:	BGUTSCHOW@LINEAGELOGISTICS.COM
Contact Title:	Not reported
EPA Region:	09
Land Type:	Not reported
Federal Waste Generator Description:	Not a generator, verified
Non-Notifier:	Not reported
Biennial Report Cycle:	Not reported
Accessibility:	Not reported
Active Site Indicator:	Handler Activities
State District Owner:	Not reported
State District:	Not reported
Mailing Address:	13030 PIERCE ST.
Mailing City,State,Zip:	OMAHA, NE 68144
Owner Name:	TERMINAL FREEZERS, LLC
Owner Type:	Other
Operator Name:	BRIAN GUTSCHOW
Operator Type:	Other
Short-Term Generator Activity:	No
Importer Activity:	No
Mixed Waste Generator:	No
Transporter Activity:	No
Transfer Facility Activity:	No
Recycler Activity with Storage:	No
Small Quantity On-Site Burner Exemption:	No
Smelting Melting and Refining Furnace Exemption:	No
Underground Injection Control:	No
Off-Site Waste Receipt:	No
Universal Waste Indicator:	Yes
Universal Waste Destination Facility:	Yes
Federal Universal Waste:	No
Active Site Fed-Reg Treatment Storage and Disposal Facility:	Not reported
Active Site Converter Treatment storage and Disposal Facility:	Not reported
Active Site State-Reg Treatment Storage and Disposal Facility:	Not reported
Active Site State-Reg Handler:	---
Federal Facility Indicator:	Not reported
Hazardous Secondary Material Indicator:	N
Sub-Part K Indicator:	Not reported
Commercial TSD Indicator:	No
Treatment Storage and Disposal Type:	Not reported
2018 GPRA Permit Baseline:	Not on the Baseline
2018 GPRA Renewals Baseline:	Not on the Baseline
Permit Renewals Workload Universe:	Not reported
Permit Workload Universe:	Not reported
Permit Progress Universe:	Not reported
Post-Closure Workload Universe:	Not reported
Closure Workload Universe:	Not reported
202 GPRA Corrective Action Baseline:	No
Corrective Action Workload Universe:	No
Subject to Corrective Action Universe:	No
Non-TSDFs Where RCRA CA has Been Imposed Universe:	No
TSDFs Potentially Subject to CA Under 3004 (u)/(v) Universe:	No
TSDFs Only Subject to CA under Discretionary Auth Universe:	No
Corrective Action Priority Ranking:	No NCAPS ranking
Environmental Control Indicator:	No

TERMINAL FREEZERS, LLC (Continued) **1025829180**

Institutional Control Indicator:	No
Human Exposure Controls Indicator:	N/A
Groundwater Controls Indicator:	N/A
Operating TSDF Universe:	Not reported
Full Enforcement Universe:	Not reported
Significant Non-Complier Universe:	No
Unaddressed Significant Non-Complier Universe:	No
Addressed Significant Non-Complier Universe:	No
Significant Non-Complier With a Compliance Schedule Universe:	No
Financial Assurance Required:	Not reported
Handler Date of Last Change:	2019-06-26 18:51:45.0
Recognized Trader-Importer:	No
Recognized Trader-Exporter:	No
Importer of Spent Lead Acid Batteries:	No
Exporter of Spent Lead Acid Batteries:	No
Recycler Activity Without Storage:	No
Manifest Broker:	No
Sub-Part P Indicator:	No

Handler - Owner Operator:

Owner/Operator Indicator:	Owner
Owner/Operator Name:	TERMINAL FREEZERS, LLC
Legal Status:	Other
Date Became Current:	Not reported
Date Ended Current:	Not reported
Owner/Operator Address:	13030 PIERCE ST.
Owner/Operator City,State,Zip:	OMAHA, NE 68144
Owner/Operator Telephone:	402-896-6600
Owner/Operator Telephone Ext:	Not reported
Owner/Operator Fax:	Not reported
Owner/Operator Email:	Not reported

Owner/Operator Indicator:	Operator
Owner/Operator Name:	BRIAN GUTSCHOW
Legal Status:	Other
Date Became Current:	Not reported
Date Ended Current:	Not reported
Owner/Operator Address:	13030 PIERCE ST.
Owner/Operator City,State,Zip:	OMAHA, NE 68144
Owner/Operator Telephone:	402-896-6600
Owner/Operator Telephone Ext:	Not reported
Owner/Operator Fax:	Not reported
Owner/Operator Email:	Not reported

Historic Generators:

Receive Date:	2019-04-04 00:00:00.0
Handler Name:	TERMINAL FREEZERS, LLC
Federal Waste Generator Description:	Not a generator, verified
State District Owner:	Not reported
Large Quantity Handler of Universal Waste:	No
Recognized Trader Importer:	No
Recognized Trader Exporter:	No
Spent Lead Acid Battery Importer:	No
Spent Lead Acid Battery Exporter:	No
Current Record:	Yes

TERMINAL FREEZERS, LLC (Continued) **1025829180**

Non Storage Recycler Activity: Not reported
Electronic Manifest Broker: Not reported

List of NAICS Codes and Descriptions:
NAICS Code: 56299
NAICS Description: ALL OTHER WASTE MANAGEMENT SERVICES

Facility Has Received Notices of Violations:
Violations: No Violations Found

Evaluation Action Summary:
Evaluations: No Evaluations Found

B27 **SIMPLOT FOODS** **CUPA Listings** **S103628135**
North **1315 S BLOSSER RD** **N/A**
< 1/8 **SANTA MARIA, CA 93456**
0.061 mi.
320 ft. **Site 8 of 10 in cluster B**

Relative: **Higher**
Actual: **206 ft.**

CUPA SANTA BARBARA:

Name:	SIMPLOT FOODS
Address:	1315 S BLOSSER RD
City,State,Zip:	SANTA MARIA, CA 93456
Facility Id:	FA0004095
Region:	SANTA BARBARA
Cross Street:	Not reported
Latitude:	Not reported
Longitude:	Not reported
Mailing Name:	SIMPLOT COMPANY
Mailing Care Of:	ALLEN BENNETT
Mailing Address:	PO BOX 698
Mailing City:	SANTA MARIA
Mailing State:	CA
Mailing Zip Code:	93456
Record Id:	PR0504884
Pe #:	2745
Current Status:	2

Name:	SIMPLOT FOODS
Address:	1315 S BLOSSER RD
City,State,Zip:	SANTA MARIA, CA 93456
Facility Id:	FA0004095
Region:	SANTA BARBARA
Cross Street:	Not reported
Latitude:	Not reported
Longitude:	Not reported
Mailing Name:	SIMPLOT COMPANY
Mailing Care Of:	ALLEN BENNETT
Mailing Address:	PO BOX 698
Mailing City:	SANTA MARIA
Mailing State:	CA
Mailing Zip Code:	93456
Record Id:	PR0211185
Pe #:	2163
Current Status:	2

B28 **CALIFORNIA GIANT INC** **CUPA Listings** **S110741732**
North **1301 S BLOSSER RD** **N/A**
< 1/8 **SANTA MARIA, CA 93454**
0.061 mi.
320 ft. **Site 9 of 10 in cluster B**

Relative:
Higher

Actual:
206 ft.

CUPA SANTA BARBARA:

Name:	CALIFORNIA GIANT INC
Address:	1301 S BLOSSER RD
City,State,Zip:	SANTA MARIA, CA 93454
Facility Id:	FA0004081
Region:	SANTA BARBARA
Cross Street:	Not reported
Latitude:	Not reported
Longitude:	Not reported
Mailing Name:	CALIFORNIA GIANT COOLING LLC
Mailing Care Of:	Not reported
Mailing Address:	PO BOX 6623
Mailing City:	SANTA MARIA
Mailing State:	CA
Mailing Zip Code:	93456
Record Id:	PR0504883
Pe #:	2745
Current Status:	2

Name:	CALIFORNIA GIANT INC
Address:	1301 S BLOSSER RD
City,State,Zip:	SANTA MARIA, CA 93454
Facility Id:	FA0004081
Region:	SANTA BARBARA
Cross Street:	Not reported
Latitude:	Not reported
Longitude:	Not reported
Mailing Name:	CALIFORNIA GIANT COOLING LLC
Mailing Care Of:	Not reported
Mailing Address:	PO BOX 6623
Mailing City:	SANTA MARIA
Mailing State:	CA
Mailing Zip Code:	93456
Record Id:	PR0506016
Pe #:	2601
Current Status:	2

Name:	CALIFORNIA GIANT INC
Address:	1301 S BLOSSER RD
City,State,Zip:	SANTA MARIA, CA 93454
Facility Id:	FA0004081
Region:	SANTA BARBARA
Cross Street:	Not reported
Latitude:	Not reported
Longitude:	Not reported
Mailing Name:	CALIFORNIA GIANT COOLING LLC
Mailing Care Of:	Not reported
Mailing Address:	PO BOX 6623
Mailing City:	SANTA MARIA
Mailing State:	CA
Mailing Zip Code:	93456
Record Id:	PR0217468
Pe #:	2162

CALIFORNIA GIANT INC (Continued) **S110741732**

Current Status: 2

B29 **WESTERN REFRIGERATING AND CS SO** **RCRA-SQG** **1025878553**
North **1301 S BLOSSER RD** **CAP000040121**
< 1/8 **SANTA MARIA, CA 93456**
0.061 mi.
320 ft. **Site 10 of 10 in cluster B**

Relative: RCRA-SQG:
Higher

Actual:
206 ft.

Date Form Received by Agency:	1998-06-11 00:00:00.0
Handler Name:	WESTERN REFRIGERATING AND CS SO
Handler Address:	1301 S BLOSSER RD
Handler City,State,Zip:	SANTA MARIA, CA 93456
EPA ID:	CAP000040121
Contact Name:	DOUG SCHNEEBERGER
Contact Address:	2826 E OAKLAND PARK BLVD
Contact City,State,Zip:	FT LAUDERDALE, FL 33306
Contact Telephone:	954-564-1928
Contact Fax:	Not reported
Contact Email:	Not reported
Contact Title:	Not reported
EPA Region:	09
Land Type:	Private
Federal Waste Generator Description:	Small Quantity Generator
Non-Notifier:	Not reported
Biennial Report Cycle:	Not reported
Accessibility:	Not reported
Active Site Indicator:	Handler Activities
State District Owner:	Not reported
State District:	Not reported
Mailing Address:	2826 E OAKLAND PARK BLVD
Mailing City,State,Zip:	FT LAUDERDALE, FL 33306
Owner Name:	WESTERN REFIGERATING AND CS
Owner Type:	Private
Operator Name:	Not reported
Operator Type:	Not reported
Short-Term Generator Activity:	No
Importer Activity:	No
Mixed Waste Generator:	No
Transporter Activity:	No
Transfer Facility Activity:	No
Recycler Activity with Storage:	No
Small Quantity On-Site Burner Exemption:	No
Smelting Melting and Refining Furnace Exemption:	No
Underground Injection Control:	No
Off-Site Waste Receipt:	No
Universal Waste Indicator:	No
Universal Waste Destination Facility:	No
Federal Universal Waste:	No
Active Site Fed-Reg Treatment Storage and Disposal Facility:	Not reported
Active Site Converter Treatment storage and Disposal Facility:	Not reported
Active Site State-Reg Treatment Storage and Disposal Facility:	Not reported
Active Site State-Reg Handler:	---
Federal Facility Indicator:	Not reported
Hazardous Secondary Material Indicator:	N
Sub-Part K Indicator:	Not reported
Commercial TSD Indicator:	No
Treatment Storage and Disposal Type:	Not reported

WESTERN REFRIGERATING AND CS SO (Continued) **1025878553**

2018 GPRA Permit Baseline:	Not on the Baseline
2018 GPRA Renewals Baseline:	Not on the Baseline
Permit Renewals Workload Universe:	Not reported
Permit Workload Universe:	Not reported
Permit Progress Universe:	Not reported
Post-Closure Workload Universe:	Not reported
Closure Workload Universe:	Not reported
202 GPRA Corrective Action Baseline:	No
Corrective Action Workload Universe:	No
Subject to Corrective Action Universe:	No
Non-TSDFs Where RCRA CA has Been Imposed Universe:	No
TSDFs Potentially Subject to CA Under 3004 (u)/(v) Universe:	No
TSDFs Only Subject to CA under Discretionary Auth Universe:	No
Corrective Action Priority Ranking:	No NCAPS ranking
Environmental Control Indicator:	No
Institutional Control Indicator:	No
Human Exposure Controls Indicator:	N/A
Groundwater Controls Indicator:	N/A
Operating TSDF Universe:	Not reported
Full Enforcement Universe:	Not reported
Significant Non-Complier Universe:	No
Unaddressed Significant Non-Complier Universe:	No
Addressed Significant Non-Complier Universe:	No
Significant Non-Complier With a Compliance Schedule Universe:	No
Financial Assurance Required:	Not reported
Handler Date of Last Change:	2006-09-05 00:00:00.0
Recognized Trader-Importer:	No
Recognized Trader-Exporter:	No
Importer of Spent Lead Acid Batteries:	No
Exporter of Spent Lead Acid Batteries:	No
Recycler Activity Without Storage:	No
Manifest Broker:	No
Sub-Part P Indicator:	No

Handler - Owner Operator:

Owner/Operator Indicator:	Owner
Owner/Operator Name:	WESTERN REFIGERATING AND CS
Legal Status:	Private
Date Became Current:	Not reported
Date Ended Current:	Not reported
Owner/Operator Address:	2826 E OAKLAND PARK BLVD
Owner/Operator City,State,Zip:	FT LAUDERDALE, FL 33306
Owner/Operator Telephone:	954-564-1928
Owner/Operator Telephone Ext:	Not reported
Owner/Operator Fax:	Not reported
Owner/Operator Email:	Not reported

Owner/Operator Indicator:	Owner
Owner/Operator Name:	WESTERN REFIGERATING AND CS
Legal Status:	Private
Date Became Current:	Not reported
Date Ended Current:	Not reported
Owner/Operator Address:	2826 E OAKLAND PARK BLVD
Owner/Operator City,State,Zip:	FT LAUDERDALE, FL 33306
Owner/Operator Telephone:	954-564-1928
Owner/Operator Telephone Ext:	Not reported

WESTERN REFRIGERATING AND CS SO (Continued) **1025878553**

Owner/Operator Fax: Not reported
Owner/Operator Email: Not reported

Historic Generators:
Receive Date: 1998-06-11 00:00:00.0
Handler Name: WESTERN REFRIGERATING AND CS SO
Federal Waste Generator Description: Small Quantity Generator
State District Owner: Not reported
Large Quantity Handler of Universal Waste: No
Recognized Trader Importer: No
Recognized Trader Exporter: No
Spent Lead Acid Battery Importer: No
Spent Lead Acid Battery Exporter: No
Current Record: Yes
Non Storage Recycler Activity: Not reported
Electronic Manifest Broker: Not reported

Receive Date: 1998-06-11 00:00:00.0
Handler Name: WESTERN REFRIGERATING AND CS SO
Federal Waste Generator Description: Large Quantity Generator
State District Owner: Not reported
Large Quantity Handler of Universal Waste: No
Recognized Trader Importer: No
Recognized Trader Exporter: No
Spent Lead Acid Battery Importer: No
Spent Lead Acid Battery Exporter: No
Current Record: No
Non Storage Recycler Activity: Not reported
Electronic Manifest Broker: Not reported

List of NAICS Codes and Descriptions:
NAICS Codes: No NAICS Codes Found

Facility Has Received Notices of Violations:
Violations: No Violations Found

Evaluation Action Summary:
Evaluations: No Evaluations Found

---

30 **BABE FARMS INC** **RCRA NonGen / NLR** **1025866368**
SSE **1501 BLOSSER** **CAL000221214**
< 1/8 **SANTA MARIA, CA 93458**
0.086 mi.
453 ft.

Relative:
Higher

Actual:
203 ft.

RCRA NonGen / NLR:
Date Form Received by Agency: 2000-06-29 00:00:00.0
Handler Name: BABE FARMS INC
Handler Address: 1501 BLOSSER
Handler City,State,Zip: SANTA MARIA, CA 93458-0000
EPA ID: CAL000221214
Contact Name: JEFF LUNDBERG
Contact Address: PO BOX 6539
Contact City,State,Zip: SANTA MARIA, CA 93456-0000
Contact Telephone: 805-925-4144

BABE FARMS INC (Continued) **1025866368**

Contact Fax:	000-000-0000
Contact Email:	JEFF@BABEFARMS.COM
Contact Title:	Not reported
EPA Region:	09
Land Type:	Not reported
Federal Waste Generator Description:	Not a generator, verified
Non-Notifier:	Not reported
Biennial Report Cycle:	Not reported
Accessibility:	Not reported
Active Site Indicator:	Handler Activities
State District Owner:	Not reported
State District:	Not reported
Mailing Address:	PO BOX 6539
Mailing City,State,Zip:	SANTA MARIA, CA 93456-0000
Owner Name:	BABE FARMS, INC
Owner Type:	Other
Operator Name:	JEFF LUNDBERG
Operator Type:	Other
Short-Term Generator Activity:	No
Importer Activity:	No
Mixed Waste Generator:	No
Transporter Activity:	No
Transfer Facility Activity:	No
Recycler Activity with Storage:	No
Small Quantity On-Site Burner Exemption:	No
Smelting Melting and Refining Furnace Exemption:	No
Underground Injection Control:	No
Off-Site Waste Receipt:	No
Universal Waste Indicator:	Yes
Universal Waste Destination Facility:	Yes
Federal Universal Waste:	No
Active Site Fed-Reg Treatment Storage and Disposal Facility:	Not reported
Active Site Converter Treatment storage and Disposal Facility:	Not reported
Active Site State-Reg Treatment Storage and Disposal Facility:	Not reported
Active Site State-Reg Handler:	---
Federal Facility Indicator:	Not reported
Hazardous Secondary Material Indicator:	N
Sub-Part K Indicator:	Not reported
Commercial TSD Indicator:	No
Treatment Storage and Disposal Type:	Not reported
2018 GPRA Permit Baseline:	Not on the Baseline
2018 GPRA Renewals Baseline:	Not on the Baseline
Permit Renewals Workload Universe:	Not reported
Permit Workload Universe:	Not reported
Permit Progress Universe:	Not reported
Post-Closure Workload Universe:	Not reported
Closure Workload Universe:	Not reported
202 GPRA Corrective Action Baseline:	No
Corrective Action Workload Universe:	No
Subject to Corrective Action Universe:	No
Non-TSDFs Where RCRA CA has Been Imposed Universe:	No
TSDFs Potentially Subject to CA Under 3004 (u)/(v) Universe:	No
TSDFs Only Subject to CA under Discretionary Auth Universe:	No
Corrective Action Priority Ranking:	No NCAPS ranking
Environmental Control Indicator:	No
Institutional Control Indicator:	No
Human Exposure Controls Indicator:	N/A

BABE FARMS INC (Continued) **1025866368**

Groundwater Controls Indicator:	N/A
Operating TSDF Universe:	Not reported
Full Enforcement Universe:	Not reported
Significant Non-Complier Universe:	No
Unaddressed Significant Non-Complier Universe:	No
Addressed Significant Non-Complier Universe:	No
Significant Non-Complier With a Compliance Schedule Universe:	No
Financial Assurance Required:	Not reported
Handler Date of Last Change:	2019-07-29 17:13:42.0
Recognized Trader-Importer:	No
Recognized Trader-Exporter:	No
Importer of Spent Lead Acid Batteries:	No
Exporter of Spent Lead Acid Batteries:	No
Recycler Activity Without Storage:	No
Manifest Broker:	No
Sub-Part P Indicator:	No

Handler - Owner Operator:

Owner/Operator Indicator:	Owner
Owner/Operator Name:	BABE FARMS, INC
Legal Status:	Other
Date Became Current:	Not reported
Date Ended Current:	Not reported
Owner/Operator Address:	1485 N BLOSSER
Owner/Operator City,State,Zip:	SANTA MARIA, CA 93456-0000
Owner/Operator Telephone:	805-925-4144
Owner/Operator Telephone Ext:	Not reported
Owner/Operator Fax:	Not reported
Owner/Operator Email:	Not reported

Owner/Operator Indicator:	Operator
Owner/Operator Name:	JEFF LUNDBERG
Legal Status:	Other
Date Became Current:	Not reported
Date Ended Current:	Not reported
Owner/Operator Address:	PO BOX 6539
Owner/Operator City,State,Zip:	SANTA MARIA, CA 93456-0000
Owner/Operator Telephone:	805-925-4144
Owner/Operator Telephone Ext:	Not reported
Owner/Operator Fax:	Not reported
Owner/Operator Email:	Not reported

Historic Generators:

Receive Date:	2000-06-29 00:00:00.0
Handler Name:	BABE FARMS INC
Federal Waste Generator Description:	Not a generator, verified
State District Owner:	Not reported
Large Quantity Handler of Universal Waste:	No
Recognized Trader Importer:	Not reported
Recognized Trader Exporter:	Not reported
Spent Lead Acid Battery Importer:	Not reported
Spent Lead Acid Battery Exporter:	Not reported
Current Record:	Yes
Non Storage Recycler Activity:	Not reported
Electronic Manifest Broker:	Not reported

BABE FARMS INC (Continued) **1025866368**

List of NAICS Codes and Descriptions:
NAICS Code: 56299
NAICS Description: ALL OTHER WASTE MANAGEMENT SERVICES

Facility Has Received Notices of Violations:
Violations: No Violations Found

Evaluation Action Summary:
Evaluations: No Evaluations Found

C31 **INDUSTRIAL & AUTOMOTIVE MACHINING, INC.** **CERS HAZ WASTE** **S121770040**
NW **1225 W STOWELL RD UNIT A** **CERS** **N/A**
1/8-1/4 **SANTA MARIA, CA 93458**
0.147 mi.
777 ft. **Site 1 of 7 in cluster C**

Relative:
Higher

Actual:
203 ft.

CERS HAZ WASTE:
Name: INDUSTRIAL & AUTOMOTIVE MACHINING, INC.
Address: 1225 W STOWELL RD UNIT A
City,State,Zip: SANTA MARIA, CA 93458
Site ID: 375977
CERS ID: 10688440
CERS Description: Hazardous Waste Generator

CERS:
Name: INDUSTRIAL & AUTOMOTIVE MACHINING, INC.
Address: 1225 W STOWELL RD UNIT A
City,State,Zip: SANTA MARIA, CA 93458
Site ID: 375977
CERS ID: 10688440
CERS Description: Chemical Storage Facilities

Violations:
Site ID: 375977
Site Name: Industrial & Automotive Machining, Inc.
Violation Date: 8/2/2016
Citation: 22 CCR 12 66262.12 - California Code of Regulations, Title 22, Chapter 12, Section(s) 66262.12
Violation Description: Failure to obtain an Identification Number prior to treating, storing, disposing of, transporting or offering for transportation any hazardous waste.
Violation Notes: Returned to compliance on 08/02/2016. DTSC Form 1358 was filled out, signed and sent to DTSC during inspection.
Violation Division: Santa Barbara County Environmental Health Services
Violation Program: HW
Violation Source: CERS

Site ID: 375977
Site Name: Industrial & Automotive Machining, Inc.
Violation Date: 8/2/2016
Citation: HSC 6.5 25160.2 - California Health and Safety Code, Chapter 6.5, Section(s) 25160.2
Violation Description: Failure of a generator of hazardous waste that meets the conditions to be transported on a consolidated manifest to comply with one or more of the required consolidated manifesting procedures.

INDUSTRIAL & AUTOMOTIVE MACHINING, INC. (Continued) **S121770040**

Violation Notes:	Returned to compliance on 08/18/2016. Safety-Kleen shipping documents not available for last 36 months
Violation Division:	Santa Barbara County Environmental Health Services
Violation Program:	HW
Violation Source:	CERS
Site ID:	375977
Site Name:	Industrial & Automotive Machining, Inc.
Violation Date:	8/2/2016
Citation:	HSC 6.95 25507 - California Health and Safety Code, Chapter 6.95, Section(s) 25507
Violation Description:	Failure to adequately establish and implement a business plan when storing/handling a hazardous material at or above reportable quantities.
Violation Notes:	Returned to compliance on 08/02/2016.
Violation Division:	Santa Barbara County Environmental Health Services
Violation Program:	HMRRP
Violation Source:	CERS
Site ID:	375977
Site Name:	Industrial & Automotive Machining, Inc.
Violation Date:	8/22/2019
Citation:	HSC 6.95 25508.2 - California Health and Safety Code, Chapter 6.95, Section(s) 25508.2
Violation Description:	Failure to annually review and electronically certify that the business plan is complete and accurate on or before the annual due date.
Violation Notes:	Returned to compliance on 09/23/2019. HMBP not certified since initial submission on 8/2/16.
Violation Division:	Santa Barbara County Environmental Health Services
Violation Program:	HMRRP
Violation Source:	CERS

Evaluation:

Eval General Type:	Compliance Evaluation Inspection
Eval Date:	08-02-2016
Violations Found:	Yes
Eval Type:	Routine done by local agency
Eval Notes:	Not reported
Eval Division:	Santa Barbara County Environmental Health Services
Eval Program:	HMRRP
Eval Source:	CERS
Eval General Type:	Compliance Evaluation Inspection
Eval Date:	08-02-2016
Violations Found:	Yes
Eval Type:	Routine done by local agency
Eval Notes:	Not reported
Eval Division:	Santa Barbara County Environmental Health Services
Eval Program:	HW
Eval Source:	CERS
Eval General Type:	Compliance Evaluation Inspection
Eval Date:	08-22-2019
Violations Found:	No
Eval Type:	Routine done by local agency
Eval Notes:	HWG inspection. Industrial & Auto Machining - 1225 W Stowell Rd, Santa

INDUSTRIAL & AUTOMOTIVE MACHINING, INC. (Continued) **S121770040**

	Maria.
Eval Division:	Santa Barbara County Environmental Health Services
Eval Program:	HW
Eval Source:	CERS
Eval General Type:	Compliance Evaluation Inspection
Eval Date:	08-22-2019
Violations Found:	Yes
Eval Type:	Routine done by local agency
Eval Notes:	HMBP inspection. Industrial & Auto Machining - 1225 W Stowell Rd, Santa Maria.
Eval Division:	Santa Barbara County Environmental Health Services
Eval Program:	HMRRP
Eval Source:	CERS

Affiliation:

Affiliation Type Desc:	CUPA District
Entity Name:	Santa Barbara County Env Health
Entity Title:	Not reported
Affiliation Address:	225 Camino del Remedio
Affiliation City:	Santa Barbara
Affiliation State:	CA
Affiliation Country:	Not reported
Affiliation Zip:	93110
Affiliation Phone:	(805) 681-4927
Affiliation Type Desc:	Identification Signer
Entity Name:	Darren Rusconi
Entity Title:	Owner
Affiliation Address:	Not reported
Affiliation City:	Not reported
Affiliation State:	Not reported
Affiliation Country:	Not reported
Affiliation Zip:	Not reported
Affiliation Phone:	Not reported
Affiliation Type Desc:	Parent Corporation
Entity Name:	INDUSTRIAL AUTO MACHINING INC.
Entity Title:	Not reported
Affiliation Address:	Not reported
Affiliation City:	Not reported
Affiliation State:	Not reported
Affiliation Country:	Not reported
Affiliation Zip:	Not reported
Affiliation Phone:	Not reported
Affiliation Type Desc:	Environmental Contact
Entity Name:	DARREN RUSCONI
Entity Title:	Not reported
Affiliation Address:	716 N Elizabeth St
Affiliation City:	Santa Maria
Affiliation State:	CA
Affiliation Country:	Not reported
Affiliation Zip:	93454
Affiliation Phone:	Not reported
Affiliation Type Desc:	Facility Mailing Address

INDUSTRIAL & AUTOMOTIVE MACHINING, INC. (Continued) **S121770040**

Entity Name:	Mailing Address
Entity Title:	Not reported
Affiliation Address:	716 N Elizabeth St
Affiliation City:	Santa Maria
Affiliation State:	CA
Affiliation Country:	Not reported
Affiliation Zip:	93454
Affiliation Phone:	Not reported
Affiliation Type Desc:	Document Preparer
Entity Name:	Darren Rusconi
Entity Title:	Not reported
Affiliation Address:	Not reported
Affiliation City:	Not reported
Affiliation State:	Not reported
Affiliation Country:	Not reported
Affiliation Zip:	Not reported
Affiliation Phone:	Not reported
Affiliation Type Desc:	Legal Owner
Entity Name:	DARREN RUSCONI
Entity Title:	Not reported
Affiliation Address:	716 N Elizabeth St
Affiliation City:	Santa Maria
Affiliation State:	CA
Affiliation Country:	United States
Affiliation Zip:	93454
Affiliation Phone:	(805) 922-1954
Affiliation Type Desc:	Operator
Entity Name:	DARREN RUSCONI
Entity Title:	Not reported
Affiliation Address:	Not reported
Affiliation City:	Not reported
Affiliation State:	Not reported
Affiliation Country:	Not reported
Affiliation Zip:	Not reported
Affiliation Phone:	(805) 922-1954

D32 **THE FEED BIN** **HIST UST** **U001586049**
North **1217 S BLOSSER** **N/A**
1/8-1/4 **SANTA MARIA, CA 93454**
0.149 mi.
786 ft. **Site 1 of 8 in cluster D**

Relative:
Higher

Actual:
206 ft.

HIST UST:

Name:	THE FEED BIN
Address:	1217 S BLOSSER
City,State,Zip:	SANTA MARIA, CA 93454
File Number:	0002C936
URL:	http://geotracker.waterboards.ca.gov/ustpdfs/pdf/0002C936.pdf
Region:	STATE
Facility ID:	00000043947
Facility Type:	Other
Other Type:	FEED SUPPLY
Contact Name:	ARMELL FESLEER
Telephone:	8059258771

THE FEED BIN (Continued) **U001586049**

Owner Name:	REEF DEVELOPMENT OF HAWAII, IN
Owner Address:	1121 S. BROADWAY
Owner City,St,Zip:	SANTA MARIA, CA 93454
Total Tanks:	0001
Tank Num:	001
Container Num:	1
Year Installed:	Not reported
Tank Capacity:	00000500
Tank Used for:	PRODUCT
Type of Fuel:	REGULAR
Container Construction Thickness:	Not reported
Leak Detection:	Stock Inventor

Click here for Geo Tracker PDF:

D33 **JAMES F MCKONE** **HIST UST** **U001585963**
NNE **1218 SO BLOSSER ROAD** **N/A**
1/8-1/4 **SANTA MARIA, CA 93454**
0.151 mi.
797 ft. **Site 2 of 8 in cluster D**

Relative: HIST UST:
Higher

Actual: Name:	JAMES F MCKONE
206 ft. Address:	1218 SO BLOSSER ROAD
City,State,Zip:	SANTA MARIA, CA 93454
File Number:	0002C795
URL:	http://geotracker.waterboards.ca.gov/ustpdfs/pdf/0002C795.pdf
Region:	STATE
Facility ID:	00000051117
Facility Type:	Other
Other Type:	MOTOR VEHICLE TUNE-U
Contact Name:	DARNEL BATEL
Telephone:	8059672702
Owner Name:	JAMES F. MCKONE
Owner Address:	5098 CATHEDRAL OAKS RD.
Owner City,St,Zip:	SANTA BARBARA, CA 93111
Total Tanks:	0000
Tank Num:	001
Container Num:	1
Year Installed:	1959
Tank Capacity:	00006000
Tank Used for:	PRODUCT
Type of Fuel:	REGULAR
Container Construction Thickness:	Not reported
Leak Detection:	Stock Inventor
Tank Num:	002
Container Num:	2
Year Installed:	1959
Tank Capacity:	00004000
Tank Used for:	PRODUCT
Type of Fuel:	REGULAR
Container Construction Thickness:	Not reported
Leak Detection:	Stock Inventor
Tank Num:	003

JAMES F MCKONE (Continued) **U001585963**

Container Num:	3
Year Installed:	1959
Tank Capacity:	00004000
Tank Used for:	PRODUCT
Type of Fuel:	REGULAR
Container Construction Thickness:	Not reported
Leak Detection:	Stock Inventor

Tank Num:	004
Container Num:	4
Year Installed:	1959
Tank Capacity:	00000550
Tank Used for:	WASTE
Type of Fuel:	WASTE OIL
Container Construction Thickness:	Not reported
Leak Detection:	None

Click here for Geo Tracker PDF:

D34 **Notify 65** **S100234468**
NNE **1218 SOUTH BLOSSER** **N/A**
1/8-1/4 **SANTA MARIA, CA 91520**
0.151 mi.
797 ft. **Site 3 of 8 in cluster D**

Relative: **Higher**

Actual: **206 ft.**

NOTIFY 65:

Name:	Not reported
Address:	1218 SOUTH BLOSSER
City,State,Zip:	SANTA MARIA, CA 91520
Date Reported:	Not reported
Staff Initials:	Not reported
Board File Number:	Not reported
Facility Type:	Not reported
Discharge Date:	Not reported
Issue Date:	Not reported
Incident Description:	Not reported

E35 **LINEAGE LOGISTICS** **CERS HAZ WASTE** **S121742555**
West **1349 LA BREA AVE.** **HAZNET** **N/A**
1/8-1/4 **SANTA MARIA, CA 93458** **CERS**
0.153 mi. **HWTS**
807 ft. **Site 1 of 2 in cluster E**

Relative: **Lower**

Actual: **200 ft.**

CERS HAZ WASTE:

Name:	LINEAGE LOGISTICS - SANTA MARIA
Address:	1349 LA BREA AVE
City,State,Zip:	SANTA MARIA, CA 93458
Site ID:	130857
CERS ID:	10501831
CERS Description:	Hazardous Chemical Management

Name:	LINEAGE LOGISTICS - SANTA MARIA
Address:	1349 LA BREA AVE
City,State,Zip:	SANTA MARIA, CA 93458
Site ID:	130857
CERS ID:	10501831

LINEAGE LOGISTICS (Continued) **S121742555**

CERS Description: Hazardous Waste Generator

HAZNET:

Name:	LINEAGE LOGISTICS
Address:	1349 LA BREA AVE.
Address 2:	Not reported
City,State,Zip:	SANTA MARIA, CA 93458
Contact:	ANTHONY TOPAS
Telephone:	8053484226
Mailing Name:	Not reported
Mailing Address:	1349 LA BREA AVE.
Year:	2017
Gepaid:	CAC002923565
TSD EPA ID:	CAT080013352
CA Waste Code:	223 - Unspecified oil-containing waste
Disposal Method:	H039 - Other Recovery Of Reclamation For Reuse Including Acid Regeneration, Organics Recovery Ect
Tons:	0.1668

Additional Info:

Year:	2017
Gen EPA ID:	CAC002923565
Shipment Date:	20170915
Creation Date:	5/17/2018 18:30:51
Receipt Date:	20170925
Manifest ID:	017347737JJK
Trans EPA ID:	CAD028277036
Trans Name:	ASBURY ENVIRONMENTAL SERVICES
Trans 2 EPA ID:	Not reported
Trans 2 Name:	Not reported
TSDF EPA ID:	CAT080013352
Trans Name:	DEMENNO / KERDOON
TSDF Alt EPA ID:	Not reported
TSDF Alt Name:	Not reported
Waste Code Description:	223 - Unspecified oil-containing waste
RCRA Code:	Not reported
Meth Code:	H039 - Other Recovery Of Reclamation For Reuse Including Acid Regeneration, Organics Recovery Ect
Quantity Tons:	0.1668
Waste Quantity:	40
Quantity Unit:	G
Additional Code 1:	Not reported
Additional Code 2:	Not reported
Additional Code 3:	Not reported
Additional Code 4:	Not reported
Additional Code 5:	Not reported

CERS:

Name:	LINEAGE LOGISTICS - SANTA MARIA
Address:	1349 LA BREA AVE
City,State,Zip:	SANTA MARIA, CA 93458
Site ID:	130857
CERS ID:	10501831

LINEAGE LOGISTICS (Continued) **S121742555**

CERS Description: Chemical Storage Facilities

Violations:

Site ID: 130857
Site Name: Lineage Logistics - Santa Maria
Violation Date: 9/16/2019
Citation: HSC 6.95 25508.1(a)-(f) - California Health and Safety Code, Chapter 6.95, Section(s) 25508.1(a)-(f)
Violation Description: Failure to electronically update business plan within 30 days of any one of the following events: A 100 percent or more increase in the quantity of a previously disclosed material. Any handling of a previously undisclosed hazardous materials at or above reportable quantities. A change of business address, business ownership, or business name. A substantial change in the handler's operations that requires modification to any portion of the business plan.
Violation Notes: Returned to compliance on 10/11/2019. Observed two 55-gallon drums of refrigeration oil on-site not reported on inventory.
Violation Division: Santa Barbara County Environmental Health Services
Violation Program: HMRRP
Violation Source: CERS

Site ID: 130857
Site Name: Lineage Logistics - Santa Maria
Violation Date: 9/16/2019
Citation: HSC 6.5 25250.22 - California Health and Safety Code, Chapter 6.5, Section(s) 25250.22
Violation Description: Failure to properly manage used oil and/or fuel filters in accordance with the requirements.
Violation Notes: Returned to compliance on 10/11/2019. Used filters stored in an uncovered 5-gallon bucket and labeled as "used oil".
Violation Division: Santa Barbara County Environmental Health Services
Violation Program: HW
Violation Source: CERS

Site ID: 130857
Site Name: Lineage Logistics - Santa Maria
Violation Date: 5/16/2016
Citation: 22 CCR 12 66262.34(f) - California Code of Regulations, Title 22, Chapter 12, Section(s) 66262.34(f)
Violation Description: Failure to properly label hazardous waste accumulation containers with the following requirements: "Hazardous Waste", name and address of the generator, physical and chemical characteristics of the Hazardous Waste, and starting accumulation date.
Violation Notes: Returned to compliance on 05/18/2016. 55 gallon waste oil drum lacks label
Violation Division: Santa Barbara County Environmental Health Services
Violation Program: HW
Violation Source: CERS

Site ID: 130857
Site Name: Lineage Logistics - Santa Maria
Violation Date: 10/1/2014
Citation: 19 CCR 4.5 2750.1 - California Code of Regulations, Title 19, Chapter 4.5, Section(s) 2750.1
Violation Description: Failure to comply with Sections 2750.2 through 2750.9
Violation Notes: Not reported
Violation Division: Santa Barbara County Environmental Health Services
Violation Program: CalARP

LINEAGE LOGISTICS (Continued) **S121742555**

Violation Source: CERS

Evaluation:

Eval General Type: Compliance Evaluation Inspection
Eval Date: 10-01-2014
Violations Found: No
Eval Type: Routine done by local agency
Eval Notes: Not reported
Eval Division: Santa Barbara County Environmental Health Services
Eval Program: HMRRP
Eval Source: CERS

Eval General Type: Compliance Evaluation Inspection
Eval Date: 05-16-2016
Violations Found: No
Eval Type: Routine done by local agency
Eval Notes: Not reported
Eval Division: Santa Barbara County Environmental Health Services
Eval Program: CalARP
Eval Source: CERS

Eval General Type: Compliance Evaluation Inspection
Eval Date: 05-16-2016
Violations Found: No
Eval Type: Routine done by local agency
Eval Notes: Report is on HWG DAR line entry
Eval Division: Santa Barbara County Environmental Health Services
Eval Program: HMRRP
Eval Source: CERS

Eval General Type: Compliance Evaluation Inspection
Eval Date: 05-21-2014
Violations Found: No
Eval Type: Routine done by local agency
Eval Notes: Not reported
Eval Division: Santa Barbara County Environmental Health Services
Eval Program: CalARP
Eval Source: CERS

Eval General Type: Compliance Evaluation Inspection
Eval Date: 09-16-2019
Violations Found: Yes
Eval Type: Routine done by local agency
Eval Notes: HWG inspection. Lineage Logistics - 1349 La Brea Ave, Santa Maria.
Eval Division: Santa Barbara County Environmental Health Services
Eval Program: HW
Eval Source: CERS

Eval General Type: Compliance Evaluation Inspection
Eval Date: 10-01-2014
Violations Found: No
Eval Type: Routine done by local agency
Eval Notes: Not reported
Eval Division: Santa Barbara County Environmental Health Services
Eval Program: HW
Eval Source: CERS

LINEAGE LOGISTICS (Continued) **S121742555**

Eval General Type: Compliance Evaluation Inspection
Eval Date: 10-01-2014
Violations Found: Yes
Eval Type: Routine done by local agency
Eval Notes: Not reported
Eval Division: Santa Barbara County Environmental Health Services
Eval Program: CalARP
Eval Source: CERS

Eval General Type: Compliance Evaluation Inspection
Eval Date: 05-16-2016
Violations Found: Yes
Eval Type: Routine done by local agency
Eval Notes: Not reported
Eval Division: Santa Barbara County Environmental Health Services
Eval Program: HW
Eval Source: CERS

Eval General Type: Compliance Evaluation Inspection
Eval Date: 09-16-2019
Violations Found: Yes
Eval Type: Routine done by local agency
Eval Notes: HMBP inspection. Lineage Logistics - 1349 La Brea Ave, Santa Maria.
Eval Division: Santa Barbara County Environmental Health Services
Eval Program: HMRRP
Eval Source: CERS

Affiliation:
Affiliation Type Desc: CUPA District
Entity Name: Santa Barbara County Env Health
Entity Title: Not reported
Affiliation Address: 225 Camino del Remedio
Affiliation City: Santa Barbara
Affiliation State: CA
Affiliation Country: Not reported
Affiliation Zip: 93110
Affiliation Phone: (805) 681-4927

Affiliation Type Desc: Environmental Contact
Entity Name: KEN HUDSON
Entity Title: Not reported
Affiliation Address: 21700 Barton Rd.
Affiliation City: Colton
Affiliation State: CA
Affiliation Country: Not reported
Affiliation Zip: 92324
Affiliation Phone: Not reported

Affiliation Type Desc: Operator
Entity Name: Lineage Logistics - Santa Maria
Entity Title: Not reported
Affiliation Address: Not reported
Affiliation City: Not reported
Affiliation State: Not reported
Affiliation Country: Not reported
Affiliation Zip: Not reported
Affiliation Phone: (805) 623-2460

LINEAGE LOGISTICS (Continued) **S121742555**

Affiliation Type Desc:	Legal Owner
Entity Name:	LLH Santa Maria, LLC
Entity Title:	Not reported
Affiliation Address:	17911 Von Karman Ave, Suite 400
Affiliation City:	Irvine
Affiliation State:	CA
Affiliation Country:	United States
Affiliation Zip:	92614
Affiliation Phone:	(949) 247-5252

Affiliation Type Desc:	Document Preparer
Entity Name:	Chris Luckey
Entity Title:	Not reported
Affiliation Address:	Not reported
Affiliation City:	Not reported
Affiliation State:	Not reported
Affiliation Country:	Not reported
Affiliation Zip:	Not reported
Affiliation Phone:	Not reported

Affiliation Type Desc:	Identification Signer
Entity Name:	Chris Luckey
Entity Title:	Facility Maintenance Manager
Affiliation Address:	Not reported
Affiliation City:	Not reported
Affiliation State:	Not reported
Affiliation Country:	Not reported
Affiliation Zip:	Not reported
Affiliation Phone:	Not reported

Affiliation Type Desc:	Parent Corporation
Entity Name:	Lineage Logistics
Entity Title:	Not reported
Affiliation Address:	Not reported
Affiliation City:	Not reported
Affiliation State:	Not reported
Affiliation Country:	Not reported
Affiliation Zip:	Not reported
Affiliation Phone:	Not reported

Affiliation Type Desc:	Facility Mailing Address
Entity Name:	Mailing Address
Entity Title:	Not reported
Affiliation Address:	1349 La Brea Ave.
Affiliation City:	Santa Maria
Affiliation State:	CA
Affiliation Country:	Not reported
Affiliation Zip:	93458
Affiliation Phone:	Not reported

HWTS:

Name:	LINEAGE LOGISTICS
Address:	1349 LA BREA AVE.
Address 2:	Not reported
City,State,Zip:	SANTA MARIA, CA 93458
EPA ID:	CAC002923565

LINEAGE LOGISTICS (Continued) **S121742555**

Inactive Date:	11/15/2017
Create Date:	08/15/2017
Last Act Date:	11/15/2017
Mailing Name:	Not reported
Mailing Address:	1349 LA BREA AVE.
Mailing Address 2:	Not reported
Mailing City,State,Zip:	SANTA MARIA, CA 93458
Owner Name:	LINEAGE LOGISTICS
Owner Address:	1349 LA BREA AVE.
Owner Address 2:	Not reported
Owner City,State,Zip:	SANTA MARIA, CA 93458
Contact Name:	ANTHONY TOPAS
Contact Address:	1349 LA BREA AVE.
Contact Address 2:	Not reported
City,State,Zip:	SANTA MARIA, CA 93458

D36 **CALIBER COLLISION CENTERS** **RCRA NonGen / NLR** **1024865614**
North **1213 S BLOSSER RD** **CAL000434189**
1/8-1/4 **SANTA MARIA, CA 93458**
0.176 mi.
930 ft. **Site 4 of 8 in cluster D**

Relative: **Higher**
Actual: **206 ft.**

RCRA NonGen / NLR:

Date Form Received by Agency:	2018-03-13 00:00:00.0
Handler Name:	CALIBER COLLISION CENTERS
Handler Address:	1213 S BLOSSER RD
Handler City,State,Zip:	SANTA MARIA, CA 93458
EPA ID:	CAL000434189
Contact Name:	SHARON LAWRENCE
Contact Address:	401 E CORPORATE DR STE 150
Contact City,State,Zip:	LEWISVILLE, TX 75057
Contact Telephone:	469-948-9500
Contact Fax:	972-906-7214
Contact Email:	LICENSEANDPERMITS@CALIBERCOLLISION.COM
Contact Title:	Not reported
EPA Region:	09
Land Type:	Not reported
Federal Waste Generator Description:	Not a generator, verified
Non-Notifier:	Not reported
Biennial Report Cycle:	Not reported
Accessibility:	Not reported
Active Site Indicator:	Handler Activities
State District Owner:	Not reported
State District:	Not reported
Mailing Address:	401 E CORPORATE DR STE 150
Mailing City,State,Zip:	LEWISVILLE, TX 75057
Owner Name:	CALIBER BODYWORKS INC
Owner Type:	Other
Operator Name:	SHARON LAWRENCE
Operator Type:	Other
Short-Term Generator Activity:	No
Importer Activity:	No
Mixed Waste Generator:	No
Transporter Activity:	No
Transfer Facility Activity:	No
Recycler Activity with Storage:	No
Small Quantity On-Site Burner Exemption:	No
Smelting Melting and Refining Furnace Exemption:	No

CALIBER COLLISION CENTERS (Continued) **1024865614**

Underground Injection Control:	No
Off-Site Waste Receipt:	No
Universal Waste Indicator:	Yes
Universal Waste Destination Facility:	Yes
Federal Universal Waste:	No
Active Site Fed-Reg Treatment Storage and Disposal Facility:	Not reported
Active Site Converter Treatment storage and Disposal Facility:	Not reported
Active Site State-Reg Treatment Storage and Disposal Facility:	Not reported
Active Site State-Reg Handler:	---
Federal Facility Indicator:	Not reported
Hazardous Secondary Material Indicator:	N
Sub-Part K Indicator:	Not reported
Commercial TSD Indicator:	No
Treatment Storage and Disposal Type:	Not reported
2018 GPRA Permit Baseline:	Not on the Baseline
2018 GPRA Renewals Baseline:	Not on the Baseline
Permit Renewals Workload Universe:	Not reported
Permit Workload Universe:	Not reported
Permit Progress Universe:	Not reported
Post-Closure Workload Universe:	Not reported
Closure Workload Universe:	Not reported
202 GPRA Corrective Action Baseline:	No
Corrective Action Workload Universe:	No
Subject to Corrective Action Universe:	No
Non-TSDFs Where RCRA CA has Been Imposed Universe:	No
TSDFs Potentially Subject to CA Under 3004 (u)/(v) Universe:	No
TSDFs Only Subject to CA under Discretionary Auth Universe:	No
Corrective Action Priority Ranking:	No NCAPS ranking
Environmental Control Indicator:	No
Institutional Control Indicator:	No
Human Exposure Controls Indicator:	N/A
Groundwater Controls Indicator:	N/A
Operating TSDF Universe:	Not reported
Full Enforcement Universe:	Not reported
Significant Non-Complier Universe:	No
Unaddressed Significant Non-Complier Universe:	No
Addressed Significant Non-Complier Universe:	No
Significant Non-Complier With a Compliance Schedule Universe:	No
Financial Assurance Required:	Not reported
Handler Date of Last Change:	2018-09-07 19:37:39.0
Recognized Trader-Importer:	No
Recognized Trader-Exporter:	No
Importer of Spent Lead Acid Batteries:	No
Exporter of Spent Lead Acid Batteries:	No
Recycler Activity Without Storage:	No
Manifest Broker:	No
Sub-Part P Indicator:	No

Handler - Owner Operator:

Owner/Operator Indicator:	Owner
Owner/Operator Name:	CALIBER BODYWORKS INC
Legal Status:	Other
Date Became Current:	Not reported
Date Ended Current:	Not reported
Owner/Operator Address:	401 E CORPORATE DR STE 150
Owner/Operator City,State,Zip:	LEWISVILLE, TX 75057

CALIBER COLLISION CENTERS (Continued) **1024865614**

Owner/Operator Telephone: 469-948-9500
Owner/Operator Telephone Ext: Not reported
Owner/Operator Fax: Not reported
Owner/Operator Email: Not reported

Owner/Operator Indicator: Operator
Owner/Operator Name: SHARON LAWRENCE
Legal Status: Other
Date Became Current: Not reported
Date Ended Current: Not reported
Owner/Operator Address: 401 E CORPORATE DR STE 150
Owner/Operator City,State,Zip: LEWISVILLE, TX 75057
Owner/Operator Telephone: 469-948-9500
Owner/Operator Telephone Ext: Not reported
Owner/Operator Fax: Not reported
Owner/Operator Email: Not reported

Historic Generators:
Receive Date: 2018-03-13 00:00:00.0
Handler Name: CALIBER COLLISION CENTERS
Federal Waste Generator Description: Not a generator, verified
State District Owner: Not reported
Large Quantity Handler of Universal Waste: No
Recognized Trader Importer: No
Recognized Trader Exporter: No
Spent Lead Acid Battery Importer: No
Spent Lead Acid Battery Exporter: No
Current Record: Yes
Non Storage Recycler Activity: Not reported
Electronic Manifest Broker: Not reported

List of NAICS Codes and Descriptions:
NAICS Code: 811121
NAICS Description: AUTOMOTIVE BODY, PAINT, AND INTERIOR REPAIR AND MAINTENANCE

Facility Has Received Notices of Violations:
Violations: No Violations Found

Evaluation Action Summary:
Evaluations: No Evaluations Found

D37 **CALIBER COLLISION CENTER - SANTA MARIA** **CERS HAZ WASTE** **S122492451**
North **1213 S BLOSSER RD** **CERS** **N/A**
1/8-1/4 **SANTA MARIA, CA 93458**
0.176 mi.
930 ft. **Site 5 of 8 in cluster D**

Relative:
Higher

Actual:
206 ft.

CERS HAZ WASTE:
Name: CALIBER COLLISION CENTER - SANTA MARIA
Address: 1213 S BLOSSER RD
City,State,Zip: SANTA MARIA, CA 93458
Site ID: 440766
CERS ID: 10767937
CERS Description: Hazardous Waste Generator

CALIBER COLLISION CENTER - SANTA MARIA (Continued) **S122492451**

CERS:
- Name: CALIBER COLLISION CENTER - SANTA MARIA
- Address: 1213 S BLOSSER RD
- City,State,Zip: SANTA MARIA, CA 93458
- Site ID: 440766
- CERS ID: 10767937
- CERS Description: Chemical Storage Facilities

Evaluation:
- Eval General Type: Compliance Evaluation Inspection
- Eval Date: 03-18-2019
- Violations Found: No
- Eval Type: Routine done by local agency
- Eval Notes: Initial HMBP inspection. Caliber Collision Centers - 1213 S Blosser Rd, Santa Maria.
- Eval Division: Santa Barbara County Environmental Health Services
- Eval Program: HMRRP
- Eval Source: CERS

- Eval General Type: Compliance Evaluation Inspection
- Eval Date: 03-18-2019
- Violations Found: No
- Eval Type: Routine done by local agency
- Eval Notes: Initial HWG inspection. Caliber Collision Centers - 1213 S Blosser Rd, Santa Maria.
- Eval Division: Santa Barbara County Environmental Health Services
- Eval Program: HW
- Eval Source: CERS

Coordinates:
- Site ID: 440766
- Facility Name: Caliber Collision Center - Santa Maria
- Env Int Type Code: HMBP
- Program ID: 10767937
- Coord Name: Not reported
- Ref Point Type Desc: Center of a facility or station.
- Latitude: 34.939480
- Longitude: -120.454430

Affiliation:
- Affiliation Type Desc: Identification Signer
- Entity Name: Joseph Rubio
- Entity Title: Manager
- Affiliation Address: Not reported
- Affiliation City: Not reported
- Affiliation State: Not reported
- Affiliation Country: Not reported
- Affiliation Zip: Not reported
- Affiliation Phone: Not reported

- Affiliation Type Desc: Legal Owner
- Entity Name: Caliber Bodyworks, Inc.
- Entity Title: Not reported
- Affiliation Address: 2941 Lake Vista
- Affiliation City: Lewisville
- Affiliation State: TX

CALIBER COLLISION CENTER - SANTA MARIA (Continued) **S122492451**

Affiliation Country:	United States
Affiliation Zip:	75067
Affiliation Phone:	(469) 948-9500
Affiliation Type Desc:	Document Preparer
Entity Name:	Allison Kahl
Entity Title:	Not reported
Affiliation Address:	Not reported
Affiliation City:	Not reported
Affiliation State:	Not reported
Affiliation Country:	Not reported
Affiliation Zip:	Not reported
Affiliation Phone:	Not reported
Affiliation Type Desc:	Facility Mailing Address
Entity Name:	Mailing Address
Entity Title:	Not reported
Affiliation Address:	1213 S Blosser Rd
Affiliation City:	Santa Maria
Affiliation State:	CA
Affiliation Country:	Not reported
Affiliation Zip:	93458
Affiliation Phone:	Not reported
Affiliation Type Desc:	Environmental Contact
Entity Name:	GMG Envirosafe
Entity Title:	Not reported
Affiliation Address:	1658 N Milwaukee Avenue - Suite 287
Affiliation City:	Chicago
Affiliation State:	IL
Affiliation Country:	Not reported
Affiliation Zip:	60647
Affiliation Phone:	Not reported
Affiliation Type Desc:	Operator
Entity Name:	CALIBER COLLISION CENTER
Entity Title:	Not reported
Affiliation Address:	Not reported
Affiliation City:	Not reported
Affiliation State:	Not reported
Affiliation Country:	Not reported
Affiliation Zip:	Not reported
Affiliation Phone:	(805) 925-4800
Affiliation Type Desc:	Parent Corporation
Entity Name:	Caliber Bodyworks, Inc. dba Caliber Collision Centers
Entity Title:	Not reported
Affiliation Address:	Not reported
Affiliation City:	Not reported
Affiliation State:	Not reported
Affiliation Country:	Not reported
Affiliation Zip:	Not reported
Affiliation Phone:	Not reported
Affiliation Type Desc:	CUPA District
Entity Name:	Santa Barbara County Env Health
Entity Title:	Not reported

CALIBER COLLISION CENTER - SANTA MARIA (Continued) **S122492451**

Affiliation Address:	225 Camino del Remedio
Affiliation City:	Santa Barbara
Affiliation State:	CA
Affiliation Country:	Not reported
Affiliation Zip:	93110
Affiliation Phone:	(805) 681-4927
Affiliation Type Desc:	Property Owner
Entity Name:	Robert M King
Entity Title:	Not reported
Affiliation Address:	2655 Shell Beach Rd, suite J
Affiliation City:	Shell Beach
Affiliation State:	CA
Affiliation Country:	United States
Affiliation Zip:	93449
Affiliation Phone:	(805) 443-4206

E38
West
1/8-1/4
0.180 mi.
948 ft.

Relative:
Lower

Actual:
200 ft.

TITAN FROZEN FRUIT **CERS HAZ WASTE** **S121748388**
1365 LA BREA AVE **CERS** **N/A**
SANTA MARIA, CA 93458

Site 2 of 2 in cluster E

CERS HAZ WASTE:

Name:	TITAN FROZEN FRUIT
Address:	1365 LA BREA AVE
City,State,Zip:	SANTA MARIA, CA 93458
Site ID:	162420
CERS ID:	10500121
CERS Description:	Hazardous Waste Generator

CERS:

Name:	TITAN FROZEN FRUIT
Address:	1365 LA BREA AVE
City,State,Zip:	SANTA MARIA, CA 93458
Site ID:	162420
CERS ID:	10500121
CERS Description:	Chemical Storage Facilities

Violations:

Site ID:	162420
Site Name:	Titan Frozen Fruit
Violation Date:	10/3/2019
Citation:	HSC 6.95 25508.1(a)-(f) - California Health and Safety Code, Chapter 6.95, Section(s) 25508.1(a)-(f)
Violation Description:	Failure to electronically update business plan within 30 days of any one of the following events: A 100 percent or more increase in the quantity of a previously disclosed material. Any handling of a previously undisclosed hazardous materials at or above reportable quantities. A change of business address, business ownership, or business name. A substantial change in the handler's operations that requires modification to any portion of the business plan.
Violation Notes:	Returned to compliance on 10/10/2019. Observed 5-6 ~10-gallon propane cylinders on-site not reported.
Violation Division:	Santa Barbara County Environmental Health Services
Violation Program:	HMRRP
Violation Source:	CERS

TITAN FROZEN FRUIT (Continued) **S121748388**

Site ID:	162420
Site Name:	Titan Frozen Fruit
Violation Date:	10/3/2019
Citation:	HSC 6.95 25508.2 - California Health and Safety Code, Chapter 6.95, Section(s) 25508.2
Violation Description:	Failure to annually review and electronically certify that the business plan is complete and accurate on or before the annual due date.
Violation Notes:	Returned to compliance on 10/10/2019. Facility Information & Hazmat Inventory sections submitted 3/27/19, Emergency Response Plan section last submitted 5/2/14.
Violation Division:	Santa Barbara County Environmental Health Services
Violation Program:	HMRRP
Violation Source:	CERS

Site ID:	162420
Site Name:	Titan Frozen Fruit
Violation Date:	10/3/2019
Citation:	HSC 6.5 25123.3(h)(1) - California Health and Safety Code, Chapter 6.5, Section(s) 25123.3(h)(1)
Violation Description:	Failure to send hazardous waste offsite for treatment, storage, or disposal within 180 days (or 270 days if waste is transported over 200 miles) for a generator who generates less than 1000 kilogram per month if all of the following conditions are met: (1) The quantity of hazardous waste accumulated onsite never exceeds 6,000 kilograms. (2) The generator complies with the requirements of 40 Code of Federal Regulations section 262.34(d), (e) and (f). (3) The generator does not hold acutely hazardous waste or extremely hazardous waste in an amount greater than one kilogram for more than 90 days.
Violation Notes:	Returned to compliance on 10/10/2019. One full 55-gallon of used oil drum observed with a listed accumulation date of "January 2018".
Violation Division:	Santa Barbara County Environmental Health Services
Violation Program:	HW
Violation Source:	CERS

Site ID:	162420
Site Name:	Titan Frozen Fruit
Violation Date:	10/1/2014
Citation:	HSC 6.95 25508.1(a)-(e) - California Health and Safety Code, Chapter 6.95, Section(s) 25508.1(a)-(e)
Violation Description:	Failure to electronically update business plan within 30 days of any one of the following events: A 100 percent or more increase in the quantity of a previously disclosed material. Any handling of a previously undisclosed hazardous materials at or above reportable quantities. A change of business address, business ownership, or business name.
Violation Notes:	Returned to compliance on 04/22/2015.
Violation Division:	Santa Barbara County Environmental Health Services
Violation Program:	HMRRP
Violation Source:	CERS

Evaluation:

Eval General Type:	Compliance Evaluation Inspection
Eval Date:	10-01-2014
Violations Found:	Yes
Eval Type:	Routine done by local agency
Eval Notes:	Not reported

TITAN FROZEN FRUIT (Continued) **S121748388**

Eval Division: Santa Barbara County Environmental Health Services
Eval Program: HMRRP
Eval Source: CERS

Eval General Type: Compliance Evaluation Inspection
Eval Date: 10-01-2014
Violations Found: No
Eval Type: Routine done by local agency
Eval Notes: Not reported
Eval Division: Santa Barbara County Environmental Health Services
Eval Program: HW
Eval Source: CERS

Eval General Type: Compliance Evaluation Inspection
Eval Date: 10-03-2019
Violations Found: Yes
Eval Type: Routine done by local agency
Eval Notes: HWG inspection. Titan Frozen Fruit - 1365 La Brea Ave, Santa Maria.
Eval Division: Santa Barbara County Environmental Health Services
Eval Program: HW
Eval Source: CERS

Eval General Type: Compliance Evaluation Inspection
Eval Date: 10-03-2019
Violations Found: Yes
Eval Type: Routine done by local agency
Eval Notes: HMBP inspection. Titan Frozen Fruit - 1365 La Brea Ave, Santa Maria.
Eval Division: Santa Barbara County Environmental Health Services
Eval Program: HMRRP
Eval Source: CERS

Affiliation:
Affiliation Type Desc: Property Owner
Entity Name: Lineage Logistics - Santa Maria
Entity Title: Not reported
Affiliation Address: 1349 West La Brea Avenue
Affiliation City: Santa Maria
Affiliation State: CA
Affiliation Country: United States
Affiliation Zip: 93458
Affiliation Phone: (805) 348-4233

Affiliation Type Desc: CUPA District
Entity Name: Santa Barbara County Env Health
Entity Title: Not reported
Affiliation Address: 225 Camino del Remedio
Affiliation City: Santa Barbara
Affiliation State: CA
Affiliation Country: Not reported
Affiliation Zip: 93110
Affiliation Phone: (805) 681-4927

Affiliation Type Desc: Document Preparer
Entity Name: Eric Duyck
Entity Title: Not reported
Affiliation Address: Not reported
Affiliation City: Not reported

TITAN FROZEN FRUIT (Continued) **S121748388**

Affiliation State:	Not reported
Affiliation Country:	Not reported
Affiliation Zip:	Not reported
Affiliation Phone:	Not reported
Affiliation Type Desc:	Facility Mailing Address
Entity Name:	Mailing Address
Entity Title:	Not reported
Affiliation Address:	1365 West La Brea Ave
Affiliation City:	Santa Maria
Affiliation State:	CA
Affiliation Country:	Not reported
Affiliation Zip:	93458
Affiliation Phone:	Not reported
Affiliation Type Desc:	Legal Owner
Entity Name:	Jon Larsen
Entity Title:	Not reported
Affiliation Address:	585 Auto Center Dr, Bldg A
Affiliation City:	Watsonville
Affiliation State:	CA
Affiliation Country:	United States
Affiliation Zip:	95076
Affiliation Phone:	(831) 540-4110
Affiliation Type Desc:	Environmental Contact
Entity Name:	Eric Duyck
Entity Title:	Not reported
Affiliation Address:	1365 West La Brea Avenue
Affiliation City:	Santa Maria
Affiliation State:	CA
Affiliation Country:	Not reported
Affiliation Zip:	93458
Affiliation Phone:	Not reported
Affiliation Type Desc:	Parent Corporation
Entity Name:	Titan Frozen Fruit
Entity Title:	Not reported
Affiliation Address:	Not reported
Affiliation City:	Not reported
Affiliation State:	Not reported
Affiliation Country:	Not reported
Affiliation Zip:	Not reported
Affiliation Phone:	Not reported
Affiliation Type Desc:	Identification Signer
Entity Name:	Eric Duyck
Entity Title:	Vice President Operations
Affiliation Address:	Not reported
Affiliation City:	Not reported
Affiliation State:	Not reported
Affiliation Country:	Not reported
Affiliation Zip:	Not reported
Affiliation Phone:	Not reported
Affiliation Type Desc:	Operator
Entity Name:	Eric Duyck

TITAN FROZEN FRUIT (Continued) **S121748388**

Entity Title:	Not reported
Affiliation Address:	Not reported
Affiliation City:	Not reported
Affiliation State:	Not reported
Affiliation Country:	Not reported
Affiliation Zip:	Not reported
Affiliation Phone:	(714) 876-5925

C39 **SURE FRESH PRODUCE INC** **CERS HAZ WASTE** **S113166649**
NW **1302 W STOWELL RD** **HAZNET** **N/A**
1/8-1/4 **SANTA MARIA, CA 93454** **NPDES**
0.187 mi. **CIWQS**
989 ft. **Site 2 of 7 in cluster C** **CERS**
HWTS

Relative:
Lower

Actual:
201 ft.

CERS HAZ WASTE:

Name:	SURE FRESH PRODUCE INC
Address:	1302 W STOWELL RD
City,State,Zip:	SANTA MARIA, CA 93458
Site ID:	543690
CERS ID:	10838878
CERS Description:	Hazardous Waste Generator

HAZNET:

Name:	SURE FRESH PRODUCE INC
Address:	1302 W STOWELL RD
Address 2:	Not reported
City,State,Zip:	SANTA MARIA, CA 934580000
Contact:	THOMAS WITT
Telephone:	8053492677
Mailing Name:	Not reported
Mailing Address:	1302 W STOWELL RD
Year:	2018
Gepaid:	CAL921603430
TSD EPA ID:	CAT000613976
CA Waste Code:	134 - Aqueous solution with total organic residues less than 10 percent
Disposal Method:	H141 - Storage, Bulking, And/Or Transfer Off Site--No Treatment/Reovery (H010-H129) Or (H131-H135)
Tons:	0.12600
Year:	2017
Gepaid:	CAL921603430
TSD EPA ID:	CAT000613976
CA Waste Code:	134 - Aqueous solution with total organic residues less than 10 percent
Disposal Method:	H141 - Storage, Bulking, And/Or Transfer Off Site--No Treatment/Reovery (H010-H129) Or (H131-H135)
Tons:	0.357
Year:	2016
Gepaid:	CAL921603430
TSD EPA ID:	CAT000613976
CA Waste Code:	134 - Aqueous solution with total organic residues less than 10 percent

SURE FRESH PRODUCE INC (Continued) **S113166649**

Disposal Method:	H141 - Storage, Bulking, And/Or Transfer Off Site--No Treatment/Reovery (H010-H129) Or (H131-H135)
Tons:	0.336
Year:	2015
Gepaid:	CAL921603430
TSD EPA ID:	CAT000613976
CA Waste Code:	134 - Aqueous solution with total organic residues less than 10 percent
Disposal Method:	H141 - Storage, Bulking, And/Or Transfer Off Site--No Treatment/Reovery (H010-H129) Or (H131-H135)
Tons:	0.189
Year:	2014
Gepaid:	CAL921603430
TSD EPA ID:	CAT000613893
CA Waste Code:	134 - Aqueous solution with total organic residues less than 10 percent
Disposal Method:	H141 - Storage, Bulking, And/Or Transfer Off Site--No Treatment/Reovery (H010-H129) Or (H131-H135)
Tons:	0.084
Year:	2014
Gepaid:	CAL921603430
TSD EPA ID:	CAT000613976
CA Waste Code:	134 - Aqueous solution with total organic residues less than 10 percent
Disposal Method:	H141 - Storage, Bulking, And/Or Transfer Off Site--No Treatment/Reovery (H010-H129) Or (H131-H135)
Tons:	0.126
Year:	2013
Gepaid:	CAL921603430
TSD EPA ID:	CAT000613893
CA Waste Code:	134 - Aqueous solution with total organic residues less than 10 percent
Disposal Method:	H141 - Storage, Bulking, And/Or Transfer Off Site--No Treatment/Reovery (H010-H129) Or (H131-H135)
Tons:	0.378
Year:	2012
Gepaid:	CAL921603430
TSD EPA ID:	CAT000613893
CA Waste Code:	134 - Aqueous solution with total organic residues less than 10 percent
Disposal Method:	H141 - Storage, Bulking, And/Or Transfer Off Site--No Treatment/Reovery (H010-H129) Or (H131-H135)
Tons:	0.3318
Year:	2011
Gepaid:	CAL921603430
TSD EPA ID:	CAT000613893
CA Waste Code:	213 - Hydrocarbon solvents (benzene, hexane, Stoddard, Etc.)
Disposal Method:	H141 - Storage, Bulking, And/Or Transfer Off Site--No Treatment/Reovery (H010-H129) Or (H131-H135)
Tons:	0.06255

SURE FRESH PRODUCE INC (Continued) **S113166649**

Year:	2011
Gepaid:	CAL921603430
TSD EPA ID:	CAT000613976
CA Waste Code:	213 - Hydrocarbon solvents (benzene, hexane, Stoddard, Etc.)
Disposal Method:	H141 - Storage, Bulking, And/Or Transfer Off Site--No Treatment/Reovery (H010-H129) Or (H131-H135)
Tons:	0.1251

Click this hyperlink while viewing on your computer to access
19 additional CA HAZNET: record(s) in the EDR Site Report.

Additional Info:

Year:	2012
Gen EPA ID:	CAL921603430
Shipment Date:	20121101
Creation Date:	3/26/2013 22:15:29
Receipt Date:	20121109
Manifest ID:	003432016SKS
Trans EPA ID:	TXR000081205
Trans Name:	SAFETY-KLEEN SYSTEMS INC
Trans 2 EPA ID:	Not reported
Trans 2 Name:	Not reported
TSDF EPA ID:	CAT000613893
Trans Name:	SAFETY-KLEEN SYSTEMS INC
TSDF Alt EPA ID:	Not reported
TSDF Alt Name:	Not reported
Waste Code Description:	134 - Aqueous solution with <10% total organic residues
RCRA Code:	Not reported
Meth Code:	H141 - Storage, Bulking, And/Or Transfer Off Site--No Treatment/Reovery (H010-H129) Or (H131-H135)
Quantity Tons:	0.084
Waste Quantity:	20
Quantity Unit:	G
Additional Code 1:	Not reported
Additional Code 2:	Not reported
Additional Code 3:	Not reported
Additional Code 4:	Not reported
Additional Code 5:	Not reported
Shipment Date:	20120806
Creation Date:	1/5/2013 22:15:18
Receipt Date:	20120814
Manifest ID:	003069783SKS
Trans EPA ID:	TXR000050930
Trans Name:	SAFETY-KLEEN SYSTEMS INC
Trans 2 EPA ID:	Not reported
Trans 2 Name:	Not reported
TSDF EPA ID:	CAT000613893
Trans Name:	SAFETY-KLEEN SYSTEMS INC
TSDF Alt EPA ID:	Not reported
TSDF Alt Name:	Not reported
Waste Code Description:	134 - Aqueous solution with <10% total organic residues
RCRA Code:	Not reported
Meth Code:	H141 - Storage, Bulking, And/Or Transfer Off Site--No Treatment/Reovery (H010-H129) Or (H131-H135)

SURE FRESH PRODUCE INC (Continued) **S113166649**

Quantity Tons:	0.084
Waste Quantity:	20
Quantity Unit:	G
Additional Code 1:	Not reported
Additional Code 2:	Not reported
Additional Code 3:	Not reported
Additional Code 4:	Not reported
Additional Code 5:	Not reported
Shipment Date:	20120518
Creation Date:	5/29/2013 22:15:15
Receipt Date:	20120522
Manifest ID:	003047357SKS
Trans EPA ID:	TXR000050930
Trans Name:	SAFETY-KLEEN SYSTEMS INC
Trans 2 EPA ID:	Not reported
Trans 2 Name:	Not reported
TSDF EPA ID:	CAT000613893
Trans Name:	SAFETY-KLEEN SYSTEMS INC
TSDF Alt EPA ID:	Not reported
TSDF Alt Name:	Not reported
Waste Code Description:	134 - Aqueous solution with <10% total organic residues
RCRA Code:	Not reported
Meth Code:	H141 - Storage, Bulking, And/Or Transfer Off Site--No Treatment/Reovery (H010-H129) Or (H131-H135)
Quantity Tons:	0.084
Waste Quantity:	20
Quantity Unit:	G
Additional Code 1:	Not reported
Additional Code 2:	Not reported
Additional Code 3:	Not reported
Additional Code 4:	Not reported
Additional Code 5:	Not reported
Shipment Date:	20120221
Creation Date:	8/22/2012 22:15:08
Receipt Date:	20120224
Manifest ID:	003042051SKS
Trans EPA ID:	TXR000050930
Trans Name:	SAFETY-KLEEN SYSTEMS INC
Trans 2 EPA ID:	Not reported
Trans 2 Name:	Not reported
TSDF EPA ID:	CAT000613893
Trans Name:	SAFETY-KLEEN SYSTEMS INC
TSDF Alt EPA ID:	Not reported
TSDF Alt Name:	Not reported
Waste Code Description:	134 - Aqueous solution with <10% total organic residues
RCRA Code:	Not reported
Meth Code:	H141 - Storage, Bulking, And/Or Transfer Off Site--No Treatment/Reovery (H010-H129) Or (H131-H135)
Quantity Tons:	0.0798
Waste Quantity:	19
Quantity Unit:	G
Additional Code 1:	Not reported
Additional Code 2:	Not reported
Additional Code 3:	Not reported
Additional Code 4:	Not reported

SURE FRESH PRODUCE INC (Continued) **S113166649**

Additional Code 5: Not reported

Additional Info:
Year: 1998
Gen EPA ID: CAL921603430

Shipment Date: 19981202
Creation Date: 1/21/1999 0:00:00
Receipt Date: 19981209
Manifest ID: 98565345
Trans EPA ID: ILD984908202
Trans Name: Not reported
Trans 2 EPA ID: SCD987574647
Trans 2 Name: Not reported
TSDF EPA ID: CAT000613893
Trans Name: Not reported
TSDF Alt EPA ID: Not reported
TSDF Alt Name: Not reported
Waste Code Description: 134 - Aqueous solution with <10% total organic residues
RCRA Code: D006
Meth Code: H01 - Transfer Station
Quantity Tons: 0.063
Waste Quantity: 15
Quantity Unit: G
Additional Code 1: Not reported
Additional Code 2: Not reported
Additional Code 3: Not reported
Additional Code 4: Not reported
Additional Code 5: Not reported

Shipment Date: 19980930
Creation Date: 12/7/1998 0:00:00
Receipt Date: 19981006
Manifest ID: 98289096
Trans EPA ID: ILD984908202
Trans Name: Not reported
Trans 2 EPA ID: SCD987574647
Trans 2 Name: Not reported
TSDF EPA ID: CAT000613893
Trans Name: Not reported
TSDF Alt EPA ID: Not reported
TSDF Alt Name: Not reported
Waste Code Description: 134 - Aqueous solution with <10% total organic residues
RCRA Code: D006
Meth Code: H01 - Transfer Station
Quantity Tons: 0.0588
Waste Quantity: 14
Quantity Unit: G
Additional Code 1: Not reported
Additional Code 2: Not reported
Additional Code 3: Not reported
Additional Code 4: Not reported
Additional Code 5: Not reported

Shipment Date: 19980731
Creation Date: 9/22/1998 0:00:00
Receipt Date: 19980807

SURE FRESH PRODUCE INC (Continued) **S113166649**

Manifest ID:	98275067
Trans EPA ID:	ILD984908202
Trans Name:	Not reported
Trans 2 EPA ID:	Not reported
Trans 2 Name:	Not reported
TSDF EPA ID:	CAT000613893
Trans Name:	Not reported
TSDF Alt EPA ID:	Not reported
TSDF Alt Name:	Not reported
Waste Code Description:	134 - Aqueous solution with <10% total organic residues
RCRA Code:	D006
Meth Code:	H01 - Transfer Station
Quantity Tons:	0.0504
Waste Quantity:	12
Quantity Unit:	G
Additional Code 1:	Not reported
Additional Code 2:	Not reported
Additional Code 3:	Not reported
Additional Code 4:	Not reported
Additional Code 5:	Not reported

Shipment Date:	19980610
Creation Date:	8/3/1998 0:00:00
Receipt Date:	19980616
Manifest ID:	98173871
Trans EPA ID:	ILD984908202
Trans Name:	Not reported
Trans 2 EPA ID:	Not reported
Trans 2 Name:	Not reported
TSDF EPA ID:	CAT000613893
Trans Name:	Not reported
TSDF Alt EPA ID:	Not reported
TSDF Alt Name:	Not reported
Waste Code Description:	134 - Aqueous solution with <10% total organic residues
RCRA Code:	D006
Meth Code:	H01 - Transfer Station
Quantity Tons:	0.0672
Waste Quantity:	16
Quantity Unit:	G
Additional Code 1:	Not reported
Additional Code 2:	Not reported
Additional Code 3:	Not reported
Additional Code 4:	Not reported
Additional Code 5:	Not reported

Shipment Date:	19980415
Creation Date:	6/16/1998 0:00:00
Receipt Date:	19980422
Manifest ID:	97492180
Trans EPA ID:	ILD984908202
Trans Name:	Not reported
Trans 2 EPA ID:	AZ0000001560
Trans 2 Name:	Not reported
TSDF EPA ID:	CAD093459485
Trans Name:	Not reported
TSDF Alt EPA ID:	Not reported
TSDF Alt Name:	Not reported

SURE FRESH PRODUCE INC (Continued) **S113166649**

Waste Code Description:	342 - Organic liquids with metals (see 121
RCRA Code:	D006
Meth Code:	H01 - Transfer Station
Quantity Tons:	0.0375
Waste Quantity:	9
Quantity Unit:	G
Additional Code 1:	Not reported
Additional Code 2:	Not reported
Additional Code 3:	Not reported
Additional Code 4:	Not reported
Additional Code 5:	Not reported
Shipment Date:	19980318
Creation Date:	5/26/1998 0:00:00
Receipt Date:	19980325
Manifest ID:	97405013
Trans EPA ID:	ILD984908202
Trans Name:	Not reported
Trans 2 EPA ID:	Not reported
Trans 2 Name:	Not reported
TSDF EPA ID:	CAD093459485
Trans Name:	Not reported
TSDF Alt EPA ID:	Not reported
TSDF Alt Name:	Not reported
Waste Code Description:	342 - Organic liquids with metals (see 121
RCRA Code:	D006
Meth Code:	H01 - Transfer Station
Quantity Tons:	0.0625
Waste Quantity:	15
Quantity Unit:	G
Additional Code 1:	Not reported
Additional Code 2:	Not reported
Additional Code 3:	Not reported
Additional Code 4:	Not reported
Additional Code 5:	Not reported
Shipment Date:	19980119
Creation Date:	3/31/1998 0:00:00
Receipt Date:	19980123
Manifest ID:	97358116
Trans EPA ID:	ILD984908202
Trans Name:	Not reported
Trans 2 EPA ID:	Not reported
Trans 2 Name:	Not reported
TSDF EPA ID:	CAD093459485
Trans Name:	Not reported
TSDF Alt EPA ID:	Not reported
TSDF Alt Name:	Not reported
Waste Code Description:	342 - Organic liquids with metals (see 121
RCRA Code:	D006
Meth Code:	H01 - Transfer Station
Quantity Tons:	0.0708
Waste Quantity:	17
Quantity Unit:	G
Additional Code 1:	Not reported
Additional Code 2:	Not reported
Additional Code 3:	Not reported

SURE FRESH PRODUCE INC (Continued) **S113166649**

Additional Code 4: Not reported
Additional Code 5: Not reported

Additional Info:
Year: 2007
Gen EPA ID: CAL921603430

Shipment Date: 20071003
Creation Date: 3/11/2008 18:30:23
Receipt Date: 20071012
Manifest ID: 000798228SKS
Trans EPA ID: TXR000050930
Trans Name: SAFETY-KLEEN SYSTEMS INC
Trans 2 EPA ID: NED986382133
Trans 2 Name: SMITH SYSTEMS TRANS
TSDF EPA ID: CAT000613976
Trans Name: SAFETY-KLEEN SYSTEMS INC
TSDF Alt EPA ID: Not reported
TSDF Alt Name: Not reported
Waste Code Description: 741 - Liquids with halogenated organic compounds > 1000 mg/l
RCRA Code: D040
Meth Code: H141 - Storage, Bulking, And/Or Transfer Off Site--No Treatment/Reovery (H010-H129) Or (H131-H135)
Quantity Tons: 0.06255
Waste Quantity: 15
Quantity Unit: G
Additional Code 1: D039
Additional Code 2: D018
Additional Code 3: D001
Additional Code 4: Not reported
Additional Code 5: Not reported

Shipment Date: 20070615
Creation Date: 12/28/2007 18:30:19
Receipt Date: 20070626
Manifest ID: 000339358SKS
Trans EPA ID: TXR000050930
Trans Name: SAFETY-KLEEN SYSTEMS INC
Trans 2 EPA ID: Not reported
Trans 2 Name: Not reported
TSDF EPA ID: CAT000613976
Trans Name: SAFETY-KLEEN SYSTEMS INC
TSDF Alt EPA ID: Not reported
TSDF Alt Name: Not reported
Waste Code Description: 741 - Liquids with halogenated organic compounds > 1000 mg/l
RCRA Code: D040
Meth Code: H141 - Storage, Bulking, And/Or Transfer Off Site--No Treatment/Reovery (H010-H129) Or (H131-H135)
Quantity Tons: 0.06255
Waste Quantity: 15
Quantity Unit: G
Additional Code 1: D039
Additional Code 2: D018
Additional Code 3: D001
Additional Code 4: Not reported
Additional Code 5: Not reported

SURE FRESH PRODUCE INC (Continued) **S113166649**

Shipment Date:	20070111
Creation Date:	4/19/2007 18:32:19
Receipt Date:	20070119
Manifest ID:	000384393SKS
Trans EPA ID:	TXR000050930
Trans Name:	SAFETY-KLEEN SYSTEMS INC
Trans 2 EPA ID:	Not reported
Trans 2 Name:	Not reported
TSDF EPA ID:	CAT000613976
Trans Name:	SAFETY-KLEEN SYSTEMS INC
TSDF Alt EPA ID:	Not reported
TSDF Alt Name:	Not reported
Waste Code Description:	741 - Liquids with halogenated organic compounds > 1000 mg/l
RCRA Code:	D040
Meth Code:	H141 - Storage, Bulking, And/Or Transfer Off Site--No Treatment/Reovery (H010-H129) Or (H131-H135)
Quantity Tons:	0.06255
Waste Quantity:	15
Quantity Unit:	G
Additional Code 1:	D039
Additional Code 2:	D018
Additional Code 3:	D001
Additional Code 4:	Not reported
Additional Code 5:	Not reported

Additional Info:

Year:	2017
Gen EPA ID:	CAL921603430

Shipment Date:	20171218
Creation Date:	7/11/2018 18:30:30
Receipt Date:	20171227
Manifest ID:	006419027SKS
Trans EPA ID:	TXR000081205
Trans Name:	SAFETY-KLEEN SYSTEMS INC
Trans 2 EPA ID:	MAD039322250
Trans 2 Name:	CLEAN HARBORS
TSDF EPA ID:	CAT000613976
Trans Name:	SAFETY-KLEEN SYSTEMS INC
TSDF Alt EPA ID:	Not reported
TSDF Alt Name:	Not reported
Waste Code Description:	134 - Aqueous solution with <10% total organic residues
RCRA Code:	Not reported
Meth Code:	H141 - Storage, Bulking, And/Or Transfer Off Site--No Treatment/Reovery (H010-H129) Or (H131-H135)
Quantity Tons:	0.084
Waste Quantity:	20
Quantity Unit:	G
Additional Code 1:	Not reported
Additional Code 2:	Not reported
Additional Code 3:	Not reported
Additional Code 4:	Not reported
Additional Code 5:	Not reported

Shipment Date:	20170925
Creation Date:	7/10/2018 18:30:28
Receipt Date:	20171004

SURE FRESH PRODUCE INC (Continued) **S113166649**

Manifest ID:	006351123SKS
Trans EPA ID:	TXR000081205
Trans Name:	SAFETY-KLEEN SYSTEMS INC
Trans 2 EPA ID:	MAD039322250
Trans 2 Name:	CLEAN HARBORS
TSDF EPA ID:	CAT000613976
Trans Name:	SAFETY-KLEEN SYSTEMS INC
TSDF Alt EPA ID:	Not reported
TSDF Alt Name:	Not reported
Waste Code Description:	134 - Aqueous solution with <10% total organic residues
RCRA Code:	Not reported
Meth Code:	H141 - Storage, Bulking, And/Or Transfer Off Site--No Treatment/Reovery (H010-H129) Or (H131-H135)
Quantity Tons:	0.063
Waste Quantity:	15
Quantity Unit:	G
Additional Code 1:	Not reported
Additional Code 2:	Not reported
Additional Code 3:	Not reported
Additional Code 4:	Not reported
Additional Code 5:	Not reported

Shipment Date:	20170703
Creation Date:	7/27/2018 18:30:18
Receipt Date:	20170712
Manifest ID:	006043139SKS
Trans EPA ID:	TXR000081205
Trans Name:	SAFETY-KLEEN SYSTEMS INC
Trans 2 EPA ID:	MAD039322250
Trans 2 Name:	CLEAN HARBORS
TSDF EPA ID:	CAT000613976
Trans Name:	SAFETY-KLEEN SYSTEMS INC
TSDF Alt EPA ID:	Not reported
TSDF Alt Name:	Not reported
Waste Code Description:	134 - Aqueous solution with <10% total organic residues
RCRA Code:	Not reported
Meth Code:	H141 - Storage, Bulking, And/Or Transfer Off Site--No Treatment/Reovery (H010-H129) Or (H131-H135)
Quantity Tons:	0.063
Waste Quantity:	15
Quantity Unit:	G
Additional Code 1:	Not reported
Additional Code 2:	Not reported
Additional Code 3:	Not reported
Additional Code 4:	Not reported
Additional Code 5:	Not reported

Shipment Date:	20170410
Creation Date:	5/12/2018 18:31:33
Receipt Date:	20170419
Manifest ID:	005795148SKS
Trans EPA ID:	TXR000081205
Trans Name:	SAFETY-KLEEN SYSTEMS INC
Trans 2 EPA ID:	MAD039322250
Trans 2 Name:	CLEAN HARBORS
TSDF EPA ID:	CAT000613976
Trans Name:	SAFETY-KLEEN SYSTEMS INC

SURE FRESH PRODUCE INC (Continued) **S113166649**

TSDF Alt EPA ID:	Not reported
TSDF Alt Name:	Not reported
Waste Code Description:	134 - Aqueous solution with <10% total organic residues
RCRA Code:	Not reported
Meth Code:	H141 - Storage, Bulking, And/Or Transfer Off Site--No Treatment/Reovery (H010-H129) Or (H131-H135)
Quantity Tons:	0.063
Waste Quantity:	15
Quantity Unit:	G
Additional Code 1:	Not reported
Additional Code 2:	Not reported
Additional Code 3:	Not reported
Additional Code 4:	Not reported
Additional Code 5:	Not reported
Shipment Date:	20170117
Creation Date:	5/4/2018 18:31:04
Receipt Date:	20170125
Manifest ID:	005762653SKS
Trans EPA ID:	TXR000081205
Trans Name:	SAFETY-KLEEN SYSTEMS INC
Trans 2 EPA ID:	Not reported
Trans 2 Name:	Not reported
TSDF EPA ID:	CAT000613976
Trans Name:	SAFETY-KLEEN SYSTEMS INC
TSDF Alt EPA ID:	Not reported
TSDF Alt Name:	Not reported
Waste Code Description:	134 - Aqueous solution with <10% total organic residues
RCRA Code:	Not reported
Meth Code:	H141 - Storage, Bulking, And/Or Transfer Off Site--No Treatment/Reovery (H010-H129) Or (H131-H135)
Quantity Tons:	0.084
Waste Quantity:	20
Quantity Unit:	G
Additional Code 1:	Not reported
Additional Code 2:	Not reported
Additional Code 3:	Not reported
Additional Code 4:	Not reported
Additional Code 5:	Not reported

Additional Info:

Year:	2008
Gen EPA ID:	CAL921603430
Shipment Date:	20081224
Creation Date:	4/28/2009 18:30:08
Receipt Date:	20090106
Manifest ID:	000886896SKS
Trans EPA ID:	TXR000050930
Trans Name:	SAFETY-KLEEN SYSTEMS INC
Trans 2 EPA ID:	Not reported
Trans 2 Name:	Not reported
TSDF EPA ID:	CAT000613976
Trans Name:	SAFETY-KLEEN SYSTEMS INC
TSDF Alt EPA ID:	Not reported
TSDF Alt Name:	Not reported
Waste Code Description:	741 - Liquids with halogenated organic compounds > 1000 mg/l

SURE FRESH PRODUCE INC (Continued) **S113166649**

RCRA Code:	D040
Meth Code:	H141 - Storage, Bulking, And/Or Transfer Off Site--No Treatment/Reovery (H010-H129) Or (H131-H135)
Quantity Tons:	0.06255
Waste Quantity:	15
Quantity Unit:	G
Additional Code 1:	D039
Additional Code 2:	D018
Additional Code 3:	D001
Additional Code 4:	Not reported
Additional Code 5:	Not reported
Shipment Date:	20080905
Creation Date:	1/15/2009 18:30:34
Receipt Date:	20080911
Manifest ID:	001405474SKS
Trans EPA ID:	TXR000050930
Trans Name:	SAFETY-KLEEN SYSTEMS INC
Trans 2 EPA ID:	Not reported
Trans 2 Name:	Not reported
TSDF EPA ID:	CAT000613976
Trans Name:	SAFETY-KLEEN SYSTEMS INC
TSDF Alt EPA ID:	Not reported
TSDF Alt Name:	Not reported
Waste Code Description:	741 - Liquids with halogenated organic compounds > 1000 mg/l
RCRA Code:	D040
Meth Code:	H141 - Storage, Bulking, And/Or Transfer Off Site--No Treatment/Reovery (H010-H129) Or (H131-H135)
Quantity Tons:	0.06255
Waste Quantity:	15
Quantity Unit:	G
Additional Code 1:	D039
Additional Code 2:	D018
Additional Code 3:	D001
Additional Code 4:	Not reported
Additional Code 5:	Not reported
Shipment Date:	20080515
Creation Date:	10/8/2008 18:30:08
Receipt Date:	20080528
Manifest ID:	001109920SKS
Trans EPA ID:	TXR000050930
Trans Name:	SAFETY-KLEEN SYSTEMS INC
Trans 2 EPA ID:	Not reported
Trans 2 Name:	Not reported
TSDF EPA ID:	CAT000613976
Trans Name:	SAFETY-KLEEN SYSTEMS INC
TSDF Alt EPA ID:	Not reported
TSDF Alt Name:	Not reported
Waste Code Description:	741 - Liquids with halogenated organic compounds > 1000 mg/l
RCRA Code:	D040
Meth Code:	H141 - Storage, Bulking, And/Or Transfer Off Site--No Treatment/Reovery (H010-H129) Or (H131-H135)
Quantity Tons:	0.06255
Waste Quantity:	15
Quantity Unit:	G
Additional Code 1:	D039

SURE FRESH PRODUCE INC (Continued) **S113166649**

Additional Code 2:	D018
Additional Code 3:	D001
Additional Code 4:	Not reported
Additional Code 5:	Not reported
Shipment Date:	20080124
Creation Date:	6/25/2008 18:30:15
Receipt Date:	20080131
Manifest ID:	000973849SKS
Trans EPA ID:	TXR000050930
Trans Name:	SAFETY-KLEEN SYSTEMS INC
Trans 2 EPA ID:	Not reported
Trans 2 Name:	Not reported
TSDF EPA ID:	CAT000613976
Trans Name:	SAFETY-KLEEN SYSTEMS INC
TSDF Alt EPA ID:	Not reported
TSDF Alt Name:	Not reported
Waste Code Description:	741 - Liquids with halogenated organic compounds > 1000 mg/l
RCRA Code:	D040
Meth Code:	H141 - Storage, Bulking, And/Or Transfer Off Site--No Treatment/Reovery (H010-H129) Or (H131-H135)
Quantity Tons:	0.06255
Waste Quantity:	15
Quantity Unit:	G
Additional Code 1:	D039
Additional Code 2:	D018
Additional Code 3:	D001
Additional Code 4:	Not reported
Additional Code 5:	Not reported

Additional Info:

Year:	2015
Gen EPA ID:	CAL921603430
Shipment Date:	20151113
Creation Date:	5/23/2016 18:30:23
Receipt Date:	20151118
Manifest ID:	005149632SKS
Trans EPA ID:	TXR000081205
Trans Name:	SAFETY-KLEEN SYSTEMS INC
Trans 2 EPA ID:	Not reported
Trans 2 Name:	Not reported
TSDF EPA ID:	CAT000613976
Trans Name:	SAFETY-KLEEN SYSTEMS INC
TSDF Alt EPA ID:	Not reported
TSDF Alt Name:	Not reported
Waste Code Description:	134 - Aqueous solution with <10% total organic residues
RCRA Code:	Not reported
Meth Code:	H141 - Storage, Bulking, And/Or Transfer Off Site--No Treatment/Reovery (H010-H129) Or (H131-H135)
Quantity Tons:	0.063
Waste Quantity:	15
Quantity Unit:	G
Additional Code 1:	Not reported
Additional Code 2:	Not reported
Additional Code 3:	Not reported
Additional Code 4:	Not reported

SURE FRESH PRODUCE INC (Continued) **S113166649**

Additional Code 5:	Not reported
Shipment Date:	20150813
Creation Date:	2/4/2016 22:15:54
Receipt Date:	20150818
Manifest ID:	004961634SKS
Trans EPA ID:	TXR000081205
Trans Name:	SAFETY-KLEEN SYSTEMS INC
Trans 2 EPA ID:	Not reported
Trans 2 Name:	Not reported
TSDF EPA ID:	CAT000613976
Trans Name:	SAFETY-KLEEN SYSTEMS INC
TSDF Alt EPA ID:	Not reported
TSDF Alt Name:	Not reported
Waste Code Description:	134 - Aqueous solution with <10% total organic residues
RCRA Code:	Not reported
Meth Code:	H141 - Storage, Bulking, And/Or Transfer Off Site--No Treatment/Reovery (H010-H129) Or (H131-H135)
Quantity Tons:	0.042
Waste Quantity:	10
Quantity Unit:	G
Additional Code 1:	Not reported
Additional Code 2:	Not reported
Additional Code 3:	Not reported
Additional Code 4:	Not reported
Additional Code 5:	Not reported
Shipment Date:	20150511
Creation Date:	11/4/2015 22:15:42
Receipt Date:	20150520
Manifest ID:	004920119SKS
Trans EPA ID:	TXR000081205
Trans Name:	SAFETY-KLEEN SYSTEMS INC
Trans 2 EPA ID:	Not reported
Trans 2 Name:	Not reported
TSDF EPA ID:	CAT000613976
Trans Name:	SAFETY-KLEEN SYSTEMS INC
TSDF Alt EPA ID:	Not reported
TSDF Alt Name:	Not reported
Waste Code Description:	134 - Aqueous solution with <10% total organic residues
RCRA Code:	Not reported
Meth Code:	H141 - Storage, Bulking, And/Or Transfer Off Site--No Treatment/Reovery (H010-H129) Or (H131-H135)
Quantity Tons:	0.042
Waste Quantity:	10
Quantity Unit:	G
Additional Code 1:	Not reported
Additional Code 2:	Not reported
Additional Code 3:	Not reported
Additional Code 4:	Not reported
Additional Code 5:	Not reported
Shipment Date:	20150216
Creation Date:	11/9/2015 22:15:17
Receipt Date:	20150225
Manifest ID:	004636644SKS
Trans EPA ID:	TXR000081205

SURE FRESH PRODUCE INC (Continued) **S113166649**

Trans Name:	SAFETY-KLEEN SYSTEMS INC
Trans 2 EPA ID:	Not reported
Trans 2 Name:	Not reported
TSDF EPA ID:	CAT000613976
Trans Name:	SAFETY-KLEEN SYSTEMS INC
TSDF Alt EPA ID:	Not reported
TSDF Alt Name:	Not reported
Waste Code Description:	134 - Aqueous solution with <10% total organic residues
RCRA Code:	Not reported
Meth Code:	H141 - Storage, Bulking, And/Or Transfer Off Site--No Treatment/Reovery (H010-H129) Or (H131-H135)
Quantity Tons:	0.042
Waste Quantity:	10
Quantity Unit:	G
Additional Code 1:	Not reported
Additional Code 2:	Not reported
Additional Code 3:	Not reported
Additional Code 4:	Not reported
Additional Code 5:	Not reported

Additional Info:

Year:	2004
Gen EPA ID:	CAL921603430
Shipment Date:	20041220
Creation Date:	3/16/2005 18:31:03
Receipt Date:	20041231
Manifest ID:	23653618
Trans EPA ID:	TXR000050930
Trans Name:	SAFETY-KLEEN SYSTEMS INC
Trans 2 EPA ID:	Not reported
Trans 2 Name:	Not reported
TSDF EPA ID:	CAT000613976
Trans Name:	SAFETY-KLEEN SYSTEMS INC
TSDF Alt EPA ID:	CAT000613976
TSDF Alt Name:	Not reported
Waste Code Description:	741 - Liquids with halogenated organic compounds > 1000 mg/l
RCRA Code:	D001
Meth Code:	H01 - Transfer Station
Quantity Tons:	0.06255
Waste Quantity:	15
Quantity Unit:	G
Additional Code 1:	Not reported
Additional Code 2:	Not reported
Additional Code 3:	Not reported
Additional Code 4:	Not reported
Additional Code 5:	Not reported
Shipment Date:	20041103
Creation Date:	1/20/2005 18:31:32
Receipt Date:	20041112
Manifest ID:	23719704
Trans EPA ID:	TXR000050930
Trans Name:	SAFETY-KLEEN SYSTEMS INC
Trans 2 EPA ID:	Not reported
Trans 2 Name:	Not reported
TSDF EPA ID:	CAT000613976

SURE FRESH PRODUCE INC (Continued) **S113166649**

Trans Name:	SAFETY-KLEEN SYSTEMS INC
TSDF Alt EPA ID:	CAT000613976
TSDF Alt Name:	Not reported
Waste Code Description:	741 - Liquids with halogenated organic compounds > 1000 mg/l
RCRA Code:	D001
Meth Code:	H01 - Transfer Station
Quantity Tons:	0.06255
Waste Quantity:	15
Quantity Unit:	G
Additional Code 1:	Not reported
Additional Code 2:	Not reported
Additional Code 3:	Not reported
Additional Code 4:	Not reported
Additional Code 5:	Not reported

Shipment Date:	20040917
Creation Date:	12/21/2004 18:30:50
Receipt Date:	20040929
Manifest ID:	23716421
Trans EPA ID:	TXR000050930
Trans Name:	SAFETY-KLEEN SYSTEMS INC
Trans 2 EPA ID:	Not reported
Trans 2 Name:	Not reported
TSDF EPA ID:	CAT000613976
Trans Name:	SAFETY-KLEEN SYSTEMS INC
TSDF Alt EPA ID:	CAT000613976
TSDF Alt Name:	Not reported
Waste Code Description:	741 - Liquids with halogenated organic compounds > 1000 mg/l
RCRA Code:	D001
Meth Code:	H01 - Transfer Station
Quantity Tons:	0.06255
Waste Quantity:	15
Quantity Unit:	G
Additional Code 1:	Not reported
Additional Code 2:	Not reported
Additional Code 3:	Not reported
Additional Code 4:	Not reported
Additional Code 5:	Not reported

Shipment Date:	20040719
Creation Date:	1/4/2005 18:32:14
Receipt Date:	20040727
Manifest ID:	23517050
Trans EPA ID:	TXR000050930
Trans Name:	SAFETY-KLEEN SYSTEMS INC
Trans 2 EPA ID:	Not reported
Trans 2 Name:	Not reported
TSDF EPA ID:	CAT000613976
Trans Name:	SAFETY-KLEEN SYSTEMS INC
TSDF Alt EPA ID:	CAT000613976
TSDF Alt Name:	Not reported
Waste Code Description:	741 - Liquids with halogenated organic compounds > 1000 mg/l
RCRA Code:	D001
Meth Code:	H01 - Transfer Station
Quantity Tons:	0.04587
Waste Quantity:	11
Quantity Unit:	G

SURE FRESH PRODUCE INC (Continued) **S113166649**

Additional Code 1:	Not reported
Additional Code 2:	Not reported
Additional Code 3:	Not reported
Additional Code 4:	Not reported
Additional Code 5:	Not reported
Shipment Date:	20040524
Creation Date:	10/15/2004 15:16:06
Receipt Date:	20040604
Manifest ID:	23498977
Trans EPA ID:	TXR000050930
Trans Name:	SAFETY-KLEEN SYSTEMS INC
Trans 2 EPA ID:	Not reported
Trans 2 Name:	Not reported
TSDF EPA ID:	CAT000613976
Trans Name:	SAFETY-KLEEN SYSTEMS INC
TSDF Alt EPA ID:	CAT000613976
TSDF Alt Name:	Not reported
Waste Code Description:	741 - Liquids with halogenated organic compounds > 1000 mg/l
RCRA Code:	D001
Meth Code:	H01 - Transfer Station
Quantity Tons:	0.06672
Waste Quantity:	16
Quantity Unit:	G
Additional Code 1:	Not reported
Additional Code 2:	Not reported
Additional Code 3:	Not reported
Additional Code 4:	Not reported
Additional Code 5:	Not reported
Shipment Date:	20040330
Creation Date:	10/14/2004 7:35:58
Receipt Date:	20040409
Manifest ID:	23469946
Trans EPA ID:	TXR000050930
Trans Name:	SAFETY-KLEEN SYSTEMS INC
Trans 2 EPA ID:	Not reported
Trans 2 Name:	Not reported
TSDF EPA ID:	CAT000613976
Trans Name:	SAFETY-KLEEN SYSTEMS INC
TSDF Alt EPA ID:	CAT000613976
TSDF Alt Name:	Not reported
Waste Code Description:	741 - Liquids with halogenated organic compounds > 1000 mg/l
RCRA Code:	D001
Meth Code:	H01 - Transfer Station
Quantity Tons:	0.06672
Waste Quantity:	16
Quantity Unit:	G
Additional Code 1:	Not reported
Additional Code 2:	Not reported
Additional Code 3:	Not reported
Additional Code 4:	Not reported
Additional Code 5:	Not reported
Shipment Date:	20040209
Creation Date:	9/10/2004 9:51:11
Receipt Date:	20040301

SURE FRESH PRODUCE INC (Continued) **S113166649**

Manifest ID:	22574252
Trans EPA ID:	TXR000050930
Trans Name:	SAFETY-KLEEN SYSTEMS INC
Trans 2 EPA ID:	Not reported
Trans 2 Name:	Not reported
TSDF EPA ID:	CAT000613976
Trans Name:	SAFETY-KLEEN SYSTEMS INC
TSDF Alt EPA ID:	CAT000613976
TSDF Alt Name:	Not reported
Waste Code Description:	741 - Liquids with halogenated organic compounds > 1000 mg/l
RCRA Code:	D001
Meth Code:	H01 - Transfer Station
Quantity Tons:	0.06255
Waste Quantity:	15
Quantity Unit:	G
Additional Code 1:	Not reported
Additional Code 2:	Not reported
Additional Code 3:	Not reported
Additional Code 4:	Not reported
Additional Code 5:	Not reported

Additional Info:

Year:	2000
Gen EPA ID:	CAL921603430
Shipment Date:	20001204
Creation Date:	3/5/2001 0:00:00
Receipt Date:	20001206
Manifest ID:	20573160
Trans EPA ID:	SCR000075150
Trans Name:	Not reported
Trans 2 EPA ID:	Not reported
Trans 2 Name:	Not reported
TSDF EPA ID:	CAT000613976
Trans Name:	Not reported
TSDF Alt EPA ID:	Not reported
TSDF Alt Name:	Not reported
Waste Code Description:	741 - Liquids with halogenated organic compounds > 1000 mg/l
RCRA Code:	D001
Meth Code:	H01 - Transfer Station
Quantity Tons:	0.0625
Waste Quantity:	15
Quantity Unit:	G
Additional Code 1:	Not reported
Additional Code 2:	Not reported
Additional Code 3:	Not reported
Additional Code 4:	Not reported
Additional Code 5:	Not reported
Shipment Date:	20001009
Creation Date:	12/13/2000 0:00:00
Receipt Date:	20001011
Manifest ID:	20527038
Trans EPA ID:	SCR000075150
Trans Name:	Not reported
Trans 2 EPA ID:	Not reported
Trans 2 Name:	Not reported

SURE FRESH PRODUCE INC (Continued) **S113166649**

TSDF EPA ID: CAT000613976
Trans Name: Not reported
TSDF Alt EPA ID: CAT000613976
TSDF Alt Name: Not reported
Waste Code Description: 741 - Liquids with halogenated organic compounds > 1000 mg/l
RCRA Code: D001
Meth Code: H01 - Transfer Station
Quantity Tons: 0.0625
Waste Quantity: 15
Quantity Unit: G
Additional Code 1: Not reported
Additional Code 2: Not reported
Additional Code 3: Not reported
Additional Code 4: Not reported
Additional Code 5: Not reported

Additional Info:
Year: 2010
Gen EPA ID: CAL921603430

Shipment Date: 20101130
Creation Date: 4/22/2011 18:30:37
Receipt Date: 20101208
Manifest ID: 003673406FLE
Trans EPA ID: TXR000050930
Trans Name: SAFETY-KLEEN SYSTEMS INC
Trans 2 EPA ID: Not reported
Trans 2 Name: Not reported
TSDF EPA ID: CAT000613976
Trans Name: SAFETY-KLEEN SYSTEMS INC
TSDF Alt EPA ID: Not reported
TSDF Alt Name: Not reported
Waste Code Description: 213 - Hydrocarbon solvents (benzene, hexane, Stoddard, etc.
RCRA Code: D039
Meth Code: H141 - Storage, Bulking, And/Or Transfer Off Site--No Treatment/Reovery (H010-H129) Or (H131-H135)
Quantity Tons: 0.06255
Waste Quantity: 15
Quantity Unit: G
Additional Code 1: Not reported
Additional Code 2: Not reported
Additional Code 3: Not reported
Additional Code 4: Not reported
Additional Code 5: Not reported

Shipment Date: 20100907
Creation Date: 2/1/2011 18:30:18
Receipt Date: 20100914
Manifest ID: 000341691CEX
Trans EPA ID: TXR000050930
Trans Name: SAFETY-KLEEN SYSTEMS INC
Trans 2 EPA ID: Not reported
Trans 2 Name: Not reported
TSDF EPA ID: CAT000613976
Trans Name: SAFETY-KLEEN SYSTEMS INC
TSDF Alt EPA ID: Not reported
TSDF Alt Name: Not reported

SURE FRESH PRODUCE INC (Continued) **S113166649**

Waste Code Description:	213 - Hydrocarbon solvents (benzene, hexane, Stoddard, etc.
RCRA Code:	D039
Meth Code:	H141 - Storage, Bulking, And/Or Transfer Off Site--No Treatment/Reovery (H010-H129) Or (H131-H135)
Quantity Tons:	0.06255
Waste Quantity:	15
Quantity Unit:	G
Additional Code 1:	Not reported
Additional Code 2:	Not reported
Additional Code 3:	Not reported
Additional Code 4:	Not reported
Additional Code 5:	Not reported
Shipment Date:	20100611
Creation Date:	1/14/2011 18:30:31
Receipt Date:	20100622
Manifest ID:	002421813SKS
Trans EPA ID:	TXR000050930
Trans Name:	SAFETY-KLEEN SYSTEMS INC
Trans 2 EPA ID:	Not reported
Trans 2 Name:	Not reported
TSDF EPA ID:	CAT000613976
Trans Name:	SAFETY-KLEEN SYSTEMS INC
TSDF Alt EPA ID:	Not reported
TSDF Alt Name:	Not reported
Waste Code Description:	213 - Hydrocarbon solvents (benzene, hexane, Stoddard, etc.
RCRA Code:	D039
Meth Code:	- Not reported
Quantity Tons:	0.06255
Waste Quantity:	15
Quantity Unit:	G
Additional Code 1:	Not reported
Additional Code 2:	Not reported
Additional Code 3:	Not reported
Additional Code 4:	Not reported
Additional Code 5:	Not reported
Shipment Date:	20100316
Creation Date:	12/3/2010 18:30:29
Receipt Date:	20100329
Manifest ID:	001963272SKS
Trans EPA ID:	TXR000050930
Trans Name:	SAFETY-KLEEN SYSTEMS INC
Trans 2 EPA ID:	Not reported
Trans 2 Name:	Not reported
TSDF EPA ID:	CAT000613976
Trans Name:	SAFETY-KLEEN SYSTEMS INC
TSDF Alt EPA ID:	Not reported
TSDF Alt Name:	Not reported
Waste Code Description:	741 - Liquids with halogenated organic compounds > 1000 mg/l
RCRA Code:	D040
Meth Code:	- Not reported
Quantity Tons:	0.0834
Waste Quantity:	20
Quantity Unit:	G
Additional Code 1:	D039
Additional Code 2:	D018

SURE FRESH PRODUCE INC (Continued) **S113166649**

Additional Code 3:	D001
Additional Code 4:	Not reported
Additional Code 5:	Not reported
Shipment Date:	20100219
Creation Date:	11/3/2010 18:30:37
Receipt Date:	20100302
Manifest ID:	002234634SKS
Trans EPA ID:	TXR000050930
Trans Name:	SAFETY-KLEEN SYSTEMS INC
Trans 2 EPA ID:	Not reported
Trans 2 Name:	Not reported
TSDF EPA ID:	CAT000613976
Trans Name:	SAFETY-KLEEN SYSTEMS INC
TSDF Alt EPA ID:	Not reported
TSDF Alt Name:	Not reported
Waste Code Description:	741 - Liquids with halogenated organic compounds > 1000 mg/l
RCRA Code:	D040
Meth Code:	H141 - Storage, Bulking, And/Or Transfer Off Site--No Treatment/Reovery (H010-H129) Or (H131-H135)
Quantity Tons:	0.06255
Waste Quantity:	15
Quantity Unit:	G
Additional Code 1:	D039
Additional Code 2:	D018
Additional Code 3:	D001
Additional Code 4:	Not reported
Additional Code 5:	Not reported

Additional Info:

Year:	2009
Gen EPA ID:	CAL921603430
Shipment Date:	20091123
Creation Date:	6/29/2010 18:30:46
Receipt Date:	20091210
Manifest ID:	000289721CEX
Trans EPA ID:	TXR000050930
Trans Name:	SAFETY-KLEEN SYSTEMS INC
Trans 2 EPA ID:	Not reported
Trans 2 Name:	Not reported
TSDF EPA ID:	CAT000613976
Trans Name:	SAFETY-KLEEN SYSTEMS INC
TSDF Alt EPA ID:	Not reported
TSDF Alt Name:	Not reported
Waste Code Description:	741 - Liquids with halogenated organic compounds > 1000 mg/l
RCRA Code:	D040
Meth Code:	H141 - Storage, Bulking, And/Or Transfer Off Site--No Treatment/Reovery (H010-H129) Or (H131-H135)
Quantity Tons:	0.06255
Waste Quantity:	15
Quantity Unit:	G
Additional Code 1:	D039
Additional Code 2:	D018
Additional Code 3:	D001
Additional Code 4:	Not reported
Additional Code 5:	Not reported

SURE FRESH PRODUCE INC (Continued) **S113166649**

Shipment Date:	20090904
Creation Date:	3/5/2010 18:30:17
Receipt Date:	20090917
Manifest ID:	002104799SKS
Trans EPA ID:	TXR000050930
Trans Name:	SAFETY-KLEEN SYSTEMS INC
Trans 2 EPA ID:	Not reported
Trans 2 Name:	Not reported
TSDF EPA ID:	CAT000613976
Trans Name:	SAFETY-KLEEN SYSTEMS INC
TSDF Alt EPA ID:	Not reported
TSDF Alt Name:	Not reported
Waste Code Description:	741 - Liquids with halogenated organic compounds > 1000 mg/l
RCRA Code:	D040
Meth Code:	H141 - Storage, Bulking, And/Or Transfer Off Site--No Treatment/Reovery (H010-H129) Or (H131-H135)
Quantity Tons:	0.06255
Waste Quantity:	15
Quantity Unit:	G
Additional Code 1:	D039
Additional Code 2:	D018
Additional Code 3:	D001
Additional Code 4:	Not reported
Additional Code 5:	Not reported

Shipment Date:	20090610
Creation Date:	10/20/2009 18:30:09
Receipt Date:	20090623
Manifest ID:	001852100SKS
Trans EPA ID:	TXR000050930
Trans Name:	SAFETY-KLEEN SYSTEMS INC
Trans 2 EPA ID:	Not reported
Trans 2 Name:	Not reported
TSDF EPA ID:	CAT000613976
Trans Name:	SAFETY-KLEEN SYSTEMS INC
TSDF Alt EPA ID:	Not reported
TSDF Alt Name:	Not reported
Waste Code Description:	741 - Liquids with halogenated organic compounds > 1000 mg/l
RCRA Code:	D040
Meth Code:	H141 - Storage, Bulking, And/Or Transfer Off Site--No Treatment/Reovery (H010-H129) Or (H131-H135)
Quantity Tons:	0.06255
Waste Quantity:	15
Quantity Unit:	G
Additional Code 1:	D039
Additional Code 2:	D018
Additional Code 3:	D001
Additional Code 4:	Not reported
Additional Code 5:	Not reported

Shipment Date:	20090320
Creation Date:	7/20/2009 18:30:08
Receipt Date:	20090326
Manifest ID:	001659414SKS
Trans EPA ID:	TXR000050930
Trans Name:	SAFETY-KLEEN SYSTEMS INC
Trans 2 EPA ID:	Not reported

SURE FRESH PRODUCE INC (Continued) **S113166649**

Trans 2 Name:	Not reported
TSDF EPA ID:	CAT000613976
Trans Name:	SAFETY-KLEEN SYSTEMS INC
TSDF Alt EPA ID:	Not reported
TSDF Alt Name:	Not reported
Waste Code Description:	741 - Liquids with halogenated organic compounds > 1000 mg/l
RCRA Code:	D040
Meth Code:	H141 - Storage, Bulking, And/Or Transfer Off Site--No Treatment/Reovery (H010-H129) Or (H131-H135)
Quantity Tons:	0.06255
Waste Quantity:	15
Quantity Unit:	G
Additional Code 1:	D039
Additional Code 2:	D018
Additional Code 3:	D001
Additional Code 4:	Not reported
Additional Code 5:	Not reported

Additional Info:

Year:	2001
Gen EPA ID:	CAL921603430
Shipment Date:	20011109
Creation Date:	1/16/2002 0:00:00
Receipt Date:	20011115
Manifest ID:	21373479
Trans EPA ID:	SCR000075150
Trans Name:	Not reported
Trans 2 EPA ID:	Not reported
Trans 2 Name:	Not reported
TSDF EPA ID:	CAT000613976
Trans Name:	Not reported
TSDF Alt EPA ID:	Not reported
TSDF Alt Name:	Not reported
Waste Code Description:	741 - Liquids with halogenated organic compounds > 1000 mg/l
RCRA Code:	D001
Meth Code:	H01 - Transfer Station
Quantity Tons:	0.0625
Waste Quantity:	15
Quantity Unit:	G
Additional Code 1:	Not reported
Additional Code 2:	Not reported
Additional Code 3:	Not reported
Additional Code 4:	Not reported
Additional Code 5:	Not reported
Shipment Date:	20010913
Creation Date:	11/1/2001 0:00:00
Receipt Date:	20010918
Manifest ID:	21397724
Trans EPA ID:	SCR000075150
Trans Name:	Not reported
Trans 2 EPA ID:	Not reported
Trans 2 Name:	Not reported
TSDF EPA ID:	CAT000613976
Trans Name:	Not reported
TSDF Alt EPA ID:	Not reported

SURE FRESH PRODUCE INC (Continued) **S113166649**

TSDF Alt Name:	Not reported
Waste Code Description:	741 - Liquids with halogenated organic compounds > 1000 mg/l
RCRA Code:	D001
Meth Code:	H01 - Transfer Station
Quantity Tons:	0.0625
Waste Quantity:	15
Quantity Unit:	G
Additional Code 1:	Not reported
Additional Code 2:	Not reported
Additional Code 3:	Not reported
Additional Code 4:	Not reported
Additional Code 5:	Not reported
Shipment Date:	20010719
Creation Date:	10/1/2001 0:00:00
Receipt Date:	20010724
Manifest ID:	21104236
Trans EPA ID:	SCR000075150
Trans Name:	Not reported
Trans 2 EPA ID:	Not reported
Trans 2 Name:	Not reported
TSDF EPA ID:	CAT000613976
Trans Name:	Not reported
TSDF Alt EPA ID:	Not reported
TSDF Alt Name:	Not reported
Waste Code Description:	741 - Liquids with halogenated organic compounds > 1000 mg/l
RCRA Code:	D001
Meth Code:	H01 - Transfer Station
Quantity Tons:	0.0667
Waste Quantity:	16
Quantity Unit:	G
Additional Code 1:	Not reported
Additional Code 2:	Not reported
Additional Code 3:	Not reported
Additional Code 4:	Not reported
Additional Code 5:	Not reported
Shipment Date:	20010523
Creation Date:	7/30/2001 0:00:00
Receipt Date:	20010529
Manifest ID:	20647008
Trans EPA ID:	SCR000075150
Trans Name:	Not reported
Trans 2 EPA ID:	Not reported
Trans 2 Name:	Not reported
TSDF EPA ID:	CAT000613976
Trans Name:	Not reported
TSDF Alt EPA ID:	Not reported
TSDF Alt Name:	Not reported
Waste Code Description:	741 - Liquids with halogenated organic compounds > 1000 mg/l
RCRA Code:	D001
Meth Code:	H01 - Transfer Station
Quantity Tons:	0.0667
Waste Quantity:	16
Quantity Unit:	G
Additional Code 1:	Not reported
Additional Code 2:	Not reported

SURE FRESH PRODUCE INC (Continued) **S113166649**

Additional Code 3:	Not reported
Additional Code 4:	Not reported
Additional Code 5:	Not reported
Shipment Date:	20010330
Creation Date:	6/20/2001 0:00:00
Receipt Date:	20010404
Manifest ID:	20618044
Trans EPA ID:	SCR000075150
Trans Name:	Not reported
Trans 2 EPA ID:	Not reported
Trans 2 Name:	Not reported
TSDF EPA ID:	CAT000613976
Trans Name:	Not reported
TSDF Alt EPA ID:	Not reported
TSDF Alt Name:	Not reported
Waste Code Description:	741 - Liquids with halogenated organic compounds > 1000 mg/l
RCRA Code:	D001
Meth Code:	H01 - Transfer Station
Quantity Tons:	0.0583
Waste Quantity:	14
Quantity Unit:	G
Additional Code 1:	Not reported
Additional Code 2:	Not reported
Additional Code 3:	Not reported
Additional Code 4:	Not reported
Additional Code 5:	Not reported
Shipment Date:	20010201
Creation Date:	4/19/2001 0:00:00
Receipt Date:	20010205
Manifest ID:	20359997
Trans EPA ID:	SCR000075150
Trans Name:	Not reported
Trans 2 EPA ID:	Not reported
Trans 2 Name:	Not reported
TSDF EPA ID:	CAT000613976
Trans Name:	Not reported
TSDF Alt EPA ID:	Not reported
TSDF Alt Name:	Not reported
Waste Code Description:	741 - Liquids with halogenated organic compounds > 1000 mg/l
RCRA Code:	D001
Meth Code:	H01 - Transfer Station
Quantity Tons:	0.0625
Waste Quantity:	15
Quantity Unit:	G
Additional Code 1:	Not reported
Additional Code 2:	Not reported
Additional Code 3:	Not reported
Additional Code 4:	Not reported
Additional Code 5:	Not reported

Additional Info:

Year:	2013
Gen EPA ID:	CAL921603430
Shipment Date:	20131220

SURE FRESH PRODUCE INC (Continued) **S113166649**

Creation Date:	5/14/2014 22:15:01
Receipt Date:	20131227
Manifest ID:	004023145SKS
Trans EPA ID:	TXR000081205
Trans Name:	SAFETY-KLEEN SYSTEMS INC
Trans 2 EPA ID:	Not reported
Trans 2 Name:	Not reported
TSDF EPA ID:	CAT000613893
Trans Name:	SAFETY-KLEEN SYSTEMS INC
TSDF Alt EPA ID:	Not reported
TSDF Alt Name:	Not reported
Waste Code Description:	134 - Aqueous solution with <10% total organic residues
RCRA Code:	Not reported
Meth Code:	H141 - Storage, Bulking, And/Or Transfer Off Site--No Treatment/Reovery (H010-H129) Or (H131-H135)
Quantity Tons:	0.042
Waste Quantity:	10
Quantity Unit:	G
Additional Code 1:	Not reported
Additional Code 2:	Not reported
Additional Code 3:	Not reported
Additional Code 4:	Not reported
Additional Code 5:	Not reported

Shipment Date:	20130930
Creation Date:	2/7/2014 22:15:07
Receipt Date:	20131003
Manifest ID:	003729114SKS
Trans EPA ID:	TXR000081205
Trans Name:	SAFETY-KLEEN SYSTEMS INC
Trans 2 EPA ID:	Not reported
Trans 2 Name:	Not reported
TSDF EPA ID:	CAT000613893
Trans Name:	SAFETY-KLEEN SYSTEMS INC
TSDF Alt EPA ID:	Not reported
TSDF Alt Name:	Not reported
Waste Code Description:	134 - Aqueous solution with <10% total organic residues
RCRA Code:	Not reported
Meth Code:	H141 - Storage, Bulking, And/Or Transfer Off Site--No Treatment/Reovery (H010-H129) Or (H131-H135)
Quantity Tons:	0.084
Waste Quantity:	20
Quantity Unit:	G
Additional Code 1:	Not reported
Additional Code 2:	Not reported
Additional Code 3:	Not reported
Additional Code 4:	Not reported
Additional Code 5:	Not reported

Shipment Date:	20130708
Creation Date:	11/16/2013 22:15:17
Receipt Date:	20130711
Manifest ID:	003694243SKS
Trans EPA ID:	TXR000081205
Trans Name:	SAFETY-KLEEN SYSTEMS INC
Trans 2 EPA ID:	Not reported
Trans 2 Name:	Not reported

SURE FRESH PRODUCE INC (Continued) **S113166649**

TSDF EPA ID:	CAT000613893
Trans Name:	SAFETY-KLEEN SYSTEMS INC
TSDF Alt EPA ID:	Not reported
TSDF Alt Name:	Not reported
Waste Code Description:	134 - Aqueous solution with <10% total organic residues
RCRA Code:	Not reported
Meth Code:	H141 - Storage, Bulking, And/Or Transfer Off Site--No Treatment/Reovery (H010-H129) Or (H131-H135)
Quantity Tons:	0.084
Waste Quantity:	20
Quantity Unit:	G
Additional Code 1:	Not reported
Additional Code 2:	Not reported
Additional Code 3:	Not reported
Additional Code 4:	Not reported
Additional Code 5:	Not reported
Shipment Date:	20130419
Creation Date:	8/25/2013 22:15:09
Receipt Date:	20130425
Manifest ID:	003404496SKS
Trans EPA ID:	TXR000081205
Trans Name:	SAFETY-KLEEN SYSTEMS INC
Trans 2 EPA ID:	Not reported
Trans 2 Name:	Not reported
TSDF EPA ID:	CAT000613893
Trans Name:	SAFETY-KLEEN SYSTEMS INC
TSDF Alt EPA ID:	Not reported
TSDF Alt Name:	Not reported
Waste Code Description:	134 - Aqueous solution with <10% total organic residues
RCRA Code:	Not reported
Meth Code:	H141 - Storage, Bulking, And/Or Transfer Off Site--No Treatment/Reovery (H010-H129) Or (H131-H135)
Quantity Tons:	0.084
Waste Quantity:	20
Quantity Unit:	G
Additional Code 1:	Not reported
Additional Code 2:	Not reported
Additional Code 3:	Not reported
Additional Code 4:	Not reported
Additional Code 5:	Not reported
Shipment Date:	20130124
Creation Date:	6/19/2013 22:15:16
Receipt Date:	20130201
Manifest ID:	003452897SKS
Trans EPA ID:	TXR000081205
Trans Name:	SAFETY-KLEEN SYSTEMS INC
Trans 2 EPA ID:	Not reported
Trans 2 Name:	Not reported
TSDF EPA ID:	CAT000613893
Trans Name:	SAFETY-KLEEN SYSTEMS INC
TSDF Alt EPA ID:	Not reported
TSDF Alt Name:	Not reported
Waste Code Description:	134 - Aqueous solution with <10% total organic residues
RCRA Code:	Not reported
Meth Code:	H141 - Storage, Bulking, And/Or Transfer Off Site--No

SURE FRESH PRODUCE INC (Continued) **S113166649**

	Treatment/Reovery (H010-H129) Or (H131-H135)
Quantity Tons:	0.084
Waste Quantity:	20
Quantity Unit:	G
Additional Code 1:	Not reported
Additional Code 2:	Not reported
Additional Code 3:	Not reported
Additional Code 4:	Not reported
Additional Code 5:	Not reported

Additional Info:

Year:	2011
Gen EPA ID:	CAL921603430
Shipment Date:	20111129
Creation Date:	4/16/2012 20:30:13
Receipt Date:	20111202
Manifest ID:	002726229SKS
Trans EPA ID:	TXR000050930
Trans Name:	SAFETY-KLEEN SYSTEMS INC
Trans 2 EPA ID:	Not reported
Trans 2 Name:	Not reported
TSDF EPA ID:	CAT000613893
Trans Name:	SAFETY-KLEEN SYSTEMS INC
TSDF Alt EPA ID:	Not reported
TSDF Alt Name:	Not reported
Waste Code Description:	134 - Aqueous solution with <10% total organic residues
RCRA Code:	Not reported
Meth Code:	H141 - Storage, Bulking, And/Or Transfer Off Site--No Treatment/Reovery (H010-H129) Or (H131-H135)
Quantity Tons:	0.042
Waste Quantity:	10
Quantity Unit:	G
Additional Code 1:	Not reported
Additional Code 2:	Not reported
Additional Code 3:	Not reported
Additional Code 4:	Not reported
Additional Code 5:	Not reported
Shipment Date:	20110901
Creation Date:	2/11/2012 20:30:14
Receipt Date:	20110909
Manifest ID:	004268851FLE
Trans EPA ID:	TXR000050930
Trans Name:	SAFETY-KLEEN SYSTEMS INC
Trans 2 EPA ID:	Not reported
Trans 2 Name:	Not reported
TSDF EPA ID:	CAT000613893
Trans Name:	SAFETY-KLEEN SYSTEMS INC
TSDF Alt EPA ID:	Not reported
TSDF Alt Name:	Not reported
Waste Code Description:	213 - Hydrocarbon solvents (benzene, hexane, Stoddard, etc.
RCRA Code:	D039
Meth Code:	H141 - Storage, Bulking, And/Or Transfer Off Site--No Treatment/Reovery (H010-H129) Or (H131-H135)
Quantity Tons:	0.06255
Waste Quantity:	15

SURE FRESH PRODUCE INC (Continued) **S113166649**

Quantity Unit:	G
Additional Code 1:	Not reported
Additional Code 2:	Not reported
Additional Code 3:	Not reported
Additional Code 4:	Not reported
Additional Code 5:	Not reported
Shipment Date:	20110610
Creation Date:	11/30/2011 18:30:12
Receipt Date:	20110616
Manifest ID:	003607542FLE
Trans EPA ID:	TXR000050930
Trans Name:	SAFETY-KLEEN SYSTEMS INC
Trans 2 EPA ID:	Not reported
Trans 2 Name:	Not reported
TSDF EPA ID:	CAT000613976
Trans Name:	SAFETY-KLEEN SYSTEMS INC
TSDF Alt EPA ID:	Not reported
TSDF Alt Name:	Not reported
Waste Code Description:	213 - Hydrocarbon solvents (benzene, hexane, Stoddard, etc.
RCRA Code:	D039
Meth Code:	H141 - Storage, Bulking, And/Or Transfer Off Site--No Treatment/Reovery (H010-H129) Or (H131-H135)
Quantity Tons:	0.06255
Waste Quantity:	15
Quantity Unit:	G
Additional Code 1:	Not reported
Additional Code 2:	Not reported
Additional Code 3:	Not reported
Additional Code 4:	Not reported
Additional Code 5:	Not reported
Shipment Date:	20110307
Creation Date:	8/25/2011 18:30:11
Receipt Date:	20110321
Manifest ID:	003596428FLE
Trans EPA ID:	TXR000050930
Trans Name:	SAFETY-KLEEN SYSTEMS INC
Trans 2 EPA ID:	Not reported
Trans 2 Name:	Not reported
TSDF EPA ID:	CAT000613976
Trans Name:	SAFETY-KLEEN SYSTEMS INC
TSDF Alt EPA ID:	Not reported
TSDF Alt Name:	Not reported
Waste Code Description:	213 - Hydrocarbon solvents (benzene, hexane, Stoddard, etc.
RCRA Code:	D039
Meth Code:	H141 - Storage, Bulking, And/Or Transfer Off Site--No Treatment/Reovery (H010-H129) Or (H131-H135)
Quantity Tons:	0.06255
Waste Quantity:	15
Quantity Unit:	G
Additional Code 1:	Not reported
Additional Code 2:	Not reported
Additional Code 3:	Not reported
Additional Code 4:	Not reported
Additional Code 5:	Not reported

SURE FRESH PRODUCE INC (Continued) **S113166649**

Additional Info:

Year:	2003
Gen EPA ID:	CAL921603430
Shipment Date:	20031219
Creation Date:	8/12/2004 8:09:46
Receipt Date:	20040109
Manifest ID:	22582696
Trans EPA ID:	TXR000050930
Trans Name:	SAFETY-KLEEN SYSTEMS INC
Trans 2 EPA ID:	Not reported
Trans 2 Name:	Not reported
TSDF EPA ID:	CAT000613976
Trans Name:	SAFETY KLEEN SYSTEMS INC
TSDF Alt EPA ID:	CAT000613976
TSDF Alt Name:	Not reported
Waste Code Description:	741 - Liquids with halogenated organic compounds > 1000 mg/l
RCRA Code:	D001
Meth Code:	H01 - Transfer Station
Quantity Tons:	0.06255
Waste Quantity:	15
Quantity Unit:	G
Additional Code 1:	Not reported
Additional Code 2:	Not reported
Additional Code 3:	Not reported
Additional Code 4:	Not reported
Additional Code 5:	Not reported
Shipment Date:	20031107
Creation Date:	8/9/2004 8:46:56
Receipt Date:	20031120
Manifest ID:	23303304
Trans EPA ID:	TXR000050930
Trans Name:	SAFETY-KLEEN SYSTEMS INC
Trans 2 EPA ID:	Not reported
Trans 2 Name:	Not reported
TSDF EPA ID:	CAT000613976
Trans Name:	SAFETY KLEEN SYSTEMS INC
TSDF Alt EPA ID:	CAT000613976
TSDF Alt Name:	Not reported
Waste Code Description:	741 - Liquids with halogenated organic compounds > 1000 mg/l
RCRA Code:	D001
Meth Code:	H01 - Transfer Station
Quantity Tons:	0.06255
Waste Quantity:	15
Quantity Unit:	G
Additional Code 1:	Not reported
Additional Code 2:	Not reported
Additional Code 3:	Not reported
Additional Code 4:	Not reported
Additional Code 5:	Not reported
Shipment Date:	20030919
Creation Date:	8/3/2004 15:00:31
Receipt Date:	20030929
Manifest ID:	22517704
Trans EPA ID:	TXR000050930

SURE FRESH PRODUCE INC (Continued) **S113166649**

Trans Name:	SAFETY-KLEEN SYSTEMS INC
Trans 2 EPA ID:	Not reported
Trans 2 Name:	Not reported
TSDF EPA ID:	CAT000613976
Trans Name:	SAFETY KLEEN SYSTEMS INC
TSDF Alt EPA ID:	CAT000613976
TSDF Alt Name:	Not reported
Waste Code Description:	741 - Liquids with halogenated organic compounds > 1000 mg/l
RCRA Code:	D001
Meth Code:	H01 - Transfer Station
Quantity Tons:	0.06255
Waste Quantity:	15
Quantity Unit:	G
Additional Code 1:	Not reported
Additional Code 2:	Not reported
Additional Code 3:	Not reported
Additional Code 4:	Not reported
Additional Code 5:	Not reported
Shipment Date:	20030730
Creation Date:	7/28/2004 10:45:53
Receipt Date:	20030806
Manifest ID:	22875563
Trans EPA ID:	TXR000050930
Trans Name:	Not reported
Trans 2 EPA ID:	Not reported
Trans 2 Name:	Not reported
TSDF EPA ID:	CAT000613976
Trans Name:	Not reported
TSDF Alt EPA ID:	CAT000613976
TSDF Alt Name:	Not reported
Waste Code Description:	741 - Liquids with halogenated organic compounds > 1000 mg/l
RCRA Code:	D001
Meth Code:	H01 - Transfer Station
Quantity Tons:	0.31275
Waste Quantity:	75
Quantity Unit:	G
Additional Code 1:	Not reported
Additional Code 2:	Not reported
Additional Code 3:	Not reported
Additional Code 4:	Not reported
Additional Code 5:	Not reported
Shipment Date:	20030611
Creation Date:	7/22/2004 7:51:02
Receipt Date:	20030620
Manifest ID:	22876906
Trans EPA ID:	TXR000050930
Trans Name:	Not reported
Trans 2 EPA ID:	Not reported
Trans 2 Name:	Not reported
TSDF EPA ID:	CAT000613976
Trans Name:	Not reported
TSDF Alt EPA ID:	CAT000613976
TSDF Alt Name:	Not reported
Waste Code Description:	741 - Liquids with halogenated organic compounds > 1000 mg/l
RCRA Code:	D001

SURE FRESH PRODUCE INC (Continued) **S113166649**

Meth Code:	H01 - Transfer Station
Quantity Tons:	0.06255
Waste Quantity:	15
Quantity Unit:	G
Additional Code 1:	Not reported
Additional Code 2:	Not reported
Additional Code 3:	Not reported
Additional Code 4:	Not reported
Additional Code 5:	Not reported
Shipment Date:	20030418
Creation Date:	8/5/2003 18:31:37
Receipt Date:	20030429
Manifest ID:	22372757
Trans EPA ID:	TXR000050930
Trans Name:	Not reported
Trans 2 EPA ID:	Not reported
Trans 2 Name:	Not reported
TSDF EPA ID:	CAT000613976
Trans Name:	Not reported
TSDF Alt EPA ID:	CAT000613976
TSDF Alt Name:	Not reported
Waste Code Description:	741 - Liquids with halogenated organic compounds > 1000 mg/l
RCRA Code:	D001
Meth Code:	H01 - Transfer Station
Quantity Tons:	0.06255
Waste Quantity:	15
Quantity Unit:	G
Additional Code 1:	Not reported
Additional Code 2:	Not reported
Additional Code 3:	Not reported
Additional Code 4:	Not reported
Additional Code 5:	Not reported
Shipment Date:	20030303
Creation Date:	3/16/2007 18:30:32
Receipt Date:	20030312
Manifest ID:	22438503
Trans EPA ID:	TXR000050930
Trans Name:	Not reported
Trans 2 EPA ID:	Not reported
Trans 2 Name:	Not reported
TSDF EPA ID:	CAT000613976
Trans Name:	Not reported
TSDF Alt EPA ID:	CAT000613976
TSDF Alt Name:	Not reported
Waste Code Description:	741 - Liquids with halogenated organic compounds > 1000 mg/l
RCRA Code:	D001
Meth Code:	H01 - Transfer Station
Quantity Tons:	0.06672
Waste Quantity:	16
Quantity Unit:	G
Additional Code 1:	Not reported
Additional Code 2:	Not reported
Additional Code 3:	Not reported
Additional Code 4:	Not reported
Additional Code 5:	Not reported

SURE FRESH PRODUCE INC (Continued) **S113166649**

Shipment Date:	20030107
Creation Date:	5/6/2003 18:31:20
Receipt Date:	20030115
Manifest ID:	22279253
Trans EPA ID:	TXR000050930
Trans Name:	Not reported
Trans 2 EPA ID:	Not reported
Trans 2 Name:	Not reported
TSDF EPA ID:	CAT000613976
Trans Name:	Not reported
TSDF Alt EPA ID:	CAT000613976
TSDF Alt Name:	Not reported
Waste Code Description:	741 - Liquids with halogenated organic compounds > 1000 mg/l
RCRA Code:	D001
Meth Code:	H01 - Transfer Station
Quantity Tons:	0.06672
Waste Quantity:	16
Quantity Unit:	G
Additional Code 1:	Not reported
Additional Code 2:	Not reported
Additional Code 3:	Not reported
Additional Code 4:	Not reported
Additional Code 5:	Not reported

Additional Info:

Year:	2014
Gen EPA ID:	CAL921603430
Shipment Date:	20140905
Creation Date:	2/9/2015 22:15:16
Receipt Date:	20140910
Manifest ID:	004332712SKS
Trans EPA ID:	TXR000081205
Trans Name:	SAFETY-KLEEN SYSTEMS INC
Trans 2 EPA ID:	Not reported
Trans 2 Name:	Not reported
TSDF EPA ID:	CAT000613976
Trans Name:	SAFETY-KLEEN SYSTEMS INC
TSDF Alt EPA ID:	Not reported
TSDF Alt Name:	Not reported
Waste Code Description:	134 - Aqueous solution with <10% total organic residues
RCRA Code:	Not reported
Meth Code:	H141 - Storage, Bulking, And/Or Transfer Off Site--No Treatment/Reovery (H010-H129) Or (H131-H135)
Quantity Tons:	0.042
Waste Quantity:	10
Quantity Unit:	G
Additional Code 1:	Not reported
Additional Code 2:	Not reported
Additional Code 3:	Not reported
Additional Code 4:	Not reported
Additional Code 5:	Not reported
Shipment Date:	20140611
Creation Date:	11/2/2014 22:15:11
Receipt Date:	20140618
Manifest ID:	004356335SKS

SURE FRESH PRODUCE INC (Continued) **S113166649**

Trans EPA ID:	TXR000081205
Trans Name:	SAFETY-KLEEN SYSTEMS INC
Trans 2 EPA ID:	Not reported
Trans 2 Name:	Not reported
TSDF EPA ID:	CAT000613976
Trans Name:	SAFETY-KLEEN SYSTEMS INC
TSDF Alt EPA ID:	Not reported
TSDF Alt Name:	Not reported
Waste Code Description:	134 - Aqueous solution with <10% total organic residues
RCRA Code:	Not reported
Meth Code:	H141 - Storage, Bulking, And/Or Transfer Off Site--No Treatment/Reovery (H010-H129) Or (H131-H135)
Quantity Tons:	0.084
Waste Quantity:	20
Quantity Unit:	G
Additional Code 1:	Not reported
Additional Code 2:	Not reported
Additional Code 3:	Not reported
Additional Code 4:	Not reported
Additional Code 5:	Not reported

Shipment Date:	20140317
Creation Date:	8/17/2014 22:15:12
Receipt Date:	20140326
Manifest ID:	004082868SKS
Trans EPA ID:	TXR000081205
Trans Name:	SAFETY-KLEEN SYSTEMS INC
Trans 2 EPA ID:	Not reported
Trans 2 Name:	Not reported
TSDF EPA ID:	CAT000613893
Trans Name:	SAFETY-KLEEN SYSTEMS INC
TSDF Alt EPA ID:	Not reported
TSDF Alt Name:	Not reported
Waste Code Description:	134 - Aqueous solution with <10% total organic residues
RCRA Code:	Not reported
Meth Code:	H141 - Storage, Bulking, And/Or Transfer Off Site--No Treatment/Reovery (H010-H129) Or (H131-H135)
Quantity Tons:	0.084
Waste Quantity:	20
Quantity Unit:	G
Additional Code 1:	Not reported
Additional Code 2:	Not reported
Additional Code 3:	Not reported
Additional Code 4:	Not reported
Additional Code 5:	Not reported

Additional Info:

Year:	2006
Gen EPA ID:	CAL921603430

Shipment Date:	20061114
Creation Date:	3/30/2007 13:34:03
Receipt Date:	20061130
Manifest ID:	000229544CEX
Trans EPA ID:	TXR000050930
Trans Name:	SAFETY-KLEEN SYSTEMS INC
Trans 2 EPA ID:	Not reported

SURE FRESH PRODUCE INC (Continued) **S113166649**

Trans 2 Name:	Not reported
TSDF EPA ID:	CAT000613976
Trans Name:	SAFETY-KLEEN SYSTEMS INC 708805
TSDF Alt EPA ID:	Not reported
TSDF Alt Name:	Not reported
Waste Code Description:	741 - Liquids with halogenated organic compounds > 1000 mg/l
RCRA Code:	D040
Meth Code:	H141 - Storage, Bulking, And/Or Transfer Off Site--No Treatment/Reovery (H010-H129) Or (H131-H135)
Quantity Tons:	0.06255
Waste Quantity:	15
Quantity Unit:	G
Additional Code 1:	D039
Additional Code 2:	D018
Additional Code 3:	D001
Additional Code 4:	Not reported
Additional Code 5:	Not reported
Shipment Date:	20060922
Creation Date:	3/30/2007 13:31:40
Receipt Date:	20060928
Manifest ID:	001014855JJK
Trans EPA ID:	TXR000050930
Trans Name:	SAFETY-KLEEN SYSTEMS INC
Trans 2 EPA ID:	Not reported
Trans 2 Name:	Not reported
TSDF EPA ID:	CAT000613976
Trans Name:	SAFETY-KLEEN SYSTEMS INC
TSDF Alt EPA ID:	Not reported
TSDF Alt Name:	Not reported
Waste Code Description:	741 - Liquids with halogenated organic compounds > 1000 mg/l
RCRA Code:	D040
Meth Code:	H141 - Storage, Bulking, And/Or Transfer Off Site--No Treatment/Reovery (H010-H129) Or (H131-H135)
Quantity Tons:	0.06255
Waste Quantity:	15
Quantity Unit:	G
Additional Code 1:	D039
Additional Code 2:	D018
Additional Code 3:	D001
Additional Code 4:	Not reported
Additional Code 5:	Not reported
Shipment Date:	20060728
Creation Date:	9/28/2006 18:31:30
Receipt Date:	20060808
Manifest ID:	24878685
Trans EPA ID:	TXR000050930
Trans Name:	SAFETY KLEEN SYSTEMS INC
Trans 2 EPA ID:	Not reported
Trans 2 Name:	Not reported
TSDF EPA ID:	CAT000613976
Trans Name:	SAFETY KLEEN SYSTEMS INC
TSDF Alt EPA ID:	CAT000613976
TSDF Alt Name:	Not reported
Waste Code Description:	741 - Liquids with halogenated organic compounds > 1000 mg/l
RCRA Code:	D001

SURE FRESH PRODUCE INC (Continued) **S113166649**

Meth Code:	H01 - Transfer Station
Quantity Tons:	0.06255
Waste Quantity:	15
Quantity Unit:	G
Additional Code 1:	Not reported
Additional Code 2:	Not reported
Additional Code 3:	Not reported
Additional Code 4:	Not reported
Additional Code 5:	Not reported
Shipment Date:	20060602
Creation Date:	8/24/2006 18:33:57
Receipt Date:	20060609
Manifest ID:	23672045
Trans EPA ID:	TXR000050930
Trans Name:	SAFETY KLEEN SYSTEMS INC
Trans 2 EPA ID:	Not reported
Trans 2 Name:	Not reported
TSDF EPA ID:	Not reported
Trans Name:	Not reported
TSDF Alt EPA ID:	CAT000613976
TSDF Alt Name:	Not reported
Waste Code Description:	741 - Liquids with halogenated organic compounds > 1000 mg/l
RCRA Code:	D001
Meth Code:	H01 - Transfer Station
Quantity Tons:	0.06255
Waste Quantity:	15
Quantity Unit:	G
Additional Code 1:	Not reported
Additional Code 2:	Not reported
Additional Code 3:	Not reported
Additional Code 4:	Not reported
Additional Code 5:	Not reported
Shipment Date:	20060404
Creation Date:	7/29/2006 18:33:20
Receipt Date:	20060420
Manifest ID:	23681637
Trans EPA ID:	TXR000050930
Trans Name:	SAFETY KLEEN SYSTEMS INC
Trans 2 EPA ID:	Not reported
Trans 2 Name:	Not reported
TSDF EPA ID:	CAT000613976
Trans Name:	SAFETY KLEEN SYSTEMS INC
TSDF Alt EPA ID:	CAT000613976
TSDF Alt Name:	Not reported
Waste Code Description:	741 - Liquids with halogenated organic compounds > 1000 mg/l
RCRA Code:	D001
Meth Code:	H01 - Transfer Station
Quantity Tons:	0.06255
Waste Quantity:	15
Quantity Unit:	G
Additional Code 1:	Not reported
Additional Code 2:	Not reported
Additional Code 3:	Not reported
Additional Code 4:	Not reported
Additional Code 5:	Not reported

SURE FRESH PRODUCE INC (Continued) **S113166649**

Shipment Date:	20060207
Creation Date:	6/14/2006 18:34:47
Receipt Date:	20060216
Manifest ID:	24615715
Trans EPA ID:	TXR000050930
Trans Name:	SAFETY-KLEEN SYSTEMS INC
Trans 2 EPA ID:	Not reported
Trans 2 Name:	Not reported
TSDF EPA ID:	CAT000613976
Trans Name:	SAFETY-KLEEN SYSTEMS INC
TSDF Alt EPA ID:	CAT000613976
TSDF Alt Name:	Not reported
Waste Code Description:	741 - Liquids with halogenated organic compounds > 1000 mg/l
RCRA Code:	D001
Meth Code:	H01 - Transfer Station
Quantity Tons:	0.06255
Waste Quantity:	15
Quantity Unit:	G
Additional Code 1:	Not reported
Additional Code 2:	Not reported
Additional Code 3:	Not reported
Additional Code 4:	Not reported
Additional Code 5:	Not reported

Additional Info:

Year:	2002
Gen EPA ID:	CAL921603430

Shipment Date:	20021111
Creation Date:	3/15/2003 18:30:36
Receipt Date:	20021119
Manifest ID:	22143447
Trans EPA ID:	SCR000075150
Trans Name:	Not reported
Trans 2 EPA ID:	Not reported
Trans 2 Name:	Not reported
TSDF EPA ID:	CAT000613976
Trans Name:	Not reported
TSDF Alt EPA ID:	Not reported
TSDF Alt Name:	Not reported
Waste Code Description:	741 - Liquids with halogenated organic compounds > 1000 mg/l
RCRA Code:	D001
Meth Code:	H01 - Transfer Station
Quantity Tons:	0.06672
Waste Quantity:	16
Quantity Unit:	G
Additional Code 1:	Not reported
Additional Code 2:	Not reported
Additional Code 3:	Not reported
Additional Code 4:	Not reported
Additional Code 5:	Not reported

Shipment Date:	20020925
Creation Date:	2/11/2003 18:31:24
Receipt Date:	20021002
Manifest ID:	21912096
Trans EPA ID:	SCR000075150

SURE FRESH PRODUCE INC (Continued) **S113166649**

Trans Name:	Not reported
Trans 2 EPA ID:	Not reported
Trans 2 Name:	Not reported
TSDF EPA ID:	CAT000613976
Trans Name:	Not reported
TSDF Alt EPA ID:	Not reported
TSDF Alt Name:	Not reported
Waste Code Description:	741 - Liquids with halogenated organic compounds > 1000 mg/l
RCRA Code:	D001
Meth Code:	H01 - Transfer Station
Quantity Tons:	0.06672
Waste Quantity:	16
Quantity Unit:	G
Additional Code 1:	Not reported
Additional Code 2:	Not reported
Additional Code 3:	Not reported
Additional Code 4:	Not reported
Additional Code 5:	Not reported

Shipment Date:	20020809
Creation Date:	3/14/2003 18:31:30
Receipt Date:	20020823
Manifest ID:	21749597
Trans EPA ID:	SCR000075150
Trans Name:	Not reported
Trans 2 EPA ID:	Not reported
Trans 2 Name:	Not reported
TSDF EPA ID:	CAT000613976
Trans Name:	Not reported
TSDF Alt EPA ID:	Not reported
TSDF Alt Name:	Not reported
Waste Code Description:	741 - Liquids with halogenated organic compounds > 1000 mg/l
RCRA Code:	D001
Meth Code:	H01 - Transfer Station
Quantity Tons:	0.06672
Waste Quantity:	16
Quantity Unit:	G
Additional Code 1:	Not reported
Additional Code 2:	Not reported
Additional Code 3:	Not reported
Additional Code 4:	Not reported
Additional Code 5:	Not reported

Shipment Date:	20020611
Creation Date:	8/29/2002 18:31:16
Receipt Date:	20020617
Manifest ID:	21731792
Trans EPA ID:	SCR000075150
Trans Name:	Not reported
Trans 2 EPA ID:	Not reported
Trans 2 Name:	Not reported
TSDF EPA ID:	CAT000613976
Trans Name:	Not reported
TSDF Alt EPA ID:	Not reported
TSDF Alt Name:	Not reported
Waste Code Description:	741 - Liquids with halogenated organic compounds > 1000 mg/l
RCRA Code:	D001

SURE FRESH PRODUCE INC (Continued) **S113166649**

Meth Code:	H01 - Transfer Station
Quantity Tons:	0.05838
Waste Quantity:	14
Quantity Unit:	G
Additional Code 1:	Not reported
Additional Code 2:	Not reported
Additional Code 3:	Not reported
Additional Code 4:	Not reported
Additional Code 5:	Not reported
Shipment Date:	20020422
Creation Date:	1/8/2003 18:31:12
Receipt Date:	20020425
Manifest ID:	21581618
Trans EPA ID:	SCR000075150
Trans Name:	Not reported
Trans 2 EPA ID:	Not reported
Trans 2 Name:	Not reported
TSDF EPA ID:	CAT000613976
Trans Name:	Not reported
TSDF Alt EPA ID:	Not reported
TSDF Alt Name:	Not reported
Waste Code Description:	741 - Liquids with halogenated organic compounds > 1000 mg/l
RCRA Code:	D001
Meth Code:	H01 - Transfer Station
Quantity Tons:	0.06672
Waste Quantity:	16
Quantity Unit:	G
Additional Code 1:	Not reported
Additional Code 2:	Not reported
Additional Code 3:	Not reported
Additional Code 4:	Not reported
Additional Code 5:	Not reported
Shipment Date:	20020225
Creation Date:	7/8/2002 18:31:16
Receipt Date:	20020227
Manifest ID:	21497639
Trans EPA ID:	SCR000075150
Trans Name:	Not reported
Trans 2 EPA ID:	Not reported
Trans 2 Name:	Not reported
TSDF EPA ID:	CAT000613976
Trans Name:	Not reported
TSDF Alt EPA ID:	Not reported
TSDF Alt Name:	Not reported
Waste Code Description:	741 - Liquids with halogenated organic compounds > 1000 mg/l
RCRA Code:	D001
Meth Code:	H01 - Transfer Station
Quantity Tons:	0.06672
Waste Quantity:	16
Quantity Unit:	G
Additional Code 1:	Not reported
Additional Code 2:	Not reported
Additional Code 3:	Not reported
Additional Code 4:	Not reported
Additional Code 5:	Not reported

SURE FRESH PRODUCE INC (Continued) **S113166649**

Shipment Date:	20020103
Creation Date:	2/20/2002 0:00:00
Receipt Date:	20020108
Manifest ID:	21481340
Trans EPA ID:	SCR000075150
Trans Name:	Not reported
Trans 2 EPA ID:	Not reported
Trans 2 Name:	Not reported
TSDF EPA ID:	CAT000613976
Trans Name:	Not reported
TSDF Alt EPA ID:	Not reported
TSDF Alt Name:	Not reported
Waste Code Description:	741 - Liquids with halogenated organic compounds > 1000 mg/l
RCRA Code:	D001
Meth Code:	H01 - Transfer Station
Quantity Tons:	0.0625
Waste Quantity:	15
Quantity Unit:	G
Additional Code 1:	Not reported
Additional Code 2:	Not reported
Additional Code 3:	Not reported
Additional Code 4:	Not reported
Additional Code 5:	Not reported

Additional Info:

Year:	2005
Gen EPA ID:	CAL921603430

Shipment Date:	20051213
Creation Date:	3/22/2006 18:32:18
Receipt Date:	20060105
Manifest ID:	24728344
Trans EPA ID:	TXR000050930
Trans Name:	SAFETY-KLEEN SYSTEMS INC
Trans 2 EPA ID:	Not reported
Trans 2 Name:	Not reported
TSDF EPA ID:	CAT000613976
Trans Name:	SAFETY-KLEEN SYSTEMS INC
TSDF Alt EPA ID:	CAT000613976
TSDF Alt Name:	Not reported
Waste Code Description:	741 - Liquids with halogenated organic compounds > 1000 mg/l
RCRA Code:	D001
Meth Code:	H01 - Transfer Station
Quantity Tons:	0.06255
Waste Quantity:	15
Quantity Unit:	G
Additional Code 1:	Not reported
Additional Code 2:	Not reported
Additional Code 3:	Not reported
Additional Code 4:	Not reported
Additional Code 5:	Not reported

Shipment Date:	20051021
Creation Date:	7/12/2006 18:30:47
Receipt Date:	20051104
Manifest ID:	23688322
Trans EPA ID:	TXR000050930

SURE FRESH PRODUCE INC (Continued) **S113166649**

Trans Name:	SAFETY-KLEEN SYSTEMS INC
Trans 2 EPA ID:	Not reported
Trans 2 Name:	Not reported
TSDF EPA ID:	CAT000613976
Trans Name:	SAFETY-KLEEN SYSTEMS INC
TSDF Alt EPA ID:	CAT000613976
TSDF Alt Name:	Not reported
Waste Code Description:	741 - Liquids with halogenated organic compounds > 1000 mg/l
RCRA Code:	D001
Meth Code:	H01 - Transfer Station
Quantity Tons:	0.06255
Waste Quantity:	15
Quantity Unit:	G
Additional Code 1:	Not reported
Additional Code 2:	Not reported
Additional Code 3:	Not reported
Additional Code 4:	Not reported
Additional Code 5:	Not reported
Shipment Date:	20050822
Creation Date:	3/12/2006 18:30:40
Receipt Date:	20050902
Manifest ID:	23683098
Trans EPA ID:	TXR000050930
Trans Name:	SAFETY-KLEEN SYSTEMS INC
Trans 2 EPA ID:	Not reported
Trans 2 Name:	Not reported
TSDF EPA ID:	CAT000613976
Trans Name:	SAFETY-KLEEN SYSTEMS INC
TSDF Alt EPA ID:	CAT000613976
TSDF Alt Name:	Not reported
Waste Code Description:	741 - Liquids with halogenated organic compounds > 1000 mg/l
RCRA Code:	D001
Meth Code:	H01 - Transfer Station
Quantity Tons:	0.06255
Waste Quantity:	15
Quantity Unit:	G
Additional Code 1:	Not reported
Additional Code 2:	Not reported
Additional Code 3:	Not reported
Additional Code 4:	Not reported
Additional Code 5:	Not reported
Shipment Date:	20050708
Creation Date:	10/7/2005 18:42:04
Receipt Date:	20050718
Manifest ID:	24738934
Trans EPA ID:	TXR000050930
Trans Name:	SAFETY-KLEEN SYSTEMS INC
Trans 2 EPA ID:	Not reported
Trans 2 Name:	Not reported
TSDF EPA ID:	CAT000613976
Trans Name:	SAFETY-KLEEN SYSTEMS INC
TSDF Alt EPA ID:	CAT000613976
TSDF Alt Name:	Not reported
Waste Code Description:	741 - Liquids with halogenated organic compounds > 1000 mg/l
RCRA Code:	D001

SURE FRESH PRODUCE INC (Continued) **S113166649**

Meth Code:	H01 - Transfer Station
Quantity Tons:	0.06255
Waste Quantity:	15
Quantity Unit:	G
Additional Code 1:	Not reported
Additional Code 2:	Not reported
Additional Code 3:	Not reported
Additional Code 4:	Not reported
Additional Code 5:	Not reported
Shipment Date:	20050401
Creation Date:	7/21/2005 18:31:13
Receipt Date:	20050409
Manifest ID:	23666343
Trans EPA ID:	TXR000050930
Trans Name:	SAFETY-KLEEN SYSTEMS INC
Trans 2 EPA ID:	Not reported
Trans 2 Name:	Not reported
TSDF EPA ID:	CAT000613976
Trans Name:	SAFETY-KLEEN SYSTEMS INC
TSDF Alt EPA ID:	CAT000613976
TSDF Alt Name:	Not reported
Waste Code Description:	741 - Liquids with halogenated organic compounds > 1000 mg/l
RCRA Code:	D001
Meth Code:	H01 - Transfer Station
Quantity Tons:	0.06255
Waste Quantity:	15
Quantity Unit:	G
Additional Code 1:	Not reported
Additional Code 2:	Not reported
Additional Code 3:	Not reported
Additional Code 4:	Not reported
Additional Code 5:	Not reported

Additional Info:

Year:	1999
Gen EPA ID:	CAL921603430
Shipment Date:	19990118
Creation Date:	3/15/1999 0:00:00
Receipt Date:	19990126
Manifest ID:	98630315
Trans EPA ID:	ILD984908202
Trans Name:	Not reported
Trans 2 EPA ID:	SCD987574647
Trans 2 Name:	Not reported
TSDF EPA ID:	CAT000613893
Trans Name:	Not reported
TSDF Alt EPA ID:	Not reported
TSDF Alt Name:	Not reported
Waste Code Description:	134 - Aqueous solution with <10% total organic residues
RCRA Code:	D039
Meth Code:	H01 - Transfer Station
Quantity Tons:	0.0588
Waste Quantity:	14
Quantity Unit:	G
Additional Code 1:	Not reported

SURE FRESH PRODUCE INC (Continued) **S113166649**

Additional Code 2:	Not reported
Additional Code 3:	Not reported
Additional Code 4:	Not reported
Additional Code 5:	Not reported

Additional Info:

Year:	2016
Gen EPA ID:	CAL921603430
Shipment Date:	20151113
Creation Date:	5/23/2016 18:30:23
Receipt Date:	20151118
Manifest ID:	005149632SKS
Trans EPA ID:	TXR000081205
Trans Name:	SAFETY-KLEEN SYSTEMS INC
Trans 2 EPA ID:	Not reported
Trans 2 Name:	Not reported
TSDF EPA ID:	CAT000613976
Trans Name:	SAFETY-KLEEN SYSTEMS INC
TSDF Alt EPA ID:	Not reported
TSDF Alt Name:	Not reported
Waste Code Description:	134 - Aqueous solution with <10% total organic residues
RCRA Code:	Not reported
Meth Code:	H141 - Storage, Bulking, And/Or Transfer Off Site--No Treatment/Reovery (H010-H129) Or (H131-H135)
Quantity Tons:	0.063
Waste Quantity:	15
Quantity Unit:	G
Additional Code 1:	Not reported
Additional Code 2:	Not reported
Additional Code 3:	Not reported
Additional Code 4:	Not reported
Additional Code 5:	Not reported
Shipment Date:	20150813
Creation Date:	2/4/2016 22:15:54
Receipt Date:	20150818
Manifest ID:	004961634SKS
Trans EPA ID:	TXR000081205
Trans Name:	SAFETY-KLEEN SYSTEMS INC
Trans 2 EPA ID:	Not reported
Trans 2 Name:	Not reported
TSDF EPA ID:	CAT000613976
Trans Name:	SAFETY-KLEEN SYSTEMS INC
TSDF Alt EPA ID:	Not reported
TSDF Alt Name:	Not reported
Waste Code Description:	134 - Aqueous solution with <10% total organic residues
RCRA Code:	Not reported
Meth Code:	H141 - Storage, Bulking, And/Or Transfer Off Site--No Treatment/Reovery (H010-H129) Or (H131-H135)
Quantity Tons:	0.042
Waste Quantity:	10
Quantity Unit:	G
Additional Code 1:	Not reported
Additional Code 2:	Not reported
Additional Code 3:	Not reported
Additional Code 4:	Not reported

SURE FRESH PRODUCE INC (Continued) **S113166649**

Additional Code 5:	Not reported
Shipment Date:	20150511
Creation Date:	11/4/2015 22:15:42
Receipt Date:	20150520
Manifest ID:	004920119SKS
Trans EPA ID:	TXR000081205
Trans Name:	SAFETY-KLEEN SYSTEMS INC
Trans 2 EPA ID:	Not reported
Trans 2 Name:	Not reported
TSDF EPA ID:	CAT000613976
Trans Name:	SAFETY-KLEEN SYSTEMS INC
TSDF Alt EPA ID:	Not reported
TSDF Alt Name:	Not reported
Waste Code Description:	134 - Aqueous solution with <10% total organic residues
RCRA Code:	Not reported
Meth Code:	H141 - Storage, Bulking, And/Or Transfer Off Site--No Treatment/Reovery (H010-H129) Or (H131-H135)
Quantity Tons:	0.042
Waste Quantity:	10
Quantity Unit:	G
Additional Code 1:	Not reported
Additional Code 2:	Not reported
Additional Code 3:	Not reported
Additional Code 4:	Not reported
Additional Code 5:	Not reported
Shipment Date:	20150216
Creation Date:	11/9/2015 22:15:17
Receipt Date:	20150225
Manifest ID:	004636644SKS
Trans EPA ID:	TXR000081205
Trans Name:	SAFETY-KLEEN SYSTEMS INC
Trans 2 EPA ID:	Not reported
Trans 2 Name:	Not reported
TSDF EPA ID:	CAT000613976
Trans Name:	SAFETY-KLEEN SYSTEMS INC
TSDF Alt EPA ID:	Not reported
TSDF Alt Name:	Not reported
Waste Code Description:	134 - Aqueous solution with <10% total organic residues
RCRA Code:	Not reported
Meth Code:	H141 - Storage, Bulking, And/Or Transfer Off Site--No Treatment/Reovery (H010-H129) Or (H131-H135)
Quantity Tons:	0.042
Waste Quantity:	10
Quantity Unit:	G
Additional Code 1:	Not reported
Additional Code 2:	Not reported
Additional Code 3:	Not reported
Additional Code 4:	Not reported
Additional Code 5:	Not reported

NPDES:

Name:	SURE FRESH PRODUCE INC
Address:	1302 W STOWELL RD
City,State,Zip:	SANTA MARIA, CA 93458
Facility Status:	Active

SURE FRESH PRODUCE INC (Continued) **S113166649**

NPDES Number:	CAS000001
Region:	3
Agency Number:	0
Regulatory Measure ID:	486712
Place ID:	Not reported
Order Number:	97-03-DWQ
WDID:	3 42NEC003305
Regulatory Measure Type:	Enrollee
Program Type:	Industrial
Adoption Date Of Regulatory Measure:	Not reported
Effective Date Of Regulatory Measure:	06/16/2017
Termination Date Of Regulatory Measure:	Not reported
Expiration Date Of Regulatory Measure:	Not reported
Discharge Address:	1302 W Stowell Rd
Discharge Name:	Sure Fresh Produce Inc
Discharge City:	Santa Maria
Discharge State:	California
Discharge Zip:	93458
Status:	Not reported
Status Date:	Not reported
Operator Name:	Not reported
Operator Address:	Not reported
Operator City:	Not reported
Operator State:	Not reported
Operator Zip:	Not reported

NPDES as of 03/2018:

NPDES Number:	CAS000001
Status:	Active
Agency Number:	0
Region:	3
Regulatory Measure ID:	486712
Order Number:	97-03-DWQ
Regulatory Measure Type:	Enrollee
Place ID:	Not reported
WDID:	3 42NEC003305
Program Type:	Industrial
Adoption Date Of Regulatory Measure:	Not reported
Effective Date Of Regulatory Measure:	06/16/2017
Expiration Date Of Regulatory Measure:	Not reported
Termination Date Of Regulatory Measure:	Not reported
Discharge Name:	Sure Fresh Produce Inc
Discharge Address:	1302 W Stowell Rd
Discharge City:	Santa Maria
Discharge State:	California
Discharge Zip:	93458
Received Date:	Not reported
Processed Date:	Not reported
Status:	Not reported
Status Date:	Not reported
Place Size:	Not reported
Place Size Unit:	Not reported
Contact:	Not reported
Contact Title:	Not reported
Contact Phone:	Not reported
Contact Phone Ext:	Not reported
Contact Email:	Not reported
Operator Name:	Not reported

SURE FRESH PRODUCE INC (Continued) **S113166649**

Operator Address:	Not reported
Operator City:	Not reported
Operator State:	Not reported
Operator Zip:	Not reported
Operator Contact:	Not reported
Operator Contact Title:	Not reported
Operator Contact Phone:	Not reported
Operator Contact Phone Ext:	Not reported
Operator Contact Email:	Not reported
Operator Type:	Not reported
Developer:	Not reported
Developer Address:	Not reported
Developer City:	Not reported
Developer State:	Not reported
Developer Zip:	Not reported
Developer Contact:	Not reported
Developer Contact Title:	Not reported
Constype Linear Utility Ind:	Not reported
Emergency Phone:	Not reported
Emergency Phone Ext:	Not reported
Constype Above Ground Ind:	Not reported
Constype Below Ground Ind:	Not reported
Constype Cable Line Ind:	Not reported
Constype Comm Line Ind:	Not reported
Constype Commertial Ind:	Not reported
Constype Electrical Line Ind:	Not reported
Constype Gas Line Ind:	Not reported
Constype Industrial Ind:	Not reported
Constype Other Description:	Not reported
Constype Other Ind:	Not reported
Constype Recons Ind:	Not reported
Constype Residential Ind:	Not reported
Constype Transport Ind:	Not reported
Constype Utility Description:	Not reported
Constype Utility Ind:	Not reported
Constype Water Sewer Ind:	Not reported
Dir Discharge Uswater Ind:	Not reported
Receiving Water Name:	Not reported
Certifier:	Not reported
Certifier Title:	Not reported
Certification Date:	Not reported
Primary Sic:	Not reported
Secondary Sic:	Not reported
Tertiary Sic:	Not reported
NPDES Number:	Not reported
Status:	Not reported
Agency Number:	Not reported
Region:	3
Regulatory Measure ID:	486712
Order Number:	Not reported
Regulatory Measure Type:	Industrial
Place ID:	Not reported
WDID:	3 42NEC003305
Program Type:	Not reported
Adoption Date Of Regulatory Measure:	Not reported
Effective Date Of Regulatory Measure:	Not reported

SURE FRESH PRODUCE INC (Continued) **S113166649**

Expiration Date Of Regulatory Measure:	Not reported
Termination Date Of Regulatory Measure:	Not reported
Discharge Name:	Not reported
Discharge Address:	Not reported
Discharge City:	Not reported
Discharge State:	Not reported
Discharge Zip:	Not reported
Received Date:	06/12/2017
Processed Date:	06/16/2017
Status:	Active
Status Date:	06/16/2017
Place Size:	8.76
Place Size Unit:	Acres
Contact:	Thomas Witt
Contact Title:	Vice President
Contact Phone:	805-680-2080
Contact Phone Ext:	Not reported
Contact Email:	tom@surefreshproduce.com
Operator Name:	Sure Fresh Produce Inc
Operator Address:	1302 W Stowell Rd
Operator City:	Santa Maria
Operator State:	California
Operator Zip:	93458
Operator Contact:	Thomas Witt
Operator Contact Title:	Vice President
Operator Contact Phone:	805-680-2080
Operator Contact Phone Ext:	Not reported
Operator Contact Email:	tom@surefreshproduce.com
Operator Type:	Private Business
Developer:	Not reported
Developer Address:	Not reported
Developer City:	Not reported
Developer State:	California
Developer Zip:	Not reported
Developer Contact:	Not reported
Developer Contact Title:	Not reported
Constype Linear Utility Ind:	Not reported
Emergency Phone:	Not reported
Emergency Phone Ext:	Not reported
Constype Above Ground Ind:	Not reported
Constype Below Ground Ind:	Not reported
Constype Cable Line Ind:	Not reported
Constype Comm Line Ind:	Not reported
Constype Commertial Ind:	Not reported
Constype Electrical Line Ind:	Not reported
Constype Gas Line Ind:	Not reported
Constype Industrial Ind:	Not reported
Constype Other Description:	Not reported
Constype Other Ind:	Not reported
Constype Recons Ind:	Not reported
Constype Residential Ind:	Not reported
Constype Transport Ind:	Not reported
Constype Utility Description:	Not reported
Constype Utility Ind:	Not reported
Constype Water Sewer Ind:	Not reported
Dir Discharge Uswater Ind:	N
Receiving Water Name:	Sure Fresh Produce, Inc.

SURE FRESH PRODUCE INC (Continued) **S113166649**

Certifier:	Thomas Witt
Certifier Title:	President
Certification Date:	12-JUN-17
Primary Sic:	2037-Frozen Fruits, Fruit Juices, and Vegetables
Secondary Sic:	Not reported
Tertiary Sic:	Not reported

Name:	SURE FRESH PRODUCE INC
Address:	1302 W STOWELL RD
City,State,Zip:	SANTA MARIA, CA 93458
Facility Status:	Not reported
NPDES Number:	Not reported
Region:	Not reported
Agency Number:	Not reported
Regulatory Measure ID:	Not reported
Place ID:	Not reported
Order Number:	Not reported
WDID:	3 42NEC003305
Regulatory Measure Type:	Industrial
Program Type:	Not reported
Adoption Date Of Regulatory Measure:	Not reported
Effective Date Of Regulatory Measure:	Not reported
Termination Date Of Regulatory Measure:	Not reported
Expiration Date Of Regulatory Measure:	Not reported
Discharge Address:	Not reported
Discharge Name:	Not reported
Discharge City:	Not reported
Discharge State:	Not reported
Discharge Zip:	Not reported
Status:	Active
Status Date:	06/16/2017
Operator Name:	Sure Fresh Produce Inc
Operator Address:	1302 W Stowell Rd
Operator City:	Santa Maria
Operator State:	California
Operator Zip:	93458

NPDES as of 03/2018:

NPDES Number:	CAS000001
Status:	Active
Agency Number:	0
Region:	3
Regulatory Measure ID:	486712
Order Number:	97-03-DWQ
Regulatory Measure Type:	Enrollee
Place ID:	Not reported
WDID:	3 42NEC003305
Program Type:	Industrial
Adoption Date Of Regulatory Measure:	Not reported
Effective Date Of Regulatory Measure:	06/16/2017
Expiration Date Of Regulatory Measure:	Not reported
Termination Date Of Regulatory Measure:	Not reported
Discharge Name:	Sure Fresh Produce Inc
Discharge Address:	1302 W Stowell Rd
Discharge City:	Santa Maria
Discharge State:	California
Discharge Zip:	93458

SURE FRESH PRODUCE INC (Continued) **S113166649**

Received Date:	Not reported
Processed Date:	Not reported
Status:	Not reported
Status Date:	Not reported
Place Size:	Not reported
Place Size Unit:	Not reported
Contact:	Not reported
Contact Title:	Not reported
Contact Phone:	Not reported
Contact Phone Ext:	Not reported
Contact Email:	Not reported
Operator Name:	Not reported
Operator Address:	Not reported
Operator City:	Not reported
Operator State:	Not reported
Operator Zip:	Not reported
Operator Contact:	Not reported
Operator Contact Title:	Not reported
Operator Contact Phone:	Not reported
Operator Contact Phone Ext:	Not reported
Operator Contact Email:	Not reported
Operator Type:	Not reported
Developer:	Not reported
Developer Address:	Not reported
Developer City:	Not reported
Developer State:	Not reported
Developer Zip:	Not reported
Developer Contact:	Not reported
Developer Contact Title:	Not reported
Constype Linear Utility Ind:	Not reported
Emergency Phone:	Not reported
Emergency Phone Ext:	Not reported
Constype Above Ground Ind:	Not reported
Constype Below Ground Ind:	Not reported
Constype Cable Line Ind:	Not reported
Constype Comm Line Ind:	Not reported
Constype Commertial Ind:	Not reported
Constype Electrical Line Ind:	Not reported
Constype Gas Line Ind:	Not reported
Constype Industrial Ind:	Not reported
Constype Other Description:	Not reported
Constype Other Ind:	Not reported
Constype Recons Ind:	Not reported
Constype Residential Ind:	Not reported
Constype Transport Ind:	Not reported
Constype Utility Description:	Not reported
Constype Utility Ind:	Not reported
Constype Water Sewer Ind:	Not reported
Dir Discharge Uswater Ind:	Not reported
Receiving Water Name:	Not reported
Certifier:	Not reported
Certifier Title:	Not reported
Certification Date:	Not reported
Primary Sic:	Not reported
Secondary Sic:	Not reported
Tertiary Sic:	Not reported

SURE FRESH PRODUCE INC (Continued) **S113166649**

NPDES Number:	Not reported
Status:	Not reported
Agency Number:	Not reported
Region:	3
Regulatory Measure ID:	486712
Order Number:	Not reported
Regulatory Measure Type:	Industrial
Place ID:	Not reported
WDID:	3 42NEC003305
Program Type:	Not reported
Adoption Date Of Regulatory Measure:	Not reported
Effective Date Of Regulatory Measure:	Not reported
Expiration Date Of Regulatory Measure:	Not reported
Termination Date Of Regulatory Measure:	Not reported
Discharge Name:	Not reported
Discharge Address:	Not reported
Discharge City:	Not reported
Discharge State:	Not reported
Discharge Zip:	Not reported
Received Date:	06/12/2017
Processed Date:	06/16/2017
Status:	Active
Status Date:	06/16/2017
Place Size:	8.76
Place Size Unit:	Acres
Contact:	Thomas Witt
Contact Title:	Vice President
Contact Phone:	805-680-2080
Contact Phone Ext:	Not reported
Contact Email:	tom@surefreshproduce.com
Operator Name:	Sure Fresh Produce Inc
Operator Address:	1302 W Stowell Rd
Operator City:	Santa Maria
Operator State:	California
Operator Zip:	93458
Operator Contact:	Thomas Witt
Operator Contact Title:	Vice President
Operator Contact Phone:	805-680-2080
Operator Contact Phone Ext:	Not reported
Operator Contact Email:	tom@surefreshproduce.com
Operator Type:	Private Business
Developer:	Not reported
Developer Address:	Not reported
Developer City:	Not reported
Developer State:	California
Developer Zip:	Not reported
Developer Contact:	Not reported
Developer Contact Title:	Not reported
Constype Linear Utility Ind:	Not reported
Emergency Phone:	Not reported
Emergency Phone Ext:	Not reported
Constype Above Ground Ind:	Not reported
Constype Below Ground Ind:	Not reported
Constype Cable Line Ind:	Not reported
Constype Comm Line Ind:	Not reported
Constype Commertial Ind:	Not reported
Constype Electrical Line Ind:	Not reported

SURE FRESH PRODUCE INC (Continued) **S113166649**

Constype Gas Line Ind:	Not reported
Constype Industrial Ind:	Not reported
Constype Other Description:	Not reported
Constype Other Ind:	Not reported
Constype Recons Ind:	Not reported
Constype Residential Ind:	Not reported
Constype Transport Ind:	Not reported
Constype Utility Description:	Not reported
Constype Utility Ind:	Not reported
Constype Water Sewer Ind:	Not reported
Dir Discharge Uswater Ind:	N
Receiving Water Name:	Sure Fresh Produce, Inc.
Certifier:	Thomas Witt
Certifier Title:	President
Certification Date:	12-JUN-17
Primary Sic:	2037-Frozen Fruits, Fruit Juices, and Vegetables
Secondary Sic:	Not reported
Tertiary Sic:	Not reported

CIWQS:

Name:	SURE FRESH PRODUCE INC
Address:	1302 W STOWELL RD
City,State,Zip:	SANTA MARIA, CA 93458
Agency:	Sure Fresh Produce Inc
Agency Address:	1302 W Stowell Rd, Santa Maria, CA 93458
Place/Project Type:	Industrial - Frozen Fruits, Fruit Juices, and Vegetables
SIC/NAICS:	2037
Region:	3
Program:	INDSTW
Regulatory Measure Status:	Active
Regulatory Measure Type:	Storm water industrial
Order Number:	2014-0057-DWQ
WDID:	3 42NEC003305
NPDES Number:	CAS000001
Adoption Date:	Not reported
Effective Date:	06/16/2017
Termination Date:	Not reported
Expiration/Review Date:	Not reported
Design Flow:	Not reported
Major/Minor:	Not reported
Complexity:	Not reported
TTWQ:	Not reported
Enforcement Actions within 5 years:	0
Violations within 5 years:	0
Latitude:	34.93845
Longitude:	-120.45784

CERS:

Name:	SURE FRESH PRODUCE INC
Address:	1302 W STOWELL RD
City,State,Zip:	SANTA MARIA, CA 93458
Site ID:	543690
CERS ID:	10838878
CERS Description:	Chemical Storage Facilities

SURE FRESH PRODUCE INC (Continued) **S113166649**

Violations:

Site ID:	543690
Site Name:	Sure Fresh Produce Inc
Violation Date:	6/24/2020
Citation:	HSC 6.95 25508(a)(1) - California Health and Safety Code, Chapter 6.95, Section(s) 25508(a)(1)
Violation Description:	Failure to complete and electronically submit hazardous material inventory information for all reportable hazardous materials on site at or above reportable quantities.
Violation Notes:	Not reported
Violation Division:	Santa Barbara County Environmental Health Services
Violation Program:	HMRRP
Violation Source:	CERS

Site ID:	543690
Site Name:	Sure Fresh Produce Inc
Violation Date:	6/24/2020
Citation:	HSC 6.95 25508.1(a)-(f) - California Health and Safety Code, Chapter 6.95, Section(s) 25508.1(a)-(f)
Violation Description:	Failure to electronically update business plan within 30 days of any one of the following events: A 100 percent or more increase in the quantity of a previously disclosed material. Any handling of a previously undisclosed hazardous materials at or above reportable quantities. A change of business address, business ownership, or business name. A substantial change in the handler's operations that requires modification to any portion of the business plan.
Violation Notes:	Not reported
Violation Division:	Santa Barbara County Environmental Health Services
Violation Program:	HMRRP
Violation Source:	CERS

Site ID:	543690
Site Name:	Sure Fresh Produce Inc
Violation Date:	6/24/2020
Citation:	HSC 6.95 25508(a)(1) - California Health and Safety Code, Chapter 6.95, Section(s) 25508(a)(1)
Violation Description:	Failure to complete and electronically submit a site map with all required content.
Violation Notes:	Not reported
Violation Division:	Santa Barbara County Environmental Health Services
Violation Program:	HMRRP
Violation Source:	CERS

Evaluation:

Eval General Type:	Compliance Evaluation Inspection
Eval Date:	06-24-2020
Violations Found:	Yes
Eval Type:	Routine done by local agency
Eval Notes:	Not reported
Eval Division:	Santa Barbara County Environmental Health Services
Eval Program:	HMRRP
Eval Source:	CERS

Eval General Type:	Compliance Evaluation Inspection
Eval Date:	06-24-2020
Violations Found:	No

SURE FRESH PRODUCE INC (Continued) **S113166649**

Eval Type:	Routine done by local agency
Eval Notes:	Not reported
Eval Division:	Santa Barbara County Environmental Health Services
Eval Program:	HW
Eval Source:	CERS

Coordinates:

Site ID:	543690
Facility Name:	Sure Fresh Produce Inc
Env Int Type Code:	HMBP
Program ID:	10838878
Coord Name:	Not reported
Ref Point Type Desc:	Center of a facility or station.
Latitude:	34.937380
Longitude:	-120.458880

Affiliation:

Affiliation Type Desc:	Legal Owner
Entity Name:	Thomas Witt
Entity Title:	Not reported
Affiliation Address:	1302 W Stowell Rd
Affiliation City:	Santa Maria
Affiliation State:	CA
Affiliation Country:	United States
Affiliation Zip:	93458
Affiliation Phone:	(805) 680-2080

Affiliation Type Desc:	Parent Corporation
Entity Name:	Sure Fresh Produce, Inc.
Entity Title:	Not reported
Affiliation Address:	Not reported
Affiliation City:	Not reported
Affiliation State:	Not reported
Affiliation Country:	Not reported
Affiliation Zip:	Not reported
Affiliation Phone:	Not reported

Affiliation Type Desc:	Environmental Contact
Entity Name:	Thomas Witt
Entity Title:	Not reported
Affiliation Address:	1302 W Stowell Rd
Affiliation City:	Santa Maria
Affiliation State:	CA
Affiliation Country:	Not reported
Affiliation Zip:	93458
Affiliation Phone:	Not reported

Affiliation Type Desc:	Owner/Operator
Entity Name:	Sure Fresh Produce Inc
Entity Title:	Operator
Affiliation Address:	1302 W Stowell Rd
Affiliation City:	Santa Maria
Affiliation State:	CA
Affiliation Country:	Not reported
Affiliation Zip:	93458
Affiliation Phone:	Not reported

SURE FRESH PRODUCE INC (Continued) **S113166649**

Affiliation Type Desc:	Property Owner
Entity Name:	Lineage Logistics Holidings LLC
Entity Title:	Not reported
Affiliation Address:	Not reported
Affiliation City:	Not reported
Affiliation State:	Not reported
Affiliation Country:	United States
Affiliation Zip:	Not reported
Affiliation Phone:	(800) 678-7271

Affiliation Type Desc:	Facility Mailing Address
Entity Name:	Mailing Address
Entity Title:	Not reported
Affiliation Address:	1302 W Stowell Rd
Affiliation City:	Santa Maria
Affiliation State:	CA
Affiliation Country:	Not reported
Affiliation Zip:	93458
Affiliation Phone:	Not reported

Affiliation Type Desc:	Identification Signer
Entity Name:	Thomas Witt
Entity Title:	President
Affiliation Address:	Not reported
Affiliation City:	Not reported
Affiliation State:	Not reported
Affiliation Country:	Not reported
Affiliation Zip:	Not reported
Affiliation Phone:	Not reported

Affiliation Type Desc:	CUPA District
Entity Name:	Santa Barbara County Env Health
Entity Title:	Not reported
Affiliation Address:	225 Camino del Remedio
Affiliation City:	Santa Barbara
Affiliation State:	CA
Affiliation Country:	Not reported
Affiliation Zip:	93110
Affiliation Phone:	(805) 681-4927

Affiliation Type Desc:	Document Preparer
Entity Name:	Thomas Witt
Entity Title:	Not reported
Affiliation Address:	Not reported
Affiliation City:	Not reported
Affiliation State:	Not reported
Affiliation Country:	Not reported
Affiliation Zip:	Not reported
Affiliation Phone:	Not reported

Affiliation Type Desc:	Operator
Entity Name:	Sure Fresh Produce, Inc.
Entity Title:	Not reported
Affiliation Address:	Not reported
Affiliation City:	Not reported
Affiliation State:	Not reported
Affiliation Country:	Not reported

SURE FRESH PRODUCE INC (Continued) **S113166649**

Affiliation Zip: Not reported
Affiliation Phone: (805) 680-2080

Name: SURE FRESH PRODUCE INC
Address: 1302 W STOWELL RD
City,State,Zip: SANTA MARIA, CA 93458
Site ID: 543690
CERS ID: 856175
CERS Description: Industrial Facility Storm Water

Violations:

Site ID: 543690
Site Name: Sure Fresh Produce Inc
Violation Date: 6/24/2020
Citation: HSC 6.95 25508(a)(1) - California Health and Safety Code, Chapter 6.95, Section(s) 25508(a)(1)
Violation Description: Failure to complete and electronically submit hazardous material inventory information for all reportable hazardous materials on site at or above reportable quantities.
Violation Notes: Not reported
Violation Division: Santa Barbara County Environmental Health Services
Violation Program: HMRRP
Violation Source: CERS

Site ID: 543690
Site Name: Sure Fresh Produce Inc
Violation Date: 6/24/2020
Citation: HSC 6.95 25508.1(a)-(f) - California Health and Safety Code, Chapter 6.95, Section(s) 25508.1(a)-(f)
Violation Description: Failure to electronically update business plan within 30 days of any one of the following events: A 100 percent or more increase in the quantity of a previously disclosed material. Any handling of a previously undisclosed hazardous materials at or above reportable quantities. A change of business address, business ownership, or business name. A substantial change in the handler's operations that requires modification to any portion of the business plan.
Violation Notes: Not reported
Violation Division: Santa Barbara County Environmental Health Services
Violation Program: HMRRP
Violation Source: CERS

Site ID: 543690
Site Name: Sure Fresh Produce Inc
Violation Date: 6/24/2020
Citation: HSC 6.95 25508(a)(1) - California Health and Safety Code, Chapter 6.95, Section(s) 25508(a)(1)
Violation Description: Failure to complete and electronically submit a site map with all required content.
Violation Notes: Not reported
Violation Division: Santa Barbara County Environmental Health Services
Violation Program: HMRRP
Violation Source: CERS

Evaluation:

Eval General Type: Compliance Evaluation Inspection
Eval Date: 06-24-2020

SURE FRESH PRODUCE INC (Continued) **S113166649**

Violations Found: Yes
Eval Type: Routine done by local agency
Eval Notes: Not reported
Eval Division: Santa Barbara County Environmental Health Services
Eval Program: HMRRP
Eval Source: CERS

Eval General Type: Compliance Evaluation Inspection
Eval Date: 06-24-2020
Violations Found: No
Eval Type: Routine done by local agency
Eval Notes: Not reported
Eval Division: Santa Barbara County Environmental Health Services
Eval Program: HW
Eval Source: CERS

Coordinates:
Site ID: 543690
Facility Name: Sure Fresh Produce Inc
Env Int Type Code: HMBP
Program ID: 10838878
Coord Name: Not reported
Ref Point Type Desc: Center of a facility or station.
Latitude: 34.937380
Longitude: -120.458880

Affiliation:
Affiliation Type Desc: Legal Owner
Entity Name: Thomas Witt
Entity Title: Not reported
Affiliation Address: 1302 W Stowell Rd
Affiliation City: Santa Maria
Affiliation State: CA
Affiliation Country: United States
Affiliation Zip: 93458
Affiliation Phone: (805) 680-2080

Affiliation Type Desc: Parent Corporation
Entity Name: Sure Fresh Produce, Inc.
Entity Title: Not reported
Affiliation Address: Not reported
Affiliation City: Not reported
Affiliation State: Not reported
Affiliation Country: Not reported
Affiliation Zip: Not reported
Affiliation Phone: Not reported

Affiliation Type Desc: Environmental Contact
Entity Name: Thomas Witt
Entity Title: Not reported
Affiliation Address: 1302 W Stowell Rd
Affiliation City: Santa Maria
Affiliation State: CA
Affiliation Country: Not reported
Affiliation Zip: 93458
Affiliation Phone: Not reported

SURE FRESH PRODUCE INC (Continued) **S113166649**

Affiliation Type Desc:	Owner/Operator
Entity Name:	Sure Fresh Produce Inc
Entity Title:	Operator
Affiliation Address:	1302 W Stowell Rd
Affiliation City:	Santa Maria
Affiliation State:	CA
Affiliation Country:	Not reported
Affiliation Zip:	93458
Affiliation Phone:	Not reported

Affiliation Type Desc:	Property Owner
Entity Name:	Lineage Logistics Holidings LLC
Entity Title:	Not reported
Affiliation Address:	Not reported
Affiliation City:	Not reported
Affiliation State:	Not reported
Affiliation Country:	United States
Affiliation Zip:	Not reported
Affiliation Phone:	(800) 678-7271

Affiliation Type Desc:	Facility Mailing Address
Entity Name:	Mailing Address
Entity Title:	Not reported
Affiliation Address:	1302 W Stowell Rd
Affiliation City:	Santa Maria
Affiliation State:	CA
Affiliation Country:	Not reported
Affiliation Zip:	93458
Affiliation Phone:	Not reported

Affiliation Type Desc:	Identification Signer
Entity Name:	Thomas Witt
Entity Title:	President
Affiliation Address:	Not reported
Affiliation City:	Not reported
Affiliation State:	Not reported
Affiliation Country:	Not reported
Affiliation Zip:	Not reported
Affiliation Phone:	Not reported

Affiliation Type Desc:	CUPA District
Entity Name:	Santa Barbara County Env Health
Entity Title:	Not reported
Affiliation Address:	225 Camino del Remedio
Affiliation City:	Santa Barbara
Affiliation State:	CA
Affiliation Country:	Not reported
Affiliation Zip:	93110
Affiliation Phone:	(805) 681-4927

Affiliation Type Desc:	Document Preparer
Entity Name:	Thomas Witt
Entity Title:	Not reported
Affiliation Address:	Not reported
Affiliation City:	Not reported
Affiliation State:	Not reported
Affiliation Country:	Not reported

SURE FRESH PRODUCE INC (Continued) **S113166649**

Affiliation Zip: Not reported
Affiliation Phone: Not reported

Affiliation Type Desc: Operator
Entity Name: Sure Fresh Produce, Inc.
Entity Title: Not reported
Affiliation Address: Not reported
Affiliation City: Not reported
Affiliation State: Not reported
Affiliation Country: Not reported
Affiliation Zip: Not reported
Affiliation Phone: (805) 680-2080

HWTS:
Name: SURE FRESH PRODUCE INC
Address: 1302 W STOWELL RD
Address 2: Not reported
City,State,Zip: SANTA MARIA, CA 934540000
EPA ID: CAL921603430
Inactive Date: Not reported
Create Date: 06/08/1992
Last Act Date: 07/29/2020
Mailing Name: Not reported
Mailing Address: 1302 W STOWELL RD
Mailing Address 2: Not reported
Mailing City,State,Zip: SANTA MARIA, CA 934580000
Owner Name: SURE-FRESH PRODUCE, INC
Owner Address: 1302 W STOWELL ROAD
Owner Address 2: Not reported
Owner City,State,Zip: SANTA MARIA, CA 934580000
Contact Name: THOMAS WITT
Contact Address: 1302 W STOWELL ROAD
Contact Address 2: Not reported
City,State,Zip: SANTA MARIA, CA 39458

NAICS:
EPA ID: CAL921603430
Create Date: 2009-12-03 12:41:18.000
NAICS Code: 311411
NAICS Description: Frozen Fruit, Juice, and Vegetable Manufacturing
Issued EPA ID Date: 1992-06-08 00:00:00
Inactive Date: Not reported
Facility Name: SURE FRESH PRODUCE INC
Facility Address: 1302 W STOWELL RD
Facility Address 2: Not reported
Facility City: SANTA MARIA
Facility County: Not reported
Facility State: CA
Facility Zip: 934540000

C40 **SURE FRESH PRODUCE INC** **RCRA NonGen / NLR** **1024875855**
NW **1302 W STOWELL RD** **CAL921603430**
1/8-1/4 **SANTA MARIA, CA 93454**
0.187 mi.
989 ft. **Site 3 of 7 in cluster C**

Relative: **Lower**
Actual: **201 ft.**

RCRA NonGen / NLR:

Date Form Received by Agency:	1992-06-08 00:00:00.0
Handler Name:	SURE FRESH PRODUCE INC
Handler Address:	1302 W STOWELL RD
Handler City,State,Zip:	SANTA MARIA, CA 93454-0000
EPA ID:	CAL921603430
Contact Name:	THOMAS WITT
Contact Address:	1302 W STOWELL ROAD
Contact City,State,Zip:	SANTA MARIA, CA 39458
Contact Telephone:	805-349-2677
Contact Fax:	805-349-2674
Contact Email:	RENEE@SUREFRESHPRODUCE.COM
Contact Title:	Not reported
EPA Region:	09
Land Type:	Not reported
Federal Waste Generator Description:	Not a generator, verified
Non-Notifier:	Not reported
Biennial Report Cycle:	Not reported
Accessibility:	Not reported
Active Site Indicator:	Handler Activities
State District Owner:	Not reported
State District:	Not reported
Mailing Address:	1302 W STOWELL RD
Mailing City,State,Zip:	SANTA MARIA, CA 93458-0000
Owner Name:	SURE-FRESH PRODUCE, INC
Owner Type:	Other
Operator Name:	THOMAS WITT
Operator Type:	Other
Short-Term Generator Activity:	No
Importer Activity:	No
Mixed Waste Generator:	No
Transporter Activity:	No
Transfer Facility Activity:	No
Recycler Activity with Storage:	No
Small Quantity On-Site Burner Exemption:	No
Smelting Melting and Refining Furnace Exemption:	No
Underground Injection Control:	No
Off-Site Waste Receipt:	No
Universal Waste Indicator:	Yes
Universal Waste Destination Facility:	Yes
Federal Universal Waste:	No
Active Site Fed-Reg Treatment Storage and Disposal Facility:	Not reported
Active Site Converter Treatment storage and Disposal Facility:	Not reported
Active Site State-Reg Treatment Storage and Disposal Facility:	Not reported
Active Site State-Reg Handler:	---
Federal Facility Indicator:	Not reported
Hazardous Secondary Material Indicator:	N
Sub-Part K Indicator:	Not reported
Commercial TSD Indicator:	No
Treatment Storage and Disposal Type:	Not reported
2018 GPRA Permit Baseline:	Not on the Baseline
2018 GPRA Renewals Baseline:	Not on the Baseline
Permit Renewals Workload Universe:	Not reported

SURE FRESH PRODUCE INC (Continued) **1024875855**

Permit Workload Universe:	Not reported
Permit Progress Universe:	Not reported
Post-Closure Workload Universe:	Not reported
Closure Workload Universe:	Not reported
202 GPRA Corrective Action Baseline:	No
Corrective Action Workload Universe:	No
Subject to Corrective Action Universe:	No
Non-TSDFs Where RCRA CA has Been Imposed Universe:	No
TSDFs Potentially Subject to CA Under 3004 (u)/(v) Universe:	No
TSDFs Only Subject to CA under Discretionary Auth Universe:	No
Corrective Action Priority Ranking:	No NCAPS ranking
Environmental Control Indicator:	No
Institutional Control Indicator:	No
Human Exposure Controls Indicator:	N/A
Groundwater Controls Indicator:	N/A
Operating TSDF Universe:	Not reported
Full Enforcement Universe:	Not reported
Significant Non-Complier Universe:	No
Unaddressed Significant Non-Complier Universe:	No
Addressed Significant Non-Complier Universe:	No
Significant Non-Complier With a Compliance Schedule Universe:	No
Financial Assurance Required:	Not reported
Handler Date of Last Change:	2018-09-07 19:39:10.0
Recognized Trader-Importer:	No
Recognized Trader-Exporter:	No
Importer of Spent Lead Acid Batteries:	No
Exporter of Spent Lead Acid Batteries:	No
Recycler Activity Without Storage:	No
Manifest Broker:	No
Sub-Part P Indicator:	No

Handler - Owner Operator:

Owner/Operator Indicator:	Owner
Owner/Operator Name:	SURE-FRESH PRODUCE, INC
Legal Status:	Other
Date Became Current:	Not reported
Date Ended Current:	Not reported
Owner/Operator Address:	1302 W STOWELL ROAD
Owner/Operator City,State,Zip:	SANTA MARIA, CA 93458-0000
Owner/Operator Telephone:	805-349-2677
Owner/Operator Telephone Ext:	Not reported
Owner/Operator Fax:	Not reported
Owner/Operator Email:	Not reported

Owner/Operator Indicator:	Operator
Owner/Operator Name:	THOMAS WITT
Legal Status:	Other
Date Became Current:	Not reported
Date Ended Current:	Not reported
Owner/Operator Address:	1302 W STOWELL ROAD
Owner/Operator City,State,Zip:	SANTA MARIA, CA 39458
Owner/Operator Telephone:	805-349-2677
Owner/Operator Telephone Ext:	Not reported
Owner/Operator Fax:	Not reported
Owner/Operator Email:	Not reported

SURE FRESH PRODUCE INC (Continued) **1024875855**

Historic Generators:

Receive Date:	1992-06-08 00:00:00.0
Handler Name:	SURE FRESH PRODUCE INC
Federal Waste Generator Description:	Not a generator, verified
State District Owner:	Not reported
Large Quantity Handler of Universal Waste:	No
Recognized Trader Importer:	No
Recognized Trader Exporter:	No
Spent Lead Acid Battery Importer:	No
Spent Lead Acid Battery Exporter:	No
Current Record:	Yes
Non Storage Recycler Activity:	Not reported
Electronic Manifest Broker:	Not reported

List of NAICS Codes and Descriptions:

NAICS Code:	311411
NAICS Description:	FROZEN FRUIT, JUICE, AND VEGETABLE MANUFACTURING

Facility Has Received Notices of Violations:

Violations:	No Violations Found

Evaluation Action Summary:

Evaluations:	No Evaluations Found

C41 **BABE FARMS** **CUPA Listings** **S110741751**
NW **1293 W STOWELL RD** **N/A**
1/8-1/4 **SANTA MARIA, CA 93455**
0.191 mi.
1007 ft. **Site 4 of 7 in cluster C**

Relative:
Lower

Actual:
202 ft.

CUPA SANTA BARBARA:

Name:	TOGNAZZINI SUPPLY INC
Address:	1293 W STOWELL RD
City,State,Zip:	SANTA MARIA, CA 93454
Facility Id:	FA0004423
Region:	SANTA BARBARA
Cross Street:	Not reported
Latitude:	Not reported
Longitude:	Not reported
Mailing Name:	TOGNAZZINI SUPPLY INC
Mailing Care Of:	Not reported
Mailing Address:	1293 W STOWELL RD
Mailing City:	SANTA MARIA
Mailing State:	CA
Mailing Zip Code:	93454
Record Id:	PR0211569
Pe #:	2161
Current Status:	2

Name:	TOGNAZZINI SUPPLY INC
Address:	1293 W STOWELL RD
City,State,Zip:	SANTA MARIA, CA 93454
Facility Id:	FA0004423
Region:	SANTA BARBARA
Cross Street:	Not reported

BABE FARMS (Continued) **S110741751**

Latitude:	Not reported
Longitude:	Not reported
Mailing Name:	TOGNAZZINI SUPPLY INC
Mailing Care Of:	Not reported
Mailing Address:	1293 W STOWELL RD
Mailing City:	SANTA MARIA
Mailing State:	CA
Mailing Zip Code:	93454
Record Id:	PR0506856
Pe #:	2745
Current Status:	2

Name:	TOGNAZZINI SUPPLY INC
Address:	1293 W STOWELL RD
City,State,Zip:	SANTA MARIA, CA 93454
Facility Id:	FA0004423
Region:	SANTA BARBARA
Cross Street:	Not reported
Latitude:	Not reported
Longitude:	Not reported
Mailing Name:	TOGNAZZINI SUPPLY INC
Mailing Care Of:	Not reported
Mailing Address:	1293 W STOWELL RD
Mailing City:	SANTA MARIA
Mailing State:	CA
Mailing Zip Code:	93454
Record Id:	PR0506028
Pe #:	2601
Current Status:	2

Name:	BABE FARMS
Address:	1293 W STOWELL RD
City,State,Zip:	SANTA MARIA, CA 93455
Facility Id:	FA0013004
Region:	SANTA BARBARA
Cross Street:	Not reported
Latitude:	Not reported
Longitude:	Not reported
Mailing Name:	BABE'S FARM
Mailing Care Of:	JUDY LUNDBERG
Mailing Address:	P O BOX 6539
Mailing City:	SANTA MARIA
Mailing State:	CA
Mailing Zip Code:	93456
Record Id:	PR0507079
Pe #:	2161
Current Status:	1

Name:	BABE FARMS
Address:	1293 W STOWELL RD
City,State,Zip:	SANTA MARIA, CA 93455
Facility Id:	FA0013004
Region:	SANTA BARBARA
Cross Street:	Not reported
Latitude:	Not reported
Longitude:	Not reported
Mailing Name:	BABE'S FARM

BABE FARMS (Continued) **S110741751**

Mailing Care Of:	JUDY LUNDBERG
Mailing Address:	P O BOX 6539
Mailing City:	SANTA MARIA
Mailing State:	CA
Mailing Zip Code:	93456
Record Id:	PR0507080
Pe #:	2201
Current Status:	1

Name:	BABE FARMS
Address:	1293 W STOWELL RD
City,State,Zip:	SANTA MARIA, CA 93455
Facility Id:	FA0013004
Region:	SANTA BARBARA
Cross Street:	Not reported
Latitude:	Not reported
Longitude:	Not reported
Mailing Name:	BABE'S FARM
Mailing Care Of:	JUDY LUNDBERG
Mailing Address:	P O BOX 6539
Mailing City:	SANTA MARIA
Mailing State:	CA
Mailing Zip Code:	93456
Record Id:	PR0507081
Pe #:	2745
Current Status:	1

Name:	BABE FARMS
Address:	1293 W STOWELL RD
City,State,Zip:	SANTA MARIA, CA 93455
Facility Id:	FA0013004
Region:	SANTA BARBARA
Cross Street:	Not reported
Latitude:	Not reported
Longitude:	Not reported
Mailing Name:	BABE'S FARM
Mailing Care Of:	JUDY LUNDBERG
Mailing Address:	P O BOX 6539
Mailing City:	SANTA MARIA
Mailing State:	CA
Mailing Zip Code:	93456
Record Id:	PR0507291
Pe #:	2601
Current Status:	2

C42 **BROTHERS BEST PRODUCE** **CERS HAZ WASTE** **S121751994**
NW **1293 W STOWELL RD** **HAZNET** **N/A**
1/8-1/4 **SANTA MARIA, CA 93458** **NPDES**
0.191 mi. **CERS**
1007 ft. **Site 5 of 7 in cluster C** **HWTS**

Relative: **Lower**
Actual: **202 ft.**

CERS HAZ WASTE:

Name:	BROTHERS BEST PRODUCE
Address:	1293 W STOWELL RD
City,State,Zip:	SANTA MARIA, CA 93458
Site ID:	20699
CERS ID:	10208584
CERS Description:	Hazardous Chemical Management

BROTHERS BEST PRODUCE (Continued) **S121751994**

Name: BROTHERS BEST PRODUCE
Address: 1293 W STOWELL RD
City,State,Zip: SANTA MARIA, CA 93458
Site ID: 20699
CERS ID: 10208584
CERS Description: Hazardous Waste Generator

HAZNET:
Name: BROTHERS BEST PRODUCE
Address: 1293 W STOWELL RD
Address 2: Not reported
City,State,Zip: SANTA MARIA, CA 93421
Contact: OSCAR D RAMIREZ
Telephone: 8058017827
Mailing Name: Not reported
Mailing Address: P.O. BOX 1049

Year: 2019
Gepaid: CAL000432820
TSD EPA ID: CAT000613976
CA Waste Code: 134 - Aqueous solution with total organic residues less than 10 percent
Disposal Method: H141 - Storage, Bulking, And/Or Transfer Off Site--No Treatment/Reovery (H010-H129) Or (H131-H135)
Tons: 0.08400

NPDES:
Name: BROTHERS BEST PRODUCE INC
Address: 1293 W STOWELL RD
City,State,Zip: SANTA MARIA, CA 93458
Facility Status: Not reported
NPDES Number: Not reported
Region: Not reported
Agency Number: Not reported
Regulatory Measure ID: Not reported
Place ID: Not reported
Order Number: Not reported
WDID: Not reported
Regulatory Measure Type: Industrial
Program Type: Not reported
Adoption Date Of Regulatory Measure: Not reported
Effective Date Of Regulatory Measure: Not reported
Termination Date Of Regulatory Measure: Not reported
Expiration Date Of Regulatory Measure: Not reported
Discharge Address: Not reported
Discharge Name: Not reported
Discharge City: Not reported
Discharge State: Not reported
Discharge Zip: Not reported
Status: Returned
Status Date: 03/25/2019
Operator Name: Brothers Best Produce Inc
Operator Address: 1293 W Stowell Rd
Operator City: Santa Maria
Operator State: California

BROTHERS BEST PRODUCE (Continued) **S121751994**

Operator Zip: 93458

CERS:
Name: BROTHERS BEST PRODUCE
Address: 1293 W STOWELL RD
City,State,Zip: SANTA MARIA, CA 93458
Site ID: 20699
CERS ID: 10208584
CERS Description: Chemical Storage Facilities

Violations:
Site ID: 20699
Site Name: Brothers Best Produce
Violation Date: 6/3/2019
Citation: HSC 6.95 25508.1(a)-(f) - California Health and Safety Code, Chapter 6.95, Section(s) 25508.1(a)-(f)
Violation Description: Failure to electronically update business plan within 30 days of any one of the following events: A 100 percent or more increase in the quantity of a previously disclosed material. Any handling of a previously undisclosed hazardous materials at or above reportable quantities. A change of business address, business ownership, or business name. A substantial change in the handler's operations that requires modification to any portion of the business plan.
Violation Notes: Returned to compliance on 06/03/2019.
Violation Division: Santa Barbara County Environmental Health Services
Violation Program: HMRRP
Violation Source: CERS

Site ID: 20699
Site Name: Brothers Best Produce
Violation Date: 10/26/2016
Citation: 19 CCR 4.5 Multiple - California Code of Regulations, Title 19, Chapter 4.5, Section(s) Multiple
Violation Description: CalARP Program - Training - General
Violation Notes: Returned to compliance on 01/10/2017.
Violation Division: Santa Barbara County Environmental Health Services
Violation Program: CalARP
Violation Source: CERS

Site ID: 20699
Site Name: Brothers Best Produce
Violation Date: 6/3/2019
Citation: 19 CCR 4.5 2765.2(c) - California Code of Regulations, Title 19, Chapter 4.5, Section(s) 2765.2(c)
Violation Description: Failure to promptly provide to the local emergency planning committee or emergency response officials information necessary for developing and implementing the community emergency response plan upon request.
Violation Notes: Returned to compliance on 08/15/2019.
Violation Division: Santa Barbara County Environmental Health Services
Violation Program: CalARP
Violation Source: CERS

Site ID: 20699
Site Name: Brothers Best Produce
Violation Date: 10/26/2016
Citation: 19 CCR 4.5 Multiple - California Code of Regulations, Title 19, Chapter 4.5, Section(s) Multiple

BROTHERS BEST PRODUCE (Continued) **S121751994**

Violation Description: CalARP Program - Administration/Documentation - General
Violation Notes: Returned to compliance on 01/10/2017.
Violation Division: Santa Barbara County Environmental Health Services
Violation Program: CalARP
Violation Source: CERS

Site ID: 20699
Site Name: Brothers Best Produce
Violation Date: 2/26/2013
Citation: 02001 - Search Title 8 regulations for 3650 T11 at https://www.dir.ca.gov/title8/index/T8index.asp
Violation Description: Cal/OSHA Violation
Violation Notes: Not reported
Violation Division: Cal/OSHA
Violation Program: OSHA
Violation Source: CERS

Site ID: 20699
Site Name: Brothers Best Produce
Violation Date: 6/3/2019
Citation: HSC 6.95 25508(a)(1) - California Health and Safety Code, Chapter 6.95, Section(s) 25508(a)(1)
Violation Description: Failure to complete and electronically submit a site map with all required content.
Violation Notes: Returned to compliance on 06/03/2019.
Violation Division: Santa Barbara County Environmental Health Services
Violation Program: HMRRP
Violation Source: CERS

Site ID: 20699
Site Name: Brothers Best Produce
Violation Date: 6/3/2019
Citation: 19 CCR 4.5 2755.6(a) - California Code of Regulations, Title 19, Chapter 4.5, Section(s) 2755.6(a)
Violation Description: Failure to certify that they have evaluated compliance with the provisions of 19 CCR 4.5 Article 5 at least every three years to verify that the procedures and practices developed under 19 CCR 4.5 are adequate and are being followed.
Violation Notes: Returned to compliance on 06/13/2019. Missed 2/2019 internal compliance audit deadline
Violation Division: Santa Barbara County Environmental Health Services
Violation Program: CalARP
Violation Source: CERS

Site ID: 20699
Site Name: Brothers Best Produce
Violation Date: 11/13/2015
Citation: HSC 6.95 25508.1(a)-(e) - California Health and Safety Code, Chapter 6.95, Section(s) 25508.1(a)-(e)
Violation Description: Failure to electronically update business plan within 30 days of any one of the following events: A 100 percent or more increase in the quantity of a previously disclosed material. Any handling of a previously undisclosed hazardous materials at or above reportable quantities. A change of business address, business ownership, or business name.
Violation Notes: Returned to compliance on 12/11/2015.
Violation Division: Santa Barbara County Environmental Health Services

BROTHERS BEST PRODUCE (Continued) **S121751994**

Violation Program: HMRRP
Violation Source: CERS

Site ID: 20699
Site Name: Brothers Best Produce
Violation Date: 6/3/2019
Citation: HSC 6.95 25508.2 - California Health and Safety Code, Chapter 6.95, Section(s) 25508.2
Violation Description: Failure to annually review and electronically certify that the business plan is complete and accurate on or before the annual due date.
Violation Notes: Returned to compliance on 06/03/2019. repeated violation, elevated from class II to class I
Violation Division: Santa Barbara County Environmental Health Services
Violation Program: HMRRP
Violation Source: CERS

Site ID: 20699
Site Name: Brothers Best Produce
Violation Date: 6/3/2019
Citation: 22 CCR 15 66265.33 - California Code of Regulations, Title 22, Chapter 15, Section(s) 66265.33
Violation Description: Failure to test and maintain as necessary all facility communications or alarm systems, fire protection equipment, spill control equipment, and decontamination equipment to assure its proper operation in time of emergency.
Violation Notes: Returned to compliance on 07/01/2019.
Violation Division: Santa Barbara County Environmental Health Services
Violation Program: HW
Violation Source: CERS

Site ID: 20699
Site Name: Brothers Best Produce
Violation Date: 11/13/2015
Citation: HSC 6.95 Multiple - California Health and Safety Code, Chapter 6.95, Section(s) Multiple
Violation Description: Business Plan Program - Administration/Documentation - General
Violation Notes: Returned to compliance on 12/15/2015.
Violation Division: Santa Barbara County Environmental Health Services
Violation Program: HMRRP
Violation Source: CERS

Site ID: 20699
Site Name: Brothers Best Produce
Violation Date: 6/3/2019
Citation: HSC 6.95 25505(a)(4) - California Health and Safety Code, Chapter 6.95, Section(s) 25505(a)(4)
Violation Description: Failure to provide initial and annual training to all employees in safety procedures in the event of a release or threatened release of a hazardous material or failure to document and maintain training records for a minimum of three years.
Violation Notes: Returned to compliance on 06/03/2019.
Violation Division: Santa Barbara County Environmental Health Services
Violation Program: HMRRP
Violation Source: CERS

Site ID: 20699

BROTHERS BEST PRODUCE (Continued) **S121751994**

Site Name: Brothers Best Produce
Violation Date: 10/26/2016
Citation: 19 CCR 4.5 2755.3(a)(b) - California Code of Regulations, Title 19, Chapter 4.5, Section(s) 2755.3(a)(b)
Violation Description: Failure to prepare written operating procedures that provide clear instructions or steps for safely conducting activities associated with each covered process consistent with the safety information for that process and address the following: 1. Initial startup; 2. Normal operations; 3. Temporary operations; 4. Emergency shutdown and operations; 5. Normal shutdown; 6. Startup following a normal or emergency shutdown or a major change that requires a hazard review; 7. Consequences of deviations and steps required to correct or avoid deviations; 8. Equipment inspections.
Violation Notes: Returned to compliance on 01/10/2017.
Violation Division: Santa Barbara County Environmental Health Services
Violation Program: CalARP
Violation Source: CERS

Site ID: 20699
Site Name: Brothers Best Produce
Violation Date: 6/3/2019
Citation: 19 CCR 4.5 2755.1(b) - California Code of Regulations, Title 19, Chapter 4.5, Section(s) 2755.1(b)
Violation Description: Failure to ensure that the process is designed in compliance with recognized and generally accepted good engineering practices.
Violation Notes: Returned to compliance on 07/03/2019.
Violation Division: Santa Barbara County Environmental Health Services
Violation Program: CalARP
Violation Source: CERS

Site ID: 20699
Site Name: Brothers Best Produce
Violation Date: 11/13/2015
Citation: HSC 6.95 Multiple - California Health and Safety Code, Chapter 6.95, Section(s) Multiple
Violation Description: Business Plan Program - Administration/Documentation - General
Violation Notes: Returned to compliance on 12/15/2015.
Violation Division: Santa Barbara County Environmental Health Services
Violation Program: HW
Violation Source: CERS

Evaluation:
Eval General Type: Compliance Evaluation Inspection
Eval Date: 06-03-2019
Violations Found: Yes
Eval Type: Routine done by local agency
Eval Notes: Not reported
Eval Division: Santa Barbara County Environmental Health Services
Eval Program: HMRRP
Eval Source: CERS

Eval General Type: Compliance Evaluation Inspection
Eval Date: 06-03-2019
Violations Found: Yes
Eval Type: Routine done by local agency
Eval Notes: Not reported
Eval Division: Santa Barbara County Environmental Health Services

BROTHERS BEST PRODUCE (Continued) **S121751994**

Eval Program:	HW
Eval Source:	CERS
Eval General Type:	Other/Unknown
Eval Date:	07-03-2019
Violations Found:	No
Eval Type:	Other, not routine, done by local agency
Eval Notes:	Follow up inspeciton to verify open violations status. Almost all corrected, no new violations
Eval Division:	Santa Barbara County Environmental Health Services
Eval Program:	CalARP
Eval Source:	CERS
Eval General Type:	Compliance Evaluation Inspection
Eval Date:	11-13-2015
Violations Found:	Yes
Eval Type:	Routine done by local agency
Eval Notes:	Not reported
Eval Division:	Santa Barbara County Environmental Health Services
Eval Program:	HW
Eval Source:	CERS
Eval General Type:	Other/Unknown
Eval Date:	07-03-2019
Violations Found:	No
Eval Type:	Other, not routine, done by local agency
Eval Notes:	Not reported
Eval Division:	Santa Barbara County Environmental Health Services
Eval Program:	HW
Eval Source:	CERS
Eval General Type:	Occupational Safety and Health Administration Inspection
Eval Date:	09-12-2012
Violations Found:	Yes
Eval Type:	Cal/OSHA Inspection
Eval Notes:	Not reported
Eval Division:	Cal/OSHA
Eval Program:	OSHA
Eval Source:	CERS
Eval General Type:	Compliance Evaluation Inspection
Eval Date:	06-03-2019
Violations Found:	Yes
Eval Type:	Routine done by local agency
Eval Notes:	Not reported
Eval Division:	Santa Barbara County Environmental Health Services
Eval Program:	CalARP
Eval Source:	CERS
Eval General Type:	Compliance Evaluation Inspection
Eval Date:	11-13-2015
Violations Found:	Yes
Eval Type:	Routine done by local agency
Eval Notes:	Not reported
Eval Division:	Santa Barbara County Environmental Health Services
Eval Program:	HMRRP
Eval Source:	CERS

BROTHERS BEST PRODUCE (Continued) **S121751994**

Eval General Type:	Compliance Evaluation Inspection
Eval Date:	10-26-2016
Violations Found:	Yes
Eval Type:	Routine done by local agency
Eval Notes:	Not reported
Eval Division:	Santa Barbara County Environmental Health Services
Eval Program:	CalARP
Eval Source:	CERS

Enforcement Action:

Site ID:	20699
Site Name:	Brothers Best Produce
Site Address:	1293 W STOWELL RD
Site City:	SANTA MARIA
Site Zip:	93458
Enf Action Date:	07-09-2019
Enf Action Type:	AEO - Unified Program
Enf Action Description:	Administrative Enforcement Order Based on the Unified Program Statute
Enf Action Notes:	Fines/Penalties Assessed: $8,500.00.
Enf Action Division:	Santa Barbara County Environmental Health Services
Enf Action Program:	HMRRP
Enf Action Source:	CERS

Coordinates:

Site ID:	20699
Facility Name:	Brothers Best Produce
Env Int Type Code:	CalARP
Program ID:	10208584
Coord Name:	Not reported
Ref Point Type Desc:	Center of a facility or station.
Latitude:	34.939530
Longitude:	-120.457860

Affiliation:

Affiliation Type Desc:	Environmental Contact
Entity Name:	OSCAR RAMIREZ
Entity Title:	Not reported
Affiliation Address:	1049 po box
Affiliation City:	Arroyo Grande
Affiliation State:	CA
Affiliation Country:	Not reported
Affiliation Zip:	93421
Affiliation Phone:	Not reported

Affiliation Type Desc:	Operator
Entity Name:	OSCAR RAMIREZ
Entity Title:	Not reported
Affiliation Address:	Not reported
Affiliation City:	Not reported
Affiliation State:	Not reported
Affiliation Country:	Not reported
Affiliation Zip:	Not reported
Affiliation Phone:	(805) 801-7827

Affiliation Type Desc:	Identification Signer
Entity Name:	Ernesto Ramirez

BROTHERS BEST PRODUCE (Continued) **S121751994**

Entity Title:	Owner
Affiliation Address:	Not reported
Affiliation City:	Not reported
Affiliation State:	Not reported
Affiliation Country:	Not reported
Affiliation Zip:	Not reported
Affiliation Phone:	Not reported
Affiliation Type Desc:	Legal Owner
Entity Name:	Ernesto Ramirez
Entity Title:	Not reported
Affiliation Address:	1049 po box
Affiliation City:	Arroyo Grande
Affiliation State:	CA
Affiliation Country:	United States
Affiliation Zip:	93421
Affiliation Phone:	(805) 331-6198
Affiliation Type Desc:	CUPA District
Entity Name:	Santa Barbara County Env Health
Entity Title:	Not reported
Affiliation Address:	225 Camino del Remedio
Affiliation City:	Santa Barbara
Affiliation State:	CA
Affiliation Country:	Not reported
Affiliation Zip:	93110
Affiliation Phone:	(805) 681-4927
Affiliation Type Desc:	Facility Mailing Address
Entity Name:	Mailing Address
Entity Title:	Not reported
Affiliation Address:	1049 po box
Affiliation City:	Arroyo Grande
Affiliation State:	CA
Affiliation Country:	Not reported
Affiliation Zip:	93421
Affiliation Phone:	Not reported
Affiliation Type Desc:	Property Owner
Entity Name:	BB Landholding LLC
Entity Title:	Not reported
Affiliation Address:	Po Box 1049
Affiliation City:	Arroyo Grande
Affiliation State:	CA
Affiliation Country:	United States
Affiliation Zip:	93421
Affiliation Phone:	(805) 934-8491
Affiliation Type Desc:	Parent Corporation
Entity Name:	Brothers Best Produce
Entity Title:	Not reported
Affiliation Address:	Not reported
Affiliation City:	Not reported
Affiliation State:	Not reported
Affiliation Country:	Not reported
Affiliation Zip:	Not reported
Affiliation Phone:	Not reported

BROTHERS BEST PRODUCE (Continued) **S121751994**

HWTS:

Name:	BROTHERS BEST PRODUCE
Address:	1293 W STOWELL RD
Address 2:	Not reported
City,State,Zip:	SANTA MARIA, CA 93458
EPA ID:	CAL000432820
Inactive Date:	Not reported
Create Date:	01/02/2018
Last Act Date:	09/24/2019
Mailing Name:	Not reported
Mailing Address:	P.O. BOX 1049
Mailing Address 2:	Not reported
Mailing City,State,Zip:	ARROYO GRANDE, CA 93421
Owner Name:	ERNESTO RAMIREZ
Owner Address:	555 SNOW LN
Owner Address 2:	Not reported
Owner City,State,Zip:	NIPOMO, CA 93444
Contact Name:	OSCAR D RAMIREZ
Contact Address:	P.O. BOX 1049
Contact Address 2:	Not reported
City,State,Zip:	ARROYO GRANDE, CA 93421

NAICS:

EPA ID:	CAL000432820
Create Date:	2018-01-02 11:59:56.330
NAICS Code:	493120
NAICS Description:	Refrigerated Warehousing and Storage
Issued EPA ID Date:	2018-01-02 11:59:56.31300
Inactive Date:	Not reported
Facility Name:	BROTHERS BEST PRODUCE
Facility Address:	1293 W STOWELL RD
Facility Address 2:	Not reported
Facility City:	SANTA MARIA
Facility County:	Not reported
Facility State:	CA
Facility Zip:	93458

C43 **COASTAL VALLEY FARMS COOLING** **RCRA-LQG 1016674964**
NW **1293 W STOWELL RD** **FINDS CAR000246009**
1/8-1/4 **SANTA MARIA, CA 93458** **ECHO**
0.191 mi.
1007 ft. **Site 6 of 7 in cluster C**

Relative:
Lower

Actual:
202 ft.

RCRA-LQG:

Date Form Received by Agency:	2014-05-07 00:00:00.0
Handler Name:	COASTAL VALLEY FARMS COOLING
Handler Address:	1293 W STOWELL RD
Handler City,State,Zip:	SANTA MARIA, CA 93458
EPA ID:	CAR000246009
Contact Name:	GREGORIO IBARRA
Contact Address:	PO BOX 1146
Contact City,State,Zip:	SANTA MARIA, CA 93458
Contact Telephone:	805-925-9417
Contact Fax:	805-349-2806
Contact Email:	CHIP@BAYFARMS.COM
Contact Title:	SPVR
EPA Region:	09

COASTAL VALLEY FARMS COOLING (Continued) **1016674964**

Land Type:	Private
Federal Waste Generator Description:	Large Quantity Generator
Non-Notifier:	Not reported
Biennial Report Cycle:	Not reported
Accessibility:	Not reported
Active Site Indicator:	Handler Activities
State District Owner:	Not reported
State District:	Not reported
Mailing Address:	PO BOX 1146
Mailing City,State,Zip:	SANTA MARIA, CA 93458
Owner Name:	KELLI LUNDBERG
Owner Type:	Private
Operator Name:	COASTAL VALLEY FARMS COOLING
Operator Type:	Private
Short-Term Generator Activity:	No
Importer Activity:	No
Mixed Waste Generator:	No
Transporter Activity:	No
Transfer Facility Activity:	No
Recycler Activity with Storage:	No
Small Quantity On-Site Burner Exemption:	No
Smelting Melting and Refining Furnace Exemption:	No
Underground Injection Control:	No
Off-Site Waste Receipt:	No
Universal Waste Indicator:	No
Universal Waste Destination Facility:	No
Federal Universal Waste:	No
Active Site Fed-Reg Treatment Storage and Disposal Facility:	Not reported
Active Site Converter Treatment storage and Disposal Facility:	Not reported
Active Site State-Reg Treatment Storage and Disposal Facility:	Not reported
Active Site State-Reg Handler:	---
Federal Facility Indicator:	Not reported
Hazardous Secondary Material Indicator:	NN
Sub-Part K Indicator:	Not reported
Commercial TSD Indicator:	No
Treatment Storage and Disposal Type:	Not reported
2018 GPRA Permit Baseline:	Not on the Baseline
2018 GPRA Renewals Baseline:	Not on the Baseline
Permit Renewals Workload Universe:	Not reported
Permit Workload Universe:	Not reported
Permit Progress Universe:	Not reported
Post-Closure Workload Universe:	Not reported
Closure Workload Universe:	Not reported
202 GPRA Corrective Action Baseline:	No
Corrective Action Workload Universe:	No
Subject to Corrective Action Universe:	No
Non-TSDFs Where RCRA CA has Been Imposed Universe:	No
TSDFs Potentially Subject to CA Under 3004 (u)/(v) Universe:	No
TSDFs Only Subject to CA under Discretionary Auth Universe:	No
Corrective Action Priority Ranking:	No NCAPS ranking
Environmental Control Indicator:	No
Institutional Control Indicator:	No
Human Exposure Controls Indicator:	N/A
Groundwater Controls Indicator:	N/A
Operating TSDF Universe:	Not reported
Full Enforcement Universe:	Not reported
Significant Non-Complier Universe:	No

COASTAL VALLEY FARMS COOLING (Continued) **1016674964**

Unaddressed Significant Non-Complier Universe:	No
Addressed Significant Non-Complier Universe:	No
Significant Non-Complier With a Compliance Schedule Universe:	No
Financial Assurance Required:	Not reported
Handler Date of Last Change:	2014-06-04 13:32:26.0
Recognized Trader-Importer:	No
Recognized Trader-Exporter:	No
Importer of Spent Lead Acid Batteries:	No
Exporter of Spent Lead Acid Batteries:	No
Recycler Activity Without Storage:	Not reported
Manifest Broker:	Not reported
Sub-Part P Indicator:	Not reported

Hazardous Waste Summary:

Waste Code:	P119
Waste Description:	AMMONIUM VANADATE (OR) VANADIC ACID, AMMONIUM SALT

Handler - Owner Operator:

Owner/Operator Indicator:	Owner
Owner/Operator Name:	KELLI LUNDBERG
Legal Status:	Private
Date Became Current:	2013-04-01 00:00:00.
Date Ended Current:	Not reported
Owner/Operator Address:	PO BOX 1146
Owner/Operator City,State,Zip:	SANTA MARIA, CA 93458
Owner/Operator Telephone:	805-925-4144
Owner/Operator Telephone Ext:	Not reported
Owner/Operator Fax:	Not reported
Owner/Operator Email:	Not reported

Owner/Operator Indicator:	Operator
Owner/Operator Name:	COASTAL VALLEY FARMS COOLING
Legal Status:	Private
Date Became Current:	2013-04-01 00:00:00.
Date Ended Current:	Not reported
Owner/Operator Address:	Not reported
Owner/Operator City,State,Zip:	Not reported
Owner/Operator Telephone:	Not reported
Owner/Operator Telephone Ext:	Not reported
Owner/Operator Fax:	Not reported
Owner/Operator Email:	Not reported

Historic Generators:

Receive Date:	2014-05-07 00:00:00.0
Handler Name:	COASTAL VALLEY FARMS COOLING
Federal Waste Generator Description:	Large Quantity Generator
State District Owner:	Not reported
Large Quantity Handler of Universal Waste:	No
Recognized Trader Importer:	No
Recognized Trader Exporter:	No
Spent Lead Acid Battery Importer:	No
Spent Lead Acid Battery Exporter:	No
Current Record:	Yes
Non Storage Recycler Activity:	Not reported
Electronic Manifest Broker:	Not reported

COASTAL VALLEY FARMS COOLING (Continued) **1016674964**

List of NAICS Codes and Descriptions:
NAICS Code: 23712
NAICS Description: OIL AND GAS PIPELINE AND RELATED STRUCTURES CONSTRUCTION

NAICS Code: 325311
NAICS Description: NITROGENOUS FERTILIZER MANUFACTURING

NAICS Code: 42472
NAICS Description: PETROLEUM AND PETROLEUM PRODUCTS MERCHANT WHOLESALERS (EXCEPT BULK STATIONS AND TERMINALS)

Facility Has Received Notices of Violations:
Violations: No Violations Found

Evaluation Action Summary:
Evaluations: No Evaluations Found

FINDS:
Registry ID: 110059765482

Click Here:

Environmental Interest/Information System:
RCRAInfo is a national information system that supports the Resource Conservation and Recovery Act (RCRA) program through the tracking of events and activities related to facilities that generate, transport, and treat, store, or dispose of hazardous waste. RCRAInfo allows RCRA program staff to track the notification, permit, compliance, and corrective action activities required under RCRA.
STATE MASTER

Click this hyperlink while viewing on your computer to access additional FINDS: detail in the EDR Site Report.

ECHO:
Envid: 1016674964
Registry ID: 110059765482
DFR URL: http://echo.epa.gov/detailed-facility-report?fid=110059765482
Name: COASTAL VALLEY FARMS COOLING
Address: 1293 W STOWELL RD
City,State,Zip: SANTA MARIA, CA 93458

C44 **BROTHERS BEST PRODUCE** **RCRA NonGen / NLR** **1024864260**
NW **1293 W STOWELL RD** **CAL000432820**
1/8-1/4 **SANTA MARIA, CA 93458**
0.191 mi.
1007 ft. **Site 7 of 7 in cluster C**

Relative: **Lower**
Actual: **202 ft.**

RCRA NonGen / NLR:
Date Form Received by Agency: 2018-01-02 00:00:00.0
Handler Name: BROTHERS BEST PRODUCE
Handler Address: 1293 W STOWELL RD
Handler City,State,Zip: SANTA MARIA, CA 93458
EPA ID: CAL000432820
Contact Name: OSCAR RAMIREZ
Contact Address: 1293 W STOWELL RD

BROTHERS BEST PRODUCE (Continued) **1024864260**

Contact City,State,Zip:	SANTA MARIA, CA 93458
Contact Telephone:	805-801-7827
Contact Fax:	Not reported
Contact Email:	OSCAR@BROTHERSBESTPRODUCE.COM
Contact Title:	Not reported
EPA Region:	09
Land Type:	Not reported
Federal Waste Generator Description:	Not a generator, verified
Non-Notifier:	Not reported
Biennial Report Cycle:	Not reported
Accessibility:	Not reported
Active Site Indicator:	Handler Activities
State District Owner:	Not reported
State District:	Not reported
Mailing Address:	P.O. BOX 1049
Mailing City,State,Zip:	ARROYO GRANDE, CA 93421
Owner Name:	ERNESTO RAMIREZ
Owner Type:	Other
Operator Name:	OSCAR RAMIREZ
Operator Type:	Other
Short-Term Generator Activity:	No
Importer Activity:	No
Mixed Waste Generator:	No
Transporter Activity:	No
Transfer Facility Activity:	No
Recycler Activity with Storage:	No
Small Quantity On-Site Burner Exemption:	No
Smelting Melting and Refining Furnace Exemption:	No
Underground Injection Control:	No
Off-Site Waste Receipt:	No
Universal Waste Indicator:	Yes
Universal Waste Destination Facility:	Yes
Federal Universal Waste:	No
Active Site Fed-Reg Treatment Storage and Disposal Facility:	Not reported
Active Site Converter Treatment storage and Disposal Facility:	Not reported
Active Site State-Reg Treatment Storage and Disposal Facility:	Not reported
Active Site State-Reg Handler:	---
Federal Facility Indicator:	Not reported
Hazardous Secondary Material Indicator:	N
Sub-Part K Indicator:	Not reported
Commercial TSD Indicator:	No
Treatment Storage and Disposal Type:	Not reported
2018 GPRA Permit Baseline:	Not on the Baseline
2018 GPRA Renewals Baseline:	Not on the Baseline
Permit Renewals Workload Universe:	Not reported
Permit Workload Universe:	Not reported
Permit Progress Universe:	Not reported
Post-Closure Workload Universe:	Not reported
Closure Workload Universe:	Not reported
202 GPRA Corrective Action Baseline:	No
Corrective Action Workload Universe:	No
Subject to Corrective Action Universe:	No
Non-TSDFs Where RCRA CA has Been Imposed Universe:	No
TSDFs Potentially Subject to CA Under 3004 (u)/(v) Universe:	No
TSDFs Only Subject to CA under Discretionary Auth Universe:	No
Corrective Action Priority Ranking:	No NCAPS ranking
Environmental Control Indicator:	No

BROTHERS BEST PRODUCE (Continued) **1024864260**

Institutional Control Indicator:	No
Human Exposure Controls Indicator:	N/A
Groundwater Controls Indicator:	N/A
Operating TSDF Universe:	Not reported
Full Enforcement Universe:	Not reported
Significant Non-Complier Universe:	No
Unaddressed Significant Non-Complier Universe:	No
Addressed Significant Non-Complier Universe:	No
Significant Non-Complier With a Compliance Schedule Universe:	No
Financial Assurance Required:	Not reported
Handler Date of Last Change:	2018-09-07 19:37:12.0
Recognized Trader-Importer:	No
Recognized Trader-Exporter:	No
Importer of Spent Lead Acid Batteries:	No
Exporter of Spent Lead Acid Batteries:	No
Recycler Activity Without Storage:	No
Manifest Broker:	No
Sub-Part P Indicator:	No

Handler - Owner Operator:

Owner/Operator Indicator:	Owner
Owner/Operator Name:	ERNESTO RAMIREZ
Legal Status:	Other
Date Became Current:	Not reported
Date Ended Current:	Not reported
Owner/Operator Address:	555 SNOW LN
Owner/Operator City,State,Zip:	NIPOMO, CA 93444
Owner/Operator Telephone:	805-331-6198
Owner/Operator Telephone Ext:	Not reported
Owner/Operator Fax:	Not reported
Owner/Operator Email:	Not reported

Owner/Operator Indicator:	Operator
Owner/Operator Name:	OSCAR RAMIREZ
Legal Status:	Other
Date Became Current:	Not reported
Date Ended Current:	Not reported
Owner/Operator Address:	1293 W STOWELL RD
Owner/Operator City,State,Zip:	SANTA MARIA, CA 93458
Owner/Operator Telephone:	805-801-7827
Owner/Operator Telephone Ext:	Not reported
Owner/Operator Fax:	Not reported
Owner/Operator Email:	Not reported

Historic Generators:

Receive Date:	2018-01-02 00:00:00.0
Handler Name:	BROTHERS BEST PRODUCE
Federal Waste Generator Description:	Not a generator, verified
State District Owner:	Not reported
Large Quantity Handler of Universal Waste:	No
Recognized Trader Importer:	No
Recognized Trader Exporter:	No
Spent Lead Acid Battery Importer:	No
Spent Lead Acid Battery Exporter:	No
Current Record:	Yes

BROTHERS BEST PRODUCE (Continued) **1024864260**

Non Storage Recycler Activity: Not reported
Electronic Manifest Broker: Not reported

List of NAICS Codes and Descriptions:
NAICS Code: 493120
NAICS Description: REFRIGERATED WAREHOUSING AND STORAGE

Facility Has Received Notices of Violations:
Violations: No Violations Found

Evaluation Action Summary:
Evaluations: No Evaluations Found

D45 GRAY LIFT INC **HAULERS U001585951**
North 1205 S BLOSSER RD **HIST UST N/A**
1/8-1/4 SANTA MARIA, CA 93454 **CUPA Listings**
0.203 mi.
1072 ft. Site 6 of 8 in cluster D

Relative: Higher
Actual: 206 ft.

HAULERS:
Name: EAST BAY CLARKLIFT, INC.
Address: 1205 SOUTH BLOSSER ROAD
City,State,Zip: SANTA MARIA, CA 93458
Facility ID: 1872294
Facility Phone: (510) 534-6566
Business Email Address: talvarez@CROMER.COM
Contact Person: Tom Alvarez
Mailing Address: 1205 South Blosser Road
Mailing City: Santa Maria
Mailing State: CA
Mailing Zip: 93458
Mailing County: Not reported
Mailing Phone: (510) 534-6566
Current Status: Active Business
Current Hauler Status: Hauler - Registered
Accepting Tires From Public: No
Regulatory Status Last Changed: 12/7/2016
Business Types: Other: Forklift Sales

HIST UST:
Name: GRAY LIFT INC
Address: 1205 S BLOSSER RD
City,State,Zip: SANTA MARIA, CA 93454
File Number: 0002C722
URL: http://geotracker.waterboards.ca.gov/ustpdfs/pdf/0002C722.pdf
Region: STATE
Facility ID: 00000011054
Facility Type: Other
Other Type: LIFT TRUCK SALES & S
Contact Name: JIM CARR
Telephone: 8059221767
Owner Name: GRAY LIFT INC
Owner Address: 1205 S. BLOSSER RD
Owner City,St,Zip: SANTA MARIA, CA 93454
Total Tanks: 0006

GRAY LIFT INC (Continued) **U001585951**

Tank Num:	001
Container Num:	#1
Year Installed:	1976
Tank Capacity:	00010000
Tank Used for:	PRODUCT
Type of Fuel:	REGULAR
Container Construction Thickness:	10
Leak Detection:	Stock Inventor

Tank Num:	002
Container Num:	2
Year Installed:	1976
Tank Capacity:	00006000
Tank Used for:	PRODUCT
Type of Fuel:	DIESEL
Container Construction Thickness:	10
Leak Detection:	Stock Inventor

Tank Num:	003
Container Num:	3
Year Installed:	1976
Tank Capacity:	00001000
Tank Used for:	WASTE
Type of Fuel:	WASTE OIL
Container Construction Thickness:	10
Leak Detection:	Visual

Tank Num:	004
Container Num:	#1
Year Installed:	1976
Tank Capacity:	00010000
Tank Used for:	PRODUCT
Type of Fuel:	REGULAR
Container Construction Thickness:	10
Leak Detection:	Stock Inventor

Tank Num:	005
Container Num:	2
Year Installed:	1976
Tank Capacity:	00006000
Tank Used for:	PRODUCT
Type of Fuel:	DIESEL
Container Construction Thickness:	10
Leak Detection:	Stock Inventor

Tank Num:	006
Container Num:	3
Year Installed:	1976
Tank Capacity:	00001000
Tank Used for:	WASTE
Type of Fuel:	WASTE OIL
Container Construction Thickness:	10
Leak Detection:	Visual

Click here for Geo Tracker PDF:

GRAY LIFT INC (Continued) **U001585951**

CUPA SANTA BARBARA:

Name:	GRAYLIFT INC
Address:	1205 S BLOSSER RD
City,State,Zip:	SANTA MARIA, CA 93454
Facility Id:	FA0003961
Region:	SANTA BARBARA
Cross Street:	Not reported
Latitude:	Not reported
Longitude:	Not reported
Mailing Name:	GRAYLIFT INC
Mailing Care Of:	Not reported
Mailing Address:	1205 S BLOSSER RD
Mailing City:	SANTA MARIA
Mailing State:	CA
Mailing Zip Code:	93454
Record Id:	PR0506935
Pe #:	2601
Current Status:	2

Name:	GRAYLIFT INC
Address:	1205 S BLOSSER RD
City,State,Zip:	SANTA MARIA, CA 93454
Facility Id:	FA0003961
Region:	SANTA BARBARA
Cross Street:	Not reported
Latitude:	Not reported
Longitude:	Not reported
Mailing Name:	GRAYLIFT INC
Mailing Care Of:	Not reported
Mailing Address:	1205 S BLOSSER RD
Mailing City:	SANTA MARIA
Mailing State:	CA
Mailing Zip Code:	93454
Record Id:	PR0220107
Pe #:	2203
Current Status:	1

Name:	GRAYLIFT INC
Address:	1205 S BLOSSER RD
City,State,Zip:	SANTA MARIA, CA 93454
Facility Id:	FA0003961
Region:	SANTA BARBARA
Cross Street:	Not reported
Latitude:	Not reported
Longitude:	Not reported
Mailing Name:	GRAYLIFT INC
Mailing Care Of:	Not reported
Mailing Address:	1205 S BLOSSER RD
Mailing City:	SANTA MARIA
Mailing State:	CA
Mailing Zip Code:	93454
Record Id:	PR0210107
Pe #:	2162
Current Status:	1

D46 **EAST BAY CLARKLIFT DBA GRAYLIFT** **RCRA NonGen / NLR** **1026170129**
North **1205 S BLOSSER RD** **CAL000419764**
1/8-1/4 **SANTA MARIA, CA 93458**
0.203 mi.
1072 ft. **Site 7 of 8 in cluster D**

Relative:
Higher

Actual:
206 ft.

RCRA NonGen / NLR:

Date Form Received by Agency:	2016-08-22 00:00:00.0
Handler Name:	EAST BAY CLARKLIFT DBA GRAYLIFT
Handler Address:	1205 S BLOSSER RD
Handler City,State,Zip:	SANTA MARIA, CA 93458-4925
EPA ID:	CAL000419764
Contact Name:	BILL STROMER
Contact Address:	4646 E JENSEN AVE
Contact City,State,Zip:	FRESNO, CA 93725
Contact Telephone:	559-974-6651
Contact Fax:	559-485-0110
Contact Email:	BSTROMER@GRAYLIFT.COM
Contact Title:	Not reported
EPA Region:	09
Land Type:	Not reported
Federal Waste Generator Description:	Not a generator, verified
Non-Notifier:	Not reported
Biennial Report Cycle:	Not reported
Accessibility:	Not reported
Active Site Indicator:	Not reported
State District Owner:	Not reported
State District:	Not reported
Mailing Address:	1205 S BLOSSER RD
Mailing City,State,Zip:	SANTA MARIA, CA 93458-4925
Owner Name:	EAST BAY CLARKLIFT
Owner Type:	Other
Operator Name:	BILL STROMER
Operator Type:	Other
Short-Term Generator Activity:	No
Importer Activity:	No
Mixed Waste Generator:	No
Transporter Activity:	No
Transfer Facility Activity:	No
Recycler Activity with Storage:	No
Small Quantity On-Site Burner Exemption:	No
Smelting Melting and Refining Furnace Exemption:	No
Underground Injection Control:	No
Off-Site Waste Receipt:	No
Universal Waste Indicator:	No
Universal Waste Destination Facility:	No
Federal Universal Waste:	No
Active Site Fed-Reg Treatment Storage and Disposal Facility:	Not reported
Active Site Converter Treatment storage and Disposal Facility:	Not reported
Active Site State-Reg Treatment Storage and Disposal Facility:	Not reported
Active Site State-Reg Handler:	---
Federal Facility Indicator:	Not reported
Hazardous Secondary Material Indicator:	N
Sub-Part K Indicator:	Not reported
Commercial TSD Indicator:	No
Treatment Storage and Disposal Type:	Not reported
2018 GPRA Permit Baseline:	Not on the Baseline
2018 GPRA Renewals Baseline:	Not on the Baseline
Permit Renewals Workload Universe:	Not reported

EAST BAY CLARKLIFT DBA GRAYLIFT (Continued) **1026170129**

Permit Workload Universe:	Not reported
Permit Progress Universe:	Not reported
Post-Closure Workload Universe:	Not reported
Closure Workload Universe:	Not reported
202 GPRA Corrective Action Baseline:	No
Corrective Action Workload Universe:	No
Subject to Corrective Action Universe:	No
Non-TSDFs Where RCRA CA has Been Imposed Universe:	No
TSDFs Potentially Subject to CA Under 3004 (u)/(v) Universe:	No
TSDFs Only Subject to CA under Discretionary Auth Universe:	No
Corrective Action Priority Ranking:	No NCAPS ranking
Environmental Control Indicator:	No
Institutional Control Indicator:	No
Human Exposure Controls Indicator:	N/A
Groundwater Controls Indicator:	N/A
Operating TSDF Universe:	Not reported
Full Enforcement Universe:	Not reported
Significant Non-Complier Universe:	No
Unaddressed Significant Non-Complier Universe:	No
Addressed Significant Non-Complier Universe:	No
Significant Non-Complier With a Compliance Schedule Universe:	No
Financial Assurance Required:	Not reported
Handler Date of Last Change:	2020-04-08 18:59:42.0
Recognized Trader-Importer:	No
Recognized Trader-Exporter:	No
Importer of Spent Lead Acid Batteries:	No
Exporter of Spent Lead Acid Batteries:	No
Recycler Activity Without Storage:	No
Manifest Broker:	No
Sub-Part P Indicator:	No

Handler - Owner Operator:

Owner/Operator Indicator:	Owner
Owner/Operator Name:	EAST BAY CLARKLIFT
Legal Status:	Other
Date Became Current:	Not reported
Date Ended Current:	Not reported
Owner/Operator Address:	4701 OAKPORT RD
Owner/Operator City,State,Zip:	OAKLAND, CA 94601
Owner/Operator Telephone:	510-534-6566
Owner/Operator Telephone Ext:	Not reported
Owner/Operator Fax:	Not reported
Owner/Operator Email:	Not reported

Owner/Operator Indicator:	Operator
Owner/Operator Name:	BILL STROMER
Legal Status:	Other
Date Became Current:	Not reported
Date Ended Current:	Not reported
Owner/Operator Address:	4646 E JENSEN AVE
Owner/Operator City,State,Zip:	FRESNO, CA 93725
Owner/Operator Telephone:	559-974-6651
Owner/Operator Telephone Ext:	Not reported
Owner/Operator Fax:	Not reported
Owner/Operator Email:	Not reported

EAST BAY CLARKLIFT DBA GRAYLIFT (Continued) **1026170129**

Historic Generators:
- Receive Date: 2016-08-22 00:00:00.0
- Handler Name: EAST BAY CLARKLIFT DBA GRAYLIFT
- Federal Waste Generator Description: Not a generator, verified
- State District Owner: Not reported
- Large Quantity Handler of Universal Waste: No
- Recognized Trader Importer: Not reported
- Recognized Trader Exporter: Not reported
- Spent Lead Acid Battery Importer: Not reported
- Spent Lead Acid Battery Exporter: Not reported
- Current Record: Yes
- Non Storage Recycler Activity: Not reported
- Electronic Manifest Broker: Not reported

List of NAICS Codes and Descriptions:
- NAICS Code: 42184
- NAICS Description: INDUSTRIAL SUPPLIES WHOLESALERS

- NAICS Code: 56299
- NAICS Description: ALL OTHER WASTE MANAGEMENT SERVICES

Facility Has Received Notices of Violations:
- Violations: No Violations Found

Evaluation Action Summary:
- Evaluations: No Evaluations Found

D47 **EAST BAY CLARKLIFT DBA GRAYLIFT** **CERS HAZ WASTE** **S121773359**
North **1205 S BLOSSER RD** **CERS** **N/A**
1/8-1/4 **SANTA MARIA, CA 93458** **HWTS**
0.203 mi.
1072 ft. **Site 8 of 8 in cluster D**

Relative: Higher

Actual: 206 ft.

CERS HAZ WASTE:
- Name: EAST BAY CLARKLIFT DBA GRAYLIFT
- Address: 1205 S BLOSSER RD
- City,State,Zip: SANTA MARIA, CA 93458
- Site ID: 394100
- CERS ID: 10209823
- CERS Description: Hazardous Waste Generator

CERS:
- Name: EAST BAY CLARKLIFT DBA GRAYLIFT
- Address: 1205 S BLOSSER RD
- City,State,Zip: SANTA MARIA, CA 93458
- Site ID: 394100
- CERS ID: 10209823
- CERS Description: Chemical Storage Facilities

Violations:
- Site ID: 394100
- Site Name: East Bay Clarklift dba Graylift
- Violation Date: 12/15/2015
- Citation: HSC 6.95 25508(a)(1) - California Health and Safety Code, Chapter 6.95, Section(s) 25508(a)(1)

EAST BAY CLARKLIFT DBA GRAYLIFT (Continued) **S121773359**

Violation Description:	Failure to establish and electronically submit an adequate emergency response plan and procedures for a release or threatened release of a hazardous material.
Violation Notes:	Returned to compliance on 12/17/2015.
Violation Division:	Santa Barbara County Environmental Health Services
Violation Program:	HMRRP
Violation Source:	CERS
Site ID:	394100
Site Name:	East Bay Clarklift dba Graylift
Violation Date:	12/15/2015
Citation:	HSC 6.95 25508.1(a)-(e) - California Health and Safety Code, Chapter 6.95, Section(s) 25508.1(a)-(e)
Violation Description:	Failure to electronically update business plan within 30 days of any one of the following events: A 100 percent or more increase in the quantity of a previously disclosed material. Any handling of a previously undisclosed hazardous materials at or above reportable quantities. A change of business address, business ownership, or business name.
Violation Notes:	Returned to compliance on 12/17/2015.
Violation Division:	Santa Barbara County Environmental Health Services
Violation Program:	HMRRP
Violation Source:	CERS
Site ID:	394100
Site Name:	East Bay Clarklift dba Graylift
Violation Date:	12/15/2015
Citation:	22 CCR 12 66262.34(f) - California Code of Regulations, Title 22, Chapter 12, Section(s) 66262.34(f)
Violation Description:	Failure to properly label hazardous waste accumulation containers with the following requirements: "Hazardous Waste", name and address of the generator, physical and chemical characteristics of the Hazardous Waste, and starting accumulation date.
Violation Notes:	Returned to compliance on 12/15/2015.
Violation Division:	Santa Barbara County Environmental Health Services
Violation Program:	HW
Violation Source:	CERS
Site ID:	394100
Site Name:	East Bay Clarklift dba Graylift
Violation Date:	12/15/2015
Citation:	HSC 6.5 Multiple Sections - California Health and Safety Code, Chapter 6.5, Section(s) Multiple Sections
Violation Description:	Haz Waste Generator Program - Operations/Maintenance - General
Violation Notes:	Returned to compliance on 12/15/2015.
Violation Division:	Santa Barbara County Environmental Health Services
Violation Program:	HW
Violation Source:	CERS

Evaluation:

Eval General Type:	Compliance Evaluation Inspection
Eval Date:	07-25-2019
Violations Found:	No
Eval Type:	Routine done by local agency
Eval Notes:	HMBP inspection. East Bay Clark Lift - 1205 S Blosser Rd, Santa Maria.
Eval Division:	Santa Barbara County Environmental Health Services
Eval Program:	HMRRP

EAST BAY CLARKLIFT DBA GRAYLIFT (Continued) **S121773359**

Eval Source: CERS

Eval General Type: Compliance Evaluation Inspection
Eval Date: 12-15-2015
Violations Found: Yes
Eval Type: Routine done by local agency
Eval Notes: Not reported
Eval Division: Santa Barbara County Environmental Health Services
Eval Program: HW
Eval Source: CERS

Eval General Type: Compliance Evaluation Inspection
Eval Date: 12-15-2015
Violations Found: Yes
Eval Type: Routine done by local agency
Eval Notes: Edited CERS Haz. Mat inventory and site map while there, went over ERP and discussed how to make ERP more congruent with site map and other facility training programs.
Eval Division: Santa Barbara County Environmental Health Services
Eval Program: HMRRP
Eval Source: CERS

Eval General Type: Compliance Evaluation Inspection
Eval Date: 07-25-2019
Violations Found: No
Eval Type: Routine done by local agency
Eval Notes: HWG inspection. East Bay Clark Lift - 1205 S Blosser Rd, Santa Maria.
Eval Division: Santa Barbara County Environmental Health Services
Eval Program: HW
Eval Source: CERS

Coordinates:
Site ID: 394100
Facility Name: East Bay Clarklift dba Graylift
Env Int Type Code: HMBP
Program ID: 10209823
Coord Name: Not reported
Ref Point Type Desc: Center of a facility or station.
Latitude: 34.939880
Longitude: -120.454430

Affiliation:
Affiliation Type Desc: Document Preparer
Entity Name: Bill Stromer
Entity Title: Not reported
Affiliation Address: Not reported
Affiliation City: Not reported
Affiliation State: Not reported
Affiliation Country: Not reported
Affiliation Zip: Not reported
Affiliation Phone: Not reported

Affiliation Type Desc: Parent Corporation
Entity Name: East Bay Clarklift dba GRAYLIFT
Entity Title: Not reported
Affiliation Address: Not reported

EAST BAY CLARKLIFT DBA GRAYLIFT (Continued) **S121773359**

Affiliation City:	Not reported
Affiliation State:	Not reported
Affiliation Country:	Not reported
Affiliation Zip:	Not reported
Affiliation Phone:	Not reported
Affiliation Type Desc:	Property Owner
Entity Name:	Marshall Cromer
Entity Title:	Not reported
Affiliation Address:	4701 Oakport St
Affiliation City:	Oakland
Affiliation State:	CA
Affiliation Country:	United States
Affiliation Zip:	94601
Affiliation Phone:	(510) 504-5439
Affiliation Type Desc:	Identification Signer
Entity Name:	Bill Stromer
Entity Title:	Safety Director
Affiliation Address:	Not reported
Affiliation City:	Not reported
Affiliation State:	Not reported
Affiliation Country:	Not reported
Affiliation Zip:	Not reported
Affiliation Phone:	Not reported
Affiliation Type Desc:	Legal Owner
Entity Name:	East Bay Clarklift
Entity Title:	Not reported
Affiliation Address:	4701 Oakport RD
Affiliation City:	Oakland
Affiliation State:	CA
Affiliation Country:	United States
Affiliation Zip:	94601
Affiliation Phone:	(510) 504-5439
Affiliation Type Desc:	Operator
Entity Name:	Joe Morton
Entity Title:	Not reported
Affiliation Address:	Not reported
Affiliation City:	Not reported
Affiliation State:	Not reported
Affiliation Country:	Not reported
Affiliation Zip:	Not reported
Affiliation Phone:	(805) 922-1767
Affiliation Type Desc:	CUPA District
Entity Name:	Santa Barbara County Env Health
Entity Title:	Not reported
Affiliation Address:	225 Camino del Remedio
Affiliation City:	Santa Barbara
Affiliation State:	CA
Affiliation Country:	Not reported
Affiliation Zip:	93110
Affiliation Phone:	(805) 681-4927
Affiliation Type Desc:	Environmental Contact

EAST BAY CLARKLIFT DBA GRAYLIFT (Continued) **S121773359**

Entity Name:	BILL STROMER
Entity Title:	Not reported
Affiliation Address:	4646 E Jensen
Affiliation City:	Fresno
Affiliation State:	CA
Affiliation Country:	Not reported
Affiliation Zip:	93725
Affiliation Phone:	Not reported
Affiliation Type Desc:	Facility Mailing Address
Entity Name:	Mailing Address
Entity Title:	Not reported
Affiliation Address:	1205 S Blosser
Affiliation City:	Santa Maria
Affiliation State:	CA
Affiliation Country:	Not reported
Affiliation Zip:	93458
Affiliation Phone:	Not reported

HWTS:

Name:	EAST BAY CLARKLIFT DBA GRAYLIFT
Address:	1205 S BLOSSER RD
Address 2:	Not reported
City,State,Zip:	SANTA MARIA, CA 934584925
EPA ID:	CAL000419764
Inactive Date:	Not reported
Create Date:	08/22/2016
Last Act Date:	08/10/2020
Mailing Name:	Not reported
Mailing Address:	1205 S BLOSSER RD
Mailing Address 2:	Not reported
Mailing City,State,Zip:	SANTA MARIA, CA 934584925
Owner Name:	EAST BAY CLARKLIFT
Owner Address:	4701 OAKPORT RD
Owner Address 2:	Not reported
Owner City,State,Zip:	OAKLAND, CA 94601
Contact Name:	BILL STROMER
Contact Address:	4646 E JENSEN AVE
Contact Address 2:	Not reported
City,State,Zip:	FRESNO, CA 93725

NAICS:

EPA ID:	CAL000419764
Create Date:	2017-01-09 12:19:52.033
NAICS Code:	42184
NAICS Description:	Industrial Supplies Wholesalers
Issued EPA ID Date:	2016-08-22 16:38:13.48300
Inactive Date:	Not reported
Facility Name:	EAST BAY CLARKLIFT DBA GRAYLIFT
Facility Address:	1205 S BLOSSER RD
Facility Address 2:	Not reported
Facility City:	SANTA MARIA
Facility County:	Not reported
Facility State:	CA
Facility Zip:	934584925

EAST BAY CLARKLIFT DBA GRAYLIFT (Continued) **S121773359**

EPA ID:	CAL000419764
Create Date:	2016-08-22 16:38:13.603
NAICS Code:	99999
NAICS Description:	Not Otherwise Specified
Issued EPA ID Date:	2016-08-22 16:38:13.48300
Inactive Date:	Not reported
Facility Name:	EAST BAY CLARKLIFT DBA GRAYLIFT
Facility Address:	1205 S BLOSSER RD
Facility Address 2:	Not reported
Facility City:	SANTA MARIA
Facility County:	Not reported
Facility State:	CA
Facility Zip:	934584925

F48 **M&W PUMPS INC** **RCRA NonGen / NLR** **1024829834**
North **1226 FURUKAWA WAY** **CAL000363867**
1/8-1/4 **SANTA MARIA, CA 93458**
0.210 mi.
1109 ft. **Site 1 of 5 in cluster F**

Relative: **Higher**

Actual: **203 ft.**

RCRA NonGen / NLR:

Date Form Received by Agency:	2011-05-23 00:00:00.0
Handler Name:	M&W PUMPS INC
Handler Address:	1226 FURUKAWA WAY
Handler City,State,Zip:	SANTA MARIA, CA 93458-4969
EPA ID:	CAL000363867
Contact Name:	FRANK MORALES
Contact Address:	1226 FURUKAWA WAY
Contact City,State,Zip:	SANTA MARIA, CA 93458
Contact Telephone:	805-925-1147
Contact Fax:	805-928-6286
Contact Email:	INFO@MWPUMPS.COM
Contact Title:	Not reported
EPA Region:	09
Land Type:	Not reported
Federal Waste Generator Description:	Not a generator, verified
Non-Notifier:	Not reported
Biennial Report Cycle:	Not reported
Accessibility:	Not reported
Active Site Indicator:	Handler Activities
State District Owner:	Not reported
State District:	Not reported
Mailing Address:	1226 FURUKAWA WAY
Mailing City,State,Zip:	SANTA MARIA, CA 93458-4969
Owner Name:	FRANK MORALES
Owner Type:	Other
Operator Name:	FRANK MORALES
Operator Type:	Other
Short-Term Generator Activity:	No
Importer Activity:	No
Mixed Waste Generator:	No
Transporter Activity:	No
Transfer Facility Activity:	No
Recycler Activity with Storage:	No
Small Quantity On-Site Burner Exemption:	No
Smelting Melting and Refining Furnace Exemption:	No
Underground Injection Control:	No

M&W PUMPS INC (Continued) **1024829834**

Off-Site Waste Receipt:	No
Universal Waste Indicator:	Yes
Universal Waste Destination Facility:	Yes
Federal Universal Waste:	No
Active Site Fed-Reg Treatment Storage and Disposal Facility:	Not reported
Active Site Converter Treatment storage and Disposal Facility:	Not reported
Active Site State-Reg Treatment Storage and Disposal Facility:	Not reported
Active Site State-Reg Handler:	---
Federal Facility Indicator:	Not reported
Hazardous Secondary Material Indicator:	N
Sub-Part K Indicator:	Not reported
Commercial TSD Indicator:	No
Treatment Storage and Disposal Type:	Not reported
2018 GPRA Permit Baseline:	Not on the Baseline
2018 GPRA Renewals Baseline:	Not on the Baseline
Permit Renewals Workload Universe:	Not reported
Permit Workload Universe:	Not reported
Permit Progress Universe:	Not reported
Post-Closure Workload Universe:	Not reported
Closure Workload Universe:	Not reported
202 GPRA Corrective Action Baseline:	No
Corrective Action Workload Universe:	No
Subject to Corrective Action Universe:	No
Non-TSDFs Where RCRA CA has Been Imposed Universe:	No
TSDFs Potentially Subject to CA Under 3004 (u)/(v) Universe:	No
TSDFs Only Subject to CA under Discretionary Auth Universe:	No
Corrective Action Priority Ranking:	No NCAPS ranking
Environmental Control Indicator:	No
Institutional Control Indicator:	No
Human Exposure Controls Indicator:	N/A
Groundwater Controls Indicator:	N/A
Operating TSDF Universe:	Not reported
Full Enforcement Universe:	Not reported
Significant Non-Complier Universe:	No
Unaddressed Significant Non-Complier Universe:	No
Addressed Significant Non-Complier Universe:	No
Significant Non-Complier With a Compliance Schedule Universe:	No
Financial Assurance Required:	Not reported
Handler Date of Last Change:	2018-09-05 20:34:24.0
Recognized Trader-Importer:	No
Recognized Trader-Exporter:	No
Importer of Spent Lead Acid Batteries:	No
Exporter of Spent Lead Acid Batteries:	No
Recycler Activity Without Storage:	No
Manifest Broker:	No
Sub-Part P Indicator:	No

Handler - Owner Operator:

Owner/Operator Indicator:	Operator
Owner/Operator Name:	FRANK MORALES
Legal Status:	Other
Date Became Current:	Not reported
Date Ended Current:	Not reported
Owner/Operator Address:	1226 FURUKAWA WAY
Owner/Operator City,State,Zip:	SANTA MARIA, CA 93458
Owner/Operator Telephone:	805-925-1147

M&W PUMPS INC (Continued) **1024829834**

Owner/Operator Telephone Ext: Not reported
Owner/Operator Fax: Not reported
Owner/Operator Email: Not reported

Owner/Operator Indicator: Owner
Owner/Operator Name: FRANK MORALES
Legal Status: Other
Date Became Current: Not reported
Date Ended Current: Not reported
Owner/Operator Address: 1210 ANN CT
Owner/Operator City,State,Zip: SANTA MARIA, CA 93454-2548
Owner/Operator Telephone: 805-925-1147
Owner/Operator Telephone Ext: Not reported
Owner/Operator Fax: Not reported
Owner/Operator Email: Not reported

Historic Generators:
Receive Date: 2011-05-23 00:00:00.0
Handler Name: M&W PUMPS INC
Federal Waste Generator Description: Not a generator, verified
State District Owner: Not reported
Large Quantity Handler of Universal Waste: No
Recognized Trader Importer: No
Recognized Trader Exporter: No
Spent Lead Acid Battery Importer: No
Spent Lead Acid Battery Exporter: No
Current Record: Yes
Non Storage Recycler Activity: Not reported
Electronic Manifest Broker: Not reported

List of NAICS Codes and Descriptions:
NAICS Code: 333911
NAICS Description: PUMP AND PUMPING EQUIPMENT MANUFACTURING

Facility Has Received Notices of Violations:
Violations: No Violations Found

Evaluation Action Summary:
Evaluations: No Evaluations Found

F49 **ACCURATE FLO & MOTION** **CERS HAZ WASTE** **S113114911**
North **1226 FURUKAWA WAY** **HAZNET** **N/A**
1/8-1/4 **SANTA MARIA, CA 93454** **HWTS**
0.210 mi.
1109 ft. **Site 2 of 5 in cluster F**

Relative: Higher
Actual: 203 ft.

CERS HAZ WASTE:
Name: ACCURATE FLO & MOTION
Address: 1226 FURUKAWA WAY
City,State,Zip: SANTA MARIA, CA 93458
Site ID: 2819
CERS ID: 10208314
CERS Description: Hazardous Waste Generator

Violations:

ACCURATE FLO & MOTION (Continued) **S113114911**

Site ID:	2819
Site Name:	ACCURATE FLO & MOTION
Violation Date:	7/16/2015
Citation:	HSC 6.5 Multiple Sections - California Health and Safety Code, Chapter 6.5, Section(s) Multiple Sections
Violation Description:	Haz Waste Generator Program - Operations/Maintenance - General
Violation Notes:	Returned to compliance on 01/18/2019.
Violation Division:	Santa Barbara County Environmental Health Services
Violation Program:	HW
Violation Source:	CERS

Evaluation:

Eval General Type:	Compliance Evaluation Inspection
Eval Date:	01-18-2019
Violations Found:	No
Eval Type:	Routine done by local agency
Eval Notes:	HWG inspection. Accurate Flo & Motion - 1226 Furukawa Way, Santa Maria.
Eval Division:	Santa Barbara County Environmental Health Services
Eval Program:	HW
Eval Source:	CERS

Eval General Type:	Compliance Evaluation Inspection
Eval Date:	07-16-2015
Violations Found:	Yes
Eval Type:	Routine done by local agency
Eval Notes:	HW inspection.
Eval Division:	Santa Barbara County Environmental Health Services
Eval Program:	HW
Eval Source:	CERS

Coordinates:

Site ID:	2819
Facility Name:	ACCURATE FLO & MOTION
Env Int Type Code:	HWG
Program ID:	10208314
Coord Name:	Not reported
Ref Point Type Desc:	Center of a facility or station.
Latitude:	34.939500
Longitude:	-120.455330

Affiliation:

Affiliation Type Desc:	CUPA District
Entity Name:	Santa Barbara County Env Health
Entity Title:	Not reported
Affiliation Address:	225 Camino del Remedio
Affiliation City:	Santa Barbara
Affiliation State:	CA
Affiliation Country:	Not reported
Affiliation Zip:	93110
Affiliation Phone:	(805) 681-4927

Affiliation Type Desc:	Environmental Contact
Entity Name:	CHARLES SILVA
Entity Title:	Not reported
Affiliation Address:	PO BOX 7339

ACCURATE FLO & MOTION (Continued) **S113114911**

Affiliation City:	SANTA MARIA
Affiliation State:	CA
Affiliation Country:	Not reported
Affiliation Zip:	93456
Affiliation Phone:	Not reported
Affiliation Type Desc:	Facility Mailing Address
Entity Name:	Mailing Address
Entity Title:	Not reported
Affiliation Address:	PO BOX 7339
Affiliation City:	SANTA MARIA
Affiliation State:	CA
Affiliation Country:	Not reported
Affiliation Zip:	93456
Affiliation Phone:	Not reported
Affiliation Type Desc:	Parent Corporation
Entity Name:	ACCURATE FLO & MOTION
Entity Title:	Not reported
Affiliation Address:	Not reported
Affiliation City:	Not reported
Affiliation State:	Not reported
Affiliation Country:	Not reported
Affiliation Zip:	Not reported
Affiliation Phone:	Not reported
Affiliation Type Desc:	Legal Owner
Entity Name:	ACCURATE FLO & MOTION
Entity Title:	Not reported
Affiliation Address:	PO BOX 7339
Affiliation City:	SANTA MARIA
Affiliation State:	CA
Affiliation Country:	United States
Affiliation Zip:	93456
Affiliation Phone:	(805) 928-7791

HAZNET:

Name:	ACCURATE FLO & MOTION
Address:	1226 FURUKAWA WAY
Address 2:	Not reported
City,State,Zip:	SANTA MARIA, CA 934567339
Contact:	CHARLES SILVA
Telephone:	8059287791
Mailing Name:	Not reported
Mailing Address:	PO BOX 7339
Year:	2018
Gepaid:	CAL000230511
TSD EPA ID:	CAT000613976
CA Waste Code:	134 - Aqueous solution with total organic residues less than 10 percent
Disposal Method:	H141 - Storage, Bulking, And/Or Transfer Off Site--No Treatment/Reovery (H010-H129) Or (H131-H135)
Tons:	0.12600
Year:	2017

ACCURATE FLO & MOTION (Continued) **S113114911**

Gepaid:	CAL000230511
TSD EPA ID:	CAT000613976
CA Waste Code:	134 - Aqueous solution with total organic residues less than 10 percent
Disposal Method:	H141 - Storage, Bulking, And/Or Transfer Off Site--No Treatment/Reovery (H010-H129) Or (H131-H135)
Tons:	0.273
Year:	2016
Gepaid:	CAL000230511
TSD EPA ID:	CAT000613976
CA Waste Code:	134 - Aqueous solution with total organic residues less than 10 percent
Disposal Method:	H141 - Storage, Bulking, And/Or Transfer Off Site--No Treatment/Reovery (H010-H129) Or (H131-H135)
Tons:	0.189
Year:	2015
Gepaid:	CAL000230511
TSD EPA ID:	CAT000613976
CA Waste Code:	134 - Aqueous solution with total organic residues less than 10 percent
Disposal Method:	H141 - Storage, Bulking, And/Or Transfer Off Site--No Treatment/Reovery (H010-H129) Or (H131-H135)
Tons:	0.21
Year:	2014
Gepaid:	CAL000230511
TSD EPA ID:	CAT000613976
CA Waste Code:	134 - Aqueous solution with total organic residues less than 10 percent
Disposal Method:	H141 - Storage, Bulking, And/Or Transfer Off Site--No Treatment/Reovery (H010-H129) Or (H131-H135)
Tons:	0.147
Year:	2014
Gepaid:	CAL000230511
TSD EPA ID:	CAT000613893
CA Waste Code:	134 - Aqueous solution with total organic residues less than 10 percent
Disposal Method:	H141 - Storage, Bulking, And/Or Transfer Off Site--No Treatment/Reovery (H010-H129) Or (H131-H135)
Tons:	0.168
Year:	2013
Gepaid:	CAL000230511
TSD EPA ID:	CAT000613893
CA Waste Code:	134 - Aqueous solution with total organic residues less than 10 percent
Disposal Method:	H141 - Storage, Bulking, And/Or Transfer Off Site--No Treatment/Reovery (H010-H129) Or (H131-H135)
Tons:	0.336
Year:	2012
Gepaid:	CAL000230511
TSD EPA ID:	CAT000613893
CA Waste Code:	134 - Aqueous solution with total organic residues less than 10

ACCURATE FLO & MOTION (Continued) **S113114911**

	percent
Disposal Method:	H141 - Storage, Bulking, And/Or Transfer Off Site--No Treatment/Reovery (H010-H129) Or (H131-H135)
Tons:	0.336
Year:	2011
Gepaid:	CAL000230511
TSD EPA ID:	CAT000613893
CA Waste Code:	134 - Aqueous solution with total organic residues less than 10 percent
Disposal Method:	H141 - Storage, Bulking, And/Or Transfer Off Site--No Treatment/Reovery (H010-H129) Or (H131-H135)
Tons:	0.042
Year:	2011
Gepaid:	CAL000230511
TSD EPA ID:	CAT000613893
CA Waste Code:	213 - Hydrocarbon solvents (benzene, hexane, Stoddard, Etc.)
Disposal Method:	H141 - Storage, Bulking, And/Or Transfer Off Site--No Treatment/Reovery (H010-H129) Or (H131-H135)
Tons:	0.0417

Click this hyperlink while viewing on your computer to access
12 additional CA HAZNET: record(s) in the EDR Site Report.

Additional Info:

Year:	2013
Gen EPA ID:	CAL000230511
Shipment Date:	20131104
Creation Date:	3/12/2014 22:15:10
Receipt Date:	20131107
Manifest ID:	003739644SKS
Trans EPA ID:	TXR000081205
Trans Name:	SAFETY-KLEEN SYSTEMS INC
Trans 2 EPA ID:	Not reported
Trans 2 Name:	Not reported
TSDF EPA ID:	CAT000613893
Trans Name:	SAFETY-KLEEN SYSTEMS INC
TSDF Alt EPA ID:	Not reported
TSDF Alt Name:	Not reported
Waste Code Description:	134 - Aqueous solution with <10% total organic residues
RCRA Code:	Not reported
Meth Code:	H141 - Storage, Bulking, And/Or Transfer Off Site--No Treatment/Reovery (H010-H129) Or (H131-H135)
Quantity Tons:	0.084
Waste Quantity:	20
Quantity Unit:	G
Additional Code 1:	Not reported
Additional Code 2:	Not reported
Additional Code 3:	Not reported
Additional Code 4:	Not reported
Additional Code 5:	Not reported
Shipment Date:	20130812
Creation Date:	1/13/2014 22:15:14

ACCURATE FLO & MOTION (Continued) **S113114911**

Receipt Date:	20130816
Manifest ID:	003704575SKS
Trans EPA ID:	TXR000081205
Trans Name:	SAFETY-KLEEN SYSTEMS INC
Trans 2 EPA ID:	Not reported
Trans 2 Name:	Not reported
TSDF EPA ID:	CAT000613893
Trans Name:	SAFETY-KLEEN SYSTEMS INC
TSDF Alt EPA ID:	Not reported
TSDF Alt Name:	Not reported
Waste Code Description:	134 - Aqueous solution with <10% total organic residues
RCRA Code:	Not reported
Meth Code:	H141 - Storage, Bulking, And/Or Transfer Off Site--No Treatment/Reovery (H010-H129) Or (H131-H135)
Quantity Tons:	0.084
Waste Quantity:	20
Quantity Unit:	G
Additional Code 1:	Not reported
Additional Code 2:	Not reported
Additional Code 3:	Not reported
Additional Code 4:	Not reported
Additional Code 5:	Not reported

Shipment Date:	20130520
Creation Date:	10/8/2013 22:15:07
Receipt Date:	20130523
Manifest ID:	003095630SKS
Trans EPA ID:	TXR000081205
Trans Name:	SAFETY-KLEEN SYSTEMS INC
Trans 2 EPA ID:	Not reported
Trans 2 Name:	Not reported
TSDF EPA ID:	CAT000613893
Trans Name:	SAFETY-KLEEN SYSTEMS INC
TSDF Alt EPA ID:	Not reported
TSDF Alt Name:	Not reported
Waste Code Description:	134 - Aqueous solution with <10% total organic residues
RCRA Code:	Not reported
Meth Code:	H141 - Storage, Bulking, And/Or Transfer Off Site--No Treatment/Reovery (H010-H129) Or (H131-H135)
Quantity Tons:	0.084
Waste Quantity:	20
Quantity Unit:	G
Additional Code 1:	Not reported
Additional Code 2:	Not reported
Additional Code 3:	Not reported
Additional Code 4:	Not reported
Additional Code 5:	Not reported

Shipment Date:	20130227
Creation Date:	7/30/2013 22:15:07
Receipt Date:	20130307
Manifest ID:	003381981SKS
Trans EPA ID:	TXR000081205
Trans Name:	SAFETY-KLEEN SYSTEMS INC
Trans 2 EPA ID:	Not reported
Trans 2 Name:	Not reported
TSDF EPA ID:	CAT000613893

ACCURATE FLO & MOTION (Continued) **S113114911**

Trans Name:	SAFETY-KLEEN SYSTEMS INC
TSDF Alt EPA ID:	Not reported
TSDF Alt Name:	Not reported
Waste Code Description:	134 - Aqueous solution with <10% total organic residues
RCRA Code:	Not reported
Meth Code:	H141 - Storage, Bulking, And/Or Transfer Off Site--No Treatment/Reovery (H010-H129) Or (H131-H135)
Quantity Tons:	0.084
Waste Quantity:	20
Quantity Unit:	G
Additional Code 1:	Not reported
Additional Code 2:	Not reported
Additional Code 3:	Not reported
Additional Code 4:	Not reported
Additional Code 5:	Not reported

Additional Info:

Year:	2014
Gen EPA ID:	CAL000230511
Shipment Date:	20141219
Creation Date:	6/25/2015 22:15:29
Receipt Date:	20141224
Manifest ID:	004610178SKS
Trans EPA ID:	TXR000081205
Trans Name:	SAFETY-KLEEN SYSTEMS INC
Trans 2 EPA ID:	Not reported
Trans 2 Name:	Not reported
TSDF EPA ID:	CAT000613976
Trans Name:	SAFETY-KLEEN SYSTEMS INC
TSDF Alt EPA ID:	Not reported
TSDF Alt Name:	Not reported
Waste Code Description:	134 - Aqueous solution with <10% total organic residues
RCRA Code:	Not reported
Meth Code:	H141 - Storage, Bulking, And/Or Transfer Off Site--No Treatment/Reovery (H010-H129) Or (H131-H135)
Quantity Tons:	0.063
Waste Quantity:	15
Quantity Unit:	G
Additional Code 1:	Not reported
Additional Code 2:	Not reported
Additional Code 3:	Not reported
Additional Code 4:	Not reported
Additional Code 5:	Not reported
Shipment Date:	20141003
Creation Date:	2/13/2015 22:15:12
Receipt Date:	20141008
Manifest ID:	004664356SKS
Trans EPA ID:	TXR000081205
Trans Name:	SAFETY-KLEEN SYSTEMS INC
Trans 2 EPA ID:	Not reported
Trans 2 Name:	Not reported
TSDF EPA ID:	CAT000613976
Trans Name:	SAFETY-KLEEN SYSTEMS INC
TSDF Alt EPA ID:	Not reported
TSDF Alt Name:	Not reported

ACCURATE FLO & MOTION (Continued) **S113114911**

Waste Code Description:	134 - Aqueous solution with <10% total organic residues
RCRA Code:	Not reported
Meth Code:	H141 - Storage, Bulking, And/Or Transfer Off Site--No Treatment/Reovery (H010-H129) Or (H131-H135)
Quantity Tons:	0.063
Waste Quantity:	15
Quantity Unit:	G
Additional Code 1:	Not reported
Additional Code 2:	Not reported
Additional Code 3:	Not reported
Additional Code 4:	Not reported
Additional Code 5:	Not reported
Shipment Date:	20140711
Creation Date:	12/11/2014 22:14:52
Receipt Date:	20140716
Manifest ID:	007531421FLE
Trans EPA ID:	TXR000081205
Trans Name:	SAFETY-KLEEN SYSTEMS INC
Trans 2 EPA ID:	Not reported
Trans 2 Name:	Not reported
TSDF EPA ID:	CAT000613976
Trans Name:	SAFETY-KLEEN SYSTEMS INC
TSDF Alt EPA ID:	Not reported
TSDF Alt Name:	Not reported
Waste Code Description:	134 - Aqueous solution with <10% total organic residues
RCRA Code:	Not reported
Meth Code:	H141 - Storage, Bulking, And/Or Transfer Off Site--No Treatment/Reovery (H010-H129) Or (H131-H135)
Quantity Tons:	0.084
Waste Quantity:	20
Quantity Unit:	G
Additional Code 1:	Not reported
Additional Code 2:	Not reported
Additional Code 3:	Not reported
Additional Code 4:	Not reported
Additional Code 5:	Not reported
Shipment Date:	20140411
Creation Date:	8/19/2014 22:15:10
Receipt Date:	20140416
Manifest ID:	007528657FLE
Trans EPA ID:	TXR000081205
Trans Name:	SAFETY-KLEEN SYSTEMS INC
Trans 2 EPA ID:	Not reported
Trans 2 Name:	Not reported
TSDF EPA ID:	CAT000613893
Trans Name:	SAFETY-KLEEN SYSTEMS INC
TSDF Alt EPA ID:	Not reported
TSDF Alt Name:	Not reported
Waste Code Description:	134 - Aqueous solution with <10% total organic residues
RCRA Code:	Not reported
Meth Code:	H141 - Storage, Bulking, And/Or Transfer Off Site--No Treatment/Reovery (H010-H129) Or (H131-H135)
Quantity Tons:	0.084
Waste Quantity:	20
Quantity Unit:	G

ACCURATE FLO & MOTION (Continued) **S113114911**

Additional Code 1:	Not reported
Additional Code 2:	Not reported
Additional Code 3:	Not reported
Additional Code 4:	Not reported
Additional Code 5:	Not reported
Shipment Date:	20140131
Creation Date:	6/13/2014 22:15:06
Receipt Date:	20140207
Manifest ID:	004030152SKS
Trans EPA ID:	TXR000081205
Trans Name:	SAFETY-KLEEN SYSTEMS INC
Trans 2 EPA ID:	Not reported
Trans 2 Name:	Not reported
TSDF EPA ID:	CAT000613893
Trans Name:	SAFETY-KLEEN SYSTEMS INC
TSDF Alt EPA ID:	Not reported
TSDF Alt Name:	Not reported
Waste Code Description:	134 - Aqueous solution with <10% total organic residues
RCRA Code:	Not reported
Meth Code:	H141 - Storage, Bulking, And/Or Transfer Off Site--No Treatment/Reovery (H010-H129) Or (H131-H135)
Quantity Tons:	0.084
Waste Quantity:	20
Quantity Unit:	G
Additional Code 1:	Not reported
Additional Code 2:	Not reported
Additional Code 3:	Not reported
Additional Code 4:	Not reported
Additional Code 5:	Not reported

Additional Info:

Year:	2005
Gen EPA ID:	CAL000230511
Shipment Date:	20051101
Creation Date:	7/12/2006 18:30:47
Receipt Date:	20051108
Manifest ID:	24741494
Trans EPA ID:	TXR000050930
Trans Name:	SAFETY-KLEEN SYSTEMS INC
Trans 2 EPA ID:	Not reported
Trans 2 Name:	Not reported
TSDF EPA ID:	CAT000613976
Trans Name:	SAFETY-KLEEN SYSTEMS INC
TSDF Alt EPA ID:	CAT000613976
TSDF Alt Name:	Not reported
Waste Code Description:	213 - Hydrocarbon solvents (benzene, hexane, Stoddard, etc.
RCRA Code:	D039
Meth Code:	H01 - Transfer Station
Quantity Tons:	0.04587
Waste Quantity:	11
Quantity Unit:	G
Additional Code 1:	Not reported
Additional Code 2:	Not reported
Additional Code 3:	Not reported
Additional Code 4:	Not reported

ACCURATE FLO & MOTION (Continued) **S113114911**

Additional Code 5:	Not reported
Shipment Date:	20050815
Creation Date:	1/13/2006 15:15:13
Receipt Date:	20050902
Manifest ID:	23670160
Trans EPA ID:	TXR000050930
Trans Name:	SAFETY-KLEEN SYSTEMS INC
Trans 2 EPA ID:	Not reported
Trans 2 Name:	Not reported
TSDF EPA ID:	CAT000613976
Trans Name:	SAFETY-KLEEN SYSTEMS INC
TSDF Alt EPA ID:	CAT000613976
TSDF Alt Name:	Not reported
Waste Code Description:	213 - Hydrocarbon solvents (benzene, hexane, Stoddard, etc.
RCRA Code:	D039
Meth Code:	H01 - Transfer Station
Quantity Tons:	0.04587
Waste Quantity:	11
Quantity Unit:	G
Additional Code 1:	Not reported
Additional Code 2:	Not reported
Additional Code 3:	Not reported
Additional Code 4:	Not reported
Additional Code 5:	Not reported
Shipment Date:	20050601
Creation Date:	9/15/2005 18:32:02
Receipt Date:	20050613
Manifest ID:	24498641
Trans EPA ID:	TXR000050930
Trans Name:	SAFETY-KLEEN SYSTEMS INC
Trans 2 EPA ID:	Not reported
Trans 2 Name:	Not reported
TSDF EPA ID:	CAT000613976
Trans Name:	SAFETY-KLEEN SYSTEMS INC
TSDF Alt EPA ID:	CAT000613976
TSDF Alt Name:	Not reported
Waste Code Description:	213 - Hydrocarbon solvents (benzene, hexane, Stoddard, etc.
RCRA Code:	D039
Meth Code:	H01 - Transfer Station
Quantity Tons:	0.04587
Waste Quantity:	11
Quantity Unit:	G
Additional Code 1:	Not reported
Additional Code 2:	Not reported
Additional Code 3:	Not reported
Additional Code 4:	Not reported
Additional Code 5:	Not reported
Shipment Date:	20050318
Creation Date:	5/20/2005 9:34:13
Receipt Date:	Not reported
Manifest ID:	23668775
Trans EPA ID:	TXR000050930
Trans Name:	SAFETY-KLEEN SYSTEMS INC
Trans 2 EPA ID:	Not reported

ACCURATE FLO & MOTION (Continued) **S113114911**

Trans 2 Name:	Not reported
TSDF EPA ID:	CAT000613976
Trans Name:	SAFETY-KLEEN SYSTEMS INC
TSDF Alt EPA ID:	Not reported
TSDF Alt Name:	Not reported
Waste Code Description:	213 - Hydrocarbon solvents (benzene, hexane, Stoddard, etc.
RCRA Code:	D039
Meth Code:	- Not reported
Quantity Tons:	0.04587
Waste Quantity:	11
Quantity Unit:	G
Additional Code 1:	Not reported
Additional Code 2:	Not reported
Additional Code 3:	Not reported
Additional Code 4:	Not reported
Additional Code 5:	Not reported

Shipment Date:	20050104
Creation Date:	4/20/2006 18:30:56
Receipt Date:	20050111
Manifest ID:	23633538
Trans EPA ID:	TXR000050930
Trans Name:	SAFETY-KLEEN SYSTEMS INC
Trans 2 EPA ID:	Not reported
Trans 2 Name:	Not reported
TSDF EPA ID:	CAT000613976
Trans Name:	SAFETY-KLEEN SYSTEMS INC
TSDF Alt EPA ID:	CAT000613976
TSDF Alt Name:	Not reported
Waste Code Description:	213 - Hydrocarbon solvents (benzene, hexane, Stoddard, etc.
RCRA Code:	D039
Meth Code:	H01 - Transfer Station
Quantity Tons:	0.04587
Waste Quantity:	11
Quantity Unit:	G
Additional Code 1:	Not reported
Additional Code 2:	Not reported
Additional Code 3:	Not reported
Additional Code 4:	Not reported
Additional Code 5:	Not reported

Additional Info:

Year:	2016
Gen EPA ID:	CAL000230511

Shipment Date:	20151125
Creation Date:	6/10/2016 18:32:50
Receipt Date:	20151201
Manifest ID:	005165136SKS
Trans EPA ID:	TXR000081205
Trans Name:	SAFETY-KLEEN SYSTEMS INC
Trans 2 EPA ID:	Not reported
Trans 2 Name:	Not reported
TSDF EPA ID:	CAT000613976
Trans Name:	SAFETY-KLEEN SYSTEMS INC
TSDF Alt EPA ID:	Not reported
TSDF Alt Name:	Not reported

ACCURATE FLO & MOTION (Continued) **S113114911**

Waste Code Description:	134 - Aqueous solution with <10% total organic residues
RCRA Code:	Not reported
Meth Code:	H141 - Storage, Bulking, And/Or Transfer Off Site--No Treatment/Reovery (H010-H129) Or (H131-H135)
Quantity Tons:	0.063
Waste Quantity:	15
Quantity Unit:	G
Additional Code 1:	Not reported
Additional Code 2:	Not reported
Additional Code 3:	Not reported
Additional Code 4:	Not reported
Additional Code 5:	Not reported
Shipment Date:	20150904
Creation Date:	2/26/2016 22:15:47
Receipt Date:	20150916
Manifest ID:	004972660SKS
Trans EPA ID:	TXR000081205
Trans Name:	SAFETY-KLEEN SYSTEMS INC
Trans 2 EPA ID:	Not reported
Trans 2 Name:	Not reported
TSDF EPA ID:	CAT000613976
Trans Name:	SAFETY-KLEEN SYSTEMS INC
TSDF Alt EPA ID:	Not reported
TSDF Alt Name:	Not reported
Waste Code Description:	134 - Aqueous solution with <10% total organic residues
RCRA Code:	Not reported
Meth Code:	H141 - Storage, Bulking, And/Or Transfer Off Site--No Treatment/Reovery (H010-H129) Or (H131-H135)
Quantity Tons:	0.063
Waste Quantity:	15
Quantity Unit:	G
Additional Code 1:	Not reported
Additional Code 2:	Not reported
Additional Code 3:	Not reported
Additional Code 4:	Not reported
Additional Code 5:	Not reported
Shipment Date:	20150612
Creation Date:	1/19/2016 22:15:27
Receipt Date:	20150617
Manifest ID:	004932126SKS
Trans EPA ID:	TXR000081205
Trans Name:	SAFETY-KLEEN SYSTEMS INC
Trans 2 EPA ID:	Not reported
Trans 2 Name:	Not reported
TSDF EPA ID:	CAT000613976
Trans Name:	SAFETY-KLEEN SYSTEMS INC
TSDF Alt EPA ID:	Not reported
TSDF Alt Name:	Not reported
Waste Code Description:	134 - Aqueous solution with <10% total organic residues
RCRA Code:	Not reported
Meth Code:	H141 - Storage, Bulking, And/Or Transfer Off Site--No Treatment/Reovery (H010-H129) Or (H131-H135)
Quantity Tons:	0.042
Waste Quantity:	10
Quantity Unit:	G

ACCURATE FLO & MOTION (Continued) **S113114911**

Additional Code 1:	Not reported
Additional Code 2:	Not reported
Additional Code 3:	Not reported
Additional Code 4:	Not reported
Additional Code 5:	Not reported
Shipment Date:	20150318
Creation Date:	8/6/2015 22:15:06
Receipt Date:	20150325
Manifest ID:	004646647SKS
Trans EPA ID:	TXR000081205
Trans Name:	SAFETY-KLEEN SYSTEMS INC
Trans 2 EPA ID:	Not reported
Trans 2 Name:	Not reported
TSDF EPA ID:	CAT000613976
Trans Name:	SAFETY-KLEEN SYSTEMS INC
TSDF Alt EPA ID:	Not reported
TSDF Alt Name:	Not reported
Waste Code Description:	134 - Aqueous solution with <10% total organic residues
RCRA Code:	Not reported
Meth Code:	H141 - Storage, Bulking, And/Or Transfer Off Site--No Treatment/Reovery (H010-H129) Or (H131-H135)
Quantity Tons:	0.042
Waste Quantity:	10
Quantity Unit:	G
Additional Code 1:	Not reported
Additional Code 2:	Not reported
Additional Code 3:	Not reported
Additional Code 4:	Not reported
Additional Code 5:	Not reported

Additional Info:

Year:	2011
Gen EPA ID:	CAL000230511
Shipment Date:	20111013
Creation Date:	3/26/2012 20:30:13
Receipt Date:	20111019
Manifest ID:	002791558SKS
Trans EPA ID:	TXR000050930
Trans Name:	SAFETY-KLEEN SYSTEMS INC
Trans 2 EPA ID:	Not reported
Trans 2 Name:	Not reported
TSDF EPA ID:	CAT000613893
Trans Name:	SAFETY-KLEEN SYSTEMS INC
TSDF Alt EPA ID:	Not reported
TSDF Alt Name:	Not reported
Waste Code Description:	134 - Aqueous solution with <10% total organic residues
RCRA Code:	Not reported
Meth Code:	H141 - Storage, Bulking, And/Or Transfer Off Site--No Treatment/Reovery (H010-H129) Or (H131-H135)
Quantity Tons:	0.042
Waste Quantity:	10
Quantity Unit:	G
Additional Code 1:	Not reported
Additional Code 2:	Not reported
Additional Code 3:	Not reported

ACCURATE FLO & MOTION (Continued) **S113114911**

Additional Code 4:	Not reported
Additional Code 5:	Not reported
Shipment Date:	20110914
Creation Date:	3/22/2012 20:30:11
Receipt Date:	20110921
Manifest ID:	002900624SKS
Trans EPA ID:	TXR000050930
Trans Name:	SAFETY-KLEEN SYSTEMS INC
Trans 2 EPA ID:	Not reported
Trans 2 Name:	Not reported
TSDF EPA ID:	CAT000613893
Trans Name:	SAFETY-KLEEN SYSTEMS INC
TSDF Alt EPA ID:	Not reported
TSDF Alt Name:	Not reported
Waste Code Description:	213 - Hydrocarbon solvents (benzene, hexane, Stoddard, etc.
RCRA Code:	D039
Meth Code:	H141 - Storage, Bulking, And/Or Transfer Off Site--No Treatment/Reovery (H010-H129) Or (H131-H135)
Quantity Tons:	0.0417
Waste Quantity:	10
Quantity Unit:	G
Additional Code 1:	Not reported
Additional Code 2:	Not reported
Additional Code 3:	Not reported
Additional Code 4:	Not reported
Additional Code 5:	Not reported
Shipment Date:	20110523
Creation Date:	10/22/2011 18:30:13
Receipt Date:	20110606
Manifest ID:	003607538FLE
Trans EPA ID:	TXR000050930
Trans Name:	SAFETY-KLEEN SYSTEMS INC
Trans 2 EPA ID:	Not reported
Trans 2 Name:	Not reported
TSDF EPA ID:	CAT000613976
Trans Name:	SAFETY-KLEEN SYSTEMS INC
TSDF Alt EPA ID:	Not reported
TSDF Alt Name:	Not reported
Waste Code Description:	213 - Hydrocarbon solvents (benzene, hexane, Stoddard, etc.
RCRA Code:	D039
Meth Code:	H141 - Storage, Bulking, And/Or Transfer Off Site--No Treatment/Reovery (H010-H129) Or (H131-H135)
Quantity Tons:	0.06255
Waste Quantity:	15
Quantity Unit:	G
Additional Code 1:	Not reported
Additional Code 2:	Not reported
Additional Code 3:	Not reported
Additional Code 4:	Not reported
Additional Code 5:	Not reported
Shipment Date:	20110225
Creation Date:	7/14/2011 18:30:40
Receipt Date:	20110307
Manifest ID:	003596425FLE

ACCURATE FLO & MOTION (Continued) **S113114911**

Trans EPA ID:	TXR000050930
Trans Name:	SAFETY-KLEEN SYSTEMS INC
Trans 2 EPA ID:	Not reported
Trans 2 Name:	Not reported
TSDF EPA ID:	CAT000613976
Trans Name:	SAFETY-KLEEN SYSTEMS INC
TSDF Alt EPA ID:	Not reported
TSDF Alt Name:	Not reported
Waste Code Description:	213 - Hydrocarbon solvents (benzene, hexane, Stoddard, etc.
RCRA Code:	D039
Meth Code:	H141 - Storage, Bulking, And/Or Transfer Off Site--No Treatment/Reovery (H010-H129) Or (H131-H135)
Quantity Tons:	Not reported
Waste Quantity:	Not reported
Quantity Unit:	G
Additional Code 1:	Not reported
Additional Code 2:	Not reported
Additional Code 3:	Not reported
Additional Code 4:	Not reported
Additional Code 5:	Not reported

Additional Info:

Year:	2006
Gen EPA ID:	CAL000230511
Shipment Date:	20061229
Creation Date:	4/19/2007 18:31:38
Receipt Date:	20070105
Manifest ID:	000305669SKS
Trans EPA ID:	TXR000050930
Trans Name:	SAFETY-KLEEN SYSTEMS INC
Trans 2 EPA ID:	Not reported
Trans 2 Name:	Not reported
TSDF EPA ID:	CAT000613976
Trans Name:	SAFETY-KLEEN SYSTEMS INC
TSDF Alt EPA ID:	Not reported
TSDF Alt Name:	Not reported
Waste Code Description:	213 - Hydrocarbon solvents (benzene, hexane, Stoddard, etc.
RCRA Code:	D039
Meth Code:	H141 - Storage, Bulking, And/Or Transfer Off Site--No Treatment/Reovery (H010-H129) Or (H131-H135)
Quantity Tons:	0.0417
Waste Quantity:	10
Quantity Unit:	G
Additional Code 1:	Not reported
Additional Code 2:	Not reported
Additional Code 3:	Not reported
Additional Code 4:	Not reported
Additional Code 5:	Not reported
Shipment Date:	20061005
Creation Date:	4/19/2007 18:30:43
Receipt Date:	20061019
Manifest ID:	000829037JJK
Trans EPA ID:	TXR000050930
Trans Name:	SAFETY-KLEEN SYSTEMS INC
Trans 2 EPA ID:	Not reported

ACCURATE FLO & MOTION (Continued) **S113114911**

Trans 2 Name:	Not reported
TSDF EPA ID:	CAT000613976
Trans Name:	SAFETY-KLEEN SYSTEMS INC 708805
TSDF Alt EPA ID:	Not reported
TSDF Alt Name:	Not reported
Waste Code Description:	213 - Hydrocarbon solvents (benzene, hexane, Stoddard, etc.
RCRA Code:	D039
Meth Code:	H141 - Storage, Bulking, And/Or Transfer Off Site--No Treatment/Reovery (H010-H129) Or (H131-H135)
Quantity Tons:	0.0417
Waste Quantity:	10
Quantity Unit:	G
Additional Code 1:	Not reported
Additional Code 2:	Not reported
Additional Code 3:	Not reported
Additional Code 4:	Not reported
Additional Code 5:	Not reported

Shipment Date:	20060714
Creation Date:	10/5/2006 18:31:29
Receipt Date:	20060721
Manifest ID:	25002774
Trans EPA ID:	TXR000050930
Trans Name:	SAFETY KLEEN SYSTEMS INC
Trans 2 EPA ID:	Not reported
Trans 2 Name:	Not reported
TSDF EPA ID:	CAT000613976
Trans Name:	SAFETY KLEEN SYSTEMS INC
TSDF Alt EPA ID:	CAT000613976
TSDF Alt Name:	Not reported
Waste Code Description:	213 - Hydrocarbon solvents (benzene, hexane, Stoddard, etc.
RCRA Code:	D039
Meth Code:	H01 - Transfer Station
Quantity Tons:	0.0417
Waste Quantity:	10
Quantity Unit:	G
Additional Code 1:	Not reported
Additional Code 2:	Not reported
Additional Code 3:	Not reported
Additional Code 4:	Not reported
Additional Code 5:	Not reported

Shipment Date:	20060417
Creation Date:	8/24/2006 18:31:31
Receipt Date:	20060509
Manifest ID:	24618948
Trans EPA ID:	TXR000050930
Trans Name:	SAFETY KLEEN SYSTEMS INC
Trans 2 EPA ID:	Not reported
Trans 2 Name:	Not reported
TSDF EPA ID:	CAT000613976
Trans Name:	SAFETY KLEEN SYSTEMS INC
TSDF Alt EPA ID:	CAT000613976
TSDF Alt Name:	Not reported
Waste Code Description:	213 - Hydrocarbon solvents (benzene, hexane, Stoddard, etc.
RCRA Code:	D039
Meth Code:	H01 - Transfer Station

ACCURATE FLO & MOTION (Continued) **S113114911**

Quantity Tons:	0.0417
Waste Quantity:	10
Quantity Unit:	G
Additional Code 1:	Not reported
Additional Code 2:	Not reported
Additional Code 3:	Not reported
Additional Code 4:	Not reported
Additional Code 5:	Not reported
Shipment Date:	20060124
Creation Date:	5/5/2006 18:30:35
Receipt Date:	20060130
Manifest ID:	24607637
Trans EPA ID:	TXR000050930
Trans Name:	SAFETY-KLEEN SYSTEMS INC
Trans 2 EPA ID:	Not reported
Trans 2 Name:	Not reported
TSDF EPA ID:	CAT000613976
Trans Name:	SAFETY-KLEEN SYSTEMS INC
TSDF Alt EPA ID:	CAT000613976
TSDF Alt Name:	Not reported
Waste Code Description:	213 - Hydrocarbon solvents (benzene, hexane, Stoddard, etc.
RCRA Code:	D039
Meth Code:	H01 - Transfer Station
Quantity Tons:	0.04587
Waste Quantity:	11
Quantity Unit:	G
Additional Code 1:	Not reported
Additional Code 2:	Not reported
Additional Code 3:	Not reported
Additional Code 4:	Not reported
Additional Code 5:	Not reported

Additional Info:

Year:	2008
Gen EPA ID:	CAL000230511
Shipment Date:	20081030
Creation Date:	3/30/2009 18:30:08
Receipt Date:	20081110
Manifest ID:	001462846SKS
Trans EPA ID:	TXR000050930
Trans Name:	SAFETY-KLEEN SYSTEMS INC
Trans 2 EPA ID:	Not reported
Trans 2 Name:	Not reported
TSDF EPA ID:	CAT000613976
Trans Name:	SAFETY-KLEEN SYSTEMS INC
TSDF Alt EPA ID:	Not reported
TSDF Alt Name:	Not reported
Waste Code Description:	213 - Hydrocarbon solvents (benzene, hexane, Stoddard, etc.
RCRA Code:	D039
Meth Code:	H141 - Storage, Bulking, And/Or Transfer Off Site--No Treatment/Reovery (H010-H129) Or (H131-H135)
Quantity Tons:	0.0417
Waste Quantity:	10
Quantity Unit:	G
Additional Code 1:	Not reported

ACCURATE FLO & MOTION (Continued) **S113114911**

Additional Code 2:	Not reported
Additional Code 3:	Not reported
Additional Code 4:	Not reported
Additional Code 5:	Not reported
Shipment Date:	20080808
Creation Date:	12/11/2008 18:30:44
Receipt Date:	20080818
Manifest ID:	001255359SKS
Trans EPA ID:	TXR000050930
Trans Name:	SAFETY-KLEEN SYSTEMS INC
Trans 2 EPA ID:	Not reported
Trans 2 Name:	Not reported
TSDF EPA ID:	CAT000613976
Trans Name:	SAFETY-KLEEN SYSTEMS INC
TSDF Alt EPA ID:	Not reported
TSDF Alt Name:	Not reported
Waste Code Description:	213 - Hydrocarbon solvents (benzene, hexane, Stoddard, etc.
RCRA Code:	D039
Meth Code:	H141 - Storage, Bulking, And/Or Transfer Off Site--No Treatment/Reovery (H010-H129) Or (H131-H135)
Quantity Tons:	0.0417
Waste Quantity:	10
Quantity Unit:	G
Additional Code 1:	Not reported
Additional Code 2:	Not reported
Additional Code 3:	Not reported
Additional Code 4:	Not reported
Additional Code 5:	Not reported
Shipment Date:	20080515
Creation Date:	10/8/2008 18:30:08
Receipt Date:	20080528
Manifest ID:	001109915SKS
Trans EPA ID:	TXR000050930
Trans Name:	SAFETY-KLEEN SYSTEMS INC
Trans 2 EPA ID:	Not reported
Trans 2 Name:	Not reported
TSDF EPA ID:	CAT000613976
Trans Name:	SAFETY-KLEEN SYSTEMS INC
TSDF Alt EPA ID:	Not reported
TSDF Alt Name:	Not reported
Waste Code Description:	213 - Hydrocarbon solvents (benzene, hexane, Stoddard, etc.
RCRA Code:	D039
Meth Code:	H141 - Storage, Bulking, And/Or Transfer Off Site--No Treatment/Reovery (H010-H129) Or (H131-H135)
Quantity Tons:	0.0417
Waste Quantity:	10
Quantity Unit:	G
Additional Code 1:	Not reported
Additional Code 2:	Not reported
Additional Code 3:	Not reported
Additional Code 4:	Not reported
Additional Code 5:	Not reported
Shipment Date:	20080219
Creation Date:	7/22/2008 18:30:37

ACCURATE FLO & MOTION (Continued) **S113114911**

Receipt Date:	20080228
Manifest ID:	000990890SKS
Trans EPA ID:	TXR000050930
Trans Name:	SAFETY-KLEEN SYSTEMS INC
Trans 2 EPA ID:	Not reported
Trans 2 Name:	Not reported
TSDF EPA ID:	CAT000613976
Trans Name:	SAFETY-KLEEN SYSTEMS INC
TSDF Alt EPA ID:	Not reported
TSDF Alt Name:	Not reported
Waste Code Description:	213 - Hydrocarbon solvents (benzene, hexane, Stoddard, etc.
RCRA Code:	D039
Meth Code:	H141 - Storage, Bulking, And/Or Transfer Off Site--No Treatment/Reovery (H010-H129) Or (H131-H135)
Quantity Tons:	0.0417
Waste Quantity:	10
Quantity Unit:	G
Additional Code 1:	Not reported
Additional Code 2:	Not reported
Additional Code 3:	Not reported
Additional Code 4:	Not reported
Additional Code 5:	Not reported

Additional Info:

Year:	2015
Gen EPA ID:	CAL000230511
Shipment Date:	20151125
Creation Date:	6/10/2016 18:32:50
Receipt Date:	20151201
Manifest ID:	005165136SKS
Trans EPA ID:	TXR000081205
Trans Name:	SAFETY-KLEEN SYSTEMS INC
Trans 2 EPA ID:	Not reported
Trans 2 Name:	Not reported
TSDF EPA ID:	CAT000613976
Trans Name:	SAFETY-KLEEN SYSTEMS INC
TSDF Alt EPA ID:	Not reported
TSDF Alt Name:	Not reported
Waste Code Description:	134 - Aqueous solution with <10% total organic residues
RCRA Code:	Not reported
Meth Code:	H141 - Storage, Bulking, And/Or Transfer Off Site--No Treatment/Reovery (H010-H129) Or (H131-H135)
Quantity Tons:	0.063
Waste Quantity:	15
Quantity Unit:	G
Additional Code 1:	Not reported
Additional Code 2:	Not reported
Additional Code 3:	Not reported
Additional Code 4:	Not reported
Additional Code 5:	Not reported
Shipment Date:	20150904
Creation Date:	2/26/2016 22:15:47
Receipt Date:	20150916
Manifest ID:	004972660SKS
Trans EPA ID:	TXR000081205

ACCURATE FLO & MOTION (Continued) **S113114911**

Trans Name:	SAFETY-KLEEN SYSTEMS INC
Trans 2 EPA ID:	Not reported
Trans 2 Name:	Not reported
TSDF EPA ID:	CAT000613976
Trans Name:	SAFETY-KLEEN SYSTEMS INC
TSDF Alt EPA ID:	Not reported
TSDF Alt Name:	Not reported
Waste Code Description:	134 - Aqueous solution with <10% total organic residues
RCRA Code:	Not reported
Meth Code:	H141 - Storage, Bulking, And/Or Transfer Off Site--No Treatment/Reovery (H010-H129) Or (H131-H135)
Quantity Tons:	0.063
Waste Quantity:	15
Quantity Unit:	G
Additional Code 1:	Not reported
Additional Code 2:	Not reported
Additional Code 3:	Not reported
Additional Code 4:	Not reported
Additional Code 5:	Not reported
Shipment Date:	20150612
Creation Date:	1/19/2016 22:15:27
Receipt Date:	20150617
Manifest ID:	004932126SKS
Trans EPA ID:	TXR000081205
Trans Name:	SAFETY-KLEEN SYSTEMS INC
Trans 2 EPA ID:	Not reported
Trans 2 Name:	Not reported
TSDF EPA ID:	CAT000613976
Trans Name:	SAFETY-KLEEN SYSTEMS INC
TSDF Alt EPA ID:	Not reported
TSDF Alt Name:	Not reported
Waste Code Description:	134 - Aqueous solution with <10% total organic residues
RCRA Code:	Not reported
Meth Code:	H141 - Storage, Bulking, And/Or Transfer Off Site--No Treatment/Reovery (H010-H129) Or (H131-H135)
Quantity Tons:	0.042
Waste Quantity:	10
Quantity Unit:	G
Additional Code 1:	Not reported
Additional Code 2:	Not reported
Additional Code 3:	Not reported
Additional Code 4:	Not reported
Additional Code 5:	Not reported
Shipment Date:	20150318
Creation Date:	8/6/2015 22:15:06
Receipt Date:	20150325
Manifest ID:	004646647SKS
Trans EPA ID:	TXR000081205
Trans Name:	SAFETY-KLEEN SYSTEMS INC
Trans 2 EPA ID:	Not reported
Trans 2 Name:	Not reported
TSDF EPA ID:	CAT000613976
Trans Name:	SAFETY-KLEEN SYSTEMS INC
TSDF Alt EPA ID:	Not reported
TSDF Alt Name:	Not reported

ACCURATE FLO & MOTION (Continued) **S113114911**

Waste Code Description:	134 - Aqueous solution with <10% total organic residues
RCRA Code:	Not reported
Meth Code:	H141 - Storage, Bulking, And/Or Transfer Off Site--No Treatment/Reovery (H010-H129) Or (H131-H135)
Quantity Tons:	0.042
Waste Quantity:	10
Quantity Unit:	G
Additional Code 1:	Not reported
Additional Code 2:	Not reported
Additional Code 3:	Not reported
Additional Code 4:	Not reported
Additional Code 5:	Not reported

Additional Info:

Year:	2012
Gen EPA ID:	CAL000230511
Shipment Date:	20121203
Creation Date:	8/22/2013 22:15:07
Receipt Date:	20121206
Manifest ID:	003439346SKS
Trans EPA ID:	TXR000081205
Trans Name:	SAFETY-KLEEN SYSTEMS INC
Trans 2 EPA ID:	Not reported
Trans 2 Name:	Not reported
TSDF EPA ID:	CAT000613893
Trans Name:	SAFETY-KLEEN SYSTEMS INC
TSDF Alt EPA ID:	Not reported
TSDF Alt Name:	Not reported
Waste Code Description:	134 - Aqueous solution with <10% total organic residues
RCRA Code:	Not reported
Meth Code:	H141 - Storage, Bulking, And/Or Transfer Off Site--No Treatment/Reovery (H010-H129) Or (H131-H135)
Quantity Tons:	0.084
Waste Quantity:	20
Quantity Unit:	G
Additional Code 1:	Not reported
Additional Code 2:	Not reported
Additional Code 3:	Not reported
Additional Code 4:	Not reported
Additional Code 5:	Not reported
Shipment Date:	20120914
Creation Date:	8/21/2013 22:15:07
Receipt Date:	20120920
Manifest ID:	003419742SKS
Trans EPA ID:	TXR000081205
Trans Name:	SAFETY-KLEEN SYSTEMS
Trans 2 EPA ID:	Not reported
Trans 2 Name:	Not reported
TSDF EPA ID:	CAT000613893
Trans Name:	SAFETY-KLEEN SYSTEMS INC
TSDF Alt EPA ID:	Not reported
TSDF Alt Name:	Not reported
Waste Code Description:	134 - Aqueous solution with <10% total organic residues
RCRA Code:	Not reported
Meth Code:	H141 - Storage, Bulking, And/Or Transfer Off Site--No

ACCURATE FLO & MOTION (Continued) **S113114911**

	Treatment/Reovery (H010-H129) Or (H131-H135)
Quantity Tons:	0.084
Waste Quantity:	20
Quantity Unit:	G
Additional Code 1:	Not reported
Additional Code 2:	Not reported
Additional Code 3:	Not reported
Additional Code 4:	Not reported
Additional Code 5:	Not reported
Shipment Date:	20120618
Creation Date:	5/21/2013 22:15:15
Receipt Date:	20120621
Manifest ID:	003228635SKS
Trans EPA ID:	TXR000050930
Trans Name:	SAFETY-KLEEN SYSTEMS INC
Trans 2 EPA ID:	Not reported
Trans 2 Name:	Not reported
TSDF EPA ID:	CAT000613893
Trans Name:	SAFETY-KLEEN SYSTEMS INC
TSDF Alt EPA ID:	Not reported
TSDF Alt Name:	Not reported
Waste Code Description:	134 - Aqueous solution with <10% total organic residues
RCRA Code:	Not reported
Meth Code:	H141 - Storage, Bulking, And/Or Transfer Off Site--No Treatment/Reovery (H010-H129) Or (H131-H135)
Quantity Tons:	0.084
Waste Quantity:	20
Quantity Unit:	G
Additional Code 1:	Not reported
Additional Code 2:	Not reported
Additional Code 3:	Not reported
Additional Code 4:	Not reported
Additional Code 5:	Not reported
Shipment Date:	20120303
Creation Date:	10/15/2012 22:15:38
Receipt Date:	20120404
Manifest ID:	002746667SKS
Trans EPA ID:	TXR000050930
Trans Name:	SAFETY-KLEEN SYSTEMS INC
Trans 2 EPA ID:	Not reported
Trans 2 Name:	Not reported
TSDF EPA ID:	CAT000613893
Trans Name:	SAFETY-KLEEN SYSTEMS INC
TSDF Alt EPA ID:	Not reported
TSDF Alt Name:	Not reported
Waste Code Description:	134 - Aqueous solution with <10% total organic residues
RCRA Code:	Not reported
Meth Code:	H141 - Storage, Bulking, And/Or Transfer Off Site--No Treatment/Reovery (H010-H129) Or (H131-H135)
Quantity Tons:	0.084
Waste Quantity:	20
Quantity Unit:	G
Additional Code 1:	Not reported
Additional Code 2:	Not reported
Additional Code 3:	Not reported

ACCURATE FLO & MOTION (Continued) **S113114911**

Additional Code 4:	Not reported
Additional Code 5:	Not reported

Additional Info:

Year:	2010
Gen EPA ID:	CAL000230511
Shipment Date:	20101129
Creation Date:	4/22/2011 18:30:37
Receipt Date:	20101208
Manifest ID:	003673402FLE
Trans EPA ID:	TXR000050930
Trans Name:	SAFETY-KLEEN SYSTEMS INC
Trans 2 EPA ID:	Not reported
Trans 2 Name:	Not reported
TSDF EPA ID:	CAT000613976
Trans Name:	SAFETY-KLEEN SYSTEMS INC
TSDF Alt EPA ID:	Not reported
TSDF Alt Name:	Not reported
Waste Code Description:	213 - Hydrocarbon solvents (benzene, hexane, Stoddard, etc.
RCRA Code:	D039
Meth Code:	H141 - Storage, Bulking, And/Or Transfer Off Site--No Treatment/Reovery (H010-H129) Or (H131-H135)
Quantity Tons:	0.0417
Waste Quantity:	10
Quantity Unit:	G
Additional Code 1:	Not reported
Additional Code 2:	Not reported
Additional Code 3:	Not reported
Additional Code 4:	Not reported
Additional Code 5:	Not reported
Shipment Date:	20100907
Creation Date:	2/1/2011 18:30:18
Receipt Date:	20100914
Manifest ID:	000341685CEX
Trans EPA ID:	TXR000050930
Trans Name:	SAFETY-KLEEN SYSTEMS INC
Trans 2 EPA ID:	Not reported
Trans 2 Name:	Not reported
TSDF EPA ID:	CAT000613976
Trans Name:	SAFETY-KLEEN SYSTEMS INC
TSDF Alt EPA ID:	Not reported
TSDF Alt Name:	Not reported
Waste Code Description:	213 - Hydrocarbon solvents (benzene, hexane, Stoddard, etc.
RCRA Code:	D039
Meth Code:	H141 - Storage, Bulking, And/Or Transfer Off Site--No Treatment/Reovery (H010-H129) Or (H131-H135)
Quantity Tons:	0.0417
Waste Quantity:	10
Quantity Unit:	G
Additional Code 1:	Not reported
Additional Code 2:	Not reported
Additional Code 3:	Not reported
Additional Code 4:	Not reported
Additional Code 5:	Not reported

ACCURATE FLO & MOTION (Continued) **S113114911**

Shipment Date:	20100618
Creation Date:	1/24/2011 18:30:08
Receipt Date:	20100629
Manifest ID:	002341814SKS
Trans EPA ID:	TXR000050930
Trans Name:	SAFETY-KLEEN SYSTEMS INC
Trans 2 EPA ID:	Not reported
Trans 2 Name:	Not reported
TSDF EPA ID:	CAT000613976
Trans Name:	SAFETY-KLEEN SYSTEMS INC
TSDF Alt EPA ID:	Not reported
TSDF Alt Name:	Not reported
Waste Code Description:	213 - Hydrocarbon solvents (benzene, hexane, Stoddard, etc.
RCRA Code:	D039
Meth Code:	H141 - Storage, Bulking, And/Or Transfer Off Site--No Treatment/Reovery (H010-H129) Or (H131-H135)
Quantity Tons:	0.0417
Waste Quantity:	10
Quantity Unit:	G
Additional Code 1:	Not reported
Additional Code 2:	Not reported
Additional Code 3:	Not reported
Additional Code 4:	Not reported
Additional Code 5:	Not reported

Shipment Date:	20100330
Creation Date:	12/16/2010 18:30:09
Receipt Date:	20100416
Manifest ID:	001963424SKS
Trans EPA ID:	TXR000050930
Trans Name:	SAFETY-KLEEN SYSTEMS INC
Trans 2 EPA ID:	OKD981588791
Trans 2 Name:	TRIAD TRANSPORT INC
TSDF EPA ID:	CAT000613976
Trans Name:	SAFETY-KLEEN SYSTEMS INC
TSDF Alt EPA ID:	Not reported
TSDF Alt Name:	Not reported
Waste Code Description:	213 - Hydrocarbon solvents (benzene, hexane, Stoddard, etc.
RCRA Code:	D039
Meth Code:	H141 - Storage, Bulking, And/Or Transfer Off Site--No Treatment/Reovery (H010-H129) Or (H131-H135)
Quantity Tons:	0.0417
Waste Quantity:	10
Quantity Unit:	G
Additional Code 1:	Not reported
Additional Code 2:	Not reported
Additional Code 3:	Not reported
Additional Code 4:	Not reported
Additional Code 5:	Not reported

Additional Info:

Year:	2003
Gen EPA ID:	CAL000230511

Shipment Date:	20031126
Creation Date:	8/12/2004 8:09:46
Receipt Date:	20031211

ACCURATE FLO & MOTION (Continued) **S113114911**

Manifest ID:	22806357
Trans EPA ID:	TXR000050930
Trans Name:	SAFETY-KLEEN SYSTEMS INC
Trans 2 EPA ID:	Not reported
Trans 2 Name:	Not reported
TSDF EPA ID:	CAT000613976
Trans Name:	SAFETY KLEEN SYSTEMS INC
TSDF Alt EPA ID:	CAT000613976
TSDF Alt Name:	Not reported
Waste Code Description:	213 - Hydrocarbon solvents (benzene, hexane, Stoddard, etc.
RCRA Code:	D039
Meth Code:	H01 - Transfer Station
Quantity Tons:	0.04587
Waste Quantity:	11
Quantity Unit:	G
Additional Code 1:	Not reported
Additional Code 2:	Not reported
Additional Code 3:	Not reported
Additional Code 4:	Not reported
Additional Code 5:	Not reported

Shipment Date:	20030919
Creation Date:	8/3/2004 15:00:31
Receipt Date:	20030929
Manifest ID:	22517703
Trans EPA ID:	TXR000050930
Trans Name:	SAFETY-KLEEN SYSTEMS INC
Trans 2 EPA ID:	Not reported
Trans 2 Name:	Not reported
TSDF EPA ID:	CAT000613976
Trans Name:	SAFETY KLEEN SYSTEMS INC
TSDF Alt EPA ID:	CAT000613976
TSDF Alt Name:	Not reported
Waste Code Description:	213 - Hydrocarbon solvents (benzene, hexane, Stoddard, etc.
RCRA Code:	D039
Meth Code:	H01 - Transfer Station
Quantity Tons:	0.0417
Waste Quantity:	10
Quantity Unit:	G
Additional Code 1:	Not reported
Additional Code 2:	Not reported
Additional Code 3:	Not reported
Additional Code 4:	Not reported
Additional Code 5:	Not reported

Shipment Date:	20030623
Creation Date:	7/22/2004 8:36:14
Receipt Date:	20030702
Manifest ID:	22881256
Trans EPA ID:	TXR000050930
Trans Name:	Not reported
Trans 2 EPA ID:	Not reported
Trans 2 Name:	Not reported
TSDF EPA ID:	CAT000613976
Trans Name:	Not reported
TSDF Alt EPA ID:	CAT000613976
TSDF Alt Name:	Not reported

ACCURATE FLO & MOTION (Continued) **S113114911**

Waste Code Description:	213 - Hydrocarbon solvents (benzene, hexane, Stoddard, etc.
RCRA Code:	D039
Meth Code:	H01 - Transfer Station
Quantity Tons:	0.06255
Waste Quantity:	15
Quantity Unit:	G
Additional Code 1:	Not reported
Additional Code 2:	Not reported
Additional Code 3:	Not reported
Additional Code 4:	Not reported
Additional Code 5:	Not reported
Shipment Date:	20030407
Creation Date:	7/13/2003 18:31:11
Receipt Date:	20030416
Manifest ID:	22443718
Trans EPA ID:	TXR000050930
Trans Name:	Not reported
Trans 2 EPA ID:	Not reported
Trans 2 Name:	Not reported
TSDF EPA ID:	CAT000613976
Trans Name:	Not reported
TSDF Alt EPA ID:	CAT000613976
TSDF Alt Name:	Not reported
Waste Code Description:	213 - Hydrocarbon solvents (benzene, hexane, Stoddard, etc.
RCRA Code:	D039
Meth Code:	H01 - Transfer Station
Quantity Tons:	0.04587
Waste Quantity:	11
Quantity Unit:	G
Additional Code 1:	Not reported
Additional Code 2:	Not reported
Additional Code 3:	Not reported
Additional Code 4:	Not reported
Additional Code 5:	Not reported
Shipment Date:	20030318
Creation Date:	7/21/2005 18:31:13
Receipt Date:	20050329
Manifest ID:	23668775
Trans EPA ID:	TXR000050930
Trans Name:	SAFETY-KLEEN SYSTEMS INC
Trans 2 EPA ID:	Not reported
Trans 2 Name:	Not reported
TSDF EPA ID:	CAT000613976
Trans Name:	SAFETY-KLEEN SYSTEMS INC
TSDF Alt EPA ID:	CAT000613976
TSDF Alt Name:	Not reported
Waste Code Description:	213 - Hydrocarbon solvents (benzene, hexane, Stoddard, etc.
RCRA Code:	D039
Meth Code:	H01 - Transfer Station
Quantity Tons:	0.04587
Waste Quantity:	11
Quantity Unit:	G
Additional Code 1:	Not reported
Additional Code 2:	Not reported
Additional Code 3:	Not reported

ACCURATE FLO & MOTION (Continued) **S113114911**

Additional Code 4:	Not reported
Additional Code 5:	Not reported
Shipment Date:	20030120
Creation Date:	5/6/2003 18:31:20
Receipt Date:	20030128
Manifest ID:	22087833
Trans EPA ID:	TXR000050930
Trans Name:	Not reported
Trans 2 EPA ID:	Not reported
Trans 2 Name:	Not reported
TSDF EPA ID:	CAT000613976
Trans Name:	Not reported
TSDF Alt EPA ID:	CAT000613976
TSDF Alt Name:	Not reported
Waste Code Description:	213 - Hydrocarbon solvents (benzene, hexane, Stoddard, etc.
RCRA Code:	D039
Meth Code:	H01 - Transfer Station
Quantity Tons:	0.04587
Waste Quantity:	11
Quantity Unit:	G
Additional Code 1:	Not reported
Additional Code 2:	Not reported
Additional Code 3:	Not reported
Additional Code 4:	Not reported
Additional Code 5:	Not reported

Additional Info:

Year:	2002
Gen EPA ID:	CAL000230511
Shipment Date:	20021031
Creation Date:	2/21/2003 10:41:38
Receipt Date:	20021107
Manifest ID:	22145970
Trans EPA ID:	SCR000075150
Trans Name:	Not reported
Trans 2 EPA ID:	Not reported
Trans 2 Name:	Not reported
TSDF EPA ID:	CAT000613976
Trans Name:	Not reported
TSDF Alt EPA ID:	Not reported
TSDF Alt Name:	Not reported
Waste Code Description:	213 - Hydrocarbon solvents (benzene, hexane, Stoddard, etc.
RCRA Code:	D039
Meth Code:	H01 - Transfer Station
Quantity Tons:	0.04587
Waste Quantity:	11
Quantity Unit:	G
Additional Code 1:	Not reported
Additional Code 2:	Not reported
Additional Code 3:	Not reported
Additional Code 4:	Not reported
Additional Code 5:	Not reported
Shipment Date:	20020816
Creation Date:	3/14/2003 18:31:30

ACCURATE FLO & MOTION (Continued) **S113114911**

Receipt Date:	20020823
Manifest ID:	21933623
Trans EPA ID:	SCR000075150
Trans Name:	Not reported
Trans 2 EPA ID:	Not reported
Trans 2 Name:	Not reported
TSDF EPA ID:	CAT000613976
Trans Name:	Not reported
TSDF Alt EPA ID:	Not reported
TSDF Alt Name:	Not reported
Waste Code Description:	213 - Hydrocarbon solvents (benzene, hexane, Stoddard, etc.
RCRA Code:	D039
Meth Code:	H01 - Transfer Station
Quantity Tons:	0.04587
Waste Quantity:	11
Quantity Unit:	G
Additional Code 1:	Not reported
Additional Code 2:	Not reported
Additional Code 3:	Not reported
Additional Code 4:	Not reported
Additional Code 5:	Not reported

Additional Info:

Year:	2017
Gen EPA ID:	CAL000230511
Shipment Date:	20171016
Creation Date:	7/10/2018 18:30:24
Receipt Date:	20171025
Manifest ID:	006245895SKS
Trans EPA ID:	TXR000081205
Trans Name:	SAFETY-KLEEN SYSTEMS INC
Trans 2 EPA ID:	MAD039322250
Trans 2 Name:	CLEAN HARBORS ENVIRONMENTAL
TSDF EPA ID:	CAT000613976
Trans Name:	SAFETY-KLEEN SYSTEMS INC
TSDF Alt EPA ID:	Not reported
TSDF Alt Name:	Not reported
Waste Code Description:	134 - Aqueous solution with <10% total organic residues
RCRA Code:	Not reported
Meth Code:	H141 - Storage, Bulking, And/Or Transfer Off Site--No Treatment/Reovery (H010-H129) Or (H131-H135)
Quantity Tons:	0.063
Waste Quantity:	15
Quantity Unit:	G
Additional Code 1:	Not reported
Additional Code 2:	Not reported
Additional Code 3:	Not reported
Additional Code 4:	Not reported
Additional Code 5:	Not reported
Shipment Date:	20170727
Creation Date:	7/24/2018 18:30:51
Receipt Date:	20170801
Manifest ID:	006043130SKS
Trans EPA ID:	TXR000081205
Trans Name:	SAFETY-KLEEN SYSTEMS INC

ACCURATE FLO & MOTION (Continued) **S113114911**

Trans 2 EPA ID:	MAD039322250
Trans 2 Name:	CLEAN HARBORS
TSDF EPA ID:	CAT000613976
Trans Name:	SAFETY-KLEEN SYSTEMS INC
TSDF Alt EPA ID:	Not reported
TSDF Alt Name:	Not reported
Waste Code Description:	134 - Aqueous solution with <10% total organic residues
RCRA Code:	Not reported
Meth Code:	H141 - Storage, Bulking, And/Or Transfer Off Site--No Treatment/Reovery (H010-H129) Or (H131-H135)
Quantity Tons:	0.084
Waste Quantity:	20
Quantity Unit:	G
Additional Code 1:	Not reported
Additional Code 2:	Not reported
Additional Code 3:	Not reported
Additional Code 4:	Not reported
Additional Code 5:	Not reported
Shipment Date:	20170410
Creation Date:	5/12/2018 18:31:33
Receipt Date:	20170419
Manifest ID:	005795137SKS
Trans EPA ID:	TXR000081205
Trans Name:	SAFETY-KLEEN SYSTEMS INC
Trans 2 EPA ID:	MAD039322250
Trans 2 Name:	CLEAN HARBORS
TSDF EPA ID:	CAT000613976
Trans Name:	SAFETY-KLEEN SYSTEMS INC
TSDF Alt EPA ID:	Not reported
TSDF Alt Name:	Not reported
Waste Code Description:	134 - Aqueous solution with <10% total organic residues
RCRA Code:	Not reported
Meth Code:	H141 - Storage, Bulking, And/Or Transfer Off Site--No Treatment/Reovery (H010-H129) Or (H131-H135)
Quantity Tons:	0.042
Waste Quantity:	10
Quantity Unit:	G
Additional Code 1:	Not reported
Additional Code 2:	Not reported
Additional Code 3:	Not reported
Additional Code 4:	Not reported
Additional Code 5:	Not reported
Shipment Date:	20170117
Creation Date:	5/4/2018 18:31:04
Receipt Date:	20170125
Manifest ID:	005762646SKS
Trans EPA ID:	TXR000081205
Trans Name:	SAFETY-KLEEN SYSTEMS INC
Trans 2 EPA ID:	Not reported
Trans 2 Name:	Not reported
TSDF EPA ID:	CAT000613976
Trans Name:	SAFETY-KLEEN SYSTEMS INC
TSDF Alt EPA ID:	Not reported
TSDF Alt Name:	Not reported
Waste Code Description:	134 - Aqueous solution with <10% total organic residues

ACCURATE FLO & MOTION (Continued) **S113114911**

RCRA Code: Not reported
Meth Code: H141 - Storage, Bulking, And/Or Transfer Off Site--No Treatment/Reovery (H010-H129) Or (H131-H135)
Quantity Tons: 0.084
Waste Quantity: 20
Quantity Unit: G
Additional Code 1: Not reported
Additional Code 2: Not reported
Additional Code 3: Not reported
Additional Code 4: Not reported
Additional Code 5: Not reported

Additional Info:
Year: 2004
Gen EPA ID: CAL000230511

Shipment Date: 20041020
Creation Date: 12/31/2004 18:30:54
Receipt Date: 20041028
Manifest ID: 23720161
Trans EPA ID: TXR000050930
Trans Name: SAFETY-KLEEN SYSTEMS INC
Trans 2 EPA ID: Not reported
Trans 2 Name: Not reported
TSDF EPA ID: CAT000613976
Trans Name: SAFETY-KLEEN SYSTEMS INC
TSDF Alt EPA ID: CAT000613976
TSDF Alt Name: Not reported
Waste Code Description: 213 - Hydrocarbon solvents (benzene, hexane, Stoddard, etc.
RCRA Code: D039
Meth Code: H01 - Transfer Station
Quantity Tons: 0.04587
Waste Quantity: 11
Quantity Unit: G
Additional Code 1: Not reported
Additional Code 2: Not reported
Additional Code 3: Not reported
Additional Code 4: Not reported
Additional Code 5: Not reported

Shipment Date: 20040806
Creation Date: 1/4/2005 18:33:27
Receipt Date: 20040816
Manifest ID: 23708508
Trans EPA ID: TXR000050930
Trans Name: SAFETY-KLEEN SYSTEMS INC
Trans 2 EPA ID: Not reported
Trans 2 Name: Not reported
TSDF EPA ID: CAT000613976
Trans Name: SAFETY-KLEEN SYSTEMS INC
TSDF Alt EPA ID: CAT000613976
TSDF Alt Name: Not reported
Waste Code Description: 213 - Hydrocarbon solvents (benzene, hexane, Stoddard, etc.
RCRA Code: D039
Meth Code: H01 - Transfer Station
Quantity Tons: 0.04587
Waste Quantity: 11

ACCURATE FLO & MOTION (Continued) **S113114911**

Quantity Unit:	G
Additional Code 1:	Not reported
Additional Code 2:	Not reported
Additional Code 3:	Not reported
Additional Code 4:	Not reported
Additional Code 5:	Not reported
Shipment Date:	20040517
Creation Date:	10/29/2004 7:40:51
Receipt Date:	20040526
Manifest ID:	23501288
Trans EPA ID:	TXR000050930
Trans Name:	SAFETY-KLEEN SYSTEMS INC
Trans 2 EPA ID:	Not reported
Trans 2 Name:	Not reported
TSDF EPA ID:	CAT000613976
Trans Name:	SAFETY-KLEEN SYSTEMS INC
TSDF Alt EPA ID:	CAT000613976
TSDF Alt Name:	Not reported
Waste Code Description:	213 - Hydrocarbon solvents (benzene, hexane, Stoddard, etc.
RCRA Code:	D039
Meth Code:	H01 - Transfer Station
Quantity Tons:	0.04587
Waste Quantity:	11
Quantity Unit:	G
Additional Code 1:	Not reported
Additional Code 2:	Not reported
Additional Code 3:	Not reported
Additional Code 4:	Not reported
Additional Code 5:	Not reported
Shipment Date:	20040226
Creation Date:	1/5/2007 18:31:00
Receipt Date:	20040309
Manifest ID:	23471407
Trans EPA ID:	TXR000050930
Trans Name:	SAFETY-KLEEN SYSTEMS INC
Trans 2 EPA ID:	Not reported
Trans 2 Name:	Not reported
TSDF EPA ID:	CAT000613976
Trans Name:	SAFETY-KLEEN SYSTEMS INC
TSDF Alt EPA ID:	CAT000613976
TSDF Alt Name:	Not reported
Waste Code Description:	213 - Hydrocarbon solvents (benzene, hexane, Stoddard, etc.
RCRA Code:	D039
Meth Code:	H01 - Transfer Station
Quantity Tons:	0.04587
Waste Quantity:	11
Quantity Unit:	G
Additional Code 1:	Not reported
Additional Code 2:	Not reported
Additional Code 3:	Not reported
Additional Code 4:	Not reported
Additional Code 5:	Not reported

Additional Info:

Year:	2007

ACCURATE FLO & MOTION (Continued) **S113114911**

Gen EPA ID:	CAL000230511
Shipment Date:	20071126
Creation Date:	4/22/2008 18:30:23
Receipt Date:	20071206
Manifest ID:	000828014SKS
Trans EPA ID:	TXR000050930
Trans Name:	SAFETY-KLEEN SYSTEMS INC
Trans 2 EPA ID:	Not reported
Trans 2 Name:	Not reported
TSDF EPA ID:	CAT000613976
Trans Name:	SAFETY-KLEEN SYSTEMS INC
TSDF Alt EPA ID:	Not reported
TSDF Alt Name:	Not reported
Waste Code Description:	213 - Hydrocarbon solvents (benzene, hexane, Stoddard, etc.
RCRA Code:	D039
Meth Code:	H141 - Storage, Bulking, And/Or Transfer Off Site--No Treatment/Reovery (H010-H129) Or (H131-H135)
Quantity Tons:	0.0417
Waste Quantity:	10
Quantity Unit:	G
Additional Code 1:	Not reported
Additional Code 2:	Not reported
Additional Code 3:	Not reported
Additional Code 4:	Not reported
Additional Code 5:	Not reported
Shipment Date:	20070907
Creation Date:	2/5/2008 18:30:13
Receipt Date:	20070914
Manifest ID:	000859435SKS
Trans EPA ID:	TXR000050930
Trans Name:	SAFETY-KLEEN SYSTEMS INC
Trans 2 EPA ID:	Not reported
Trans 2 Name:	Not reported
TSDF EPA ID:	CAT000613976
Trans Name:	SAFETY-KLEEN SYSTEMS INC 708805
TSDF Alt EPA ID:	Not reported
TSDF Alt Name:	Not reported
Waste Code Description:	213 - Hydrocarbon solvents (benzene, hexane, Stoddard, etc.
RCRA Code:	D039
Meth Code:	H141 - Storage, Bulking, And/Or Transfer Off Site--No Treatment/Reovery (H010-H129) Or (H131-H135)
Quantity Tons:	0.0417
Waste Quantity:	10
Quantity Unit:	G
Additional Code 1:	Not reported
Additional Code 2:	Not reported
Additional Code 3:	Not reported
Additional Code 4:	Not reported
Additional Code 5:	Not reported
Shipment Date:	20070615
Creation Date:	12/28/2007 18:30:19
Receipt Date:	20070626
Manifest ID:	000339353SKS
Trans EPA ID:	TXR000050930

ACCURATE FLO & MOTION (Continued) **S113114911**

Trans Name:	SAFETY-KLEEN SYSTEMS INC
Trans 2 EPA ID:	Not reported
Trans 2 Name:	Not reported
TSDF EPA ID:	CAT000613976
Trans Name:	SAFETY-KLEEN SYSTEMS INC
TSDF Alt EPA ID:	Not reported
TSDF Alt Name:	Not reported
Waste Code Description:	213 - Hydrocarbon solvents (benzene, hexane, Stoddard, etc.
RCRA Code:	D039
Meth Code:	H141 - Storage, Bulking, And/Or Transfer Off Site--No Treatment/Reovery (H010-H129) Or (H131-H135)
Quantity Tons:	0.0417
Waste Quantity:	10
Quantity Unit:	G
Additional Code 1:	Not reported
Additional Code 2:	Not reported
Additional Code 3:	Not reported
Additional Code 4:	Not reported
Additional Code 5:	Not reported
Shipment Date:	20070320
Creation Date:	8/11/2007 18:30:20
Receipt Date:	20070327
Manifest ID:	000398152SKS
Trans EPA ID:	TXR000050930
Trans Name:	SAFETY-KLEEN SYSTEMS INC
Trans 2 EPA ID:	Not reported
Trans 2 Name:	Not reported
TSDF EPA ID:	CAT000613976
Trans Name:	SAFETY-KLEEN SYSTEMS INC
TSDF Alt EPA ID:	Not reported
TSDF Alt Name:	Not reported
Waste Code Description:	213 - Hydrocarbon solvents (benzene, hexane, Stoddard, etc.
RCRA Code:	D039
Meth Code:	H141 - Storage, Bulking, And/Or Transfer Off Site--No Treatment/Reovery (H010-H129) Or (H131-H135)
Quantity Tons:	0.0417
Waste Quantity:	10
Quantity Unit:	G
Additional Code 1:	Not reported
Additional Code 2:	Not reported
Additional Code 3:	Not reported
Additional Code 4:	Not reported
Additional Code 5:	Not reported

Additional Info:

Year:	2009
Gen EPA ID:	CAL000230511
Shipment Date:	20091223
Creation Date:	7/19/2010 18:30:23
Receipt Date:	20100108
Manifest ID:	000306659CEX
Trans EPA ID:	TXR000050930
Trans Name:	SAFETY-KLEEN SYSTEMS INC
Trans 2 EPA ID:	Not reported
Trans 2 Name:	Not reported

ACCURATE FLO & MOTION (Continued) **S113114911**

TSDF EPA ID:	CAT000613976
Trans Name:	SAFETY-KLEEN SYSTEMS INC
TSDF Alt EPA ID:	Not reported
TSDF Alt Name:	Not reported
Waste Code Description:	213 - Hydrocarbon solvents (benzene, hexane, Stoddard, etc.
RCRA Code:	D039
Meth Code:	H141 - Storage, Bulking, And/Or Transfer Off Site--No Treatment/Reovery (H010-H129) Or (H131-H135)
Quantity Tons:	0.0417
Waste Quantity:	10
Quantity Unit:	G
Additional Code 1:	Not reported
Additional Code 2:	Not reported
Additional Code 3:	Not reported
Additional Code 4:	Not reported
Additional Code 5:	Not reported
Shipment Date:	20091002
Creation Date:	4/12/2010 18:30:32
Receipt Date:	20091009
Manifest ID:	000259596CEX
Trans EPA ID:	TXR000050930
Trans Name:	SAFETY-KLEEN SYSTEMS INC
Trans 2 EPA ID:	Not reported
Trans 2 Name:	Not reported
TSDF EPA ID:	CAT000613976
Trans Name:	SAFETY-KLEEN SYSTEMS INC
TSDF Alt EPA ID:	Not reported
TSDF Alt Name:	Not reported
Waste Code Description:	213 - Hydrocarbon solvents (benzene, hexane, Stoddard, etc.
RCRA Code:	D039
Meth Code:	H141 - Storage, Bulking, And/Or Transfer Off Site--No Treatment/Reovery (H010-H129) Or (H131-H135)
Quantity Tons:	0.0417
Waste Quantity:	10
Quantity Unit:	G
Additional Code 1:	Not reported
Additional Code 2:	Not reported
Additional Code 3:	Not reported
Additional Code 4:	Not reported
Additional Code 5:	Not reported
Shipment Date:	20090708
Creation Date:	11/25/2009 18:30:24
Receipt Date:	20090717
Manifest ID:	001876856SKS
Trans EPA ID:	TXR000050930
Trans Name:	SAFETY-KLEEN SYSTEMS INC
Trans 2 EPA ID:	Not reported
Trans 2 Name:	Not reported
TSDF EPA ID:	CAT000613976
Trans Name:	SAFETY-KLEEN SYSTEMS INC
TSDF Alt EPA ID:	Not reported
TSDF Alt Name:	Not reported
Waste Code Description:	213 - Hydrocarbon solvents (benzene, hexane, Stoddard, etc.
RCRA Code:	D039
Meth Code:	H141 - Storage, Bulking, And/Or Transfer Off Site--No

ACCURATE FLO & MOTION (Continued) **S113114911**

	Treatment/Reovery (H010-H129) Or (H131-H135)
Quantity Tons:	0.0417
Waste Quantity:	10
Quantity Unit:	G
Additional Code 1:	Not reported
Additional Code 2:	Not reported
Additional Code 3:	Not reported
Additional Code 4:	Not reported
Additional Code 5:	Not reported
Shipment Date:	20090417
Creation Date:	8/17/2009 18:30:22
Receipt Date:	20090428
Manifest ID:	001891774SKS
Trans EPA ID:	TXR000050930
Trans Name:	SAFETY-KLEEN SYSTEMS INC
Trans 2 EPA ID:	Not reported
Trans 2 Name:	Not reported
TSDF EPA ID:	CAT000613976
Trans Name:	SAFETY-KLEEN SYSTEMS INC
TSDF Alt EPA ID:	Not reported
TSDF Alt Name:	Not reported
Waste Code Description:	213 - Hydrocarbon solvents (benzene, hexane, Stoddard, etc.
RCRA Code:	D039
Meth Code:	H141 - Storage, Bulking, And/Or Transfer Off Site--No Treatment/Reovery (H010-H129) Or (H131-H135)
Quantity Tons:	0.0417
Waste Quantity:	10
Quantity Unit:	G
Additional Code 1:	Not reported
Additional Code 2:	Not reported
Additional Code 3:	Not reported
Additional Code 4:	Not reported
Additional Code 5:	Not reported
Shipment Date:	20090123
Creation Date:	5/27/2009 18:30:20
Receipt Date:	20090129
Manifest ID:	001621113SKS
Trans EPA ID:	TXR000050930
Trans Name:	SAFETY-KLEEN SYSTEMS INC
Trans 2 EPA ID:	Not reported
Trans 2 Name:	Not reported
TSDF EPA ID:	CAT000613976
Trans Name:	SAFETY-KLEEN SYSTEMS INC
TSDF Alt EPA ID:	Not reported
TSDF Alt Name:	Not reported
Waste Code Description:	213 - Hydrocarbon solvents (benzene, hexane, Stoddard, etc.
RCRA Code:	D039
Meth Code:	H141 - Storage, Bulking, And/Or Transfer Off Site--No Treatment/Reovery (H010-H129) Or (H131-H135)
Quantity Tons:	0.0417
Waste Quantity:	10
Quantity Unit:	G
Additional Code 1:	Not reported
Additional Code 2:	Not reported
Additional Code 3:	Not reported

ACCURATE FLO & MOTION (Continued) **S113114911**

Additional Code 4: Not reported
Additional Code 5: Not reported

HWTS:
Name: ACCURATE FLO & MOTION
Address: 1226 FURUKAWA WAY
Address 2: Not reported
City,State,Zip: SANTA MARIA, CA 93454
EPA ID: CAL000230511
Inactive Date: Not reported
Create Date: 04/26/2002
Last Act Date: 07/23/2020
Mailing Name: Not reported
Mailing Address: PO BOX 7339
Mailing Address 2: Not reported
Mailing City,State,Zip: SANTA MARIA, CA 934567339
Owner Name: CHARLES SILVA
Owner Address: PO BOX 7339
Owner Address 2: Not reported
Owner City,State,Zip: SANTA MARIA, CA 934567339
Contact Name: CHARLES SILVA
Contact Address: PO BOX 7339
Contact Address 2: Not reported
City,State,Zip: SANTA MARIA, CA 93456

NAICS:
EPA ID: CAL000230511
Create Date: 2004-10-20 10:23:57.043
NAICS Code: 811412
NAICS Description: Appliance Repair and Maintenance
Issued EPA ID Date: 2002-04-26 14:55:41.40300
Inactive Date: Not reported
Facility Name: ACCURATE FLO & MOTION
Facility Address: 1226 furukawa way
Facility Address 2: Not reported
Facility City: SANTA MARIA
Facility County: Not reported
Facility State: CA
Facility Zip: 93454

Name: ACCURATE FLO & MOTION
Address: 1226 FURUKAWA WAY
Address 2: Not reported
City,State,Zip: SANTA MARIA, CA 93454
EPA ID: CAC002551435
Inactive Date: 03/18/2003
Create Date: 04/26/2002
Last Act Date: 04/26/2002
Mailing Name: Not reported
Mailing Address: po box 7339
Mailing Address 2: Not reported
Mailing City,State,Zip: SANTA MARIA, CA 93454
Owner Name: CHARLES SILVA
Owner Address: po box 7339
Owner Address 2: Not reported
Owner City,State,Zip: SANTA MARIA, CA 93454

ACCURATE FLO & MOTION (Continued) **S113114911**

Contact Name: lee silva
Contact Address: po box 7339
Contact Address 2: Not reported
City,State,Zip: SANTA MARIA, CA 93454

NAICS:
EPA ID: CAC002551435
Create Date: 2002-04-26 14:48:32.590
NAICS Code: 999999
NAICS Description: Not Otherwise Specified
Issued EPA ID Date: 2002-04-26 14:48:32.56000
Inactive Date: 2003-03-18 10:35:33
Facility Name: ACCURATE FLO & MOTION
Facility Address: 1226 furukawa way
Facility Address 2: Not reported
Facility City: SANTA MARIA
Facility County: Not reported
Facility State: CA
Facility Zip: 93454

F50 **REEF DEVELOPMENT OF HAWAII IN** **HIST UST** **U001586004**
North **1226 FURUKAWA WAY** **CUPA Listings** **N/A**
1/8-1/4 **SANTA MARIA, CA 93454**
0.210 mi.
1109 ft. **Site 3 of 5 in cluster F**

Relative:
Higher

Actual:
203 ft.

HIST UST:
Name: REEF DEVELOPMENT OF HAWAII IN
Address: 1226 FURUKAWA WAY
City,State,Zip: SANTA MARIA, CA 93454
File Number: 0002C934
URL: http://geotracker.waterboards.ca.gov/ustpdfs/pdf/0002C934.pdf
Region: STATE
Facility ID: 00000043946
Facility Type: Other
Other Type: Not reported
Contact Name: Not reported
Telephone: 8059252573
Owner Name: REEF DEVELOPMENT OF HAWAII, IN
Owner Address: 1121 S. BROADWAY
Owner City,St,Zip: SANTA MARIA, CA 93454
Total Tanks: 0002

Tank Num: 001
Container Num: 1
Year Installed: 1981
Tank Capacity: 00003000
Tank Used for: PRODUCT
Type of Fuel: DIESEL
Container Construction Thickness: 12
Leak Detection: Stock Inventor

Tank Num: 002
Container Num: 2
Year Installed: 1981
Tank Capacity: 00001000
Tank Used for: PRODUCT

REEF DEVELOPMENT OF HAWAII IN (Continued) **U001586004**

Type of Fuel: REGULAR
Container Construction Thickness: 12
Leak Detection: Stock Inventor

Click here for Geo Tracker PDF:

CUPA SANTA BARBARA:

Name: ACCURATE FLO & MOTION
Address: 1226 FURUKAWA WAY
City,State,Zip: SANTA MARIA, CA 93454
Facility Id: FA0013054
Region: SANTA BARBARA
Cross Street: Not reported
Latitude: Not reported
Longitude: Not reported
Mailing Name: ACCURATE FLO & MOTION
Mailing Care Of: CHARLES SILVA
Mailing Address: PO BOX 7339
Mailing City: SANTA MARIA
Mailing State: CA
Mailing Zip Code: 93456
Record Id: PR0507176
Pe #: 2100
Current Status: 2

Name: ACCURATE FLO & MOTION
Address: 1226 FURUKAWA WAY
City,State,Zip: SANTA MARIA, CA 93454
Facility Id: FA0013054
Region: SANTA BARBARA
Cross Street: Not reported
Latitude: Not reported
Longitude: Not reported
Mailing Name: ACCURATE FLO & MOTION
Mailing Care Of: CHARLES SILVA
Mailing Address: PO BOX 7339
Mailing City: SANTA MARIA
Mailing State: CA
Mailing Zip Code: 93456
Record Id: PR0507177
Pe #: 2202
Current Status: 1

F51 **ACCURATE FLO & MOTION** **RCRA NonGen / NLR** **1024801482**
North **1226 FURUKAWA WAY** **CAL000230511**
1/8-1/4 **SANTA MARIA, CA 93454**
0.210 mi.
1109 ft. **Site 4 of 5 in cluster F**

Relative:
Higher

Actual:
203 ft.

RCRA NonGen / NLR:

Date Form Received by Agency: 2002-04-26 00:00:00.0
Handler Name: ACCURATE FLO & MOTION
Handler Address: 1226 FURUKAWA WAY
Handler City,State,Zip: SANTA MARIA, CA 93454
EPA ID: CAL000230511
Contact Name: CHARLES SILVA
Contact Address: PO BOX 7339

ACCURATE FLO & MOTION (Continued) **1024801482**

Contact City,State,Zip:	SANTA MARIA, CA 93456
Contact Telephone:	805-928-7791
Contact Fax:	805-925-6424
Contact Email:	KADAM1650@YAHOO.COM
Contact Title:	Not reported
EPA Region:	09
Land Type:	Not reported
Federal Waste Generator Description:	Not a generator, verified
Non-Notifier:	Not reported
Biennial Report Cycle:	Not reported
Accessibility:	Not reported
Active Site Indicator:	Handler Activities
State District Owner:	Not reported
State District:	Not reported
Mailing Address:	PO BOX 7339
Mailing City,State,Zip:	SANTA MARIA, CA 93456-7339
Owner Name:	CHARLES SILVA
Owner Type:	Other
Operator Name:	CHARLES SILVA
Operator Type:	Other
Short-Term Generator Activity:	No
Importer Activity:	No
Mixed Waste Generator:	No
Transporter Activity:	No
Transfer Facility Activity:	No
Recycler Activity with Storage:	No
Small Quantity On-Site Burner Exemption:	No
Smelting Melting and Refining Furnace Exemption:	No
Underground Injection Control:	No
Off-Site Waste Receipt:	No
Universal Waste Indicator:	Yes
Universal Waste Destination Facility:	Yes
Federal Universal Waste:	No
Active Site Fed-Reg Treatment Storage and Disposal Facility:	Not reported
Active Site Converter Treatment storage and Disposal Facility:	Not reported
Active Site State-Reg Treatment Storage and Disposal Facility:	Not reported
Active Site State-Reg Handler:	---
Federal Facility Indicator:	Not reported
Hazardous Secondary Material Indicator:	N
Sub-Part K Indicator:	Not reported
Commercial TSD Indicator:	No
Treatment Storage and Disposal Type:	Not reported
2018 GPRA Permit Baseline:	Not on the Baseline
2018 GPRA Renewals Baseline:	Not on the Baseline
Permit Renewals Workload Universe:	Not reported
Permit Workload Universe:	Not reported
Permit Progress Universe:	Not reported
Post-Closure Workload Universe:	Not reported
Closure Workload Universe:	Not reported
202 GPRA Corrective Action Baseline:	No
Corrective Action Workload Universe:	No
Subject to Corrective Action Universe:	No
Non-TSDFs Where RCRA CA has Been Imposed Universe:	No
TSDFs Potentially Subject to CA Under 3004 (u)/(v) Universe:	No
TSDFs Only Subject to CA under Discretionary Auth Universe:	No
Corrective Action Priority Ranking:	No NCAPS ranking
Environmental Control Indicator:	No

ACCURATE FLO & MOTION (Continued) **1024801482**

Institutional Control Indicator:	No
Human Exposure Controls Indicator:	N/A
Groundwater Controls Indicator:	N/A
Operating TSDF Universe:	Not reported
Full Enforcement Universe:	Not reported
Significant Non-Complier Universe:	No
Unaddressed Significant Non-Complier Universe:	No
Addressed Significant Non-Complier Universe:	No
Significant Non-Complier With a Compliance Schedule Universe:	No
Financial Assurance Required:	Not reported
Handler Date of Last Change:	2018-09-05 15:45:33.0
Recognized Trader-Importer:	No
Recognized Trader-Exporter:	No
Importer of Spent Lead Acid Batteries:	No
Exporter of Spent Lead Acid Batteries:	No
Recycler Activity Without Storage:	No
Manifest Broker:	No
Sub-Part P Indicator:	No

Handler - Owner Operator:

Owner/Operator Indicator:	Owner
Owner/Operator Name:	CHARLES SILVA
Legal Status:	Other
Date Became Current:	Not reported
Date Ended Current:	Not reported
Owner/Operator Address:	PO BOX 7339
Owner/Operator City,State,Zip:	SANTA MARIA, CA 93456-7339
Owner/Operator Telephone:	805-928-7791
Owner/Operator Telephone Ext:	Not reported
Owner/Operator Fax:	Not reported
Owner/Operator Email:	Not reported

Owner/Operator Indicator:	Operator
Owner/Operator Name:	CHARLES SILVA
Legal Status:	Other
Date Became Current:	Not reported
Date Ended Current:	Not reported
Owner/Operator Address:	PO BOX 7339
Owner/Operator City,State,Zip:	SANTA MARIA, CA 93456
Owner/Operator Telephone:	805-928-7791
Owner/Operator Telephone Ext:	Not reported
Owner/Operator Fax:	Not reported
Owner/Operator Email:	Not reported

Historic Generators:

Receive Date:	2002-04-26 00:00:00.0
Handler Name:	ACCURATE FLO & MOTION
Federal Waste Generator Description:	Not a generator, verified
State District Owner:	Not reported
Large Quantity Handler of Universal Waste:	No
Recognized Trader Importer:	No
Recognized Trader Exporter:	No
Spent Lead Acid Battery Importer:	No
Spent Lead Acid Battery Exporter:	No
Current Record:	Yes

ACCURATE FLO & MOTION (Continued) **1024801482**

Non Storage Recycler Activity: Not reported
Electronic Manifest Broker: Not reported

List of NAICS Codes and Descriptions:
NAICS Code: 811412
NAICS Description: APPLIANCE REPAIR AND MAINTENANCE

Facility Has Received Notices of Violations:
Violations: No Violations Found

Evaluation Action Summary:
Evaluations: No Evaluations Found

F52 **OLSEN PROPERTY** **CPS-SLIC S117338880**
North **FURUKAWA WAY** **CERS N/A**
1/8-1/4 **SANTA MARIA, CA 93458**
0.223 mi.
1175 ft. **Site 5 of 5 in cluster F**

Relative: **Higher**
Actual: **203 ft.**

CPS-SLIC:
Name: OLSEN PROPERTY
Address: FURUKAWA WAY
City,State,Zip: SANTA MARIA, CA 93458
Region: STATE
Facility Status: **Completed - Case Closed**
Status Date: 09/13/2000
Global Id: T10000006230
Lead Agency: SANTA BARBARA COUNTY
Lead Agency Case Number: 361
Latitude: 34.940174
Longitude: -120.455402
Case Type: Cleanup Program Site
Case Worker: Not reported
Local Agency: Not reported
RB Case Number: Not reported
File Location: All Files are on GeoTracker or in the Local Agency Database
Potential Media Affected: Not reported
Potential Contaminants of Concern: Not reported
Site History: COMPLETE FILE HAS BEEN UPLOADED TO GEOTRACKER WEBSITE - HARD COPIES NO LONGER EXIST IN FILES

Click here to access the California GeoTracker records for this facility:

CERS:
Name: OLSEN PROPERTY
Address: FURUKAWA WAY
City,State,Zip: SANTA MARIA, CA 93458
Site ID: 224812
CERS ID: T10000006230
CERS Description: Cleanup Program Site

G53 **BRITZ SIMPLOT GROWER SOLUTIONS LLC** **CUPA Listings** **S110743024**
NNW **1279 W STOWELL RD H** **N/A**
1/8-1/4 **SANTA MARIA, CA 93454**
0.232 mi.
1224 ft. **Site 1 of 2 in cluster G**

Relative: **Higher**
Actual: **203 ft.**

CUPA SANTA BARBARA:

Name:	BRITZ SIMPLOT GROWER SOLUTIONS LLC
Address:	1279 W STOWELL RD H
City,State,Zip:	SANTA MARIA, CA 93454
Facility Id:	FA0014151
Region:	SANTA BARBARA
Cross Street:	Not reported
Latitude:	34.9394
Longitude:	-120.457
Mailing Name:	BRITZ SIMPLOT GROWER SOLUTIONS
Mailing Care Of:	Not reported
Mailing Address:	PO BOX 60011
Mailing City:	FRESNO
Mailing State:	CA
Mailing Zip Code:	93794
Record Id:	PR0511764
Pe #:	2161
Current Status:	2

G54 **WILLIAMS PRODUCTS INC** **RCRA-SQG** **1000594903**
NNW **1279 W STOWELL RD UNIT E** **FINDS** **CAD983587882**
1/8-1/4 **SANTA MARIA, CA 93454** **ECHO**
0.232 mi.
1224 ft. **Site 2 of 2 in cluster G**

Relative: **Higher**
Actual: **203 ft.**

RCRA-SQG:

Date Form Received by Agency:	1991-07-03 00:00:00.0
Handler Name:	WILLIAMS PRODUCTS INC
Handler Address:	1279 W STOWELL RD UNIT E
Handler City,State,Zip:	SANTA MARIA, CA 93454
EPA ID:	CAD983587882
Contact Name:	DEAN WILLIAMS
Contact Address:	1279 W STOWELL RD UNIT E
Contact City,State,Zip:	SANTA MARIA, CA 93454
Contact Telephone:	805-922-0564
Contact Fax:	Not reported
Contact Email:	Not reported
Contact Title:	Not reported
EPA Region:	09
Land Type:	Not reported
Federal Waste Generator Description:	Small Quantity Generator
Non-Notifier:	Not reported
Biennial Report Cycle:	Not reported
Accessibility:	Not reported
Active Site Indicator:	Handler Activities
State District Owner:	CA
State District:	3
Mailing Address:	W STOWELL RD UNIT E
Mailing City,State,Zip:	SANTA MARIA, CA 93454
Owner Name:	WILLIAMS PRODUCTS INC
Owner Type:	Private
Operator Name:	NOT REQUIRED
Operator Type:	Private
Short-Term Generator Activity:	No

WILLIAMS PRODUCTS INC (Continued) **1000594903**

Importer Activity:	No
Mixed Waste Generator:	No
Transporter Activity:	No
Transfer Facility Activity:	No
Recycler Activity with Storage:	No
Small Quantity On-Site Burner Exemption:	No
Smelting Melting and Refining Furnace Exemption:	No
Underground Injection Control:	No
Off-Site Waste Receipt:	No
Universal Waste Indicator:	No
Universal Waste Destination Facility:	No
Federal Universal Waste:	No
Active Site Fed-Reg Treatment Storage and Disposal Facility:	Not reported
Active Site Converter Treatment storage and Disposal Facility:	Not reported
Active Site State-Reg Treatment Storage and Disposal Facility:	Not reported
Active Site State-Reg Handler:	---
Federal Facility Indicator:	Not reported
Hazardous Secondary Material Indicator:	NN
Sub-Part K Indicator:	Not reported
Commercial TSD Indicator:	No
Treatment Storage and Disposal Type:	Not reported
2018 GPRA Permit Baseline:	Not on the Baseline
2018 GPRA Renewals Baseline:	Not on the Baseline
Permit Renewals Workload Universe:	Not reported
Permit Workload Universe:	Not reported
Permit Progress Universe:	Not reported
Post-Closure Workload Universe:	Not reported
Closure Workload Universe:	Not reported
202 GPRA Corrective Action Baseline:	No
Corrective Action Workload Universe:	No
Subject to Corrective Action Universe:	No
Non-TSDFs Where RCRA CA has Been Imposed Universe:	No
TSDFs Potentially Subject to CA Under 3004 (u)/(v) Universe:	No
TSDFs Only Subject to CA under Discretionary Auth Universe:	No
Corrective Action Priority Ranking:	No NCAPS ranking
Environmental Control Indicator:	No
Institutional Control Indicator:	No
Human Exposure Controls Indicator:	N/A
Groundwater Controls Indicator:	N/A
Operating TSDF Universe:	Not reported
Full Enforcement Universe:	Not reported
Significant Non-Complier Universe:	No
Unaddressed Significant Non-Complier Universe:	No
Addressed Significant Non-Complier Universe:	No
Significant Non-Complier With a Compliance Schedule Universe:	No
Financial Assurance Required:	Not reported
Handler Date of Last Change:	2000-09-15 17:30:32.0
Recognized Trader-Importer:	No
Recognized Trader-Exporter:	No
Importer of Spent Lead Acid Batteries:	No
Exporter of Spent Lead Acid Batteries:	No
Recycler Activity Without Storage:	Not reported
Manifest Broker:	Not reported
Sub-Part P Indicator:	Not reported

WILLIAMS PRODUCTS INC (Continued) **1000594903**

Handler - Owner Operator:

Owner/Operator Indicator:	Owner
Owner/Operator Name:	WILLIAMS PRODUCTS INC
Legal Status:	Private
Date Became Current:	Not reported
Date Ended Current:	Not reported
Owner/Operator Address:	NOT REQUIRED
Owner/Operator City,State,Zip:	NOT REQUIRED, ME 99999
Owner/Operator Telephone:	415-555-1212
Owner/Operator Telephone Ext:	Not reported
Owner/Operator Fax:	Not reported
Owner/Operator Email:	Not reported

Owner/Operator Indicator:	Operator
Owner/Operator Name:	NOT REQUIRED
Legal Status:	Private
Date Became Current:	Not reported
Date Ended Current:	Not reported
Owner/Operator Address:	NOT REQUIRED
Owner/Operator City,State,Zip:	NOT REQUIRED, ME 99999
Owner/Operator Telephone:	415-555-1212
Owner/Operator Telephone Ext:	Not reported
Owner/Operator Fax:	Not reported
Owner/Operator Email:	Not reported

Historic Generators:

Receive Date:	1991-07-03 00:00:00.0
Handler Name:	WILLIAMS PRODUCTS INC
Federal Waste Generator Description:	Small Quantity Generator
State District Owner:	CA
Large Quantity Handler of Universal Waste:	No
Recognized Trader Importer:	No
Recognized Trader Exporter:	No
Spent Lead Acid Battery Importer:	No
Spent Lead Acid Battery Exporter:	No
Current Record:	Yes
Non Storage Recycler Activity:	Not reported
Electronic Manifest Broker:	Not reported

List of NAICS Codes and Descriptions:

NAICS Codes: No NAICS Codes Found

Facility Has Received Notices of Violations:

Violations: No Violations Found

Evaluation Action Summary:

Evaluations: No Evaluations Found

FINDS:

Registry ID: 110002848223

Click Here:

WILLIAMS PRODUCTS INC (Continued) **1000594903**

Environmental Interest/Information System:
RCRAInfo is a national information system that supports the Resource Conservation and Recovery Act (RCRA) program through the tracking of events and activities related to facilities that generate, transport, and treat, store, or dispose of hazardous waste. RCRAInfo allows RCRA program staff to track the notification, permit, compliance, and corrective action activities required under RCRA.

Click this hyperlink while viewing on your computer to access additional FINDS: detail in the EDR Site Report.

ECHO:

Envid:	1000594903
Registry ID:	110002848223
DFR URL:	http://echo.epa.gov/detailed-facility-report?fid=110002848223
Name:	WILLIAMS PRODUCTS INC
Address:	1279 W STOWELL RD UNIT E
City,State,Zip:	SANTA MARIA, CA 93454

H55 **NAPHT, INC** **UST** **U004191535**
South **1600 S. BLOSSER ROAD** **N/A**
1/8-1/4 **SANTA MARIA, CA 93458**
0.235 mi.
1243 ft. **Site 1 of 2 in cluster H**

Relative: **Higher**
Actual: **203 ft.**

UST:

Name:	NAPHT, INC
Address:	1600 S. BLOSSER ROAD
City,State,Zip:	SANTA MARIA, CA 93458
Facility ID:	FA0014134
Permitting Agency:	SANTA BARBARA COUNTY LOP
Latitude:	34.9333588
Longitude:	-120.4582411

I56 **AHERN RENTALS** **CUPA Listings** **S110742741**
North **1105 S BLOSSER RD #B** **N/A**
1/8-1/4 **SANTA MARIA, CA 93458**
0.243 mi.
1282 ft. **Site 1 of 5 in cluster I**

Relative: **Higher**
Actual: **206 ft.**

CUPA SANTA BARBARA:

Name:	AHERN RENTALS
Address:	1105 S BLOSSER RD #B
City,State,Zip:	SANTA MARIA, CA 93458
Facility Id:	FA0013622
Region:	SANTA BARBARA
Cross Street:	Not reported
Latitude:	34.9409
Longitude:	-120.454
Mailing Name:	AHERN RENTALS
Mailing Care Of:	DON AHERN
Mailing Address:	4241 S ARVILLE
Mailing City:	LAS VEGAS
Mailing State:	NV
Mailing Zip Code:	89103
Record Id:	PR0508485

AHERN RENTALS (Continued) **S110742741**

Pe #:	2202
Current Status:	1
Name:	AHERN RENTALS
Address:	1105 S BLOSSER RD #B
City,State,Zip:	SANTA MARIA, CA 93458
Facility Id:	FA0013622
Region:	SANTA BARBARA
Cross Street:	Not reported
Latitude:	34.9409
Longitude:	-120.454
Mailing Name:	AHERN RENTALS
Mailing Care Of:	DON AHERN
Mailing Address:	4241 S ARVILLE
Mailing City:	LAS VEGAS
Mailing State:	NV
Mailing Zip Code:	89103
Record Id:	PR0509629
Pe #:	1702
Current Status:	4
Name:	AHERN RENTALS
Address:	1105 S BLOSSER RD #B
City,State,Zip:	SANTA MARIA, CA 93458
Facility Id:	FA0013622
Region:	SANTA BARBARA
Cross Street:	Not reported
Latitude:	34.9409
Longitude:	-120.454
Mailing Name:	AHERN RENTALS
Mailing Care Of:	DON AHERN
Mailing Address:	4241 S ARVILLE
Mailing City:	LAS VEGAS
Mailing State:	NV
Mailing Zip Code:	89103
Record Id:	PR0511452
Pe #:	2161
Current Status:	1
Name:	AHERN RENTALS
Address:	1105 S BLOSSER RD #B
City,State,Zip:	SANTA MARIA, CA 93458
Facility Id:	FA0013622
Region:	SANTA BARBARA
Cross Street:	Not reported
Latitude:	34.9409
Longitude:	-120.454
Mailing Name:	AHERN RENTALS
Mailing Care Of:	DON AHERN
Mailing Address:	4241 S ARVILLE
Mailing City:	LAS VEGAS
Mailing State:	NV
Mailing Zip Code:	89103
Record Id:	PR0511463
Pe #:	2601
Current Status:	2

I57 **AHERN RENTALS, INC.** **CERS HAZ WASTE** **S121770755**
North **1105 S. BLOSSER ROAD** **CERS TANKS** **N/A**
1/8-1/4 **SANTA MARIA, CA 93458** **CERS**
0.243 mi.
1282 ft. **Site 2 of 5 in cluster I**

Relative:
Higher

Actual:
206 ft.

CERS HAZ WASTE:
Name: AHERN RENTALS, INC.
Address: 1105 S. BLOSSER ROAD
City,State,Zip: SANTA MARIA, CA 93458
Site ID: 384330
CERS ID: 10123261
CERS Description: Hazardous Waste Generator

CERS TANKS:
Name: AHERN RENTALS, INC.
Address: 1105 S. BLOSSER ROAD
City,State,Zip: SANTA MARIA, CA 93458
Site ID: 384330
CERS ID: 10123261
CERS Description: Aboveground Petroleum Storage

CERS:
Name: AHERN RENTALS, INC.
Address: 1105 S. BLOSSER ROAD
City,State,Zip: SANTA MARIA, CA 93458
Site ID: 384330
CERS ID: 10123261
CERS Description: Chemical Storage Facilities

Violations:
Site ID: 384330
Site Name: Ahern Rentals, Inc.
Violation Date: 1/28/2016
Citation: HSC 6.67 25270.4.5(a) - California Health and Safety Code, Chapter 6.67, Section(s) 25270.4.5(a)
Violation Description: Failure to adequately describe the physical layout of the facility, or no description of the physical layout of the facility included within the SPCC plan.
Violation Notes: Returned to compliance on 03/07/2016.
Violation Division: Santa Barbara County Environmental Health Services
Violation Program: APSA
Violation Source: CERS

Site ID: 384330
Site Name: Ahern Rentals, Inc.
Violation Date: 1/28/2016
Citation: HSC 6.67 25270.4.5(a) - California Health and Safety Code, Chapter 6.67, Section(s) 25270.4.5(a)
Violation Description: Failure to provide training regarding: 1. The operation and maintenance of equipment to prevent discharges. 2. Discharge procedure protocols. 3. Applicable pollution control laws, rules, and regulations. 4. General facility operations. AND 5. The contents of the SPCC Plan.
Violation Notes: Returned to compliance on 03/07/2016.
Violation Division: Santa Barbara County Environmental Health Services
Violation Program: APSA
Violation Source: CERS

AHERN RENTALS, INC. (Continued) **S121770755**

Site ID:	384330
Site Name:	Ahern Rentals, Inc.
Violation Date:	1/28/2016
Citation:	HSC 6.95 25508(a)(1) - California Health and Safety Code, Chapter 6.95, Section(s) 25508(a)(1)
Violation Description:	Failure to establish and electronically submit an adequate training program in safety procedures in the event of a release or threatened release of a hazardous material.
Violation Notes:	Returned to compliance on 02/16/2016.
Violation Division:	Santa Barbara County Environmental Health Services
Violation Program:	HMRRP
Violation Source:	CERS

Site ID:	384330
Site Name:	Ahern Rentals, Inc.
Violation Date:	9/25/2019
Citation:	HSC 6.95 25508.1(a)-(f) - California Health and Safety Code, Chapter 6.95, Section(s) 25508.1(a)-(f)
Violation Description:	Failure to electronically update business plan within 30 days of any one of the following events: A 100 percent or more increase in the quantity of a previously disclosed material. Any handling of a previously undisclosed hazardous materials at or above reportable quantities. A change of business address, business ownership, or business name. A substantial change in the handler's operations that requires modification to any portion of the business plan.
Violation Notes:	Returned to compliance on 10/24/2019. Gasoline not disclosed on inventory.
Violation Division:	Santa Barbara County Environmental Health Services
Violation Program:	HMRRP
Violation Source:	CERS

Site ID:	384330
Site Name:	Ahern Rentals, Inc.
Violation Date:	9/25/2019
Citation:	HSC 6.67 25270.4.5(a) - California Health and Safety Code, Chapter 6.67, Section(s) 25270.4.5(a)
Violation Description:	Failure to provide the following training to all oil-handling personnel: 1. Operation and maintenance of equipment to prevent discharges. 2. Discharge procedure protocols. 3. Applicable pollution control laws, rules, and regulations. 4. General facility operations. 5. Contents of the SPCC Plan.
Violation Notes:	Returned to compliance on 10/24/2019. No SPCC training records located.
Violation Division:	Santa Barbara County Environmental Health Services
Violation Program:	APSA
Violation Source:	CERS

Site ID:	384330
Site Name:	Ahern Rentals, Inc.
Violation Date:	1/28/2016
Citation:	HSC 6.95 25508(a)(1) - California Health and Safety Code, Chapter 6.95, Section(s) 25508(a)(1)
Violation Description:	Failure to complete and electronically submit a site map with all required content.
Violation Notes:	Returned to compliance on 02/16/2016.
Violation Division:	Santa Barbara County Environmental Health Services
Violation Program:	HMRRP

AHERN RENTALS, INC. (Continued) **S121770755**

Violation Source: CERS

Site ID: 384330
Site Name: Ahern Rentals, Inc.
Violation Date: 1/28/2016
Citation: HSC 6.95 25508(a)(1) - California Health and Safety Code, Chapter 6.95, Section(s) 25508(a)(1)
Violation Description: Failure to establish and electronically submit an adequate emergency response plan and procedures for a release or threatened release of a hazardous material.
Violation Notes: Returned to compliance on 02/16/2016.
Violation Division: Santa Barbara County Environmental Health Services
Violation Program: HMRRP
Violation Source: CERS

Site ID: 384330
Site Name: Ahern Rentals, Inc.
Violation Date: 1/28/2016
Citation: 22 CCR 12 66262.34(f) - California Code of Regulations, Title 22, Chapter 12, Section(s) 66262.34(f)
Violation Description: Failure to properly label hazardous waste accumulation containers with the following requirements: "Hazardous Waste", name and address of the generator, physical and chemical characteristics of the Hazardous Waste, and starting accumulation date.
Violation Notes: Returned to compliance on 01/28/2016.
Violation Division: Santa Barbara County Environmental Health Services
Violation Program: HW
Violation Source: CERS

Site ID: 384330
Site Name: Ahern Rentals, Inc.
Violation Date: 1/28/2016
Citation: HSC 6.67 25270.4.5(a) - California Health and Safety Code, Chapter 6.67, Section(s) 25270.4.5(a)
Violation Description: Failure to comply with all of the following requirements: 1. Failure to conduct inspections and tests in accordance with written procedures that you or a certifying engineer have developed for the facility. 2. Failure to sign written procedures and/or a record of inspections and/or customary business records by the appropriate supervisor or inspector. 3. Failure to keep written procedures and/or a record of inspections and/or customary business records with the plan. AND 4. Failure to maintain written procedures and/or a record of inspections and/or customary business records for three years.
Violation Notes: Returned to compliance on 03/07/2016.
Violation Division: Santa Barbara County Environmental Health Services
Violation Program: APSA
Violation Source: CERS

Site ID: 384330
Site Name: Ahern Rentals, Inc.
Violation Date: 9/25/2019
Citation: HSC 6.5 25123.3(h)(1) - California Health and Safety Code, Chapter 6.5, Section(s) 25123.3(h)(1)
Violation Description: Failure to send hazardous waste offsite for treatment, storage, or disposal within 180 days (or 270 days if waste is transported over 200 miles) for a generator who generates less than 1000 kilogram per month if all of the following conditions are met: (1) The quantity of

AHERN RENTALS, INC. (Continued) **S121770755**

hazardous waste accumulated onsite never exceeds 6,000 kilograms. (2) The generator complies with the requirements of 40 Code of Federal Regulations section 262.34(d), (e) and (f). (3) The generator does not hold acutely hazardous waste or extremely hazardous waste in an amount greater than one kilogram for more than 90 days.

Violation Notes: Returned to compliance on 10/24/2019. Last used oil manifest dated 2/11/19, over six months ago.
Violation Division: Santa Barbara County Environmental Health Services
Violation Program: HW
Violation Source: CERS

Site ID: 384330
Site Name: Ahern Rentals, Inc.
Violation Date: 9/25/2019
Citation: HSC 6.67 25270.4.5(a) - California Health and Safety Code, Chapter 6.67, Section(s) 25270.4.5(a)
Violation Description: Failure to address in the SPCC Plan the type of oil and storage capacity for each fixed container. For mobile or portable containers, either provide the type of oil and storage capacity, or an estimate of the potential number of mobile or portable containers, the types of oil, and anticipated storage capacities.
Violation Notes: Returned to compliance on 10/24/2019. 1,000 gallons of gasoline in a split (gasoline/diesel) double-walled tank not addressed in SPCC plan.
Violation Division: Santa Barbara County Environmental Health Services
Violation Program: APSA
Violation Source: CERS

Site ID: 384330
Site Name: Ahern Rentals, Inc.
Violation Date: 1/28/2016
Citation: HSC 6.67 25270.4.5(a) - California Health and Safety Code, Chapter 6.67, Section(s) 25270.4.5(a)
Violation Description: Failure to have an adequate facility diagram, or no facility diagram included within the SPCC plan.
Violation Notes: Returned to compliance on 03/07/2016.
Violation Division: Santa Barbara County Environmental Health Services
Violation Program: APSA
Violation Source: CERS

Site ID: 384330
Site Name: Ahern Rentals, Inc.
Violation Date: 1/28/2016
Citation: HSC 6.5 25160.2 - California Health and Safety Code, Chapter 6.5, Section(s) 25160.2
Violation Description: Failure to meet any of the following consolidated manifest requirements: 1) Legible receipts for each quantity of hazardous waste that is received from a generator, 2) The generator's information (name, address, identification number, contact person, telephone number of the generator, the signature of the generator or the generator's representative), 3) Date of the shipment, 4) The manifest number, 5) The volume or quantity of each waste stream received, 6) The name, address, and identification number of the authorized facility to which the hazardous waste will be transported, 7) The transporter's information (name, address, and identification number, the driver's signature), 8) A statement, signed by the generator, certifying that the generator has established a program to reduce the volume or quantity and toxicity of the hazardous waste to the degree

AHERN RENTALS, INC. (Continued) **S121770755**

economically practicable. 9) The generator shall retain each receipt for at least three years.
Violation Notes: Returned to compliance on 03/11/2016.
Violation Division: Santa Barbara County Environmental Health Services
Violation Program: HW
Violation Source: CERS

Site ID: 384330
Site Name: Ahern Rentals, Inc.
Violation Date: 9/25/2019
Citation: HSC 6.95 25505(a)(4) - California Health and Safety Code, Chapter 6.95, Section(s) 25505(a)(4)
Violation Description: Failure to provide initial and annual training to all employees in safety procedures in the event of a release or threatened release of a hazardous material or failure to document and maintain training records for a minimum of three years.
Violation Notes: Returned to compliance on 10/24/2019. No hazmat emergency response training records located.
Violation Division: Santa Barbara County Environmental Health Services
Violation Program: HMRRP
Violation Source: CERS

Site ID: 384330
Site Name: Ahern Rentals, Inc.
Violation Date: 1/28/2016
Citation: HSC 6.5 Multiple Sections - California Health and Safety Code, Chapter 6.5, Section(s) Multiple Sections
Violation Description: Haz Waste Generator Program - Operations/Maintenance - General
Violation Notes: Returned to compliance on 01/28/2016.
Violation Division: Santa Barbara County Environmental Health Services
Violation Program: HW
Violation Source: CERS

Site ID: 384330
Site Name: Ahern Rentals, Inc.
Violation Date: 1/28/2016
Citation: HSC 6.95 25508.1(a)-(e) - California Health and Safety Code, Chapter 6.95, Section(s) 25508.1(a)-(e)
Violation Description: Failure to electronically update business plan within 30 days of any one of the following events: A 100 percent or more increase in the quantity of a previously disclosed material. Any handling of a previously undisclosed hazardous materials at or above reportable quantities. A change of business address, business ownership, or business name.
Violation Notes: Returned to compliance on 02/16/2016.
Violation Division: Santa Barbara County Environmental Health Services
Violation Program: HMRRP
Violation Source: CERS

Evaluation:
Eval General Type: Compliance Evaluation Inspection
Eval Date: 01-28-2016
Violations Found: Yes
Eval Type: Routine done by local agency
Eval Notes: Not reported
Eval Division: Santa Barbara County Environmental Health Services
Eval Program: APSA

AHERN RENTALS, INC. (Continued) **S121770755**

Eval Source: CERS

Eval General Type: Compliance Evaluation Inspection
Eval Date: 08-29-2013
Violations Found: No
Eval Type: Routine done by local agency
Eval Notes: Not reported
Eval Division: Santa Barbara County Environmental Health Services
Eval Program: HW
Eval Source: CERS

Eval General Type: Compliance Evaluation Inspection
Eval Date: 01-28-2016
Violations Found: Yes
Eval Type: Routine done by local agency
Eval Notes: Not reported
Eval Division: Santa Barbara County Environmental Health Services
Eval Program: HMRRP
Eval Source: CERS

Eval General Type: Compliance Evaluation Inspection
Eval Date: 01-28-2016
Violations Found: Yes
Eval Type: Routine done by local agency
Eval Notes: Not reported
Eval Division: Santa Barbara County Environmental Health Services
Eval Program: HW
Eval Source: CERS

Eval General Type: Compliance Evaluation Inspection
Eval Date: 08-29-2013
Violations Found: No
Eval Type: Routine done by local agency
Eval Notes: Not reported
Eval Division: Santa Barbara County Environmental Health Services
Eval Program: HMRRP
Eval Source: CERS

Eval General Type: Compliance Evaluation Inspection
Eval Date: 08-29-2013
Violations Found: No
Eval Type: Routine done by local agency
Eval Notes: Not reported
Eval Division: Santa Barbara County Environmental Health Services
Eval Program: APSA
Eval Source: CERS

Eval General Type: Compliance Evaluation Inspection
Eval Date: 09-25-2019
Violations Found: Yes
Eval Type: Routine done by local agency
Eval Notes: APSA inspection. Ahern Rentals - 1105 S Blosser Rd, Santa Maria.
Eval Division: Santa Barbara County Environmental Health Services
Eval Program: APSA
Eval Source: CERS

Eval General Type: Compliance Evaluation Inspection

AHERN RENTALS, INC. (Continued) **S121770755**

Eval Date: 09-25-2019
Violations Found: Yes
Eval Type: Routine done by local agency
Eval Notes: HMBP inspection. Ahern Rentals - 1105 S Blosser Rd, Santa Maria.
Eval Division: Santa Barbara County Environmental Health Services
Eval Program: HMRRP
Eval Source: CERS

Eval General Type: Compliance Evaluation Inspection
Eval Date: 09-25-2019
Violations Found: Yes
Eval Type: Routine done by local agency
Eval Notes: HWG inspection. Ahern Rentals - 1105 S Blosser Rd, Santa Maria.
Eval Division: Santa Barbara County Environmental Health Services
Eval Program: HW
Eval Source: CERS

Affiliation:
Affiliation Type Desc: CUPA District
Entity Name: Santa Barbara County Env Health
Entity Title: Not reported
Affiliation Address: 225 Camino del Remedio
Affiliation City: Santa Barbara
Affiliation State: CA
Affiliation Country: Not reported
Affiliation Zip: 93110
Affiliation Phone: (805) 681-4927

Affiliation Type Desc: Document Preparer
Entity Name: David W. Faircloth
Entity Title: Not reported
Affiliation Address: Not reported
Affiliation City: Not reported
Affiliation State: Not reported
Affiliation Country: Not reported
Affiliation Zip: Not reported
Affiliation Phone: Not reported

Affiliation Type Desc: Facility Mailing Address
Entity Name: Mailing Address
Entity Title: Not reported
Affiliation Address: 1401 Mineral Avenue
Affiliation City: Las Vegas
Affiliation State: NV
Affiliation Country: Not reported
Affiliation Zip: 89106
Affiliation Phone: Not reported

Affiliation Type Desc: Parent Corporation
Entity Name: Ahern Rentals, Inc
Entity Title: Not reported
Affiliation Address: Not reported
Affiliation City: Not reported
Affiliation State: Not reported
Affiliation Country: Not reported
Affiliation Zip: Not reported
Affiliation Phone: Not reported

AHERN RENTALS, INC. (Continued) **S121770755**

Affiliation Type Desc:	Property Owner
Entity Name:	Morris and Marcia Goatley
Entity Title:	Not reported
Affiliation Address:	423 West Silverado Avenue
Affiliation City:	Santa Maria
Affiliation State:	CA
Affiliation Country:	United States
Affiliation Zip:	93455
Affiliation Phone:	(805) 934-0737

Affiliation Type Desc:	Environmental Contact
Entity Name:	Brian Verheyen
Entity Title:	Not reported
Affiliation Address:	8350 Eastgate Rd
Affiliation City:	Henderson
Affiliation State:	NV
Affiliation Country:	Not reported
Affiliation Zip:	89015
Affiliation Phone:	Not reported

Affiliation Type Desc:	Identification Signer
Entity Name:	David W. Faircloth
Entity Title:	Compliance Manager, Environmental
Affiliation Address:	Not reported
Affiliation City:	Not reported
Affiliation State:	Not reported
Affiliation Country:	Not reported
Affiliation Zip:	Not reported
Affiliation Phone:	Not reported

Affiliation Type Desc:	Legal Owner
Entity Name:	Ahern Rentals, Inc
Entity Title:	Not reported
Affiliation Address:	1401 Mineral Avenue
Affiliation City:	Las Vegas
Affiliation State:	NV
Affiliation Country:	United States
Affiliation Zip:	89106
Affiliation Phone:	(702) 631-4250

Affiliation Type Desc:	Operator
Entity Name:	Ahern Rentals, Inc
Entity Title:	Not reported
Affiliation Address:	Not reported
Affiliation City:	Not reported
Affiliation State:	Not reported
Affiliation Country:	Not reported
Affiliation Zip:	Not reported
Affiliation Phone:	(805) 925-1869

I58 **AHERN RENTALS, INC.** **AST** **A100416955**
North **1105 S. BLOSSER ROAD** **N/A**
1/8-1/4 **SANTA MARIA, CA 93458**
0.243 mi.
1282 ft. **Site 3 of 5 in cluster I**

Relative: **Higher**

Actual: **206 ft.**

AST:

Name:	AHERN RENTALS, INC.
Address:	1105 S. BLOSSER ROAD
City/Zip:	SANTA MARIA,93458
Certified Unified Program Agencies:	Not reported
Owner:	Ahern Rentals, Inc
Total Gallons:	Not reported
CERSID:	10123261
Facility ID:	FA00013622
Business Name:	Ahern Rentals, Inc
Phone:	805-925-1869
Fax:	805-925-1718
Mailing Address:	1401 Mineral Avenue
Mailing Address City:	Las Vegas
Mailing Address State:	NV
Mailing Address Zip Code:	89106
Operator Name:	Ahern Rentals, Inc
Operator Phone:	805-925-1869
Owner Phone:	702-631-4250
Owner Mail Address:	1401 Mineral Avenue
Owner State:	NV
Owner Zip Code:	89106
Owner Country:	United States
Property Owner Name:	Morris and Marcia Goatley
Property Owner Phone:	805-934-0737
Property Owner Mailing Address:	423 West Silverado Avenue
Property Owner City:	Santa Maria
Property Owner Stat :	CA
Property Owner Zip Code:	93455
Property Owner Country:	United States
EPAID:	CAL000336961

I59 **VIKER TRACTOR COMPANY** **CUPA Listings** **S108196949**
North **1105 S BLOSSER RD** **N/A**
1/8-1/4 **SANTA MARIA, CA 93454**
0.243 mi.
1282 ft. **Site 4 of 5 in cluster I**

Relative: **Higher**

Actual: **206 ft.**

CUPA SANTA BARBARA:

Name:	VIKER TRACTOR COMPANY
Address:	1105 S BLOSSER RD
City,State,Zip:	SANTA MARIA, CA 93454
Facility Id:	FA0003791
Region:	SANTA BARBARA
Cross Street:	Not reported
Latitude:	Not reported
Longitude:	Not reported
Mailing Name:	VIKER, DEAN
Mailing Care Of:	Not reported
Mailing Address:	PO BOX 1609
Mailing City:	SANTA MARIA
Mailing State:	CA
Mailing Zip Code:	93456
Record Id:	PR0220143

VIKER TRACTOR COMPANY (Continued) **S108196949**

Pe #: 2202
Current Status: 2

I60 **AHERN RENTALS INC** **RCRA NonGen / NLR** **1024821370**
North **1105 S BLOSSER RD** **CAL000336961**
1/8-1/4 **SANTA MARIA, CA 93458**
0.243 mi.
1282 ft. **Site 5 of 5 in cluster I**

Relative: **Higher**
Actual: **206 ft.**

RCRA NonGen / NLR:

Date Form Received by Agency:	2008-10-06 00:00:00.0
Handler Name:	AHERN RENTALS INC
Handler Address:	1105 S BLOSSER RD
Handler City,State,Zip:	SANTA MARIA, CA 93458-4923
EPA ID:	CAL000336961
Contact Name:	DAVID W. FAIRCLOTH
Contact Address:	1401 MINERAL AVENUE
Contact City,State,Zip:	LAS VEGAS, NV 89106
Contact Telephone:	702-631-4250
Contact Fax:	702-636-1345
Contact Email:	DAVIDWF@AHERN.COM
Contact Title:	Not reported
EPA Region:	09
Land Type:	Not reported
Federal Waste Generator Description:	Not a generator, verified
Non-Notifier:	Not reported
Biennial Report Cycle:	Not reported
Accessibility:	Not reported
Active Site Indicator:	Handler Activities
State District Owner:	Not reported
State District:	Not reported
Mailing Address:	1401 MINERAL AVE
Mailing City,State,Zip:	LAS VEGAS, NV 89106-4342
Owner Name:	AHERN RENTALS
Owner Type:	Other
Operator Name:	DAVID W. FAIRCLOTH
Operator Type:	Other
Short-Term Generator Activity:	No
Importer Activity:	No
Mixed Waste Generator:	No
Transporter Activity:	No
Transfer Facility Activity:	No
Recycler Activity with Storage:	No
Small Quantity On-Site Burner Exemption:	No
Smelting Melting and Refining Furnace Exemption:	No
Underground Injection Control:	No
Off-Site Waste Receipt:	No
Universal Waste Indicator:	Yes
Universal Waste Destination Facility:	Yes
Federal Universal Waste:	No
Active Site Fed-Reg Treatment Storage and Disposal Facility:	Not reported
Active Site Converter Treatment storage and Disposal Facility:	Not reported
Active Site State-Reg Treatment Storage and Disposal Facility:	Not reported
Active Site State-Reg Handler:	---
Federal Facility Indicator:	Not reported
Hazardous Secondary Material Indicator:	N
Sub-Part K Indicator:	Not reported
Commercial TSD Indicator:	No

AHERN RENTALS INC (Continued) **1024821370**

Treatment Storage and Disposal Type:	Not reported
2018 GPRA Permit Baseline:	Not on the Baseline
2018 GPRA Renewals Baseline:	Not on the Baseline
Permit Renewals Workload Universe:	Not reported
Permit Workload Universe:	Not reported
Permit Progress Universe:	Not reported
Post-Closure Workload Universe:	Not reported
Closure Workload Universe:	Not reported
202 GPRA Corrective Action Baseline:	No
Corrective Action Workload Universe:	No
Subject to Corrective Action Universe:	No
Non-TSDFs Where RCRA CA has Been Imposed Universe:	No
TSDFs Potentially Subject to CA Under 3004 (u)/(v) Universe:	No
TSDFs Only Subject to CA under Discretionary Auth Universe:	No
Corrective Action Priority Ranking:	No NCAPS ranking
Environmental Control Indicator:	No
Institutional Control Indicator:	No
Human Exposure Controls Indicator:	N/A
Groundwater Controls Indicator:	N/A
Operating TSDF Universe:	Not reported
Full Enforcement Universe:	Not reported
Significant Non-Complier Universe:	No
Unaddressed Significant Non-Complier Universe:	No
Addressed Significant Non-Complier Universe:	No
Significant Non-Complier With a Compliance Schedule Universe:	No
Financial Assurance Required:	Not reported
Handler Date of Last Change:	2018-09-05 20:30:43.0
Recognized Trader-Importer:	No
Recognized Trader-Exporter:	No
Importer of Spent Lead Acid Batteries:	No
Exporter of Spent Lead Acid Batteries:	No
Recycler Activity Without Storage:	No
Manifest Broker:	No
Sub-Part P Indicator:	No

Handler - Owner Operator:

Owner/Operator Indicator:	Owner
Owner/Operator Name:	AHERN RENTALS
Legal Status:	Other
Date Became Current:	Not reported
Date Ended Current:	Not reported
Owner/Operator Address:	1401 MINERAL AVE
Owner/Operator City,State,Zip:	LAS VEGAS, NV 89106-4342
Owner/Operator Telephone:	702-631-4250
Owner/Operator Telephone Ext:	Not reported
Owner/Operator Fax:	Not reported
Owner/Operator Email:	Not reported

Owner/Operator Indicator:	Operator
Owner/Operator Name:	DAVID W. FAIRCLOTH
Legal Status:	Other
Date Became Current:	Not reported
Date Ended Current:	Not reported
Owner/Operator Address:	1401 MINERAL AVENUE
Owner/Operator City,State,Zip:	LAS VEGAS, NV 89106
Owner/Operator Telephone:	702-631-4250

AHERN RENTALS INC (Continued) **1024821370**

Owner/Operator Telephone Ext: Not reported
Owner/Operator Fax: Not reported
Owner/Operator Email: Not reported

Historic Generators:
Receive Date: 2008-10-06 00:00:00.0
Handler Name: AHERN RENTALS INC
Federal Waste Generator Description: Not a generator, verified
State District Owner: Not reported
Large Quantity Handler of Universal Waste: No
Recognized Trader Importer: No
Recognized Trader Exporter: No
Spent Lead Acid Battery Importer: No
Spent Lead Acid Battery Exporter: No
Current Record: Yes
Non Storage Recycler Activity: Not reported
Electronic Manifest Broker: Not reported

List of NAICS Codes and Descriptions:
NAICS Code: 53231
NAICS Description: GENERAL RENTAL CENTERS

NAICS Code: 562991
NAICS Description: SEPTIC TANK AND RELATED SERVICES

Facility Has Received Notices of Violations:
Violations: No Violations Found

Evaluation Action Summary:
Evaluations: No Evaluations Found

J61 **VALLEY CENTRAL COOLING** **CERS HAZ WASTE** **S121748961**
NW **1317 W STOWELL RD** **CERS** **N/A**
1/8-1/4 **SANTA MARIA, CA 93458**
0.246 mi.
1297 ft. **Site 1 of 4 in cluster J**

Relative: CERS HAZ WASTE:
Lower
Name: VALLEY CENTRAL COOLING
Actual: Address: 1317 W STOWELL RD
200 ft. City,State,Zip: SANTA MARIA, CA 93458
Site ID: 165609
CERS ID: 10212310
CERS Description: Hazardous Chemical Management

Name: VALLEY CENTRAL COOLING
Address: 1317 W STOWELL RD
City,State,Zip: SANTA MARIA, CA 93458
Site ID: 165609
CERS ID: 10212310
CERS Description: Hazardous Waste Generator

CERS:
Name: VALLEY CENTRAL COOLING

VALLEY CENTRAL COOLING (Continued) **S121748961**

Address: 1317 W STOWELL RD
City,State,Zip: SANTA MARIA, CA 93458
Site ID: 165609
CERS ID: 10212310
CERS Description: Chemical Storage Facilities

Violations:

Site ID: 165609
Site Name: VALLEY CENTRAL COOLING
Violation Date: 9/1/2015
Citation: 19 CCR 4.5 Multiple - California Code of Regulations, Title 19, Chapter 4.5, Section(s) Multiple
Violation Description: CalARP Program - Administration/Documentation - General
Violation Notes: Not reported
Violation Division: Santa Barbara County Environmental Health Services
Violation Program: CalARP
Violation Source: CERS

Site ID: 165609
Site Name: VALLEY CENTRAL COOLING
Violation Date: 5/16/2016
Citation: 19 CCR 4.5 2755.3(a)(b) - California Code of Regulations, Title 19, Chapter 4.5, Section(s) 2755.3(a)(b)
Violation Description: Failure to prepare written operating procedures that provide clear instructions or steps for safely conducting activities associated with each covered process consistent with the safety information for that process and address the following: 1. Initial startup; 2. Normal operations; 3. Temporary operations; 4. Emergency shutdown and operations; 5. Normal shutdown; 6. Startup following a normal or emergency shutdown or a major change that requires a hazard review; 7. Consequences of deviations and steps required to correct or avoid deviations; 8. Equipment inspections.
Violation Notes: Not reported
Violation Division: Santa Barbara County Environmental Health Services
Violation Program: CalARP
Violation Source: CERS

Site ID: 165609
Site Name: VALLEY CENTRAL COOLING
Violation Date: 7/7/2020
Citation: 19 CCR 4.5 2755.1(b) - California Code of Regulations, Title 19, Chapter 4.5, Section(s) 2755.1(b)
Violation Description: Failure to ensure that the process is designed in compliance with recognized and generally accepted good engineering practices.
Violation Notes: Conduct on-site inspection on 7/7/2020. Emailed Business the inspection report on 7/10/2020 so the RTC is on 8/10/2020
Violation Division: Santa Barbara County Environmental Health Services
Violation Program: CalARP
Violation Source: CERS

Site ID: 165609
Site Name: VALLEY CENTRAL COOLING
Violation Date: 7/24/2014
Citation: HSC 6.95 25508.1(a)-(e) - California Health and Safety Code, Chapter 6.95, Section(s) 25508.1(a)-(e)
Violation Description: Failure to electronically update business plan within 30 days of any one of the following events: A 100 percent or more increase in the quantity of a previously disclosed material. Any handling of a

VALLEY CENTRAL COOLING (Continued) **S121748961**

	previously undisclosed hazardous materials at or above reportable quantities. A change of business address, business ownership, or business name.
Violation Notes:	Returned to compliance on 12/31/2015.
Violation Division:	Santa Barbara County Environmental Health Services
Violation Program:	HMRRP
Violation Source:	CERS
Site ID:	165609
Site Name:	VALLEY CENTRAL COOLING
Violation Date:	5/16/2016
Citation:	19 CCR 4.5 Multiple - California Code of Regulations, Title 19, Chapter 4.5, Section(s) Multiple
Violation Description:	CalARP Program - Administration/Documentation - General
Violation Notes:	Not reported
Violation Division:	Santa Barbara County Environmental Health Services
Violation Program:	CalARP
Violation Source:	CERS
Site ID:	165609
Site Name:	VALLEY CENTRAL COOLING
Violation Date:	5/16/2016
Citation:	HSC 6.5 Multiple Sections - California Health and Safety Code, Chapter 6.5, Section(s) Multiple Sections
Violation Description:	Haz Waste Generator Program - Operations/Maintenance - General
Violation Notes:	Returned to compliance on 06/30/2016. 3 (less than one gallons each) satellite accumulation containers not labeled
Violation Division:	Santa Barbara County Environmental Health Services
Violation Program:	HW
Violation Source:	CERS
Site ID:	165609
Site Name:	VALLEY CENTRAL COOLING
Violation Date:	5/16/2016
Citation:	HSC 6.5 Multiple Sections - California Health and Safety Code, Chapter 6.5, Section(s) Multiple Sections
Violation Description:	Haz Waste Generator Program - Operations/Maintenance - General
Violation Notes:	Returned to compliance on 06/30/2016. 5 gallon bucket of w. oil
Violation Division:	Santa Barbara County Environmental Health Services
Violation Program:	HW
Violation Source:	CERS
Site ID:	165609
Site Name:	VALLEY CENTRAL COOLING
Violation Date:	5/16/2016
Citation:	19 CCR 6.95 25508(a)(1) - California Code of Regulations, Title 19, Chapter 6.95, Section(s) 25508(a)(1)
Violation Description:	Failure to complete and electronically submit the Business Activities Page and/or Business Owner Operator Identification Page.
Violation Notes:	Returned to compliance on 06/03/2016. Emergency Contacts need to be updates
Violation Division:	Santa Barbara County Environmental Health Services
Violation Program:	HMRRP
Violation Source:	CERS
Site ID:	165609
Site Name:	VALLEY CENTRAL COOLING

VALLEY CENTRAL COOLING (Continued) **S121748961**

Violation Date: 5/16/2016
Citation: HSC 6.95 25508.1(a)-(e) - California Health and Safety Code, Chapter 6.95, Section(s) 25508.1(a)-(e)
Violation Description: Failure to electronically update business plan within 30 days of any one of the following events: A 100 percent or more increase in the quantity of a previously disclosed material. Any handling of a previously undisclosed hazardous materials at or above reportable quantities. A change of business address, business ownership, or business name.
Violation Notes: Returned to compliance on 06/03/2016. 6,200 cu/ft of CO2 on site, not reported
Violation Division: Santa Barbara County Environmental Health Services
Violation Program: HMRRP
Violation Source: CERS

Site ID: 165609
Site Name: VALLEY CENTRAL COOLING
Violation Date: 7/24/2014
Citation: HSC 6.5 25160.2 - California Health and Safety Code, Chapter 6.5, Section(s) 25160.2
Violation Description: Failure to meet any of the following consolidated manifest requirements: 1) Legible receipts for each quantity of hazardous waste that is received from a generator, 2) The generator's information (name, address, identification number, contact person, telephone number of the generator, the signature of the generator or the generator's representative), 3) Date of the shipment, 4) The manifest number, 5) The volume or quantity of each waste stream received, 6) The name, address, and identification number of the authorized facility to which the hazardous waste will be transported, 7) The transporter's information (name, address, and identification number, the driver's signature), 8) A statement, signed by the generator, certifying that the generator has established a program to reduce the volume or quantity and toxicity of the hazardous waste to the degree economically practicable. 9) The generator shall retain each receipt for at least three years.
Violation Notes: Returned to compliance on 05/16/2016.
Violation Division: Santa Barbara County Environmental Health Services
Violation Program: HW
Violation Source: CERS

Site ID: 165609
Site Name: VALLEY CENTRAL COOLING
Violation Date: 7/24/2014
Citation: HSC 6.5 Multiple Sections - California Health and Safety Code, Chapter 6.5, Section(s) Multiple Sections
Violation Description: Haz Waste Generator Program - Operations/Maintenance - General
Violation Notes: Returned to compliance on 06/30/2016.
Violation Division: Santa Barbara County Environmental Health Services
Violation Program: HW
Violation Source: CERS

Site ID: 165609
Site Name: VALLEY CENTRAL COOLING
Violation Date: 7/7/2020
Citation: 19 CCR 4.5 2755.5(d) - California Code of Regulations, Title 19, Chapter 4.5, Section(s) 2755.5(d)
Violation Description: Failure to perform or cause to be performed inspections and tests on

VALLEY CENTRAL COOLING (Continued) **S121748961**

process equipment that: 1. Follow recognized and generally accepted good engineering practices; 2. The frequency of inspections & tests must be consistent with applicable manufacturerG s recommendations, industry standards or codes, good engineering practices and prior operating experience).

Violation Notes: Conducted on-site inspection on 7/7/2020. Emailed business the inspection report on 7/10/2020. So the RTC date is 8/10/2020.
Violation Division: Santa Barbara County Environmental Health Services
Violation Program: CalARP
Violation Source: CERS

Site ID: 165609
Site Name: VALLEY CENTRAL COOLING
Violation Date: 5/16/2016
Citation: 22 CCR 12 66262.34(f) - California Code of Regulations, Title 22, Chapter 12, Section(s) 66262.34(f)
Violation Description: Failure to properly label hazardous waste accumulation containers with the following requirements: "Hazardous Waste", name and address of the generator, physical and chemical characteristics of the Hazardous Waste, and starting accumulation date.
Violation Notes: Returned to compliance on 06/30/2016. Recalcitrant - they need to get labels on all haz waste tanks/containers
Violation Division: Santa Barbara County Environmental Health Services
Violation Program: HW
Violation Source: CERS

Site ID: 165609
Site Name: VALLEY CENTRAL COOLING
Violation Date: 9/1/2015
Citation: 19 CCR 4.5 Multiple - California Code of Regulations, Title 19, Chapter 4.5, Section(s) Multiple
Violation Description: CalARP Program - Training - General
Violation Notes: Not reported
Violation Division: Santa Barbara County Environmental Health Services
Violation Program: CalARP
Violation Source: CERS

Site ID: 165609
Site Name: VALLEY CENTRAL COOLING
Violation Date: 5/16/2016
Citation: HSC 6.5 Multiple Sections - California Health and Safety Code, Chapter 6.5, Section(s) Multiple Sections
Violation Description: Haz Waste Generator Program - Operations/Maintenance - General
Violation Notes: Returned to compliance on 06/30/2016. same empty 55 gallon lube oil drums on site (9 of them)
Violation Division: Santa Barbara County Environmental Health Services
Violation Program: HW
Violation Source: CERS

Site ID: 165609
Site Name: VALLEY CENTRAL COOLING
Violation Date: 10/1/2019
Citation: HSC 6.95 25508.1(a)-(f) - California Health and Safety Code, Chapter 6.95, Section(s) 25508.1(a)-(f)
Violation Description: Failure to electronically update business plan within 30 days of any one of the following events: A 100 percent or more increase in the quantity of a previously disclosed material. Any handling of a

VALLEY CENTRAL COOLING (Continued) **S121748961**

previously undisclosed hazardous materials at or above reportable quantities. A change of business address, business ownership, or business name. A substantial change in the handler's operations that requires modification to any portion of the business plan.
Violation Notes: Returned to compliance on 10/01/2019. One 240 gallon diesel tank not reported. CERS HMBP inventory updated during inspection by general manager.
Violation Division: Santa Barbara County Environmental Health Services
Violation Program: HMRRP
Violation Source: CERS

Site ID: 165609
Site Name: VALLEY CENTRAL COOLING
Violation Date: 5/16/2016
Citation: 19 CCR 4.5 2740.1(c) - California Code of Regulations, Title 19, Chapter 4.5, Section(s) 2740.1(c)
Violation Description: Failure to submit a registration to the Administering Agency prior to submittal of the Risk Management Plan upon request.
Violation Notes: Returned to compliance on 05/15/2018.
Violation Division: Santa Barbara County Environmental Health Services
Violation Program: CalARP
Violation Source: CERS

Site ID: 165609
Site Name: VALLEY CENTRAL COOLING
Violation Date: 7/24/2014
Citation: HSC 6.95 25507 - California Health and Safety Code, Chapter 6.95, Section(s) 25507
Violation Description: Failure to adequately establish and implement a business plan when storing/handling a hazardous material at or above reportable quantities.
Violation Notes: Returned to compliance on 12/31/2015.
Violation Division: Santa Barbara County Environmental Health Services
Violation Program: HMRRP
Violation Source: CERS

Site ID: 165609
Site Name: VALLEY CENTRAL COOLING
Violation Date: 7/24/2014
Citation: 22 CCR 12 66262.34(f) - California Code of Regulations, Title 22, Chapter 12, Section(s) 66262.34(f)
Violation Description: Failure to properly label hazardous waste accumulation containers with the following requirements: "Hazardous Waste", name and address of the generator, physical and chemical characteristics of the Hazardous Waste, and starting accumulation date.
Violation Notes: Returned to compliance on 06/30/2016.
Violation Division: Santa Barbara County Environmental Health Services
Violation Program: HW
Violation Source: CERS

Evaluation:
Eval General Type: Other/Unknown
Eval Date: 05-16-2016
Violations Found: Yes
Eval Type: Other, not routine, done by local agency
Eval Notes: Not reported
Eval Division: Santa Barbara County Environmental Health Services

VALLEY CENTRAL COOLING (Continued) **S121748961**

Eval Program: CalARP
Eval Source: CERS

Eval General Type: Other/Unknown
Eval Date: 06-30-2016
Violations Found: No
Eval Type: Other, not routine, done by local agency
Eval Notes: Not reported
Eval Division: Santa Barbara County Environmental Health Services
Eval Program: HW
Eval Source: CERS

Eval General Type: Other/Unknown
Eval Date: 07-07-2020
Violations Found: No
Eval Type: Other, not routine, done by local agency
Eval Notes: Not reported
Eval Division: Santa Barbara County Environmental Health Services
Eval Program: CalARP
Eval Source: CERS

Eval General Type: Compliance Evaluation Inspection
Eval Date: 07-07-2020
Violations Found: Yes
Eval Type: Routine done by local agency
Eval Notes: Not reported
Eval Division: Santa Barbara County Environmental Health Services
Eval Program: CalARP
Eval Source: CERS

Eval General Type: Compliance Evaluation Inspection
Eval Date: 07-24-2014
Violations Found: Yes
Eval Type: Routine done by local agency
Eval Notes: Not reported
Eval Division: Santa Barbara County Environmental Health Services
Eval Program: HW
Eval Source: CERS

Eval General Type: Compliance Evaluation Inspection
Eval Date: 09-01-2015
Violations Found: Yes
Eval Type: Routine done by local agency
Eval Notes: Not reported
Eval Division: Santa Barbara County Environmental Health Services
Eval Program: CalARP
Eval Source: CERS

Eval General Type: Compliance Evaluation Inspection
Eval Date: 05-16-2016
Violations Found: Yes
Eval Type: Routine done by local agency
Eval Notes: Not reported
Eval Division: Santa Barbara County Environmental Health Services
Eval Program: HW
Eval Source: CERS

VALLEY CENTRAL COOLING (Continued) **S121748961**

Eval General Type: Compliance Evaluation Inspection
Eval Date: 07-24-2014
Violations Found: Yes
Eval Type: Routine done by local agency
Eval Notes: Not reported
Eval Division: Santa Barbara County Environmental Health Services
Eval Program: HMRRP
Eval Source: CERS

Eval General Type: Compliance Evaluation Inspection
Eval Date: 10-01-2019
Violations Found: Yes
Eval Type: Routine done by local agency
Eval Notes: HMBP inspection. Valley Central Cooling - 1317 W Stowell Rd, Santa Maria.
Eval Division: Santa Barbara County Environmental Health Services
Eval Program: HMRRP
Eval Source: CERS

Eval General Type: Compliance Evaluation Inspection
Eval Date: 05-16-2016
Violations Found: Yes
Eval Type: Routine done by local agency
Eval Notes: Report and pics on HWG line entry
Eval Division: Santa Barbara County Environmental Health Services
Eval Program: HMRRP
Eval Source: CERS

Eval General Type: Other/Unknown
Eval Date: 06-30-2016
Violations Found: No
Eval Type: Other, not routine, done by local agency
Eval Notes: Not reported
Eval Division: Santa Barbara County Environmental Health Services
Eval Program: HMRRP
Eval Source: CERS

Eval General Type: Compliance Evaluation Inspection
Eval Date: 10-01-2019
Violations Found: No
Eval Type: Routine done by local agency
Eval Notes: HWG inspection. Valley Central Cooling - 1317 W Stowell Rd, Santa Maria.
Eval Division: Santa Barbara County Environmental Health Services
Eval Program: HW
Eval Source: CERS

Coordinates:
Site ID: 165609
Facility Name: VALLEY CENTRAL COOLING
Env Int Type Code: CalARP
Program ID: 10212310
Coord Name: Not reported
Ref Point Type Desc: Center of a facility or station.
Latitude: 34.939460
Longitude: -120.459080

VALLEY CENTRAL COOLING (Continued) **S121748961**

Affiliation:

Affiliation Type Desc:	Document Preparer
Entity Name:	George Gonzales
Entity Title:	Not reported
Affiliation Address:	Not reported
Affiliation City:	Not reported
Affiliation State:	Not reported
Affiliation Country:	Not reported
Affiliation Zip:	Not reported
Affiliation Phone:	Not reported

Affiliation Type Desc:	Facility Mailing Address
Entity Name:	Mailing Address
Entity Title:	Not reported
Affiliation Address:	1317 W STOWELL RD
Affiliation City:	SANTA MARIA
Affiliation State:	CA
Affiliation Country:	Not reported
Affiliation Zip:	93458
Affiliation Phone:	Not reported

Affiliation Type Desc:	Operator
Entity Name:	VALLEY CENTRAL COOLING
Entity Title:	Not reported
Affiliation Address:	Not reported
Affiliation City:	Not reported
Affiliation State:	Not reported
Affiliation Country:	Not reported
Affiliation Zip:	Not reported
Affiliation Phone:	(805) 922-5714

Affiliation Type Desc:	Parent Corporation
Entity Name:	VALLEY CENTRAL COOLING
Entity Title:	Not reported
Affiliation Address:	Not reported
Affiliation City:	Not reported
Affiliation State:	Not reported
Affiliation Country:	Not reported
Affiliation Zip:	Not reported
Affiliation Phone:	Not reported

Affiliation Type Desc:	CUPA District
Entity Name:	Santa Barbara County Env Health
Entity Title:	Not reported
Affiliation Address:	225 Camino del Remedio
Affiliation City:	Santa Barbara
Affiliation State:	CA
Affiliation Country:	Not reported
Affiliation Zip:	93110
Affiliation Phone:	(805) 681-4927

Affiliation Type Desc:	Environmental Contact
Entity Name:	GEORGE GONZALES
Entity Title:	Not reported
Affiliation Address:	1317 W STOWELL RD
Affiliation City:	SANTA MARIA
Affiliation State:	CA

VALLEY CENTRAL COOLING (Continued) **S121748961**

Affiliation Country:	Not reported
Affiliation Zip:	93458
Affiliation Phone:	Not reported
Affiliation Type Desc:	Identification Signer
Entity Name:	George Gonzales
Entity Title:	GENERAL MANAGER
Affiliation Address:	Not reported
Affiliation City:	Not reported
Affiliation State:	Not reported
Affiliation Country:	Not reported
Affiliation Zip:	Not reported
Affiliation Phone:	Not reported
Affiliation Type Desc:	Legal Owner
Entity Name:	VALLEY CENTRAL COOLING LLC
Entity Title:	Not reported
Affiliation Address:	1317 W STOWELL RD
Affiliation City:	SANTA MARIA
Affiliation State:	CA
Affiliation Country:	United States
Affiliation Zip:	93458
Affiliation Phone:	(805) 922-5714

J62 **VALLEY CENTRAL COOLING LLC** **RCRA NonGen / NLR** **1024795878**
NW **1317 W STOWELL RD** **CAL000170992**
1/8-1/4 **SANTA MARIA, CA 93458**
0.246 mi.
1297 ft. **Site 2 of 4 in cluster J**

Relative: **Lower**
Actual: **200 ft.**

RCRA NonGen / NLR:

Date Form Received by Agency:	1999-07-01 00:00:00.0
Handler Name:	VALLEY CENTRAL COOLING LLC
Handler Address:	1317 W STOWELL RD
Handler City,State,Zip:	SANTA MARIA, CA 93458
EPA ID:	CAL000170992
Contact Name:	GEORGE GONZALES
Contact Address:	1317 W STOWELL RD
Contact City,State,Zip:	SANTA MARIA, CA 93456-0000
Contact Telephone:	805-331-2136
Contact Fax:	805-928-7659
Contact Email:	GEORGE@VALLEYCENTRALCOOLING.COM
Contact Title:	Not reported
EPA Region:	09
Land Type:	Not reported
Federal Waste Generator Description:	Not a generator, verified
Non-Notifier:	Not reported
Biennial Report Cycle:	Not reported
Accessibility:	Not reported
Active Site Indicator:	Handler Activities
State District Owner:	Not reported
State District:	Not reported
Mailing Address:	PO BOX 517
Mailing City,State,Zip:	SANTA MARIA, CA 93456
Owner Name:	LUIS CHAVEZ
Owner Type:	Other
Operator Name:	GEORGE GONZALES

VALLEY CENTRAL COOLING LLC (Continued) **1024795878**

Operator Type:	Other
Short-Term Generator Activity:	No
Importer Activity:	No
Mixed Waste Generator:	No
Transporter Activity:	No
Transfer Facility Activity:	No
Recycler Activity with Storage:	No
Small Quantity On-Site Burner Exemption:	No
Smelting Melting and Refining Furnace Exemption:	No
Underground Injection Control:	No
Off-Site Waste Receipt:	No
Universal Waste Indicator:	Yes
Universal Waste Destination Facility:	Yes
Federal Universal Waste:	No
Active Site Fed-Reg Treatment Storage and Disposal Facility:	Not reported
Active Site Converter Treatment storage and Disposal Facility:	Not reported
Active Site State-Reg Treatment Storage and Disposal Facility:	Not reported
Active Site State-Reg Handler:	---
Federal Facility Indicator:	Not reported
Hazardous Secondary Material Indicator:	N
Sub-Part K Indicator:	Not reported
Commercial TSD Indicator:	No
Treatment Storage and Disposal Type:	Not reported
2018 GPRA Permit Baseline:	Not on the Baseline
2018 GPRA Renewals Baseline:	Not on the Baseline
Permit Renewals Workload Universe:	Not reported
Permit Workload Universe:	Not reported
Permit Progress Universe:	Not reported
Post-Closure Workload Universe:	Not reported
Closure Workload Universe:	Not reported
202 GPRA Corrective Action Baseline:	No
Corrective Action Workload Universe:	No
Subject to Corrective Action Universe:	No
Non-TSDFs Where RCRA CA has Been Imposed Universe:	No
TSDFs Potentially Subject to CA Under 3004 (u)/(v) Universe:	No
TSDFs Only Subject to CA under Discretionary Auth Universe:	No
Corrective Action Priority Ranking:	No NCAPS ranking
Environmental Control Indicator:	No
Institutional Control Indicator:	No
Human Exposure Controls Indicator:	N/A
Groundwater Controls Indicator:	N/A
Operating TSDF Universe:	Not reported
Full Enforcement Universe:	Not reported
Significant Non-Complier Universe:	No
Unaddressed Significant Non-Complier Universe:	No
Addressed Significant Non-Complier Universe:	No
Significant Non-Complier With a Compliance Schedule Universe:	No
Financial Assurance Required:	Not reported
Handler Date of Last Change:	2018-09-05 15:43:46.0
Recognized Trader-Importer:	No
Recognized Trader-Exporter:	No
Importer of Spent Lead Acid Batteries:	No
Exporter of Spent Lead Acid Batteries:	No
Recycler Activity Without Storage:	No
Manifest Broker:	No
Sub-Part P Indicator:	No

VALLEY CENTRAL COOLING LLC (Continued) **1024795878**

Handler - Owner Operator:

Owner/Operator Indicator:	Owner
Owner/Operator Name:	LUIS CHAVEZ
Legal Status:	Other
Date Became Current:	Not reported
Date Ended Current:	Not reported
Owner/Operator Address:	1317 W STOWELL RD
Owner/Operator City,State,Zip:	SANTA MARIA, CA 93458
Owner/Operator Telephone:	805-310-9372
Owner/Operator Telephone Ext:	Not reported
Owner/Operator Fax:	Not reported
Owner/Operator Email:	Not reported

Owner/Operator Indicator:	Operator
Owner/Operator Name:	GEORGE GONZALES
Legal Status:	Other
Date Became Current:	Not reported
Date Ended Current:	Not reported
Owner/Operator Address:	1317 W STOWELL RD
Owner/Operator City,State,Zip:	SANTA MARIA, CA 93456-0000
Owner/Operator Telephone:	805-331-2136
Owner/Operator Telephone Ext:	Not reported
Owner/Operator Fax:	Not reported
Owner/Operator Email:	Not reported

Historic Generators:

Receive Date:	1999-07-01 00:00:00.0
Handler Name:	VALLEY CENTRAL COOLING LLC
Federal Waste Generator Description:	Not a generator, verified
State District Owner:	Not reported
Large Quantity Handler of Universal Waste:	No
Recognized Trader Importer:	No
Recognized Trader Exporter:	No
Spent Lead Acid Battery Importer:	No
Spent Lead Acid Battery Exporter:	No
Current Record:	Yes
Non Storage Recycler Activity:	Not reported
Electronic Manifest Broker:	Not reported

List of NAICS Codes and Descriptions:

NAICS Code:	56299
NAICS Description:	ALL OTHER WASTE MANAGEMENT SERVICES

Facility Has Received Notices of Violations:

Violations:	No Violations Found

Evaluation Action Summary:

Evaluations:	No Evaluations Found

J63 **VALLEY CENTRAL COOLING** **CUPA Listings** **S108757343**
NW **1317 W STOWELL RD** **N/A**
1/8-1/4 **SANTA MARIA, CA 93458**
0.246 mi.
1297 ft. **Site 3 of 4 in cluster J**

Relative:
Lower

Actual:
200 ft.

CUPA SANTA BARBARA:

Name:	VALLEY CENTRAL COOLING
Address:	1317 W STOWELL RD
City,State,Zip:	SANTA MARIA, CA 93458
Facility Id:	FA0012661
Region:	SANTA BARBARA
Cross Street:	Not reported
Latitude:	Not reported
Longitude:	Not reported
Mailing Name:	VALLEY CENTRAL COOLING LLC
Mailing Care Of:	Not reported
Mailing Address:	1317 W STOWELL RD
Mailing City:	SANTA MARIA
Mailing State:	CA
Mailing Zip Code:	93458
Record Id:	PR0506331
Pe #:	2161
Current Status:	1

Name:	VALLEY CENTRAL COOLING
Address:	1317 W STOWELL RD
City,State,Zip:	SANTA MARIA, CA 93458
Facility Id:	FA0012661
Region:	SANTA BARBARA
Cross Street:	Not reported
Latitude:	Not reported
Longitude:	Not reported
Mailing Name:	VALLEY CENTRAL COOLING LLC
Mailing Care Of:	Not reported
Mailing Address:	1317 W STOWELL RD
Mailing City:	SANTA MARIA
Mailing State:	CA
Mailing Zip Code:	93458
Record Id:	PR0506332
Pe #:	2201
Current Status:	1

Name:	VALLEY CENTRAL COOLING
Address:	1317 W STOWELL RD
City,State,Zip:	SANTA MARIA, CA 93458
Facility Id:	FA0012661
Region:	SANTA BARBARA
Cross Street:	Not reported
Latitude:	Not reported
Longitude:	Not reported
Mailing Name:	VALLEY CENTRAL COOLING LLC
Mailing Care Of:	Not reported
Mailing Address:	1317 W STOWELL RD
Mailing City:	SANTA MARIA
Mailing State:	CA
Mailing Zip Code:	93458
Record Id:	PR0506333
Pe #:	2745

VALLEY CENTRAL COOLING (Continued) **S108757343**

Current Status:	1
Name:	VALLEY CENTRAL COOLING
Address:	1317 W STOWELL RD
City,State,Zip:	SANTA MARIA, CA 93458
Facility Id:	FA0012661
Region:	SANTA BARBARA
Cross Street:	Not reported
Latitude:	Not reported
Longitude:	Not reported
Mailing Name:	VALLEY CENTRAL COOLING LLC
Mailing Care Of:	Not reported
Mailing Address:	1317 W STOWELL RD
Mailing City:	SANTA MARIA
Mailing State:	CA
Mailing Zip Code:	93458
Record Id:	PR0506596
Pe #:	2602
Current Status:	2

J64 **VALLEY CENTRAL COOLING LLC** **RCRA NonGen / NLR** **1024813525**
NW **1317 W STOWELL RD** **CAL000304529**
1/8-1/4 **SANTA MARIA, CA 93458**
0.246 mi.
1297 ft. **Site 4 of 4 in cluster J**

Relative: **Lower**
Actual: **200 ft.**

RCRA NonGen / NLR:

Date Form Received by Agency:	2006-03-17 00:00:00.0
Handler Name:	VALLEY CENTRAL COOLING LLC
Handler Address:	1317 W STOWELL RD
Handler City,State,Zip:	SANTA MARIA, CA 93458-9717
EPA ID:	CAL000304529
Contact Name:	GEORGE GONZALES
Contact Address:	1317 W STOWELL RD
Contact City,State,Zip:	SANTA MARIA, CA 93456-0000
Contact Telephone:	805-331-2136
Contact Fax:	805-928-7659
Contact Email:	GEORGE@VALLEYCENTRALCOOLING.COM
Contact Title:	Not reported
EPA Region:	09
Land Type:	Not reported
Federal Waste Generator Description:	Not a generator, verified
Non-Notifier:	Not reported
Biennial Report Cycle:	Not reported
Accessibility:	Not reported
Active Site Indicator:	Handler Activities
State District Owner:	Not reported
State District:	Not reported
Mailing Address:	PO BOX 517
Mailing City,State,Zip:	SANTA MARIA, CA 93456
Owner Name:	LUIS CHAVEZ
Owner Type:	Other
Operator Name:	GEORGE GONZALES
Operator Type:	Other
Short-Term Generator Activity:	No
Importer Activity:	No
Mixed Waste Generator:	No
Transporter Activity:	No

VALLEY CENTRAL COOLING LLC (Continued) **1024813525**

Transfer Facility Activity:	No
Recycler Activity with Storage:	No
Small Quantity On-Site Burner Exemption:	No
Smelting Melting and Refining Furnace Exemption:	No
Underground Injection Control:	No
Off-Site Waste Receipt:	No
Universal Waste Indicator:	Yes
Universal Waste Destination Facility:	Yes
Federal Universal Waste:	No
Active Site Fed-Reg Treatment Storage and Disposal Facility:	Not reported
Active Site Converter Treatment storage and Disposal Facility:	Not reported
Active Site State-Reg Treatment Storage and Disposal Facility:	Not reported
Active Site State-Reg Handler:	---
Federal Facility Indicator:	Not reported
Hazardous Secondary Material Indicator:	N
Sub-Part K Indicator:	Not reported
Commercial TSD Indicator:	No
Treatment Storage and Disposal Type:	Not reported
2018 GPRA Permit Baseline:	Not on the Baseline
2018 GPRA Renewals Baseline:	Not on the Baseline
Permit Renewals Workload Universe:	Not reported
Permit Workload Universe:	Not reported
Permit Progress Universe:	Not reported
Post-Closure Workload Universe:	Not reported
Closure Workload Universe:	Not reported
202 GPRA Corrective Action Baseline:	No
Corrective Action Workload Universe:	No
Subject to Corrective Action Universe:	No
Non-TSDFs Where RCRA CA has Been Imposed Universe:	No
TSDFs Potentially Subject to CA Under 3004 (u)/(v) Universe:	No
TSDFs Only Subject to CA under Discretionary Auth Universe:	No
Corrective Action Priority Ranking:	No NCAPS ranking
Environmental Control Indicator:	No
Institutional Control Indicator:	No
Human Exposure Controls Indicator:	N/A
Groundwater Controls Indicator:	N/A
Operating TSDF Universe:	Not reported
Full Enforcement Universe:	Not reported
Significant Non-Complier Universe:	No
Unaddressed Significant Non-Complier Universe:	No
Addressed Significant Non-Complier Universe:	No
Significant Non-Complier With a Compliance Schedule Universe:	No
Financial Assurance Required:	Not reported
Handler Date of Last Change:	2018-09-05 20:28:04.0
Recognized Trader-Importer:	No
Recognized Trader-Exporter:	No
Importer of Spent Lead Acid Batteries:	No
Exporter of Spent Lead Acid Batteries:	No
Recycler Activity Without Storage:	No
Manifest Broker:	No
Sub-Part P Indicator:	No

Handler - Owner Operator:

Owner/Operator Indicator:	Operator
Owner/Operator Name:	GEORGE GONZALES
Legal Status:	Other

VALLEY CENTRAL COOLING LLC (Continued) **1024813525**

Date Became Current:	Not reported
Date Ended Current:	Not reported
Owner/Operator Address:	1317 W STOWELL RD
Owner/Operator City,State,Zip:	SANTA MARIA, CA 93456-0000
Owner/Operator Telephone:	805-331-2136
Owner/Operator Telephone Ext:	Not reported
Owner/Operator Fax:	Not reported
Owner/Operator Email:	Not reported
Owner/Operator Indicator:	Owner
Owner/Operator Name:	LUIS CHAVEZ
Legal Status:	Other
Date Became Current:	Not reported
Date Ended Current:	Not reported
Owner/Operator Address:	1317 W STOWELL RD
Owner/Operator City,State,Zip:	SANTA MARIA, CA 93458
Owner/Operator Telephone:	805-310-9372
Owner/Operator Telephone Ext:	Not reported
Owner/Operator Fax:	Not reported
Owner/Operator Email:	Not reported

Historic Generators:

Receive Date:	2006-03-17 00:00:00.0
Handler Name:	VALLEY CENTRAL COOLING LLC
Federal Waste Generator Description:	Not a generator, verified
State District Owner:	Not reported
Large Quantity Handler of Universal Waste:	No
Recognized Trader Importer:	No
Recognized Trader Exporter:	No
Spent Lead Acid Battery Importer:	No
Spent Lead Acid Battery Exporter:	No
Current Record:	Yes
Non Storage Recycler Activity:	Not reported
Electronic Manifest Broker:	Not reported

List of NAICS Codes and Descriptions:

NAICS Code:	311119
NAICS Description:	OTHER ANIMAL FOOD MANUFACTURING
NAICS Code:	49312
NAICS Description:	REFRIGERATED WAREHOUSING AND STORAGE

Facility Has Received Notices of Violations:

Violations:	No Violations Found

Evaluation Action Summary:

Evaluations:	No Evaluations Found

65
NNE
1/8-1/4
0.247 mi.
1302 ft.

LUIS VENCES
1039 WEST LIBERTY STREET
SANTA MARIA, CA 93458

RCRA NonGen / NLR

1026050173
CAC003056998

Relative:
Higher

Actual:
209 ft.

RCRA NonGen / NLR:

Date Form Received by Agency:	2020-02-21 00:00:00.0
Handler Name:	LUIS VENCES
Handler Address:	1039 WEST LIBERTY STREET
Handler City,State,Zip:	SANTA MARIA, CA 93458
EPA ID:	CAC003056998
Contact Name:	LUIS VENCES
Contact Address:	1039 WEST LIBERTY STREET
Contact City,State,Zip:	SANTA MARIA, CA 93458
Contact Telephone:	805-264-2509
Contact Fax:	Not reported
Contact Email:	BEVERLYPENDOLINO@ALLIANCE-ENVIRO.COM
Contact Title:	Not reported
EPA Region:	09
Land Type:	Not reported
Federal Waste Generator Description:	Not a generator, verified
Non-Notifier:	Not reported
Biennial Report Cycle:	Not reported
Accessibility:	Not reported
Active Site Indicator:	Not reported
State District Owner:	Not reported
State District:	Not reported
Mailing Address:	1039 WEST LIBERTY STREET
Mailing City,State,Zip:	SANTA MARIA, CA 93458
Owner Name:	LUIS VENCES
Owner Type:	Other
Operator Name:	LUIS VENCES
Operator Type:	Other
Short-Term Generator Activity:	No
Importer Activity:	No
Mixed Waste Generator:	No
Transporter Activity:	No
Transfer Facility Activity:	No
Recycler Activity with Storage:	No
Small Quantity On-Site Burner Exemption:	No
Smelting Melting and Refining Furnace Exemption:	No
Underground Injection Control:	No
Off-Site Waste Receipt:	No
Universal Waste Indicator:	No
Universal Waste Destination Facility:	No
Federal Universal Waste:	No
Active Site Fed-Reg Treatment Storage and Disposal Facility:	Not reported
Active Site Converter Treatment storage and Disposal Facility:	Not reported
Active Site State-Reg Treatment Storage and Disposal Facility:	Not reported
Active Site State-Reg Handler:	---
Federal Facility Indicator:	Not reported
Hazardous Secondary Material Indicator:	N
Sub-Part K Indicator:	Not reported
Commercial TSD Indicator:	No
Treatment Storage and Disposal Type:	Not reported
2018 GPRA Permit Baseline:	Not on the Baseline
2018 GPRA Renewals Baseline:	Not on the Baseline
Permit Renewals Workload Universe:	Not reported

LUIS VENCES (Continued) **1026050173**

Permit Workload Universe:	Not reported
Permit Progress Universe:	Not reported
Post-Closure Workload Universe:	Not reported
Closure Workload Universe:	Not reported
202 GPRA Corrective Action Baseline:	No
Corrective Action Workload Universe:	No
Subject to Corrective Action Universe:	No
Non-TSDFs Where RCRA CA has Been Imposed Universe:	No
TSDFs Potentially Subject to CA Under 3004 (u)/(v) Universe:	No
TSDFs Only Subject to CA under Discretionary Auth Universe:	No
Corrective Action Priority Ranking:	No NCAPS ranking
Environmental Control Indicator:	No
Institutional Control Indicator:	No
Human Exposure Controls Indicator:	N/A
Groundwater Controls Indicator:	N/A
Operating TSDF Universe:	Not reported
Full Enforcement Universe:	Not reported
Significant Non-Complier Universe:	No
Unaddressed Significant Non-Complier Universe:	No
Addressed Significant Non-Complier Universe:	No
Significant Non-Complier With a Compliance Schedule Universe:	No
Financial Assurance Required:	Not reported
Handler Date of Last Change:	2020-03-06 18:11:04.0
Recognized Trader-Importer:	No
Recognized Trader-Exporter:	No
Importer of Spent Lead Acid Batteries:	No
Exporter of Spent Lead Acid Batteries:	No
Recycler Activity Without Storage:	No
Manifest Broker:	No
Sub-Part P Indicator:	No

Handler - Owner Operator:

Owner/Operator Indicator:	Operator
Owner/Operator Name:	LUIS VENCES
Legal Status:	Other
Date Became Current:	Not reported
Date Ended Current:	Not reported
Owner/Operator Address:	1039 WEST LIBERTY STREET
Owner/Operator City,State,Zip:	SANTA MARIA, CA 93458
Owner/Operator Telephone:	805-264-2509
Owner/Operator Telephone Ext:	Not reported
Owner/Operator Fax:	Not reported
Owner/Operator Email:	Not reported

Owner/Operator Indicator:	Owner
Owner/Operator Name:	LUIS VENCES
Legal Status:	Other
Date Became Current:	Not reported
Date Ended Current:	Not reported
Owner/Operator Address:	1039 WEST LIBERTY STREET
Owner/Operator City,State,Zip:	SANTA MARIA, CA 93458
Owner/Operator Telephone:	805-264-2509
Owner/Operator Telephone Ext:	Not reported
Owner/Operator Fax:	Not reported
Owner/Operator Email:	Not reported

LUIS VENCES (Continued) **1026050173**

Historic Generators:

Receive Date:	2020-02-21 00:00:00.0
Handler Name:	LUIS VENCES
Federal Waste Generator Description:	Not a generator, verified
State District Owner:	Not reported
Large Quantity Handler of Universal Waste:	No
Recognized Trader Importer:	No
Recognized Trader Exporter:	No
Spent Lead Acid Battery Importer:	No
Spent Lead Acid Battery Exporter:	No
Current Record:	Yes
Non Storage Recycler Activity:	Not reported
Electronic Manifest Broker:	Not reported

List of NAICS Codes and Descriptions:

NAICS Code:	56299
NAICS Description:	ALL OTHER WASTE MANAGEMENT SERVICES

Facility Has Received Notices of Violations:

Violations:	No Violations Found

Evaluation Action Summary:

Evaluations:	No Evaluations Found

H66 **MFH MORETTI PROPERTY** **CPS-SLIC S116290503**
South **WEST OF BLOSSER NORTH AND SOUTH OF BATTLES RD.** **CERS N/A**
1/4-1/2 **SANTA MARIA, CA 93458**
0.251 mi.
1324 ft. **Site 2 of 2 in cluster H**

Relative:
Higher

Actual:
203 ft.

CPS-SLIC:

Name:	MFH MORETTI PROPERTY
Address:	WEST OF BLOSSER NORTH AND SOUTH OF BATTLES RD.
City,State,Zip:	SANTA MARIA, CA 93458
Region:	STATE
Facility Status:	**Completed - Case Closed**
Status Date:	02/25/2014
Global Id:	T10000005680
Lead Agency:	SANTA BARBARA COUNTY
Lead Agency Case Number:	478
Latitude:	34.931616
Longitude:	-120.4539642
Case Type:	Cleanup Program Site
Case Worker:	Not reported
Local Agency:	Not reported
RB Case Number:	Not reported
File Location:	All Files are on GeoTracker or in the Local Agency Database
Potential Media Affected:	Not reported
Potential Contaminants of Concern:	Not reported
Site History:	COMPLETE FILE HAS BEEN UPLOADED TO GEOTRACKER WEBSITE - HARD COPIES NO LONGER EXIST IN FILES

Click here to access the California GeoTracker records for this facility:

MFH MORETTI PROPERTY (Continued) **S116290503**

CERS:
Name: MFH MORETTI PROPERTY
Address: WEST OF BLOSSER NORTH AND SOUTH OF BATTLES RD.
City,State,Zip: SANTA MARIA, CA 93458
Site ID: 226554
CERS ID: T10000005680
CERS Description: Cleanup Program Site

67
SW
1/4-1/2
0.298 mi.
1573 ft.

SANTA MARIA VALLEY UNIT, MORETTI TRACT 83, PIPELIN **CPS-SLIC** **S113930117**
BATTLES ROAD AND WESTGATE ROAD **CERS** **N/A**
SANTA MARIA, CA 93455

Relative:
Lower

Actual:
200 ft.

CPS-SLIC:
Name: SANTA MARIA VALLEY UNIT, MORETTI TRACT 83, PIPELINE SEGMENTS
Address: BATTLES ROAD AND WESTGATE ROAD
City,State,Zip: SANTA MARIA, CA 93455
Region: STATE
Facility Status: **Completed - Case Closed**
Status Date: 10/15/2013
Global Id: T10000005193
Lead Agency: SANTA BARBARA COUNTY
Lead Agency Case Number: 201431
Latitude: 34.931773963
Longitude: -120.45804847
Case Type: Cleanup Program Site
Case Worker: JJ
Local Agency: SANTA BARBARA COUNTY
RB Case Number: Not reported
File Location: All Files are on GeoTracker or in the Local Agency Database
Potential Media Affected: Other Groundwater (uses other than drinking water), Soil, Soil Vapor
Potential Contaminants of Concern: Benzene, Ethylbenzene, Toluene, Total Petroleum Hydrocarbons (TPH), Xylene
Site History: All SBC Files have been uploaded to GeoTracker

Click here to access the California GeoTracker records for this facility:

CERS:
Name: SANTA MARIA VALLEY UNIT, MORETTI TRACT 83, PIPELINE SEGMENTS
Address: BATTLES ROAD AND WESTGATE ROAD
City,State,Zip: SANTA MARIA, CA 93455
Site ID: 204005
CERS ID: T10000005193
CERS Description: Cleanup Program Site

68
South
1/4-1/2
0.348 mi.
1837 ft.

FORMER STANDARD MORRETI LEASE UNOCAL / GREKA
BLOSSER ROAD AND BATTLES ROAD
SANTA MARIA, CA 93455

CPS-SLIC **S114532198**
CERS **N/A**

Relative:
Higher

Actual:
203 ft.

CPS-SLIC:

Name:	FORMER STANDARD MORRETI LEASE UNOCAL / GREKA
Address:	BLOSSER ROAD AND BATTLES ROAD
City,State,Zip:	SANTA MARIA, CA 93455
Region:	STATE
Facility Status:	**Completed - Case Closed**
Status Date:	11/16/2005
Global Id:	T10000005260
Lead Agency:	SANTA BARBARA COUNTY
Lead Agency Case Number:	20135
Latitude:	34.930226238
Longitude:	-120.45572373
Case Type:	Cleanup Program Site
Case Worker:	Not reported
Local Agency:	Not reported
RB Case Number:	Not reported
File Location:	Not reported
Potential Media Affected:	Soil
Potential Contaminants of Concern:	Arsenic, Benzene, Crude Oil, Ethylbenzene, Polynuclear aromatic hydrocarbons (PAHs), Toluene, Total Petroleum Hydrocarbons (TPH), Xylene
Site History:	Not reported

Click here to access the California GeoTracker records for this facility:

CERS:

Name:	FORMER STANDARD MORRETI LEASE UNOCAL / GREKA
Address:	BLOSSER ROAD AND BATTLES ROAD
City,State,Zip:	SANTA MARIA, CA 93455
Site ID:	208960
CERS ID:	T10000005260
CERS Description:	Cleanup Program Site

69
West
1/4-1/2
0.441 mi.
2326 ft.

HOBBS BASIN
LA BREA AVE, W AND A ST
SANTA MARIA, CA 93455

CPS-SLIC **S113482406**
CERS **N/A**

Relative:
Lower

Actual:
193 ft.

CPS-SLIC:

Name:	HOBBS BASIN
Address:	LA BREA AVE, W AND A ST
City,State,Zip:	SANTA MARIA, CA 93455
Region:	STATE
Facility Status:	**Open - Assessment & Interim Remedial Action**
Status Date:	02/11/2013
Global Id:	T10000004592
Lead Agency:	SANTA BARBARA COUNTY
Lead Agency Case Number:	695
Latitude:	34.934954264
Longitude:	-120.46319962
Case Type:	Cleanup Program Site
Case Worker:	TMR

HOBBS BASIN (Continued) **S113482406**

Local Agency:	SANTA BARBARA COUNTY
RB Case Number:	Not reported
File Location:	Not reported
Potential Media Affected:	Not reported
Potential Contaminants of Concern:	Not reported
Site History:	Not reported

Click here to access the California GeoTracker records for this facility:

CERS:

Name:	HOBBS BASIN
Address:	LA BREA AVE, W AND A ST
City,State,Zip:	SANTA MARIA, CA 93455
Site ID:	222461
CERS ID:	T10000004592
CERS Description:	Cleanup Program Site

---

70 WNW 1/4-1/2 0.453 mi. 2393 ft. **ORCUTT OIL REFINERY** **ENVIROSTOR** **S101482246**
1480-1550 WEST STOWELL ROAD **N/A**
SANTA MARIA, CA 93454

Relative: Lower

Actual: 193 ft.

ENVIROSTOR:

Name:	ORCUTT OIL REFINERY
Address:	1480-1550 WEST STOWELL ROAD
City,State,Zip:	SANTA MARIA, CA 93454
Facility ID:	42290013
Status:	Refer: Other Agency
Status Date:	05/10/1995
Site Code:	Not reported
Site Type:	Historical
Site Type Detailed:	* Historical
Acres:	Not reported
NPL:	NO
Regulatory Agencies:	NONE SPECIFIED
Lead Agency:	NONE SPECIFIED
Program Manager:	Not reported
Supervisor:	* Mmonroy
Division Branch:	Cleanup Chatsworth
Assembly:	35
Senate:	19
Special Program:	* Rural County Survey Program
Restricted Use:	NO
Site Mgmt Req:	NONE SPECIFIED
Funding:	Not reported
Latitude:	34.93755
Longitude:	-120.4633
APN:	117-240-019
Past Use:	NONE SPECIFIED
Potential COC:	NONE SPECIFIED
Confirmed COC:	NONE SPECIFIED
Potential Description:	NONE SPECIFIED
Alias Name:	CAL-COAST IRRIGATION
Alias Type:	Alternate Name
Alias Name:	H Y MINAMI & SONS
Alias Type:	Alternate Name

ORCUTT OIL REFINERY (Continued) **S101482246**

Alias Name: 117-240-019
Alias Type: APN
Alias Name: 42290013
Alias Type: Envirostor ID Number

Completed Info:
Completed Area Name: PROJECT WIDE
Completed Sub Area Name: Not reported
Completed Document Type: * Discovery
Completed Date: 03/21/1988
Comments: Facility Identified: City Library Map File- 1947 USGS Quad.

Completed Area Name: PROJECT WIDE
Completed Sub Area Name: Not reported
Completed Document Type: Site Screening
Completed Date: 10/25/1994
Comments: Site screening/file review indicate NFA for DTSC due to Petroleum Exclusion.

Completed Area Name: PROJECT WIDE
Completed Sub Area Name: Not reported
Completed Document Type: Preliminary Assessment Report
Completed Date: 01/08/1991
Comments: Preliminary Assessment Done: Site referred to Region 3 Site Mitigation for a Preliminary Endangerment Assessment.

Completed Area Name: PROJECT WIDE
Completed Sub Area Name: Not reported
Completed Document Type: Site Screening
Completed Date: 05/12/1988
Comments: Site Screening Done: PA required. Need to assess the type and extent of refining processes.

Future Area Name: Not reported
Future Sub Area Name: Not reported
Future Document Type: Not reported
Future Due Date: Not reported
Schedule Area Name: Not reported
Schedule Sub Area Name: Not reported
Schedule Document Type: Not reported
Schedule Due Date: Not reported
Schedule Revised Date: Not reported

71
NNW
1/4-1/2
0.489 mi.
2582 ft.

SMVRR DIESEL SPILL **CPS-SLIC S110169020**
802 HANSON WAY **CERS N/A**
SANTA MARIA, CA 93455

Relative:
Lower

Actual:
200 ft.

CPS-SLIC:
Name: SMVRR DIESEL SPILL
Address: 802 HANSON WAY
City,State,Zip: SANTA MARIA, CA 93455
Region: STATE
Facility Status: **Completed - Case Closed**
Status Date: 02/08/2010
Global Id: T10000001816
Lead Agency: SANTA BARBARA COUNTY

SMVRR DIESEL SPILL (Continued) **S110169020**

Lead Agency Case Number:	09-N-317
Latitude:	34.941577029
Longitude:	-120.45883298
Case Type:	Cleanup Program Site
Case Worker:	Not reported
Local Agency:	Not reported
RB Case Number:	Not reported
File Location:	Not reported
Potential Media Affected:	Not reported
Potential Contaminants of Concern:	Not reported
Site History:	Not reported

Click here to access the California GeoTracker records for this facility:

CERS:

Name:	SMVRR DIESEL SPILL
Address:	802 HANSON WAY
City,State,Zip:	SANTA MARIA, CA 93455
Site ID:	191926
CERS ID:	T10000001816
CERS Description:	Cleanup Program Site

72
SSW
1/2-1
0.503 mi.
2656 ft.

WESTGATE RANCH SCHOOL **ENVIROSTOR** **S107737606**
WESTGATE ROAD/SONYA LANE **SCH** **N/A**
SANTA BARBARA, CA 93458

Relative:
Lower

Actual:
200 ft.

ENVIROSTOR:

Name:	WESTGATE RANCH SCHOOL
Address:	WESTGATE ROAD/SONYA LANE
City,State,Zip:	SANTA BARBARA, CA 93458
Facility ID:	42010007
Status:	No Further Action
Status Date:	06/26/2002
Site Code:	304356
Site Type:	School Investigation
Site Type Detailed:	School
Acres:	10
NPL:	NO
Regulatory Agencies:	DTSC
Lead Agency:	DTSC
Program Manager:	Not reported
Supervisor:	Javier Hinojosa
Division Branch:	Southern California Schools & Brownfields Outreach
Assembly:	35
Senate:	19
Special Program:	Not reported
Restricted Use:	NO
Site Mgmt Req:	NONE SPECIFIED
Funding:	School District
Latitude:	34.92805
Longitude:	-120.4569
APN:	NONE SPECIFIED
Past Use:	AGRICULTURAL - ROW CROPS
Potential COC:	NONE SPECIFIED No Contaminants found
Confirmed COC:	No Contaminants found

WESTGATE RANCH SCHOOL (Continued) **S107737606**

Potential Description: SOIL, SV
Alias Name: SANTA MARIA BONITA SD-PRPSD W.GATE RANCH
Alias Type: Alternate Name
Alias Name: SANTA MARIA-BONITA SCHOOL DISTRICT
Alias Type: Alternate Name
Alias Name: WESTGATE RANCH SCHOOL
Alias Type: Alternate Name
Alias Name: 304356
Alias Type: Project Code (Site Code)
Alias Name: 42010007
Alias Type: Envirostor ID Number

Completed Info:
Completed Area Name: PROJECT WIDE
Completed Sub Area Name: Not reported
Completed Document Type: Environmental Oversight Agreement
Completed Date: 12/18/2001
Comments: Not reported

Completed Area Name: PROJECT WIDE
Completed Sub Area Name: Not reported
Completed Document Type: Preliminary Endangerment Assessment Report
Completed Date: 06/26/2002
Comments: Not reported

Completed Area Name: PROJECT WIDE
Completed Sub Area Name: Not reported
Completed Document Type: Technical Report
Completed Date: 03/07/2002
Comments: Not reported

Completed Area Name: PROJECT WIDE
Completed Sub Area Name: Not reported
Completed Document Type: Other Report
Completed Date: 05/01/2002
Comments: Initial Study Draft Mitigated Negative Declaration

Completed Area Name: PROJECT WIDE
Completed Sub Area Name: Not reported
Completed Document Type: * Public Participation
Completed Date: 06/21/2002
Comments: Not reported

Completed Area Name: PROJECT WIDE
Completed Sub Area Name: Not reported
Completed Document Type: Cost Recovery Closeout Memo
Completed Date: 06/26/2002
Comments: Not reported

Future Area Name: Not reported
Future Sub Area Name: Not reported
Future Document Type: Not reported
Future Due Date: Not reported
Schedule Area Name: Not reported
Schedule Sub Area Name: Not reported
Schedule Document Type: Not reported
Schedule Due Date: Not reported
Schedule Revised Date: Not reported

WESTGATE RANCH SCHOOL (Continued) **S107737606**

SCH:

Name:	WESTGATE RANCH SCHOOL
Address:	WESTGATE ROAD/SONYA LANE
City,State,Zip:	SANTA BARBARA, CA 93458
Facility ID:	42010007
Site Type:	School Investigation
Site Type Detail:	School
Site Mgmt. Req.:	NONE SPECIFIED
Acres:	10
National Priorities List:	NO
Cleanup Oversight Agencies:	DTSC
Lead Agency:	DTSC
Lead Agency Description:	* DTSC
Project Manager:	Not reported
Supervisor:	Javier Hinojosa
Division Branch:	Southern California Schools & Brownfields Outreach
Site Code:	304356
Assembly:	35
Senate:	19
Special Program Status:	Not reported
Status:	No Further Action
Status Date:	06/26/2002
Restricted Use:	NO
Funding:	School District
Latitude:	34.92805
Longitude:	-120.4569
APN:	NONE SPECIFIED
Past Use:	AGRICULTURAL - ROW CROPS
Potential COC:	NONE SPECIFIED, No Contaminants found
Confirmed COC:	No Contaminants found
Potential Description:	SOIL, SV
Alias Name:	SANTA MARIA BONITA SD-PRPSD W.GATE RANCH
Alias Type:	Alternate Name
Alias Name:	SANTA MARIA-BONITA SCHOOL DISTRICT
Alias Type:	Alternate Name
Alias Name:	WESTGATE RANCH SCHOOL
Alias Type:	Alternate Name
Alias Name:	304356
Alias Type:	Project Code (Site Code)
Alias Name:	42010007
Alias Type:	Envirostor ID Number

Completed Info:

Completed Area Name:	PROJECT WIDE
Completed Sub Area Name:	Not reported
Completed Document Type:	Environmental Oversight Agreement
Completed Date:	12/18/2001
Comments:	Not reported
Completed Area Name:	PROJECT WIDE
Completed Sub Area Name:	Not reported
Completed Document Type:	Preliminary Endangerment Assessment Report
Completed Date:	06/26/2002
Comments:	Not reported
Completed Area Name:	PROJECT WIDE

WESTGATE RANCH SCHOOL (Continued) **S107737606**

Completed Sub Area Name:	Not reported
Completed Document Type:	Technical Report
Completed Date:	03/07/2002
Comments:	Not reported
Completed Area Name:	PROJECT WIDE
Completed Sub Area Name:	Not reported
Completed Document Type:	Other Report
Completed Date:	05/01/2002
Comments:	Initial Study Draft Mitigated Negative Declaration
Completed Area Name:	PROJECT WIDE
Completed Sub Area Name:	Not reported
Completed Document Type:	* Public Participation
Completed Date:	06/21/2002
Comments:	Not reported
Completed Area Name:	PROJECT WIDE
Completed Sub Area Name:	Not reported
Completed Document Type:	Cost Recovery Closeout Memo
Completed Date:	06/26/2002
Comments:	Not reported
Future Area Name:	Not reported
Future Sub Area Name:	Not reported
Future Document Type:	Not reported
Future Due Date:	Not reported
Schedule Area Name:	Not reported
Schedule Sub Area Name:	Not reported
Schedule Document Type:	Not reported
Schedule Due Date:	Not reported
Schedule Revised Date:	Not reported

73
ENE
1/2-1
0.540 mi.
2852 ft.

LIBERTY II ELEMENTARY SCHOOL
STOWELL ROAD/DEPOT STREET
SANTA MARIA, CA 93454

ENVIROSTOR SCH **S105628961 N/A**

Relative: Higher

Actual: 213 ft.

ENVIROSTOR:

Name:	LIBERTY II ELEMENTARY SCHOOL
Address:	STOWELL ROAD/DEPOT STREET
City,State,Zip:	SANTA MARIA, CA 93454
Facility ID:	42010001
Status:	No Further Action
Status Date:	07/18/2002
Site Code:	304083
Site Type:	School Investigation
Site Type Detailed:	School
Acres:	9.6
NPL:	NO
Regulatory Agencies:	DTSC
Lead Agency:	DTSC
Program Manager:	Not reported
Supervisor:	Shahir Haddad
Division Branch:	Southern California Schools & Brownfields Outreach
Assembly:	35
Senate:	19

LIBERTY II ELEMENTARY SCHOOL (Continued) **S105628961**

Special Program: Not reported
Restricted Use: NO
Site Mgmt Req: NONE SPECIFIED
Funding: School District
Latitude: 34.93928
Longitude: -120.4453
APN: NONE SPECIFIED
Past Use: AGRICULTURAL - ROW CROPS, VEHICLE MAINTENANCE
Potential COC: Arsenic DDD DDE DDT TPH-gas
Confirmed COC: 30025-NO 30001-NO 30006-NO 30007-NO 30008-NO No Contaminants found
Potential Description: SOIL
Alias Name: LIBERTY II ELEMENTARY SCHOOL
Alias Type: Alternate Name
Alias Name: SANTA MARIA BONITA SD-LIBERTY II ELE/VCA
Alias Type: Alternate Name
Alias Name: SANTA MARIA-BONITA SCHOOL DISTRICT
Alias Type: Alternate Name
Alias Name: 304083
Alias Type: Project Code (Site Code)
Alias Name: 42010001
Alias Type: Envirostor ID Number

Completed Info:
Completed Area Name: PROJECT WIDE
Completed Sub Area Name: Not reported
Completed Document Type: Preliminary Endangerment Assessment Report
Completed Date: 05/21/2002
Comments: Not reported

Completed Area Name: PROJECT WIDE
Completed Sub Area Name: Not reported
Completed Document Type: Preliminary Endangerment Assessment Report
Completed Date: 07/18/2002
Comments: Not reported

Completed Area Name: PROJECT WIDE
Completed Sub Area Name: Not reported
Completed Document Type: Standard Voluntary Agreement
Completed Date: 03/16/2000
Comments: Not reported

Completed Area Name: PROJECT WIDE
Completed Sub Area Name: Not reported
Completed Document Type: Site Inspections/Visit (Non LUR)
Completed Date: 05/17/2001
Comments: Not reported

Completed Area Name: PROJECT WIDE
Completed Sub Area Name: Not reported
Completed Document Type: Cost Recovery Closeout Memo
Completed Date: 07/18/2002
Comments: Not reported

Future Area Name: Not reported
Future Sub Area Name: Not reported
Future Document Type: Not reported
Future Due Date: Not reported
Schedule Area Name: Not reported

LIBERTY II ELEMENTARY SCHOOL (Continued) **S105628961**

Schedule Sub Area Name: Not reported
Schedule Document Type: Not reported
Schedule Due Date: Not reported
Schedule Revised Date: Not reported

SCH:

Name: LIBERTY II ELEMENTARY SCHOOL
Address: STOWELL ROAD/DEPOT STREET
City,State,Zip: SANTA MARIA, CA 93454
Facility ID: 42010001
Site Type: School Investigation
Site Type Detail: School
Site Mgmt. Req.: NONE SPECIFIED
Acres: 9.6
National Priorities List: NO
Cleanup Oversight Agencies: DTSC
Lead Agency: DTSC
Lead Agency Description: * DTSC
Project Manager: Not reported
Supervisor: Shahir Haddad
Division Branch: Southern California Schools & Brownfields Outreach
Site Code: 304083
Assembly: 35
Senate: 19
Special Program Status: Not reported
Status: No Further Action
Status Date: 07/18/2002
Restricted Use: NO
Funding: School District
Latitude: 34.93928
Longitude: -120.4453
APN: NONE SPECIFIED
Past Use: AGRICULTURAL - ROW CROPS, VEHICLE MAINTENANCE
Potential COC: Arsenic, Arsenic, DDD, DDE, DDT, TPH-gas
Confirmed COC: 30025-NO, 30001-NO, 30006-NO, 30007-NO, 30008-NO, No Contaminants found
Potential Description: SOIL
Alias Name: LIBERTY II ELEMENTARY SCHOOL
Alias Type: Alternate Name
Alias Name: SANTA MARIA BONITA SD-LIBERTY II ELE/VCA
Alias Type: Alternate Name
Alias Name: SANTA MARIA-BONITA SCHOOL DISTRICT
Alias Type: Alternate Name
Alias Name: 304083
Alias Type: Project Code (Site Code)
Alias Name: 42010001
Alias Type: Envirostor ID Number

Completed Info:
Completed Area Name: PROJECT WIDE
Completed Sub Area Name: Not reported
Completed Document Type: Preliminary Endangerment Assessment Report
Completed Date: 05/21/2002
Comments: Not reported

Completed Area Name: PROJECT WIDE

LIBERTY II ELEMENTARY SCHOOL (Continued) **S105628961**

Completed Sub Area Name:	Not reported
Completed Document Type:	Preliminary Endangerment Assessment Report
Completed Date:	07/18/2002
Comments:	Not reported
Completed Area Name:	PROJECT WIDE
Completed Sub Area Name:	Not reported
Completed Document Type:	Standard Voluntary Agreement
Completed Date:	03/16/2000
Comments:	Not reported
Completed Area Name:	PROJECT WIDE
Completed Sub Area Name:	Not reported
Completed Document Type:	Site Inspections/Visit (Non LUR)
Completed Date:	05/17/2001
Comments:	Not reported
Completed Area Name:	PROJECT WIDE
Completed Sub Area Name:	Not reported
Completed Document Type:	Cost Recovery Closeout Memo
Completed Date:	07/18/2002
Comments:	Not reported
Future Area Name:	Not reported
Future Sub Area Name:	Not reported
Future Document Type:	Not reported
Future Due Date:	Not reported
Schedule Area Name:	Not reported
Schedule Sub Area Name:	Not reported
Schedule Document Type:	Not reported
Schedule Due Date:	Not reported
Schedule Revised Date:	Not reported

K74 **ACQUISTAPACE ELEMENTARY SCHOOL SITE** **ENVIROSTOR** **S105954591**
South **BLOSSER ROAD/SONYA LANE** **SCH** **N/A**
1/2-1 **SANTA MARIA, CA 93458**
0.648 mi.
3421 ft. **Site 1 of 2 in cluster K**

Relative:
Higher

Actual:
209 ft.

ENVIROSTOR:

Name:	ACQUISTAPACE ELEMENTARY SCHOOL SITE
Address:	BLOSSER ROAD/SONYA LANE
City,State,Zip:	SANTA MARIA, CA 93458
Facility ID:	42010008
Status:	No Further Action
Status Date:	09/22/2008
Site Code:	404448
Site Type:	School Cleanup
Site Type Detailed:	School
Acres:	15
NPL:	NO
Regulatory Agencies:	SMBRP
Lead Agency:	SMBRP
Program Manager:	Not reported
Supervisor:	Javier Hinojosa
Division Branch:	Southern California Schools & Brownfields Outreach
Assembly:	35
Senate:	19

ACQUISTAPACE ELEMENTARY SCHOOL SITE (Continued) **S105954591**

Special Program: Not reported
Restricted Use: NO
Site Mgmt Req: NONE SPECIFIED
Funding: School District
Latitude: 34.92591
Longitude: -120.4528
APN: 117-330-018
Past Use: OIL FIELD
Potential COC: Methane
Confirmed COC: Methane
Potential Description: IA, SOIL, SV
Alias Name: Acquistapace Elementary School Site
Alias Type: Alternate Name
Alias Name: Proposed Acquistapace Elementary School
Alias Type: Alternate Name
Alias Name: SANTA MARIA BONITA SD-ACQUISTAPACE HOMES
Alias Type: Alternate Name
Alias Name: SANTA MARIA-BONITA SCHOOL DISTRICT
Alias Type: Alternate Name
Alias Name: 117-330-018
Alias Type: APN
Alias Name: 110033613098
Alias Type: EPA (FRS #)
Alias Name: 404448
Alias Type: Project Code (Site Code)
Alias Name: 42010008
Alias Type: Envirostor ID Number

Completed Info:
Completed Area Name: PROJECT WIDE
Completed Sub Area Name: Not reported
Completed Document Type: Site Inspections/Visit (Non LUR)
Completed Date: 08/19/2004
Comments: Not reported

Completed Area Name: PROJECT WIDE
Completed Sub Area Name: Not reported
Completed Document Type: Standard Voluntary Agreement
Completed Date: 02/27/2006
Comments: Not reported

Completed Area Name: PROJECT WIDE
Completed Sub Area Name: Not reported
Completed Document Type: Inactive Status Letter
Completed Date: 09/19/2006
Comments: Not reported

Completed Area Name: PROJECT WIDE
Completed Sub Area Name: Not reported
Completed Document Type: Site Inspections/Visit (Non LUR)
Completed Date: 05/18/2005
Comments: Not reported

Completed Area Name: PROJECT WIDE
Completed Sub Area Name: Not reported
Completed Document Type: Preliminary Endangerment Assessment Report
Completed Date: 02/28/2005
Comments: Not reported

ACQUISTAPACE ELEMENTARY SCHOOL SITE (Continued) **S105954591**

Completed Area Name: PROJECT WIDE
Completed Sub Area Name: Not reported
Completed Document Type: Technical Report
Completed Date: 08/13/2004
Comments: Not reported

Completed Area Name: PROJECT WIDE
Completed Sub Area Name: Not reported
Completed Document Type: Supplemental Site Investigation Workplan
Completed Date: 12/30/2004
Comments: Not reported

Completed Area Name: PROJECT WIDE
Completed Sub Area Name: Not reported
Completed Document Type: Preliminary Endangerment Assessment Workplan
Completed Date: 04/22/2004
Comments: Not reported

Completed Area Name: PROJECT WIDE
Completed Sub Area Name: Not reported
Completed Document Type: Supplemental Site Investigation Report
Completed Date: 11/03/2005
Comments: Approval of SSI.

Completed Area Name: PROJECT WIDE
Completed Sub Area Name: Not reported
Completed Document Type: Supplemental Site Investigation Tech Memo
Completed Date: 03/06/2006
Comments: Partial Site Approval letter issued.

Completed Area Name: PROJECT WIDE
Completed Sub Area Name: Not reported
Completed Document Type: Voluntary Cleanup Agreement Termination Notification
Completed Date: 11/01/2006
Comments: VCA terminated at request of PP. RAW comments issued but not reviewed. RAW prepared to address biogenice methane. Developer pursuing site development without agency oversight. School district not involved in developer's decision to terminate VCA.

Completed Area Name: PROJECT WIDE
Completed Sub Area Name: Not reported
Completed Document Type: Voluntary Cleanup Agreement Termination Notification
Completed Date: 10/02/2006
Comments: Capital Pacific Homes (CPH) submitted a letter requesting that the Voluntary Cleanup Agreement (VCA) is terminated pursuant to Section 3.31 (Termination for Convenience) of the VCA.

Completed Area Name: PROJECT WIDE
Completed Sub Area Name: Not reported
Completed Document Type: Site Inspections/Visit (Non LUR)
Completed Date: 05/04/2004
Comments: Not reported

Completed Area Name: PROJECT WIDE
Completed Sub Area Name: Not reported
Completed Document Type: Environmental Oversight Agreement
Completed Date: 05/05/2003

ACQUISTAPACE ELEMENTARY SCHOOL SITE (Continued) **S105954591**

Comments: Not reported

Completed Area Name: PROJECT WIDE
Completed Sub Area Name: Not reported
Completed Document Type: Cost Recovery Closeout Memo
Completed Date: 07/14/2008
Comments: Cost Recovery Unit requested the re-submission of the CRU Memo.

Completed Area Name: PROJECT WIDE
Completed Sub Area Name: Not reported
Completed Document Type: Cost Recovery Closeout Memo
Completed Date: 03/12/2007
Comments: Issued CRU Memo

Completed Area Name: PROJECT WIDE
Completed Sub Area Name: Not reported
Completed Document Type: Site Inspections/Visit (Non LUR)
Completed Date: 04/23/2003
Comments: Not reported

Future Area Name: Not reported
Future Sub Area Name: Not reported
Future Document Type: Not reported
Future Due Date: Not reported
Schedule Area Name: Not reported
Schedule Sub Area Name: Not reported
Schedule Document Type: Not reported
Schedule Due Date: Not reported
Schedule Revised Date: Not reported

SCH:

Name: ACQUISTAPACE ELEMENTARY SCHOOL SITE
Address: BLOSSER ROAD/SONYA LANE
City,State,Zip: SANTA MARIA, CA 93458
Facility ID: 42010008
Site Type: School Cleanup
Site Type Detail: School
Site Mgmt. Req.: NONE SPECIFIED
Acres: 15
National Priorities List: NO
Cleanup Oversight Agencies: SMBRP
Lead Agency: SMBRP
Lead Agency Description: DTSC - Site Cleanup Program
Project Manager: Not reported
Supervisor: Javier Hinojosa
Division Branch: Southern California Schools & Brownfields Outreach
Site Code: 404448
Assembly: 35
Senate: 19
Special Program Status: Not reported
Status: No Further Action
Status Date: 09/22/2008
Restricted Use: NO
Funding: School District
Latitude: 34.92591
Longitude: -120.4528

ACQUISTAPACE ELEMENTARY SCHOOL SITE (Continued) **S105954591**

APN: 117-330-018
Past Use: OIL FIELD
Potential COC: Methane
Confirmed COC: Methane
Potential Description: IA, SOIL, SV
Alias Name: Acquistapace Elementary School Site
Alias Type: Alternate Name
Alias Name: Proposed Acquistapace Elementary School
Alias Type: Alternate Name
Alias Name: SANTA MARIA BONITA SD-ACQUISTAPACE HOMES
Alias Type: Alternate Name
Alias Name: SANTA MARIA-BONITA SCHOOL DISTRICT
Alias Type: Alternate Name
Alias Name: 117-330-018
Alias Type: APN
Alias Name: 110033613098
Alias Type: EPA (FRS #)
Alias Name: 404448
Alias Type: Project Code (Site Code)
Alias Name: 42010008
Alias Type: Envirostor ID Number

Completed Info:
Completed Area Name: PROJECT WIDE
Completed Sub Area Name: Not reported
Completed Document Type: Site Inspections/Visit (Non LUR)
Completed Date: 08/19/2004
Comments: Not reported

Completed Area Name: PROJECT WIDE
Completed Sub Area Name: Not reported
Completed Document Type: Standard Voluntary Agreement
Completed Date: 02/27/2006
Comments: Not reported

Completed Area Name: PROJECT WIDE
Completed Sub Area Name: Not reported
Completed Document Type: Inactive Status Letter
Completed Date: 09/19/2006
Comments: Not reported

Completed Area Name: PROJECT WIDE
Completed Sub Area Name: Not reported
Completed Document Type: Site Inspections/Visit (Non LUR)
Completed Date: 05/18/2005
Comments: Not reported

Completed Area Name: PROJECT WIDE
Completed Sub Area Name: Not reported
Completed Document Type: Preliminary Endangerment Assessment Report
Completed Date: 02/28/2005
Comments: Not reported

Completed Area Name: PROJECT WIDE
Completed Sub Area Name: Not reported
Completed Document Type: Technical Report
Completed Date: 08/13/2004
Comments: Not reported

ACQUISTAPACE ELEMENTARY SCHOOL SITE (Continued) **S105954591**

Completed Area Name: PROJECT WIDE
Completed Sub Area Name: Not reported
Completed Document Type: Supplemental Site Investigation Workplan
Completed Date: 12/30/2004
Comments: Not reported

Completed Area Name: PROJECT WIDE
Completed Sub Area Name: Not reported
Completed Document Type: Preliminary Endangerment Assessment Workplan
Completed Date: 04/22/2004
Comments: Not reported

Completed Area Name: PROJECT WIDE
Completed Sub Area Name: Not reported
Completed Document Type: Supplemental Site Investigation Report
Completed Date: 11/03/2005
Comments: Approval of SSI.

Completed Area Name: PROJECT WIDE
Completed Sub Area Name: Not reported
Completed Document Type: Supplemental Site Investigation Tech Memo
Completed Date: 03/06/2006
Comments: Partial Site Approval letter issued.

Completed Area Name: PROJECT WIDE
Completed Sub Area Name: Not reported
Completed Document Type: Voluntary Cleanup Agreement Termination Notification
Completed Date: 11/01/2006
Comments: VCA terminated at request of PP. RAW comments issued but not reviewed. RAW prepared to address biogenice methane. Developer pursuing site development without agency oversight. School district not involved in developer's decision to terminate VCA.

Completed Area Name: PROJECT WIDE
Completed Sub Area Name: Not reported
Completed Document Type: Voluntary Cleanup Agreement Termination Notification
Completed Date: 10/02/2006
Comments: Capital Pacific Homes (CPH) submitted a letter requesting that the Voluntary Cleanup Agreement (VCA) is terminated pursuant to Section 3.31 (Termination for Convenience) of the VCA.

Completed Area Name: PROJECT WIDE
Completed Sub Area Name: Not reported
Completed Document Type: Site Inspections/Visit (Non LUR)
Completed Date: 05/04/2004
Comments: Not reported

Completed Area Name: PROJECT WIDE
Completed Sub Area Name: Not reported
Completed Document Type: Environmental Oversight Agreement
Completed Date: 05/05/2003
Comments: Not reported

Completed Area Name: PROJECT WIDE
Completed Sub Area Name: Not reported
Completed Document Type: Cost Recovery Closeout Memo
Completed Date: 07/14/2008

ACQUISTAPACE ELEMENTARY SCHOOL SITE (Continued) **S105954591**

Comments:	Cost Recovery Unit requested the re-submission of the CRU Memo.
Completed Area Name:	PROJECT WIDE
Completed Sub Area Name:	Not reported
Completed Document Type:	Cost Recovery Closeout Memo
Completed Date:	03/12/2007
Comments:	Issued CRU Memo
Completed Area Name:	PROJECT WIDE
Completed Sub Area Name:	Not reported
Completed Document Type:	Site Inspections/Visit (Non LUR)
Completed Date:	04/23/2003
Comments:	Not reported
Future Area Name:	Not reported
Future Sub Area Name:	Not reported
Future Document Type:	Not reported
Future Due Date:	Not reported
Schedule Area Name:	Not reported
Schedule Sub Area Name:	Not reported
Schedule Document Type:	Not reported
Schedule Due Date:	Not reported
Schedule Revised Date:	Not reported

K75 **PROPOSED ACQUISTAPACE ELEMENTARY SCHOOL SITE** **ENVIROSTOR** **S108974313**
South **BLOSSER ROAD/SONYA LANE** **SCH** **N/A**
1/2-1 **SANTA MARIA, CA 93454**
0.653 mi.
3446 ft. **Site 2 of 2 in cluster K**

Relative:
Higher

Actual:
209 ft.

ENVIROSTOR:

Name:	PROPOSED ACQUISTAPACE ELEMENTARY SCHOOL SITE
Address:	BLOSSER ROAD/SONYA LANE
City,State,Zip:	SANTA MARIA, CA 93454
Facility ID:	60000805
Status:	No Further Action
Status Date:	09/22/2008
Site Code:	304577
Site Type:	School Cleanup
Site Type Detailed:	School
Acres:	15
NPL:	NO
Regulatory Agencies:	SMBRP
Lead Agency:	SMBRP
Program Manager:	Not reported
Supervisor:	Javier Hinojosa
Division Branch:	Southern California Schools & Brownfields Outreach
Assembly:	35
Senate:	19
Special Program:	Not reported
Restricted Use:	NO
Site Mgmt Req:	NONE SPECIFIED
Funding:	School District
Latitude:	34.92587
Longitude:	-120.4525
APN:	NONE SPECIFIED
Past Use:	NONE
Potential COC:	NONE SPECIFIED No Contaminants found

PROPOSED ACQUISTAPACE ELEMENTARY SCHOOL SITE (Continued) **S108974313**

Confirmed COC: 31000-NO
Potential Description: NMA
Alias Name: Acquistapace Elementary School
Alias Type: Alternate Name
Alias Name: 304577
Alias Type: Project Code (Site Code)
Alias Name: 60000805
Alias Type: Envirostor ID Number

Completed Info:
Completed Area Name: PROJECT WIDE
Completed Sub Area Name: Not reported
Completed Document Type: Preliminary Endangerment Assessment Report
Completed Date: 08/26/2008
Comments: The team reviewed the PEA response to comments and issued a no further action letter on August 26, 2008. The PEA Report was available for public review from July 1, 2008 through July 31, 2008 and a public hearing was held on July 23, 2008. No public comments were received regarding the PEA Report.

Completed Area Name: PROJECT WIDE
Completed Sub Area Name: Not reported
Completed Document Type: Preliminary Endangerment Assessment Workplan
Completed Date: 12/27/2007
Comments: Approved Technical Memorandum Field Sampling Plan revisions.

Completed Area Name: PROJECT WIDE
Completed Sub Area Name: Not reported
Completed Document Type: Preliminary Endangerment Assessment Workplan
Completed Date: 04/22/2004
Comments: Not reported

Completed Area Name: PROJECT WIDE
Completed Sub Area Name: Not reported
Completed Document Type: Technical Report
Completed Date: 08/13/2004
Comments: Not reported

Completed Area Name: PROJECT WIDE
Completed Sub Area Name: Not reported
Completed Document Type: Supplemental Site Investigation Workplan
Completed Date: 12/30/2004
Comments: Not reported

Completed Area Name: PROJECT WIDE
Completed Sub Area Name: Not reported
Completed Document Type: Preliminary Endangerment Assessment Report
Completed Date: 02/28/2005
Comments: Not reported

Completed Area Name: PROJECT WIDE
Completed Sub Area Name: Not reported
Completed Document Type: Supplemental Site Investigation Report
Completed Date: 11/03/2005
Comments: Approval of SSI.

Completed Area Name: PROJECT WIDE
Completed Sub Area Name: Not reported

PROPOSED ACQUISTAPACE ELEMENTARY SCHOOL SITE (Continued) **S108974313**

Completed Document Type: Supplemental Site Investigation Tech Memo
Completed Date: 03/06/2006
Comments: Partial Site Approval letter issued.

Completed Area Name: PROJECT WIDE
Completed Sub Area Name: Not reported
Completed Document Type: Voluntary Cleanup Agreement Termination Notification
Completed Date: 10/02/2006
Comments: Capital Pacific Homes (CPH) submitted a letter requesting that the Voluntary Cleanup Agreement (VCA) is terminated pursuant to Section 3.31 (Termination for Convenience) of the VCA.

Completed Area Name: PROJECT WIDE
Completed Sub Area Name: Not reported
Completed Document Type: Voluntary Cleanup Agreement Termination Notification
Completed Date: 11/01/2006
Comments: VCA terminated at request of PP. RAW comments issued but not reviewed. RAW prepared to address biogenice methane. Developer pursuing site development without agency oversight. School district not involved in developer's decision to terminate VCA.

Completed Area Name: PROJECT WIDE
Completed Sub Area Name: Not reported
Completed Document Type: Inactive Status Letter
Completed Date: 09/19/2006
Comments: Not reported

Completed Area Name: PROJECT WIDE
Completed Sub Area Name: Not reported
Completed Document Type: Site Inspections/Visit (Non LUR)
Completed Date: 08/19/2004
Comments: Not reported

Completed Area Name: PROJECT WIDE
Completed Sub Area Name: Not reported
Completed Document Type: Environmental Oversight Agreement
Completed Date: 05/05/2003
Comments: Not reported

Completed Area Name: PROJECT WIDE
Completed Sub Area Name: Not reported
Completed Document Type: Site Inspections/Visit (Non LUR)
Completed Date: 05/04/2004
Comments: Not reported

Completed Area Name: PROJECT WIDE
Completed Sub Area Name: Not reported
Completed Document Type: Standard Voluntary Agreement
Completed Date: 02/27/2006
Comments: Not reported

Completed Area Name: PROJECT WIDE
Completed Sub Area Name: Not reported
Completed Document Type: Site Inspections/Visit (Non LUR)
Completed Date: 04/23/2003
Comments: Not reported

PROPOSED ACQUISTAPACE ELEMENTARY SCHOOL SITE (Continued) **S108974313**

Completed Area Name: PROJECT WIDE
Completed Sub Area Name: Not reported
Completed Document Type: Cost Recovery Closeout Memo
Completed Date: 03/12/2007
Comments: Issued CRU Memo

Completed Area Name: PROJECT WIDE
Completed Sub Area Name: Not reported
Completed Document Type: Site Inspections/Visit (Non LUR)
Completed Date: 05/18/2005
Comments: Not reported

Completed Area Name: PROJECT WIDE
Completed Sub Area Name: Not reported
Completed Document Type: Cost Recovery Closeout Memo
Completed Date: 09/22/2008
Comments: Issued a cost recovery memo for the proposed Aquistapace Elementary School. A "No Further Action" letter was issued on August 26, 2008.

Completed Area Name: PROJECT WIDE
Completed Sub Area Name: Not reported
Completed Document Type: Environmental Oversight Agreement
Completed Date: 09/16/2008
Comments: Not reported

Completed Area Name: PROJECT WIDE
Completed Sub Area Name: Not reported
Completed Document Type: Cost Recovery Closeout Memo
Completed Date: 07/14/2008
Comments: Cost Recovery Unit requested the re-submission of the CRU Memo.

Future Area Name: Not reported
Future Sub Area Name: Not reported
Future Document Type: Not reported
Future Due Date: Not reported
Schedule Area Name: Not reported
Schedule Sub Area Name: Not reported
Schedule Document Type: Not reported
Schedule Due Date: Not reported
Schedule Revised Date: Not reported

SCH:

Name: PROPOSED ACQUISTAPACE ELEMENTARY SCHOOL SITE
Address: BLOSSER ROAD/SONYA LANE
City,State,Zip: SANTA MARIA, CA 93454
Facility ID: 60000805
Site Type: School Cleanup
Site Type Detail: School
Site Mgmt. Req.: NONE SPECIFIED
Acres: 15
National Priorities List: NO
Cleanup Oversight Agencies: SMBRP
Lead Agency: SMBRP
Lead Agency Description: DTSC - Site Cleanup Program
Project Manager: Not reported
Supervisor: Javier Hinojosa

PROPOSED ACQUISTAPACE ELEMENTARY SCHOOL SITE (Continued) **S108974313**

Division Branch:	Southern California Schools & Brownfields Outreach
Site Code:	304577
Assembly:	35
Senate:	19
Special Program Status:	Not reported
Status:	No Further Action
Status Date:	09/22/2008
Restricted Use:	NO
Funding:	School District
Latitude:	34.92587
Longitude:	-120.4525
APN:	NONE SPECIFIED
Past Use:	NONE
Potential COC:	NONE SPECIFIED, No Contaminants found
Confirmed COC:	31000-NO
Potential Description:	NMA
Alias Name:	Acquistapace Elementary School
Alias Type:	Alternate Name
Alias Name:	304577
Alias Type:	Project Code (Site Code)
Alias Name:	60000805
Alias Type:	Envirostor ID Number

Completed Info:

Completed Area Name:	PROJECT WIDE
Completed Sub Area Name:	Not reported
Completed Document Type:	Preliminary Endangerment Assessment Report
Completed Date:	08/26/2008
Comments:	The team reviewed the PEA response to comments and issued a no further action letter on August 26, 2008. The PEA Report was available for public review from July 1, 2008 through July 31, 2008 and a public hearing was held on July 23, 2008. No public comments were received regarding the PEA Report.

Completed Area Name:	PROJECT WIDE
Completed Sub Area Name:	Not reported
Completed Document Type:	Preliminary Endangerment Assessment Workplan
Completed Date:	12/27/2007
Comments:	Approved Technical Memorandum Field Sampling Plan revisions.

Completed Area Name:	PROJECT WIDE
Completed Sub Area Name:	Not reported
Completed Document Type:	Preliminary Endangerment Assessment Workplan
Completed Date:	04/22/2004
Comments:	Not reported

Completed Area Name:	PROJECT WIDE
Completed Sub Area Name:	Not reported
Completed Document Type:	Technical Report
Completed Date:	08/13/2004
Comments:	Not reported

Completed Area Name:	PROJECT WIDE
Completed Sub Area Name:	Not reported
Completed Document Type:	Supplemental Site Investigation Workplan
Completed Date:	12/30/2004
Comments:	Not reported

PROPOSED ACQUISTAPACE ELEMENTARY SCHOOL SITE (Continued) **S108974313**

Completed Area Name: PROJECT WIDE
Completed Sub Area Name: Not reported
Completed Document Type: Preliminary Endangerment Assessment Report
Completed Date: 02/28/2005
Comments: Not reported

Completed Area Name: PROJECT WIDE
Completed Sub Area Name: Not reported
Completed Document Type: Supplemental Site Investigation Report
Completed Date: 11/03/2005
Comments: Approval of SSI.

Completed Area Name: PROJECT WIDE
Completed Sub Area Name: Not reported
Completed Document Type: Supplemental Site Investigation Tech Memo
Completed Date: 03/06/2006
Comments: Partial Site Approval letter issued.

Completed Area Name: PROJECT WIDE
Completed Sub Area Name: Not reported
Completed Document Type: Voluntary Cleanup Agreement Termination Notification
Completed Date: 10/02/2006
Comments: Capital Pacific Homes (CPH) submitted a letter requesting that the Voluntary Cleanup Agreement (VCA) is terminated pursuant to Section 3.31 (Termination for Convenience) of the VCA.

Completed Area Name: PROJECT WIDE
Completed Sub Area Name: Not reported
Completed Document Type: Voluntary Cleanup Agreement Termination Notification
Completed Date: 11/01/2006
Comments: VCA terminated at request of PP. RAW comments issued but not reviewed. RAW prepared to address biogenice methane. Developer pursuing site development without agency oversight. School district not involved in developer's decision to terminate VCA.

Completed Area Name: PROJECT WIDE
Completed Sub Area Name: Not reported
Completed Document Type: Inactive Status Letter
Completed Date: 09/19/2006
Comments: Not reported

Completed Area Name: PROJECT WIDE
Completed Sub Area Name: Not reported
Completed Document Type: Site Inspections/Visit (Non LUR)
Completed Date: 08/19/2004
Comments: Not reported

Completed Area Name: PROJECT WIDE
Completed Sub Area Name: Not reported
Completed Document Type: Environmental Oversight Agreement
Completed Date: 05/05/2003
Comments: Not reported

Completed Area Name: PROJECT WIDE
Completed Sub Area Name: Not reported
Completed Document Type: Site Inspections/Visit (Non LUR)
Completed Date: 05/04/2004

PROPOSED ACQUISTAPACE ELEMENTARY SCHOOL SITE (Continued) **S108974313**

Comments: Not reported

Completed Area Name: PROJECT WIDE
Completed Sub Area Name: Not reported
Completed Document Type: Standard Voluntary Agreement
Completed Date: 02/27/2006
Comments: Not reported

Completed Area Name: PROJECT WIDE
Completed Sub Area Name: Not reported
Completed Document Type: Site Inspections/Visit (Non LUR)
Completed Date: 04/23/2003
Comments: Not reported

Completed Area Name: PROJECT WIDE
Completed Sub Area Name: Not reported
Completed Document Type: Cost Recovery Closeout Memo
Completed Date: 03/12/2007
Comments: Issued CRU Memo

Completed Area Name: PROJECT WIDE
Completed Sub Area Name: Not reported
Completed Document Type: Site Inspections/Visit (Non LUR)
Completed Date: 05/18/2005
Comments: Not reported

Completed Area Name: PROJECT WIDE
Completed Sub Area Name: Not reported
Completed Document Type: Cost Recovery Closeout Memo
Completed Date: 09/22/2008
Comments: Issued a cost recovery memo for the proposed Aquistapace Elementary School. A "No Further Action" letter was issued on August 26, 2008.

Completed Area Name: PROJECT WIDE
Completed Sub Area Name: Not reported
Completed Document Type: Environmental Oversight Agreement
Completed Date: 09/16/2008
Comments: Not reported

Completed Area Name: PROJECT WIDE
Completed Sub Area Name: Not reported
Completed Document Type: Cost Recovery Closeout Memo
Completed Date: 07/14/2008
Comments: Cost Recovery Unit requested the re-submission of the CRU Memo.

Future Area Name: Not reported
Future Sub Area Name: Not reported
Future Document Type: Not reported
Future Due Date: Not reported
Schedule Area Name: Not reported
Schedule Sub Area Name: Not reported
Schedule Document Type: Not reported
Schedule Due Date: Not reported
Schedule Revised Date: Not reported

76 SANTA MARIA HIGH SCHOOL 14 CLASSROOM ADDITION **ENVIROSTOR** **S118757259**
ENE 901 S. BROADWAY **SCH** **N/A**
1/2-1 SANTA MARIA, CA 93458
0.895 mi.
4726 ft.

Relative:
Higher

Actual:
219 ft.

ENVIROSTOR:

Name:	SANTA MARIA HIGH SCHOOL 14 CLASSROOM ADDITION
Address:	901 S. BROADWAY
City,State,Zip:	SANTA MARIA, CA 93458
Facility ID:	60001800
Status:	No Action Required
Status Date:	10/17/2012
Site Code:	304641
Site Type:	School Investigation
Site Type Detailed:	School
Acres:	0.28
NPL:	NO
Regulatory Agencies:	SMBRP
Lead Agency:	SMBRP
Program Manager:	Not reported
Supervisor:	Shahir Haddad
Division Branch:	Southern California Schools & Brownfields Outreach
Assembly:	33
Senate:	19
Special Program:	Not reported
Restricted Use:	NO
Site Mgmt Req:	NONE SPECIFIED
Funding:	School District
Latitude:	34.94236
Longitude:	-120.4365
APN:	123-015-012
Past Use:	SCHOOL - HIGH SCHOOL
Potential COC:	Under Investigation
Confirmed COC:	Under Investigation
Potential Description:	UE
Alias Name:	123-015-012
Alias Type:	APN
Alias Name:	304641
Alias Type:	Project Code (Site Code)
Alias Name:	60001800
Alias Type:	Envirostor ID Number

Completed Info:

Completed Area Name:	PROJECT WIDE
Completed Sub Area Name:	Not reported
Completed Document Type:	Cost Recovery Closeout Memo
Completed Date:	10/17/2012
Comments:	Not reported
Completed Area Name:	PROJECT WIDE
Completed Sub Area Name:	Not reported
Completed Document Type:	Phase 1
Completed Date:	10/17/2012
Comments:	DTSC approved the Phase I and Addendum with a No Further Action determination
Future Area Name:	Not reported
Future Sub Area Name:	Not reported
Future Document Type:	Not reported

SANTA MARIA HIGH SCHOOL 14 CLASSROOM ADDITION (Continued) **S118757259**

Future Due Date: Not reported
Schedule Area Name: Not reported
Schedule Sub Area Name: Not reported
Schedule Document Type: Not reported
Schedule Due Date: Not reported
Schedule Revised Date: Not reported

SCH:

Name: SANTA MARIA HIGH SCHOOL 14 CLASSROOM ADDITION
Address: 901 S. BROADWAY
City,State,Zip: SANTA MARIA, CA 93458
Facility ID: 60001800
Site Type: School Investigation
Site Type Detail: School
Site Mgmt. Req.: NONE SPECIFIED
Acres: 0.28
National Priorities List: NO
Cleanup Oversight Agencies: SMBRP
Lead Agency: SMBRP
Lead Agency Description: DTSC - Site Cleanup Program
Project Manager: Not reported
Supervisor: Shahir Haddad
Division Branch: Southern California Schools & Brownfields Outreach
Site Code: 304641
Assembly: 33
Senate: 19
Special Program Status: Not reported
Status: No Action Required
Status Date: 10/17/2012
Restricted Use: NO
Funding: School District
Latitude: 34.94236
Longitude: -120.4365
APN: 123-015-012
Past Use: SCHOOL - HIGH SCHOOL
Potential COC: Under Investigation
Confirmed COC: Under Investigation
Potential Description: UE
Alias Name: 123-015-012
Alias Type: APN
Alias Name: 304641
Alias Type: Project Code (Site Code)
Alias Name: 60001800
Alias Type: Envirostor ID Number

Completed Info:
Completed Area Name: PROJECT WIDE
Completed Sub Area Name: Not reported
Completed Document Type: Cost Recovery Closeout Memo
Completed Date: 10/17/2012
Comments: Not reported

Completed Area Name: PROJECT WIDE
Completed Sub Area Name: Not reported
Completed Document Type: Phase 1
Completed Date: 10/17/2012

SANTA MARIA HIGH SCHOOL 14 CLASSROOM ADDITION (Continued) **S118757259**

Comments:	DTSC approved the Phase I and Addendum with a No Further Action determination
Future Area Name:	Not reported
Future Sub Area Name:	Not reported
Future Document Type:	Not reported
Future Due Date:	Not reported
Schedule Area Name:	Not reported
Schedule Sub Area Name:	Not reported
Schedule Document Type:	Not reported
Schedule Due Date:	Not reported
Schedule Revised Date:	Not reported

L77 **WYLIE RADIO STATION** **FUDS** **1024903711**
NNE **N/A**
1/2-1 **SANTA MARIA, CA**
0.928 mi.
4901 ft. **Site 1 of 2 in cluster L**

Relative:
Higher

Actual:
212 ft.

FUDS:

EPA Region:	09
Installation ID:	CA99799F569100
Congressional District Number:	24
Facility Name:	WYLIE RADIO STATION
FUDS Number:	J09CA0734
City:	SANTA MARIA
State:	CA
County:	SANTA BARBARA
Object ID:	8630
USACE District:	Los Angeles District (SPL)
Status:	Properties without projects
Current Owner:	Private Sector
EMS Map Link:	https://fudsportal.usace.army.mil/ems/ems/inventory/map/map?id=53908
Eligibility:	Eligible
Has Projects:	No
NPL Status:	Not Listed
Latitude:	34.948611110000002
Longitude:	-120.445833329999

L78 **WYLIE RADIO** **ENVIROSTOR** **S107737647**
NNE **N/A**
1/2-1 **SANTA MARIA, CA 93458**
0.929 mi.
4906 ft. **Site 2 of 2 in cluster L**

Relative:
Higher

Actual:
213 ft.

ENVIROSTOR:

Name:	WYLIE RADIO
Address:	Not reported
City,State,Zip:	SANTA MARIA, CA 93458
Facility ID:	80000370
Status:	Inactive - Needs Evaluation
Status Date:	08/15/2018
Site Code:	Not reported
Site Type:	Military Evaluation
Site Type Detailed:	FUDS
Acres:	1

WYLIE RADIO (Continued) **S107737647**

NPL:	NO
Regulatory Agencies:	SMBRP
Lead Agency:	SMBRP
Program Manager:	Not reported
Supervisor:	Noel Shrum
Division Branch:	Cleanup Cypress
Assembly:	35
Senate:	19
Special Program:	Not reported
Restricted Use:	NO
Site Mgmt Req:	NONE SPECIFIED
Funding:	DERA
Latitude:	34.94861
Longitude:	-120.4458
APN:	NONE SPECIFIED
Past Use:	NONE SPECIFIED
Potential COC:	Explosives (UXO, MEC
Confirmed COC:	NONE SPECIFIED
Potential Description:	NONE SPECIFIED
Alias Name:	CA99799F569100
Alias Type:	Federal Facility ID
Alias Name:	J09CA0734
Alias Type:	INPR
Alias Name:	80000370
Alias Type:	Envirostor ID Number

Completed Info:

Completed Area Name:	PROJECT WIDE
Completed Sub Area Name:	Not reported
Completed Document Type:	Site Screening
Completed Date:	03/01/2016
Comments:	Not reported
Future Area Name:	Not reported
Future Sub Area Name:	Not reported
Future Document Type:	Not reported
Future Due Date:	Not reported
Schedule Area Name:	Not reported
Schedule Sub Area Name:	Not reported
Schedule Document Type:	Not reported
Schedule Due Date:	Not reported
Schedule Revised Date:	Not reported

79
South
1/2-1
0.945 mi.
4992 ft.

Relative:
Higher

Actual:
226 ft.

SANTA BARBARA RESEARCH CENTER
2100 S BLOSSER RD
SANTA MARIA, CA 93454

RCRA-TSDF **1000394894**
ENVIROSTOR **CAD981385073**
CA FID UST
RCRA NonGen / NLR
FINDS
ECHO
CUPA Listings
EMI
HWP

RCRA NonGen / NLR:

Date Form Received by Agency:	1998-03-31 00:00:00.0
Handler Name:	SANTA BARBARA RESEARCH CENTER
Handler Address:	2100 S BLOSSER RD
Handler City,State,Zip:	SANTA MARIA, CA 93454

SANTA BARBARA RESEARCH CENTER (Continued) **1000394894**

EPA ID:	CAD981385073
Contact Name:	SCOTT THOMPSON
Contact Address:	75 COROMAR DR
Contact City,State,Zip:	GOLETA, CA 93117
Contact Telephone:	805-562-4386
Contact Fax:	Not reported
Contact Email:	Not reported
Contact Title:	Not reported
EPA Region:	09
Land Type:	Private
Federal Waste Generator Description:	Not a generator, verified
Non-Notifier:	Not reported
Biennial Report Cycle:	Not reported
Accessibility:	Not reported
Active Site Indicator:	Not reported
State District Owner:	Not reported
State District:	Not reported
Mailing Address:	75 COROMAR DR
Mailing City,State,Zip:	GOLETA, CA 93117
Owner Name:	HUGHES AIRCRAFT CO
Owner Type:	Private
Operator Name:	Not reported
Operator Type:	Not reported
Short-Term Generator Activity:	No
Importer Activity:	No
Mixed Waste Generator:	No
Transporter Activity:	No
Transfer Facility Activity:	No
Recycler Activity with Storage:	No
Small Quantity On-Site Burner Exemption:	No
Smelting Melting and Refining Furnace Exemption:	No
Underground Injection Control:	No
Off-Site Waste Receipt:	No
Universal Waste Indicator:	No
Universal Waste Destination Facility:	No
Federal Universal Waste:	No
Active Site Fed-Reg Treatment Storage and Disposal Facility:	Not reported
Active Site Converter Treatment storage and Disposal Facility:	Not reported
Active Site State-Reg Treatment Storage and Disposal Facility:	Not reported
Active Site State-Reg Handler:	---
Federal Facility Indicator:	Not reported
Hazardous Secondary Material Indicator:	NN
Sub-Part K Indicator:	Not reported
Commercial TSD Indicator:	No
Treatment Storage and Disposal Type:	Storage, Treatment
2018 GPRA Permit Baseline:	Not on the Baseline
2018 GPRA Renewals Baseline:	Not on the Baseline
Permit Renewals Workload Universe:	Not reported
Permit Workload Universe:	Not reported
Permit Progress Universe:	Storage, Treatment
Post-Closure Workload Universe:	Not reported
Closure Workload Universe:	Not reported
202 GPRA Corrective Action Baseline:	No
Corrective Action Workload Universe:	No
Subject to Corrective Action Universe:	Yes
Non-TSDFs Where RCRA CA has Been Imposed Universe:	No
TSDFs Potentially Subject to CA Under 3004 (u)/(v) Universe:	No

SANTA BARBARA RESEARCH CENTER (Continued) **1000394894**

TSDFs Only Subject to CA under Discretionary Auth Universe:	Yes
Corrective Action Priority Ranking:	No NCAPS ranking
Environmental Control Indicator:	No
Institutional Control Indicator:	No
Human Exposure Controls Indicator:	N/A
Groundwater Controls Indicator:	N/A
Operating TSDF Universe:	Not reported
Full Enforcement Universe:	Not reported
Significant Non-Complier Universe:	No
Unaddressed Significant Non-Complier Universe:	No
Addressed Significant Non-Complier Universe:	No
Significant Non-Complier With a Compliance Schedule Universe:	No
Financial Assurance Required:	Not reported
Handler Date of Last Change:	2002-06-27 03:24:24.0
Recognized Trader-Importer:	No
Recognized Trader-Exporter:	No
Importer of Spent Lead Acid Batteries:	No
Exporter of Spent Lead Acid Batteries:	No
Recycler Activity Without Storage:	Not reported
Manifest Broker:	Not reported
Sub-Part P Indicator:	Not reported

Handler - Owner Operator:

Owner/Operator Indicator:	Operator
Owner/Operator Name:	NOT REQUIRED
Legal Status:	Private
Date Became Current:	Not reported
Date Ended Current:	Not reported
Owner/Operator Address:	NOT REQUIRED
Owner/Operator City,State,Zip:	NOT REQUIRED, ME 99999
Owner/Operator Telephone:	415-555-1212
Owner/Operator Telephone Ext:	Not reported
Owner/Operator Fax:	Not reported
Owner/Operator Email:	Not reported

Owner/Operator Indicator:	Owner
Owner/Operator Name:	HUGHES AIRCRAFT CO
Legal Status:	Private
Date Became Current:	Not reported
Date Ended Current:	Not reported
Owner/Operator Address:	NOT REQUIRED
Owner/Operator City,State,Zip:	NOT REQUIRED, ME 99999
Owner/Operator Telephone:	415-555-1212
Owner/Operator Telephone Ext:	Not reported
Owner/Operator Fax:	Not reported
Owner/Operator Email:	Not reported

Historic Generators:

Receive Date:	1993-09-15 00:00:00.0
Handler Name:	SANTA BARBARA RESEARCH CENTER
Federal Waste Generator Description:	Large Quantity Generator
State District Owner:	Not reported
Large Quantity Handler of Universal Waste:	No
Recognized Trader Importer:	No
Recognized Trader Exporter:	No

SANTA BARBARA RESEARCH CENTER (Continued) **1000394894**

Spent Lead Acid Battery Importer:	No
Spent Lead Acid Battery Exporter:	No
Current Record:	No
Non Storage Recycler Activity:	Not reported
Electronic Manifest Broker:	Not reported

Receive Date:	1986-02-12 00:00:00.0
Handler Name:	SANTA BARBARA RESEARCH CENTER
Federal Waste Generator Description:	Large Quantity Generator
State District Owner:	Not reported
Large Quantity Handler of Universal Waste:	No
Recognized Trader Importer:	No
Recognized Trader Exporter:	No
Spent Lead Acid Battery Importer:	No
Spent Lead Acid Battery Exporter:	No
Current Record:	No
Non Storage Recycler Activity:	Not reported
Electronic Manifest Broker:	Not reported

Receive Date:	1998-03-31 00:00:00.0
Handler Name:	SANTA BARBARA RESEARCH CENTER
Federal Waste Generator Description:	Not a generator, verified
State District Owner:	Not reported
Large Quantity Handler of Universal Waste:	No
Recognized Trader Importer:	No
Recognized Trader Exporter:	No
Spent Lead Acid Battery Importer:	No
Spent Lead Acid Battery Exporter:	No
Current Record:	Yes
Non Storage Recycler Activity:	Not reported
Electronic Manifest Broker:	Not reported

Receive Date:	1990-04-06 00:00:00.0
Handler Name:	SANTA BARBARA RESEARCH CENTER
Federal Waste Generator Description:	Large Quantity Generator
State District Owner:	Not reported
Large Quantity Handler of Universal Waste:	No
Recognized Trader Importer:	No
Recognized Trader Exporter:	No
Spent Lead Acid Battery Importer:	No
Spent Lead Acid Battery Exporter:	No
Current Record:	No
Non Storage Recycler Activity:	Not reported
Electronic Manifest Broker:	Not reported

Receive Date:	1992-02-27 00:00:00.0
Handler Name:	SANTA BARBARA RESEARCH CENTER
Federal Waste Generator Description:	Large Quantity Generator
State District Owner:	Not reported
Large Quantity Handler of Universal Waste:	No
Recognized Trader Importer:	No
Recognized Trader Exporter:	No
Spent Lead Acid Battery Importer:	No
Spent Lead Acid Battery Exporter:	No
Current Record:	No
Non Storage Recycler Activity:	Not reported
Electronic Manifest Broker:	Not reported

SANTA BARBARA RESEARCH CENTER (Continued) **1000394894**

Receive Date:	1994-03-25 00:00:00.0
Handler Name:	SANTA BARBARA RESEARCH CENTER
Federal Waste Generator Description:	Large Quantity Generator
State District Owner:	Not reported
Large Quantity Handler of Universal Waste:	No
Recognized Trader Importer:	No
Recognized Trader Exporter:	No
Spent Lead Acid Battery Importer:	No
Spent Lead Acid Battery Exporter:	No
Current Record:	No
Non Storage Recycler Activity:	Not reported
Electronic Manifest Broker:	Not reported

List of NAICS Codes and Descriptions:

NAICS Code:	334511
NAICS Description:	SEARCH, DETECTION, NAVIGATION, GUIDANCE, AERONAUTICAL, AND NAUTICAL SYSTEM AND INSTRUMENT MANUFACTURING

Facility Has Received Notices of Violation:

Found Violation:	Yes
Agency Which Determined Violation:	State
Violation Short Description:	Transporters - General
Date Violation was Determined:	1990-02-27 00:00:00.0
Actual Return to Compliance Date:	1990-05-07 00:00:00.0
Return to Compliance Qualifier:	Observed
Violation Responsible Agency:	State
Scheduled Compliance Date:	1990-05-04 00:00:00.0
Enforcement Identifier:	001
Date of Enforcement Action:	1990-04-04 00:00:00.0
Enforcement Responsible Agency:	State
Enforcement Docket Number:	Not reported
Enforcement Attorney:	R9
Corrective Action Component:	No
Appeal Initiated Date:	Not reported
Appeal Resolution Date:	Not reported
Disposition Status Date:	Not reported
Disposition Status:	Not reported
Disposition Status Description:	Not reported
Consent/Final Order Sequence Number:	Not reported
Consent/Final Order Respondent Name:	Not reported
Consent/Final Order Lead Agency:	Not reported
Enforcement Type:	WRITTEN INFORMAL
Enforcement Responsible Person:	R9
Enforcement Responsible Sub-Organization:	Not reported
SEP Sequence Number:	Not reported
SEP Expenditure Amount:	Not reported
SEP Scheduled Completion Date:	Not reported
SEP Actual Date:	Not reported
SEP Defaulted Date:	Not reported
SEP Type:	Not reported
SEP Type Description:	Not reported
Proposed Amount:	Not reported
Final Monetary Amount:	Not reported
Paid Amount:	Not reported
Final Count:	Not reported
Final Amount:	Not reported

SANTA BARBARA RESEARCH CENTER (Continued) **1000394894**

Found Violation:	No
Agency Which Determined Violation:	Not reported
Violation Short Description:	Not reported
Date Violation was Determined:	Not reported
Actual Return to Compliance Date:	Not reported
Return to Compliance Qualifier:	Not reported
Violation Responsible Agency:	Not reported
Scheduled Compliance Date:	Not reported
Enforcement Identifier:	Not reported
Date of Enforcement Action:	Not reported
Enforcement Responsible Agency:	Not reported
Enforcement Docket Number:	Not reported
Enforcement Attorney:	Not reported
Corrective Action Component:	Not reported
Appeal Initiated Date:	Not reported
Appeal Resolution Date:	Not reported
Disposition Status Date:	Not reported
Disposition Status:	Not reported
Disposition Status Description:	Not reported
Consent/Final Order Sequence Number:	Not reported
Consent/Final Order Respondent Name:	Not reported
Consent/Final Order Lead Agency:	Not reported
Enforcement Type:	Not reported
Enforcement Responsible Person:	Not reported
Enforcement Responsible Sub-Organization:	Not reported
SEP Sequence Number:	Not reported
SEP Expenditure Amount:	Not reported
SEP Scheduled Completion Date:	Not reported
SEP Actual Date:	Not reported
SEP Defaulted Date:	Not reported
SEP Type:	Not reported
SEP Type Description:	Not reported
Proposed Amount:	Not reported
Final Monetary Amount:	Not reported
Paid Amount:	Not reported
Final Count:	Not reported
Final Amount:	Not reported

Found Violation:	Yes
Agency Which Determined Violation:	State
Violation Short Description:	Transporters - Manifest and Recordkeeping
Date Violation was Determined:	1990-02-27 00:00:00.0
Actual Return to Compliance Date:	1990-05-07 00:00:00.0
Return to Compliance Qualifier:	Observed
Violation Responsible Agency:	State
Scheduled Compliance Date:	1990-05-04 00:00:00.0
Enforcement Identifier:	001
Date of Enforcement Action:	1990-04-04 00:00:00.0
Enforcement Responsible Agency:	State
Enforcement Docket Number:	Not reported
Enforcement Attorney:	R9
Corrective Action Component:	No
Appeal Initiated Date:	Not reported
Appeal Resolution Date:	Not reported
Disposition Status Date:	Not reported
Disposition Status:	Not reported
Disposition Status Description:	Not reported

SANTA BARBARA RESEARCH CENTER (Continued) **1000394894**

Consent/Final Order Sequence Number: Not reported
Consent/Final Order Respondent Name: Not reported
Consent/Final Order Lead Agency: Not reported
Enforcement Type: WRITTEN INFORMAL
Enforcement Responsible Person: R9
Enforcement Responsible Sub-Organization: Not reported
SEP Sequence Number: Not reported
SEP Expenditure Amount: Not reported
SEP Scheduled Completion Date: Not reported
SEP Actual Date: Not reported
SEP Defaulted Date: Not reported
SEP Type: Not reported
SEP Type Description: Not reported
Proposed Amount: Not reported
Final Monetary Amount: Not reported
Paid Amount: Not reported
Final Count: Not reported
Final Amount: Not reported

Found Violation: Yes
Agency Which Determined Violation: State
Violation Short Description: Generators - Pre-transport
Date Violation was Determined: 1992-03-10 00:00:00.0
Actual Return to Compliance Date: 1992-06-02 00:00:00.0
Return to Compliance Qualifier: Observed
Violation Responsible Agency: State
Scheduled Compliance Date: Not reported
Enforcement Identifier: 001
Date of Enforcement Action: 1992-01-15 00:00:00.0
Enforcement Responsible Agency: State
Enforcement Docket Number: Not reported
Enforcement Attorney: R9
Corrective Action Component: No
Appeal Initiated Date: Not reported
Appeal Resolution Date: Not reported
Disposition Status Date: Not reported
Disposition Status: Not reported
Disposition Status Description: Not reported
Consent/Final Order Sequence Number: Not reported
Consent/Final Order Respondent Name: Not reported
Consent/Final Order Lead Agency: Not reported
Enforcement Type: INITIAL 3008(A) COMPLIANCE
Enforcement Responsible Person: R9
Enforcement Responsible Sub-Organization: Not reported
SEP Sequence Number: Not reported
SEP Expenditure Amount: Not reported
SEP Scheduled Completion Date: Not reported
SEP Actual Date: Not reported
SEP Defaulted Date: Not reported
SEP Type: Not reported
SEP Type Description: Not reported
Proposed Amount: 3100
Final Monetary Amount: 3100
Paid Amount: 3100
Final Count: 1
Final Amount: 3100

SANTA BARBARA RESEARCH CENTER (Continued) **1000394894**

Found Violation:	Yes
Agency Which Determined Violation:	State
Violation Short Description:	TSD - General Facility Standards
Date Violation was Determined:	1992-03-10 00:00:00.0
Actual Return to Compliance Date:	1992-06-02 00:00:00.0
Return to Compliance Qualifier:	Observed
Violation Responsible Agency:	State
Scheduled Compliance Date:	Not reported
Enforcement Identifier:	001
Date of Enforcement Action:	1992-01-15 00:00:00.0
Enforcement Responsible Agency:	State
Enforcement Docket Number:	Not reported
Enforcement Attorney:	R9
Corrective Action Component:	No
Appeal Initiated Date:	Not reported
Appeal Resolution Date:	Not reported
Disposition Status Date:	Not reported
Disposition Status:	Not reported
Disposition Status Description:	Not reported
Consent/Final Order Sequence Number:	Not reported
Consent/Final Order Respondent Name:	Not reported
Consent/Final Order Lead Agency:	Not reported
Enforcement Type:	INITIAL 3008(A) COMPLIANCE
Enforcement Responsible Person:	R9
Enforcement Responsible Sub-Organization:	Not reported
SEP Sequence Number:	Not reported
SEP Expenditure Amount:	Not reported
SEP Scheduled Completion Date:	Not reported
SEP Actual Date:	Not reported
SEP Defaulted Date:	Not reported
SEP Type:	Not reported
SEP Type Description:	Not reported
Proposed Amount:	3100
Final Monetary Amount:	3100
Paid Amount:	3100
Final Count:	1
Final Amount:	3100

Found Violation:	Yes
Agency Which Determined Violation:	State
Violation Short Description:	Generators - Manifest
Date Violation was Determined:	1990-02-27 00:00:00.0
Actual Return to Compliance Date:	1990-05-07 00:00:00.0
Return to Compliance Qualifier:	Observed
Violation Responsible Agency:	State
Scheduled Compliance Date:	1990-05-04 00:00:00.0
Enforcement Identifier:	001
Date of Enforcement Action:	1990-04-04 00:00:00.0
Enforcement Responsible Agency:	State
Enforcement Docket Number:	Not reported
Enforcement Attorney:	R9
Corrective Action Component:	No
Appeal Initiated Date:	Not reported
Appeal Resolution Date:	Not reported
Disposition Status Date:	Not reported
Disposition Status:	Not reported
Disposition Status Description:	Not reported

SANTA BARBARA RESEARCH CENTER (Continued) **1000394894**

Consent/Final Order Sequence Number: Not reported
Consent/Final Order Respondent Name: Not reported
Consent/Final Order Lead Agency: Not reported
Enforcement Type: WRITTEN INFORMAL
Enforcement Responsible Person: R9
Enforcement Responsible Sub-Organization: Not reported
SEP Sequence Number: Not reported
SEP Expenditure Amount: Not reported
SEP Scheduled Completion Date: Not reported
SEP Actual Date: Not reported
SEP Defaulted Date: Not reported
SEP Type: Not reported
SEP Type Description: Not reported
Proposed Amount: Not reported
Final Monetary Amount: Not reported
Paid Amount: Not reported
Final Count: Not reported
Final Amount: Not reported

Found Violation: Yes
Agency Which Determined Violation: State
Violation Short Description: TSD - Container Use and Management
Date Violation was Determined: 1992-03-10 00:00:00.0
Actual Return to Compliance Date: 1992-06-02 00:00:00.0
Return to Compliance Qualifier: Observed
Violation Responsible Agency: State
Scheduled Compliance Date: Not reported
Enforcement Identifier: 001
Date of Enforcement Action: 1992-01-15 00:00:00.0
Enforcement Responsible Agency: State
Enforcement Docket Number: Not reported
Enforcement Attorney: R9
Corrective Action Component: No
Appeal Initiated Date: Not reported
Appeal Resolution Date: Not reported
Disposition Status Date: Not reported
Disposition Status: Not reported
Disposition Status Description: Not reported
Consent/Final Order Sequence Number: Not reported
Consent/Final Order Respondent Name: Not reported
Consent/Final Order Lead Agency: Not reported
Enforcement Type: INITIAL 3008(A) COMPLIANCE
Enforcement Responsible Person: R9
Enforcement Responsible Sub-Organization: Not reported
SEP Sequence Number: Not reported
SEP Expenditure Amount: Not reported
SEP Scheduled Completion Date: Not reported
SEP Actual Date: Not reported
SEP Defaulted Date: Not reported
SEP Type: Not reported
SEP Type Description: Not reported
Proposed Amount: 3100
Final Monetary Amount: 3100
Paid Amount: 3100
Final Count: 1
Final Amount: 3100

SANTA BARBARA RESEARCH CENTER (Continued) **1000394894**

Found Violation:	Yes
Agency Which Determined Violation:	State
Violation Short Description:	Generators - General
Date Violation was Determined:	1990-02-27 00:00:00.0
Actual Return to Compliance Date:	1990-05-07 00:00:00.0
Return to Compliance Qualifier:	Observed
Violation Responsible Agency:	State
Scheduled Compliance Date:	1990-05-04 00:00:00.0
Enforcement Identifier:	001
Date of Enforcement Action:	1990-04-04 00:00:00.0
Enforcement Responsible Agency:	State
Enforcement Docket Number:	Not reported
Enforcement Attorney:	R9
Corrective Action Component:	No
Appeal Initiated Date:	Not reported
Appeal Resolution Date:	Not reported
Disposition Status Date:	Not reported
Disposition Status:	Not reported
Disposition Status Description:	Not reported
Consent/Final Order Sequence Number:	Not reported
Consent/Final Order Respondent Name:	Not reported
Consent/Final Order Lead Agency:	Not reported
Enforcement Type:	WRITTEN INFORMAL
Enforcement Responsible Person:	R9
Enforcement Responsible Sub-Organization:	Not reported
SEP Sequence Number:	Not reported
SEP Expenditure Amount:	Not reported
SEP Scheduled Completion Date:	Not reported
SEP Actual Date:	Not reported
SEP Defaulted Date:	Not reported
SEP Type:	Not reported
SEP Type Description:	Not reported
Proposed Amount:	Not reported
Final Monetary Amount:	Not reported
Paid Amount:	Not reported
Final Count:	Not reported
Final Amount:	Not reported

Found Violation:	Yes
Agency Which Determined Violation:	State
Violation Short Description:	TSD - Contingency Plan and Emergency Procedures
Date Violation was Determined:	1992-03-10 00:00:00.0
Actual Return to Compliance Date:	1992-06-02 00:00:00.0
Return to Compliance Qualifier:	Observed
Violation Responsible Agency:	State
Scheduled Compliance Date:	Not reported
Enforcement Identifier:	001
Date of Enforcement Action:	1992-01-15 00:00:00.0
Enforcement Responsible Agency:	State
Enforcement Docket Number:	Not reported
Enforcement Attorney:	R9
Corrective Action Component:	No
Appeal Initiated Date:	Not reported
Appeal Resolution Date:	Not reported
Disposition Status Date:	Not reported
Disposition Status:	Not reported
Disposition Status Description:	Not reported

SANTA BARBARA RESEARCH CENTER (Continued) **1000394894**

Consent/Final Order Sequence Number: Not reported
Consent/Final Order Respondent Name: Not reported
Consent/Final Order Lead Agency: Not reported
Enforcement Type: INITIAL 3008(A) COMPLIANCE
Enforcement Responsible Person: R9
Enforcement Responsible Sub-Organization: Not reported
SEP Sequence Number: Not reported
SEP Expenditure Amount: Not reported
SEP Scheduled Completion Date: Not reported
SEP Actual Date: Not reported
SEP Defaulted Date: Not reported
SEP Type: Not reported
SEP Type Description: Not reported
Proposed Amount: 3100
Final Monetary Amount: 3100
Paid Amount: 3100
Final Count: 1
Final Amount: 3100

Evaluation Action Summary:
Evaluation Date: 1990-02-27 00:00:00.0
Evaluation Responsible Agency: State
Found Violation: Yes
Evaluation Type Description: COMPLIANCE EVALUATION INSPECTION ON-SITE
Evaluation Responsible Person Identifier: R9
Evaluation Responsible Sub-Organization: Not reported
Actual Return to Compliance Date: 1990-05-07 00:00:00.0
Scheduled Compliance Date: 1990-05-04 00:00:00.0
Date of Request: Not reported
Date Response Received: Not reported
Request Agency: Not reported
Former Citation: Not reported

Evaluation Date: 1994-11-10 00:00:00.0
Evaluation Responsible Agency: State
Found Violation: No
Evaluation Type Description: FINANCIAL RECORD REVIEW
Evaluation Responsible Person Identifier: R9
Evaluation Responsible Sub-Organization: Not reported
Actual Return to Compliance Date: Not reported
Scheduled Compliance Date: Not reported
Date of Request: Not reported
Date Response Received: Not reported
Request Agency: Not reported
Former Citation: Not reported

Evaluation Date: 1990-02-27 00:00:00.0
Evaluation Responsible Agency: State
Found Violation: Yes
Evaluation Type Description: COMPLIANCE EVALUATION INSPECTION ON-SITE
Evaluation Responsible Person Identifier: R9
Evaluation Responsible Sub-Organization: Not reported
Actual Return to Compliance Date: 1990-05-07 00:00:00.0
Scheduled Compliance Date: 1990-05-04 00:00:00.0
Date of Request: Not reported
Date Response Received: Not reported
Request Agency: Not reported

SANTA BARBARA RESEARCH CENTER (Continued) **1000394894**

Former Citation: Not reported

Evaluation Date: 1992-01-15 00:00:00.0
Evaluation Responsible Agency: State
Found Violation: Yes
Evaluation Type Description: COMPLIANCE EVALUATION INSPECTION ON-SITE
Evaluation Responsible Person Identifier: R9
Evaluation Responsible Sub-Organization: Not reported
Actual Return to Compliance Date: 1992-06-02 00:00:00.0
Scheduled Compliance Date: Not reported
Date of Request: Not reported
Date Response Received: Not reported
Request Agency: Not reported
Former Citation: Not reported

Evaluation Date: 1992-01-15 00:00:00.0
Evaluation Responsible Agency: State
Found Violation: Yes
Evaluation Type Description: COMPLIANCE EVALUATION INSPECTION ON-SITE
Evaluation Responsible Person Identifier: R9
Evaluation Responsible Sub-Organization: Not reported
Actual Return to Compliance Date: 1992-06-02 00:00:00.0
Scheduled Compliance Date: Not reported
Date of Request: Not reported
Date Response Received: Not reported
Request Agency: Not reported
Former Citation: Not reported

Evaluation Date: 1990-02-27 00:00:00.0
Evaluation Responsible Agency: State
Found Violation: Yes
Evaluation Type Description: COMPLIANCE EVALUATION INSPECTION ON-SITE
Evaluation Responsible Person Identifier: R9
Evaluation Responsible Sub-Organization: Not reported
Actual Return to Compliance Date: 1990-05-07 00:00:00.0
Scheduled Compliance Date: 1990-05-04 00:00:00.0
Date of Request: Not reported
Date Response Received: Not reported
Request Agency: Not reported
Former Citation: Not reported

Evaluation Date: 1992-01-15 00:00:00.0
Evaluation Responsible Agency: State
Found Violation: Yes
Evaluation Type Description: COMPLIANCE EVALUATION INSPECTION ON-SITE
Evaluation Responsible Person Identifier: R9
Evaluation Responsible Sub-Organization: Not reported
Actual Return to Compliance Date: 1992-06-02 00:00:00.0
Scheduled Compliance Date: Not reported
Date of Request: Not reported
Date Response Received: Not reported
Request Agency: Not reported
Former Citation: Not reported

Evaluation Date: 1990-02-27 00:00:00.0
Evaluation Responsible Agency: State
Found Violation: Yes

SANTA BARBARA RESEARCH CENTER (Continued) **1000394894**

Evaluation Type Description:	COMPLIANCE EVALUATION INSPECTION ON-SITE
Evaluation Responsible Person Identifier:	R9
Evaluation Responsible Sub-Organization:	Not reported
Actual Return to Compliance Date:	1990-05-07 00:00:00.0
Scheduled Compliance Date:	1990-05-04 00:00:00.0
Date of Request:	Not reported
Date Response Received:	Not reported
Request Agency:	Not reported
Former Citation:	Not reported

Evaluation Date:	1992-01-15 00:00:00.0
Evaluation Responsible Agency:	State
Found Violation:	Yes
Evaluation Type Description:	COMPLIANCE EVALUATION INSPECTION ON-SITE
Evaluation Responsible Person Identifier:	R9
Evaluation Responsible Sub-Organization:	Not reported
Actual Return to Compliance Date:	1992-06-02 00:00:00.0
Scheduled Compliance Date:	Not reported
Date of Request:	Not reported
Date Response Received:	Not reported
Request Agency:	Not reported
Former Citation:	Not reported

SANTA BARBARA RESEARCH CENTER (Continued) **1000394894**

ENVIROSTOR:

Name:	SANTA BARBARA RESEARCH CENTER
Address:	2100 SOUTH BLOSSER ROAD
City,State,Zip:	SANTA MARIA, CA 93454
Facility ID:	60001350
Status:	Inactive - Needs Evaluation
Status Date:	10/23/2013
Site Code:	300327
Site Type:	Corrective Action
Site Type Detailed:	Corrective Action
Acres:	0
NPL:	NO
Regulatory Agencies:	HWMP
Lead Agency:	HWMP
Program Manager:	Not reported
Supervisor:	Philip Chandler
Division Branch:	Cleanup Chatsworth
Assembly:	35
Senate:	19
Special Program:	Not reported
Restricted Use:	NO
Site Mgmt Req:	NONE SPECIFIED
Funding:	Responsible Party
Latitude:	34.93564
Longitude:	-120.4537
APN:	NONE SPECIFIED
Past Use:	NONE SPECIFIED
Potential COC:	NONE SPECIFIED
Confirmed COC:	NONE SPECIFIED
Potential Description:	NONE SPECIFIED
Alias Name:	300327
Alias Type:	Project Code (Site Code)
Alias Name:	60001350
Alias Type:	Envirostor ID Number

Completed Info:

Completed Area Name:	Not reported
Completed Sub Area Name:	Not reported
Completed Document Type:	Not reported
Completed Date:	Not reported
Comments:	Not reported
Future Area Name:	Not reported
Future Sub Area Name:	Not reported
Future Document Type:	Not reported
Future Due Date:	Not reported
Schedule Area Name:	Not reported
Schedule Sub Area Name:	Not reported
Schedule Document Type:	Not reported
Schedule Due Date:	Not reported
Schedule Revised Date:	Not reported

CA FID UST:

Facility ID:	42001194
Regulated By:	UTNKA
Regulated ID:	CAX000121
Cortese Code:	Not reported

SANTA BARBARA RESEARCH CENTER (Continued) **1000394894**

SIC Code:	Not reported
Facility Phone:	8059683511
Mail To:	Not reported
Mailing Address:	75 COROMAR DR
Mailing Address 2:	Not reported
Mailing City,St,Zip:	SANTA MARIA 93454
Contact:	Not reported
Contact Phone:	Not reported
DUNs Number:	Not reported
NPDES Number:	Not reported
EPA ID:	Not reported
Comments:	Not reported
Status:	Active

RCRA NonGen / NLR:

Date Form Received by Agency:	1998-03-31 00:00:00.0
Handler Name:	SANTA BARBARA RESEARCH CENTER
Handler Address:	2100 S BLOSSER RD
Handler City,State,Zip:	SANTA MARIA, CA 93454
EPA ID:	CAD981385073
Contact Name:	SCOTT THOMPSON
Contact Address:	75 COROMAR DR
Contact City,State,Zip:	GOLETA, CA 93117
Contact Telephone:	805-562-4386
Contact Fax:	Not reported
Contact Email:	Not reported
Contact Title:	Not reported
EPA Region:	09
Land Type:	Private
Federal Waste Generator Description:	Not a generator, verified
Non-Notifier:	Not reported
Biennial Report Cycle:	Not reported
Accessibility:	Not reported
Active Site Indicator:	Not reported
State District Owner:	Not reported
State District:	Not reported
Mailing Address:	75 COROMAR DR
Mailing City,State,Zip:	GOLETA, CA 93117
Owner Name:	HUGHES AIRCRAFT CO
Owner Type:	Private
Operator Name:	Not reported
Operator Type:	Not reported
Short-Term Generator Activity:	No
Importer Activity:	No
Mixed Waste Generator:	No
Transporter Activity:	No
Transfer Facility Activity:	No
Recycler Activity with Storage:	No
Small Quantity On-Site Burner Exemption:	No
Smelting Melting and Refining Furnace Exemption:	No
Underground Injection Control:	No
Off-Site Waste Receipt:	No
Universal Waste Indicator:	No
Universal Waste Destination Facility:	No
Federal Universal Waste:	No
Active Site Fed-Reg Treatment Storage and Disposal Facility:	Not reported
Active Site Converter Treatment storage and Disposal Facility:	Not reported

SANTA BARBARA RESEARCH CENTER (Continued) **1000394894**

Active Site State-Reg Treatment Storage and Disposal Facility:	Not reported
Active Site State-Reg Handler:	---
Federal Facility Indicator:	Not reported
Hazardous Secondary Material Indicator:	NN
Sub-Part K Indicator:	Not reported
Commercial TSD Indicator:	No
Treatment Storage and Disposal Type:	Storage, Treatment
2018 GPRA Permit Baseline:	Not on the Baseline
2018 GPRA Renewals Baseline:	Not on the Baseline
Permit Renewals Workload Universe:	Not reported
Permit Workload Universe:	Not reported
Permit Progress Universe:	Storage, Treatment
Post-Closure Workload Universe:	Not reported
Closure Workload Universe:	Not reported
202 GPRA Corrective Action Baseline:	No
Corrective Action Workload Universe:	No
Subject to Corrective Action Universe:	Yes
Non-TSDFs Where RCRA CA has Been Imposed Universe:	No
TSDFs Potentially Subject to CA Under 3004 (u)/(v) Universe:	No
TSDFs Only Subject to CA under Discretionary Auth Universe:	Yes
Corrective Action Priority Ranking:	No NCAPS ranking
Environmental Control Indicator:	No
Institutional Control Indicator:	No
Human Exposure Controls Indicator:	N/A
Groundwater Controls Indicator:	N/A
Operating TSDF Universe:	Not reported
Full Enforcement Universe:	Not reported
Significant Non-Complier Universe:	No
Unaddressed Significant Non-Complier Universe:	No
Addressed Significant Non-Complier Universe:	No
Significant Non-Complier With a Compliance Schedule Universe:	No
Financial Assurance Required:	Not reported
Handler Date of Last Change:	2002-06-27 03:24:24.0
Recognized Trader-Importer:	No
Recognized Trader-Exporter:	No
Importer of Spent Lead Acid Batteries:	No
Exporter of Spent Lead Acid Batteries:	No
Recycler Activity Without Storage:	Not reported
Manifest Broker:	Not reported
Sub-Part P Indicator:	Not reported

Handler - Owner Operator:

Owner/Operator Indicator:	Operator
Owner/Operator Name:	NOT REQUIRED
Legal Status:	Private
Date Became Current:	Not reported
Date Ended Current:	Not reported
Owner/Operator Address:	NOT REQUIRED
Owner/Operator City,State,Zip:	NOT REQUIRED, ME 99999
Owner/Operator Telephone:	415-555-1212
Owner/Operator Telephone Ext:	Not reported
Owner/Operator Fax:	Not reported
Owner/Operator Email:	Not reported

Owner/Operator Indicator:	Owner
Owner/Operator Name:	HUGHES AIRCRAFT CO

SANTA BARBARA RESEARCH CENTER (Continued) **1000394894**

Legal Status:	Private
Date Became Current:	Not reported
Date Ended Current:	Not reported
Owner/Operator Address:	NOT REQUIRED
Owner/Operator City,State,Zip:	NOT REQUIRED, ME 99999
Owner/Operator Telephone:	415-555-1212
Owner/Operator Telephone Ext:	Not reported
Owner/Operator Fax:	Not reported
Owner/Operator Email:	Not reported

Historic Generators:

Receive Date:	1993-09-15 00:00:00.0
Handler Name:	SANTA BARBARA RESEARCH CENTER
Federal Waste Generator Description:	Large Quantity Generator
State District Owner:	Not reported
Large Quantity Handler of Universal Waste:	No
Recognized Trader Importer:	No
Recognized Trader Exporter:	No
Spent Lead Acid Battery Importer:	No
Spent Lead Acid Battery Exporter:	No
Current Record:	No
Non Storage Recycler Activity:	Not reported
Electronic Manifest Broker:	Not reported

Receive Date:	1986-02-12 00:00:00.0
Handler Name:	SANTA BARBARA RESEARCH CENTER
Federal Waste Generator Description:	Large Quantity Generator
State District Owner:	Not reported
Large Quantity Handler of Universal Waste:	No
Recognized Trader Importer:	No
Recognized Trader Exporter:	No
Spent Lead Acid Battery Importer:	No
Spent Lead Acid Battery Exporter:	No
Current Record:	No
Non Storage Recycler Activity:	Not reported
Electronic Manifest Broker:	Not reported

Receive Date:	1998-03-31 00:00:00.0
Handler Name:	SANTA BARBARA RESEARCH CENTER
Federal Waste Generator Description:	Not a generator, verified
State District Owner:	Not reported
Large Quantity Handler of Universal Waste:	No
Recognized Trader Importer:	No
Recognized Trader Exporter:	No
Spent Lead Acid Battery Importer:	No
Spent Lead Acid Battery Exporter:	No
Current Record:	Yes
Non Storage Recycler Activity:	Not reported
Electronic Manifest Broker:	Not reported

Receive Date:	1990-04-06 00:00:00.0
Handler Name:	SANTA BARBARA RESEARCH CENTER
Federal Waste Generator Description:	Large Quantity Generator
State District Owner:	Not reported
Large Quantity Handler of Universal Waste:	No
Recognized Trader Importer:	No
Recognized Trader Exporter:	No

SANTA BARBARA RESEARCH CENTER (Continued) **1000394894**

Spent Lead Acid Battery Importer:	No
Spent Lead Acid Battery Exporter:	No
Current Record:	No
Non Storage Recycler Activity:	Not reported
Electronic Manifest Broker:	Not reported

Receive Date:	1992-02-27 00:00:00.0
Handler Name:	SANTA BARBARA RESEARCH CENTER
Federal Waste Generator Description:	Large Quantity Generator
State District Owner:	Not reported
Large Quantity Handler of Universal Waste:	No
Recognized Trader Importer:	No
Recognized Trader Exporter:	No
Spent Lead Acid Battery Importer:	No
Spent Lead Acid Battery Exporter:	No
Current Record:	No
Non Storage Recycler Activity:	Not reported
Electronic Manifest Broker:	Not reported

Receive Date:	1994-03-25 00:00:00.0
Handler Name:	SANTA BARBARA RESEARCH CENTER
Federal Waste Generator Description:	Large Quantity Generator
State District Owner:	Not reported
Large Quantity Handler of Universal Waste:	No
Recognized Trader Importer:	No
Recognized Trader Exporter:	No
Spent Lead Acid Battery Importer:	No
Spent Lead Acid Battery Exporter:	No
Current Record:	No
Non Storage Recycler Activity:	Not reported
Electronic Manifest Broker:	Not reported

List of NAICS Codes and Descriptions:

NAICS Code:	334511
NAICS Description:	SEARCH, DETECTION, NAVIGATION, GUIDANCE, AERONAUTICAL, AND NAUTICAL SYSTEM AND INSTRUMENT MANUFACTURING

Facility Has Received Notices of Violation:

Found Violation:	Yes
Agency Which Determined Violation:	State
Violation Short Description:	Transporters - General
Date Violation was Determined:	1990-02-27 00:00:00.0
Actual Return to Compliance Date:	1990-05-07 00:00:00.0
Return to Compliance Qualifier:	Observed
Violation Responsible Agency:	State
Scheduled Compliance Date:	1990-05-04 00:00:00.0
Enforcement Identifier:	001
Date of Enforcement Action:	1990-04-04 00:00:00.0
Enforcement Responsible Agency:	State
Enforcement Docket Number:	Not reported
Enforcement Attorney:	R9
Corrective Action Component:	No
Appeal Initiated Date:	Not reported
Appeal Resolution Date:	Not reported
Disposition Status Date:	Not reported
Disposition Status:	Not reported

SANTA BARBARA RESEARCH CENTER (Continued) **1000394894**

Disposition Status Description: Not reported
Consent/Final Order Sequence Number: Not reported
Consent/Final Order Respondent Name: Not reported
Consent/Final Order Lead Agency: Not reported
Enforcement Type: WRITTEN INFORMAL
Enforcement Responsible Person: R9
Enforcement Responsible Sub-Organization: Not reported
SEP Sequence Number: Not reported
SEP Expenditure Amount: Not reported
SEP Scheduled Completion Date: Not reported
SEP Actual Date: Not reported
SEP Defaulted Date: Not reported
SEP Type: Not reported
SEP Type Description: Not reported
Proposed Amount: Not reported
Final Monetary Amount: Not reported
Paid Amount: Not reported
Final Count: Not reported
Final Amount: Not reported

Found Violation: No
Agency Which Determined Violation: Not reported
Violation Short Description: Not reported
Date Violation was Determined: Not reported
Actual Return to Compliance Date: Not reported
Return to Compliance Qualifier: Not reported
Violation Responsible Agency: Not reported
Scheduled Compliance Date: Not reported
Enforcement Identifier: Not reported
Date of Enforcement Action: Not reported
Enforcement Responsible Agency: Not reported
Enforcement Docket Number: Not reported
Enforcement Attorney: Not reported
Corrective Action Component: Not reported
Appeal Initiated Date: Not reported
Appeal Resolution Date: Not reported
Disposition Status Date: Not reported
Disposition Status: Not reported
Disposition Status Description: Not reported
Consent/Final Order Sequence Number: Not reported
Consent/Final Order Respondent Name: Not reported
Consent/Final Order Lead Agency: Not reported
Enforcement Type: Not reported
Enforcement Responsible Person: Not reported
Enforcement Responsible Sub-Organization: Not reported
SEP Sequence Number: Not reported
SEP Expenditure Amount: Not reported
SEP Scheduled Completion Date: Not reported
SEP Actual Date: Not reported
SEP Defaulted Date: Not reported
SEP Type: Not reported
SEP Type Description: Not reported
Proposed Amount: Not reported
Final Monetary Amount: Not reported
Paid Amount: Not reported
Final Count: Not reported
Final Amount: Not reported

SANTA BARBARA RESEARCH CENTER (Continued) **1000394894**

Found Violation:	Yes
Agency Which Determined Violation:	State
Violation Short Description:	Transporters - Manifest and Recordkeeping
Date Violation was Determined:	1990-02-27 00:00:00.0
Actual Return to Compliance Date:	1990-05-07 00:00:00.0
Return to Compliance Qualifier:	Observed
Violation Responsible Agency:	State
Scheduled Compliance Date:	1990-05-04 00:00:00.0
Enforcement Identifier:	001
Date of Enforcement Action:	1990-04-04 00:00:00.0
Enforcement Responsible Agency:	State
Enforcement Docket Number:	Not reported
Enforcement Attorney:	R9
Corrective Action Component:	No
Appeal Initiated Date:	Not reported
Appeal Resolution Date:	Not reported
Disposition Status Date:	Not reported
Disposition Status:	Not reported
Disposition Status Description:	Not reported
Consent/Final Order Sequence Number:	Not reported
Consent/Final Order Respondent Name:	Not reported
Consent/Final Order Lead Agency:	Not reported
Enforcement Type:	WRITTEN INFORMAL
Enforcement Responsible Person:	R9
Enforcement Responsible Sub-Organization:	Not reported
SEP Sequence Number:	Not reported
SEP Expenditure Amount:	Not reported
SEP Scheduled Completion Date:	Not reported
SEP Actual Date:	Not reported
SEP Defaulted Date:	Not reported
SEP Type:	Not reported
SEP Type Description:	Not reported
Proposed Amount:	Not reported
Final Monetary Amount:	Not reported
Paid Amount:	Not reported
Final Count:	Not reported
Final Amount:	Not reported

Found Violation:	Yes
Agency Which Determined Violation:	State
Violation Short Description:	Generators - Pre-transport
Date Violation was Determined:	1992-03-10 00:00:00.0
Actual Return to Compliance Date:	1992-06-02 00:00:00.0
Return to Compliance Qualifier:	Observed
Violation Responsible Agency:	State
Scheduled Compliance Date:	Not reported
Enforcement Identifier:	001
Date of Enforcement Action:	1992-01-15 00:00:00.0
Enforcement Responsible Agency:	State
Enforcement Docket Number:	Not reported
Enforcement Attorney:	R9
Corrective Action Component:	No
Appeal Initiated Date:	Not reported
Appeal Resolution Date:	Not reported
Disposition Status Date:	Not reported
Disposition Status:	Not reported
Disposition Status Description:	Not reported

SANTA BARBARA RESEARCH CENTER (Continued) **1000394894**

Consent/Final Order Sequence Number: Not reported
Consent/Final Order Respondent Name: Not reported
Consent/Final Order Lead Agency: Not reported
Enforcement Type: INITIAL 3008(A) COMPLIANCE
Enforcement Responsible Person: R9
Enforcement Responsible Sub-Organization: Not reported
SEP Sequence Number: Not reported
SEP Expenditure Amount: Not reported
SEP Scheduled Completion Date: Not reported
SEP Actual Date: Not reported
SEP Defaulted Date: Not reported
SEP Type: Not reported
SEP Type Description: Not reported
Proposed Amount: 3100
Final Monetary Amount: 3100
Paid Amount: 3100
Final Count: 1
Final Amount: 3100

Found Violation: Yes
Agency Which Determined Violation: State
Violation Short Description: TSD - General Facility Standards
Date Violation was Determined: 1992-03-10 00:00:00.0
Actual Return to Compliance Date: 1992-06-02 00:00:00.0
Return to Compliance Qualifier: Observed
Violation Responsible Agency: State
Scheduled Compliance Date: Not reported
Enforcement Identifier: 001
Date of Enforcement Action: 1992-01-15 00:00:00.0
Enforcement Responsible Agency: State
Enforcement Docket Number: Not reported
Enforcement Attorney: R9
Corrective Action Component: No
Appeal Initiated Date: Not reported
Appeal Resolution Date: Not reported
Disposition Status Date: Not reported
Disposition Status: Not reported
Disposition Status Description: Not reported
Consent/Final Order Sequence Number: Not reported
Consent/Final Order Respondent Name: Not reported
Consent/Final Order Lead Agency: Not reported
Enforcement Type: INITIAL 3008(A) COMPLIANCE
Enforcement Responsible Person: R9
Enforcement Responsible Sub-Organization: Not reported
SEP Sequence Number: Not reported
SEP Expenditure Amount: Not reported
SEP Scheduled Completion Date: Not reported
SEP Actual Date: Not reported
SEP Defaulted Date: Not reported
SEP Type: Not reported
SEP Type Description: Not reported
Proposed Amount: 3100
Final Monetary Amount: 3100
Paid Amount: 3100
Final Count: 1
Final Amount: 3100

SANTA BARBARA RESEARCH CENTER (Continued) **1000394894**

Found Violation:	Yes
Agency Which Determined Violation:	State
Violation Short Description:	Generators - Manifest
Date Violation was Determined:	1990-02-27 00:00:00.0
Actual Return to Compliance Date:	1990-05-07 00:00:00.0
Return to Compliance Qualifier:	Observed
Violation Responsible Agency:	State
Scheduled Compliance Date:	1990-05-04 00:00:00.0
Enforcement Identifier:	001
Date of Enforcement Action:	1990-04-04 00:00:00.0
Enforcement Responsible Agency:	State
Enforcement Docket Number:	Not reported
Enforcement Attorney:	R9
Corrective Action Component:	No
Appeal Initiated Date:	Not reported
Appeal Resolution Date:	Not reported
Disposition Status Date:	Not reported
Disposition Status:	Not reported
Disposition Status Description:	Not reported
Consent/Final Order Sequence Number:	Not reported
Consent/Final Order Respondent Name:	Not reported
Consent/Final Order Lead Agency:	Not reported
Enforcement Type:	WRITTEN INFORMAL
Enforcement Responsible Person:	R9
Enforcement Responsible Sub-Organization:	Not reported
SEP Sequence Number:	Not reported
SEP Expenditure Amount:	Not reported
SEP Scheduled Completion Date:	Not reported
SEP Actual Date:	Not reported
SEP Defaulted Date:	Not reported
SEP Type:	Not reported
SEP Type Description:	Not reported
Proposed Amount:	Not reported
Final Monetary Amount:	Not reported
Paid Amount:	Not reported
Final Count:	Not reported
Final Amount:	Not reported

Found Violation:	Yes
Agency Which Determined Violation:	State
Violation Short Description:	TSD - Container Use and Management
Date Violation was Determined:	1992-03-10 00:00:00.0
Actual Return to Compliance Date:	1992-06-02 00:00:00.0
Return to Compliance Qualifier:	Observed
Violation Responsible Agency:	State
Scheduled Compliance Date:	Not reported
Enforcement Identifier:	001
Date of Enforcement Action:	1992-01-15 00:00:00.0
Enforcement Responsible Agency:	State
Enforcement Docket Number:	Not reported
Enforcement Attorney:	R9
Corrective Action Component:	No
Appeal Initiated Date:	Not reported
Appeal Resolution Date:	Not reported
Disposition Status Date:	Not reported
Disposition Status:	Not reported
Disposition Status Description:	Not reported

SANTA BARBARA RESEARCH CENTER (Continued) **1000394894**

Consent/Final Order Sequence Number: Not reported
Consent/Final Order Respondent Name: Not reported
Consent/Final Order Lead Agency: Not reported
Enforcement Type: INITIAL 3008(A) COMPLIANCE
Enforcement Responsible Person: R9
Enforcement Responsible Sub-Organization: Not reported
SEP Sequence Number: Not reported
SEP Expenditure Amount: Not reported
SEP Scheduled Completion Date: Not reported
SEP Actual Date: Not reported
SEP Defaulted Date: Not reported
SEP Type: Not reported
SEP Type Description: Not reported
Proposed Amount: 3100
Final Monetary Amount: 3100
Paid Amount: 3100
Final Count: 1
Final Amount: 3100

Found Violation: Yes
Agency Which Determined Violation: State
Violation Short Description: Generators - General
Date Violation was Determined: 1990-02-27 00:00:00.0
Actual Return to Compliance Date: 1990-05-07 00:00:00.0
Return to Compliance Qualifier: Observed
Violation Responsible Agency: State
Scheduled Compliance Date: 1990-05-04 00:00:00.0
Enforcement Identifier: 001
Date of Enforcement Action: 1990-04-04 00:00:00.0
Enforcement Responsible Agency: State
Enforcement Docket Number: Not reported
Enforcement Attorney: R9
Corrective Action Component: No
Appeal Initiated Date: Not reported
Appeal Resolution Date: Not reported
Disposition Status Date: Not reported
Disposition Status: Not reported
Disposition Status Description: Not reported
Consent/Final Order Sequence Number: Not reported
Consent/Final Order Respondent Name: Not reported
Consent/Final Order Lead Agency: Not reported
Enforcement Type: WRITTEN INFORMAL
Enforcement Responsible Person: R9
Enforcement Responsible Sub-Organization: Not reported
SEP Sequence Number: Not reported
SEP Expenditure Amount: Not reported
SEP Scheduled Completion Date: Not reported
SEP Actual Date: Not reported
SEP Defaulted Date: Not reported
SEP Type: Not reported
SEP Type Description: Not reported
Proposed Amount: Not reported
Final Monetary Amount: Not reported
Paid Amount: Not reported
Final Count: Not reported
Final Amount: Not reported

SANTA BARBARA RESEARCH CENTER (Continued) **1000394894**

Found Violation: Yes
Agency Which Determined Violation: State
Violation Short Description: TSD - Contingency Plan and Emergency Procedures
Date Violation was Determined: 1992-03-10 00:00:00.0
Actual Return to Compliance Date: 1992-06-02 00:00:00.0
Return to Compliance Qualifier: Observed
Violation Responsible Agency: State
Scheduled Compliance Date: Not reported
Enforcement Identifier: 001
Date of Enforcement Action: 1992-01-15 00:00:00.0
Enforcement Responsible Agency: State
Enforcement Docket Number: Not reported
Enforcement Attorney: R9
Corrective Action Component: No
Appeal Initiated Date: Not reported
Appeal Resolution Date: Not reported
Disposition Status Date: Not reported
Disposition Status: Not reported
Disposition Status Description: Not reported
Consent/Final Order Sequence Number: Not reported
Consent/Final Order Respondent Name: Not reported
Consent/Final Order Lead Agency: Not reported
Enforcement Type: INITIAL 3008(A) COMPLIANCE
Enforcement Responsible Person: R9
Enforcement Responsible Sub-Organization: Not reported
SEP Sequence Number: Not reported
SEP Expenditure Amount: Not reported
SEP Scheduled Completion Date: Not reported
SEP Actual Date: Not reported
SEP Defaulted Date: Not reported
SEP Type: Not reported
SEP Type Description: Not reported
Proposed Amount: 3100
Final Monetary Amount: 3100
Paid Amount: 3100
Final Count: 1
Final Amount: 3100

Evaluation Action Summary:
Evaluation Date: 1990-02-27 00:00:00.0
Evaluation Responsible Agency: State
Found Violation: Yes
Evaluation Type Description: COMPLIANCE EVALUATION INSPECTION ON-SITE
Evaluation Responsible Person Identifier: R9
Evaluation Responsible Sub-Organization: Not reported
Actual Return to Compliance Date: 1990-05-07 00:00:00.0
Scheduled Compliance Date: 1990-05-04 00:00:00.0
Date of Request: Not reported
Date Response Received: Not reported
Request Agency: Not reported
Former Citation: Not reported

Evaluation Date: 1994-11-10 00:00:00.0
Evaluation Responsible Agency: State
Found Violation: No
Evaluation Type Description: FINANCIAL RECORD REVIEW
Evaluation Responsible Person Identifier: R9

SANTA BARBARA RESEARCH CENTER (Continued) **1000394894**

Evaluation Responsible Sub-Organization:	Not reported
Actual Return to Compliance Date:	Not reported
Scheduled Compliance Date:	Not reported
Date of Request:	Not reported
Date Response Received:	Not reported
Request Agency:	Not reported
Former Citation:	Not reported
Evaluation Date:	1990-02-27 00:00:00.0
Evaluation Responsible Agency:	State
Found Violation:	Yes
Evaluation Type Description:	COMPLIANCE EVALUATION INSPECTION ON-SITE
Evaluation Responsible Person Identifier:	R9
Evaluation Responsible Sub-Organization:	Not reported
Actual Return to Compliance Date:	1990-05-07 00:00:00.0
Scheduled Compliance Date:	1990-05-04 00:00:00.0
Date of Request:	Not reported
Date Response Received:	Not reported
Request Agency:	Not reported
Former Citation:	Not reported
Evaluation Date:	1992-01-15 00:00:00.0
Evaluation Responsible Agency:	State
Found Violation:	Yes
Evaluation Type Description:	COMPLIANCE EVALUATION INSPECTION ON-SITE
Evaluation Responsible Person Identifier:	R9
Evaluation Responsible Sub-Organization:	Not reported
Actual Return to Compliance Date:	1992-06-02 00:00:00.0
Scheduled Compliance Date:	Not reported
Date of Request:	Not reported
Date Response Received:	Not reported
Request Agency:	Not reported
Former Citation:	Not reported
Evaluation Date:	1992-01-15 00:00:00.0
Evaluation Responsible Agency:	State
Found Violation:	Yes
Evaluation Type Description:	COMPLIANCE EVALUATION INSPECTION ON-SITE
Evaluation Responsible Person Identifier:	R9
Evaluation Responsible Sub-Organization:	Not reported
Actual Return to Compliance Date:	1992-06-02 00:00:00.0
Scheduled Compliance Date:	Not reported
Date of Request:	Not reported
Date Response Received:	Not reported
Request Agency:	Not reported
Former Citation:	Not reported
Evaluation Date:	1990-02-27 00:00:00.0
Evaluation Responsible Agency:	State
Found Violation:	Yes
Evaluation Type Description:	COMPLIANCE EVALUATION INSPECTION ON-SITE
Evaluation Responsible Person Identifier:	R9
Evaluation Responsible Sub-Organization:	Not reported
Actual Return to Compliance Date:	1990-05-07 00:00:00.0
Scheduled Compliance Date:	1990-05-04 00:00:00.0
Date of Request:	Not reported
Date Response Received:	Not reported

SANTA BARBARA RESEARCH CENTER (Continued) **1000394894**

Request Agency:	Not reported
Former Citation:	Not reported
Evaluation Date:	1992-01-15 00:00:00.0
Evaluation Responsible Agency:	State
Found Violation:	Yes
Evaluation Type Description:	COMPLIANCE EVALUATION INSPECTION ON-SITE
Evaluation Responsible Person Identifier:	R9
Evaluation Responsible Sub-Organization:	Not reported
Actual Return to Compliance Date:	1992-06-02 00:00:00.0
Scheduled Compliance Date:	Not reported
Date of Request:	Not reported
Date Response Received:	Not reported
Request Agency:	Not reported
Former Citation:	Not reported
Evaluation Date:	1990-02-27 00:00:00.0
Evaluation Responsible Agency:	State
Found Violation:	Yes
Evaluation Type Description:	COMPLIANCE EVALUATION INSPECTION ON-SITE
Evaluation Responsible Person Identifier:	R9
Evaluation Responsible Sub-Organization:	Not reported
Actual Return to Compliance Date:	1990-05-07 00:00:00.0
Scheduled Compliance Date:	1990-05-04 00:00:00.0
Date of Request:	Not reported
Date Response Received:	Not reported
Request Agency:	Not reported
Former Citation:	Not reported
Evaluation Date:	1992-01-15 00:00:00.0
Evaluation Responsible Agency:	State
Found Violation:	Yes
Evaluation Type Description:	COMPLIANCE EVALUATION INSPECTION ON-SITE
Evaluation Responsible Person Identifier:	R9
Evaluation Responsible Sub-Organization:	Not reported
Actual Return to Compliance Date:	1992-06-02 00:00:00.0
Scheduled Compliance Date:	Not reported
Date of Request:	Not reported
Date Response Received:	Not reported
Request Agency:	Not reported
Former Citation:	Not reported

SANTA BARBARA RESEARCH CENTER (Continued) **1000394894**

FINDS:
Registry ID: 110002146008

Click Here:

Environmental Interest/Information System:
US EPA TRIS (Toxics Release Inventory System) contains information from facilities on the amounts of over 300 listed toxic chemicals that these facilities release directly to air, water, land, or that are transported off-site.
RCRAInfo is a national information system that supports the Resource Conservation and Recovery Act (RCRA) program through the tracking of events and activities related to facilities that generate, transport, and treat, store, or dispose of hazardous waste. RCRAInfo allows RCRA program staff to track the notification, permit, compliance, and corrective action activities required under RCRA.

Click this hyperlink while viewing on your computer to access additional FINDS: detail in the EDR Site Report.

ECHO:

Envid:	1000394894
Registry ID:	110002146008
DFR URL:	http://echo.epa.gov/detailed-facility-report?fid=110002146008
Name:	SANTA BARBARA RESEARCH CENTER
Address:	2100 S. BLOSSER RD.
City,State,Zip:	SANTA MARIA, CA 93458

CUPA SANTA BARBARA:

Name:	PACIFIC RESEARCH
Address:	2100 S BLOSSER RD
City,State,Zip:	SANTA MARIA, CA 93455
Facility Id:	FA0014146
Region:	SANTA BARBARA
Cross Street:	Not reported
Latitude:	Not reported
Longitude:	Not reported
Mailing Name:	PACIFIC RESEARCH CENTER
Mailing Care Of:	Not reported
Mailing Address:	750 PISMO ST
Mailing City:	SAN LUIS OBISPO
Mailing State:	CA
Mailing Zip Code:	93401
Record Id:	PR0511748
Pe #:	2161
Current Status:	1

Name:	PACIFIC RESEARCH
Address:	2100 S BLOSSER RD
City,State,Zip:	SANTA MARIA, CA 93455
Facility Id:	FA0014146
Region:	SANTA BARBARA
Cross Street:	Not reported
Latitude:	Not reported
Longitude:	Not reported
Mailing Name:	PACIFIC RESEARCH CENTER
Mailing Care Of:	Not reported

SANTA BARBARA RESEARCH CENTER (Continued) **1000394894**

Mailing Address:	750 PISMO ST
Mailing City:	SAN LUIS OBISPO
Mailing State:	CA
Mailing Zip Code:	93401
Record Id:	PR0511749
Pe #:	2201
Current Status:	1

Name:	PACIFIC RESEARCH
Address:	2100 S BLOSSER RD
City,State,Zip:	SANTA MARIA, CA 93455
Facility Id:	FA0014146
Region:	SANTA BARBARA
Cross Street:	Not reported
Latitude:	Not reported
Longitude:	Not reported
Mailing Name:	PACIFIC RESEARCH CENTER
Mailing Care Of:	Not reported
Mailing Address:	750 PISMO ST
Mailing City:	SAN LUIS OBISPO
Mailing State:	CA
Mailing Zip Code:	93401
Record Id:	PR0512210
Pe #:	2601
Current Status:	2

Name:	SANTA BARBARA RESEARCH CENTER
Address:	2100 S BLOSSER RD
City,State,Zip:	SANTA MARIA, CA 93454
Facility Id:	FA0004768
Region:	SANTA BARBARA
Cross Street:	BETTERAVIA
Latitude:	Not reported
Longitude:	Not reported
Mailing Name:	SANTA BARBARA RESEARCH CENTER
Mailing Care Of:	FACILITIES ENVIRONMENTAL
Mailing Address:	75 COROMAR DRIVE B6 65
Mailing City:	GOLETA
Mailing State:	CA
Mailing Zip Code:	93117
Record Id:	PR0231746
Pe #:	2302
Current Status:	2

Name:	UPS TELESERVICES
Address:	2100 S BLOSSER RD
City,State,Zip:	SANTA MARIA, CA 93458
Facility Id:	FA0013366
Region:	SANTA BARBARA
Cross Street:	Not reported
Latitude:	Not reported
Longitude:	Not reported
Mailing Name:	UPS TELECOMMUNICATIONS INC
Mailing Care Of:	Not reported
Mailing Address:	2929 E CORONA RD
Mailing City:	TUCSON
Mailing State:	AZ

SANTA BARBARA RESEARCH CENTER (Continued) **1000394894**

Mailing Zip Code:	85756
Record Id:	PR0507855
Pe #:	2161
Current Status:	1
Name:	UPS TELESERVICES
Address:	2100 S BLOSSER RD
City,State,Zip:	SANTA MARIA, CA 93458
Facility Id:	FA0013366
Region:	SANTA BARBARA
Cross Street:	Not reported
Latitude:	Not reported
Longitude:	Not reported
Mailing Name:	UPS TELECOMMUNICATIONS INC
Mailing Care Of:	Not reported
Mailing Address:	2929 E CORONA RD
Mailing City:	TUCSON
Mailing State:	AZ
Mailing Zip Code:	85756
Record Id:	PR0508020
Pe #:	2601
Current Status:	1

EMI:

Name:	RABOBANK - 2100 S. BLOSSER
Address:	2100 S. BLOSSER ROAD
City,State,Zip:	SANTA MARIA, CA 93436
Year:	2014
County Code:	42
Air Basin:	SCC
Facility ID:	10801
Air District Name:	SB
SIC Code:	8731
Air District Name:	SANTA BARBARA COUNTY APCD
Community Health Air Pollution Info System:	Not reported
Consolidated Emission Reporting Rule:	Not reported
Total Organic Hydrocarbon Gases Tons/Yr:	0.066029
Reactive Organic Gases Tons/Yr:	0.0580064765
Carbon Monoxide Emissions Tons/Yr:	0.155596
NOX - Oxides of Nitrogen Tons/Yr:	0.730271
SOX - Oxides of Sulphur Tons/Yr:	5e-005
Particulate Matter Tons/Yr:	0.05178
Part. Matter 10 Micrometers and Smllr Tons/Yr:	0.05053728

Name:	RABOBANK - 2100 S. BLOSSER
Address:	2100 S. BLOSSER ROAD
City,State,Zip:	SANTA MARIA, CA 93436
Year:	2015
County Code:	42
Air Basin:	SCC
Facility ID:	10801
Air District Name:	SB
SIC Code:	8731
Air District Name:	SANTA BARBARA COUNTY APCD
Community Health Air Pollution Info System:	Not reported
Consolidated Emission Reporting Rule:	Not reported
Total Organic Hydrocarbon Gases Tons/Yr:	0.003114

SANTA BARBARA RESEARCH CENTER (Continued) **1000394894**

Reactive Organic Gases Tons/Yr:	0.002735649
Carbon Monoxide Emissions Tons/Yr:	0.007338
NOX - Oxides of Nitrogen Tons/Yr:	0.03444
SOX - Oxides of Sulphur Tons/Yr:	2e-006
Particulate Matter Tons/Yr:	0.002442
Part. Matter 10 Micrometers and Smllr Tons/Yr:	0.002383392

Name:	RABOBANK - 2100 S. BLOSSER
Address:	2100 S. BLOSSER ROAD
City,State,Zip:	SANTA MARIA, CA 93455
Year:	2016
County Code:	42
Air Basin:	SCC
Facility ID:	10801
Air District Name:	SB
SIC Code:	6029
Air District Name:	SANTA BARBARA COUNTY APCD
Community Health Air Pollution Info System:	Not reported
Consolidated Emission Reporting Rule:	Not reported
Total Organic Hydrocarbon Gases Tons/Yr:	0.00734385
Reactive Organic Gases Tons/Yr:	0.006451572
Carbon Monoxide Emissions Tons/Yr:	0.01730545
NOX - Oxides of Nitrogen Tons/Yr:	0.081221
SOX - Oxides of Sulphur Tons/Yr:	5.66e-006
Particulate Matter Tons/Yr:	0.00575905
Part. Matter 10 Micrometers and Smllr Tons/Yr:	0.0056208328

Name:	RABOBANK - 2100 S. BLOSSER
Address:	2100 S. BLOSSER ROAD
City,State,Zip:	SANTA MARIA, CA 93455
Year:	2017
County Code:	42
Air Basin:	SCC
Facility ID:	10801
Air District Name:	SB
SIC Code:	6029
Air District Name:	SANTA BARBARA COUNTY APCD
Community Health Air Pollution Info System:	Not reported
Consolidated Emission Reporting Rule:	Not reported
Total Organic Hydrocarbon Gases Tons/Yr:	0
Reactive Organic Gases Tons/Yr:	0
Carbon Monoxide Emissions Tons/Yr:	0
NOX - Oxides of Nitrogen Tons/Yr:	0
SOX - Oxides of Sulphur Tons/Yr:	0
Particulate Matter Tons/Yr:	0
Part. Matter 10 Micrometers and Smllr Tons/Yr:	0

Name:	RABOBANK - 2100 S. BLOSSER
Address:	2100 S. BLOSSER ROAD
City,State,Zip:	SANTA MARIA, CA 93455
Year:	2018
County Code:	42
Air Basin:	SCC
Facility ID:	10801
Air District Name:	SB
SIC Code:	6029
Air District Name:	SANTA BARBARA COUNTY APCD

SANTA BARBARA RESEARCH CENTER (Continued) **1000394894**

Community Health Air Pollution Info System:	Not reported
Consolidated Emission Reporting Rule:	Not reported
Total Organic Hydrocarbon Gases Tons/Yr:	0.0258462
Reactive Organic Gases Tons/Yr:	0.022705886
Carbon Monoxide Emissions Tons/Yr:	0.06143328
NOX - Oxides of Nitrogen Tons/Yr:	0.2850552
SOX - Oxides of Sulphur Tons/Yr:	0.000111552
Particulate Matter Tons/Yr:	0.0198702
Part. Matter 10 Micrometers and Smllr Tons/Yr:	0.0197509788

HWP:

Name:	SANTA BARBARA RESEARCH CENTER
Address:	2100 SO BLOSSER RD
City,State,Zip:	SANTA MARIA, CA 934540000
EPA Id:	CAD981385073
Cleanup Status:	CLOSED
Latitude:	34.92127
Longitude:	-120.4527
Facility Type:	Historical - Non-Operating
Facility Size:	Not reported
Team:	Not reported
Supervisor:	Not reported
Site Code:	300237
Assembly District:	35
Senate District:	19
Public Information Officer:	Not reported
Public Information Officer:	Not reported

Activities:

EPA Id:	CAD981385073
Facility Type:	Historical - Non-Operating
Unit Names:	Not reported
Event Description:	Renewal - Historical - CALL-IN LETTER ISSUED
Actual Date:	08/06/1990

EPA Id:	CAD981385073
Facility Type:	Historical - Non-Operating
Unit Names:	CONTAIN1, TANKTRT1
Event Description:	New Operating Permit - PUBLIC COMMENT (BEGIN)
Actual Date:	02/08/1985

EPA Id:	CAD981385073
Facility Type:	Historical - Non-Operating
Unit Names:	CONTAIN1, TANKTRT1
Event Description:	New Operating Permit - FINAL PERMIT
Actual Date:	05/31/1985

EPA Id:	CAD981385073
Facility Type:	Historical - Non-Operating
Unit Names:	CONTAIN1, TANKTRT1
Event Description:	New Operating Permit - FINAL PERMIT (EXPIRES)
Actual Date:	04/23/1990

EPA Id:	CAD981385073
Facility Type:	Historical - Non-Operating
Unit Names:	CONTAIN1, TANKTRT1
Event Description:	New Operating Permit - FINAL PERMIT (EFFECTIVE)

SANTA BARBARA RESEARCH CENTER (Continued) **1000394894**

Actual Date: 05/31/1985

EPA Id: CAD981385073
Facility Type: Historical - Non-Operating
Unit Names: CONTAIN1, TANKTRT1
Event Description: New Operating Permit - APPLICATION PART B RECEIVED
Actual Date: 12/12/1983

Closure:
EPA Id: CAD981385073
Facility Type: Historical - Non-Operating
Unit Names: CONTAIN1, TANKTRT1
Event Description: Closure Final - RECEIVE CLOSURE CERTIFICATION
Actual Date: 01/22/1993

EPA Id: CAD981385073
Facility Type: Historical - Non-Operating
Unit Names: CONTAIN1, TANKTRT1
Event Description: Closure Final - ISSUE CLOSURE VERIFICATION
Actual Date: 08/23/1994

Alias:
EPA Id: CAD981385073
Facility Type: Historical - Non-Operating
Alias Type: Project Code (Site Code)
Alias: 300237

Count: 3 records. ORPHAN SUMMARY

City	EDR ID	Site Name	Site Address	Zip	Database(s)
SANTA MARIA	S126138078	GENESIS AUTO REPAIR	122 B RUSSELL	93458	CERS HAZ WASTE
SANTA MARIA	S125339526	VICENTE LEASE WELLHEADS	A STREET (WEST BETWEEN CARMEN	93458	CPS-SLIC
SANTA MARIA	S122853944	UNOCAL VICENTE LEASE LOT # 8	A STREET	93455	CPS-SLIC

GOVERNMENT RECORDS SEARCHED / DATA CURRENCY TRACKING

To maintain currency of the following federal and state databases, EDR contacts the appropriate governmental agency on a monthly or quarterly basis, as required.

Number of Days to Update: Provides confirmation that EDR is reporting records that have been updated within 90 days from the date the government agency made the information available to the public.

STANDARD ENVIRONMENTAL RECORDS

Federal NPL site list

NPL: National Priority List

National Priorities List (Superfund). The NPL is a subset of CERCLIS and identifies over 1,200 sites for priority cleanup under the Superfund Program. NPL sites may encompass relatively large areas. As such, EDR provides polygon coverage for over 1,000 NPL site boundaries produced by EPA's Environmental Photographic Interpretation Center (EPIC) and regional EPA offices.

Date of Government Version: 07/29/2020
Date Data Arrived at EDR: 08/03/2020
Date Made Active in Reports: 08/25/2020
Number of Days to Update: 22

Source: EPA
Telephone: N/A
Last EDR Contact: 11/05/2020
Next Scheduled EDR Contact: 01/11/2021
Data Release Frequency: Quarterly

NPL Site Boundaries

Sources:

EPA's Environmental Photographic Interpretation Center (EPIC)
Telephone: 202-564-7333

EPA Region 1
Telephone 617-918-1143

EPA Region 6
Telephone: 214-655-6659

EPA Region 3
Telephone 215-814-5418

EPA Region 7
Telephone: 913-551-7247

EPA Region 4
Telephone 404-562-8033

EPA Region 8
Telephone: 303-312-6774

EPA Region 5
Telephone 312-886-6686

EPA Region 9
Telephone: 415-947-4246

EPA Region 10
Telephone 206-553-8665

Proposed NPL: Proposed National Priority List Sites

A site that has been proposed for listing on the National Priorities List through the issuance of a proposed rule in the Federal Register. EPA then accepts public comments on the site, responds to the comments, and places on the NPL those sites that continue to meet the requirements for listing.

Date of Government Version: 07/29/2020
Date Data Arrived at EDR: 08/03/2020
Date Made Active in Reports: 08/25/2020
Number of Days to Update: 22

Source: EPA
Telephone: N/A
Last EDR Contact: 11/05/2020
Next Scheduled EDR Contact: 01/11/2021
Data Release Frequency: Quarterly

NPL LIENS: Federal Superfund Liens

Federal Superfund Liens. Under the authority granted the USEPA by CERCLA of 1980, the USEPA has the authority to file liens against real property in order to recover remedial action expenditures or when the property owner received notification of potential liability. USEPA compiles a listing of filed notices of Superfund Liens.

Date of Government Version: 10/15/1991
Date Data Arrived at EDR: 02/02/1994
Date Made Active in Reports: 03/30/1994
Number of Days to Update: 56

Source: EPA
Telephone: 202-564-4267
Last EDR Contact: 08/15/2011
Next Scheduled EDR Contact: 11/28/2011
Data Release Frequency: No Update Planned

Federal Delisted NPL site list

Delisted NPL: National Priority List Deletions

The National Oil and Hazardous Substances Pollution Contingency Plan (NCP) establishes the criteria that the EPA uses to delete sites from the NPL. In accordance with 40 CFR 300.425.(e), sites may be deleted from the NPL where no further response is appropriate.

Date of Government Version: 07/29/2020
Date Data Arrived at EDR: 08/03/2020
Date Made Active in Reports: 08/25/2020
Number of Days to Update: 22

Source: EPA
Telephone: N/A
Last EDR Contact: 11/05/2020
Next Scheduled EDR Contact: 01/11/2021
Data Release Frequency: Quarterly

Federal CERCLIS list

FEDERAL FACILITY: Federal Facility Site Information listing

A listing of National Priority List (NPL) and Base Realignment and Closure (BRAC) sites found in the Comprehensive Environmental Response, Compensation and Liability Information System (CERCLIS) Database where EPA Federal Facilities Restoration and Reuse Office is involved in cleanup activities.

Date of Government Version: 04/03/2019
Date Data Arrived at EDR: 04/05/2019
Date Made Active in Reports: 05/14/2019
Number of Days to Update: 39

Source: Environmental Protection Agency
Telephone: 703-603-8704
Last EDR Contact: 10/02/2020
Next Scheduled EDR Contact: 01/11/2021
Data Release Frequency: Varies

SEMS: Superfund Enterprise Management System

SEMS (Superfund Enterprise Management System) tracks hazardous waste sites, potentially hazardous waste sites, and remedial activities performed in support of EPA's Superfund Program across the United States. The list was formerly know as CERCLIS, renamed to SEMS by the EPA in 2015. The list contains data on potentially hazardous waste sites that have been reported to the USEPA by states, municipalities, private companies and private persons, pursuant to Section 103 of the Comprehensive Environmental Response, Compensation, and Liability Act (CERCLA). This dataset also contains sites which are either proposed to or on the National Priorities List (NPL) and the sites which are in the screening and assessment phase for possible inclusion on the NPL.

Date of Government Version: 07/29/2020
Date Data Arrived at EDR: 08/03/2020
Date Made Active in Reports: 08/25/2020
Number of Days to Update: 22

Source: EPA
Telephone: 800-424-9346
Last EDR Contact: 11/05/2020
Next Scheduled EDR Contact: 01/25/2021
Data Release Frequency: Quarterly

Federal CERCLIS NFRAP site list

SEMS-ARCHIVE: Superfund Enterprise Management System Archive

SEMS-ARCHIVE (Superfund Enterprise Management System Archive) tracks sites that have no further interest under the Federal Superfund Program based on available information. The list was formerly known as the CERCLIS-NFRAP, renamed to SEMS ARCHIVE by the EPA in 2015. EPA may perform a minimal level of assessment work at a site while it is archived if site conditions change and/or new information becomes available. Archived sites have been removed and archived from the inventory of SEMS sites. Archived status indicates that, to the best of EPA's knowledge, assessment at a site has been completed and that EPA has determined no further steps will be taken to list the site on the National Priorities List (NPL), unless information indicates this decision was not appropriate or other considerations require a recommendation for listing at a later time. The decision does not necessarily mean that there is no hazard associated with a given site; it only means that. based upon available information, the location is not judged to be potential NPL site.

Date of Government Version: 07/29/2020
Date Data Arrived at EDR: 08/03/2020
Date Made Active in Reports: 08/25/2020
Number of Days to Update: 22

Source: EPA
Telephone: 800-424-9346
Last EDR Contact: 11/05/2020
Next Scheduled EDR Contact: 01/25/2021
Data Release Frequency: Quarterly

Federal RCRA CORRACTS facilities list

CORRACTS: Corrective Action Report

CORRACTS identifies hazardous waste handlers with RCRA corrective action activity.

Date of Government Version: 06/15/2020
Date Data Arrived at EDR: 06/22/2020
Date Made Active in Reports: 09/17/2020
Number of Days to Update: 87

Source: EPA
Telephone: 800-424-9346
Last EDR Contact: 09/22/2020
Next Scheduled EDR Contact: 01/04/2021
Data Release Frequency: Quarterly

Federal RCRA non-CORRACTS TSD facilities list

RCRA-TSDF: RCRA - Treatment, Storage and Disposal

RCRAInfo is EPA's comprehensive information system, providing access to data supporting the Resource Conservation and Recovery Act (RCRA) of 1976 and the Hazardous and Solid Waste Amendments (HSWA) of 1984. The database includes selective information on sites which generate, transport, store, treat and/or dispose of hazardous waste as defined by the Resource Conservation and Recovery Act (RCRA). Transporters are individuals or entities that move hazardous waste from the generator offsite to a facility that can recycle, treat, store, or dispose of the waste. TSDFs treat, store, or dispose of the waste.

Date of Government Version: 06/15/2020
Date Data Arrived at EDR: 06/22/2020
Date Made Active in Reports: 09/18/2020
Number of Days to Update: 88

Source: Environmental Protection Agency
Telephone: (415) 495-8895
Last EDR Contact: 09/22/2020
Next Scheduled EDR Contact: 01/04/2021
Data Release Frequency: Quarterly

Federal RCRA generators list

RCRA-LQG: RCRA - Large Quantity Generators

RCRAInfo is EPA's comprehensive information system, providing access to data supporting the Resource Conservation and Recovery Act (RCRA) of 1976 and the Hazardous and Solid Waste Amendments (HSWA) of 1984. The database includes selective information on sites which generate, transport, store, treat and/or dispose of hazardous waste as defined by the Resource Conservation and Recovery Act (RCRA). Large quantity generators (LQGs) generate over 1,000 kilograms (kg) of hazardous waste, or over 1 kg of acutely hazardous waste per month.

Date of Government Version: 06/15/2020
Date Data Arrived at EDR: 06/22/2020
Date Made Active in Reports: 09/18/2020
Number of Days to Update: 88

Source: Environmental Protection Agency
Telephone: (415) 495-8895
Last EDR Contact: 09/22/2020
Next Scheduled EDR Contact: 01/04/2021
Data Release Frequency: Quarterly

RCRA-SQG: RCRA - Small Quantity Generators

RCRAInfo is EPA's comprehensive information system, providing access to data supporting the Resource Conservation and Recovery Act (RCRA) of 1976 and the Hazardous and Solid Waste Amendments (HSWA) of 1984. The database includes selective information on sites which generate, transport, store, treat and/or dispose of hazardous waste as defined by the Resource Conservation and Recovery Act (RCRA). Small quantity generators (SQGs) generate between 100 kg and 1,000 kg of hazardous waste per month.

Date of Government Version: 06/15/2020
Date Data Arrived at EDR: 06/22/2020
Date Made Active in Reports: 09/18/2020
Number of Days to Update: 88

Source: Environmental Protection Agency
Telephone: (415) 495-8895
Last EDR Contact: 09/22/2020
Next Scheduled EDR Contact: 01/04/2021
Data Release Frequency: Quarterly

RCRA-VSQG: RCRA - Very Small Quantity Generators (Formerly Conditionally Exempt Small Quantity Generators)

RCRAInfo is EPA's comprehensive information system, providing access to data supporting the Resource Conservation and Recovery Act (RCRA) of 1976 and the Hazardous and Solid Waste Amendments (HSWA) of 1984. The database includes selective information on sites which generate, transport, store, treat and/or dispose of hazardous waste as defined by the Resource Conservation and Recovery Act (RCRA). Very small quantity generators (VSQGs) generate less than 100 kg of hazardous waste, or less than 1 kg of acutely hazardous waste per month.

Date of Government Version: 06/15/2020
Date Data Arrived at EDR: 06/22/2020
Date Made Active in Reports: 09/18/2020
Number of Days to Update: 88

Source: Environmental Protection Agency
Telephone: (415) 495-8895
Last EDR Contact: 09/22/2020
Next Scheduled EDR Contact: 01/04/2021
Data Release Frequency: Quarterly

Federal institutional controls / engineering controls registries

LUCIS: Land Use Control Information System

LUCIS contains records of land use control information pertaining to the former Navy Base Realignment and Closure properties.

Date of Government Version: 08/06/2020
Date Data Arrived at EDR: 08/21/2020
Date Made Active in Reports: 11/11/2020
Number of Days to Update: 82

Source: Department of the Navy
Telephone: 843-820-7326
Last EDR Contact: 11/05/2020
Next Scheduled EDR Contact: 02/22/2021
Data Release Frequency: Varies

US ENG CONTROLS: Engineering Controls Sites List

A listing of sites with engineering controls in place. Engineering controls include various forms of caps, building foundations, liners, and treatment methods to create pathway elimination for regulated substances to enter environmental media or effect human health.

Date of Government Version: 02/13/2020
Date Data Arrived at EDR: 02/20/2020
Date Made Active in Reports: 05/15/2020
Number of Days to Update: 85

Source: Environmental Protection Agency
Telephone: 703-603-0695
Last EDR Contact: 11/05/2020
Next Scheduled EDR Contact: 12/07/2020
Data Release Frequency: Varies

US INST CONTROLS: Institutional Controls Sites List

A listing of sites with institutional controls in place. Institutional controls include administrative measures, such as groundwater use restrictions, construction restrictions, property use restrictions, and post remediation care requirements intended to prevent exposure to contaminants remaining on site. Deed restrictions are generally required as part of the institutional controls.

Date of Government Version: 02/13/2020
Date Data Arrived at EDR: 02/20/2020
Date Made Active in Reports: 05/15/2020
Number of Days to Update: 85

Source: Environmental Protection Agency
Telephone: 703-603-0695
Last EDR Contact: 11/05/2020
Next Scheduled EDR Contact: 12/07/2020
Data Release Frequency: Varies

Federal ERNS list

ERNS: Emergency Response Notification System

Emergency Response Notification System. ERNS records and stores information on reported releases of oil and hazardous substances.

Date of Government Version: 06/15/2020
Date Data Arrived at EDR: 06/22/2020
Date Made Active in Reports: 09/17/2020
Number of Days to Update: 87

Source: National Response Center, United States Coast Guard
Telephone: 202-267-2180
Last EDR Contact: 09/22/2020
Next Scheduled EDR Contact: 01/04/2021
Data Release Frequency: Quarterly

State- and tribal - equivalent NPL

RESPONSE: State Response Sites

Identifies confirmed release sites where DTSC is involved in remediation, either in a lead or oversight capacity. These confirmed release sites are generally high-priority and high potential risk.

Date of Government Version: 07/27/2020
Date Data Arrived at EDR: 07/27/2020
Date Made Active in Reports: 10/08/2020
Number of Days to Update: 73

Source: Department of Toxic Substances Control
Telephone: 916-323-3400
Last EDR Contact: 10/26/2020
Next Scheduled EDR Contact: 02/08/2021
Data Release Frequency: Quarterly

State- and tribal - equivalent CERCLIS

ENVIROSTOR: EnviroStor Database

The Department of Toxic Substances Control's (DTSC's) Site Mitigation and Brownfields Reuse Program's (SMBRP's) EnviroStor database identifes sites that have known contamination or sites for which there may be reasons to investigate further. The database includes the following site types: Federal Superfund sites (National Priorities List (NPL)); State Response, including Military Facilities and State Superfund; Voluntary Cleanup; and School sites. EnviroStor provides similar information to the information that was available in CalSites, and provides additional site information, including, but not limited to, identification of formerly-contaminated properties that have been released for reuse, properties where environmental deed restrictions have been recorded to prevent inappropriate land uses, and risk characterization information that is used to assess potential impacts to public health and the environment at contaminated sites.

Date of Government Version: 07/27/2020
Date Data Arrived at EDR: 07/27/2020
Date Made Active in Reports: 10/08/2020
Number of Days to Update: 73

Source: Department of Toxic Substances Control
Telephone: 916-323-3400
Last EDR Contact: 10/26/2020
Next Scheduled EDR Contact: 02/08/2021
Data Release Frequency: Quarterly

State and tribal landfill and/or solid waste disposal site lists

SWF/LF (SWIS): Solid Waste Information System

Active, Closed and Inactive Landfills. SWF/LF records typically contain an inve ntory of solid waste disposal facilities or landfills. These may be active or i nactive facilities or open dumps that failed to meet RCRA Section 4004 criteria for solid waste landfills or disposal sites.

Date of Government Version: 05/11/2020
Date Data Arrived at EDR: 05/12/2020
Date Made Active in Reports: 07/27/2020
Number of Days to Update: 76

Source: Department of Resources Recycling and Recovery
Telephone: 916-341-6320
Last EDR Contact: 11/10/2020
Next Scheduled EDR Contact: 02/22/2021
Data Release Frequency: Quarterly

State and tribal leaking storage tank lists

LUST REG 6V: Leaking Underground Storage Tank Case Listing
Leaking Underground Storage Tank locations. Inyo, Kern, Los Angeles, Mono, San Bernardino counties.

Date of Government Version: 06/07/2005
Date Data Arrived at EDR: 06/07/2005
Date Made Active in Reports: 06/29/2005
Number of Days to Update: 22

Source: California Regional Water Quality Control Board Victorville Branch Office (6)
Telephone: 760-241-7365
Last EDR Contact: 09/12/2011
Next Scheduled EDR Contact: 12/26/2011
Data Release Frequency: No Update Planned

LUST REG 7: Leaking Underground Storage Tank Case Listing
Leaking Underground Storage Tank locations. Imperial, Riverside, San Diego, Santa Barbara counties.

Date of Government Version: 02/26/2004
Date Data Arrived at EDR: 02/26/2004
Date Made Active in Reports: 03/24/2004
Number of Days to Update: 27

Source: California Regional Water Quality Control Board Colorado River Basin Region (7)
Telephone: 760-776-8943
Last EDR Contact: 08/01/2011
Next Scheduled EDR Contact: 11/14/2011
Data Release Frequency: No Update Planned

LUST REG 5: Leaking Underground Storage Tank Database
Leaking Underground Storage Tank locations. Alameda, Alpine, Amador, Butte, Colusa, Contra Costa, Calveras, El Dorado, Fresno, Glenn, Kern, Kings, Lake, Lassen, Madera, Mariposa, Merced, Modoc, Napa, Nevada, Placer, Plumas, Sacramento, San Joaquin, Shasta, Solano, Stanislaus, Sutter, Tehama, Tulare, Tuolumne, Yolo, Yuba counties.

Date of Government Version: 07/01/2008
Date Data Arrived at EDR: 07/22/2008
Date Made Active in Reports: 07/31/2008
Number of Days to Update: 9

Source: California Regional Water Quality Control Board Central Valley Region (5)
Telephone: 916-464-4834
Last EDR Contact: 07/01/2011
Next Scheduled EDR Contact: 10/17/2011
Data Release Frequency: No Update Planned

LUST REG 4: Underground Storage Tank Leak List
Los Angeles, Ventura counties. For more current information, please refer to the State Water Resources Control Board's LUST database.

Date of Government Version: 09/07/2004
Date Data Arrived at EDR: 09/07/2004
Date Made Active in Reports: 10/12/2004
Number of Days to Update: 35

Source: California Regional Water Quality Control Board Los Angeles Region (4)
Telephone: 213-576-6710
Last EDR Contact: 09/06/2011
Next Scheduled EDR Contact: 12/19/2011
Data Release Frequency: No Update Planned

LUST REG 3: Leaking Underground Storage Tank Database
Leaking Underground Storage Tank locations. Monterey, San Benito, San Luis Obispo, Santa Barbara, Santa Cruz counties.

Date of Government Version: 05/19/2003
Date Data Arrived at EDR: 05/19/2003
Date Made Active in Reports: 06/02/2003
Number of Days to Update: 14

Source: California Regional Water Quality Control Board Central Coast Region (3)
Telephone: 805-542-4786
Last EDR Contact: 07/18/2011
Next Scheduled EDR Contact: 10/31/2011
Data Release Frequency: No Update Planned

LUST REG 2: Fuel Leak List
Leaking Underground Storage Tank locations. Alameda, Contra Costa, Marin, Napa, San Francisco, San Mateo, Santa Clara, Solano, Sonoma counties.

Date of Government Version: 09/30/2004
Date Data Arrived at EDR: 10/20/2004
Date Made Active in Reports: 11/19/2004
Number of Days to Update: 30

Source: California Regional Water Quality Control Board San Francisco Bay Region (2)
Telephone: 510-622-2433
Last EDR Contact: 09/19/2011
Next Scheduled EDR Contact: 01/02/2012
Data Release Frequency: No Update Planned

LUST REG 1: Active Toxic Site Investigation
Del Norte, Humboldt, Lake, Mendocino, Modoc, Siskiyou, Sonoma, Trinity counties. For more current information, please refer to the State Water Resources Control Board's LUST database.

Date of Government Version: 02/01/2001
Date Data Arrived at EDR: 02/28/2001
Date Made Active in Reports: 03/29/2001
Number of Days to Update: 29

Source: California Regional Water Quality Control Board North Coast (1)
Telephone: 707-570-3769
Last EDR Contact: 08/01/2011
Next Scheduled EDR Contact: 11/14/2011
Data Release Frequency: No Update Planned

LUST REG 9: Leaking Underground Storage Tank Report

Orange, Riverside, San Diego counties. For more current information, please refer to the State Water Resources Control Board's LUST database.

Date of Government Version: 03/01/2001
Date Data Arrived at EDR: 04/23/2001
Date Made Active in Reports: 05/21/2001
Number of Days to Update: 28

Source: California Regional Water Quality Control Board San Diego Region (9)
Telephone: 858-637-5595
Last EDR Contact: 09/26/2011
Next Scheduled EDR Contact: 01/09/2012
Data Release Frequency: No Update Planned

LUST: Leaking Underground Fuel Tank Report (GEOTRACKER)

Leaking Underground Storage Tank (LUST) Sites included in GeoTracker. GeoTracker is the Water Boards data management system for sites that impact, or have the potential to impact, water quality in California, with emphasis on groundwater.

Date of Government Version: 06/08/2020
Date Data Arrived at EDR: 06/09/2020
Date Made Active in Reports: 08/19/2020
Number of Days to Update: 71

Source: State Water Resources Control Board
Telephone: see region list
Last EDR Contact: 09/08/2020
Next Scheduled EDR Contact: 12/21/2020
Data Release Frequency: Quarterly

LUST REG 6L: Leaking Underground Storage Tank Case Listing

For more current information, please refer to the State Water Resources Control Board's LUST database.

Date of Government Version: 09/09/2003
Date Data Arrived at EDR: 09/10/2003
Date Made Active in Reports: 10/07/2003
Number of Days to Update: 27

Source: California Regional Water Quality Control Board Lahontan Region (6)
Telephone: 530-542-5572
Last EDR Contact: 09/12/2011
Next Scheduled EDR Contact: 12/26/2011
Data Release Frequency: No Update Planned

LUST REG 8: Leaking Underground Storage Tanks

California Regional Water Quality Control Board Santa Ana Region (8). For more current information, please refer to the State Water Resources Control Board's LUST database.

Date of Government Version: 02/14/2005
Date Data Arrived at EDR: 02/15/2005
Date Made Active in Reports: 03/28/2005
Number of Days to Update: 41

Source: California Regional Water Quality Control Board Santa Ana Region (8)
Telephone: 909-782-4496
Last EDR Contact: 08/15/2011
Next Scheduled EDR Contact: 11/28/2011
Data Release Frequency: No Update Planned

INDIAN LUST R10: Leaking Underground Storage Tanks on Indian Land

LUSTs on Indian land in Alaska, Idaho, Oregon and Washington.

Date of Government Version: 04/14/2020
Date Data Arrived at EDR: 05/20/2020
Date Made Active in Reports: 08/12/2020
Number of Days to Update: 84

Source: EPA Region 10
Telephone: 206-553-2857
Last EDR Contact: 10/23/2020
Next Scheduled EDR Contact: 02/01/2021
Data Release Frequency: Varies

INDIAN LUST R1: Leaking Underground Storage Tanks on Indian Land

A listing of leaking underground storage tank locations on Indian Land.

Date of Government Version: 04/29/2020
Date Data Arrived at EDR: 05/20/2020
Date Made Active in Reports: 08/12/2020
Number of Days to Update: 84

Source: EPA Region 1
Telephone: 617-918-1313
Last EDR Contact: 10/23/2020
Next Scheduled EDR Contact: 02/01/2021
Data Release Frequency: Varies

INDIAN LUST R5: Leaking Underground Storage Tanks on Indian Land
Leaking underground storage tanks located on Indian Land in Michigan, Minnesota and Wisconsin.

Date of Government Version: 04/14/2020
Date Data Arrived at EDR: 05/20/2020
Date Made Active in Reports: 08/12/2020
Number of Days to Update: 84
Source: EPA, Region 5
Telephone: 312-886-7439
Last EDR Contact: 10/23/2020
Next Scheduled EDR Contact: 02/01/2021
Data Release Frequency: Varies

INDIAN LUST R4: Leaking Underground Storage Tanks on Indian Land
LUSTs on Indian land in Florida, Mississippi and North Carolina.

Date of Government Version: 04/14/2020
Date Data Arrived at EDR: 05/26/2020
Date Made Active in Reports: 08/12/2020
Number of Days to Update: 78
Source: EPA Region 4
Telephone: 404-562-8677
Last EDR Contact: 10/23/2020
Next Scheduled EDR Contact: 02/01/2021
Data Release Frequency: Varies

INDIAN LUST R9: Leaking Underground Storage Tanks on Indian Land
LUSTs on Indian land in Arizona, California, New Mexico and Nevada

Date of Government Version: 04/08/2020
Date Data Arrived at EDR: 05/20/2020
Date Made Active in Reports: 08/12/2020
Number of Days to Update: 84
Source: Environmental Protection Agency
Telephone: 415-972-3372
Last EDR Contact: 10/23/2020
Next Scheduled EDR Contact: 02/01/2021
Data Release Frequency: Varies

INDIAN LUST R8: Leaking Underground Storage Tanks on Indian Land
LUSTs on Indian land in Colorado, Montana, North Dakota, South Dakota, Utah and Wyoming.

Date of Government Version: 04/14/2020
Date Data Arrived at EDR: 05/20/2020
Date Made Active in Reports: 08/12/2020
Number of Days to Update: 84
Source: EPA Region 8
Telephone: 303-312-6271
Last EDR Contact: 10/23/2020
Next Scheduled EDR Contact: 02/01/2021
Data Release Frequency: Varies

INDIAN LUST R7: Leaking Underground Storage Tanks on Indian Land
LUSTs on Indian land in Iowa, Kansas, and Nebraska

Date of Government Version: 04/15/2020
Date Data Arrived at EDR: 05/20/2020
Date Made Active in Reports: 08/12/2020
Number of Days to Update: 84
Source: EPA Region 7
Telephone: 913-551-7003
Last EDR Contact: 10/23/2020
Next Scheduled EDR Contact: 02/01/2021
Data Release Frequency: Varies

INDIAN LUST R6: Leaking Underground Storage Tanks on Indian Land
LUSTs on Indian land in New Mexico and Oklahoma.

Date of Government Version: 04/08/2020
Date Data Arrived at EDR: 05/20/2020
Date Made Active in Reports: 08/12/2020
Number of Days to Update: 84
Source: EPA Region 6
Telephone: 214-665-6597
Last EDR Contact: 10/23/2020
Next Scheduled EDR Contact: 02/01/2021
Data Release Frequency: Varies

CPS-SLIC: Statewide SLIC Cases (GEOTRACKER)
Cleanup Program Sites (CPS; also known as Site Cleanups [SC] and formerly known as Spills, Leaks, Investigations, and Cleanups [SLIC] sites) included in GeoTracker. GeoTracker is the Water Boards data management system for sites that impact, or have the potential to impact, water quality in California, with emphasis on groundwater.

Date of Government Version: 06/08/2020
Date Data Arrived at EDR: 06/09/2020
Date Made Active in Reports: 08/19/2020
Number of Days to Update: 71
Source: State Water Resources Control Board
Telephone: 866-480-1028
Last EDR Contact: 09/08/2020
Next Scheduled EDR Contact: 12/21/2020
Data Release Frequency: Varies

SLIC REG 1: Active Toxic Site Investigations
The SLIC (Spills, Leaks, Investigations and Cleanup) program is designed to protect and restore water quality from spills, leaks, and similar discharges.

Date of Government Version: 04/03/2003
Date Data Arrived at EDR: 04/07/2003
Date Made Active in Reports: 04/25/2003
Number of Days to Update: 18

Source: California Regional Water Quality Control Board, North Coast Region (1)
Telephone: 707-576-2220
Last EDR Contact: 08/01/2011
Next Scheduled EDR Contact: 11/14/2011
Data Release Frequency: No Update Planned

SLIC REG 2: Spills, Leaks, Investigation & Cleanup Cost Recovery Listing
The SLIC (Spills, Leaks, Investigations and Cleanup) program is designed to protect and restore water quality from spills, leaks, and similar discharges.

Date of Government Version: 09/30/2004
Date Data Arrived at EDR: 10/20/2004
Date Made Active in Reports: 11/19/2004
Number of Days to Update: 30

Source: Regional Water Quality Control Board San Francisco Bay Region (2)
Telephone: 510-286-0457
Last EDR Contact: 09/19/2011
Next Scheduled EDR Contact: 01/02/2012
Data Release Frequency: No Update Planned

SLIC REG 3: Spills, Leaks, Investigation & Cleanup Cost Recovery Listing
The SLIC (Spills, Leaks, Investigations and Cleanup) program is designed to protect and restore water quality from spills, leaks, and similar discharges.

Date of Government Version: 05/18/2006
Date Data Arrived at EDR: 05/18/2006
Date Made Active in Reports: 06/15/2006
Number of Days to Update: 28

Source: California Regional Water Quality Control Board Central Coast Region (3)
Telephone: 805-549-3147
Last EDR Contact: 07/18/2011
Next Scheduled EDR Contact: 10/31/2011
Data Release Frequency: No Update Planned

SLIC REG 4: Spills, Leaks, Investigation & Cleanup Cost Recovery Listing
The SLIC (Spills, Leaks, Investigations and Cleanup) program is designed to protect and restore water quality from spills, leaks, and similar discharges.

Date of Government Version: 11/17/2004
Date Data Arrived at EDR: 11/18/2004
Date Made Active in Reports: 01/04/2005
Number of Days to Update: 47

Source: Region Water Quality Control Board Los Angeles Region (4)
Telephone: 213-576-6600
Last EDR Contact: 07/01/2011
Next Scheduled EDR Contact: 10/17/2011
Data Release Frequency: No Update Planned

SLIC REG 5: Spills, Leaks, Investigation & Cleanup Cost Recovery Listing
The SLIC (Spills, Leaks, Investigations and Cleanup) program is designed to protect and restore water quality from spills, leaks, and similar discharges.

Date of Government Version: 04/01/2005
Date Data Arrived at EDR: 04/05/2005
Date Made Active in Reports: 04/21/2005
Number of Days to Update: 16

Source: Regional Water Quality Control Board Central Valley Region (5)
Telephone: 916-464-3291
Last EDR Contact: 09/12/2011
Next Scheduled EDR Contact: 12/26/2011
Data Release Frequency: No Update Planned

SLIC REG 6V: Spills, Leaks, Investigation & Cleanup Cost Recovery Listing
The SLIC (Spills, Leaks, Investigations and Cleanup) program is designed to protect and restore water quality from spills, leaks, and similar discharges.

Date of Government Version: 05/24/2005
Date Data Arrived at EDR: 05/25/2005
Date Made Active in Reports: 06/16/2005
Number of Days to Update: 22

Source: Regional Water Quality Control Board, Victorville Branch
Telephone: 619-241-6583
Last EDR Contact: 08/15/2011
Next Scheduled EDR Contact: 11/28/2011
Data Release Frequency: No Update Planned

SLIC REG 6L: SLIC Sites
The SLIC (Spills, Leaks, Investigations and Cleanup) program is designed to protect and restore water quality from spills, leaks, and similar discharges.

Date of Government Version: 09/07/2004
Date Data Arrived at EDR: 09/07/2004
Date Made Active in Reports: 10/12/2004
Number of Days to Update: 35
Source: California Regional Water Quality Control Board, Lahontan Region
Telephone: 530-542-5574
Last EDR Contact: 08/15/2011
Next Scheduled EDR Contact: 11/28/2011
Data Release Frequency: No Update Planned

SLIC REG 7: SLIC List
The SLIC (Spills, Leaks, Investigations and Cleanup) program is designed to protect and restore water quality from spills, leaks, and similar discharges.

Date of Government Version: 11/24/2004
Date Data Arrived at EDR: 11/29/2004
Date Made Active in Reports: 01/04/2005
Number of Days to Update: 36
Source: California Regional Quality Control Board, Colorado River Basin Region
Telephone: 760-346-7491
Last EDR Contact: 08/01/2011
Next Scheduled EDR Contact: 11/14/2011
Data Release Frequency: No Update Planned

SLIC REG 8: Spills, Leaks, Investigation & Cleanup Cost Recovery Listing
The SLIC (Spills, Leaks, Investigations and Cleanup) program is designed to protect and restore water quality from spills, leaks, and similar discharges.

Date of Government Version: 04/03/2008
Date Data Arrived at EDR: 04/03/2008
Date Made Active in Reports: 04/14/2008
Number of Days to Update: 11
Source: California Region Water Quality Control Board Santa Ana Region (8)
Telephone: 951-782-3298
Last EDR Contact: 09/12/2011
Next Scheduled EDR Contact: 12/26/2011
Data Release Frequency: No Update Planned

SLIC REG 9: Spills, Leaks, Investigation & Cleanup Cost Recovery Listing
The SLIC (Spills, Leaks, Investigations and Cleanup) program is designed to protect and restore water quality from spills, leaks, and similar discharges.

Date of Government Version: 09/10/2007
Date Data Arrived at EDR: 09/11/2007
Date Made Active in Reports: 09/28/2007
Number of Days to Update: 17
Source: California Regional Water Quality Control Board San Diego Region (9)
Telephone: 858-467-2980
Last EDR Contact: 08/08/2011
Next Scheduled EDR Contact: 11/21/2011
Data Release Frequency: No Update Planned

State and tribal registered storage tank lists

FEMA UST: Underground Storage Tank Listing
A listing of all FEMA owned underground storage tanks.

Date of Government Version: 02/01/2020
Date Data Arrived at EDR: 03/19/2020
Date Made Active in Reports: 06/09/2020
Number of Days to Update: 82
Source: FEMA
Telephone: 202-646-5797
Last EDR Contact: 10/01/2020
Next Scheduled EDR Contact: 01/18/2021
Data Release Frequency: Varies

MILITARY UST SITES: Military UST Sites (GEOTRACKER)
Military ust sites

Date of Government Version: 06/08/2020
Date Data Arrived at EDR: 06/09/2020
Date Made Active in Reports: 08/19/2020
Number of Days to Update: 71
Source: State Water Resources Control Board
Telephone: 866-480-1028
Last EDR Contact: 09/08/2020
Next Scheduled EDR Contact: 12/21/2020
Data Release Frequency: Varies

GOVERNMENT RECORDS SEARCHED / DATA CURRENCY TRACKING

UST: Active UST Facilities

Active UST facilities gathered from the local regulatory agencies

Date of Government Version: 06/08/2020
Date Data Arrived at EDR: 06/09/2020
Date Made Active in Reports: 08/20/2020
Number of Days to Update: 72

Source: SWRCB
Telephone: 916-341-5851
Last EDR Contact: 09/08/2020
Next Scheduled EDR Contact: 12/21/2020
Data Release Frequency: Semi-Annually

UST CLOSURE: Proposed Closure of Underground Storage Tank (UST) Cases

UST cases that are being considered for closure by either the State Water Resources Control Board or the Executive Director have been posted for a 60-day public comment period. UST Case Closures being proposed for consideration by the State Water Resources Control Board. These are primarily UST cases that meet closure criteria under the decisional framework in State Water Board Resolution No. 92-49 and other Board orders. UST Case Closures proposed for consideration by the Executive Director pursuant to State Water Board Resolution No. 2012-0061. These are cases that meet the criteria of the Low-Threat UST Case Closure Policy. UST Case Closure Review Denials and Approved Orders.

Date of Government Version: 05/26/2020
Date Data Arrived at EDR: 06/09/2020
Date Made Active in Reports: 08/20/2020
Number of Days to Update: 72

Source: State Water Resources Control Board
Telephone: 916-327-7844
Last EDR Contact: 09/08/2020
Next Scheduled EDR Contact: 12/21/2020
Data Release Frequency: Varies

AST: Aboveground Petroleum Storage Tank Facilities

A listing of aboveground storage tank petroleum storage tank locations.

Date of Government Version: 07/06/2016
Date Data Arrived at EDR: 07/12/2016
Date Made Active in Reports: 09/19/2016
Number of Days to Update: 69

Source: California Environmental Protection Agency
Telephone: 916-327-5092
Last EDR Contact: 09/15/2020
Next Scheduled EDR Contact: 12/28/2020
Data Release Frequency: Varies

INDIAN UST R8: Underground Storage Tanks on Indian Land

The Indian Underground Storage Tank (UST) database provides information about underground storage tanks on Indian land in EPA Region 8 (Colorado, Montana, North Dakota, South Dakota, Utah, Wyoming and 27 Tribal Nations).

Date of Government Version: 04/14/2020
Date Data Arrived at EDR: 05/20/2020
Date Made Active in Reports: 08/13/2020
Number of Days to Update: 85

Source: EPA Region 8
Telephone: 303-312-6137
Last EDR Contact: 10/23/2020
Next Scheduled EDR Contact: 02/01/2021
Data Release Frequency: Varies

INDIAN UST R1: Underground Storage Tanks on Indian Land

The Indian Underground Storage Tank (UST) database provides information about underground storage tanks on Indian land in EPA Region 1 (Connecticut, Maine, Massachusetts, New Hampshire, Rhode Island, Vermont and ten Tribal Nations).

Date of Government Version: 04/29/2020
Date Data Arrived at EDR: 05/20/2020
Date Made Active in Reports: 08/12/2020
Number of Days to Update: 84

Source: EPA, Region 1
Telephone: 617-918-1313
Last EDR Contact: 10/23/2020
Next Scheduled EDR Contact: 02/01/2021
Data Release Frequency: Varies

INDIAN UST R6: Underground Storage Tanks on Indian Land

The Indian Underground Storage Tank (UST) database provides information about underground storage tanks on Indian land in EPA Region 6 (Louisiana, Arkansas, Oklahoma, New Mexico, Texas and 65 Tribes).

Date of Government Version: 04/08/2020
Date Data Arrived at EDR: 05/20/2020
Date Made Active in Reports: 08/12/2020
Number of Days to Update: 84

Source: EPA Region 6
Telephone: 214-665-7591
Last EDR Contact: 10/23/2020
Next Scheduled EDR Contact: 02/01/2021
Data Release Frequency: Varies

INDIAN UST R7: Underground Storage Tanks on Indian Land

The Indian Underground Storage Tank (UST) database provides information about underground storage tanks on Indian land in EPA Region 7 (Iowa, Kansas, Missouri, Nebraska, and 9 Tribal Nations).

Date of Government Version: 04/03/2020
Date Data Arrived at EDR: 05/20/2020
Date Made Active in Reports: 08/12/2020
Number of Days to Update: 84

Source: EPA Region 7
Telephone: 913-551-7003
Last EDR Contact: 10/23/2020
Next Scheduled EDR Contact: 02/01/2021
Data Release Frequency: Varies

INDIAN UST R4: Underground Storage Tanks on Indian Land

The Indian Underground Storage Tank (UST) database provides information about underground storage tanks on Indian land in EPA Region 4 (Alabama, Florida, Georgia, Kentucky, Mississippi, North Carolina, South Carolina, Tennessee and Tribal Nations)

Date of Government Version: 04/14/2020
Date Data Arrived at EDR: 05/26/2020
Date Made Active in Reports: 08/12/2020
Number of Days to Update: 78

Source: EPA Region 4
Telephone: 404-562-9424
Last EDR Contact: 10/23/2020
Next Scheduled EDR Contact: 02/01/2021
Data Release Frequency: Varies

INDIAN UST R9: Underground Storage Tanks on Indian Land

The Indian Underground Storage Tank (UST) database provides information about underground storage tanks on Indian land in EPA Region 9 (Arizona, California, Hawaii, Nevada, the Pacific Islands, and Tribal Nations).

Date of Government Version: 04/08/2020
Date Data Arrived at EDR: 05/20/2020
Date Made Active in Reports: 08/12/2020
Number of Days to Update: 84

Source: EPA Region 9
Telephone: 415-972-3368
Last EDR Contact: 10/23/2020
Next Scheduled EDR Contact: 02/01/2021
Data Release Frequency: Varies

INDIAN UST R5: Underground Storage Tanks on Indian Land

The Indian Underground Storage Tank (UST) database provides information about underground storage tanks on Indian land in EPA Region 5 (Michigan, Minnesota and Wisconsin and Tribal Nations).

Date of Government Version: 04/14/2020
Date Data Arrived at EDR: 05/20/2020
Date Made Active in Reports: 08/12/2020
Number of Days to Update: 84

Source: EPA Region 5
Telephone: 312-886-6136
Last EDR Contact: 10/23/2020
Next Scheduled EDR Contact: 02/01/2021
Data Release Frequency: Varies

INDIAN UST R10: Underground Storage Tanks on Indian Land

The Indian Underground Storage Tank (UST) database provides information about underground storage tanks on Indian land in EPA Region 10 (Alaska, Idaho, Oregon, Washington, and Tribal Nations).

Date of Government Version: 04/14/2020
Date Data Arrived at EDR: 05/20/2020
Date Made Active in Reports: 08/12/2020
Number of Days to Update: 84

Source: EPA Region 10
Telephone: 206-553-2857
Last EDR Contact: 10/23/2020
Next Scheduled EDR Contact: 02/01/2021
Data Release Frequency: Varies

State and tribal voluntary cleanup sites

INDIAN VCP R1: Voluntary Cleanup Priority Listing

A listing of voluntary cleanup priority sites located on Indian Land located in Region 1.

Date of Government Version: 07/27/2015
Date Data Arrived at EDR: 09/29/2015
Date Made Active in Reports: 02/18/2016
Number of Days to Update: 142

Source: EPA, Region 1
Telephone: 617-918-1102
Last EDR Contact: 09/16/2020
Next Scheduled EDR Contact: 01/04/2021
Data Release Frequency: Varies

INDIAN VCP R7: Voluntary Cleanup Priority Lisitng
A listing of voluntary cleanup priority sites located on Indian Land located in Region 7.

Date of Government Version: 03/20/2008
Date Data Arrived at EDR: 04/22/2008
Date Made Active in Reports: 05/19/2008
Number of Days to Update: 27
Source: EPA, Region 7
Telephone: 913-551-7365
Last EDR Contact: 04/20/2009
Next Scheduled EDR Contact: 07/20/2009
Data Release Frequency: Varies

VCP: Voluntary Cleanup Program Properties
Contains low threat level properties with either confirmed or unconfirmed releases and the project proponents have request that DTSC oversee investigation and/or cleanup activities and have agreed to provide coverage for DTSC's costs.

Date of Government Version: 07/27/2020
Date Data Arrived at EDR: 07/27/2020
Date Made Active in Reports: 10/08/2020
Number of Days to Update: 73
Source: Department of Toxic Substances Control
Telephone: 916-323-3400
Last EDR Contact: 10/26/2020
Next Scheduled EDR Contact: 02/08/2021
Data Release Frequency: Quarterly

State and tribal Brownfields sites

BROWNFIELDS: Considered Brownfieds Sites Listing
A listing of sites the SWRCB considers to be Brownfields since these are sites have come to them through the MOA Process.

Date of Government Version: 06/22/2020
Date Data Arrived at EDR: 06/22/2020
Date Made Active in Reports: 09/04/2020
Number of Days to Update: 74
Source: State Water Resources Control Board
Telephone: 916-323-7905
Last EDR Contact: 09/22/2020
Next Scheduled EDR Contact: 01/04/2021
Data Release Frequency: Quarterly

ADDITIONAL ENVIRONMENTAL RECORDS

Local Brownfield lists

US BROWNFIELDS: A Listing of Brownfields Sites
Brownfields are real property, the expansion, redevelopment, or reuse of which may be complicated by the presence or potential presence of a hazardous substance, pollutant, or contaminant. Cleaning up and reinvesting in these properties takes development pressures off of undeveloped, open land, and both improves and protects the environment. Assessment, Cleanup and Redevelopment Exchange System (ACRES) stores information reported by EPA Brownfields grant recipients on brownfields properties assessed or cleaned up with grant funding as well as information on Targeted Brownfields Assessments performed by EPA Regions. A listing of ACRES Brownfield sites is obtained from Cleanups in My Community. Cleanups in My Community provides information on Brownfields properties for which information is reported back to EPA, as well as areas served by Brownfields grant programs.

Date of Government Version: 06/01/2020
Date Data Arrived at EDR: 06/02/2020
Date Made Active in Reports: 06/09/2020
Number of Days to Update: 7
Source: Environmental Protection Agency
Telephone: 202-566-2777
Last EDR Contact: 09/15/2020
Next Scheduled EDR Contact: 12/28/2020
Data Release Frequency: Semi-Annually

Local Lists of Landfill / Solid Waste Disposal Sites

WMUDS/SWAT: Waste Management Unit Database
Waste Management Unit Database System. WMUDS is used by the State Water Resources Control Board staff and the Regional Water Quality Control Boards for program tracking and inventory of waste management units. WMUDS is composed of the following databases: Facility Information, Scheduled Inspections Information, Waste Management Unit Information, SWAT Program Information, SWAT Report Summary Information, SWAT Report Summary Data, Chapter 15 (formerly Subchapter 15) Information, Chapter 15 Monitoring Parameters, TPCA Program Information, RCRA Program Information, Closure Information, and Interested Parties Information.

Date of Government Version: 04/01/2000
Date Data Arrived at EDR: 04/10/2000
Date Made Active in Reports: 05/10/2000
Number of Days to Update: 30

Source: State Water Resources Control Board
Telephone: 916-227-4448
Last EDR Contact: 10/20/2020
Next Scheduled EDR Contact: 02/08/2021
Data Release Frequency: No Update Planned

SWRCY: Recycler Database
A listing of recycling facilities in California.

Date of Government Version: 06/08/2020
Date Data Arrived at EDR: 06/09/2020
Date Made Active in Reports: 08/19/2020
Number of Days to Update: 71

Source: Department of Conservation
Telephone: 916-323-3836
Last EDR Contact: 09/08/2020
Next Scheduled EDR Contact: 12/21/2020
Data Release Frequency: Quarterly

HAULERS: Registered Waste Tire Haulers Listing
A listing of registered waste tire haulers.

Date of Government Version: 05/28/2020
Date Data Arrived at EDR: 05/29/2020
Date Made Active in Reports: 08/12/2020
Number of Days to Update: 75

Source: Integrated Waste Management Board
Telephone: 916-341-6422
Last EDR Contact: 11/05/2020
Next Scheduled EDR Contact: 02/22/2021
Data Release Frequency: Varies

INDIAN ODI: Report on the Status of Open Dumps on Indian Lands
Location of open dumps on Indian land.

Date of Government Version: 12/31/1998
Date Data Arrived at EDR: 12/03/2007
Date Made Active in Reports: 01/24/2008
Number of Days to Update: 52

Source: Environmental Protection Agency
Telephone: 703-308-8245
Last EDR Contact: 10/20/2020
Next Scheduled EDR Contact: 02/08/2021
Data Release Frequency: Varies

DEBRIS REGION 9: Torres Martinez Reservation Illegal Dump Site Locations
A listing of illegal dump sites location on the Torres Martinez Indian Reservation located in eastern Riverside County and northern Imperial County, California.

Date of Government Version: 01/12/2009
Date Data Arrived at EDR: 05/07/2009
Date Made Active in Reports: 09/21/2009
Number of Days to Update: 137

Source: EPA, Region 9
Telephone: 415-947-4219
Last EDR Contact: 10/13/2020
Next Scheduled EDR Contact: 02/01/2021
Data Release Frequency: No Update Planned

ODI: Open Dump Inventory
An open dump is defined as a disposal facility that does not comply with one or more of the Part 257 or Part 258 Subtitle D Criteria.

Date of Government Version: 06/30/1985
Date Data Arrived at EDR: 08/09/2004
Date Made Active in Reports: 09/17/2004
Number of Days to Update: 39

Source: Environmental Protection Agency
Telephone: 800-424-9346
Last EDR Contact: 06/09/2004
Next Scheduled EDR Contact: N/A
Data Release Frequency: No Update Planned

IHS OPEN DUMPS: Open Dumps on Indian Land
A listing of all open dumps located on Indian Land in the United States.

Date of Government Version: 04/01/2014
Date Data Arrived at EDR: 08/06/2014
Date Made Active in Reports: 01/29/2015
Number of Days to Update: 176

Source: Department of Health & Human Serivces, Indian Health Service
Telephone: 301-443-1452
Last EDR Contact: 10/30/2020
Next Scheduled EDR Contact: 02/08/2021
Data Release Frequency: Varies

Local Lists of Hazardous waste / Contaminated Sites

US HIST CDL: National Clandestine Laboratory Register

A listing of clandestine drug lab locations that have been removed from the DEAs National Clandestine Laboratory Register.

Date of Government Version: 03/18/2020
Date Data Arrived at EDR: 03/19/2020
Date Made Active in Reports: 06/09/2020
Number of Days to Update: 82

Source: Drug Enforcement Administration
Telephone: 202-307-1000
Last EDR Contact: 08/19/2020
Next Scheduled EDR Contact: 12/07/2020
Data Release Frequency: No Update Planned

HIST CAL-SITES: Calsites Database

The Calsites database contains potential or confirmed hazardous substance release properties. In 1996, California EPA reevaluated and significantly reduced the number of sites in the Calsites database. No longer updated by the state agency. It has been replaced by ENVIROSTOR.

Date of Government Version: 08/08/2005
Date Data Arrived at EDR: 08/03/2006
Date Made Active in Reports: 08/24/2006
Number of Days to Update: 21

Source: Department of Toxic Substance Control
Telephone: 916-323-3400
Last EDR Contact: 02/23/2009
Next Scheduled EDR Contact: 05/25/2009
Data Release Frequency: No Update Planned

SCH: School Property Evaluation Program

This category contains proposed and existing school sites that are being evaluated by DTSC for possible hazardous materials contamination. In some cases, these properties may be listed in the CalSites category depending on the level of threat to public health and safety or the environment they pose.

Date of Government Version: 07/27/2020
Date Data Arrived at EDR: 07/27/2020
Date Made Active in Reports: 10/08/2020
Number of Days to Update: 73

Source: Department of Toxic Substances Control
Telephone: 916-323-3400
Last EDR Contact: 10/26/2020
Next Scheduled EDR Contact: 02/08/2021
Data Release Frequency: Quarterly

CDL: Clandestine Drug Labs

A listing of drug lab locations. Listing of a location in this database does not indicate that any illegal drug lab materials were or were not present there, and does not constitute a determination that the location either requires or does not require additional cleanup work.

Date of Government Version: 06/30/2019
Date Data Arrived at EDR: 05/28/2020
Date Made Active in Reports: 08/12/2020
Number of Days to Update: 76

Source: Department of Toxic Substances Control
Telephone: 916-255-6504
Last EDR Contact: 11/11/2020
Next Scheduled EDR Contact: 01/18/2021
Data Release Frequency: Varies

TOXIC PITS: Toxic Pits Cleanup Act Sites

Toxic PITS Cleanup Act Sites. TOXIC PITS identifies sites suspected of containing hazardous substances where cleanup has not yet been completed.

Date of Government Version: 07/01/1995
Date Data Arrived at EDR: 08/30/1995
Date Made Active in Reports: 09/26/1995
Number of Days to Update: 27

Source: State Water Resources Control Board
Telephone: 916-227-4364
Last EDR Contact: 01/26/2009
Next Scheduled EDR Contact: 04/27/2009
Data Release Frequency: No Update Planned

CERS HAZ WASTE: CERS HAZ WASTE

List of sites in the California Environmental Protection Agency (CalEPA) Regulated Site Portal which fall under the Hazardous Chemical Management, Hazardous Waste Onsite Treatment, Household Hazardous Waste Collection, Hazardous Waste Generator, and RCRA LQ HW Generator programs.

Date of Government Version: 07/20/2020
Date Data Arrived at EDR: 07/21/2020
Date Made Active in Reports: 10/07/2020
Number of Days to Update: 78

Source: CalEPA
Telephone: 916-323-2514
Last EDR Contact: 10/19/2020
Next Scheduled EDR Contact: 02/01/2021
Data Release Frequency: Quarterly

US CDL: Clandestine Drug Labs

A listing of clandestine drug lab locations. The U.S. Department of Justice ("the Department") provides this web site as a public service. It contains addresses of some locations where law enforcement agencies reported they found chemicals or other items that indicated the presence of either clandestine drug laboratories or dumpsites. In most cases, the source of the entries is not the Department, and the Department has not verified the entry and does not guarantee its accuracy. Members of the public must verify the accuracy of all entries by, for example, contacting local law enforcement and local health departments.

Date of Government Version: 03/18/2020
Date Data Arrived at EDR: 03/19/2020
Date Made Active in Reports: 06/09/2020
Number of Days to Update: 82

Source: Drug Enforcement Administration
Telephone: 202-307-1000
Last EDR Contact: 08/19/2020
Next Scheduled EDR Contact: 12/07/2020
Data Release Frequency: Quarterly

PFAS: PFAS Contamination Site Location Listing

A listing of PFAS contaminated sites included in the GeoTracker database.

Date of Government Version: 06/08/2020
Date Data Arrived at EDR: 06/09/2020
Date Made Active in Reports: 08/19/2020
Number of Days to Update: 71

Source: State Water Resources Control Board
Telephone: 866-480-1028
Last EDR Contact: 09/08/2020
Next Scheduled EDR Contact: 12/21/2020
Data Release Frequency: Varies

Local Lists of Registered Storage Tanks

SWEEPS UST: SWEEPS UST Listing

Statewide Environmental Evaluation and Planning System. This underground storage tank listing was updated and maintained by a company contacted by the SWRCB in the early 1990's. The listing is no longer updated or maintained. The local agency is the contact for more information on a site on the SWEEPS list.

Date of Government Version: 06/01/1994
Date Data Arrived at EDR: 07/07/2005
Date Made Active in Reports: 08/11/2005
Number of Days to Update: 35

Source: State Water Resources Control Board
Telephone: N/A
Last EDR Contact: 06/03/2005
Next Scheduled EDR Contact: N/A
Data Release Frequency: No Update Planned

UST MENDOCINO: Mendocino County UST Database

A listing of underground storage tank locations in Mendocino County.

Date of Government Version: 05/20/2020
Date Data Arrived at EDR: 05/20/2020
Date Made Active in Reports: 08/06/2020
Number of Days to Update: 78

Source: Department of Public Health
Telephone: 707-463-4466
Last EDR Contact: 08/17/2020
Next Scheduled EDR Contact: 12/07/2020
Data Release Frequency: Annually

HIST UST: Hazardous Substance Storage Container Database

The Hazardous Substance Storage Container Database is a historical listing of UST sites. Refer to local/county source for current data.

Date of Government Version: 10/15/1990
Date Data Arrived at EDR: 01/25/1991
Date Made Active in Reports: 02/12/1991
Number of Days to Update: 18

Source: State Water Resources Control Board
Telephone: 916-341-5851
Last EDR Contact: 07/26/2001
Next Scheduled EDR Contact: N/A
Data Release Frequency: No Update Planned

SAN FRANCISCO AST: Aboveground Storage Tank Site Listing
Aboveground storage tank sites

Date of Government Version: 08/03/2020
Date Data Arrived at EDR: 08/05/2020
Date Made Active in Reports: 10/22/2020
Number of Days to Update: 78

Source: San Francisco County Department of Public Health
Telephone: 415-252-3896
Last EDR Contact: 10/28/2020
Next Scheduled EDR Contact: 02/15/2021
Data Release Frequency: Varies

CERS TANKS: California Environmental Reporting System (CERS) Tanks
List of sites in the California Environmental Protection Agency (CalEPA) Regulated Site Portal which fall under the Aboveground Petroleum Storage and Underground Storage Tank regulatory programs.

Date of Government Version: 07/20/2020
Date Data Arrived at EDR: 07/21/2020
Date Made Active in Reports: 10/07/2020
Number of Days to Update: 78

Source: California Environmental Protection Agency
Telephone: 916-323-2514
Last EDR Contact: 10/19/2020
Next Scheduled EDR Contact: 02/01/2021
Data Release Frequency: Quarterly

CA FID UST: Facility Inventory Database
The Facility Inventory Database (FID) contains a historical listing of active and inactive underground storage tank locations from the State Water Resource Control Board. Refer to local/county source for current data.

Date of Government Version: 10/31/1994
Date Data Arrived at EDR: 09/05/1995
Date Made Active in Reports: 09/29/1995
Number of Days to Update: 24

Source: California Environmental Protection Agency
Telephone: 916-341-5851
Last EDR Contact: 12/28/1998
Next Scheduled EDR Contact: N/A
Data Release Frequency: No Update Planned

Local Land Records

LIENS: Environmental Liens Listing
A listing of property locations with environmental liens for California where DTSC is a lien holder.

Date of Government Version: 05/28/2020
Date Data Arrived at EDR: 05/29/2020
Date Made Active in Reports: 08/12/2020
Number of Days to Update: 75

Source: Department of Toxic Substances Control
Telephone: 916-323-3400
Last EDR Contact: 08/25/2020
Next Scheduled EDR Contact: 12/14/2020
Data Release Frequency: Varies

LIENS 2: CERCLA Lien Information
A Federal CERCLA ('Superfund') lien can exist by operation of law at any site or property at which EPA has spent Superfund monies. These monies are spent to investigate and address releases and threatened releases of contamination. CERCLIS provides information as to the identity of these sites and properties.

Date of Government Version: 07/29/2020
Date Data Arrived at EDR: 08/03/2020
Date Made Active in Reports: 08/25/2020
Number of Days to Update: 22

Source: Environmental Protection Agency
Telephone: 202-564-6023
Last EDR Contact: 11/05/2020
Next Scheduled EDR Contact: 01/11/2021
Data Release Frequency: Semi-Annually

DEED: Deed Restriction Listing

Site Mitigation and Brownfields Reuse Program Facility Sites with Deed Restrictions & Hazardous Waste Management Program Facility Sites with Deed / Land Use Restriction. The DTSC Site Mitigation and Brownfields Reuse Program (SMBRP) list includes sites cleaned up under the program's oversight and generally does not include current or former hazardous waste facilities that required a hazardous waste facility permit. The list represents deed restrictions that are active. Some sites have multiple deed restrictions. The DTSC Hazardous Waste Management Program (HWMP) has developed a list of current or former hazardous waste facilities that have a recorded land use restriction at the local county recorder's office. The land use restrictions on this list were required by the DTSC HWMP as a result of the presence of hazardous substances that remain on site after the facility (or part of the facility) has been closed or cleaned up. The types of land use restriction include deed notice, deed restriction, or a land use restriction that binds current and future owners.

Date of Government Version: 06/01/2020
Date Data Arrived at EDR: 06/02/2020
Date Made Active in Reports: 08/14/2020
Number of Days to Update: 73

Source: DTSC and SWRCB
Telephone: 916-323-3400
Last EDR Contact: 08/31/2020
Next Scheduled EDR Contact: 12/14/2020
Data Release Frequency: Semi-Annually

Records of Emergency Release Reports

HMIRS: Hazardous Materials Information Reporting System

Hazardous Materials Incident Report System. HMIRS contains hazardous material spill incidents reported to DOT.

Date of Government Version: 06/22/2020
Date Data Arrived at EDR: 06/23/2020
Date Made Active in Reports: 09/17/2020
Number of Days to Update: 86

Source: U.S. Department of Transportation
Telephone: 202-366-4555
Last EDR Contact: 09/22/2020
Next Scheduled EDR Contact: 01/04/2021
Data Release Frequency: Quarterly

CHMIRS: California Hazardous Material Incident Report System

California Hazardous Material Incident Reporting System. CHMIRS contains information on reported hazardous material incidents (accidental releases or spills).

Date of Government Version: 06/30/2020
Date Data Arrived at EDR: 07/21/2020
Date Made Active in Reports: 10/07/2020
Number of Days to Update: 78

Source: Office of Emergency Services
Telephone: 916-845-8400
Last EDR Contact: 10/19/2020
Next Scheduled EDR Contact: 02/01/2021
Data Release Frequency: Semi-Annually

LDS: Land Disposal Sites Listing (GEOTRACKER)

Land Disposal sites (Landfills) included in GeoTracker. GeoTracker is the Water Boards data management system for sites that impact, or have the potential to impact, water quality in California, with emphasis on groundwater.

Date of Government Version: 06/08/2020
Date Data Arrived at EDR: 06/09/2020
Date Made Active in Reports: 08/19/2020
Number of Days to Update: 71

Source: State Water Qualilty Control Board
Telephone: 866-480-1028
Last EDR Contact: 09/08/2020
Next Scheduled EDR Contact: 12/21/2020
Data Release Frequency: Quarterly

MCS: Military Cleanup Sites Listing (GEOTRACKER)

Military sites (consisting of: Military UST sites; Military Privatized sites; and Military Cleanup sites [formerly known as DoD non UST]) included in GeoTracker. GeoTracker is the Water Boards data management system for sites that impact, or have the potential to impact, water quality in California, with emphasis on groundwater.

Date of Government Version: 06/08/2020
Date Data Arrived at EDR: 06/09/2020
Date Made Active in Reports: 08/19/2020
Number of Days to Update: 71

Source: State Water Resources Control Board
Telephone: 866-480-1028
Last EDR Contact: 09/08/2020
Next Scheduled EDR Contact: 12/21/2020
Data Release Frequency: Quarterly

SPILLS 90: SPILLS90 data from FirstSearch

Spills 90 includes those spill and release records available exclusively from FirstSearch databases. Typically, they may include chemical, oil and/or hazardous substance spills recorded after 1990. Duplicate records that are already included in EDR incident and release records are not included in Spills 90.

Date of Government Version: 06/06/2012
Date Data Arrived at EDR: 01/03/2013
Date Made Active in Reports: 02/22/2013
Number of Days to Update: 50

Source: FirstSearch
Telephone: N/A
Last EDR Contact: 01/03/2013
Next Scheduled EDR Contact: N/A
Data Release Frequency: No Update Planned

Other Ascertainable Records

RCRA NonGen / NLR: RCRA - Non Generators / No Longer Regulated

RCRAInfo is EPA's comprehensive information system, providing access to data supporting the Resource Conservation and Recovery Act (RCRA) of 1976 and the Hazardous and Solid Waste Amendments (HSWA) of 1984. The database includes selective information on sites which generate, transport, store, treat and/or dispose of hazardous waste as defined by the Resource Conservation and Recovery Act (RCRA). Non-Generators do not presently generate hazardous waste.

Date of Government Version: 06/15/2020
Date Data Arrived at EDR: 06/22/2020
Date Made Active in Reports: 09/18/2020
Number of Days to Update: 88

Source: Environmental Protection Agency
Telephone: (415) 495-8895
Last EDR Contact: 09/22/2020
Next Scheduled EDR Contact: 01/04/2021
Data Release Frequency: Quarterly

FUDS: Formerly Used Defense Sites

The listing includes locations of Formerly Used Defense Sites properties where the US Army Corps of Engineers is actively working or will take necessary cleanup actions.

Date of Government Version: 08/05/2020
Date Data Arrived at EDR: 08/13/2020
Date Made Active in Reports: 10/21/2020
Number of Days to Update: 69

Source: U.S. Army Corps of Engineers
Telephone: 202-528-4285
Last EDR Contact: 08/13/2020
Next Scheduled EDR Contact: 11/30/2020
Data Release Frequency: Varies

DOD: Department of Defense Sites

This data set consists of federally owned or administered lands, administered by the Department of Defense, that have any area equal to or greater than 640 acres of the United States, Puerto Rico, and the U.S. Virgin Islands.

Date of Government Version: 12/31/2005
Date Data Arrived at EDR: 11/10/2006
Date Made Active in Reports: 01/11/2007
Number of Days to Update: 62

Source: USGS
Telephone: 888-275-8747
Last EDR Contact: 10/13/2020
Next Scheduled EDR Contact: 01/25/2021
Data Release Frequency: Semi-Annually

FEDLAND: Federal and Indian Lands

Federally and Indian administrated lands of the United States. Lands included are administrated by: Army Corps of Engineers, Bureau of Reclamation, National Wild and Scenic River, National Wildlife Refuge, Public Domain Land, Wilderness, Wilderness Study Area, Wildlife Management Area, Bureau of Indian Affairs, Bureau of Land Management, Department of Justice, Forest Service, Fish and Wildlife Service, National Park Service.

Date of Government Version: 04/02/2018
Date Data Arrived at EDR: 04/11/2018
Date Made Active in Reports: 11/06/2019
Number of Days to Update: 574

Source: U.S. Geological Survey
Telephone: 888-275-8747
Last EDR Contact: 10/08/2020
Next Scheduled EDR Contact: 01/18/2021
Data Release Frequency: N/A

SCRD DRYCLEANERS: State Coalition for Remediation of Drycleaners Listing

The State Coalition for Remediation of Drycleaners was established in 1998, with support from the U.S. EPA Office of Superfund Remediation and Technology Innovation. It is comprised of representatives of states with established drycleaner remediation programs. Currently the member states are Alabama, Connecticut, Florida, Illinois, Kansas, Minnesota, Missouri, North Carolina, Oregon, South Carolina, Tennessee, Texas, and Wisconsin.

Date of Government Version: 01/01/2017
Date Data Arrived at EDR: 02/03/2017
Date Made Active in Reports: 04/07/2017
Number of Days to Update: 63

Source: Environmental Protection Agency
Telephone: 615-532-8599
Last EDR Contact: 11/09/2020
Next Scheduled EDR Contact: 02/22/2021
Data Release Frequency: Varies

US FIN ASSUR: Financial Assurance Information

All owners and operators of facilities that treat, store, or dispose of hazardous waste are required to provide proof that they will have sufficient funds to pay for the clean up, closure, and post-closure care of their facilities.

Date of Government Version: 06/15/2020
Date Data Arrived at EDR: 06/22/2020
Date Made Active in Reports: 09/10/2020
Number of Days to Update: 80

Source: Environmental Protection Agency
Telephone: 202-566-1917
Last EDR Contact: 09/22/2020
Next Scheduled EDR Contact: 01/04/2021
Data Release Frequency: Quarterly

EPA WATCH LIST: EPA WATCH LIST

EPA maintains a "Watch List" to facilitate dialogue between EPA, state and local environmental agencies on enforcement matters relating to facilities with alleged violations identified as either significant or high priority. Being on the Watch List does not mean that the facility has actually violated the law only that an investigation by EPA or a state or local environmental agency has led those organizations to allege that an unproven violation has in fact occurred. Being on the Watch List does not represent a higher level of concern regarding the alleged violations that were detected, but instead indicates cases requiring additional dialogue between EPA, state and local agencies - primarily because of the length of time the alleged violation has gone unaddressed or unresolved.

Date of Government Version: 08/30/2013
Date Data Arrived at EDR: 03/21/2014
Date Made Active in Reports: 06/17/2014
Number of Days to Update: 88

Source: Environmental Protection Agency
Telephone: 617-520-3000
Last EDR Contact: 11/02/2020
Next Scheduled EDR Contact: 02/15/2021
Data Release Frequency: Quarterly

2020 COR ACTION: 2020 Corrective Action Program List

The EPA has set ambitious goals for the RCRA Corrective Action program by creating the 2020 Corrective Action Universe. This RCRA cleanup baseline includes facilities expected to need corrective action. The 2020 universe contains a wide variety of sites. Some properties are heavily contaminated while others were contaminated but have since been cleaned up. Still others have not been fully investigated yet, and may require little or no remediation. Inclusion in the 2020 Universe does not necessarily imply failure on the part of a facility to meet its RCRA obligations.

Date of Government Version: 09/30/2017
Date Data Arrived at EDR: 05/08/2018
Date Made Active in Reports: 07/20/2018
Number of Days to Update: 73

Source: Environmental Protection Agency
Telephone: 703-308-4044
Last EDR Contact: 11/06/2020
Next Scheduled EDR Contact: 02/15/2021
Data Release Frequency: Varies

TSCA: Toxic Substances Control Act

Toxic Substances Control Act. TSCA identifies manufacturers and importers of chemical substances included on the TSCA Chemical Substance Inventory list. It includes data on the production volume of these substances by plant site.

Date of Government Version: 12/31/2016
Date Data Arrived at EDR: 06/17/2020
Date Made Active in Reports: 09/10/2020
Number of Days to Update: 85

Source: EPA
Telephone: 202-260-5521
Last EDR Contact: 09/18/2020
Next Scheduled EDR Contact: 12/28/2020
Data Release Frequency: Every 4 Years

TRIS: Toxic Chemical Release Inventory System

Toxic Release Inventory System. TRIS identifies facilities which release toxic chemicals to the air, water and land in reportable quantities under SARA Title III Section 313.

Date of Government Version: 12/31/2018
Date Data Arrived at EDR: 08/14/2020
Date Made Active in Reports: 11/04/2020
Number of Days to Update: 82
Source: EPA
Telephone: 202-566-0250
Last EDR Contact: 08/14/2020
Next Scheduled EDR Contact: 11/30/2020
Data Release Frequency: Annually

SSTS: Section 7 Tracking Systems

Section 7 of the Federal Insecticide, Fungicide and Rodenticide Act, as amended (92 Stat. 829) requires all registered pesticide-producing establishments to submit a report to the Environmental Protection Agency by March 1st each year. Each establishment must report the types and amounts of pesticides, active ingredients and devices being produced, and those having been produced and sold or distributed in the past year.

Date of Government Version: 07/20/2020
Date Data Arrived at EDR: 07/21/2020
Date Made Active in Reports: 10/08/2020
Number of Days to Update: 79
Source: EPA
Telephone: 202-564-4203
Last EDR Contact: 10/19/2020
Next Scheduled EDR Contact: 02/01/2021
Data Release Frequency: Annually

ROD: Records Of Decision

Record of Decision. ROD documents mandate a permanent remedy at an NPL (Superfund) site containing technical and health information to aid in the cleanup.

Date of Government Version: 07/29/2020
Date Data Arrived at EDR: 08/03/2020
Date Made Active in Reports: 08/25/2020
Number of Days to Update: 22
Source: EPA
Telephone: 703-416-0223
Last EDR Contact: 11/05/2020
Next Scheduled EDR Contact: 12/14/2020
Data Release Frequency: Annually

RMP: Risk Management Plans

When Congress passed the Clean Air Act Amendments of 1990, it required EPA to publish regulations and guidance for chemical accident prevention at facilities using extremely hazardous substances. The Risk Management Program Rule (RMP Rule) was written to implement Section 112(r) of these amendments. The rule, which built upon existing industry codes and standards, requires companies of all sizes that use certain flammable and toxic substances to develop a Risk Management Program, which includes a(n): Hazard assessment that details the potential effects of an accidental release, an accident history of the last five years, and an evaluation of worst-case and alternative accidental releases; Prevention program that includes safety precautions and maintenance, monitoring, and employee training measures; and Emergency response program that spells out emergency health care, employee training measures and procedures for informing the public and response agencies (e.g the fire department) should an accident occur.

Date of Government Version: 07/24/2020
Date Data Arrived at EDR: 08/03/2020
Date Made Active in Reports: 10/21/2020
Number of Days to Update: 79
Source: Environmental Protection Agency
Telephone: 202-564-8600
Last EDR Contact: 10/14/2020
Next Scheduled EDR Contact: 02/01/2021
Data Release Frequency: Varies

RAATS: RCRA Administrative Action Tracking System

RCRA Administration Action Tracking System. RAATS contains records based on enforcement actions issued under RCRA pertaining to major violators and includes administrative and civil actions brought by the EPA. For administration actions after September 30, 1995, data entry in the RAATS database was discontinued. EPA will retain a copy of the database for historical records. It was necessary to terminate RAATS because a decrease in agency resources made it impossible to continue to update the information contained in the database.

Date of Government Version: 04/17/1995
Date Data Arrived at EDR: 07/03/1995
Date Made Active in Reports: 08/07/1995
Number of Days to Update: 35
Source: EPA
Telephone: 202-564-4104
Last EDR Contact: 06/02/2008
Next Scheduled EDR Contact: 09/01/2008
Data Release Frequency: No Update Planned

PRP: Potentially Responsible Parties
A listing of verified Potentially Responsible Parties

Date of Government Version: 04/27/2020
Date Data Arrived at EDR: 05/06/2020
Date Made Active in Reports: 06/09/2020
Number of Days to Update: 34

Source: EPA
Telephone: 202-564-6023
Last EDR Contact: 11/05/2020
Next Scheduled EDR Contact: 02/15/2021
Data Release Frequency: Quarterly

PADS: PCB Activity Database System
PCB Activity Database. PADS Identifies generators, transporters, commercial storers and/or brokers and disposers of PCB's who are required to notify the EPA of such activities.

Date of Government Version: 10/09/2019
Date Data Arrived at EDR: 10/11/2019
Date Made Active in Reports: 12/20/2019
Number of Days to Update: 70

Source: EPA
Telephone: 202-566-0500
Last EDR Contact: 10/02/2020
Next Scheduled EDR Contact: 01/18/2021
Data Release Frequency: Annually

ICIS: Integrated Compliance Information System
The Integrated Compliance Information System (ICIS) supports the information needs of the national enforcement and compliance program as well as the unique needs of the National Pollutant Discharge Elimination System (NPDES) program.

Date of Government Version: 11/18/2016
Date Data Arrived at EDR: 11/23/2016
Date Made Active in Reports: 02/10/2017
Number of Days to Update: 79

Source: Environmental Protection Agency
Telephone: 202-564-2501
Last EDR Contact: 10/01/2020
Next Scheduled EDR Contact: 01/18/2021
Data Release Frequency: Quarterly

FTTS: FIFRA/ TSCA Tracking System - FIFRA (Federal Insecticide, Fungicide, & Rodenticide Act)/TSCA (Toxic Substances Control Act)
FTTS tracks administrative cases and pesticide enforcement actions and compliance activities related to FIFRA, TSCA and EPCRA (Emergency Planning and Community Right-to-Know Act). To maintain currency, EDR contacts the Agency on a quarterly basis.

Date of Government Version: 04/09/2009
Date Data Arrived at EDR: 04/16/2009
Date Made Active in Reports: 05/11/2009
Number of Days to Update: 25

Source: EPA/Office of Prevention, Pesticides and Toxic Substances
Telephone: 202-566-1667
Last EDR Contact: 08/18/2017
Next Scheduled EDR Contact: 12/04/2017
Data Release Frequency: No Update Planned

FTTS INSP: FIFRA/ TSCA Tracking System - FIFRA (Federal Insecticide, Fungicide, & Rodenticide Act)/TSCA (Toxic Substances Control Act)
A listing of FIFRA/TSCA Tracking System (FTTS) inspections and enforcements.

Date of Government Version: 04/09/2009
Date Data Arrived at EDR: 04/16/2009
Date Made Active in Reports: 05/11/2009
Number of Days to Update: 25

Source: EPA
Telephone: 202-566-1667
Last EDR Contact: 08/18/2017
Next Scheduled EDR Contact: 12/04/2017
Data Release Frequency: No Update Planned

MLTS: Material Licensing Tracking System
MLTS is maintained by the Nuclear Regulatory Commission and contains a list of approximately 8,100 sites which possess or use radioactive materials and which are subject to NRC licensing requirements. To maintain currency, EDR contacts the Agency on a quarterly basis.

Date of Government Version: 08/05/2020
Date Data Arrived at EDR: 08/10/2020
Date Made Active in Reports: 10/08/2020
Number of Days to Update: 59

Source: Nuclear Regulatory Commission
Telephone: 301-415-7169
Last EDR Contact: 10/13/2020
Next Scheduled EDR Contact: 01/31/2021
Data Release Frequency: Quarterly

COAL ASH DOE: Steam-Electric Plant Operation Data
A listing of power plants that store ash in surface ponds.

Date of Government Version: 12/31/2018
Date Data Arrived at EDR: 12/04/2019
Date Made Active in Reports: 01/15/2020
Number of Days to Update: 42
Source: Department of Energy
Telephone: 202-586-8719
Last EDR Contact: 09/04/2020
Next Scheduled EDR Contact: 12/14/2020
Data Release Frequency: Varies

COAL ASH EPA: Coal Combustion Residues Surface Impoundments List
A listing of coal combustion residues surface impoundments with high hazard potential ratings.

Date of Government Version: 01/12/2017
Date Data Arrived at EDR: 03/05/2019
Date Made Active in Reports: 11/11/2019
Number of Days to Update: 251
Source: Environmental Protection Agency
Telephone: N/A
Last EDR Contact: 08/31/2020
Next Scheduled EDR Contact: 12/14/2020
Data Release Frequency: Varies

PCB TRANSFORMER: PCB Transformer Registration Database
The database of PCB transformer registrations that includes all PCB registration submittals.

Date of Government Version: 09/13/2019
Date Data Arrived at EDR: 11/06/2019
Date Made Active in Reports: 02/10/2020
Number of Days to Update: 96
Source: Environmental Protection Agency
Telephone: 202-566-0517
Last EDR Contact: 11/06/2021
Next Scheduled EDR Contact: 02/15/2021
Data Release Frequency: Varies

RADINFO: Radiation Information Database
The Radiation Information Database (RADINFO) contains information about facilities that are regulated by U.S. Environmental Protection Agency (EPA) regulations for radiation and radioactivity.

Date of Government Version: 07/01/2019
Date Data Arrived at EDR: 07/01/2019
Date Made Active in Reports: 09/23/2019
Number of Days to Update: 84
Source: Environmental Protection Agency
Telephone: 202-343-9775
Last EDR Contact: 09/24/2020
Next Scheduled EDR Contact: 01/11/2021
Data Release Frequency: Quarterly

HIST FTTS: FIFRA/TSCA Tracking System Administrative Case Listing
A complete administrative case listing from the FIFRA/TSCA Tracking System (FTTS) for all ten EPA regions. The information was obtained from the National Compliance Database (NCDB). NCDB supports the implementation of FIFRA (Federal Insecticide, Fungicide, and Rodenticide Act) and TSCA (Toxic Substances Control Act). Some EPA regions are now closing out records. Because of that, and the fact that some EPA regions are not providing EPA Headquarters with updated records, it was decided to create a HIST FTTS database. It included records that may not be included in the newer FTTS database updates. This database is no longer updated.

Date of Government Version: 10/19/2006
Date Data Arrived at EDR: 03/01/2007
Date Made Active in Reports: 04/10/2007
Number of Days to Update: 40
Source: Environmental Protection Agency
Telephone: 202-564-2501
Last EDR Contact: 12/17/2007
Next Scheduled EDR Contact: 03/17/2008
Data Release Frequency: No Update Planned

HIST FTTS INSP: FIFRA/TSCA Tracking System Inspection & Enforcement Case Listing
A complete inspection and enforcement case listing from the FIFRA/TSCA Tracking System (FTTS) for all ten EPA regions. The information was obtained from the National Compliance Database (NCDB). NCDB supports the implementation of FIFRA (Federal Insecticide, Fungicide, and Rodenticide Act) and TSCA (Toxic Substances Control Act). Some EPA regions are now closing out records. Because of that, and the fact that some EPA regions are not providing EPA Headquarters with updated records, it was decided to create a HIST FTTS database. It included records that may not be included in the newer FTTS database updates. This database is no longer updated.

Date of Government Version: 10/19/2006
Date Data Arrived at EDR: 03/01/2007
Date Made Active in Reports: 04/10/2007
Number of Days to Update: 40

Source: Environmental Protection Agency
Telephone: 202-564-2501
Last EDR Contact: 12/17/2008
Next Scheduled EDR Contact: 03/17/2008
Data Release Frequency: No Update Planned

DOT OPS: Incident and Accident Data

Department of Transporation, Office of Pipeline Safety Incident and Accident data.

Date of Government Version: 01/02/2020
Date Data Arrived at EDR: 01/28/2020
Date Made Active in Reports: 04/17/2020
Number of Days to Update: 80

Source: Department of Transporation, Office of Pipeline Safety
Telephone: 202-366-4595
Last EDR Contact: 10/27/2020
Next Scheduled EDR Contact: 02/08/2021
Data Release Frequency: Quarterly

CONSENT: Superfund (CERCLA) Consent Decrees

Major legal settlements that establish responsibility and standards for cleanup at NPL (Superfund) sites. Released periodically by United States District Courts after settlement by parties to litigation matters.

Date of Government Version: 06/30/2020
Date Data Arrived at EDR: 07/15/2020
Date Made Active in Reports: 07/21/2020
Number of Days to Update: 6

Source: Department of Justice, Consent Decree Library
Telephone: Varies
Last EDR Contact: 10/01/2020
Next Scheduled EDR Contact: 01/18/2021
Data Release Frequency: Varies

BRS: Biennial Reporting System

The Biennial Reporting System is a national system administered by the EPA that collects data on the generation and management of hazardous waste. BRS captures detailed data from two groups: Large Quantity Generators (LQG) and Treatment, Storage, and Disposal Facilities.

Date of Government Version: 12/31/2015
Date Data Arrived at EDR: 02/22/2017
Date Made Active in Reports: 09/28/2017
Number of Days to Update: 218

Source: EPA/NTIS
Telephone: 800-424-9346
Last EDR Contact: 09/22/2020
Next Scheduled EDR Contact: 01/04/2021
Data Release Frequency: Biennially

INDIAN RESERV: Indian Reservations

This map layer portrays Indian administered lands of the United States that have any area equal to or greater than 640 acres.

Date of Government Version: 12/31/2014
Date Data Arrived at EDR: 07/14/2015
Date Made Active in Reports: 01/10/2017
Number of Days to Update: 546

Source: USGS
Telephone: 202-208-3710
Last EDR Contact: 10/06/2020
Next Scheduled EDR Contact: 01/18/2021
Data Release Frequency: Semi-Annually

FUSRAP: Formerly Utilized Sites Remedial Action Program

DOE established the Formerly Utilized Sites Remedial Action Program (FUSRAP) in 1974 to remediate sites where radioactive contamination remained from Manhattan Project and early U.S. Atomic Energy Commission (AEC) operations.

Date of Government Version: 08/08/2017
Date Data Arrived at EDR: 09/11/2018
Date Made Active in Reports: 09/14/2018
Number of Days to Update: 3

Source: Department of Energy
Telephone: 202-586-3559
Last EDR Contact: 11/06/2020
Next Scheduled EDR Contact: 02/15/2021
Data Release Frequency: Varies

UMTRA: Uranium Mill Tailings Sites

Uranium ore was mined by private companies for federal government use in national defense programs. When the mills shut down, large piles of the sand-like material (mill tailings) remain after uranium has been extracted from the ore. Levels of human exposure to radioactive materials from the piles are low; however, in some cases tailings were used as construction materials before the potential health hazards of the tailings were recognized.

Date of Government Version: 08/30/2019
Date Data Arrived at EDR: 11/15/2019
Date Made Active in Reports: 01/28/2020
Number of Days to Update: 74

Source: Department of Energy
Telephone: 505-845-0011
Last EDR Contact: 08/21/2020
Next Scheduled EDR Contact: 11/30/2020
Data Release Frequency: Varies

LEAD SMELTER 1: Lead Smelter Sites

A listing of former lead smelter site locations.

Date of Government Version: 07/29/2020
Date Data Arrived at EDR: 08/03/2020
Date Made Active in Reports: 08/25/2020
Number of Days to Update: 22

Source: Environmental Protection Agency
Telephone: 703-603-8787
Last EDR Contact: 11/05/2020
Next Scheduled EDR Contact: 01/11/2021
Data Release Frequency: Varies

LEAD SMELTER 2: Lead Smelter Sites

A list of several hundred sites in the U.S. where secondary lead smelting was done from 1931and 1964. These sites may pose a threat to public health through ingestion or inhalation of contaminated soil or dust

Date of Government Version: 04/05/2001
Date Data Arrived at EDR: 10/27/2010
Date Made Active in Reports: 12/02/2010
Number of Days to Update: 36

Source: American Journal of Public Health
Telephone: 703-305-6451
Last EDR Contact: 12/02/2009
Next Scheduled EDR Contact: N/A
Data Release Frequency: No Update Planned

US AIRS (AFS): Aerometric Information Retrieval System Facility Subsystem (AFS)

The database is a sub-system of Aerometric Information Retrieval System (AIRS). AFS contains compliance data on air pollution point sources regulated by the U.S. EPA and/or state and local air regulatory agencies. This information comes from source reports by various stationary sources of air pollution, such as electric power plants, steel mills, factories, and universities, and provides information about the air pollutants they produce. Action, air program, air program pollutant, and general level plant data. It is used to track emissions and compliance data from industrial plants.

Date of Government Version: 10/12/2016
Date Data Arrived at EDR: 10/26/2016
Date Made Active in Reports: 02/03/2017
Number of Days to Update: 100

Source: EPA
Telephone: 202-564-2496
Last EDR Contact: 09/26/2017
Next Scheduled EDR Contact: 01/08/2018
Data Release Frequency: Annually

US AIRS MINOR: Air Facility System Data

A listing of minor source facilities.

Date of Government Version: 10/12/2016
Date Data Arrived at EDR: 10/26/2016
Date Made Active in Reports: 02/03/2017
Number of Days to Update: 100

Source: EPA
Telephone: 202-564-2496
Last EDR Contact: 09/26/2017
Next Scheduled EDR Contact: 01/08/2018
Data Release Frequency: Annually

US MINES: Mines Master Index File

Contains all mine identification numbers issued for mines active or opened since 1971. The data also includes violation information.

Date of Government Version: 05/01/2020
Date Data Arrived at EDR: 05/21/2020
Date Made Active in Reports: 08/13/2020
Number of Days to Update: 84

Source: Department of Labor, Mine Safety and Health Administration
Telephone: 303-231-5959
Last EDR Contact: 08/25/2020
Next Scheduled EDR Contact: 12/07/2020
Data Release Frequency: Semi-Annually

MINES VIOLATIONS: MSHA Violation Assessment Data

Mines violation and assessment information. Department of Labor, Mine Safety & Health Administration.

Date of Government Version: 05/28/2020
Date Data Arrived at EDR: 05/28/2020
Date Made Active in Reports: 08/13/2020
Number of Days to Update: 77

Source: DOL, Mine Safety & Health Admi
Telephone: 202-693-9424
Last EDR Contact: 09/10/2020
Next Scheduled EDR Contact: 12/14/2020
Data Release Frequency: Quarterly

US MINES 2: Ferrous and Nonferrous Metal Mines Database Listing

This map layer includes ferrous (ferrous metal mines are facilities that extract ferrous metals, such as iron ore or molybdenum) and nonferrous (Nonferrous metal mines are facilities that extract nonferrous metals, such as gold, silver, copper, zinc, and lead) metal mines in the United States.

Date of Government Version: 05/06/2020
Date Data Arrived at EDR: 05/27/2020
Date Made Active in Reports: 08/13/2020
Number of Days to Update: 78

Source: USGS
Telephone: 703-648-7709
Last EDR Contact: 08/28/2020
Next Scheduled EDR Contact: 12/07/2020
Data Release Frequency: Varies

US MINES 3: Active Mines & Mineral Plants Database Listing

Active Mines and Mineral Processing Plant operations for commodities monitored by the Minerals Information Team of the USGS.

Date of Government Version: 04/14/2011
Date Data Arrived at EDR: 06/08/2011
Date Made Active in Reports: 09/13/2011
Number of Days to Update: 97

Source: USGS
Telephone: 703-648-7709
Last EDR Contact: 08/28/2020
Next Scheduled EDR Contact: 12/07/2020
Data Release Frequency: Varies

ABANDONED MINES: Abandoned Mines

An inventory of land and water impacted by past mining (primarily coal mining) is maintained by OSMRE to provide information needed to implement the Surface Mining Control and Reclamation Act of 1977 (SMCRA). The inventory contains information on the location, type, and extent of AML impacts, as well as, information on the cost associated with the reclamation of those problems. The inventory is based upon field surveys by State, Tribal, and OSMRE program officials. It is dynamic to the extent that it is modified as new problems are identified and existing problems are reclaimed.

Date of Government Version: 06/22/2020
Date Data Arrived at EDR: 06/22/2020
Date Made Active in Reports: 09/10/2020
Number of Days to Update: 80

Source: Department of Interior
Telephone: 202-208-2609
Last EDR Contact: 09/16/2020
Next Scheduled EDR Contact: 12/21/2020
Data Release Frequency: Quarterly

FINDS: Facility Index System/Facility Registry System

Facility Index System. FINDS contains both facility information and 'pointers' to other sources that contain more detail. EDR includes the following FINDS databases in this report: PCS (Permit Compliance System), AIRS (Aerometric Information Retrieval System), DOCKET (Enforcement Docket used to manage and track information on civil judicial enforcement cases for all environmental statutes), FURS (Federal Underground Injection Control), C-DOCKET (Criminal Docket System used to track criminal enforcement actions for all environmental statutes), FFIS (Federal Facilities Information System), STATE (State Environmental Laws and Statutes), and PADS (PCB Activity Data System).

Date of Government Version: 02/03/2020
Date Data Arrived at EDR: 03/03/2020
Date Made Active in Reports: 05/28/2020
Number of Days to Update: 86

Source: EPA
Telephone: (415) 947-8000
Last EDR Contact: 09/15/2020
Next Scheduled EDR Contact: 12/14/2020
Data Release Frequency: Quarterly

ECHO: Enforcement & Compliance History Information

ECHO provides integrated compliance and enforcement information for about 800,000 regulated facilities nationwide.

Date of Government Version: 06/27/2020
Date Data Arrived at EDR: 07/02/2020
Date Made Active in Reports: 09/28/2020
Number of Days to Update: 88

Source: Environmental Protection Agency
Telephone: 202-564-2280
Last EDR Contact: 10/06/2020
Next Scheduled EDR Contact: 01/18/2021
Data Release Frequency: Quarterly

UXO: Unexploded Ordnance Sites
A listing of unexploded ordnance site locations

Date of Government Version: 12/31/2018
Date Data Arrived at EDR: 07/02/2020
Date Made Active in Reports: 09/17/2020
Number of Days to Update: 77
Source: Department of Defense
Telephone: 703-704-1564
Last EDR Contact: 10/08/2020
Next Scheduled EDR Contact: 01/25/2021
Data Release Frequency: Varies

DOCKET HWC: Hazardous Waste Compliance Docket Listing
A complete list of the Federal Agency Hazardous Waste Compliance Docket Facilities.

Date of Government Version: 05/31/2018
Date Data Arrived at EDR: 07/26/2018
Date Made Active in Reports: 10/05/2018
Number of Days to Update: 71
Source: Environmental Protection Agency
Telephone: 202-564-0527
Last EDR Contact: 08/19/2020
Next Scheduled EDR Contact: 12/07/2020
Data Release Frequency: Varies

FUELS PROGRAM: EPA Fuels Program Registered Listing
This listing includes facilities that are registered under the Part 80 (Code of Federal Regulations) EPA Fuels Programs. All companies now are required to submit new and updated registrations.

Date of Government Version: 08/17/2020
Date Data Arrived at EDR: 08/17/2020
Date Made Active in Reports: 10/21/2020
Number of Days to Update: 65
Source: EPA
Telephone: 800-385-6164
Last EDR Contact: 08/17/2020
Next Scheduled EDR Contact: 11/30/2020
Data Release Frequency: Quarterly

CA BOND EXP. PLAN: Bond Expenditure Plan
Department of Health Services developed a site-specific expenditure plan as the basis for an appropriation of Hazardous Substance Cleanup Bond Act funds. It is not updated.

Date of Government Version: 01/01/1989
Date Data Arrived at EDR: 07/27/1994
Date Made Active in Reports: 08/02/1994
Number of Days to Update: 6
Source: Department of Health Services
Telephone: 916-255-2118
Last EDR Contact: 05/31/1994
Next Scheduled EDR Contact: N/A
Data Release Frequency: No Update Planned

CORTESE: "Cortese" Hazardous Waste & Substances Sites List
The sites for the list are designated by the State Water Resource Control Board (LUST), the Integrated Waste Board (SWF/LS), and the Department of Toxic Substances Control (Cal-Sites).

Date of Government Version: 06/22/2020
Date Data Arrived at EDR: 06/22/2020
Date Made Active in Reports: 09/04/2020
Number of Days to Update: 74
Source: CAL EPA/Office of Emergency Information
Telephone: 916-323-3400
Last EDR Contact: 09/23/2020
Next Scheduled EDR Contact: 01/04/2021
Data Release Frequency: Quarterly

CUPA LIVERMORE-PLEASANTON: CUPA Facility Listing
list of facilities associated with the various CUPA programs in Livermore-Pleasanton

Date of Government Version: 05/01/2019
Date Data Arrived at EDR: 05/14/2019
Date Made Active in Reports: 07/17/2019
Number of Days to Update: 64
Source: Livermore-Pleasanton Fire Department
Telephone: 925-454-2361
Last EDR Contact: 08/14/2020
Next Scheduled EDR Contact: 11/23/2020
Data Release Frequency: Varies

DRYCLEAN AVAQMD: Antelope Valley Air Quality Management District Drycleaner Listing
A listing of dry cleaners in the Antelope Valley Air Quality Management District.

Date of Government Version: 05/28/2020
Date Data Arrived at EDR: 05/29/2020
Date Made Active in Reports: 08/12/2020
Number of Days to Update: 75

Source: Antelope Valley Air Quality Management District
Telephone: 661-723-8070
Last EDR Contact: 08/25/2020
Next Scheduled EDR Contact: 12/14/2020
Data Release Frequency: Varies

DRYCLEANERS: Cleaner Facilities

A list of drycleaner related facilities that have EPA ID numbers. These are facilities with certain SIC codes: power laundries, family and commercial; garment pressing and cleaner's agents; linen supply; coin-operated laundries and cleaning; drycleaning plants, except rugs; carpet and upholster cleaning; industrial launderers; laundry and garment services.

Date of Government Version: 06/04/2020
Date Data Arrived at EDR: 06/05/2020
Date Made Active in Reports: 08/17/2020
Number of Days to Update: 73

Source: Department of Toxic Substance Control
Telephone: 916-327-4498
Last EDR Contact: 08/24/2020
Next Scheduled EDR Contact: 12/14/2020
Data Release Frequency: Annually

DRYCLEAN SOUTH COAST: South Coast Air Quality Management District Drycleaner Listing

A listing of dry cleaners in the South Coast Air Quality Management District

Date of Government Version: 08/19/2020
Date Data Arrived at EDR: 08/21/2020
Date Made Active in Reports: 09/04/2020
Number of Days to Update: 14

Source: South Coast Air Quality Management District
Telephone: 909-396-3211
Last EDR Contact: 08/17/2020
Next Scheduled EDR Contact: 12/07/2020
Data Release Frequency: Varies

EMI: Emissions Inventory Data

Toxics and criteria pollutant emissions data collected by the ARB and local air pollution agencies.

Date of Government Version: 12/31/2018
Date Data Arrived at EDR: 06/16/2020
Date Made Active in Reports: 08/28/2020
Number of Days to Update: 73

Source: California Air Resources Board
Telephone: 916-322-2990
Last EDR Contact: 09/18/2020
Next Scheduled EDR Contact: 12/28/2020
Data Release Frequency: Varies

ENF: Enforcement Action Listing

A listing of Water Board Enforcement Actions. Formal is everything except Oral/Verbal Communication, Notice of Violation, Expedited Payment Letter, and Staff Enforcement Letter.

Date of Government Version: 07/20/2020
Date Data Arrived at EDR: 07/21/2020
Date Made Active in Reports: 10/07/2020
Number of Days to Update: 78

Source: State Water Resoruces Control Board
Telephone: 916-445-9379
Last EDR Contact: 10/19/2020
Next Scheduled EDR Contact: 02/01/2021
Data Release Frequency: Varies

Financial Assurance 1: Financial Assurance Information Listing

Financial Assurance information

Date of Government Version: 07/13/2020
Date Data Arrived at EDR: 07/16/2020
Date Made Active in Reports: 09/29/2020
Number of Days to Update: 75

Source: Department of Toxic Substances Control
Telephone: 916-255-3628
Last EDR Contact: 10/13/2020
Next Scheduled EDR Contact: 02/01/2021
Data Release Frequency: Varies

Financial Assurance 2: Financial Assurance Information Listing

A listing of financial assurance information for solid waste facilities. Financial assurance is intended to ensure that resources are available to pay for the cost of closure, post-closure care, and corrective measures if the owner or operator of a regulated facility is unable or unwilling to pay.

Date of Government Version: 08/05/2020
Date Data Arrived at EDR: 08/05/2020
Date Made Active in Reports: 10/23/2020
Number of Days to Update: 79

Source: California Integrated Waste Management Board
Telephone: 916-341-6066
Last EDR Contact: 11/04/2020
Next Scheduled EDR Contact: 02/22/2021
Data Release Frequency: Varies

HAZNET: Facility and Manifest Data

Facility and Manifest Data. The data is extracted from the copies of hazardous waste manifests received each year by the DTSC. The annual volume of manifests is typically 700,000 - 1,000,000 annually, representing approximately 350,000 - 500,000 shipments. Data are from the manifests submitted without correction, and therefore many contain some invalid values for data elements such as generator ID, TSD ID, waste category, and disposal method. This database begins with calendar year 1993.

Date of Government Version: 12/31/2019
Date Data Arrived at EDR: 04/15/2020
Date Made Active in Reports: 07/02/2020
Number of Days to Update: 78

Source: California Environmental Protection Agency
Telephone: 916-255-1136
Last EDR Contact: 10/05/2020
Next Scheduled EDR Contact: 01/18/2021
Data Release Frequency: Annually

ICE: ICE

Contains data pertaining to the Permitted Facilities with Inspections / Enforcements sites tracked in Envirostor.

Date of Government Version: 08/17/2020
Date Data Arrived at EDR: 08/17/2020
Date Made Active in Reports: 11/05/2020
Number of Days to Update: 80

Source: Department of Toxic Subsances Control
Telephone: 877-786-9427
Last EDR Contact: 08/17/2020
Next Scheduled EDR Contact: 11/30/2020
Data Release Frequency: Quarterly

HIST CORTESE: Hazardous Waste & Substance Site List

The sites for the list are designated by the State Water Resource Control Board [LUST], the Integrated Waste Board [SWF/LS], and the Department of Toxic Substances Control [CALSITES]. This listing is no longer updated by the state agency.

Date of Government Version: 04/01/2001
Date Data Arrived at EDR: 01/22/2009
Date Made Active in Reports: 04/08/2009
Number of Days to Update: 76

Source: Department of Toxic Substances Control
Telephone: 916-323-3400
Last EDR Contact: 01/22/2009
Next Scheduled EDR Contact: N/A
Data Release Frequency: No Update Planned

HWP: EnviroStor Permitted Facilities Listing

Detailed information on permitted hazardous waste facilities and corrective action ("cleanups") tracked in EnviroStor.

Date of Government Version: 08/17/2020
Date Data Arrived at EDR: 08/17/2020
Date Made Active in Reports: 11/05/2020
Number of Days to Update: 80

Source: Department of Toxic Substances Control
Telephone: 916-323-3400
Last EDR Contact: 08/17/2020
Next Scheduled EDR Contact: 11/30/2020
Data Release Frequency: Quarterly

HWT: Registered Hazardous Waste Transporter Database

A listing of hazardous waste transporters. In California, unless specifically exempted, it is unlawful for any person to transport hazardous wastes unless the person holds a valid registration issued by DTSC. A hazardous waste transporter registration is valid for one year and is assigned a unique registration number.

Date of Government Version: 07/06/2020
Date Data Arrived at EDR: 07/07/2020
Date Made Active in Reports: 09/17/2020
Number of Days to Update: 72

Source: Department of Toxic Substances Control
Telephone: 916-440-7145
Last EDR Contact: 10/06/2020
Next Scheduled EDR Contact: 01/18/2021
Data Release Frequency: Quarterly

MINES: Mines Site Location Listing
A listing of mine site locations from the Office of Mine Reclamation.

Date of Government Version: 06/08/2020
Date Data Arrived at EDR: 06/09/2020
Date Made Active in Reports: 08/19/2020
Number of Days to Update: 71
Source: Department of Conservation
Telephone: 916-322-1080
Last EDR Contact: 09/08/2020
Next Scheduled EDR Contact: 12/21/2020
Data Release Frequency: Quarterly

MWMP: Medical Waste Management Program Listing
The Medical Waste Management Program (MWMP) ensures the proper handling and disposal of medical waste by permitting and inspecting medical waste Offsite Treatment Facilities (PDF) and Transfer Stations (PDF) throughout the state. MWMP also oversees all Medical Waste Transporters.

Date of Government Version: 05/28/2020
Date Data Arrived at EDR: 06/02/2020
Date Made Active in Reports: 08/14/2020
Number of Days to Update: 73
Source: Department of Public Health
Telephone: 916-558-1784
Last EDR Contact: 08/31/2020
Next Scheduled EDR Contact: 12/14/2020
Data Release Frequency: Varies

NPDES: NPDES Permits Listing
A listing of NPDES permits, including stormwater.

Date of Government Version: 08/10/2020
Date Data Arrived at EDR: 08/10/2020
Date Made Active in Reports: 10/29/2020
Number of Days to Update: 80
Source: State Water Resources Control Board
Telephone: 916-445-9379
Last EDR Contact: 11/09/2020
Next Scheduled EDR Contact: 02/22/2021
Data Release Frequency: Quarterly

PEST LIC: Pesticide Regulation Licenses Listing
A listing of licenses and certificates issued by the Department of Pesticide Regulation. The DPR issues licenses and/or certificates to: Persons and businesses that apply or sell pesticides; Pest control dealers and brokers; Persons who advise on agricultural pesticide applications.

Date of Government Version: 06/01/2020
Date Data Arrived at EDR: 06/02/2020
Date Made Active in Reports: 08/14/2020
Number of Days to Update: 73
Source: Department of Pesticide Regulation
Telephone: 916-445-4038
Last EDR Contact: 08/31/2020
Next Scheduled EDR Contact: 12/14/2020
Data Release Frequency: Quarterly

PROC: Certified Processors Database
A listing of certified processors.

Date of Government Version: 06/08/2020
Date Data Arrived at EDR: 06/09/2020
Date Made Active in Reports: 08/19/2020
Number of Days to Update: 71
Source: Department of Conservation
Telephone: 916-323-3836
Last EDR Contact: 09/08/2020
Next Scheduled EDR Contact: 12/21/2020
Data Release Frequency: Quarterly

NOTIFY 65: Proposition 65 Records
Listings of all Proposition 65 incidents reported to counties by the State Water Resources Control Board and the Regional Water Quality Control Board. This database is no longer updated by the reporting agency.

Date of Government Version: 08/21/2020
Date Data Arrived at EDR: 08/21/2020
Date Made Active in Reports: 08/27/2020
Number of Days to Update: 6
Source: State Water Resources Control Board
Telephone: 916-445-3846
Last EDR Contact: 08/20/2020
Next Scheduled EDR Contact: 12/28/2020
Data Release Frequency: No Update Planned

UIC: UIC Listing
A listing of wells identified as underground injection wells, in the California Oil and Gas Wells database.

Date of Government Version: 06/06/2020
Date Data Arrived at EDR: 06/09/2020
Date Made Active in Reports: 08/20/2020
Number of Days to Update: 72
Source: Deaprtment of Conservation
Telephone: 916-445-2408
Last EDR Contact: 09/08/2020
Next Scheduled EDR Contact: 12/21/2020
Data Release Frequency: Varies

UIC GEO: Underground Injection Control Sites (GEOTRACKER)
Underground control injection sites

Date of Government Version: 06/08/2020
Date Data Arrived at EDR: 06/09/2020
Date Made Active in Reports: 08/19/2020
Number of Days to Update: 71
Source: State Water Resource Control Board
Telephone: 866-480-1028
Last EDR Contact: 09/08/2020
Next Scheduled EDR Contact: 12/21/2020
Data Release Frequency: Varies

WASTEWATER PITS: Oil Wastewater Pits Listing
Water officials discovered that oil producers have been dumping chemical-laden wastewater into hundreds of unlined pits that are operating without proper permits. Inspections completed by the Central Valley Regional Water Quality Control Board revealed the existence of previously unidentified waste sites. The water boards review found that more than one-third of the region's active disposal pits are operating without permission.

Date of Government Version: 11/19/2019
Date Data Arrived at EDR: 01/07/2020
Date Made Active in Reports: 03/09/2020
Number of Days to Update: 62
Source: RWQCB, Central Valley Region
Telephone: 559-445-5577
Last EDR Contact: 10/09/2020
Next Scheduled EDR Contact: 01/18/2021
Data Release Frequency: Varies

WDS: Waste Discharge System
Sites which have been issued waste discharge requirements.

Date of Government Version: 06/19/2007
Date Data Arrived at EDR: 06/20/2007
Date Made Active in Reports: 06/29/2007
Number of Days to Update: 9
Source: State Water Resources Control Board
Telephone: 916-341-5227
Last EDR Contact: 08/11/2020
Next Scheduled EDR Contact: 11/30/2020
Data Release Frequency: No Update Planned

WIP: Well Investigation Program Case List
Well Investigation Program case in the San Gabriel and San Fernando Valley area.

Date of Government Version: 07/03/2009
Date Data Arrived at EDR: 07/21/2009
Date Made Active in Reports: 08/03/2009
Number of Days to Update: 13
Source: Los Angeles Water Quality Control Board
Telephone: 213-576-6726
Last EDR Contact: 09/16/2020
Next Scheduled EDR Contact: 01/04/2021
Data Release Frequency: No Update Planned

MILITARY PRIV SITES: Military Privatized Sites (GEOTRACKER)
Military privatized sites

Date of Government Version: 06/08/2020
Date Data Arrived at EDR: 06/09/2020
Date Made Active in Reports: 08/19/2020
Number of Days to Update: 71
Source: State Water Resources Control Board
Telephone: 866-480-1028
Last EDR Contact: 09/08/2020
Next Scheduled EDR Contact: 12/21/2020
Data Release Frequency: Varies

PROJECT: Project Sites (GEOTRACKER)
Projects sites

Date of Government Version: 06/08/2020
Date Data Arrived at EDR: 06/09/2020
Date Made Active in Reports: 08/19/2020
Number of Days to Update: 71

Source: State Water Resources Control Board
Telephone: 866-480-1028
Last EDR Contact: 09/08/2020
Next Scheduled EDR Contact: 12/21/2020
Data Release Frequency: Varies

WDR: Waste Discharge Requirements Listing

In general, the Waste Discharge Requirements (WDRs) Program (sometimes also referred to as the "Non Chapter 15 (Non 15) Program") regulates point discharges that are exempt pursuant to Subsection 20090 of Title 27 and not subject to the Federal Water Pollution Control Act. Exemptions from Title 27 may be granted for nine categories of discharges (e.g., sewage, wastewater, etc.) that meet, and continue to meet, the preconditions listed for each specific exemption. The scope of the WDRs Program also includes the discharge of wastes classified as inert, pursuant to section 20230 of Title 27.

Date of Government Version: 06/08/2020
Date Data Arrived at EDR: 06/09/2020
Date Made Active in Reports: 08/20/2020
Number of Days to Update: 72

Source: State Water Resources Control Board
Telephone: 916-341-5810
Last EDR Contact: 09/08/2020
Next Scheduled EDR Contact: 12/21/2020
Data Release Frequency: Quarterly

CIWQS: California Integrated Water Quality System

The California Integrated Water Quality System (CIWQS) is a computer system used by the State and Regional Water Quality Control Boards to track information about places of environmental interest, manage permits and other orders, track inspections, and manage violations and enforcement activities.

Date of Government Version: 06/01/2020
Date Data Arrived at EDR: 06/02/2020
Date Made Active in Reports: 08/14/2020
Number of Days to Update: 73

Source: State Water Resources Control Board
Telephone: 866-794-4977
Last EDR Contact: 08/31/2020
Next Scheduled EDR Contact: 12/14/2020
Data Release Frequency: Varies

CERS: CalEPA Regulated Site Portal Data

The CalEPA Regulated Site Portal database combines data about environmentally regulated sites and facilities in California into a single database. It combines data from a variety of state and federal databases, and provides an overview of regulated activities across the spectrum of environmental programs for any given location in California. These activities include hazardous materials and waste, state and federal cleanups, impacted ground and surface waters, and toxic materials

Date of Government Version: 07/20/2020
Date Data Arrived at EDR: 07/21/2020
Date Made Active in Reports: 10/07/2020
Number of Days to Update: 78

Source: California Environmental Protection Agency
Telephone: 916-323-2514
Last EDR Contact: 10/19/2020
Next Scheduled EDR Contact: 02/01/2021
Data Release Frequency: Varies

NON-CASE INFO: Non-Case Information Sites (GEOTRACKER)

Non-Case Information sites

Date of Government Version: 06/08/2020
Date Data Arrived at EDR: 06/09/2020
Date Made Active in Reports: 08/19/2020
Number of Days to Update: 71

Source: State Water Resources Control Board
Telephone: 866-480-1028
Last EDR Contact: 09/08/2020
Next Scheduled EDR Contact: 12/21/2020
Data Release Frequency: Varies

OTHER OIL GAS: Other Oil & Gas Projects Sites (GEOTRACKER)

Other Oil & Gas Projects sites

Date of Government Version: 06/08/2020
Date Data Arrived at EDR: 06/09/2020
Date Made Active in Reports: 08/19/2020
Number of Days to Update: 71

Source: State Water Resources Control Board
Telephone: 866-480-1028
Last EDR Contact: 09/08/2020
Next Scheduled EDR Contact: 12/21/2020
Data Release Frequency: Varies

PROD WATER PONDS: Produced Water Ponds Sites (GEOTRACKER)
Produced water ponds sites

Date of Government Version: 06/08/2020
Date Data Arrived at EDR: 06/09/2020
Date Made Active in Reports: 08/19/2020
Number of Days to Update: 71

Source: State Water Resources Control Board
Telephone: 866-480-1028
Last EDR Contact: 09/08/2020
Next Scheduled EDR Contact: 12/21/2020
Data Release Frequency: Varies

SAMPLING POINT: Sampling Point ? Public Sites (GEOTRACKER)
Sampling point - public sites

Date of Government Version: 06/08/2020
Date Data Arrived at EDR: 06/09/2020
Date Made Active in Reports: 08/19/2020
Number of Days to Update: 71

Source: State Water Resources Control Board
Telephone: 866-480-1028
Last EDR Contact: 09/08/2020
Next Scheduled EDR Contact: 12/21/2020
Data Release Frequency: Varies

WELL STIM PROJ: Well Stimulation Project (GEOTRACKER)
Includes areas of groundwater monitoring plans, a depiction of the monitoring network, and the facilities, boundaries, and subsurface characteristics of the oilfield and the features (oil and gas wells, produced water ponds, UIC wells, water supply wells, etc?) being monitored

Date of Government Version: 06/08/2020
Date Data Arrived at EDR: 06/09/2020
Date Made Active in Reports: 08/19/2020
Number of Days to Update: 71

Source: State Water Resources Control Board
Telephone: 866-480-1028
Last EDR Contact: 09/08/2020
Next Scheduled EDR Contact: 12/21/2020
Data Release Frequency: Varies

PCS: Permit Compliance System
PCS is a computerized management information system that contains data on National Pollutant Discharge Elimination System (NPDES) permit holding facilities. PCS tracks the permit, compliance, and enforcement status of NPDES facilities.

Date of Government Version: 07/14/2011
Date Data Arrived at EDR: 08/05/2011
Date Made Active in Reports: 09/29/2011
Number of Days to Update: 55

Source: EPA, Office of Water
Telephone: 202-564-2496
Last EDR Contact: 10/02/2020
Next Scheduled EDR Contact: 01/18/2021
Data Release Frequency: Semi-Annually

HWTS: Hazardous Waste Tracking System
DTSC maintains the Hazardous Waste Tracking System that stores ID number information since the early 1980s and manifest data since 1993. The system collects both manifest copies from the generator and destination facility.

Date of Government Version: 10/13/2020
Date Data Arrived at EDR: 10/14/2020
Date Made Active in Reports: 11/03/2020
Number of Days to Update: 20

Source: Department of Toxic Substances Control
Telephone: 916-324-2444
Last EDR Contact: 10/01/2020
Next Scheduled EDR Contact: 01/18/2021
Data Release Frequency: Varies

MINES MRDS: Mineral Resources Data System
Mineral Resources Data System

Date of Government Version: 04/06/2018
Date Data Arrived at EDR: 10/21/2019
Date Made Active in Reports: 10/24/2019
Number of Days to Update: 3

Source: USGS
Telephone: 703-648-6533
Last EDR Contact: 08/28/2020
Next Scheduled EDR Contact: 12/07/2020
Data Release Frequency: Varies

PCS INACTIVE: Listing of Inactive PCS Permits
An inactive permit is a facility that has shut down or is no longer discharging.

Date of Government Version: 11/05/2014
Date Data Arrived at EDR: 01/06/2015
Date Made Active in Reports: 05/06/2015
Number of Days to Update: 120
Source: EPA
Telephone: 202-564-2496
Last EDR Contact: 10/02/2020
Next Scheduled EDR Contact: 01/18/2021
Data Release Frequency: Semi-Annually

PCS ENF: Enforcement data
No description is available for this data

Date of Government Version: 12/31/2014
Date Data Arrived at EDR: 02/05/2015
Date Made Active in Reports: 03/06/2015
Number of Days to Update: 29
Source: EPA
Telephone: 202-564-2497
Last EDR Contact: 10/02/2020
Next Scheduled EDR Contact: 01/18/2021
Data Release Frequency: Varies

EDR HIGH RISK HISTORICAL RECORDS

EDR Exclusive Records

EDR MGP: EDR Proprietary Manufactured Gas Plants
The EDR Proprietary Manufactured Gas Plant Database includes records of coal gas plants (manufactured gas plants) compiled by EDR's researchers. Manufactured gas sites were used in the United States from the 1800's to 1950's to produce a gas that could be distributed and used as fuel. These plants used whale oil, rosin, coal, or a mixture of coal, oil, and water that also produced a significant amount of waste. Many of the byproducts of the gas production, such as coal tar (oily waste containing volatile and non-volatile chemicals), sludges, oils and other compounds are potentially hazardous to human health and the environment. The byproduct from this process was frequently disposed of directly at the plant site and can remain or spread slowly, serving as a continuous source of soil and groundwater contamination.

Date of Government Version: N/A
Date Data Arrived at EDR: N/A
Date Made Active in Reports: N/A
Number of Days to Update: N/A
Source: EDR, Inc.
Telephone: N/A
Last EDR Contact: N/A
Next Scheduled EDR Contact: N/A
Data Release Frequency: No Update Planned

EDR Hist Auto: EDR Exclusive Historical Auto Stations
EDR has searched selected national collections of business directories and has collected listings of potential gas station/filling station/service station sites that were available to EDR researchers. EDR's review was limited to those categories of sources that might, in EDR's opinion, include gas station/filling station/service station establishments. The categories reviewed included, but were not limited to gas, gas station, gasoline station, filling station, auto, automobile repair, auto service station, service station, etc. This database falls within a category of information EDR classifies as "High Risk Historical Records", or HRHR. EDR's HRHR effort presents unique and sometimes proprietary data about past sites and operations that typically create environmental concerns, but may not show up in current government records searches.

Date of Government Version: N/A
Date Data Arrived at EDR: N/A
Date Made Active in Reports: N/A
Number of Days to Update: N/A
Source: EDR, Inc.
Telephone: N/A
Last EDR Contact: N/A
Next Scheduled EDR Contact: N/A
Data Release Frequency: Varies

EDR Hist Cleaner: EDR Exclusive Historical Cleaners
EDR has searched selected national collections of business directories and has collected listings of potential dry cleaner sites that were available to EDR researchers. EDR's review was limited to those categories of sources that might, in EDR's opinion, include dry cleaning establishments. The categories reviewed included, but were not limited to dry cleaners, cleaners, laundry, laundromat, cleaning/laundry, wash & dry etc. This database falls within a category of information EDR classifies as "High Risk Historical Records", or HRHR. EDR's HRHR effort presents unique and sometimes proprietary data about past sites and operations that typically create environmental concerns, but may not show up in current government records searches.

Date of Government Version: N/A
Date Data Arrived at EDR: N/A
Date Made Active in Reports: N/A
Number of Days to Update: N/A

Source: EDR, Inc.
Telephone: N/A
Last EDR Contact: N/A
Next Scheduled EDR Contact: N/A
Data Release Frequency: Varies

EDR RECOVERED GOVERNMENT ARCHIVES

Exclusive Recovered Govt. Archives

RGA LF: Recovered Government Archive Solid Waste Facilities List

The EDR Recovered Government Archive Landfill database provides a list of landfills derived from historical databases and includes many records that no longer appear in current government lists. Compiled from Records formerly available from the Department of Resources Recycling and Recovery in California.

Date of Government Version: N/A
Date Data Arrived at EDR: 07/01/2013
Date Made Active in Reports: 01/13/2014
Number of Days to Update: 196

Source: Department of Resources Recycling and Recovery
Telephone: N/A
Last EDR Contact: 06/01/2012
Next Scheduled EDR Contact: N/A
Data Release Frequency: Varies

RGA LUST: Recovered Government Archive Leaking Underground Storage Tank

The EDR Recovered Government Archive Leaking Underground Storage Tank database provides a list of LUST incidents derived from historical databases and includes many records that no longer appear in current government lists. Compiled from Records formerly available from the State Water Resources Control Board in California.

Date of Government Version: N/A
Date Data Arrived at EDR: 07/01/2013
Date Made Active in Reports: 12/30/2013
Number of Days to Update: 182

Source: State Water Resources Control Board
Telephone: N/A
Last EDR Contact: 06/01/2012
Next Scheduled EDR Contact: N/A
Data Release Frequency: Varies

COUNTY RECORDS

ALAMEDA COUNTY:

CS ALAMEDA: Contaminated Sites

A listing of contaminated sites overseen by the Toxic Release Program (oil and groundwater contamination from chemical releases and spills) and the Leaking Underground Storage Tank Program (soil and ground water contamination from leaking petroleum USTs).

Date of Government Version: 01/09/2019
Date Data Arrived at EDR: 01/11/2019
Date Made Active in Reports: 03/05/2019
Number of Days to Update: 53

Source: Alameda County Environmental Health Services
Telephone: 510-567-6700
Last EDR Contact: 10/01/2020
Next Scheduled EDR Contact: 01/18/2021
Data Release Frequency: Semi-Annually

UST ALAMEDA: Underground Tanks

Underground storage tank sites located in Alameda county.

Date of Government Version: 06/30/2020
Date Data Arrived at EDR: 07/01/2020
Date Made Active in Reports: 07/17/2020
Number of Days to Update: 16

Source: Alameda County Environmental Health Services
Telephone: 510-567-6700
Last EDR Contact: 10/01/2020
Next Scheduled EDR Contact: 01/18/2021
Data Release Frequency: Semi-Annually

AMADOR COUNTY:

CUPA AMADOR: CUPA Facility List
Cupa Facility List

Date of Government Version: 05/18/2020
Date Data Arrived at EDR: 05/19/2020
Date Made Active in Reports: 06/01/2020
Number of Days to Update: 13

Source: Amador County Environmental Health
Telephone: 209-223-6439
Last EDR Contact: 10/19/2020
Next Scheduled EDR Contact: 02/15/2021
Data Release Frequency: Varies

BUTTE COUNTY:

CUPA BUTTE: CUPA Facility Listing
Cupa facility list.

Date of Government Version: 04/21/2017
Date Data Arrived at EDR: 04/25/2017
Date Made Active in Reports: 08/09/2017
Number of Days to Update: 106

Source: Public Health Department
Telephone: 530-538-7149
Last EDR Contact: 10/01/2020
Next Scheduled EDR Contact: 01/18/2021
Data Release Frequency: No Update Planned

CALVERAS COUNTY:

CUPA CALVERAS: CUPA Facility Listing
Cupa Facility Listing

Date of Government Version: 06/17/2020
Date Data Arrived at EDR: 06/18/2020
Date Made Active in Reports: 09/02/2020
Number of Days to Update: 76

Source: Calveras County Environmental Health
Telephone: 209-754-6399
Last EDR Contact: 10/01/2020
Next Scheduled EDR Contact: 01/04/2021
Data Release Frequency: Quarterly

COLUSA COUNTY:

CUPA COLUSA: CUPA Facility List
Cupa facility list.

Date of Government Version: 04/06/2020
Date Data Arrived at EDR: 04/23/2020
Date Made Active in Reports: 07/10/2020
Number of Days to Update: 78

Source: Health & Human Services
Telephone: 530-458-0396
Last EDR Contact: 10/28/2020
Next Scheduled EDR Contact: 02/15/2021
Data Release Frequency: Semi-Annually

CONTRA COSTA COUNTY:

SL CONTRA COSTA: Site List
List includes sites from the underground tank, hazardous waste generator and business plan/2185 programs.

Date of Government Version: 07/16/2020
Date Data Arrived at EDR: 07/22/2020
Date Made Active in Reports: 10/08/2020
Number of Days to Update: 78

Source: Contra Costa Health Services Department
Telephone: 925-646-2286
Last EDR Contact: 10/20/2020
Next Scheduled EDR Contact: 02/08/2021
Data Release Frequency: Semi-Annually

DEL NORTE COUNTY:

CUPA DEL NORTE: CUPA Facility List
Cupa Facility list

Date of Government Version: 06/08/2020
Date Data Arrived at EDR: 08/13/2020
Date Made Active in Reports: 10/22/2020
Number of Days to Update: 70

Source: Del Norte County Environmental Health Division
Telephone: 707-465-0426
Last EDR Contact: 10/20/2020
Next Scheduled EDR Contact: 02/08/2021
Data Release Frequency: Varies

EL DORADO COUNTY:

CUPA EL DORADO: CUPA Facility List
CUPA facility list.

Date of Government Version: 08/13/2020
Date Data Arrived at EDR: 08/13/2020
Date Made Active in Reports: 10/22/2020
Number of Days to Update: 70

Source: El Dorado County Environmental Management Department
Telephone: 530-621-6623
Last EDR Contact: 10/20/2020
Next Scheduled EDR Contact: 02/08/2021
Data Release Frequency: Varies

FRESNO COUNTY:

CUPA FRESNO: CUPA Resources List
Certified Unified Program Agency. CUPA's are responsible for implementing a unified hazardous materials and hazardous waste management regulatory program. The agency provides oversight of businesses that deal with hazardous materials, operate underground storage tanks or aboveground storage tanks.

Date of Government Version: 06/30/2020
Date Data Arrived at EDR: 07/01/2020
Date Made Active in Reports: 09/17/2020
Number of Days to Update: 78

Source: Dept. of Community Health
Telephone: 559-445-3271
Last EDR Contact: 10/02/2020
Next Scheduled EDR Contact: 01/11/2021
Data Release Frequency: Semi-Annually

GLENN COUNTY:

CUPA GLENN: CUPA Facility List
Cupa facility list

Date of Government Version: 01/22/2018
Date Data Arrived at EDR: 01/24/2018
Date Made Active in Reports: 03/14/2018
Number of Days to Update: 49

Source: Glenn County Air Pollution Control District
Telephone: 830-934-6500
Last EDR Contact: 10/13/2020
Next Scheduled EDR Contact: 02/01/2021
Data Release Frequency: No Update Planned

HUMBOLDT COUNTY:

CUPA HUMBOLDT: CUPA Facility List
CUPA facility list.

Date of Government Version: 08/13/2020
Date Data Arrived at EDR: 08/17/2020
Date Made Active in Reports: 11/05/2020
Number of Days to Update: 80

Source: Humboldt County Environmental Health
Telephone: N/A
Last EDR Contact: 11/11/2020
Next Scheduled EDR Contact: 03/01/2021
Data Release Frequency: Semi-Annually

IMPERIAL COUNTY:

CUPA IMPERIAL: CUPA Facility List
Cupa facility list.

Date of Government Version: 07/14/2020
Date Data Arrived at EDR: 07/16/2020
Date Made Active in Reports: 09/29/2020
Number of Days to Update: 75

Source: San Diego Border Field Office
Telephone: 760-339-2777
Last EDR Contact: 10/13/2020
Next Scheduled EDR Contact: 02/01/2021
Data Release Frequency: Varies

INYO COUNTY:

CUPA INYO: CUPA Facility List
Cupa facility list.

Date of Government Version: 04/02/2018
Date Data Arrived at EDR: 04/03/2018
Date Made Active in Reports: 06/14/2018
Number of Days to Update: 72

Source: Inyo County Environmental Health Services
Telephone: 760-878-0238
Last EDR Contact: 11/11/2020
Next Scheduled EDR Contact: 03/01/2021
Data Release Frequency: Varies

KERN COUNTY:

CUPA KERN: CUPA Facility List
A listing of sites included in the Kern County Hazardous Material Business Plan.

Date of Government Version: 07/28/2020
Date Data Arrived at EDR: 07/30/2020
Date Made Active in Reports: 10/13/2020
Number of Days to Update: 75

Source: Kern County Public Health
Telephone: 661-321-3000
Last EDR Contact: 10/28/2020
Next Scheduled EDR Contact: 02/15/2021
Data Release Frequency: Varies

UST KERN: Underground Storage Tank Sites & Tank Listing
Kern County Sites and Tanks Listing.

Date of Government Version: 07/28/2020
Date Data Arrived at EDR: 07/30/2020
Date Made Active in Reports: 10/14/2020
Number of Days to Update: 76

Source: Kern County Environment Health Services Department
Telephone: 661-862-8700
Last EDR Contact: 10/28/2020
Next Scheduled EDR Contact: 02/15/2021
Data Release Frequency: Quarterly

KINGS COUNTY:

CUPA KINGS: CUPA Facility List
A listing of sites included in the county's Certified Unified Program Agency database. California's Secretary for Environmental Protection established the unified hazardous materials and hazardous waste regulatory program as required by chapter 6.11 of the California Health and Safety Code. The Unified Program consolidates the administration, permits, inspections, and enforcement activities.

Date of Government Version: 05/11/2020
Date Data Arrived at EDR: 05/12/2020
Date Made Active in Reports: 07/27/2020
Number of Days to Update: 76

Source: Kings County Department of Public Health
Telephone: 559-584-1411
Last EDR Contact: 11/11/2020
Next Scheduled EDR Contact: 03/01/2021
Data Release Frequency: Varies

LAKE COUNTY:

CUPA LAKE: CUPA Facility List
Cupa facility list

Date of Government Version: 08/13/2020
Date Data Arrived at EDR: 08/13/2020
Date Made Active in Reports: 10/23/2020
Number of Days to Update: 71

Source: Lake County Environmental Health
Telephone: 707-263-1164
Last EDR Contact: 10/07/2020
Next Scheduled EDR Contact: 01/25/2021
Data Release Frequency: Varies

LASSEN COUNTY:

CUPA LASSEN: CUPA Facility List
Cupa facility list

Date of Government Version: 07/31/2020
Date Data Arrived at EDR: 08/21/2020
Date Made Active in Reports: 11/09/2020
Number of Days to Update: 80

Source: Lassen County Environmental Health
Telephone: 530-251-8528
Last EDR Contact: 10/13/2020
Next Scheduled EDR Contact: 02/01/2021
Data Release Frequency: Varies

LOS ANGELES COUNTY:

AOCONCERN: Key Areas of Concerns in Los Angeles County
San Gabriel Valley areas where VOC contamination is at or above the MCL as designated by region 9 EPA office. Date of Government Version: 3/30/2009 Exide Site area is a cleanup plan of lead-impacted soil surrounding the former Exide Facility as designated by the DTSC. Date of Government Version: 7/17/2017

Date of Government Version: 03/30/2009
Date Data Arrived at EDR: 03/31/2009
Date Made Active in Reports: 10/23/2009
Number of Days to Update: 206

Source: N/A
Telephone: N/A
Last EDR Contact: 09/10/2020
Next Scheduled EDR Contact: 12/28/2020
Data Release Frequency: No Update Planned

HMS LOS ANGELES: HMS: Street Number List
Industrial Waste and Underground Storage Tank Sites.

Date of Government Version: 07/06/2020
Date Data Arrived at EDR: 07/10/2020
Date Made Active in Reports: 09/28/2020
Number of Days to Update: 80

Source: Department of Public Works
Telephone: 626-458-3517
Last EDR Contact: 10/01/2020
Next Scheduled EDR Contact: 01/18/2021
Data Release Frequency: Semi-Annually

LF LOS ANGELES: List of Solid Waste Facilities
Solid Waste Facilities in Los Angeles County.

Date of Government Version: 07/13/2020
Date Data Arrived at EDR: 07/13/2020
Date Made Active in Reports: 09/29/2020
Number of Days to Update: 78

Source: La County Department of Public Works
Telephone: 818-458-5185
Last EDR Contact: 10/09/2020
Next Scheduled EDR Contact: 01/25/2021
Data Release Frequency: Varies

LF LOS ANGELES CITY: City of Los Angeles Landfills
Landfills owned and maintained by the City of Los Angeles.

Date of Government Version: 12/31/2019
Date Data Arrived at EDR: 08/17/2020
Date Made Active in Reports: 11/05/2020
Number of Days to Update: 80

Source: Engineering & Construction Division
Telephone: 213-473-7869
Last EDR Contact: 10/07/2020
Next Scheduled EDR Contact: 01/25/2021
Data Release Frequency: Varies

GOVERNMENT RECORDS SEARCHED / DATA CURRENCY TRACKING

LOS ANGELES AST: Active & Inactive AST Inventory
A listing of active & inactive above ground petroleum storage tank site locations, located in the City of Los Angeles.

Date of Government Version: 06/01/2019
Date Data Arrived at EDR: 06/25/2019
Date Made Active in Reports: 08/22/2019
Number of Days to Update: 58

Source: Los Angeles Fire Department
Telephone: 213-978-3800
Last EDR Contact: 09/25/2020
Next Scheduled EDR Contact: 01/04/2021
Data Release Frequency: Varies

LOS ANGELES CO LF METHANE: Methane Producing Landfills
This data was created on April 30, 2012 to represent known disposal sites in Los Angeles County that may produce and emanate methane gas. The shapefile contains disposal sites within Los Angeles County that once accepted degradable refuse material. Information used to create this data was extracted from a landfill survey performed by County Engineers (Major Waste System Map, 1973) as well as historical records from CalRecycle, Regional Water Quality Control Board, and Los Angeles County Department of Public Health

Date of Government Version: 04/30/2012
Date Data Arrived at EDR: 04/17/2019
Date Made Active in Reports: 05/29/2019
Number of Days to Update: 42

Source: Los Angeles County Department of Public Works
Telephone: 626-458-6973
Last EDR Contact: 10/12/2020
Next Scheduled EDR Contact: 01/25/2021
Data Release Frequency: No Update Planned

LOS ANGELES HM: Active & Inactive Hazardous Materials Inventory
A listing of active & inactive hazardous materials facility locations, located in the City of Los Angeles.

Date of Government Version: 06/01/2019
Date Data Arrived at EDR: 06/25/2019
Date Made Active in Reports: 08/22/2019
Number of Days to Update: 58

Source: Los Angeles Fire Department
Telephone: 213-978-3800
Last EDR Contact: 09/25/2020
Next Scheduled EDR Contact: 01/04/2021
Data Release Frequency: Varies

LOS ANGELES UST: Active & Inactive UST Inventory
A listing of active & inactive underground storage tank site locations and underground storage tank historical sites, located in the City of Los Angeles.

Date of Government Version: 06/01/2019
Date Data Arrived at EDR: 06/25/2019
Date Made Active in Reports: 08/22/2019
Number of Days to Update: 58

Source: Los Angeles Fire Department
Telephone: 213-978-3800
Last EDR Contact: 09/25/2020
Next Scheduled EDR Contact: 01/04/2021
Data Release Frequency: Varies

SITE MIT LOS ANGELES: Site Mitigation List
Industrial sites that have had some sort of spill or complaint.

Date of Government Version: 03/25/2020
Date Data Arrived at EDR: 04/14/2020
Date Made Active in Reports: 07/01/2020
Number of Days to Update: 78

Source: Community Health Services
Telephone: 323-890-7806
Last EDR Contact: 10/09/2020
Next Scheduled EDR Contact: 01/25/2021
Data Release Frequency: Annually

UST EL SEGUNDO: City of El Segundo Underground Storage Tank
Underground storage tank sites located in El Segundo city.

Date of Government Version: 01/21/2017
Date Data Arrived at EDR: 04/19/2017
Date Made Active in Reports: 05/10/2017
Number of Days to Update: 21

Source: City of El Segundo Fire Department
Telephone: 310-524-2236
Last EDR Contact: 10/07/2020
Next Scheduled EDR Contact: 01/25/2021
Data Release Frequency: No Update Planned

UST LONG BEACH: City of Long Beach Underground Storage Tank
Underground storage tank sites located in the city of Long Beach.

Date of Government Version: 04/22/2019
Date Data Arrived at EDR: 04/23/2019
Date Made Active in Reports: 06/27/2019
Number of Days to Update: 65

Source: City of Long Beach Fire Department
Telephone: 562-570-2563
Last EDR Contact: 10/13/2020
Next Scheduled EDR Contact: 02/01/2021
Data Release Frequency: Varies

UST TORRANCE: City of Torrance Underground Storage Tank
Underground storage tank sites located in the city of Torrance.

Date of Government Version: 06/27/2019
Date Data Arrived at EDR: 07/30/2019
Date Made Active in Reports: 10/02/2019
Number of Days to Update: 64

Source: City of Torrance Fire Department
Telephone: 310-618-2973
Last EDR Contact: 10/05/2020
Next Scheduled EDR Contact: 02/01/2021
Data Release Frequency: Semi-Annually

MADERA COUNTY:

CUPA MADERA: CUPA Facility List
A listing of sites included in the county's Certified Unified Program Agency database. California's Secretary for Environmental Protection established the unified hazardous materials and hazardous waste regulatory program as required by chapter 6.11 of the California Health and Safety Code. The Unified Program consolidates the administration, permits, inspections, and enforcement activities.

Date of Government Version: 08/10/2020
Date Data Arrived at EDR: 08/12/2020
Date Made Active in Reports: 10/23/2020
Number of Days to Update: 72

Source: Madera County Environmental Health
Telephone: 559-675-7823
Last EDR Contact: 11/11/2020
Next Scheduled EDR Contact: 03/01/2021
Data Release Frequency: Varies

MARIN COUNTY:

UST MARIN: Underground Storage Tank Sites
Currently permitted USTs in Marin County.

Date of Government Version: 09/26/2018
Date Data Arrived at EDR: 10/04/2018
Date Made Active in Reports: 11/02/2018
Number of Days to Update: 29

Source: Public Works Department Waste Management
Telephone: 415-473-6647
Last EDR Contact: 09/23/2020
Next Scheduled EDR Contact: 01/11/2021
Data Release Frequency: Semi-Annually

MERCED COUNTY:

CUPA MERCED: CUPA Facility List
CUPA facility list.

Date of Government Version: 07/28/2020
Date Data Arrived at EDR: 07/30/2020
Date Made Active in Reports: 07/31/2020
Number of Days to Update: 1

Source: Merced County Environmental Health
Telephone: 209-381-1094
Last EDR Contact: 11/11/2020
Next Scheduled EDR Contact: 03/01/2021
Data Release Frequency: Varies

MONO COUNTY:

CUPA MONO: CUPA Facility List
CUPA Facility List

Date of Government Version: 08/20/2020
Date Data Arrived at EDR: 08/24/2020
Date Made Active in Reports: 11/09/2020
Number of Days to Update: 77

Source: Mono County Health Department
Telephone: 760-932-5580
Last EDR Contact: 08/19/2020
Next Scheduled EDR Contact: 12/07/2020
Data Release Frequency: Varies

MONTEREY COUNTY:

CUPA MONTEREY: CUPA Facility Listing
CUPA Program listing from the Environmental Health Division.

Date of Government Version: 07/13/2020
Date Data Arrived at EDR: 07/15/2020
Date Made Active in Reports: 07/31/2020
Number of Days to Update: 16

Source: Monterey County Health Department
Telephone: 831-796-1297
Last EDR Contact: 09/23/2020
Next Scheduled EDR Contact: 01/11/2021
Data Release Frequency: Varies

NAPA COUNTY:

LUST NAPA: Sites With Reported Contamination
A listing of leaking underground storage tank sites located in Napa county.

Date of Government Version: 01/09/2017
Date Data Arrived at EDR: 01/11/2017
Date Made Active in Reports: 03/02/2017
Number of Days to Update: 50

Source: Napa County Department of Environmental Management
Telephone: 707-253-4269
Last EDR Contact: 08/19/2020
Next Scheduled EDR Contact: 12/07/2020
Data Release Frequency: No Update Planned

UST NAPA: Closed and Operating Underground Storage Tank Sites
Underground storage tank sites located in Napa county.

Date of Government Version: 09/05/2019
Date Data Arrived at EDR: 09/09/2019
Date Made Active in Reports: 10/31/2019
Number of Days to Update: 52

Source: Napa County Department of Environmental Management
Telephone: 707-253-4269
Last EDR Contact: 08/19/2020
Next Scheduled EDR Contact: 12/07/2020
Data Release Frequency: No Update Planned

NEVADA COUNTY:

CUPA NEVADA: CUPA Facility List
CUPA facility list.

Date of Government Version: 07/29/2020
Date Data Arrived at EDR: 07/30/2020
Date Made Active in Reports: 10/13/2020
Number of Days to Update: 75

Source: Community Development Agency
Telephone: 530-265-1467
Last EDR Contact: 10/20/2020
Next Scheduled EDR Contact: 02/08/2021
Data Release Frequency: Varies

ORANGE COUNTY:

IND_SITE ORANGE: List of Industrial Site Cleanups
Petroleum and non-petroleum spills.

Date of Government Version: 06/10/2020
Date Data Arrived at EDR: 08/03/2020
Date Made Active in Reports: 10/19/2020
Number of Days to Update: 77

Source: Health Care Agency
Telephone: 714-834-3446
Last EDR Contact: 11/02/2020
Next Scheduled EDR Contact: 02/15/2021
Data Release Frequency: Annually

LUST ORANGE: List of Underground Storage Tank Cleanups
Orange County Underground Storage Tank Cleanups (LUST).

Date of Government Version: 07/02/2020
Date Data Arrived at EDR: 08/05/2020
Date Made Active in Reports: 10/23/2020
Number of Days to Update: 79

Source: Health Care Agency
Telephone: 714-834-3446
Last EDR Contact: 11/02/2020
Next Scheduled EDR Contact: 02/15/2021
Data Release Frequency: Quarterly

UST ORANGE: List of Underground Storage Tank Facilities
Orange County Underground Storage Tank Facilities (UST).

Date of Government Version: 07/01/2020
Date Data Arrived at EDR: 08/03/2020
Date Made Active in Reports: 10/19/2020
Number of Days to Update: 77

Source: Health Care Agency
Telephone: 714-834-3446
Last EDR Contact: 11/03/2020
Next Scheduled EDR Contact: 02/15/2021
Data Release Frequency: Quarterly

PLACER COUNTY:

MS PLACER: Master List of Facilities
List includes aboveground tanks, underground tanks and cleanup sites.

Date of Government Version: 06/08/2020
Date Data Arrived at EDR: 06/10/2020
Date Made Active in Reports: 08/24/2020
Number of Days to Update: 75

Source: Placer County Health and Human Services
Telephone: 530-745-2363
Last EDR Contact: 08/25/2020
Next Scheduled EDR Contact: 12/14/2020
Data Release Frequency: Semi-Annually

PLUMAS COUNTY:

CUPA PLUMAS: CUPA Facility List
Plumas County CUPA Program facilities.

Date of Government Version: 03/31/2019
Date Data Arrived at EDR: 04/23/2019
Date Made Active in Reports: 06/26/2019
Number of Days to Update: 64

Source: Plumas County Environmental Health
Telephone: 530-283-6355
Last EDR Contact: 10/13/2020
Next Scheduled EDR Contact: 02/01/2021
Data Release Frequency: Varies

RIVERSIDE COUNTY:

LUST RIVERSIDE: Listing of Underground Tank Cleanup Sites
Riverside County Underground Storage Tank Cleanup Sites (LUST).

Date of Government Version: 10/06/2020
Date Data Arrived at EDR: 10/07/2020
Date Made Active in Reports: 11/03/2020
Number of Days to Update: 27

Source: Department of Environmental Health
Telephone: 951-358-5055
Last EDR Contact: 09/15/2020
Next Scheduled EDR Contact: 12/28/2020
Data Release Frequency: Quarterly

UST RIVERSIDE: Underground Storage Tank Tank List
Underground storage tank sites located in Riverside county.

Date of Government Version: 10/06/2020
Date Data Arrived at EDR: 10/07/2020
Date Made Active in Reports: 11/03/2020
Number of Days to Update: 27
Source: Department of Environmental Health
Telephone: 951-358-5055
Last EDR Contact: 09/10/2020
Next Scheduled EDR Contact: 12/28/2020
Data Release Frequency: Quarterly

SACRAMENTO COUNTY:

CS SACRAMENTO: Toxic Site Clean-Up List
List of sites where unauthorized releases of potentially hazardous materials have occurred.

Date of Government Version: 02/18/2020
Date Data Arrived at EDR: 03/31/2020
Date Made Active in Reports: 06/15/2020
Number of Days to Update: 76
Source: Sacramento County Environmental Management
Telephone: 916-875-8406
Last EDR Contact: 10/02/2020
Next Scheduled EDR Contact: 01/11/2021
Data Release Frequency: Quarterly

ML SACRAMENTO: Master Hazardous Materials Facility List
Any business that has hazardous materials on site - hazardous material storage sites, underground storage tanks, waste generators.

Date of Government Version: 02/24/2020
Date Data Arrived at EDR: 03/31/2020
Date Made Active in Reports: 06/17/2020
Number of Days to Update: 78
Source: Sacramento County Environmental Management
Telephone: 916-875-8406
Last EDR Contact: 10/02/2020
Next Scheduled EDR Contact: 01/11/2021
Data Release Frequency: Quarterly

SAN BENITO COUNTY:

CUPA SAN BENITO: CUPA Facility List
Cupa facility list

Date of Government Version: 08/04/2020
Date Data Arrived at EDR: 08/05/2020
Date Made Active in Reports: 10/22/2020
Number of Days to Update: 78
Source: San Benito County Environmental Health
Telephone: N/A
Last EDR Contact: 10/28/2020
Next Scheduled EDR Contact: 02/15/2021
Data Release Frequency: Varies

SAN BERNARDINO COUNTY:

PERMITS SAN BERNARDINO: Hazardous Material Permits
This listing includes underground storage tanks, medical waste handlers/generators, hazardous materials handlers, hazardous waste generators, and waste oil generators/handlers.

Date of Government Version: 08/04/2020
Date Data Arrived at EDR: 08/05/2020
Date Made Active in Reports: 10/26/2020
Number of Days to Update: 82
Source: San Bernardino County Fire Department Hazardous Materials Division
Telephone: 909-387-3041
Last EDR Contact: 10/28/2020
Next Scheduled EDR Contact: 02/15/2021
Data Release Frequency: Quarterly

SAN DIEGO COUNTY:

HMMD SAN DIEGO: Hazardous Materials Management Division Database

The database includes: HE58 - This report contains the business name, site address, business phone number, establishment 'H' permit number, type of permit, and the business status. HE17 - In addition to providing the same information provided in the HE58 listing, HE17 provides inspection dates, violations received by the establishment, hazardous waste generated, the quantity, method of storage, treatment/disposal of waste and the hauler, and information on underground storage tanks. Unauthorized Release List - Includes a summary of environmental contamination cases in San Diego County (underground tank cases, non-tank cases, groundwater contamination, and soil contamination are included.)

Date of Government Version: 06/01/2020
Date Data Arrived at EDR: 06/02/2020
Date Made Active in Reports: 08/14/2020
Number of Days to Update: 73

Source: Hazardous Materials Management Division
Telephone: 619-338-2268
Last EDR Contact: 08/31/2020
Next Scheduled EDR Contact: 12/14/2020
Data Release Frequency: Quarterly

LF SAN DIEGO: Solid Waste Facilities

San Diego County Solid Waste Facilities.

Date of Government Version: 04/18/2018
Date Data Arrived at EDR: 04/24/2018
Date Made Active in Reports: 06/19/2018
Number of Days to Update: 56

Source: Department of Health Services
Telephone: 619-338-2209
Last EDR Contact: 11/05/2020
Next Scheduled EDR Contact: 02/01/2021
Data Release Frequency: Varies

SAN DIEGO CO LOP: Local Oversight Program Listing

A listing of all LOP release sites that are or were under the County of San Diego's jurisdiction. Included are closed or transferred cases, open cases, and cases that did not have a case type indicated. The cases without a case type are mostly complaints; however, some of them could be LOP cases.

Date of Government Version: 07/14/2020
Date Data Arrived at EDR: 07/16/2020
Date Made Active in Reports: 09/29/2020
Number of Days to Update: 75

Source: Department of Environmental Health
Telephone: 858-505-6874
Last EDR Contact: 10/13/2020
Next Scheduled EDR Contact: 02/01/2021
Data Release Frequency: Varies

SAN DIEGO CO SAM: Environmental Case Listing

The listing contains all underground tank release cases and projects pertaining to properties contaminated with hazardous substances that are actively under review by the Site Assessment and Mitigation Program.

Date of Government Version: 03/23/2010
Date Data Arrived at EDR: 06/15/2010
Date Made Active in Reports: 07/09/2010
Number of Days to Update: 24

Source: San Diego County Department of Environmental Health
Telephone: 619-338-2371
Last EDR Contact: 08/25/2020
Next Scheduled EDR Contact: 12/14/2020
Data Release Frequency: No Update Planned

SAN FRANCISCO COUNTY:

CUPA SAN FRANCISCO CO: CUPA Facility Listing

Cupa facilities

Date of Government Version: 08/03/2020
Date Data Arrived at EDR: 08/05/2020
Date Made Active in Reports: 10/22/2020
Number of Days to Update: 78

Source: San Francisco County Department of Environmental Health
Telephone: 415-252-3896
Last EDR Contact: 10/28/2020
Next Scheduled EDR Contact: 02/15/2021
Data Release Frequency: Varies

LUST SAN FRANCISCO: Local Oversite Facilities

A listing of leaking underground storage tank sites located in San Francisco county.

Date of Government Version: 09/19/2008
Date Data Arrived at EDR: 09/19/2008
Date Made Active in Reports: 09/29/2008
Number of Days to Update: 10

Source: Department Of Public Health San Francisco County
Telephone: 415-252-3920
Last EDR Contact: 10/28/2020
Next Scheduled EDR Contact: 02/15/2021
Data Release Frequency: No Update Planned

UST SAN FRANCISCO: Underground Storage Tank Information
Underground storage tank sites located in San Francisco county.

Date of Government Version: 08/03/2020
Date Data Arrived at EDR: 08/05/2020
Date Made Active in Reports: 10/26/2020
Number of Days to Update: 82

Source: Department of Public Health
Telephone: 415-252-3920
Last EDR Contact: 10/28/2020
Next Scheduled EDR Contact: 02/15/2021
Data Release Frequency: Quarterly

SAN JOAQUIN COUNTY:

UST SAN JOAQUIN: San Joaquin Co. UST
A listing of underground storage tank locations in San Joaquin county.

Date of Government Version: 06/22/2018
Date Data Arrived at EDR: 06/26/2018
Date Made Active in Reports: 07/11/2018
Number of Days to Update: 15

Source: Environmental Health Department
Telephone: N/A
Last EDR Contact: 09/10/2020
Next Scheduled EDR Contact: 12/28/2020
Data Release Frequency: Semi-Annually

SAN LUIS OBISPO COUNTY:

CUPA SAN LUIS OBISPO: CUPA Facility List
Cupa Facility List.

Date of Government Version: 07/27/2020
Date Data Arrived at EDR: 08/12/2020
Date Made Active in Reports: 10/26/2020
Number of Days to Update: 75

Source: San Luis Obispo County Public Health Department
Telephone: 805-781-5596
Last EDR Contact: 11/11/2020
Next Scheduled EDR Contact: 03/01/2021
Data Release Frequency: Varies

SAN MATEO COUNTY:

BI SAN MATEO: Business Inventory
List includes Hazardous Materials Business Plan, hazardous waste generators, and underground storage tanks.

Date of Government Version: 02/20/2020
Date Data Arrived at EDR: 02/20/2020
Date Made Active in Reports: 04/24/2020
Number of Days to Update: 64

Source: San Mateo County Environmental Health Services Division
Telephone: 650-363-1921
Last EDR Contact: 09/11/2020
Next Scheduled EDR Contact: 12/21/2020
Data Release Frequency: Annually

LUST SAN MATEO: Fuel Leak List
A listing of leaking underground storage tank sites located in San Mateo county.

Date of Government Version: 03/29/2019
Date Data Arrived at EDR: 03/29/2019
Date Made Active in Reports: 05/29/2019
Number of Days to Update: 61

Source: San Mateo County Environmental Health Services Division
Telephone: 650-363-1921
Last EDR Contact: 09/01/2020
Next Scheduled EDR Contact: 12/21/2020
Data Release Frequency: Semi-Annually

SANTA BARBARA COUNTY:

CUPA SANTA BARBARA: CUPA Facility Listing
CUPA Program Listing from the Environmental Health Services division.

Date of Government Version: 09/08/2011
Date Data Arrived at EDR: 09/09/2011
Date Made Active in Reports: 10/07/2011
Number of Days to Update: 28

Source: Santa Barbara County Public Health Department
Telephone: 805-686-8167
Last EDR Contact: 11/11/2020
Next Scheduled EDR Contact: 03/01/2021
Data Release Frequency: No Update Planned

SANTA CLARA COUNTY:

CUPA SANTA CLARA: Cupa Facility List
Cupa facility list

Date of Government Version: 08/20/2020
Date Data Arrived at EDR: 08/20/2020
Date Made Active in Reports: 11/09/2020
Number of Days to Update: 81

Source: Department of Environmental Health
Telephone: 408-918-1973
Last EDR Contact: 11/11/2020
Next Scheduled EDR Contact: 03/01/2021
Data Release Frequency: Varies

HIST LUST SANTA CLARA: HIST LUST - Fuel Leak Site Activity Report
A listing of open and closed leaking underground storage tanks. This listing is no longer updated by the county. Leaking underground storage tanks are now handled by the Department of Environmental Health.

Date of Government Version: 03/29/2005
Date Data Arrived at EDR: 03/30/2005
Date Made Active in Reports: 04/21/2005
Number of Days to Update: 22

Source: Santa Clara Valley Water District
Telephone: 408-265-2600
Last EDR Contact: 03/23/2009
Next Scheduled EDR Contact: 06/22/2009
Data Release Frequency: No Update Planned

LUST SANTA CLARA: LOP Listing
A listing of leaking underground storage tanks located in Santa Clara county.

Date of Government Version: 03/03/2014
Date Data Arrived at EDR: 03/05/2014
Date Made Active in Reports: 03/18/2014
Number of Days to Update: 13

Source: Department of Environmental Health
Telephone: 408-918-3417
Last EDR Contact: 08/19/2020
Next Scheduled EDR Contact: 12/07/2020
Data Release Frequency: No Update Planned

SAN JOSE HAZMAT: Hazardous Material Facilities
Hazardous material facilities, including underground storage tank sites.

Date of Government Version: 07/30/2020
Date Data Arrived at EDR: 07/31/2020
Date Made Active in Reports: 10/16/2020
Number of Days to Update: 77

Source: City of San Jose Fire Department
Telephone: 408-535-7694
Last EDR Contact: 10/28/2020
Next Scheduled EDR Contact: 02/15/2021
Data Release Frequency: Annually

SANTA CRUZ COUNTY:

CUPA SANTA CRUZ: CUPA Facility List
CUPA facility listing.

Date of Government Version: 01/21/2017
Date Data Arrived at EDR: 02/22/2017
Date Made Active in Reports: 05/23/2017
Number of Days to Update: 90

Source: Santa Cruz County Environmental Health
Telephone: 831-464-2761
Last EDR Contact: 11/11/2020
Next Scheduled EDR Contact: 03/01/2021
Data Release Frequency: Varies

SHASTA COUNTY:

CUPA SHASTA: CUPA Facility List
Cupa Facility List.

Date of Government Version: 06/15/2017
Date Data Arrived at EDR: 06/19/2017
Date Made Active in Reports: 08/09/2017
Number of Days to Update: 51

Source: Shasta County Department of Resource Management
Telephone: 530-225-5789
Last EDR Contact: 11/11/2020
Next Scheduled EDR Contact: 03/01/2021
Data Release Frequency: Varies

SOLANO COUNTY:

LUST SOLANO: Leaking Underground Storage Tanks
A listing of leaking underground storage tank sites located in Solano county.

Date of Government Version: 06/04/2019
Date Data Arrived at EDR: 06/06/2019
Date Made Active in Reports: 08/13/2019
Number of Days to Update: 68

Source: Solano County Department of Environmental Management
Telephone: 707-784-6770
Last EDR Contact: 08/25/2020
Next Scheduled EDR Contact: 12/14/2020
Data Release Frequency: Quarterly

UST SOLANO: Underground Storage Tanks
Underground storage tank sites located in Solano county.

Date of Government Version: 08/25/2020
Date Data Arrived at EDR: 08/26/2020
Date Made Active in Reports: 09/16/2020
Number of Days to Update: 21

Source: Solano County Department of Environmental Management
Telephone: 707-784-6770
Last EDR Contact: 08/25/2020
Next Scheduled EDR Contact: 12/14/2020
Data Release Frequency: Quarterly

SONOMA COUNTY:

CUPA SONOMA: Cupa Facility List
Cupa Facility list

Date of Government Version: 07/07/2020
Date Data Arrived at EDR: 07/08/2020
Date Made Active in Reports: 09/25/2020
Number of Days to Update: 79

Source: County of Sonoma Fire & Emergency Services Department
Telephone: 707-565-1174
Last EDR Contact: 09/16/2020
Next Scheduled EDR Contact: 01/04/2021
Data Release Frequency: Varies

LUST SONOMA: Leaking Underground Storage Tank Sites
A listing of leaking underground storage tank sites located in Sonoma county.

Date of Government Version: 07/01/2020
Date Data Arrived at EDR: 07/02/2020
Date Made Active in Reports: 09/17/2020
Number of Days to Update: 77

Source: Department of Health Services
Telephone: 707-565-6565
Last EDR Contact: 09/16/2020
Next Scheduled EDR Contact: 01/04/2021
Data Release Frequency: Quarterly

STANISLAUS COUNTY:

CUPA STANISLAUS: CUPA Facility List
Cupa facility list

Date of Government Version: 02/04/2020
Date Data Arrived at EDR: 02/05/2020
Date Made Active in Reports: 04/15/2020
Number of Days to Update: 70

Source: Stanislaus County Department of Ennvironmental Protection
Telephone: 209-525-6751
Last EDR Contact: 10/02/2020
Next Scheduled EDR Contact: 01/25/2021
Data Release Frequency: Varies

SUTTER COUNTY:

UST SUTTER: Underground Storage Tanks
Underground storage tank sites located in Sutter county.

Date of Government Version: 05/26/2020
Date Data Arrived at EDR: 05/28/2020
Date Made Active in Reports: 08/13/2020
Number of Days to Update: 77

Source: Sutter County Environmental Health Services
Telephone: 530-822-7500
Last EDR Contact: 08/25/2020
Next Scheduled EDR Contact: 12/14/2020
Data Release Frequency: Semi-Annually

TEHAMA COUNTY:

CUPA TEHAMA: CUPA Facility List
Cupa facilities

Date of Government Version: 08/11/2020
Date Data Arrived at EDR: 08/12/2020
Date Made Active in Reports: 10/26/2020
Number of Days to Update: 75

Source: Tehama County Department of Environmental Health
Telephone: 530-527-8020
Last EDR Contact: 11/11/2020
Next Scheduled EDR Contact: 02/15/2021
Data Release Frequency: Varies

TRINITY COUNTY:

CUPA TRINITY: CUPA Facility List
Cupa facility list

Date of Government Version: 07/14/2020
Date Data Arrived at EDR: 07/16/2020
Date Made Active in Reports: 09/29/2020
Number of Days to Update: 75

Source: Department of Toxic Substances Control
Telephone: 760-352-0381
Last EDR Contact: 10/13/2020
Next Scheduled EDR Contact: 02/01/2021
Data Release Frequency: Varies

TULARE COUNTY:

CUPA TULARE: CUPA Facility List
Cupa program facilities

Date of Government Version: 08/06/2020
Date Data Arrived at EDR: 08/06/2020
Date Made Active in Reports: 10/26/2020
Number of Days to Update: 81

Source: Tulare County Environmental Health Services Division
Telephone: 559-624-7400
Last EDR Contact: 10/28/2020
Next Scheduled EDR Contact: 02/15/2021
Data Release Frequency: Varies

TUOLUMNE COUNTY:

CUPA TUOLUMNE: CUPA Facility List
Cupa facility list

Date of Government Version: 04/23/2018
Date Data Arrived at EDR: 04/25/2018
Date Made Active in Reports: 06/25/2018
Number of Days to Update: 61

Source: Divison of Environmental Health
Telephone: 209-533-5633
Last EDR Contact: 10/13/2020
Next Scheduled EDR Contact: 02/01/2021
Data Release Frequency: Varies

VENTURA COUNTY:

BWT VENTURA: Business Plan, Hazardous Waste Producers, and Operating Underground Tanks
The BWT list indicates by site address whether the Environmental Health Division has Business Plan (B), Waste Producer (W), and/or Underground Tank (T) information.

Date of Government Version: 07/10/2020
Date Data Arrived at EDR: 07/22/2020
Date Made Active in Reports: 10/08/2020
Number of Days to Update: 78
Source: Ventura County Environmental Health Division
Telephone: 805-654-2813
Last EDR Contact: 10/19/2020
Next Scheduled EDR Contact: 02/01/2021
Data Release Frequency: Quarterly

LF VENTURA: Inventory of Illegal Abandoned and Inactive Sites
Ventura County Inventory of Closed, Illegal Abandoned, and Inactive Sites.

Date of Government Version: 12/01/2011
Date Data Arrived at EDR: 12/01/2011
Date Made Active in Reports: 01/19/2012
Number of Days to Update: 49
Source: Environmental Health Division
Telephone: 805-654-2813
Last EDR Contact: 09/23/2020
Next Scheduled EDR Contact: 01/11/2021
Data Release Frequency: No Update Planned

LUST VENTURA: Listing of Underground Tank Cleanup Sites
Ventura County Underground Storage Tank Cleanup Sites (LUST).

Date of Government Version: 05/29/2008
Date Data Arrived at EDR: 06/24/2008
Date Made Active in Reports: 07/31/2008
Number of Days to Update: 37
Source: Environmental Health Division
Telephone: 805-654-2813
Last EDR Contact: 11/05/2020
Next Scheduled EDR Contact: 02/22/2021
Data Release Frequency: No Update Planned

MED WASTE VENTURA: Medical Waste Program List
To protect public health and safety and the environment from potential exposure to disease causing agents, the Environmental Health Division Medical Waste Program regulates the generation, handling, storage, treatment and disposal of medical waste throughout the County.

Date of Government Version: 07/10/2020
Date Data Arrived at EDR: 07/22/2020
Date Made Active in Reports: 10/07/2020
Number of Days to Update: 77
Source: Ventura County Resource Management Agency
Telephone: 805-654-2813
Last EDR Contact: 10/19/2020
Next Scheduled EDR Contact: 02/01/2021
Data Release Frequency: Quarterly

UST VENTURA: Underground Tank Closed Sites List
Ventura County Operating Underground Storage Tank Sites (UST)/Underground Tank Closed Sites List.

Date of Government Version: 05/26/2020
Date Data Arrived at EDR: 06/09/2020
Date Made Active in Reports: 08/20/2020
Number of Days to Update: 72
Source: Environmental Health Division
Telephone: 805-654-2813
Last EDR Contact: 09/08/2020
Next Scheduled EDR Contact: 12/21/2020
Data Release Frequency: Quarterly

YOLO COUNTY:

UST YOLO: Underground Storage Tank Comprehensive Facility Report
Underground storage tank sites located in Yolo county.

Date of Government Version: 06/23/2020
Date Data Arrived at EDR: 06/29/2020
Date Made Active in Reports: 09/15/2020
Number of Days to Update: 78
Source: Yolo County Department of Health
Telephone: 530-666-8646
Last EDR Contact: 10/07/2020
Next Scheduled EDR Contact: 01/11/2021
Data Release Frequency: Annually

YUBA COUNTY:

CUPA YUBA: CUPA Facility List
CUPA facility listing for Yuba County.

Date of Government Version: 08/06/2020
Date Data Arrived at EDR: 08/07/2020
Date Made Active in Reports: 10/26/2020
Number of Days to Update: 80

Source: Yuba County Environmental Health Department
Telephone: 530-749-7523
Last EDR Contact: 11/03/2020
Next Scheduled EDR Contact: 02/08/2021
Data Release Frequency: Varies

OTHER DATABASE(S)

Depending on the geographic area covered by this report, the data provided in these specialty databases may or may not be complete. For example, the existence of wetlands information data in a specific report does not mean that all wetlands in the area covered by the report are included. Moreover, the absence of any reported wetlands information does not necessarily mean that wetlands do not exist in the area covered by the report.

CT MANIFEST: Hazardous Waste Manifest Data
Facility and manifest data. Manifest is a document that lists and tracks hazardous waste from the generator through transporters to a tsd facility.

Date of Government Version: 08/10/2020
Date Data Arrived at EDR: 10/20/2020
Date Made Active in Reports: 11/02/2020
Number of Days to Update: 13

Source: Department of Energy & Environmental Protection
Telephone: 860-424-3375
Last EDR Contact: 11/09/2020
Next Scheduled EDR Contact: 02/22/2021
Data Release Frequency: No Update Planned

NJ MANIFEST: Manifest Information
Hazardous waste manifest information.

Date of Government Version: 12/31/2018
Date Data Arrived at EDR: 04/10/2019
Date Made Active in Reports: 05/16/2019
Number of Days to Update: 36

Source: Department of Environmental Protection
Telephone: N/A
Last EDR Contact: 10/09/2020
Next Scheduled EDR Contact: 01/18/2021
Data Release Frequency: Annually

NY MANIFEST: Facility and Manifest Data
Manifest is a document that lists and tracks hazardous waste from the generator through transporters to a TSD facility.

Date of Government Version: 01/01/2019
Date Data Arrived at EDR: 04/29/2020
Date Made Active in Reports: 07/10/2020
Number of Days to Update: 72

Source: Department of Environmental Conservation
Telephone: 518-402-8651
Last EDR Contact: 10/30/2020
Next Scheduled EDR Contact: 02/08/2021
Data Release Frequency: Quarterly

PA MANIFEST: Manifest Information
Hazardous waste manifest information.

Date of Government Version: 06/30/2018
Date Data Arrived at EDR: 07/19/2019
Date Made Active in Reports: 09/10/2019
Number of Days to Update: 53

Source: Department of Environmental Protection
Telephone: 717-783-8990
Last EDR Contact: 10/07/2020
Next Scheduled EDR Contact: 01/25/2021
Data Release Frequency: Annually

RI MANIFEST: Manifest information
Hazardous waste manifest information

Date of Government Version: 12/31/2018
Date Data Arrived at EDR: 10/02/2019
Date Made Active in Reports: 12/10/2019
Number of Days to Update: 69

Source: Department of Environmental Management
Telephone: 401-222-2797
Last EDR Contact: 11/11/2020
Next Scheduled EDR Contact: 03/01/2021
Data Release Frequency: Annually

WI MANIFEST: Manifest Information
Hazardous waste manifest information.

Date of Government Version: 05/31/2018
Date Data Arrived at EDR: 06/19/2019
Date Made Active in Reports: 09/03/2019
Number of Days to Update: 76

Source: Department of Natural Resources
Telephone: N/A
Last EDR Contact: 09/02/2020
Next Scheduled EDR Contact: 12/21/2020
Data Release Frequency: Annually

Oil/Gas Pipelines
Source: Endeavor Business Media
Petroleum Bundle (Crude Oil, Refined Products, Petrochemicals, Gas Liquids (LPG/NGL), and Specialty Gases (Miscellaneous)) N = Natural Gas Bundle (Natural Gas, Gas Liquids (LPG/NGL), and Specialty Gases (Miscellaneous)). This map includes information copyrighted by Endeavor Business Media. This information is provided on a best effort basis and Endeavor Business Media does not guarantee its accuracy nor warrant its fitness for any particular purpose. Such information has been reprinted with the permission of Endeavor Business Media.

Electric Power Transmission Line Data
Source: Endeavor Business Media
This map includes information copyrighted by Endeavor Business Media. This information is provided on a best effort basis and Endeavor Business Media does not guarantee its accuracy nor warrant its fitness for any particular purpose. Such information has been reprinted with the permission of Endeavor Business Media.

Sensitive Receptors: There are individuals deemed sensitive receptors due to their fragile immune systems and special sensitivity to environmental discharges. These sensitive receptors typically include the elderly, the sick, and children. While the location of all sensitive receptors cannot be determined, EDR indicates those buildings and facilities - schools, daycares, hospitals, medical centers, and nursing homes - where individuals who are sensitive receptors are likely to be located.

AHA Hospitals:
Source: American Hospital Association, Inc.
Telephone: 312-280-5991
The database includes a listing of hospitals based on the American Hospital Association's annual survey of hospitals.

Medical Centers: Provider of Services Listing
Source: Centers for Medicare & Medicaid Services
Telephone: 410-786-3000
A listing of hospitals with Medicare provider number, produced by Centers of Medicare & Medicaid Services, a federal agency within the U.S. Department of Health and Human Services.

Nursing Homes
Source: National Institutes of Health
Telephone: 301-594-6248
Information on Medicare and Medicaid certified nursing homes in the United States.

Public Schools
Source: National Center for Education Statistics
Telephone: 202-502-7300
The National Center for Education Statistics' primary database on elementary and secondary public education in the United States. It is a comprehensive, annual, national statistical database of all public elementary and secondary schools and school districts, which contains data that are comparable across all states.

Private Schools
Source: National Center for Education Statistics
Telephone: 202-502-7300
The National Center for Education Statistics' primary database on private school locations in the United States.

Daycare Centers: Licensed Facilities
Source: Department of Social Services
Telephone: 916-657-4041

Flood Zone Data: This data was obtained from the Federal Emergency Management Agency (FEMA). It depicts 100-year and 500-year flood zones as defined by FEMA. It includes the National Flood Hazard Layer (NFHL) which incorporates Flood Insurance Rate Map (FIRM) data and Q3 data from FEMA in areas not covered by NFHL.
Source: FEMA
Telephone: 877-336-2627
Date of Government Version: 2003, 2015

GOVERNMENT RECORDS SEARCHED / DATA CURRENCY TRACKING

NWI: National Wetlands Inventory. This data, available in select counties across the country, was obtained by EDR in 2002, 2005 and 2010 from the U.S. Fish and Wildlife Service.

State Wetlands Data: Wetland Inventory
Source: Department of Fish and Wildlife
Telephone: 916-445-0411

Current USGS 7.5 Minute Topographic Map
Source: U.S. Geological Survey

STREET AND ADDRESS INFORMATION

© 2015 TomTom North America, Inc. All rights reserved. This material is proprietary and the subject of copyright protection and other intellectual property rights owned by or licensed to Tele Atlas North America, Inc. The use of this material is subject to the terms of a license agreement. You will be held liable for any unauthorized copying or disclosure of this material.

GEOCHECK ®- PHYSICAL SETTING SOURCE ADDENDUM

TARGET PROPERTY ADDRESS

RANCHO HARVEST
1441 SOUTH BLOSSER ROAD
SANTA MARIA, CA 93458

TARGET PROPERTY COORDINATES

Latitude (North):	34.935736 - 34° 56' 8.65''
Longitude (West):	120.454393 - 120° 27' 15.81''
Universal Tranverse Mercator:	Zone 10
UTM X (Meters):	732504.2
UTM Y (Meters):	3868678.0
Elevation:	203 ft. above sea level

USGS TOPOGRAPHIC MAP

Target Property Map:	5603138 SANTA MARIA, CA
Version Date:	2012

EDR's GeoCheck Physical Setting Source Addendum is provided to assist the environmental professional in forming an opinion about the impact of potential contaminant migration.

Assessment of the impact of contaminant migration generally has two principle investigative components:

1. Groundwater flow direction, and
2. Groundwater flow velocity.

Groundwater flow direction may be impacted by surface topography, hydrology, hydrogeology, characteristics of the soil, and nearby wells. Groundwater flow velocity is generally impacted by the nature of the geologic strata.

GEOCHECK® - PHYSICAL SETTING SOURCE SUMMARY

GROUNDWATER FLOW DIRECTION INFORMATION

Groundwater flow direction for a particular site is best determined by a qualified environmental professional using site-specific well data. If such data is not reasonably ascertainable, it may be necessary to rely on other sources of information, such as surface topographic information, hydrologic information, hydrogeologic data collected on nearby properties, and regional groundwater flow information (from deep aquifers).


TOPOGRAPHIC INFORMATION

Surface topography may be indicative of the direction of surficial groundwater flow. This information can be used to assist the environmental professional in forming an opinion about the impact of nearby contaminated properties or, should contamination exist on the target property, what downgradient sites might be impacted.

TARGET PROPERTY TOPOGRAPHY

General Topographic Gradient: General WSW

SURROUNDING TOPOGRAPHY: ELEVATION PROFILES

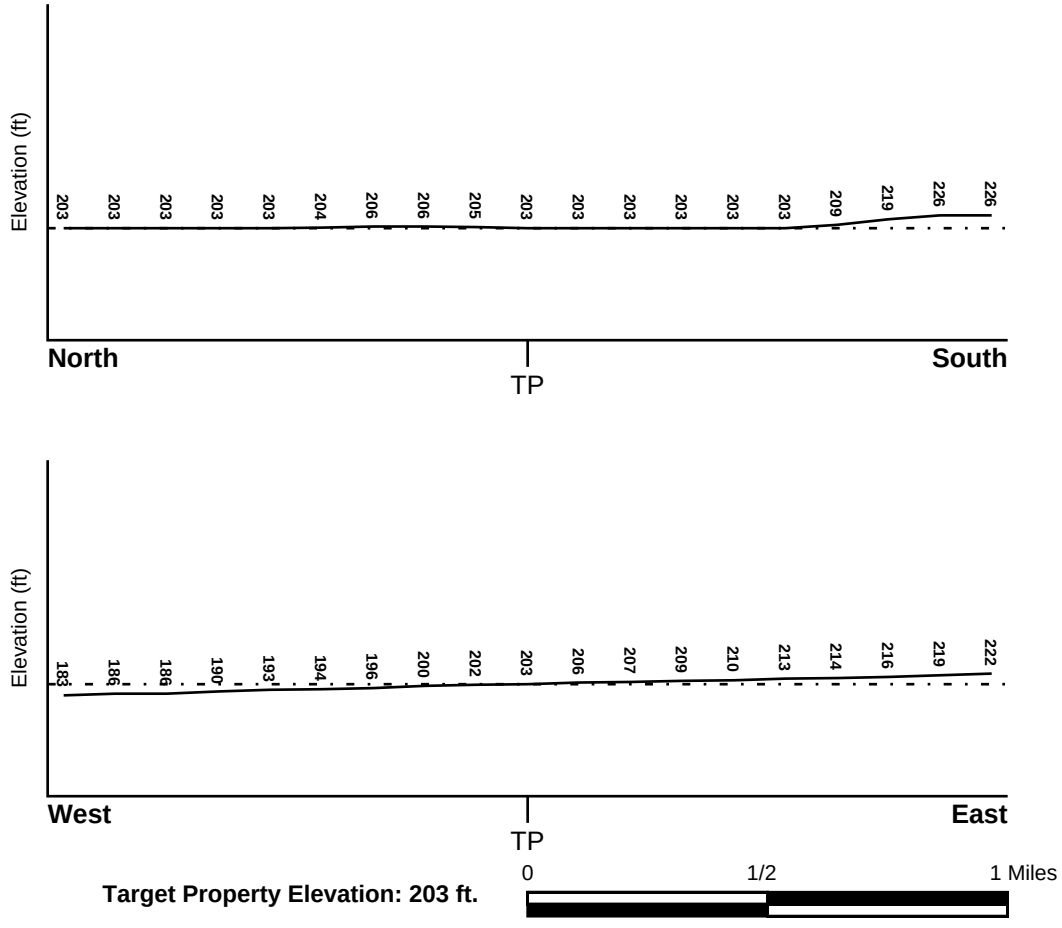

Source: Topography has been determined from the USGS 7.5' Digital Elevation Model and should be evaluated on a relative (not an absolute) basis. Relative elevation information between sites of close proximity should be field verified.

GEOCHECK® - PHYSICAL SETTING SOURCE SUMMARY

HYDROLOGIC INFORMATION

Surface water can act as a hydrologic barrier to groundwater flow. Such hydrologic information can be used to assist the environmental professional in forming an opinion about the impact of nearby contaminated properties or, should contamination exist on the target property, what downgradient sites might be impacted.

Refer to the Physical Setting Source Map following this summary for hydrologic information (major waterways and bodies of water).

FEMA FLOOD ZONE

Flood Plain Panel at Target Property	FEMA Source Type
06083C0187F	FEMA FIRM Flood data

Additional Panels in search area:	FEMA Source Type
06079C1905F	FEMA FIRM Flood data
06079C1910F	FEMA FIRM Flood data
06083C0186F	FEMA FIRM Flood data
06083C0195F	FEMA FIRM Flood data

NATIONAL WETLAND INVENTORY

NWI Quad at Target Property	NWI Electronic Data Coverage
SANTA MARIA	YES - refer to the Overview Map and Detail Map

HYDROGEOLOGIC INFORMATION

Hydrogeologic information obtained by installation of wells on a specific site can often be an indicator of groundwater flow direction in the immediate area. Such hydrogeologic information can be used to assist the environmental professional in forming an opinion about the impact of nearby contaminated properties or, should contamination exist on the target property, what downgradient sites might be impacted.

Site-Specific Hydrogeological Data*:

Search Radius:	1.25 miles
Status:	Not found

AQUIFLOW®

Search Radius: 1.000 Mile.

EDR has developed the AQUIFLOW Information System to provide data on the general direction of groundwater flow at specific points. EDR has reviewed reports submitted by environmental professionals to regulatory authorities at select sites and has extracted the date of the report, groundwater flow direction as determined hydrogeologically, and the depth to water table.

MAP ID	LOCATION FROM TP	GENERAL DIRECTION GROUNDWATER FLOW
Not Reported		

* ©1996 Site−specific hydrogeological data gathered by CERCLIS Alerts, Inc., Bainbridge Island, WA. All rights reserved. All of the information and opinions presented are those of the cited EPA report(s), which were completed under a Comprehensive Environmental Response Compensation and Liability Information System (CERCLIS) investigation.

GEOCHECK® - PHYSICAL SETTING SOURCE SUMMARY

GROUNDWATER FLOW VELOCITY INFORMATION

Groundwater flow velocity information for a particular site is best determined by a qualified environmental professional using site specific geologic and soil strata data. If such data are not reasonably ascertainable, it may be necessary to rely on other sources of information, including geologic age identification, rock stratigraphic unit and soil characteristics data collected on nearby properties and regional soil information. In general, contaminant plumes move more quickly through sandy-gravelly types of soils than silty-clayey types of soils.

GEOLOGIC INFORMATION IN GENERAL AREA OF TARGET PROPERTY

Geologic information can be used by the environmental professional in forming an opinion about the relative speed at which contaminant migration may be occurring.

ROCK STRATIGRAPHIC UNIT


Era:	Cenozoic
System:	Quaternary
Series:	Quaternary
Code:	Q *(decoded above as Era, System & Series)*

GEOLOGIC AGE IDENTIFICATION

Category: Stratifed Sequence

Geologic Age and Rock Stratigraphic Unit Source: P.G. Schruben, R.E. Arndt and W.J. Bawiec, Geology of the Conterminous U.S. at 1:2,500,000 Scale - a digital representation of the 1974 P.B. King and H.M. Beikman Map, USGS Digital Data Series DDS - 11 (1994).

SSURGO SOIL MAP - 6264132.2s

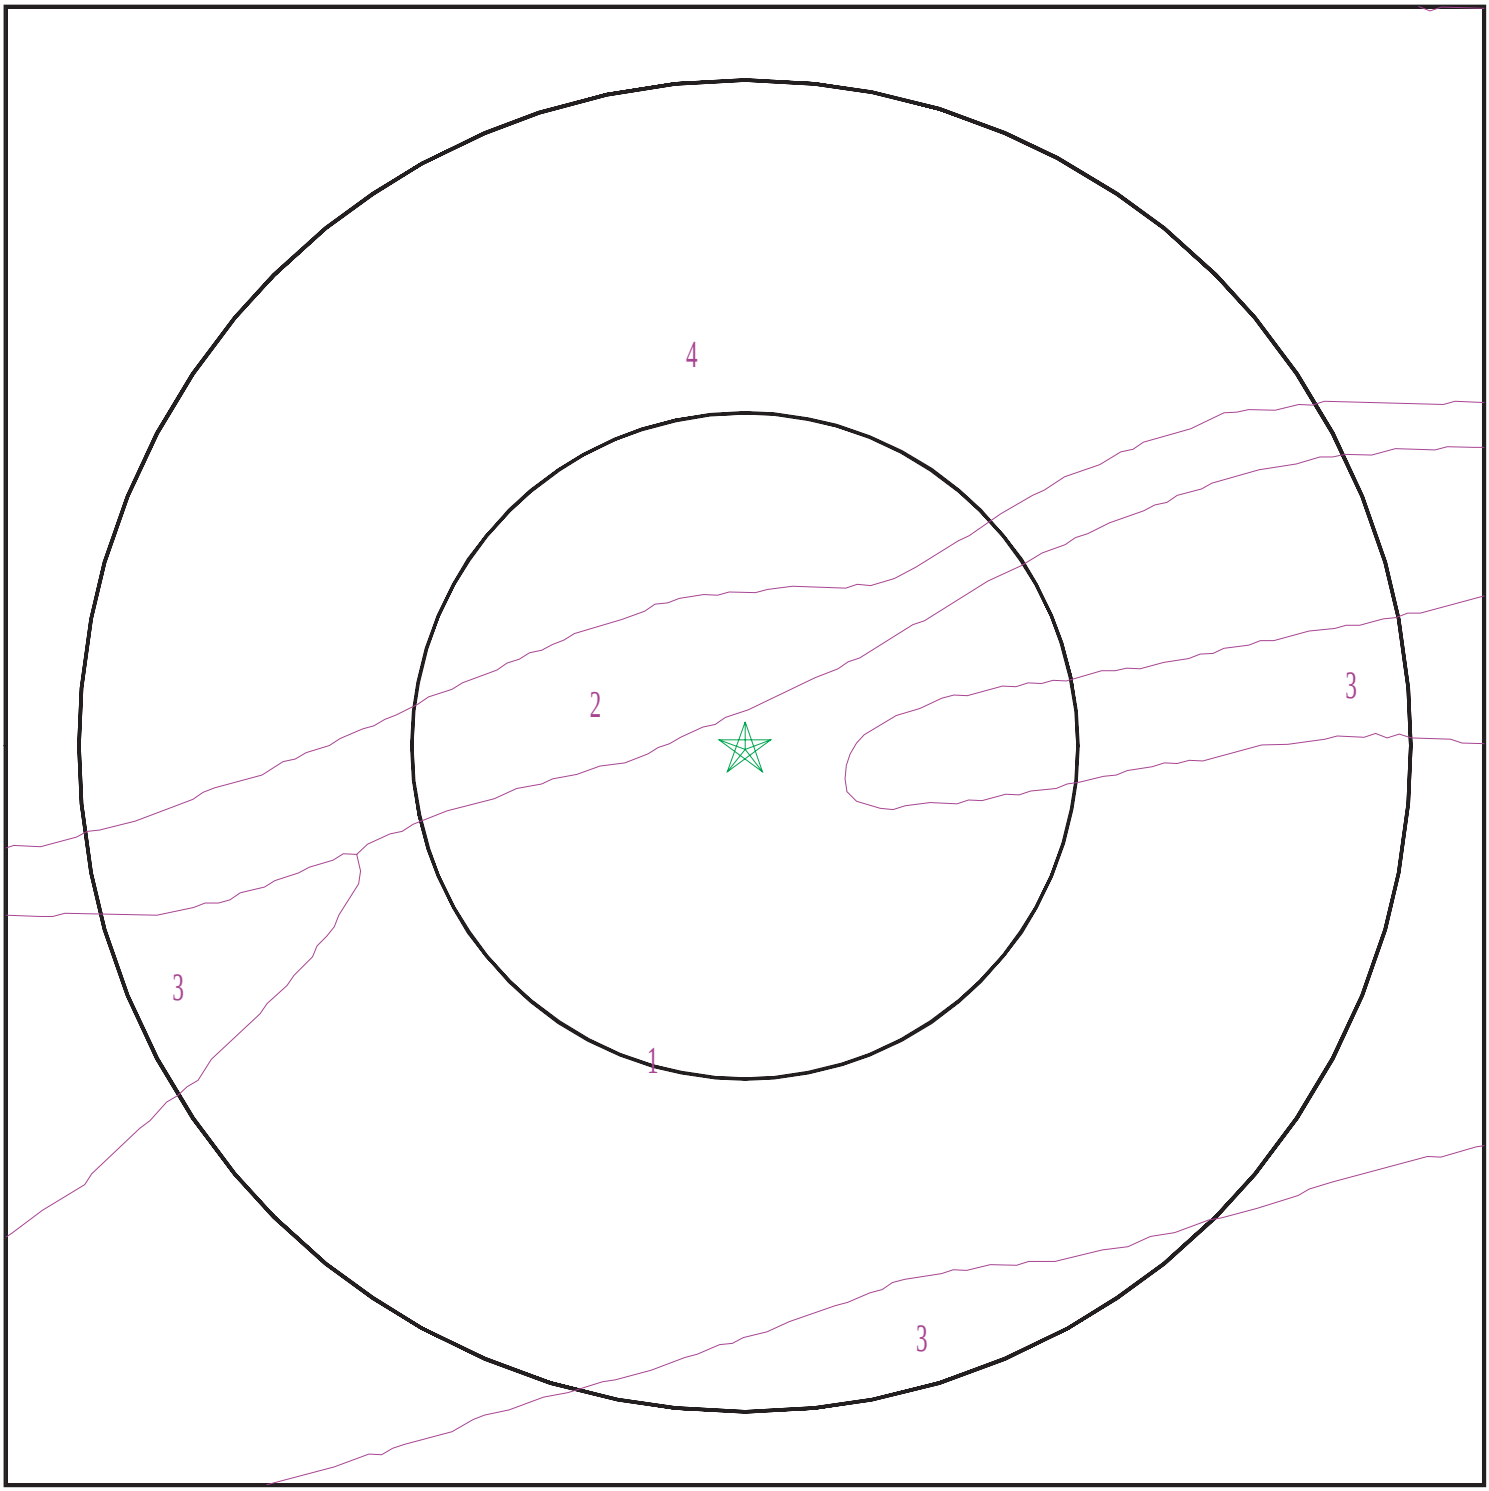

Target Property
SSURGO Soil
Water

0 1/16 1/8 1/4 Miles

N

SITE NAME:	Rancho Harvest	CLIENT:	Haro Environmental, Inc.
ADDRESS:	1441 South Blosser Road Santa Maria CA 93458	CONTACT:	Elliot Haro
		INQUIRY #:	6264132.2s
LAT/LONG:	34.935736 / 120.454393	DATE:	November 12, 2020 3:41 pm

Copyright © 2020 EDR, Inc. © 2015 TomTom Rel. 2015.

GEOCHECK® - PHYSICAL SETTING SOURCE SUMMARY

DOMINANT SOIL COMPOSITION IN GENERAL AREA OF TARGET PROPERTY

The U.S. Department of Agriculture's (USDA) Soil Conservation Service (SCS) leads the National Cooperative Soil Survey (NCSS) and is responsible for collecting, storing, maintaining and distributing soil survey information for privately owned lands in the United States. A soil map in a soil survey is a representation of soil patterns in a landscape. The following information is based on Soil Conservation Service SSURGO data.

Soil Map ID: 1

Soil Component Name: Sorrento

Soil Surface Texture: sandy loam

Hydrologic Group: Class B - Moderate infiltration rates. Deep and moderately deep, moderately well and well drained soils with moderately coarse textures.

Soil Drainage Class: Well drained

Hydric Status: Not hydric

Corrosion Potential - Uncoated Steel: High

Depth to Bedrock Min: > 0 inches

Depth to Watertable Min: > 0 inches

Soil Layer Information							
	Boundary			Classification		Saturated hydraulic conductivity micro m/sec	Soil Reaction (pH)
Layer	Upper	Lower	Soil Texture Class	AASHTO Group	Unified Soil		
1	0 inches	25 inches	sandy loam	Silt-Clay Materials (more than 35 pct. passing No. 200), Silty Soils.	FINE-GRAINED SOILS, Silts and Clays (liquid limit less than 50%), silt.	Max: 14 Min: 4	Max: 8.4 Min: 7.9
2	25 inches	59 inches	sr to loam to sandy loam	Silt-Clay Materials (more than 35 pct. passing No. 200), Silty Soils.	FINE-GRAINED SOILS, Silts and Clays (liquid limit less than 50%), silt.	Max: 14 Min: 4	Max: 8.4 Min: 7.9

Soil Map ID: 2

Soil Component Name: Sorrento

Soil Surface Texture: loam

Hydrologic Group: Class B - Moderate infiltration rates. Deep and moderately deep, moderately well and well drained soils with moderately coarse textures.

Soil Drainage Class: Well drained

Hydric Status: Not hydric

Corrosion Potential - Uncoated Steel: High

Depth to Bedrock Min: > 0 inches

Depth to Watertable Min: > 0 inches

Soil Layer Information							
	Boundary			Classification		Saturated hydraulic conductivity micro m/sec	Soil Reaction (pH)
Layer	Upper	Lower	Soil Texture Class	AASHTO Group	Unified Soil		
1	0 inches	25 inches	loam	Silt-Clay Materials (more than 35 pct. passing No. 200), Silty Soils.	FINE-GRAINED SOILS, Silts and Clays (liquid limit less than 50%), silt.	Max: 14 Min: 4	Max: 8.4 Min: 7.9
2	25 inches	59 inches	sr to loam to sandy loam	Silt-Clay Materials (more than 35 pct. passing No. 200), Silty Soils.	FINE-GRAINED SOILS, Silts and Clays (liquid limit less than 50%), silt.	Max: 14 Min: 4	Max: 8.4 Min: 7.9

Soil Map ID: 3

Soil Component Name: Corralitos

Soil Surface Texture: loamy sand

Hydrologic Group: Class A - High infiltration rates. Soils are deep, well drained to excessively drained sands and gravels.

Soil Drainage Class: Somewhat excessively drained

Hydric Status: Not hydric

Corrosion Potential - Uncoated Steel: Moderate

Depth to Bedrock Min: > 0 inches

Depth to Watertable Min: > 0 inches

GEOCHECK® - PHYSICAL SETTING SOURCE SUMMARY

Soil Layer Information							
	Boundary			Classification		Saturated hydraulic conductivity micro m/sec	Soil Reaction (pH)
Layer	Upper	Lower	Soil Texture Class	AASHTO Group	Unified Soil		
1	0 inches	31 inches	loamy sand	Granular materials (35 pct. or less passing No. 200), Stone Fragments, Gravel and Sand.	COARSE-GRAINED SOILS, Sands, Sands with fines, Silty Sand.	Max: 141 Min: 42	Max: 6 Min: 5.6
2	31 inches	59 inches	sr to loamy sand to sand	Granular materials (35 pct. or less passing No. 200), Stone Fragments, Gravel and Sand.	COARSE-GRAINED SOILS, Sands, Sands with fines, Silty Sand.	Max: 141 Min: 42	Max: 6 Min: 5.6

Soil Map ID: 4

Soil Component Name: Sorrento

Soil Surface Texture: loam

Hydrologic Group: Class B - Moderate infiltration rates. Deep and moderately deep, moderately well and well drained soils with moderately coarse textures.

Soil Drainage Class: Well drained

Hydric Status: Not hydric

Corrosion Potential - Uncoated Steel: High

Depth to Bedrock Min: > 0 inches

Depth to Watertable Min: > 0 inches

GEOCHECK® - PHYSICAL SETTING SOURCE SUMMARY

Soil Layer Information							
	Boundary			Classification		Saturated hydraulic conductivity micro m/sec	Soil Reaction (pH)
Layer	Upper	Lower	Soil Texture Class	AASHTO Group	Unified Soil		
1	0 inches	25 inches	loam	Silt-Clay Materials (more than 35 pct. passing No. 200), Silty Soils.	FINE-GRAINED SOILS, Silts and Clays (liquid limit less than 50%), silt.	Max: 14 Min: 4	Max: 8.4 Min: 7.9
2	25 inches	59 inches	sr to loam to sandy loam	Silt-Clay Materials (more than 35 pct. passing No. 200), Silty Soils.	FINE-GRAINED SOILS, Silts and Clays (liquid limit less than 50%), silt.	Max: 14 Min: 4	Max: 8.4 Min: 7.9

LOCAL / REGIONAL WATER AGENCY RECORDS

EDR Local/Regional Water Agency records provide water well information to assist the environmental professional in assessing sources that may impact ground water flow direction, and in forming an opinion about the impact of contaminant migration on nearby drinking water wells.

WELL SEARCH DISTANCE INFORMATION

DATABASE	SEARCH DISTANCE (miles)
Federal USGS	1.000
Federal FRDS PWS	Nearest PWS within 1 mile
State Database	1.000

FEDERAL USGS WELL INFORMATION

MAP ID	WELL ID	LOCATION FROM TP
A1	USGS40000158343	0 - 1/8 Mile South
B5	USGS40000158394	0 - 1/8 Mile NNW
C7	USGS40000158414	1/8 - 1/4 Mile North
B8	USGS40000158415	1/8 - 1/4 Mile NW
C9	USGS40000158444	1/8 - 1/4 Mile North
C10	USGS40000158445	1/8 - 1/4 Mile North
11	USGS40000158446	1/8 - 1/4 Mile NNW
D12	USGS40000158210	1/4 - 1/2 Mile South
E15	USGS40000158511	1/4 - 1/2 Mile North
F17	USGS40000158261	1/4 - 1/2 Mile SW
H20	USGS40000158190	1/4 - 1/2 Mile SSE

GEOCHECK® - PHYSICAL SETTING SOURCE SUMMARY

FEDERAL USGS WELL INFORMATION

MAP ID	WELL ID	LOCATION FROM TP
I23	USGS40000158473	1/4 - 1/2 Mile NW
G24	USGS40000158491	1/4 - 1/2 Mile NE
25	USGS40000158572	1/4 - 1/2 Mile North
J28	USGS40000158317	1/2 - 1 Mile East
J29	USGS40000158318	1/2 - 1 Mile East
K35	USGS40000158395	1/2 - 1 Mile West
37	USGS40000158609	1/2 - 1 Mile North
L38	USGS40000158502	1/2 - 1 Mile ENE
L42	USGS40000158518	1/2 - 1 Mile NE
N43	USGS40000158196	1/2 - 1 Mile SE
N44	USGS40000158197	1/2 - 1 Mile SE
M45	USGS40000158623	1/2 - 1 Mile North
P50	USGS40000158185	1/2 - 1 Mile SW
Q51	USGS40000158044	1/2 - 1 Mile South
Q52	USGS40000158045	1/2 - 1 Mile South
R55	USGS40000158624	1/2 - 1 Mile NNW
S58	USGS40000158380	1/2 - 1 Mile West
P59	USGS40000158168	1/2 - 1 Mile SW
T65	USGS40000158134	1/2 - 1 Mile SE
P66	USGS40000158179	1/2 - 1 Mile SW
U69	USGS40000158656	1/2 - 1 Mile NNW
70	USGS40000158672	1/2 - 1 Mile NNE
V76	USGS40000158628	1/2 - 1 Mile NW
78	USGS40000157954	1/2 - 1 Mile South
W79	USGS40000158239	1/2 - 1 Mile ESE
W80	USGS40000158240	1/2 - 1 Mile ESE
84	USGS40000158184	1/2 - 1 Mile ESE
Y86	USGS40000158027	1/2 - 1 Mile SW
89	USGS40000158700	1/2 - 1 Mile NNE
AA90	USGS40000158712	1/2 - 1 Mile North
AA91	USGS40000158713	1/2 - 1 Mile North
Z92	USGS40000158559	1/2 - 1 Mile WNW
AB93	USGS40000157913	1/2 - 1 Mile South
X95	USGS40000158344	1/2 - 1 Mile West
AC97	USGS40000157955	1/2 - 1 Mile SSW

FEDERAL FRDS PUBLIC WATER SUPPLY SYSTEM INFORMATION

MAP ID	WELL ID	LOCATION FROM TP
No PWS System Found		

Note: PWS System location is not always the same as well location.

STATE DATABASE WELL INFORMATION

MAP ID	WELL ID	LOCATION FROM TP
A2	CAUSGSN00004350	0 - 1/8 Mile South
B3	CADDW0000009217	0 - 1/8 Mile NNW

GEOCHECK® - PHYSICAL SETTING SOURCE SUMMARY

STATE DATABASE WELL INFORMATION

MAP ID	WELL ID	LOCATION FROM TP
B4	CADDW0000019613	0 - 1/8 Mile NNW
C6	CAUSGSN00002605	1/8 - 1/4 Mile North
D13	CAUSGSN00008659	1/4 - 1/2 Mile South
E14	CAUSGSN00017816	1/4 - 1/2 Mile North
E16	CADWR0000032548	1/4 - 1/2 Mile North
F18	CAUSGSN00015412	1/4 - 1/2 Mile SW
G19	CAEDF0000016761	1/4 - 1/2 Mile ENE
H21	CAUSGSN00003667	1/4 - 1/2 Mile SSE
I22	CAUSGSN00019513	1/4 - 1/2 Mile NW
26	CADWR0000036144	1/2 - 1 Mile SE
J27	CAEDF0000030449	1/2 - 1 Mile East
J30	CAEDF0000029576	1/2 - 1 Mile East
J31	CAEDF0000030656	1/2 - 1 Mile East
K32	CAEDF0000114642	1/2 - 1 Mile WNW
33	CAEDF0000024361	1/2 - 1 Mile WNW
K34	CAEDF0000099226	1/2 - 1 Mile West
K36	CAEDF0000064351	1/2 - 1 Mile West
L39	CAUSGSN00009251	1/2 - 1 Mile ENE
40	CAEDF0000018385	1/2 - 1 Mile WNW
M41	CAUSGSN00012364	1/2 - 1 Mile North
N46	CAUSGSN00002007	1/2 - 1 Mile SE
47	CAEDF0000007493	1/2 - 1 Mile WSW
O48	CAEDF0000043604	1/2 - 1 Mile West
P49	CAUSGSN00011725	1/2 - 1 Mile SW
Q53	CAUSGSN00001403	1/2 - 1 Mile South
Q54	CADWR0000001444	1/2 - 1 Mile South
R56	CADWR8000014992	1/2 - 1 Mile NNW
O57	CAEDF0000101308	1/2 - 1 Mile West
60	CADWR0000028976	1/2 - 1 Mile NW
P61	CAUSGSN00006282	1/2 - 1 Mile SW
62	CAEDF0000044160	1/2 - 1 Mile WNW
S63	CAEDF0000030597	1/2 - 1 Mile West
S64	CAEDF0000009226	1/2 - 1 Mile West
67	CAEDF0000025414	1/2 - 1 Mile WSW
T68	CAUSGSN00008656	1/2 - 1 Mile SE
V71	CAEDF0000030547	1/2 - 1 Mile NW
72	CADWR0000011055	1/2 - 1 Mile South
73	CAEDF0000029065	1/2 - 1 Mile NNW
U74	CAEDF0000001547	1/2 - 1 Mile NNW
V75	CAUSGSN00015877	1/2 - 1 Mile NW
77	CADPR0000002051	1/2 - 1 Mile SSW
81	CADPR0000004024	1/2 - 1 Mile NNW
W82	CAUSGSN00008020	1/2 - 1 Mile ESE
83	CAEDF0000025980	1/2 - 1 Mile WSW
X85	CAEDF0000028239	1/2 - 1 Mile West
Y87	CAUSGSN00003035	1/2 - 1 Mile SW
Z88	CAUSGSN00003701	1/2 - 1 Mile WNW
AB94	CAUSGSN00007449	1/2 - 1 Mile South
96	CAEDF0000010177	1/2 - 1 Mile West
AC98	CAUSGSN00010466	1/2 - 1 Mile SSW

OTHER STATE DATABASE INFORMATION

STATE OIL/GAS WELL INFORMATION

MAP ID	WELL ID	LOCATION FROM TP
1	CAOG13000210909	1/4 - 1/2 Mile SSE

STATE OIL/GAS WELL INFORMATION


MAP ID	WELL ID	LOCATION FROM TP
2	CAOG13000211610	1/4 - 1/2 Mile SSW
3	CAOG13000211628	1/4 - 1/2 Mile SSE
4	CAOG13000211046	1/4 - 1/2 Mile North
5	CAOG13000211500	1/4 - 1/2 Mile West
6	CAOG13000210911	1/4 - 1/2 Mile SE
7	CAOG13000211609	1/4 - 1/2 Mile SSW
8	CAOG13000211608	1/4 - 1/2 Mile South
9	CAOG13000211630	1/4 - 1/2 Mile SSE
10	CAOG13000210910	1/4 - 1/2 Mile SE
A11	CAOG13000211287	1/4 - 1/2 Mile WSW
12	CAOG13000211487	1/4 - 1/2 Mile SW
13	CAOG13000211288	1/4 - 1/2 Mile WSW
14	CAOG13000211624	1/4 - 1/2 Mile South
15	CAOG13000211607	1/4 - 1/2 Mile South
A16	CAOG13000211474	1/2 - 1 Mile WSW
17	CAOG13000211289	1/2 - 1 Mile SSW
18	CAOG13000211625	1/2 - 1 Mile SSE
19	CAOG13000211475	1/2 - 1 Mile WSW
20	CAOG13000211481	1/2 - 1 Mile SSW
21	CAOG13000211476	1/2 - 1 Mile SW
22	CAOG13000211626	1/2 - 1 Mile SE
23	CAOG13000211629	1/2 - 1 Mile SE
24	CAOG13000211691	1/2 - 1 Mile West
25	CAOG13000211485	1/2 - 1 Mile South
26	CAOG13000211470	1/2 - 1 Mile South
27	CAOG13000211484	1/2 - 1 Mile SSW
28	CAOG13000211243	1/2 - 1 Mile WNW
29	CAOG13000211543	1/2 - 1 Mile WSW
30	CAOG13000211477	1/2 - 1 Mile SW
31	CAOG13000211627	1/2 - 1 Mile SE
32	CAOG13000211471	1/2 - 1 Mile SSE
33	CAOG13000211544	1/2 - 1 Mile WSW
34	CAOG13000211482	1/2 - 1 Mile SSW
35	CAOG13000211560	1/2 - 1 Mile ESE
36	CAOG13000211472	1/2 - 1 Mile SSE
37	CAOG13000211369	1/2 - 1 Mile SW
38	CAOG13000211244	1/2 - 1 Mile NW
B39	CAOG13000211271	1/2 - 1 Mile West
40	CAOG13000211486	1/2 - 1 Mile South
41	CAOG13000211640	1/2 - 1 Mile South
42	CAOG13000211488	1/2 - 1 Mile SSW
43	CAOG13000211547	1/2 - 1 Mile WSW
44	CAOG13000211478	1/2 - 1 Mile SW
45	CAOG13000211469	1/2 - 1 Mile SSE
46	CAOG13000211473	1/2 - 1 Mile SE
47	CAOG13000211558	1/2 - 1 Mile SE
48	CAOG13000211262	1/2 - 1 Mile SW
49	CAOG13000211483	1/2 - 1 Mile SSW
B50	CAOG13000211143	1/2 - 1 Mile West
51	CAOG13000211561	1/2 - 1 Mile ESE
52	CAOG13000211468	1/2 - 1 Mile SSE
53	CAOG13000211545	1/2 - 1 Mile WSW
54	CAOG13000211480	1/2 - 1 Mile SSW
55	CAOG13000211092	1/2 - 1 Mile SW
56	CAOG13000211549	1/2 - 1 Mile WSW
C57	CAOG13000211437	1/2 - 1 Mile South

GEOCHECK® - PHYSICAL SETTING SOURCE SUMMARY

STATE OIL/GAS WELL INFORMATION

MAP ID	WELL ID	LOCATION FROM TP
58	CAOG13000211495	1/2 - 1 Mile South
59	CAOG13000211479	1/2 - 1 Mile SSW
60	CAOG13000211439	1/2 - 1 Mile SSW
61	CAOG13000211559	1/2 - 1 Mile SE
62	CAOG13000211639	1/2 - 1 Mile SSE
63	CAOG13000211865	1/2 - 1 Mile SE
64	CAOG13000211493	1/2 - 1 Mile SSE
65	CAOG13000211721	1/2 - 1 Mile SW
66	CAOG13000211613	1/2 - 1 Mile SSW
C67	CAOG13000211441	1/2 - 1 Mile South
68	CAOG13000211548	1/2 - 1 Mile WSW
D69	CAOG13000211142	1/2 - 1 Mile West
D70	CAOG13000211161	1/2 - 1 Mile West
71	CAOG13000211491	1/2 - 1 Mile SSE
72	CAOG13000211764	1/2 - 1 Mile SSW
73	CAOG13000211718	1/2 - 1 Mile SW
74	CAOG13000211542	1/2 - 1 Mile WSW
75	CAOG13000211871	1/2 - 1 Mile ESE
76	CAOG13000211864	1/2 - 1 Mile SE
77	CAOG13000211866	1/2 - 1 Mile SE
E78	CAOG13000211723	1/2 - 1 Mile SW
79	CAOG13000211438	1/2 - 1 Mile South
80	CAOG13000211870	1/2 - 1 Mile ESE
81	CAOG13000211489	1/2 - 1 Mile SSE
E82	CAOG13000211518	1/2 - 1 Mile SSW
83	CAOG13000211440	1/2 - 1 Mile South

PHYSICAL SETTING SOURCE MAP - 6264132.2s

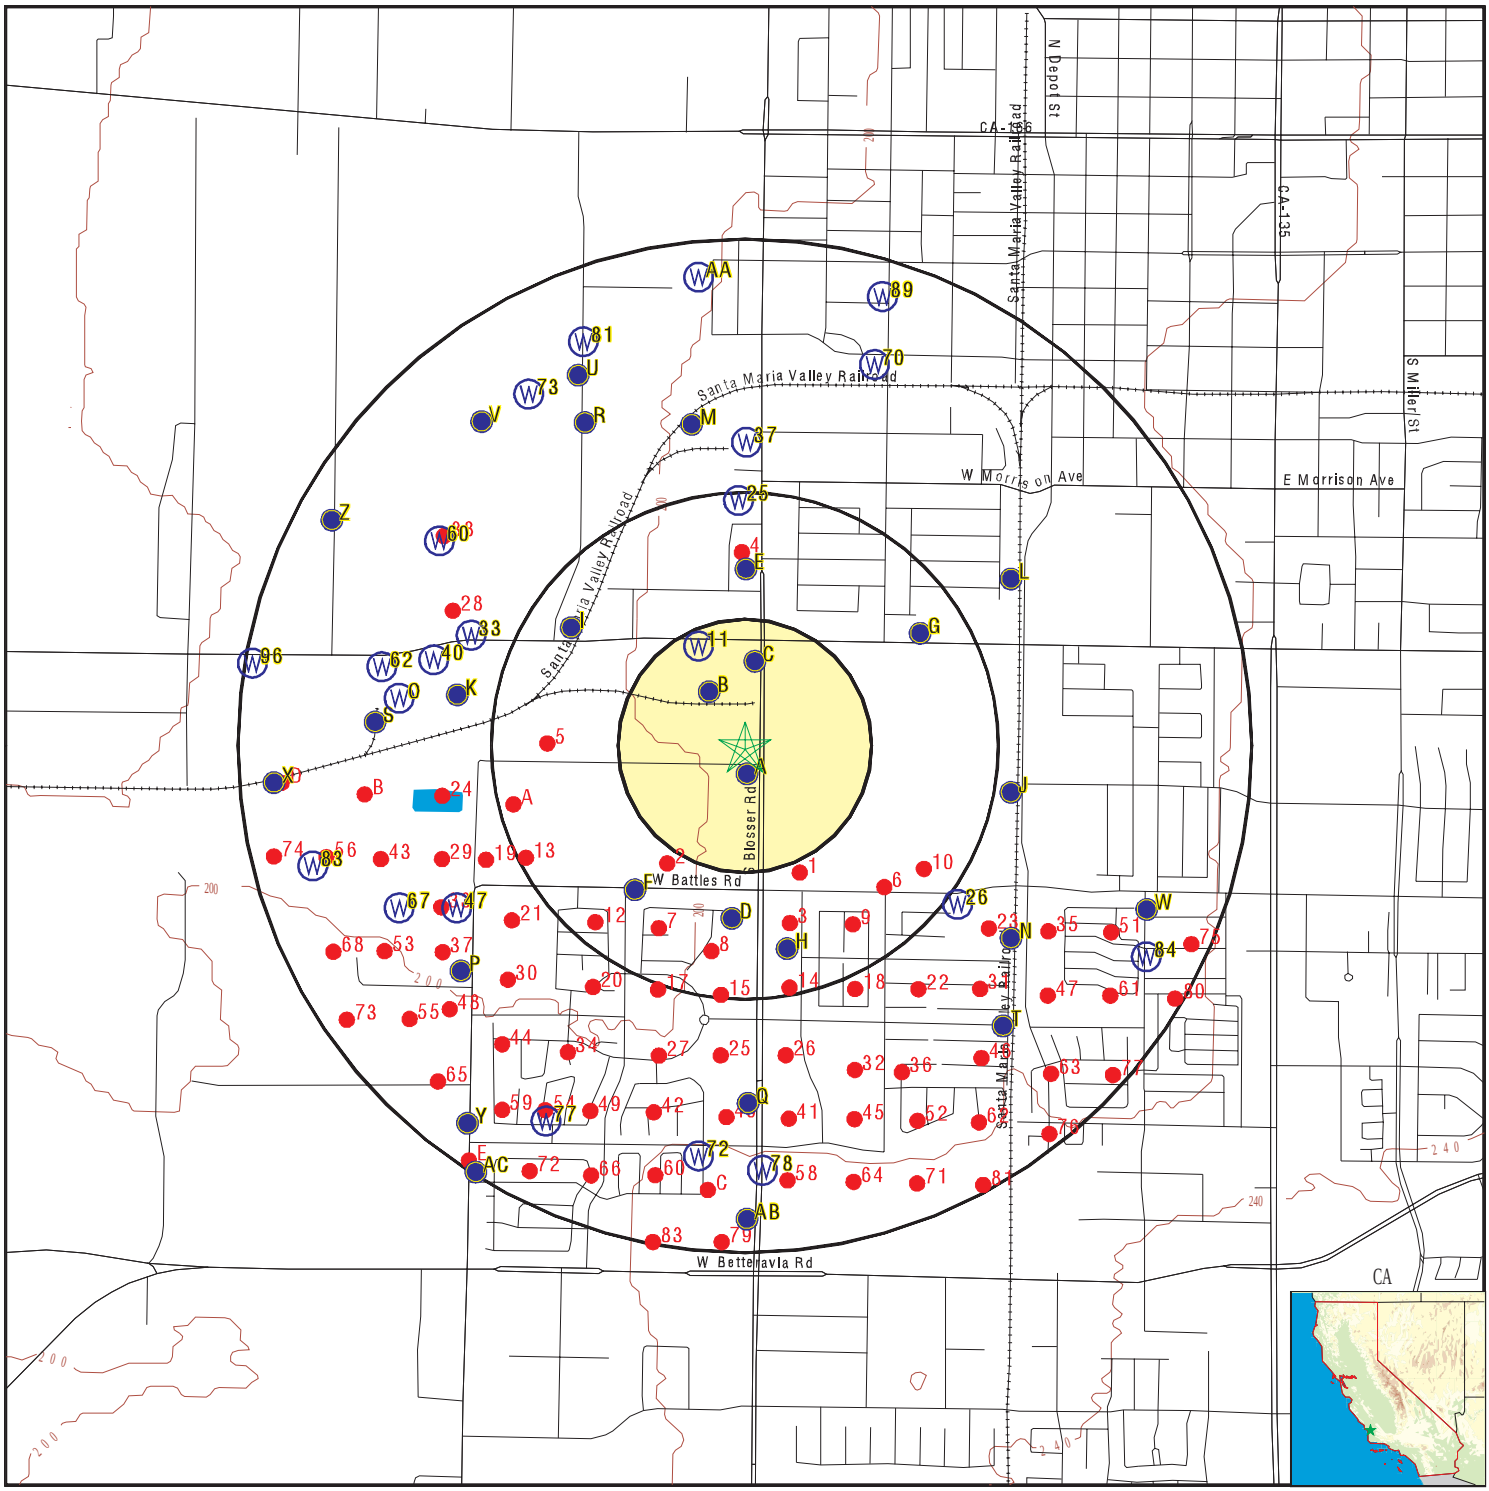

- County Boundary
- Major Roads
- Contour Lines
- Earthquake Fault Lines
- Earthquake epicenter, Richter 5 or greater
- Water Wells
- Public Water Supply Wells
- Cluster of Multiple Icons
- Groundwater Flow Direction
- GI Indeterminate Groundwater Flow at Location
- GV Groundwater Flow Varies at Location
- HD Closest Hydrogeological Data
- Oil, gas or related wells

SITE NAME:	Rancho Harvest	CLIENT:	Haro Environmental, Inc.
ADDRESS:	1441 South Blosser Road Santa Maria CA 93458	CONTACT:	Elliot Haro
		INQUIRY #:	6264132.2s
LAT/LONG:	34.935736 / 120.454393	DATE:	November 12, 2020 3:41 pm

Copyright © 2020 EDR, Inc. © 2015 TomTom Rel. 2015.

GEOCHECK® - PHYSICAL SETTING SOURCE MAP FINDINGS

Map ID
Direction
Distance
Elevation | Database | EDR ID Number

A1
South
0 - 1/8 Mile
Higher | **FED USGS** | **USGS40000158343**

Organization ID:	USGS-CA		
Organization Name:	USGS California Water Science Center		
Monitor Location:	010N034W21H001S	Type:	Well
Description:	Not Reported	HUC:	18060008
Drainage Area:	Not Reported	Drainage Area Units:	Not Reported
Contrib Drainage Area:	Not Reported	Contrib Drainage Area Unts:	Not Reported
Aquifer:	California Coastal Basin aquifers		
Formation Type:	Not Reported	Aquifer Type:	Not Reported
Construction Date:	Not Reported	Well Depth:	Not Reported
Well Depth Units:	Not Reported	Well Hole Depth:	Not Reported
Well Hole Depth Units:	Not Reported		

A2
South
0 - 1/8 Mile
Higher | **CA WELLS** | **CAUSGSN00004350**

Well ID:	USGS-345606120271201	Well Type:	UNK
Source:	United States Geological Survey		
Other Name:	USGS-345606120271201	PFAS Found:	No
Groundwater Quality Data:	https://gamagroundwater.waterboards.ca.gov/gama/gamamap/public/GamaDataDisplay.asp?dataset=USGSNEW&samp_date=&global_id=&assigned_name=USGS-345606120271201&store_num=		
GeoTracker Data:	Not Reported		

B3
NNW
0 - 1/8 Mile
Higher | **CA WELLS** | **CADDW0000009217**

Well ID:	4200824-001	Well Type:	MUNICIPAL
Source:	Department of Health Services		
Other Name:	WELL 1	PFAS Found:	No
Groundwater Quality Data:	https://gamagroundwater.waterboards.ca.gov/gama/gamamap/public/GamaDataDisplay.asp?dataset=DHS&samp_date=&global_id=&assigned_name=4200824-001&store_num=		
GeoTracker Data:	Not Reported		

B4
NNW
0 - 1/8 Mile
Higher | **CA WELLS** | **CADDW0000019613**

Well ID:	4200832-001	Well Type:	MUNICIPAL
Source:	Department of Health Services		
Other Name:	WELL #1	PFAS Found:	No
Groundwater Quality Data:	https://gamagroundwater.waterboards.ca.gov/gama/gamamap/public/GamaDataDisplay.asp?dataset=DHS&samp_date=&global_id=&assigned_name=4200832-001&store_num=		
GeoTracker Data:	Not Reported		

GEOCHECK® - PHYSICAL SETTING SOURCE MAP FINDINGS

Map ID
Direction
Distance
Elevation

	Database	EDR ID Number
B5 **NNW** **0 - 1/8 Mile** **Higher**	**FED USGS**	**USGS40000158394**

Organization ID:	USGS-CA		
Organization Name:	USGS California Water Science Center		
Monitor Location:	010N034W21A003S	Type:	Well
Description:	Not Reported	HUC:	18060008
Drainage Area:	Not Reported	Drainage Area Units:	Not Reported
Contrib Drainage Area:	Not Reported	Contrib Drainage Area Unts:	Not Reported
Aquifer:	California Coastal Basin aquifers		
Formation Type:	Not Reported	Aquifer Type:	Not Reported
Construction Date:	19560101	Well Depth:	257
Well Depth Units:	ft	Well Hole Depth:	300
Well Hole Depth Units:	ft		

Ground water levels,Number of Measurements:	1	Level reading date:	1956-11-01
Feet below surface:	134.00	Feet to sea level:	Not Reported
Note:	Not Reported		

	Database	EDR ID Number
C6 **North** **1/8 - 1/4 Mile** **Higher**	**CA WELLS**	**CAUSGSN00002605**

Well ID:	USGS-345616120271101	Well Type:	UNK
Source:	United States Geological Survey		
Other Name:	USGS-345616120271101	PFAS Found:	No
Groundwater Quality Data:	https://gamagroundwater.waterboards.ca.gov/gama/gamamap/public/GamaDataDisplay.asp?dataset=USGSNEW&samp_date=&global_id=&assigned_name=USGS-345616120271101&store_num=		
GeoTracker Data:	Not Reported		

	Database	EDR ID Number
C7 **North** **1/8 - 1/4 Mile** **Higher**	**FED USGS**	**USGS40000158414**

Organization ID:	USGS-CA		
Organization Name:	USGS California Water Science Center		
Monitor Location:	010N034W21A001S	Type:	Well
Description:	Not Reported	HUC:	18060008
Drainage Area:	Not Reported	Drainage Area Units:	Not Reported
Contrib Drainage Area:	Not Reported	Contrib Drainage Area Unts:	Not Reported
Aquifer:	California Coastal Basin aquifers		
Formation Type:	Not Reported	Aquifer Type:	Not Reported
Construction Date:	Not Reported	Well Depth:	Not Reported
Well Depth Units:	Not Reported	Well Hole Depth:	Not Reported
Well Hole Depth Units:	Not Reported		

GEOCHECK® - PHYSICAL SETTING SOURCE MAP FINDINGS

Map ID
Direction
Distance
Elevation | Database | EDR ID Number

B8
NW
1/8 - 1/4 Mile
Higher

FED USGS **USGS40000158415**

Organization ID:	USGS-CA		
Organization Name:	USGS California Water Science Center		
Monitor Location:	010N034W21A004S	Type:	Well
Description:	Not Reported	HUC:	18060008
Drainage Area:	Not Reported	Drainage Area Units:	Not Reported
Contrib Drainage Area:	Not Reported	Contrib Drainage Area Unts:	Not Reported
Aquifer:	California Coastal Basin aquifers		
Formation Type:	Not Reported	Aquifer Type:	Not Reported
Construction Date:	19560101	Well Depth:	295
Well Depth Units:	ft	Well Hole Depth:	300
Well Hole Depth Units:	ft		

Ground water levels,Number of Measurements:	1	Level reading date:	1956-11-01
Feet below surface:	134.00	Feet to sea level:	Not Reported
Note:	Not Reported		

C9
North
1/8 - 1/4 Mile
Higher

FED USGS **USGS40000158444**

Organization ID:	USGS-CA		
Organization Name:	USGS California Water Science Center		
Monitor Location:	010N034W21A005S	Type:	Well
Description:	Not Reported	HUC:	18060008
Drainage Area:	Not Reported	Drainage Area Units:	Not Reported
Contrib Drainage Area:	Not Reported	Contrib Drainage Area Unts:	Not Reported
Aquifer:	California Coastal Basin aquifers		
Formation Type:	Not Reported	Aquifer Type:	Not Reported
Construction Date:	19590101	Well Depth:	279
Well Depth Units:	ft	Well Hole Depth:	300
Well Hole Depth Units:	ft		

C10
North
1/8 - 1/4 Mile
Higher

FED USGS **USGS40000158445**

Organization ID:	USGS-CA		
Organization Name:	USGS California Water Science Center		
Monitor Location:	010N034W21A002S	Type:	Well
Description:	Not Reported	HUC:	18060008
Drainage Area:	Not Reported	Drainage Area Units:	Not Reported
Contrib Drainage Area:	Not Reported	Contrib Drainage Area Unts:	Not Reported
Aquifer:	California Coastal Basin aquifers		
Formation Type:	Not Reported	Aquifer Type:	Not Reported
Construction Date:	Not Reported	Well Depth:	Not Reported
Well Depth Units:	Not Reported	Well Hole Depth:	Not Reported
Well Hole Depth Units:	Not Reported		

GEOCHECK® - PHYSICAL SETTING SOURCE MAP FINDINGS

Map ID
Direction
Distance
Elevation | Database | EDR ID Number

11
NNW
1/8 - 1/4 Mile
Higher

FED USGS **USGS40000158446**

Organization ID:	USGS-CA		
Organization Name:	USGS California Water Science Center		
Monitor Location:	010N034W21A006S	Type:	Well
Description:	Not Reported	HUC:	18060008
Drainage Area:	Not Reported	Drainage Area Units:	Not Reported
Contrib Drainage Area:	Not Reported	Contrib Drainage Area Unts:	Not Reported
Aquifer:	California Coastal Basin aquifers		
Formation Type:	Not Reported	Aquifer Type:	Not Reported
Construction Date:	19670101	Well Depth:	383
Well Depth Units:	ft	Well Hole Depth:	400
Well Hole Depth Units:	ft		

D12
South
1/4 - 1/2 Mile
Higher

FED USGS **USGS40000158210**

Organization ID:	USGS-CA		
Organization Name:	USGS California Water Science Center		
Monitor Location:	010N034W21J001S	Type:	Well
Description:	Not Reported	HUC:	18060008
Drainage Area:	Not Reported	Drainage Area Units:	Not Reported
Contrib Drainage Area:	Not Reported	Contrib Drainage Area Unts:	Not Reported
Aquifer:	California Coastal Basin aquifers		
Formation Type:	Not Reported	Aquifer Type:	Not Reported
Construction Date:	Not Reported	Well Depth:	Not Reported
Well Depth Units:	Not Reported	Well Hole Depth:	220
Well Hole Depth Units:	ft		

Ground water levels,Number of Measurements:	1	Level reading date:	1941-01-01
Feet below surface:	91.00	Feet to sea level:	Not Reported
Note:	Not Reported		

D13
South
1/4 - 1/2 Mile
Higher

CA WELLS **CAUSGSN00008659**

Well ID:	USGS-345551120271401	Well Type:	UNK
Source:	United States Geological Survey		
Other Name:	USGS-345551120271401	PFAS Found:	No
Groundwater Quality Data:	https://gamagroundwater.waterboards.ca.gov/gama/gamamap/public/GamaDataDisplay.asp?dataset=USGSNEW&samp_date=&global_id=&assigned_name=USGS-345551120271401&store_num=		
GeoTracker Data:	Not Reported		

GEOCHECK® - PHYSICAL SETTING SOURCE MAP FINDINGS

Map ID
Direction
Distance
Elevation | Database | EDR ID Number

E14
North
1/4 - 1/2 Mile
Higher

CA WELLS **CAUSGSN00017816**

Well ID:	USGS-345627120271101	Well Type:	UNK
Source:	United States Geological Survey		
Other Name:	USGS-345627120271101	PFAS Found:	No
Groundwater Quality Data:	https://gamagroundwater.waterboards.ca.gov/gama/gamamap/public/GamaDataDisplay.asp?dataset=USGSNEW&samp_date=&global_id=&assigned_name=USGS-345627120271101&store_num=		
GeoTracker Data:	Not Reported		

E15
North
1/4 - 1/2 Mile
Higher

FED USGS **USGS40000158511**

Organization ID:	USGS-CA		
Organization Name:	USGS California Water Science Center		
Monitor Location:	010N034W16R001S	Type:	Well
Description:	Not Reported	HUC:	18060008
Drainage Area:	Not Reported	Drainage Area Units:	Not Reported
Contrib Drainage Area:	Not Reported	Contrib Drainage Area Unts:	Not Reported
Aquifer:	California Coastal Basin aquifers		
Formation Type:	Not Reported	Aquifer Type:	Not Reported
Construction Date:	19660101	Well Depth:	315
Well Depth Units:	ft	Well Hole Depth:	321
Well Hole Depth Units:	ft		

Ground water levels,Number of Measurements:	1	Level reading date:	1968-05-01
Feet below surface:	154.00	Feet to sea level:	Not Reported
Note:	Not Reported		

E16
North
1/4 - 1/2 Mile
Higher

CA WELLS **CADWR0000032548**

Well ID:	10N34W16R001S	Well Type:	UNK
Source:	Department of Water Resources		
Other Name:	10N34W16R001S	PFAS Found:	No
Groundwater Quality Data:	https://gamagroundwater.waterboards.ca.gov/gama/gamamap/public/GamaDataDisplay.asp?dataset=DWR&samp_date=&global_id=&assigned_name=10N34W16R001S&store_num=		
GeoTracker Data:	Not Reported		

F17
SW
1/4 - 1/2 Mile
Lower

FED USGS **USGS40000158261**

Organization ID:	USGS-CA		
Organization Name:	USGS California Water Science Center		
Monitor Location:	010N034W21G001S	Type:	Well
Description:	Not Reported	HUC:	18060008

Drainage Area:	Not Reported	Drainage Area Units:	Not Reported
Contrib Drainage Area:	Not Reported	Contrib Drainage Area Unts:	Not Reported
Aquifer:	California Coastal Basin aquifers		
Formation Type:	Not Reported	Aquifer Type:	Not Reported
Construction Date:	19370101	Well Depth:	218
Well Depth Units:	ft	Well Hole Depth:	248
Well Hole Depth Units:	ft		

F18
SW
1/4 - 1/2 Mile
Lower

CA WELLS **CAUSGSN00015412**

Well ID:	USGS-345554120272601	Well Type:	UNK
Source:	United States Geological Survey		
Other Name:	USGS-345554120272601	PFAS Found:	No
Groundwater Quality Data:	https://gamagroundwater.waterboards.ca.gov/gama/gamamap/public/GamaDataDisplay.asp?dataset=USGSNEW&samp_date=&global_id=&assigned_name=USGS-345554120272601&store_num=		
GeoTracker Data:	Not Reported		

G19
ENE
1/4 - 1/2 Mile
Higher

CA WELLS **CAEDF0000016761**

Well ID:	AGL020024484-BLOSSER	Well Type:	MONITORING
Source:	Agricultural Lands	Other Name:	BLOSSER
PFAS Found:	No		
Groundwater Quality Data:	https://gamagroundwater.waterboards.ca.gov/gama/gamamap/public/GamaDataDisplay.asp?dataset=AGLAND&samp_date=&global_id=AGL020024484&assigned_name=BLOSSER&store_num=		
GeoTracker Data:	Not Reported		

H20
SSE
1/4 - 1/2 Mile
Higher

FED USGS **USGS40000158190**

Organization ID:	USGS-CA		
Organization Name:	USGS California Water Science Center		
Monitor Location:	010N034W22M001S	Type:	Well
Description:	Not Reported	HUC:	18060008
Drainage Area:	Not Reported	Drainage Area Units:	Not Reported
Contrib Drainage Area:	Not Reported	Contrib Drainage Area Unts:	Not Reported
Aquifer:	California Coastal Basin aquifers		
Formation Type:	Not Reported	Aquifer Type:	Not Reported
Construction Date:	19550101	Well Depth:	176
Well Depth Units:	ft	Well Hole Depth:	177
Well Hole Depth Units:	ft		

GEOCHECK® - PHYSICAL SETTING SOURCE MAP FINDINGS

Map ID
Direction
Distance
Elevation | Database | EDR ID Number

H21
SSE
1/4 - 1/2 Mile
Higher

CA WELLS **CAUSGSN00003667**

Well ID:	USGS-345548120270701	Well Type:	UNK
Source:	United States Geological Survey		
Other Name:	USGS-345548120270701	PFAS Found:	No
Groundwater Quality Data:	https://gamagroundwater.waterboards.ca.gov/gama/gamamap/public/GamaDataDisplay.asp?dataset=USGSNEW&samp_date=&global_id=&assigned_name=USGS-345548120270701&store_num=		
GeoTracker Data:	Not Reported		

I22
NW
1/4 - 1/2 Mile
Lower

CA WELLS **CAUSGSN00019513**

Well ID:	USGS-345621120273401	Well Type:	UNK
Source:	United States Geological Survey		
Other Name:	USGS-345621120273401	PFAS Found:	No
Groundwater Quality Data:	https://gamagroundwater.waterboards.ca.gov/gama/gamamap/public/GamaDataDisplay.asp?dataset=USGSNEW&samp_date=&global_id=&assigned_name=USGS-345621120273401&store_num=		
GeoTracker Data:	Not Reported		

I23
NW
1/4 - 1/2 Mile
Lower

FED USGS **USGS40000158473**

Organization ID:	USGS-CA		
Organization Name:	USGS California Water Science Center		
Monitor Location:	010N034W16Q001S	Type:	Well
Description:	Not Reported	HUC:	18060008
Drainage Area:	Not Reported	Drainage Area Units:	Not Reported
Contrib Drainage Area:	Not Reported	Contrib Drainage Area Unts:	Not Reported
Aquifer:	California Coastal Basin aquifers		
Formation Type:	Not Reported	Aquifer Type:	Not Reported
Construction Date:	19500101	Well Depth:	Not Reported
Well Depth Units:	Not Reported	Well Hole Depth:	400
Well Hole Depth Units:	ft		

Ground water levels,Number of Measurements:	1	Level reading date:	1951-07-01
Feet below surface:	126.00	Feet to sea level:	Not Reported
Note:	Not Reported		

G24
NE
1/4 - 1/2 Mile
Higher

FED USGS **USGS40000158491**

Organization ID:	USGS-CA		
Organization Name:	USGS California Water Science Center		
Monitor Location:	010N034W15P002S	Type:	Well
Description:	Not Reported	HUC:	18060008

Drainage Area:	Not Reported	Drainage Area Units:	Not Reported
Contrib Drainage Area:	Not Reported	Contrib Drainage Area Unts:	Not Reported
Aquifer:	California Coastal Basin aquifers		
Formation Type:	Not Reported	Aquifer Type:	Not Reported
Construction Date:	19280101	Well Depth:	110
Well Depth Units:	ft	Well Hole Depth:	115
Well Hole Depth Units:	ft		

25
North
1/4 - 1/2 Mile
Higher

FED USGS **USGS40000158572**

Organization ID:	USGS-CA		
Organization Name:	USGS California Water Science Center		
Monitor Location:	010N034W16J001S	Type:	Well
Description:	Not Reported	HUC:	18060008
Drainage Area:	Not Reported	Drainage Area Units:	Not Reported
Contrib Drainage Area:	Not Reported	Contrib Drainage Area Unts:	Not Reported
Aquifer:	California Coastal Basin aquifers		
Formation Type:	Not Reported	Aquifer Type:	Not Reported
Construction Date:	19560101	Well Depth:	176
Well Depth Units:	ft	Well Hole Depth:	176
Well Hole Depth Units:	ft		

Ground water levels,Number of Measurements:	1	Level reading date:	1956-06-01
Feet below surface:	144.00	Feet to sea level:	Not Reported
Note:	Not Reported		

26
SE
1/2 - 1 Mile
Higher

CA WELLS **CADWR0000036144**

Well ID:	10N34W21A001S	Well Type:	UNK
Source:	Department of Water Resources		
Other Name:	10N34W21A001S	PFAS Found:	No
Groundwater Quality Data:	https://gamagroundwater.waterboards.ca.gov/gama/gamamap/public/GamaDataDisplay.asp?dataset=DWR&samp_date=&global_id=&assigned_name=10N34W21A001S&store_num=		
GeoTracker Data:	Not Reported		

J27
East
1/2 - 1 Mile
Higher

CA WELLS **CAEDF0000030449**

Well ID:	AGL020030122-HWY_1_RANCH	Well Type:	MONITORING
Source:	Agricultural Lands	Other Name:	HWY_1_RANCH
PFAS Found:	No		
Groundwater Quality Data:	https://gamagroundwater.waterboards.ca.gov/gama/gamamap/public/GamaDataDisplay.asp?dataset=AGLAND&samp_date=&global_id=AGL020030122&assigned_name=HWY_1_RANCH&store_num=		
GeoTracker Data:	Not Reported		

GEOCHECK® - PHYSICAL SETTING SOURCE MAP FINDINGS

Map ID
Direction
Distance
Elevation | Database | EDR ID Number

J28
East
1/2 - 1 Mile
Higher

FED USGS **USGS40000158317**

Organization ID:	USGS-CA		
Organization Name:	USGS California Water Science Center		
Monitor Location:	010N034W22F001S	Type:	Well
Description:	Not Reported	HUC:	18060008
Drainage Area:	Not Reported	Drainage Area Units:	Not Reported
Contrib Drainage Area:	Not Reported	Contrib Drainage Area Unts:	Not Reported
Aquifer:	California Coastal Basin aquifers		
Formation Type:	Not Reported	Aquifer Type:	Not Reported
Construction Date:	Not Reported	Well Depth:	182
Well Depth Units:	ft	Well Hole Depth:	182
Well Hole Depth Units:	ft		

Ground water levels,Number of Measurements:	1	Level reading date:	1942-02-01
Feet below surface:	95.00	Feet to sea level:	Not Reported
Note:	Not Reported		

J29
East
1/2 - 1 Mile
Higher

FED USGS **USGS40000158318**

Organization ID:	USGS-CA		
Organization Name:	USGS California Water Science Center		
Monitor Location:	010N034W22F002S	Type:	Well
Description:	Not Reported	HUC:	18060008
Drainage Area:	Not Reported	Drainage Area Units:	Not Reported
Contrib Drainage Area:	Not Reported	Contrib Drainage Area Unts:	Not Reported
Aquifer:	California Coastal Basin aquifers		
Formation Type:	Not Reported	Aquifer Type:	Not Reported
Construction Date:	19560101	Well Depth:	294
Well Depth Units:	ft	Well Hole Depth:	310
Well Hole Depth Units:	ft		

J30
East
1/2 - 1 Mile
Higher

CA WELLS **CAEDF0000029576**

Well ID:	AGL020008434-BLOSSER WELL	Well Type:	MONITORING
Source:	Agricultural Lands	Other Name:	BLOSSER WELL
PFAS Found:	No		
Groundwater Quality Data:	https://gamagroundwater.waterboards.ca.gov/gama/gamamap/public/GamaDataDisplay.asp?dataset=AGLAND&samp_date=&global_id=AGL020008434&assigned_name=BLOSSER WELL&store_num=		
GeoTracker Data:	Not Reported		

GEOCHECK® - PHYSICAL SETTING SOURCE MAP FINDINGS

Map ID
Direction
Distance
Elevation | Database | EDR ID Number

J31
East
1/2 - 1 Mile
Higher

CA WELLS **CAEDF0000030656**

Well ID:	AGL020011005-AG WELL 4	Well Type:	MONITORING
Source:	Agricultural Lands	Other Name:	AG WELL 4
PFAS Found:	No		
Groundwater Quality Data:	https://gamagroundwater.waterboards.ca.gov/gama/gamamap/public/GamaDataDisplay.asp?dataset=AGLAND&samp_date=&global_id=AGL020011005&assigned_name=AG WELL 4&store_num=		
GeoTracker Data:	Not Reported		

K32
WNW
1/2 - 1 Mile
Lower

CA WELLS **CAEDF0000114642**

Well ID:	SL0608331151-1480-MW-1	Well Type:	MONITORING
Source:	EDF	Other Name:	1480-MW-1
PFAS Found:	No		
Groundwater Quality Data:	https://gamagroundwater.waterboards.ca.gov/gama/gamamap/public/GamaDataDisplay.asp?dataset=EDF&samp_date=&global_id=SL0608331151&assigned_name=1480-MW-1&store_num=		
GeoTracker Data:	https://geotracker.waterboards.ca.gov/profile_report.asp?cmd=MWEDFResults&global_id=SL0608331151&assigned_name=1480-MW-1		

33
WNW
1/2 - 1 Mile
Lower

CA WELLS **CAEDF0000024361**

Well ID:	AGL020007647-RNCH6/16_I	Well Type:	MONITORING
Source:	Agricultural Lands	Other Name:	RNCH6/16_I
PFAS Found:	No		
Groundwater Quality Data:	https://gamagroundwater.waterboards.ca.gov/gama/gamamap/public/GamaDataDisplay.asp?dataset=AGLAND&samp_date=&global_id=AGL020007647&assigned_name=RNCH6/16_I&store_num=		
GeoTracker Data:	Not Reported		

K34
West
1/2 - 1 Mile
Lower

CA WELLS **CAEDF0000099226**

Well ID:	SL0608331151-MW-2	Well Type:	MONITORING
Source:	EDF	Other Name:	MW-2
PFAS Found:	No		
Groundwater Quality Data:	https://gamagroundwater.waterboards.ca.gov/gama/gamamap/public/GamaDataDisplay.asp?dataset=EDF&samp_date=&global_id=SL0608331151&assigned_name=MW-2&store_num=		
GeoTracker Data:	https://geotracker.waterboards.ca.gov/profile_report.asp?cmd=MWEDFResults&global_id=SL0608331151&assigned_name=MW-2		

GEOCHECK® - PHYSICAL SETTING SOURCE MAP FINDINGS

Map ID
Direction
Distance
Elevation | Database | EDR ID Number

K35
West
1/2 - 1 Mile
Lower

FED USGS **USGS40000158395**

Organization ID:	USGS-CA		
Organization Name:	USGS California Water Science Center		
Monitor Location:	010N034W21C001S	Type:	Well
Description:	Not Reported	HUC:	18060008
Drainage Area:	Not Reported	Drainage Area Units:	Not Reported
Contrib Drainage Area:	Not Reported	Contrib Drainage Area Unts:	Not Reported
Aquifer:	California Coastal Basin aquifers		
Formation Type:	Not Reported	Aquifer Type:	Not Reported
Construction Date:	19400101	Well Depth:	245
Well Depth Units:	ft	Well Hole Depth:	247
Well Hole Depth Units:	ft		

K36
West
1/2 - 1 Mile
Lower

CA WELLS **CAEDF0000064351**

Well ID:	SL0608331151-MW-11	Well Type:	MONITORING
Source:	EDF	Other Name:	MW-11
PFAS Found:	No		
Groundwater Quality Data:	https://gamagroundwater.waterboards.ca.gov/gama/gamamap/public/GamaDataDisplay.asp?dataset=EDF&samp_date=&global_id=SL0608331151&assigned_name=MW-11&store_num=		
GeoTracker Data:	https://geotracker.waterboards.ca.gov/profile_report.asp?cmd=MWEDFResults&global_id=SL0608331151&assigned_name=MW-11		

37
North
1/2 - 1 Mile
Higher

FED USGS **USGS40000158609**

Organization ID:	USGS-CA		
Organization Name:	USGS California Water Science Center		
Monitor Location:	010N034W16J003S	Type:	Well
Description:	Not Reported	HUC:	18060008
Drainage Area:	Not Reported	Drainage Area Units:	Not Reported
Contrib Drainage Area:	Not Reported	Contrib Drainage Area Unts:	Not Reported
Aquifer:	California Coastal Basin aquifers		
Formation Type:	Not Reported	Aquifer Type:	Not Reported
Construction Date:	19520101	Well Depth:	Not Reported
Well Depth Units:	Not Reported	Well Hole Depth:	324
Well Hole Depth Units:	ft		

Ground water levels,Number of Measurements:	1	Level reading date:	1957-12-01
Feet below surface:	143.00	Feet to sea level:	Not Reported
Note:	Not Reported		

Map ID
Direction
Distance
Elevation | Database | EDR ID Number

L38
ENE
1/2 - 1 Mile
Higher

FED USGS **USGS40000158502**

Organization ID:	USGS-CA		
Organization Name:	USGS California Water Science Center		
Monitor Location:	010N034W22C001S	Type:	Well
Description:	Not Reported	HUC:	18060008
Drainage Area:	Not Reported	Drainage Area Units:	Not Reported
Contrib Drainage Area:	Not Reported	Contrib Drainage Area Unts:	Not Reported
Aquifer:	California Coastal Basin aquifers		
Formation Type:	Not Reported	Aquifer Type:	Not Reported
Construction Date:	Not Reported	Well Depth:	Not Reported
Well Depth Units:	Not Reported	Well Hole Depth:	Not Reported
Well Hole Depth Units:	Not Reported		

Ground water levels,Number of Measurements:	1	Level reading date:	1975-03-01
Feet below surface:	171.00	Feet to sea level:	Not Reported
Note:	Not Reported		

L39
ENE
1/2 - 1 Mile
Higher

CA WELLS **CAUSGSN00009251**

Well ID:	USGS-345625120263901	Well Type:	UNK
Source:	United States Geological Survey		
Other Name:	USGS-345625120263901	PFAS Found:	No
Groundwater Quality Data:	https://gamagroundwater.waterboards.ca.gov/gama/gamamap/public/GamaDataDisplay.asp?dataset=USGSNEW&samp_date=&global_id=&assigned_name=USGS-345625120263901&store_num=		
GeoTracker Data:	Not Reported		

40
WNW
1/2 - 1 Mile
Lower

CA WELLS **CAEDF0000018385**

Well ID:	SL0608331151-MW-18	Well Type:	MONITORING
Source:	EDF	Other Name:	MW-18
PFAS Found:	No		
Groundwater Quality Data:	https://gamagroundwater.waterboards.ca.gov/gama/gamamap/public/GamaDataDisplay.asp?dataset=EDF&samp_date=&global_id=SL0608331151&assigned_name=MW-18&store_num=		
GeoTracker Data:	https://geotracker.waterboards.ca.gov/profile_report.asp?cmd=MWEDFResults&global_id=SL0608331151&assigned_name=MW-18		

M41
North
1/2 - 1 Mile
Higher

CA WELLS **CAUSGSN00012364**

Well ID:	USGS-345642120271901	Well Type:	UNK
Source:	United States Geological Survey		
Other Name:	USGS-345642120271901	PFAS Found:	No

Groundwater Quality Data: https://gamagroundwater.waterboards.ca.gov/gama/gamamap/public/GamaDataDisplay.asp?dataset=USGSNEW&samp_date=&global_id=&assigned_name=USGS-345642120271901&store_num=
GeoTracker Data: Not Reported

L42
NE **FED USGS** **USGS40000158518**
1/2 - 1 Mile
Higher

Organization ID:	USGS-CA		
Organization Name:	USGS California Water Science Center		
Monitor Location:	010N034W15P001S	Type:	Well
Description:	Not Reported	HUC:	18060008
Drainage Area:	Not Reported	Drainage Area Units:	Not Reported
Contrib Drainage Area:	Not Reported	Contrib Drainage Area Unts:	Not Reported
Aquifer:	California Coastal Basin aquifers		
Formation Type:	Not Reported	Aquifer Type:	Not Reported
Construction Date:	19380101	Well Depth:	233
Well Depth Units:	ft	Well Hole Depth:	260
Well Hole Depth Units:	ft		

Ground water levels,Number of Measurements:	1	Level reading date:	1942-02-01
Feet below surface:	96.00	Feet to sea level:	Not Reported
Note:	Not Reported		

N43
SE **FED USGS** **USGS40000158196**
1/2 - 1 Mile
Higher

Organization ID:	USGS-CA		
Organization Name:	USGS California Water Science Center		
Monitor Location:	010N034W22L001S	Type:	Well
Description:	Not Reported	HUC:	18060008
Drainage Area:	Not Reported	Drainage Area Units:	Not Reported
Contrib Drainage Area:	Not Reported	Contrib Drainage Area Unts:	Not Reported
Aquifer:	California Coastal Basin aquifers		
Formation Type:	Not Reported	Aquifer Type:	Not Reported
Construction Date:	Not Reported	Well Depth:	Not Reported
Well Depth Units:	Not Reported	Well Hole Depth:	160
Well Hole Depth Units:	ft		

N44
SE **FED USGS** **USGS40000158197**
1/2 - 1 Mile
Higher

Organization ID:	USGS-CA		
Organization Name:	USGS California Water Science Center		
Monitor Location:	010N034W22L002S	Type:	Well
Description:	Not Reported	HUC:	18060008
Drainage Area:	Not Reported	Drainage Area Units:	Not Reported
Contrib Drainage Area:	Not Reported	Contrib Drainage Area Unts:	Not Reported
Aquifer:	California Coastal Basin aquifers		
Formation Type:	Not Reported	Aquifer Type:	Not Reported
Construction Date:	19520101	Well Depth:	280

Well Depth Units:	ft	Well Hole Depth:	300
Well Hole Depth Units:	ft		

M45
North
1/2 - 1 Mile
Higher

FED USGS **USGS40000158623**

Organization ID:	USGS-CA		
Organization Name:	USGS California Water Science Center		
Monitor Location:	010N034W16J002S	Type:	Well
Description:	Not Reported	HUC:	18060008
Drainage Area:	Not Reported	Drainage Area Units:	Not Reported
Contrib Drainage Area:	Not Reported	Contrib Drainage Area Unts:	Not Reported
Aquifer:	California Coastal Basin aquifers		
Formation Type:	Not Reported	Aquifer Type:	Not Reported
Construction Date:	19570101	Well Depth:	225
Well Depth Units:	ft	Well Hole Depth:	228
Well Hole Depth Units:	ft		

Ground water levels,Number of Measurements:	1	Level reading date:	1957-12-01
Feet below surface:	146.00	Feet to sea level:	Not Reported
Note:	Not Reported		

N46
SE
1/2 - 1 Mile
Higher

CA WELLS **CAUSGSN00002007**

Well ID:	USGS-345549120263901	Well Type:	UNK
Source:	United States Geological Survey		
Other Name:	USGS-345549120263901	PFAS Found:	No
Groundwater Quality Data:	https://gamagroundwater.waterboards.ca.gov/gama/gamamap/public/GamaDataDisplay.asp?dataset=USGSNEW&samp_date=&global_id=&assigned_name=USGS-345549120263901&store_num=		
GeoTracker Data:	Not Reported		

47
WSW
1/2 - 1 Mile
Lower

CA WELLS **CAEDF0000007493**

Well ID:	AGL020005540-DW	Well Type:	MONITORING
Source:	Agricultural Lands	Other Name:	DW
PFAS Found:	No		
Groundwater Quality Data:	https://gamagroundwater.waterboards.ca.gov/gama/gamamap/public/GamaDataDisplay.asp?dataset=AGLAND&samp_date=&global_id=AGL020005540&assigned_name=DW&store_num=		
GeoTracker Data:	Not Reported		

GEOCHECK® - PHYSICAL SETTING SOURCE MAP FINDINGS

Map ID
Direction
Distance
Elevation | Database | EDR ID Number

O48
West
1/2 - 1 Mile
Lower

CA WELLS **CAEDF0000043604**

Well ID:	SL0608331151-MW-19	Well Type:	MONITORING
Source:	EDF	Other Name:	MW-19
PFAS Found:	No		
Groundwater Quality Data:	https://gamagroundwater.waterboards.ca.gov/gama/gamamap/public/GamaDataDisplay.asp?dataset=EDF&samp_date=&global_id=SL0608331151&assigned_name=MW-19&store_num=		
GeoTracker Data:	https://geotracker.waterboards.ca.gov/profile_report.asp?cmd=MWEDFResults&global_id=SL0608331151&assigned_name=MW-19		

P49
SW
1/2 - 1 Mile
Lower

CA WELLS **CAUSGSN00011725**

Well ID:	USGS-345547120274701	Well Type:	UNK
Source:	United States Geological Survey		
Other Name:	USGS-345547120274701	PFAS Found:	No
Groundwater Quality Data:	https://gamagroundwater.waterboards.ca.gov/gama/gamamap/public/GamaDataDisplay.asp?dataset=USGSNEW&samp_date=&global_id=&assigned_name=USGS-345547120274701&store_num=		
GeoTracker Data:	Not Reported		

P50
SW
1/2 - 1 Mile
Lower

FED USGS **USGS40000158185**

Organization ID:	USGS-CA		
Organization Name:	USGS California Water Science Center		
Monitor Location:	010N034W21L001S	Type:	Well
Description:	Not Reported	HUC:	18060008
Drainage Area:	Not Reported	Drainage Area Units:	Not Reported
Contrib Drainage Area:	Not Reported	Contrib Drainage Area Unts:	Not Reported
Aquifer:	California Coastal Basin aquifers		
Formation Type:	Not Reported	Aquifer Type:	Not Reported
Construction Date:	19280101	Well Depth:	187
Well Depth Units:	ft	Well Hole Depth:	211
Well Hole Depth Units:	ft		

Q51
South
1/2 - 1 Mile
Higher

FED USGS **USGS40000158044**

Organization ID:	USGS-CA		
Organization Name:	USGS California Water Science Center		
Monitor Location:	010N034W21R003S	Type:	Well
Description:	Not Reported	HUC:	18060008
Drainage Area:	Not Reported	Drainage Area Units:	Not Reported
Contrib Drainage Area:	Not Reported	Contrib Drainage Area Unts:	Not Reported
Aquifer:	California Coastal Basin aquifers		

Formation Type:	Not Reported	Aquifer Type:	Not Reported
Construction Date:	19650101	Well Depth:	195
Well Depth Units:	ft	Well Hole Depth:	200
Well Hole Depth Units:	ft		

Q52
South
1/2 - 1 Mile
Higher

FED USGS **USGS40000158045**

Organization ID:	USGS-CA		
Organization Name:	USGS California Water Science Center		
Monitor Location:	010N034W21R001S	Type:	Well
Description:	Not Reported	HUC:	18060008
Drainage Area:	Not Reported	Drainage Area Units:	Not Reported
Contrib Drainage Area:	Not Reported	Contrib Drainage Area Unts:	Not Reported
Aquifer:	California Coastal Basin aquifers		
Formation Type:	Not Reported	Aquifer Type:	Not Reported
Construction Date:	Not Reported	Well Depth:	189
Well Depth Units:	ft	Well Hole Depth:	197
Well Hole Depth Units:	ft		

Ground water levels,Number of Measurements:	1	Level reading date:	1942-01-01
Feet below surface:	95.00	Feet to sea level:	Not Reported
Note:	Not Reported		

Q53
South
1/2 - 1 Mile
Higher

CA WELLS **CAUSGSN00001403**

Well ID:	USGS-345532120271102	Well Type:	UNK
Source:	United States Geological Survey		
Other Name:	USGS-345532120271102	PFAS Found:	No
Groundwater Quality Data:	https://gamagroundwater.waterboards.ca.gov/gama/gamamap/public/GamaDataDisplay.asp?dataset=USGSNEW&samp_date=&global_id=&assigned_name=USGS-345532120271102&store_num=		
GeoTracker Data:	Not Reported		

Q54
South
1/2 - 1 Mile
Higher

CA WELLS **CADWR0000001444**

Well ID:	10N34W21R001S	Well Type:	UNK
Source:	Department of Water Resources		
Other Name:	10N34W21R001S	PFAS Found:	No
Groundwater Quality Data:	https://gamagroundwater.waterboards.ca.gov/gama/gamamap/public/GamaDataDisplay.asp?dataset=DWR&samp_date=&global_id=&assigned_name=10N34W21R001S&store_num=		
GeoTracker Data:	Not Reported		

Map ID
Direction
Distance
Elevation | Database | EDR ID Number

R55
NNW
1/2 - 1 Mile
Lower

FED USGS **USGS40000158624**

Organization ID:	USGS-CA		
Organization Name:	USGS California Water Science Center		
Monitor Location:	010N034W16K001S	Type:	Well
Description:	Not Reported	HUC:	18060008
Drainage Area:	Not Reported	Drainage Area Units:	Not Reported
Contrib Drainage Area:	Not Reported	Contrib Drainage Area Unts:	Not Reported
Aquifer:	California Coastal Basin aquifers		
Formation Type:	Not Reported	Aquifer Type:	Not Reported
Construction Date:	19771014	Well Depth:	430
Well Depth Units:	ft	Well Hole Depth:	437
Well Hole Depth Units:	ft		

Ground water levels,Number of Measurements:	1	Level reading date:	1978-02-03
Feet below surface:	148.72	Feet to sea level:	Not Reported
Note:	Not Reported		

R56
NNW
1/2 - 1 Mile
Lower

CA WELLS **CADWR8000014992**

State Well #:	10N34W16K001S	Station ID:	49611
Well Name:	10N34W16K001S	Well Use:	Unknown
Well Type:	Single Well	Well Depth:	430
Basin Name:	Santa Maria	Well Completion Rpt #:	230

O57
West
1/2 - 1 Mile
Lower

CA WELLS **CAEDF0000101308**

Well ID:	SL0608331151-MW-5	Well Type:	MONITORING
Source:	EDF	Other Name:	MW-5
PFAS Found:	No		
Groundwater Quality Data:	https://gamagroundwater.waterboards.ca.gov/gama/gamamap/public/GamaDataDisplay.asp?dataset=EDF&samp_date=&global_id=SL0608331151&assigned_name=MW-5&store_num=		
GeoTracker Data:	https://geotracker.waterboards.ca.gov/profile_report.asp?cmd=MWEDFResults&global_id=SL0608331151&assigned_name=MW-5		

S58
West
1/2 - 1 Mile
Lower

FED USGS **USGS40000158380**

Organization ID:	USGS-CA		
Organization Name:	USGS California Water Science Center		
Monitor Location:	010N034W21C002S	Type:	Well
Description:	Not Reported	HUC:	18060008
Drainage Area:	Not Reported	Drainage Area Units:	Not Reported

Contrib Drainage Area:	Not Reported	Contrib Drainage Area Unts:	Not Reported
Aquifer:	California Coastal Basin aquifers		
Formation Type:	Not Reported	Aquifer Type:	Not Reported
Construction Date:	19500101	Well Depth:	240
Well Depth Units:	ft	Well Hole Depth:	250
Well Hole Depth Units:	ft		

P59
SW
1/2 - 1 Mile
Lower

FED USGS **USGS40000158168**

Organization ID:	USGS-CA		
Organization Name:	USGS California Water Science Center		
Monitor Location:	010N034W21L003S	Type:	Well
Description:	Not Reported	HUC:	18060008
Drainage Area:	Not Reported	Drainage Area Units:	Not Reported
Contrib Drainage Area:	Not Reported	Contrib Drainage Area Unts:	Not Reported
Aquifer:	California Coastal Basin aquifers		
Formation Type:	Not Reported	Aquifer Type:	Not Reported
Construction Date:	Not Reported	Well Depth:	Not Reported
Well Depth Units:	Not Reported	Well Hole Depth:	Not Reported
Well Hole Depth Units:	Not Reported		

60
NW
1/2 - 1 Mile
Lower

CA WELLS **CADWR0000028976**

Well ID:	10N34W17H001S	Well Type:	UNK
Source:	Department of Water Resources		
Other Name:	10N34W17H001S	PFAS Found:	No
Groundwater Quality Data:	https://gamagroundwater.waterboards.ca.gov/gama/gamamap/public/GamaDataDisplay.asp?dataset=DWR&samp_date=&global_id=&assigned_name=10N34W17H001S&store_num=		
GeoTracker Data:	Not Reported		

P61
SW
1/2 - 1 Mile
Lower

CA WELLS **CAUSGSN00006282**

Well ID:	USGS-345544120274701	Well Type:	UNK
Source:	United States Geological Survey		
Other Name:	USGS-345544120274701	PFAS Found:	No
Groundwater Quality Data:	https://gamagroundwater.waterboards.ca.gov/gama/gamamap/public/GamaDataDisplay.asp?dataset=USGSNEW&samp_date=&global_id=&assigned_name=USGS-345544120274701&store_num=		
GeoTracker Data:	Not Reported		

GEOCHECK® - PHYSICAL SETTING SOURCE MAP FINDINGS

Map ID
Direction
Distance
Elevation | Database | EDR ID Number

62
WNW
1/2 - 1 Mile
Lower

CA WELLS **CAEDF0000044160**

Well ID:	SL0608331151-MW-4	Well Type:	MONITORING
Source:	EDF	Other Name:	MW-4
PFAS Found:	No		
Groundwater Quality Data:	https://gamagroundwater.waterboards.ca.gov/gama/gamamap/public/GamaDataDisplay.asp?dataset=EDF&samp_date=&global_id=SL0608331151&assigned_name=MW-4&store_num=		
GeoTracker Data:	https://geotracker.waterboards.ca.gov/profile_report.asp?cmd=MWEDFResults&global_id=SL0608331151&assigned_name=MW-4		

S63
West
1/2 - 1 Mile
Lower

CA WELLS **CAEDF0000030597**

Well ID:	AGL020027915-STOWELL	Well Type:	MONITORING
Source:	Agricultural Lands	Other Name:	STOWELL
PFAS Found:	No		
Groundwater Quality Data:	https://gamagroundwater.waterboards.ca.gov/gama/gamamap/public/GamaDataDisplay.asp?dataset=AGLAND&samp_date=&global_id=AGL020027915&assigned_name=STOWELL&store_num=		
GeoTracker Data:	Not Reported		

S64
West
1/2 - 1 Mile
Lower

CA WELLS **CAEDF0000009226**

Well ID:	AGL020011822-STOWELLR_I	Well Type:	MONITORING
Source:	Agricultural Lands	Other Name:	STOWELLR_I
PFAS Found:	No		
Groundwater Quality Data:	https://gamagroundwater.waterboards.ca.gov/gama/gamamap/public/GamaDataDisplay.asp?dataset=AGLAND&samp_date=&global_id=AGL020011822&assigned_name=STOWELLR_I&store_num=		
GeoTracker Data:	Not Reported		

T65
SE
1/2 - 1 Mile
Higher

FED USGS **USGS40000158134**

Organization ID:	USGS-CA		
Organization Name:	USGS California Water Science Center		
Monitor Location:	010N034W22P001S	Type:	Well
Description:	Not Reported	HUC:	18060008
Drainage Area:	Not Reported	Drainage Area Units:	Not Reported
Contrib Drainage Area:	Not Reported	Contrib Drainage Area Unts:	Not Reported
Aquifer:	California Coastal Basin aquifers		
Formation Type:	Not Reported	Aquifer Type:	Not Reported
Construction Date:	Not Reported	Well Depth:	185
Well Depth Units:	ft	Well Hole Depth:	230
Well Hole Depth Units:	ft		

Ground water levels,Number of Measurements:	1	Level reading date:	1942-01-01
Feet below surface:	99.00	Feet to sea level:	Not Reported
Note:	Not Reported		

P66
SW
1/2 - 1 Mile
Lower

FED USGS **USGS40000158179**

Organization ID:	USGS-CA		
Organization Name:	USGS California Water Science Center		
Monitor Location:	010N034W21L002S	Type:	Well
Description:	Not Reported	HUC:	18060008
Drainage Area:	Not Reported	Drainage Area Units:	Not Reported
Contrib Drainage Area:	Not Reported	Contrib Drainage Area Unts:	Not Reported
Aquifer:	California Coastal Basin aquifers		
Formation Type:	Not Reported	Aquifer Type:	Not Reported
Construction Date:	19490101	Well Depth:	Not Reported
Well Depth Units:	Not Reported	Well Hole Depth:	135
Well Hole Depth Units:	ft		

Ground water levels,Number of Measurements:	1	Level reading date:	1942-01-01
Feet below surface:	86.00	Feet to sea level:	Not Reported
Note:	Not Reported		

67
WSW
1/2 - 1 Mile
Lower

CA WELLS **CAEDF0000025414**

Well ID:	AGL020024822-AW PRIMARY	Well Type:	MONITORING
Source:	Agricultural Lands	Other Name:	AW PRIMARY
PFAS Found:	No		
Groundwater Quality Data:	https://gamagroundwater.waterboards.ca.gov/gama/gamamap/public/GamaDataDisplay.asp?dataset=AGLAND&samp_date=&global_id=AGL020024822&assigned_name=AW PRIMARY&store_num=		
GeoTracker Data:	Not Reported		

T68
SE
1/2 - 1 Mile
Higher

CA WELLS **CAUSGSN00008656**

Well ID:	USGS-345540120264001	Well Type:	UNK
Source:	United States Geological Survey		
Other Name:	USGS-345540120264001	PFAS Found:	No
Groundwater Quality Data:	https://gamagroundwater.waterboards.ca.gov/gama/gamamap/public/GamaDataDisplay.asp?dataset=USGSNEW&samp_date=&global_id=&assigned_name=USGS-345540120264001&store_num=		
GeoTracker Data:	Not Reported		

Map ID
Direction
Distance
Elevation | Database | EDR ID Number

U69
NNW
1/2 - 1 Mile
Lower

FED USGS **USGS40000158656**

Organization ID:	USGS-CA		
Organization Name:	USGS California Water Science Center		
Monitor Location:	010N034W16G001S	Type:	Well
Description:	Not Reported	HUC:	18060008
Drainage Area:	Not Reported	Drainage Area Units:	Not Reported
Contrib Drainage Area:	Not Reported	Contrib Drainage Area Unts:	Not Reported
Aquifer:	California Coastal Basin aquifers		
Formation Type:	Not Reported	Aquifer Type:	Not Reported
Construction Date:	19220101	Well Depth:	Not Reported
Well Depth Units:	Not Reported	Well Hole Depth:	195
Well Hole Depth Units:	ft		

70
NNE
1/2 - 1 Mile
Higher

FED USGS **USGS40000158672**

Organization ID:	USGS-CA		
Organization Name:	USGS California Water Science Center		
Monitor Location:	010N034W15F002S	Type:	Well
Description:	Not Reported	HUC:	18060008
Drainage Area:	Not Reported	Drainage Area Units:	Not Reported
Contrib Drainage Area:	Not Reported	Contrib Drainage Area Unts:	Not Reported
Aquifer:	California Coastal Basin aquifers		
Formation Type:	Not Reported	Aquifer Type:	Not Reported
Construction Date:	Not Reported	Well Depth:	Not Reported
Well Depth Units:	Not Reported	Well Hole Depth:	420
Well Hole Depth Units:	ft		

V71
NW
1/2 - 1 Mile
Lower

CA WELLS **CAEDF0000030547**

Well ID:	AGL020007643-RANCH4_D/I	Well Type:	MONITORING
Source:	Agricultural Lands	Other Name:	RANCH4_D/I
PFAS Found:	No		
Groundwater Quality Data:	https://gamagroundwater.waterboards.ca.gov/gama/gamamap/public/GamaDataDisplay.asp?dataset=AGLAND&samp_date=&global_id=AGL020007643&assigned_name=RANCH4_D/I&store_num=		
GeoTracker Data:	Not Reported		

72
South
1/2 - 1 Mile
Higher

CA WELLS **CADWR0000011055**

Well ID:	10N34W21L003S	Well Type:	UNK
Source:	Department of Water Resources		
Other Name:	10N34W21L003S	PFAS Found:	No

Groundwater Quality Data: https://gamagroundwater.waterboards.ca.gov/gama/gamamap/public/GamaDataDisplay.asp?dataset=DWR&samp_date=&global_id=&assigned_name=10N34W21L003S&store_num=
GeoTracker Data: Not Reported

73
NNW
1/2 - 1 Mile
Lower

CA WELLS **CAEDF0000029065**

Well ID:	AGL020011102-RCH 17 DOM	Well Type:	MONITORING
Source:	Agricultural Lands	Other Name:	RCH 17 DOM
PFAS Found:	No		

Groundwater Quality Data: https://gamagroundwater.waterboards.ca.gov/gama/gamamap/public/GamaDataDisplay.asp?dataset=AGLAND&samp_date=&global_id=AGL020011102&assigned_name=RCH 17 DOM&store_num=
GeoTracker Data: Not Reported

U74
NNW
1/2 - 1 Mile
Lower

CA WELLS **CAEDF0000001547**

Well ID:	AGL020028149-WINEMAN49	Well Type:	MONITORING
Source:	Agricultural Lands	Other Name:	WINEMAN49
PFAS Found:	No		

Groundwater Quality Data: https://gamagroundwater.waterboards.ca.gov/gama/gamamap/public/GamaDataDisplay.asp?dataset=AGLAND&samp_date=&global_id=AGL020028149&assigned_name=WINEMAN49&store_num=
GeoTracker Data: Not Reported

V75
NW
1/2 - 1 Mile
Lower

CA WELLS **CAUSGSN00015877**

Well ID:	USGS-345643120274501	Well Type:	UNK
Source:	United States Geological Survey		
Other Name:	USGS-345643120274501	PFAS Found:	No

Groundwater Quality Data: https://gamagroundwater.waterboards.ca.gov/gama/gamamap/public/GamaDataDisplay.asp?dataset=USGSNEW&samp_date=&global_id=&assigned_name=USGS-345643120274501&store_num=
GeoTracker Data: Not Reported

V76
NW
1/2 - 1 Mile
Lower

FED USGS **USGS40000158628**

Organization ID:	USGS-CA		
Organization Name:	USGS California Water Science Center		
Monitor Location:	010N034W16F001S	Type:	Well
Description:	Not Reported	HUC:	18060008
Drainage Area:	Not Reported	Drainage Area Units:	Not Reported
Contrib Drainage Area:	Not Reported	Contrib Drainage Area Unts:	Not Reported
Aquifer:	California Coastal Basin aquifers		
Formation Type:	Not Reported	Aquifer Type:	Not Reported
Construction Date:	Not Reported	Well Depth:	Not Reported

Well Depth Units:	Not Reported	Well Hole Depth:	Not Reported
Well Hole Depth Units:	Not Reported		

Ground water levels,Number of Measurements:	1	Level reading date:	1942-02-01
Feet below surface:	81.00	Feet to sea level:	Not Reported
Note:	Not Reported		

77
SSW
1/2 - 1 Mile
Higher

CA WELLS **CADPR0000002051**

Well ID:	87872	Well Type:	UNK
Source:	Department of Pesticide Regulation		
Other Name:	87872	PFAS Found:	No
Groundwater Quality Data:	https://gamagroundwater.waterboards.ca.gov/gama/gamamap/public/GamaDataDisplay.asp?dataset=DPR&samp_date=&global_id=&assigned_name=87872&store_num=		
GeoTracker Data:	Not Reported		

78
South
1/2 - 1 Mile
Higher

FED USGS **USGS40000157954**

Organization ID:	USGS-CA		
Organization Name:	USGS California Water Science Center		
Monitor Location:	010N034W27D001S	Type:	Well
Description:	Not Reported	HUC:	18060008
Drainage Area:	Not Reported	Drainage Area Units:	Not Reported
Contrib Drainage Area:	Not Reported	Contrib Drainage Area Unts:	Not Reported
Aquifer:	California Coastal Basin aquifers		
Formation Type:	Not Reported	Aquifer Type:	Not Reported
Construction Date:	19360101	Well Depth:	Not Reported
Well Depth Units:	Not Reported	Well Hole Depth:	234
Well Hole Depth Units:	ft		

W79
ESE
1/2 - 1 Mile
Higher

FED USGS **USGS40000158239**

Organization ID:	USGS-CA		
Organization Name:	USGS California Water Science Center		
Monitor Location:	010N034W22G001S	Type:	Well
Description:	Not Reported	HUC:	18060008
Drainage Area:	Not Reported	Drainage Area Units:	Not Reported
Contrib Drainage Area:	Not Reported	Contrib Drainage Area Unts:	Not Reported
Aquifer:	California Coastal Basin aquifers		
Formation Type:	Not Reported	Aquifer Type:	Not Reported
Construction Date:	19280101	Well Depth:	236
Well Depth Units:	ft	Well Hole Depth:	236
Well Hole Depth Units:	ft		

Ground water levels,Number of Measurements:	1	Level reading date:	1942-02-01
Feet below surface:	100.00	Feet to sea level:	Not Reported

Note: Not Reported

W80
ESE **FED USGS** **USGS40000158240**
1/2 - 1 Mile
Higher

Organization ID:	USGS-CA		
Organization Name:	USGS California Water Science Center		
Monitor Location:	010N034W22G002S	Type:	Well
Description:	Not Reported	HUC:	18060008
Drainage Area:	Not Reported	Drainage Area Units:	Not Reported
Contrib Drainage Area:	Not Reported	Contrib Drainage Area Unts:	Not Reported
Aquifer:	California Coastal Basin aquifers		
Formation Type:	Not Reported	Aquifer Type:	Not Reported
Construction Date:	19730101	Well Depth:	Not Reported
Well Depth Units:	Not Reported	Well Hole Depth:	Not Reported
Well Hole Depth Units:	Not Reported		

81
NNW **CA WELLS** **CADPR0000004024**
1/2 - 1 Mile
Lower

Well ID:	87867	Well Type:	UNK
Source:	Department of Pesticide Regulation		
Other Name:	87867	PFAS Found:	No
Groundwater Quality Data:	https://gamagroundwater.waterboards.ca.gov/gama/gamamap/public/GamaDataDisplay.asp?dataset=DPR&samp_date=&global_id=&assigned_name=87867&store_num=		
GeoTracker Data:	Not Reported		

W82
ESE **CA WELLS** **CAUSGSN00008020**
1/2 - 1 Mile
Higher

Well ID:	USGS-345552120262201	Well Type:	UNK
Source:	United States Geological Survey		
Other Name:	USGS-345552120262201	PFAS Found:	No
Groundwater Quality Data:	https://gamagroundwater.waterboards.ca.gov/gama/gamamap/public/GamaDataDisplay.asp?dataset=USGSNEW&samp_date=&global_id=&assigned_name=USGS-345552120262201&store_num=		
GeoTracker Data:	Not Reported		

83
WSW **CA WELLS** **CAEDF0000025980**
1/2 - 1 Mile
Lower

Well ID:	AGL020024822-RUBY_DOMESTIC		
Well Type:	MONITORING	Source:	Agricultural Lands
Other Name:	RUBY_DOMESTIC	PFAS Found:	No
Groundwater Quality Data:	https://gamagroundwater.waterboards.ca.gov/gama/gamamap/public/GamaDataDisplay.asp?dataset=AGLAND&samp_date=&global_id=AGL020024822&assigned_name=RUBY_DOMESTIC&store_num=		
GeoTracker Data:	Not Reported		

GEOCHECK® - PHYSICAL SETTING SOURCE MAP FINDINGS

Map ID
Direction
Distance
Elevation | Database | EDR ID Number

84
ESE
1/2 - 1 Mile
Higher

FED USGS **USGS40000158184**

Organization ID:	USGS-CA		
Organization Name:	USGS California Water Science Center		
Monitor Location:	010N034W22K001S	Type:	Well
Description:	Not Reported	HUC:	18060008
Drainage Area:	Not Reported	Drainage Area Units:	Not Reported
Contrib Drainage Area:	Not Reported	Contrib Drainage Area Unts:	Not Reported
Aquifer:	California Coastal Basin aquifers		
Formation Type:	Not Reported	Aquifer Type:	Not Reported
Construction Date:	Not Reported	Well Depth:	Not Reported
Well Depth Units:	Not Reported	Well Hole Depth:	195
Well Hole Depth Units:	ft		

Ground water levels,Number of Measurements:	1	Level reading date:	1942-02-01
Feet below surface:	101.00	Feet to sea level:	Not Reported
Note:	Not Reported		

X85
West
1/2 - 1 Mile
Lower

CA WELLS **CAEDF0000028239**

Well ID:	AGL020005540-PRIMARY	Well Type:	MONITORING
Source:	Agricultural Lands	Other Name:	PRIMARY
PFAS Found:	No		
Groundwater Quality Data:	https://gamagroundwater.waterboards.ca.gov/gama/gamamap/public/GamaDataDisplay.asp?dataset=AGLAND&samp_date=&global_id=AGL020005540&assigned_name=PRIMARY&store_num=		
GeoTracker Data:	Not Reported		

Y86
SW
1/2 - 1 Mile
Higher

FED USGS **USGS40000158027**

Organization ID:	USGS-CA		
Organization Name:	USGS California Water Science Center		
Monitor Location:	010N034W21P001S	Type:	Well
Description:	Not Reported	HUC:	18060008
Drainage Area:	Not Reported	Drainage Area Units:	Not Reported
Contrib Drainage Area:	Not Reported	Contrib Drainage Area Unts:	Not Reported
Aquifer:	California Coastal Basin aquifers		
Formation Type:	Not Reported	Aquifer Type:	Not Reported
Construction Date:	19360101	Well Depth:	Not Reported
Well Depth Units:	Not Reported	Well Hole Depth:	198
Well Hole Depth Units:	ft		

Ground water levels,Number of Measurements:	1	Level reading date:	1941-01-01
Feet below surface:	103.00	Feet to sea level:	Not Reported
Note:	Not Reported		

GEOCHECK® - PHYSICAL SETTING SOURCE MAP FINDINGS

Map ID
Direction
Distance
Elevation | Database | EDR ID Number

Y87
SW
1/2 - 1 Mile
Higher

CA WELLS **CAUSGSN00003035**

Well ID:	USGS-345530120274701	Well Type:	UNK
Source:	United States Geological Survey		
Other Name:	USGS-345530120274701	PFAS Found:	No
Groundwater Quality Data:	https://gamagroundwater.waterboards.ca.gov/gama/gamamap/public/GamaDataDisplay.asp?dataset=USGSNEW&samp_date=&global_id=&assigned_name=USGS-345530120274701&store_num=		
GeoTracker Data:	Not Reported		

Z88
WNW
1/2 - 1 Mile
Lower

CA WELLS **CAUSGSN00003701**

Well ID:	USGS-345632120280401	Well Type:	UNK
Source:	United States Geological Survey		
Other Name:	USGS-345632120280401	PFAS Found:	No
Groundwater Quality Data:	https://gamagroundwater.waterboards.ca.gov/gama/gamamap/public/GamaDataDisplay.asp?dataset=USGSNEW&samp_date=&global_id=&assigned_name=USGS-345632120280401&store_num=		
GeoTracker Data:	Not Reported		

89
NNE
1/2 - 1 Mile
Higher

FED USGS **USGS40000158700**

Organization ID:	USGS-CA		
Organization Name:	USGS California Water Science Center		
Monitor Location:	010N034W15E001S	Type:	Well
Description:	Not Reported	HUC:	18060008
Drainage Area:	Not Reported	Drainage Area Units:	Not Reported
Contrib Drainage Area:	Not Reported	Contrib Drainage Area Unts:	Not Reported
Aquifer:	California Coastal Basin aquifers		
Formation Type:	Not Reported	Aquifer Type:	Not Reported
Construction Date:	19450101	Well Depth:	169
Well Depth Units:	ft	Well Hole Depth:	170
Well Hole Depth Units:	ft		

AA90
North
1/2 - 1 Mile
Lower

FED USGS **USGS40000158712**

Organization ID:	USGS-CA		
Organization Name:	USGS California Water Science Center		
Monitor Location:	010N034W16H001S	Type:	Well
Description:	Not Reported	HUC:	18060008
Drainage Area:	Not Reported	Drainage Area Units:	Not Reported
Contrib Drainage Area:	Not Reported	Contrib Drainage Area Unts:	Not Reported
Aquifer:	California Coastal Basin aquifers		
Formation Type:	Not Reported	Aquifer Type:	Not Reported

Construction Date:	19200101	Well Depth:	176
Well Depth Units:	ft	Well Hole Depth:	176
Well Hole Depth Units:	ft		

Ground water levels,Number of Measurements:	1	Level reading date:	1942-02-01
Feet below surface:	85.00	Feet to sea level:	Not Reported
Note:	Not Reported		

AA91
North
1/2 - 1 Mile
Lower

FED USGS **USGS40000158713**

Organization ID:	USGS-CA		
Organization Name:	USGS California Water Science Center		
Monitor Location:	010N034W16H002S	Type:	Well
Description:	Not Reported	HUC:	18060008
Drainage Area:	Not Reported	Drainage Area Units:	Not Reported
Contrib Drainage Area:	Not Reported	Contrib Drainage Area Unts:	Not Reported
Aquifer:	California Coastal Basin aquifers		
Formation Type:	Not Reported	Aquifer Type:	Not Reported
Construction Date:	19500101	Well Depth:	Not Reported
Well Depth Units:	Not Reported	Well Hole Depth:	Not Reported
Well Hole Depth Units:	Not Reported		

Z92
WNW
1/2 - 1 Mile
Lower

FED USGS **USGS40000158559**

Organization ID:	USGS-CA		
Organization Name:	USGS California Water Science Center		
Monitor Location:	010N034W16N001S	Type:	Well
Description:	Not Reported	HUC:	18060008
Drainage Area:	Not Reported	Drainage Area Units:	Not Reported
Contrib Drainage Area:	Not Reported	Contrib Drainage Area Unts:	Not Reported
Aquifer:	California Coastal Basin aquifers		
Formation Type:	Not Reported	Aquifer Type:	Not Reported
Construction Date:	19250101	Well Depth:	206
Well Depth Units:	ft	Well Hole Depth:	210
Well Hole Depth Units:	ft		

AB93
South
1/2 - 1 Mile
Higher

FED USGS **USGS40000157913**

Organization ID:	USGS-CA		
Organization Name:	USGS California Water Science Center		
Monitor Location:	010N034W28A001S	Type:	Well
Description:	Not Reported	HUC:	18060008
Drainage Area:	Not Reported	Drainage Area Units:	Not Reported
Contrib Drainage Area:	Not Reported	Contrib Drainage Area Unts:	Not Reported
Aquifer:	California Coastal Basin aquifers		
Formation Type:	Not Reported	Aquifer Type:	Not Reported
Construction Date:	193803	Well Depth:	218

Well Depth Units:	ft	Well Hole Depth:	235
Well Hole Depth Units:	ft		

AB94
South
1/2 - 1 Mile
Higher

CA WELLS **CAUSGSN00007449**

Well ID:	USGS-345520120271201	Well Type:	UNK
Source:	United States Geological Survey		
Other Name:	USGS-345520120271201	PFAS Found:	No
Groundwater Quality Data:	https://gamagroundwater.waterboards.ca.gov/gama/gamamap/public/GamaDataDisplay.asp?dataset=USGSNEW&samp_date=&global_id=&assigned_name=USGS-345520120271201&store_num=		
GeoTracker Data:	Not Reported		

X95
West
1/2 - 1 Mile
Lower

FED USGS **USGS40000158344**

Organization ID:	USGS-CA		
Organization Name:	USGS California Water Science Center		
Monitor Location:	010N034W21E001S	Type:	Well
Description:	Not Reported	HUC:	18060008
Drainage Area:	Not Reported	Drainage Area Units:	Not Reported
Contrib Drainage Area:	Not Reported	Contrib Drainage Area Unts:	Not Reported
Aquifer:	California Coastal Basin aquifers		
Formation Type:	Not Reported	Aquifer Type:	Not Reported
Construction Date:	Not Reported	Well Depth:	Not Reported
Well Depth Units:	Not Reported	Well Hole Depth:	Not Reported
Well Hole Depth Units:	Not Reported		

96
West
1/2 - 1 Mile
Lower

CA WELLS **CAEDF0000010177**

Well ID:	AGL020008004-DRISCOLLS RCH 6		
Well Type:	MONITORING	Source:	Agricultural Lands
Other Name:	DRISCOLLS RCH 6	PFAS Found:	No
Groundwater Quality Data:	https://gamagroundwater.waterboards.ca.gov/gama/gamamap/public/GamaDataDisplay.asp?dataset=AGLAND&samp_date=&global_id=AGL020008004&assigned_name=DRISCOLLS RCH 6&store_num=		
GeoTracker Data:	Not Reported		

AC97
SSW
1/2 - 1 Mile
Higher

FED USGS **USGS40000157955**

Organization ID:	USGS-CA		
Organization Name:	USGS California Water Science Center		
Monitor Location:	010N034W28C001S	Type:	Well
Description:	Not Reported	HUC:	18060008
Drainage Area:	Not Reported	Drainage Area Units:	Not Reported

Contrib Drainage Area:	Not Reported	Contrib Drainage Area Unts:	Not Reported
Aquifer:	California Coastal Basin aquifers		
Formation Type:	Not Reported	Aquifer Type:	Not Reported
Construction Date:	Not Reported	Well Depth:	191
Well Depth Units:	ft	Well Hole Depth:	192
Well Hole Depth Units:	ft		

AC98
SSW **CA WELLS** **CAUSGSN00010466**
1/2 - 1 Mile
Higher

Well ID:	USGS-345525120274601	Well Type:	UNK
Source:	United States Geological Survey		
Other Name:	USGS-345525120274601	PFAS Found:	No
Groundwater Quality Data:	https://gamagroundwater.waterboards.ca.gov/gama/gamamap/public/GamaDataDisplay.asp?dataset=USGSNEW&samp_date=&global_id=&assigned_name=USGS-345525120274601&store_num=		
GeoTracker Data:	Not Reported		

GEOCHECK® - PHYSICAL SETTING SOURCE MAP FINDINGS

Map ID
Direction
Distance

Database EDR ID Number

1
SSE
1/4 - 1/2 Mile

OIL_GAS **CAOG13000210909**

API #:	0408302398	Well #:	1
Well Status:	Plugged	Well Type:	OG
Operator Name:	A. S. Mayes & Associates, Ltd.		
Lease Name:	Acquistapace	Field Name:	Santa Maria Valley
Area Name:	Not Reported	GIS Source:	Unknown
Confidential Well:	N	Directionally Drilled:	N
SPUD Date:	Not Reported		

2
SSW
1/4 - 1/2 Mile

OIL_GAS **CAOG13000211610**

API #:	0408302863	Well #:	4
Well Status:	Plugged	Well Type:	OG
Operator Name:	Union Oil Company of California		
Lease Name:	SMVU Standard-Moretti	Field Name:	Santa Maria Valley
Area Name:	Not Reported	GIS Source:	GPS
Confidential Well:	N	Directionally Drilled:	N
SPUD Date:	Not Reported		

3
SSE
1/4 - 1/2 Mile

OIL_GAS **CAOG13000211628**

API #:	0408302881	Well #:	5
Well Status:	Plugged	Well Type:	OG
Operator Name:	Union Oil Company of California		
Lease Name:	SMVU Tonascia	Field Name:	Santa Maria Valley
Area Name:	Main	GIS Source:	Unknown
Confidential Well:	N	Directionally Drilled:	N
SPUD Date:	Not Reported		

4
North
1/4 - 1/2 Mile

OIL_GAS **CAOG13000211046**

API #:	0408302441	Well #:	1
Well Status:	Plugged	Well Type:	OG
Operator Name:	Gunnar Erikson	Lease Name:	Dart
Field Name:	Santa Maria Valley	Area Name:	Not Reported
GIS Source:	Unknown	Confidential Well:	N
Directionally Drilled:	N	SPUD Date:	Not Reported

Map ID
Direction
Distance

Database EDR ID Number

5
West **OIL_GAS** **CAOG13000211500**
1/4 - 1/2 Mile

API #:	0408302754	Well #:	1
Well Status:	Plugged	Well Type:	OG
Operator Name:	Union Oil Company of California		
Lease Name:	SMVU Goodwin	Field Name:	Santa Maria Valley
Area Name:	Main	GIS Source:	Unknown
Confidential Well:	N	Directionally Drilled:	N
SPUD Date:	Not Reported		

6
SE **OIL_GAS** **CAOG13000210911**
1/4 - 1/2 Mile

API #:	0408321674	Well #:	1-22
Well Status:	Plugged	Well Type:	OG
Operator Name:	Union Oil Company of California		
Lease Name:	Acquistapace	Field Name:	Santa Maria Valley
Area Name:	Main	GIS Source:	Unknown
Confidential Well:	N	Directionally Drilled:	Y
SPUD Date:	Not Reported		

7
SSW **OIL_GAS** **CAOG13000211609**
1/4 - 1/2 Mile

API #:	0408302862	Well #:	3
Well Status:	Plugged	Well Type:	OG
Operator Name:	Union Oil Company of California		
Lease Name:	SMVU Standard-Moretti	Field Name:	Santa Maria Valley
Area Name:	Main	GIS Source:	Unknown
Confidential Well:	N	Directionally Drilled:	N
SPUD Date:	Not Reported		

8
South **OIL_GAS** **CAOG13000211608**
1/4 - 1/2 Mile

API #:	0408302861	Well #:	2
Well Status:	Plugged	Well Type:	OG
Operator Name:	Union Oil Company of California		
Lease Name:	SMVU Standard-Moretti	Field Name:	Santa Maria Valley
Area Name:	Main	GIS Source:	Unknown
Confidential Well:	N	Directionally Drilled:	N
SPUD Date:	Not Reported		

Map ID
Direction
Distance

Database EDR ID Number

9
SSE **OIL_GAS** **CAOG13000211630**
1/4 - 1/2 Mile

API #:	0408302883	Well #:	7
Well Status:	Plugged	Well Type:	OG
Operator Name:	Union Oil Company of California		
Lease Name:	SMVU Tonascia	Field Name:	Santa Maria Valley
Area Name:	Main	GIS Source:	Unknown
Confidential Well:	N	Directionally Drilled:	N
SPUD Date:	Not Reported		

10
SE **OIL_GAS** **CAOG13000210910**
1/4 - 1/2 Mile

API #:	0408302399	Well #:	2
Well Status:	Plugged	Well Type:	OG
Operator Name:	A. S. Mayes & Associates, Ltd.		
Lease Name:	Acquistapace	Field Name:	Santa Maria Valley
Area Name:	Not Reported	GIS Source:	Unknown
Confidential Well:	N	Directionally Drilled:	N
SPUD Date:	Not Reported		

A11
WSW **OIL_GAS** **CAOG13000211287**
1/4 - 1/2 Mile

API #:	0408302609	Well #:	2-1
Well Status:	Plugged	Well Type:	OG
Operator Name:	Union Oil Company of California		
Lease Name:	Moretti	Field Name:	Santa Maria Valley
Area Name:	Not Reported	GIS Source:	Unknown
Confidential Well:	N	Directionally Drilled:	N
SPUD Date:	Not Reported		

12
SW **OIL_GAS** **CAOG13000211487**
1/4 - 1/2 Mile

API #:	0408302742	Well #:	15
Well Status:	Plugged	Well Type:	OG
Operator Name:	Union Oil Company of California		
Lease Name:	SMVU Getty-Hobbs	Field Name:	Santa Maria Valley
Area Name:	Main	GIS Source:	Unknown
Confidential Well:	N	Directionally Drilled:	N
SPUD Date:	Not Reported		

Map ID
Direction
Distance

Database EDR ID Number

13
WSW
1/4 - 1/2 Mile

OIL_GAS **CAOG13000211288**

API #:	0408302610	Well #:	2-2
Well Status:	Plugged	Well Type:	OG
Operator Name:	Union Oil Company of California		
Lease Name:	Moretti	Field Name:	Santa Maria Valley
Area Name:	Not Reported	GIS Source:	GPS
Confidential Well:	N	Directionally Drilled:	N
SPUD Date:	Not Reported		

14
South
1/4 - 1/2 Mile

OIL_GAS **CAOG13000211624**

API #:	0408302877	Well #:	1
Well Status:	Plugged	Well Type:	OG
Operator Name:	Union Oil Company of California		
Lease Name:	SMVU Tonascia	Field Name:	Santa Maria Valley
Area Name:	Main	GIS Source:	Unknown
Confidential Well:	N	Directionally Drilled:	N
SPUD Date:	Not Reported		

15
South
1/4 - 1/2 Mile

OIL_GAS **CAOG13000211607**

API #:	0408302860	Well #:	1
Well Status:	Plugged	Well Type:	OG
Operator Name:	Union Oil Company of California		
Lease Name:	SMVU Standard-Moretti	Field Name:	Santa Maria Valley
Area Name:	Main	GIS Source:	Unknown
Confidential Well:	N	Directionally Drilled:	N
SPUD Date:	Not Reported		

A16
WSW
1/2 - 1 Mile

OIL_GAS **CAOG13000211474**

API #:	0408302729	Well #:	1
Well Status:	Plugged	Well Type:	OG
Operator Name:	Union Oil Company of California		
Lease Name:	SMVU Getty-Hobbs	Field Name:	Santa Maria Valley
Area Name:	Main	GIS Source:	Unknown
Confidential Well:	N	Directionally Drilled:	N
SPUD Date:	Not Reported		

Map ID
Direction
Distance

Database EDR ID Number

17
SSW
1/2 - 1 Mile

OIL_GAS **CAOG13000211289**

API #:	0408302611	Well #:	2-3
Well Status:	Plugged	Well Type:	OG
Operator Name:	Union Oil Company of California		
Lease Name:	Moretti	Field Name:	Santa Maria Valley
Area Name:	Not Reported	GIS Source:	Unknown
Confidential Well:	N	Directionally Drilled:	N
SPUD Date:	Not Reported		

18
SSE
1/2 - 1 Mile

OIL_GAS **CAOG13000211625**

API #:	0408302878	Well #:	2
Well Status:	Plugged	Well Type:	OG
Operator Name:	Union Oil Company of California		
Lease Name:	SMVU Tonascia	Field Name:	Santa Maria Valley
Area Name:	Main	GIS Source:	Unknown
Confidential Well:	N	Directionally Drilled:	N
SPUD Date:	Not Reported		

19
WSW
1/2 - 1 Mile

OIL_GAS **CAOG13000211475**

API #:	0408302730	Well #:	2
Well Status:	Plugged	Well Type:	OG
Operator Name:	Union Oil Company of California		
Lease Name:	SMVU Getty-Hobbs	Field Name:	Santa Maria Valley
Area Name:	Main	GIS Source:	Unknown
Confidential Well:	N	Directionally Drilled:	N
SPUD Date:	Not Reported		

20
SSW
1/2 - 1 Mile

OIL_GAS **CAOG13000211481**

API #:	0408302736	Well #:	8
Well Status:	Plugged	Well Type:	OG
Operator Name:	Union Oil Company of California		
Lease Name:	SMVU Getty-Hobbs	Field Name:	Santa Maria Valley
Area Name:	Main	GIS Source:	Unknown
Confidential Well:	N	Directionally Drilled:	N
SPUD Date:	Not Reported		

Map ID
Direction
Distance

Database EDR ID Number

21
SW
1/2 - 1 Mile

OIL_GAS **CAOG13000211476**

API #:	0408302731	Well #:	3
Well Status:	Plugged	Well Type:	OG
Operator Name:	Union Oil Company of California		
Lease Name:	SMVU Getty-Hobbs	Field Name:	Santa Maria Valley
Area Name:	Main	GIS Source:	Unknown
Confidential Well:	N	Directionally Drilled:	N
SPUD Date:	Not Reported		

22
SE
1/2 - 1 Mile

OIL_GAS **CAOG13000211626**

API #:	0408302879	Well #:	3
Well Status:	Plugged	Well Type:	OG
Operator Name:	Union Oil Company of California		
Lease Name:	SMVU Tonascia	Field Name:	Santa Maria Valley
Area Name:	Main	GIS Source:	Unknown
Confidential Well:	N	Directionally Drilled:	N
SPUD Date:	Not Reported		

23
SE
1/2 - 1 Mile

OIL_GAS **CAOG13000211629**

API #:	0408302882	Well #:	6
Well Status:	Plugged	Well Type:	OG
Operator Name:	Union Oil Company of California		
Lease Name:	SMVU Tonascia	Field Name:	Santa Maria Valley
Area Name:	Main	GIS Source:	Unknown
Confidential Well:	N	Directionally Drilled:	N
SPUD Date:	Not Reported		

24
West
1/2 - 1 Mile

OIL_GAS **CAOG13000211691**

API #:	0408302943	Well #:	1
Well Status:	Plugged	Well Type:	OG
Operator Name:	Union Oil Company of California		
Lease Name:	SMVU Union-O'Donnell I	Field Name:	Santa Maria Valley
Area Name:	Not Reported	GIS Source:	Unknown
Confidential Well:	N	Directionally Drilled:	N
SPUD Date:	Not Reported		

Map ID
Direction
Distance

Database EDR ID Number

25
South
1/2 - 1 Mile

OIL_GAS **CAOG13000211485**

API #:	0408302740	Well #:	13
Well Status:	Plugged	Well Type:	OG
Operator Name:	Union Oil Company of California		
Lease Name:	SMVU Getty-Hobbs	Field Name:	Santa Maria Valley
Area Name:	Main	GIS Source:	Unknown
Confidential Well:	N	Directionally Drilled:	N
SPUD Date:	Not Reported		

26
South
1/2 - 1 Mile

OIL_GAS **CAOG13000211470**

API #:	0408302725	Well #:	3
Well Status:	Plugged	Well Type:	OG
Operator Name:	Union Oil Company of California		
Lease Name:	SMVU Gerard-Acquistapace	Field Name:	Santa Maria Valley
Area Name:	Main	GIS Source:	Unknown
Confidential Well:	N	Directionally Drilled:	N
SPUD Date:	Not Reported		

27
SSW
1/2 - 1 Mile

OIL_GAS **CAOG13000211484**

API #:	0408302739	Well #:	11
Well Status:	Plugged	Well Type:	OG
Operator Name:	Union Oil Company of California		
Lease Name:	SMVU Getty-Hobbs	Field Name:	Santa Maria Valley
Area Name:	Not Reported	GIS Source:	Unknown
Confidential Well:	N	Directionally Drilled:	N
SPUD Date:	Not Reported		

28
WNW
1/2 - 1 Mile

OIL_GAS **CAOG13000211243**

API #:	0408302479	Well #:	1
Well Status:	Plugged	Well Type:	OG
Operator Name:	Aera Energy LLC	Lease Name:	Leroy
Field Name:	Santa Maria Valley	Area Name:	Not Reported
GIS Source:	Unknown	Confidential Well:	N
Directionally Drilled:	N	SPUD Date:	Not Reported

Map ID
Direction
Distance

Database EDR ID Number

29
WSW
1/2 - 1 Mile

OIL_GAS **CAOG13000211543**

API #:	0408302796	Well #:	2
Well Status:	Plugged	Well Type:	OG
Operator Name:	Union Oil Company of California		
Lease Name:	SMVU Russell	Field Name:	Santa Maria Valley
Area Name:	Main	GIS Source:	Unknown
Confidential Well:	N	Directionally Drilled:	N
SPUD Date:	Not Reported		

30
SW
1/2 - 1 Mile

OIL_GAS **CAOG13000211477**

API #:	0408302732	Well #:	4
Well Status:	Plugged	Well Type:	OG
Operator Name:	Union Oil Company of California		
Lease Name:	SMVU Getty-Hobbs	Field Name:	Santa Maria Valley
Area Name:	Main	GIS Source:	Unknown
Confidential Well:	N	Directionally Drilled:	N
SPUD Date:	Not Reported		

31
SE
1/2 - 1 Mile

OIL_GAS **CAOG13000211627**

API #:	0408302880	Well #:	4
Well Status:	Plugged	Well Type:	OG
Operator Name:	Union Oil Company of California		
Lease Name:	SMVU Tonascia	Field Name:	Santa Maria Valley
Area Name:	Main	GIS Source:	Unknown
Confidential Well:	N	Directionally Drilled:	N
SPUD Date:	Not Reported		

32
SSE
1/2 - 1 Mile

OIL_GAS **CAOG13000211471**

API #:	0408302726	Well #:	4
Well Status:	Plugged	Well Type:	OG
Operator Name:	Union Oil Company of California		
Lease Name:	SMVU Gerard-Acquistapace	Field Name:	Santa Maria Valley
Area Name:	Main	GIS Source:	Unknown
Confidential Well:	N	Directionally Drilled:	N
SPUD Date:	Not Reported		

Map ID
Direction
Distance

Database EDR ID Number

33
WSW **OIL_GAS** **CAOG13000211544**
1/2 - 1 Mile

API #:	0408302797	Well #:	3
Well Status:	Plugged	Well Type:	OG
Operator Name:	Union Oil Company of California		
Lease Name:	SMVU Russell	Field Name:	Santa Maria Valley
Area Name:	Main	GIS Source:	Unknown
Confidential Well:	N	Directionally Drilled:	N
SPUD Date:	Not Reported		

34
SSW **OIL_GAS** **CAOG13000211482**
1/2 - 1 Mile

API #:	0408302737	Well #:	9
Well Status:	Plugged	Well Type:	OG
Operator Name:	Union Oil Company of California		
Lease Name:	SMVU Getty-Hobbs	Field Name:	Santa Maria Valley
Area Name:	Main	GIS Source:	Unknown
Confidential Well:	N	Directionally Drilled:	N
SPUD Date:	Not Reported		

35
ESE **OIL_GAS** **CAOG13000211560**
1/2 - 1 Mile

API #:	0408302815	Well #:	3
Well Status:	Plugged	Well Type:	OG
Operator Name:	Union Oil Company of California		
Lease Name:	SMVU Sander	Field Name:	Santa Maria Valley
Area Name:	Main	GIS Source:	Unknown
Confidential Well:	N	Directionally Drilled:	Y
SPUD Date:	Not Reported		

36
SSE **OIL_GAS** **CAOG13000211472**
1/2 - 1 Mile

API #:	0408302727	Well #:	5
Well Status:	Plugged	Well Type:	OG
Operator Name:	Union Oil Company of California		
Lease Name:	SMVU Gerard-Acquistapace	Field Name:	Santa Maria Valley
Area Name:	Main	GIS Source:	Unknown
Confidential Well:	N	Directionally Drilled:	N
SPUD Date:	Not Reported		

Map ID
Direction
Distance

Database EDR ID Number

37
SW
1/2 - 1 Mile

OIL_GAS **CAOG13000211369**

API #:	0408302795	Well #:	1
Well Status:	Plugged	Well Type:	OG
Operator Name:	Union Oil Company of California		
Lease Name:	Russell	Field Name:	Santa Maria Valley
Area Name:	Not Reported	GIS Source:	Unknown
Confidential Well:	N	Directionally Drilled:	N
SPUD Date:	Not Reported		

38
NW
1/2 - 1 Mile

OIL_GAS **CAOG13000211244**

API #:	0408302583	Well #:	1
Well Status:	Plugged	Well Type:	OG
Operator Name:	Union Oil Company of California		
Lease Name:	Leroy	Field Name:	Santa Maria Valley
Area Name:	Not Reported	GIS Source:	Unknown
Confidential Well:	N	Directionally Drilled:	N
SPUD Date:	Not Reported		

B39
West
1/2 - 1 Mile

OIL_GAS **CAOG13000211271**

API #:	0408302467	Well #:	1
Well Status:	Plugged	Well Type:	OG
Operator Name:	Paul J. Kovar	Lease Name:	Madeleine
Field Name:	Santa Maria Valley	Area Name:	Main
GIS Source:	Unknown	Confidential Well:	N
Directionally Drilled:	N	SPUD Date:	Not Reported

40
South
1/2 - 1 Mile

OIL_GAS **CAOG13000211486**

API #:	0408302741	Well #:	14
Well Status:	Plugged	Well Type:	OG
Operator Name:	Union Oil Company of California		
Lease Name:	SMVU Getty-Hobbs	Field Name:	Santa Maria Valley
Area Name:	Main	GIS Source:	Unknown
Confidential Well:	N	Directionally Drilled:	N
SPUD Date:	Not Reported		

Map ID
Direction
Distance

Database EDR ID Number

41
South
1/2 - 1 Mile

OIL_GAS **CAOG13000211640**

API #:	0408302893	Well #:	2
Well Status:	Plugged	Well Type:	OG
Operator Name:	Union Oil Company of California		
Lease Name:	SMVU Union-Acquistapace	Field Name:	Santa Maria Valley
Area Name:	Main	GIS Source:	Unknown
Confidential Well:	N	Directionally Drilled:	N
SPUD Date:	Not Reported		

42
SSW
1/2 - 1 Mile

OIL_GAS **CAOG13000211488**

API #:	0408303024	Well #:	12
Well Status:	Plugged	Well Type:	INJ
Operator Name:	Union Oil Company of California		
Lease Name:	SMVU Getty-Hobbs	Field Name:	Santa Maria Valley
Area Name:	Main	GIS Source:	Unknown
Confidential Well:	N	Directionally Drilled:	N
SPUD Date:	Not Reported		

43
WSW
1/2 - 1 Mile

OIL_GAS **CAOG13000211547**

API #:	0408302800	Well #:	7
Well Status:	Plugged	Well Type:	OG
Operator Name:	Union Oil Company of California		
Lease Name:	SMVU Russell	Field Name:	Santa Maria Valley
Area Name:	Main	GIS Source:	Unknown
Confidential Well:	N	Directionally Drilled:	N
SPUD Date:	Not Reported		

44
SW
1/2 - 1 Mile

OIL_GAS **CAOG13000211478**

API #:	0408302733	Well #:	5
Well Status:	Plugged	Well Type:	OG
Operator Name:	Union Oil Company of California		
Lease Name:	SMVU Getty-Hobbs	Field Name:	Santa Maria Valley
Area Name:	Main	GIS Source:	Unknown
Confidential Well:	N	Directionally Drilled:	N
SPUD Date:	Not Reported		

Map ID
Direction
Distance

Database EDR ID Number

45
SSE
1/2 - 1 Mile

OIL_GAS **CAOG13000211469**

API #:	0408302724	Well #:	2
Well Status:	Plugged	Well Type:	OG
Operator Name:	Union Oil Company of California		
Lease Name:	SMVU Gerard-Acquistapace	Field Name:	Santa Maria Valley
Area Name:	Main	GIS Source:	Unknown
Confidential Well:	N	Directionally Drilled:	N
SPUD Date:	Not Reported		

46
SE
1/2 - 1 Mile

OIL_GAS **CAOG13000211473**

API #:	0408302728	Well #:	6
Well Status:	Plugged	Well Type:	OG
Operator Name:	Union Oil Company of California		
Lease Name:	SMVU Gerard-Acquistapace	Field Name:	Santa Maria Valley
Area Name:	Main	GIS Source:	Unknown
Confidential Well:	N	Directionally Drilled:	N
SPUD Date:	Not Reported		

47
SE
1/2 - 1 Mile

OIL_GAS **CAOG13000211558**

API #:	0408302813	Well #:	1
Well Status:	Plugged	Well Type:	OG
Operator Name:	Union Oil Company of California		
Lease Name:	SMVU Sander	Field Name:	Santa Maria Valley
Area Name:	Main	GIS Source:	Unknown
Confidential Well:	N	Directionally Drilled:	N
SPUD Date:	Not Reported		

48
SW
1/2 - 1 Mile

OIL_GAS **CAOG13000211262**

API #:	0408302596	Well #:	1
Well Status:	Plugged	Well Type:	OG
Operator Name:	Union Oil Company of California		
Lease Name:	Lloyd	Field Name:	Santa Maria Valley
Area Name:	Not Reported	GIS Source:	Unknown
Confidential Well:	N	Directionally Drilled:	N
SPUD Date:	Not Reported		

Map ID
Direction
Distance

Database EDR ID Number

49
SSW
1/2 - 1 Mile

OIL_GAS **CAOG13000211483**

API #:	0408302738	Well #:	10
Well Status:	Plugged	Well Type:	OG
Operator Name:	Union Oil Company of California		
Lease Name:	SMVU Getty-Hobbs	Field Name:	Santa Maria Valley
Area Name:	Main	GIS Source:	Unknown
Confidential Well:	N	Directionally Drilled:	N
SPUD Date:	Not Reported		

B50
West
1/2 - 1 Mile

OIL_GAS **CAOG13000211143**

API #:	0408302463	Well #:	1
Well Status:	Plugged	Well Type:	OG
Operator Name:	Paul J. Kovar	Lease Name:	Grace
Field Name:	Santa Maria Valley	Area Name:	Main
GIS Source:	Unknown	Confidential Well:	N
Directionally Drilled:	N	SPUD Date:	Not Reported

51
ESE
1/2 - 1 Mile

OIL_GAS **CAOG13000211561**

API #:	0408302816	Well #:	4
Well Status:	Plugged	Well Type:	OG
Operator Name:	Union Oil Company of California		
Lease Name:	SMVU Sander	Field Name:	Santa Maria Valley
Area Name:	Main	GIS Source:	Unknown
Confidential Well:	N	Directionally Drilled:	N
SPUD Date:	Not Reported		

52
SSE
1/2 - 1 Mile

OIL_GAS **CAOG13000211468**

API #:	0408302723	Well #:	1
Well Status:	Plugged	Well Type:	OG
Operator Name:	Union Oil Company of California		
Lease Name:	SMVU Gerard-Acquistapace	Field Name:	Santa Maria Valley
Area Name:	Main	GIS Source:	Unknown
Confidential Well:	N	Directionally Drilled:	N
SPUD Date:	Not Reported		

Map ID
Direction
Distance

Database EDR ID Number

53
WSW
1/2 - 1 Mile

OIL_GAS **CAOG13000211545**

API #:	0408302798	Well #:	4
Well Status:	Plugged	Well Type:	OG
Operator Name:	Union Oil Company of California		
Lease Name:	SMVU Russell	Field Name:	Santa Maria Valley
Area Name:	Main	GIS Source:	Unknown
Confidential Well:	N	Directionally Drilled:	N
SPUD Date:	Not Reported		

54
SSW
1/2 - 1 Mile

OIL_GAS **CAOG13000211480**

API #:	0408302735	Well #:	7
Well Status:	Plugged	Well Type:	OG
Operator Name:	Union Oil Company of California		
Lease Name:	SMVU Getty-Hobbs	Field Name:	Santa Maria Valley
Area Name:	Main	GIS Source:	Unknown
Confidential Well:	N	Directionally Drilled:	N
SPUD Date:	Not Reported		

55
SW
1/2 - 1 Mile

OIL_GAS **CAOG13000211092**

API #:	0408302664	Well #:	1
Well Status:	Plugged	Well Type:	OG
Operator Name:	Union Oil Company of California		
Lease Name:	Frank Vicente	Field Name:	Santa Maria Valley
Area Name:	Not Reported	GIS Source:	Unknown
Confidential Well:	N	Directionally Drilled:	N
SPUD Date:	Not Reported		

56
WSW
1/2 - 1 Mile

OIL_GAS **CAOG13000211549**

API #:	0408302802	Well #:	9
Well Status:	Plugged	Well Type:	OG
Operator Name:	Union Oil Company of California		
Lease Name:	SMVU Russell	Field Name:	Santa Maria Valley
Area Name:	Main	GIS Source:	Unknown
Confidential Well:	N	Directionally Drilled:	N
SPUD Date:	Not Reported		

Map ID
Direction
Distance

Database EDR ID Number

C57
South
1/2 - 1 Mile

OIL_GAS **CAOG13000211437**

API #:	0408302693	Well #:	1
Well Status:	Plugged	Well Type:	OG
Operator Name:	Union Oil Company of California		
Lease Name:	SMVU Carranza	Field Name:	Santa Maria Valley
Area Name:	Main	GIS Source:	hud
Confidential Well:	N	Directionally Drilled:	N
SPUD Date:	Not Reported		

58
South
1/2 - 1 Mile

OIL_GAS **CAOG13000211495**

API #:	0408302749	Well #:	7
Well Status:	Plugged	Well Type:	OG
Operator Name:	Union Oil Company of California		
Lease Name:	SMVU Getty-Vicente	Field Name:	Santa Maria Valley
Area Name:	Main	GIS Source:	Unknown
Confidential Well:	N	Directionally Drilled:	N
SPUD Date:	Not Reported		

59
SSW
1/2 - 1 Mile

OIL_GAS **CAOG13000211479**

API #:	0408302734	Well #:	6
Well Status:	Plugged	Well Type:	OG
Operator Name:	Union Oil Company of California		
Lease Name:	SMVU Getty-Hobbs	Field Name:	Santa Maria Valley
Area Name:	Main	GIS Source:	Unknown
Confidential Well:	N	Directionally Drilled:	N
SPUD Date:	Not Reported		

60
SSW
1/2 - 1 Mile

OIL_GAS **CAOG13000211439**

API #:	0408302695	Well #:	3
Well Status:	Plugged	Well Type:	OG
Operator Name:	Union Oil Company of California		
Lease Name:	SMVU Carranza	Field Name:	Santa Maria Valley
Area Name:	Main	GIS Source:	Unknown
Confidential Well:	N	Directionally Drilled:	N
SPUD Date:	Not Reported		

Map ID
Direction
Distance

Database EDR ID Number

61
SE
1/2 - 1 Mile

OIL_GAS **CAOG13000211559**

API #:	0408302814	Well #:	2
Well Status:	Plugged	Well Type:	OG
Operator Name:	Union Oil Company of California		
Lease Name:	SMVU Sander	Field Name:	Santa Maria Valley
Area Name:	Main	GIS Source:	Unknown
Confidential Well:	N	Directionally Drilled:	N
SPUD Date:	Not Reported		

62
SSE
1/2 - 1 Mile

OIL_GAS **CAOG13000211639**

API #:	0408302892	Well #:	1
Well Status:	Plugged	Well Type:	OG
Operator Name:	Union Oil Company of California		
Lease Name:	SMVU Union-Acquistapace	Field Name:	Santa Maria Valley
Area Name:	Main	GIS Source:	Unknown
Confidential Well:	N	Directionally Drilled:	N
SPUD Date:	Not Reported		

63
SE
1/2 - 1 Mile

OIL_GAS **CAOG13000211865**

API #:	0408302667	Well #:	3
Well Status:	Plugged	Well Type:	OG
Operator Name:	Union Oil Company of California		
Lease Name:	Wheat	Field Name:	Santa Maria Valley
Area Name:	Not Reported	GIS Source:	Unknown
Confidential Well:	N	Directionally Drilled:	N
SPUD Date:	Not Reported		

64
SSE
1/2 - 1 Mile

OIL_GAS **CAOG13000211493**

API #:	0408302747	Well #:	5
Well Status:	Plugged	Well Type:	OG
Operator Name:	Union Oil Company of California		
Lease Name:	SMVU Getty-Vicente	Field Name:	Santa Maria Valley
Area Name:	Main	GIS Source:	Unknown
Confidential Well:	N	Directionally Drilled:	N
SPUD Date:	Not Reported		

Map ID
Direction
Distance

Database EDR ID Number

65
SW
1/2 - 1 Mile

OIL_GAS **CAOG13000211721**

API #:	0408302964	Well #:	2
Well Status:	Plugged	Well Type:	OG
Operator Name:	Union Oil Company of California		
Lease Name:	SMVU Union-Vicente	Field Name:	Santa Maria Valley
Area Name:	Main	GIS Source:	Unknown
Confidential Well:	N	Directionally Drilled:	N
SPUD Date:	Not Reported		

66
SSW
1/2 - 1 Mile

OIL_GAS **CAOG13000211613**

API #:	0408302866	Well #:	6
Well Status:	Plugged	Well Type:	OG
Operator Name:	Union Oil Company of California		
Lease Name:	SMVU Stinson	Field Name:	Santa Maria Valley
Area Name:	Main	GIS Source:	Unknown
Confidential Well:	N	Directionally Drilled:	N
SPUD Date:	Not Reported		

C67
South
1/2 - 1 Mile

OIL_GAS **CAOG13000211441**

API #:	0408302697	Well #:	5
Well Status:	Plugged	Well Type:	OG
Operator Name:	Union Oil Company of California		
Lease Name:	SMVU Carranza	Field Name:	Santa Maria Valley
Area Name:	Main	GIS Source:	Unknown
Confidential Well:	N	Directionally Drilled:	N
SPUD Date:	Not Reported		

68
WSW
1/2 - 1 Mile

OIL_GAS **CAOG13000211548**

API #:	0408302801	Well #:	8
Well Status:	Plugged	Well Type:	OG
Operator Name:	Union Oil Company of California		
Lease Name:	SMVU Russell	Field Name:	Santa Maria Valley
Area Name:	Main	GIS Source:	Unknown
Confidential Well:	N	Directionally Drilled:	N
SPUD Date:	Not Reported		

Map ID
Direction
Distance

Database EDR ID Number

D69
West
1/2 - 1 Mile

OIL_GAS **CAOG13000211142**

API #:	0408302465	Well #:	2
Well Status:	Plugged	Well Type:	OG
Operator Name:	Paul J. Kovar	Lease Name:	Grace
Field Name:	Santa Maria Valley	Area Name:	Main
GIS Source:	Unknown	Confidential Well:	N
Directionally Drilled:	N	SPUD Date:	Not Reported

D70
West
1/2 - 1 Mile

OIL_GAS **CAOG13000211161**

API #:	0408302417	Well #:	1
Well Status:	Plugged	Well Type:	OG
Operator Name:	C. C. Loftin	Lease Name:	Hope
Field Name:	Santa Maria Valley	Area Name:	Not Reported
GIS Source:	Unknown	Confidential Well:	N
Directionally Drilled:	N	SPUD Date:	Not Reported

71
SSE
1/2 - 1 Mile

OIL_GAS **CAOG13000211491**

API #:	0408302745	Well #:	3
Well Status:	Plugged	Well Type:	OG
Operator Name:	Union Oil Company of California		
Lease Name:	SMVU Getty-Vicente	Field Name:	Santa Maria Valley
Area Name:	Main	GIS Source:	Unknown
Confidential Well:	N	Directionally Drilled:	N
SPUD Date:	Not Reported		

72
SSW
1/2 - 1 Mile

OIL_GAS **CAOG13000211764**

API #:	0408302620	Well #:	1
Well Status:	Plugged	Well Type:	OG
Operator Name:	Union Oil Company of California		
Lease Name:	Stinson	Field Name:	Santa Maria Valley
Area Name:	Not Reported	GIS Source:	Unknown
Confidential Well:	N	Directionally Drilled:	N
SPUD Date:	Not Reported		

Map ID
Direction
Distance

Database EDR ID Number

73
SW
1/2 - 1 Mile

OIL_GAS **CAOG13000211718**

API #:	0408302972	Well #:	12
Well Status:	Plugged	Well Type:	OG
Operator Name:	Union Oil Company of California		
Lease Name:	SMVU Union-Vicente	Field Name:	Santa Maria Valley
Area Name:	Main	GIS Source:	Unknown
Confidential Well:	N	Directionally Drilled:	N
SPUD Date:	Not Reported		

74
WSW
1/2 - 1 Mile

OIL_GAS **CAOG13000211542**

API #:	0408302804	Well #:	11
Well Status:	Plugged	Well Type:	OG
Operator Name:	Union Oil Company of California		
Lease Name:	SMVU Russell	Field Name:	Santa Maria Valley
Area Name:	Main	GIS Source:	Unknown
Confidential Well:	N	Directionally Drilled:	N
SPUD Date:	Not Reported		

75
ESE
1/2 - 1 Mile

OIL_GAS **CAOG13000211871**

API #:	0408303013	Well #:	4
Well Status:	Plugged	Well Type:	OG
Operator Name:	Crimson Resource Mgmt.	Lease Name:	Wheat
Field Name:	Santa Maria Valley	Area Name:	Not Reported
GIS Source:	Unknown	Confidential Well:	N
Directionally Drilled:	N	SPUD Date:	Not Reported

76
SE
1/2 - 1 Mile

OIL_GAS **CAOG13000211864**

API #:	0408302666	Well #:	1
Well Status:	Plugged	Well Type:	OG
Operator Name:	Union Oil Company of California		
Lease Name:	Wheat	Field Name:	Santa Maria Valley
Area Name:	Not Reported	GIS Source:	Unknown
Confidential Well:	N	Directionally Drilled:	N
SPUD Date:	Not Reported		

Map ID
Direction
Distance

Database EDR ID Number

77
SE
1/2 - 1 Mile

OIL_GAS **CAOG13000211866**

API #:	0408302668	Well #:	4
Well Status:	Plugged	Well Type:	OG
Operator Name:	Union Oil Company of California		
Lease Name:	Wheat	Field Name:	Santa Maria Valley
Area Name:	Not Reported	GIS Source:	Unknown
Confidential Well:	N	Directionally Drilled:	N
SPUD Date:	Not Reported		

E78
SW
1/2 - 1 Mile

OIL_GAS **CAOG13000211723**

API #:	0408302966	Well #:	4
Well Status:	Plugged	Well Type:	OG
Operator Name:	Union Oil Company of California		
Lease Name:	SMVU Union-Vicente	Field Name:	Santa Maria Valley
Area Name:	Main	GIS Source:	Unknown
Confidential Well:	N	Directionally Drilled:	N
SPUD Date:	Not Reported		

79
South
1/2 - 1 Mile

OIL_GAS **CAOG13000211438**

API #:	0408302694	Well #:	2
Well Status:	Plugged	Well Type:	OG
Operator Name:	Union Oil Company of California		
Lease Name:	SMVU Carranza	Field Name:	Santa Maria Valley
Area Name:	Not Reported	GIS Source:	Unknown
Confidential Well:	N	Directionally Drilled:	N
SPUD Date:	Not Reported		

80
ESE
1/2 - 1 Mile

OIL_GAS **CAOG13000211870**

API #:	0408303012	Well #:	3
Well Status:	Idle	Well Type:	OG
Operator Name:	Off Broadway Mineral Rights		
Lease Name:	Wheat	Field Name:	Santa Maria Valley
Area Name:	Main	GIS Source:	GPS
Confidential Well:	N	Directionally Drilled:	N
SPUD Date:	Not Reported		

Map ID
Direction
Distance

Database EDR ID Number

81
SSE
1/2 - 1 Mile

OIL_GAS **CAOG13000211489**

API #:	0408302743	Well #:	1
Well Status:	Plugged	Well Type:	OG
Operator Name:	Union Oil Company of California		
Lease Name:	SMVU Getty-Vicente	Field Name:	Santa Maria Valley
Area Name:	Main	GIS Source:	Unknown
Confidential Well:	N	Directionally Drilled:	N
SPUD Date:	Not Reported		

E82
SSW
1/2 - 1 Mile

OIL_GAS **CAOG13000211518**

API #:	0408302771	Well #:	1
Well Status:	Plugged	Well Type:	OG
Operator Name:	Union Oil Company of California		
Lease Name:	SMVU Nicolai	Field Name:	Santa Maria Valley
Area Name:	Main	GIS Source:	Unknown
Confidential Well:	N	Directionally Drilled:	N
SPUD Date:	Not Reported		

83
South
1/2 - 1 Mile

OIL_GAS **CAOG13000211440**

API #:	0408302696	Well #:	4
Well Status:	Plugged	Well Type:	OG
Operator Name:	Union Oil Company of California		
Lease Name:	SMVU Carranza	Field Name:	Santa Maria Valley
Area Name:	Not Reported	GIS Source:	GPS
Confidential Well:	N	Directionally Drilled:	N
SPUD Date:	Not Reported		

GEOCHECK® - PHYSICAL SETTING SOURCE MAP FINDINGS
RADON

AREA RADON INFORMATION

State Database: CA Radon

Radon Test Results

Zipcode	Num Tests	> 4 pCi/L
93458	3	0

Federal EPA Radon Zone for SANTA BARBARA County: 1

Note: Zone 1 indoor average level > 4 pCi/L.
: Zone 2 indoor average level >= 2 pCi/L and <= 4 pCi/L.
: Zone 3 indoor average level < 2 pCi/L.

Federal Area Radon Information for SANTA BARBARA COUNTY, CA

Number of sites tested: 82

Area	Average Activity	% <4 pCi/L	% 4-20 pCi/L	% >20 pCi/L
Living Area - 1st Floor	1.543 pCi/L	93%	7%	0%
Living Area - 2nd Floor	Not Reported	Not Reported	Not Reported	Not Reported
Basement	1.620 pCi/L	100%	0%	0%

PHYSICAL SETTING SOURCE RECORDS SEARCHED

TOPOGRAPHIC INFORMATION

USGS 7.5' Digital Elevation Model (DEM)
Source: United States Geologic Survey
EDR acquired the USGS 7.5' Digital Elevation Model in 2002 and updated it in 2006. The 7.5 minute DEM corresponds to the USGS 1:24,000- and 1:25,000-scale topographic quadrangle maps. The DEM provides elevation data with consistent elevation units and projection.

Current USGS 7.5 Minute Topographic Map
Source: U.S. Geological Survey

HYDROLOGIC INFORMATION

Flood Zone Data: This data was obtained from the Federal Emergency Management Agency (FEMA). It depicts 100-year and 500-year flood zones as defined by FEMA. It includes the National Flood Hazard Layer (NFHL) which incorporates Flood Insurance Rate Map (FIRM) data and Q3 data from FEMA in areas not covered by NFHL.
Source: FEMA
Telephone: 877-336-2627
Date of Government Version: 2003, 2015

NWI: National Wetlands Inventory. This data, available in select counties across the country, was obtained by EDR in 2002, 2005 and 2010 from the U.S. Fish and Wildlife Service.

State Wetlands Data: Wetland Inventory
Source: Department of Fish and Wildlife
Telephone: 916-445-0411

HYDROGEOLOGIC INFORMATION

AQUIFLOW^{R} Information System
Source: EDR proprietary database of groundwater flow information
EDR has developed the AQUIFLOW Information System (AIS) to provide data on the general direction of groundwater flow at specific points. EDR has reviewed reports submitted to regulatory authorities at select sites and has extracted the date of the report, hydrogeologically determined groundwater flow direction and depth to water table information.

GEOLOGIC INFORMATION

Geologic Age and Rock Stratigraphic Unit
Source: P.G. Schruben, R.E. Arndt and W.J. Bawiec, Geology of the Conterminous U.S. at 1:2,500,000 Scale - A digital representation of the 1974 P.B. King and H.M. Beikman Map, USGS Digital Data Series DDS - 11 (1994).

STATSGO: State Soil Geographic Database
Source: Department of Agriculture, Natural Resources Conservation Service (NRCS)
The U.S. Department of Agriculture's (USDA) Natural Resources Conservation Service (NRCS) leads the national Conservation Soil Survey (NCSS) and is responsible for collecting, storing, maintaining and distributing soil survey information for privately owned lands in the United States. A soil map in a soil survey is a representation of soil patterns in a landscape. Soil maps for STATSGO are compiled by generalizing more detailed (SSURGO) soil survey maps.

SSURGO: Soil Survey Geographic Database
Source: Department of Agriculture, Natural Resources Conservation Service (NRCS)
Telephone: 800-672-5559
SSURGO is the most detailed level of mapping done by the Natural Resources Conservation Service, mapping scales generally range from 1:12,000 to 1:63,360. Field mapping methods using national standards are used to construct the soil maps in the Soil Survey Geographic (SSURGO) database. SSURGO digitizing duplicates the original soil survey maps. This level of mapping is designed for use by landowners, townships and county natural resource planning and management.

PHYSICAL SETTING SOURCE RECORDS SEARCHED

LOCAL / REGIONAL WATER AGENCY RECORDS

FEDERAL WATER WELLS

PWS: Public Water Systems
Source: EPA/Office of Drinking Water
Telephone: 202-564-3750
Public Water System data from the Federal Reporting Data System. A PWS is any water system which provides water to at least 25 people for at least 60 days annually. PWSs provide water from wells, rivers and other sources.

PWS ENF: Public Water Systems Violation and Enforcement Data
Source: EPA/Office of Drinking Water
Telephone: 202-564-3750
Violation and Enforcement data for Public Water Systems from the Safe Drinking Water Information System (SDWIS) after August 1995. Prior to August 1995, the data came from the Federal Reporting Data System (FRDS).

USGS Water Wells: USGS National Water Inventory System (NWIS)
This database contains descriptive information on sites where the USGS collects or has collected data on surface water and/or groundwater. The groundwater data includes information on wells, springs, and other sources of groundwater.

OTHER STATE DATABASE INFORMATION

Groundwater Ambient Monitoring & Assessment Program
State Water Resources Control Board
Telephone: 916-341-5577
The GAMA Program is Californias comprehensive groundwater quality monitoring program. GAMA collects data by testing the untreated, raw water in different types of wells for naturally-occurring and man-made chemicals. The GAMA data includes Domestic, Monitoring and Municipal well types from the following sources, Department of Water Resources, Department of Heath Services, EDF, Agricultural Lands, Lawrence Livermore National Laboratory, Department of Pesticide Regulation, United States Geological Survey, Groundwater Ambient Monitoring and Assessment Program and Local Groundwater Projects.

Water Well Database
Source: Department of Water Resources
Telephone: 916-651-9648

California Drinking Water Quality Database
Source: Department of Public Health
Telephone: 916-324-2319
The database includes all drinking water compliance and special studies monitoring for the state of California since 1984. It consists of over 3,200,000 individual analyses along with well and water system information.

California Oil and Gas Well Locations
Source: Dept of Conservation, Geologic Energy Management Division
Telephone: 916-323-1779
Oil and Gas well locations in the state.

California Earthquake Fault Lines
Source: California Division of Mines and Geology
The fault lines displayed on EDR's Topographic map are digitized quaternary fault lines prepared in 1975 by the United State Geological Survey. Additional information (also from 1975) regarding activity at specific fault lines comes from California's Preliminary Fault Activity Map prepared by the California Division of Mines and Geology.

RADON

State Database: CA Radon
Source: Department of Public Health
Telephone: 916-210-8558
Radon Database for California

PHYSICAL SETTING SOURCE RECORDS SEARCHED

Area Radon Information
Source: USGS
Telephone: 703-356-4020
The National Radon Database has been developed by the U.S. Environmental Protection Agency (USEPA) and is a compilation of the EPA/State Residential Radon Survey and the National Residential Radon Survey. The study covers the years 1986 - 1992. Where necessary data has been supplemented by information collected at private sources such as universities and research institutions.

EPA Radon Zones
Source: EPA
Telephone: 703-356-4020
Sections 307 & 309 of IRAA directed EPA to list and identify areas of U.S. with the potential for elevated indoor radon levels.

OTHER

Airport Landing Facilities: Private and public use landing facilities
Source: Federal Aviation Administration, 800-457-6656

Epicenters: World earthquake epicenters, Richter 5 or greater
Source: Department of Commerce, National Oceanic and Atmospheric Administration

California Earthquake Fault Lines: The fault lines displayed on EDR's Topographic map are digitized quaternary fault lines, prepared in 1975 by the United State Geological Survey. Additional information (also from 1975) regarding activity at specific fault lines comes from California's Preliminary Fault Activity Map prepared by the California Division of Mines and Geology.

STREET AND ADDRESS INFORMATION

© 2015 TomTom North America, Inc. All rights reserved. This material is proprietary and the subject of copyright protection and other intellectual property rights owned by or licensed to Tele Atlas North America, Inc. The use of this material is subject to the terms of a license agreement. You will be held liable for any unauthorized copying or disclosure of this material.

Rancho Harvest
1441 S Blosser Rd
Santa Maria, CA 93458

Inquiry Number: 6264132.5
November 17, 2020

The EDR-City Directory Image Report

Environmental Data Resources Inc

6 Armstrong Road
Shelton, CT 06484
800.352.0050
www.edrnet.com

TABLE OF CONTENTS

SECTION

Executive Summary

Findings

City Directory Images

Thank you for your business.
Please contact EDR at 1-800-352-0050
with any questions or comments.

Disclaimer - Copyright and Trademark Notice

This Report contains certain information obtained from a variety of public and other sources reasonably available to Environmental Data Resources, Inc. It cannot be concluded from this Report that coverage information for the target and surrounding properties does not exist from other sources. **NO WARRANTY EXPRESSED OR IMPLIED, IS MADE WHATSOEVER IN CONNECTION WITH THIS REPORT. ENVIRONMENTAL DATA RESOURCES, INC. SPECIFICALLY DISCLAIMS THE MAKING OF ANY SUCH WARRANTIES, INCLUDING WITHOUT LIMITATION, MERCHANTABILITY OR FITNESS FOR A PARTICULAR USE OR PURPOSE. ALL RISK IS ASSUMED BY THE USER. IN NO EVENT SHALL ENVIRONMENTAL DATA RESOURCES, INC. BE LIABLE TO ANYONE, WHETHER ARISING OUT OF ERRORS OR OMISSIONS, NEGLIGENCE, ACCIDENT OR ANY OTHER CAUSE, FOR ANY LOSS OR DAMAGE, INCLUDING, WITHOUT LIMITATION, SPECIAL, INCIDENTAL, CONSEQUENTIAL, OR EXEMPLARY DAMAGES. ANY LIABILITY ON THE PART OF ENVIRONMENTAL DATA RESOURCES, INC. IS STRICTLY LIMITED TO A REFUND OF THE AMOUNT PAID FOR THIS REPORT.** Purchaser accepts this Report "AS IS". Any analyses, estimates, ratings, environmental risk levels or risk codes provided in this Report are provided for illustrative purposes only, and are not intended to provide, nor should they be interpreted as providing any facts regarding, or prediction orforecast of, any environmental risk for any property. Only a Phase I Environmental Site Assessment performed by an environmental professional can provide information regarding the environmental risk for any property. Additionally, the information provided in this Report is not to be construed as legal advice.

Copyright 2020 by Environmental Data Resources, Inc. All rights reserved. Reproduction in any media or format, in whole or in part, of any report or map of Environmental Data Resources, Inc. or its affiliates is prohibited without prior written permission.

EDR and its logos (including Sanborn and Sanborn Map) are trademarks of Environmental Data Resources, Inc. or its affiliates. All other trademarks used herein are the property of their respective owners.

EXECUTIVE SUMMARY


DESCRIPTION

Environmental Data Resources, Inc.'s (EDR) City Directory Report is a screening tool designed to assist environmental professionals in evaluating potential liability on a target property resulting from past activities. EDR's City Directory Report includes a search of available city directory data at 5 year intervals.

RECORD SOURCES

EDR's Digital Archive combines historical directory listings from sources such as Cole Information and Dun & Bradstreet. These standard sources of property information complement and enhance each other to provide a more comprehensive report.

EDR is licensed to reproduce certain City Directory works by the copyright holders of those works. The purchaser of this EDR City Directory Report may include it in report(s) delivered to a customer. Reproduction of City Directories without permission of the publisher or licensed vendor may be a violation of copyright.

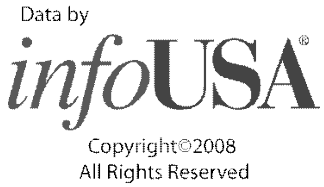

RESEARCH SUMMARY

The following research sources were consulted in the preparation of this report. A check mark indicates where information was identified in the source and provided in this report.

Year	Target Street	Cross Street	Source
2017	☑	☐	EDR Digital Archive
2014	☑	☐	EDR Digital Archive
2010	☑	☐	EDR Digital Archive
2005	☑	☐	EDR Digital Archive
2000	☑	☐	EDR Digital Archive
1995	☑	☐	Haines Criss-Cross Directory
1992	☑	☐	EDR Digital Archive
1985	☑	☐	Haines Criss-Cross Directory
1981	☑	☐	Haines Criss-Cross Directory
1977	☑	☐	POLK DIRECTORY CO
1972	☑	☐	POLK DIRECTORY CO
1968	☑	☐	POLK DIRECTORY CO
1963	☑	☐	POLK DIRECTORY CO
1959	☑	☐	POLK DIRECTORY CO

EXECUTIVE SUMMARY

Year	Target Street	Cross Street	Source

FINDINGS

TARGET PROPERTY STREET

1441 S Blosser Rd
Santa Maria, CA 93458

Year	*CD Image*	*Source*	

LA BREA AVE

2017	pg A1	EDR Digital Archive	
2014	pg A3	EDR Digital Archive	
2010	pg A5	EDR Digital Archive	
2005	pg A7	EDR Digital Archive	
2000	-	EDR Digital Archive	Target and Adjoining not listed in Source
1995	-	Haines Criss-Cross Directory	Target and Adjoining not listed in Source
1992	-	EDR Digital Archive	Target and Adjoining not listed in Source
1985	-	Haines Criss-Cross Directory	Street not listed in Source
1981	-	Haines Criss-Cross Directory	Street not listed in Source
1977	-	POLK DIRECTORY CO	Street not listed in Source
1972	-	POLK DIRECTORY CO	Street not listed in Source
1968	-	POLK DIRECTORY CO	Street not listed in Source
1963	-	POLK DIRECTORY CO	Street not listed in Source
1959	-	POLK DIRECTORY CO	Street not listed in Source

S BLOSSER RD

2017	pg A2	EDR Digital Archive	
2014	pg A4	EDR Digital Archive	
2010	pg A6	EDR Digital Archive	
2005	pg A8	EDR Digital Archive	
2000	pg A9	EDR Digital Archive	
1995	pg A10	Haines Criss-Cross Directory	
1995	pg A11	Haines Criss-Cross Directory	
1992	pg A12	EDR Digital Archive	
1985	pg A13	Haines Criss-Cross Directory	
1981	pg A14	Haines Criss-Cross Directory	
1977	pg A15	POLK DIRECTORY CO	
1972	pg A16	POLK DIRECTORY CO	
1972	pg A17	POLK DIRECTORY CO	

FINDINGS

Year	***CD Image***	***Source***
1968	pg A18	POLK DIRECTORY CO
1968	pg A19	POLK DIRECTORY CO
1963	pg A20	POLK DIRECTORY CO
1959	pg A21	POLK DIRECTORY CO

FINDINGS

CROSS STREETS

No Cross Streets Identified

City Directory Images

Target Street	Cross Street	Source
✓	-	EDR Digital Archive

LA BREA AVE 2017

1200	ROCKTENN
	SEASIDE PACKAGING
1225	TATE ELECTRICAL
1300	MI HERITAGE LLC
1349	LINEAGE LOGISTICS
1365	TITAN FROZEN FRUIT
1415	MOUNTAIN VALLEY EXPRESS

Target Street	Cross Street	Source
✓	-	EDR Digital Archive

S BLOSSER RD 2017

1205	GRAYLIFT
1213	JARED DOMINGOS WELDING
	SANTA MARIA MARBLE & GRANITE
	SANTA MARIA WELDING
1217	CARPETS UNLIMITED COLORTILE
	CARPETSPLUS COLORTILE
	FIRST CHOICE INDUSTRIAL
1333	SUNRISE GROWERS
1429	RANCHO HARVEST
1437	RANCHO HARVEST
1441	STREATOR PIPE & SUPPLY
1611	AMPM
1625	E FRENS MEXICAN RESTAURANT
	SUBWAY
1974	SANCHEZ, JOSE G

Target Street	Cross Street	Source
✓	-	EDR Digital Archive

LA BREA AVE 2014

1200 ROCKTENN
SEASIDE PACKAGING
1415 MOUNTAIN VALLEY EXPRESS

Target Street	Cross Street	Source
✓	-	EDR Digital Archive

S BLOSSER RD 2014

1205	CLARK EQUIP CO LIFT TRUCKS
	GRAY LIFT INC
1213	JARED DOMINGOS WELDING
	SANTA MARIA MARBLE & GRANITE
1217	CARPETS UNLIMITED COLOR TILE OF SANT
	CARPETS UNLIMITED COLORTILE
	FIRST CHOICE INDUSTRIAL
1333	SUNRISE GROWERS
1429	RANCHO HARVEST
1437	RANCHO HARVEST
1441	STREATOR PIPE & SUPPLY
1599	OCCUPANT UNKNOWN,
1601	VANDENBOS, CORNELIS
1611	AMPM
1625	SUBWAY SANDWICHES
1700	OCCUPANT UNKNOWN,
1974	SANCHEZ, JOSE G

Target Street	Cross Street	Source
✓	-	EDR Digital Archive

LA BREA AVE 2010

1300 WESTGATE RANCH

Target Street	Cross Street	Source
✓	-	EDR Digital Archive

S BLOSSER RD 2010

1205 CLARK EQUIP CO LIFT TRUCKS
1213 SANTA MARIA WELDING
SANTA, GRANITE
1217 CARPETS UNLIMITED COLOR TILE
COLOR TILE OF SANTA MARIA
FIRST CHOICE INDL
STANS TAXIDERMY SHOP
1218 SEVEN STAR FOOD STORE
1315 SUNRISE GROWERS INC
1441 STREATOR PIPE & SUPPLY
1599 OCCUPANT UNKNOWN,
1601 VANDENBOS, CORNELIS

Target Street	Cross Street	Source
✓	-	EDR Digital Archive

LA BREA AVE 2005

1200 HAYWARD TRUSS

Target Street	Cross Street	Source
✓	-	EDR Digital Archive

S BLOSSER RD 2005

1205	GRAY LIFT INC
	GRAY LIFT INC WAREHO YSTEMS
1213	SANTA MARIA MARBLE & GRANITE
	SANTA MARIA WELDING
	SANTA, GRANITE
1214	DOLLYS DONUTS
1217	CARPETS UNLIMITED OF STA MARIA COLOR
	DOMINGUEZ DESIGN & CONSTRUCTION
	FIRST CHOICE INDUSTRIAL
	GOLD COAST SAFETY
	STANS TAXIDERMY SHOP
	WESTERN PRE HUNG INC
1218	SEVEN STAR MINI MARKET
	U HAUL CO
1333	FROZSUN FOOD INC
	SOBOBA NEON SIGN CO
	SUNRISE GROWERS INC
1429	RENT A HARVIS INC
	SUN DEVILS LABOR CONTRACTORS
1441	STREATOR PIPE & SUPPLY
1599	OSBURN, DAVE
1601	VANDENBOS, CORNELIS
1700	INLAND PACIFIC BUILDERS
	MORENO, FELIPE D
	WESTGATE COURTYARDS
1974	NAVARRO, MARTIN

Target Street	Cross Street	Source
✓	-	EDR Digital Archive

S BLOSSER RD 2000

1205	CLARK EQUIP COMPANY LIFT TRUCKS
	GRAY LIFT INCORPORATED TRKS
1213	SANTA MARIA WELDING
1214	DOLLY S DOUGHNUT
1217	DISCOUNT CARPET OUTLET
	SPRING VALLEY INCORPORATED
	WESTERN PRE HUNG INCORPORATED
1218	KIM, DONNY S
	SEVEN STAR MINI MARKET
1301	CALIFORNIA GIANT COOLER ASSOCIATION
	NEW WEST FRUIT CORPORATION
1315	SIMPLOT PUBLIC COLD STORAGE
1319	J R SIMPLOT COMPANY
	SIMPLOT J R COMPANY
1333	J R SIMPLOT COMPANY
1429	SUN DEVILS LABOR CONTRACTORS
1441	CAL MARIA ENGINES & EQUIP
1599	OSBURN, DAVE
	WESTERN DUST CONTROL
1601	VANDENBOS, C
1795	TREUR, HENNY
1974	LACUESTA FARMING

Target Street	Cross Street	Source
✓	-	Haines Criss-Cross Directory

S BLOSSER RD 1995

1205	*CLARK EOP LIFT TRKS	922-1767	
	*CRAY LIFT INC TRKS	922-1787	
1213	*SANTA MARIA WELDING	925-8420	+5
1214	*DOLLYS DOUGHNUT	349-8711	2
1217	*DISCOUNT CRPT OUTLT	349-9737	1
	*SPPING VALLEY INC	925-7253	3
	*WESTRN PRE HUNG INC	928-2324	0
C	*STANS TAXIDERMY SH	922-8565	9
1218	*SEVEN STAR FOOD STR	925-0227	1
	*WESTRN UNION PCK UP	925-0227	4
13D1	*CA GIANT CLR ASSN	928-0860	+5
	*NEW WEST FRUIT CORP	925-2741	7
1302	XXXX	00	
1315	*SIMPLOT PUB STRG	928-4389	3
1319	*G MALDONADOASNS INC	346-6434	3
	*PAC WST PRDCE MKTG	347-3344	4
1333	*J R SIMPLOT CO	925-2591	0
	*J R SIMPLOT CO	928-8085	2

Target Street	Cross Street	Source
✓	-	Haines Criss-Cross Directory

S BLOSSER RD 1995



BLOSSER RD S		93454 CONT	
	*SIMPLOT J R CO	925-2591	1
1429	*D M I SUPPLY	349-9553	3
	*DONOVAN J P CONSTR	922-4366	3
	*M D CONSTRUCTION	922-4697	+5
1435	XXXX	00	
1437	XXXX	00	
1441	*CALMARIA ENGN5&EOP	928-5858	
1445	XXXX	00	
1475	XXXX	00	
1589	*PREMIER PRODUCE	928-0555	+5
1599	OSBURN Dave	922-3919	
	SILVA Mike	922-3919	
	*WESTRN DUST CONTROL	925-0081	8
1601	TREUR Evert	925-6105	
	TREUR Henny	925-6105	
	VANDENBOS Cornelis	925-5930	7
1700	*EL FRESNO BERRY FRM	928-8043	+5
	FRESNO Farming	349-1033	4
	URIOSTEGUI Alfredo	922-3798	+5
1702	XXXX	00	
1730	XXXX	00	
1740	XXXX	00	
1819	XXXX	00	

Target Street	Cross Street	Source
✓	-	EDR Digital Archive

S BLOSSER RD 1992

1205	CLARK EQUIP TRUCKS
1214	DOLLYS DOUGHNUT
1217	CENTRL CST DNTL LAB
	DISCOUNT CRPT OUTLT
	G&S CARPET CO
	STANS TAXIDERMY SHP
	WESTRN PRE HUNG INC
1218	WESTRN UNION CONSMR
1301	CA GIANT COOLER ASN
	CASIANO, JAVIER
	NEW WEST FRUIT CORP
1315	J R SIMPLOT CO
1333	J R SIMPLOT CO
1441	CAL MARIA ENGNS&EQP
1599	OSBURN, DAVE
	SILVA, MIKE
	WESTRN DUST CONTROL
1601	CONTRERAS FARMING
	TREUR, EVERT
	VANDENBOS, C
1700	CASTRO, JESUS C
1974	CONTRERAS, ROBERTO

Target Street	Cross Street	Source
✓	-	Haines Criss-Cross Directory

S BLOSSER RD 1985

1205	CLARK EQUIP TRUCKS	922-1767	4
	GRAY LIFT IHC	922-1767	8
1213	WESTINGHOUSE ELEC	928-4461	2
B	STANS TAXIDERMY SHP	922-8565	4
1217	C&M WELDING&FBRCTNG	928-7843	+5
	FEED BIN	925-8771	2
B	HUBBLE BLDG PRODCTS	928-2324	+5
1218	J&H RENTALS	92E-7867	+5
	TUNE UP MAH THE	922-5075	0
	U HAUL CO	928-7867	+5
1301	XXXX	00	
1302	XXXX	00	
1315	SIMPLOT FOODS STRG	928-4385	+5
1319	GOLD COAST PACKING	928-2593	2
1333	SIMPLOT FOODS 9 OFC	E25-2591	+5
	SIMPLOT FOODS 9 PHN	928-9088	+5
1429	VIKER TRACTOR CO	928-1757	2
1435	XXXX	00	
1437	XXXX	00	
1441	CAL MARIA ENGNS&EQP	928-5858	3
	CAL MARIA IGHITION	928-5858	
1445	XXXX	00	
1475	XXXX	00	
1599	OSBURN DAVE	922-3919	9
	SILVA MIKE	922-3919	9
1601	E&N DAIRY FARMS	925-6105	1
	TREUR EVERT	925-6105	
1700	FIELD SHARYN	925-0767	4
1702	XXXX	00	
1730	XXXX	00	
1740	LEWIS MURSHEL C	928-6134	+5
1819	GRILEY AIR FREIGHT	928-3631	1
	P I E FREIGHT	928-7170	4
1865	XXXX	00	
1974	ABELOE MIKE FRM APR	928-1086	+5
	MARQUEZ BERNARE	922-5152	0
1975	XXXX	00	
1979	GARZA MARIA	922-6842	1

Target Street	Cross Street	Source
✓	-	Haines Criss-Cross Directory

S BLOSSER RD 1981

1205	GRAY LIFT INC	922-1767 8
	WAREHOUSE PRDCT SLS	922-1767 8
1217	RELIABLE HDW&DOOR	922-05D2 9
1218	TUNE UP MAN THE	922-5075 0
1301	VICKER TRACTOR CO	928-1757+1
1315	WESTERN REFRIGERATG	925-2729 0
1315½	WESTERN REFRIGERATG	925-7363 8
1319	DALGETY FOODS PRSNL	925-8781 0
1333	SANTA FE DRISCOLL	925-2581 9
1435A	J W WELDING	922-D168+1
1437A	CAL MARIA INDUS SV	925-6488 0
1441	KERN CO EQUIPMENT	928-3651+1
1445	XXXX	00
1599	OSBURN DAVE	922-3919 9
	SILVA MIKE	922-3919 9
1601	DELL RUSSELL W	925-4519 9
	E&H DAIRY FARMS	925-6105+1
	TREUR EVERT	925-6105 5
1700	TONASCIA EDWARD	925-3012
1702	XXXX	00
1730	XXXX	00
1819	GRILEY AIR FREIGHT	928-3631+1
	KARENS PLANT BOUTIQ	928-3486+1
B	AMWAY PROD DSTRBTRS	925-4171 9
B	NUTRILITE FD SPLMNT	925-4171 9
1865	ATKINSON RAYMOND	925-8064 9
1974	MARQUEZ BERNABE	922-5152 0
1975	XXXX	00
1979	GARZA LEONEL	922-6842 +1

Target Street	Cross Street	Source
✓	-	POLK DIRECTORY CO

S BLOSSER RD 1977

62

W STOWELL RD INTERSECTS

1205 Gray Lift Inc fork lift dlrs 922-1767

1315 Western Refrigerating & Cold Storage Co freezer plant 925-2729

1315½ Santa Maria Public Scales 925-7363

1319 Knudsen Frozen Foods Inc 922-6601

1333 Sante Fe-Driscoll Packers Inc frozen foods 925-2591

1335 Vacant

1441 J & S Equipment Sales Inc 925-8771

W LA BREA AV INTERSECTS

61

1700 Tonascia Edward

1819a Mekka Motors 925-9696
Red's Body Shop 925-3104

1819b Vacant

1819c Dimensions I 925-0092

1865 Atkinson Raymond

1974 No Return

1975 Albertoni Otto

Target Street	Cross Street	Source
✓	-	POLK DIRECTORY CO

S BLOSSER RD 1972

35

SANTA MARIA VALLEY RR
INTERSECTS

1022 Blosser Manor Apartments
WA5-1519
1 ★ Lohman C
2 Billen David
3 ★ Pugh D
4 No Return
5 ★ Mielke K
6 Henry Doris A
7 ★ Manly A
8 Prewett M ◎
9 Penny Geo
10 Blacksmith Chester
11 Smith G
12 ★ Gault G
13 ★ Justice D
14 Bonilla Rita
15 Westerfield A
16 ★ Mc Clain M

PERSHING ST INTERSECTS

61

W STOWELL RD INTERSECTS

1315 Inglis John Frozen Foods Co
WA5-2467
Western Refrigerating &
Cold Storage Co freezer
plant WA5-2729

1315½ Santa Maria Public Scales
WA5-4440
Hauan Jack W ◎
WA5-4440

1319 Knudsen Frozen Foods Inc
WA2-6601

1333 Sante Fe-Driscoll Packers
Inc frozen foods WA5-2591

1335 Furukawa Sales Co Inc prod
WA2-2139

1441 Sunset Builders Supply
WA5-2585

W LA BREA AV INTERSECTS


1500 Salad Bowl prod WA5-5427

1611 Vacant

1700 Tonascia Edw B WA5-3012

Target Street	Cross Street	Source
✓	-	POLK DIRECTORY CO

S BLOSSER RD 1972

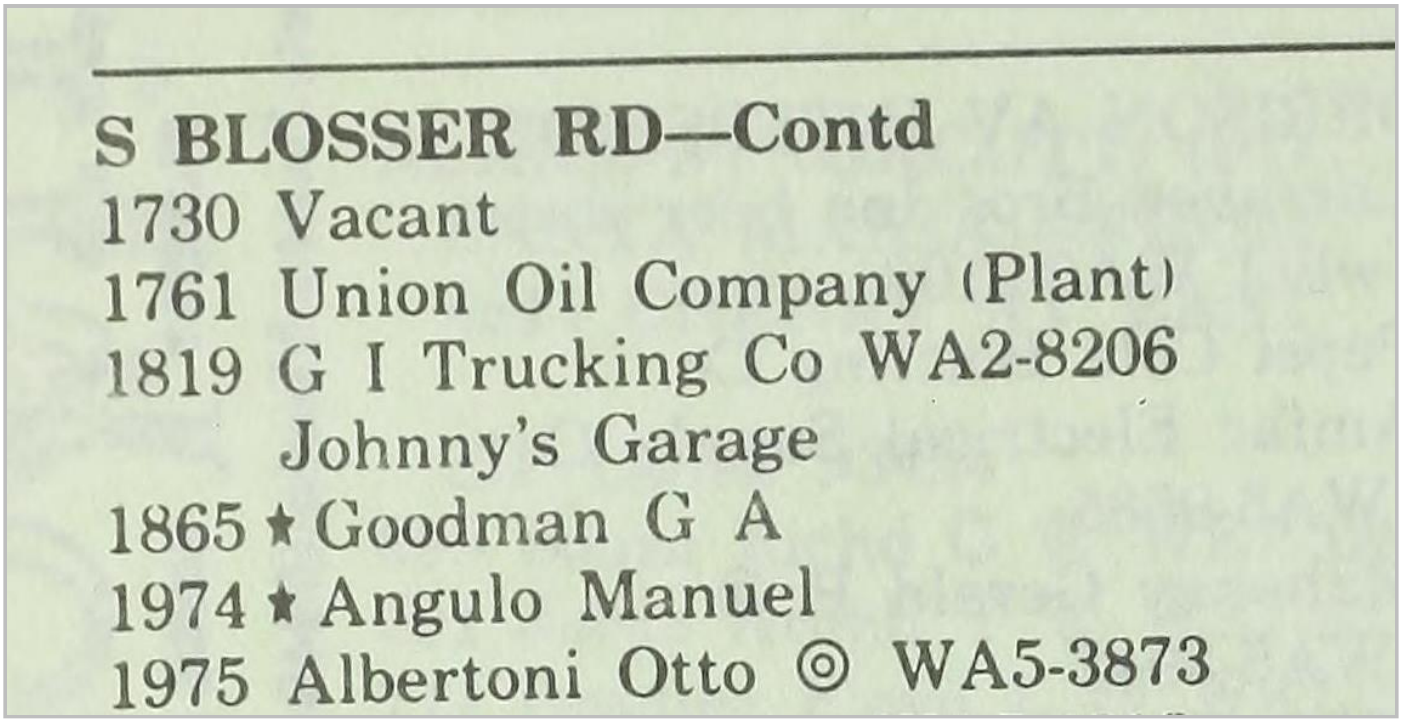

S BLOSSER RD—Contd

1730 Vacant

1761 Union Oil Company (Plant)

1819 G I Trucking Co WA2-8206

Johnny's Garage


1865 ★ Goodman G A

1974 ★ Angulo Manuel

1975 Albertoni Otto ◎ WA5-3873

Target Street	Cross Street	Source
✓	-	POLK DIRECTORY CO

S BLOSSER RD 1968

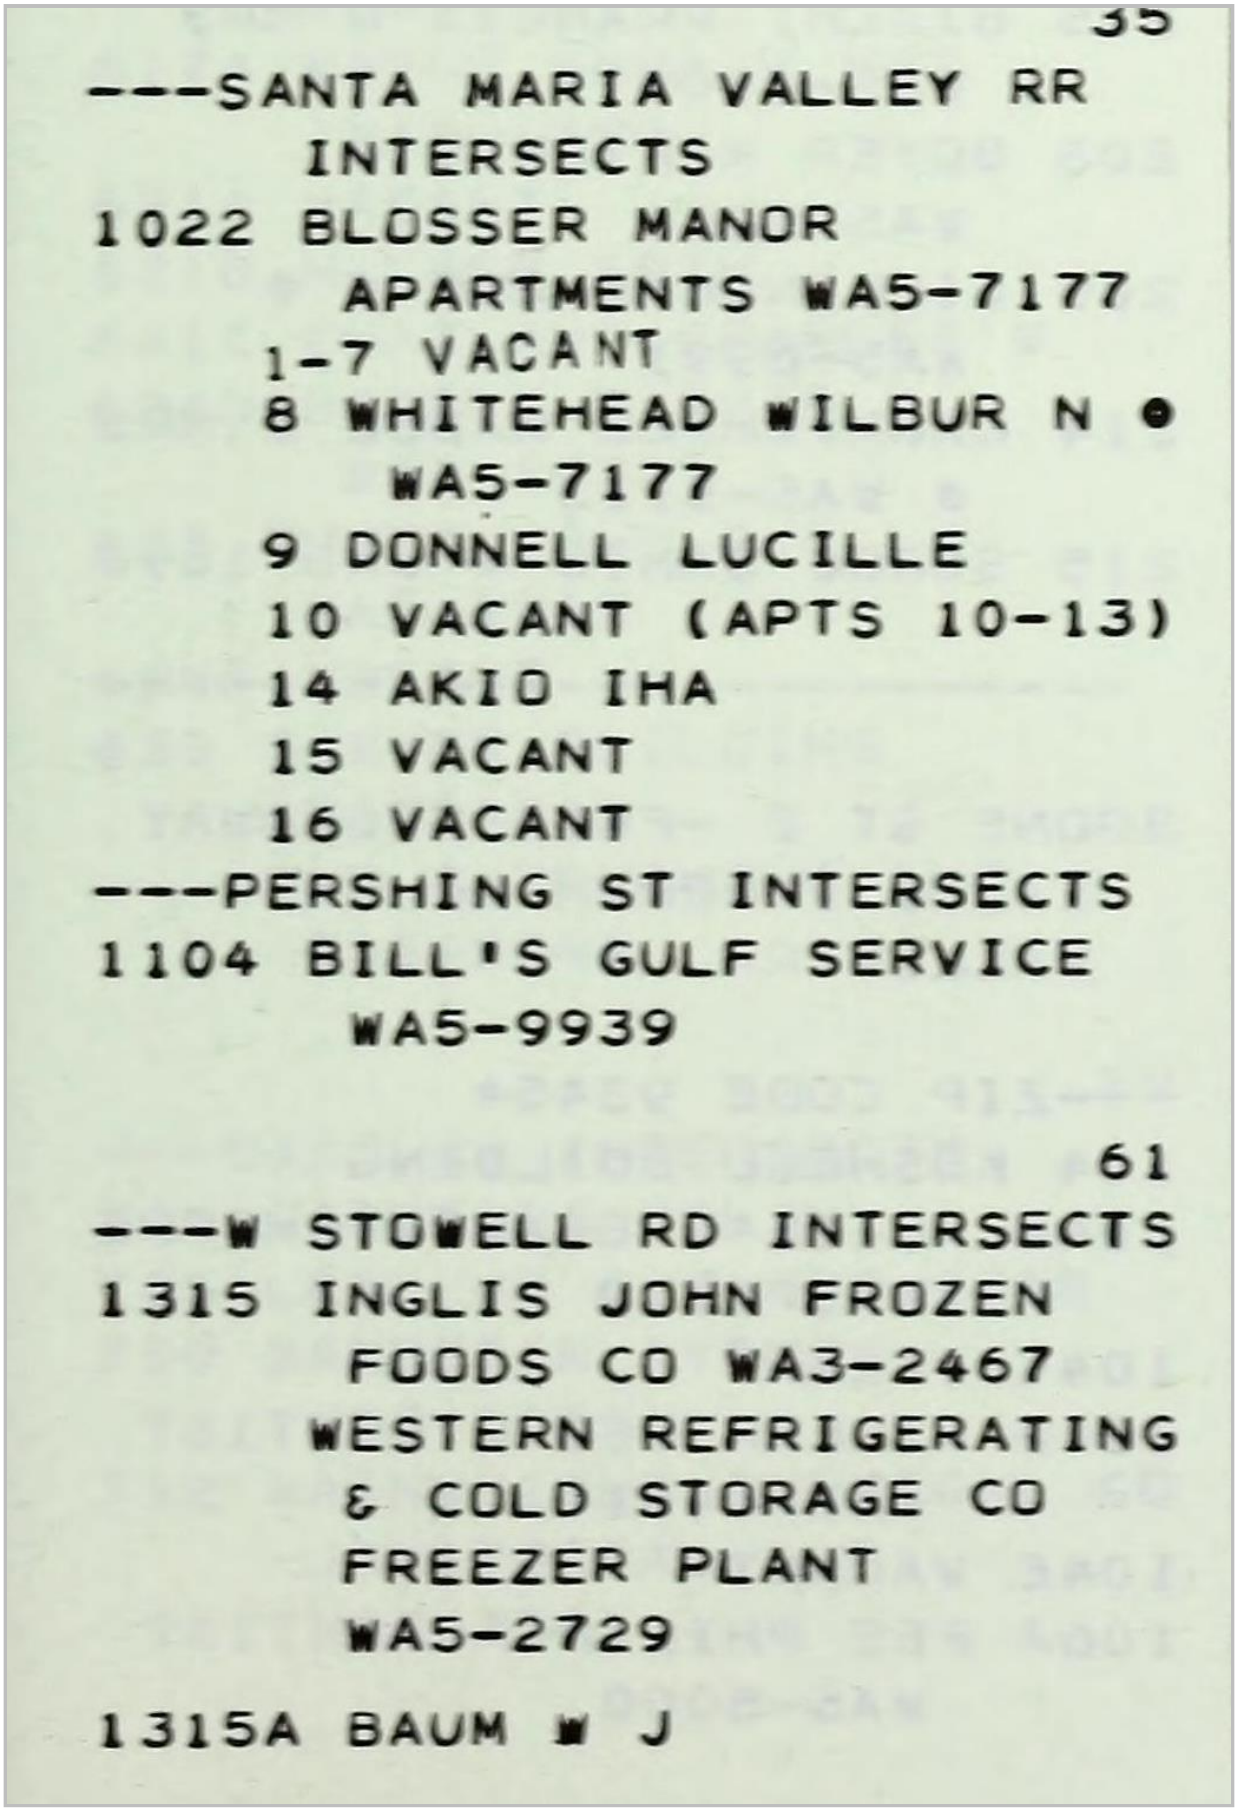

35

---SANTA MARIA VALLEY RR
INTERSECTS
1022 BLOSSER MANOR
APARTMENTS WA5-7177
1-7 VACANT
8 WHITEHEAD WILBUR N ●
WA5-7177
9 DONNELL LUCILLE
10 VACANT (APTS 10-13)
14 AKIO IHA
15 VACANT
16 VACANT
---PERSHING ST INTERSECTS
1104 BILL'S GULF SERVICE
WA5-9939

61

---W STOWELL RD INTERSECTS
1315 INGLIS JOHN FROZEN
FOODS CO WA3-2467
WESTERN REFRIGERATING
& COLD STORAGE CO
FREEZER PLANT
WA5-2729
1315A BAUM W J

Target Street	Cross Street	Source
✓	-	POLK DIRECTORY CO

S BLOSSER RD 1968

1315½ SANTA MARIA PUBLIC SCALES WA5-4440
HAUAN JACK W ●
WA5-4440
1319 KNUDSEN FROZEN FOODS INC WA2-6601
1333 SANTE FE-DRISCOLL PACKERS INC FROZEN FOODS WA5-2591
1441 KIRK LUMBER & BUILDING MATERIALS CO WA5-2585
1500 SALAD BOWL PROD WA5-5427
1611 VACANT
1700 TONASCIA EDW B WA5-3012
1730 NO RETURN
1761 UNION OIL COMPANY (PLANT)
1819 G O PRODUCTION SERVICE INC OIL WA2-2163
1865 RHINEHART KENNETH L WA5-0881
1975 ALBERTONI OTTO WA5-3873

Target Street	Cross Street	Source
✓	-	POLK DIRECTORY CO

S BLOSSER RD 1963

1022 **Blosser Manor Apts** WA5-7177
1 Bereford David R
2 Vacant
3 Baker Lester E
4 Whitehead Penny A
5 LaFarge Geraldine K Mrs
6 Paxton Lisha Mrs
7 Vacant
8 Whitehead Wilbur N genl bldg contr WA5-7177
9 Robinson Willard A
10 Vacant
11 Jeffcoat B Dion
12 Kelly Marie D
13 Von Der Meden Eberhart
14 Akio Iha
15 Tofte Lloyd
16 Shinyers Jas

Street continued

W Pershing intersects

1104 Wilshire of Santa Maria gas sta WA2-2067

61

W Stowell rd intersects

1315 Inglis John Frozen foods Co WA5-2467
Western Refgr & Cold Stge WA5-2729
1315½ S M Pub Scales WA5-4440
Hauan Jack ◎ WA5-4440
1319 Knudsen Frozen Foods Inc WA5-2607
1333 Santa Fe Driscoll Strawberries Assn WA5-2591
1500 Salad Bowl ◎ fruits vegetables
Union Oil Co of Cal (Orcutt refinery) WA5-2443
1611 Bonetti Claudina Mrs
1700 Tonascia Edw B WA5-3012
1761 Standard Oil Co of Cal (plant)
1819 G C Production Serv oil prod WA2-2163
1865 Smith Ben E WA2-1832
1975 Albertoni Otto WA5-3873
2015 Matsumoto Hanzo
Goledno Modesto WA5-4817
2035 Real Virginia Mrs ◎ WA5-3031
2037 Mitchell Verna L Mrs

Target Street	Cross Street	Source
✓	-	POLK DIRECTORY CO

S BLOSSER RD 1959

Blosser Road, South—Contd

705 Coast Pipe & Steel Co ⚠WA 5-2981
755 Cal Tool & Mach Wks ⚠WA 5-4275
777 Cal Spray Chem Corp ⚠WA 5-6154
815 S M Cooling Co ⚠WA 5-2545
915 Mahoney Gerald ◎ ⚠WA 5-2942
955 Vacant

61

W Stowell rd intersects

1315 Driscoll Strawberry Assocs Inc processor ⚠WA 5-7319
Inglis John Frozen Foods Co ⚠WA 5-2467
S M Pub Scales ⚠WA 5-2729
Western Refgr Co freezer plant ⚠WA 5-2729
Hobart Jesse
1319 Knudsen Frozen Foods Inc ⚠WA 5-2607
1500 Salad Bowl The fruits vegetables
1519 Union Oil of Cal (Orcutt refinery) ⚠WA 5-2443
1761 Macson Oil Co ⚠WA 5-3158
1819 Tidewater Oil Co (production dept) ⚠WA 5-4020
Finster Chester D

APPENDIX B

RESEARCH DOCUMENTATION

CITY OF SANTA MARIA
Community Development Department
Building Division
110 S. Pine St. #101
Santa Maria, CA 93458-5082
(805) 925-0951 Ext. 241

REQUEST FOR ADDRESS ASSIGNMENT OR CHANGE OF ADDRESS

Assessor's Parcel No. **117-240-024**

Project/Business Name **RANCHO HARVEST**

Current Address (if applicable) **1437 S BLOSSER RD**

NOTE: Request for changes of addresses or assignments of addresses must be accompanied by a site plan showing all proposed and existing structures on the property as well as any addresses currently in use.

I HEREBY REQUEST THAT AN ADDRESS BE
x **Assigned** ☐ Changed

FOR THE ABOVE REFERENCED
☐ project ☐ business ☐ site **X parcel**

REQUESTED BY:

X Assignment initiated by the City of Santa Maria

Jesus A. Manriquez
Property Owner (Print Name)

Tenant/Lessee (Print Name)

Signature of Property Owner

Signature of Tenant Lessee

Date 12/5/2013

Date

Requests for changes of addresses must be received by the property owner as shown on the current County of Santa Barbara assessment roll along with the signature of the current tenant or lessee which will serve as acknowledgement that he/she is aware of and agrees to the proposed change.

Copy of this notice with signature by a representative of the Community Development Department will serve as official notification of the address assignment and/or change.

Office Use Only:

ADDITIONAL ADDRESS 1221, 1225 & 1227 W LA BREA AVE **X SEE ATT'D**

COMMENTS (2) BUILDINGS BEING RENUMBERED DUE TO CHANGE OF ACCESS FROM STREET, 1437 S BLOSSER RD CHANGED TO 1429 S BLOSSER RD. #A & #B, ADDITIONAL ADDRESS 1221 W LA BREA AVE ADDED FOR (E) BLDG.

Approved address numbers shall be placed on all new and existing buildings in such a position as to be plainly visible and legible from the centerline of the street. The figures to be used as numbers shall be of metal or other approved durable material, and shall be a minimum of three (3) inches in height. (Six-inch numbers are recommended) Numbers painted on the windows or building surfaces are also acceptable.


COPY OF THIS NOTICE FORWARDED TO THE FOLLOWING:

X Property Owner	☐ Tenant/Lessee	☐ Architect/Draftsmen	☐ Contractor	X PG&E
☐ City Clerk	X Fire Department	X Police Department	X Water Dept.	X County Assessors
X Comcast Cable	X Verizon	X So. Ca Gas Co.	X U.S. Postal Service	

Date Received 1/11/13 By P WEATHERHEAD

Date Assigned 12/5/13 By P Weatherhead

S:\Community Development\Building\ADDRESS\ADDRESS ASSIGNMENT\RANCHO HARVEST ADDRESS ASSIGN.doc

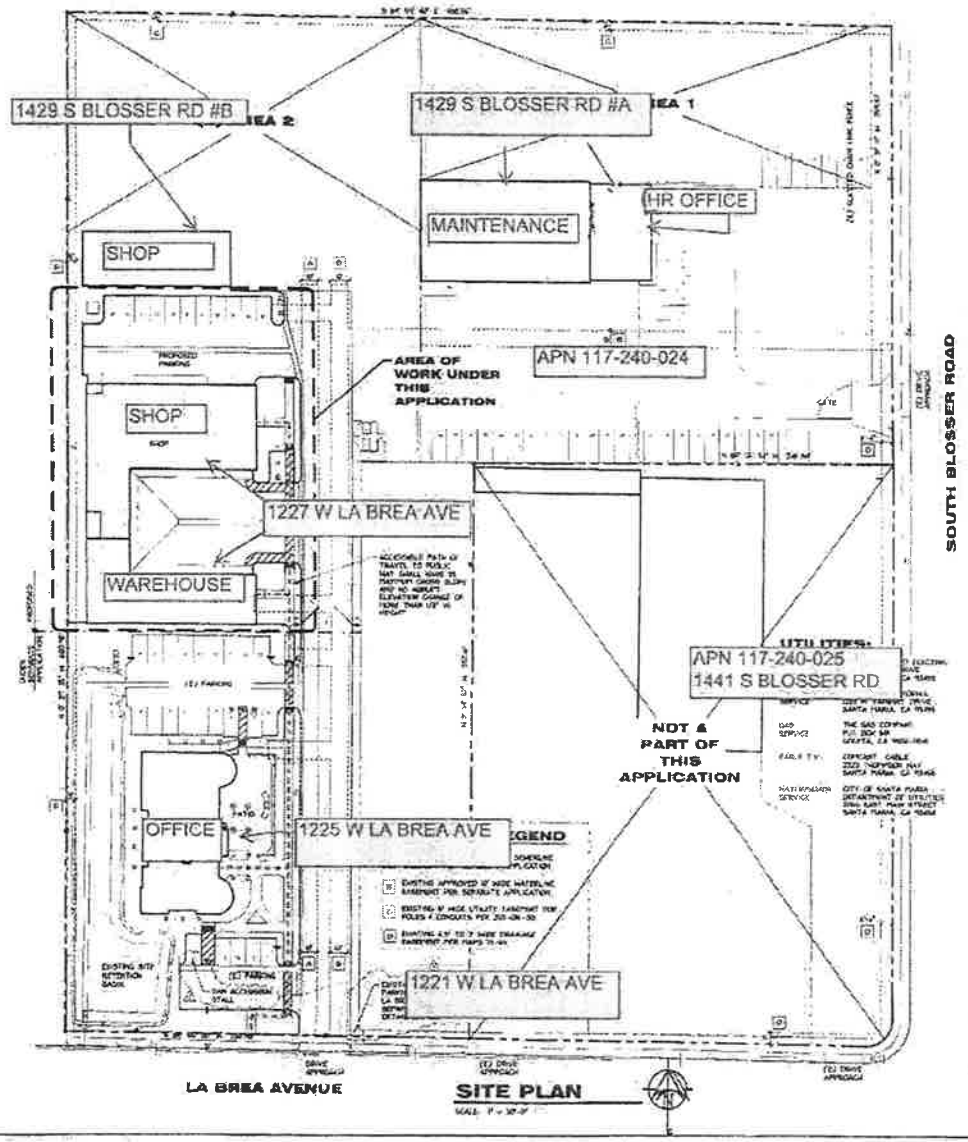



SPECIAL INSPECTION TO BE PERFORMED BY:

CSI, INC.
BOX 644424, SF 93464

SPECIAL INSPECTION REQUIRED FOR:

1. ANY ONSITE WELDING
2. STRUCTURAL CONCRETE
3. HIGH STRENGTH BOLTS

SINGLE BUILDING CALCULATIONS

BUILDING AREA ANALYSIS

VEHICLE REPAIR GARAGE | OCCUP GROUP S-1
CONSTRUCTION TYPE: IIB, SPRINKLERED
BASIC ALLOW. AREA: 18,000 SF
W/ SPRINKLERS: 3 X 18,000 = 27,000 SF
PROPOSED: 1,560 SF < 27,000 SF OK

PROJECT DIRECTORY

ARCHITECT / RESPONSIBLE DESIGN PROFESSIONAL: TOM B. MARTINEZ & ASSOCIATES, 1021 EL HUMTREE (ASSOCIATE), 3624 VIA PINO DRIVE, SANTA MARIA, CALIF. 93455, (805) 934-4782, ATTN: TOM MARTINEZ

CIVIL ENGINEER: BETHEL ENGINEERING, 3624 VIA PINO DRIVE, SANTA MARIA, CALIF. 93455, (805) 934-4782, ATTN: ROBB GARRISON

METAL BUILDING ENGINEER: DUSEK CONSTRUCTION CO. INC, 600 CUYAMA WAY, PASO ROBLES, CA 93446, 805-239-1488, ATTN: TIM DUSEK

STRUCTURAL ENGINEER: ATKINSON ENGINEERING, INC, P.O. BOX 12, POINT ROAD, CA 93465, (805) 748-1541, ATTN: RICK ATKINSON

SOILS ENGINEER: BG SOILS, INC, 1324 EAST CHAPA STREET, SANTA MARIA, CALIF. 93454, (805) 349-2340, ATTN: DALE ARMSTRONG

ELECTRICAL ENGINEER/CONTRACTOR: CENTRAL ELECTRIC, 1530 NORTH BROADWAY, SANTA MARIA, CALIF. 93454, (805) 925-2501, ATTN: DALE ARMSTRONG

GENERAL DATA

ASSESSOR'S PARCEL NUMBER: PARCEL ONE 117-240-024

PROJECT ADDRESS: WEST LA BREA AVENUE, SANTA MARIA, CALIF., 93454

OWNER/APPLICANT: MR. JESSE HARDGRAVE, RANCHO HARVEST, 600 EAST MAIN STREET, SANTA MARIA, CALIF. 93454

DESCRIPTION OF WORK: CONSTRUCT 480 +/- 4,500 SF PRE-FABRICATE METAL BUILDING WITH 4,560 SF OF MAINTENANCE SHOP AND 5,040 SF OF STORAGE AND PARKING, LANDSCAPE AND IRRIGATION

ZONING / LAND USE: M-2 - GENERAL MANUFACTURING

OCCUPANCY GROUP: S-1 - STORAGE, VEHICLE REPAIR GARAGE
OCCUPANCY CATEGORY: CATEGORY II

CONSTRUCTION TYPE (T.B.C.): VB - SPRINKLERED

SEISMIC DESIGN CATEGORY: E
BASIC WIND SPEED 85 (3 SEC) EXPOSURE C

BUILDING HEIGHT: 29' 0"

AREAS AND OCCUPANT LOAD

STORAGE: OCCUP S-1 — 5,040 SF / 500 = 10 PERSON

MAINTENANCE SHOP: OCCUP G-1 — 4,560 SF / 100 SF = 46 PEOPLE

TOTAL OCCUP LOAD = 56 PEOPLE

RESTROOM PER CBC: REQUIRED (4) PROVIDED (5) TOTAL

PROJECT SHALL COMPLY WITH CALIFORNIA CODE OF REGULATIONS, TITLE 24, THE 2010 CBC, CEBC, CPC, CMC, CEC AND THESE RESPECTIVE AUTHORITIES, CALIFORNIA STATE LAW REGARDING ENERGY CONSERVATION AND ACCESS FOR THE DISABLED, AND THE CITY OF SANTA MARIA PRINCIPAL CODE.

ALL PROPERTY LINES, EASEMENTS AND BUILDINGS WITHIN 200 FEET ARE SHOWN ON SITE PLAN.

NO HAZARDOUS MATERIALS SHALL BE STORED OR USED WITHIN THE BUILDING WHICH EXCEED QUANTITIES LISTED IN 2010 CBC, TABLES 307.1(1) AND 307.1(2).

A SEPARATE GRADING PERMIT IS NOT REQUIRED FOR THIS PROJECT.

A DEFERRED SUBMITTAL AND PERMIT WILL BE REQUIRED FOR THE INSTALLATION OF A FIRE SPRINKLER SYSTEM BASED UNDER THE NFPA 13D/R/P STANDARDS WITHIN THESE DRAWINGS.

SITE DATA/BREAKDOWN

EXISTING BUILDINGS	USE	AREA	AREA (PERCENTAGE)
BLDG. A	OFFICE	2,050 SF	1.1%
BLDG. B	SHOP	4,000 SF	2.1%
BLDG. R	FABRICATION	3,094 SF	1.6%
EXISTING AREA	USE	AREA	AREA (PERCENTAGE)
AREA 1	TRUCK EQUIPMENT STORAGE	25,474 SF	13.3%
AREA 2	TRUCK EQUIPMENT STORAGE	34,366 SF	17.9%
LANDSCAPE PERVIOUS		1,600 SF	0.8%
	PARKING/DRIVE	48,000 SF	25.0%
REMOVED NEW/W SCP-RATE APP. & BUILDING	USE	AREA	AREA
NEW BLDG.	OFFICE	2,050 SF	1.1%
LANDSCAPE RETENTION BASIN IRRIGATION		6,540 SF	3.4%
		3,500 SF	1.8%
		1,600 SF	0.8%
PROPOSED	USE	AREA	AREA (PERCENTAGE)
BLDG. D	STORAGE/ MAINTENANCE	9,600 SF	4.8%
LANDSCAPE PERVIOUS		6,540 SF	3.4%
		18,894 SF	9.8%
TOTAL LOT AREA:		192,600 SF = 4.42 AC	

PARKING TABULATION

SEPARATE APPLICATION PHASE I BLDG. E OFFICE: REQUIRED 2,050 SF / 300 = 16 SPACES
PROVIDED: STANDARD 30 SPACES, ACCESSIBLE (VAN) 1 SPACE, TOTAL 31 SPACES

THIS APPLICATION PHASE II BLDG. D STORAGE: REQUIRED 9,600 SF / 500 = 19 SPACES
PROVIDED: STANDARD 15 SPACES, ACCESSIBLE (VAN) 1 SPACE, TOTAL 16 SPACES

TOTAL = 35 SPACES

SHEET INDEX

C-1.0 SITE PLAN / COVER SHEET / INDEX
C-1.1 ENLARGED SITE PLAN / DEMO PLAN
C-1.2 SITE DETAILS
C-2.0 GENERAL CIVIL NOTES
C-2.1 GRADING PLAN
C-2.2 RETENTION BASIN, DRAINAGE, PAVING, AND RETAINING WALL DETAILS
C-3.0 GENERAL NOTES
C-3.1 GENERAL NOTES
C-3.2 ACCESSIBILITY DETAILS
C-4.0 SITE UTILITY PLAN
A-1.0 FLOOR PLAN
A-2.0 ELEVATIONS
A-3.0 ROOF PLAN AND SECTIONS
A-4.0 ARCHITECTURAL DETAILS
S-1.0 FOUNDATION PLAN
S-2.0 FOUNDATION DETAILS
S-3.0 SPECIAL NOTES AND PLAN
E-1.0 ELECTRICAL NOTES AND SCHEDULES
E-2.0 ELECTRICAL SITE PLAN
E-3.0 ELECTRICAL SITE PLAN
E-4.0 ELECTRICAL SITE CONTROL NOTES
E-5.0 ELECTRICAL POWER PLAN
E-6.0 ELECTRICAL LIGHTING PLAN
E-7.0 ELECTRICAL T-24 COMPLIANCE
P-1.0 PLUMBING NOTES AND PLAN
L-1.0 LANDSCAPE PLANTING AND IRRIGATION PLANS
L-2.0 LANDSCAPE DETAILS
METAL BUILDING DRAWINGS
T-1 COVER SHEET
T-2 ROOF FRAMING
T-3 BUILDING A WALLS
T-4 BUILDING B WALLS
T-5 BUILDING A & B BASE WALLS
T-6 BUILDING A & B BASE WALLS
T-7 BUILDING A & B BASE WALLS
T-8 FRAME SECTIONS
T-9 CONSTRUCTION DRAWINGS
T-10 CONNECTION DETAILS
T-11 VEHICLE BASE SETTING PLAN
T-12 ANCHOR BOLT DETAILS
T-13 PURLIN REACTIONS
T-14 FRAME REACTIONS

PERMIT SET - ONLY WITH ARCHITECT'S SIGNATURE

tom b. martinez & associates
ARCHITECTURE INC
1021 EL HUMTREE
SANTA MARIA, CA 93455
(805) 934-4782
FAX (805) 934-4783

Project for: RANCHO HARVEST
Tel. No. Required
1100 La Brea Ave.
Santa Maria, Calif. 93455

SHEET TITLE: COVER SHEET / SITE PLAN

SHEET: C1.0

Kristi Toles

From: Angela Haifi-Madrigal

Sent: Friday, February 14, 2014 9:41 AM

To: Angela Haifi-Madrigal; Angie Hernandez; Bryan Davis; Dawn Robbins; Gail Guerra; JACLIN TRAN; James Reid; Jose Hernandez; Kristi Toles; Lisa Long; Luanne Garcia; M NORTON; Marcia Valenzuela; Maricela Palomera; Meliza Zarate; Michael Spears; Michelle Heath; Pat Vaughn; PAULETTE M DAKURAS; PG&E; Ricky Hawblitzel; RON LINDEMANN; TONI DAMIANO

Subject: FW: Rancho Harvest - Service Address Update Utility Accounts

Attachments: RANCHO HARVEST ADDRESS CHANGE.pdf

We are unsure if this address change affects you or just the utilities, but wanted to inform you of the spreadsheet below which gives a little more detail than the attached address assignment. Thanks

Angela Haifi-Madrigal
Permit Processing Supervisor, City of Santa Maria
110 South Pine #101, Santa Maria, CA 93458
Phone 805-925-0951 ext 241
Fax 805-928-8275
ahaifi-madrigal@cityofsantamaria.org

	Address associated with acct	Meter #	Changed to this address
	1437 S Blosser Rd. Bldg A		1429A S Blosser Rd.
	1437 S Blosser Rd. Bldg B		1429B S Blosser Rd.
	1437 S Blosser Rd. Bldg C		1227 W La Brea Ave.
	1437 S Blosser Rd. Bldg D		1225 W La Brea Ave.
	1437 S Blosser Rd. Lndscp		1225 W La Brea Ave.
	1429 S Blosser Rd.		1429 A S Blosser Rd. (stay as is)

ADDRESS: 1429 S Blossom

DATE	ACTION TAKEN	INIT.
10/30/98	Propane not approved TI	J

SANTA MARIA FIRE DEPARTMENT

PLAN CHECK TRACKING SHEET

OCCUPANCY NAME: INSTALL PROPANE TANK

OCCUPANCY ADDRESS: 1429 SO. BLOSSER

PLAN CHECK #: 98-01184 REV. DATE RECEIVED: 5 NOV 98

PLANS APPROVED: 11/11/98 PLANS DISAPPROVED: _____

CHECKED BY: _____ DATE RETURNED: _____

RE-SUBMITTAL APPROVED: _____

SPRINKLER PLANS APPROVED: _____

ALARM PLANS APPROVED: _____

UNDERGROUND TEST AND FLUSH: _____ BY: _____

OVERHEAD TEST AND FLUSH: _____ BY: _____

ALARM TEST: _____ BY: _____

FINAL OCCUPANCY APPROVED: _____ BY: _____

BUILDING DEPT. NOTIFIED: _____ BY: _____

(NOTE COMMENTS ON OTHER SIDE)

APPROVED
By:_____
NOV 09 1998
SANTA MARIA FIRE DEPT.
SUBJECT TO FIELD INSPECTION

MEMORANDUM

November 9, 1998

TO: BUILDING DIVISION

FROM: FIRE MARSHAL ROBERT MEYER, FIRE DEPARTMENT
Prepared by Inspector Schnorf

SUBJECT: **PLAN CHECK #98-01184 (Revised) PROPANE TANK INSTALLATION / 1429 SOUTH BLOSSER**

The above listed project shall be subject to the requirements of the Uniform Fire Code,1994 Edition as amended, the CA State Fire Marshal's Regulations (Title 19 CCR), National Fire Protection Association National Fire Codes, and the Santa Maria Municipal Code.

These plans are approved as resubmitted and are subject to field inspections.

Inspections/Approvals. The Fire Department shall inspect/approve the following:

a. Final occupancy sign off--Prior to occupancy.
b. All requirements shall be completed prior to final occupancy approval, except as noted otherwise.
c. The Fire Department shall be given 24 hours minimum notice for all inspections.


(UFC 10.207 a-l, 10.301 d)


a:98-01184Rev.

Foundation For ____ gallon
LPG dispenser

(2) cement pads 5' long - 12" thick - 10" wide
(4) 3/4" Lag Bolts w/ Washers & nut (2 per pad)


RECEIVED
OCT 2 6 1998
COMM. DEV. - BLDG. DIV

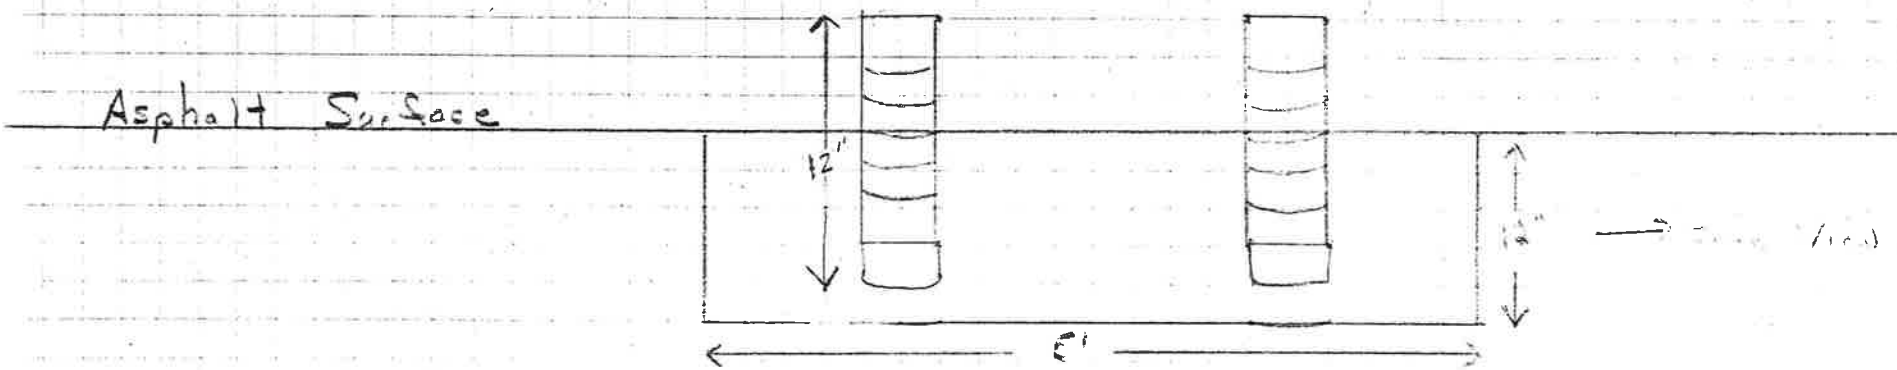

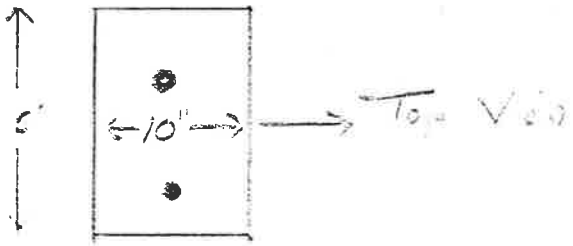

APPROVED
By:
NOV 06 1998
SANTA MARIA FIRE DEPT.
SUBJECT TO FIELD
INSPECTION

RECEIVED
OCT 2 1998
COMM. DEV. - BLDG. DIV

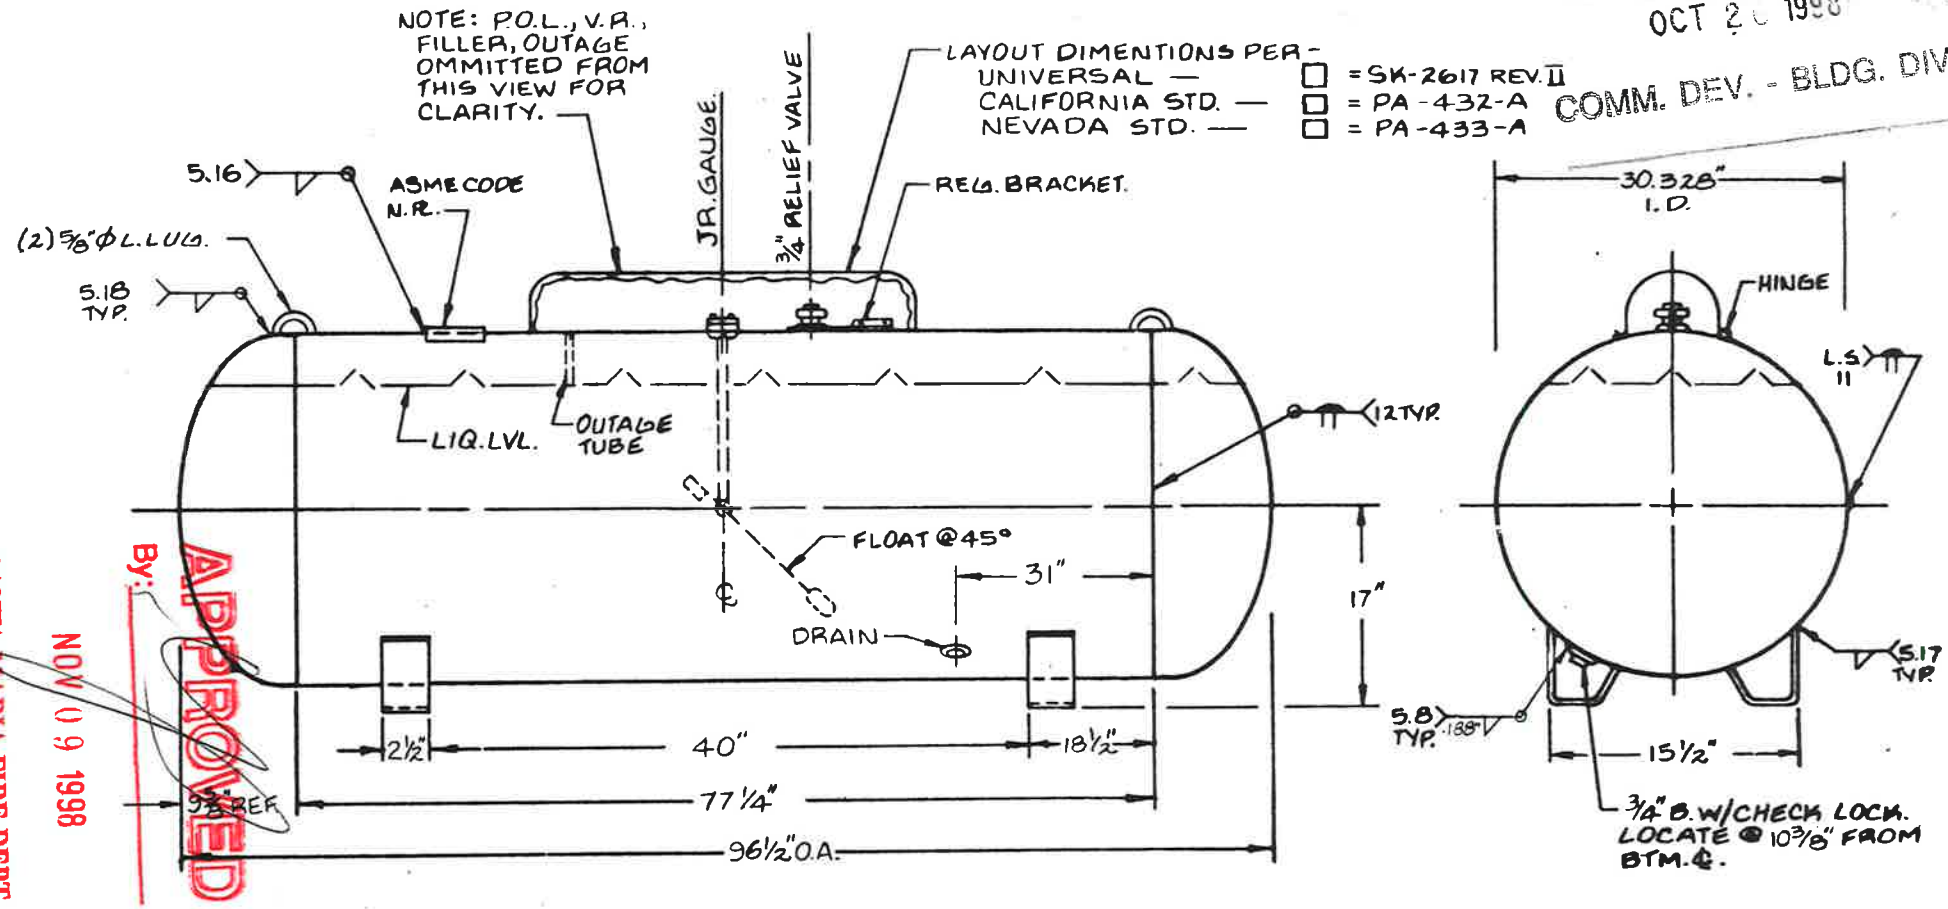

APPROVED
By:
NOV 09 1998
SANTA MARIA FIRE DEPT.
SUBJECT TO FIELD INSPECTION

GENERAL NOTES

1. SHELL .218" SA-612
2. HEAD .202" SA-414G 2:1 S.E., JOGGLED.
3. SPOT X-RAY, YES
4. STRESS REL., NO
5. CORR. ALLOW., NONE
6. ASME CONST. & CODE STAMPED
7. 250 PSI. W.P. @200 °F.
8. 375 PSI. TEST
9. 288 GAL. W.C.
10. 725 # APPROX. EMPTY WT.
11. DEHYDRATE INSIDE
12. SURFACE AREA 68.8 SQ. FT.
13. 1723 CFM REQ'D.
14. WELDS TO, OR JOINING, SA-612 HAVE W.P.S WITH SUFFIX "B"

PROPANE TANK (TOP FITTED)

MODEL NO. 288

ROY E. HANSON JR. MFG.
1924 COMPTON AVENUE
LOS ANGELES, CA. 90011

REV. 10-3-91
REV. 9-27-91
REV. 10-8-90
REV. 4-13-88 JL
REDRAWN 3-9-87 N.L.

DWG. NO. P-288

"B" SIZE

SANTA MARIA FIRE DEPARTMENT

PLAN CHECK TRACKING SHEET

OCCUPANCY NAME: RANCHO HARVEST

OCCUPANCY ADDRESS: 1429 S. BLOSSER

PLAN CHECK #: 98-01184 DATE RECEIVED: 10-26-98

PLANS APPROVED: _____ PLANS DISAPPROVED: 10/30/98

CHECKED BY: _____ DATE RETURNED: _____

RE-SUBMITTAL APPROVED: _____

SPRINKLER PLANS APPROVED: _____

ALARM PLANS APPROVED: _____

UNDERGROUND TEST AND FLUSH: _____ BY: _____

OVERHEAD TEST AND FLUSH: _____ BY: _____

ALARM TEST: _____ BY: _____

FINAL OCCUPANCY APPROVED: _____ BY: _____

BUILDING DEPT. NOTIFIED: _____ BY: _____

(NOTE COMMENTS ON OTHER SIDE)

NOT APPROVED
by
10/29/98
SANTA MARIA FIRE DEPT.

MEMORANDUM

October 28, 1998

TO: BUILDING DIVISION

FROM: FIRE MARSHAL ROBERT MEYER, FIRE DEPARTMENT
Prepared by Inspector Schnorf

SUBJECT: **PLAN CHECK #98-01184 / RANCHO HARVEST / 1429 S. BLOSSER PROPANE TANK INSTALLATION**

The above listed project shall be subject to the requirements of the Uniform Fire Code,1994 Edition as amended, the CA State Fire Marshal's Regulations (Title 19 CCR), National Fire Protection Association National Fire Codes, and the Santa Maria Municipal Code.

LPG INSTALLATION

Installation Standards. All installation work shall be in accordance with N.F.P.A. #58 requirements.
(UFC 82.103, 82.104)

Portable Fire Extinguishers. Extinguishers shall be provided as follows:

a. 2A10BC minimum rated within 50 ft. of the tank.

(UFC 10.501, 82.111)

No Smoking Signs. "No Smoking or Open Flames Permitted Within 25 Feet." Signs shall be posted in sufficient size and quantity so they will be clearly visible from all directions for a minimum distance of 50 feet. (UFC 82.108)

Permits. All State, County and Local permits shall be obtained prior to final occupancy approval. (UFC Art.4, 82.102)

Inspections/Approvals. The Fire Department shall inspect/approve the following:

a. Permanently incorporate Fire Department requirements and corrections into plans.
b. Final occupancy sign off--Prior to occupancy.
c. All requirements shall be completed prior to final occupancy approval, except as noted otherwise.
d. The Fire Department shall be given 24 hours minimum notice for all inspections.

(UFC 10.207 a-l, 10.301 d)
a:98-01184

MEMORANDUM

June 12, 1992

To: Planning Commission

From: B/C Jack Owen, Fire Department

Subject: **CONDITIONAL USE PERMIT U-92-20. JOHN P. DONOVAN CO. INC. 1429 S. BLOSSER RD.**

The above listed project shall be subject to the following Fire Department requirements pursuant to the Uniform Fire Code, 1985 Edition, as amended, State Fire Marshal's Regulations (Title 19 CCR) and the Santa Maria Municipal Code:

Emergency Contact Information. An "Emergency Contact Information" form shall be filled out and returned to the Fire Department prior to issuance of a building permit. (UFC. 10.301)

Access Roads. All weather surface access roads shall maintainedas follows:

a. 20 foot net minimum width.
b. 4" Class II road base compacted to 95%.
c. Allow Fire Department access within 150 feet of any portion of any building.
d. 13 1/2 foot overhead clearance.

(UFC. 10.207 a-1 & 10.301)

Address Numbers. Numbers shall be clearly visible from the center line of the roadway fronting the building and they shall contrast with their background. (UFC. 10.208)

Alarm Permit. All alarm systems shall have an alarm permit issued by the Santa Maria Police Department. Permit shall be obtained prior to final occupancy approval. (SMMC 5-2.03)

Portable Fire Extinguishers. Extinguishers shall be provided according to occupancy type and size as follows:

a. 2A10BC minimum rating, placed in sufficient quantity so travel distance does not exceed 75 feet.
b. All units shall be clearly visible and mounted so the top of the unit is not higher than 60 inches above the floor.
c. 40B minimum rated for the work shop. Travel distance shall not exceed 50 feet.

(UFC 10.301 a,b., T-19 CCR)

No Smoking Signs. Signs shall be posted in sufficient quantity and size to prohibit all smoking in the workshop.
(UFC Art. 13, T-19 CCR)

Exiting. All exiting shall be in compliance with the Building Code. (UFC Art. 25, UBC Ch.33)

Hazardous Materials Storage.

a. All storage of hazardous materials shall be done in accordance with the Fire Code and Building Code.
b. A key box shall be installed, per Fire Department specifications, at the main entrance and shall contain the Material Safety Data Sheets for the products stored, a floor plan detailing where they are stored and the quantities stored, and keys for the building.
c. All flammable/combustible liquids shall be stored in a U.L. listed flammable liquids storage cabinet. The cabinet shall be labeled "Danger, Flammable Liquids, No Smoking or Open Flames" in letters not less than 4" in height and in contrast with their background.

(UFC Art. 79, 80)

Permits. All state, county, and local permits shall be obtained prior to final occupancy approval. (UFC Art. 4)

Inspections/Approvals. The Fire Department shall inspect/approve the following:

a. Access roads--Prior to framing.
b. Final occupancy sign off--Prior to occupancy.
c. All requirements shall be completed prior to final occupancy approval, except as noted otherwise.
d. The Fire Department shall be given 24 hours minimum notice for all inspections.

(UFC 10.207 a-1, 10.301 d)

a:pcV\u-92-20

SANTA MARIA FIRE DEPARTMENT

PLAN CHECK TRACKING SHEET

OCCUPANCY NAME: JOHN P. DONOVAN, CO., INC. C.U.P.

OCCUPANCY ADDRESS: 1429 S. BLOSSER

PLAN CHECK #: U-92-20 DATE RECEIVED: 6/11/92

PLANS APPROVED: 6.12.92 PLANS DISAPPROVED: _____

CHECKED BY: B/C Owen DATE RETURNED: _____

RE-SUBMITTAL APPROVED: _____

~~SPRINKLER PLANS APPROVED:~~ _____

~~ALARM PLANS APPROVED:~~ _____

~~UNDERGROUND TEST AND FLUSH:~~ _____ BY: _____

~~OVERHEAD TEST AND FLUSH:~~ _____ BY: _____

~~ALARM TEST:~~ _____ BY: _____

FINAL OCCUPANCY APPROVED: _____ BY: _____

BUILDING DEPT. NOTIFIED: _____ BY: _____

(NOTE COMMENTS ON OTHER SIDE)

COUNTY OF SANTA BARBARA • HEALTH CARE SERVICES

315 CAMINO DEL REMEDIO • SANTA BARBARA, CALIFORNIA 93110 • (805) 964-8848

LAWRENCE HART, M.D., F.A.C.P.M.
DIRECTOR AND HEALTH OFFICER

DATE: March 24, 1988

TO: City of SM - Fire

FROM: Hazardous Materials Branch
Environmental Health Services

Please note that a permit has been issued to:

____construct

____modify

2 abandon (removal) 2 - 1,100 gallon tanks

an underground storage tank at the following location:

Vikers Tractor
1429 S. Blosser
Santa Maria CA 93454

Contact person:
Contractor: Mike McCormick 922-4613
Owner: Joe Prandini 925-2417

RECEIVED
MAR 28 1988
SANTA MARIA FIRE DEPT.

Please contact the office checked below between 8:00 and 9:30 a.m. if further information is desired.

BRANCH OFFICES

☐ 500 West Foster Rd.
Santa Maria, CA 93454
(805) 937-6365

☒ 751-B East Burton Mesa Blvd.
Lompoc, CA 93436
(805) 733-3575

FROM: CITY OF SANTA MARIA
COMMUNITY DEVELOPMENT - Building Division
110 EAST COOK STREET
SANTA MARIA CA 93454-5190
PHONE (805) 925-0951 Ext. 241

DATE 4-6-88

PLAN CHECK NO. 88-232

TO: [ ] PUBLIC WORKS [ ] PLANNING DIVISION [ ] CONSULTANT _____
[X] FIRE DEPARTMENT [ ] RECREATION & PARKS [ ] OTHER _____
[ ] 1st SUBMITTAL [ ] REVISED PLAN [ ] BUILDING DIVISION

SUBJECT: PLAN CHECK AND FEES PLEASE RETURN BY ASAP

(PLEASE INCLUDE THE ABOVE NOTED PLAN CHECK NO. WITH ALL REQUESTS FROM BUILDING DIVISION)
A PERMIT APPLICATION HAS BEEN RECEIVED FOR THE FOLLOWING:

PROJECT Betterave Farms PROJECT ADDRESS 1429 S. Blosser Rd.

APPLICANT McCormick Const. APPLICANT ADDRESS 316 West St.

1. FIRE DEPARTMENT SHALL BE NOTIFIED 24 HOURS PRIOR TO REMOVAL.

PACIFICA
COMMERCIAL REALTY

Commercial Brokerage

Investments
Office
Industrial
Retail
Land

August 11, 2001

Fire Department
City of Santa Maria
314 W. Cook Street, #8
Santa Maria, CA 93458

Re: 1441 S. Blosser Road

We have recently signed a lease with Streator Pipe and Supply for the above referenced address. The property consists of +/-14,000 square feet of building area situated on +/- 1 acre of land (for your reference, the building was the former location of "Cal Maria" company). The metal building is in need of refurbishing and will be done by Streator Pipe and Supply. They intend to clean the property (inside and out) and repair any areas of deferred maintenance prior to their moving in.

Streator Pipe and Supply has been in Arroyo Grande for the last 25+ years. They are expanding and moving most of their operation to Santa Maria. They will employ approximately 20 people including outside sales people, warehouse workers, and administrative staff. They are in the business of supplying all types of Pipes and fittings for underground utility installations. They will have no manufacturing, no waste products of any significance, and will store no hazardous materials of any quantity (any products with fire or safety concerns will be stored in appropriate containment units). Their business is strictly wholesale and they are not in the retail trade. They operate on a "will call" basis. Their hours of operation will be Monday through Friday from 7:00 a.m. to 5:00 p.m.

A Site Plan is attached for your review. The building will be used to store pipes, fittings, connectors, and similar products. The yard area (which is fenced) will be used for the same. Most of the outside areas to be used by Streator are paved with concrete or asphalt.

218 West Carmen Lane, Suite 211, Santa Maria, California 93458 • (805) 928-2800 • FAX (805) 349-9375
A Division of Pacifica Real Estate Group

We believe that this property is properly zoned for their use. As the lease is subject to your approval, we respectfully request the same in the area provided below. If you have any questions, please don't hesitate to call us. Thank you for your assistance in this matter.

Sincerely,

Pacifica Commercial Realty

Jerry Schmidt/Pat Palangi

Use Approved: City of Santa Maria Fire Department

By: _____ Date 6-23-07

COUNTY OF SANTA BARBARA • HEALTH CARE SERVICES

315 CAMINO DEL REMEDIO • SANTA BARBARA, CALIFORNIA 93110 • (805) 964-8848

LAWRENCE HART, M.D., F.A.C.P.M.
DIRECTOR AND HEALTH OFFICER

DATE: March 24, 1988

TO: City of SM Fire

FROM: Hazardous Materials Branch
Environmental Health Services

Please note that a permit has been issued to:

____construct

____modify

2 abandon (removal)

an underground storage tank at the following location:

Cal Maria Equipment
1441 S. Blosser
Santa Maria CA 93454

Contact person:
Contractor: Mike McCormick 922-4613
Owner Joe Prandini 925-2417

RECEIVED
MAR 28 1988
SANTA MARIA FIRE DEPT.

Please contact the office checked below between 8:00 and 9:30 a.m. if further information is desired.

BRANCH OFFICES

☐ 500 West Foster Rd.
Santa Maria, CA 93454
(805) 937-6365

☒ 751-B East Burton Mesa Blvd.
Lompoc, CA 93436
(805) 733-3575

FROM: CITY OF SANTA MARIA
COMMUNITY DEVELOPMENT - Building Division
110 EAST COOK STREET
SANTA MARIA CA 93454-5190
PHONE (805) 925-0951 Ext. 241

DATE 4-6-88

PLAN CHECK NO. 88-231

TO: [ ] PUBLIC WORKS [ ] PLANNING DIVISION [ ] CONSULTANT _____

[X] FIRE DEPARTMENT [ ] RECREATION & PARKS [ ] OTHER _____

[ ] 1st SUBMITTAL [ ] REVISED PLAN [ ] BUILDING DIVISION

SUBJECT: PLAN CHECK AND FEES PLEASE RETURN BY ASAP

(PLEASE INCLUDE THE ABOVE NOTED PLAN CHECK NO. WITH ALL REQUESTS FROM BUILDING DIVISION)
A PERMIT APPLICATION HAS BEEN RECEIVED FOR THE FOLLOWING:

PROJECT Betteravia Farms PROJECT ADDRESS 1441 S. Blosser Rd.

APPLICANT McCormick Const. APPLICANT ADDRESS 316 West St.

1. FIRE DEPARTMENT SHALL BE NOTIFIED 24 HOURS PRIOR TO REMOVAL.

CITY OF SANTA MARIA
Community Development Department
Building Division
110 S. Pine St. #101
Santa Maria, CA 93458-5082
(805) 925-0951 Ext. 241

REQUEST FOR ADDRESS ASSIGNMENT OR CHANGE OF ADDRESS

Assessor's Parcel No. **117-240-024**

Project/Business Name **RANCHO HARVEST**

Current Address (if applicable) **1437 S BLOSSER RD**

NOTE: Request for changes of addresses or assignments of addresses must be accompanied by a site plan showing all proposed and existing structures on the property as well as any addresses currently in use.

I HEREBY REQUEST THAT AN ADDRESS BE **x Assigned** ☐ Changed FOR THE ABOVE REFERENCED ☐ project ☐ business ☐ site **X parcel**

REQUESTED BY: **X Assignment initiated by the City of Santa Maria**

Jesus A. Manriquez
Property Owner (Print Name)

Tenant/Lessee (Print Name)

Signature of Property Owner

Signature of Tenant Lessee

Date 12/5/2013

Date

Requests for changes of addresses must be received by the property owner as shown on the current County of Santa Barbara assessment roll along with the signature of the current tenant or lessee which will serve as acknowledgement that he/she is aware of and agrees to the proposed change.

Copy of this notice with signature by a representative of the Community Development Department will serve as official notification of the address assignment and/or change.

Office Use Only:

ADDITIONAL ADDRESS 1221, 1225 & 1227 W LA BREA AVE **X SEE ATT'D**

COMMENTS (2) BUILDINGS BEING RENUMBERED DUE TO CHANGE OF ACCESS FROM STREET, 1437 S BLOSSER RD CHANGED TO 1429 S BLOSSER RD. #A & #B, ADDITIONAL ADDRESS 1221 W LA BREA AVE ADDED FOR (E) BLDG.

Approved address numbers shall be placed on all new and existing buildings in such a position as to be plainly visible and legible from the centerline of the street. The figures to be used as numbers shall be of metal or other approved durable material, and shall be a minimum of three (3) inches in height. (Six-inch numbers are recommended) Numbers painted on the windows or building surfaces are also acceptable.


COPY OF THIS NOTICE FORWARDED TO THE FOLLOWING:

X Property Owner	☐ Tenant/Lessee	☐ Architect/Draftsmen	☐ Contractor	X PG&E
☐ City Clerk	X Fire Department	X Police Department	X Water Dept.	X County Assessors
X Comcast Cable	X Verizon	X So. Ca Gas Co.	X U.S. Postal Service	

Date Received 1/11/13 By P WEATHERHEAD

Date Assigned 12/5/13 By P Weatherhead

S:\Community Development\Building\ADDRESS\ADDRESS ASSIGNMENT\RANCHO HARVEST ADDRESS ASSIGN.doc

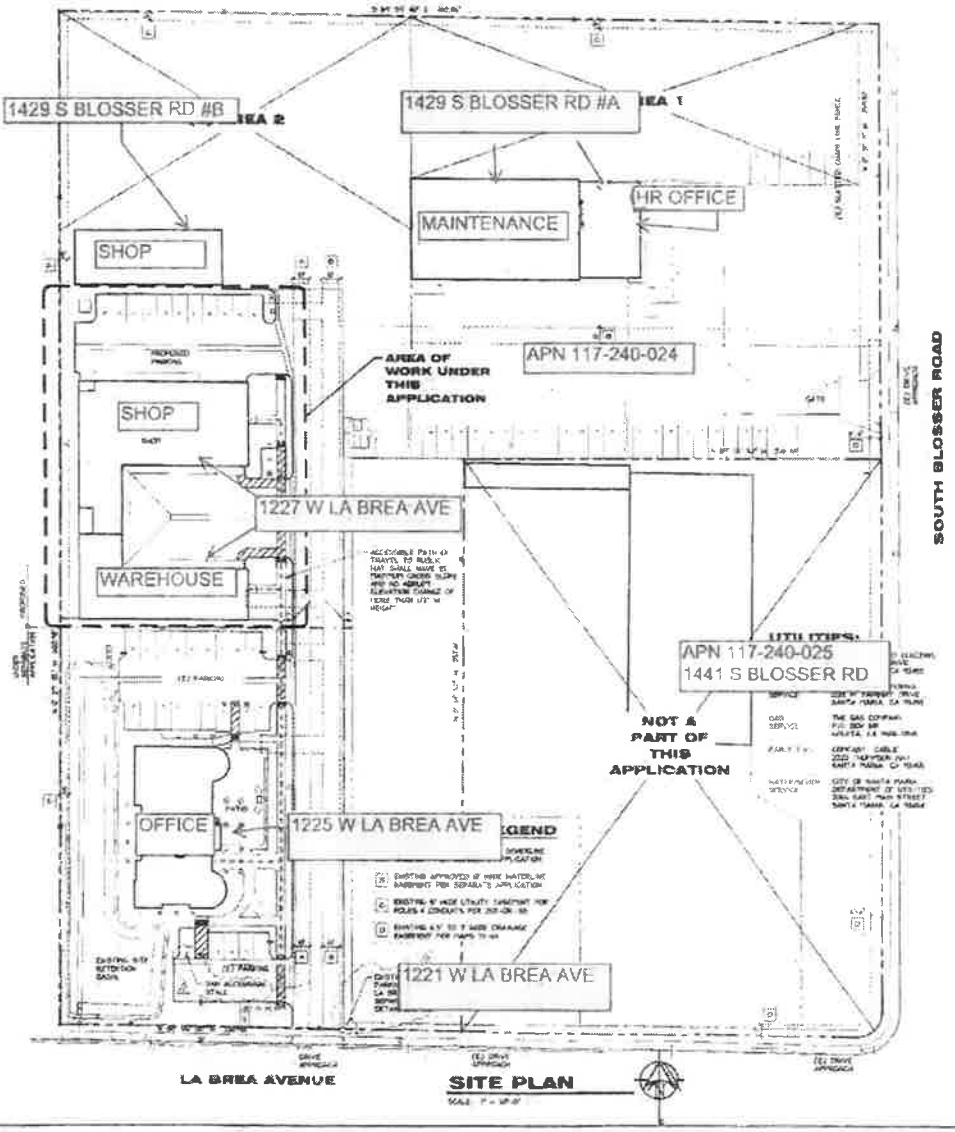



VICINITY MAP

SINGLE BUILDING CALCULATIONS

PROJECT DIRECTORY

GENERAL DATA

AREAS AND OCCUPANT LOAD

SITE DATA/BREAKDOWN

PARKING TABULATION

SHEET INDEX

tom b. martinez & associates

Project: RANCHO HARVEST

COVER SHEET
SITE PLAN

DATE: 10.3.0

SHEET
C1.0

Kristi Toles

From: Angela Haifi-Madrigal

Sent: Friday, February 14, 2014 9:41 AM

To: Angela Haifi-Madrigal; Angie Hernandez; Bryan Davis; Dawn Robbins; Gail Guerra; JACLIN TRAN; James Reid; Jose Hernandez; Kristi Toles; Lisa Long; Luanne Garcia; M NORTON; Marcia Valenzuela; Maricela Palomera; Meliza Zarate; Michael Spears; Michelle Heath; Pat Vaughn; PAULETTE M DAKURAS; PG&E; Ricky Hawblitzel; RON LINDEMANN; TONI DAMIANO

Subject: FW: Rancho Harvest - Service Address Update Utility Accounts

Attachments: RANCHO HARVEST ADDRESS CHANGE.pdf

We are unsure if this address change affects you or just the utilities, but wanted to inform you of the spreadsheet below which gives a little more detail than the attached address assignment. Thanks

Angela Haifi-Madrigal
Permit Processing Supervisor, City of Santa Maria
110 South Pine #101, Santa Maria, CA 93458
Phone 805-925-0951 ext 241
Fax 805-928-8275
ahaifi-madrigal@cityofsantamaria.org

	Address associated with acct	Meter #	Changed to this address
	1437 S Blosser Rd. Bldg A		1429A S Blosser Rd.
	1437 S Blosser Rd. Bldg B		1429B S Blosser Rd.
	1437 S Blosser Rd. Bldg C		1227 W La Brea Ave.
	1437 S Blosser Rd. Bldg D		1225 W La Brea Ave.
	1437 S Blosser Rd. Lndscp		1225 W La Brea Ave.
	1429 S Blosser Rd.		1429 A S Blosser Rd. (stay as is)

Number	4861
Plan Check Number	B13-0468
Business Address	1437 S. Blosser
Business Name	Rancho Harvest
Work Being Performed	Fencing and gate
Assigned To	Comerford
Date Received	5/15/2013
First Check Complete	5/20/2013
Second Check Received	6/13/2013
Second Check Returned	
Third Check Received	
Third Check Returned	
Fourth Check Received	
Fourth Check Returned	
Final Approval Date	6/17/13
Final Approval By	

APPROVED
By:
JUN 17 2013
SANTA MARIA FIRE DEPT
SUBJECT TO FIELD INSPECTION

SANTA MARIA FIRE DEPARTMENT
PLAN REVIEW STANDARD CONDITIONS

TO: **COMMUNITY DEVELOPMENT DEPARTMENT**

FROM: **Inspector Comerford**

SUBJECT: **PLAN CHECK #B13-0468, 1437 S Blosser**

DATE: **6/17/13**

☒ **APPROVED AS SUBMITTED**

The items identified by a ☒ must be incorporated into, and made a permanent part of your plans in order to receive Fire Department approval for the issuance of a Building Permit.

Inspection and Permit Requirements

Inspections/Approvals: The Fire Department shall inspect/approve the following:

- ☐ Fire access road(s). **Prior to the start of construction.**
- ☐ Fire hydrants. **Prior to the delivery of combustible materials to the job site**
- ☐ Water Lines. **Prior to the delivery of combustible materials to the job site**
- ☐ Sprinkler plans and calculations - Prior to the start of framing.
- ☐ Underground and overhead sprinkler piping - Prior to concealment.
- ☐ Fire Alarm system acceptance test prior to occupancy.
- ☐ Emergency Lighting Drop Test.
- ☐ Hood and duct extinguishing system(s) inspection and operational test.
- ☒ Final occupancy sign-off prior to occupancy.
- ☒ All requirements shall be completed prior to final occupancy approval, except as noted otherwise.
- ☒ The Fire Department shall be given 24 hours minimum notice for all inspections. Inspection request line (805) 925-0951, extension 502

☒ All permits shall be issued prior to start of any work.

NOTICE:

WHEN A FIRE INSPECTOR ARRIVES AT A JOB SITE FOR A SCHEDULED INSPECTION AND THE CONTRACTOR OR SUB-CONTRACTOR IS NOT READY FOR THE INSPECTION, THE CONTRACTOR OR SUB-CONTRACTOR MAY BE SUBJECT TO ADDITIONAL INSPECTION FEES AT THE DISCRETION OF THE FIRE CHIEF OR HIS OR HER DESIGNEE. THE MINIMUM CHARGE IS ONE (1) HOUR.

S:\Fire Department\Fire & Life Safety Division\Plan Checks\2013 Plan Checks\B13-0468, 1437 S Blosser.doc

SANTA MARIA FIRE DEPARTMENT
PLAN REVIEW STANDARD CONDITIONS

TO: **COMMUNITY DEVELOPMENT DEPARTMENT**

FROM: **Inspector Comerford**

SUBJECT: **PLAN CHECK #B13-0468, 1437 S Blosser**

DATE: **5/16/13**

REVISED
JUN 11 2013
CITY of SANTA MARIA
BUILDING DIVISION
RECEIVED
JUN 13 2013
SANTA MARIA
FIRE DEPARTMENT

☒ **NOT APPROVED AS SUBMITTED**

The items identified by a ☒ must be incorporated into, and made a permanent part of your plans in order to receive Fire Department approval for the issuance of a Building Permit.

General Fire Safety Requirements

☒ COPY ATTACHED

Emergency Contact Information: An "Emergency Contact Information" form shall be filled out and returned to the Fire Department prior to the issuance of a Building Permit. This form provides emergency responders with necessary information to contact the General Contractor and/or owners of the project after normal business hours in the event of an emergency at your project.

SEE SHEET A51-12.0 FIRE DEPT NOTE!

Access Requirements

☒ Motorized Gates: Shall incorporate a Knox Key switch for Fire Department access.

a. The key switch shall be installed, tested, and approved by the Fire Department prior to final occupancy clearance being granted. (Allow 7 to 10 business days from time of order until delivery of the key switch.)

NOTE 10

Inspection and Permit Requirements

Inspections/Approvals: The Fire Department shall inspect/approve the following:

☐ Fire access road(s). **Prior to the start of construction.**

☐ Fire hydrants. **Prior to the delivery of combustible materials to the job site**

☐ Water Lines. **Prior to the delivery of combustible materials to the job site**

- ☐ Sprinkler plans and calculations - Prior to the start of framing.
- ☐ Underground and overhead sprinkler piping - Prior to concealment.
- ☐ Fire Alarm system acceptance test prior to occupancy.
- ☐ Emergency Lighting Drop Test.
- ☐ Hood and duct extinguishing system(s) inspection and operational test.

NOTE
6A ☒ Final occupancy sign-off prior to occupancy.

6B ☒ All requirements shall be completed prior to final occupancy approval, except as noted otherwise.

6C ☒ The Fire Department shall be given 24 hours minimum notice for all inspections. Inspection request line (805) 925-0951, extension 502

6D ☒ All permits shall be issued prior to start of any work.

NOTICE:

NOTE 11 **WHEN A FIRE INSPECTOR ARRIVES AT A JOB SITE FOR A SCHEDULED INSPECTION AND THE CONTRACTOR OR SUB-CONTRACTOR IS NOT READY FOR THE INSPECTION, THE CONTRACTOR OR SUB-CONTRACTOR MAY BE SUBJECT TO ADDITIONAL INSPECTION FEES AT THE DISCRETION OF THE FIRE CHIEF OR HIS OR HER DESIGNEE. THE MINIMUM CHARGE IS ONE (1) HOUR.**

Other Fire Department Requirements

The above mentioned shall be noted on the plans prior to approval.

S:\Fire Department\Fire & Life Safety Division\Plan Checks\2013 Plan Checks\B13-0468, 1437 S Blosser.doc

Number	4861
Plan Check Number	B13-0468
Business Address	1437 S. Blosser
Business Name	Rancho Harvest
Work Being Performed	Fencing and gate
Assigned To	Fire Prevention
Date Received	5/15/2013
First Check Complete	5/16/13
Second Check Received	
Second Check Returned	
Third Check Received	
Third Check Returned	
Fourth Check Received	
Fourth Check Returned	
Final Approval Date	
Final Approval By	



SANTA MARIA FIRE DEPARTMENT
PLAN REVIEW STANDARD CONDITIONS

TO: **COMMUNITY DEVELOPMENT DEPARTMENT**

FROM: **Inspector Comerford**

SUBJECT: **PLAN CHECK #B13-0468, 1437 S Blosser**

DATE: **5/16/13**

☒ **NOT APPROVED AS SUBMITTED**

The items identified by a ☒ must be incorporated into, and made a permanent part of your plans in order to receive Fire Department approval for the issuance of a Building Permit.

General Fire Safety Requirements

☒ Emergency Contact Information: An "Emergency Contact Information" form shall be filled out and returned to the Fire Department prior to the issuance of a Building Permit. This form provides emergency responders with necessary information to contact the General Contractor and/or owners of the project after normal business hours in the event of an emergency at your project.

Access Requirements

☒ Motorized Gates: Shall incorporate a Knox Key switch for Fire Department access.

a. The key switch shall be installed, tested, and approved by the Fire Department prior to final occupancy clearance being granted. (Allow 7 to 10 business days from time of order until delivery of the key switch.)

Inspection and Permit Requirements

Inspections/Approvals: The Fire Department shall inspect/approve the following:

☐ Fire access road(s). **Prior to the start of construction.**

☐ Fire hydrants. **Prior to the delivery of combustible materials to the job site**

☐ Water Lines. **Prior to the delivery of combustible materials to the job site**

- ☐ Sprinkler plans and calculations - Prior to the start of framing.
- ☐ Underground and overhead sprinkler piping - Prior to concealment.
- ☐ Fire Alarm system acceptance test prior to occupancy.
- ☐ Emergency Lighting Drop Test.
- ☐ Hood and duct extinguishing system(s) inspection and operational test.
- ☒ Final occupancy sign-off prior to occupancy.
- ☒ All requirements shall be completed prior to final occupancy approval, except as noted otherwise.
- ☒ The Fire Department shall be given 24 hours minimum notice for all inspections. Inspection request line (805) 925-0951, extension 502
- ☒ All permits shall be issued prior to start of any work.

NOTICE:


WHEN A FIRE INSPECTOR ARRIVES AT A JOB SITE FOR A SCHEDULED INSPECTION AND THE CONTRACTOR OR SUB-CONTRACTOR IS NOT READY FOR THE INSPECTION, THE CONTRACTOR OR SUB-CONTRACTOR MAY BE SUBJECT TO ADDITIONAL INSPECTION FEES AT THE DISCRETION OF THE FIRE CHIEF OR HIS OR HER DESIGNEE. THE MINIMUM CHARGE IS ONE (1) HOUR.

Other Fire Department Requirements

The above mentioned shall be noted on the plans prior to approval.

S:\Fire Department\Fire & Life Safety Division\Plan Checks\2013 Plan Checks\B13-0468, 1437 S Blosser.doc

Number	4756
Plan Check Number	B12-1085
Business Address	1437 S. Blosser #D
Business Name	Rancho Harvest
Work Being Performed	Fire Alarm
Assigned To	Comerford
Date Received	12/26/2012
First Check Complete	
Second Check Received	
Second Check Returned	
Third Check Received	
Third Check Returned	
Fourth Check Received	
Fourth Check Returned	
Final Approval Date	12/28/12
Final Approval By	

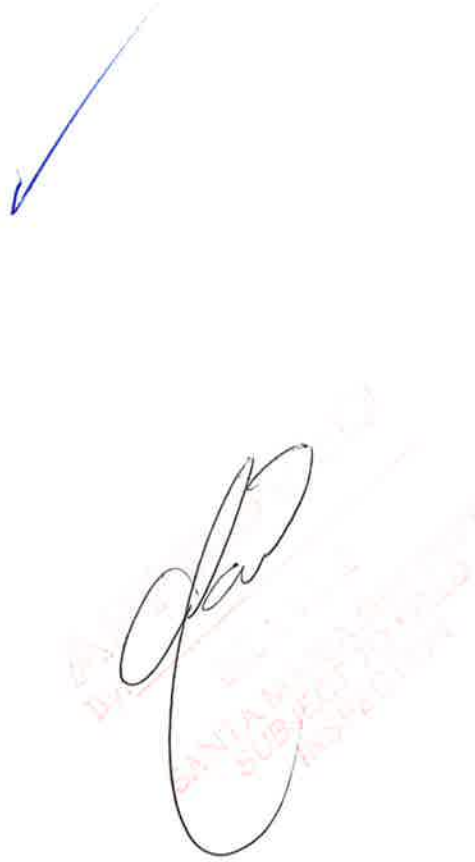

SANTA MARIA FIRE DEPARTMENT
PLAN REVIEW STANDARD CONDITIONS

TO: **COMMUNITY DEVELOPMENT DEPARTMENT**

FROM: **Inspector Comerford**

SUBJECT: **PLAN CHECK #B12-1085, 1437 S Blosser #D**

DATE: **12/28/12**

☒ **APPROVED AS SUBMITTED**

The items identified by a ☒ must be incorporated into, and made a permanent part of your plans in order to receive Fire Department approval for the issuance of a Building Permit.

Inspection and Permit Requirements

Inspections/Approvals: The Fire Department shall inspect/approve the following:

- ☐ Fire access road(s). **Prior to the start of construction.**
- ☐ Fire hydrants. **Prior to the delivery of combustible materials to the job site**
- ☐ Water Lines. **Prior to the delivery of combustible materials to the job site**
- ☐ Sprinkler plans and calculations - Prior to the start of framing.
- ☐ Underground and overhead sprinkler piping - Prior to concealment.
- ☐ Fire Alarm system acceptance test prior to occupancy.
- ☐ Emergency Lighting Drop Test.
- ☐ Hood and duct extinguishing system(s) inspection and operational test.
- ☒ Final occupancy sign-off prior to occupancy.
- ☒ All requirements shall be completed prior to final occupancy approval, except as noted otherwise.
- ☒ The Fire Department shall be given 24 hours minimum notice for all inspections. Inspection request line (805) 925-0951, extension 502

☒ All permits shall be issued prior to start of any work.

NOTICE:

WHEN A FIRE INSPECTOR ARRIVES AT A JOB SITE FOR A SCHEDULED INSPECTION AND THE CONTRACTOR OR SUB-CONTRACTOR IS NOT READY FOR THE INSPECTION, THE CONTRACTOR OR SUB-CONTRACTOR MAY BE SUBJECT TO ADDITIONAL INSPECTION FEES AT THE DISCRETION OF THE FIRE CHIEF OR HIS OR HER DESIGNEE. THE MINIMUM CHARGE IS ONE (1) HOUR.

S:\Fire Department\Fire & Life Safety Division\Plan Checks\2012 Plan Checks\B12-1085, 1437 S Blosser #D.doc

Number	4534
Plan Check Number	B12-0122
Business Address	1437 S. Blosser # D
Business Name	Rancho Harvest
Work Being Performed	Const. new 9,500 sf metal bldg.
Assigned To	Comerford
Date Received	2/13/2012
First Check Complete	2/23/2012
Second Check Received	5/7/2012
Second Check Returned	
Third Check Received	
Third Check Returned	
Fourth Check Received	
Fourth Check Returned	
Final Approval Date	5/15/12
Final Approval By	

APPROVED
By:
MAY 15 2012
SANTA MARIA FIRE DEPT
SUBJECT TO FIELD
INSPECTION

SANTA MARIA FIRE DEPARTMENT
PLAN REVIEW STANDARD CONDITIONS

TO: **COMMUNITY DEVELOPMENT DEPARTMENT**

FROM: **LARRY COMERFORD / FPO**

SUBJECT: **PLAN CHECK #B12-0122, 1437 S Blosser**

DATE: **5/15/12**

☒ **APPROVED AS SUBMITTED**

The items identified by a ☒ must be incorporated into, and made a permanent part of your plans in order to receive Fire Department approval for the issuance of a Building Permit.

Inspection and Permit Requirements

Inspections/Approvals: The Fire Department shall inspect/approve the following:

- ☐ Fire access road(s). **Prior to the start of construction.**
- ☐ Fire hydrants. **Prior to the delivery of combustible materials to the job site**
- ☐ Water Lines. **Prior to the delivery of combustible materials to the job site**
- ☐ Sprinkler plans and calculations - Prior to the start of framing.
- ☐ Underground and overhead sprinkler piping - Prior to concealment.
- ☐ Fire Alarm system acceptance test prior to occupancy.
- ☐ Emergency Lighting Drop Test.
- ☐ Hood and duct extinguishing system(s) inspection and operational test.
- ☒ Final occupancy sign-off prior to occupancy.
- ☒ All requirements shall be completed prior to final occupancy approval, except as noted otherwise.
- ☒ The Fire Department shall be given 24 hours minimum notice for all inspections. Inspection request line (805) 925-0951, extension 502

☒ All permits shall be issued prior to start of any work.

NOTICE:

WHEN A FIRE INSPECTOR ARRIVES AT A JOB SITE FOR A SCHEDULED INSPECTION AND THE CONTRACTOR OR SUB-CONTRACTOR IS NOT READY FOR THE INSPECTION, THE CONTRACTOR OR SUB-CONTRACTOR MAY BE SUBJECT TO ADDITIONAL INSPECTION FEES AT THE DISCRETION OF THE FIRE CHIEF OR HIS OR HER DESIGNEE. THE MINIMUM CHARGE IS ONE (1) HOUR.

S:\Fire Department\Fire & Life Safety Division\Plan Checks\2012 Plan Checks\B12-0122, 1437 S Blosser.doc

SANTA MARIA FIRE DEPARTMENT
PLAN REVIEW STANDARD CONDITIONS

TO: **COMMUNITY DEVELOPMENT DEPARTMENT**

FROM: **LARRY COMERFORD / FPO**

SUBJECT: **PLAN CHECK #B12-0122, 1437 S Blosser**

DATE: **2/22/12**

RECEIVED
MAY 07 2012
SANTA MARIA
FIRE DEPARTMENT

☒ **NOT APPROVED AS SUBMITTED**

The items identified by a ☒ must be incorporated into, and made a permanent part of your plans in order to receive Fire Department approval for the issuance of a Building Permit.

General Fire Safety Requirements

☒ Emergency Contact Information: An "Emergency Contact Information" form shall be filled out and returned to the Fire Department prior to the issuance of a Building Permit. This form provides emergency responders with necessary information to contact the General Contractor and/or owners of the project after normal business hours in the event of an emergency at your project.

Inspection and Permit Requirements

Inspections/Approvals: The Fire Department shall inspect/approve the following:

☐ Fire access road(s). **Prior to the start of construction.**

☐ Fire hydrants. **Prior to the delivery of combustible materials to the job site**

☐ Water Lines. **Prior to the delivery of combustible materials to the job site**

☐ Sprinkler plans and calculations - Prior to the start of framing.

☐ Underground and overhead sprinkler piping - Prior to concealment.

☐ Fire Alarm system acceptance test prior to occupancy.

☐ Emergency Lighting Drop Test.

☐ Hood and duct extinguishing system(s) inspection and operational test.

☒ Final occupancy sign-off prior to occupancy.
SEE FIRE DEPT. NOTE 3 ON SHEET GN1.0

☒ All requirements shall be completed prior to final occupancy approval, except as noted otherwise.
SEE FIRE DEPT. NOTE 3 ON SHEET GN1.0

☒ The Fire Department shall be given 24 hours minimum notice for all inspections. Inspection request line (805) 925-0951, extension 502
SEE FIRE DEPT. NOTE 3 ON SHEET GN1.0

☒ All permits shall be issued prior to start of any work.
SEE FIRE DEPT NOTE 3 ON SHEET GN1.0

NOTICE:

WHEN A FIRE INSPECTOR ARRIVES AT A JOB SITE FOR A SCHEDULED INSPECTION AND THE CONTRACTOR OR SUB-CONTRACTOR IS NOT READY FOR THE INSPECTION, THE CONTRACTOR OR SUB-CONTRACTOR MAY BE SUBJECT TO ADDITIONAL INSPECTION FEES AT THE DISCRETION OF THE FIRE CHIEF OR HIS OR HER DESIGNEE. THE MINIMUM CHARGE IS ONE (1) HOUR.

Other Fire Department Requirements

Emergency contact sheet required before issuance of Building Permit.

S:\Fire Department\Fire & Life Safety Division\Plan Checks\2012 Plan Checks\B12-0122, 1437 S Blosser.doc

Number	4534
Plan Check Number	B12-0122
Business Address	1437 S. Blosser
Business Name	Rancho Harvest
Work Being Performed	Const. new 9,500 sf metal bldg.
Assigned To	Comerford
Date Received	2/13/2012
First Check Complete	2/22/12
Second Check Received	
Second Check Returned	
Third Check Received	
Third Check Returned	
Fourth Check Received	
Fourth Check Returned	
Final Approval Date	
Final Approval By	



SANTA MARIA FIRE DEPARTMENT
PLAN REVIEW STANDARD CONDITIONS

TO: **COMMUNITY DEVELOPMENT DEPARTMENT**

FROM: **LARRY COMERFORD / FPO**

SUBJECT: **PLAN CHECK #B12-0122, 1437 S Blosser**

DATE: **2/22/12**

☒ **NOT APPROVED AS SUBMITTED**

The items identified by a ☒ must be incorporated into, and made a permanent part of your plans in order to receive Fire Department approval for the issuance of a Building Permit.

General Fire Safety Requirements

☒ Emergency Contact Information: An "Emergency Contact Information" form shall be filled out and returned to the Fire Department prior to the issuance of a Building Permit. This form provides emergency responders with necessary information to contact the General Contractor and/or owners of the project after normal business hours in the event of an emergency at your project.

Inspection and Permit Requirements

Inspections/Approvals: The Fire Department shall inspect/approve the following:

☐ Fire access road(s). **Prior to the start of construction.**

☐ Fire hydrants. **Prior to the delivery of combustible materials to the job site**

☐ Water Lines. **Prior to the delivery of combustible materials to the job site**

☐ Sprinkler plans and calculations - Prior to the start of framing.

☐ Underground and overhead sprinkler piping - Prior to concealment.

☐ Fire Alarm system acceptance test prior to occupancy.

☐ Emergency Lighting Drop Test.

☐ Hood and duct extinguishing system(s) inspection and operational test.

☒ Final occupancy sign-off prior to occupancy.

☒ All requirements shall be completed prior to final occupancy approval, except as noted otherwise.

☒ The Fire Department shall be given 24 hours minimum notice for all inspections. Inspection request line (805) 925-0951, extension 502

☒ All permits shall be issued prior to start of any work.

NOTICE:

WHEN A FIRE INSPECTOR ARRIVES AT A JOB SITE FOR A SCHEDULED INSPECTION AND THE CONTRACTOR OR SUB-CONTRACTOR IS NOT READY FOR THE INSPECTION, THE CONTRACTOR OR SUB-CONTRACTOR MAY BE SUBJECT TO ADDITIONAL INSPECTION FEES AT THE DISCRETION OF THE FIRE CHIEF OR HIS OR HER DESIGNEE. THE MINIMUM CHARGE IS ONE (1) HOUR.

Other Fire Department Requirements

Emergency contact sheet required before issuance of Building Permit.

S:\Fire Department\Fire & Life Safety Division\Plan Checks\2012 Plan Checks\B12-0122, 1437 S Blosser.doc

FIRE AND SAFETY INSPECTION NOTICE
SANTA MARIA FIRE DEPARTMENT
314 W. Cook Street #8, Santa Maria, CA 93458-5557
(805) 925-0951 Ext. 8533 ♦ FAX: (805) 928-4746 ♦ fireprevention@cityofsantamaria.org

2336 2HR ✓

Business Name: Ranch's Harvest
Address: 1225 W. Cook Bldg A
Responsible Party: Saul L. Manriquez
Phone: (805) 313-3618
E-mail: Saul@RVHarvesting.com

Inspection Date: 6/22/20
2nd Inspection: 7/6/20
3rd Inspection: 7/13/20
Cleared: 7/21/20
Inspected By: Cindy Contreras

Occupancy Type: H-3 Load/Units: Code Enforcement:

Knox Box ☐ No ☒ Yes Hood: ☐ Yes ☒ No Sprinkler System: ☒ Yes ☐ No Alarms: ☒ Yes ☐ No

All violations listed below shall be corrected immediately. Failure to comply may result in enforcement action.

SIGNS/ADDRESS NUMBERS: OK

EXITS: OK

FIRE EXTINGUISHERS: 1/16/20 Service

ELECTRICAL: OK

FIRE SEPARATIONS: OK

FIRE PROTECTION INSTALLATIONS: Provide Annual / 5-Year Sprinkler Cert.
- Provide Annual / Fire Alarm Service Report
- Turn FDC From Obstruction (Fence).

GENERAL HOUSEKEEPING: OK

STORAGE: Provide Secondary Containment For All 55 Gal Drums (Dispensing)

MISCELLANEOUS: Provide NFPA 704 Placards For Propane Tank & All 3 Buildings. Provide Chemical Locations On Maps.

Inspection Notice Received By: _____
(Responsible Party Signature)

CITY OF SANTA MARIA
COMMUNITY DEVELOPMENT DEPARTMENT
Building Division Phone (805) 925-0951
110 E. Cook St, Santa Maria, Ca. 93454

PERMIT Nº 15212 ✓

☐ Building ☐ Plumbing ☐ Mechanical ☐ Electrical ☐ Sign
☐ Demolition ☐ Grading ☐ Swimming Pool ☐ Combination

Job Address 1441 S. BLOSSER RD. — Assessor's Parcel 117-240-25
Descr. of Work Underground tank removal — Sq Ft. — Value of Work $ 5,833.33
Type of Use Commercial — Occupancy Use Zone — Zoning Action —
Applicant's Name & Address McCormick Const. 316 West St., S.M. — 922-4613
Owner's Name & Phone No Betteravia Farms, PO Drawer E, S.M. — Phone No. 925-2417
Contractor's Name & Address McCormick Const., 316 West St., S.M. — Lic. No. 322158 A
Architect or Eng'rs. Name & Address — Lic. No

FEES:

Building Permit	$ 81.00	S. M. I. P. Fee	$ .60
Electrical Permit	$	Plan Retention Ree	$
Mechanical Permit	$	Parks & Recreation Fee	$
Plumbing Permit	$	Sewer Use Fee	$
Sign Permit	$ PAID	Plan Check Fee	$ 52.65
Swim'g Pool Permit	$ APR 13 1988		$
Grading Permit	$	**TOTAL FEES**	$ 134.25
Demolition Permit	CITY OF SANTA MARIA		

LICENSED CONTRACTOR'S DECLARATION:

I hereby affirm that I am licensed under the provisions of Chapter 9 (Commencing with Sec 7000) of Division 3 of the Business & Professions Code, and my license is in full force and effect

License Class A License No 322158

X Date 4/13/88 Contractor

OWNER - BUILDER DECLARATION:

I hereby affirm that I am exempt from the Contractor's License Law for the following reason (Sec 7031 5, Business & Professions Code Any City or County which requires a permit to construct, alter, improve, demolish, or repair any structure, prior to its issuance, also requires the applicant for such permit to file a signed statement that he is licensed pursuant to the provisions of the Contractor's License Law (Chapter 9 (commencing with Sec 7000) of Division 3 of the Business and Professions Code) or that he is exempt therefrom and the basis for the alleged exemption Any violation of Sec 7031 5 by any applicant for a permit subjects the applicant to a civil penalty of not more than five hundred dollars ($500)

☐ I, as owner of the property, or my employees with wages as their sole compensation, will do the work, and the structure is not intended or offered for sale (Sec 7044, Business & Professions Code The Contractor's License Law does not apply to an owner of property who builds or improves thereon, and who does such work himself or through his own employees, provided that such improvements are not intended or offered for sale If, however, the building or improvement is sold within one year of completion, the owner-builder will have the burden of proving that he did not build or improve for the purpose of sale)

☐ I, as owner of the property, am exclusively contracting with licensed contractors to construct the project (Sec 7044, Business & Professions Code The Contractor's License Law does not apply to an owner of property who builds or improves thereon, and who contracts for such project with a contractor(s) licensed pursuant to the Contractor's License Law)

☐ I am exempt under Sec. _____ , B & P C for this reason

Date _____ Owner _____

WORKERS' COMPENSATION DECLARATION:

I hereby affirm that I have a certificate of consent to self-insure, or a certificate of Workers' Compensation Insurance, or a certified copy thereof (Sec 3800, Labor Code)

Policy No 524316 Company STATE FUND

☐ A certified copy is hereby furnished
☐ A certified copy is filed with the City Building Division

X Date 4/13/88 Applicant

CERTIFICATE OF EXEMPTION FROM WORKERS' COMPENSATION INSURANCE:

(This Sec need not be completed if the permit value is $100 or less)

☐ I certify that in the perfomance of the work for which this permit is issued, I shall not employ any person in any manner so as to become subject to the Workers' Compensation Laws of California

Date _____ Applicant _____

NOTICE TO APPLICANT If, after making this Certificate of Exemption, you should become subject to the Workers' Compensation provisions of the Labor Code, you must forthwith comply with such provisions or this permit shall be deemed revoked

CONSTRUCTION LENDING AGENCY:

I hereby affirm that there ☐ is ☐ is not a construction lending agency for the performance of the work for which this permit is issued (Sec 3097, Civil Code)

Lender's Name _____

Lender's Address _____

I certify that I have read this application and state that the foregoing information is correct I agree to comply with all applicable City, County, & State ordinances and laws relating to building construction and use, and hereby authorize representatives of this City to enter upon the above described property for inspection purposes

X _____ 4/13/88
Signature of Applicant (Permittee) Date

Approved for Permit by 4/13/88 Date of Permit Issuance

4/12/88

CITY OF SANTA MARIA
COMMUNITY DEVELOPMENT DEPARTMENT
428 South Broadway
(805) 925-0951 Ext. 241

BUILDING PLANCHECK NO. 88-231

PLANCHECK APPLICATION

Job Address or Location 1441 S. Blosser Rd. APN 117-240-25-006
Owner's Name Betteravia FARMS Census Tract No.
Owner's Address P.O. DRAWER-E S.M. Phone No. 925-2417
Contractor's/Applicant's Name Mc CORMICK Const. Phone No. 922-4613
Contractor's/Applicant's Address 316 West St.
State Contractor's License Class & No. 322158-A In good Standing X yes ____ no
Current copy of Pocket license on file with City ____ yes ____ no On File
Worker's Compensation Insurance No. 524316 Certificate of Ins. ____ yes ____ no
Worker's Compensation Insurance Co. State Fund Ins.
Plans Prepared by (Check Applicable) ____ Architect ____ Engineer, ____ Building Designer, ____ Draftsman, ____ Other (Specify
Name Address
Phone No. License No.

TYPE OF USE: (Check all that apply)

____ Commercial
____ Industrial
____ Residential
____ Single Family
____ Duplex
____ Multiple
____ 2/Car Garage or
____ Carport Provided

____ New Construction
____ Addition
____ Alteration
____ Repair
____ Accessory
____ Solar/Active
____ Solar/Passive

____ Mobilehome Set-up/Installation
____ Mobilehome Accessory (Patio/Porch/Carport)
____ Mobilehome/Other (Electrical/Plumbing Etc.)
SPA NO.'S (If applicable)
M.H. Installation Only - Manufactuer & Year

Name of Park
Park Managers Approval ____ yes ____ no

DESCRIPTION OF USE: i.e. Retail Store/Patio Cover/Dwelling/Mobilehome/Carport/ etc.

TANK Removal

Sq. Footage of Proposed Building or Structures
Applicant's stated value of all work to be performed $ 5,833.33

STEP 1 - PLANNING AND ZONING PLANCHECK - OFFICE USE ONLY

Date of Acceptance of Plans by
Zone: PD/C2 Zoning/Use Permit No.
Date Applicant Advised of Corrections
Date of Plancheck Completion 4-7-88 by lmj
Notes:

Permit $81.00
SMIP .60
P/C 52.65
134.25

STEP 2 - BUILDING PLANCHECK - OFFICE USE ONLY

Number of Plans required Number of Plans Submitted
Occupancy (UBC) Type of Construction (UBC)
Grading Plans
(If applicable) - Date Submitted Date Approved Permit No.
Value of work as determined by the Building Official $

PLANCHECK FEES:

Building	$		Receipt No.	Due
Electrical			" "	Due
Mechanical			" "	Due
Plumbing			" "	Due
Landscape			" "	Due

TOTAL PLANCHECK FEE DUE $ Receipt No. Due

Date of Acceptance of Plans: 4/6/88 by JB.
Applicant advised of corrections: by
Date of Plancheck Completion: 4/11/88 by
DATE PERMIT ISSUED: 4/12/88 PERMIT NO. 15217

88-231

COUNTY OF SANTA BARBARA • HEALTH CARE SERVICES

LAWRENCE HART, M.D., F.A.C.P.M.
DIRECTOR AND HEALTH OFFICER

2125 CAMINO DEL REMEDIO • SANTA BARBARA, CALIFORNIA 93110 • (805) 681-5200

RECEIVED
MAR 9 RECD
SANTA BARBARA COUNTY
ENVIRONMENTAL HEALTH SERVICES

FOR OFFICE USE

Permit # ATN 6150
Date Received 3-9-88
No. of Tanks 2
Fee Paid 350 ~~465~~ 465.00
Receipt # P00 4

APPLICATION FOR PERMIT TO ABANDON AN UNDERGROUND HAZARDOUS MATERIALS STORAGE FACILITY

I.

A. SITE ADDRESS 1441 S. Blosser Rd. Santa Maria
Site Telephone No. (if available) (805) 928-5858
Assessor's Parcel No. 117-240-25-006

B. PROPERTY OWNER:
Company Betteravia Farms Contact Joe Prandini
Mailing Address P.O. Drawer-E
Santa MaRIA, Ca 93456 Ph. (805) 925-2417
24 Hour Emergency Contact

C. TANK OPERATOR:
Person's Name Cal-Maria Engines& Contact Joe Prandini
Mailing Address
Ph. ( )
24 Hour Emergency Contact 937-3753

D. CONTRACTOR
Primary Contractor Mc Cormick Const. Contact On-Site Mike
Mailing Address 316 West Street
Santa Maria, Ca. Ph. (805) 922-4613
License No. 322158-A Type of Lic. Contractors
Workmen's Compensation Insurance Co. State Fund Ins.
Tel. No. (805) 644-4300
Proposed start up date April 14th following Vickers Tractor tank pull.

RECEIVED
APR 06 1988
Building Department
City of Santa Maria, CA

BRANCH OFFICES

☐ 500 West Foster Rd.
Santa Maria, CA 93455
(805) 934-6223

☒ 751-B East Burton Mesa
Lompoc, CA 93436
(805) 737-7744

E. NOTE: You are responsible for obtaining permits from the following agencies if applicable prior to tank removal:

Fire Department, Air Pollution Control District, Building Department, OSHA.

II.

A. TANK HISTORY:

Tank #1: Age of Tank _____

Manufacturer _____ Model _____

Composition Steel Capacity 1-1,000 gal tank

Dates and types of any repairs _____

Listed in order all substances stored in this tank from present to past. gas

Tank #2: Age of Tank _____

Manufacturer _____ Model _____

Composition Steel Capacity _____

Dates and types of any repairs _____

Listed in order all substances stored in this tank from present to past. Waste Oil

Tank #3: Age of Tank _____

Manufacturer _____ Model _____

Composition _____ Capacity _____

Dates and types of any repairs _____

Listed in order all substances stored in this tank from present to past. _____

ATTACH ADDITIONAL SHEETS AS NECESSARY FOR ADDITIONAL TANKS

B. HAVE THERE BEEN ANY KNOWN RELEASES ON-SITE?

Product released unknown

Location of release _____

Date _____ Amount _____

RECEIVED

APR 05 1988

Building Department
City of Santa Maria, CA

C. DESCRIBE YOUR ABANDONMENT PLANS HERE: Purge, excavate, remove, backfill and restore site.

NAME OF RINSATE HAULER: Ventura Petroleum

TANK RINSE DISPOSAL/RECYCLING LOCATION: Gibson Ref.

TANK DISPOSAL/RECYCLING LOCATION: 1505 A-Street

NAME OF SAMPLING/ANALYTICAL LABORATORY: CRL

D. SUBMIT WITH THIS APPLICATION ALL SOILS AND/OR GROUNDWATER SAMPLING AND ANALYSIS CONDUCTED ON-SITE TO DATE. ALL CLEAN-UP PROPOSALS MUST BE SUBMITTED IN REPORT FORM TO THE ENVIRONMENTAL HEALTH DIVISION AND APPROVED BEFORE ANY CLEAN-UP IS BEGUN UNLESS OTHERWISE SPECIFIED BY HEALTH CARE SERVICES HAZARDOUS MATERIAL SPECIALIST.

E. SUBMIT PLOT PLAN WITH THIS APPLICATION.

F. DEPTH TO FIRST GROUNDWATER 150-ft.

I declare that to the best of my knowledge and belief the statements and information provided are correct and true. I understand that additional information to that provided above may be needed in order to obtain permit approval from Environmental Health Services.

I will notify Environmental Health Services at least two weeks before work on this tank abandonment is to begin in order to schedule the first required inspection.

Signature & Title: Michael McCormick - Owner

Print Name Michael McCormick Date 3-7-88

Tel. No. (805) 922-4613

FOR OFFICE USE:

Approved/Denied by [signature] Date 3-23-88

EHS conditions for approval:

1. Tanks must be purged of flamable vapors prior to removal in accordance with local fire department regulations.
2. Comply with all OSHA regulations.
3. Other: (1) Above ground storage must be approved by Fire Dept (2) Provide copies of exemptions from F.D. to our office prior to removal (3) Provide copy of manifest used to haul waste at time of removal

RECEIVED

APR 04 1988

Building Department
City of Santa Maria, CA


10/87

Santa Barbara County
Health Department
300 N. San Antoinio rd.
Santa Barbara Ca. 93110
(805)967-2311

WELL PERMIT PLOT PLAN

SCALE: 1/4" = 10

INDICATE BELOW THE EXACT LOCATION OF WELL WITH RESPECT TO THE FOLLOWING ITEMS: PROPERTY LINES, WATER BODIES OR WATER COURSES, DRAINAGE PATTERN, ROADS, EXISTING WELLS, SEWERS AND PRIVATE SEWAGE DISPOSAL SYSTEMS. INCLUDE DIMENSIONS.

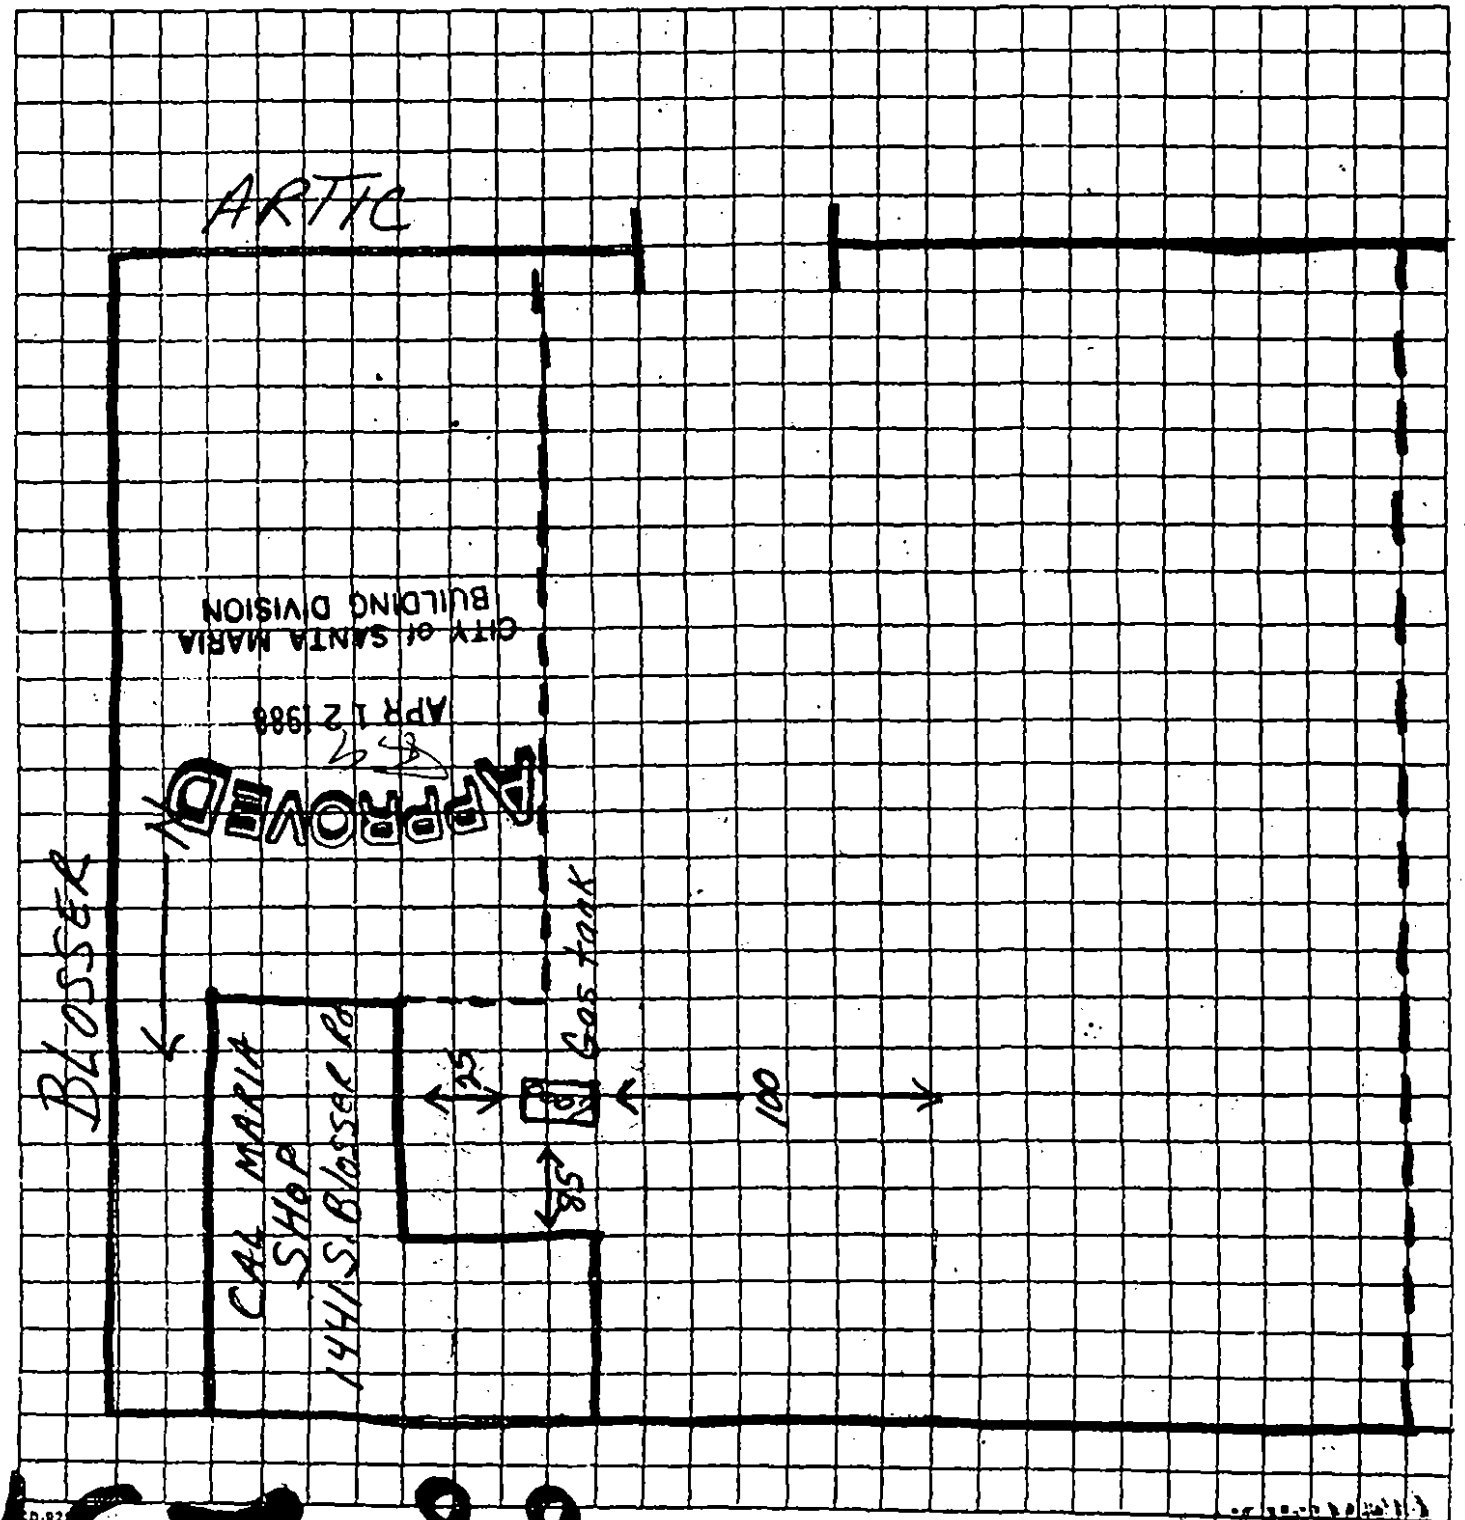

ET-88

RECEIVED
APR 13 1988
Building Department
City of Santa Maria, CA


Santa Barbara County
Health Department
300N. San Antoinio rd.
Santa Barbara Ca. 93110
(805)967-2311

WELL PERMIT PLOT PLAN

88-231

SCALE: ¼" = 10

INDICATE BELOW THE EXACT LOCATION OF WELL WITH RESPECT TO THE FOLLOWING ITEMS. PROPERTY LINES, WATER BODIES OR WATER COURSES, DRAINAGE PATTERN, ROADS, EXISTING WELLS, SEWERS AND PRIVATE SEWAGE DISPOSAL SYSTEMS. INCLUDE DIMENSIONS.

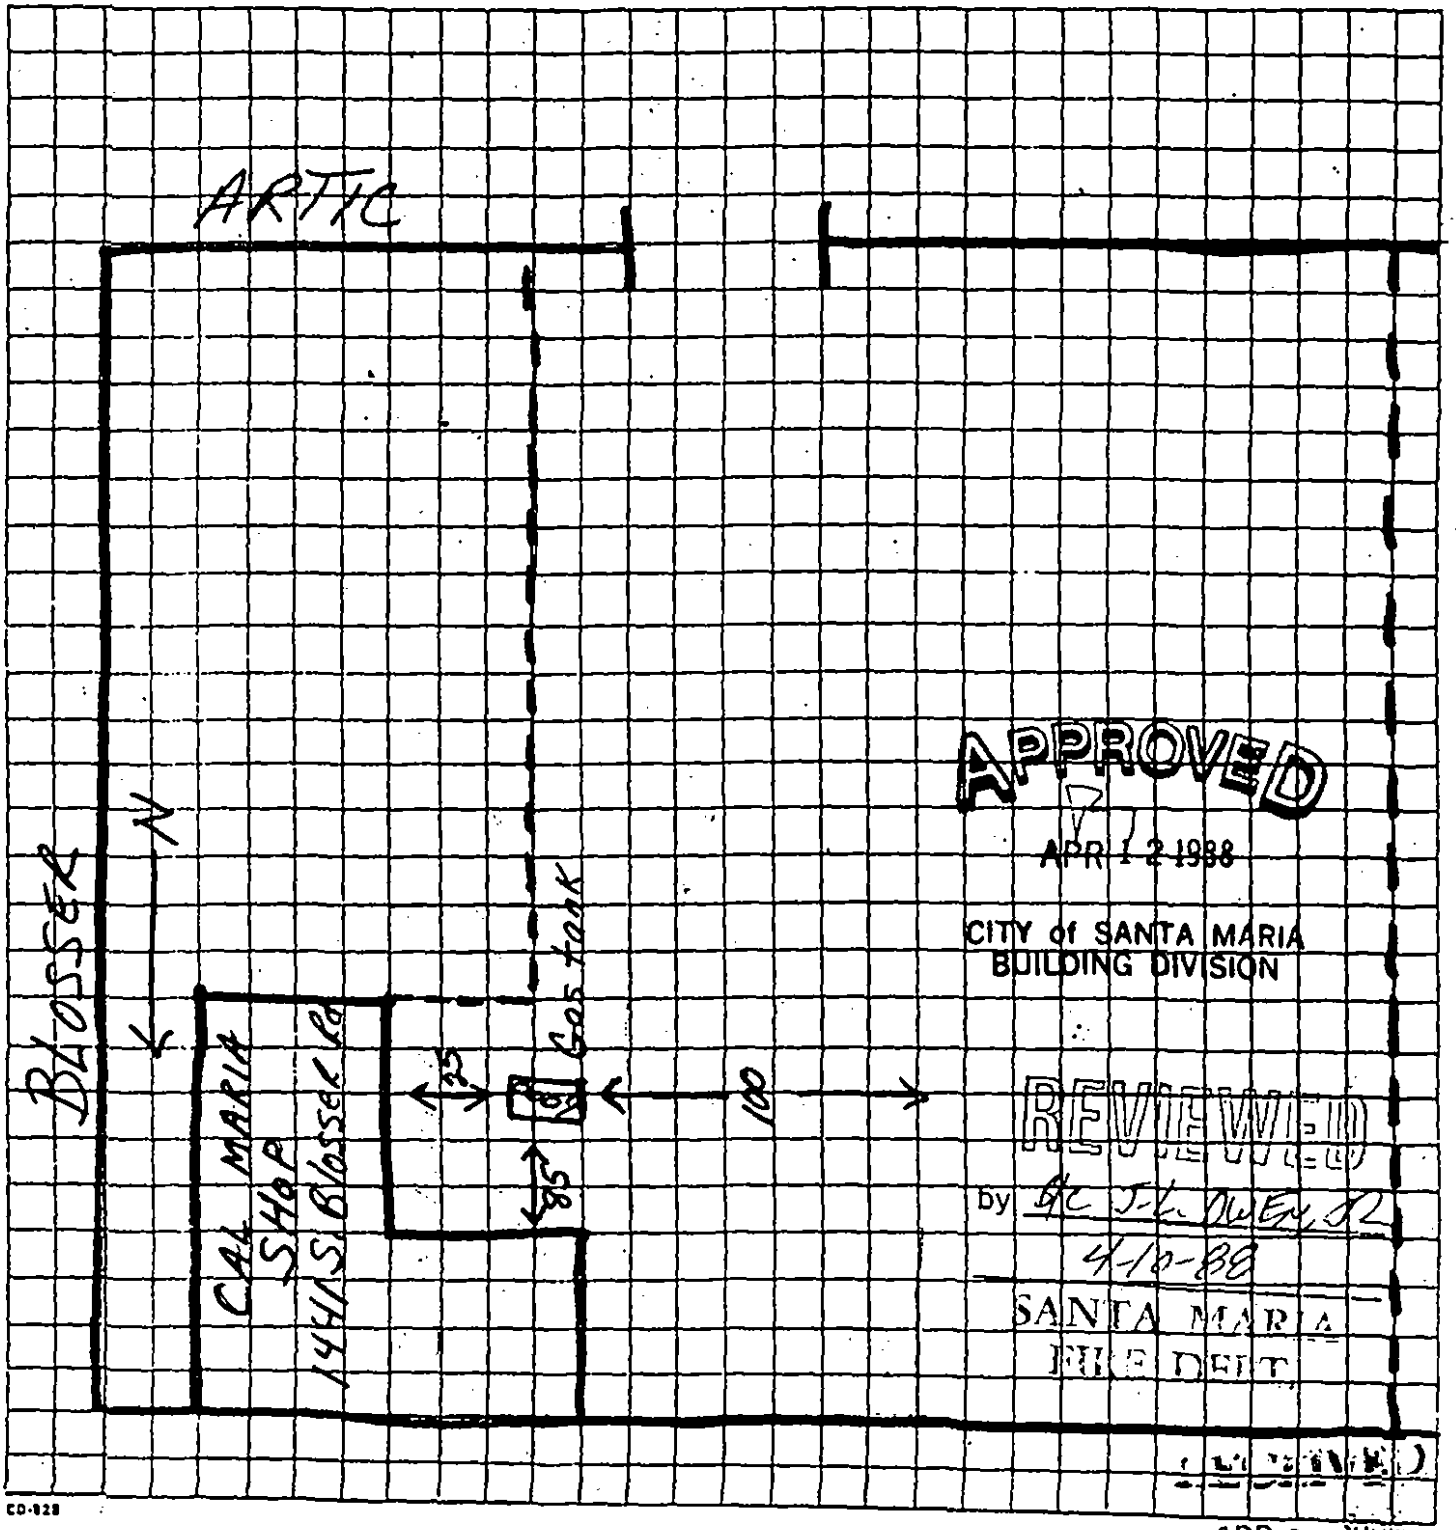

APPROVED
APR 12 1988
CITY of SANTA MARIA
BUILDING DIVISION

REVIEWED
by RC J-L DUEÑAS
4-10-88
SANTA MARIA
FIRE DEPT

RECEIVED
APR 0 0 1988
Building Department
City of Santa Maria, CA

CO-928

1441 S. Blosser — Job Address

Betteravia Farms - PO Drawer E — Owner's Name & Address

117-240-25 — Assessor's No.

15212 — Permit No

Underground Tank Removal — Job Description

Est. Value

Date

Gen'l Contr. McCormick Construction - 316 West St. Sin — Permit Fee 81.00 — Permit No 15212

Elec.Contr. — Permit Fee — Permit No.

Mech.Contr. — Permit Fee — Permit No.

Plbg Contr. — Permit Fee — Permit No.

Other Contrs — Permit Fee — Permit No.

Use Zone ____ Occupancy ____ Bldg Type ____ Sq. Ft. ____ Zoning ____

Wtr Mtr Pd ____ Wtr Mtr Set ____ Sewer Fee Pd ____ Elec Mtr OK ____ Gas Mtr OK ____

1. Setbacks, Yds			10. Masonry Stl			19. Sheetrock		
2. Forms/Excav			11. Roof Diagh			20. Ext.Lath		
3. Fdn.Steel			12. Firepl/Chim			21. Water		
4. Elec.Grd.Wk.			13. Struc Stl.			22. Sewer		
5. Ufer Grd.			14. Ro.Elec.			23. Gas Test		
6. Plb.Grd Wk.			15. Ro. Mech.			24. Final Mech		
7. Conc.Wall Stl.			16. Plb. Topout			25. Final Elec		
8.			17. Frame			26. Final Grading		
9.			18. Insulation			27.		

FINAL INSPECTION 4/14 RE

1441 S. Blosser — Job Address

Betteravia Farms - Santa Maria — Owner's Name & Address

117-240-25 — Assessor's No.

15212 — Permit No

CITY OF SANTA MARIA
COMMUNITY DEVELOPMENT DEPARTMENT
Building Division Phone (805) 925-0951
110 E. Cook St, Santa Maria, Ca 93454

PERMIT Nº 15213

☒ Building ☐ Plumbing ☐ Mechanical ☐ Electrical ☐ Sign
☐ Demolition ☐ Grading ☐ Swimming Pool ☐ Combination

Job Address 1429 S. Blosser Road — Assessor's Parcel 117-240-24
Descr. of Work Tank Removal — Sq Ft. — Value of Work $ 5,833.33
Type of Use M-2 — Occupancy Use Zone — Zoning Action —
Applicant's Name & Address McCormick Construction, 316 West Street, S.M. — 922-4613
Owner's Name & Phone No Betteravia Farms, P.O. Drawer E, S.M. — Phone No. 925-2417
Contractor's Name & Address McCormick Construction, 316 West Street, S.M. — Lic. No. 322158-A
Architect or Eng'rs. Name & Address — Lic. No

FEES:

Building Permit	$ 81.00	S. M. I. P Fee	$ .60
Electrical Permit	$	Plan Retention Ree	$
Mechanical Permit	$	Parks & Recreation Fee	$
Plumbing Permit	$	Sewer Use Fee	$
Sign Permit	$ PAID	Plan Check Fee	$ 52.65
Swim'g Pool Permit	$		$
Grading Permit	$ APR 13 1988	**TOTAL FEES**	$ 134.25
Demolition Permit	$ CITY OF SANTA MARIA		

LICENSED CONTRACTOR'S DECLARATION:

I hereby affirm that I am licensed under the provisions of Chapter 9 (Commencing with Sec 7000) of Division 3 of the Business & Professions Code, and my license is in full force and effect

License Class A — License No 322158

X Date 4/13/88 — Contractor [signature]

OWNER - BUILDER DECLARATION:

I hereby affirm that I am exempt from the Contractor's License Law for the following reason (Sec 7031 5, Business & Professions Code Any City or County which requires a permit to construct, alter, improve, demolish, or repair any structure, prior to its issuance, also requires the applicant for such permit to file a signed statement that he is licensed pursuant to the provisions of the Contractor's License Law (Chapter 9 (commencing with Sec 7000) of Division 3 of the Business and Professions Code) or that he is exempt therefrom and the basis for the alleged exemption Any violation of Sec 7031 5 by any applicant for a permit subjects the applicant to a civil penalty of not more than five hundred dollars ($500)

☐ I, as owner of the property, or my employees with wages as their sole compensation, will do the work, and the structure is not intended or offered for sale (Sec 7044, Business & Professions Code The Contractor's License Law does not apply to an owner of property who builds or improves thereon, and who does such work himself or through his own employees, provided that such improvements are not intended or offered for sale If, however, the building or improvement is sold within one year of completion, the owner-builder will have the burden of proving that he did not build or improve for the purpose of sale)

☐ I, as owner of the property, am exclusively contracting with licensed contractors to construct the project (Sec 7044, Business & Professions Code The Contractor's License Law does not apply to an owner of property who builds or improves thereon, and who contracts for such project with a contractor(s) licensed pursuant to the Contractor's License Law)

☐ I am exempt under Sec _____ , B & P C for this reason

Date _____ Owner _____

WORKERS' COMPENSATION DECLARATION:

I hereby affirm that I have a certificate of consent to self-insure, or a certificate of Workers' Compensation Insurance, or a certified copy thereof (Sec 3800, Labor Code)

Policy No 524316 Company State Fund Insurance

☐ A certified copy is hereby furnished
☒ A certified copy is filed with the City Building Division

X Date 4/17/88 Applicant [signature]

CERTIFICATE OF EXEMPTION FROM WORKERS' COMPENSATION INSURANCE:

(This Sec need not be completed if the permit value is $100 or less)

☐ I certify that in the performance of the work for which this permit is issued, I shall not employ any person in any manner so as to become subject to the Workers' Compensation Laws of California

Date _____ Applicant _____

NOTICE TO APPLICANT If, after making this Certificate of Exemption, you should become subject to the Workers' Compensation provisions of the Labor Code, you must forthwith comply with such provisions or this permit shall be deemed revoked

CONSTRUCTION LENDING AGENCY:

I hereby affirm that there ☐ is ☐ is not a construction lending agency for the performance of the work for which this permit is issued (Sec 3097, Civil Code)

Lender's Name _____

Lender's Address _____

I certify that I have read this application and state that the foregoing information is correct I agree to comply with all applicable City, County, & State ordinances and laws relating to building construction and use, and hereby authorize representatives of this City to enter upon the above described property for inspection purposes

X [signature] 4/13/88
Signature of Applicant (Permittee) — Date

[signature] 4-13-88
Approved for Permit by — Date of Permit Issuance

4/21/88

CITY OF SANTA MARIA
COMMUNITY DEVELOPMENT DEPARTMENT
420 South Broadway
(805) 925-0951 Ext. 241

BUILDING PLANCHECK NO. 88-232

88-232

PLANCHECK APPLICATION

Job Address or Location 1429 S. Blosser Rd. APN 117-240-24-00-8

Owner's Name Betteravia Farms Census Tract No. _____

Owner's Address P.O. Drawer-E Phone No. 922-2417

Contractor's/Applicant's Name Mc Cormick Const. Phone No. 922-4613

Contractor's/Applicant's Address 316 West St. S.M.

State Contractor's License Class & No. 322158-A In good Standing X yes ____ no

Current copy of Pocket license on file with City ____ yes ____ no On File

Worker's Compensation Insurance No. 524316 Certificate of Ins. ____ yes ____ no

Worker's Compensation Insurance Co. State Fund Ins.

Plans Prepared by (Check Applicable) ____ Architect, ____ Engineer, ____ Building Designer, ____ Draftsman, ____ Other (Specify _____

Name _____ Address _____

Phone No. _____ License No _____

TYPE OF USE: (Check all that apply)

____ Commercial
____ Industrial
____ Residential
____ Single Family
____ Duplex
____ Multiple
____ 2/Car Garage or Carport Provided

____ New Construction
____ Addition
____ Alteration
____ Repair
____ Accessory
____ Solar/Active
____ Solar/Passive

____ Mobilehome Set-up/Installation
____ Mobilehome Accessory (Patio/Porch/Carport)
____ Mobilehome Other (Electrical/Plumbing Etc.)
SPA NO.'S (If applicable) _____
M.H. Installation Only - Manufactuer & Year _____

Name of Park _____
Park Managers Approval ____ yes ____ no

DESCRIPTION OF USE: i.e. Retail Store/Patio Cover/Dwelling/Mobilehome Carport/ etc.

TANK REMOVAL

Sq. Footage of Proposed Building or Structures _____

Applicant's stated value of all work to be performed $ 17,500.00 for 3-different locations

5,832.33

Permit fee 81.00
Sacd 66
52.65
P/c
134.25

STEP 1 - PLANNING AND ZONING PLANCHECK - OFFICE USE ONLY

Date of Acceptance of Plans _____ by _____

Zone: M2 Zoning/Use Permit No. _____

Date Applicant Advised of Corrections _____

Date of Plancheck Completion 4-4-88 by _____

Notes: _____

STEP 2 - BUILDING PLANCHECK - OFFICE USE ONLY

Number of Plans required _____ Number of Plans Submitted _____

Occupancy (UBC) _____ Type of Construction (UBC) _____

Grading Plans
(If applicable) - Date Submitted _____ Date Approved _____ Permit No. _____

Value of work as determined by the Building Official $ _____

PLANCHECK FEES:

Building	$ _____	_____	Receipt No. _____	Due
Electrical	_____	_____	" " _____	Due
Mechanical	_____	_____	" " _____	Due
Plumbing	_____	_____	" " _____	Due
Landscape	_____	_____	" " _____	Due

TOTAL PLANCHECK FEE DUE $ _____ _____ Receipt No. _____ Due

Date of Acceptance of Plans: 4/4/88 by JB

Applicant advised of corrections: _____ by _____

Date of Plancheck Completion: 4/12/88 by _____

DATE PERMIT ISSUED: _____ PERMIT NO. _____

LINCE HART, M.D., F.A.C.P.M.
TOR AND HEALTH OFFICER

COUNTY OF SANTA BARBARA • HEALTH CARE SERVICES

315 CAMINO DEL REMEDIO • SANTA BARBARA, CALIFORNIA 93110 • (805) [illegible] 681-5200

FOR OFFICE USE

RECEIVED

MAR 9 RECD

SANTA BARBARA COUNTY
ENVIRONMENTAL HEALTH SERVICES

Permit # ATN 6149
Date Received 3-9-88
No. of Tanks 2
Fee Paid 425.00
Receipt # Prop 4

APPLICATION FOR PERMIT TO ABANDON AN UNDERGROUND HAZARDOUS MATERIALS STORAGE FACILITY

I.

A. SITE ADDRESS 1429 S. BLOSSER Rd. Santa Maria
Site Telephone No. (if available) (805) 937-1850
Assessor's Parcel No. 117-240-24-00-8

B. PROPERTY OWNER:
Company Betteravia Farms Contact Joe Prandini
Mailing Address P.O.Drawer-E
Santa Maria,Ca.93456 Ph. (805) 925-2417
24 Hour Emergency Contact

C. TANK OPERATOR:
Person's Name Vikers Tractor Contact Joe Prandini
Mailing Address
Ph. ( )
24 Hour Emergency Contact 937-3753

D. CONTRACTOR
Primary Contractor McCormick Const. Contact On-Site Mike
Mailing Address 316 West Street
Santa Maria,Ca. Ph. (805) 922-4613
License No. 322158-A Type of Lic. Contractors
Workmen's Compensation Insurance Co. State Fund Ins
Tel. No. (805) 644-4300
Proposed start up date April 14th at 10:00

RECEIVED
MAR [illegible] 1988
Building Department
City of Santa Maria, Ca.

BRANCH OFFICES

☐ 500 West Foster Rd.
Santa Maria, CA 93455
(805) [illegible] 934-6223

☒ 751-B East Burton Mesa
Lompoc, CA 93436
(805) 737-7744

E. NOTE: You are responsible for obtaining permits from the following agencies if applicable prior to tank removal:

Fire Department, Air Pollution Control District, Building Department, OSHA.

II.

A. TANK HISTORY:

Tank #1: Age of Tank _____

Manufacturer _____ Model _____

Composition Steel Capacity 1-1,000 gal tank

Dates and types of any repairs _____

Listed in order all substances stored in this tank from present to past. gas

Tank #2: Age of Tank _____

Manufacturer _____ Model _____

Composition Steel Capacity 1-1,000 gal tank

Dates and types of any repairs _____

Listed in order all substances stored in this tank from present to past. diesel

Tank #3: Age of Tank _____

Manufacturer _____ Model _____

Composition _____ Capacity _____

Dates and types of any repairs _____

Listed in order all substances stored in this tank from present to past. _____

ATTACH ADDITIONAL SHEETS AS NECESSARY FOR ADDITIONAL TANKS

B. HAVE THERE BEEN ANY KNOWN RELEASES ON-SITE?

Product released unknown

Location of release _____

Date _____ Amount _____

RECEIVED

APR 6 1989

Building Department
City of Santa Maria, C

C. DESCRIBE YOUR ABANDONMENT PLANS HERE: Purge, excavate, remove, backfill and restore site.

NAME OF RINSATE HAULER: Ventura Petroleum

TANK RINSE DISPOSAL/RECYCLING LOCATION: Gibson Ref.

TANK DISPOSAL/RECYCLING LOCATION: 1505 A-Street

NAME OF SAMPLING/ANALYTICAL LABORATORY: CRL

D. SUBMIT WITH THIS APPLICATION ALL SOILS AND/OR GROUNDWATER SAMPLING AND ANALYSIS CONDUCTED ON-SITE TO DATE. ALL CLEAN-UP PROPOSALS MUST BE SUBMITTED IN REPORT FORM TO THE ENVIRONMENTAL HEALTH DIVISION AND APPROVED BEFORE ANY CLEAN-UP IS BEGUN UNLESS OTHERWISE SPECIFIED BY HEALTH CARE SERVICES HAZARDOUS MATERIAL SPECIALIST.

E. SUBMIT PLOT PLAN WITH THIS APPLICATION.

F. DEPTH TO FIRST GROUNDWATER 40-ft.

I declare that to the best of my knowledge and belief the statements and information provided are correct and true. I understand that additional information to that provided above may be needed in order to obtain permit approval from Environmental Health Services.

I will notify Environmental Health Services at least two weeks before work on this tank abandonment is to begin in order to schedule the first required inspection.

Signature & Title: Michael McCormick - Owner

Print Name Michael McCormick Date 3-7-88

Tel. No. (805) 922-4613

FOR OFFICE USE:

Approved/Denied by [signature] Date 3-21-88

EHS conditions for approval:

1. Tanks must be purged of flamable vapors prior to removal in accordance with local fire department regulations.
2. Comply with all OSHA regulations.
3. Other: Provide copy of manifest used to Transport rinsate at time of removal.

RECEIVED

APR 1988

Building Department
City of Santa Maria, C.

10/87


Santa Barbara County
Health Department
300 N. San Antoinio rd.
Santa Barbara Ca. 93110
(805)967-2311

WELL PERMIT PLOT PLAN

88-232

SCALE: 1/4" = 10

INDICATE BELOW THE EXACT LOCATION OF WELL WITH RESPECT TO THE FOLLOWING ITEMS: PROPERTY LINES, WATER BODIES OR WATER COURSES, DRAINAGE PATTERN, ROADS, EXISTING WELLS, SEWERS AND PRIVATE SEWAGE DISPOSAL SYSTEMS. INCLUDE DIMENSIONS.

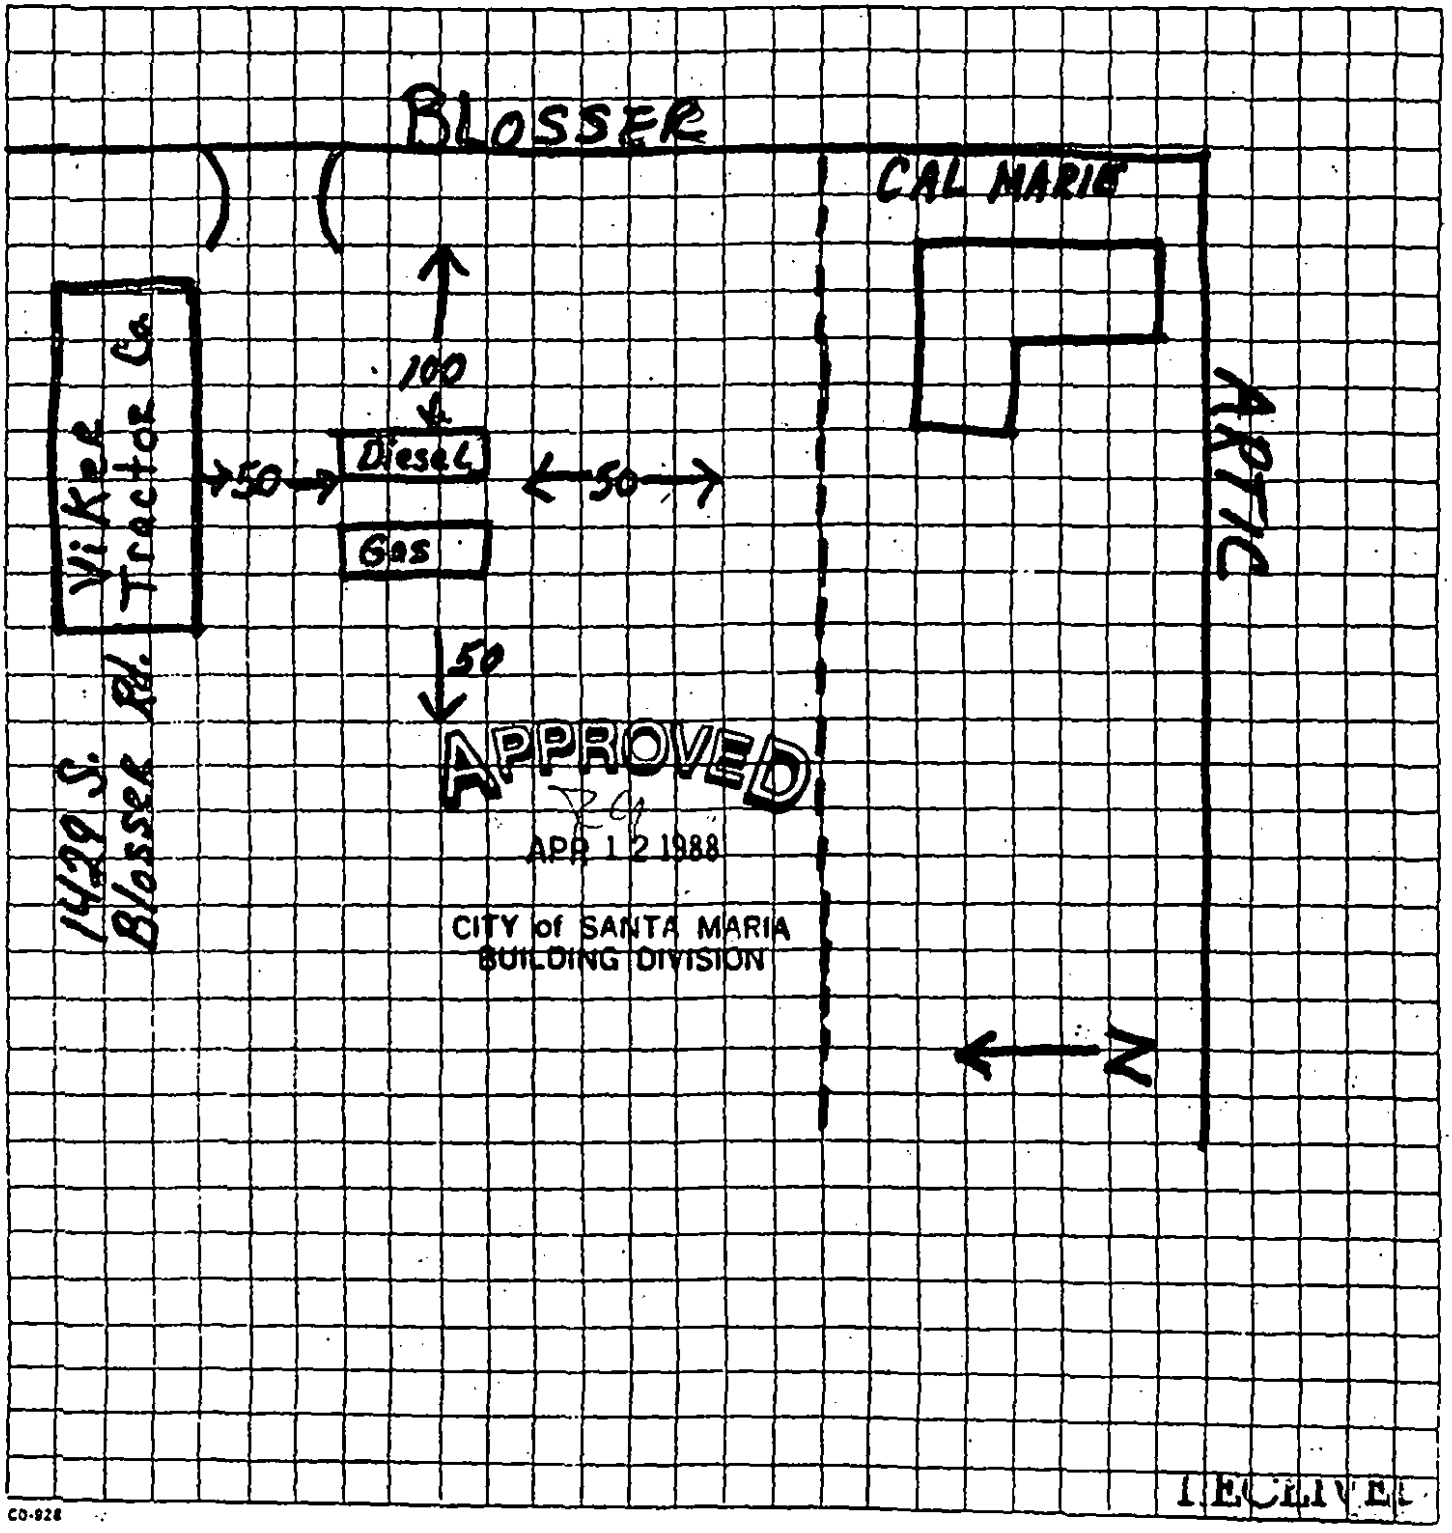

CO-928

RECEIVED
APR 08 1988
Building Department
City of Santa Maria

88-232

COUNTY OF SANTA BARBARA • HEALTH CARE SERVICES

315 CAMINO DEL REMEDIO • SANTA BARBARA, CALIFORNIA 93110 • (805) [illegible] 681-5200

FOR OFFICE USE

RECEIVED

MAR 9 RECD

SANTA BARBARA COUNTY
ENVIRONMENTAL HEALTH SERVICES

Permit # - ATN 6149
Date Received 3-9-88
No. of Tanks 2
Fee Paid 425.00
Receipt # Prop. 4

APPLICATION FOR PERMIT TO ABANDON
AN UNDERGROUND HAZARDOUS MATERIALS STORAGE FACILITY

I.

A. SITE ADDRESS 1429 S. BLOSSER Rd. Santa Maria
Site Telephone No. (if available) (805) 937-1850
Assessor's Parcel No. 117-240-24-00-8

B. PROPERTY OWNER:
Company Betteravia Farms Contact Joe Prandini
Mailing Address P.O.Drawer-E
Santa Maria.Ca.93456 Ph. (805) 925-2417
24 Hour Emergency Contact

C. TANK OPERATOR:
Person's Name Vikers Tractor Contact Joe Prandini
Mailing Address
Ph. ( )
24 Hour Emergency Contact 937-3753

D. CONTRACTOR
Primary Contractor McCormick Const. Contact On-Site Mike
Mailing Address 316 West Street
Santa Maria.Ca. Ph. (805) 922-4613
License No. 322158-A Type of Lic. Contractors
Workmen's Compensation Insurance Co. State Fund Ins
Tel. No. (805) 644-4300
Proposed start up date April 14th at 10:00

RECEIVED
APR 05 1988
Building Department
City of Santa Maria, CA

BRANCH OFFICES

500 West Foster Rd.
Santa Maria, CA 93455
(805) [illegible] 934-6223

751-B East Burton Mesa
Lompoc, CA 93436
(805) 737-7744

E. NOTE: You are responsible for obtaining permits from the following agencies if applicable prior to tank removal:

Fire Department, Air Pollution Control District, Building Department, OSHA.

II.

A. TANK HISTORY:

Tank #1: Age of Tank _____

Manufacturer _____ Model _____

Composition Steel Capacity 1-1,000 gal tank

Dates and types of any repairs _____

Listed in order all substances stored in this tank from present to past. gas

Tank #2: Age of Tank _____

Manufacturer _____ Model _____

Composition Steel Capacity 1-1,000 gal tank

Dates and types of any repairs _____

Listed in order all substances stored in this tank from present to past. diesel

Tank #3: Age of Tank _____

Manufacturer _____ Model _____

Composition _____ Capacity _____

Dates and types of any repairs _____

Listed in order all substances stored in this tank from present to past. _____

ATTACH ADDITIONAL SHEETS AS NECESSARY FOR ADDITIONAL TANKS

B. HAVE THERE BEEN ANY KNOWN RELEASES ON-SITE?

Product released unknown

Location of release _____

Date _____ Amount _____

RECEIVED

APR 03 1988

Building Department
City of Santa Maria, C.

C. DESCRIBE YOUR ABANDONMENT PLANS HERE: Purge, excavate, remove, backfill and restore site.

NAME OF RINSATE HAULER: Ventura Petroleum

TANK RINSE DISPOSAL/RECYCLING LOCATION: Gibson Ref.

TANK DISPOSAL/RECYCLING LOCATION: 1505 A-Street

NAME OF SAMPLING/ANALYTICAL LABORATORY: CRL

D. SUBMIT WITH THIS APPLICATION ALL SOILS AND/OR GROUNDWATER SAMPLING AND ANALYSIS CONDUCTED ON-SITE TO DATE. ALL CLEAN-UP PROPOSALS MUST BE SUBMITTED IN REPORT FORM TO THE ENVIRONMENTAL HEALTH DIVISION AND APPROVED BEFORE ANY CLEAN-UP IS BEGUN UNLESS OTHERWISE SPECIFIED BY HEALTH CARE SERVICES HAZARDOUS MATERIAL SPECIALIST.

E. SUBMIT PLOT PLAN WITH THIS APPLICATION.

F. DEPTH TO FIRST GROUNDWATER 40-ft.

I declare that to the best of my knowledge and belief the statements and information provided are correct and true. I understand that additional information to that provided above may be needed in order to obtain permit approval from Environmental Health Services.

I will notify Environmental Health Services at least two weeks before work on this tank abandonment is to begin in order to schedule the first required inspection.

Signature & Title: Michael McCormick - Owner

Print Name Michael McCormick Date 3-7-88

Tel. No. (805) 922-4613

FOR OFFICE USE:

Approved/Denied by [signature] Date 3-21-88

EHS conditions for approval:

1. Tanks must be purged of flamable vapors prior to removal in accordance with local fire department regulations.
2. Comply with all OSHA regulations.
3. Other: Provide copy of manifest used to Transport rinsate at time of removal.

RECEIVED

APR 06 1988

Building Department
City of Santa Maria, C.

10/87


Santa Barbara County
Health Department
300 N. San Antoinio rd.
Santa Barbara Ca. 93110
(805)967-2311

WELL PERMIT PLOT PLAN

88-232

SCALE: 1/4" = 10

INDICATE BELOW THE EXACT LOCATION OF WELL WITH RESPECT TO THE FOLLOWING ITEMS: PROPERTY LINES, WATER BODIES OR WATER COURSES, DRAINAGE PATTERN, ROADS, EXISTING WELLS, SEWERS AND PRIVATE SEWAGE DISPOSAL SYSTEMS. INCLUDE DIMENSIONS.

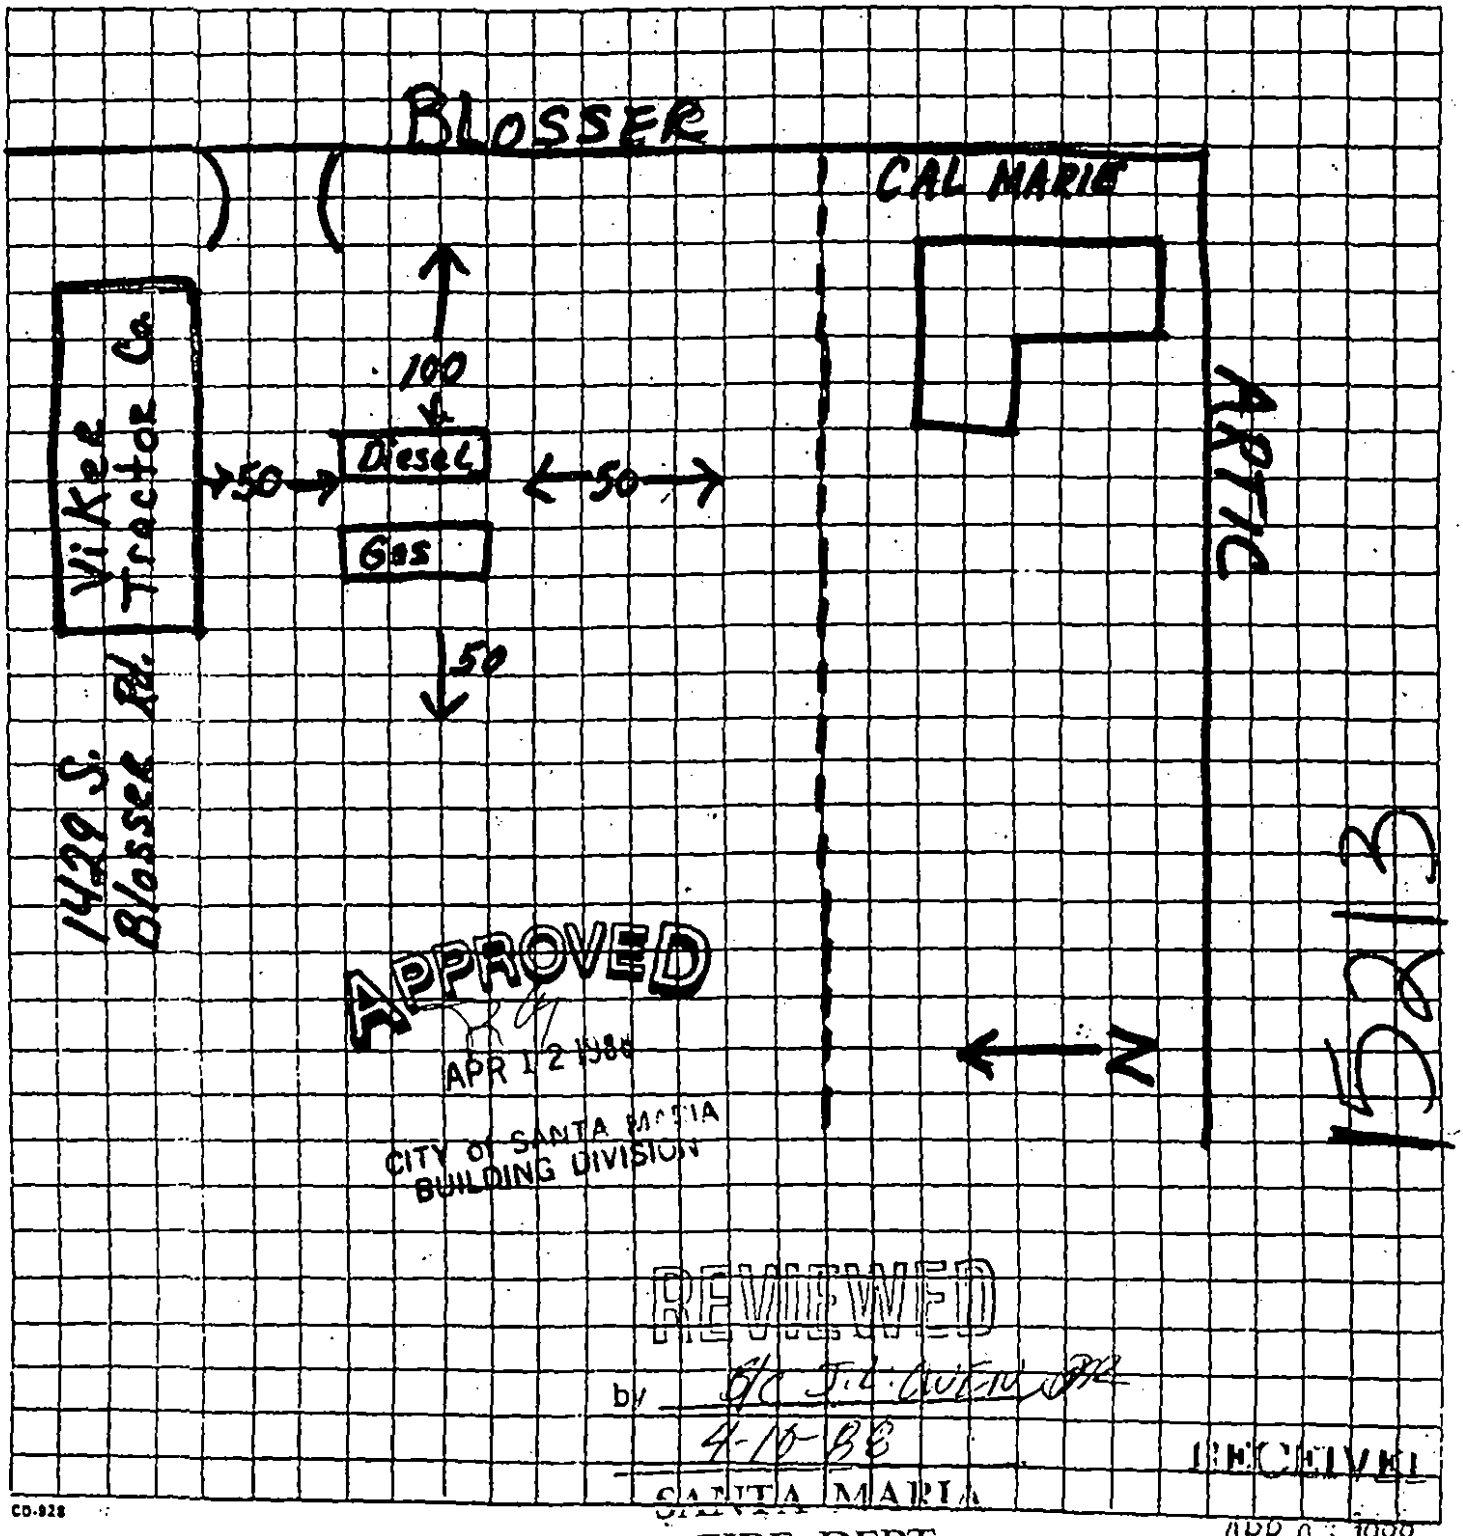

CD-928

FROM: CITY OF SANTA MARIA
COMMUNITY DEVELOPMENT - Building Division
110 EAST COOK STREET
SANTA MARIA CA 93454-5190
PHONE (805) 925-0951 Ext. 241

Bldg

DATE 4-6-88

PLAN CHECK NO. 88-232

TO: [ ] PUBLIC WORKS [ ] PLANNING DIVISION [ ] CONSULTANT
[X] FIRE DEPARTMENT [ ] RECREATION & PARKS [ ] OTHER
[ ] 1ST SUBMITTAL [ ] REVISED PLAN [ ] BUILDING DIVISION/CITY DEVELOPM

RECEIVED
APR 11 1988

SUBJECT: PLAN CHECK AND FEES

PLEASE RETURN BY ASAP

(PLEASE INCLUDE THE ABOVE NOTED PLAN CHECK NO. WITH ALL REQUESTS FROM BUILDING DIVISION)
A PERMIT APPLICATION HAS BEEN RECEIVED FOR THE FOLLOWING:

PROJECT Bettencourt Farms PROJECT ADDRESS 1429 S. Bloser Rd.

APPLICANT D.R.S. Cermak Const. APPLICANT ADDRESS 36 West St.

1. FIRE DEPARTMENT SHALL BE NOTIFIED 24 HOURS PRIOR TO REMOVAL.

1429 S. Blosser Rd
Job Address

Betteravia Farms - P.O. Drawer E-Sm
Owner's Name & Address

117-240-24
Assessor's No.

15213
Permit No

Tank Removal
Job Description

5833, 33
Est. Value

4/13/88
Date

Gen'l Contr. McCormick Construction - 316 West St - Sm — Permit Fee 81.00 — Permit No 15213
Elec.Contr. _____ — Permit Fee _____ — Permit No. _____
Mech.Contr. _____ — Permit Fee _____ — Permit No. _____
Plbg Contr. _____ — Permit Fee _____ — Permit No. _____
Other Contrs _____ — Permit Fee _____ — Permit No. _____

Use Zone M2 Occupancy _____ Bldg Type _____ Sq. Ft. _____ Zoning _____

Wtr Mtr Pd _____ Wtr Mtr Set _____ Sewer Fee Pd _____ Elec Mtr OK _____ Gas Mtr OK _____

1. Setbacks, Yds			10. Masonry Stl			19. Sheetrock			
2. Forms/Excav			11. Roof Diagh			20. Ext.Lath			
3. Fdn.Steel			12. Firepl/Chim			21. Water			
4. Elec.Grd.Wk.			13. Struc Stl.			22. Sewer			
5. Ufer Grd.			14. Ro.Elec.			23. Gas Test			
6. Plb.Grd Wk.			15. Ro. Mech.			24. Final Mech			
7. Conc.Wall Stl.			16. Plb. Topout			25. Final Elec			
8. _____			17. Frame			26. Final Grading			
9. _____			18. Insulation			27. _____			
						FINAL INSPECTION	4/14/88	RE	

1429 S. Blosser Rd
Job Address

Betteravia Farms - P.O. Drawer E - Sm
Owner's Name & Address

117-240-24
Assessor's No.

15213
Permit No

CITY OF SANTA MARIA
COMMUNITY DEVELOPMENT DEPARTMENT
Building Division Phone (805) 925-0951 Ext.241
110 E. Cook St., Santa Maria, CA 93454

Nº 22664 PERMIT

☐ Building ☐ Plumbing ☐ Mechanical ☐ Electrical ☐ Sign
☐ Demolition ☐ Grading ☐ Swimming Pool ☐ Combination

Job Address 1441 S. BLOSSER Assessor's Parcel 117-240-25

Descr. of Work PERMIT FOR GAS TEST Sq.ft. _____ Value of Work $ _____

Type of Use COMMERCIAL Occupancy Use Zone _____ Zoning Action _____

Applicant's Name & Address LANINI'S PLUMBING, 310"E" N. RUSSELL, SANTA MARIA

Owner's Name & Phone No. CAL MARIA, 1441 S. BLOSSER RD, SANTA MARIA

Contractor's Name & Address SAME AS APPLICANT Lic. No. 293806 C36

Architect or Eng'rs. Name & Address _____ Lic. No. _____

FEES:

Building Permit	$	SMIP/SHM Fee	$
Electrical Permit	$	Plan Retention Fee	$
Mechanical Permit	$	Park Acquisition Fee (in lieu)	$
Plumbing Permit	$ 19.00	Park Development Fee	$
Sign Permit	$	Sewer Use Fee	$
Swim'g Pool Permit	$	Plan Check Fee	$
Grading Permit	$		$
Demolition Permit	$	**TOTAL FEES**	$ 19.00

PAID
AUG 2 1 1992
CITY OF SANTA MARIA

LICENSED CONTRACTOR'S DECLARATION:

I hereby affirm that I am licensed under the provisions of Chapter 9 (Commencing with Sec. 7000) of Division 3 of the Business & Professions Code, and my license is in full force and effect.

License Class C36 License No. 293806

Date _____ Contractor _____

OWNER - BUILDER DECLARATION:

I hereby affirm that I am exempt from the Contractor's License Law for the following reason (Sec. 7031.5, Business & Professions Code: Any City or County which requires a permit to construct, alter, improve, demolish, or repair any structure, prior to its issuance, also requires the applicant for such permit to file a signed statement that he is licensed pursuant to the provisions of the Contractor's License Law (Chapter 9 (commencing with Sec. 7000) of Division 3 of the Business and Professions Code) or that he is exempt therefrom and the basis for the alleged exemption. Any violation of Sec. 7031.5 by any applicant for a permit subjects the applicant to a civil penalty of not more than five hundred dollars ($500).

☐ I, as owner of the property, or my employees with wages as their sole compensation, will do the work, and the structure is not intended or offered for sale (Sec. 7044, Business & Professions Code: The Contractor's License Law does not apply to an owner of property who builds or improves thereon, and who does such work himself or through his own employees, provided that such improvements are not intended or offered for sale. If, however, the building or improvement is sold within one year of completion, the owner-builder will have the burden of proving that he did not build or improve for the purpose of sale.).

☐ I, as owner of the property, am exclusively contracting with licensed contractors to construct the project (Sec. 7044, Business & Professions Code: The Contractor's License Law does not apply to an owner of property who builds or improves thereon, and who contracts for such project with a contractor(s) licensed pursuant to the Contractor's License Law.).

☐ I am exempt under Sec. _____, B&PC for this reason

_____

_____

Date _____ Owner _____

WORKERS' COMPENSATION DECLARATION:

I hereby affirm that I have a certificate of consent to self-insure, or a certificate of Workers' Compensation Insurance, or a certified copy thereof (Sec. 3800, Labor Code.)

Policy No. W0A04919 Company CALIF. COMP.

☐ A certified copy is hereby furnished.

☐ A certified copy is filed with the City Building Division.

Date _____ Applicant _____

CERTIFICATE OF EXEMPTION FROM WORKERS' COMPENSATION INSURANCE:

(This Sec. need not be completed if the permit value is $100 or less)

☐ I certify that in the performance of the work for which this permit is issued, I shall not employ any person in any manner so as to become subject to the Workers' Compensation Laws of California.

Date _____ Applicant _____

NOTICE TO APPLICANT: If, after making this Certificate of Exemption, you should become subject to the Workers' Compensation provisions of the Labor Code, you must forthwith comply with such provision or this permit shall be deemed revoked.

CONSTRUCTION LENDING AGENCY:

I hereby affirm that there ☐ is ☐ is not a construction lending agency for the performance of the work for which this permit is issued (Sec. 3097, Civil Code.).

Lender's Name _____

Lender's Address _____

I certify that I have read this application and state that the foregoing information is correct. I agree to comply with all applicable City, County, & State ordinances and laws relating to building construction and use, and hereby authorize representatives of this City to enter upon the above described property for inspection purposes.

_____
Signature of Applicant (Permittee) Date

L. NOYES 8/21/92
Approved for Permit by Date of Permit Issuance

08-21-92 1CL7627 CASH 19.00

CITY OF SANTA MARIA
COMMUNITY DEVELOPMENT DEPARTMENT
110 E. COOK (MAILING)
428 S. BROADWAY (STREET) (805) 925-0951 EXT. 241
SANTA MARIA, CA 93454

BUILDING PLANCHECK NO. _____

PLEASE FILL OUT APPLICATION AS COMPLETELY AND ACCURATELY AS POSSIBLE, ANY INACCURACIES MAY RESULT IN UNNECESSARY DELAYS IN PROCESSING YOUR APPLICATION

PLANCHECK APPLICATION APN _____ DATE 8-21-92

JOB ADDRESS OR LOCATION 1411 S Blosser

NAME OF OWNER Gary Winters PHONE NUMBER _____

ADDRESS Same

CONTRACTOR LANINI'S Plumbing PHONE NUMBER [illegible] 9612

ADDRESS 310 e n Russell

CONTACT PERSON Roland LANINI PHONE NUMBER [illegible] 9612

CONTRACTOR'S LICENSE NO. on file EXPIRATION DATE _____

WORKER'S COMP. POLICY NO. _____ INS. CO. _____

POLICY EXPIRATION DATE _____ CURRENT CITY BUS. LICENSE ___ YES ___ NO

PLANS DRAWN BY _____ PHONE NUMBER _____

ADDRESS _____ LICENSE NO. _____

DRAFTSMAN _____ ARCHITECT _____ ENGINEER _____ OTHER _____

OCCUPANCY (UBC) _____ CONSTRUCTION TYPE (UBC) _____

Check Applicable: ____ Residential ____ Commercial ____ Industrial ____ New Construction ____ Addition ____ Alteration

DESCRIPTION OF WORK TO BE PERFORMED: i.e. Dwelling/Patio/Retail Store/etc.

Pressure test gas line to 30 pounds

Grading - cubic yards of earth _____ cut _____ fill

Sq. Footage of Proposed Building or Structures _____

Applicant's stated value of work to be performed $ _____

(FOR OFFICE USE ONLY)

PLANNING DIVISION ACCEPTANCE: Date _____ by _____

Zone _____ Zoning/Use Permit No. _____

Date of Plan Check Completion _____ by _____

FINAL PLANNING APPROVAL: Date _____ by _____

(FOR OFFICE USE ONLY)

BUILDING DIVISION ACCEPTANCE OF PLANS AND APPLICATIONS: Number of Plans Required _____

Number of Plans Submitted _____ Grading Plans Submitted _____ Landscape Plans Submitted _____ Structural Calcs _____

Energy Calcs _____ Specs _____ Soils Report _____ Acoustical Report _____ Other _____

Building Valuation as Determined by the Building Official $ _____ Building Permit Fee x .65 = Plan Check Fee Due _____

_____ Sq.ft.@ _____ Building $ _____ Date of Acceptance of Plans _____

_____ Sq.ft.@ _____ Garage _____ by _____

_____ Sq.ft.@ _____ Carport/Patio _____ Date Advised of Corrections _____

_____ Sq.ft.@ _____ Porch/Deck _____ by _____

_____ Sq.ft.@ _____ _____ Date of Plancheck Completion _____

_____ L.ft.@ _____ Fence _____ by RM

TOTAL VALUATION $ _____

DATE PERMIT ISSUED: _____

PERMIT NO. 22664

BD-TPA 1/6/92

Lance Wallam has permission to pick-up permit for:

1441 S. Blosser

LANINI'S PLUMBING
310-E North Russell
Santa Maria, CA 93454
(805) 925-9612

1441 S. BLOSSER
JOB ADDRESS

CAL MARIA; SAME; S.M.
OWNER'S NAME AND ADDRESS

22664
PERMIT #

JOB DESCRIPTION PERMIT FOR GAS TEST

VALUATION DATE 8/21/92

GEN'L CONT. FEE #
ELEC. CONT. FEE #
MECH. CONT. FEE #
PLBG. CONT. LANINI'S PLUMBING, 310"E" N. RUSSELL, S.M. FEE 19.00 # 22664
OTHER CONT. FEE #

PARKS ACQ. PD DEV. PD WTR MTR PD SET
USE ZONE OCCUPANCY TYPE SQ FT ZONING
ELEC MTR TAG # GAS MTR SEWER FEE MUNICIPAL SEWER

TEMP POWER			SEWER			ROUGH MECH			T-BAR		
SETBACKS/YDS			SLAB			PLB TOPOUT			GAS TEST		
FORMS/EXCAV			CONC WALL STL			FLOOR FRAME			AIC RATING		
FDN/STEEL			MASONRY STL			FRAME			FINAL ELEC		
ELEC/GRDWK			FP/CHIMNEY			INSUL WALLS			FINAL MECH		
UFER/GRND			ROOF DIAPH			INSUL CEIL			FINAL PLBG	12/3	
PLB/GRNDWK			SHEERWALL			DRYWALL			FINAL GRDG		
WATER			ROUGH ELEC			EXT LATH			FINAL DONE		
M.H. SET-UP											

1441 S. BLOSSER CAL MARIA 117-240-25 22664

CITY OF SANTA MARIA, CALIFORNIA

Address 1441 South Blosser Road — Assessor's No. _____

Descr. of Work ~~400A 3-phase~~ — Valuation _____

Owner Cal Maria Engines — Phone No. _____

Comb. Permit ☐ Bldg. ☐ Elect. ☐ Mech. ☐ Plumbing _____ Permit Fee $ _____ Permit No. _____

Gen'l Contractor _____ Permit Fee $ _____ Permit No. _____

Elect. Contractor Los Padres Electric Permit Fee $ 25.00 Permit No. 5812

Mech. Contractor _____ Permit Fee $ _____ Permit No. _____

Plumb'g. Contractor _____ Permit Fee $ _____ Permit No. _____

Other Contractor _____ Permit Fee $ _____ Permit No. _____

Use Zone _____ Occupancy _____ Sq. Footage _____ ☐ Zoning Cond. _____ Zoning Act'n. _____

INSPECTIONS

	Date	Inspector		Date	Inspector		Date	Inspector
1. Setbacks, yds.			10. Masonry Stl.			19. Gas Test		
2. Forms/Excav.			11. Frame			20. Ext. Lath'g.		
3. Found'n Steel			11. Firepl./Chim.			21. Int. Lath'g.		
4. Gird./Underp'g.			13. Struct Stl.			22. Bldg. Sewer		
5. Elect. Conduit			14. Roof Diaph.			23. Zoning OK		
6.			15. Insulation			24. Mech. OK		
7. Ro. Plumbing			16. Ro.Elect.	2-3-82		25. Gas Meter OK		
8. Conc. Wall Stl.			17. Ro. Mech.			26. Elect. Met. OK		
9.			18. Top Out Vent			Final Insp. OK	6-21	

1441 South Blosser Road — Cal-Maria Engines — 2/2/82 — 5812

CITY OF SANTA MARIA
COMMUNITY DEVELOPMENT DEPARTMENT
Building Division Phone (805) 925-0951 Ext.241
110 S. Pine #101, Santa Maria CA, 93454-5082

ELEC **PERMIT** 00 00168 ✓
NON-RESIDENTIAL ADDITION
RANCHO HARVEST

Job Address 1275 . La Brea Av Assessor's Parcel 119-240-24

Sq.ft. NRA / / / Value of Work $ 0

Descr. INSTALL 100A METER PANEL FOR LIGHT ON GATE FOR RANCHO HARVEST, FOUNDATION FOR LIGHT

Const. Type V-N Occupancy Group _____ Zone _____ Zoning Action _____

Applicant's Name & Address CONTRACTOR

Owner's Name & Phone No. RANCHO HARVEST/DENNIS BEPRASS 1225 W. LA BREA SANTA MARIA, CA 93454 805/928-7598

Cont. Name, Address & Lic. TATE ELECTRICAL, INC P. O. BOX 551 SANTA MARIA, CA 93456 805/928-5188 398817

Arch. Eng'rs. Name & Addr. _____

TOTAL FEES= $124.88 TOTAL BALANCE DUE= $124.88 PAID TO DATE=

Building Permit	$ 23.50	Grading Permit	$	Growth Mitigation Fee	
Electrical Permit	$ 53.50	Sign Permit	$	Corporation Yard	$ *
Mechanical Permit	$	Plan Check Fee	$ 44.38	City Hall	$ *
Plumbing Permit	$	Park Acq. (in lieu)	$ *	Recreation & Parks	$ *
Plan Retention Fee	$ 3.50	Park Dev. Fee	$	Police	$ *
SMIP/SHM Fee	$	M.H. Install/Access.	$	Fire	$ *
_____	$	Traffic Mitigation	$ *	Library	$ *

PAID
FEB 16 2000
CITY OF SANTA MARIA

☐ Water/Wastewater Fees Payable at Finance *DUE PRIOR TO OCCUPANCY-$0.00*

TOTAL FEES $ 124.88

Conditions:

LICENSED CONTRACTOR'S DECLARATION:

I hereby affirm under penalty of perjury that I am licensed under the provisions of Chapter 9 (Commencing with Sec. 7000) of Division 3 of the Business & Professions Code, and my license is in full force and effect.

License Class C10 License No. 398817

Date 2-16-00 Contractor [signature]

OWNER - BUILDER DECLARATION:

I hereby affirm that I am exempt from the Contractor's License Law for the following reason (Sec. 7031.5, Business & Professions Code: Any City or County which requires a permit to construct, alter, improve, demolish, or repair any structure, prior to its issuance, also requires the applicant for such permit to file a signed statement that he is licensed pursuant to the provisions of the Contractor's License Law (Chapter 9 (commencing with Sec. 7000) of Division 3 of the Business and Professions Code) or that he or she is exempt therefrom and the basis for the alleged exemption. Any violation of Sec. 7031.5 by any applicant for a permit subjects the applicant to a civil penalty of not more than five hundred dollars ($500).

☐ I, as owner of the property, or my employees with wages as their sole compensation, will do the work, and the structure is not intended or offered for sale (Sec. 7044, Business & Professions Code: The Contractor's License Law does not apply to an owner of property who builds or improves thereon, and who does such work himself or herself or through his or her own employees, provided that such improvements are not intended or offered for sale. If, however, the building or improvement is sold within one year of completion, the owner-builder will have the burden of proving that he did not build or improve for the purpose of sale.).

☐ I, as owner of the property, am exclusively contracting with licensed contractors to construct the project (Sec. 7044, Business & Professions Code: The Contractor's License Law does not apply to an owner of property who builds or improves thereon, and who contracts for such project with a contractor(s) licensed pursuant to the Contractor's License Law.).

☐ I am exempt under Sec. _____, B&PC for this reason

_____

_____

Date _____ Owner _____

WORKERS' COMPENSATION DECLARATION:

I hereby affirm under penalty of perjury one of the following declarations:

___ I have and will maintain a certificate of consent to self-insure for workers' compensation provided for by Section 3700 of the Labor Code, for the performance of the work for which this permit is issued.

X I have and will maintain workers' compensation insurance, as required by Section 3700 of the Labor Code for the performance of the work for which this permit is issued. My workers' compensation insurance carrier and policy number are:

Carrier ULICO CASUALTY CO

Policy Number NWA2786058-00

(This section need not be completed if the permit is for one hundred dollars ($100) or less).

___ I certify that the performance of the work for which this permit is issued, I shall not employ any person in any manner so as to become subject to the workers' compensation laws of California, and agree that if I should become subject to the workers' compensation provisions of Section 3700 of the Labor Code, I shall forthwith comply with those provisions.

Date: 2-16-00 Applicant: [signature]

WARNING: FAILURE TO SECURE WORKERS' COMPENSATION COVERAGE IS UNLAWFUL AND SHALL SUBJECT AN EMPLOYER TO CRIMINAL PENALTIES AND CIVIL FINES UP TO ONE HUNDRED THOUSAND DOLLARS ($100,000), IN ADDITION TO THE COST OF COMPENSATION, DAMAGES AS PROVIDED FOR IN SECTION 3706 OF THE LABOR CODE, INTEREST, AND ATTORNEY'S FEES.

CONSTRUCTION LENDING AGENCY:

I hereby affirm under penalty of perjury that there ☐ is ☐ is not a construction lending agency for the performance of the work for which this permit is issued (Sec. 3097, Civil Code.).

Lender's Name _____

Lender's Address _____

I certify that I have read this application and state that the foregoing information is correct. I agree to comply with all City and County ordinances, and State laws relating to building construction, and hereby authorize representatives of this City to enter upon the above mentioned property for inspection purposes.

2-16-00 [signature]
Date Signature of Applicant or agent

2/16/00 SPH 02/14/00
Date of Permit Issuance Permit Prepared by

CITY OF SANTA MARIA
COMMUNITY DEVELOPMENT DEPARTMENT
110 S. PINE ST. #101 (MAILING & STREET)
SANTA MARIA, CA 93458 - 5082 (805) 925-0951 EXT. 241

PLANCHECK APPLICATION

BUILDING PLANCHECK NO. 00-00168

PLEASE FILL OUT APPLICATION AS COMPLETELY AND ACCURATELY AS POSSIBLE, ANY INACCURACIES OR OMISSIONS MAY RESULT IN UNNECESSARY DELAYS IN PROCESSING YOUR APPLICATION, OR REVOCATION OF PERMITS.

ASSESSOR PARCEL NUMBER 117-240-24 DATE 2-8-00

JOB ADDRESS OR LOCATION 1225 W. La Brea

PROPERTY OWNER Dennis Beprass PH # 928-7598 FAX #

OWNER'S OR TENANT'S ADDRESS

TENANT/LESSEE PH # FAX #

PROJECT CONTACT PERSON Don Tate PH # 928-5188 FAX # 922-2018

Check All Applicable: Residential ____ Commercial X Industrial ____ New Construction ____ Addition ____ Alteration ____ Demolition ____ Underground Tank Installation/Removal

DESCRIPTION OF WORK TO BE PERFORMED: i.e. Tenant Improvement/New Building/etc.

Install 100A Meter Panel for Light on Gate for Pumpo Harvest.

OCCUPANCY CLASSIFICATION (UBC) CONSTRUCTION TYPE (UBC)

Grading - cubic yards of earth; cut , fill , import , export

Sq. Footage of Proposed Buildings or Improved Area

Applicant's stated value of work to be performed $ 500

PLANS DRAWN BY Tate Electrical, Inc PH # 928-5188 FAX #

ADDRESS LICENSE NO.

DRAFTSMAN ARCHITECT ENGINEER OTHER

CONTRACTOR Tate Electrical, Inc PH # 928-5188 FAX #

CONTRACTOR'S ADDRESS

CONTRACTOR'S CLASS/LICENSE NO. EXPIRATION DATE

WORKER'S COMP. POLICY NO. INS. CO.

POLICY EXPIRATION DATE CURRENT CITY BUS. LICENSE ____ YES ____ NO Lic No.

APPLICANT OR AUTHORIZED AGENT'S SIGNATURE

(FOR OFFICE USE ONLY)

PLANNING DIVISION ACCEPTANCE: Date by H.79 Ac

Zone M-2 Zoning/Use Permit No.

FINAL PLANNING APPROVAL: Date 2-8-00 by P. Woods

BUILDING DIVISION ACCEPTANCE OF PLANS AND APPLICATIONS: Total Sets of Plans Required

Sets of Plans Submitted Grading Plans Submitted Landscape Plans Submitted Structural Calcs

Energy Calcs Specs Soils Report Truss Calcs Other

Building Valuation as Determined by the Building Official

Sq.ft.@	Building	$	2350 BLDG
Sq.ft.@	Garage		2350 ELEC
Sq.ft.@	Carport/Patio		2000
Sq.ft.@	Porch/Deck		1000
Sq.ft.@			5350
L.ft.@	Fence		4430 PC
	TOTAL VALUATION	$	21.30
			21.50

Plan Check Fee Due (from other side) 124.80

Date of Acceptance of Plans

by

Date Advised of Corrections

by

Date of Plancheck Completion

by

Geo Base Down

CODE COMPLIANCE: NONE ____ ACTIVE ____ DATE CHECKED: 2/11/00 BY: E. Heyman

DATE PERMIT ISSUED:

PERMIT NO. 00-00168

CITY OF SANTA MARIA
COMMUNITY DEVELOPMENT DEPARTMENT
110 S. PINE ST. #101 (MAILING & STREET)
SANTA MARIA, CA 93458 - 5082 (805) 925-0951 EXT. 241

1000' 1 light power gate

BUILDING PLANCHECK NO. _____

JOB ADDRESS _____ VALUATION _____

DESCRIPTION _____ SQ. FT. _____

	Permit	SUMMARY OF FEES	Plan Check
BUILDING	$_____	.....	$_____
ELECTRICAL	$_____	.....	$_____
MECHANICAL	$_____	.....	$_____
PLUMBING	$_____	.....	$_____
GRADING	$_____	CUT _____ FILL _____	$_____
SMIP/SHM .00010 Residential	$_____	LANDSCAPE	$_____
		OUTSIDE CONSULTANT	$_____
SMIP/SHM .00021 Non-Res:	$_____	Sub-Total	$_____
Sub-Total	$_____	LESS INITIAL PLAN CHECK FEE	$_____
PLAN RETENTION (Min. $3.50)	$_____	TOTAL PLAN CHECK FEE DUE	$_____
		Sub-Total	$_____
TOTAL PERMIT FEE DUE	$_____		

Development / Other Fees

_____SEWER DISTRICT	$_____
*STREET LIGHTING FEE	$_____
*ALLEY LIGHTING FEE	$_____
_____DRAINAGE FEE	$_____
*GROWTH MITIGATION FEES	$_____
*TRAFFIC MITIGATION FEES	$_____
PARK DEVELOPMENT FEES	$_____
_____	$_____
_____	$_____
(FEES PAYABLE AT COMMUNITY DEVELOPMENT ↑) / SUB-TOTAL	$_____

(Fees Payable at the Finance Dept. ↓)

WATER METER SIZE BLDG:____ LNDSCP:____FEES	$_____
WASTEWATER FEES	$_____
STATE WATER REIMBURSEMENT FEE	$_____
TOTAL ALL FEES	$_____

BONDS / SURETIES / DEPOSITS REQUIRED AT PERMIT ISSUANCE

Guarantee Hydroseeding	$_____
Guarantee Installation of Street Trees	$_____
Guarantee Installation of Public Improvements	$_____
_____	$_____
_____	$_____

*Payment of certain development fees may be deferred prior to final inspection or issuance of Certificate of occupancy.

S:\Community Development\Building\Forms\TPA BLDG Reformatted 11/11/99


OFFICE

(805) 928-5188
Fax (805) 922-9018
Pager (805) 346-4045

TATE ELECTRICAL, INC.
COMMERCIAL - INDUSTRIAL - RESIDENTIAL

DON TATE
Lic. #398817 C-10

P.O. BOX 551
SANTA MARIA, CA 93456-0551

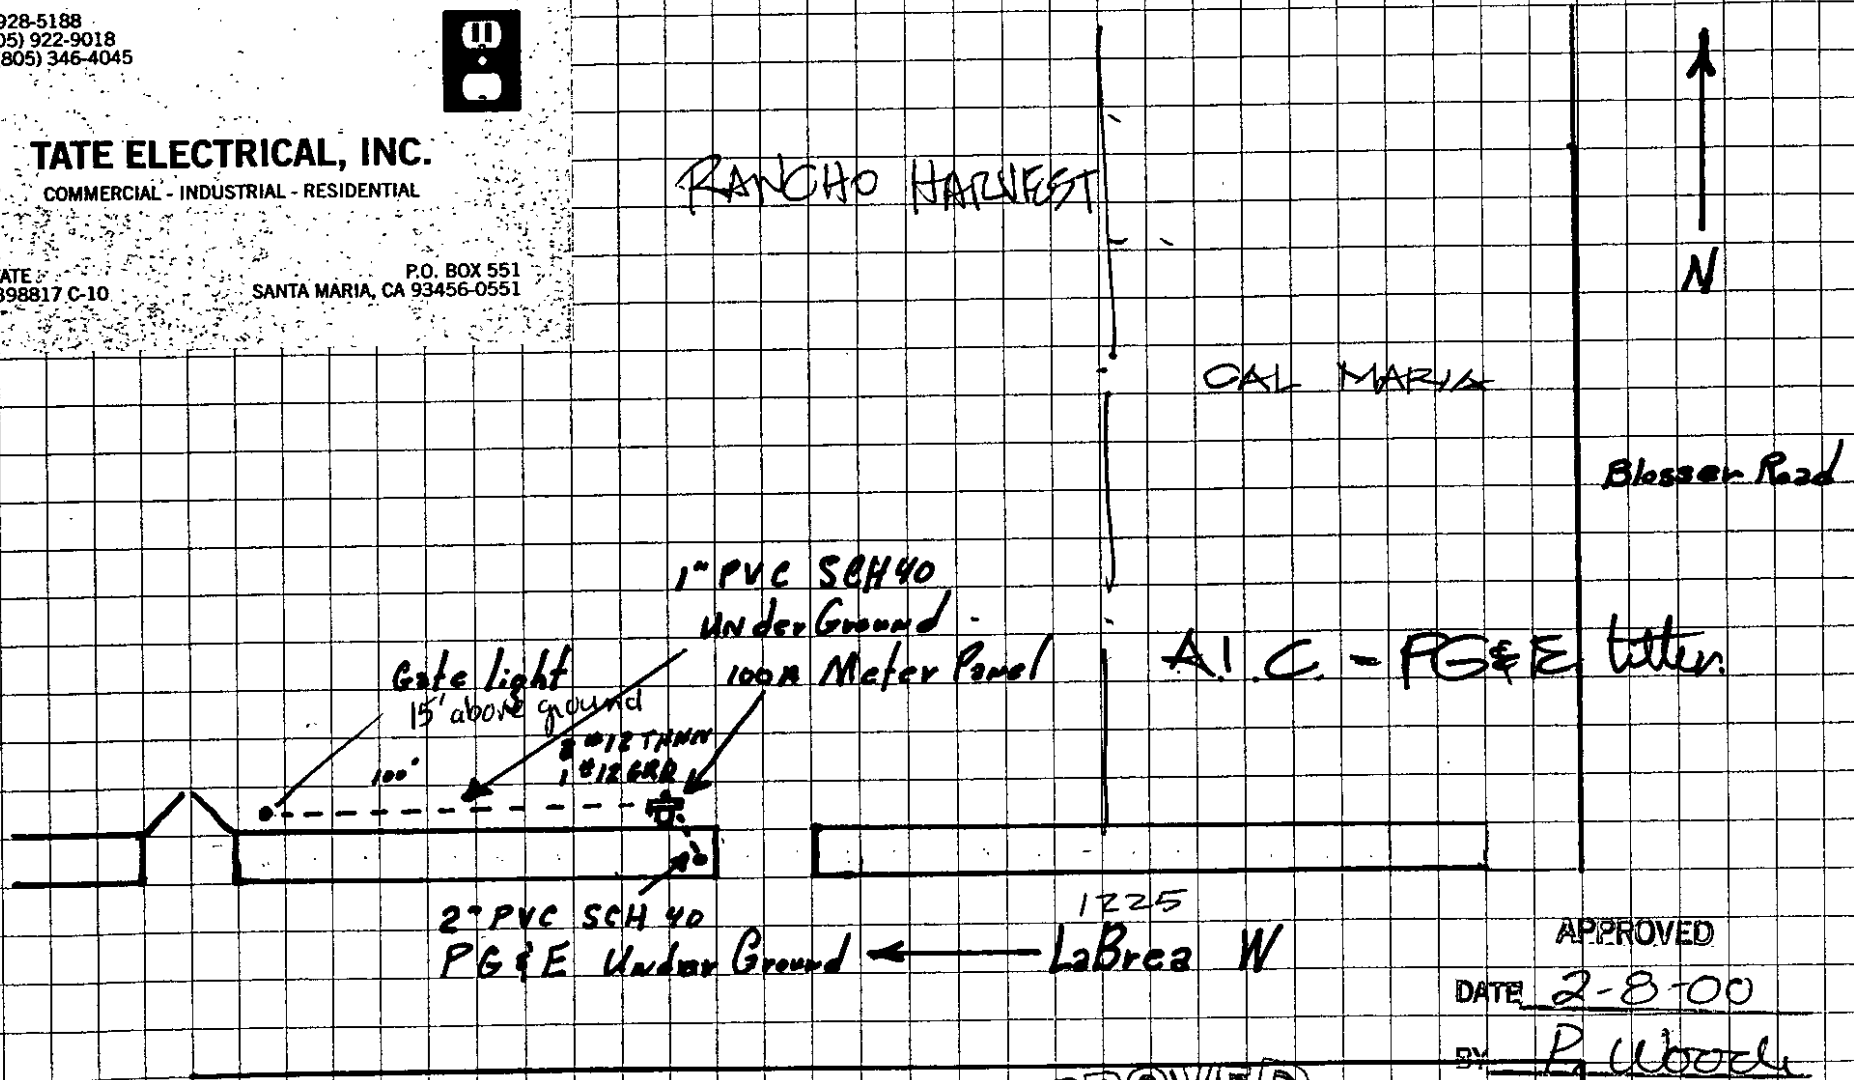


APPROVED
DATE 2-8-00
BY P Woods
FILE

CITY OF SANTA MARIA, CA.
PLANNING DIVISION

APPROVED
FEB 08 2000
CITY of SANTA MARIA
BUILDING DIVISION

00-00168 1225 W. LA BREA 00-00168


00-0168 ISSUE #1 (W BKED 00-001 R2

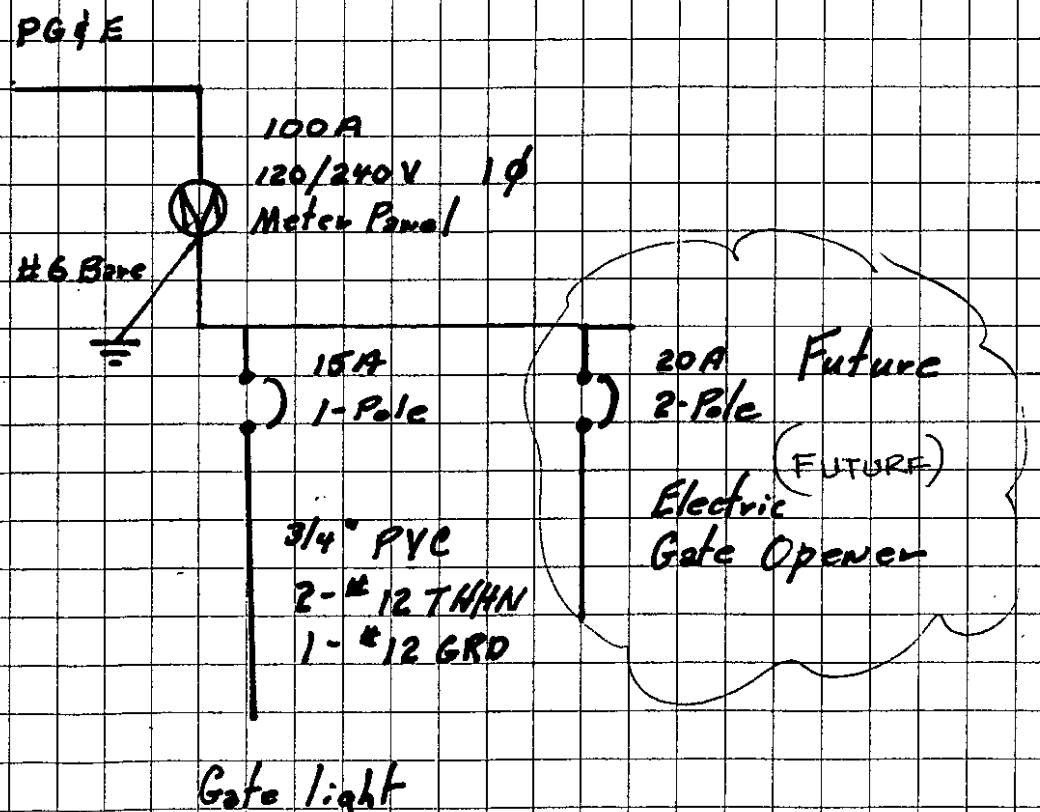


APPROVED

FEB 08 2000

CITY of SANTA MARIA
BUILDING DIVISION

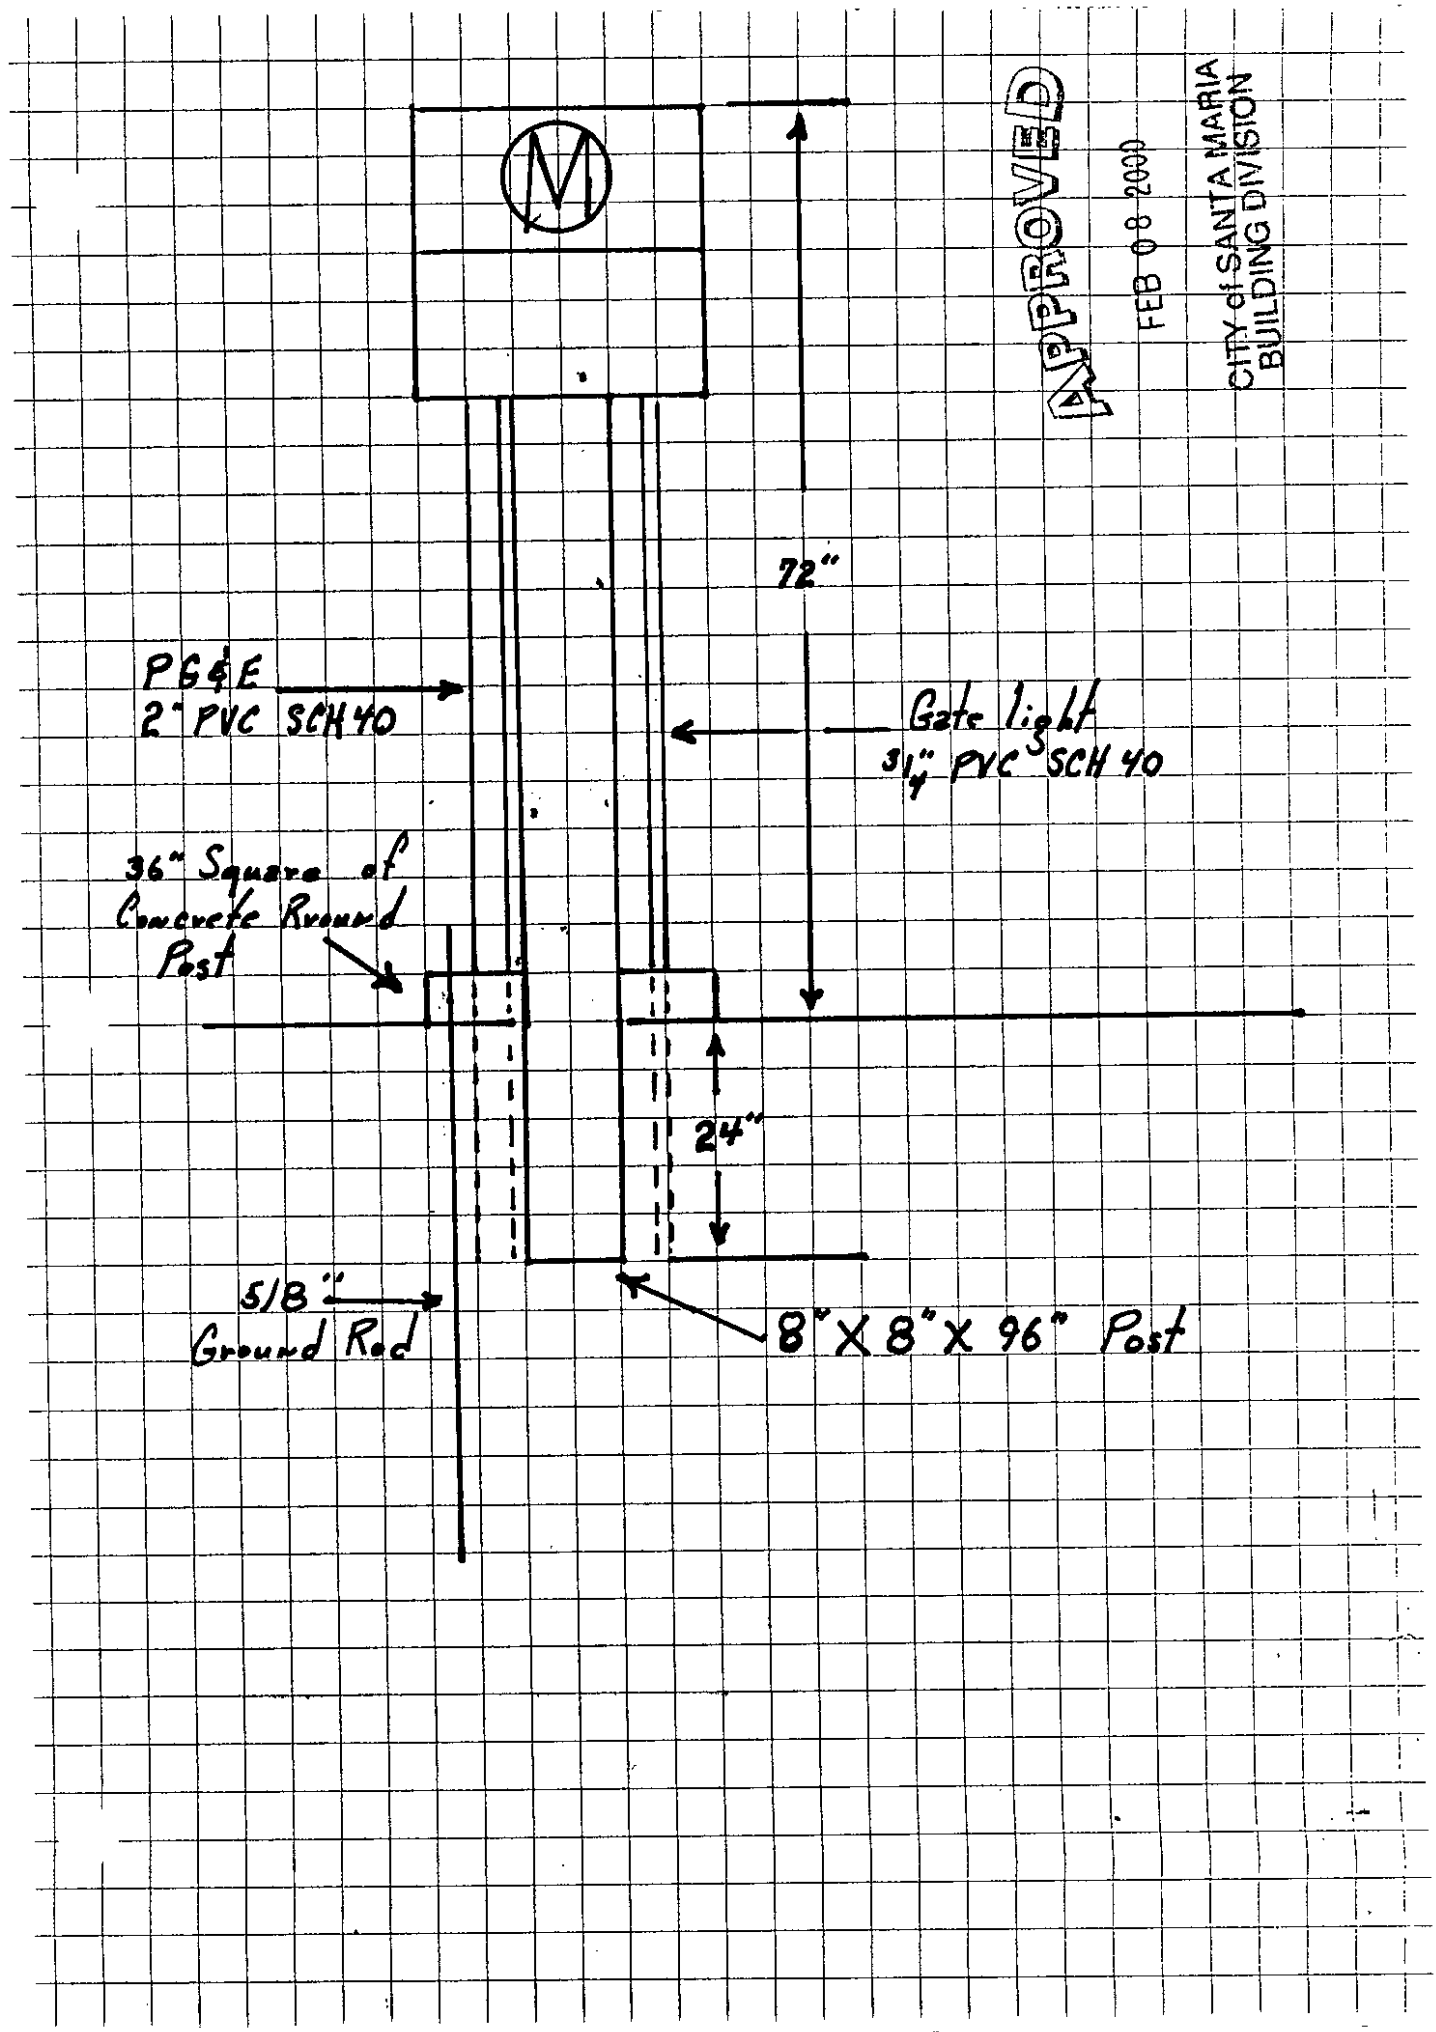

APPROVED
FEB 08 2000
CITY of SANTA MARIA
BUILDING DIVISION

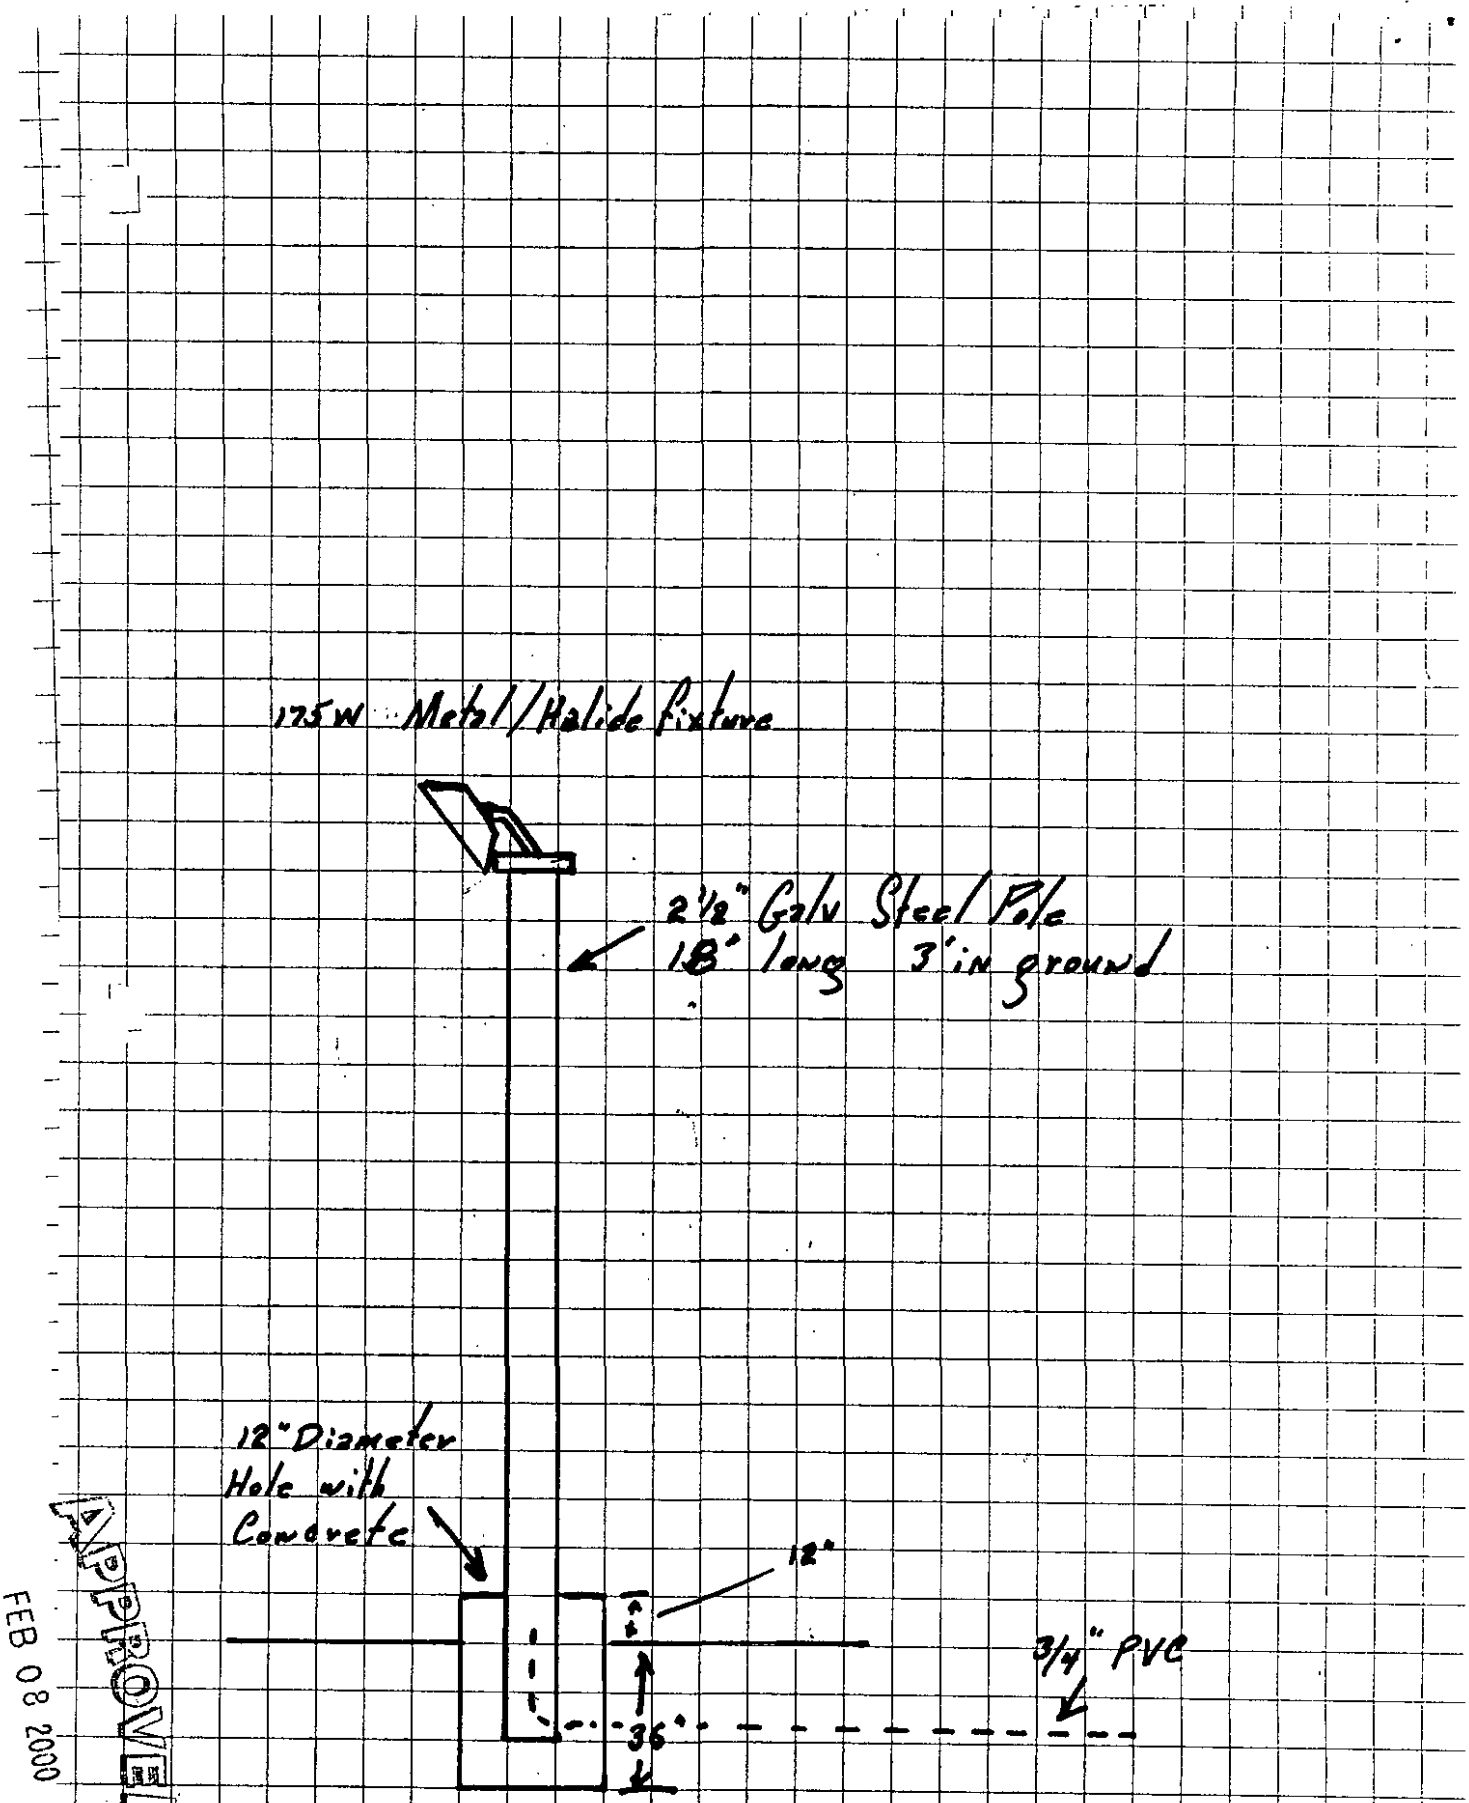

APPROVED

CITY of SANTA MARIA
BUILDING DIVISION

FEB 08 2000

APPROVED
FEB 08
City of SAN
BUILDING

CITY OF SANTA MARIA
COMMUNITY DEVELOPMENT DEPARTMENT
Building Division Phone (805) 925-0951
110 E. Cook St., Santa Maria, Ca. 93454

☐ Building ☑ Plumbing ☐ Mechanical ☐ Electrical ☐ Sign
☐ Demolition ☐ Grading ☐ Swimming Pool ☐ Combination

PERMIT No 1058

Job Address 1429 South Blosser Road 117-024-24

Description of Work foundation only for future addition to sales & service of tractor company

Type of Use industrial Occupancy ____ Fire Zone ____ Use Zone ____ Zoning Action ____

Owner Vickers Tractor Sales & Service Address 1429 South Blosser Road

Contractor owner-builder Address ____

Construction Lender ____ Valuation $ 8,640.00 Floor Area ____

FEES: smip .60

Building Permit 48.00	$ 48.60	
Plumbing Permit	$	
Mechanical Permit	$	
Electrical Permit	$	
☐ Sign Permit / ☐ Demolition Permit	$	$
☐ Grading Permit / ☐ Swimming Pool Permit	$	$
☐ S.M.I.P. Fee / ☐ Plan Retention Fee	$	$
Parks/Recreation Fee	$	
Sewer Use Fee	$ 576.00	
☐ Other Fee(s)	$	
Total Fees	$ 624.60	

PAID
JUN 30 1978
CITY OF SANTA MARIA

This permit is issued with the undersigned applicant's agreement and acknowledgment that all work will be done in accordance with City Ordinances, including any special requirements and other applicable laws. This permit becomes invalid if work is not started within 120 days or is abandoned for a period of 120 days. All permits automatically expire by limitation after 18 months.

In accordance with the requirements of Section 3800 of the California Labor Code, I, the undersigned, hereby state with regard to Chapter 9, Division 3 of the Business and Professions Code:

1 I have a valid California State Contractor's License in full force and effect with the following classification and license:

Classification ____ License No ____

2 I am exempt from these provisions by reason of the following:

a I am the owner of the property described in this permit application and I am building or improving structures thereon for my own occupancy and not to be offered for sale.

b The work involved is of casual, minor or inconsequential nature and will not exceed One Hundred Dollars ($100.00) for all labor, materials and other items.

c Exemption is based on the following section of the State Contractor's License Law: Section ____

INSURANCE COVERAGE—Check appropriate box (one must be checked, Sec. 3800 Calif. Labor Code).

☐ Certificate of workmen's compensation insurance, copy thereof or certificate of consent to self-insure from Director of Industrial Relations, has been filed with the City and is still in effect.

☐ The permit sought is for one hundred dollars or less

☐ I certify that in the performance of the work for which this permit is issued, I shall not employ any person in any manner so as to become subject to the workmen's compensation laws of California. I understand that failure to comply with applicable workmen's compensation laws shall cause revocation of the permit.

Applicant ____

Permittee (print) ____ Permittee's Signature ____

Approved For Permit By C. A. Silva Date of Permit Issuance 6/30/78

CITY OF SANTA MARIA
CERTIFICATE OF OCCUPANCY

1437 S BLOSSER RD BLDG E
*EXP*RANCHO HARVEST NEW OFFICE BLDG - BLDG 4 ON

AT THE TIME OF ISSUANCE OF THIS CERTIFICATE, THIS STRUCTURE HAS BEEN INSPECTED FOR COMPLIANCE WITH THE REQUIREMENTS OF THE CODE FOR THE OCCUPANCY AND DIVISIONS OF OCCUPANCY AND THE USE FOR WHICH THE PROPOSED OCCUPANCY IS CLASSIFIED.

PERMIT NUMBER: B11-0452
EDITION OF CODE: 2010
USE/OCCUPANCY & LOAD: B,S1 & 72
CONSTRUCTION TYPE: VB SPRINK
ZONING CODE: M2
SPECIAL CONDITIONS:

NAME/ADDRESS OF OWNER:
MANRIQUEZ COMMERCIAL REAL ESTA
P.O. Box 5519
SANTA MARIA, CA 93456
SPRINKLERS: Y REQUIRED: Y

Building Official

POST IN A CONSPICUOUS PLACE

Date: 2/15/2013

PLANCHECK APPLICATION

CITY OF SANTA MARIA, COMMUNITY DEVELOPMENT DEPARTMENT, 110 S. PINE ST. #101, SANTA MARIA, CA 93458-5082 (805) 925-0951 EXT. 241

1115413-1 0005 06/03/2011 006 36 Community Development 8116452 $4,268.68 CK 32806

PLEASE COMPLETE THOROUGHLY & ACCURATELY, INACCURACIES OR OMISSIONS MAY RESULT IN PERMIT PROCESSING DELAYS

ASSESSOR PARCEL NUMBER 117-240-024 JOB ADDRESS 1437 S BLOSSER RD BLDG E

PROPERTY OWNER JESSE MANRIQUEZ PH # _____ EMAIL _____

OWNER'S ADDRESS 1503 E. Main St., Santa Maria EMAIL _____

TENANT OR BUSINESS NAME Rancho Harvest PH # _____ FAX # _____

Contact name for "CORRECTIONS" Tom Manriquez **Preferred method of contact (circle one)** Phone (Email) Fax

Phone _____ Email tom@manriquezassoc.net Fax _____

DETAILED DESCRIPTION OF WORK: Construction of a 4,550 sf. Office building on an undeveloped site. Construction of retention basin and on-site parking area.

If applicable: Grading – cubic yards of earth; cut 552, fill 306, import 0, export 0

Valuation $ 682,500 **Applicant's signature** Tom B. Manriquez **Company** Manriquez & Assoc.

PLANS DRAWN BY: Name Tom Manriquez Company Tom B Manriquez & Assoc License Number C-19051

ADDRESS 2624 Arp Peak Dr. Sm. Phone 934-5737 Email _____ Fax 934-9916

CONTRACTOR COMPANY NAME TBD. STATE LICENSE NO/CLASS _____

Contact name for "PERMIT ISSUANCE" _____ **Preferred method of contact (circle one) Phone Email Fax**

Phone _____ Email _____ Fax _____

(BELOW FOR OFFICE USE ONLY)

PLANNING DIVISION ACCEPTANCE: Date 6/3/11 by Bill Scott

Zone M-2 Zoning/Use Permit No. _____ **Within Entrada Specific Plan?** Circle YES or NO

Within Downtown Specific Plan? Circle YES or NO If yes, circle which: **GATEWAY, TOWN CENTER, BUNGALOW, GARDEN OR RAILROAD LOFT**

FINAL PLANNING APPROVAL: Date _____ by _____ **Needs Inspection** ☐ **Yes** ☐ **No**

BUILDING DIVISION ACCEPTANCE: Sets of Plans Submitted 4 Grading Plans _____ Soils Report _____ Landscape Plans _____

Structural Calcs 1 Energy Calcs ok Truss Calcs ok Specs _____ S.B. Health APCD _____ Other 2134.34 K

one more coming when approved

_____ Sq.ft.@ _____ Building $ _____

_____ Sq.ft.@ _____ Garage $ _____

_____ Sq.ft.@ _____ Carport/Patio $ _____

12+13.6 pools Sq.ft.@ _____ Garage Conv $ _____

_____ Sq.ft.@ 162 LF Porch/Deck $ _____

Plan Check Fee Due 4268.68

Date of Acceptance of Plans 6/3/11

by AW

Paid by Rancho Harvest

Building Approval By _____ Date _____

CODE COMPLIANCE: NONE ✓ **ACTIVE** _____ **DATE CHECKED:** 6/3/11 **BY:** BScott

S:\Community Development\Building\Forms\PLANCHECK APPLICATION revised 3-28-11

PERMIT NO. B11-0452

B11-0452

GSI SOILS INC.
1411 Suburban Road, Suite D-1
San Luis Obispo, CA 93401
Tel: (805) 543-5493
Fax: (805) 543-2748

524 East Chapel Street
Santa Maria, CA 93454
Tel (805) 349-0140
Fax (805) 349-8861

APPROVED REVISED
NOV 10
NOV 14 2011
CITY of SANTA MARIA
BUILDING DIVISION
APPROVED

July 14, 2011
Project 10-5652

Tom Martinez, Architect
2524 Airpark Drive
Santa Maria, CA 93454

Subject: Plan Review
Proposed Development
Rancho Harvest
Blosser Road and La Brea Avenue
Santa Maria, California

Reference: Geotechnical Investigation, Proposed Development, 100 Block West La Brea Avenue, Santa Maria. California by GSI Soils Inc., dated April 29, 2010, Project 10-5652

Dear Tom:

1.0 INTRODUCTION

As requested we have performed a geotechnical review of the following plans:

Title	Date	Sheet No(s).	Prepared By
Structural Notes	5/4/11	SN 1	Ambrose Engineering
Foundation Plan	5/4/11	S1.10	Ambrose Engineering
Foundation Plan	5/4/11	S1 11	Ambrose Engineering
Foundation Plan	5/4/11	S1.12	Ambrose Engineering
Foundation Details	5/4/11	S1 20	Ambrose Engineering
Foundation Details	5/4/11	S1.21	Ambrose Engineering

The purpose of our work was to evaluate the proposed plans with respect to the recommendations provided in the referenced report and with known site conditions.

2.0 PROJECT DESCRIPTION

The project site is bound by La Brea Avenue to the south, Blosser Road to the east, and is surrounded by commercial/industrial properties. The property is rectangular in shape and

relatively level at around 200 feet above mean sea level. At the time of our field exploration the site was covered with base materials.

3.0 GEOTECHNICAL CONDITIONS

The near surface soils encountered in our exploratory borings generally consisted of silty sands to a depth of 3 to 5 feet. These materials were encountered in a slightly moist state and in a loose condition. The silty sands were underlain with poorly graded sands to a depth of 16 feet in a dry to slightly moist state and in a loose to medium dense condition. Below these materials, sandy silts were encountered to a depth of 21 to 22 feet in a slightly moist state and in a stiff condition. Poorly graded sands were encountered from 22 feet to a depth of 34 feet in a slightly moist state and in a medium dense condition. Below these materials, sandy silts were found to termination of the deepest boring at 50 feet below existing grades. These materials were encountered in a moist to near saturated state and in a stiff condition.

4.0 CONCLUSIONS AND RECOMMENDATIONS

It is our opinion that the plans are in general conformance with the findings as given in the referenced report.

As indicated in the referenced report the building pad areas should be overexcavated to a depth of at least 4 feet below existing grades or 2 feet below the bottom of the deepest footing, whichever is greater. The excavation bottom should be approved by the geotechnical engineer. After approval the exposed surface should then be scarified to a depth of 12 inches and wetted to slightly above optimum moisture and compacted to at least ninety (90) percent of maximum dry density The removed soil can then be replaced and similarly compacted. The lateral limits of overexcavation and scarification should be at least 5 feet beyond the perimeter building and footing lines. Fill and cut slopes should be constructed at a maximum slope of 2:1 (horizontal to vertical)

The Geotechnical Engineer should be notified at least two (2) working days before site clearing or grading operations commence, and should be present to observe the stripping of material and provide consultation to the Grading Contractor in the field. Field observation and testing during the grading operations should be provided by the Geotechnical Engineer so that a decision can be formed regarding the adequacy of the site preparation, the acceptability of fill


B11-0452

GEOTECHNICAL INVESTIGATION
PROPOSED DEVELOPMENT
100 BLOCK, WEST LA BREA AVENUE
SANTA MARIA, CALIFORNIA

APPROVED
REVISED
NOV 14 2011
CITY OF SANTA MARIA
BUILDING DIVISION

April 29, 2010
PROJECT 10-5652

OCT 14 2011
CITY OF SANTA MARIA
BUILDING DIVISION

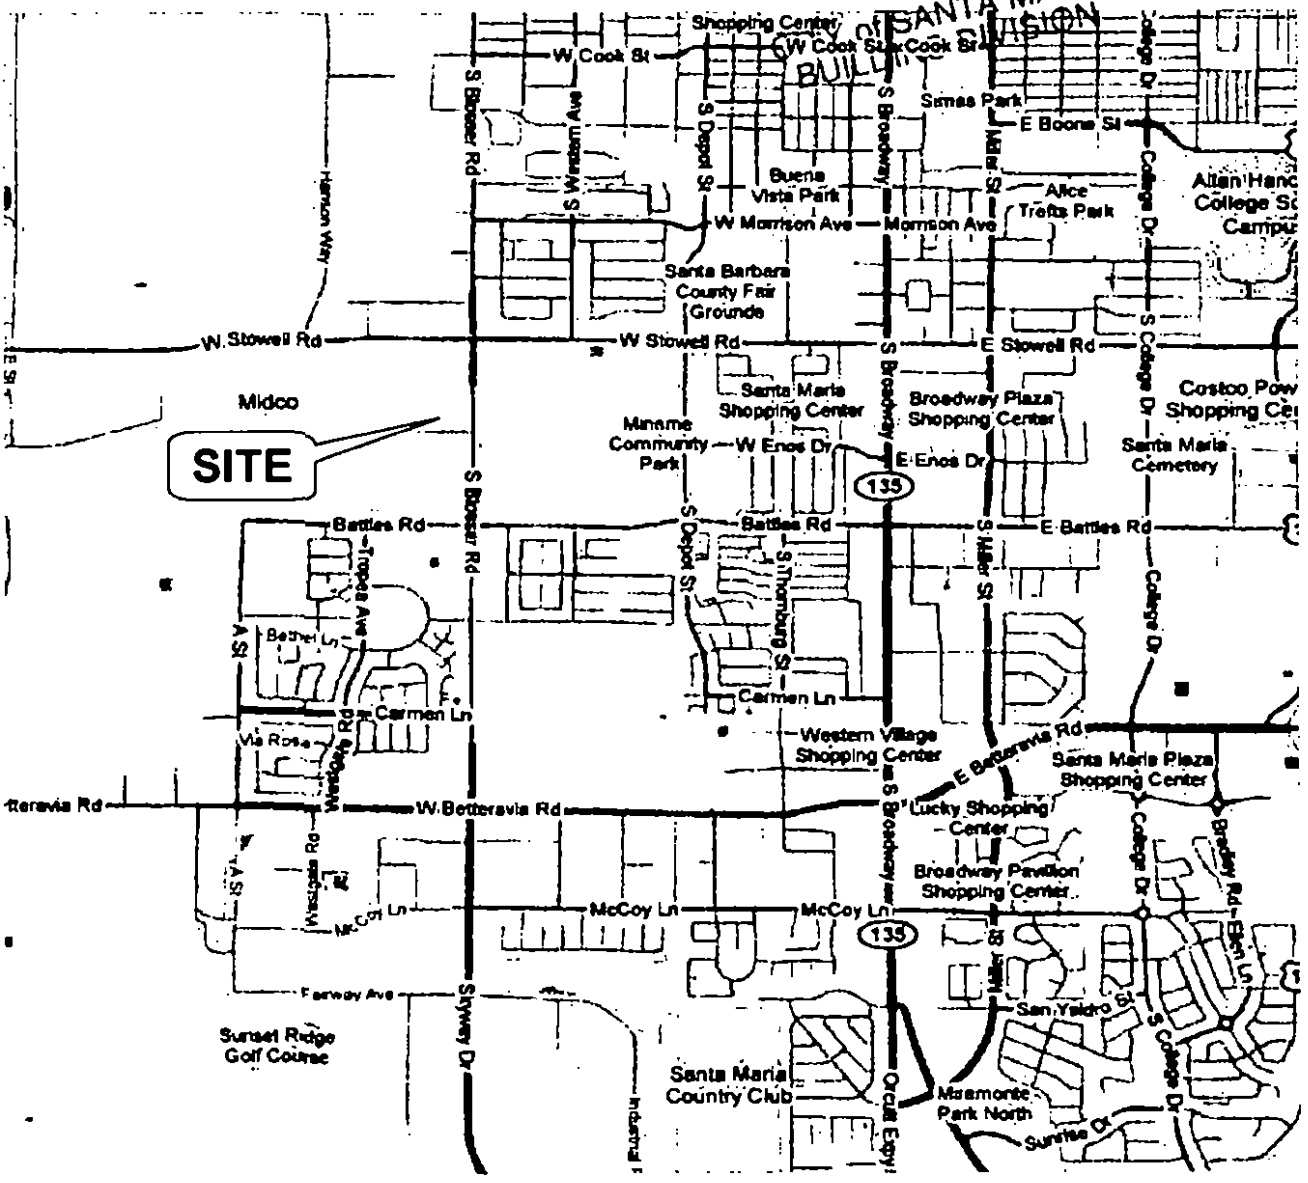

PREPARED BY:

GSI SOILS INC.
524 EAST CHAPEL STREET
SANTA MARIA, CA 93454
(805) 349-0140

PREPARED FOR:

TOM MARTINEZ
MARTINEZ & ASSOCIATES ARCHITECTURE
2524 AIRPARK DRIVE
SANTA MARIA, CA 93454

TABLE OF CONTENTS

1.0 INTRODUCTION 1

2.0 PURPOSE AND SCOPE 2

3.0 SUBSURFACE SOIL CONDITIONS 2

4.0 SEISMIC CONSIDERATIONS 3

- 4.1 IBC Seismic Coefficients 3
- 4.2 Liquefaction Analysis 3

5.0 CONCLUSIONS AND RECOMMENDATIONS 4

- 5.1 Clearing and Stripping 5
- 5.2 Site Preparation 5
- 5.3 Preparation of Paved Areas 7
- 5.4 Structural Fill 7
- 5.5 Conventional Foundations 7
- 5.6 Slab Construction 8
- 5.7 Retaining Walls 9
- 5.8 Pavement Design 11
- 5.9 Underground Facilities Construction 12
- 5.10 Surface and Subsurface Drainage 13
- 5.11 Temporary Excavations and Slopes 14

6.0 LIMITATIONS AND UNIFORMITY OF CONDITIONS 15

FIGURES

- Site Location Map
- Site Plan

APPENDIX A

- Soil Classification Chart
- Logs of Exploratory Borings

APPENDIX B

- Moisture-Density Tests
- Direct Shear Test
- R-Value Test
- Expansion Index Test

GEOTECHNICAL INVESTIGATION
PROPOSED DEVELOPMENT
100 BLOCK, WEST LA BREA AVENUE
SANTA MARIA, CALIFORNIA

PROJECT 10-5652

1.0 INTRODUCTION

This report presents the results of our geotechnical investigation for the proposed development (Phase I, II & III) to be located on the 100 block of West La Brea Avenue, Santa Maria, California. A site location map is presented in Figure 1.

The project site is bound by La Brea Avenue to the south, Blosser Road to the east, and is surrounded by commercial/industrial properties. The property is rectangular in shape and relatively level at around 200 feet above mean sea level. At the time of our field exploration the site was covered with base materials.

The buildings will be 3000 sf to 5000 sf in area with pavement improvements around the structures. Construction is expected to be wood-framed with concrete slab-on-grade floors. Footing loads for the building are presently unavailable. For the purposes of this report, maximum loads on the order of 25 kips (columns) and 1.5 kip per lineal foot (continuous) have been estimated.

The project description is based on a site reconnaissance performed by a **GSI Soils, Inc.** engineer, and information provided by Jesse Manriquez (Owner) and Tom Martinez (Architect). An aerial map forms the basis for the "Site Plan", Figure 2.

In the event that there is change in the nature, design or location of improvements, or if the assumed loads are not consistent with actual design loads, the conclusions and recommendations contained in this report should be reviewed and modified, if required. Evaluations of the soils for hydrocarbons or other chemical properties are beyond the scope of the investigation.

2.0 PURPOSE AND SCOPE

The purpose of this study was to explore and evaluate the surface and subsurface soil conditions at the site and to develop geotechnical information and design criteria for the proposed development. The scope of this study included the following items.

1. A review of available geotechnical information for this area of Santa Maria.

2. A field study consisting of a site reconnaissance and an exploratory boring program to formulate a description of the subsurface conditions.

3. A laboratory testing program performed on representative soil samples collected during our field study.

4. Engineering analysis of the data gathered during our field study, laboratory testing, and literature review. Development of recommendations for site preparation and grading, and geotechnical design criteria for foundations, slab-on-grade construction, retaining walls, and underground facilities.

5. Preparation of this report summarizing our findings, conclusions, and recommendations regarding the geotechnical aspects of the project site.

3.0 SUBSURFACE SOIL CONDITIONS

The near surface soils encountered in our exploratory borings generally consisted of silty sands to a depth of 3 to 5 feet. These materials were encountered in a slightly moist state and in a loose condition. The silty sands were underlain with poorly graded sands to a depth of 16 feet in a dry to slightly moist state and in a loose to medium dense condition. Below these materials, sandy silts were encountered to a depth of 21 to 22 feet in a slightly moist state and in a stiff condition. Poorly graded sands were encountered from 22 feet to a depth of 34 feet in a slightly moist state and in a medium dense condition. Below these materials, sandy silts were found to termination of the deepest boring at 50 feet below existing grades. These materials were encountered in a moist to near saturated state and in a stiff condition.

No free groundwater was encountered in our exploratory borings, however, near saturated conditions were found at a depth of 49 feet with the potential that groundwater could rise to a depth of 45 feet below grade. In addition, near saturated conditions in the upper 4 to 5 feet may be present during wet winter months. A more detailed description of the soils encountered is presented graphically on the "Exploratory Boring Logs", B-1 to B-6, Appendix A. An explanation of the symbols and descriptions used on these logs are presented on the "Soil Classification Chart".

The soil profile described above is generalized; therefore, the reader is advised to consult the boring log (Appendix A) for specific soil conditions. Care should be exercised in interpolating or extrapolating subsurface conditions beyond the boring. On the boring logs we have indicated the soil type, moisture content, grain size, dry density, and the applicable United Soil Classification System Symbol.

The location of our exploratory borings, shown on Site Plan, Figure 2, was approximately determined from features at the site. Hence, accuracy can be implied only to the degree that this method warrants. Surface elevations at the boring location were not determined.

4.0 SEISMIC CONSIDERATIONS

4.1 IBC Seismic Coefficients

The project site was positioned on the 2003 USGS Seismic Hazard Maps for a 2% probability of exceedance in 50 years to determine the maximum considered earthquake spectral response accelerations. The design acceleration coefficients for short periods (S_{DS}) and at 1-second (S_{D1}) were found to be 0.828g and 0.450g respectively. A site class D should be used of design of the structure.

4.2 Liquefaction Analysis

Liquefaction is described as the sudden loss of soil shear strength due to a rapid increase of pore water pressures caused by cyclic loading from a seismic event. In simple terms it means that the soil acts more like a fluid than a solid in a liquefiable event. In order for liquefaction to occur, the following are generally needed; granular soils (sand, silty sand and sandy silt), groundwater and low

density (very loose to medium dense) conditions. A preliminary liquefaction study has been performed for the project based the exploratory borings and on our experience in this area of Santa Maria. In general, loose silty sands were found to a depth of 3 to 5 feet. Sands were encountered below these soils in a medium dense condition and in a dry to slightly moist state to a depth of 16 feet. Below the sand soils, sandy silts over sands in a medium dense condition and slightly moist to moist state were encounter to a depth of 34 feet. Sandy silts in a stiff condition and in a moist to very moist state were found to termination of the deepest boring at 50 feet below grade. Groundwater was not encountered to a depth of 50 feet, however, very moist to near saturated soils were observed from 45 to 50 feet below existing grades. Although this condition was found, the potential for liquefaction is expected to be low to negligible due to the depth of the saturated zone, the stiff condition of the soils and the clay fraction present.

5.0 CONCLUSIONS AND RECOMMENDATIONS

1. The site is suitable for the proposed development provided the recommendations presented in this report are incorporated into the project plans and specifications.

2. All grading and foundation plans should be reviewed by **GSI Soils Inc.**, hereinafter described as the Geotechnical Engineer, prior to contract bidding. This review should be performed to determine whether the recommendations contained within this report are incorporated into the project plans and specifications.

3. The Geotechnical Engineer should be notified at least 2 working days before site clearing or grading operations commence, and should be present to observe the stripping of deleterious material and provide consultation to the Grading Contractor in the field.

4. Field observation and testing during the grading operations should be provided by the Geotechnical Engineer so that a decision can be formed regarding the adequacy of the site preparation, the acceptability of fill materials, and the extent

to which the earthwork construction and the degree of compaction comply with the project geotechnical specifications. Any work related to grading performed without the full knowledge of, and under direct observation of the Geotechnical Engineer, may render the recommendations of this report invalid.

5.1 Clearing and Stripping

1. All surface and subsurface deleterious materials should be removed from the proposed building and disposed of off-site. This includes, but is not limited to any existing flatwork, buried utility lines, loose fills, septic systems, debris, building materials, and any other surface and subsurface structures within proposed building areas. Voids left from site clearing, should be cleaned and backfilled as recommended for structural fill.

2. Once the site has been cleared, the exposed ground surface should be stripped to remove surface vegetation and organic soil. The surface may be disced, rather than stripped, if the organic content of the soil is not more than three percent by weight. If stripping is required, depths should be determined by a member of our staff in the field at the time of stripping. Strippings may be either disposed of off-site or stockpiled for future use in landscape areas if approved by the landscape architect.

5.2 Site Preparation

1. The intent of these grading recommendations is to overexcavate and recompact the native soils in the upper 4 to 5 feet across the site.

2. The building pad areas should be overexcavated to a depth of at least 4 feet below existing grades or 2 feet below the bottom of the deepest footing, whichever is greater. The excavation bottom should be approved by the geotechnical engineer. After approval the exposed surface should then be scarified to a depth of 12 inches and wetted to slightly above optimum moisture and compacted to at least ninety (90) percent of maximum dry density. The removed soil can then be replaced and similarly compacted. The lateral limits of

overexcavation and scarification should be at least 5 feet beyond the perimeter building and footing lines. Fill and cut slopes should be constructed at a maximum slope of 2:1 (horizontal to vertical).

3. If loose or unstable soils are encountered, these areas should be excavated (18 inches minimum) and a layer of stabilization fabric (Mirafi HP370 or equivalent) and Class II/III Base placed prior to placing fill. The base should be compacted to 90% of ASTM D1557.

4. In order to help minimize potential settlement problems associated with structures supported on a non-uniform thickness of compacted fill, the soils engineer should be consulted for specific site recommendations during grading. In general, all proposed construction should be supported by a uniform thickness of compacted soil.

5. The above grading is based on the strength characteristics of the materials under conditions of normal moisture that would result from rain water and do not take into consideration the additional activating forces applied by seepage from springs or subsurface water. Areas of observed seepage should be provided with subsurface drains to release the hydrostatic pressures.

6. The near-surface soils may become partially or completely saturated during the rainy season. Grading operations during this time period may be difficult since the saturated materials may not be compactable and they may not support construction equipment. Consideration should be given to the seasonal limit of the grading operations on the site.

7. All final grades should be provided with a positive drainage gradient away from foundations. Final grades should provide for rapid removal of surface water runoff. Ponding of water should not be allowed on building pads or adjacent to foundations.

5.3 Preparation of Paved Areas

1. Pavement areas should be scarified to a depth of 12 inches below existing grade or finished subgrade. The soil should then be wetted to slightly above optimum moisture content and compacted to a minimum of 90% of maximum dry density.

2. The upper 6 inches of subgrade beneath all paved areas should be compacted to at least 95% relative compaction. Subgrade soils should not be allowed to dry out or have excessive construction traffic between the time of water conditioning and compaction, and the time of placement of the pavement structural section.

5.4 Structural Fill

1. On-site sandy silt and poorly graded sand soils free of organic and deleterious material are suitable for use as fill. This fill should not contain rocks larger than 4 inches in greatest dimension, and should have no more than 15% larger than 2.5 inches in greatest dimension.

2. Import (decomposed granite and Class II/III Base) should be free of organic and other deleterious material and should have very low expansion potential, with a plasticity index of 10 or less. Before delivery to the site, a sample of the proposed import should be tested in our laboratory to determine its suitability for use as structural fill.

3. Structural fill should be placed in layers, each not exceeding 8 inches in thickness before compaction. On-site inorganic or imported soil should be conditioned with water, or allowed to dry, to produce a soil water content at approximately optimum value, and should be compacted to at least 90% relative compaction based on ASTM D1557.

5.5 Conventional Foundations

1. Conventional continuous footings and spread footings may be used for support of the proposed buildings. All of the foundation materials should be competent after preparation in accordance with the grading section of this report.

2. Footings should be at least 15 inches wide and extend a minimum of 24 inches below lowest adjacent grade or below adjacent finished grade, whichever is lower. Isolated spread footings should be a minimum of 2 feet square. The reinforcement for the footings and grade beams should be designed by the structural engineer; however, a minimum of two (2) No. 5 rebar should be provided top and bottom for continuous footings.

3. An allowable dead plus live load bearing pressure of 2000 psf may be used. Total settlements of less than 1 inch are anticipated for the assumed building loads and differential settlements should be 50% of this value.

4. The above allowable pressures are for support of dead plus live loads and may be increased by one-third for short-term wind and seismic loads.

5. Lateral forces on structures may be resisted by passive pressure acting against the sides of shallow footings and/or friction between the soil and the bottom of the footing. For resistance to lateral loads, a friction factor of 0.35 may be utilized for sliding resistance at the base of the spread footings in engineered fill. A passive resistance of 350 pcf equivalent fluid weight may be used against the side of shallow footings. If friction and passive pressures are combined, the lesser value should be reduced by 33%.

5.6 Slab Construction

1. Concrete slabs-on-grade and flatwork should not be placed directly on unprepared loose fill materials Preparation of subgrade to receive concrete slabs-on-grade and flatwork should be processed as discussed in the preceding sections of this report.

2. To minimize floor dampness a section of capillary break material at least 4 inches thick and covered with a 10-mil polyethylene barrier should be provided between slabs-on-grade and compacted soil subgrade. The capillary break should be a clean free-draining material such as clean gravel or permeable aggregate

complying with Caltrans Standard Specifications 68, Class I, Type A or Type B, to service as a cushion and a capillary break. Clean gravel should have less than 3% passing the No. 200 sieve All seams through the vapor barrier should be overlapped and sealed. Where pipes extend through the vapor barrier, the barrier should be sealed to the pipes. Tears or punctures in the moisture barrier should be completely repaired. It is suggested that a 2 inch thick sand layer be placed on top of the membrane to assist in the curing of the concrete. The sand should be lightly moistened prior to placing concrete.

3. Concrete slabs-on-grade should be a minimum of 4 inches thick and should be reinforced with No. 3 reinforcing bars placed at 18 inches on-center both ways at or slightly above the center of the structural section. Reinforcing bars should have a minimum clear cover of 1.5 inches, and hot bars should be cooled prior to placing concrete. The aforementioned reinforcement may be used for anticipated uniform floor loads not exceeding 100 psf. If floor loads greater than 100 psf are anticipated, the slab should be evaluated by a structural engineer

4. All slabs should be poured at a maximum slump of less than 5 inches. Excessive water content is the major cause of concrete cracking. For design of concrete floors, a modulus of subgrade reaction of k = 100 psi per inch would be applicable to on-site engineered fill soils.

5.7 Retaining Walls

1. Retaining walls should be designed to resist lateral pressures from adjacent soils and surcharge loads applied behind the walls Equivalent fluid pressures for the near surface soils are provided in the following table.

Lateral Pressure and Condition (Compacted Fill)		Equivalent Fluid Pressure, pcf	
		Unrestrained Wall	Rigidly Supported Wall
Active Case, Drained	Level-native soils	40	--
	Level-granular backfill	30	--
At-Rest Case, Drained	Level-native soils	--	60
	Level-sand backfill		50
Passive Case, Drained	Level 2:1 Sloping Down	350 200	--
For sloping backfill add 1 pcf for every 2 deg (Active case) and 1 5 pcf for every 2 deg. (At-rest case)			

2. Isolated retaining wall foundations should extend a minimum depth of 24 inches below lowest adjacent grade. An allowable toe pressure of 2,200 psf is recommended for footings supported on 12 inches of native soils compacted to 90%. A coefficient of friction of 0.35 may be used between subgrade soil and concrete footings.

4. For retaining walls greater than 12 feet, as measured from the top of the foundation, a seismic horizontal surcharge of $10H^2$ (pounds per linear foot of wall) may be assumed to act on retaining walls. The surcharge will act at a height of 0.6H above the wall base (where H is the height of the wall in feet). This surcharge force shall be added to an active design equivalent fluid pressure of 45 pounds per square foot of depth for the seismic condition.

5. In addition to the lateral soil pressure given above, retaining walls should be designed to support any design live load, such as from vehicle and construction surcharges, etc., to be supported by the wall backfill. If construction vehicles are required to operate within 10 feet of a wall, supplemental pressures will be induced and should be taken into account through design

6. The above-recommended pressures are based on the assumption that sufficient subsurface drainage will be provided behind the walls to prevent the build-up of

hydrostatic pressure. To achieve this we recommend that a filter material be placed behind all proposed walls. The blanket of filter material should be a minimum of 12 inches thick and should extend from the bottom of the wall to within 12 inches of the ground surface. The top 12 inches should consist of water conditioned, compacted native soil. A 4 inch diameter drain pipe should be installed near the bottom of the filter blanket with perforations facing down. The drain pipe should be underlain by at least 4 inches of filter type material. Adequate gradients should be provided to discharge water that collects behind the retaining wall to an adequately controlled discharge system with suitably projected outlets. The filter material should conform to Class I, Type B permeable material as specified in Section 68 of the California Department of *Transportation Standard Specifications, current edition.* A typical 1" x #4 concrete coarse aggregate mix approximates this specification.

7. For hydrostatic loading conditions (i.e. no free drainage behind walls), an additional loading of 45 pcf equivalent fluid weight should be added to the above soil pressures. If it is necessary to design retaining structures for submerged conditions, allowed bearing and passive pressures should be reduced by 50%. In addition, soil friction beneath the base of the foundations should be neglected.

8. Precautions should be taken to ensure that heavy compaction equipment is not used immediately adjacent to walls, so as to prevent undue pressure against, and movement of, the walls.

9. The use of water-stops/impermeable barriers (Paraseal or equivalent) should be provided for any below grade walls, basement construction, and for building walls which retain earth.

5.8 Pavement Design

1 The following table provides recommended pavement sections based on an estimated R-Value of 50 for the near surface silty sand soils encountered at the site.

RECOMMENDED MINIMUM ASPHALT CONCRETE PAVEMENT SECTIONS DESIGN THICKNESS		
T.I.	A.C.-in.	A.B.-in.
4 5	2 5	6 0
5 0	2 5	6 0
5 5	3 0	6 0
6 0	3 0	6 0

T.I. = Traffic Index
A.C. = Asphaltic Concrete - must meet specifications for Caltrans Type B Asphalt Concrete
A.B. = Aggregate Base - must meet specifications for Caltrans Class II Aggregate Base (R-Value = minimum 78)

2. All asphalt pavement construction and materials used should conform with Sections 26 and 39 of the latest edition of the Standard Specifications, State of California, Department of Transportation. Aggregate bases and sub-bases should also be compacted to a minimum relative compaction of 95% based on ASTM D1557-91.

3. R-value samples should be obtained and tested at the completion of rough grading and the pavement sections confirmed or revised. All asphaltic concrete pavement sections and all sections should be crowned for good drainage.

5.9 Underground Facilities Construction

1. The attention of contractors, particularly the underground contractors, should be drawn to the State of California Construction Safety Orders for "Excavations, Trenches, and Earthwork" Trenches or excavations greater than 5 feet in depth should be shored or sloped back in accordance with OSHA Regulations prior to entry.

2. For purposes of this section of the report, bedding is defined as material placed in a trench up to 1 foot above a utility pipe and backfill is all material placed in the trench above the bedding. Unless concrete bedding is required around utility pipes, free-draining sand should be used as bedding. Sand proposed for use as

bedding should be tested in our laboratory to verify its suitability and to measure its compaction characteristics. Sand bedding should be compacted by mechanical means to achieve at least 90% relative compaction based on ASTM Test D1557-91.

3. On-site inorganic soil, or approved import, may be used as utility trench backfill. Proper compaction of trench backfill will be necessary under and adjacent to structural fill, building foundations, concrete slabs and vehicle pavements. In these areas, backfill should be conditioned with water (or allowed to dry), to produce a soil water content of about 2-3% above the optimum value and placed in horizontal layers each not exceeding 8 inches in thickness before compaction. Each layer should be compacted to at least 90% relative compaction based on ASTM Test D1557-91. The top lift of trench backfill under vehicle pavements should be compacted to the requirements given in report section 5.3 for vehicle pavement subgrades. Trench walls must be kept moist prior to and during backfill placement

5.10 Surface and Subsurface Drainage

1. Concentrated surface water runoff within or immediately adjacent to the site should be conveyed in pipes or in lined channels to discharge areas that are relatively level or that are adequately protected against erosion.

2. Water from roof downspouts should be conveyed in pipes that discharge in areas a safe distance away from structures. Surface drainage gradients should be planned to prevent ponding and promote drainage of surface water away from building foundations, edges of pavements and sidewalks. For soil areas we recommend that a minimum of 2% gradient be maintained.

3. Careful attention should be paid to erosion protection of soil surfaces adjacent to the edges of roads, curbs and sidewalks, and in other areas where "hard" edges of structures may cause concentrated flow of surface water runoff. Erosion

resistant matting such as Miramat, or other similar products, may be considered for lining drainage channels.

4. The spread of extensive root systems into soil subgrade of foundations, slabs or pavements could cause differential movements and consequent distress in these structural elements. Landscape designs should be made accordingly.

5.11 Temporary Excavations and Slopes

1. Conventional earth moving equipment should be adequate to excavate the soils at the site.

2. We recommend that temporary excavations greater than 5 feet deep be sloped at an inclination of 1.5:1 (horizontal:vertical). However, during the rainy season, or where soft or loose sediments, or perched water conditions are found, slopes of 2:1 (horizontal:vertical) or less are more likely.

3. It should be noted that it is the *Contractor's* responsibility to maintain safe cut slopes based on actual field conditions and according to OSHA requirements. The slopes presented are those we expect will be used in project design and we have assumed that in general the slopes will not be open for more than 2 to 3 days. In some geologic units, perched water may be present locally. The stability of the slopes may be compromised somewhat where these conditions exist due to softening or piping of the saturated materials.

4 Where the temporary trench slopes are inclined as described above, no shoring is required. However, where adjacent features may influence establishment of appropriate slopes, the *Contractor* may elect to use shoring. In no case should personnel enter trenches with vertical sidewalls greater than 5 feet deep without proper shoring Design and installation of the shoring should be the responsibility of the *Contractor* and should be performed according to OSHA requirements.

6.0 LIMITATIONS AND UNIFORMITY OF CONDITIONS

1. It should be noted that it is the responsibility of the owner or his/her representative to notify **GSI Soils Inc.** a minimum of 48 hours before any stripping, grading, or foundation excavations can commence at this site.
2. The recommendations of this report are based upon the assumption that the soil conditions do not deviate from those disclosed during our study. Should any variations or undesirable conditions be encountered during grading of the site, **GSI Soils Inc.** will provide supplemental recommendations as dictated by the field conditions.

3. This report is issued with the understanding that it is the responsibility of the owner or his/her representative to ensure that the information and recommendations contained herein are brought to the attention of the architect and engineer for the project, and incorporated into the project plans and specifications. The owner or his/her representative is responsible for ensuring that the necessary steps are taken to see that the contractor and subcontractors carry out such recommendations in the field.

4. As of the present date, the findings of this report are valid for the property studied. With the passage of time, changes in the conditions of a property can occur whether they be due to natural processes or to the works of man on this or adjacent properties. Legislation or the broadening of knowledge may result in changes in applicable standards. Changes outside of our control may find this report to be invalid, wholly or partially. Therefore, this report should not be relied upon after a period of 3 years without our review nor is it applicable for any properties other than those studied.

5. Validity of the recommendations contained in this report is also dependent upon the prescribed testing and observation program during the site preparation and construction phases. Our firm assumes no responsibility for construction compliance with these design concepts and recommendations unless we have


been retained to perform continuous on-site testing and review during all phases of site preparation, grading, and foundation/slab construction.

Thank you for the opportunity to have been of service in preparing this report. If you have any questions or require additional assistance, please feel free to contact the undersigned at (805) 543-5493.

Sincerely,
GSI SOILS INC.


Ronald J. Church
Senior Engineer
GE #2184

FIGURES

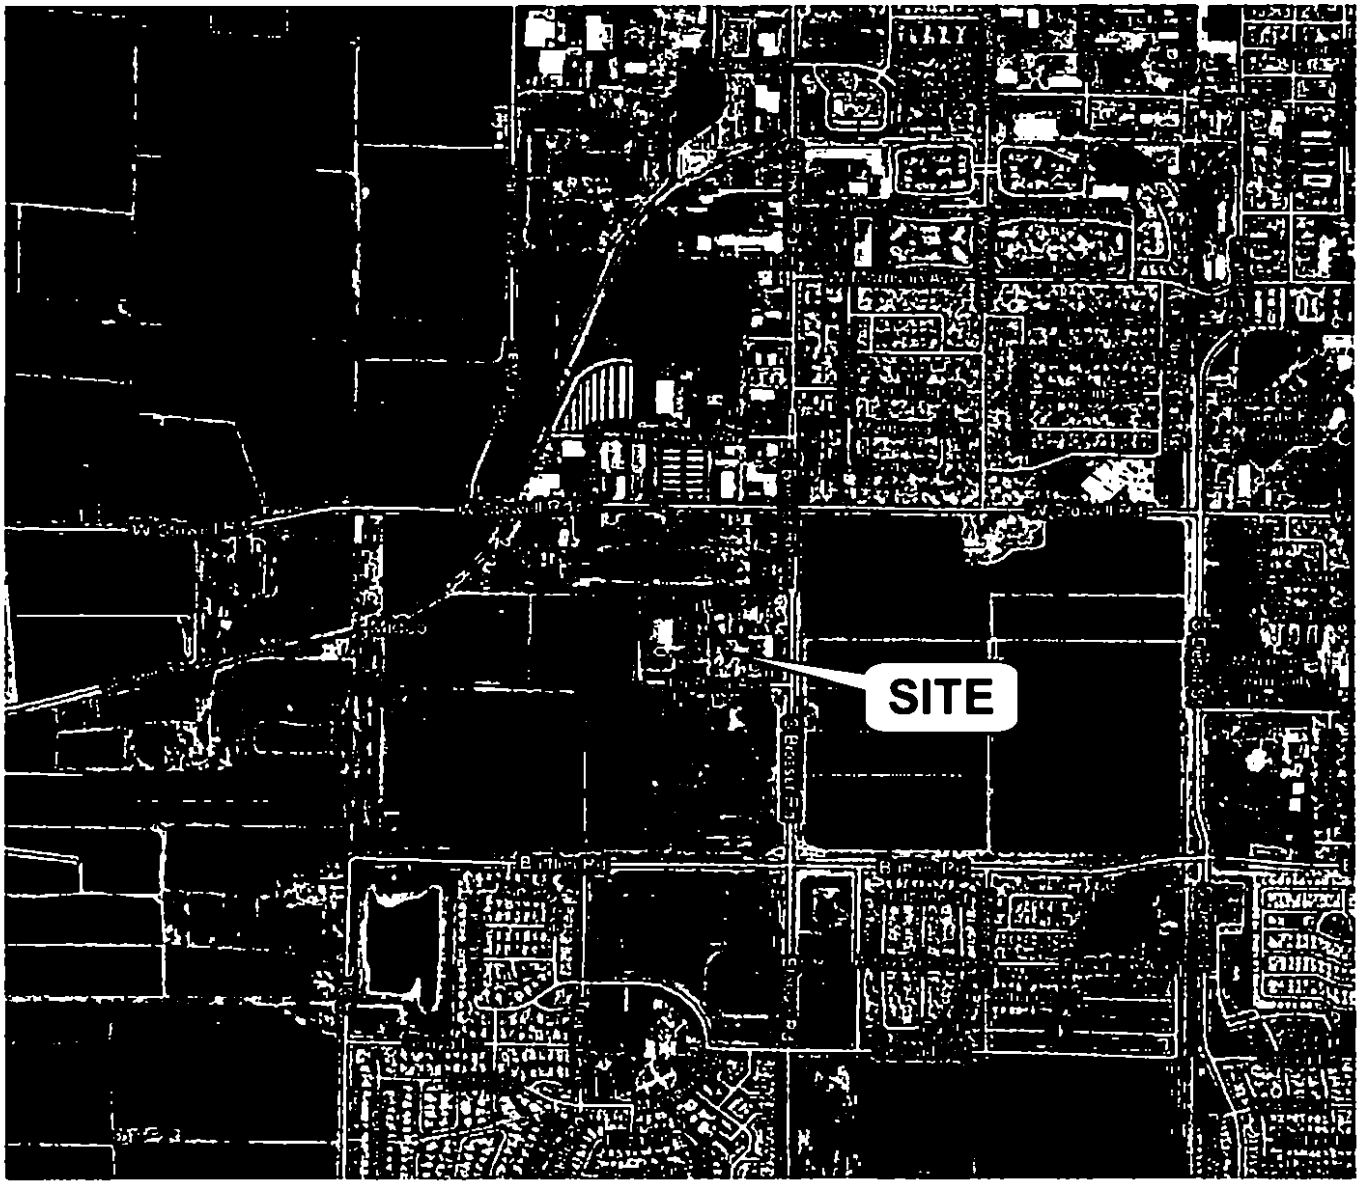

N

GSI	SITE MAP PROPOSED DEVELOPMENT 100 BLOCK, WEST LA BREA AVENUE SANTA MARIA, CALIFORNIA	Project No.	Figure No.
		10-5652	1

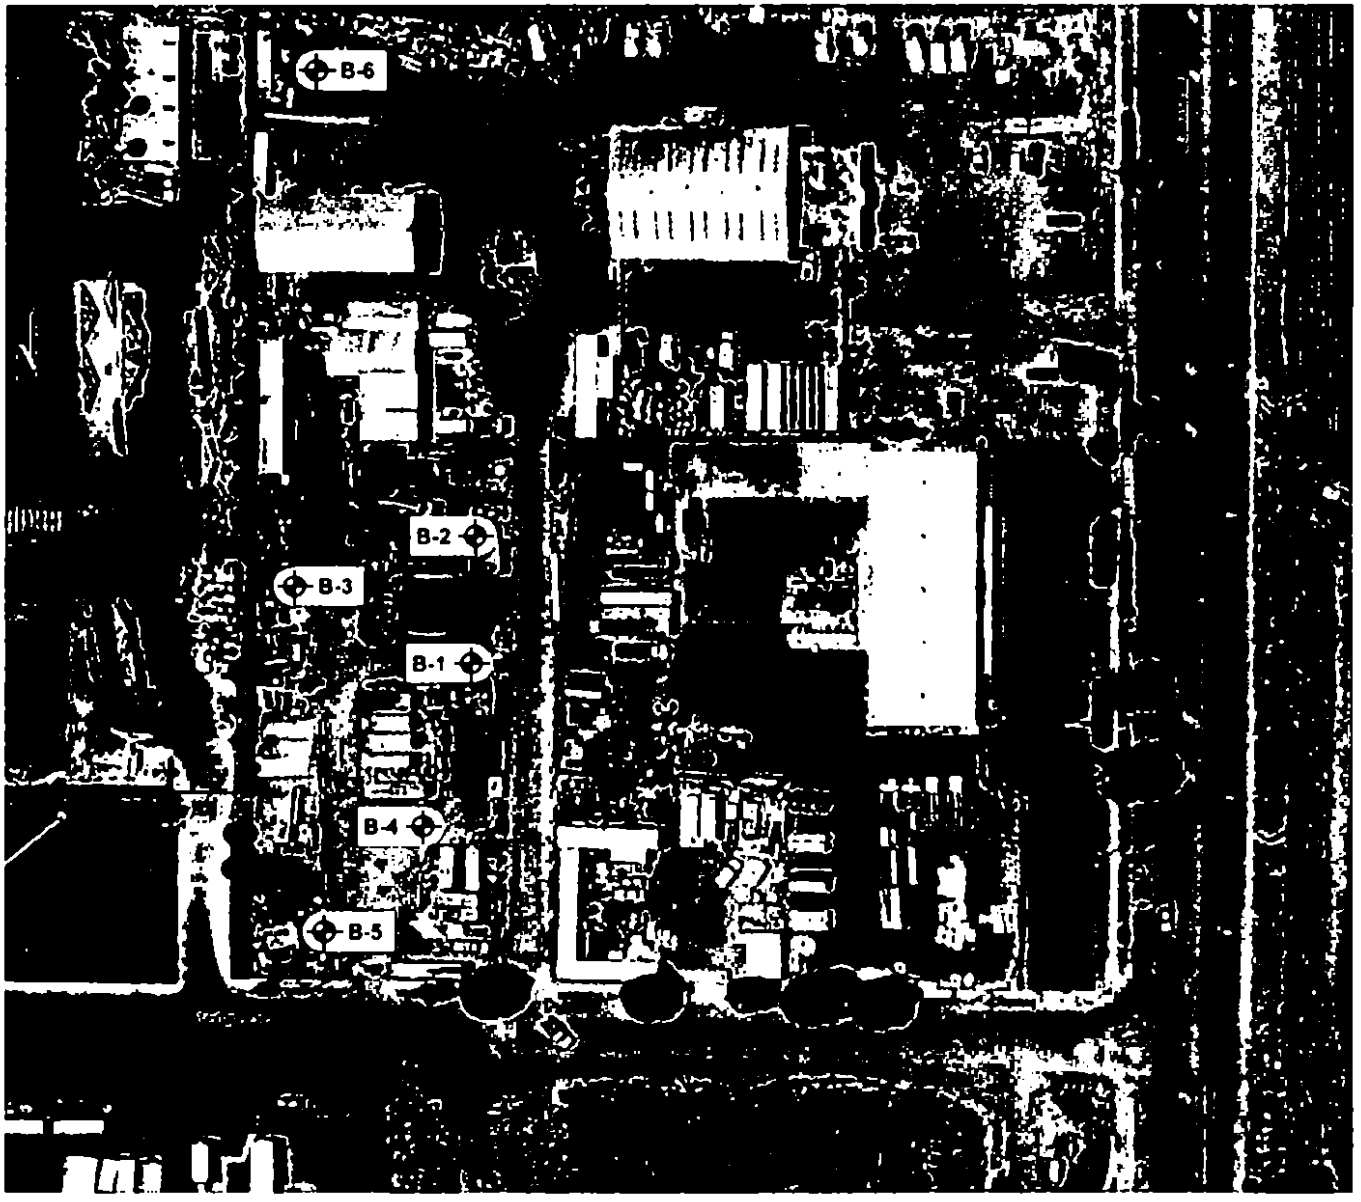

N

Boring Location

GSI	**SITE PLAN** **PROPOSED DEVELOPMENT** **100 BLOCK, WEST LA BREA AVENUE** **SANTA MARIA, CALIFORNIA**	**Project No.**	**Figure No.**
		10-5652	**2**

APPENDIX A

Field Investigation
Key to Boring Logs
Boring Logs

April 29, 2010 Project 10-5652

FIELD INVESTIGATION

Test Hole Drilling

The field investigation was conducted on April 23, 2010. Six (6) exploratory borings were drilled at the approximate locations indicated on the Site Plan, Figure 2. The locations of these borings were approximated in the field.

Undisturbed and bulk samples were obtained at various depths during test hole drilling. The undisturbed samples were obtained by driving a 2.4 inch inside diameter sampler into soils. Bulk samples were also obtained during drilling.

Logs of Boring

A continuous log of soils, as encountered in the borings was recorded at the time of the field investigation, by a Staff Engineer. The Exploration Boring Logs are attached.


Locations and depth of sampling, in-situ soil dry densities and moisture contents are tabulated in the Boring Logs.

UNIFIED SOIL CLASSIFICATION SYSTEMS


MAJOR DIVISION			SYMBOLS	TYPICAL NAMES
COARSE GRAINED SOILS Over 50% > #200 sieve	GRAVELS Over 50% > #4 sieve	CLEAN GRAVELS WITH LITTLE OR NO FINES	GW	WELL GRADED GRAVELS, GRAVEL-SAND MIXTURES
			GP	POORLY GRADED GRAVELS, GRAVEL-SAND MIXTURES
		GRAVELS WITH OVER 12% FINES	GM	SILTY GRAVELS, POORLY GRADED GRAVEL-SAND-SILT MIXTURES
			GC	CLAYEY GRAVELS, POORLY GRADED GRAVEL-SAND-CLAY MIXTURES
	SANDS Over 50% < #4 sieve	CLEAN SANDS WITH LITTLE OR NO FINES	SW	WELL GRADED SANDS, GRAVELLY SANDS
			SP	POORLY GRADED SANDS, GRAVELLY SANDS
		SANDS WITH OVER 12% FINES	SM	SILTY SANDS, POORLY GRADED SAND-SILT MIXTURES
			SC	CLAYEY SANDS, POORLY GRADED SAND-CLAY MIXTURES
FINE GRAINED SOILS Over 50% < #200 sieve	SILTS AND CLAYS Liquid limit < 50		ML	INORGANIC SILTS, SILTY OR CLAYEY FINE SANDS, OR CLAYEY SILTS WITH SLIGHT PLASTICITY
			CL	INORGANIC CLAYS OF LOW TO MEDIUM PLASTICITY, GRAVELLY, SANDY, OR SILTY CLAYS, LEAN CLAYS
			OL	ORGANIC CLAYS AND ORGANIC SILTY CLAYS OF LOW PLASTICITY
	SILTS AND CLAYS Liquid limit > 50		MH	INORGANIC SILTS, MICACEOUS OR DIATOMACIOUS FINE SANDY OR SILTY SOILS, ELASTIC SILTS
			CH	INORGANIC CLAYS OF HIGH PLASTICITY, FAT CLAYS
			OH	ORGANIC CLAYS OF MEDIUM TO HIGH PLASTICITY, ORGANIC SILTS
HIGHLY ORGANIC CLAYS			Pt	PEAT AND OTHER HIGHLY ORGANIC SOILS

PLASTICITY CHART

USED FOR CLASSIFICATION OF FINE GRAINED SOILS

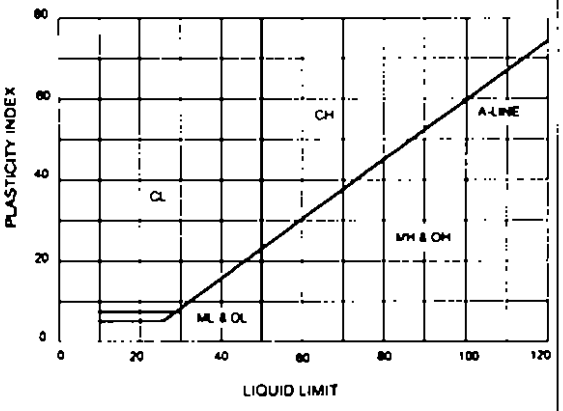

SOIL GRAIN SIZE

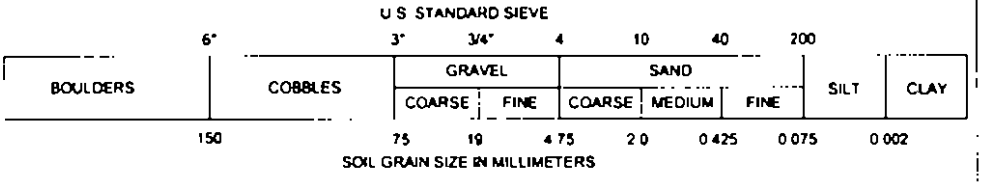

SAMPLE DRIVING RECORD

BLOWS PER FOOT	DESCRIPTION
25	25 BLOWS DROVE SAMPLER 12 INCHES, AFTER INITIAL 6 INCHES OF SEATING
50/7"	50 BLOWS DROVE SAMPLER 7 INCHES, AFTER INITIAL 6 INCHES OF SEATING
Ref/3"	50 BLOWS DROVE SAMPLER 3 INCHES DURING OR AFTER INITIAL 6 INCHES OF SEATING

NOTE TO AVOID DAMAGE TO SAMPLING TOOLS, DRIVING IS LIMITED TO 50 BLOWS PER 6 INCHES DURING OR AFTER SEATING INTERVAL

KEY TO TEST DATA

B	Bag Sample	CONS	Consolidation (ASTM D2435)
	Drive, No Sample Collected	DS	Cons Drained Direct Shear (ASTM D3080)
	2 1/2" O D Mod California Sampler, Not Tested	PP	Pocket Penetrometer
	2 1/2" O D Mod California Sampler, Tested	GSD	Grain Size Distribution (ASTM D422)
	Standard Penetration Test	CP	Compaction Test (ASTM D1557)
	Sample Attempted with No Recovery	EI	Expansion Index (ASTM D4829)
	Water Level at Time of Drilling	LL	Liquid Limit (in percent)
	Water Level after Drilling	PI	Plasticity Index

RELATIVE DENSITY

SANDS, GRAVELS, AND NON PLASTIC SILTS	BLOWS/FOOT
VERY LOOSE	0 - 4
LOOSE	4 - 10
MEDIUM DENSE	10 - 30
DENSE	30 - 50
VERY DENSE	OVER 50

RELATIVE DENSITY

CLAYS AND PLASTIC SILTS	STRENGTH	BLOWS/FOOT
VERY SOFT	0 - 1/4	0 - 2
SOFT	1/4 - 1/2	2 - 4
FIRM	1/2 - 1	4 - 8
STIFF	1 - 2	8 - 16
VERY STIFF	2 - 4	16 - 32
HARD	OVER 4	OVER 32

GSI

PROJECT NO	10-5652	SOIL CLASSIFICATION CHART AND BORING LOG LEGEND
DATE DRILLED	4/23/2010	
PROPOSED DEVELOPMENT SANTA MARIA, CALIFORNIA		FIGURE NO A-1

LOGGED BY	PRF	DRILL RIG	Simco 2400	BORING NO	B-1
ELEVATION	200'	BORING DIAMETER (INCH)	4	DATE DRILLED	23 April 2010
GROUNDWATER DEPTH (FT)					

ELEVATION (FT)	DEPTH (FT)	GRAPHIC LOG	GEOTECHNICAL DESCRIPTION	SOIL TYPE	SAMPLE	CONV SPT BLOW COUNT	WATER CONTENT (%)	DRY DENSITY (PCF)	LIQUID LIMIT	PLASIT INDEX	UNC COMP STRENGTH (PSF)	COMMENTS AND ADDITIONAL TESTS
			Base Rock	GW								
199	1		Silty Sand brown, slightly moist, fine to medium grained, loose	SM - SP	B		7 4					EI = 0
198	2											
197	3		Sand light brown, slightly moist, mostly fine with some medium grained sand, loose	SP								
196	4				B		4 1					
195	5		medium dense			11	3 7	102 6				
194	6											
193	7				B		2 7					
192	8											
191	9											
190	10		increasing moisture			14	3 4					
189	11											
188	12				B							
187	13											
186	14				B		6 3					
185	15											
184	16		Sandy Silt. brown, slightly moist, fine to medium grained, trace to some clay, stiff	ML								
183	17				B		9 9					
182	18											
181	19											
180	20					18	7 7					

EXPLORATORY BORING LOGS

GSI

PROPOSED DEVELOPMENT
100 BLOCK, WEST LA BREA AVENUE

PROJECT NO	DATE	FIGURE NO.
10-5652	April-10	A-2

LOGGED BY **PRF**	DRILL RIG **Simco 2400**	BORING NO **B-1 (CONT.)**
ELEVATION **200'**	BORING DIAMETER (INCH) **4**	DATE DRILLED **23 April 2010**
GROUNDWATER DEPTH (FT)		

ELEVATION (FT)	DEPTH (FT)	GRAPHIC LOG	GEOTECHNICAL DESCRIPTION	SOIL TYPE	SAMPLE	CONV SPT BLOW COUNT	WATER CONTENT (%)	DRY DENSITY (PCF)	LIQUID LIMIT	PLASIT INDEX	UNC COMP STRENGTH (PSF)	COMMENTS AND ADDITIONAL TESTS
179	21		Sandy Silt: brown, slightly moist, fine to medium grained, trace to some clay, stiff	ML								
178	22		Sand light brown, slightly moist, fine to medium grained, some gravels, medium dense	SP	B		4.0					
177	23											
176	24											
175	25											
174	26											
173	27				B		3.8					
172	28											
171	29											
170	30											
169	31											
168	32				B		5.3					
167	33											
166	34		Sandy Silt light brown, moist, fine to medium grained, trace to some clay, stiff	ML								
165	35											
164	36											
163	37				B		10.1					
162	38											
161	39											
160	40											

EXPLORATORY BORING LOGS

GSI

PROPOSED DEVELOPMENT
100 BLOCK, WEST LA BREA AVENUE

PROJECT NO.	DATE	FIGURE NO.
10-5652	**April-10**	**A-3**

LOGGED BY **PRF** DRILL RIG **Simco 2400** BORING NO **B-1 (CONT.)**

ELEVATION **200'** BORING DIAMETER (INCH) **4** DATE DRILLED **23 April 2010**

GROUNDWATER DEPTH (FT)

ELEVATION (FT)	DEPTH (FT)	GRAPHIC LOG	GEOTECHNICAL DESCRIPTION	SOIL TYPE	SAMPLE	CONV SPT BLOW COUNT	WATER CONTENT (%)	DRY DENSITY (PCF)	LIQUID LIMIT	PLASIT INDEX	UNC COMP STRENGTH (PSF)	COMMENTS AND ADDITIONAL TESTS
159	41		Sandy Silt. light brown, moist, fine to medium grained, trace to some clay, stiff	ML								
158	42				B		14 6					
157	43											
156	44											
155	45		very moist		B		19 8					
154	46											
153	47											
152	48											
151	49		very moist to saturated		B		22 7					
150	50		Boring terminated at 50 feet									
149	51											
148	52											
147	53											
146	54											
145	55											
144	56											
143	57											
142	58											
141	59											
140	60											

EXPLORATORY BORING LOGS

GSI

PROPOSED DEVELOPMENT
100 BLOCK, WEST LA BREA AVENUE

PROJECT NO	DATE	FIGURE NO
10-5652	**April-10**	**A-4**

LOGGED BY **PRF**	DRILL RIG **Simco 2400**	BORING NO **B-2**
ELEVATION **200'**	BORING DIAMETER (INCH) **4**	DATE DRILLED **23 April 2010**
GROUNDWATER DEPTH (FT)		

ELEVATION (FT)	DEPTH (FT)	GRAPHIC LOG	GEOTECHNICAL DESCRIPTION	SOIL TYPE	SAMPLE	CONV SPT BLOW COUNT	WATER CONTENT (%)	DRY DENSITY (PCF)	LIQUID LIMIT	PLASIT INDEX	UNC COMP STRENGTH (PSF)	COMMENTS AND ADDITIONAL TESTS
			Base Rock	GW								
199	1		Silty Sand brown, slightly moist, fine to medium sands, loose	SM - SP	B		5 7					
198	2											
197	3		Sand light brown, slightly moist, mostly fine with some medium grained, loose	SP								
196	4				B		4 2					
195	5		medium dense			10	4 4					
194	6											
193	7				B							
192	8											
191	9					15	4 8					
190	10											
			Bonng terminated at 10 feet									
189	11											
188	12											
187	13											
186	14											
185	15											
184	16											
183	17											
182	18											
181	19											
180	20											

EXPLORATORY BORING LOGS

GSI

PROPOSED DEVELOPMENT
100 BLOCK, WEST LA BREA AVENUE

PROJECT NO.	DATE	FIGURE NO.
10-5652	**April-10**	**A-5**

LOGGED BY **PRF** | DRILL RIG **Simco 2400** | BORING NO **B-3**

ELEVATION **200'** | BORING DIAMETER (INCH) **4** | DATE DRILLED **23 April 2010**

GROUNDWATER DEPTH (FT)

ELEVATION (FT)	DEPTH (FT)	GRAPHIC LOG	GEOTECHNICAL DESCRIPTION	SOIL TYPE	SAMPLE	CONV SPT BLOW COUNT	WATER CONTENT (%)	DRY DENSITY (PCF)	LIQUID LIMIT	PLASIT INDEX	UNC COMP STRENGTH (PSF)	COMMENTS AND ADDITIONAL TESTS
			Base Rock	GW								
199	1		Silty Sand brown, slightly moist, fine to medium grained, loose	SM - SP	B		3 9					
198	2											
197	3											
196	4				B							
195	5		dry			10	1 7					
194	6		Sand light brown, dry to slightly moist, fine to medium grained, medium dense	SP								
193	7				B		2 1					
192	8											
191	9											
190	10		slightly moist			10	2 9					
189	11											
188	12		12" of gravel		B							
187	13											
186	14											
185	15					11	3 8					
184	16		Boring terminated at 16 feet									
183	17											
182	18											
181	19											
180	20											

EXPLORATORY BORING LOGS

GSI

PROPOSED DEVELOPMENT
100 BLOCK, WEST LA BREA AVENUE

PROJECT NO	DATE	FIGURE NO
10-5652	**April-10**	**A-6**

LOGGED BY **PRF** | DRILL RIG **Simco 2400** | BORING NO **B-4**

ELEVATION **200'** | BORING DIAMETER (INCH) **4** | DATE DRILLED **23 April 2010**

GROUNDWATER DEPTH (FT):

ELEVATION (FT)	DEPTH (FT)	GRAPHIC LOG	GEOTECHNICAL DESCRIPTION	SOIL TYPE	SAMPLE	CONV SPT BLOW COUNT	WATER CONTENT (%)	DRY DENSITY (PCF)	LIQUID LIMIT	PLASIT INDEX	UNC. COMP STRENGTH (PSF)	COMMENTS AND ADDITIONAL TESTS
			Base Rock	GW								
199	1		Silty Sand brown, slightly moist, fine to medium sands, loose	SM - SP	B		6.0					
198	2											
197	3											
196	4				B		3.6					
195	5		Sand light brown, dry to slightly moist, mostly fine with some medium grained, medium dense	SP		12	1.3					
194	6											
193	7				B							
192	8											
191	9											
190	10					12	8.2					
189	11											
188	12		12" of gravel		B							
187	13											
186	14					10	8.9					
185	15		Boring terminated at 15 feet									
184	16											
183	17											
182	18											
181	19											
180	20											

EXPLORATORY BORING LOGS

GSI

PROPOSED DEVELOPMENT
100 BLOCK, WEST LA BREA AVENUE

PROJECT NO.	DATE	FIGURE NO
10-5652	**April-10**	**A-7**

LOGGED BY. **PRF**	DRILL RIG **Simco 2400**	BORING NO **B-5**
ELEVATION **200'**	BORING DIAMETER (INCH) **4**	DATE DRILLED **23 April 2010**
GROUNDWATER DEPTH (FT)		

ELEVATION (FT)	DEPTH (FT)	GRAPHIC LOG	GEOTECHNICAL DESCRIPTION	SOIL TYPE	SAMPLE	CONV SPT BLOW COUNT	WATER CONTENT (%)	DRY DENSITY (PCF)	LIQUID LIMIT	PLASIT INDEX	UNC COMP STRENGTH (PSF)	COMMENTS AND ADDITIONAL TESTS
			Base Rock	GW								
199	1		Silty Sand brown, slightly moist, fine to medium sands, loose	SM - SP								
198	2				B		32					
197	3											
196	4					8	41					
195	5		Sand light brown, dry to slightly moist, fine to medium grained, medium dense	SP								
194	6											
193	7				B		24					
192	8											
191	9											
190	10					14	39					
189	11											
188	12											
187	13											
186	14				B		32					
185	15		Boring terminated at 15 feet									
184	16											
183	17											
182	18											
181	19											
180	20											

EXPLORATORY BORING LOGS

GSI

PROPOSED DEVELOPMENT
100 BLOCK, WEST LA BREA AVENUE

PROJECT NO.	DATE	FIGURE NO.
10-5652	**April-10**	**A-8**

LOGGED BY	PRF	DRILL RIG	Simco 2400	BORING NO	B-6
ELEVATION	200'	BORING DIAMETER (INCH)	4	DATE DRILLED	23 April 2010
GROUNDWATER DEPTH (FT)					

ELEVATION (FT)	DEPTH (FT)	GRAPHIC LOG	GEOTECHNICAL DESCRIPTION	SOIL TYPE	SAMPLE	CONV SPT BLOW COUNT	WATER CONTENT (%)	DRY DENSITY (PCF)	LIQUID LIMIT	PLASIT INDEX	UNC COMP STRENGTH (PSF)	COMMENTS AND ADDITIONAL TESTS
199	1		Silty Sand brown, slightly moist, fine to medium sands, loose	SM - SP								
198	2				B		6 3					
197	3											
196	4					9	5 8					
195	5		Sand light brown, dry to slightly moist, fine to medium grained, medium dense	SP								
194	6											
193	7				B							
192	8											
191	9											
190	10					14	4 2					
189	11											
188	12				B							
187	13											
186	14											
185	15					15	3 2					
184	16		Bonng terminated at 16 feet									
183	17											
182	18											
181	19											
180	20											

EXPLORATORY BORING LOGS

GSI

PROPOSED DEVELOPMENT
100 BLOCK, WEST LA BREA AVENUE

PROJECT NO	DATE	FIGURE NO.
10-5652	April-10	A-9

APPENDIX B

Laboratory Testing
Direct Shear Test
R-Value
Expansion Index

LABORATORY TESTING

Moisture-Density Tests

The field moisture content, as a percentage of the dry weight of the soil, was determined by weighing samples before and after oven drying. Dry densities, in pounds per cubic foot, were also determined for the undisturbed samples. Results of these determinations are shown in the Exploration Boring Logs.

Direct Shear Test

Direct shear tests were performed on undisturbed samples, to determine strength characteristics of the soil. The test specimens were soaked prior to testing. Results of the shear strength tests are attached.

Resistance (R) Value Tests


An R-Value test was performed on a bulk sample of the surface silty sands. The results of the test indicate that the soils have R-Value of 50.

Expansion Index Tests

An expansion index of 0 was obtained for the near surface silty sands encountered at the site. The test procedures were performed in accordance with Uniform Building Code Standard 29-2.

DIRECT SHEAR TEST

ASTM D3080-90 (Modified for unconsolidated-undrained conditions)

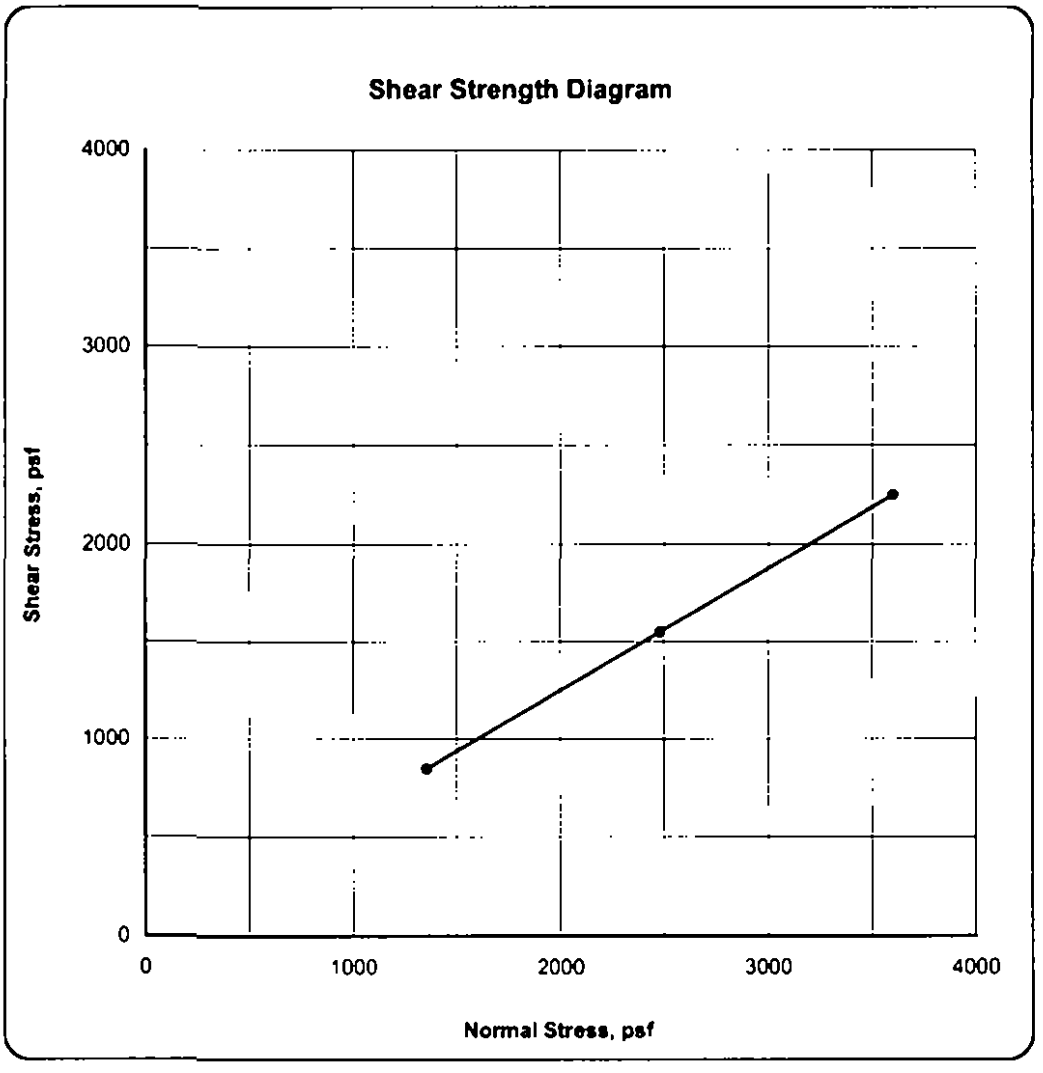

Project:	PROPOSED DEVELOPMENT	Project No.	10-5652
Sample Location:	B-1 @ 5 feet	Initial Dry Density (pcf)	102.6
Soil Description:	**Sand**	Initial Moisture (%)	3.7
Sample Type.	○ Remolded ◉ Ring	**Peak Shear Angle** **Cohesion (psf)**	**32** **0**

check
1132613-1 0003 11/22/2011 006 36
Community Development B110452 Santa Maria

CITY OF SANTA MARIA
COMMUNITY DEVELOPMENT DEPARTMENT
110 S Pine #101, Santa Maria CA, 93458-5082
Building Division Phone (805) 925-0951 Ext 241

PERMIT
B11-0452
NR **COMBO**
DATE ISSUED 12-19-11

All-America City

A W/PLANS*

W/C EXP

Job Address	Tract Number	Lot Number	Assessor's Parcel	Value of Work
1437 S BLOSSER RD BLDG E			117-240-024	$ 682,500.00

Description
***EXP*RANCHO HARVEST(N) OFFICE BLDG - BLDG 4 ON PARCEL, 7 OFFICES (2 W/TOWERS), 5 STORAGE AREAS, LOUNGE, 3 RR'S, CONF RM, TRASH ENCL, PATIO, TRELLIS'S, GRADING 552 CY CUT/306 CY FILL, RETENTION BASIN**

Bldg. Sq ft	4,550	Garage Sq ft.	
Patio Sq ft	162	Deck Sq ft	
Fence L ft		Water Meter	1"D
Const Type	VN SPRIT	Occupancy Group	B,S1
Zone	M2	Planning Project No	

Applicant	TOM B MARTINEZ			
8059345737	2624 AIRPARK DR			
	SANTA MARIA	CA	93455	
Owner	MANRIQUEZ COMMERCIAL REAL ES			
	P.O. Box 5519			
	SANTA MARIA	CA	93456	
[redacted]ractor	DAN BLOUGH CONSTRUCTION INC			
8059619410	2353 A STREET			
	SANTA MARIA	CA	93454	
	496903			
Architect/Engineer	TOM B MARTINEZ			
8059345737	2624 AIRPARK DR			
	SANTA MARIA	CA	93455	
	C:19051			

(5) ~~Correct out (C-1)~~
(6) Erosion Control (C-1)
(7) all sheets need to be signed (Rick Embroz)
(8) PW BOND ~~IN THE AMT~~ $3,781.20

2005 OFFICES B	$2,927.59	mit. corp yard commercial >8-17-09	$318.50
2005 PATIO COVERS AND BUILDINGS	$309.35	mit. fire commercial >8-17-09	$268.45
2005 PERMIT ISSUANCE FEE	$32.70	mit. library commercial >8-17-09	$705.25
ACCESSIBLE FLATWORK	$57.32	mit. police commercial >8-17-09	$1,674.40
ALL PC FEES	$858.20	mit. rec & parks commercial >8-17-09	$109.20
BUILDINGSTANDARDSCOMMFUND	$28.00	mit. traffic commercial >8-17-09	$16,471.00
Certificate of Occupancy	$22.30	PC DEPOSIT	2,134.34
ELECTRICAL FEES	$612.55	PC DEPOSIT EXPRESS	2,134.34
ENGINEERING PLAN REVIEW	$1,151.28	PLAN RET. >8.5X11	128.59
FIRE TI PLAN REVIEW & INSPECTION	$118.30	PLAN RET. BASE FEE	4.40
GRADING FEES	$139.04	PLUMBING FEES	705.81
LANDSCAPE REVIEW MINOR	$473.40	SMIP COMMERCIAL	143.33
MECHANICAL FEES	$217.77		
mit. city hall commercial >8-17-09	$427.70		

TOTAL PAID $ 4,268.68 **TOTAL DUE** $ 27,904.43 **TOTAL FEES** $ 32,173.11

INSPECTION INSTRUCTIONS

24 HOUR INSPECTION REQUEST LINE (805) 925-0951 EXT 510. PLEASE LEAVE PERMIT NUMBER, ADDRESS, LOT NUMBER (IF APPLICABLE), TYPE OF INSPECTION NEEDED AND A PREFERENCE FOR MORNING OR AFTERNOON.

Job Address	Tract Number	Lot Number	Assessor's Parcel	Value of Work
1437 S BLOSSER RD BLDG E			**117-240-024**	**$ 682,500.00**

LICENSED CONTRACTOR'S DECLARATIONS:

___I hereby affirm under penalty of perjury that I am licensed under the provisions of Chapter 9 (Commencing with Sec. 7000) of Division 3 of the Business & Professions Code, and my license is in full force and effect.

License Class B

License No. 496903

OWNER - BUILDER DECLARATION:

___I hereby affirm that I am exempt from the Contractor's License Law for the following reason (Sec. 7031.5, Business & Professions Code. Any City or County which requires a permit to construct, alter, improve, demolish, or repair any structure, prior to its issuance, also requires the applicant for such permit to file a signed statement that he is licensed pursuant to the provisions of the Contractor's License Law (Chapter 9 (commencing with Sec. 7000) of Division 3 of the Business and Professions Code) or that he or she is exempt therefrom and the basis for the alleged exemption. Any violation of Sec 7031.5 by any applicant for a permit subjects the applicant to civil penalty of not more than five hundred dollars ($500)

___I, as owner of the property, or my employees with wages as their sole compensation, will do the work, and the structure is not intended or offered for sale (Section 7044, Business and Professions Code The Contractor's License Law does not apply to an owner of property who builds or improves thereon, and who does such work himself or through his own employees, provided that such improvements are not intended or offered for sale. If, however, the building or improvement is sold within one year of completion, the owner-builder will have the burden of providing that he did not build or improve for the purpose of sale)

___I, as owner, of the property, am exclusively contracting with licensed contractors to construct the property (Section 7044, Business and Professions Code. The Contractor's License Law does not apply to an owner of property who builds or improves thereon and who contracts for such projects with a contractor(s) licensed pursuant to the Contractor's License Law.)

___ I am exempt under Sec. _____, B&PC for this reason _____

_____

WORKERS' COMPENSATION DECLARATION:

I hereby affirm under penalty ofperjury one of the following declarations:
___I have and will maintain a certificate of consent to self-insure for workers' compensation, as provided for by Section 3700 of the Labor Code, for the performance of the work for which this permit is issued.
I have and will maintain workers' compensation insurance, as required by Section 3700 of the Labor Code, for the performance of the work for which this permit is issued. My workers' compensation insurance carrier and policy number are

Policy No. 044-0029953
Company STATE COMP FUND

(This section need not be completed if the permit is for one hundred dollars ($100) or less.)
___I certify that in the performance of the work for which this permit is issued, I shall not employ any person in any manner so as to become subject to the workers' compensation laws of California, and agree that if I should become subject to the workers' compensation provisions of Section 3700 of the Labor Code, I shall forthwith comply with those provisions

WARNING: FAILURE TO SECURE WORKERS' COMPENSATION COVERAGE IS UNLAWFUL, AND SHALL SUBJECT AN EMPLOYER TO CRIMINAL PENALTIES AND CIVIL FINES UP TO ONE HUNDRED THOUSAND DOLLARS ($100,000), IN ADDITION TO THE COST OF COMPENSATION, DAMAGES AS PROVIDED FOR IN SECTION 3706 OF THE LABOR CODE, INTEREST, AND ATTORNEY'S FEES

CONSTRUCTION LENDING AGENCY:

I hereby affirm that there (check one):____ is ____ is not a construction lending agency for the performance of the work for which this permit is issued (Sec. 3097, Civil Code.).

Lender's Name _____

Lender's Address _____

I certify that I have read this application and state the above information is correct. I agree to comply with all City ordinances and state laws relating to building construction, and hereby authorize representatives of the City to enter upon the above-mentioned property for inspection purposes.

12-19-11

Signature of Applicant, Agent, Owner or Contractor **Date**

Date of Permit Issuance By_____
Permit Prepared by MZ Approval Date 11/22/2011

Expiration of Permit: Every permit issued by the building official under the provisions of this code shall expire by limitation and become null and void if the building or work authorized by such permit is not commenced within 180 days from date of such permit, or if the building or work authorized by such permit is suspended or abandoned at any time after the work is commenced for a period of 180 days.

Any permittee holding an unexpired permit may apply for an extension of the time within which work may commence under that permit when the permittee is unable to commence work within the time required by this section for good and satisfactory reasons. The building official may extend the time for action by the permittee for a period not exceeding 180 days on written request by the permittee showing that circumstances beyond the control of the permittee have prevented action from being taken. No permit shall be extended more than once.

***EVERY BUILDING PERMIT SHALL AUTOMATICALLY EXPIRE BY LIMITATION AND BECOME INVALID EIGHTEEN (18) MONTHS AFTER ITS DATE OF ISSUANCE.**

Failure to request and receive inspection within 180 days from the **LAST CITY RECORDED INSPECTION** constitutes a condition of suspension or abandonment.

SCHOOL FEE PAYMENT CERTIFICATION

Santa Maria All-America City

City of Santa Maria Community Development Department
Division of Building & Safety

This form, along with the attached receipt, provides certification that the required School Fees have been paid to the appropriate School Districts by the developer. This fee is required to be paid prior to the issuance of the building permit.

PROJECT INFORMATION

Project's Permit Number: B11-0452 A.P.N: 117-240-024

Project Owner/Developer: MANRIQUEZ COMMERCIAL REAL ESTA

Project's Street Address: 1437 S BLOSSER RD BLDG E

Building Type: ☐ Residential ☒ Commercial

Floor Area: 4550 sq. ft.

Description: *EXP*RANCHO HARVEST(N) OFFICE BLDG - BLDG 4 ON

SCHOOL DISTRICT VERIFICATION OF FEE PAYMENT

~~Orcutt Union School District:~~
~~501 Dyer St, Orcutt~~
~~(805) 938-8900~~
_____ Date: _____
(Signature)

Santa Maria-Bonita School District:
708 S. Miller St., Santa Maria
(805) 361-8131
_____ Date: 11/21/11
(Signature)

Santa Maria Joint Union High School District:
2560 Skyway Dr, Santa Maria
(805) 922-4573
_____ Date: 11/21/11
(Signature)

Santa Maria-Bonita School District

7144
Ledger Number

708 South Miller Street
Santa Maria, CA 93454-6211

APPLICATION FOR CERTIFICATION OF COMPLIANCE

Applicant Name MANRIQUEZ COMMERCIAL REAL ES
PO 5519
SANTA MARIA CA 93456-551

Telephone: (805) 928-7598
Lot Number
Plan Number:

Developer Fees will be based on square footage for all new construction, including additions and conversions for residential use, and will be levied on single family residences, apartments, condominiums and mobile homes. New construction and remodeling are included when the remodeling increases habitable space by 500+ square feet. Square footage of habitable space includes all covered or enclosed space under a roof but excludes carports, garages, eaves, walkways, patios and like areas.

4550 Square Feet

I certify that the information provided above is correct and make this statement under penalty of perjury. I further certify that I am authorized to sign this document.

Applicant's Signature: Jose Manriquez **Date:** 11-21-2011

CERTIFICATION OF SATISFACTION OF FEES

City of Santa Maria
Building Department
110 S. Pine Street, Suite 101
Santa Maria, CA 93454

County of Santa Barbara
Division of Building and Safety
624 West Foster Road
Santa Maria, CA 93455

The Santa Maria-Bonita School District does hereby certify that provision has been made for all fees required pursuant to the provisions of California Government Code Section 53080,AB181, Chapter 1209, Statutes of 1989, effective as of October 1, 1989 for the following project:

PROJECT NAME **RANCHO HARVEST** APN 117240024
PROJECT LOCATION **1437 BLOSSER RD BLDG E** Lot #

Legal Description of Property:

Level 1 Fees	0 33	$1,501.50	*Level 3 Fees*	0	$0 00
Level 2 Fees	0	$0 00	*Mitigation Fees*	0	$0.00

Sq. Ft.	4550
@	$0.33
=	**$1,501.50**

Fees Paid Check 4799

This development is in compliance with the requirement of said Government Code Section 53080.

District Seal/Stamp

Prepared by 11/21/11 *Date*

District Authorized Signature 11/21/11 *Date*

Attach Copy of Plancheck Application

WHI COPY-CITY/COUNTY YEL COPY- OWNER/DEVELOPER PINK COPY-SMBSD

Sequence #: 4462

Santa Maria Joint Union High School District
2560 Skyway Drive
Santa Maria, CA 93455
(805) 922-4573

2956

APPLICATION FOR CERTIFICATE OF COMPLIANCE

Applicant Name Manriquez Comm. Real Estate Telephone 928-7598

Address PO Box 5519 A P N (s) 117-240-024

Santa Maria, CA 93456 Permit Number (s) B11-0452

The Developer's Fee will be based on square footage for all new construction, including all additions and conversions for residential use and will be levied on single family residences, apartments, condominiums and mobile homes Both new construction and remodeling are included, so long as the remodeling increases habitable space Square footage of habitable space includes all covered or enclosed space under a roof, but excludes carports, garages, caves, walkways, patios and like areas

_____ Residential XX Commercial/Industrial Square Footage _____

I certify that the information provided above is correct and make this statement under penalty of perjury I further certify that I am authorized to sign this document

Applicant's Signature [signature] Date _____

CERTIFICATION OF SATISFACTION OF FEES

____ **CITY OF SANTA MARIA**
BUILDING DEPARTMENT
110 South Pine
Santa Maria, CA 93454

____ **CITY OF GUADAUPE**
918 Obispo Street
Guadalupe, CA 93434

____ **COUNTY OF SANTA BARBARA**
Division of Building & Safety
624 West Foster Road
Santa Maria, CA 93455

The Santa Maria Joint Union High School District does hereby certify that provision has been made for all fees required pursuant to the provisions of California Education Code Sections 17620 – 17626, effective as of October 1, 1989, for the following project

Project Address 1437 S. Blosser Rd. Bldg. E

Legal Description of Property EXP Rancho Harvest (N) Office Bldg.

4,550 Square fee @ $ .14 = $ 637.00 Total

This development is in compliance of said California Education Codes 17620-17626

District Seal

[signature] 11/21/11
Authorized Signature Date

Fiscal Tech.
Title

ATTACH A COPY OF THE PLANCHECK APPLICATION (ALL SIGNATURES SHOULD BE ORIGINAL)
WHITE – City/County, YELLOW – Builder/Developer, PINK – School District

CITY OF SANTA MARIA
COMMUNITY DEVELOPMENT DEPARTMENT
110 S. Pine #101, Santa Maria CA, 93458-5082
Building Division Phone (805) 925-0951 Ext 241

PERMIT
B11-0833
NRA **DEMO**
DATE ISSUED 10/4/11

Santa Maria
All-America City

Job Address	Tract Number	Lot Number	Assessor's Parcel	Value of Work
1437 S BLOSSER RD			117-240-024	$ 5,000.00

w plans

Description
RANCHO HARVEST DEMO (2) STORAGE BLDGS, WOOD FRAME WITH METAL SKIN WALLS & ROOF- BLDG (1) 954 SF, BLDG (2) 2,482 SF. REMOVAL OF OVERHEAD ELEC SVC MUST BE REMOVED BY ELEC CONTR

Bldg Sq ft -3,436	Garage Sq ft	Patio Sq ft	
Deck Sq ft	Fence L. ft	Water Meter	
Const Type	VG NON- Occupancy Group	S2	
Zone M2	Planning Project No		

Tom Martinez needs to sign plans.
O/B Backs needs to be completed.

Applicant	TOM B MARTINEZ	
8059345737	2624 AIRPARK DR	
	SANTA MARIA CA	93455
Owner	MANRIQUEZ COMMERCIAL REAL ES	
8059287598	RANCHO HARVEST	
	SANTA MARIA CA	93454
Contractor	MANRIQUEZ COMM O/B	
8059287598	RANCHO HARVEST	
	SANTA MARIA CA	93454
	OL:MAD 00583810	
Architect/Engineer	TOM B MARTINEZ	
8059345737	2624 AIRPARK DR	
	SANTA MARIA CA	93455
	C:19051	

CK # 32914
1127713-1 0001 10/04/2011 006 36
Community Development B110833 $246.72

2005 DEMOLITION	$174.22
2005 PERMIT ISSUANCE FEE	$33.50
BUILDINGSTANDARDSCOMMFUND	$1.00
ELECTRICAL FEES	$33.50
PLAN RET. BASE FEE	$4.50

TOTAL PAID $ 0.00 **TOTAL DUE** $ 246.72 **TOTAL FEES** $ 246.72

INSPECTION INSTRUCTIONS

24 HOUR INSPECTION REQUEST LINE (805) 925-0951 EXT 510. PLEASE LEAVE PERMIT NUMBER, ADDRESS, LOT NUMBER (IF APPLICABLE), TYPE OF INSPECTION NEEDED AND A PREFERENCE FOR MORNING OR AFTERNOON.

Job Address	Tract Number	Lot Number	Assessor's Parcel	Value of Work
1437 S BLOSSER RD			**117-240-024**	**$ 5,000.00**

LICENSED CONTRACTOR'S DECLARATIONS:

___I hereby affirm under penalty of perjury that I am licensed under the provisions of Chapter 9 (Commencing with Sec 7000) of Division 3 of the Business & Professions Code, and my license is in full force and effect.

License Class

License No. OL:MAD 00583810

OWNER - BUILDER DECLARATION:

___I hereby affirm that I am exempt from the Contractor's License Law for the following reason (Sec. 7031.5, Business & Professions Code: Any City or County which requires a permit to construct, alter, improve, demolish, or repair any structure, prior to its issuance, also requires the applicant for such permit to file a signed statement that he is licensed pursuant to the provisions of the Contractor's License Law (Chapter 9 (commencing with Sec. 7000) of Division 3 of the Business and Professions Code) or that he or she is exempt therefrom and the basis for the alleged exemption. Any violation of Sec. 7031 5 by any applicant for a permit subjects the applicant to civil penalty of not more than five hundred dollars ($500)

___I, as owner of the property, or my employees with wages as their sole compensation, will do the work, and the structure is not intended or offered for sale (Section 7044, Business and Professions Code. The Contractor's License Law does not apply to an owner of property who builds or improves thereon, and who does such work himself or through his own employees, *provided that such improvements are not* intended or offered for sale If, however, the building or improvement is sold within one year of completion, the owner-builder will have the burden of providing that he did not build or improve for the purpose of sale)

___I, as owner, of the property, am exclusively contracting with licensed contractors to construct the property (Section 7044, Business and Professions Code: The Contractor's License Law does not apply to an owner of property who builds or improves thereon: and who contracts for such projects with a contractor(s) licensed pursuant to the Contractor's License Law)

___ I am exempt under Sec. _____, B&PC for this reason _____

_____

WORKERS' COMPENSATION DECLARATION:

I hereby affirm under penalty ofperjury one of the following declarations.
___ I have and will maintain a certificate of consent to self-insure for workers' compensation, as provided for by Section 3700 of the Labor Code, for the performance of the work for which this permit is issued.

___I have and will maintain workers' compensation insurance, as required by Section 3700 of the Labor Code, for the performance of the work for which this permit is issued My workers' compensation insurance carrier and policy number are:

Policy No.
Company

(This section need not be completed if the permit is for one hundred dollars ($100) or less)
___ I certify that in the performance of the work for which this permit is issued, I shall not employ any person in any manner so as to become subject to the workers' compensation laws of California, and agree that if I should become subject to the workers' compensation provisions of Section 3700 of the Labor Code, I shall forthwith comply with those provisions

WARNING: FAILURE TO SECURE WORKERS' COMPENSATION COVERAGE IS UNLAWFUL, AND SHALL SUBJECT AN EMPLOYER TO CRIMINAL PENALTIES AND CIVIL FINES UP TO ONE HUNDRED THOUSAND DOLLARS ($100,000), IN ADDITION TO THE COST OF COMPENSATION, DAMAGES AS PROVIDED FOR IN SECTION 3706 OF THE LABOR CODE, INTEREST, AND ATTORNEY'S FEES.

CONSTRUCTION LENDING AGENCY:

I hereby affirm that there (check one) ____ is ____ is not a construction lending agency for the performance of the work for which this permit is issued (Sec. 3097, Civil Code).

Lender's Name _____

Lender's Address _____

I certify that I have read this application and state the above information is correct I agree to comply with all City ordinances and state laws relating to building construction, and hereby authorize representatives of the City to enter upon the above-mentioned property for inspection purposes.

Jesus Manriquez 10-4-11

Signature of Applicant, Agent, Owner or Contractor **Date**

Date of Permit Issuance By MZ

Permit Prepared by PW Approval Date 10/3/2011

Expiration of Permit: Every permit issued by the building official under the provisions of this code shall expire by limitation and become null and void if *the building or work authorized by such permit is not commenced within 180 days from date of such permit, or if the building or work authorized by such* permit is suspended or abandoned at any time after the work is commenced for a period of 180 days.

Any permittee holding an unexpired permit may apply for an extension of the time within which work may commence under that permit when the permittee is unable to commence work within the time required by this section for good and satisfactory reasons. The building official may extend the time for action by the permittee for a period not exceeding 180 days on written request by the permittee showing that circumstances beyond the control of the permittee have prevented action from being taken. No permit shall be extended more than once.

***EVERY BUILDING PERMIT SHALL AUTOMATICALLY EXPIRE BY LIMITATION AND BECOME INVALID EIGHTEEN (18) MONTHS AFTER ITS DATE OF ISSUANCE.**

Failure to request and receive inspection within 180 days from the **LAST CITY RECORDED INSPECTION** *constitutes a condition of* suspension or abandonment.

OWNER'S ACKNOWLEDGMENT & VERIFICATION OF INFORMATION

Building Permit Number B11-0833 **has been submitted in your name listing yourself as the builder of the property improvements specified at** 1437 S BLOSSER RD

JM 1 I understand a frequent practice of unlicensed persons is to have the property owner obtain an "Owner-Builder" building permit that erroneously implies that the property owner is providing his or her own labor and material personally. I, as an Owner-Builder, may be held liable and subject to serious financial risk for any injuries sustained by an unlicensed person and his or her employees while working on my property My homeowner's insurance may not provide coverage for those injuries I am willfully acting as an Owner-Builder and am aware of the limits of my insurance coverage for injuries to workers on my property

JM 2 I understand building permits are not required to be signed by property owners unless they are *responsible* for the construction and are not hiring a licensed Contractor to assume this responsibility

JM 3 I understand as an "Owner-Builder" I am the responsible party of record on the permit I understand that I may protect myself from potential financial risk by hiring a licensed Contractor and having the permit filed in his or her name instead of my own

JM 4 I understand Contractors are required by law to be licensed and bonded in California and to list their license numbers on permits and contracts.

JM 5 I understand if I employ or otherwise engage any persons, other than California licensed Contractors, and the total value of my construction is at least five hundred dollars ($500), including labor and materials, I may be considered an "employer" under state and federal law.

JM 6 I understand if I am considered an "employer" under state and federal law, I must register with the state and federal government, withhold payroll taxes, provide workers' compensation disability insurance, and contribute to unemployment compensation for each "employee." I also understand my failure to abide by these laws may subject me to serious financial risk

JM 7 I understand under California Contractors' State License Law, an Owner-Builder who builds single-family residential structures cannot legally build them with the intent to offer them for sale, unless *all* work is performed by licensed subcontractors and the number of structures does not exceed four within any calendar year, or all of the work is performed under contract with a licensed general building Contractor

JM 8 I understand as an Owner-Builder if I sell the property for which this permit is issued, I may be held liable for any financial or personal injuries sustained by any subsequent owner(s) that result from any latent construction defects in the workmanship or materials

JM 9 I understand I may obtain more information regarding my obligations as an "employer" from the Internal Revenue Service, the United States Small Business Administration, the California Department of Benefit Payments, and the California Division of Industrial Accidents I also understand I may contact the California Contractors' State License Board (CSLB) at 1-800-321-CSLB (2752) or www cslb ca gov for more information about licensed contractors

JM 10 I understand that I am the party legally and financially responsible for the proposed construction activity. I will abide by all applicable laws and requirements that govern Owner-Builders as well as employers

JM 11. I agree to notify the issuer of this form immediately of any additions, deletions, or changes to any of the information I have provided on this form. Licensed contractors are regulated by laws designed to protect the public If I contract with someone who does not have a license, the Contractors' State License Board may be unable to assist me with any financial loss I may sustain as a result of a complaint My only remedy against unlicensed Contractors may be in civil court It is also important for me to understand that if an unlicensed Contractor or employee of that individual or firm is injured while working on my property, I may be held liable for damages If I obtain a permit as Owner-Builder and wish to hire Contractors, I will be responsible for verifying whether or not those Contractors are properly licensed and the status of their workers' compensation insurance coverage

Property owner's name (please print) Jesus A. Manriquez Jesus Manriquez

Property owner's signature Jesus Manriquez **Date:** 10-4-11

***In addition, your initials are required next to each item. (see lines at left of each item number)** Thanks

PLANCHECK APPLICATION

CITY OF SANTA MARIA, COMMUNITY DEVELOPMENT DEPARTMENT, 110 S. PINE ST. #101, SANTA MARIA, CA 93458-5082 (805) 925-0951 EXT. 241

PLEASE COMPLETE THOROUGHLY & ACCURATELY, INACCURACIES OR OMISSIONS MAY RESULT IN PERMIT PROCESSING DELAYS

ASSESSOR PARCEL NUMBER 117-240-024 JOB ADDRESS ~~1441~~ 1437 S. BLOSSER

PROPERTY OWNER JESSE MANRIQUEZ PH # 928-7598 EMAIL JESSE@RANCHOHARVEST.COM

OWNER'S ADDRESS 1441 S. BLOSSER EMAIL SAME AS ABOVE

TENANT OR BUSINESS NAME RANCHO HARVEST PH # 928-7598 FAX # _____

Contact name for "CORRECTIONS" TOM MARTINEZ **Preferred method of contact (circle one) Phone (Email) Fax**

Phone 934-5737 *Email* TOM@MARTINEZASSOC.NET *Fax* 934-4916

DETAILED DESCRIPTION OF WORK:

DEMO TWO BLDGS:

BLDG 1 954 ☐ BLDG 2 2,482 ☐

If applicable: Grading – cubic yards of earth; cut 0; fill 40, import 0, export 0

Valuation $ 5,000 00 **Applicant's signature** [signature] **Company** TBM & ASSOC.

PLANS DRAWN BY: Name TOM MARTINEZ Company TBM & ASSOC. License Number C19051

ADDRESS 2624 AIR PARK DR Phone 934-5737 Email TOM@MARTINEZASSOC.NET Fax 934-4916

CONTRACTOR COMPANY NAME OWNER/BUILDER STATE LICENSE NO/CLASS _____

Contact name for "PERMIT ISSUANCE" _____ **Preferred method of contact (circle one) Phone Email Fax**

Phone _____ *Email* _____ *Fax* _____

(BELOW FOR OFFICE USE ONLY)

PLANNING DIVISION ACCEPTANCE: Date 10/3/11 by BILL Scott

Zone M-2 Zoning/Use Permit No. _____ **Within Entrada Specific Plan?** Circle YES or NO

Within Downtown Specific Plan? Circle YES or NO If yes, circle which: GATEWAY, TOWN CENTER, BUNGALOW, GARDEN OR RAILROAD LOFT

FINAL PLANNING APPROVAL: Date 10/3/11 BILL Scott **Needs Inspection** ☐ **Yes** ☐ **No**

BUILDING DIVISION ACCEPTANCE: Sets of Plans Submitted _____ Grading Plans _____ Soils Report _____ Landscape Plans _____

Structural Calcs _____ Energy Calcs _____ Truss Calcs _____ Specs _____ S.B. Health APCD _____ Other _____

_____ Sq.ft.@ _____ Building $ _____

_____ Sq.ft.@ _____ Garage $ _____

_____ Sq.ft.@ _____ Carport/Patio $ _____

_____ Sq.ft.@ _____ Garage Conv $ _____

_____ Sq.ft.@ _____ Porch/Deck $ _____

Plan Check Fee Due _____

Date of Acceptance of Plans _____

by _____

Paid by _____

Building Approval By [signature] Date 10/3/11

CODE COMPLIANCE: NONE _____ **ACTIVE** _____ **DATE CHECKED:** _____ **BY:** _____

S:\Community Development\Building\Forms\PLANCHECK APPLICATION revised 3-28-11

PERMIT NO. B110833

CITY OF SANTA MARIA
COMMUNITY DEVELOPMENT DEPARTMENT
Building Division Phone (805) 925-0951
110 E. Cook St., Santa Maria, Ca. 93454

☒ Building ☒ Plumbing ☒ Mechanical ☒ Electrical ☐ Sign
☐ Demolition ☐ Grading ☐ Swimming Pool ☐ Combination

PERMIT No 1107

Job Address 1429 South Blosser Road 117-240-024

Description of Work addition to sales & service of tractor company

Type of Use industrial Occupancy _____ Fire Zone _____ Use Zone _____ Zoning Action _____

Owner Vickers Tractor Sales & Service Address 1429 South Blosser Road

Contractor JA Prentice Construction Address P.O. Box 1251 Santa Maria, CA

Construction Lender _____ Valuation $ 34,721.00 Floor Area 481/1571

FEES: ...SMIP.....$2.43.....

Building Permit	$ 142.00	
Plumbing Permit	$ ~~38X28~~12.00	
Mechanical Permit	$ 8.00	
Electrical Permit	$ 38.28	
☐ Sign Permit / ☐ Demolition Permit	$	$
☐ Grading Permit / ☐ Swimming Pool Permit	$	$
☐ S M I.P. Fee / ☐ Plan Retention Fee	$ 3.00	$
Parks/Recreation Fee	$	
Sewer Use Fee	$	
☐ Other Fee(s) ... COMBINATION FEE	$ 5.00	
Total Fees	$ 210.71	

PAID
JUL 17 1978
CITY OF SANTA MARIA

This permit is issued with the undersigned applicant's agreement and acknowledgment that all work will be done in accordance with City Ordinances, including any special requirements and other applicable laws. This permit becomes invalid if work is not started within 120 days or is abandoned for a period of 120 days. All permits automatically expire by limitation after 18 months.

In accordance with the requirements of Section 3800 of the California Labor Code, I, the undersigned, hereby state with regard to Chapter 9, Division 3 of the Business and Professions Code

1. I have a valid California State Contractor's License in full force and effect with the following classification and license

   Classification _____ License No. _____

2. I am exempt from these provisions by reason of the following:

   a. I am the owner of the property described in this permit application and I am building or improving structures thereon for my own occupancy and not to be offered for sale

   b. The work involved is of casual, minor or inconsequential nature and will not exceed One Hundred Dollars ($100.00) for all labor, materials and other items.

   c. Exemption is based on the following section of the State Contractor's License Law Section _____

INSURANCE COVERAGE—Check appropriate box (one must be checked, Sec 3800 Calif. Labor Code).

☐ Certificate of workmen's compensation insurance, copy thereof or certificate of consent to self-insure from Director of Industrial Relations, has been filed with the City and is still in effect.

☐ The permit sought is for one hundred dollars or less.

☐ I certify that in the performance of the work for which this permit is issued, I shall not employ any person in any manner so as to become subject to the workmen's compensation laws of California. I understand that failure to comply with applicable workmen's compensation laws shall cause revocation of the permit.

Applicant _____

Permittee (print) _____ Permittee's Signature _____

Approved For Permit By MARSHA L. RODRIGUEZ Date of Permit Issuance 7/18/78

#B1107 PF#55

CITY OF SANTA MARIA

Community Development Dept. - 428 So. Broadway - Ph.(805)925-0951

PLANCHECK APPLICATION

Job Address or Location 1429 So. Blosser - Vickers Tractor Sales

Applicant's Name J. [illegible] Phone 72295

Address 2850 Santa Maria Way, S.M.

Name, Address and Telephone Number of Contact Person (if other than Applicant) AS ABOVE

Type of Use: (Check ALL that apply)			
✓	Commercial		New
	Industrial	✓	Addition
	Residential, single family		Accessory
	Is 2-car garage or carport provided		Yes ___ No
	Residential, duplex		Remodel
	Residential, multiple		Repair

Description of Use EXAMPLE: Retail shoe store EXAMPLE: 8-unit apartment complex

Office

Square Footage: Existing buildings 4208 Proposed buildings or additions 2160

Applicant's Stated Value of all Work to be Performed $ [illegible] 6,000.00

STEP 1 - PLANNING AND ZONING PLANCHECK

Number of plans required: 1 plot plan and 1 complete set of plans

OFFICE USE ONLY: Date of acceptance of plans 5-23-78 by lm

Zone: M2 Advised applicant of corrections 5-24-78

Date of plancheck completion 6-14-78 by lm

Applicant advised of plancheck completion and plans delivered to Building Division:

Date: ___ by ___

NOTES: ___

STEP 2 - BUILDING PLANCHECK

Number of plans required: 3 Number of plans submitted: 3 + 3 Specs

THE FOLLOWING TO BE COMPLETED BY APPLICANT:

Plans Prepared by ___ Licensed Architect, ___ Engineer, ___ or Building Designer, ___ or other (Specify)

Work to Include: ___ Building ___ Plumbing ___ Heating/Air Cond. ___ Elect'l. ___ Automatic Fire Protection System ___ Other (Specify) ___ Sign

Building Work by: ___ Licensed General Contractor (name) ___ or ___ Owner

Plumbing Work by: ___ Licensed Plumbing Contractor (name) ___ or ___ Owner

Mechanical Work by ___ Licensed Heating/AC Contr. (name) ___ or ___ Owner

Electrical Work by ___ Licensed Electrical Contractor (name) ___ or ___ Owner

OFFICE USE ONLY: Fire Zone ___ Occupancy (UBC) ___ Type Const'n(UBC) ___

Value of Work as Determined by Building Official: $ 29,437.60 - 43,131.00

Plancheck Fees:				
Building	= $ [illegible] = 109.85 - 6.45	Paid		Due
Mechanical	= $ ___	✓	Paid	Due
Electrical	= $ 16.20		Paid	Due
Plumbing	= $ ___		Paid	Due

Known Additional Submittals Required: ___

Date of acceptance of plans: ___

PLANCHECK EXPIRES 180 DAYS FROM ABOVE DATE IF BUILDING PERMIT IS NOT ISSUED.

Advised applicant of corrections ___ by ___

Date of plancheck completion ___ by ___

FDN ONLY 8,640. B 1058 48.60 6/30/78

Address 1429 South Blosser Road Assessor's No.

CITY OF SANTA MARIA, CALIF.

BUILDING PERMIT ISSUED TO: Build ☐ Add to ☐ Alter ☐ Repair ☐ Move ☐ Demolish ☐

addition to sales & service of tractor company value $34,721.00

Owner Vickers Tractor Sales & Service Owner's Address 1429 South Blosser Road

Gen'l Contractor JA Prentice Construction Permit Fee $ 142.00 Permit No. B- 1107

Elect. Contractor ✓ Permit Fee $ 38.28 Permit No. E- ✓

Plumb. Contractor ✓ Permit Fee $ 12.00 Permit No. P- ✓

Mech. Contractor ✓ Permit Fee $ 8.00 Permit No. M- ✓

Other Contractor Permit Fee $ Permit No.

Use Zone Occupancy Sq. Footage 481/ 1571 Fire Zone Zoning Permit No. 11-77-62

INSPECTIONS

	Date	Inspector		Date	Inspector		Date	Inspector
Setbacks, Yards			Struct. Steel			Int. Lathing	9-25-78	BAH
Forms & Excav.	7-19-78	BAH	Roof Diaphragm			Sewer	10-23-78	BAH
Found. Steel			U. Grd. Elect.			Water Meter OK		—
Girders & Underpin.			Rough Elect.	9-5-78	BAH	Elect. Meter OK		—
Wall Reinf. Steel			Top Out Vents			Gas Meter OK	11-13-78	BAH called
Rough Plumb.	7-14-78	BAH	Gas Test			Final Insp. OK	11-13-78	BAH
Frame	9-5-78	BAH	Ext. Lathing	OK	BAH	Add'l Notes & Insp.		
Roof Nail	8-17-78	BAH	Insulation	9-19-78	BAH			
Mech	9-5-78	BAH						

1429 South Blosser Road Vickers Tractor Sales & Service 7/17/78 B-1107

B12-0122

GSI SOILS INC.
524 East Chapel Street
Santa Maria, CA 93454
Tel (805) 349-0140
Fax (805) 349-8861

April 25, 2012
Project 10-5652

REVISED
MAY 03 2012
CITY of SANTA MARIA
BUILDING DIVISION

Tom Martinez, Architect
2524 Airpark Drive
Santa Maria, CA 93454

APPROVED
JUL 09 2012
CITY of SANTA MARIA
BUILDING DIVISION

Subject. Foundation Plan Review
Three Adjoining Metal Buildings
Rancho Harvest
Blosser Road and La Brea Avenue
Santa Maria, California

Reference: 1) Geotechnical Investigation, Proposed Development, 100 Block West La Brea Avenue, Santa Maria, California by GSI Soils Inc , dated April 29, 2010, Project 10-5652

2) Foundation Plan Review, Three Adjoining Metal Buildings, Rancho Harvest, Blosser and La Brea Avenue, Santa Maria, California by GSI Soils Inc., dated March 28, 2012, Project 10-5652

Dear Tom:

1.0 INTRODUCTION

As requested we have performed a geotechnical review of the following plans:

Title	Date	Sheet No(s).	Prepared By
Foundation Plan	3/22/12	S1 10	Ambrose Engineering
Foundation Details	3/22/12	S2.10	Ambrose Engineering
Special Inspection Notes	3/22/12	S3 10	Ambrose Engineering

The purpose of our work was to evaluate the proposed plans with respect to the recommendations provided in the referenced report and with known site conditions.

2.0 PROJECT DESCRIPTION

The project site is bound by La Brea Avenue to the south, Blosser Road to the east, and is surrounded by commercial/industrial properties. The property is rectangular in shape and relatively level at around 200 feet above mean sea level. At the time of our field exploration the site was covered with base materials.

3.0 GEOTECHNICAL CONDITIONS

The near surface soils encountered in our exploratory borings generally consisted of silty sands to a depth of 3 to 5 feet. These materials were encountered in a slightly moist state and in a loose condition. The silty sands were underlain with poorly graded sands to a depth of 16 feet in a dry to slightly moist state and in a loose to medium dense condition Below these materials, sandy silts were encountered to a depth of 21 to 22 feet in a slightly moist state and in a stiff condition Poorly graded sands were encountered from 22 feet to a depth of 34 feet in a slightly moist state and in a medium dense condition. Below these materials, sandy silts were found to termination of the deepest boring at 50 feet below existing grades. These materials were encountered in a moist to near saturated state and in a stiff condition.

4.0 CONCLUSIONS AND RECOMMENDATIONS

It is our opinion that the plans are in general conformance with the findings as given in the referenced reports.

The Geotechnical Engineer should be notified at least two (2) working days before site clearing or grading operations commence, and should be present to observe the stripping of material and provide consultation to the Grading Contractor in the field. Field observation and testing during the grading operations should be provided by the Geotechnical Engineer so that a decision can be formed regarding the adequacy of the site preparation, the acceptability of fill materials, and the extent to which the earthwork construction and the degree of compaction comply with the project geotechnical specifications. Any work related to grading performed without the full knowledge of, and under direct observation of the Geotechnical Engineer, may render the recommendations of this and the referenced report invalid.

5.0 LIMITATIONS


Our review was performed in accordance with the usual and current standards of the professions, as they relate to this or similar localities No other warranty, expressed or implied, is made as to the conclusions and professional advice included in this report.

As in most projects, conditions revealed by excavation may be at variance with preliminary findings. If this occurs, the changed conditions must be evaluated by the Project Geotechnical Engineer, and revised recommendations be provided

GEOTECHNICAL INVESTIGATION
PROPOSED DEVELOPMENT
100 BLOCK, WEST LA BREA AVENUE
SANTA MARIA, CALIFORNIA

APPROVED
JUL 09 2012
CITY of SANTA MARIA
BUILDING DIVISION

April 29, 2010
PROJECT 10-5652

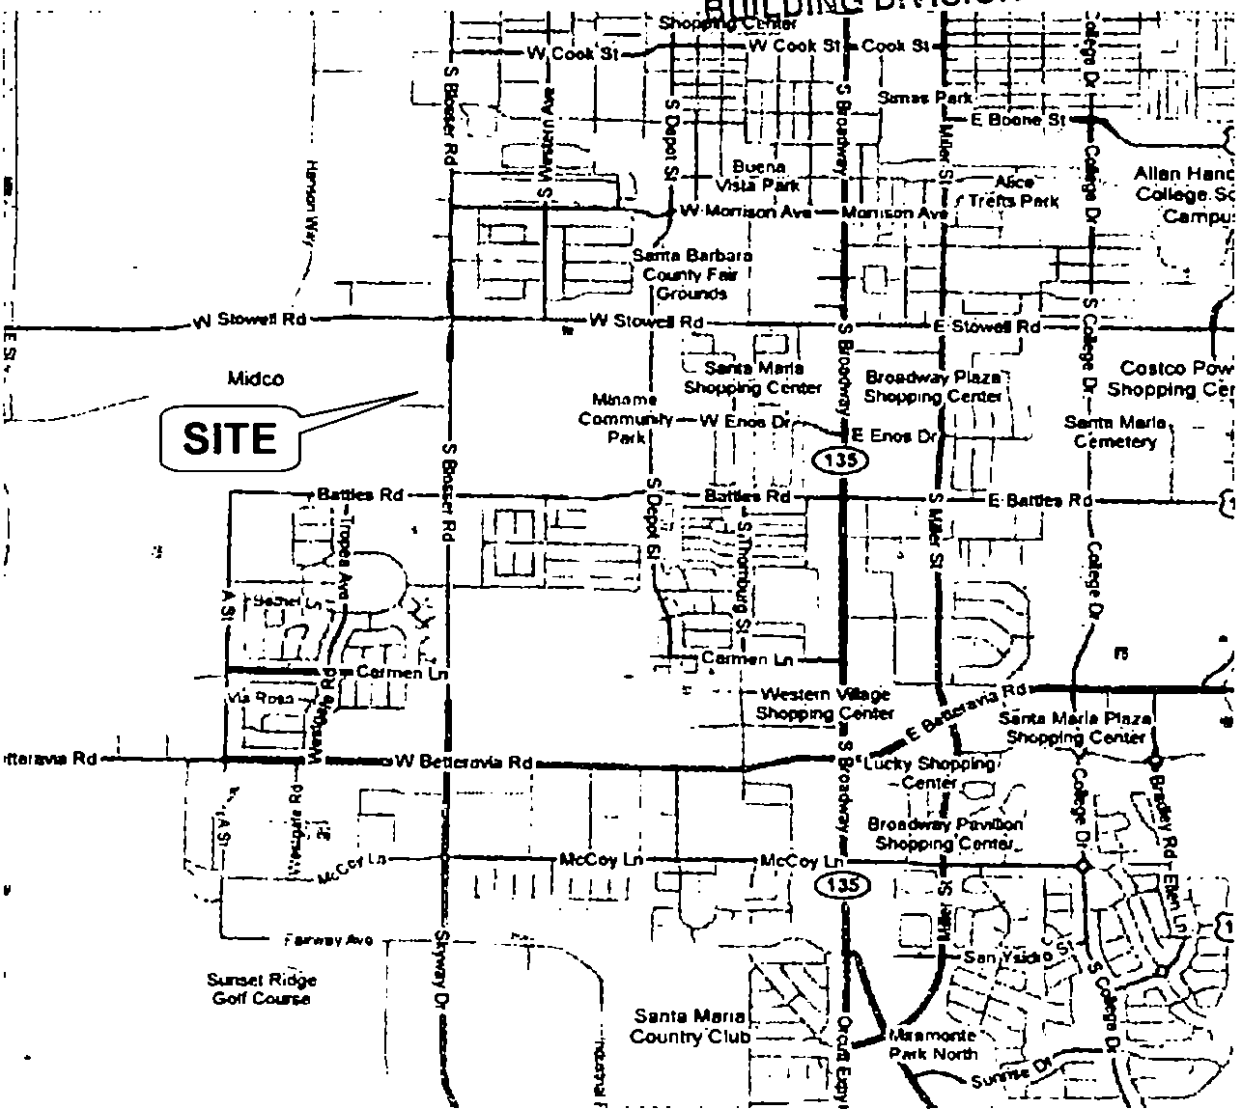

PREPARED BY:

GSI SOILS INC.
524 EAST CHAPEL STREET
SANTA MARIA, CA 93454
(805) 349-0140

PREPARED FOR:

TOM MARTINEZ
MARTINEZ & ASSOCIATES ARCHITECTURE
2524 AIRPARK DRIVE
SANTA MARIA, CA 93454

TABLE OF CONTENTS

1.0 INTRODUCTION 1

2.0 PURPOSE AND SCOPE 2

3.0 SUBSURFACE SOIL CONDITIONS 2

4.0 SEISMIC CONSIDERATIONS 3

- 4.1 IBC Seismic Coefficients 3
- 4.2 Liquefaction Analysis 3

5.0 CONCLUSIONS AND RECOMMENDATIONS 4

- 5.1 Clearing and Stripping 5
- 5.2 Site Preparation 5
- 5.3 Preparation of Paved Areas 7
- 5.4 Structural Fill 7
- 5.5 Conventional Foundations 7
- 5.6 Slab Construction 8
- 5.7 Retaining Walls 9
- 5.8 Pavement Design 11
- 5.9 Underground Facilities Construction 12
- 5.10 Surface and Subsurface Drainage 13
- 5.11 Temporary Excavations and Slopes 14

6.0 LIMITATIONS AND UNIFORMITY OF CONDITIONS 15

FIGURES

- Site Location Map
- Site Plan

APPENDIX A

- Soil Classification Chart
- Logs of Exploratory Borings

APPENDIX B

- Moisture-Density Tests
- Direct Shear Test
- R-Value Test
- Expansion Index Test

GEOTECHNICAL INVESTIGATION
PROPOSED DEVELOPMENT
100 BLOCK, WEST LA BREA AVENUE
SANTA MARIA, CALIFORNIA

PROJECT 10-5652

1.0 INTRODUCTION

This report presents the results of our geotechnical investigation for the proposed development (Phase I, II & III) to be located on the 100 block of West La Brea Avenue, Santa Maria, California. A site location map is presented in Figure 1.

The project site is bound by La Brea Avenue to the south, Blosser Road to the east, and is surrounded by commercial/industrial properties The property is rectangular in shape and relatively level at around 200 feet above mean sea level. At the time of our field exploration the site was covered with base materials.

The buildings will be 3000 sf to 5000 sf in area with pavement improvements around the structures. Construction is expected to be wood-framed with concrete slab-on-grade floors. Footing loads for the building are presently unavailable. For the purposes of this report, maximum loads on the order of 25 kips (columns) and 1 5 kip per lineal foot (continuous) have been estimated

The project description is based on a site reconnaissance performed by a **GSI Soils, Inc.** engineer, and information provided by Jesse Manriquez (Owner) and Tom Martinez (Architect). An aerial map forms the basis for the "Site Plan", Figure 2.

In the event that there is change in the nature, design or location of improvements, or if the assumed loads are not consistent with actual design loads, the conclusions and recommendations contained in this report should be reviewed and modified, if required. Evaluations of the soils for hydrocarbons or other chemical properties are beyond the scope of the investigation.

2.0 PURPOSE AND SCOPE

The purpose of this study was to explore and evaluate the surface and subsurface soil conditions at the site and to develop geotechnical information and design criteria for the proposed development. The scope of this study included the following items.

1. A review of available geotechnical information for this area of Santa Maria.

2. A field study consisting of a site reconnaissance and an exploratory boring program to formulate a description of the subsurface conditions.

3. A laboratory testing program performed on representative soil samples collected during our field study.

4. Engineering analysis of the data gathered during our field study, laboratory testing, and literature review. Development of recommendations for site preparation and grading, and geotechnical design criteria for foundations, slab-on-grade construction, retaining walls, and underground facilities.

5. Preparation of this report summarizing our findings, conclusions, and recommendations regarding the geotechnical aspects of the project site.

3.0 SUBSURFACE SOIL CONDITIONS

The near surface soils encountered in our exploratory borings generally consisted of silty sands to a depth of 3 to 5 feet. These materials were encountered in a slightly moist state and in a loose condition. The silty sands were underlain with poorly graded sands to a depth of 16 feet in a dry to slightly moist state and in a loose to medium dense condition. Below these materials, sandy silts were encountered to a depth of 21 to 22 feet in a slightly moist state and in a stiff condition. Poorly graded sands were encountered from 22 feet to a depth of 34 feet in a slightly moist state and in a medium dense condition. Below these materials, sandy silts were found to termination of the deepest boring at 50 feet below existing grades. These materials were encountered in a moist to near saturated state and in a stiff condition.

No free groundwater was encountered in our exploratory borings, however, near saturated conditions were found at a depth of 49 feet with the potential that groundwater could rise to a depth of 45 feet below grade. In addition, near saturated conditions in the upper 4 to 5 feet may be present during wet winter months. A more detailed description of the soils encountered is presented graphically on the "Exploratory Boring Logs", B-1 to B-6, Appendix A. An explanation of the symbols and descriptions used on these logs are presented on the "Soil Classification Chart".

The soil profile described above is generalized; therefore, the reader is advised to consult the boring log (Appendix A) for specific soil conditions Care should be exercised in interpolating or extrapolating subsurface conditions beyond the boring. On the boring logs we have indicated the soil type, moisture content, grain size, dry density, and the applicable United Soil Classification System Symbol.

The location of our exploratory borings, shown on Site Plan, Figure 2, was approximately determined from features at the site. Hence, accuracy can be implied only to the degree that this method warrants. Surface elevations at the boring location were not determined.

4.0 SEISMIC CONSIDERATIONS

4.1 IBC Seismic Coefficients

The project site was positioned on the 2003 USGS Seismic Hazard Maps for a 2% probability of exceedance in 50 years to determine the maximum considered earthquake spectral response accelerations. The design acceleration coefficients for short periods (S_{DS}) and at 1-second (S_{D1}) were found to be 0 828g and 0.450g respectively. A site class D should be used of design of the structure

4.2 Liquefaction Analysis

Liquefaction is described as the sudden loss of soil shear strength due to a rapid increase of pore water pressures caused by cyclic loading from a seismic event. In simple terms it means that the soil acts more like a fluid than a solid in a liquefiable event. In order for liquefaction to occur, the following are generally needed; granular soils (sand, silty sand and sandy silt), groundwater and low

density (very loose to medium dense) conditions. A preliminary liquefaction study has been performed for the project based the exploratory borings and on our experience in this area of Santa Maria. In general, loose silty sands were found to a depth of 3 to 5 feet. Sands were encountered below these soils in a medium dense condition and in a dry to slightly moist state to a depth of 16 feet. Below the sand soils, sandy silts over sands in a medium dense condition and slightly moist to moist state were encounter to a depth of 34 feet. Sandy silts in a stiff condition and in a moist to very moist state were found to termination of the deepest boring at 50 feet below grade. Groundwater was not encountered to a depth of 50 feet, however, very moist to near saturated soils were observed from 45 to 50 feet below existing grades. Although this condition was found, the potential for liquefaction is expected to be low to negligible due to the depth of the saturated zone, the stiff condition of the soils and the clay fraction present.

5.0 CONCLUSIONS AND RECOMMENDATIONS

1. The site is suitable for the proposed development provided the recommendations presented in this report are incorporated into the project plans and specifications.

2. All grading and foundation plans should be reviewed by **GSI Soils Inc.**, hereinafter described as the Geotechnical Engineer, prior to contract bidding. This review should be performed to determine whether the recommendations contained within this report are incorporated into the project plans and specifications.

3. The Geotechnical Engineer should be notified at least 2 working days before site clearing or grading operations commence, and should be present to observe the stripping of deleterious material and provide consultation to the Grading Contractor in the field.

4. Field observation and testing during the grading operations should be provided by the Geotechnical Engineer so that a decision can be formed regarding the adequacy of the site preparation, the acceptability of fill materials, and the extent

to which the earthwork construction and the degree of compaction comply with the project geotechnical specifications. Any work related to grading performed without the full knowledge of, and under direct observation of the Geotechnical Engineer, may render the recommendations of this report invalid.

5.1 Clearing and Stripping

1. All surface and subsurface deleterious materials should be removed from the proposed building and disposed of off-site. This includes, but is not limited to any existing flatwork, buried utility lines, loose fills, septic systems, debris, building materials, and any other surface and subsurface structures within proposed building areas. Voids left from site clearing, should be cleaned and backfilled as recommended for structural fill.

2. Once the site has been cleared, the exposed ground surface should be stripped to remove surface vegetation and organic soil. The surface may be disced, rather than stripped, if the organic content of the soil is not more than three percent by weight. If stripping is required, depths should be determined by a member of our staff in the field at the time of stripping. Strippings may be either disposed of off-site or stockpiled for future use in landscape areas if approved by the landscape architect.

5.2 Site Preparation

1. The intent of these grading recommendations is to overexcavate and recompact the native soils in the upper 4 to 5 feet across the site

2 The building pad areas should be overexcavated to a depth of at least 4 feet below existing grades or 2 feet below the bottom of the deepest footing, whichever is greater. The excavation bottom should be approved by the geotechnical engineer. After approval the exposed surface should then be scarified to a depth of 12 inches and wetted to slightly above optimum moisture and compacted to at least ninety (90) percent of maximum dry density. The removed soil can then be replaced and similarly compacted. The lateral limits of

overexcavation and scarification should be at least 5 feet beyond the perimeter building and footing lines. Fill and cut slopes should be constructed at a maximum slope of 2:1 (horizontal to vertical).

3. If loose or unstable soils are encountered, these areas should be excavated (18 inches minimum) and a layer of stabilization fabric (Mirafi HP370 or equivalent) and Class II/III Base placed prior to placing fill. The base should be compacted to 90% of ASTM D1557.

4. In order to help minimize potential settlement problems associated with structures supported on a non-uniform thickness of compacted fill, the soils engineer should be consulted for specific site recommendations during grading. In general, all proposed construction should be supported by a uniform thickness of compacted soil.

5. The above grading is based on the strength characteristics of the materials under conditions of normal moisture that would result from rain water and do not take into consideration the additional activating forces applied by seepage from springs or subsurface water. Areas of observed seepage should be provided with subsurface drains to release the hydrostatic pressures.

6. The near-surface soils may become partially or completely saturated during the rainy season. Grading operations during this time period may be difficult since the saturated materials may not be compactable and they may not support construction equipment. Consideration should be given to the seasonal limit of the grading operations on the site.

7. All final grades should be provided with a positive drainage gradient away from foundations. Final grades should provide for rapid removal of surface water runoff. Ponding of water should not be allowed on building pads or adjacent to foundations.

5.3 Preparation of Paved Areas

1. Pavement areas should be scarified to a depth of 12 inches below existing grade or finished subgrade The soil should then be wetted to slightly above optimum moisture content and compacted to a minimum of 90% of maximum dry density.

2 The upper 6 inches of subgrade beneath all paved areas should be compacted to at least 95% relative compaction. Subgrade soils should not be allowed to dry out or have excessive construction traffic between the time of water conditioning and compaction, and the time of placement of the pavement structural section.

5.4 Structural Fill

1. On-site sandy silt and poorly graded sand soils free of organic and deleterious material are suitable for use as fill This fill should not contain rocks larger than 4 inches in greatest dimension, and should have no more than 15% larger than 2.5 inches in greatest dimension

2. Import (decomposed granite and Class II/III Base) should be free of organic and other deleterious material and should have very low expansion potential, with a plasticity index of 10 or less Before delivery to the site, a sample of the proposed import should be tested in our laboratory to determine its suitability for use as structural fill

3. Structural fill should be placed in layers, each not exceeding 8 inches in thickness before compaction On-site inorganic or imported soil should be conditioned with water, or allowed to dry, to produce a soil water content at approximately optimum value, and should be compacted to at least 90% relative compaction based on ASTM D1557.

5.5 Conventional Foundations

1. Conventional continuous footings and spread footings may be used for support of the proposed buildings All of the foundation materials should be competent after preparation in accordance with the grading section of this report.

2. Footings should be at least 15 inches wide and extend a minimum of 24 inches below lowest adjacent grade or below adjacent finished grade, whichever is lower. Isolated spread footings should be a minimum of 2 feet square. The reinforcement for the footings and grade beams should be designed by the structural engineer; however, a minimum of two (2) No. 5 rebar should be provided top and bottom for continuous footings.

3. An allowable dead plus live load bearing pressure of 2000 psf may be used. Total settlements of less than 1 inch are anticipated for the assumed building loads and differential settlements should be 50% of this value.

4. The above allowable pressures are for support of dead plus live loads and may be increased by one-third for short-term wind and seismic loads.

5. Lateral forces on structures may be resisted by passive pressure acting against the sides of shallow footings and/or friction between the soil and the bottom of the footing. For resistance to lateral loads, a friction factor of 0.35 may be utilized for sliding resistance at the base of the spread footings in engineered fill. A passive resistance of 350 pcf equivalent fluid weight may be used against the side of shallow footings. If friction and passive pressures are combined, the lesser value should be reduced by 33%.

5.6 Slab Construction

1. Concrete slabs-on-grade and flatwork should not be placed directly on unprepared loose fill materials. Preparation of subgrade to receive concrete slabs-on-grade and flatwork should be processed as discussed in the preceding sections of this report.

2. To minimize floor dampness a section of capillary break material at least 4 inches thick and covered with a 10-mil polyethylene barrier should be provided between slabs-on-grade and compacted soil subgrade. The capillary break should be a clean free-draining material such as clean gravel or permeable aggregate

complying with Caltrans Standard Specifications 68, Class I, Type A or Type B, to service as a cushion and a capillary break. Clean gravel should have less than 3% passing the No. 200 sieve. All seams through the vapor barrier should be overlapped and sealed. Where pipes extend through the vapor barrier, the barrier should be sealed to the pipes. Tears or punctures in the moisture barrier should be completely repaired It is suggested that a 2 inch thick sand layer be placed on top of the membrane to assist in the curing of the concrete The sand should be lightly moistened prior to placing concrete.

3. Concrete slabs-on-grade should be a minimum of 4 inches thick and should be reinforced with No. 3 reinforcing bars placed at 18 inches on-center both ways at or slightly above the center of the structural section. Reinforcing bars should have a minimum clear cover of 1.5 inches, and hot bars should be cooled prior to placing concrete The aforementioned reinforcement may be used for anticipated uniform floor loads not exceeding 100 psf. If floor loads greater than 100 psf are anticipated, the slab should be evaluated by a structural engineer

4. All slabs should be poured at a maximum slump of less than 5 inches. Excessive water content is the major cause of concrete cracking For design of concrete floors, a modulus of subgrade reaction of k = 100 psi per inch would be applicable to on-site engineered fill soils.

5.7 Retaining Walls

1. Retaining walls should be designed to resist lateral pressures from adjacent soils and surcharge loads applied behind the walls Equivalent fluid pressures for the near surface soils are provided in the following table.

Lateral Pressure and Condition (Compacted Fill)		Equivalent Fluid Pressure, pcf	
		Unrestrained Wall	Rigidly Supported Wall
Active Case, Drained	Level-native soils	40	–
	Level-granular backfill	30	–
At-Rest Case, Drained	Level-native soils	–	60
	Level-sand backfill		50
Passive Case, Drained	Level 2:1 Sloping Down	350 200	–
For sloping backfill add 1 pcf for every 2 deg. (Active case) and 1.5 pcf for every 2 deg. (At-rest case)			

2. Isolated retaining wall foundations should extend a minimum depth of 24 inches below lowest adjacent grade. An allowable toe pressure of 2,200 psf is recommended for footings supported on 12 inches of native soils compacted to 90%. A coefficient of friction of 0.35 may be used between subgrade soil and concrete footings.

4. For retaining walls greater than 12 feet, as measured from the top of the foundation, a seismic horizontal surcharge of $10H^2$ (pounds per linear foot of wall) may be assumed to act on retaining walls. The surcharge will act at a height of 0.6H above the wall base (where H is the height of the wall in feet). This surcharge force shall be added to an active design equivalent fluid pressure of 45 pounds per square foot of depth for the seismic condition.

5. In addition to the lateral soil pressure given above, retaining walls should be designed to support any design live load, such as from vehicle and construction surcharges, etc., to be supported by the wall backfill. If construction vehicles are required to operate within 10 feet of a wall, supplemental pressures will be induced and should be taken into account through design.

6. The above-recommended pressures are based on the assumption that sufficient subsurface drainage will be provided behind the walls to prevent the build-up of

hydrostatic pressure. To achieve this we recommend that a filter material be placed behind all proposed walls. The blanket of filter material should be a minimum of 12 inches thick and should extend from the bottom of the wall to within 12 inches of the ground surface. The top 12 inches should consist of water conditioned, compacted native soil. A 4 inch diameter drain pipe should be installed near the bottom of the filter blanket with perforations facing down. The drain pipe should be underlain by at least 4 inches of filter type material Adequate gradients should be provided to discharge water that collects behind the retaining wall to an adequately controlled discharge system with suitably projected outlets. The filter material should conform to Class I, Type B permeable material as specified in Section 68 of the California Department of Transportation Standard Specifications, current edition. A typical 1" x #4 concrete coarse aggregate mix approximates this specification

7. For hydrostatic loading conditions (i.e. no free drainage behind walls), an additional loading of 45 pcf equivalent fluid weight should be added to the above soil pressures. If it is necessary to design retaining structures for submerged conditions, allowed bearing and passive pressures should be reduced by 50%. In addition, soil friction beneath the base of the foundations should be neglected.

8 Precautions should be taken to ensure that heavy compaction equipment is not used immediately adjacent to walls, so as to prevent undue pressure against, and movement of, the walls.

9. The use of water-stops/impermeable barriers (Paraseal or equivalent) should be provided for any below grade walls, basement construction, and for building walls which retain earth.

5.8 Pavement Design

1. The following table provides recommended pavement sections based on an estimated R-Value of 50 for the near surface silty sand soils encountered at the site.

RECOMMENDED MINIMUM ASPHALT CONCRETE PAVEMENT SECTIONS DESIGN THICKNESS		
T.I.	**A.C.-in.**	**A.B.-in.**
4.5	2.5	6.0
5.0	2.5	6.0
5.5	3.0	6.0
6.0	3.0	6.0

T.I. = Traffic Index
A.C. = Asphaltic Concrete - must meet specifications for Caltrans Type B Asphalt Concrete
A.B. = Aggregate Base - must meet specifications for Caltrans Class II Aggregate Base (R-Value = minimum 78)

2. All asphalt pavement construction and materials used should conform with Sections 26 and 39 of the latest edition of the Standard Specifications, State of California, Department of Transportation. Aggregate bases and sub-bases should also be compacted to a minimum relative compaction of 95% based on ASTM D1557-91.

3. R-value samples should be obtained and tested at the completion of rough grading and the pavement sections confirmed or revised. All asphaltic concrete pavement sections and all sections should be crowned for good drainage.

5.9 Underground Facilities Construction

1. The attention of contractors, particularly the underground contractors, should be drawn to the State of California Construction Safety Orders for "Excavations, Trenches, and Earthwork". Trenches or excavations greater than 5 feet in depth should be shored or sloped back in accordance with OSHA Regulations prior to entry.

2. For purposes of this section of the report, bedding is defined as material placed in a trench up to 1 foot above a utility pipe and backfill is all material placed in the trench above the bedding. Unless concrete bedding is required around utility pipes, free-draining sand should be used as bedding. Sand proposed for use as

bedding should be tested in our laboratory to verify its suitability and to measure its compaction characteristics. Sand bedding should be compacted by mechanical means to achieve at least 90% relative compaction based on ASTM Test D1557-91.

3. On-site inorganic soil, or approved import, may be used as utility trench backfill. Proper compaction of trench backfill will be necessary under and adjacent to structural fill, building foundations, concrete slabs and vehicle pavements. In these areas, backfill should be conditioned with water (or allowed to dry), to produce a soil water content of about 2-3% above the optimum value and placed in horizontal layers each not exceeding 8 inches in thickness before compaction. Each layer should be compacted to at least 90% relative compaction based on ASTM Test D1557-91 The top lift of trench backfill under vehicle pavements should be compacted to the requirements given in report section 5.3 for vehicle pavement subgrades Trench walls must be kept moist prior to and during backfill placement

5.10 Surface and Subsurface Drainage

1. Concentrated surface water runoff within or immediately adjacent to the site should be conveyed in pipes or in lined channels to discharge areas that are relatively level or that are adequately protected against erosion

2 Water from roof downspouts should be conveyed in pipes that discharge in areas a safe distance away from structures. Surface drainage gradients should be planned to prevent ponding and promote drainage of surface water away from building foundations, edges of pavements and sidewalks. For soil areas we recommend that a minimum of 2% gradient be maintained

3. Careful attention should be paid to erosion protection of soil surfaces adjacent to the edges of roads, curbs and sidewalks, and in other areas where "hard" edges of structures may cause concentrated flow of surface water runoff Erosion

resistant matting such as Miramat, or other similar products, may be considered for lining drainage channels.

4. The spread of extensive root systems into soil subgrade of foundations, slabs or pavements could cause differential movements and consequent distress in these structural elements. Landscape designs should be made accordingly.

5.11 Temporary Excavations and Slopes

1. Conventional earth moving equipment should be adequate to excavate the soils at the site.

2. We recommend that temporary excavations greater than 5 feet deep be sloped at an inclination of 1.5:1 (horizontal:vertical). However, during the rainy season, or where soft or loose sediments, or perched water conditions are found, slopes of 2:1 (horizontal:vertical) or less are more likely.

3. It should be noted that it is the *Contractor's* responsibility to maintain safe cut slopes based on actual field conditions and according to OSHA requirements. The slopes presented are those we expect will be used in project design and we have assumed that in general the slopes will not be open for more than 2 to 3 days. In some geologic units, perched water may be present locally. The stability of the slopes may be compromised somewhat where these conditions exist due to softening or piping of the saturated materials.

4. Where the temporary trench slopes are inclined as described above, no shoring is required. However, where adjacent features may influence establishment of appropriate slopes, the *Contractor* may elect to use shoring. In no case should personnel enter trenches with vertical sidewalls greater than 5 feet deep without proper shoring. Design and installation of the shoring should be the responsibility of the *Contractor* and should be performed according to OSHA requirements.

6.0 LIMITATIONS AND UNIFORMITY OF CONDITIONS

1. It should be noted that it is the responsibility of the owner or his/her representative to notify **GSI Soils Inc.** a minimum of 48 hours before any stripping, grading, or foundation excavations can commence at this site
2. The recommendations of this report are based upon the assumption that the soil conditions do not deviate from those disclosed during our study. Should any variations or undesirable conditions be encountered during grading of the site, **GSI Soils Inc.** will provide supplemental recommendations as dictated by the field conditions.

3. This report is issued with the understanding that it is the responsibility of the owner or his/her representative to ensure that the information and recommendations contained herein are brought to the attention of the architect and engineer for the project, and incorporated into the project plans and specifications. The owner or his/her representative is responsible for ensuring that the necessary steps are taken to see that the contractor and subcontractors carry out such recommendations in the field

4. As of the present date, the findings of this report are valid for the property studied With the passage of time, changes in the conditions of a property can occur whether they be due to natural processes or to the works of man on this or adjacent properties. Legislation or the broadening of knowledge may result in changes in applicable standards Changes outside of our control may find this report to be invalid, wholly or partially. Therefore, this report should not be relied upon after a period of 3 years without our review nor is it applicable for any properties other than those studied.

5. Validity of the recommendations contained in this report is also dependent upon the prescribed testing and observation program during the site preparation and construction phases. Our firm assumes no responsibility for construction compliance with these design concepts and recommendations unless we have

been retained to perform continuous on-site testing and review during all phases of site preparation, grading, and foundation/slab construction.


Thank you for the opportunity to have been of service in preparing this report. If you have any questions or require additional assistance, please feel free to contact the undersigned at (805) 543-5493.

Sincerely,


GSI SOILS INC.

Ronald J. Church
Senior Engineer
GE #2184

FIGURES

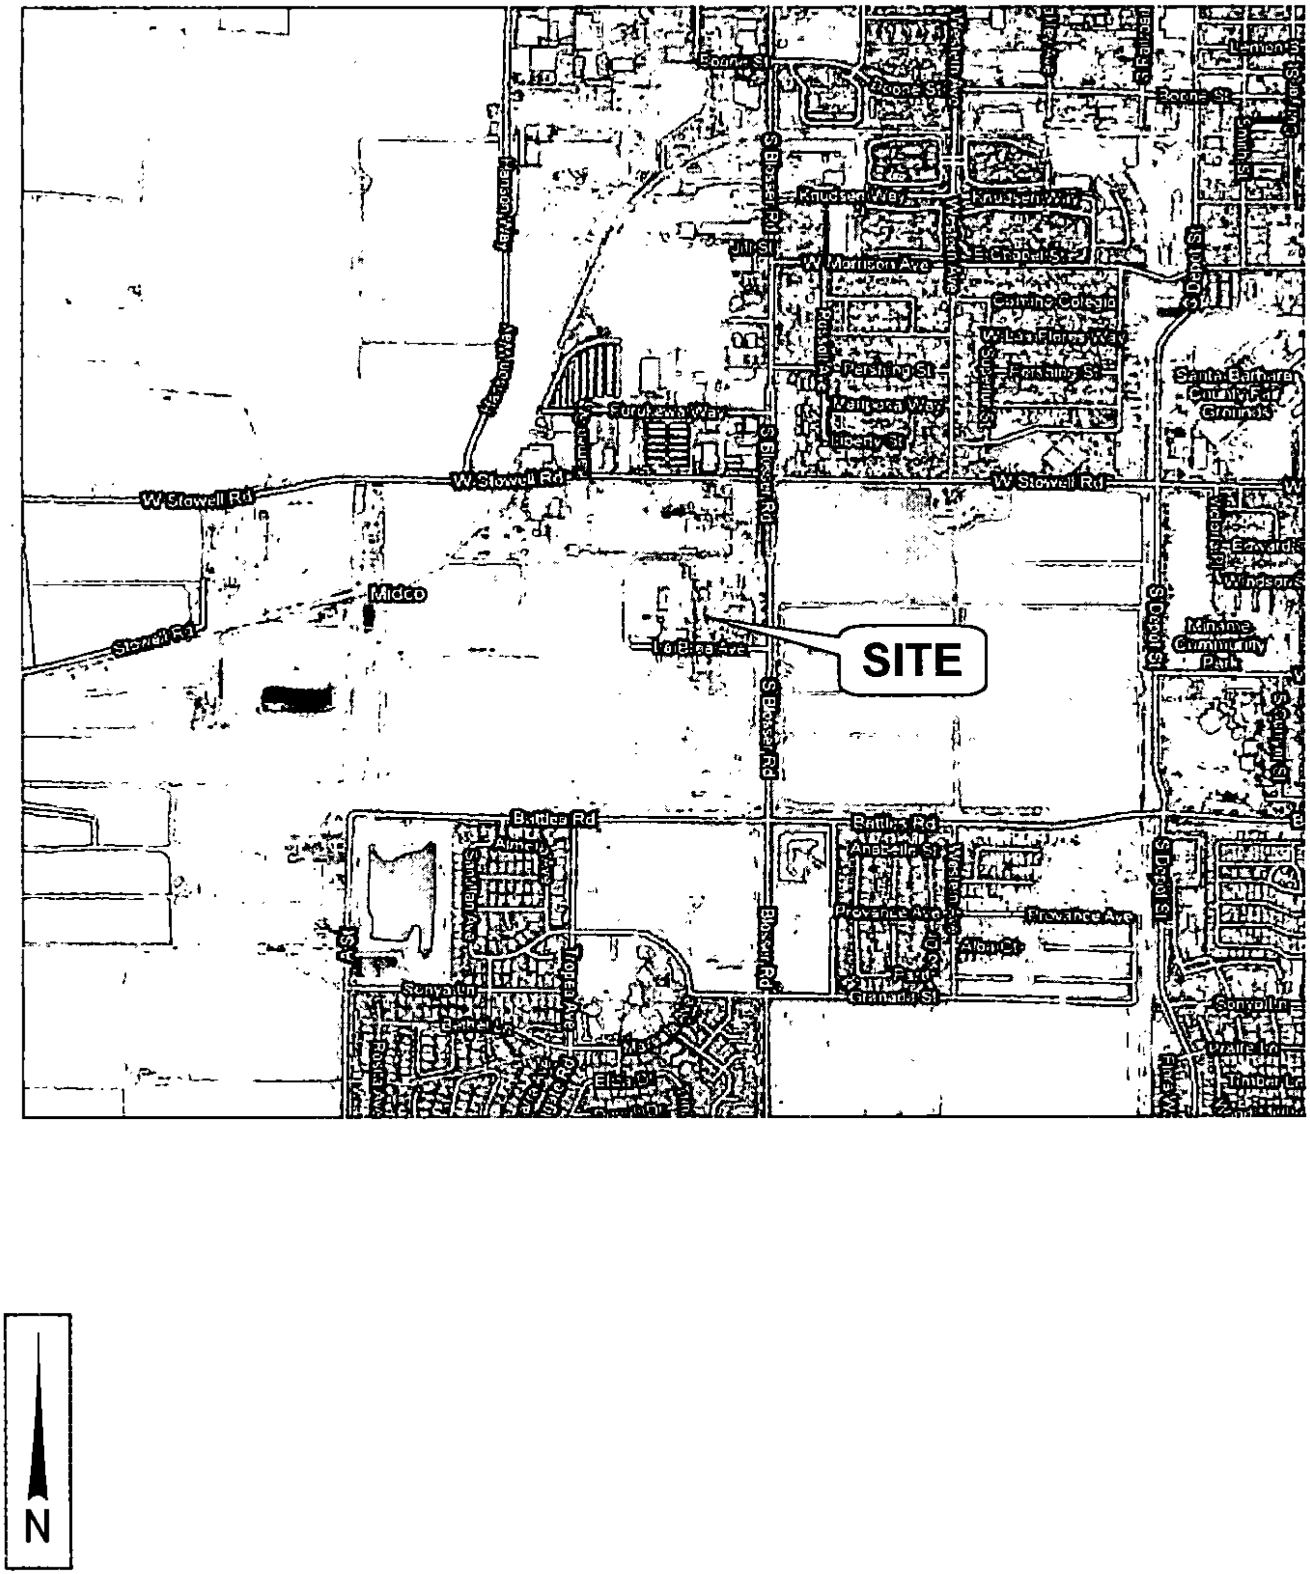

		Project No.	Figure No.
GSI	SITE MAP PROPOSED DEVELOPMENT 100 BLOCK, WEST LA BREA AVENUE SANTA MARIA, CALIFORNIA	10-5652	1

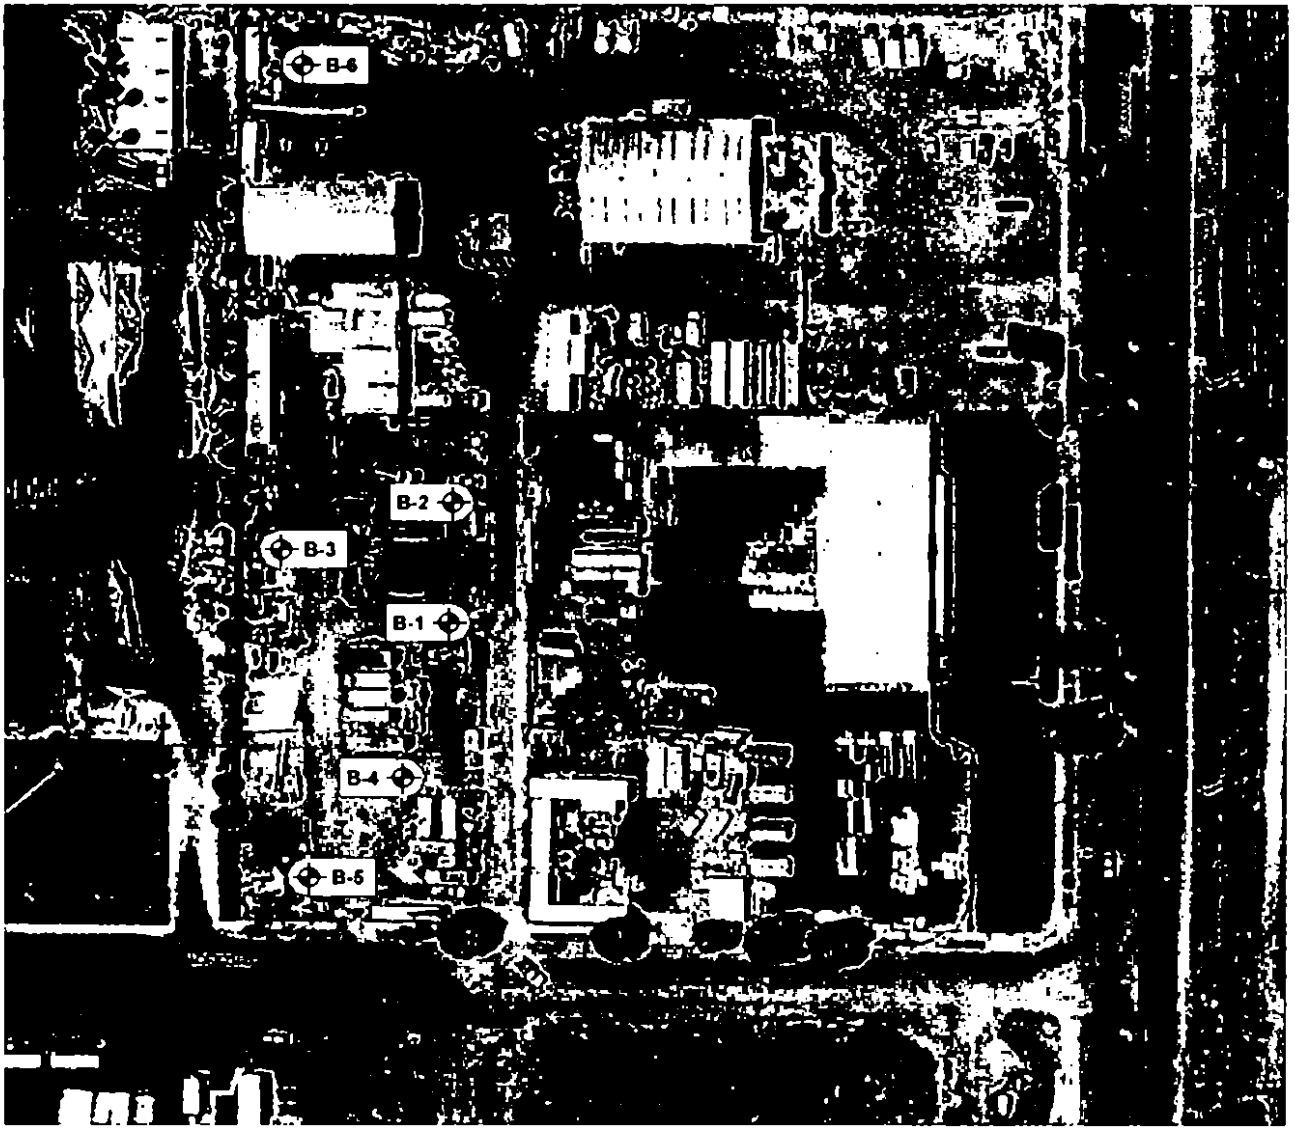

N

Boring Location

GSI	SITE PLAN PROPOSED DEVELOPMENT 100 BLOCK, WEST LA BREA AVENUE SANTA MARIA, CALIFORNIA	Project No.	Figure No.
		10-5652	2

APPENDIX A

Field Investigation
Key to Boring Logs
Boring Logs

April 29, 2010 Project 10-5652

FIELD INVESTIGATION

Test Hole Drilling

The field investigation was conducted on April 23, 2010 Six (6) exploratory borings were drilled at the approximate locations indicated on the Site Plan, Figure 2. The locations of these borings were approximated in the field.

Undisturbed and bulk samples were obtained at various depths during test hole drilling. The undisturbed samples were obtained by driving a 2 4 inch inside diameter sampler into soils Bulk samples were also obtained during drilling.

Logs of Boring

A continuous log of soils, as encountered in the borings was recorded at the time of the field investigation, by a Staff Engineer The Exploration Boring Logs are attached.


Locations and depth of sampling, in-situ soil dry densities and moisture contents are tabulated in the Boring Logs

UNIFIED SOIL CLASSIFICATION SYSTEMS


MAJOR DIVISION			SYMBOLS	TYPICAL NAMES
COARSE GRAINED SOILS Over 50% > #200 sieve	GRAVELS Over 50% > #4 sieve	CLEAN GRAVELS WITH LITTLE OR NO FINES	GW	WELL GRADED GRAVELS, GRAVEL-SAND MIXTURES
			GP	POORLY GRADED GRAVELS, GRAVEL-SAND MIXTURES
		GRAVELS WITH OVER 12% FINES	GM	SILTY GRAVELS, POORLY GRADED GRAVEL-SAND-SILT MIXTURES
			GC	CLAYEY GRAVELS, POORLY GRADED GRAVEL-SAND-CLAY MIXTURES
	SANDS Over 50% < #4 sieve	CLEAN SANDS WITH LITTLE OR NO FINES	SW	WELL GRADED SANDS, GRAVELLY SANDS
			SP	POORLY GRADED SANDS, GRAVELLY SANDS
		SANDS WITH OVER 12% FINES	SM	SILTY SANDS, POORLY GRADED SAND-SILT MIXTURES
			SC	CLAYEY SANDS, POORLY GRADED SAND-CLAY MIXTURES
FINE GRAINED SOILS Over 50% < #200 sieve	SILTS AND CLAYS Liquid limit < 50		ML	INORGANIC SILTS, SILTY OR CLAYEY FINE SANDS, OR CLAYEY SILTS WITH SLIGHT PLASTICITY
			CL	INORGANIC CLAYS OF LOW TO MEDIUM PLASTICITY, GRAVELLY, SANDY, OR SILTY CLAYS, LEAN CLAYS
			OL	ORGANIC CLAYS AND ORGANIC SILTY CLAYS OF LOW PLASTICITY
	SILTS AND CLAYS Liquid limit > 50		MH	INORGANIC SILTS, MICACEOUS OR DIATOMACIOUS FINE SANDY OR SILTY SOILS, ELASTIC SILTS
			CH	INORGANIC CLAYS OF HIGH PLASTICITY, FAT CLAYS
			OH	ORGANIC CLAYS OF MEDIUM TO HIGH PLASTICITY, ORGANIC SILTS
HIGHLY ORGANIC CLAYS			Pt	PEAT AND OTHER HIGHLY ORGANIC SOILS

PLASTICITY CHART

USED FOR CLASSIFICATION OF FINE GRAINED SOILS

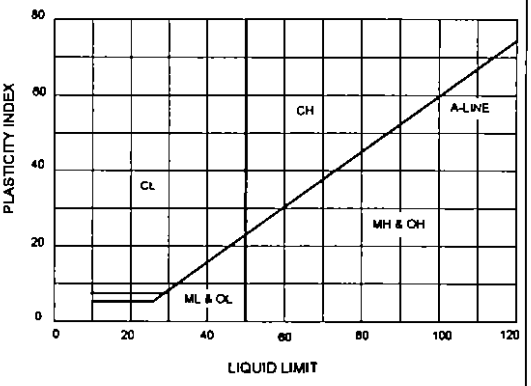

SOIL GRAIN SIZE

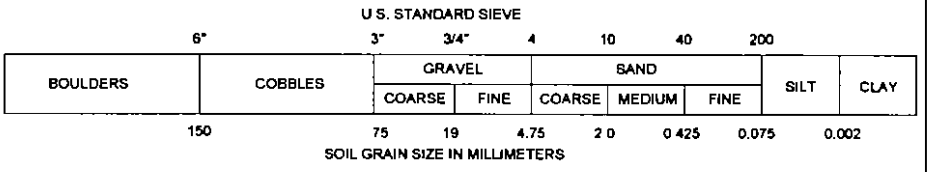

SAMPLE DRIVING RECORD

BLOWS PER FOOT	DESCRIPTION
25	25 BLOWS DROVE SAMPLER 12 INCHES, AFTER INITIAL 6 INCHES OF SEATING
50/7"	50 BLOWS DROVE SAMPLER 7 INCHES, AFTER INITIAL 6 INCHES OF SEATING
Ref/3"	50 BLOWS DROVE SAMPLER 3 INCHES DURING OR AFTER INITIAL 6 INCHES OF SEATING

NOTE: TO AVOID DAMAGE TO SAMPLING TOOLS, DRIVING IS LIMITED TO 50 BLOWS PER 6 INCHES DURING OR AFTER SEATING INTERVAL

KEY TO TEST DATA

B	Bag Sample	CONS	Consolidation (ASTM D2435)
	Drive, No Sample Collected	DS	Cons. Drained Direct Shear (ASTM D3080)
	2 1/2" O.D. Mod. California Sampler, Not Tested	PP	Pocket Penetrometer
	2 1/2" O.D. Mod. California Sampler, Tested	GSD	Grain Size Distribution (ASTM D422)
	Standard Penetration Test	CP	Compaction Test (ASTM D1557)
	Sample Attempted with No Recovery	EI	Expansion Index (ASTM D4829)
	Water Level at Time of Drilling	LL	Liquid Limit (in percent)
	Water Level after Drilling	PI	Plasticity Index

RELATIVE DENSITY

SANDS, GRAVELS, AND NON PLASTIC SILTS	BLOWS/FOOT
VERY LOOSE	0 - 4
LOOSE	4 - 10
MEDIUM DENSE	10 - 30
DENSE	30 - 50
VERY DENSE	OVER 50

RELATIVE DENSITY

CLAYS AND PLASTIC SILTS	STRENGTH	BLOWS/FOOT
VERY SOFT	0 - 1/4	0 - 2
SOFT	1/4 - 1/2	2 - 4
FIRM	1/2 - 1	4 - 8
STIFF	1 - 2	8 - 16
VERY STIFF	2 - 4	16 - 32
HARD	OVER 4	OVER 32

GSI

PROJECT NO.:	10-5652	SOIL CLASSIFICATION CHART AND BORING LOG LEGEND
DATE DRILLED:	4/23/2010	
PROPOSED DEVELOPMENT SANTA MARIA, CALIFORNIA		FIGURE NO. A-1

LOGGED BY	PRF	DRILL RIG	Simco 2400	BORING NO	B-1
ELEVATION	200'	BORING DIAMETER (INCH)	4	DATE DRILLED	23 April 2010

GROUNDWATER DEPTH (FT)

ELEVATION (FT)	DEPTH (FT)	GRAPHIC LOG	GEOTECHNICAL DESCRIPTION	SOIL TYPE	SAMPLE	CONV SPT BLOW COUNT	WATER CONTENT (%)	DRY DENSITY (PCF)	LIQUID LIMIT	PLASIT INDEX	UNC COMP STRENGTH (PSF)	COMMENTS AND ADDITIONAL TESTS
			Base Rock	GW								
199	1		Silty Sand brown, slightly moist, fine to medium grained, loose	SM - SP	B		7 4					EI = 0
198	2											
197	3		Sand light brown, slightly moist, mostly fine with some medium grained sand, loose	SP								
196	4				B		4 1					
195	5		medium dense			11	3 7	102 6				
194	6											
193	7				B		2 7					
192	8											
191	9											
190	10		increasing moisture			14	3 4					
189	11											
188	12				B							
187	13											
186	14				B		6 3					
185	15											
184	16		Sandy Silt brown, slightly moist, fine to medium grained, trace to some clay, stiff	ML								
183	17				B		9 9					
182	18											
181	19											
180	20					18	7 7					

EXPLORATORY BORING LOGS

GSI

PROPOSED DEVELOPMENT
100 BLOCK, WEST LA BREA AVENUE

PROJECT NO	DATE	FIGURE NO.
10-5652	April-10	A-2

LOGGED BY: **PRF** DRILL RIG: **Simco 2400** BORING NO.: **B-1 (CONT.)**

ELEVATION: **200'** BORING DIAMETER (INCH): **4** DATE DRILLED: **23 April 2010**

GROUNDWATER DEPTH (FT):

ELEVATION (FT)	DEPTH (FT)	GRAPHIC LOG	GEOTECHNICAL DESCRIPTION	SOIL TYPE	SAMPLE	CONV. SPT BLOW COUNT	WATER CONTENT (%)	DRY DENSITY (PCF)	LIQUID LIMIT	PLASTIC INDEX	UNC. COMP. STRENGTH (PSF)	COMMENTS AND ADDITIONAL TESTS
179	21		Sandy Silt: brown, slightly moist, fine to medium grained, trace to some clay, stiff	ML								
178	22		Sand: light brown, slightly moist, fine to medium grained, some gravels, medium dense	SP	B		4.0					
177	23											
176	24											
175	25											
174	26											
173	27				B		3.8					
172	28											
171	29											
170	30											
169	31											
168	32				B		5.3					
167	33											
166	34		Sandy Silt: light brown, moist, fine to medium grained, trace to some clay, stiff	ML								
165	35											
164	36											
163	37				B		10.1					
162	38											
161	39											
160	40											

EXPLORATORY BORING LOGS

GSI

PROPOSED DEVELOPMENT
100 BLOCK, WEST LA BREA AVENUE

PROJECT NO.	DATE	FIGURE NO.
10-5652	**April-10**	**A-3**

LOGGED BY **PRF** DRILL RIG **Simco 2400** BORING NO **B-1 (CONT.)**

ELEVATION **200'** BORING DIAMETER (INCH) **4** DATE DRILLED **23 April 2010**

GROUNDWATER DEPTH (FT)

ELEVATION (FT)	DEPTH (FT)	GRAPHIC LOG	GEOTECHNICAL DESCRIPTION	SOIL TYPE	SAMPLE	CONV SPT BLOW COUNT	WATER CONTENT (%)	DRY DENSITY (PCF)	LIQUID LIMIT	PLASTIC INDEX	UNC COMP STRENGTH (PSF)	COMMENTS AND ADDITIONAL TESTS
159	41		Sandy Silt. light brown, moist, fine to medium grained, trace to some clay, stiff	ML								
158	42				B		14 6					
157	43											
156	44											
155	45		very moist		B		19 8					
154	46											
153	47											
152	48											
151	49		very moist to saturated		B		22 7					
150	50		Boring terminated at 50 feet									
149	51											
148	52											
147	53											
146	54											
145	55											
144	56											
143	57											
142	58											
141	59											
140	60											

EXPLORATORY BORING LOGS

GSI

PROPOSED DEVELOPMENT
100 BLOCK, WEST LA BREA AVENUE

PROJECT NO	DATE	FIGURE NO.
10-5652	**April-10**	**A-4**

LOGGED BY: **PRF** DRILL RIG: **Simco 2400** BORING NO.. **B-2**

ELEVATION: **200'** BORING DIAMETER (INCH): **4** DATE DRILLED: **23 April 2010**

GROUNDWATER DEPTH (FT):

ELEVATION (FT)	DEPTH (FT)	GRAPHIC LOG	GEOTECHNICAL DESCRIPTION	SOIL TYPE	SAMPLE	CONV. SPT BLOW COUNT	WATER CONTENT (%)	DRY DENSITY (PCF)	LIQUID LIMIT	PLASIT. INDEX	UNC. COMP. STRENGTH (PSF)	COMMENTS AND ADDITIONAL TESTS
			Base Rock	GW								
199	1		Silty Sand: brown, slightly moist, fine to medium sands, loose	SM - SP	B		5.7					
198	2											
197	3		Sand: light brown, slightly moist, mostly fine with some medium grained, loose	SP								
196	4				B		4.2					
195	5		medium dense			10	4.4					
194	6											
193	7				B							
192	8											
191	9					15	4.8					
190	10		Boring terminated at 10 feet									
189	11											
188	12											
187	13											
186	14											
185	15											
184	16											
183	17											
182	18											
181	19											
180	20											

EXPLORATORY BORING LOGS

GSI

PROPOSED DEVELOPMENT
100 BLOCK, WEST LA BREA AVENUE

PROJECT NO.	DATE	FIGURE NO.
10-5652	**April-10**	**A-5**

LOGGED BY	PRF	DRILL RIG	Simco 2400	BORING NO	B-3
ELEVATION	200'	BORING DIAMETER (INCH)	4	DATE DRILLED	23 April 2010
GROUNDWATER DEPTH (FT)					

ELEVATION (FT)	DEPTH (FT)	GRAPHIC LOG	GEOTECHNICAL DESCRIPTION	SOIL TYPE	SAMPLE	CONV SPT BLOW COUNT	WATER CONTENT (%)	DRY DENSITY (PCF)	LIQUID LIMIT	PLASIT INDEX	UNC COMP STRENGTH (PSF)	COMMENTS AND ADDITIONAL TESTS
			Base Rock	GW								
199	1		Silty Sand brown, slightly moist, fine to medium grained, loose	SM - SP	B		3 9					
198	2											
197	3											
196	4				B							
195	5		dry			10	1 7					
194	6		Sand light brown, dry to slightly moist, fine to medium grained, medium dense	SP								
193	7				B		2 1					
192	8											
191	9											
190	10		slightly moist			10	2 9					
189	11											
188	12		12" of gravel		B							
187	13											
186	14											
185	15					11	3 8					
184	16		Boring terminated at 16 feet									
183	17											
182	18											
181	19											
180	20											

EXPLORATORY BORING LOGS

GSI

PROPOSED DEVELOPMENT
100 BLOCK, WEST LA BREA AVENUE

PROJECT NO	DATE	FIGURE NO
10-5652	April-10	A-6

LOGGED BY: **PRF** DRILL RIG: **Simco 2400** BORING NO.: **B-4**

ELEVATION: **200'** BORING DIAMETER (INCH): **4** DATE DRILLED: **23 April 2010**

GROUNDWATER DEPTH (FT):

ELEVATION (FT)	DEPTH (FT)	GRAPHIC LOG	GEOTECHNICAL DESCRIPTION	SOIL TYPE	SAMPLE	CONV. SPT BLOW COUNT	WATER CONTENT (%)	DRY DENSITY (PCF)	LIQUID LIMIT	PLASIT. INDEX	UNC. COMP. STRENGTH (PSF)	COMMENTS AND ADDITIONAL TESTS
			Base Rock	GW								
199	1		Silty Sand: brown, slightly moist, fine to medium sands, loose	SM - SP	B		6.0					
198	2											
197	3											
196	4				B		3.6					
195	5		Sand: light brown, dry to slightly moist, mostly fine with some medium grained, medium dense	SP		12	1.3					
194	6											
193	7				B							
192	8											
191	9											
190	10					12	8.2					
189	11											
188	12		12" of gravel		B							
187	13											
186	14					10	8.9					
185	15		Boring terminated at 15 feet									
184	16											
183	17											
182	18											
181	19											
180	20											

EXPLORATORY BORING LOGS

GSI

PROPOSED DEVELOPMENT
100 BLOCK, WEST LA BREA AVENUE

PROJECT NO.	DATE	FIGURE NO.
10-5652	**April-10**	**A-7**

LOGGED BY **PRF**		DRILL RIG **Simco 2400**		BORING NO **B-5**	
ELEVATION **200'**	BORING DIAMETER (INCH) **4**			DATE DRILLED **23 April 2010**	
GROUNDWATER DEPTH (FT)					

ELEVATION (FT)	DEPTH (FT)	GRAPHIC LOG	GEOTECHNICAL DESCRIPTION	SOIL TYPE	SAMPLE	CONV SPT BLOW COUNT	WATER CONTENT (%)	DRY DENSITY (PCF)	LIQUID LIMIT	PLASIT INDEX	UNC COMP STRENGTH (PSF)	COMMENTS AND ADDITIONAL TESTS
			Base Rock	GW								
199	1		Silty Sand brown, slightly moist, fine to medium sands, loose	SM - SP								
198	2				B		32					
197	3											
196	4					8	41					
195	5											
			Sand light brown, dry to slightly moist, fine to medium grained, medium dense	SP								
194	6											
193	7				B		24					
192	8											
191	9											
190	10					14	39					
189	11											
188	12											
187	13											
186	14				B		32					
185	15		Boring terminated at 15 feet									
184	16											
183	17											
182	18											
181	19											
180	20											

EXPLORATORY BORING LOGS

GSI

PROPOSED DEVELOPMENT
100 BLOCK, WEST LA BREA AVENUE

PROJECT NO	DATE	FIGURE NO
10-5652	**April-10**	**A-8**

LOGGED BY: **PRF** DRILL RIG: **Simco 2400** BORING NO.: **B-6**

ELEVATION: **200'** BORING DIAMETER (INCH): **4** DATE DRILLED: **23 April 2010**

GROUNDWATER DEPTH (FT):

ELEVATION (FT)	DEPTH (FT)	GRAPHIC LOG	GEOTECHNICAL DESCRIPTION	SOIL TYPE	SAMPLE	CONV. SPT BLOW COUNT	WATER CONTENT (%)	DRY DENSITY (PCF)	LIQUID LIMIT	PLASTI. INDEX	UNC. COMP. STRENGTH (PSF)	COMMENTS AND ADDITIONAL TESTS
199	1		Silty Sand: brown, slightly moist, fine to medium sands, loose	SM - SP								
198	2				B		6.3					
197	3											
196	4					9	5.8					
195	5		Sand: light brown, dry to slightly moist, fine to medium grained, medium dense	SP								
194	6											
193	7				B							
192	8											
191	9											
190	10					14	4.2					
189	11											
188	12				B							
187	13											
186	14											
185	15					15	3.2					
184	16		Boring terminated at 16 feet									
183	17											
182	18											
181	19											
180	20											

EXPLORATORY BORING LOGS

GSI

PROPOSED DEVELOPMENT
100 BLOCK, WEST LA BREA AVENUE

PROJECT NO.	DATE	FIGURE NO.
10-5652	**April-10**	**A-9**

APPENDIX B

Laboratory Testing
Direct Shear Test
R-Value
Expansion Index

LABORATORY TESTING

Moisture-Density Tests

The field moisture content, as a percentage of the dry weight of the soil, was determined by weighing samples before and after oven drying. Dry densities, in pounds per cubic foot, were also determined for the undisturbed samples. Results of these determinations are shown in the Exploration Boring Logs.

Direct Shear Test

Direct shear tests were performed on undisturbed samples, to determine strength characteristics of the soil. The test specimens were soaked prior to testing. Results of the shear strength tests are attached.

Resistance (R) Value Tests


An R-Value test was performed on a bulk sample of the surface silty sands. The results of the test indicate that the soils have R-Value of 50.

Expansion Index Tests

An expansion index of 0 was obtained for the near surface silty sands encountered at the site. The test procedures were performed in accordance with Uniform Building Code Standard 29-2.

DIRECT SHEAR TEST

ASTM D3080-90 (Modified for unconsolidated-undrained conditions)

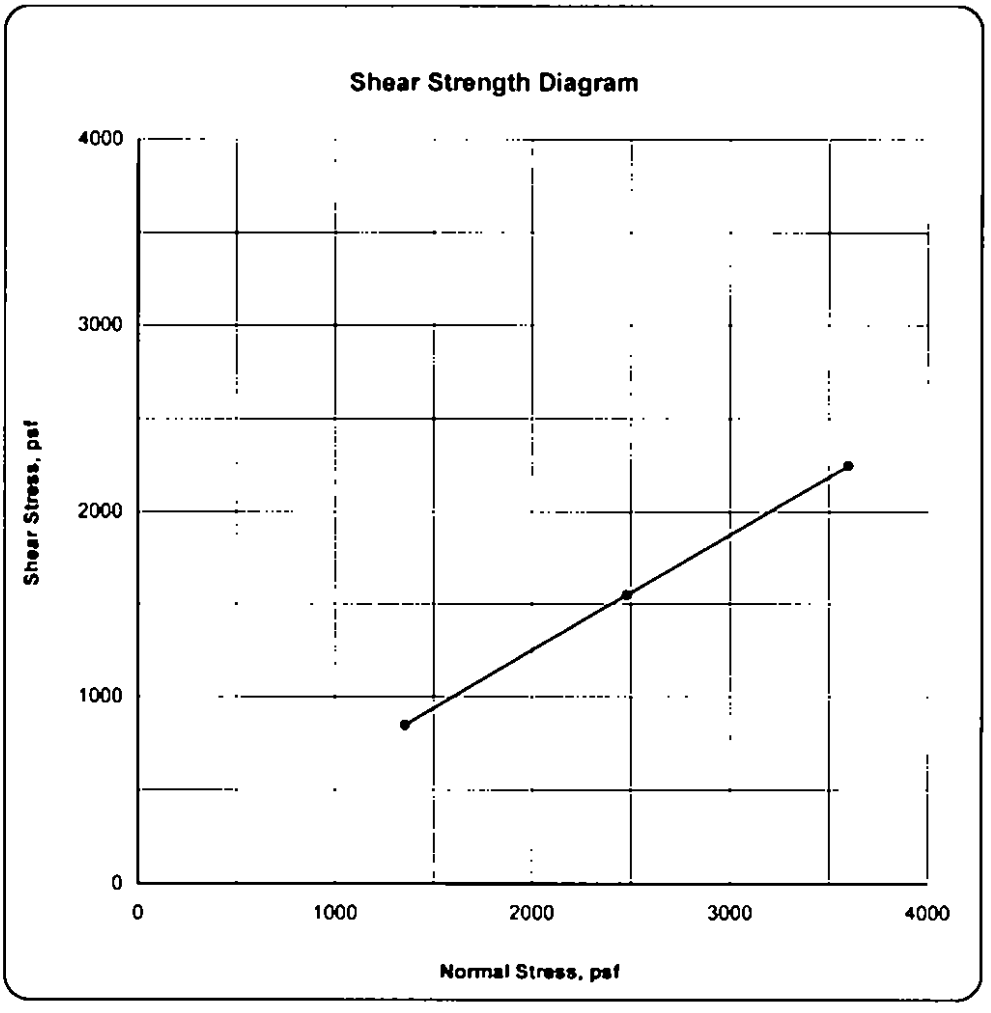

Project	PROPOSED DEVELOPMENT	Project No.	10-5652
Sample Location	B-1 @ 5 feet	Initial Dry Density (pcf)	102 6
Soil Description	**Sand**	Initial Moisture (%)	3 7
Sample Type	○ Remolded ◉ Ring	**Peak Shear Angle** **Cohesion (psf)**	**32** **0**

CITY OF SANTA MARIA
CERTIFICATE OF OCCUPANCY

1437 S BLOSSER RD BLDG D
RANCHO HARVEST-(N) METAL BLDG FOR VEHICLE REPAIR SHOP

AT THE TIME OF ISSUANCE OF THIS CERTIFICATE, THIS STRUCTURE HAS BEEN INSPECTED FOR COMPLIANCE WITH THE REQUIREMENTS OF THE CODE FOR THE OCCUPANCY AND DIVISIONS OF OCCUPANCY AND THE USE FOR WHICH THE PROPOSED OCCUPANCY IS CLASSIFIED.

PERMIT NUMBER: B12-0122
EDITION OF CODE: 2010
USE/OCCUPANCY & LOAD: S1 & 72
CONSTRUCTION TYPE: VB SPRINK
ZONING CODE: M2
SPECIAL CONDITIONS:

NAME/ADDRESS OF OWNER:
MANRIQUEZ COMMERCIAL REAL ESTA
PO BOX 5519
SANTA MARIA, CA 93456
SPRINKLERS: Y REQUIRED: Y

Building Official

POST IN A CONSPICUOUS PLACE

Date: 2/20/2013

1219513-1 0001 07/13/2012 006 36
Community Development B120122 Santa Maria

CITY OF SANTA MARIA
COMMUNITY DEVELOPMENT DEPARTMENT
110 S Pine #101, Santa Maria CA, 93458-5082
Building Division Phone (805) 925-0951 Ext 241

PERMIT
B12-0122
NR **COMBO**
JUL 16 2012
DATE ISSUED

All-America City

Job Address	Tract Number	Lot Number	Assessor's Parcel	Value of Work
1437 S BLOSSER RD BLDG D			**117-240-024**	**$ 256,500.00**

Description
RANCHO HARVEST (N) METAL BLDG FOR VEHICLE REPAIR SHOP WITH (2) ACCESSIBLE RESTRMS, (N) PARKING-18 SPACES, LDSP, IRRIGATION. METAL BLDG SHOP DRAWINGS DEFERRED.

Bldg. Sq ft	**9,500**	Garage Sq ft.	Patio Sq ft
Deck Sq ft		Fence L ft	Water Meter **(E)**
Const Type	**VB SPRI**	Occupancy Group	**S1**
Zone	**M2**	Planning Project No	

Applicant 8059345737	**TOM B MARTINEZ** **2624 AIRPARK DR** **SANTA MARIA CA 93455**
Owner 8059287598	**MANRIQUEZ COMMERCIAL REAL ES** **P.O. Box 5519** **SANTA MARIA CA 93456**
Co[redacted]ctor 80[redacted]4344	**FAMCO DEVELOPMENT, INC.** **PO BOX 2462** **ORCUTT CA 93457-2462** **433643**
Architect/Engineer 8059345737	**TOM B MARTINEZ** **2624 AIRPARK DR** **SANTA MARIA CA 93455** **C:19051**

1) School fee
2) Erosion control cert
Mike Bielby
3) O/B Sect X
4) Fire Caution needs to stay G1 & G2

2005 PERMIT ISSUANCE FEE	$34.00	mit. police commercial >8-17-09	$3,496.00
2005 WAREHOUSE AND STORAGE	$6,629.89	mit. rec & parks commercial >8-17-09	$228.00
ALL PC FEES	$696.22	mit. traffic commercial >8-17-09	$34,390.00
BUILDINGSTANDARDSCOMMFUND	$11.00	PC DEPOSIT	$2,850.86
Certificate of Occupancy	$22.30	PLAN RET. >8.5X11	$105.63
ELECTRICAL FEES	$692.90	PLAN RET. BASE FEE	$4.50
ENGINEERING PLAN REVIEW	$341.12	PLUMBING FEES	309.85
FIRE ADDITIONAL PLAN REVIEW	$39.70	SMIP COMMERCIAL	53.87
FIRE TI PLAN REVIEW & INSPECTION	$120.20		
LANDSCAPE REVIEW MINOR	$480.80		
mit. city hall commercial >8-17-09	$893.00		
mit. corp yard commercial >8-17-09	$665.00		
mit. fire commercial >8-17-09	$560.50		
mit. library commercial >8-17-09	$1,472.50		

TOTAL PAID $ 2,850.86 **TOTAL DUE $ 51,246.98** **TOTAL FEES $ 54,097.84**

INSPECTION INSTRUCTIONS

24 HOUR INSPECTION REQUEST LINE (805) 925-0951 EXT 510. PLEASE LEAVE PERMIT NUMBER, ADDRESS, LOT NUMBER (IF APPLICABLE), TYPE OF INSPECTION NEEDED AND A PREFERENCE FOR MORNING OR AFTERNOON.

Job Address	Tract Number	Lot Number	Assessor's Parcel	Value of Work
1437 S BLOSSER RD BLDG D			117-240-024	$ 256,500.00

LICENSED CONTRACTOR'S DECLARATIONS:

I hereby affirm under penalty of perjury that I am licensed under the provisions of Chapter 9 (Commencing with Sec. 7000) of Division 3 of the Business & Professions Code, and my license is in full force and effect.

License Class A

License No. 433643

OWNER - BUILDER DECLARATION:

I hereby affirm that I am exempt from the Contractor's License Law for the *following reason (Sec. 7031.5, Business & Professions Code: Any City or County* which requires a permit to construct, alter, improve, demolish, or repair any structure, prior to its issuance, also requires the applicant for such permit to file a signed statement that he is licensed pursuant to the provisions of the Contractor's License Law (Chapter 9 (commencing with Sec. 7000) of Division 3 of the Business and Professions Code) or that he or she is exempt therefrom and the basis for the alleged exemption. Any violation of Sec. 7031 5 by any applicant for a permit subjects the applicant to civil penalty of not more than five hundred dollars ($500)

I, as owner of the property, or my employees with wages as their sole compensation, will do the work, and the structure is not intended or offered for sale (Section 7044, Business and Professions Code: The Contractor's License Law does not *apply to an owner of property who builds or improves thereon, and who does such* work himself or through his own employees, provided that such improvements are not intended or offered for sale If, however, the building or improvement is sold within one year of completion, the owner-builder will have the burden of providing that he did not build or improve for the purpose of sale)

I, as owner, of the property, am exclusively contracting with licensed contractors to construct the property (Section 7044, Business and Professions Code: The Contractor's License Law does not apply to an owner of property who builds or improves thereon: and who contracts for such projects with a contractor(s) licensed pursuant to the Contractor's License Law.)

I am exempt under Sec. _____, B&PC for this reason _____

WORKERS' COMPENSATION DECLARATION:

I hereby affirm under penalty ofperjury one of the following declarations:

I have and will maintain a certificate of consent to self-insure for workers' compensation, as provided for by Section 3700 of the Labor Code, for the performance of the work for which this permit is issued

I have and will maintain workers' compensation insurance, as required by Section 3700 of the Labor Code, for the performance of the work for which this permit is issued. My workers' compensation insurance carrier and policy number are

Policy No. 2210015205111
Company OAK RIVER INSURANCE COMPANY

(This section need not be completed if the permit is for one hundred dollars ($100) or less)

I certify that in the performance of the work for which this permit is issued, I shall not employ any person in any manner so as to become subject to the workers' compensation laws of California, and agree that if I should become subject to the workers' compensation provisions of Section 3700 of the Labor Code, I shall forthwith comply with those provisions

WARNING. FAILURE TO SECURE WORKERS' COMPENSATION COVERAGE IS UNLAWFUL, AND SHALL SUBJECT AN EMPLOYER TO CRIMINAL PENALTIES AND CIVIL FINES UP TO ONE HUNDRED THOUSAND DOLLARS ($100,000), IN ADDITION TO THE COST OF COMPENSATION, DAMAGES AS PROVIDED FOR IN SECTION 3706 OF THE LABOR CODE, INTEREST, AND ATTORNEY'S FEES.

CONSTRUCTION LENDING AGENCY:

I hereby affirm that there (check one):____ is ____ is not a construction lending agency for the *performance of the work for which this permit is issued (Sec 3097, Civil Code.)*

Lender's Name _____

Lender's Address _____

I certify that I have read this application and state the above information is correct I agree to comply with all City ordinances and state laws relating to building construction, and hereby authorize representatives of the City to enter upon the above-mentioned property for inspection purposes.

Michael E Bulz 7/16/12

Signature of Applicant, Agent, Owner or Contractor **Date**

Date of Permit Issuance By_____
Permit Prepared by PW Approval Date 7/10/2012

Expiration of Permit: Every permit issued by the building official under the provisions of this code shall expire by limitation and become null and void if the building or work authorized by such permit is not commenced within 180 days from date of such permit, or if the building or work authorized by such permit is suspended or abandoned at any time after the work is commenced for a period of 180 days.

Any permittee holding an unexpired permit may apply for an extension of the time within which work may commence under that permit when the permittee is unable to commence work within the time required by this section for good and satisfactory reasons. The building official may extend the time for action by the permittee for a period not exceeding 180 days on written request by the permittee showing that circumstances beyond the control of the permittee have prevented action from being taken. No permit shall be extended more than once.

***EVERY BUILDING PERMIT SHALL AUTOMATICALLY EXPIRE BY LIMITATION AND BECOME INVALID EIGHTEEN (18) MONTHS AFTER ITS DATE OF ISSUANCE.**

Failure to request and receive inspection within 180 days from the **LAST CITY RECORDED INSPECTION** constitutes a condition of suspension or abandonment.

SCHOOL FEE PAYMENT CERTIFICATION

Santa Maria All-America City

City of Santa Maria Community Development Department
Division of Building & Safety

This form, along with the attached receipt, provides certification that the required School Fees have been paid to the appropriate School Districts by the developer This fee is required to be paid prior to the issuance of the building permit.

PROJECT INFORMATION

Project's Permit Number: B12-0122 A.P.N: 117-240-024

Project Owner/Developer: MANRIQUEZ COMMERCIAL REAL ESTA

Project's Street Address: 1437 S BLOSSER RD BLDG D

Building Type: Commercial

Floor Area: 9500 sq. ft.

Description: RANCHO HARVEST (N) METAL BLDG FOR VEHICLE

SCHOOL DISTRICT VERIFICATION OF FEE PAYMENT

Santa Maria-Bonita School District:
708 S Miller St., Santa Maria
(805) 361-8131

Lucia Batiee (Signature) Date: 7/12/12

Santa Maria Joint Union High School District:
2560 Skyway Dr, Santa Maria
(805) 922-4573

(Signature) Date: 7/12/12

Santa Maria-Bonita School District

7162
Ledger Number

708 South Miller Street
Santa Maria, CA 93454-6211

APPLICATION FOR CERTIFICATION OF COMPLIANCE

Applicant Name MANRIQUEZ REAL ESTATE L L C
P O BOX 5519
SANTA MARIA CA 93456-551

Telephone: (805) 928-7598
Lot Number
Plan Number: B12-0122

Developer Fees will be based on square footage for all new construction, including additions and conversions for residential use, and will be levied on single family residences, apartments, condominiums and mobile homes. New construction and remodeling are included when the remodeling increases habitable space by 500+ square feet. Square footage of habitable space includes all covered or enclosed space under a roof but excludes carports, garages, eaves, walkways, patios and like areas.

Commercial **New Construction** **9500 Square Feet**

I certify that the information provided above is correct and make this statement under penalty of perjury. I further certify that I am authorized to sign this document.

Applicant's Signature: Tom B. Manriquez **Date:** 7/12/12

CERTIFICATION OF SATISFACTION OF FEES

☑ **City of Santa Maria**
Building Department
110 S. Pine Street, Suite 101
Santa Maria, CA 93454

☐ **County of Santa Barbara**
Division of Building and Safety
624 West Foster Road
Santa Maria, CA 93455

The Santa Maria-Bonita School District does hereby certify that provision has been made for all fees required pursuant to the provisions of California Government Code Section 53080,AB181, Chapter 1209, Statutes of 1989, effective as of October 1, 1989 for the following project:

PROJECT NAME **MANRIQUEZ COMMERCIAL REA** APN 117240024
PROJECT LOCATION **1437 S. BLOSSER RD BLDG D** Lot #

Legal Description of Property: **RANCHO HARVEST (N) METAL BLDG FOR VEHICLE**

Level 1 Fees	0 35	$3,325 00	*Level 3 Fees*	0	$0 00
Level 2 Fees	0	$0 00	*Mitigation Fees*	0	$0 00

Sq. Ft.	9500
@	$0 35
=	**$3,325.00**

Fees Paid Check 004845

This development is in compliance with the requirement of said Government Code Section 53080.

District Seal/Stamp

Teresa Bastes 07/12/12
Prepared by *Date*

Michael Grogan 07/12/12
District Authorized Signature *Date*

Attach Copy of Plancheck Application

WHI COPY-CITY/COUNTY *YEL COPY- OWNER/DEVELOPER* *PINK COPY-SMBSD*

Sequence #: 4480

Santa Maria Joint Union High School District
2560 Skyway Drive
Santa Maria, CA 93455
(805) 922-4573

2990

APPLICATION FOR CERTIFICATE OF COMPLIANCE

Applicant Name Marriguez Comm RE. Telephone 928-7598

Address P.O. Box 5519 A P N (s) 117-240-024

Santa Maria CA 93456 Permit Number (s) B12-0122

The Developer's Fee will be based on square footage for all new construction, including all additions and conversions for residential use and will be levied on single family residences, apartments, condominiums and mobile homes Both new construction and remodeling are included, so long as the remodeling increases habitable space Square footage of habitable space includes all covered or enclosed space under a roof, but excludes carports, garages, caves, walkways, patios and like areas

____ Residential ____ Commercial/Industrial Square Footage 9500

I certify that the information provided above is correct and make this statement under penalty of perjury I further certify that I am authorized to sign this document

Applicant's Signature [signature] Date 7/12/12

CERTIFICATION OF SATISFACTION OF FEES

✓ **CITY OF SANTA MARIA**
BUILDING DEPARTMENT
110 South Pine
Santa Maria, CA 93454

____ **CITY OF GUADAUPE**
918 Obispo Street
Guadalupe, CA 93434

____ **COUNTY OF SANTA BARBARA**
Division of Building & Safety
624 West Foster Road
Santa Maria, CA 93455

The Santa Maria Joint Union High School District does hereby certify that provision has been made for all fees required pursuant to the provisions of California Education Code Sections 17620 – 17626, effective as of October 1, 1989, for the following project

Project Address: 1437 S. Blosser Rd #D

Legal Description of Property Rancho Harvest Metal Bldg

9500 Square fee @ $ .16 = $ 1520 00/100 Total

This development is in compliance of said California Education Codes 17620-17626

District Seal

[signature] 7/12/12
Authorized Signature Date

Admin Assistant
Title

ATTACH A COPY OF THE PLANCHECK APPLICATION (ALL SIGNATURES SHOULD BE ORIGINAL)
WHITE – City/County, YELLOW – Builder/Developer, PINK – School District

APPLICATION FORM FOR REVISIONS/ADDENDUMS/DEFFERED SUBMITTALS

FROM: CITY OF SANTA MARIA
COMMUNITY DEVELOPMENT DEPARTMENT
110 S. PINE #101
SANTA MARIA, CA 93458
(805)925-0951 EXT 241

DATE 8/29/12 PLAN CHECK NO. B12-0122

B12-0122

SUBJECT: PLAN CHECK OF REVISIONS TO ISSUED PERMIT# METAL BLDG ADDED VALUATION: Ø

PROJECT (NAME): RANCHO HARVEST PROJECT ADDRESS: 1437 S BLOSSER #D

APPLICANT: MARTINEZ PHONE NO.

DESCRIPTION OF REVISION: REVISE #4 TIES AT MONOLITHIC PEDISTALS TO INCLUDE ENCLOSED AND STAPLE CLOSURES SHT S1.10

BELOW FOR OFFICE USE ONLY

SETS OF PLAN SUBMITTED 2 CALCS PLAN CHECK HOURS Ø PLAN CHECK FEE DUE Ø

Transmit to:	Date Trans	Date returned	Out Corr	Date Trans	Date returned	Out Corr	Date Trans	Date returned	Approved
Building								8/29	RM
Planning									
Engineering									
Fire									
Wastewater									
Police									
Lndsp-Plng									
Lndsp-Bldg									
Rec & Parks									

REVISION ISSUED TO: SIGNATURE DATE 8/29/12

CHECK
1224113-1 0001 08/28/2012 006 36
Community Development B120122 $136.00

APPLICATION FORM FOR REVISIONS/ADDENDUMS/DEFFERED SUBMITTALS

FROM: CITY OF SANTA MARIA
COMMUNITY DEVELOPMENT DEPARTMENT
110 S. PINE #101
SANTA MARIA, CA 93458
(805)925-0951 EXT 241

DATE 8/23/12 PLAN CHECK NO. BR-0122

SUBJECT: PLAN CHECK OF REVISIONS TO ISSUED PERMIT# BR 0122 ADDED VALUATION: 3,000.00

PROJECT (NAME): RANCHO HARVEST PROJECT ADDRESS: 1437 S. BLOSSER #D

APPLICANT: TOM MARTINEZ PHONE NO. 934-5737

DESCRIPTION OF REVISION: ADD 5½" H CURB AND ADDITIONAL HAIRPIN REINFORCING STEEL AT SHOP BLDG

BELOW FOR OFFICE USE ONLY

SETS OF PLAN SUBMITTED 2 CALCS _____ PLAN CHECK HOURS _____ PLAN CHECK FEE DUE 2 hrs exp

DETAIL ATT'D

Transmit to:	Date Trans	Date returned	Out Corr	Date Trans	Date returned	Out Corr	Date Trans	Date returned	Approved
Building MG	8/24							8/27	MG
Planning									
Engineering									
Fire									
Wastewater									
Police									
Lndsp-Plng									
Lndsp-Bldg									
Rec & Parks									

REVISION ISSUED TO Michael E Bixby SIGNATURE DATE 8/28/12

·1204113-1 0007 02/10/2012 006 36
Community Development B120122 $2,850.86

PLANCHECK APPLICATION

CITY OF SANTA MARIA, COMMUNITY DEVELOPMENT DEPARTMENT, 110 S. PINE ST. #101, SANTA MARIA, CA 93458-5082 (805) 925-0951 EXT. 241

PLEASE COMPLETE THOROUGHLY & ACCURATELY, INACCURACIES OR OMISSIONS MAY RESULT IN PERMIT PROCESSING DELAYS

BUDG D

ASSESSOR PARCEL NUMBER 117-240-024 JOB ADDRESS 1437 S. BLOSSER ROAD

PROPERTY OWNER JESSE MANRIQUEZ PH # 928-7598 EMAIL JESSE@RANCHOHARVEST.COM

OWNER'S ADDRESS 1503 E. MAIN ST SM 93454 EMAIL SAME AS ABOVE

TENANT OR BUSINESS NAME RANCHO HARVEST PH # 928-7598 FAX # 346-6412

Contact name for "CORRECTIONS" TOM MARTINEZ **Preferred method of contact (circle one) Phone (Email) Fax**

Phone 934-5737 *Email* TOM@MARTINEZASSOC.NET *Fax* 934-4916

DETAILED DESCRIPTION OF WORK: CONSTRUCT NEW 9,500 SF PREFABRICATED METAL BLDG FOR SHOP USE. INCLUDES NEW PARKING, LANDSCAPE AND IRRIGATION

If applicable: Grading – cubic yards of earth: cut NA fill UNDER PREVIOUS PERMIT import

Valuation $ _____ **Applicant's signature** [signature] **Company** TBM & ASSOC.

PLANS DRAWN BY: Name TOM MARTINEZ Company TBM & ASSOC License Number C19051

ADDRESS 2624 AIR PARK SM Phone 934-5737 Email TOM@MARTINEZASSOC.NET Fax 934-4916

CONTRACTOR COMPANY NAME ~~TBD~~ TAMCO STATE LICENSE NO/CLASS _____

Contact name for "PERMIT ISSUANCE" _____ **Preferred method of contact (circle one) Phone Email Fax**

Phone _____ *Email* _____ *Fax* _____

(BELOW FOR OFFICE USE ONLY)

PLANNING DIVISION ACCEPTANCE: Date 02/10/12 by NEDA ZAYER

Zone M-2 Zoning/Use Permit No. _____ **Within Entrada Specific Plan?** Circle YES or NO

Within Downtown Specific Plan? Circle YES or NO If yes, circle which: **GATEWAY, TOWN CENTER, BUNGALOW, GARDEN OR RAILROAD LOFT**

FINAL PLANNING APPROVAL: Date _____ by _____ **Needs Inspection** ☐ Yes ☐ No

BUILDING DIVISION ACCEPTANCE: Sets of Plans Submitted 4 Grading Plans under (E) permit Soils Report _____ Landscape Plans 3

Structural Calcs 2 + 2 metal Bldg. Energy Calcs _____ Truss Calcs _____ Specs _____ S.B. Health APCD _____ Other metal bldg included

_____ Sq.ft.@ _____ Building $ _____

_____ Sq.ft.@ _____ Garage $ _____

_____ Sq.ft.@ _____ Carport/Patio $ _____

_____ Sq.ft.@ _____ Garage Conv $ _____

_____ Sq.ft.@ _____ Porch/Deck $ _____

Plan Check Fee Due 2850.86

Date of Acceptance of Plans 2-10-12

by ANGIE

Paid by DONER

Building Approval By _____ Date _____

CODE COMPLIANCE: NONE X **ACTIVE** _____ **DATE CHECKED:** 2/10/12 **BY:** NEDA ZAYER

S:\Community Development\Building\Forms\PLANCHECK APPLICATION revised 3-28-11

PERMIT NO. B12-022

CHECK

1206713-1 0009 03/07/2012 006 36

CITY OF SANTA MARIA
COMMUNITY DEVELOPMENT DEPARTMENT
110 S. Pine #101, Santa Maria CA, 93458-5082
Building Division Phone (805) 925-0951 Ext 241

PERMIT City Development B120153 $377.09

B12-0153

NRAF **COMBO**

DATE ISSUED 3/7/12

Santa Maria All-America City

Job Address	Tract Number	Lot Number	Assessor's Parcel	Value of Work
1437 S BLOSSER RD BLDG E			**117-240-024**	**$ 6,700.00**

Description
RANCHO HARVEST (N) OFFICE SPRINKLERS

Bldg Sq ft	**4,550**	Garage Sq ft	Patio Sq ft
Deck Sq ft		Fence L. ft	Water Meter
Const Type	**VB SPRI**	Occupancy Group	**B1,S1**
Zone	**M2**	Planning Project No	

Applicant **PERFECTION FIRE PROTECTION**
8058017536 **2361 PASO ROBLES ST**
OCEANO CA 93445

Owner **MANRIQUEZ COMMERCIAL REAL ES**
P.O. Box 5519
SANTA MARIA CA 93456

C[redacted]ctor **PERFECTION FIRE PROTECTION**
805[redacted]7536 **2361 PASO ROBLES ST**
OCEANO CA 93445
830114 W/C ex 1/1/13

Architect/Engineer

2005 PERMIT ISSUANCE FEE	**$33.50**
ALL PC FEES	**$40.55**
BUILDINGSTANDARDSCOMMFUND	**$1.00**
FIRESPRINKLERS	**$221.24**
PC DEPOSIT	**$65.00**
PLAN RET. >8.5X11	**$2.30**
PLAN RET. BASE FEE	**$4.50**
PLUMBING FEES	**$72.59**
SMIP COMMERCIAL	**$1.41**

TOTAL PAID **$ 65.00** **TOTAL DUE** **$ 377.09** **TOTAL FEES** **$ 442.09**

INSPECTION INSTRUCTIONS

24 HOUR INSPECTION REQUEST LINE (805) 925-0951 EXT 510. PLEASE LEAVE PERMIT NUMBER, ADDRESS, LOT NUMBER (IF APPLICABLE), TYPE OF INSPECTION NEEDED AND A PREFERENCE FOR MORNING OR AFTERNOON.

Job Address	Tract Number	Lot Number	Assessor's Parcel	Value of Work
1437 S BLOSSER RD BLDG E			**117-240-024**	**$ 6,700.00**

LICENSED CONTRACTOR'S DECLARATIONS:

I hereby affirm under penalty of perjury that I am licensed under the provisions of Chapter 9 (Commencing with Sec 7000) of Division 3 of the Business & Professions Code, and my license is in full force and effect

License Class C16

License No. 830114

OWNER - BUILDER DECLARATION:

___I hereby affirm that I am exempt from the Contractor's License Law for the following reason (Sec. 7031.5, Business & Professions Code: Any City or County which requires a permit to construct, alter, improve, demolish, or repair any structure, prior to its issuance, also requires the applicant for such permit to file a signed statement that he is licensed pursuant to the provisions of the Contractor's License Law (Chapter 9 (commencing with Sec. 7000) of Division 3 of the Business and Professions Code) or that he or she is exempt therefrom and the basis for the alleged exemption Any violation of Sec. 7031.5 by any applicant for a permit subjects the applicant to civil penalty of not more than five hundred dollars ($500)

___I, as owner of the property, or my employees with wages as their sole compensation, will do the work, and the structure is not intended or offered for sale (Section 7044, Business and Professions Code. The Contractor's License Law does not apply to an owner of property who builds or improves thereon, and who does such work himself or through his own employees, provided that such improvements are not intended or offered for sale If, however, the building or improvement is sold within one year of completion, the owner-builder will have the burden of providing that he did not build or improve for the purpose of sale)

___I, as owner, of the property, am exclusively contracting with licensed contractors to construct the property (Section 7044, Business and Professions Code. The Contractor's License Law does not apply to an owner of property who builds or improves thereon: and who contracts for such projects with a contractor(s) licensed pursuant to the Contractor's License Law)

___ I am exempt under Sec. _____. B&PC for this reason _____

_____

WORKERS' COMPENSATION DECLARATION:

I hereby affirm under penalty ofperjury one of the following declarations:

___I have and will maintain a certificate of consent to self-insure for workers' compensation, as provided for by Section 3700 of the Labor Code, for the performance of the work for which this permit is issued

___I have and will maintain workers' compensation insurance, as required by Section 3700 of the Labor Code, for the performance of the work for which this permit is issued. My workers' compensation insurance carrier and policy number are

Policy No. 565-0000307
Company STATE FUND

(This section need not be completed if the permit is for one hundred dollars ($100) or less)

___ I certify that in the performance of the work for which this permit is issued, I shall not employ any person in any manner so as to become subject to the workers' compensation laws of California, and agree that if I should become subject to the workers' compensation provisions of Section 3700 of the Labor Code, I shall forthwith comply with those provisions

WARNING FAILURE TO SECURE WORKERS' COMPENSATION COVERAGE IS UNLAWFUL, AND SHALL SUBJECT AN EMPLOYER TO CRIMINAL PENALTIES AND CIVIL FINES UP TO ONE HUNDRED THOUSAND DOLLARS ($100,000), IN ADDITION TO THE COST OF COMPENSATION, DAMAGES AS PROVIDED FOR IN SECTION 3706 OF THE LABOR CODE, INTEREST, AND ATTORNEY'S FEES.

CONSTRUCTION LENDING AGENCY:

I hereby affirm that there (check one):___ is ___ is not a construction lending agency for the performance of the work for which this permit is issued (Sec 3097, Civil Code.).

Lender's Name _____

Lender's Address _____

I certify that I have read this application and state the above information is correct. I agree to comply with all City ordinances and state laws relating to building construction, and hereby authorize representatives of the City to enter upon the above-mentioned property for inspection purposes.

3-7-2012

Signature of Applicant, Agent, Owner or Contractor **Date**

Date of Permit Issuance By MR

Permit Prepared by PW Approval Date 3/7/2012

Expiration of Permit: Every permit issued by the building official under the provisions of this code shall expire by limitation and become null and void if the building or work authorized by such permit is not commenced within 180 days from date of such permit, or if the building or work authorized by such permit is suspended or abandoned at any time after the work is commenced for a period of 180 days.

Any permittee holding an unexpired permit may apply for an extension of the time within which work may commence under that permit when the permittee is unable to commence work within the time required by this section for good and satisfactory reasons. The building official may extend the time for action by the permittee for a period not exceeding 180 days on written request by the permittee showing that circumstances beyond the control of the permittee have prevented action from being taken. No permit shall be extended more than once.

***EVERY BUILDING PERMIT SHALL AUTOMATICALLY EXPIRE BY LIMITATION AND BECOME INVALID EIGHTEEN (18) MONTHS AFTER ITS DATE OF ISSUANCE.**

Failure to request and receive inspection within 180 days from the **LAST CITY RECORDED INSPECTION** constitutes a condition of suspension or abandonment.

1205313-1 0005 02/22/2012 006 36 CK
Community Development B120153 $65.00

P1

PLANCHECK APPLICATION

CITY OF SANTA MARIA, COMMUNITY DEVELOPMENT DEPARTMENT, 110 S. PINE ST. #101, SANTA MARIA, CA 93458-5082 (805) 925-0951 EXT. 241

PLEASE FILL OUT COMPLETELY & ACCURATELY, INACCURACIES OR OMISSIONS MAY RESULT IN PERMIT PROCESSING DELAYS

ASSESSOR PARCEL NUMBER 117-240-024 JOB ADDRESS 1437 S Blosser Rd BLDG E

PROPERTY OWNER Rancho Harvest PH # _____ FAX # _____

OWNER'S ADDRESS PO Box 5519 EMAIL _____

TENANT OR BUSINESS NAME Rancho Harvest PH # _____ FAX # _____

CONTACT Mike Van Houtin PH # 901-7536 FAX # 481-0925 EMAIL: mike@perfectionfire.com

Check All Applicable: Residential ____ Commercial ____ Pool/Spa Onsite ____

DETAILED DESCRIPTION OF WORK TO BE PERFORMED: New NFPA Fire sprinkler system for new OFFICE BLDG.

SQ. FT of Proposed Buildings or Improved Area 3900 OCCUPANCY (CBC) _____ CONSTRUCTION TYPE (CBC) _____

Grading – cubic yards of earth; cut N/A fill _____, import _____, export _____

APPLICANT'S STATED VALUE OF WORK $ 6,700.00

APPLICANT'S SIGNATURE _____ **COMPANY** Perfection Fire Protection

PLANS DRAWN BY same as below PH # _____ FAX # _____

ADDRESS _____ CITY _____ ZIP _____

EMAIL _____ LICENSE NO. _____

CONTRACTOR Perfection Fire / Mike Van Houtin PH # 901-7536 FAX # 481-0925

CONTRACTOR'S ADDRESS P.O.B. 524 Oceano CA EMAIL mike@perfectionfire.com

CONTRACTOR'S STATE LICENSE NO./CLASS 830114 C-16 CITY BUSINESS LICENSE NO. 26030 1/31/13

12/31/13

(BELOW FOR OFFICE USE ONLY)

PLANNING DIVISION ACCEPTANCE: Date _____ by W/C 1/1/13

Zone _____ Zoning/Use Permit No. _____ **Within Entrada Specific Plan?** Circle YES or NO

Within Downtown Specific Plan? Circle YES or NO If yes, circle which: **GATEWAY, TOWN CENTER, BUNGALOW, GARDEN OR RAILROAD LOFT**

FINAL PLANNING APPROVAL: Date _____ by _____ **Needs Inspection** ☐ Yes ☐ No

BUILDING DIVISION ACCEPTANCE: Sets of Plans Submitted 4 Grading Plans _____ Soils Report _____ Landscape Plans _____

Structural Calcs _____ Energy Calcs _____ Truss Calcs _____ Specs _____ S.B. Health APCD _____ Other _____

_____ Sq.ft.@ _____ Building $ _____

_____ Sq.ft.@ _____ Garage $ _____

_____ Sq.ft.@ _____ Carport/Patio $ _____

_____ Sq.ft.@ _____ Garage Conv $ _____

_____ Sq.ft.@ _____ Porch/Deck $ _____

Plan Check Fee Due 65.00

Date of Acceptance of Plans 2/22/12

by _____

Paid by Contractor

Building Approval By _____ Date _____

CODE COMPLIANCE: NONE _____ ACTIVE _____ DATE CHECKED: _____ BY: _____

S:\Community Development\Building\Forms\PLANCHECK APPLICATION revised 11-15-10

PERMIT NO. B12-0153

1210813-1 0008 04/17/2012 006 36 CK
Community Development B120259 #Santa Maria

CITY OF SANTA MARIA
COMMUNITY DEVELOPMENT DEPARTMENT
110 S Pine #101, Santa Maria CA, 93458-5082
Building Division Phone (805) 925-0951 Ext 241

PERMIT
B12-0259
NRAF ELEC ONLY
DATE ISSUED APR 17 2012

All-America City

Job Address	Tract Number	Lot Number	Assessor's Parcel	Value of Work
1437 S BLOSSER RD			**117-240-024**	**$ 3,454.00**

Description
RANCHO HARVEST FIRE ALARM

Bldg Sq ft	Garage Sq ft	Patio Sq ft
Deck Sq ft	Fence L ft	Water Meter
Const Type	Occupancy Group	
Zone	Planning Project No	

Applicant
8053497373
SELECTIVE SECURITY SYSTEMS INC
543 W BETTERAVIA RD #I
SANTA MARIA CA 93455

Owner
MANRIQUEZ COMMERCIAL REAL ES
P.O. Box 5519
SANTA MARIA CA 93456

Contractor
805 7373
SELECTIVE SECURITY SYSTEMS INC
543 W BETTERAVIA RD #I
SANTA MARIA CA 93455
828051 WC 6/30/12

Architect/Engineer

2005 PERMIT ISSUANCE FEE	**$33.50**
ALL PC FEES	**$19.34**
BUILDINGSTANDARDSCOMMFUND	**$1.00**
ELECTRICAL FEES	**$34.62**
FIRE ALARMS	**$72.59**
PC DEPOSIT	**$67.00**
PLAN RET. BASE FEE	**$4.50**

TOTAL PAID $ 67.00 **TOTAL DUE $ 165.55** **TOTAL FEES $ 232.55**

INSPECTION INSTRUCTIONS

24 HOUR INSPECTION REQUEST LINE (805) 925-0951 EXT 510. PLEASE LEAVE PERMIT NUMBER, ADDRESS, LOT NUMBER (IF APPLICABLE), TYPE OF INSPECTION NEEDED AND A PREFERENCE FOR MORNING OR AFTERNOON.

Job Address	Tract Number	Lot Number	Assessor's Parcel	Value of Work
1437 S BLOSSER RD			**117-240-024**	**$ 3,454.00**

LICENSED CONTRACTOR'S DECLARATIONS:

___I hereby affirm under penalty of perjury that I am licensed under the provisions of Chapter 9 (Commencing with Sec. 7000) of Division 3 of the Business & Professions Code, and my license is in full force and effect

License Class C10

License No. 828051

OWNER - BUILDER DECLARATION:

___I hereby affirm that I am exempt from the Contractor's License Law for the following reason (Sec. 7031.5, Business & Professions Code: Any City or County which requires a permit to construct, alter, improve, demolish, or repair any structure, prior to its issuance, also requires the applicant for such permit to file a signed statement that he is licensed pursuant to the provisions of the Contractor's License Law (Chapter 9 (commencing with Sec 7000) of Division 3 of the Business and Professions Code) or that he or she is exempt therefrom and the basis for the alleged exemption. Any violation of Sec. 7031 5 by any applicant for a permit subjects the applicant to civil penalty of not more than five hundred dollars ($500)

___I, as owner of the property, or my employees with wages as their sole compensation, will do the work, and the structure is not intended or offered for sale (Section 7044, Business and Professions Code The Contractor's License Law does not apply to an owner of property who builds or improves thereon, and who does such work himself or through his own employees, provided that such improvements are not intended or offered for sale. If, however, the building or improvement is sold within one year of completion, the owner-builder will have the burden of providing that he did not build or improve for the purpose of sale.)

___I, as owner, of the property, am exclusively contracting with licensed contractors to construct the property (Section 7044, Business and Professions Code: The Contractor's License Law does not apply to an owner of property who builds or improves thereon and who contracts for such projects with a contractor(s) licensed pursuant to the Contractor's License Law.)

___ I am exempt under Sec. _____, B&PC for this reason _____

_____

WORKERS' COMPENSATION DECLARATION:

I hereby affirm under penalty ofperjury one of the following declarations

___I have and will maintain a certificate of consent to self-insure for workers' compensation, as provided for by Section 3700 of the Labor Code, for the performance of the work for which this permit is issued.

___I have and will maintain workers' compensation insurance, as required by Section 3700 of the Labor Code, for the performance of the work for which this permit is issued My workers' compensation insurance carrier and policy number are:

Policy No. SEWC023944

Company AMGUARD INSURANCE CO

(This section need not be completed if the permit is for one hundred dollars ($100) or less.)

___I certify that in the performance of the work for which this permit is issued, I shall not employ any person in any manner so as to become subject to the workers' compensation laws of California, and agree that if I should become subject to the workers' compensation provisions of Section 3700 of the Labor Code, I shall forthwith comply with those provisions

WARNING: FAILURE TO SECURE WORKERS' COMPENSATION COVERAGE IS UNLAWFUL, AND SHALL SUBJECT AN EMPLOYER TO CRIMINAL PENALTIES AND CIVIL FINES UP TO ONE HUNDRED THOUSAND DOLLARS ($100,000), IN ADDITION TO THE COST OF COMPENSATION, DAMAGES AS PROVIDED FOR IN SECTION 3706 OF THE LABOR CODE, INTEREST, AND ATTORNEY'S FEES.

CONSTRUCTION LENDING AGENCY:

I hereby affirm that there (check one) ____ is ____ is not a construction lending agency for the performance of the work for which this permit is issued (Sec. 3097, Civil Code)

Lender's Name _____

Lender's Address _____

I certify that I have read this application and state the above information is correct. I agree to comply with all City ordinances and state laws relating to building construction, and hereby authorize representatives of the City to enter upon the above-mentioned property for inspection purposes.

4-17-12

Signature of Applicant, Agent, Owner or Contractor **Date**

Date of Permit Issuance By_____

Permit Prepared by PW Approval Date 4/12/2012

Expiration of Permit: Every permit issued by the building official under the provisions of this code shall expire by limitation and become null and void if the building or work authorized by such permit is not commenced within 180 days from date of such permit, or if the building or work authorized by such permit is suspended or abandoned at any time after the work is commenced for a period of 180 days.

Any permittee holding an unexpired permit may apply for an extension of the time within which work may commence under that permit when the permittee is unable to commence work within the time required by this section for good and satisfactory reasons. The building official may extend the time for action by the permittee for a period not exceeding 180 days on written request by the permittee showing that circumstances beyond the control of the permittee have prevented action from being taken. No permit shall be extended more than once.

***EVERY BUILDING PERMIT SHALL AUTOMATICALLY EXPIRE BY LIMITATION AND BECOME INVALID EIGHTEEN (18) MONTHS AFTER ITS DATE OF ISSUANCE.**

Failure to request and receive inspection within 180 days from the **LAST CITY RECORDED INSPECTION** constitutes a condition of suspension or abandonment.

1209513-1 0007 04/04/2012 006 36
Community Development B120259 B120260
$134.00

PLANCHECK APPLICATION

CITY OF SANTA MARIA, COMMUNITY DEVELOPMENT DEPARTMENT, 110 S. PINE ST. #101, SANTA MARIA, CA 93458-5082 (805) 925-0951 EXT. 241

PLEASE COMPLETE THOROUGHLY & ACCURATELY, INACCURACIES OR OMISSIONS MAY RESULT IN PERMIT PROCESSING DELAYS

ASSESSOR PARCEL NUMBER 117-240-024 JOB ADDRESS 1437 S BLOSSER RD

PROPERTY OWNER MANRIQUEZ COMM. EMAIL

OWNER'S ADDRESS EMAIL

TENANT OR BUSINESS NAME RANCHO HARVEST PH # FAX #

Contact name for "CORRECTIONS" RANDY **Preferred method of contact (circle one)** Phone Email Fax

Phone 929-8468 *Email* *Fax*

DETAILED DESCRIPTION OF WORK: FIRE ALARM SYSTEM

If applicable: Grading – cubic yards of earth; cut _____, fill _____, import _____, export _____

Valuation $ 3,454.00 **Applicant's signature** **Company** SELECTIVE SECURITY SYSTEMS INC

PLANS DRAWN BY: Name KRIS NELSON Company SELECTIVE SECURITY License Number 828051

ADDRESS ~~342 W. Betteravia~~ 960 BRIEN ROSE LANE Phone 929-8468 Email Fax NIPOMO, CA 93444

CONTRACTOR COMPANY NAME SELECTIVE SECURITY SYSTEMS STATE LICENSE NO/CLASS 828051 C-10 C-7

Contact name for "PERMIT ISSUANCE" RANDY **Preferred method of contact (circle one)** Phone Email Fax

Phone 929-8468 *Email* *Fax*

6/30/12

(BELOW FOR OFFICE USE ONLY)

PLANNING DIVISION ACCEPTANCE: *Date* _____ by _____

Zone _____ Zoning/Use Permit No _____ **Within Entrada Specific Plan?** Circle YES or NO

Within Downtown Specific Plan? Circle YES or NO If yes, circle which **GATEWAY, TOWN CENTER, BUNGALOW, GARDEN OR RAILROAD LOFT**

FINAL PLANNING APPROVAL: Date _____ by _____ **Needs Inspection** ☐ Yes ☐ No

BUILDING DIVISION ACCEPTANCE: Sets of Plans Submitted 4 3 Grading Plans _____ Soils Report _____ Landscape Plans _____

Structural Calcs _____ Energy Calcs _____ Truss Calcs _____ Specs _____ S B Health APCD _____ Other _____

_____ Sq.ft @ _____ Building $ _____

_____ Sq.ft.@ _____ Garage $ _____

_____ Sq.ft.@ _____ Carport/Patio $ _____

_____ Sq.ft.@ _____ Garage Conv $ _____

_____ Sq.ft.@ _____ Porch/Deck $ _____

Plan Check Fee Due $67-

Date of Acceptance of Plans 4/4/12

by _____

Paid by Selective Security

Building Approval By _____ Date _____

CODE COMPLIANCE: NONE _____ ACTIVE _____ DATE CHECKED: _____ BY: _____

S:\Community Development\Building\Forms\PLANCHECK APPLICATION revised 3 28 11

PERMIT NO. B12-0259

1233513-1 0002 11/30/2012 006 36

CITY OF SANTA MARIA
COMMUNITY DEVELOPMENT DEPARTMENT
110 S. Pine #101, Santa Maria CA, 93458-5082
Building Division Phone (805) 925-0951 Ext 241

Community Development B120848 Santa Maria

PERMIT
B12-0848
NRAF **COMBO**

All-America City

DATE ISSUED NOV 30 2012

Job Address	Tract Number	Lot Number	Assessor's Parcel	Value of Work
1437 S BLOSSER RD BLDG D			117-240-024	$ 12,000.00

Description
RANCHO HARVEST-SPRINKLERS-BLDG D

Bldg Sq ft	9,500	Garage Sq ft		Patio Sq ft
Deck Sq ft	0	Fence L ft	0	Water Meter
Const Type	VB SPRI	Occupancy Group	S1	
Zone	M2	Planning Project No		

Applicant
8059284322
TCB FIRE PROTECTION
1643 N STRATFORD AVE
SANTA MARIA CA 93454

Owner
MANRIQUEZ COMMERCIAL REAL ES
P.O. Box 5519
SANTA MARIA CA 93456

Contractor
805[redacted]4322
TCB FIRE PROTECTION
1643 N STRATFORD AVE
SANTA MARIA CA 93454
895984 W/C 7-15-13

Architect/Engineer

2005 PERMIT ISSUANCE FEE	$34.00
ALL PC FEES	$42.76
BUILDINGSTANDARDSCOMMFUND	$1.00
FIRESPRINKLERS	$485.41
PC DEPOSIT	$68.00
PLAN RET. >8.5X11	$4.59
PLAN RET. BASE FEE	$4.50
PLUMBING FEES	$73.09
SMIP COMMERCIAL	$2.52

TOTAL PAID $ 68.00 **TOTAL DUE $ 647.87** **TOTAL FEES $ 715.87**

INSPECTION INSTRUCTIONS

24 HOUR INSPECTION REQUEST LINE (805) 925-0951 EXT 510. PLEASE LEAVE PERMIT NUMBER, ADDRESS, LOT NUMBER (IF APPLICABLE), TYPE OF INSPECTION NEEDED AND A PREFERENCE FOR MORNING OR AFTERNOON.

Job Address	Tract Number	Lot Number	Assessor's Parcel	Value of Work
1437 S BLOSSER RD BLDG D			**117-240-024**	**$ 12,000.00**

LICENSED CONTRACTOR'S DECLARATIONS:

I hereby affirm under penalty of perjury that I am licensed under the provisions of Chapter 9 (Commencing with Sec. 7000) of Division 3 of the Business & Professions Code, and my license is in full force and effect.

License Class C16

License No. 895984

OWNER - BUILDER DECLARATION:

___I hereby affirm that I am exempt from the Contractor's License Law for the following reason (Sec. 7031.5, Business & Professions Code Any City or County which requires a permit to construct, alter, improve, demolish, or repair any structure, prior to its issuance, also requires the applicant for such permit to file a signed statement that he is licensed pursuant to the provisions of the Contractor's License Law (Chapter 9 (commencing with Sec. 7000) of Division 3 of the Business and Professions Code) or that he or she is exempt therefrom and the basis for the alleged exemption Any violation of Sec 7031 5 by any applicant for a permit subjects the applicant to civil penalty of not more than five hundred dollars ($500).

___I, as owner of the property, or my employees with wages as their sole compensation, will do the work, and the structure is not intended or offered for sale (Section 7044, Business and Professions Code: The Contractor's License Law does not apply to an owner of property who builds or improves thereon, and who does such work *himself or through his own employees, provided that such improvements are not* intended or offered for sale. If, however, the building or improvement is sold within one year of completion, the owner-builder will have the burden of providing that he did not build or improve for the purpose of sale.)

___I, as owner, of the property, am exclusively contracting with licensed contractors to construct the property (Section 7044, Business and Professions Code The Contractor's License Law does not apply to an owner of property who builds or improves thereon: and who contracts for such projects with a contractor(s) licensed pursuant to the Contractor's License Law)

___ I am exempt under Sec. _____, B&PC for this reason _____

WORKERS' COMPENSATION DECLARATION:

I hereby affirm under penalty ofperjury one of the following declarations:

___ I have and will maintain a certificate of consent to self-insure for workers' compensation, as provided for by Section 3700 of the Labor Code, for the performance of the work for which this permit is issued.

I have and will maintain workers' compensation insurance, as required by Section 3700 of the Labor Code, for the performance of the work for which this permit is issued My workers' compensation insurance carrier and policy number are:

Policy No. 5300002319121
Company EVEREST NATIONAL INS CO

(This section need not be completed if the permit is for one hundred dollars ($100) or less.)

___ I certify that in the performance of the work for which this permit is issued, I shall not employ any person in any manner so as to become subject to the workers' compensation laws of California, and agree that if I should become subject to the workers' compensation provisions of Section 3700 of the Labor Code, I shall forthwith comply with those provisions

WARNING: FAILURE TO SECURE WORKERS' COMPENSATION COVERAGE IS UNLAWFUL, AND SHALL SUBJECT AN EMPLOYER TO CRIMINAL PENALTIES AND CIVIL FINES UP TO ONE HUNDRED THOUSAND DOLLARS ($100,000), IN ADDITION TO THE COST OF COMPENSATION, DAMAGES AS PROVIDED FOR IN SECTION 3706 OF THE LABOR CODE, INTEREST, AND ATTORNEY'S FEES

CONSTRUCTION LENDING AGENCY:

I hereby affirm that there (check one):____ is ___ is not a construction lending agency for the performance of the work for which this permit is issued (Sec. 3097, Civil Code.)

Lender's Name _____

Lender's Address _____

I certify that I have read this application and state the above information is correct I agree to comply with all City ordinances and state laws relating to building construction, and hereby authorize representatives of the City to enter upon the above-mentioned property for inspection purposes

Steven D Kuster 11-30-12

Signature of Applicant, Agent, Owner or Contractor **Date**

Date of Permit Issuance By AM

Permit Prepared by PW Approval Date 10/26/2012

Expiration of Permit: Every permit issued by the building official under the provisions of this code shall expire by limitation and become null and void if the building or work authorized by such permit is not commenced within 180 days from date of such permit, or if the building or work authorized by such permit is suspended or abandoned at any time after the work is commenced for a period of 180 days.

Any permittee holding an unexpired permit may apply for an extension of the time within which work may commence under that permit when the permittee is unable to commence work within the time required by this section for good and satisfactory reasons. The building official may extend the time for action by the permittee for a period not exceeding 180 days on written request by the permittee showing that circumstances beyond the control of the permittee have prevented action from being taken. No permit shall be extended more than once.

***EVERY BUILDING PERMIT SHALL AUTOMATICALLY EXPIRE BY LIMITATION AND BECOME INVALID EIGHTEEN (18) MONTHS AFTER ITS DATE OF ISSUANCE.**

Failure to request and receive inspection within 180 days from the **LAST CITY RECORDED INSPECTION** constitutes a condition of suspension or abandonment.

1228513-1 0008 10/11/2012 006 36
Community Development B120848 $68.00

PLANCHECK APPLICATION

CITY OF SANTA MARIA, COMMUNITY DEVELOPMENT DEPARTMENT, 110 S. PINE ST. #101, SANTA MARIA, CA 93458-5082 (805) 925-0951 EXT. 241

PLEASE FILL OUT COMPLETELY & ACCURATELY, INACCURACIES OR OMISSIONS MAY RESULT IN PERMIT PROCESSING DELAYS

ASSESSOR PARCEL NUMBER 117-240-024 JOB ADDRESS 1437 S BLOSSER RD. 1400 ~~LA BREA AVE.~~

PROPERTY OWNER Rancho Harvest PH # _____ FAX # BLDG D

OWNER'S ADDRESS P.O. Box 5519 SM 93456 EMAIL _____

TENANT OR BUSINESS NAME Rancho Harvest PH # _____ FAX # _____

CONTACT _____ PH # _____ FAX # _____ EMAIL: _____

Check All Applicable: Residential ____ Commercial ✓ Pool/Spa Onsite ____

DETAILED DESCRIPTION OF WORK TO BE PERFORMED:

Install new fire sprinkler system per NFPA-13 2010 ED.

SQ. FT of Proposed Buildings or Improved Area _____ OCCUPANCY (CBC) _____ CONSTRUCTION TYPE (CBC) _____

Grading – cubic yards of earth; cut _____, fill _____, import _____, export _____

APPLICANT'S STATED VALUE OF WORK $ 12,000.00

APPLICANT'S SIGNATURE _____ **COMPANY** TCB Fire protection

PLANS DRAWN BY Dave Jereb PH # 559-431-1837 FAX # 559-431-1873

ADDRESS 5741 N. Ninth St. CITY Fresno CA ZIP 93710

EMAIL _____ LICENSE NO: _____

CONTRACTOR TCB Fire protection PH # 805 345 0995 FAX # 805-925-9922

CONTRACTOR'S ADDRESS 1643 N. Stratford EMAIL TCBfireprotection@yahoo.com

CONTRACTOR'S STATE LICENSE NO./CLASS C-16 895984 6/21/13 CITY BUSINESS LICENSE NO. 29095 3/31/13

B/C 7/15/13

(BELOW FOR OFFICE USE ONLY)

PLANNING DIVISION ACCEPTANCE: Date _____ by _____

Zone _____ Zoning/Use Permit No. _____ Within Entrada Specific Plan? Circle YES or NO

Within Downtown Specific Plan? Circle YES or NO If yes, circle which: GATEWAY, TOWN CENTER, BUNGALOW, GARDEN OR RAILROAD LOFT

FINAL PLANNING APPROVAL: Date _____ by _____ Needs Inspection ☐ Yes ☐ No

BUILDING DIVISION ACCEPTANCE: Sets of Plans Submitted 4 Grading Plans _____ Soils Report _____ Landscape Plans _____

Structural Calcs _____ Energy Calcs _____ Truss Calcs _____ Specs _____ S.B. Health APCD _____ Other _____

_____ Sq.ft.@ _____ Building $ _____

_____ Sq.ft.@ _____ Garage $ _____

_____ Sq.ft.@ _____ Carport/Patio $ _____

_____ Sq.ft.@ _____ Garage Conv $ _____

_____ Sq.ft.@ _____ Porch/Deck $ _____

Plan Check Fee Due $68.00

Date of Acceptance of Plans 10.11.12

Paid by CONTRACTOR by _____

Building Approval By _____ Date _____

CODE COMPLIANCE: NONE _____ ACTIVE _____ DATE CHECKED: _____ BY: _____

S:\Community Development\Building\Forms\PLANCHECK APPLICATION revised 11-15-10

PERMIT NO. B12-00848

CITY OF SANTA MARIA
COMMUNITY DEVELOPMENT DEPARTMENT
110 S. Pine #101, Santa Maria CA, 93458-5082
Building Division Phone (805) 925-0951 Ext.241

1300713-1 0004 01/07/2013 006 36
Community Development B121085 Santa Maria

PERMIT
B12-1085

NRAF ELEC ONLY

DATE ISSUED JAN 07 2013

All-America City

Job Address	Tract Number	Lot Number	Assessor's Parcel	Value of Work
1437 S BLOSSER RD #D			117-240-024	$ 6,400.00

Description
RANCHO HARVEST-FIRE ALARM

Bldg. Sq.ft.		Garage Sq.ft.	Patio Sq. ft.
Deck Sq.ft.	0	Fence L. ft. 0	Water Meter
Const. Type	VB SPRI	Occupancy Group	S1
Zone M2		Planning Project No.	

Applicant STANLEY CONVERGENT SECURITY S
8059281808 6000 NATHAN LN NORTH STE 300
PLYMOUTH MN 55442

Owner MANRIQUEZ COMMERCIAL REAL ES
P.O. Box 5519
SANTA MARIA CA 93456

Contractor STANLEY CONVERGENT SECURITY S
805 808 6000 NATHAN LN NORTH STE 300
PLYMOUTH MN 55442

Architect/Engineer 848019 4/1/13

ALL PC FEES	$20.55
BUILDINGSTANDARDSCOMMFUND	$1.00
ELECTRICAL FEES	$35.13
FIRE ALARMS	$76.05
PC DEPOSIT	$68.00
PLAN RET. BASE FEE	$4.50

TOTAL PAID $ 68.00 TOTAL DUE $ 137.23 TOTAL FEES $ 205.23

INSPECTION INSTRUCTIONS

24 HOUR INSPECTION REQUEST LINE (805) 925-0951 EXT 510. PLEASE LEAVE PERMIT NUMBER, ADDRESS, LOT NUMBER (IF APPLICABLE), TYPE OF INSPECTION NEEDED AND A PREFERENCE FOR MORNING OR AFTERNOON.

Job Address	Tract Number	Lot Number	Assessor's Parcel	Value of Work
1437 S BLOSSER RD #D			**117-240-024**	**$ 6,400.00**

LICENSED CONTRACTOR'S DECLARATIONS:

I hereby affirm under penalty of perjury that I am licensed under the provisions of Chapter 9 (Commencing with Sec. 7000) of Division 3 of the Business & Professions Code, and my license is in full force and effect.

License Class C7

License No. 848019

OWNER - BUILDER DECLARATION:

___I hereby affirm that I am exempt from the Contractor's License Law for the following reason (Sec. 7031.5, Business & Professions Code: Any City or County which requires a permit to construct, alter, improve, demolish, or repair any structure, prior to its issuance, also requires the applicant for such permit to file a signed statement that he is licensed pursuant to the provisions of the Contractor's License Law (Chapter 9 (commencing with Sec. 7000) of Division 3 of the Business and Professions Code) or that he or she is exempt therefrom and the basis for the alleged exemption. Any violation of Sec. 7031.5 by any applicant for a permit subjects the applicant to civil penalty of not more than five hundred dollars ($500).

___I, as owner of the property, or my employees with wages as their sole compensation, will do the work, and the structure is not intended or offered for sale (Section 7044, Business and Professions Code: The Contractor's License Law does not apply to an owner of property who builds or improves thereon, and who does such work himself or through his own employees, provided that such improvements are not intended or offered for sale. If, however, the building or improvement is sold within one year of completion, the owner-builder will have the burden of providing that he did not build or improve for the purpose of sale.)

___I, as owner, of the property, am exclusively contracting with licensed contractors to construct the property (Section 7044, Business and Professions Code: The Contractor's License Law does not apply to an owner of property who builds or improves thereon: and who contracts for such projects with a contractor(s) licensed pursuant to the Contractor's License Law.)

___ I am exempt under Sec. _____, B&PC for this reason _____

_____

WORKERS' COMPENSATION DECLARATION:

I hereby affirm under penalty ofperjury one of the following declarations:

___ I have and will maintain a certificate of consent to self-insure for workers' compensation, as provided for by Section 3700 of the Labor Code, for the performance of the work for which this permit is issued.

__X__ I have and will maintain workers' compensation insurance, as required by Section 3700 of the Labor Code, for the performance of the work for which this permit is issued. My workers' compensation insurance carrier and policy number are:

Policy No. 02WNJ77020

Company HARTFORD INSURANCE CO OF THE MIDWEST

(This section need not be completed if the permit is for one hundred dollars ($100) or less.)

___ I certify that in the performance of the work for which this permit is issued, I shall not employ any person in any manner so as to become subject to the workers' compensation laws of California, and agree that if I should become subject to the workers' compensation provisions of Section 3700 of the Labor Code, I shall forthwith comply with those provisions.

WARNING: FAILURE TO SECURE WORKERS' COMPENSATION COVERAGE IS UNLAWFUL, AND SHALL SUBJECT AN EMPLOYER TO CRIMINAL PENALTIES AND CIVIL FINES UP TO ONE HUNDRED THOUSAND DOLLARS ($100,000), IN ADDITION TO THE COST OF COMPENSATION, DAMAGES AS PROVIDED FOR IN SECTION 3706 OF THE LABOR CODE, INTEREST, AND ATTORNEY'S FEES.

CONSTRUCTION LENDING AGENCY:

I hereby affirm that there (check one):____ is ____ is not a construction lending agency for the performance of the work for which this permit is issued (Sec. 3097, Civil Code.).

Lender's Name _____

Lender's Address _____

I certify that I have read this application and state the above information is correct. I agree to comply with all City ordinances and state laws relating to building construction, and hereby authorize representatives of the City to enter upon the above-mentioned property for inspection purposes.

1-7-13

Signature of Applicant, Agent, Owner or Contractor **Date**

Date of Permit Issuance By_____

Permit Prepared by PW Approval Date 1/4/2013

Expiration of Permit: Every permit issued by the building official under the provisions of this code shall expire by limitation and become null and void if the building or work authorized by such permit is not commenced within 180 days from date of such permit, or if the building or work authorized by such permit is suspended or abandoned at any time after the work is commenced for a period of 180 days.

Any permittee holding an unexpired permit may apply for an extension of the time within which work may commence under that permit when the permittee is unable to commence work within the time required by this section for good and satisfactory reasons. The building official may extend the time for action by the permittee for a period not exceeding 180 days on written request by the permittee showing that circumstances beyond the control of the permittee have prevented action from being taken. No permit shall be extended more than once.

***EVERY BUILDING PERMIT SHALL AUTOMATICALLY EXPIRE BY LIMITATION AND BECOME INVALID EIGHTEEN (18) MONTHS AFTER ITS DATE OF ISSUANCE.**

Failure to request and receive inspection within 180 days from the **LAST CITY RECORDED INSPECTION** constitutes a condition of suspension or abandonment.

1235613-1 0001 12/21/2012 006 36
Community Development B121085 $68.00

PLANCHECK APPLICATION

CITY OF SANTA MARIA, COMMUNITY DEVELOPMENT DEPARTMENT, 110 S. PINE ST. #101, SANTA MARIA, CA 93458-5082 (805) 925-0951 EXT. 241

#0

PLEASE COMPLETE THOROUGHLY & ACCURATELY, INACCURACIES OR OMISSIONS MAY RESULT IN PERMIT PROCESSING DELAYS

ASSESSOR PARCEL NUMBER 117-240-024 JOB ADDRESS 1437 S BLOSSER RD

PROPERTY OWNER Rancho Harvest PH # _____ ADDRES 1437 S BLOSSER RD

TENANT OR BUSINESS NAME Rancho Harvest PH # _____ FAX # _____

Contact name for "CORRECTIONS" Molly Chavez Company Stanley Security

METHOD OF CONTACT YOU PREFER (COMPLETE ONLY ONE OF THE CHOICES BELOW) Please Print

Phone 264-9814 *Email* MChavez2@stanleyworks.com *Fax* 928-2640

DETAILED DESCRIPTION OF WORK:

New Fire Alarm Sprinkler Syste

If applicable: Grading – cubic yards of earth: cut _____, fill _____, import _____, export _____

Valuation $ 64.00.00 **Applicant's signature** _____ **Company** Stanley Security

PLANS DRAWN BY: Name Molly Chavez Company Stanley Security License Number 848019

ADDRESS 823 W. Knudsen Ave Phone 264-9814 Email MChavez2@stanleyworks.com Fax 928-2640
Sm, Ca. 92458

CONTRACTOR COMPANY NAME Stanley Security STATE LICENSE NO/CLASS ~~848019~~ 848019

Contact name for "PERMIT ISSUANCE" 264-9814 *Phone* _____

27371 W C 4/1/13

(BELOW FOR OFFICE USE ONLY)

PLANNING DIVISION ACCEPTANCE: Date _____ by _____

Zone _____ Zoning/Use Permit No. _____ Within Entrada Specific Plan? Circle YES or NO

Within Downtown Specific Plan? Circle YES or NO If yes, circle which: GATEWAY, TOWN CENTER, BUNGALOW, GARDEN OR RAILROAD LOFT

FINAL PLANNING APPROVAL: Date _____ by _____ Needs Inspection ☐ Yes ☐ No

BUILDING DIVISION ACCEPTANCE: Sets of Plans Submitted 4 Grading Plans _____ Soils Report _____ Landscape Plans _____

Structural Calcs _____ Energy Calcs _____ Truss Calcs _____ Specs _____ S.B. Health APCD _____ Other _____

_____ Sq.ft.@ _____ Building $ _____

_____ Sq.ft.@ _____ Garage $ _____

_____ Sq.ft.@ _____ Carport/Patio $ _____

_____ Sq.ft.@ _____ Garage Conv $ _____

_____ Sq.ft.@ _____ Porch/Deck $ _____

Plan Check Fee Due $68.00

Date of Acceptance of Plans 12/21/12

by _____

Paid by Stanley Security

Building Approval By _____ Date _____

CODE COMPLIANCE: NONE _____ ACTIVE _____ DATE CHECKED: _____ BY: _____

S:\Community Development\Building\Forms\PLANCHECK APPLICATION revised 3-28-11

PERMIT NO. B12-1085

Address 1441 South Blosser Road Assessor's No. 111-240-22

CITY OF SANTA MARIA, CALIF.

Building Permit Issued to Build ☐ Add to ☐ Alter ☐ Repair ☐ Move ☐ Demolish ☐ slab only

Owner Kirk Lumber Company Owner's Address 1441 South Blosser Road

Lot Block Subdiv. Est. Valuation $ 500.00

Gen'l Contractor Alex Teede Permit Fee $ 5.00 Permit No. B- 1202

Elect. Contractor Permit Fee $ Permit No. E-

Plumb. Contractor Permit Fee $ Permit No. P-

Use Zone Fire Zone Variance, Zone Change, Subdiv. File, or Use Permit No.

INSPECTIONS

	Date	Inspector		Date	Inspector		Date	Inspector
Setbacks, Yards	10-6-66	RK	Rough Plumb.			Int. Lathing		
Forms & Excav.	10-6-66	RK	Frame			Sewer		
Wall Footings			Struct. Steel			Water Meter OK		
Reinf. Steel			Rough Elect.			Elect. Meter OK		
Girders & Underpin.			Top Out Vents			Gas Meter OK		
Conc. Wall Steel			Gas Test			Final Insp. OK	4-27-67	RK
Masonry Wall Steel			Ext. Lathing			Add'l Notes & Insp.		

MICROFILMED

1441 South Blosser Road Kirk Lumber Co. 10/5/66 B-1202

Address 1441 South Blosser Road 18 Assessor's No. 117-240-22

CITY OF SANTA MARIA, CALIF.

erect open end bldg storage of equipt

Building Permit Issued to Build ☐ Add to ☐ Alter ☐ Repair ☐ Move ☐ Demolish ☐

Owner Kirk Lumber Company Owner's Address 1441 South Blosser Road

Lot Block Subdiv. Est. Valuation $ 2,222.00

Gen'l Contractor owner-builder Permit Fee $ 24.00 Permit No. B- 1235

Elect. Contractor Permit Fee $ Permit No. E-

Plumb. Contractor Permit Fee $ Permit No. P-

Use Zone Fire Zone Variance, Zone Change, Subdiv. File, or Use Permit No.

INSPECTIONS

	Date	Inspector		Date	Inspector		Date	Inspector
Setbacks, Yards			Rough Plumb.			Int. Lathing		
Forms & Excav.			Frame			Sewer		
Wall Footings			Struct. Steel			Water Meter OK		
Reinf. Steel			Rough Elect.			Elect. Meter OK		
Girders & Underpin.			Top Out Vents			Gas Meter OK		
Conc. Wall Steel			Gas Test			Final Insp. OK	6-16-67	
Masonry Wall Steel			Ext. Lathing			Add'l Notes & Insp.		

1441 South Blosser Road Kirk Lumber Company 11/4/66 B-1235

MICROFILMED

Address 1441 South Blosser Road 18 Assessor's No. 117-240-22

CITY OF SANTA MARIA, CALIF.

Mill Shop

Building Permit Issued to Build ☑ Add to ☐ Alter ☐ Repair ☐ Move ☐ Demolish ☐

Owner Kikr Lumber Company Owner's Address 1441 South Blosser Road

Lot Block Subdiv. Est. Valuation $ 6,420.00

Gen'l Contractor ownr-buildr Permit Fee $ 48.00 Permit No. B- 1236

Elect. Contractor Permit Fee $ Permit No. E-

Plumb. Contractor Permit Fee $ Permit No. P-

Use Zone Fire Zone Variance, Zone Change, Subdiv. File, or Use Permit No. U-892

INSPECTIONS

	Date	Inspector		Date	Inspector		Date	Inspector
Setbacks, Yards			Rough Plumb.			Int. Lathing		
Forms & Excav.			Frame			Sewer		
Wall Footings			Struct. Steel			Water Meter OK		
Reinf. Steel			Rough Elect.			Elect. Meter OK		
Girders & Underpin.			Top Out Vents			Gas Meter OK		
Conc. Wall Steel			Gas Test			Final Insp. OK	6-16-67	RK
Masonry Wall Steel			Ext. Lathing			Add'l Notes & Insp.		

1441 South Blosser Road Kirk Lumber Co. 11/4/66 B-1236

MICROFILMED

1317713-1 0003 06/26/2013 006 36

CITY OF SANTA MARIA
COMMUNITY DEVELOPMENT DEPARTMENT
110 S Pine #101, Santa Maria CA, 93458-5082
Building Division Phone (805) 925-0951 Ext 241

Community Development BB130468 $280.61 Santa Maria

PERMIT
B13-0468
NRA FENCE

DATE ISSUED JUN 26 2013

Job Address	Tract Number	Lot Number	Assessor's Parcel	Value of Work
1437 S BLOSSER RD			117-240-024	$ 5,000.00

Description
RANCHO HARVEST-SECURITY WROUGHT IRON FENCE & PEDESTRIAL GATE AND CMU COLUMNS OFF LA BREA

Tom needs to sign plans

Bldg Sq ft	Garage Sq ft	Patio Sq ft	
Deck Sq ft 0	Fence L. ft 69	Water Meter	
Const Type	Occupancy Group		
Zone M2	Planning Project No		

Applicant
8059345737
TOM B MARTINEZ
2624 AIRPARK DR
SANTA MARIA CA 93455

Owner
MANRIQUEZ COMMERCIAL REAL ES
P.O. Box 5519
SANTA MARIA CA 93456

Contractor
8059[redacted]9410
DAN BLOUGH CONSTRUCTION INC
2353 A STREET
SANTA MARIA CA 93454
496903 a/c 6/20/13

Dan emailed 6/17/30

Architect/Engineer
8059345737
TOM B MARTINEZ
2624 AIRPARK DR
SANTA MARIA CA 93455
C:19051

2005 PERMIT ISSUANCE FEE	$34.00
2005 WALLS AND FENCES	$114.33
ALL PC FEES	$30.42
BUILDINGSTANDARDSCOMMFUND	$1.00
ELECTRICAL FEES	$52.00
ENGINEERING PLAN REVIEW	$43.31
PC DEPOSIT	$272.00
PLAN RET. BASE FEE	$4.50
SMIP COMMERCIAL	$1.05

TOTAL PAID $ 272.00 **TOTAL DUE $ 280.61** **TOTAL FEES $ 552.61**

INSPECTION INSTRUCTIONS

24 HOUR INSPECTION REQUEST LINE (805) 925-0951 EXT 510. PLEASE LEAVE PERMIT NUMBER, ADDRESS, LOT NUMBER (IF APPLICABLE), TYPE OF INSPECTION NEEDED AND A PREFERENCE FOR MORNING OR AFTERNOON.

Job Address	Tract Number	Lot Number	Assessor's Parcel	Value of Work
1437 S BLOSSER RD			117-240-024	$ 5,000.00

LICENSED CONTRACTOR'S DECLARATIONS:

I hereby affirm under penalty of perjury that I am licensed under the provisions of Chapter 9 (Commencing with Sec. 7000) of Division 3 of the Business & Professions Code, and my license is in full force and effect.

License Class B

License No. 496903

OWNER - BUILDER DECLARATION:

___I hereby affirm that I am exempt from the Contractor's License Law for the following reason (Sec 7031.5, Business & Professions Code: Any City or County which requires a permit to construct, alter, improve, demolish, or repair any structure, prior to its issuance, also requires the applicant for such permit to file a signed statement that he is licensed pursuant to the provisions of the Contractor's License Law (Chapter 9 (commencing with Sec. 7000) of Division 3 of the Business and Professions Code) or that he or she is exempt therefrom and the basis for the alleged exemption. Any violation of Sec 7031.5 by any applicant for a permit subjects the applicant to civil penalty of not more than five hundred dollars ($500)

___I, as owner of the property, or my employees with wages as their sole compensation, will do the work, and the structure is not intended or offered for sale (Section 7044, Business and Professions Code The Contractor's License Law does not apply to an owner of property who builds or improves thereon, and who does such work himself or through his own employees, provided that such improvements are not intended or offered for sale. If, however, the building or improvement is sold within one year of completion, the owner-builder will have the burden of providing that he did not build or improve for the purpose of sale)

___I, as owner, of the property, am exclusively contracting with licensed contractors to construct the property (Section 7044, Business and Professions Code The Contractor's License Law does not apply to an owner of property who builds or improves thereon and who contracts for such projects with a contractor(s) licensed pursuant to the Contractor's License Law)

___ I am exempt under Sec. _____, B&PC for this reason _____

_____

WORKERS' COMPENSATION DECLARATION:

I hereby affirm under penalty ofperjury one of the following declarations:

___ I have and will maintain a certificate of consent to self-insure for workers' compensation, as provided for by Section 3700 of the Labor Code, for the performance of the work for which this permit is issued

___ I have and will maintain workers' compensation insurance, as required by Section 3700 of the Labor Code, for the performance of the work for which this permit is issued. My workers' compensation insurance carrier and policy number are.

Policy No. 044-0029953

Company STATE COMP FUND

(This section need not be completed if the permit is for one hundred dollars ($100) or less)

___ I certify that in the performance of the work for which this permit is issued, I shall not employ any person in any manner so as to become subject to the workers' compensation laws of California, and agree that if I should become subject to the workers' compensation provisions of Section 3700 of the Labor Code, I shall forthwith comply with those provisions.

WARNING: FAILURE TO SECURE WORKERS' COMPENSATION COVERAGE IS UNLAWFUL, AND SHALL SUBJECT AN EMPLOYER TO CRIMINAL PENALTIES AND CIVIL FINES UP TO ONE HUNDRED THOUSAND DOLLARS ($100,000), IN ADDITION TO THE COST OF COMPENSATION, DAMAGES AS PROVIDED FOR IN SECTION 3706 OF THE LABOR CODE, INTEREST, AND ATTORNEY'S FEES.

CONSTRUCTION LENDING AGENCY:

I hereby affirm that there (check one):____ is ____ is not a construction lending agency for the performance of the work for which this permit is issued (Sec. 3097, Civil Code.).

Lender's Name _____

Lender's Address _____

I certify that I have read this application and state the above information is correct I agree to comply with all City ordinances and state laws relating to building construction, and hereby authorize representatives of the City to enter upon the above-mentioned property for inspection purposes.

_____ 6-26-13

Signature of Applicant, Agent, Owner or Contractor **Date**

Date of Permit Issuance By_____

Permit Prepared by PW Approval Date 6/17/2013

Expiration of Permit: Every permit issued by the building official under the provisions of this code shall expire by limitation and become null and void if the building or work authorized by such permit is not commenced within 180 days from date of such permit, or if the building or work authorized by such permit is suspended or abandoned at any time after the work is commenced for a period of 180 days.

Any permittee holding an unexpired permit may apply for an extension of the time within which work may commence under that permit when the permittee is unable to commence work within the time required by this section for good and satisfactory reasons. The building official may extend the time for action by the permittee for a period not exceeding 180 days on written request by the permittee showing that circumstances beyond the control of the permittee have prevented action from being taken. No permit shall be extended more than once.

***EVERY BUILDING PERMIT SHALL AUTOMATICALLY EXPIRE BY LIMITATION AND BECOME INVALID EIGHTEEN (18) MONTHS AFTER ITS DATE OF ISSUANCE.**

Failure to request and receive inspection within 180 days from the **LAST CITY RECORDED INSPECTION** constitutes a condition of suspension or abandonment.

1313413-1 0004 05/14/2013 006 36
Community Development B130468 $272.00

PLANCHECK APPLICATION

CITY OF SANTA MARIA, COMMUNITY DEVELOPMENT DEPARTMENT, 110 S. PINE ST. #101, SANTA MARIA, CA 93458-5082 (805) 925-0951 EXT. 241

PLEASE COMPLETE THOROUGHLY & ACCURATELY, INACCURACIES OR OMISSIONS MAY RESULT IN PERMIT PROCESSING DELAYS

ASSESSOR PARCEL NUMBER 117-240-024 JOB ADDRESS 1437 S BLOSSER RD

PROPERTY OWNER Rancho Harvest PH # 928-7598 ADDRESS _____

TENANT OR BUSINESS NAME Rancho Harvest PH # 928-7598 FAX # _____

Contact name for "CORRECTIONS" **Tom B. Martinez** **Company** **Tom B. Martinez & Associates**

METHOD OF CONTACT YOU PREFER (COMPLETE ONLY ONE OF THE CHOICES BELOW) **Please Print**

Phone _____ *Email* TOM@MARTINEZASSOC.NET. *Fax* _____

DETAILED DESCRIPTION OF WORK: INSTALLATION OF +6'-0" ALUMINUM SECURITY FENCE AND DRIVE ISLE SWING GATES. WROUGHT IRON FENCE & PEDESTRIAN GATE 22'2"@6" ALUMINUN GATE DOUBLE SWING 30'-2 1/2" & 12" WR (3) CMU COLUMNS @ 1'-2" EACH

If applicable: Grading – cubic yards of earth; cut _____, fill _____, import _____, export _____

Valuation $ 5,000 **Applicant's signature** _____ **Company Tom B. Martinez & Associates**

PLANS DRAWN BY. Name **Tom B. Martinez** Company **Tom B. Martinez & Associates** License Number _ Calif. C 19051 __

ADDRESS **2624 Air Park Drive SM 93455** Phone **934-5737** Email **tom@martinezassoc.net** Fax **934-4916**

CONTRACTOR COMPANY NAME DAN BEACH CONST. STATE LICENSE NO/CLASS 496903 3/31/14

Contact name for "PERMIT ISSUANCE" DAN Phone 361-9410

B/L 6/20/14 6/20/13 W/L

(BELOW FOR OFFICE USE ONLY)

PLANNING DIVISION ACCEPTANCE: Date 5/14/13 by Bill Scott

Zone M-2 Zoning/Use Permit No. _____ **Within Entrada Specific Plan?** Circle YES or NO

Within Downtown Specific Plan? Circle YES or NO If yes, circle which: **GATEWAY, TOWN CENTER, BUNGALOW, GARDEN OR RAILROAD LOFT**

FINAL PLANNING APPROVAL: Date 5/14/13 by B. Scott **Needs Inspection** ☐ Yes ☐ No

BUILDING DIVISION ACCEPTANCE: Sets of Plans Submitted _____ Grading Plans _____ Soils Report _____ Landscape Plans _____

Structural Calcs _____ Energy Calcs _____ Truss Calcs _____ Specs _____ S.B. Health APCD _____ Other _____

_____ Sq.ft.@ _____ Building $ _____

_____ Sq.ft.@ _____ Garage $ _____

_____ Sq.ft.@ _____ Carport/Patio $ _____

_____ Sq.ft.@ _____ Garage Conv $ _____

_____ Sq.ft.@ _____ Porch/Deck $ _____

Plan Check Fee Due $272.00

Date of Acceptance of Plans 5.14.13

Paid by Tom by Martinez

Building Approval By _____ Date _____

CODE COMPLIANCE: NONE ✓ ACTIVE _____ **DATE CHECKED:** 5/14/13 **BY:** B. Scott

S:\Community Development\Building\Forms\PLANCHECK APPLICATION revised 3-28-11

PERMIT NO. B13-0468

Address 1441 South Blosser Road Assessor's No. 117-240-22

CITY OF SANTA MARIA, CALIF.

Building Permit Issued to Build ☐ Add to ☐ Alter ☐ Repair ☐ Move ☐ Demolish ☐ partition

Owner Sunset Builders Supply Owner's Address 1441 South Blosser Road

Lot ____ Block ____ Subdiv. ____ Est. Valuation $ 150.00

Gen'l Contractor owner-builder Permit Fee $ 3.00 Permit No. B- 2222

Elect. Contractor ____ Permit Fee $ ____ Permit No. E- ____

Plumb. Contractor ____ Permit Fee $ ____ Permit No. P- ____

Use Zone ____ Fire Zone ____ Variance, Zone Change, Subdiv. File, or Use Permit No. ____

INSPECTIONS

	Date	Inspector		Date	Inspector		Date
Setbacks, Yards			Rough Plumb.			Int. Lathing	
Forms & Excav.			Frame			Sewer	
Wall Footings			Struct. Steel			Water Meter OK	
Reinf. Steel			Rough Elect.			Elect. Meter OK	
Girders & Underpin.			Top Out Vents			Gas Meter OK	
Conc. Wall Steel			Gas Test			Final Insp. OK	11-4
Masonry Wall Steel			Ext. Lathing			Add'l Notes & Insp.	

1441 South Blosser | Sunset Builders Supply | 4/4/69 | B2222

MICROFILMED

August 2, 1962
Date Permit Issued

MICROFILMED

Kirk Lumber Company
Owner

800 West Main Street
Street Address

Santa Mria, California
City

Hubble Construction Company
Contractor

612 South Lucas Street
Street Address

Santa Maria, California
City

State License No | City License No

1441 South Blosser Road
Street Address

BUILDING PERMIT

BUILDING DEPARTMENT
CITY OF SANTA MARIA, CALIF

B 3789

Application is hereby made for permission to:

☐ ERECT ☐ ALTER ☐ IMPROVE ☐ DEMOLISH
☐ CONST. ☐ REPAIR ☐ REMOVE ☐ EXCAVT FOR
☐ ENLARGE ☐ MOVE ☐ CONVERT ☐

a building or structure
in accordance with plans and specifications filed herewith

ZONE	FIRE ZONE	BLDG. TYPE	GROUP
PMP	2	Vn	F-2

USE PERMIT NO U- 461 modified DATE 7/18/62
VARIANCE NO V- _____ DATE _____
SITE IMPROVEMENTS REQUIRED ☐ YES ☐ NO
TOTAL NO. UNITS _____
TOTAL AREA OF BLDG. 10,060 SQ FT.
TOTAL AREA OF ACCESSORY BLDGS _____ SQ FT
NO. GARAGES REQ'D _____ NO. PARKING SPS REQ'D _____
OCCUPANCY _____ SQ. FT.

Inudstrial building with office
Bldg. 1 - 6000 sq.ft.
2 - 2280
3 - 1180

LEGAL: Portion of the NE¼ of Section 21 T6ON, R34W
TOTAL SQ. FT. _____
TOTAL VALUE $18,108.00 FEE $ 90.00
Including labor, material, plumbing, wiring, heating, etc.

I (We) hereby agree to save, indemnify and keep harmless the City of Santa Maria and its officers, employees and agents, against all liabilities, judgments, costs and expenses which may in anywise accrue against the City of Santa Maria in consequence of the granting of this permit, and will in all things strictly comply with the conditions of this Permit, Regulations and Ordinances of the City of Santa Maria and laws of the State of California.

Permitee

INSPECTIONS

☐ SETBACKS	OK	☐ EXT LATHE	OK
☐ EXCAVATION	OK	☐ INT LATHE	OK
☐ FORMS	OK	☐ EXT. PLASTER	OK
☑ RO PLUMBING	OK 10-11	☐ INT. PLASTER	OK
☐	OK	☐ FIREPLACE	OK
☑ REINFORCING	OK	☐ ROOFING	OK
☐ CONCRETE	OK	☐ Cesspool	OK 11-21
☐ FRAME	OK	☐	OK
☐ MASONRY	OK	☐	OK
☐ STRUCT. STEEL	OK	☐ INT.	OK
☐ TANKS	OK	☐ MISC.	OK

FINAL INSPECTION

☐ IMPROVEMENTS OK _____
☐ BUILDING _____ OK _____

NOTES

Re. Plumbing - gate locked R 10-5

Application Approved
and Permit Fee of $ _____ Received.

R. HUGH EVANS by
Building Official
Chief Building Inspector

WATER SERVICE
REQUIREMENTS CLEARED
AUG 14 1962
CITY OF SANTA MARIA

August 27, 1962
Date Permit Issued

MICROFILMED

1441 South Blosser Road
Street Address

Kirk Lumber & Building Co.
Owner

800 West Main Street
Street Address

Santa Maria, California
City

Richard Bond
Contractor

320A North Russell
Street Address

Santa Maria, California
City

State License No

City License No

ELECTRICAL PERMIT

BUILDING DEPARTMENT
CITY OF SANTA MARIA, CALIF.

E 2434

Application is hereby made for permission to do Electrical Ordinance work at the above address in accordance with plans and specifications filed for:

Building Permit No _____ and/or submitted, and including the following equipment and fixtures:

Zone	Fire Zone	Bldg. Type	Group

☐ 2 WIRE SERVICE ☐ 3 WIRE ☐ 4 WIRE

☐ RIGID CONDUIT ☐ ARMORED CABLE
☐ STEEL TUBE ☐ RACEWAYS
☐ FLEX MET. COND. ☐

_____METERS _____DISPOSALS
_____OUTLETS-115V _____DISHWASHERS
_____OUTLETS-230V _____DRYERS
_____OUTLETS-Special _____MOTORS
_____RANGES _____MOTORS-OVER 1 H.P.
_____OVENS _____TEMP. POWER
_____HEATERS _____SIGNS
_____GENERATORS _____TRANSFORMERS

Minimum Fee $12.80

Total Fee $ 12.80

I (We) hereby agree to save, indemnify and keep harmless the City of Santa Maria and its officers, employees and agents, against all liabilities, judgments, costs and expenses which may in anywise accrue against the City of Santa Maria in consequence of the granting of this permit, and will in all things strictly comply with the conditions of this Permit, Regulations and Ordinances of the City of Santa Maria and laws of the State of California

R. L. Ford
Permitee

INSPECTIONS	INSPECTOR	DATE
SERVICE	OK	
RO WIRING	OK	
RO WIRING	OK	
EQUIPMENT	OK	
EQUIPMENT	OK	
HEATERS	OK	
MOTORS	OK	
MOTORS	OK	
SIGNS	OK	
TRANSFORMERS	OK	
TEMPORARY POWER	OK	
GENERATORS	OK	
SPECIAL	OK	
	OK	
Final	OK	

NOTES

Application Approved
and Permit Fee of ____ $_____ Received.

R HUGH EVANS by _____
Building Official
Chief Electrical Inspector

MICROFILMED

October 9, 1962
Date Permit Issued

1441 South Blosser Road
Job Address

Kirk Lumber Company
Owner

800 West Main Street
Street Address

Santa Maria, California
City

Avila Plumbing
Contractor

942 West Main Street
Street Address

Santa Maria, California
City

State License No

City License No

PLUMBING PERMIT

BUILDING DEPARTMENT
CITY OF SANTA MARIA, CALIF.

P 3980

Application is hereby made for permission to do Plumbing Ordinance work at the above address in accordance with plans and specification filed for

Building Permit No ____ and/or submitted, and including the following equipment and fixtures

1 TOILETS	____ LAUNDRY TRAYS
1 URINALS	____ WATER TREATMENT
____ BATH TUBS	____ WATER HEATERS
____ SHOWERS	____ FIRE SPRINKLER HEADS
1 LAVATORIES	____ YARD SPRINKLER HEADS
____ KITCHEN SINKS	____ VACUUM BREAKERS
____ DISHWASHERS	____ FURNACES
____ GARB. DISPOSALS	____ HEAT PROD APPLIANCES
____ GREASE TRAPS	____ GAS OUTLETS
____ SAND TRAPS	____ GAS PIPING SYSTEMS
____ FLOOR DRAINS	____ WATER PIPING SYSTEMS
____	____ SEWER CONNECTIONS

permit $1.00

Total Fee $4.00

INSPECTIONS	INSPECTOR	DATE
ROUGH PLUMBING ____ OK		
ROUGH PLUMBING ____ OK		
ROUGH PLUMBING ____ OK		
ROUGH GAS ____ OK		
ROUGH GAS ____ OK		
FIXTURES ____ OK		
SEWER CONNECTION ____ OK		
____ OK		
____ OK		
Final Inspection ____ OK		

NOTES

Application Approved
and Permit Fee of ____ $____ Received.

R. HUGH EVANS by C Wilson
Building Official
Chief Plumbing Inspector

I (We) hereby agree to save, indemnify and keep harmless the City of Santa Maria and its officers, employees and agents, against all liabilities, judgments, costs and expenses which may in anywise accrue against the City of Santa Maria in consequence of the granting of this permit, and will in all things strictly comply with the conditions of this Permit, Regulations and Ordinances of the City of Santa Maria and laws of the State of California.

Avila P & B - A-t.
Permitee

November 26, 1962
Date Permit Issued

Date Permit Expires

MICROFILMED

Kirk Lumber Compa
Owner

800 West Main Street
Street Address

Santa Maria, California
City

Lopez Sewer Contractors Inc.
Contractor

104 East Battles Road
Street Address

Santa Maria, California
City

State License No

City License No

1441 South Blosser Road
Street Address

PLUMBING PERMIT

BUILDING DEPARTMENT
CITY OF SANTA MARIA, CALIF.

P 4070

Application is hereby made for permission to do Plumbing Ordinance work at the above address in accordance with plans and specification filed for

Building Permit No ____ and/or submitted, and including the following equipment and fixtures:

____TOILETS	____LAUNDRY TRAYS
____URINALS	____WATER TREATMENT
____BATH TUBS	____WATER HEATERS
____SHOWERS	____FIRE SPRINKLER HEADS
____LAVATORIES	____YARD SPRINKLER HEADS
____KITCHEN SINKS	____VACUUM BREAKERS
____DISHWASHERS	____FURNACES
____GARB. DISPOSALS	____HEAT PROD. APPLIANCES
____GREASE TRAPS	____GAS OUTLETS
____SAND TRAPS	____GAS PIPING SYSTEMS
____FLOOR DRAINS	____WATER PIPING SYSTEMS

(Septic SEWER CONNECTIONS 1.00

permit 1.00

Total Fee $ 2.00

INSPECTIONS		INSPECTOR	DATE
ROUGH PLUMBING	OK		
ROUGH PLUMBING	OK		
ROUGH PLUMBING	OK		
ROUGH GAS	OK		
ROUGH GAS	OK		
FIXTURES	OK		
SEWER CONNECTION	OK		
	OK		
	OK		
Final Inspection	OK		

NOTES

I (We) hereby agree to save, indemnify and keep harmless the City of Santa Maria and its officers, employees and agents, against all liabilities, judgments, costs and expenses which may in anywise accrue against the City of Santa Maria in consequence of the granting of this permit, and will in all things strictly comply with the conditions of this Permit, Regulations and Ordinances of the City of Santa Maria and laws of the State of California.

Lopez Sewer Contractors Inc,
Permittee

Application Approved and Permit Fee of ____ $____ Received

R. HUGH EVANS by
Building Official
Chief Plumbing Inspector

August 2, 1962
Date Permit Issued

MICROFILMED

Kirk Lumber Company
Owner

800 West Main Street
Street Address

Santa Mria, California
City

Hubble Construction Company
Contractor

612 South Lucas Street
Street Address

Santa Maria, California
City

State License No. City License No.

1441 South Blosser Road
Street Address

BUILDING PERMIT

BUILDING DEPARTMENT
CITY OF SANTA MARIA, CALIF

B 3789

Application is hereby made for permission to:

☐ ERECT ☐ ALTER ☐ IMPROVE ☐ DEMOLISH
☐ CONST. ☐ REPAIR ☐ REMOVE ☐ EXCAVT. FOR
☐ ENLARGE ☐ MOVE ☐ CONVERT ☐

a building or structure
in accordance with plans and specifications filed herewith

ZONE	FIRE ZONE	BLDG. TYPE	GROUP
PMP	2	Vn	F-2

USE PERMIT NO. U- 461 modified DATE 7/18/62
VARIANCE NO. V- DATE
SITE IMPROVEMENTS REQUIRED ☐ YES ☐ NO
TOTAL NO. UNITS
TOTAL AREA OF BLDG. 10,060 SQ. FT.
TOTAL AREA OF ACCESSORY BLDGS. SQ. FT.
NO. GARAGES REQ'D. NO. PARKING SPS. REQ'D
OCCUPANCY SQ. FT.

Inudstrial building with office
Bldg. 1 - 6000 sq.ft.
2 - 2280
3 - 1180

LEGAL: Portion of the NE¼ of Section 21 T6ON, R34W
TOTAL SQ. FT.
TOTAL VALUE $18,108.00 FEE $ 90.00
Including labor, material, plumbing, wiring, heating, etc.

I (We) hereby agree to save, indemnify and keep harmless the City of Santa Maria and its officers, employees and agents, against all liabilities, judgments, costs and expenses which may in anywise accrue against the City of Santa Maria in consequence of the granting of this permit, and will in all things strictly comply with the conditions of this Permit, Regulations and Ordinances of the City of Santa Maria and laws of the State of California.

Permitee

INSPECTIONS

☐ SETBACKS	OK	☐ EXT. LATHE	OK
☐ EXCAVATION	OK	☐ INT. LATHE	OK
☐ FORMS	OK	☐ EXT. PLASTER	OK
☑ RO PLUMBING	OK 10-11	☐ INT. PLASTER	OK
☐	OK	☐ FIREPLACE	OK
☑ REINFORCING	OK	☐ ROOFING	OK
☐ CONCRETE	OK	☐ Cesspool	OK 11-21
☐ FRAME	OK	☐	OK
☐ MASONRY	OK	☐	OK
☐ STRUCT. STEEL	OK	☐ INT.	OK
☐ TANKS	OK	☐ MISC.	OK

FINAL INSPECTION

☐ IMPROVEMENTS OK
☐ BUILDING OK

NOTES

Ro. Plumbing - gate locked 10-5

Application Approved
and Permit Fee of $ Received.

R. HUGH EVANS by
Building Official
Chief Building Inspector

WATER SERVICE
IMPROVEMENTS CLEARED
AUG 14 1962
SANTA MARIA

CITY OF SANTA MARIA
COMMUNITY DEVELOPMENT DEPARTMENT
Building Division Phone (805) 925-0951
110 E Cook St, Santa Maria, Ca 93454

PERMIT Nº 4437

☐ Building ☐ Plumbing ☐ Mechanical ☐ Electrical ☐ Sign
☐ Demolition ☐ Grading ☐ Swimming Pool ☐ Combination

Job Address: 1225 West LaBrea — Assessor's Parcel: 117-240-24
Descr. of Work: foundation for batch plant — Sq Ft: — Value of Work: $51,000.00
Type of Use: Industrial — Occupancy Use Zone: M-2 — Zoning Action: U-80=102
Applicant's Name & Address: Cal-Tram, 2936-B Industrial Pkwy, Santa Maria, CA1
Owner's Name & Phone No.: Cal-Tram, 2936-B Industrial Parkway, S.M. — Phone No.: 928-3764
Contractor's Name & Address: R & E Concrete, 1121 S. Broadway — Lic. No.: B-1 336476
Architect or Eng'rs. Name & Address: — Lic. No.:

FEES:

Building Permit	$ 191.00	S. M. I. P. Fee	$ 3.57
Electrical Permit	$	Plan Retention Fee	$
Mechanical Permit	$	Parks & Recreation Fee	$
Plumbing Permit	$	Sewer Use Fee	$
Sign Permit	$	Plan Check Fee	$
Swim'g Pool Permit	$		
Grading Permit	$	TOTAL FEES	$ 194.57
Demolition Permit	$		

PAID
JAN 20 1981
CITY OF SANTA MARIA

JAN 21 1981
CITY OF

LICENSED CONTRACTOR'S DECLARATION:

I hereby affirm that I am licensed under the provisions of Chapter 9 (Commencing with Sec 7000) of Division 3 of the Business & Professions Code, and my license is in full force and effect

License Class B-1 License No 336476

Date 1/20/80 Contractor

OWNER - BUILDER DECLARATION:

I hereby affirm that I am exempt from the Contractor's License Law for the following reason (Sec. 7031.5, Business & Professions Code Any City or County which requires a permit to construct, alter, improve, demolish, or repair any structure, prior to its issuance, also requires the applicant for such permit to file a signed statement that he is licensed pursuant to the provisions of the Contractor's License Law (Chapter 9 (commencing with Sec 7000) of Division 3 of the Business and Professions Code) or that he is exempt therefrom and the basis for the alleged exemption Any violation of Sec. 7031 5 by any applicant for a permit subjects the applicant to a civil penalty of not more than five hundred dollars ($500)

☐ I, as owner of the property, or my employees with wages as their sole compensation, will do the work, and the structure is not intended or offered for sale (Sec 7044, Business & Professions Code The Contractor's License Law does not apply to an owner of property who builds or improves thereon, and who does such work himself or through his own employees, provided that such improvements are not intended or offered for sale If, however, the building or improvement is sold within one year of completion, the owner-builder will have the burden of proving that he did not build or improve for the purpose of sale)

☐ I, as owner of the property, am exclusively contracting with licensed contractors to construct the project (Sec 7044, Business & Professions Code The Contractor's License Law does not apply to an owner of property who builds or improves thereon, and who contracts for such project with a contractor(s) licensed pursuant to the Contractor's License Law)

☐ I am exempt under Sec _____, B & P C for this reason

Date _____ Owner _____

WORKERS' COMPENSATION DECLARATION:

I hereby affirm that I have a certificate of consent to self-insure, or a certificate of Workers' Compensation Insurance, or a certified copy thereof (Sec 3800, Labor Code)

Policy No 00 03 42 Company Employees Benefit Ins.

☐ A certified copy is hereby furnished
☒ A certified copy is filed with the City Building Division

Date 1/20/81 Applicant

CERTIFICATE OF EXEMPTION FROM WORKERS' COMPENSATION INSURANCE:

(This Sec need not be completed if the permit value is $100 or less)

☐ I certify that in the performance of the work for which this permit is issued, I shall not employ any person in any manner so as to become subject to the Workers' Compensation Laws of California

Date _____ Applicant _____

NOTICE TO APPLICANT If, after making this Certificate of Exemption, you should become subject to the Workers' Compensation provisions of the Labor Code, you must forthwith comply with such provisions or this permit shall be deemed revoked

CONSTRUCTION LENDING AGENCY:

I hereby affirm that there ☐ is ☒ is not a construction lending agency for the performance of the work for which this permit is issued (Sec 3097, Civil Code)

Lender's Name _____

Lender's Address _____

I certify that I have read this application and state that the foregoing information is correct I agree to comply with all applicable City, County, & State ordinances and laws relating to building construction and use, and hereby authorize representatives of this City to enter upon the above described property for inspection purposes

Signature of Applicant (Permittee) — Date 1/21/81

Approved for Permit by E. Lingman — Date of Permit Issuance 1/20/81

#4437

PF #100

CITY OF SANTA MARIA
Community Development Department - 428 South Broadway - Ph. (805) 925-0951

PLANCHECK APPLICATION

Job Address or location 1225 W. LA BREA

Applicant's Name & Address COLE - TRAIN 2936 B. INDUSTRIAL PKWY Phone 928:3764

Owner's Name and Address SAME Phone

Contractor's Name and Address R & E CONCRETE Lic.No.

Name and Address of Contact Person(if other than applicant) MIKE BEALLY

Phone 925-2573

Type of use: (Check ALL that apply)			
	Commercial		New
	Industrial		Addition
	Residential, single family		Accessory
	Is 2-car garage or carport provided		Yes No
	Residential, duplex		Remodel
	Residential, multiple		Repair

Description of Use EXAMPLE: Retail Shoe Store EXAMPLE: 8-unit apartment complex

FOUNDATION FOR BATCH PLANT

Square Footage: - Existing buildings Proposed new buildings or additions

Applicant's Stated Value of all Work to be Performed $ 51,000.00

STEP 1 - PLANNING AND ZONING PLANCHECK

Number of plans required: (1) plot plan and (1) complete set of plans

OFFICE USE ONLY: Date of acceptance of plans 1-8-81 by GREG

Zone: M-2 Advised applicant of corrections

Date of Plancheck completion 1-8-81 by GREG

Applicant advised of plancheck completion and plans delivered to Building Division:

DATED: 1-8-81 by GREG

NOTES:

4437

STEP 2 - BUILDING PLANCHECK

Number of plans required: 2 Number of plans submitted: 1

THE FOLLOWING TO BE COMPLETED BY APPLICANT: - 1 - Cole

Plans Prepared by ____Licensed Architect, ____Engineer, ____or Building Designer, ____or other (specify)

Work to Include: ____Building ____Plumbing ____Heating/Air Cond. ____Electrical ____Automatic Fire Protection System ____Other (specify) ____Sign

Building Work by: ____Licensed General Contractor (Name) ____or ____Owner

Plumbing Work by: ____Licensed Plumbing Contractor (Name) ____or ____Owner

Mechanical Work by: ____Licensed Heating/AC Contractor (Name) ____or ____Owner

Electrical Work by: ____Licensed Electrical Contractor (Name) ____or ____Owner

OFFICE USE ONLY: Fire Zone ____Occupancy (UBC) ____Type Construction (UBC) ____

Value of Work as Determined by the Building Official: $

PLANCHECK FEES:			
Building	=$	Paid	Due
Mechanical	=$	Paid	Due
Electrical	=$	Paid	Due
Plumbing	=$	Paid	Due
Landscape	=$	Paid	Due


Known Additional Submittals Required:


Date of Acceptance of Plans: by

PLANCHECK EXPIRES 180 DAYS FROM ABOVE DATE IF BUILDING PERMIT IS NOT ISSUED

Advised applicant of corrections by

Date of Plancheck Completion by

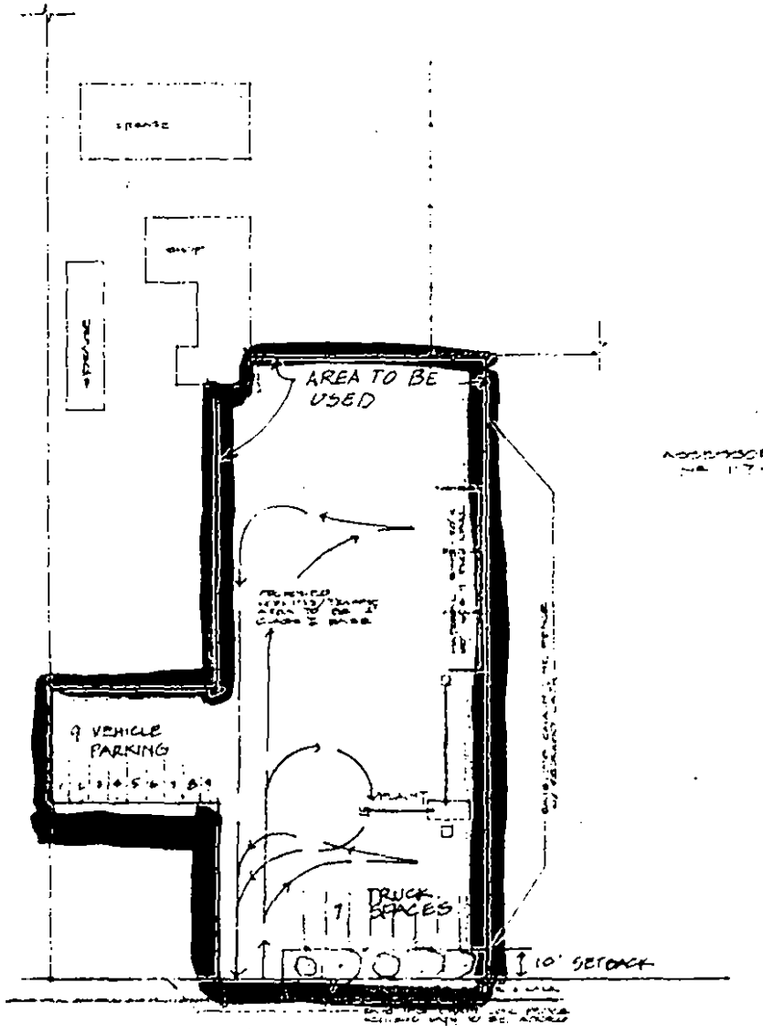

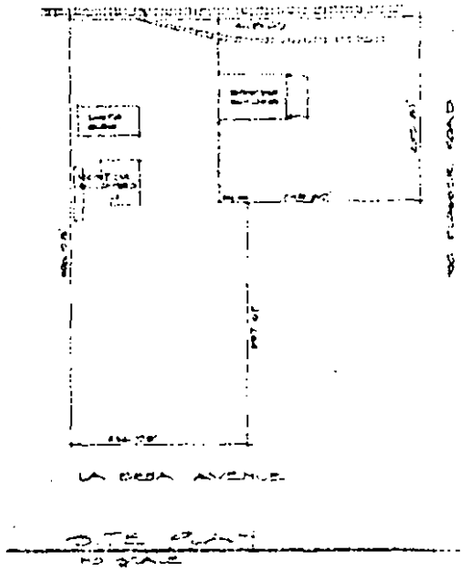

RECEIVED
JAN 16 1981
BUILDING DEPT.
City of Santa Maria, Calif.

LA BREA AVE.

NOTE: ARROWS INDICATE TRAFFIC CIRCULATION

EXHIBIT B
U-80-102
1-7-81

CITY OF SANTA MARIA, CALIFORNIA

Address 1441 S. Blosser Rd.

Descr. of Work New sign on existing pole

Owner ✓Cal-Maria

Comb. Permit ☐ Bldg. ☐ Elect. ☐ Mech. ☐ Plumbing _____ Permit Fee $ _____

Gen'l Contractor _____ Permit Fee $ _____

Elect. Contractor _____ Permit Fee $ _____

Mech. Contractor _____ Permit Fee $ _____

Plumb'g. Contractor _____ Permit Fee $ _____

Other Contractor Santa Maria Neon Permit Fee $ 10.00

Use Zone _____ Occupancy _____ Sq. Footage 45 ☐ Zoning Cond. _____

Assessor's No. 117-240-25

Valuation 500.00

Phone No. _____

Permit No. _____

Permit No. _____

Permit No. _____

Permit No. _____

Permit No. _____

Permit No. B-5805

Zoning Act'n. _____

Inspection never requested 6/30/92

INSPECTIONS

	Date	Inspector		Date	Inspector		Date	Inspector
1. Setbacks, yds.			10. Masonry Stl.			19. Gas Test		
2. Forms/Excav.			11. Frame			20. Ext. Lath'g.		
3. Found'n Steel			11. Firepl./Chim.			21. Int. Lath'g.		
4. Gird./Underp'g.			13. Struct Stl.			22. Bldg. Sewer		
5. Elect. Conduit			14. Roof Diaph.			23. Zoning OK		
6.			15. Insulation			24. Mech. OK		
7. Ro. Plumbing			16. Ro. Elect.			25. Gas Meter OK		
8. Conc. Wall Stl.			17. Ro. Mech.			26. Elect. Met. OK		
9. 1441 S. Blosser Rd.			18. Top Out Vent Cal-Maria			Final Insp. OK 2/1/82		B-5805

Address 1441 South Blosser Assessor's No.

CITY OF SANTA MARIA, CALIF.

BUILDING PERMIT ISSUED TO: **Build** ☐ **Add to** ☐ **Alter** ☐ **Repair** ☐ **Move** ☐ **Demolish** ☐

Remodel-partitions VALUE: $1000.00

Owner J & S Equipment Owner's Address 1441 So Blosser

Gen'l Contractor owner-builder DOUBLE Permit Fee $ 20.07 Permit No. B- 6172

Elect. Contractor Ed Anderson Double Permit Fee $ 16.00 Permit No. E- 3662

Plumb. Contractor Permit Fee $ Permit No. P-

Mech. Contractor Permit Fee $ Permit No. M-

Other Contractor Permit Fee $ Permit No.

Use Zone Occupancy Sq. Footage Fire Zone Zoning Permit No.

INSPECTIONS

	Date	Inspector		Date	Inspector		Date	Inspector
Setbacks, Yards			Struct. Steel			Int. Lathing	12-29-75	
Forms & Excav.			Roof Diaphragm			Sewer		
Found. Steel			U. Grd. Elect.			Water Meter OK		
Girders & Underpin.			Rough Elect.			Elect. Meter OK		
Wall Reinf. Steel			Top Out Vents			Gas Meter OK		
Rough Plumb.			Gas Test			Final Insp. OK	1-11-76	BB
Frame	12-29-75	BB.	Ext. Lathing			Add'l Notes & Insp.		

1441 So Blosser J & S Equipment 12/24/75 B 6172

Address 1441 South Blosser Road Torqued Assessor's No.

CITY OF SANTA MARIA, CALIF.

BUILDING PERMIT ISSUED TO: **Build** ☐ **Add to** ☐ **Alter** ☐ **Repair** ☐ **Move** ☐ **Demolish** ☐

6' chainlin fence w/slats behind planter areea on rear p/l & no p/l VALUE: $920.00

Owner J & S Equipment Sales Inc Owner's Address 1441 So Blosser

Gen'l Contractor owner-builder Permit Fee $ 10.07 Permit No. B- 6392

Elect. Contractor _____ Permit Fee $ _____ Permit No. E- _____

Plumb. Contractor _____ Permit Fee $ _____ Permit No. P- _____

Mech. Contractor _____ Permit Fee $ _____ Permit No. M- _____

Other Contractor _____ Permit Fee $ _____ Permit No. _____

Use Zone _____ Occupancy _____ Sq. Footage _____ Fire Zone _____ Zoning Permit No. U-75-106

INSPECTIONS

	Date	Inspector		Date	Inspector		Date	Inspector
Setbacks, Yards			Struct. Steel			Int. Lathing		
Forms & Excav.			Roof Diaphragm			Sewer		
Found. Steel			U. Grd. Elect.			Water Meter OK		
Girders & Underpin.			Rough Elect.			Elect. Meter OK		
Wall Reinf. Steel			Top Out Vents			Gas Meter OK		
Rough Plumb.			Gas Test			Final Insp. OK	10-14-76	RL
Frame			Ext. Lathing			Add'l Notes & Insp.		

1441 South Blosser J & S Equipment Sales Inc 3/9/76 B 6392

Address 1441 S. Blosser Rd., Assessor's No. 117-240-14

CITY OF SANTA MARIA, CALIF.

Building Permit Issued to Build ☐ Add to ☐ Alter ☐ Repair ☐ Move ☐ Demolish ☐ Sign

Owner KIRK LUMBER CO. Owner's Address 1441 S. Blosser Rd.

Lot ____ Block ____ Subdiv. ____ Est. Valuation $ 1500.00

Gen'l Contractor S. M. Neon Permit Fee $ 20.00 Permit No. B- 795

Elect. Contractor ____ Permit Fee $ ____ Permit No. E- ____

Plumb. Contractor ____ Permit Fee $ ____ Permit No. P- ____

Use Zone PM-P Fire Zone ____ Variance, Zone Change, Subdiv. File, or Use Permit No. U-875

INSPECTIONS

	Date	Inspector		Date	Inspector		Date	Inspector
Setbacks, Yards			Rough Plumb.			Int. Lathing		
Forms & Excav.			Frame			Sewer		
Wall Footings			Struct. Steel			Water Meter OK		
Reinf. Steel			Rough Elect.			Elect. Meter OK		
Girders & Underpin.			Top Out Vents			Gas Meter OK		
Conc. Wall Steel			Gas Test			Final Insp. OK	11-22-65	
Masonry Wall Steel			Ext. Lathing			Add'l Notes & Insp.		

1441 S. Blosser Rd. Kirk Lumber Co. 8-24-65 79 S

MICROFILMED

Address 1441 South Blosser Road Assessor's No. 117-240-23

CITY OF SANTA MARIA, CALIF.

Building Permit Issued to Build ☐ Add to ☐ Alter ☐ Repair ☐ Move ☐ Demolish ☐ retail store & offices

Owner - Kirk Lumber Company Owner's Address 1441 South Blosser

Lot ____ Block ____ Subdiv. La Brea Subdivision Est. Valuation $ 41,976.00

Gen'l Contractor System Steel Builders Permit Fee $ 120.50 Permit No. B- 791

Elect. Contractor J. J. McCarten Co., Inc. Permit Fee $ 27.20 Permit No. E- 936

Plumb. Contractor Avila Plumbing Permit Fee $ 17.00 Permit No. P- 85

Consolidated Heat & Air Unit P-153

Use Zone PMP Fire Zone 2 Variance, Zone Change, Subdiv. File, or Use Permit No. U- 875

INSPECTIONS

	Date	Inspector		Date	Inspector		Date	Inspector
Setbacks, Yards	6-7-65	RK	Rough Plumb.	6-11-65	RK.	Int. Lathing		
Forms & Excav.	6-7-65	RK.	Frame	7-23-65	RK	Sewer		
Wall Footings			Struct. Steel			Water Meter OK		
Reinf. Steel	Slab 6-15	RS	Rough Elect.	7-23-65	RK	Elect. Meter OK	7-23-65	
Girders & Underpin.			Top Out Vents			Gas Meter OK		
Conc. Wall Steel			Gas Test			Final Insp. OK	2-1-66	RS
Masonry Wall Steel			Ext. Lathing			Add'l Notes & Insp.		

(Bldg)

Vault reinforcer OK RS 7-6

Cesspool & sewer line OK RS 8-23

1441 So. Blosser Road Kirk Lumber Company 4/12/65 B-791

MICROFILMED

MICROFILMED

5-13-60
Date Permit Issued

Date Permit Expires

1041 So Blosser Road
Street Address

Valley Cooling of Santa Maria
Owner

P.O Box 624
Street Address

SM
City

Owner W. E. Dunnell
Contractor

Street Address

City

State License No. City License No.

BUILDING PERMIT

BUILDING DEPARTMENT **B 959**

CITY OF SANTA MARIA, CALIF

Application is hereby made for permission to:

☐ ERECT ☐ ALTER ☐ IMPROVE ☐ DEMOLISH

☐ CONST. ☐ REPAIR ☐ REMOVE ☐ EXCAVT. FOR

☐ ENLARGE ☐ MOVE ☐ CONVERT ☐

a building or structure
in accordance with plans and specifications filed herewith

ZONE	FIRE ZONE	BLDG. TYPE	GROUP
PM	III	V	J

USE PERMIT NO. U- _____ DATE _____

~~VARIANCE NO. V-~~ _____ DATE _____

SITE IMPROVEMENTS REQUIRED ☐ YES ☐ NO

TOTAL NO. UNITS _____

TOTAL AREA OF BLDG. _____ SQ. FT.

TOTAL AREA OF ACCESSORY BLDGS. 4320 SQ. FT.

NO. GARAGES REQ'D. _____ NO. PARKING SPS. REQ'D. _____

OCCUPANCY _____ SQ. FT.

Shades shades

6480 TOTAL SQ. FT.

TOTAL VALUE $ ~~4300~~ FEE $ ~~27~~

Including labor, material, plumbing, wiring, heating, etc.

INSPECTIONS

☐ SETBACKS	OK	☐ EXT. LATHE	OK
☐ EXCAVATION	OK	☐ INT. LATHE	OK
☐ FORMS	OK	☐ EXT. PLASTER	OK
☐ RO PLUMBING	OK	☐ INT. PLASTER	OK
☐ _____	OK	☐ FIREPLACE	OK
☐ REINFORCING	OK	☐ ROOFING	OK
☐ CONCRETE	OK	☐ _____	OK
☐ FRAME	OK	☐ _____	OK
☐ MASONRY	OK	☐ _____	OK
☐ STRUCT. STEEL	OK	☐ INT. _____	OK
☐ TANKS	OK	☐ MISC. _____	OK

FINAL INSPECTION

☐ IMPROVEMENTS OK _____

☐ BUILDING _____ OK _____

NOTES

I (We) hereby ~~agree to save, indemnify and keep harmless~~ the City of Santa Maria and its officers, employees and agents, against all liabilities, judgments, costs and expenses which may in anywise accrue against the City of Santa Maria in consequence of the granting of this permit, and will in all things strictly comply with the conditions of this Permit, Regulations and Ordinances of the City of Santa Maria and laws of the State of California.

Application Approved
and Permit Fee of ____ $_____ Received.

~~Complied~~ Hugh Evans
by Chiba
Building Official
Chief Building Inspector

Valley Cooling Co.
Permitee
Doyle Redemer

CITY OF SANTA MARIA
COMMUNITY DEVELOPMENT DEPARTMENT
Building Division Phone (805) 925-0951 Ext.241
110 S. Pine #101, Santa Maria CA, 93454-5082

BLDG **PERMIT** 98 01184 ✓
NON-RESIDENTIAL ADDITION

Job Address 1429 S. Blosser Rd Assessor's Parcel 117-240-24

Sq.ft. NRA / / / Value of Work $ 400

Descr. INSTALL 287 GALLON PROPANE GRAVITY TANK W/PROTECTION POSTS

Const. Type V-N Occupancy Group _____ Zone M-2 Zoning Action _____

Applicant's Name & Address CONTRACTOR

Owner's Name & Phone No. RANCHO HARVEST 1429 S. BLOSSER RD. SANTA MARIA, CA 93454 805/346-6411

Cont. Name, Address & Lic. AMERIGAS 912 W BETTERAVIA RD SANTA MARIA CA 93454 805/922-7855 717843

Arch. Eng'rs. Name & Addr. _____

TOTAL FEES= $40.25 TOTAL BALANCE DUE= $40.25 PAID TO DATE=

Building Permit	$ 21.00	Grading Permit	$	Growth Mitigation Fees	
Electrical Permit	$	Sign Permit	$	Corporation Yard	$
Mechanical Permit	$	Plan Check Fee	$ 15.75	City Hall	$
Plumbing Permit	$	Park Acq. (in lieu)	$	Recreation & Parks	$
Plan Retention Fee	$ 3.00	Park Dev. Fee	$	Police	$
SMIP/SHM Fee	$ 0.50	M.H. Install/Access.	$	Fire	$
_____	$	Traffic Mitigation	$	Library	$

☐ Water/Wastewater Fees Payable at Finance *DUE PRIOR TO OCCUPANCY-$0.00*

TOTAL FEES $ 40.25

PAID
NOV 17 1998
CITY OF SANTA MARIA

Conditions: FOR RANCHO HARVEST

LICENSED CONTRACTOR'S DECLARATION:

I hereby affirm under penalty of perjury that I am licensed under the provisions of Chapter 9 (Commencing with Sec. 7000) of Division 3 of the Business & Professions Code, and my license is in full force and effect.

License Class A C20 C36 License No. 717843

Date 11-17-98 Contractor _____

OWNER - BUILDER DECLARATION:

I hereby affirm that I am exempt from the Contractor's License Law for the following reason (Sec. 7031.5, Business & Professions Code: Any City or County which requires a permit to construct, alter, improve, demolish, or repair any structure, prior to its issuance, also requires the applicant for such permit to file a signed statement that he is licensed pursuant to the provisions of the Contractor's License Law (Chapter 9 (commencing with Sec. 7000) of Division 3 of the Business and Professions Code) or that he or she is exempt therefrom and the basis for the alleged exemption. Any violation of Sec. 7031.5 by any applicant for a permit subjects the applicant to a civil penalty of not more than five hundred dollars ($500).

☐ I, as owner of the property, or my employees with wages as their sole compensation, will do the work, and the structure is not intended or offered for sale (Sec. 7044, Business & Professions Code: The Contractor's License Law does not apply to an owner of property who builds or improves thereon, and who does such work himself or herself or through his or her own employees, provided that such improvements are not intended or offered for sale. If, however, the building or improvement is sold within one year of completion, the owner-builder will have the burden of proving that he did not build or improve for the purpose of sale.).

☐ I, as owner of the property, am exclusively contracting with licensed contractors to construct the project (Sec. 7044, Business & Professions Code: The Contractor's License Law does not apply to an owner of property who builds or improves thereon, and who contracts for such project with a contractor(s) licensed pursuant to the Contractor's License Law.).

☐ I am exempt under Sec. _____, B&PC for this reason

_____

_____

Date _____ Owner _____

WORKERS' COMPENSATION DECLARATION:

I hereby affirm under penalty of perjury one of the following declarations:

☐ I have and will maintain a certificate of consent to self-insure for workers' compensation provided by Section 3700 of the Labor Code, for the performance of the work for which this permit is issued.

☐ I have and will maintain workers' compensation insurance, as required by Section 3700 of the Labor Code for the performance of the work for which this permit is issued. My workers' compensation insurance carrier and policy number are:

Carrier LUMBERMANS MUTUAL CAS. CO.

Policy Number 5RA12940500-AOS

(This section need not be completed if the permit is for one hundred dollars ($100) or less).

☐ I certify that the performance of the work for which this permit is issued, I shall not employ any person in any manner so as to become subject to the workers' compensation laws of California, and agree that if I should become subject to the workers' compensation provisions of Section 3700 of the Labor Code, I shall forthwith comply with those provisions.

Date: 11/17/98 Applicant _____

WARNING: FAILURE TO SECURE WORKERS' COMPENSATION COVERAGE IS UNLAWFUL AND SHALL SUBJECT AN EMPLOYER TO CRIMINAL PENALTIES AND CIVIL FINES UP TO ONE HUNDRED THOUSAND DOLLARS ($100,000), IN ADDITION TO THE COST OF COMPENSATION, DAMAGES AS PROVIDED FOR IN SECTION 3706 OF THE LABOR CODE, INTEREST, AND ATTORNEY'S FEES.

CONSTRUCTION LENDING AGENCY:

I hereby affirm under penalty of perjury that there ☐ is ☐ is not a construction lending agency for the performance of the work for which this permit is issued (Sec. 3097, Civil Code.).

Lender's Name _____

Lender's Address _____

I certify that I have read this application and state that the foregoing information is correct. I agree to comply with all City and County ordinances, and State laws relating to building construction, and hereby authorize representatives of this City to enter upon the above mentioned property for inspection purposes.

11/17/98 _____

Date Signature of Applicant or agent

11/17/98 - LG 11/16/98

Date of Permit Issuance Permit Prepared by

CITY OF SANTA MARIA
COMMUNITY DEVELOPMENT DEPARTMENT
114 S. PINE ST. #101 (MAILING & STREET)
SANTA MARIA, CA 93454 - 5082 (805) 925-0951 EXT. 241

PLANCHECK APPLICATION

BUILDING PLANCHECK NO. 98-01184

PLEASE FILL OUT APPLICATION AS COMPLETELY AND ACCURATELY AS POSSIBLE, ANY INACCURACIES OR OMISSIONS MAY RESULT IN UNNECESSARY DELAYS IN PROCESSING YOUR APPLICATION, OR REVOCATION OF PERMITS.

ASSESSOR PARCEL NUMBER 117-240-24 DATE 10-26-98

JOB ADDRESS OR LOCATION 1429 S. Blosser Rd. (1437 S. Blosser)

PROPERTY OWNER Rancho Harvest / Betteravia Properties PHONE NUMBER 346-6411

OWNER'S OR TENANT'S ADDRESS P.O. Box 5845 S.M. Ca 93456

TENANT/LESSEE _____ PHONE NUMBER _____

PROJECT CONTACT PERSON _____ PHONE NUMBER _____

Check All Applicable: ____ Residential X Commercial ____ Industrial ____ New Construction X Addition ____ Alteration ____ Demolition ____ Underground Tank Installation/Removal

DESCRIPTION OF WORK TO BE PERFORMED: i.e. Tenant Improvement/New Building/etc.

installing a 287 gallon propane ground tank w/protection posts

OCCUPANCY CLASSIFICATION (UBC) _____ CONSTRUCTION TYPE (UBC) _____

Grading - cubic yards of earth: cut _____, fill _____, import _____, export _____

Sq. Footage of Proposed Buildings or Improved Area 9' long x 4' wide

Applicant's stated value of work to be performed $ $400

PLANS DRAWN BY Terry Reis PHONE NUMBER 922-7855

ADDRESS 912 W. Betteravia Rd. LICENSE NO. _____

DRAFTSMAN _____ ARCHITECT _____ ENGINEER _____ OTHER X

CONTRACTOR Amerigas PHONE NUMBER 922-7855

CONTRACTOR'S ADDRESS 912 W. Betteravia Rd. Santa Maria Ca.

CONTRACTOR'S LICENSE NO. 717843 EXPIRATION DATE 2000

WORKER'S COMP. POLICY NO. AWC 113-1855 INS. CO. Ins Co. of State of Penn

POLICY EXPIRATION DATE 1-1-99 CURRENT CITY BUS. LICENSE X YES ____ NO

_____
APPLICANT OR AUTHORIZED AGENT'S SIGNATURE

(FOR OFFICE USE ONLY)

PLANNING DIVISION ACCEPTANCE: Date _____ by _____

Zone M-2 Zoning/Use Permit No. _____

FINAL PLANNING APPROVAL: Date 10/28/98 by lw

BUILDING DIVISION ACCEPTANCE OF PLANS AND APPLICATIONS: Total Sets of Plans Required _____

Sets of Plans Submitted 3 Grading Plans Submitted _____ Landscape Plans Submitted _____ Structural Calcs _____

Energy Calcs _____ Spec _____ Soils Report _____ Truss Calcs _____ Other _____

RSY Fire

Building Valuation as Determined by the Building Official

____ Sq.ft.@ ____	Building	$ ____
____ Sq.ft.@ ____	Garage	____
____ Sq.ft.@ ____	Carport/Patio	____
____ Sq.ft.@ ____	Porch/Deck	____
____ Sq.ft.@ ____		____
____ L.ft.@ ____	Fence	____
	TOTAL VALUATION	$ ____

Plan Check Fee Due (from other side) 15.75

Date of Acceptance of Plans _____

by _____

Date Advised of Corrections _____

by _____

Date of Plancheck Completion 10-26-98

by RSY

CODE COMPLIANCE: NONE ✓ ACTIVE _____ DATE CHECKED: 11/16/98 BY: E Hyman

DATE PERMIT ISSUED: _____ PERMIT NO. 98-01184

BD-TPABLDG2 1/11/96

CITY OF SANTA MARIA
CERTIFICATE OF OCCUPANCY

Santa Maria
All-America City

THIS CERTIFICATE ISSUED TO: STREATOR PIPE AND SUPPLY

PURSUANT TO THE REQUIREMENTS OF SECTION 307 OF THE UNIFORM BUILDING CODE CERTIFYING THAT AT THE TIME OF ISSUANCE OF THIS CERTIFICATE, THIS STRUCTURE HAS BEEN INSPECTED AND FOUND TO COMPLY WITH ALL APPLICABLE BUILDING AND ZONING ORDINANCES OF THE CITY OF SANTA MARIA AND MAY BE OCCUPIED FOR THE FOLLOWING DESIGNATED USE(S).

1441 S BLOSSER RD
WHOLESALE PLUMBING, HVAC & UTILITY SUPPLIES
Construction Type:V-N, Occupancy:M,
Sq. Ft.:14000
PERMIT NUMBER:L01-0352

Building Official

POST IN A CONSPICUOUS PLACE

Date: 12/26/2001

CITY OF SANTA MARIA
CERTIFICATE OF OCCUPANCY

Santa Maria
All-America City

THIS CERTIFICATE ISSUED TO: RANCHO HARVEST, INC.

PURSUANT TO THE REQUIREMENTS OF SECTION 307 OF THE UNIFORM BUILDING CODE CERTIFYING THAT AT THE TIME OF ISSUANCE OF THIS CERTIFICATE, THIS STRUCTURE HAS BEEN INSPECTED AND FOUND TO COMPLY WITH ALL APPLICABLE BUILDING AND ZONING ORDINANCES OF THE CITY OF SANTA MARIA AND MAY BE OCCUPIED FOR THE FOLLOWING DESIGNATED USE(S).

1429 S. BLOSSER RD. - MAINTENANCE AND REPAIR SHOP

TYPE V GROUP B OCCUPANCY 4000 SQ FT.

Wm. S. Pinder

Building Official

POST IN A CONSPICUOUS PLACE

Date: MARCH 10, 2000

CITY OF SANTA MARIA
CERTIFICATE OF OCCUPANCY

Santa Maria
All-America City

THIS CERTIFICATE ISSUED TO: SUN DEVILS LABOR CONTRACTORS, INC.

PURSUANT TO THE REQUIREMENTS OF SECTION 307 OF THE UNIFORM BUILDING CODE CERTIFYING THAT AT THE TIME OF ISSUANCE OF THIS CERTIFICATE, THIS STRUCTURE HAS BEEN INSPECTED AND FOUND TO COMPLY WITH ALL APPLICABLE BUILDING AND ZONING ORDINANCES OF THE CITY OF SANTA MARIA AND MAY BE OCCUPIED FOR THE FOLLOWING DESIGNATED USE(S).

1429 S. BLOSSER - FARM LABOR CONTRACTOR

TYPE V-N GROUP B OCCUPANCY 1200 SQ FT.

Wm. E. Prudhomme
Building Official

POST IN A CONSPICUOUS PLACE

Date: MARCH 6, 2000

MICROFILMED

3/29/61
Date Permit Issued — Date Permit Expires

Valley Cooling
Owner

1411 So. Blosser Rd.
Street Address

S. M.
City

Ed Anderson Elec.
Contractor

113 So. Benwiley
Street Address

Santa Maria, Calif
City

State License No. — City License No.

1411 So. Blosser Rd.
Street Address

ELECTRICAL PERMIT

BUILDING DEPARTMENT
CITY OF SANTA MARIA, CALIF.

E 1649

Application is hereby made for permission to do Electrical Ordinance work at the above address in accordance with plans and specifications filed for:

Building Permit No. _____ and/or submitted, and including the following equipment and fixtures:

Zone	Fire Zone	Bldg. Type	Group

☐ 2 WIRE SERVICE ☐ 3 WIRE ☐ 4 WIRE

☐ RIGID CONDUIT	☐ ARMORED CABLE
☐ STEEL TUBE	☐ RACEWAYS
☐ FLEX MET. COND.	☐

_____ METERS	_____ DISPOSALS
20 OUTLETS-115V 2.00	_____ DISHWASHERS
_____ OUTLETS-230V	_____ DRYERS
_____ OUTLETS-Special	2 MOTORS 2@.75 = 1.50
_____ RANGES	6 MOTORS-OVER 1 H.P. 3@4.00 12.00
_____ OVENS	_____ TEMP. POWER 3@50 = 4.50
_____ HEATERS	_____ SIGNS
_____ GENERATORS	_____ TRANSFORMERS

New Service 4.00
Permit 1.00

Total Fee $ 22.00

INSPECTIONS		INSPECTOR	DATE
SERVICE	OK		
RO WIRING	OK		
RO WIRING	OK		
EQUIPMENT	OK		
EQUIPMENT	OK		
HEATERS	OK		
MOTORS	OK		
MOTORS	OK		
SIGNS	OK		
TRANSFORMERS	OK		
TEMPORARY POWER	OK		
GENERATORS	OK		
SPECIAL	OK		
	OK		
Final	OK		

NOTES

Service 200 A 3-29-61

I (We) hereby agree to save, indemnify and keep harmless the City of Santa Maria and its officers, employees and agents, against all liabilities, judgments, costs and expenses which may in anywise accrue against the City of Santa Maria in consequence of the granting of this permit, and will in all things strictly comply with the conditions of this Permit, Regulations and Ordinances of the City of Santa Maria and laws of the State of California.

Application Approved and Permit Fee of $ 1 Received.

L. Hugh Evans DMc
Building Official
Chief Electrical Inspector

Ed H Anderson
Permitee

August 27, 1962
Date Permit Issued

MICROFILMED

1441 South Blosser Road
Street Address

Kirk Lumber & Building Co.
Owner

800 West Main Street
Street Address

Santa Maria, California
City

Richard Bond
Contractor

320A North Russell
Street Address

Santa Maria, California
City

State License No. City License No.

ELECTRICAL PERMIT

BUILDING DEPARTMENT
CITY OF SANTA MARIA, CALIF.

E 2434

Application is hereby made for permission to do Electrical Ordinance work at the above address in accordance with plans and specifications filed for:

Building Permit No. _____ and/or submitted, and including the following equipment and fixtures:

Zone	Fire Zone	Bldg. Type	Group

☐ 2 WIRE SERVICE ☐ 3 WIRE ☐ 4 WIRE

☐ RIGID CONDUIT ☐ ARMORED CABLE
☐ STEEL TUBE ☐ RACEWAYS
☐ FLEX MET. COND. ☐

_____ METERS	_____ DISPOSALS
_____ OUTLETS-115V	_____ DISHWASHERS
_____ OUTLETS-230V	_____ DRYERS
_____ OUTLETS-Special	_____ MOTORS
_____ RANGES	_____ MOTORS-OVER 1 H.P.
_____ OVENS	_____ TEMP. POWER
_____ HEATERS	_____ SIGNS
_____ GENERATORS	_____ TRANSFORMERS

Minimum Fee $12.80

Total Fee $ 12.80

I (We) hereby agree to save, indemnify and keep harmless the City of Santa Maria and its officers, employees and agents, against all liabilities, judgments, costs and expenses which may in anywise accrue against the City of Santa Maria in consequence of the granting of this permit, and will in all things strictly comply with the conditions of this Permit, Regulations and Ordinances of the City of Santa Maria and laws of the State of California.

R. A. Ford
Permitee

INSPECTIONS	INSPECTOR	DATE
SERVICE	OK	
RO WIRING	OK	
RO WIRING	OK	
EQUIPMENT	OK	
EQUIPMENT	OK	
HEATERS	OK	
MOTORS	OK	
MOTORS	OK	
SIGNS	OK	
TRANSFORMERS	OK	
TEMPORARY POWER	OK	
GENERATORS	OK	
SPECIAL	OK	
	OK	
Final	OK	

NOTES

Application Approved and Permit Fee of ____ $_____ Received.

R HUGH EVANS by _____
Building Official
Chief Electrical Inspector

Address 1435A+B ~~1444~~ So Blosser 1437A+B Assessor's No.

CITY OF SANTA MARIA, CALIF.

BUILDING PERMIT ISSUED TO: **Build** ☐ **Add to** ☐ **Alter** ☐ **Repair** ☐ **Move** ☐ **Demolish** ☐

Electric 400A service for 4 meters

Owner Bettenavia Farms Owner's Address

Gen'l Contractor Permit Fee $ Permit No. B-

Elect. Contractor Ed Anderson Permit Fee $ 15.50 Permit No. E- 4107

Plumb. Contractor Permit Fee $ Permit No. P-

Mech. Contractor Permit Fee $ Permit No. M-

Other Contractor Permit Fee $ Permit No.

Use Zone Occupancy Sq. Footage Fire Zone Zoning Permit No.

INSPECTIONS

	Date	Inspector		Date	Inspector		Date	Inspector
Setbacks, Yards			Struct. Steel			Int. Lathing		
Forms & Excav.			Roof Diaphragm			Sewer		
Found. Steel			U. Grd. Elect.			Water Meter OK		
Girders & Underpin.			Rough Elect.	10-21-76	RL	Elect. Meter OK	10-21-76	RL
Wall Reinf. Steel			Top Out Vents			Gas Meter OK		
Rough Plumb.			Gas Test			Final Insp. OK	10-21-76	RL
Frame			Ext. Lathing			Add'l Notes & Insp.		

1435A+B/1437A+B So Blosser Bettenavia Farms 10/20/76 E-4107

CITY OF SANTA MARIA
COMMUNITY DEVELOPMENT DEPARTMENT
Building Division Phone (805) 925-0951
110 E. Cook St., Santa Maria, Ca. 93454

PERMIT Nº 4522

☐ Building ☐ Plumbing ☐ Mechanical ☐ Electrical ☐ Sign
☐ Demolition ☐ Grading ☐ Swimming Pool ☐ Combination

Job Address 1225 W. LaBrea Avenue — Assessor's Parcel ____

Descr. of Work electric only — Sq Ft ____ — Value of Work $ ____

Type of Use industrial — Occupancy Use Zone ____ — Zoning Action ____

Applicant's Name & Address Cal-Tram, 1225 W. LaBrea

Owner's Name & Phone No. same as above — Phone No. ____

Contractor's Name & Address ~~Jakex~~Fox T. D. L. Construction, 105 Sea St. Nipomo — Lic. No. B & C10 C 36 270837 (exp 9/30/81)

Architect or Eng'rs. Name & Address ____ — Lic. No. ____

FEES:

Building Permit	$ ____	S. M. I. P. Fee	$ ____
Electrical Permit	$ 32.50	Plan Retention Ree	$ ____
Mechanical Permit	$ ____	Parks & Recreation Fee	$ ____
Plumbing Permit	$ ____	Sewer Use Fee	$ ____
Sign Permit	$ ____	Plan Check Fee	$ 16.25
Swim'g Pool Permit	$ ____	____	$ ____
Grading Permit	$ ____	**TOTAL FEES**	$ 48.75
Demolition Permit	$ ____		

PAID FEB 17 1981 CITY OF SANTA MARIA

LICENSED CONTRACTOR'S DECLARATION:

I hereby affirm that I am licensed under the provisions of Chapter 9 (Commencing with Sec 7000) of Division 3 of the Business & Professions Code, and my license is in full force and effect

License Class C10 - B - C36 License No 270837

Date 2/17/81 Contractor X Homer J. Fox Jr.

OWNER - BUILDER DECLARATION:

I hereby affirm that I am exempt from the Contractor's License Law for the following reason (Sec 7031 5, Business & Professions Code Any City or County which requires a permit to construct, alter, improve, demolish, or repair any structure, prior to its issuance, also requires the applicant for such permit to file a signed statement that he is licensed pursuant to the provisions of the Contractor's License Law (Chapter 9 (commencing with Sec 7000) of Division 3 of the Business and Professions Code) or that he is exempt therefrom and the basis for the alleged exemption Any violation of Sec 7031 5 by any applicant for a permit subjects the applicant to a civil penalty of not more than five hundred dollars ($500)

☐ I, as owner of the property, or my employees with wages as their sole compensation, will do the work, and the structure is not intended or offered for sale (Sec 7044, Business & Professions Code The Contractor's License Law does not apply to an owner of property who builds or improves thereon, and who does such work himself or through his own employees, provided that such improvements are not intended or offered for sale If, however, the building or improvement is sold within one year of completion, the owner-builder will have the burden of proving that he did not build or improve for the purpose of sale.).

☐ I, as owner of the property, am exclusively contracting with licensed contractors to construct the project (Sec 7044, Business & Professions Code The Contractor's License Law does not apply to an owner of property who builds or improves thereon, and who contracts for such project with a contractor(s) licensed pursuant to the Contractor's License Law)

☐ I am exempt under Sec ____, B & P C. for this reason

Date ____ Owner ____

WORKERS' COMPENSATION DECLARATION.

I hereby affirm that I have a certificate of consent to self-insure, or a certificate of Workers' Compensation Insurance, or a certified copy thereof (Sec 3800, Labor Code)

Policy No ____ Company ____

☐ A certified copy is hereby furnished

☐ A certified copy is filed with the City Building Division

Date ____ Applicant ____

CERTIFICATE OF EXEMPTION FROM WORKERS' COMPENSATION INSURANCE:

(This Sec need not be completed if the permit value is $100 or less)

☒ I certify that in the performance of the work for which this permit is issued, I shall not employ any person in any manner so as to become subject to the Workers' Compensation Laws of California

Date 2/17/81 Applicant X Homer J. Fox Jr.

NOTICE TO APPLICANT If, after making this Certificate of Exemption, you should become subject to the Workers' Compensation provisions of the Labor Code, you must forthwith comply with such provisions or this permit shall be deemed revoked

CONSTRUCTION LENDING AGENCY:

I hereby affirm that there ☐ is ☐ is not a construction lending agency for the performance of the work for which this permit is issued (Sec. 3097, Civil Code)

Lender's Name ____

Lender's Address ____

I certify that I have read this application and state that the foregoing information is correct. I agree to comply with all applicable City, County, & State ordinances and laws relating to building construction and use, and hereby authorize representatives of this City to enter upon the above described property for inspection purposes

X Homer J. Fox Jr. 2/17/81
Signature of Applicant (Permittee) Date

C. A. Silva 2/17/81
Approved for Permit by Date of Permit Issuance

CITY OF SANTA MARIA
COMMUNITY DEVELOPMENT DEPARTMENT
Building Division Phone (805) 925-0951
110 E. Cook St., Santa Maria, Ca 93454

PERMIT Nº 5812

☐ Building ☐ Plumbing ☐ Mechanical ☐ Electrical ☐ Sign
☐ Demolition ☐ Grading ☐ Swimming Pool ☐ Combination

Job Address 1441 S. Blosser — Assessor's Parcel ____

Descr. of Work 400 AMP 3-Phase Elec. Service — Sq. Ft. ____ — Value of Work $ ____

Type of Use ____ — Occupancy Use Zone ____ — Zoning Action ____

Applicant's Name & Address Cal-Maria Engines — 1441 S. Blosser Rd.
" " " "

Owner's Name & Phone No. ____ — Phone No. ____

Contractor's Name & Address Los Padres Electric — 3480 Dakota Dr. — S.M. No. C-10 391281

Architect or Eng'rs. Name & Address ____ — Lic. No. ____

FEES:

Building Permit	$	S. M. I. P. Fee	$
Electrical Permit	$ 25.00	Plan Retention Ree	$
Mechanical Permit	$	Parks & Recreation Fee	$
Plumbing Permit	$	Sewer Use Fee	$
Sign Permit	$	Plan Check Fee	$
Swim'g Pool Permit	$	ISS	$ 5.00
Grading Permit	$	**TOTAL FEES**	$ 30.00
Demolition Permit	$		

PAID
FEB 02 1982
CITY

LICENSED CONTRACTOR'S DECLARATION:

I hereby affirm that I am licensed under the provisions of Chapter 9 (Commencing with Sec 7000) of Division 3 of the Business & Professions Code, and my license is in full force and effect

License Class C-10 License No 391281

Date 2/2/82 Contractor Lloyd A. Gray

OWNER - BUILDER DECLARATION:

I hereby affirm that I am exempt from the Contractor's License Law for the following reason (Sec 7031 5, Business & Professions Code Any City or County which requires a permit to construct, alter, improve, demolish, or repair any structure, prior to its issuance, also requires the applicant for such permit to file a signed statement that he is licensed pursuant to the provisions of the Contractor's License Law (Chapter 9 (commencing with Sec 7000) of Division 3 of the Business and Professions Code) or that he is exempt therefrom and the basis for the alleged exemption Any violation of Sec 7031 5 by any applicant for a permit subjects the applicant to a civil penalty of not more than five hundred dollars ($500)

☐ I, as owner of the property, or my employees with wages as their sole compensation, will do the work, and the structure is not intended or offered for sale (Sec 7044, Business & Professions Code The Contractor's License Law does not apply to an owner of property who builds or improves thereon, and who does such work himself or through his own employees, provided that such improvements are not intended or offered for sale *If, however, the building or improvement is sold within one year of completion, the* owner-builder will have the burden of proving that he did not build or improve for the purpose of sale.).

☐ I, as owner of the property, am exclusively contracting with licensed contractors to construct the project (Sec 7044, Business & Professions Code The Contractor's License Law does not apply to an owner of property who builds or improves thereon, and who contracts for such project with a contractor(s) licensed pursuant to the Contractor's License Law)

☐ I am exempt under Sec ____ B & P.C for this reason

Date ____ Owner ____

WORKERS' COMPENSATION DECLARATION:

I hereby affirm that I have a certificate of consent to self-insure, or a certificate of Workers' Compensation Insurance, or a certified copy thereof (Sec 3800, Labor Code)

Policy No ____ Company ____

☐ A certified copy is hereby furnished

☒ A certified copy is filed with the City Building Division (to be mailed)

Date 2/2/82 Applicant Lloyd A. Gray

CERTIFICATE OF EXEMPTION FROM WORKERS' COMPENSATION INSURANCE:

(This Sec need not be completed if the permit value is $100 or less)

☐ I certify that in the perfomance of the work for which this permit is issued, I shall not employ any person in any manner so as to become subject to the Workers' Compensation Laws of California

Date ____ Applicant ____

NOTICE TO APPLICANT If, after making this Certificate of Exemption, you should become subject to the Workers' Compensation provisions of the Labor Code, you must forthwith comply with such provisions or this permit shall be deemed revoked

CONSTRUCTION LENDING AGENCY:

I hereby affirm that there ☐ is ☐ is not a construction lending agency for the performance of the work for which this permit is issued (Sec 3097, Civil Code)


Lender's Name ____

Lender's Address ____

I certify that I have read this application and state that the foregoing information is *correct I agree to comply with all applicable City, County, & State ordinances and laws* relating to building construction and use, and hereby authorize representatives of this City to enter upon the above described property for inspection purposes

Lloyd A. Gray — 2/2/82
Signature of Applicant (Permittee) — Date

E. Lingmas — 2/2/82
Approved for Permit by — *Date of Permit Issuance*

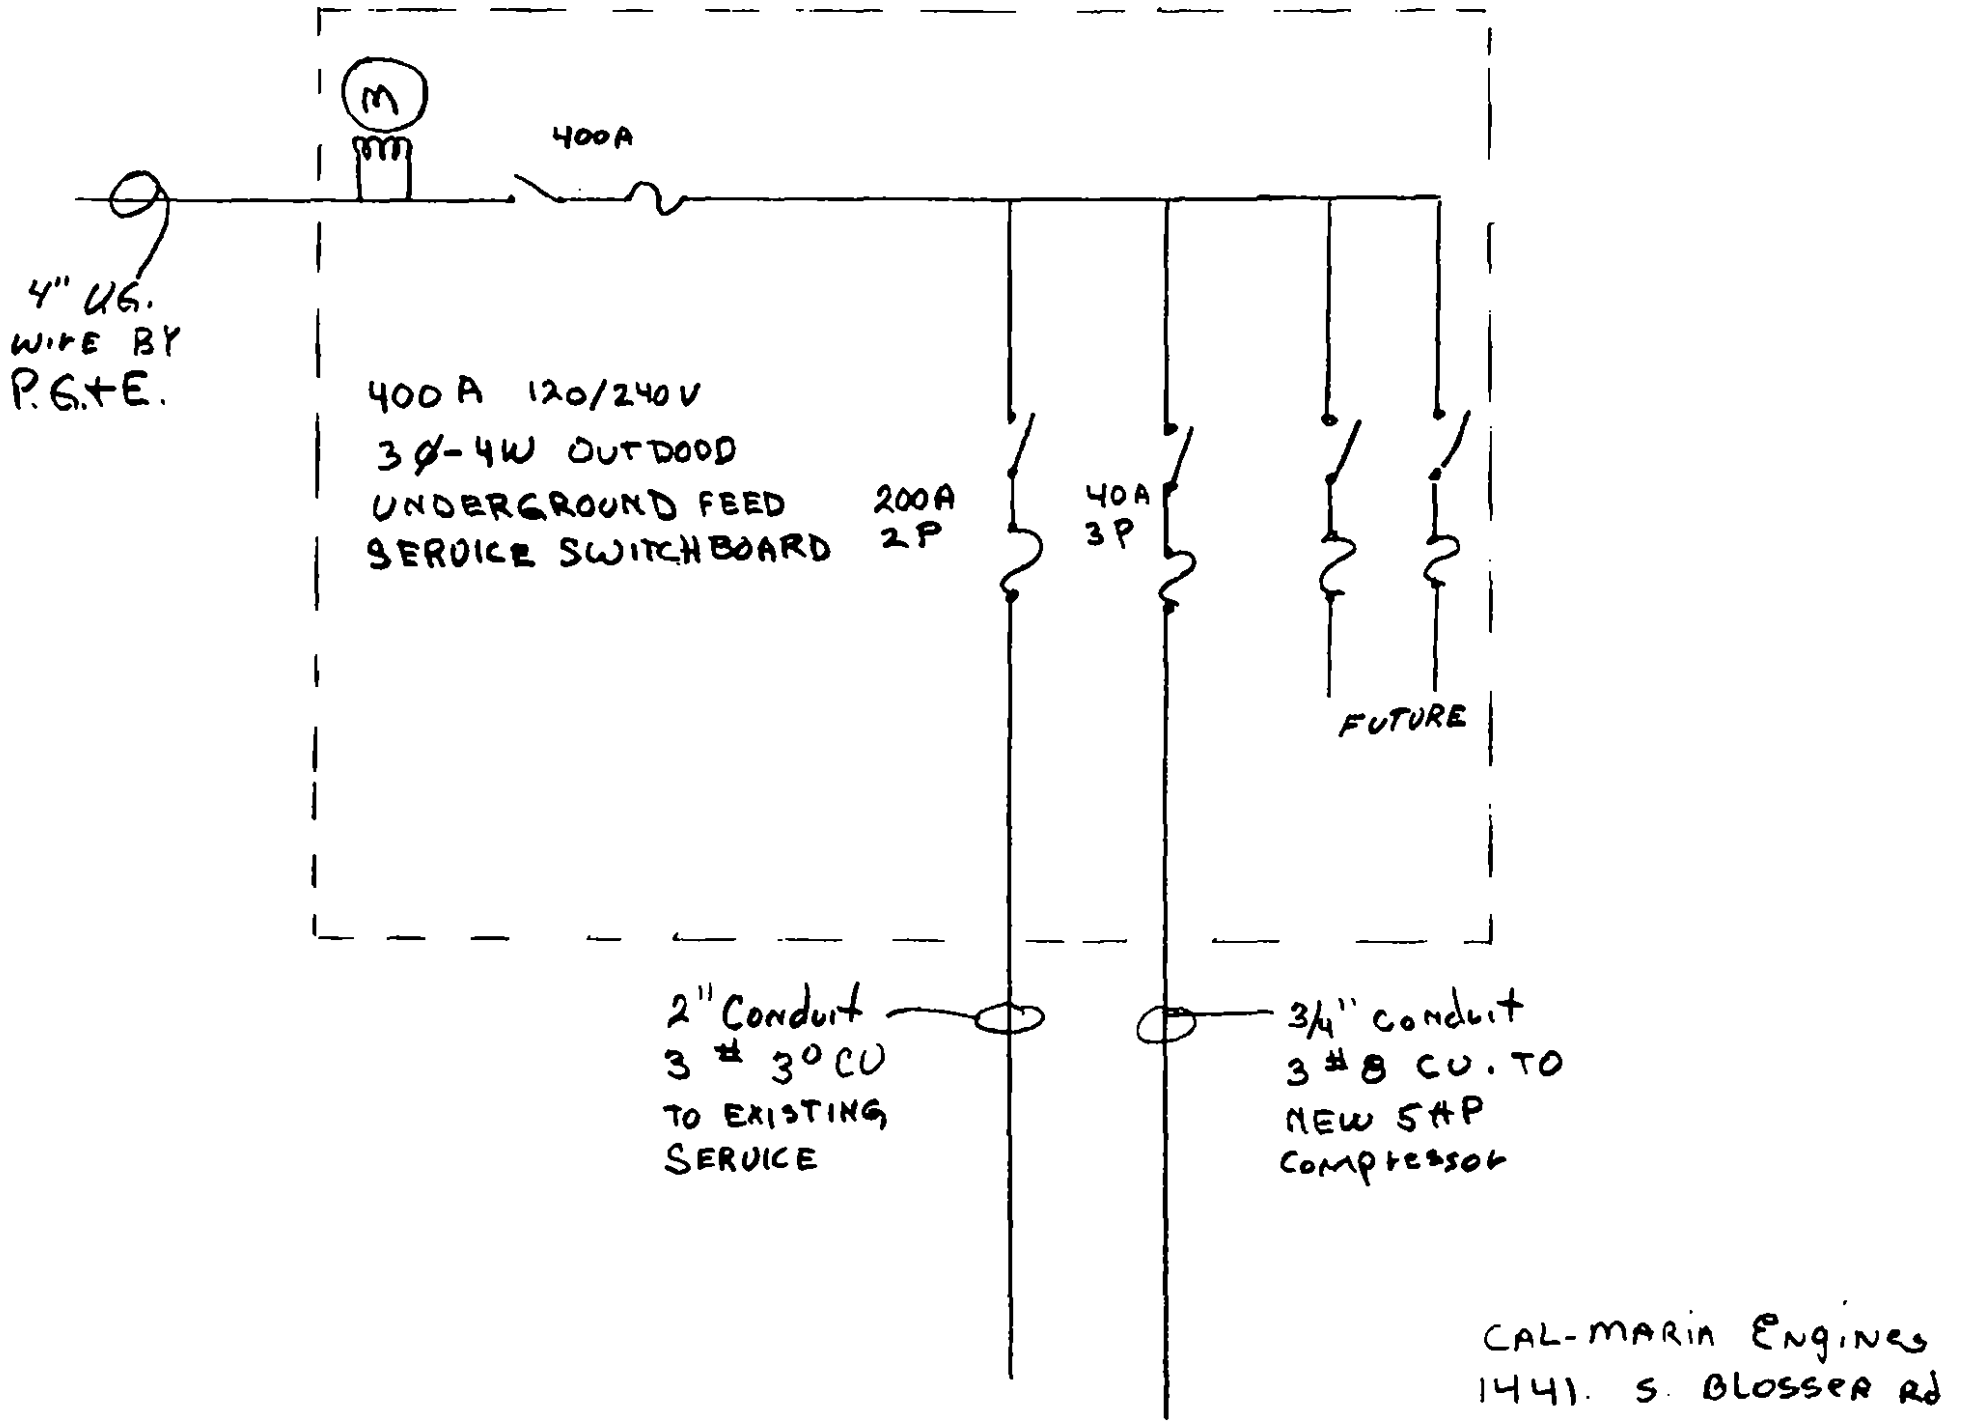

CAL-MARIN ENGINES
1441. S. BLOSSER Rd.

LOS PADRES ELECTRIC

Address 1445 So blosser Assessor's No. 117-240-22

CITY OF SANTA MARIA, CALIF.

Building Permit Issued to Build ☐ Add to ☐ Alter ☐ Repair ☐ Move ☐ Demolish ☐ Temp Pole

Owner Heatherwood Landscaping Owner's Address

Lot Block Subdiv. Est. Valuation $

Gen'l Contractor Permit Fee $ Permit No. B-

Elect. Contractor Ed Anderson Permit Fee $ 4.00 Permit No. E- 722

Plumb. Contractor Permit Fee $ Permit No. P-

Use Zone Fire Zone Variance, Zone Change, Subdiv. File, or Use Permit No.

INSPECTIONS

	Date	Inspector		Date	Inspector		Date	Inspector
Setbacks, Yards			Rough Plumb.			Int. Lathing		
Forms & Excav.			Frame			Sewer		
Wall Footings			Struct. Steel			Water Meter OK		
Reinf. Steel			Rough Elect.	3-6-68	RK	Elect. Meter OK	3-6-68	RK
Girders & Underpin.			Top Out Vents			Gas Meter OK		
Conc. Wall Steel			Gas Test			Final Insp. OK	3-6-68	RK
Masonry Wall Steel			Ext. Lathing			Add'l Notes & Insp.		

1445 South Blosser Road Heatherwood Landscaping 3/6/68 E722

APPROVED

MICROFILMED

October 9, 1962
Date Permit Issued

1441 South Blosser Road
Job Address

Kirk Lumber Company
Owner

800 West Main Street
Street Address

Santa Maria, California
City

Avila Plumbing
Contractor

942 West Main Street
Street Address

Santa Maria, California
City

State License No. City License No.

PLUMBING PERMIT

BUILDING DEPARTMENT **P** 3980
CITY OF SANTA MARIA, CALIF.

Application is hereby made for permission to do Plumbing Ordinance work at the above address in accordance with plans and specification filed for:

Building Permit No. _____ and/or submitted, and including the following equipment and fixtures:

1	TOILETS	____	LAUNDRY TRAYS
1	URINALS	____	WATER TREATMENT
____	BATH TUBS	____	WATER HEATERS
____	SHOWERS	____	FIRE SPRINKLER HEADS
1	LAVATORIES	____	YARD SPRINKLER HEADS
____	KITCHEN SINKS	____	VACUUM BREAKERS
____	DISHWASHERS	____	FURNACES
____	GARB. DISPOSALS	____	HEAT PROD. APPLIANCES
____	GREASE TRAPS	____	GAS OUTLETS
____	SAND TRAPS	____	GAS PIPING SYSTEMS
____	FLOOR DRAINS	____	WATER PIPING SYSTEMS
		____	SEWER CONNECTIONS

permit $1.00

Total Fee $4.00

INSPECTIONS	INSPECTOR	DATE
ROUGH PLUMBING ____ OK		
ROUGH PLUMBING ____ OK		
ROUGH PLUMBING ____ OK		
ROUGH GAS ____ OK		
ROUGH GAS ____ OK		
FIXTURES ____ OK		
SEWER CONNECTION ____ OK		
____ OK		
____ OK		
Final Inspection ____ OK		

NOTES

I (We) hereby agree to save, indemnify and keep harmless the City of Santa Maria and its officers, employees and agents, against all liabilities, judgments, costs and expenses which may in anywise accrue against the City of Santa Maria in consequence of the granting of this permit, and will in all things strictly comply with the conditions of this Permit, Regulations and Ordinances of the City of Santa Maria and laws of the State of California.

Application Approved and Permit Fee of ____ $_____ Received.

R. HUGH EVANS by C Silva
Building Official
Chief Plumbing Inspector

Avila Plb - Aut.
Permitee

November 26, 1962
Date Permit Issued — Date Permit Expires

1441 South Blosser Road
Street Address

MICROFILMED

Kirk Lumber Compa
Owner

800 West Main Street
Street Address

Santa Maria, California
City

Lopez Sewer Contractors Inc.
Contractor

104 East Battles Road
Street Address

Santa Maria, California
City

State License No. — City License No.

PLUMBING PERMIT

BUILDING DEPARTMENT
CITY OF SANTA MARIA, CALIF.

P 4070

Application is hereby made for permission to do Plumbing Ordinance work at the above address in accordance with plans and specification filed for:

Building Permit No. _____ and/or submitted, and including the following equipment and fixtures:

___TOILETS	___LAUNDRY TRAYS
___URINALS	___WATER TREATMENT
___BATH TUBS	___WATER HEATERS
___SHOWERS	___FIRE SPRINKLER HEADS
___LAVATORIES	___YARD SPRINKLER HEADS
___KITCHEN SINKS	___VACUUM BREAKERS
___DISHWASHERS	___FURNACES
___GARB. DISPOSALS	___HEAT PROD. APPLIANCES
___GREASE TRAPS	___GAS OUTLETS
___SAND TRAPS	___GAS PIPING SYSTEMS
___FLOOR DRAINS	___WATER PIPING SYSTEMS
(Septic	___SEWER CONNECTIONS 1.00

permit 1.00

Total Fee $2.00

INSPECTIONS		INSPECTOR	DATE
ROUGH PLUMBING	OK		
ROUGH PLUMBING	OK		
ROUGH PLUMBING	OK		
ROUGH GAS	OK		
ROUGH GAS	OK		
FIXTURES	OK		
SEWER CONNECTION	OK		
	OK		
	OK		
Final Inspection	OK		

NOTES

I (We) hereby agree to save, indemnify and keep harmless the City of Santa Maria and its officers, employees and agents, against all liabilities, judgments, costs and expenses which may in anywise accrue against the City of Santa Maria in consequence of the granting of this permit, and will in all things strictly comply with the conditions of this Permit, Regulations and Ordinances of the City of Santa Maria and laws of the State of California.

Application Approved and Permit Fee of ___ $_____ Received.

R. HUGH EVANS by C. Sulin
Building Official
Chief Plumbing Inspector

Lopez Sewer Contractors Inc,
Permittee

Plancheck No. S01-0103
PLANNING APPLICATION FEE: _____

SIGN PERMIT APPLICATION

CITY OF SANTA MARIA
COMMUNITY DEVELOPMENT DEPARTMENT

Address/Location of New Signs: 1441 S. Blosser Road, Santa Maria, CA 93458
Business Name: Streator Pipe & Supply
Applicant: Streator Pipe & Supply
Address: 1441 S. Blosser Road, Santa Maria, CA 93458
Telephone: 805-739-9255 Contact Person: Mike Streator
Sign(s) to be installed by: JCI Sign Company Contractor's Lic. # 576824
Address: 543 W. Betteravia Road, Suite I, Santa Maria CA 93455
Telephone: 805-925-7775 Contact Person: Bill / Deborah
Workers Comp. Policy No.: _____ Ins. Co.: _____ Current City Bus. Lic. X yes ___no
Property width (in feet): _____ Building frontage (in feet): 169'
Value of all proposed signs $ 4000.00
Are there any signs on the property now? Yes How many? 2 If so, which sign(s) will remain and which will be removed? Both signs will be refaced

Describe sign(s) proposed to remain and show on site plan. Illuminated Pole Sign, Non-Illuminated Wall Sign

How many signs are proposed? 2 Describe each proposed sign. If more than one sign is proposed, use reverse side and check here. ☐

Sign #1:
Type of sign* Illum-Pole Dimensions 11'3" x 6'
Size in square feet 67.5 sqft Material 3/16" White Lexan panels
Colors Dark Banana Blue Lettering White background Lighted (yes or no) yes
*Type of sign; specify by letter: (a) wall, (b) [illegible], (c) canopy, (d) suspended, (e) monument, (f) subdivision (g) other (describe here) (g) Pole Sign

This application must be accompanied by 2 copies of:

A. A dimensioned site plan identifying location of each sign.
B. Building elevations showing the location of all proposed signs and existing signs.
C. A dimensioned detailed drawing of the surface area of each proposed sign, drawn to a standard engineering or architect's scale (such as 1/8"=1' 1/10"=1' etc.). Surface area is defined in Sec. 12-2.136(u) of the Municipal Code, and is computed by drawing an enclosure around the sign (including a contrasting background), using no more than 8 straight lines. See reverse side for illustration.
D. Materials and colors shall be shown. The overall height and distance to property lines shall be shown for any proposed monument or freestanding signs.
E. Electrical cross section detail shall be shown, if applicable. Fastening details of the sign to the building shall be shown.
F. Footing details shall be shown for freestanding signs. Engineering calculations may be required.
G. Although not required, it will facilitate the processing of the application if polaroid photographs of the property are included, showing all sides of the building where signs are existing or proposed.

NOTE: In accordance with Section 12-41.04 of the Municipal Code, the Community Development Department staff interpretations of the Zoning Ordinance may be appealed to the Planning Commission.

FOR OFFICE USE ONLY APN: 117-240-025

Date Submitted/Application Fee Paid: 12/13/01 Ø Fee Zoning District: _____
Active Code Compliance: yes ☐ no ☐ Zoning (Use) Compliance: _____
Planning Division: Approved by: _____ Date: _____
Building Dept.: Approved by: _____ Date: _____

1. Plancheck fee $_____
2. Sign Permit fee $_____
3. Electrical Permit fee $_____
4. SMIP $_____
5. Plan Retention $_____
TOTAL $_____

"NO FEE" PERMIT
GV.

CITY OF SANTA MARIA
Planning Division
Sign Plancheck \ Data Sheet

Date: December 19, 2001 Application no. S01-0103

Sign application for:	Streator Pipe & Supply
Address:	1441 South Blosser Road
Applicant:	JCI Sign Co.
Plancheck by:	Greg

1.	Zone of property:	PD/M-2
2.	Property frontage:	N/A
3.	Total allowable signage:	
4.	Maximum number of signs allowed:	

PROPOSED SIGNS:

1. Reface existing pole sign with 6'-0" x 11'-3" face, 2 sides.

2. Reface existing wall sign with 3'-7 7/8" x 8'- 0 3/4" face, 1 sided.

COMMENTS/CORRECTIONS:
This application is approved as a "No Fee" permit.

SIGN REFACE - NO FEE

NOTES:

STREET FRONTAGE: 342.0' (Blosser)
BUILDING FRONTAGE: 169'
TOTAL SIGN AREA: 164.47 SQ. FT.

EXISTING SIGNS


Illuminated 2 Sided Pole Sign 11'-3" X 6'
67.5 SQ FT (PER FACE)

3/16" thick white lexan panels with Dark Bahama Blue translucent vinyl overlay.

Non Illuminated Wall Sign 8'-3/4" X 3'-7 7/8"
29.47 SQ FT


White background with Dark Bahama Blue & Dove Gray high performance vinyl.

Street Map and Site Plan - nts

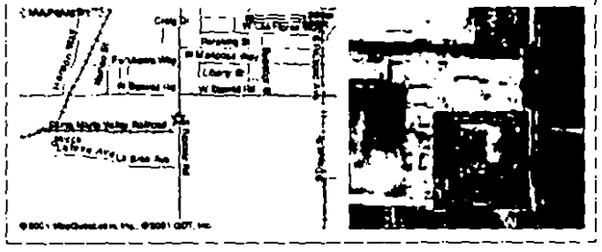

APPROVED
DATE 12-19-2001
BY
FILE
CITY OF SANTA MARIA, CA.
PLANNING DIVISION

① OFFICE

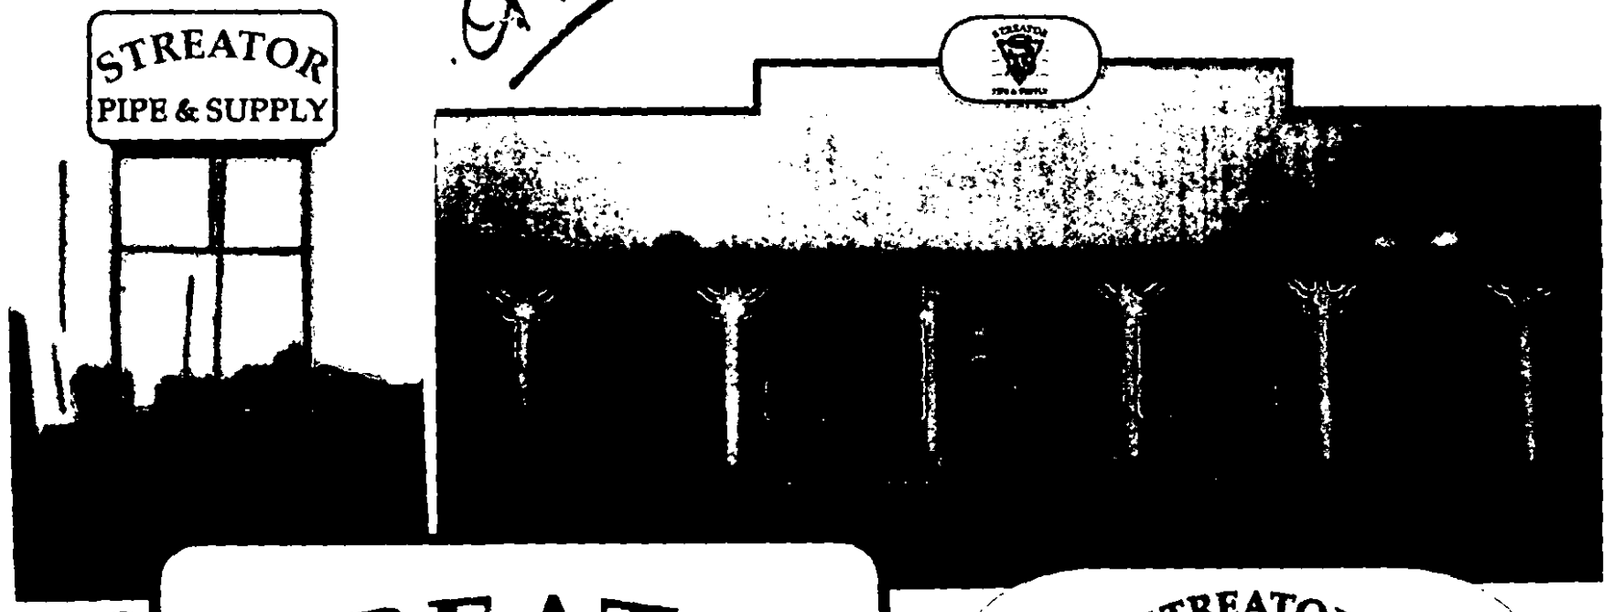

②

STREATOR
PIPE & SUPPLY

STREATOR
P&S
PIPE & SUPPLY

JCI
SIGN COMPANY
543 West Betteravia Road, Suite I
Santa Maria, CA 93455
(805) 925-7775 • Fax (805) 925-7158
Contractor's Lic. #576824

ALL ARTWORK & DESIGN GENERATED BY JCI SIGN COMPANY
IS THE PROPERTY OF JCI SIGN COMPANY UNTIL PAYMENT IS RENDERED.

SCALE: 1/8" = 1'	APPROVED BY:	DRAWN BY: DBS/BH
DATE: 12/11/01		REVISED BY:
PROJECT: STREATOR PIPE & SUPPLY		
LOCATION: 1441 BLOSSER ROAD, SANTA MARIA		DRAWING NUMBER: 1 OF 1

01-0102
1441 So. Blosser Rd.

CITY OF SANTA [redacted]RIA
COMMUNITY DE[redacted]LOPMENT
DEPARTMENT
110 S. Pine #101, Santa Maria CA, 93458-5082
Building Division Phone (805) 925-0951 Ext.241

PERMIT [redacted]
S01-0103
SIGN MULTIPLE SIGNS
DATE ISSUED 1/18/02

Santa Maria
All-America City

Job Address	Tract Number	Lot Number	Assessor's Parcel	Value of Work
1441 S BLOSSER RD			**117-240-025**	**$ 4,000.00**

Description
2 SIGN FACE CHANGES FOR STREATOR PIPE & SUPPLY
(12/13/2001 16:34 GRV) SIGN APPLICATION CONSISTS OF REFACING THE EXISTING DOUBLE POLE SIGN 6'-0" X 11'-3" AND REFACING THE EXISTING WALL SIGN 3'-7" X 8'-0 3/4"

Bldg. Sq.ft.	Garage Sq.ft.	Patio Sq. ft.
Deck Sq.ft. **0**	Fence L. ft. **0**	Water Meter
Const. Type	Occupancy Group	
Zone	Planning Project No.	

Applicant **JCI SIGN CO.**
(805)925-7775 **543 W. BETTERAVIA RD. STE. I**
SANTA MARIA CA 93455
Owner **MANRIQUEZ JESUS A TRUSTEE**
PO BOX 5519
SANTA MARIA CA 93456
C[redacted]ctor **JCI SIGN CO.**
([redacted]-7775 **543 W. BETTERAVIA RD. STE. I**
SANTA MARIA CA 93455
C:576824
Architect/Engineer

SIGN APPLICATION FEE
BUILDING PERMIT FEE
ALL PC FEES
SMIP COMMERCIAL
PLAN RET. BASE FEE
ELECTRICAL FEES

TOTAL PAID $ 0.00 **TOTAL DUE $ 0.00** **TOTAL FEES $ 0.00**

INSPECTION INSTRUCTIONS

24 [redacted]OUR INSPECTION REQUEST LINE (805) 925-0951 EXT 510. PLEASE LEAVE PERMIT NUMBER, ADDRESS, LOT NUMBER (IF APPLICABLE), TYPE OF INSPECTION NEEDED AND A PREFERENCE FOR MORNING OR AFTERNOON.

Job Address	Tract Number	Lot Number	Assessor's Parcel	Value of Work
1441 S BLOSSER RD			**117-240-025**	**$ 4,000.00**

LICENSED CONTRACTOR'S DECLARATIONS:

__I hereby affirm under penalty of perjury that I am licensed under the provisions of Chapter 9 (Commencing with Sec. 7000) of Division 3 of the Business & Professions Code, and my license is in full force and effect.

License Class C45

License No. C:576824

OWNER - BUILDER DECLARATION:

___I hereby affirm that I am exempt from the Contractor's License Law for the following reason (Sec. 7031.5, Business & Professions Code: Any City or County which requires a permit to construct, alter, improve, demolish, or repair any structure, prior to its issuance, also requires the applicant for such permit to file a signed statement that he is licensed pursuant to the provisions of the Contractor's License Law (Chapter 9 (commencing with Sec. 7000) of Division 3 of the Business and Professions Code) or that he or she is exempt therefrom and the basis for the alleged exemption. Any violation of Sec. 7031.5 by any applicant for a permit subjects the applicant to civil penalty of not more than five hundred dollars ($500).

___I, as owner of the property, or my employees with wages as their sole compensation, will do the work, and the structure is not intended or offered for sale (Section 7044, Business and Professions Code: The Contractor's License Law does not apply to an owner of property who builds or improves thereon, and who does such work himself or through his own employees, provided that such improvements are not intended or offered for sale. If, however, the building or improvement is sold within one year of completion, the owner-builder will have the burden of providing that he did not build or improve for the purpose of sale.)

___I, as owner, of the property, am exclusively contracting with licensed contractors to construct the property (Section 7044, Business and Professions Code: The Contractor's License Law does not apply to an owner of property who builds or improves thereon and who contracts for such projects with a contractor(s) licensed pursuant to the Contractor's License Law.)

___ I am exempt under Sec. _____, B&PC for this reason _____

_____

WORKERS' COMPENSATION DECLARATION:

I hereby affirm under penalty ofperjury one of the following declarations:

___I have and will maintain a certificate of consent to self-insure for workers' compensation, provided for by Section 3700 of the Labor Code, for the performance of the work for which this permit is issued.

__I have and will maintain workers' compensation insurance, as required by Section 3700 of the Labor Code, for the performance of the work for which this permit is issued. My workers' compensation insurance carrier and policy number are:

Policy No. 152423299
Company STATE COMPENSATION

(This section need not be completed if the permit is for one hundred dollars ($100) or less.)

___I certify that in the performance of the work for which this permit is issued, I shall not employ any person in any manner so as to become subject to the workers' compensation laws of California, and agree that if I should become subject to the workers' compensation provisions of Section 3700 of the Labor Code, I shall forthwith comply with those provisions.

WARNING: FAILURE TO SECURE WORKERS' COMPENSATION COVERAGE IS UNLAWFUL, AND SHALL SUBJECT AN EMPLOYER TO CRIMINAL PENALTIES AND CIVIL FINES UP TO ONE HUNDRED THOUSAND DOLLARS ($100,000), IN ADDITION TO THE COST OF COMPENSATION, DAMAGES AS PROVIDED FOR IN SECTION 3706 OF THE LABOR CODE, INTEREST, AND ATTORNEY'S FEES.

CONSTRUCTION LENDING AGENCY:

I hereby affirm that there (check one):___ is ___ is not a construction lending agency for the performance of the work for which this permit is issued (Sec. 3097, Civil Code.).

Lender's Name _____

Lender's Address _____

I certify that I have read this application and state the above information is correct. I agree to comply with all City ordinances and state laws relating to building construction, and hereby authorize representatives of the City to enter upon the above-mentioned property for inspection purposes.

_____ 1/18/02

Signature of Applicant, Agent, Owner or Contractor **Date**

Date of Permit Issuance 1/18/02 By _____
Permit Prepared by AHM Approval Date 01/07/2002

Expiration of Permit: Every permit issued by the building official under the provisions of this code shall expire by limitation and become null and void if the building or work authorized by such permit is not commenced within 180 days from date of such permit, or if the building or work authorized by such permit is suspended or abandoned at any time after the work is commenced for a period of 180 days.

Any permittee holding an unexpired permit may apply for an extension of the time within which work may commence under that permit when the permittee is unable to commence work within the time required by this section for good and satisfactory reasons. The building official may extend the time for action by the permittee for a period not exceeding 180 days on written request by the permittee showing that circumstances beyond the control of the permittee have prevented action from being taken. No permit shall be extended more than once.

***EVERY BUILDING PERMIT SHALL AUTOMATICALLY EXPIRE BY LIMITATION AND BECOME INVALID EIGHTEEN (18)**
MONTHS AFTER ITS DATE OF ISSUANCE.

Failure to request and receive inspection within 180 days from the **LAST CITY RECORDED INSPECTION** constitutes a condition of suspension or abandonment.

SIGN INFORMATION: DATE: 3-3-77

A plot plan with measurements shall be submitted identifiying the location of all existing and proposed signs on the property. Size, height, color and text of signs shall be shown. If the sign is freestanding, a location map and elevation plan of the sign must be supplied. If the sign is attached to the building, a plan showing the elevation of the building, and the location of the sign, must be supplied.

STREET ADDRESS: 1441 S. BLOSSER

NAME OF BUSINESS: J & S EQUIPMENT

Complete the following information for each sign proposal:

Property frontage	360'	lineal ft.	
Sign area allowed	690 ft	sq. ft.	
Sign area existing	BLDG 135 ft	144 ft POLE sq. ft.	279 ft
Sign area proposed	BLDG 135 ft	84 ft POLE sq. ft.	219 ft
TOTAL SIGN AREA	219 ft	sq. ft.	
	DECREASE 60 ft		

Any projecting signs?

Existing	____ Yes	✓ No
Proposed	____ Yes	✓ No

If so, identify projecting signs on plot plan and indicate amount of projection (maximum projection 18 inches allowable for new signs).

Projection NONE

COMMENTS: 51701

BUILDING DIVISION APPROVAL: RHB PLANNING APPROVAL:

DATE: 4/26/77 DATE: 7 MAR 77

REMOVE EXISTING POLE SIGN

Address 1441 South Blosser Road Assessor's No.

CITY OF SANTA MARIA, CALIF.

BUILDING PERMIT ISSUED TO: **Build** ☐ **Add to** ☐ **Alter** ☐ **Repair** ☐ **Move** ☐ **Demolish** ☐

ground sign VALUE: $500.00

Owner J & S Equipment Owner's Address 1441 South Blosser Road

Gen'l Contractor Permit Fee $ Permit No. B-

Elect. Contractor Permit Fee $ Permit No. E-

Plumb. Contractor Permit Fee $ Permit No. P-

Mech. Contractor Permit Fee $ Permit No. M-

Other Contractor Santa Maria Neon Sign Co Inc Permit Fee $ 10.00 Permit No. S 1701

Use Zone Occupancy Sq. Footage Fire Zone Zoning Permit No.

INSPECTIONS

	Date	Inspector		Date	Inspector		Date	Inspector
Setbacks, Yards			Struct. Steel			Int. Lathing		
Forms & Excav.			Roof Diaphragm			Sewer		
Found. Steel			U. Grd. Elect.			Water Meter OK		
Girders & Underpin.			Rough Elect.			Elect. Meter OK		
Wall Reinf. Steel			Top Out Vents			Gas Meter OK		
Rough Plumb.			Gas Test			Final Insp. OK	6-1-77	Creighton
Frame			Ext. Lathing			Add'l Notes & Insp.		

1441 South Blosser J & S Equipment 4/26/77 S 1701

Address 1441 South Blosser Road Assessor's No.

CITY OF SANTA MARIA, CALIF.

Building Permit Issued to Build ☐ Add to ☐ Alter ☐ Repair ☐ Move ☐ Demolish ☐ Signs (3 wall)

Owner Sunset Builders Owner's Address 1441 South Blosser Road

Lot Block Subdiv. (double fee) Est. Valuation $ 250.00

Gen'l Contractor owner-builder Permit Fee $ 10.00 Permit No. B- S 546

Elect. Contractor Permit Fee $ Permit No. E-

Plumb. Contractor Permit Fee $ Permit No. P-

Use Zone Fire Zone Variance, Zone Change, Subdiv. File, or Use Permit No.

INSPECTIONS

	Date	Inspector		Date	Inspector		Date
Setbacks, Yards			Rough Plumb.			Int. Lathing	
Forms & Excav.			Frame			Sewer	
Wall Footings			Struct. Steel			Water Meter OK	
Reinf. Steel			Rough Elect.			Elect. Meter OK	
Girders & Underpin.			Top Out Vents			Gas Meter OK	
Conc. Wall Steel			Gas Test			Final Insp. OK 6-9-69	
Masonry Wall Steel			Ext. Lathing			Add'l Notes & Insp.	

1441 South Blosser Road Sunset Builders 3/28/69 S 546

MICROFILMED

Address 1441 South Blosser Assessor's No.

CITY OF SANTA MARIA, CALIF.

Building Permit Issued to Build ☐ Add to ☐ Alter ☐ Repair ☐ Move ☐ Demolish ☐ Sign

Owner Sunset Builders Supply Owner's Address 1441 South Blosser

Lot Block Subdiv. Est. Valuation $ 250.00

Gen'l Contractor Owner - Build Permit Fee $ 10.00 Permit No. B- S-549

Elect. Contractor Permit Fee $ Permit No. E-

Plumb. Contractor Permit Fee $ Permit No. P-

Use Zone Fire Zone Variance, Zone Change, Subdiv. File, or Use Permit No.

INSPECTIONS

	Date	Inspector		Date	Inspector		Date	Inspector
Setbacks, Yards			Rough Plumb.			Int. Lathing		
Forms & Excav.			Frame			Sewer		
Wall Footings			Struct. Steel			Water Meter OK		
Reinf. Steel			Rough Elect.			Elect. Meter OK		
Girders & Underpin.			Top Out Vents			Gas Meter OK		
Conc. Wall Steel			Gas Test			Final Insp. OK	6-9-69	MM
Masonry Wall Steel			Ext. Lathing			Add'l Notes & Insp.		

1441 South Blosser Sunset Builders Supply 4/7/69 S-549

MICROFILMED

CITY OF SANTA MARIA
COMMUNITY DEVELOPMENT DEPARTMENT
Building Division Phone (805) 925-0951
110 E. Cook St, Santa Maria, Ca. 93454

PERMIT Nº 5805

☐ Building ☐ Plumbing ☐ Mechanical ☐ Electrical ☐ Sign
☐ Demolition ☐ Grading ☐ Swimming Pool ☐ Combination

Job Address 1441 South Blosser Road — Assessor's Parcel 117-240-25
Descr. of Work new sign on existing pole — Sq. Ft. 45 — Value of Work $ 500.00
Type of Use industrial — Occupancy Use Zone — Zoning Action
Applicant's Name & Address Santa Maria Neon Sign Co. Inc.
Owner's Name & Phone No. Cal-Maria, 1441 South Blosser Road — Phone No.
Contractor's Name & Address Santa Maria Neon Sign Co. Inc — Lic No. C 45 244971
Architect or Eng'rs. Name & Address — Lic. No.

FEES:

Building Permit	$ 10.00	S. M. I. P Fee	$
Electrical Permit	$	Plan Retention Fee	$
Mechanical Permit	$	Parks & Recreation Fee	$
Plumbing Permit	$	Sewer Use Fee	$
Sign Permit	$	Plan Check Fee	$
Swim'g Pool Permit	$		$
Grading Permit	$	**TOTAL FEES**	$ 10.00
Demolition Permit	$		

PAID FEB 01 1982 CITY OF SANTA MARIA

LICENSED CONTRACTOR'S DECLARATION:

I hereby affirm that I am licensed under the provisions of Chapter 9 (Commencing with Sec 7000) of Division 3 of the Business & Professions Code, and my license is in full force and effect

License Class C 45 License No 244971

Date 2/1/82 Contractor S. M. Neon

OWNER - BUILDER DECLARATION:

I hereby affirm that I am exempt from the Contractor's License Law for the following reason (Sec 7031 5, Business & Professions Code Any City or County which requires a permit to construct, alter, improve, demolish, or repair any structure, prior to its issuance, also requires the applicant for such permit to file a signed statement that he is licensed pursuant to the provisions of the Contractor's License Law (Chapter 9 (commencing with Sec 7000) of Division 3 of the Business and Professions Code) or that he is exempt therefrom and the basis for the alleged exemption Any violation of Sec 7031 5 by any applicant for a permit subjects the applicant to a civil penalty of not more than five hundred dollars ($500)

☐ I, as owner of the property, or my employees with wages as their sole compensation, will do the work, and the structure is not intended or offered for sale (Sec 7044, Business & Professions Code The Contractor's License Law does not apply to an owner of property who builds or improves thereon, and who does such work himself or through his own employees, provided that such improvements are not intended or offered for sale If, however, the building or improvement is sold within one year of completion, the owner-builder will have the burden of proving that he did not build or improve for the purpose of sale)

☐ I, as owner of the property, am exclusively contracting with licensed contractors to construct the project (Sec. 7044, Business & Professions Code The Contractor's License Law does not apply to an owner of property who builds or improves thereon, and who contracts for such project with a contractor(s) licensed pursuant to the Contractor's License Law)

☐ I am exempt under Sec _____ , B & P C for this reason

Date _____ Owner _____

WORKERS' COMPENSATION DECLARATION.

I hereby affirm that I have a certificate of consent to self-insure, or a certificate of Workers' Compensation Insurance, or a certified copy thereof (Sec 3800, Labor Code)

Policy No 01k23-71 Company U.S. Fidelity & Guarantee

☐ A certified copy is hereby furnished
☐ A certified copy is filed with the City Building Division

Date 2/1/82 Applicant Gene Laird

CERTIFICATE OF EXEMPTION FROM WORKERS' COMPENSATION INSURANCE:

(This Sec need not be completed if the permit value is $100 or less)

☐ I certify that in the perfomance of the work for which this permit is issued, I shall not employ any person in any manner so as to become subject to the Workers' Compensation Laws of California

Date _____ Applicant Gene Laird

NOTICE TO APPLICANT If, after making this Certificate of Exemption, you should become subject to the Workers' Compensation provisions of the Labor Code, you must forthwith comply with such provisions or this permit shall be deemed revoked

CONSTRUCTION LENDING AGENCY:

I hereby affirm that there ☐ is ☐ is not a construction lending agency for the performance of the work for which this permit is issued (Sec 3097, Civil Code)

Lender's Name _____

Lender's Address _____

I certify that I have read this application and state that the foregoing information is correct. I agree to comply with all applicable City, County, & State ordinances and laws relating to building construction and use, and hereby authorize representatives of this City to enter upon the above described property for inspection purposes

Gene Laird 2-1-82
Signature of Applicant (Permittee) Date

Charlotte A. Silva 2/1/82
Approved for Permit by Date of Permit Issuance

CITY OF SANTA MARIA

SIGN PERMIT APPLICATION

NFORMATION TO BE SUBMITTED BY APPLICANT:

To Planning -

1. A dimensioned plot plan or elevation or both showing the locations of all existing and proposed signs.

2. Dimensioned elevations of each sign keyed to the plot plan and showing proposed design, materials, colors, method of lighting, size and height.

To Building as requested:

1. Electrical plan.

2. Structural plan with calculations showing footing design, wind loads if free standing and method of connection if building mounted.

* *

1. Applicants Name: CAL-MARIA

Address:

Phone:

Sign Location Address: 1441 So. BLOSSER RD

Business Name; CAL-MARIA

Applicants Representative: S.M. NEON

Address: 216 A N. Blosser Rd

Phone: 925-8194

5805

2. Property Frontage: 360'

Sign Area Existing: 0

Sign Area Proposed: 100'

Total Number of Signs Proposed: 1

* *

FOR OFFICE USE ONLY: Date Submitted: 10/2/81

2. Related Actions:
3. Total Area Allowed:
4. Total Number of Signs Allowed:
5. Entrada Plan Applicable:
6. Existing Non-Conforming Signs:

7. PLANNING ACTION:
By:
Referred to Planning Commission -
Meeting Date:
Approval Subject to the following:

Pole Sign is Approved.

BUILDING ACTION:
Approval Date: 11/20/81
By: RAK
Comments:

R. Hugh Evans

20'-1"


12'6"


Yellow

5'

7'6"

Black

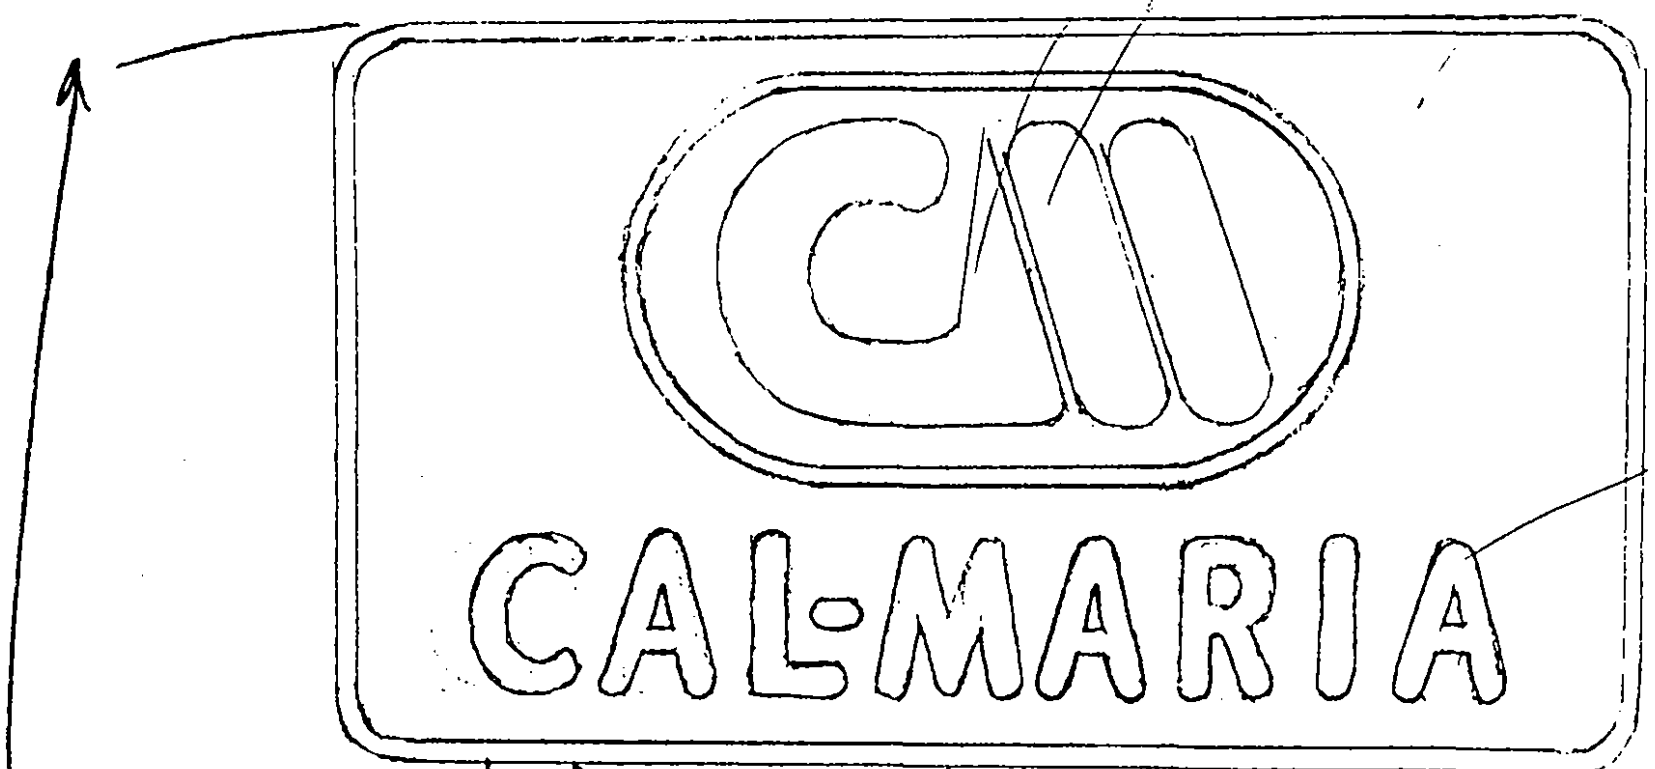

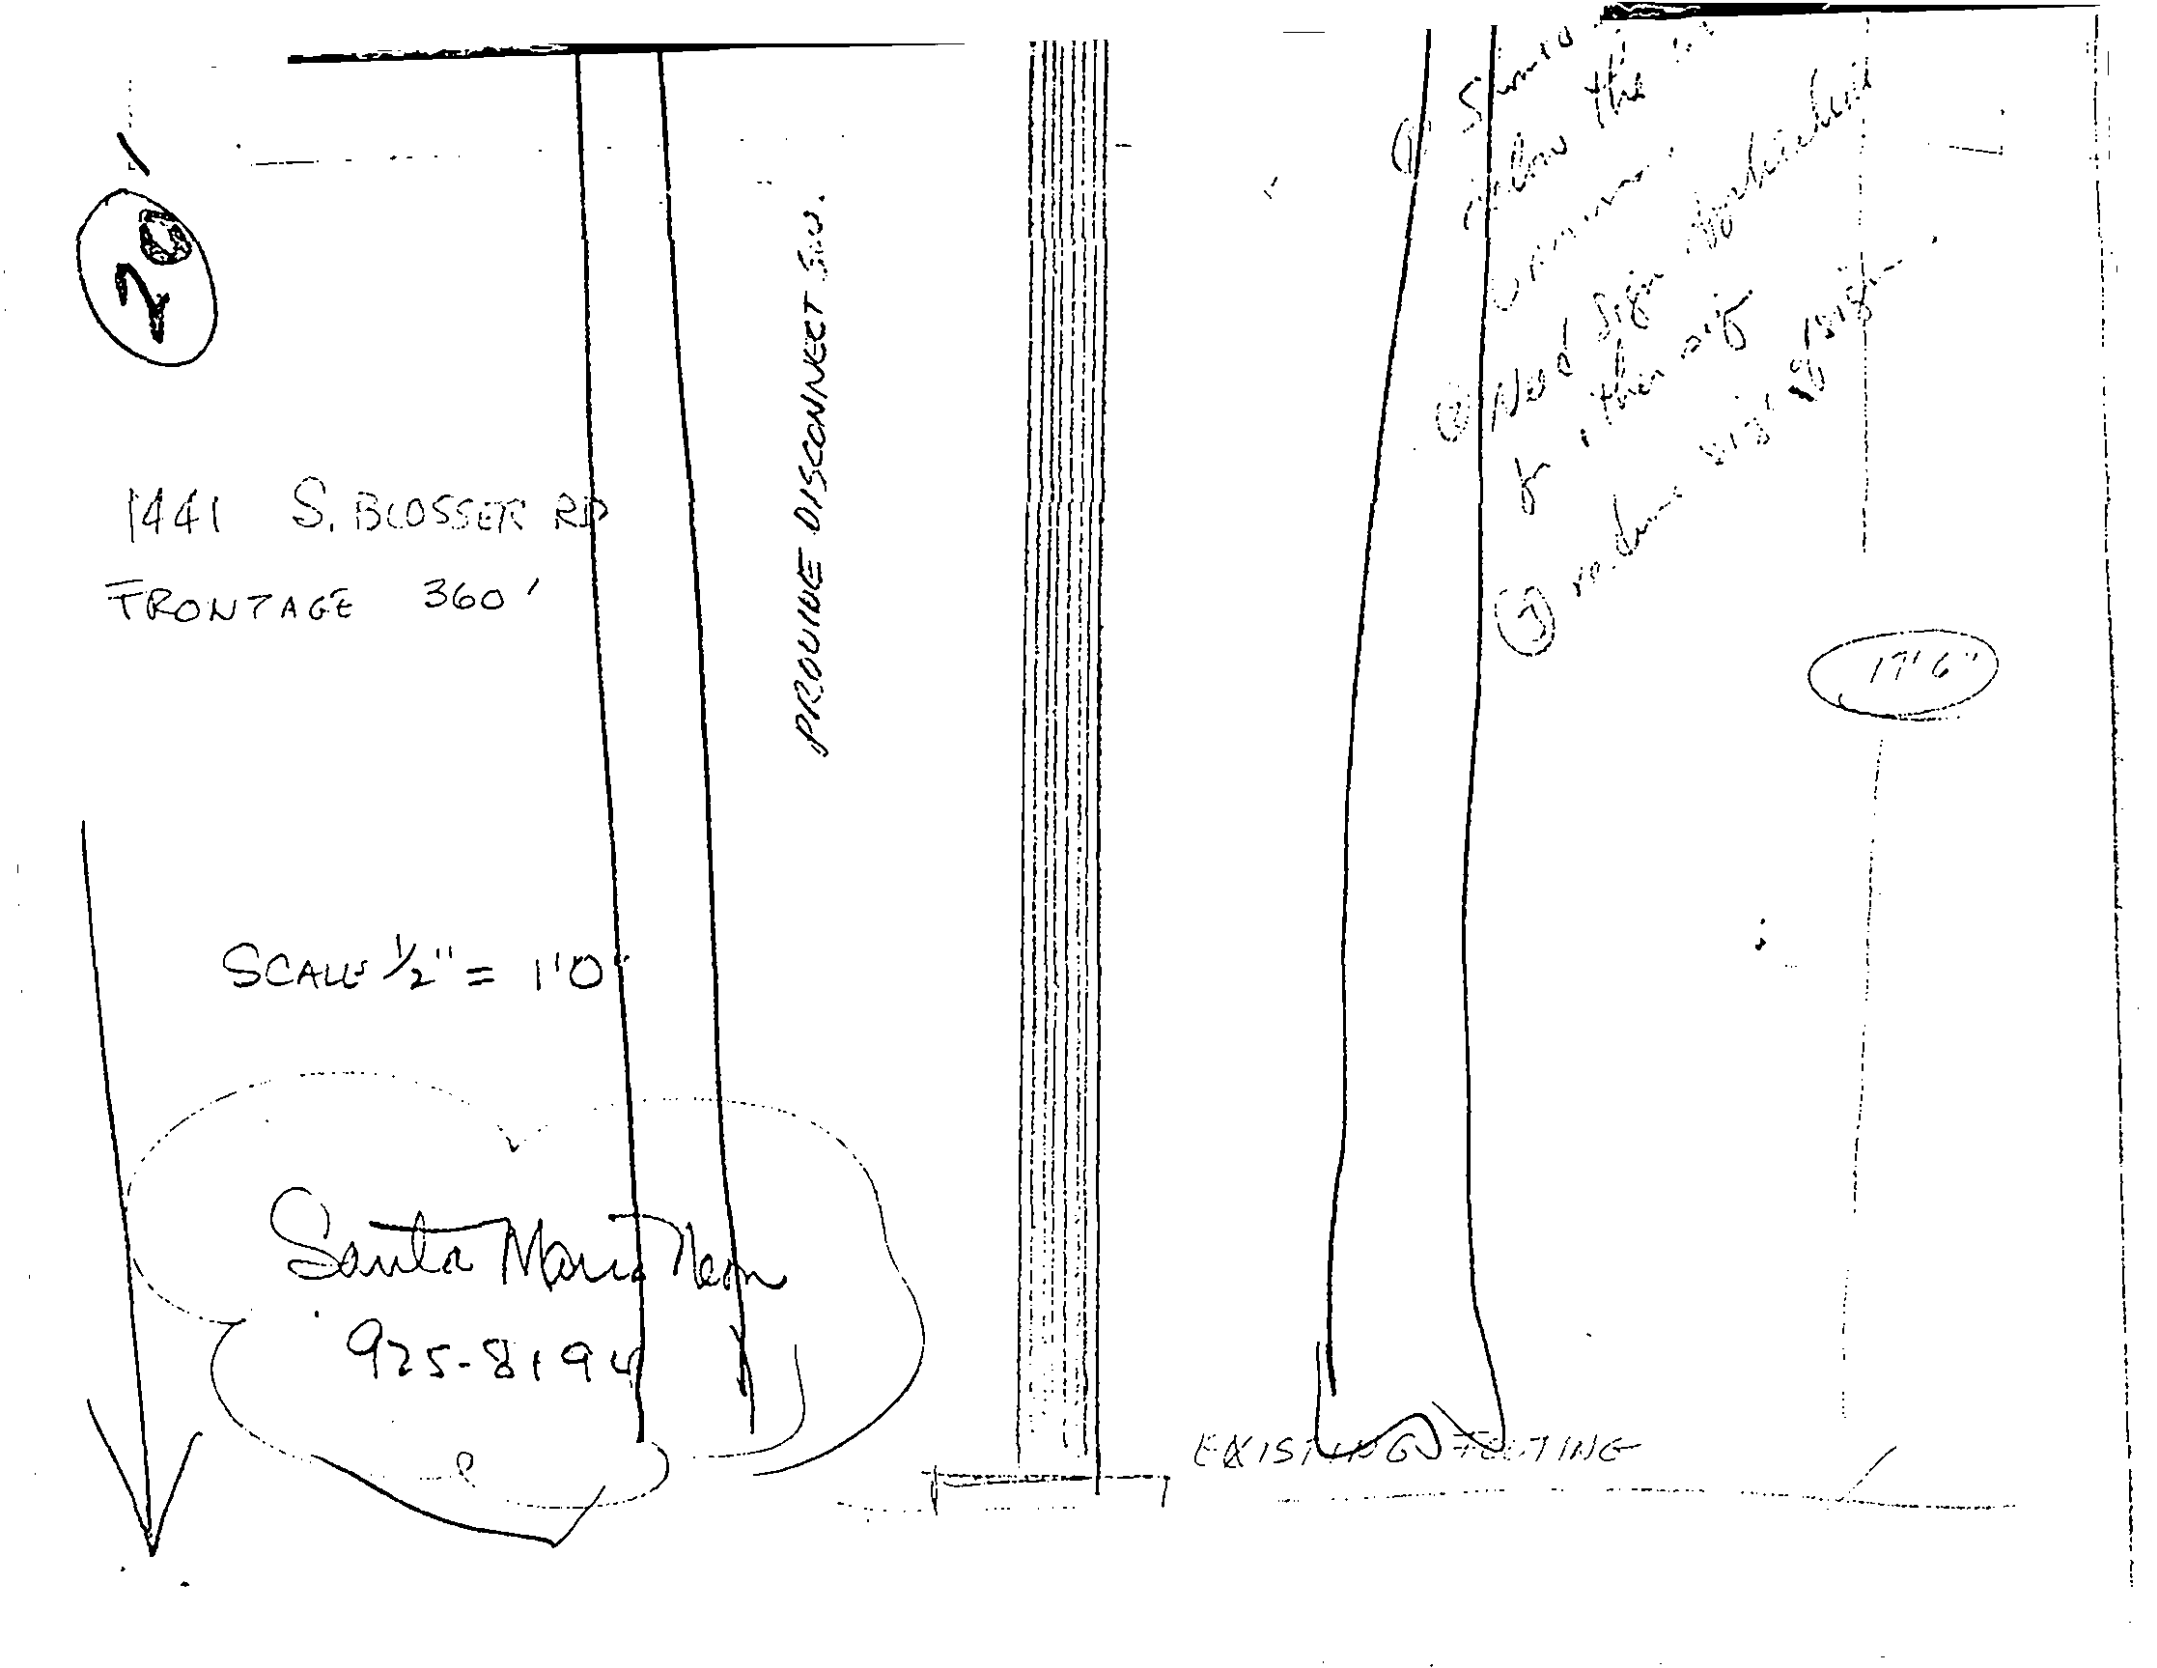
20
1441 S. BLOSSER RD
FRONTAGE 360'
PROVIDE DISCONNECT S.W.
SCALE 1/2" = 1'0"
Santa Maria Kem
925-8194
17'6"
EXISTING

PROJECT DESIGN GUIDANCE FOR LOW IMPACT DEVELOPMENT

City of Santa Maria
Department of Utilities/Regulatory Compliance Division
805-925-0951, ext. 7270 – (FAX) 805-928-7240

The City of Santa Maria is in the process of incorporating Low Impact Development (LID) in new and redevelopment projects as required by the Central Coast Regional Water Quality Control Board. The City encourages your participation in this effort.

LID is a storm water management strategy that emphasizes the use of natural site features together with small-scale storm water facilities to detain or retain the storm water on site and allow for the natural percolation back to groundwater. LID can eliminate or reduce pollutants in storm water and minimize storm water runoff from the site, thus conserving valuable water resources. LID design incorporates both site planning principles and structural practices to achieve site performance objectives. The goal is to maintain the pre-project conditions for storm water runoff rate and volume.

Project Name: Rancho Harvest

Project Location: 1437 South Blosser Road

Project Type (e.g. residential, commercial, industrial): Industrial

Project Description: Redevelopment of Industrial Property from Agricultural support location to offices, shops, and parking.

Assessor's Parcel number(s): 117-240-024 Project Size: 1.67 acres

Applicant Name: Rancho Harvest - Jesse Manriquez

Mailing Address: 1439 South Blosser Road, Santa Maria, CA 93454

Phone(s): (805) 346-6412 Email:

In addition to the guidance in this document, the following categories are subject to the Design Standards in Attachment 4 to the State General Permit for Storm Water Discharges found on page 6 of this document. Check all of the following boxes that apply to this project.

- ☐ 100,000 sq. ft. commercial development
- ☐ Automotive repair shop
- ☐ Retail gasoline outlet
- ☐ Restaurant
- ☒ Parking lot 5,000 sq. ft. or more or with 25 or more parking spaces

Clearing and Grading

A significant part of Low Impact Development is integrating existing site characteristics with the project design in ways that help minimize environmental impacts. Site features that provide opportunities to reduce storm water runoff include preserving protected areas, setbacks, easements, trees, vegetation, riparian areas, soils, and topographic features.

Assess the existing site characteristics and explain how the following measures will be incorporated. If any of the following measures are infeasible, explain why and describe alternative measures that will be used to achieve equal or greater effectiveness.

1. Conserve Natural Areas

a. Concentrate or cluster development on portions of site, leaving the remaining land in a natural undisturbed condition.

b. Limit clearing and grading of native vegetation to build lots, allow access, and provide fire protection.

c. Preserve riparian areas and wetlands.

Site is currently in a developed condition with very little on-site vegetation and no evidence of riparian areas or wetlands. Project attempts to create additional landscaping areas in landscape planters and drainage basin.

2. Protect slopes and channels; minimize erosion from site over the long-term.

a. Convey runoff safely from the tops of slopes and stabilize disturbed slopes.
b. Utilize natural drainage systems to the maximum extent practicable.
c. Stabilize permanent channel crossings.
d. Vegetate slopes with native or drought tolerant vegetation, as appropriate.
e. Minimize erosion by installing energy dissipaters, such as riprap, at the outlets of new storm drains, culverts, conduits, or channels.
f. Minimize slopes.
g. Shorten slope length or steepness with retaining walls.
h. Provide benches or terraces on high cut and fill slopes to reduce concentration of flows.
i. Collect and convey concentrated flow to stabilized drains and channels.



Stabilized Slope
Santa Maria, CA

Parking Lot runoff is directed to drainage basin via concrete valley gutters to an energy dissipation facility in the basin. In addition to being a flood control measure, the basin provides infiltration opportunities as well as filtration via basin plant material and settling of sediments. Additional infiltration opportunity is given by directing roof drains to perforated pipes with excess flows being directed to basin.

Project Improvements

Impervious surfaces such as buildings, roads, and parking lots modify how rainwater acts on the land. An increase in impervious area impedes rainwater from naturally infiltrating into the ground and causes high volumes and increased rates of storm water runoff, which can cause flooding and environmental damage. The project design should disconnect impervious surfaces and reduce the overall amount of impervious surfaces.

If site characteristics are such that reducing impervious surfaces is not feasible, alternative storm water controls may be utilized. Examples of LID Best Management Practices (BMPs) include bioretention systems, filter strips, and vegetated "green" roofs. There are a number of technical BMP manuals that provide design specifications. The City of Santa Maria can guide you to an appropriate resource for your project, and resources are available on line at: www.santamariacleanwater.org.

Assess the proposed project and explain how the following measures will be incorporated. If any of the following measures are infeasible, explain why and describe alternative measures that will be used to achieve equal or greater effectiveness.


1. Reduce Impervious Surfaces

a. Design parking in a manner that is disconnected from adjacent impervious surfaces.
b. Use local minor street sections where applicable.
c. Install narrow driveways or a Hollywood driveway.
d. Minimize roadways.
e. Utilize permeable pavement or pervious concrete for parking and walkways.
f. Maximize trees and other vegetation by planting additional vegetation, clustering tree areas, and using native and/or drought tolerant plants.
g. Conserve natural areas where feasible.
h. Utilize rain barrels or cisterns to capture storm water for irrigation.
i. Amend the soils on your site to facilitate greater water infiltration if necessary.

Where feasible, landscape planters will accept site runoff for infiltration. Dedicated landscape areas will be increased over the existing condition. Parking lots runoff is directed to the basin prior to leaving site via roads or storm drains.



Hollywood Driveway
Santa Maria, CA

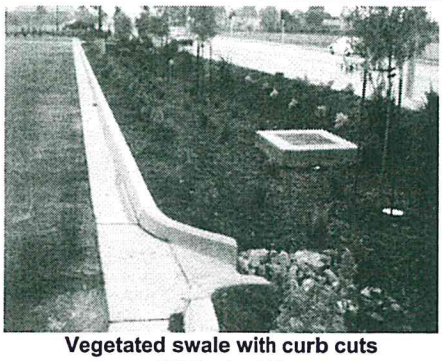


Vegetated swale with curb cuts
El Monte, CA




Pervious paver parking stalls
Redlands, CA.

2. Design site to minimize directly connected impervious areas from flowing to the storm water conveyance system.

a. Direct flows from roof drains to vegetated areas.
b. Direct flows away from paved areas to stabilized vegetated areas.
c. Promote natural vegetation in parking lot islands and other landscaped areas.
d. Use infiltration planters to percolate rain water.
e. Construct a "green" roof on all or part of the structure.
f. Install a tree box filter.
g. Plant a rain garden.
h. Construct a vegetated swale.
i. Utilize a filter strip

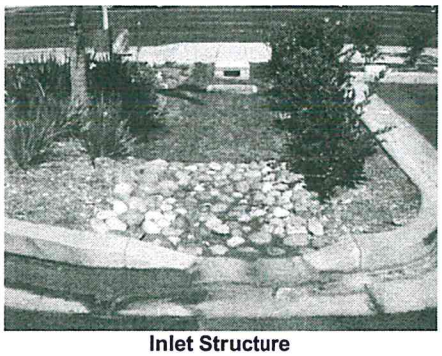

Inlet Structure
Downey, CA

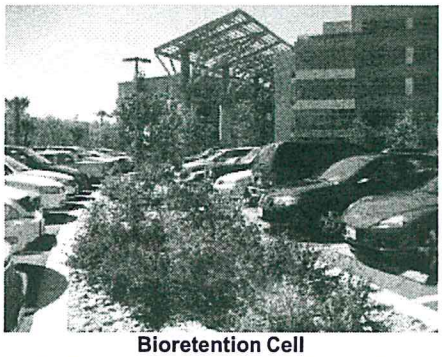

Bioretention Cell
Caltrans Headquarter San Diego, CA

Where feasible, roof drains are directed to planter areas and infiltration pipes.

Paved areas are directed to drainage basin before leaving site.

Vegetated swales are provided to convey water away from foundations and within basin.


Ongoing Maintenance

Improper maintenance is one of the most common reasons why LID measures will not function as designed or which may cause the system to fail entirely. It is important to consider who will be responsible for maintenance of a permanent BMP and what equipment is required to perform the maintenance properly.

Provide a plan for maintenance of LID measures. Describe whether verification of maintenance provisions will be provided by legal agreements, covenants, CEQA mitigation requirements, and /or Conditions of Approval.

City of Santa Maria Building Permit approval requires maintenance of on-site landscape areas and drainage basins by the landowner.

City of Santa Maria Code Enforcement monitors compliance with permit regulations.

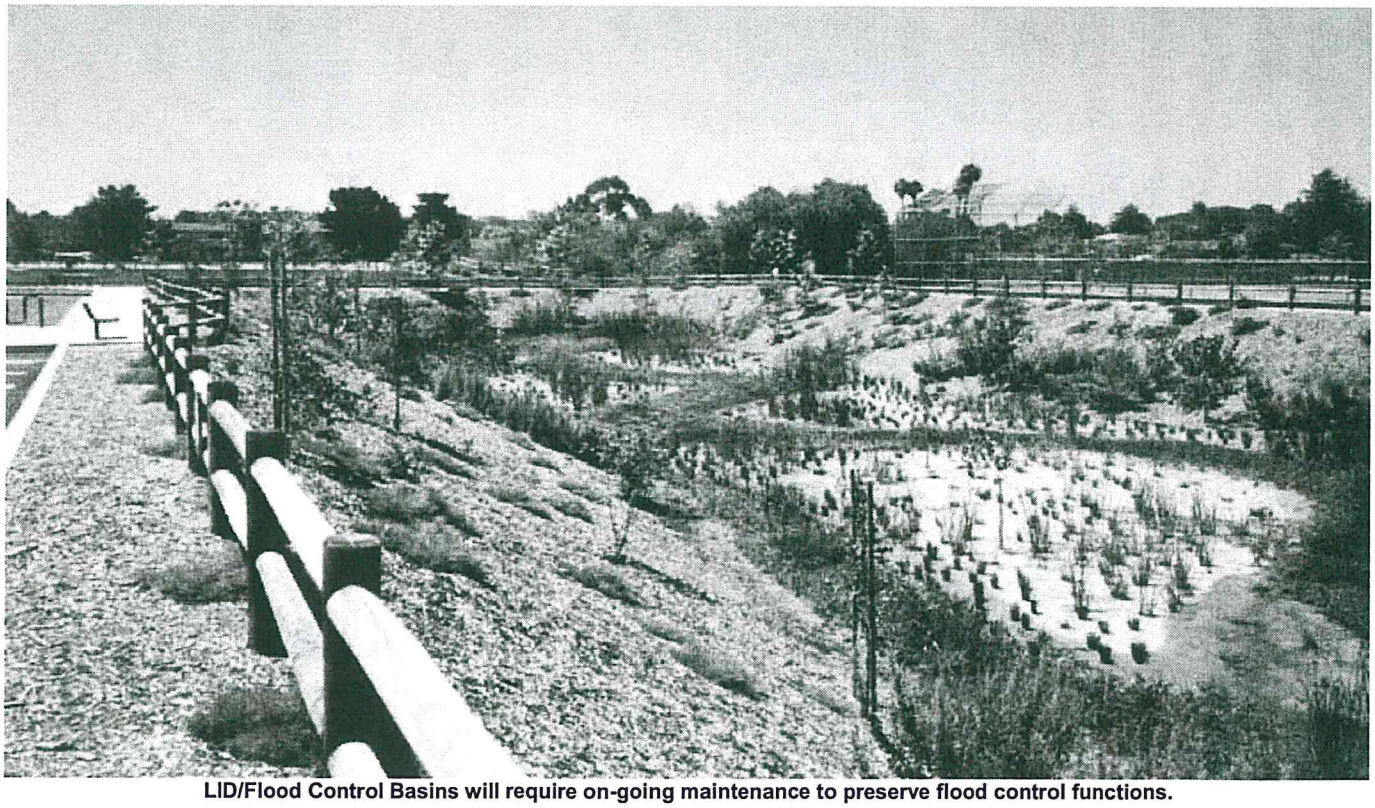

LID/Flood Control Basins will require on-going maintenance to preserve flood control functions.

Outdoor Material Storage Areas

1. Materials must be: 1) placed in an enclosure such as, but not limited to, a cabinet, shed, or similar structure that prevents contact with runoff or spillage to the storm water conveyance system; or 2) protected by secondary containment structures such as berms, dikes, or curbs.
2. The storage area must be paved and sufficiently impervious to contain leaks and spills.
3. The storage area must have a roof or awning to minimize collection of storm water within the secondary containment area.

Trash Storage Areas

1. Trash container areas must have drainage from adjoining roofs and pavement diverted around the area.
2. Trash container areas must be screened or walled to prevent off-site transport of trash.

100,000 Square Foot Commercial Developments and Automotive Repair Shops

1. Loading/Unloading Dock Areas
    a. Cover loading dock areas or design drainage to minimize runon and runoff of storm water.
    b. Direct connections to storm drains from depressed loading docks or truck wells are prohibited.
2. Repair/Maintenance Bays
    a. Repair/maintenance bays must be indoors or designed in such a way that doesn't allow storm water runon or contact with storm water runoff.
    b. Design a repair/maintenance bay drainage system to capture all washwater, leaks, and spills. Connect drains to a sump for collection and disposal. Direct connection of the repair/maintenance bays to the storm drain system is prohibited.
3. Vehicle/Equipment Wash Areas
    a. Area must be self-contained and/or covered;
    b. Area must be equipped with a clarifier or other pretreatment facility.
    c. Area must be properly connected to the sanitary sewer.

Restaurants (where land area for development or redevelopment is ≥ 5,000 square feet)

1. Equipment/Accessory Wash Areas
    a. Include in project plans an area for the washing/steam cleaning of equipment and accessories.
    b. Area must be self-contained, equipped with a grease trap, and properly connected to the sanitary sewer.
    c. If wash area is outdoors, it must be covered, paved, have secondary containment, and be connected to the sanitary sewer.

Retail Gasoline Outlets (where land area for development or redevelopment is ≥ 5,000 square feet) **and Automotive Repair Shops**

1. Fueling Area
    a. Cover fuel dispensing area with overhanging roof structure or canopy with minimum dimensions ≥ the area within the grade break. Canopy must not drain onto fuel dispensing area, and canopy downspouts must be routed to prevent drainage across the fueling area.
    b. Fuel dispensing area must be paved with smooth impervious surface such as Portland cement concrete; asphalt concrete is prohibited.
    c. Area must have a 2% to 4% slope to prevent ponding and must be separated from the rest of the site by a grade break that prevents runon of storm water.
    d. At a minimum, concrete fuel dispensing area must extend 6.5' (2 meters) from the corner of each fuel dispenser, or the length at which the hose and nozzle assembly may be operated plus 1' (0.3 meter), whichever is less.

Parking Lots

1. Parking Area Design
    a. Reduce impervious land coverage of parking areas.
    b. Infiltrate or treat runoff.
2. Design to Limit Oil Contamination and Perform Maintenance
    a. Treat to remove oil and petroleum hydrocarbons at parking lots that are heavily used (e.g. fast food outlets, lots with 25 or more parking spaces, sports event parking lots, shopping malls, grocery stores, discount warehouse stores).
    b. Ensure adequate operation and maintenance of treatment systems particularly sludge and oil removal, and system fouling and plugging prevention control.

CITY OF SANTA MARIA
UTILITIES DEPARTMENT
REGULATORY COMPLIANCE DIVISION

PLAN REVIEW

EXPRESS Due 11/1

Santa Maria All-America City

Plan Review Date: June 13, 2011

Plan ID No.:	B11-0452
Project Address:	1437 S Blosser Rd
Project Description:	Construction of a 4,550 sf office on undeveloped site; construction of retention basin and on-site parking.
Applicant:	Rancho Harvest, Jesse Manriquez
Return To:	Community Development Department Plan Review
Reviewed by:	Utilities Department Regulatory Compliance[1], [2], [3]
Comments:	Indicate on plans that reduced pressure principle (RP) type backflow prevention assemblies will be installed on each water service line at or near the meter and before the any branch lines leading off of the service lines. SEE NOTE #2 ON SHEET C2. All backflow prevention assembly installations – including spatial requirements and assembly orientation – shall be performed according to the Foundation for Cross Connection Control and Hydraulic Research (FCCC&HR) of the University of Southern California (USC) as established in the Manual of Cross-Connection Control –Specifications of Backflow Prevention Assemblies, ninth edition, or any successor edition. SEE NOTE #4 ON SHEET C2. After installation by a licensed plumber, the backflow prevention assemblies shall be tested by a certified backflow prevention tester. A list of certified testers is attached. Test results shall be submitted to this office prior to final occupancy. Complete the attached Project Design Guidance for Low Impact Development and submit with revised plans.

ORIGINAL

Inspection Required ☐ **Approved** ☐

No Inspection Required ☐ **Not Approved** ☒

COPY was returned w/ Plans 10/14/11 dmf

[1] All backflow prevention assemblies must be approved by USC Foundation for Cross-Connection Control and Hydraulic Research. For assistance with backflow prevention, contact Ellen Pritchett at 805-925-0951, ext. 7266.

[2] To apply for a Wastewater Discharge Permit, contact Ron Vilarino at 805-925-0951, ext. 7241.

[3] For assistance in sizing a grease or sand interceptor, contact Loch Dreizler at 805-925-0951, ext. 7221.

CITY OF SANTA MARIA
UTILITIES DEPARTMENT
REGULATORY COMPLIANCE DIVISION

PLAN REVIEW

Plan Review Date: October 14, 2011

Plan ID No.:	B11-0452 2nd Review
Project Address:	1437 S Blosser Rd
Project Description:	Construction of a 4,550 sf office on undeveloped site; construction of retention basin and on-site parking.
Applicant:	Rancho Harvest, Jesse Manriquez
Return To:	Community Development Department Plan Review
Reviewed by:	Utilities Department Regulatory Compliance[1]
Comments:	Approved.

Inspection Required ☒ **Approved** ☒

No Inspection Required ☐ **Not Approved** ☐

[1] All backflow prevention assemblies must be approved by USC Foundation for Cross-Connection Control and Hydraulic Research. For assistance with backflow prevention, contact Ellen Pritchett at 805-925-0951, ext. 7266.

1204113-1 0007 02/10/2012 006 36
Community Development B120122 $2,850.86

PLANCHECK APPLICATION

CITY OF SANTA MARIA, COMMUNITY DEVELOPMENT DEPARTMENT, 110 S. PINE ST. #101, SANTA MARIA, CA 93458-5082 (805) 925-0951 EXT. 241

PLEASE COMPLETE THOROUGHLY & ACCURATELY, INACCURACIES OR OMISSIONS MAY RESULT IN PERMIT PROCESSING DELAYS

ASSESSOR PARCEL NUMBER 117-240-024 JOB ADDRESS 1437 S. BLOSSER ROAD

PROPERTY OWNER JESSE MANRIQUEZ PH # 928-7598 EMAIL JESSE@RANCHOHARVEST.COM

OWNER'S ADDRESS 1503 E. MAIN ST SM 93454 EMAIL SAME AS ABOVE

TENANT OR BUSINESS NAME RANCHO HARVEST PH # 928-7598 FAX # 346-6412

Contact name for "CORRECTIONS" TOM MARTINEZ **Preferred method of contact (circle one) Phone (Email) Fax**

Phone 934-5737 *Email* TOM@MARTINEZASSOC.NET *Fax* 934-4916

DETAILED DESCRIPTION OF WORK: CONSTRUCT NEW 9,500 SF PREFABRICATED METAL BLDG FOR SHOP USE. INCLUDES NEW PARKING, LANDSCAPE AND IRRIGATION

If applicable: Grading – cubic yards of earth; cut NA fill UNDER ~~import~~ PREVIOUS ~~export~~ PERMIT

Valuation $ _____ **Applicant's signature** T. B. Martinez **Company** TBM & ASSOC.

PLANS DRAWN BY: Name TOM MARTINEZ Company TBM & ASSOC License Number C19051

ADDRESS 2624 AIR PARK SM Phone 934-5737 Email TOM@MARTINEZASSOC.NET Fax 934-4916

CONTRACTOR COMPANY NAME TBD STATE LICENSE NO/CLASS _____

Contact name for "PERMIT ISSUANCE" _____ **Preferred method of contact (circle one) Phone Email Fax**

Phone _____ *Email* _____ *Fax* _____

(BELOW FOR OFFICE USE ONLY)

PLANNING DIVISION ACCEPTANCE: Date 02/10/12 by NEDA ZAYER

Zone M-2 Zoning/Use Permit No. _____ **Within Entrada Specific Plan?** Circle YES or NO

Within Downtown Specific Plan? Circle YES or NO If yes, circle which: **GATEWAY, TOWN CENTER, BUNGALOW, GARDEN OR RAILROAD LOFT**

FINAL PLANNING APPROVAL: Date _____ by _____ **Needs inspection** ☐ **Yes** ☐ **No**

BUILDING DIVISION ACCEPTANCE: Sets of Plans Submitted 4 Grading Plans under permit (E) Soils Report _____ Landscape Plans 3

Structural Calcs 2 + 2 metal Bldg. Energy Calcs _____ Truss Calcs _____ Specs _____ S.B. Health APCD _____ Other metal bldg. details included

_____ Sq.ft.@ _____ Building $ _____ Plan Check Fee Due 2850.86

_____ Sq.ft.@ _____ Garage $ _____ Date of Acceptance of Plans 2-10-12

_____ Sq.ft.@ _____ Carport/Patio $ _____ by Angie

_____ Sq.ft.@ _____ Garage Conv $ _____ Paid by owner

_____ Sq.ft.@ _____ Porch/Deck $ _____ Building Approval By _____ Date _____

CODE COMPLIANCE: NONE X ACTIVE _____ **DATE CHECKED:** 2/10/12 **BY:** NEDA ZAYER

PERMIT NO. B12-0122

D11-0452

City of Santa Maria

2065 E. Main St. Santa Maria, CA 93454 805-925-0951 EXT. 7270 FAX: 805-928-7240

Storm Water and Wastewater Pretreatment Inspection Report

Date: 4/15/15 Contact Name: Bill Anderson WWDP#: PT-0325

Company Name: Streator Pipe and Supply Expiration: TBD

Address: 1441 S Blosser ~~Ave~~ Rd Phone(s): 739-9255

	Inspection Item	Inspected	Comments
Wastewater/Pretreatment	Sand/Oil Interceptor or Trap	✓	Western part of facility.
	Interceptor Levels	✓	Effluent ~~is~~ (AF) is clear water.
	Pass Through / Interference	✓	None.
	Vehicle Washing Area	N/A	No washing at facility.
	Parts Washer / Wash Racks	N/A	
	Floor Drains	✓	At ~~trap~~.
	Maintenance Records	N/A	~~No was~~ (AF) Trap not in use.
	Hazardous Materials/Chemicals	N/A	
	Waste Products	✓	General waste; no hazardous waste.
	Waste Manifest Records	N/A	
	Wastewater Discharge Permit	✓	
Storm Water	Spill Response Plan/ Spill Kits	N/A	
	On-site Storm Drains	✓	One drain at Southern part of facility.
	Outdoor Material Storage	✓	Supplies for wholesale.
	Outdoor Industrial Activities	N/A	
	Parking Lots	✓	
	Secondary Containment/Coverage	N/A	
	Fuel-dispensing Area	N/A	
	Oil Pans	N/A	
	Illegal Dumping	N/A	
	Outdoor Washing Activities	N/A	
	Trash Containers	✓	
	Illicit Connections	N/A	
	General House Keeping	✓	Very good housekeeping.

~~ISSUE(S):~~ No issues at time of inspection; sand/oil ~~sp~~ (AF) separator not in use. Good housekeeping at facility.

CORRECTION(S):

REGULATORY COMPLIANCE STAFF WILL RE-INSPECT FOR THE CORRECTION(S) LISTED ABOVE ON N/A

CONTACT REGULATORY COMPLIANCE STAFF FOR ANY ADDITIONAL ASSISTANCE OR RESOURCES NEEDED FOR THE CORRECTION(S) LISTED ABOVE BY CALLING (805) 925-0951, EXT 7270.

PARA AYUDA EN ESPANOL, POR FAVOR LLAME (805) 925-0951, ext 7270

REGULATORY COMPLIANCE: Ashley Pennell PRINTED NAME: Ashley Pennell

FACILITY SIGNATURE: [signature] PRINTED NAME: WILLIAM ANDERSEN

Santa Maria
All-America City

CITY OF SANTA MARIA
UTILITIES DEPARTMENT
Business Services • Fleet Services
Flood Control • Regulatory Compliance
Solid Waste Services
Water Resources • Wastewater Resources

2065 EAST MAIN STREET • SANTA MARIA, CALIFORNIA 93454-8026 • 805-925-0951, EXT. 7270 • FAX 805-928-7240

April 9, 2007

Streator Pipe & Supply
1441 South Blosser Road
Santa Maria, CA 93458

SUBJECT: WASTEWATER DISCHARGE PERMIT APPLICATION

The City of Santa Maria Utilities Department is in the process of updating their Wastewater Discharge Permit files for all automotive facilities, service stations with repair shops, service stations with car washes, car washes, equipment wash facilities, and any other facility with a sand and oil interceptor. For your convenience we are enclosing a permit application to be completed in its entirety. There are no fees involved with this permit. After completion, please return your application on or before **May 31, 2007** to:

City of Santa Maria Utilities Department
Regulatory Compliance Division
2065 East Main Street
Santa Maria, CA 93454

FAX: 805-925-2708

Thank you, and should you have any questions regarding this matter, or need further assistance, please contact Regulatory Compliance staff at 925-0951, extension 7270.

ALEXANDRA GRIFFITH
Regulatory Compliance Specialist

Enclosure: Wastewater Discharge Permit Application

FILE
4.9.07 AG

CITY OF SANTA MARIA
Utilities Division
Regulatory Compliance Unit

Santa Maria
All-America City

Class III On-Site Review

Date: 8/31/01

Company: CAL MARIA ENGINES

Address: 1441 S. BLOSSER

Contact: — Phone #: —

Operations/Process Description: VACANT

This is now STREATOR PIPE & Supply.

Present	Yes	No	Comments
Hazardous Materials			
Grease/Chemical Trap			
Floor Drains			
Secondary Containment			
Other			

Notes:

Inspected By: Jon Walker Initials: JW

Reviewed By: Tiffany Peters Initials: TP

\\csm02\SHARED\Water Resources\Regulatory Compliance\CLASS III\CLASS III ON SITE REVIEW.doc

CITY OF SANTA M A
INDUSTRIAL SOURCE CONTROL
601 Black Road
Santa Maria, CA 93454

Date: 12-3-97 Time In: _____ Time Out: _____
Name/Business: Cal Maria Engines & Equipment
Address: 1441 S. Blosser Road

Your facility has been inspected for the following criteria:

- [X] Sand/Oil/Grease Trap
- [ ] Pretreatment System
- [ ] Wastewater Analysis
- [ ] Permit Inspection
- [ ] Compliance/Business License
- [ ] Complaint
- [ ] Other _____

Results of the inspection indicate that trap is in good condition - app up to date - new contact person

You must correct any violation(s) by _____ at which time your facility will be inspected. Failure to correct any violation can result in enforcement actions to be taken. **Please contact the Inspector at (805) 928-5022, to schedule a follow-up inspection when the above items have been corrected.**

PUBLIC WORKS / WASTEWATER DIVISION

By: _____
Industrial Source Control

Mark LaCarne

SIC/IND#: 3599/310
PERMIT#: _____
Copy Delivered to: _____
on 12-3-97

- [ ] Follow-up Completed:
- [X] Clear [ ] Probation
- [ ] Final Notification

CITY OF SANTA MARIA
INDUSTRIAL SOURCE CONTROL
601 Black Road
Santa Maria, CA 93454

Date: 7-1-97 Time In: _____ Time Out: _____
Name/Business: Cal Maria Engines & Equip Inc
Address: 1441 S Blosser

Your facility has been inspected for the following criteria:

- [x] Sand/Oil/Grease Trap
- [ ] Pretreatment System
- [ ] Wastewater Analysis
- [ ] Permit Inspection
- [ ] Compliance/Business License
- [ ] Complaint
- [ ] Other _____

Results of the inspection indicate that trap good condition - clean when needed app up to date - Diamonds should waste

You must correct any violation(s) by _____ at which time your facility will be inspected. Failure to correct any violation can result in enforcement actions to be taken. **Please contact the Inspector at (805) 928-5022, to schedule a follow-up inspection when the above items have been corrected.**

PUBLIC WORKS / WASTEWATER DIVISION

By: _____
Industrial Source Control

Mark LaCasse

SIC/IND#: 3599/310
PERMIT#: _____
Copy Delivered to: Mark
on 7-1-97

- [ ] Follow-up Completed:
- [x] Clear [ ] Probation
- [ ] Final Notification

CITY OF SANTA MARIA

WASTEWATER DISCHARGE PERMIT APPLICATION

GENERAL - NON-RESIDENTIAL

AGENCY USE ONLY

Permit No. 0325

S.I.C. NO. 3599/310

CODE: III - FLm

RECEIVED MAR 12 1996

Please print or type:

Applicant Business Name: CAL-MARIA ENGS.

Mailing Address: P.O. BOX 1699

SANTA MARIA, CA. 93456 Phone: 9285858

Business Owner: GARY WINTERS

Mailing Address: 317 S BRADLEY

SANTA MARIA, CA. 93454 Phone: 9224444

Address of Wastewater Discharge: 1441 S. BLOSSER RD.

SANTA MARIA, CA. 93454

Person to Contact regarding Wastewater Discharge:

Name: ED WARD Phone: 9285858

Type of Business: INDUSTRIAL ENGINES & PARTS

Products Manufactured/Processed:

No. of Employees: 18 Time of Discharge: 7:30 (AM)/PM to 4:00 AM/(PM)

Days per week discharge occurs: (Circle) (Mon Tues Wed Thur Fri) Sat Sun

If wastewater discharge is intermittent or seasonal, give approximate months, days, and times of discharge:

Give Common and Technical Names of Materials/Chemicals:

1. Used in Production or Processes: CAUSTIC SODA → SODIUM HYDROXIDE, ENGINE OILS & SOLVENTS - PETROLEUM HYDROCARBONS, GRINDING COOLANT → ABC COOLANT

City of Santa Maria
Wastewater Discharge Permit Application
Page 2

2. Used in housekeeping or cleanup: (acids, alkalies, detergents, oils, solvents, etc.)

3. Discharged to the City sewer system: S/O, SANITARY

Are there floor drains in your facility which are connected to the sewer?

Yes (No) (Circle)

Does your facility have periodic wash-down or clean-up operations which could result in discharges to the City sewer?

(Yes) No (Circle)

If yes, discribe these operations and time of day and days of the week that they are normally scheduled:

ONCE A WEEK

Does your facility have a grease/oil/sediment interceptor (trap) installed before discharge to sewer?

(Yes) No (Circle) If yes, how often is interceptor cleaned?

CLEANED EVERY 4 MONTHS

SIZE: 4'x4'

Check other types of Treatment, if any, given wastewater before it is discharged to the City sewer system:

- [ ] None
- [x] Holding Tank
- [ ] Grinding
- [x] Sedimentation
- [ ] ph adjustment
- [ ] Biological treatment
- [ ] Chemical treatment
- [ ] Screening
- [ ] Chlorination
- [ ] Other _____

Additional information (if checked below) needed by the City of Santa Maria:

_____ A building layout (see attached sheets)

_____ A wastewater analysis perfromed by an independent state-approved lab with results forwarded to the City of Santa Maria; (parameter report form enclosed)

X Other: List on a seperate sheet of paper all Chemicals/Materials used and stored on site. MSDS OWN FILE

I herby affirm that all information furnished is true and correct to the best of my knowledge.

Ed Ward
(Signature)

3/12/96
(Date)

SERVICE MANAGER
(Title)

CITY OF SANTA MAR - Industrial Users D[illegible] File

BUSINESS NAME: Cal Maria Engines & Equipment, Inc.
CONTACT: Mark LaCasse
SIC NUMBER: 3599 IND. NUMBER: 310
PERMIT STATUS: P PERMIT NUMBER: 0325 PERMIT EXP. DATE: 06/26/95
SITE ADDRESS: 1441 South Blosser Road
SITE ADDRESS2: Santa Maria, CA 93458
PHONE NUMBER: 928-5858
ATTENTION: Mr. Gary Winters
MAILING ADDRESS1: Cal Maria Engines & Equip Inc.
MAILING ADDRESS2: P.O. Drawer 1699
CITY: Santa Maria STATE: CA ZIP: 93456
LOCATION NUMBER: 5
WASTEWATER CODES: F L M
WATER ACCOUNT CODE/NUMBER: Z 60-164-03
AVERAGE SEWER CONSUMPTION (gpd): 274
DESCRIPTION: Machine Shop - Industrial
DESCRIPTION2: Trap used in steam cleaning
DESCRIPTION3:
COMPLIANCE STATUS: B COMPLIANCE REQUIRED: N
ON A COMPLIANCE SCHEDULE: N COMPLIANCE DATE:
COMPOUNDS ON SITE: Solvents, Caustics

DATE OF LAST APPLICATION REQUEST: 03/12/96 DATE RECEIVED: 03/12/96
DATE OF LAST PERMIT RENEWAL/ISSUANCE: 06/26/92
INTERVAL TO APPLICATION DUEDATE: 36
INTERVAL TO PERMIT EXPIRATION: 36
INTERVAL TO PERMIT INSPECTION: 36
INTERVAL TO MISCELLANEOUS INSPECTION: 12
INSPECTION NOTES1:
INSPECTION NOTES2:
NUMBER OF SURCHARGE SAMPLES: 0
NUMBER OF COMPLIANCE SAMPLES: 0
NUMBER OF AUDIT COMPLIANCE INSPECTIONS FOR YEAR: 2
NUMBER OF WASTE SURVEY/APPLIC REVIEWED FOR YEAR: 2
NUMBER OF EMERGENCY/SPILLS DURING THIS YEAR: 0
LAST DAY OF SURCHARGE SAMPLING:
LAST DAY OF COMPLIANCE SAMPLING:
LAST DAY OF AUDIT COMPLIANCE INSPECTION: 12/03/97
LAST DAY OF WASTE SURVEY/APPLIC REVIEWED: 12/03/97
LAST DAY OF EMERGENCY/SPILL:
FREQUENCY OF SURCHARGE SAMPLING (weeks):
FREQUENCY OF COMPLIANCE SAMPLING (weeks): 52
FREQUENCY OF AUDIT COMPLIANCE INSPECTIONS (weeks): 26
FREQUENCY OF WASTE SURVEY/APPLIC REVIEW (weeks): 52
LIMIT VIOLATION: 0
REPORTING VIOLATION: 0
COMPLIANCE VIOLATION: 0
SPILL/EMERGENCY: 0
NOTICE OF VIOLATION: 0
RESOLVED VIOLATIONS: 0
ADMINISTRATIVE ORDER: 0
LEGAL/JUDICIAL: 0
SUBJECT TO CATEGORICAL STANDARDS: N
NOTIFICATION OF CATEGORICAL STANDARDS:N
NOTIFICATION OF RCRA REQUIREMENTS: N
MSDS ON FILE: Y
SUBMITTED BMR: N
GREASETRAP REQUIRED: N
SAND/OIL TRAP REQUIRED:Y
GREASE/SAND/OIL TRAP SIZE: Size unknown
LAST UPDATE TO FILE: 01/07/98

ITY OF SANTA MARIA
NDUSTRIAL SOURCE CONTROL
01 Black Road
anta Maria, CA 93454

ate: 3-12-96 Time In:_____ Time Out:_____
ame/Business: Cal Maria
ddress: 1441 S. Blosser

our facility has been inspected for the following criteria:

- [x] Sand/Oil/Grease Trap
- [ ] Pretreatment System
- [ ] Wastewater Analysis
- [ ] Permit Inspection
- [ ] Compliance/Business License
- [ ] Complaint
- [ ] Other_____

Results of the inspection indicate that the S+O Trap is in good shape and clean and is on a schedule with 3 pools

You must correct any violation(s) by_____ at which time your facility will be inspected. Failure to correct any violation can result in enforcement actions to be taken. **Please contact the Inspector at (805) 928-5022, to schedule a follow-up inspection when the above items have been corrected.**

PUBLIC WORKS / WASTEWATER DIVISION

By: Anthony Pantoja
Industrial Source Control

Ed Ward

SIC/IND#: 3599/310
PERMIT#: _____
Copy Delivered to: Ed
on 3-12-96

- [ ] Follow-up Completed:
- [ ] Clear [ ] Probation
- [ ] Final Notification

BUSINESS INVENTORY

Inspection Date: 3-12-96

Business Name: Col Mara

Address: 1441 S. Blosser

Contact: Ed (Name) service manager (Title) (Phone)

Type of Business: Machine Shop

Hours of Operation:

FIXTURE UNITS	
Fixtures	*Number*
Bathtub	
Clotheswasher	
Dishwasher	
Drinking fountain	
Floor drain	
Floor sink	
Laundry tub	
O & G interceptor	
Sand interceptor	
Shower (*each head*)	
Sink (*note type*)	
Bar	1
Lavatory	3
Commercial	
Janitor	
Toilet	3
Urinal	1

Garbage Disposal Yes/(No)
Water Softener Yes/(No) cartridge backflush
Reverse Osmosis Yes/(No)
Possible Pollutants on site (Yes)/No (List under comments)
Are Pollutants discharged to sewer (Yes)/No

Comments/Observations

No water Softner

Inspector: Code:

IWC-915

CITY OF SANTA MARIA

WASTEWATER DISCHARGE PERMIT APPLICATION

GENERAL - NON-RESIDENTIAL

RECEIVED
APR 15 1994
INDUSTRIAL SOURCE CONTROL OFFICE
BY

AGENCY USE ONLY
Permit No. 0325
S.I.C. NO. 3599/300
CODE: III - FLM

Please print or type:

Applicant Business Name: Cal Maria Engines + Equipment, Inc.

Mailing Address: PO Box 1699
Santa Maria, Ca 93456 Phone: (805) 928-5858

Business Owner: Gary Winters

Mailing Address: 319 S Bradley
Santa Maria, Ca 93454 Phone: (805) 922-4444

Address of Wastewater Discharge: 1441 S Blosser Rd
Santa Maria, Ca 93454

Person to Contact regarding Wastewater Discharge:

Name: Mark Walker. Phone: (805) 928-5858

Type of Business: Industrial Engines + Parts

Products Manufactured/Processed:

No. of Employees: 18 Time of Discharge: 7:30 (AM)/PM to 4:00 AM/(PM)

Days per week discharge occurs: (Circle) (Mon Tues Wed Thur Fri) Sat Sun

If wastewater discharge is intermittent or seasonal, give approximate months, days, and times of discharge:

Give Common and Technical Names of Materials/Chemicals:

1. Used in Production or Processes: CAUSTIC SODA → SODIUM HYDROXIDE
01&4
SOLVENTS → PETROLEUM HYDROCARBON

GRINDING COOLANT → ABC COOLANT

304-17

2. Used in housekeeping or cleanup: (acids, alkalies, detergents, oils, solvents, etc.)

N/A

3. Discharged to the City sewer system:

N/A

Are there floor drains in your facility which are connected to the sewer?

Yes (No) (Circle)

Does your facility have periodic wash-down or clean-up operations which could result in discharges to the City sewer?

Yes (No) (Circle)

If yes, discribe these operations and time of day and days of the week that they are normally scheduled:

Does your facility have a grease/oil/sediment interceptor (trap) installed before discharge to sewer?

(Yes) No (Circle) If yes, how often is interceptor cleaned?

CLEANED EVERY 4 MONTHS

Size: 4'X4'

Check other types of Treatment, if any, given wastewater before it is discharged to the City sewer system:

- [X] None
- [ ] Holding Tank
- [ ] Grinding
- [ ] Sedimentation
- [ ] ph adjustment
- [ ] Biological treatment
- [ ] Chemical treatment
- [ ] Screening
- [ ] Chlorination
- [ ] Other _____

Additional information (if checked below) needed by the City of Santa Maria:

_____ A building layout (see attached sheets)

_____ A wastewater analysis perfromed by an independent state-approved lab with results forwarded to the City of Santa Maria; (parameter report form enclosed)

X Other: List on a seperate sheet of paper all Chemicals/Materials used and stored on site.

I herby affirm that all information furnished is true and correct to the best of my knowledge.

Mark D. Wallin
(Signature)

4-5-94
(Date)

SHOP FOREMAN
(Title)

CHEMICALS / MATERIALS 4-5-94

USED & STORED ON SITE

SAFETY CLEAN SOLVENT / HYDROCARBON

CARBUERATOR CLEANER

LUBRICATING OIL

OXYGEN

ARGON

HELIUM

NITROGEM

ACETYLEME

SODIUM HYDROXIDE / CAUSTIC SODA

PETROLEUM HYDROCARBONS

PETROLEUM DISTELLATES

CITY OF SANTA MARIA
Industrial User Inspection Report Form

SIC/Ind#: 3599 / 310 Page: 1 of 1

Industry: Cal Maria Engines & Equip Inc. Date: 04-4-94

Address: 1441 So. Blosser RD Time: 9:15 - 10:45

Phone #: 928-5858 Inspector(s): Michael Daggs

Contact(s): Mark

Type of Inspection: [ ] New Business [✓] Compliance [ ] Complaint
[ ] Permit [ ] Pretreatment System [✓] Sand/Oil/Grease Trap

Machine Shop, retail sales auto parts, engine equip. yes they have floor drains, no water conditioning unit, and a Slo trap. The Slo trap needs to be cleaned a little more thoroughly, both units, and then serviced on its present schedule. Chemicals are C.R.S. Soap for their hot tank (Sodium Hydroxide), hot tank is cleaned as needed, 55 gal drum gear lube, 55 gal. drum solvent, and 55 gal. drum of engines oil. Waste chemicals are, solvent from three parts washer, is hauled away by Safety Klean, every 12 weeks, and oil, that is stored in a 150 gal. tank, and is hauled away by Evergreen as needed.

They are a Class III user, and a new WWDP application was left with the employee.

WWDP Application up-to-date? [✓]yes []no Application left? [✓]yes []no

CHECK OFF AS COMPLETED (if they apply)
[✓] Date and Time of Inspection
[✓] Name of Company Official
[✓] Type of business
[✓] Identification of sources and types of WW discharge
[✓] Chemical & HazMat Storage
[ ] Verification of production and flow rates
[ ] Pretreatment system(s) (problems?)
[ ] Monitoring equipment & techniques

INSP1.FRM8/91

CITY OF SANTA MARIA
INDUSTRIAL SOURCE CONTROL
501 Black Road
Santa Maria, CA 93454

Date: 04-4-94 Time In: 9:15 Time Out: 10:00
Name/Business: Cal Mat + Evans + Logan Inc.
Address: 1441 So. Blosser Rd
Santa Maria CA. 93454

Your facility has been inspected for the following criteria:

- [x] Sand/Oil/Grease Trap
- [ ] Pretreatment System
- [ ] Wastewater Analysis
- [ ] Permit Inspection
- [ ] Compliance/Business License
- [ ] Complaint
- [ ] Other_____

Results of the inspection indicate that S/O trap needs to be pumped, cleaned both compartments, and then checked, serviced on a regular basis.

You must correct any violation(s) by 04-18-94 at which time your facility will be inspected. Failure to correct any violation can result in enforcement actions to be taken. Please contact the Inspector at (805) 928-5022, to schedule a follow-up inspection when the above items have been corrected.

PUBLIC WORKS / WASTEWATER DIVISION

By: Richard Duran
Industrial Source Control

Mick LaCorte

SIC/IND#: 3599
PERMIT#: 310
Copy Delivered to: Mark
on 04-4-94

- [ ] Follow-up Completed:
- [ ] Clear
- [x] Probation
- [ ] Final Notification

CITY OF SANTA MARIA
INDUSTRIAL SOURCE CONTROL
501 Black Road
Santa Maria, CA 93454

Date: 04-18-94 Time In: 9:25 Time Out: 9:45
Name/Business: Cal Maria Engineering Inc
Address: 1441 So Blosser
Santa Maria, CA. 93454

Your facility has been inspected for the following criteria:

- [x] Sand/Oil/Grease Trap
- [ ] Pretreatment System
- [ ] Wastewater Analysis
- [ ] Permit Inspection
- [ ] Compliance/Business License
- [ ] Complaint
- [ ] Other _____

Results of the inspection indicate that S/O trap was pumped, cleaned, by Speeds Septic Co, and will be serviced on a regular schedule. Bth units had been cleaned, and were in good working order. Furthermore, Speeds pumped out water, oil, from their waste oil containment unit.

Thank You
City of S.M

You must correct any violation(s) by _____ at which time your facility will be inspected. Failure to correct any violation can result in enforcement actions to be taken. Please contact the Inspector at (805) 928-5022, to schedule a follow-up inspection when the above items have been corrected.

PUBLIC WORKS / WASTEWATER DIVISION

By: Michael L. Wojcik
Industrial Source Control

Mark LaCarre

SIC/IND#: 3599
PERMIT#: 310
Copy Delivered to:
MARK
on 04-18-94

- [x] Follow-up Completed:
- [x] Clear
- [ ] Probation
- [ ] Final Notification

CITY OF SANTA MARIA • 110 EAST COOK STREET • SANTA MARIA, CALIFORNIA 93454-5190 • 805-925-0951

Department of Public Works June 26, 1992

Cal Maria Engines & Equipment, Inc.
P.O. Drawer 1699
Santa Maria, CA 93454

Attention: Mr. Gary Winters

SUBJECT: WASTEWATER DISCHARGE PERMIT
Discharge location: 1441 South Blosser Road

The enclosed Wastewater Discharge Permit No. 0325 covers the wastewater discharged from the facility located at 1441 South Blosser Road into the City of Santa Maria sewer system. All discharges from this facility and actions and reports relating thereto shall be in accordance with the terms and conditions of this permit.

If you wish to appeal or challenge any conditions imposed in this permit, a petition may be filed with the Department of Public Works, 810 West Church Street. The petition shall be submitted within 30 days from the date of this letter, and comply with requirements of Title 8 of the City Municipal Code. Failure to petition for reconsideration of the permit within the allotted time is deemed a waiver by the permittee of his right to challenge the terms of this permit.

Also enclosed is a Maintenance Data Sheet (MDS) form. Please use the original form for making copies. Record all cleanings and maintenance done to the sand/oil interceptor or clarifier on this form, and make it available to the Source Control Inspector upon request.

If you should have any questions concerning this matter, please contact my office at 928-5022.

DWAYNE K. CHISAM, P.E.
Water Resources Engineer

Mark S Moya

MARK S. MOYA, INSPECTOR
Industrial Source Control

MSM/gm

enclosures: WWD Permit No. 0325
Maintenance Data Sheet

City of Santa Maria
WASTEWATER DISCHARGE PERMIT
NO0325

CAL MARIA ENGINES & EQUIPMENT, INC.
1441 SOUTH BLOSSER ROAD
SANTA MARIA, CA 93454

The above reference applicant is hereby authorized to discharge to the community sewer system in compliance with the applicable provisions of City of Santa Maria Municipal Code and subject to the following special conditions.

1. The permit special conditions are as follows:

a) Compliance with this permit does not relieve the permittee of its obligation to comply with other pretreatment regulations, standards or requirements required by other Agencies, including any such laws, regulations, standards, or requirements that may become effective during the term of this permit.

b) The issuance of this permit does not convey any property rights of any sort, or any exclusive privileges, nor does it authorize any injury to private property or any invasion of personal rights.

c) This permit shall become effective and expire, as stipulated in condition 4, below.

d) Wastewater discharge permits are issued to a specific user for a specific operation and are not assignable to another user or transferrable to any other location without the prior written approval of the City. Sale of a User shall obligate the purchaser to seek prior written approval of the City for continued discharge to the sewerage system (Sec.8-12.706).

2. The applicant shall report to the Public Works Director any changes (permanent or temporary) to the premise or operations that significantly change the quality or volume of the wastewater discharge or deviate from the terms and conditions under which this permit is granted.

3. Violation of the provisions of the Municipal Ordinances regarding discharge into sewering system is punishable by a fine of not more than $6,000 per day for a period extending over the length of time during which the violation exists, and may result in this permit being revoked and the service being disconnected from the municipal sewering system; and in addition any costs incurred as a result of the violation shall be assessed to the waste discharger.

This permit becomes void upon any change of ownership or location whatsoever.

4. Effective Date: 06/26/92

Expiration Date: 06/26/95

Emergency Telephone Number for
Wastewater Treatment Plant:
928-5022

DWAYNE K. CHISAM, P.E. DKC
Water Resources Engineer

June 26, 1992
Dated

By: Mark S. Moya
MARK S. MOYA, ISC INSPECTOR

City of Santa Maria
WASTEWATER DISCHARGE PERMIT
NO. 0325

CAL MARIA ENGINES & EQUIPMENT, INC.
1441 SOUTH BLOSSER ROAD
SANTA MARIA, CA 93454

The above reference applicant is hereby authorized to discharge to the community sewer system in compliance with the applicable provisions of City of Santa Maria Municipal Code and subject to the following special conditions.

1. The permit special conditions are as follows:

a) Compliance with this permit does not relieve the permittee of its obligation to comply with other pretreatment regulations, standards or requirements required by other Agencies, including any such laws, regulations, standards, or requirements that may become effective during the term of this permit.

b) The issuance of this permit does not convey any property rights of any sort, or any exclusive privileges, nor does it authorize any injury to private property or any invasion of personal rights.

c) This permit shall become effective and expire, as stipulated in condition 4, below.

d) Wastewater discharge permits are issued to a specific user for a specific operation and are not assignable to another user or transferrable to any other location without the prior written approval of the City. Sale of a User shall obligate the purchaser to seek prior written approval of the City for continued discharge to the sewerage system (Sec.8-12.706).

2. The applicant shall report to the Public Works Director any changes (permanent or temporary) to the premise or operations that significantly change the quality or volume of the wastewater discharge or deviate from the terms and conditions under which this permit is granted.

3. Violation of the provisions of the Municipal Ordinances regarding discharge into sewering system is punishable by a fine of not more than $6,000 per day for a period extending over the length of time during which the violation exists, and may result in this permit being revoked and the service being disconnected from the municipal sewering system; and in addition any costs incurred as a result of the violation shall be assessed to the waste discharger.

This permit becomes void upon any change of ownership or location whatsoever.

4. Effective Date: 06/26/92

Expiration Date: 06/26/95

Emergency Telephone Number for
Wastewater Treatment Plant:
928-5022

DWAYNE K. CHISAM, P.E. DKC
Water Resources Engineer

June 26, 1992
Dated

By: Mark S. Moya
MARK S. MOYA, ISC INSPECTOR

City of Santa Maria
WASTEWATER DISCHARGE PERMIT
NO. 0325

CAL MARIA ENGINES & EQUIPMENT, INC.
1441 SOUTH BLOSSER ROAD
SANTA MARIA, CA 93454

5. EFFLUENT LIMITATIONS

A. During the period of 06/26/92 to 06/26/95, the permittee is authorized to discharge process wastewater to the City of Santa Maria's sewer system from the outfalls described below.

Outfall	Description
001	Automotive, Machinery, or Equipment Repair process wastewater pretreated through the use of a sand/oil interceptor or clarifier.

B. During the period of 06/26/92 to 06/26/95 the discharge from outfall 001 shall not exceed the following effluent limitations:

Pollutant	24-hour Max. Limit (mg/l)	30-day Avg. Limit (mg/l)	Federal* or Local Standards**
pH[1]	----	-----	SM Sec.8-12.409(d)
Oil & Grease	100.	-----	SM Sec.8-12.408(b)
Total Suspended Solids	500.	-----	SM Sec.8-12.409(g)
Biochemical Oxygen Demand	500.	-----	SM Sec.8-12.409(g)
Chemical Oxygen Demand	1000.	-----	SM Sec.8-12.409(g)

1 5.5 - 9.5 at any time
* EPA Code of Federal Regulations (CFR)
** City of Santa Maria Sewer Use Ordinance, Title 8, Chapter 12

6. OPERATION AND MAINTENANCE OF PRETREATMENT DEVICES

A. Proper Operation and Maintenance of Pretreatment Devices

The permittee shall at all time properly inspect, operate and maintain all facilities and systems of treatment and control (including related appurtenances) which are installed or used by the permittee to achieve compliance with the conditions of this permit.

B. Recording of Maintenance on Pretreatment Devices

The permittee shall keep a maintenance record on all maintenance and cleaning performed on any pretreatment devices. A Maintenance Data Sheet, is provided with this permit. The maintenance data sheet along with any waste manifest forms shall be readily available upon the request of the Industrial Source Control Inspector.

C. Bypass or Removal of Pretreatment Devices

Bypass or removal of pretreatment devices is prohibited unless it is unavoidable to prevent loss of life, personal injury or severe property damage or no feasible alternatives exist.

City of Santa Maria
WASTEWATER DISCHARGE PERMIT
NO. 0325

CAL MARIA ENGINES & EQUIPMENT, INC.
1441 SOUTH BLOSSER ROAD
SANTA MARIA, CA 93454

5. EFFLUENT LIMITATIONS

A. During the period of 06/26/92 to 06/26/95, the permittee is authorized to discharge process wastewater to the City of Santa Maria's sewer system from the outfalls described below.

Outfall	Description
001	Automotive, Machinery, or Equipment Repair process wastewater pretreated through the use of a sand/oil interceptor or clarifier.

B. During the period of 06/26/92 to 06/26/95 the discharge from outfall 001 shall not exceed the following effluent limitations:

Pollutant	24-hour Max. Limit (mg/l)	30-day Avg. Limit (mg/l)	Federal* or Local Standards**
pH[1]	----	-----	SM Sec.8-12.409(d)
Oil & Grease	100.	-----	SM Sec.8-12.408(b)
Total Suspended Solids	500.	-----	SM Sec.8-12.409(g)
Biochemical Oxygen Demand	500.	-----	SM Sec.8-12.409(g)
Chemical Oxygen Demand	1000.	-----	SM Sec.8-12.409(g)

1 5.5 - 9.5 at any time
* EPA Code of Federal Regulations (CFR)
** City of Santa Maria Sewer Use Ordinance, Title 8, Chapter 12

6. OPERATION AND MAINTENANCE OF PRETREATMENT DEVICES

A. Proper Operation and Maintenance of Pretreatment Devices

The permittee shall at all time properly inspect, operate and maintain all facilities and systems of treatment and control (including related appurtenances) which are installed or used by the permittee to achieve compliance with the conditions of this permit.

B. Recording of Maintenance on Pretreatment Devices

The permittee shall keep a maintenance record on all maintenance and cleaning performed on any pretreatment devices. A Maintenance Data Sheet, is provided with this permit. The maintenance data sheet along with any waste manifest forms shall be readily available upon the request of the Industrial Source Control Inspector.

C. Bypass or Removal of Pretreatment Devices

Bypass or removal of pretreatment devices is prohibited unless it is unavoidable to prevent loss of life, personal injury or severe property damage or no feasible alternatives exist.

City of Santa Maria
WASTEWATER DISCHARGE PERMIT
NO. 0325

CAL MARIA ENGINES & EQUIPMENT, INC.
1441 SOUTH BLOSSER ROAD
SANTA MARIA, CA 93454

D. Disposal of Pretreatment Device Wastes

Solids, sludges, or other pollutants removed in the course of treatment or control of wastewater shall be disposed of in accordance with section 405 of the Clean Water Act and Subtitles C and D of the Resource Conservation and Recovery Act (RCRA).

7. STANDARD CONDITIONS

A. Inspection and Entry

As stipulated in the City of Santa Maria Sewer Use Ordinance, Title 8, Chapter 12, Section 902, the permittee shall allow the City of Santa Maria, or an authorized representative, upon the presentation of credentials and other documents as may be required by law, to:

1) Enter upon the permittee's premises where a regulated facility or activity is located or conducted, or where records must be kept under the conditions of this permit;

2) Have access to and copy, at reasonable times, any records that must be kept under the conditions of this permit;

3) Inspect at reasonable times any facilities, equipment, practices, or operations regulated or required under this permit;

4) Sample or monitor, for the purposes of assuring permit compliance, any substances or parameters at any location; and

5) Inspect any production or storage area where pollutants, regulated under the permit, could originate, be stored, or be discharged to the sewer system.

B. Recovery of Costs Incurred

In addition to civil and criminal liability, the permittee violating any of the provisions of this permit or provisions in the City of Santa Maria's Sewer Use Ordinance, Title 8, Chapter 12 or causing damage to or otherwise inhibiting the City of Santa Maria's wastewater disposal system shall be liable to the City of Santa Maria for any expense, loss, or damage caused by such violation of discharge. The City of Santa Maria shall bill the permittee for the costs incurred by the City of Santa Maria for any cleaning repair, or replacement work caused by the violation or discharge. Refusal to pay the assessed costs shall constitute a separate violation (Sec.8-12.1409).

C. Posting Of Permit

The Permittee shall post this permit in an area accessible to all employees for their information.

City of Santa Maria
WASTEWATER DISCHARGE PERMIT
NO. 0325

CAL MARIA ENGINES & EQUIPMENT, INC.
1441 SOUTH BLOSSER ROAD
SANTA MARIA, CA 93454

D. Disposal of Pretreatment Device Wastes

Solids, sludges, or other pollutants removed in the course of treatment or control of wastewater shall be disposed of in accordance with section 405 of the Clean Water Act and Subtitles C and D of the Resource Conservation and Recovery Act (RCRA).

7. STANDARD CONDITIONS

A. Inspection and Entry

As stipulated in the City of Santa Maria Sewer Use Ordinance, Title 8, Chapter 12, Section 902, the permittee shall allow the City of Santa Maria, or an authorized representative, upon the presentation of credentials and other documents as may be required by law, to:

1) Enter upon the permittee's premises where a regulated facility or activity is located or conducted, or where records must be kept under the conditions of this permit;

2) Have access to and copy, at reasonable times, any records that must be kept under the conditions of this permit;

3) Inspect at reasonable times any facilities, equipment, practices, or operations regulated or required under this permit;

4) Sample or monitor, for the purposes of assuring permit compliance, any substances or parameters at any location; and

5) Inspect any production or storage area where pollutants, regulated under the permit, could originate, be stored, or be discharged to the sewer system.

B. Recovery of Costs Incurred

In addition to civil and criminal liability, the permittee violating any of the provisions of this permit or provisions in the City of Santa Maria's Sewer Use Ordinance, Title 8, Chapter 12 or causing damage to or otherwise inhibiting the City of Santa Maria's wastewater disposal system shall be liable to the City of Santa Maria for any expense, loss, or damage caused by such violation of discharge. The City of Santa Maria shall bill the permittee for the costs incurred by the City of Santa Maria for any cleaning repair, or replacement work caused by the violation or discharge. Refusal to pay the assessed costs shall constitute a separate violation (Sec.8-12.1409).

C. Posting Of Permit

The Permittee shall post this permit in an area accessible to all employees for their information.

CITY OF SANTA MARIA

WASTEWATER DISCHARGE PERMIT APPLICATION
CLASS III USERS

RECEIVED
NOV 22 1989
INDUSTRIAL SOURCE CONTROL OFFICE
BY GW

AGENCY USE ONLY

Permit No. _____

S.I.C. NO. _____

Code: _____

Please print or type:

Applicant Business Name: Cal-Maria Engines and Equipment, Inc.

Mailing Address: P.O. Drawer 1699 Santa Maria, Ca 93456

Phone: (805) 928-5858

Business Owner: Gary Winters- President

Mailing Address: P.O. Drawer 1699, Santa Maria, Ca 93456

Phone: Same

Address of Wastewater Discharge: 1441 South Blosser Rd. Santa Maria, Ca 93454

Person to Contact regarding Wastewater Discharge:

Name: Karen Abercrombie Phone: 928-5858

Type of Business: Sales and Service of industrial engines and equipment, auto parts store.

Products Manufactured/Processed: -

No. of Employees: 30 Time of Discharge: 8:00 AM/PM to 4:00 AM/PM

Days per week discharge occurs: (Circle) Mon Tues Wed Thur Fri Sat Sun

If wastewater discharge is intermittent or seasonal, give approximate months, days, and times of discharge:

Give Common and Technical Names of Materials/Chemicals:

1. Used in Production or Processes: -

City of Santa Maria
Wastewater Discharge Permit Application
Page 2

2. Used in housekeeping or cleanup: (acids, alkalies, detergents, oils, solvents, etc.)

McKay liquid steam cleaning solution

(Steam cleaner Only)

3. Discharged to the City sewer system: McKay liquid steam cleaning solution

Are there floor drains in your facility which are connected to the sewer?

Yes No (Circle)

Does your facility have periodic wash-down or clean-up operations which could result in discharges to the City sewer?

Yes No (Circle)

If yes, describe these operations and time of day and days of the week that they are normally scheduled:

Does your facility have a grease/oil/sediment interceptor (trap) installed before discharge to sewer?

Yes No (Circle) If yes, how often is interceptor cleaned?

as needed

City of Santa Maria

Wastewater Discharge Permit Application

Check other types of treatment, if any, given wastewater before it is discharged to the City sewer system:

- [X] None
- [ ] Holding Tank
- [ ] Grinding
- [ ] Sedimentation
- [ ] ph adjustment
- [ ] Biological treatment
- [ ] Chemical treatment
- [ ] Screening
- [ ] Chlorination
- [ ] Other _____

Additional information (if checked below) needed by the City of Santa Maria:

- _____ A building layout (see attached sheets)
- _____ A wastewater analysis performed by an independent state-approved lab with results forwarded to the City of Santa Maria; (parameter report form enclosed)
- _____ Measurement of wastewater flows discharged from your facility to the City sewer system
- X Other: Material Safety Data Sheets (MSDS) on all Chemicals/Materials Used in process and stored on site.

Only Chemicals Stored on Site.

I hereby affirm that all information furnished is true and correct to the best of my knowledge.

Frank A Bonanno
(Signature)

11/21/89
(Date)

Secretary
(Title)

110 EAST COOK STREET SANTA MARIA, CALIFORNIA 93454-5190 805-925-0951
TWW2A.DOC
Department of Public Works

November 21, 1989

Cal Maria Engines & Equipment Inc.
1441 South Blosser Road
Santa Maria, CA 93454

Attention: Mr. Gary Winters

SUBJECT: WASTEWATER DISCHARGE PERMIT APPLICATION-FINAL REQUEST
Discharge location(s): 1441 South Blosser Road

You were previously requested to complete a Wastewater Discharge Permit Application to update your file. To date, no application has been received, which is required by this office. Enclosed is an application, which must be completed by you. Include with the application, Material Safety Data Sheets (MSDS) for all chemicals/materials used in process or stored on site, and the type of disposal utilized for those chemicals/materials. Send all requested information to the above address, Department of Public Works, attention, Mark Moya, within **ten (10) days** upon receipt of this letter. Failure to submit this information would be a violation of the City Municipal Code, Title 8, Chapter 12, Section 602, and will result in appropriate enforcement action to be taken against you.

Your immediate attention and cooperation in this matter is appreciated. Should you have any questions, please contact my office at 928-5022.

BEN MIDDLETON, SUPT. BM
Wastewater Treatment Plant

Ben Middleton
FOR
MARK S. MOYA, INSPECTOR MSM
Industrial Source Control

gm/MSM

attachment: WWDP Application

xc: City Attorney

PUBLIC WORKS FILE COPY

110 EAST COOK STREET SANTA MARIA, CALIFORNIA 93454-5190 805-925-0951

Department of Public Works

October 31, 1989

Cal Maria Engines & Equipment Inc.
1441 South Blosser Road
Santa Maria, CA 93454

Attention: Mr. Gary Winters

SUBJECT: WASTEWATER DISCHARGE PERMIT APPLICATION
Discharge Location: 1441 South Blosser Road

The Source Control Division is currently updating all Industrial Discharger files and has found your Wastewater Discharge Permit Application to be outdated or contains insufficient information.

Please find enclosed a Wastewater Discharge Permit Application. Fill out the application completely and return it within **fifteen (15) days** upon receipt of this letter to the above address, Department of Public Works, attention, Mark Moya. Also with the completed application, please send a copy of Material Safety Data Sheets (MSDS) for all chemicals/materials used in process or stored on site and the type of disposal utilized for those chemicals/materials.

Failure to return the completed application will result in appropriate enforcement action to be taken against you.

Thank you for your immediate attention and cooperation in this matter. Should you have any questions, please contact my office at 928-5022.

BEN MIDDLETON, SUPT.
Wastewater Treatment Plant

MARK S. MOYA, INSPECTOR
Industrial Source Control

gm/MSM

Attachment: WWDP Application

FILE COPY

City of Santa Maria
WASTEWATER DISCHARGE PERMIT

№ 0325

Name—Business
Company
Corporation: CAL MARIA ENGINES & EQUIPMENT INC.

located at 1441 S. BLOSSER SANTA MARIA, CA. 93454

is hereby authorized to discharge wastewater to the community sewer subject to said applicant's compliance with the City of Santa Maria Sewer Ordinances, and under the following terms and conditions.

1. The permit special conditions that you are required to comply with is/are

A. That you keep a copy of the City Sewer Ordinance (City Code Title 8 chapter 12 short version) on file at your business as reference.

B. That you mainsain your sand/oil traps in efficient condition at all times ensuring that cleanings/repairs, etc. are recorded on the enclosed Maintenance Date Sheet.

C. That all hazardous materials/wastes are handled and disposed of in accordance with County and State regulations (RCRA).

D. THAT THIs permit be posted in an area accissible to your employees for their information.

2. The applicant shall report to the Public Works Director any changes (permanent or temporary) to the premise or operations that significantly change the quality or volume of the wastewater discharge or deviate from the terms and conditions under which this permit is granted.

3. Violation of the provisions of the Municipal Ordinances regarding discharge into sewering system is punishable by a fine of not more than $6,000 per day for a period extending over the length of time during which the violation exists, and may result in this permit being revoked and the service being disconnected from the municipal sewering system; and in addition any costs incurred as a result of the violation shall be assessed to the waste discharger.

This permit becomes void upon any change of ownership or location whatsoever.

4. Effective Date: 7/10/86

Expiration Date: 7/10/89

7/11/86
Dated

PUBLIC WORKS FILE

Emergency Telephone Number for Wastewater Treatment Plant:

5-0951 & 5-0959

REESE N. RIDDIOUGH
Director of Public Works

By: Anne M Alcorn
Wastewater Inspector
by Mark S Moya

City of Santa Maria
WASTEWATER DISCHARGE PERMIT

№ 0325

Name—Business
Company
Corporation: CAL MARIA ENGINES & EQUIPMENT INC.

located at 1441 S. BLOSSER SANTA MARIA, CA. 93454

is hereby authorized to discharge wastewater to the community sewer subject to said applicant's compliance with the City of Santa Maria Sewer Ordinances, and under the following terms and conditions.

1. The permit special conditions that you are required to comply with is/are

A. That you keep a copy of the City Sewer Ordinance (City Code Title 8 chapter 12 short version) on file at your business as reference.

B. That you mainaain your sand/oil traps in efficient condition at all times ensuring that cleanings/repairs, etc. are recorded on the enclosed Maintenance Date Sheet.

C. That all hazardous materials/wastes are handled and disposed of in accordance with County and State regulations (RCRA).

D. THAT THIs permit be posted in an area accissible to your employees for their information

2. The applicant shall report to the Public Works Director any changes (permanent or temporary) to the premise or operations that significantly change the quality or volume of the wastewater discharge or deviate from the terms and conditions under which this permit is granted.

3. Violation of the provisions of the Municipal Ordinances regarding discharge into sewering system is punishable by a fine of not more than $6,000 per day for a period extending over the length of time during which the violation exists, and may result in this permit being revoked and the service being disconnected from the municipal sewering system; and in addition any costs incurred as a result of the violation shall be assessed to the waste discharger.

This permit becomes void upon any change of ownership or location whatsoever.

4. Effective Date: 7/10/86

Expiration Date: 7/10/89

Emergency Telephone Number for Wastewater Treatment Plant:

5-0951 & 5-0959

7/11/86
Dated

REESE N. RIDDIOUGH
Director of Public Works

By: Anne M Alloway
Wastewater Inspector
by Mark S Moya

WASTE WATER INSPECTOR

CITY OF SANTA MARIA • 110 EAST COOK STREET • SANTA MARIA, CALIFORNIA 93454-5190 • 805-925-0951

Department of Public Works

July 11, 1986

Cal Maria Engines & Equipment Inc.
1441 S. Blosser
Santa Maria, CA 93454

ATTENTION: Mr. Gary Winters

SUBJECT: **WASTEWATER DISCHARGE PERMIT**

Enclosed is your new Wastewater Discharge Permit No. 325. Please read it carefully and understand the conditions under which it has been issued.

Please note condition 1 'B' of your permit. The enclosed Maintenance Data Sheet must be used to record maintenance and cleaning of your trap. The sheet must be kept on-site and be available upon request to the City Industrial Source Control Inspector.

BEN MIDDLETON, SUPERINTENDENT
Wastewater Treatment Plant
Anne MS Alloway
by Mark S. Moya
ANNE M.S. ALLOWAY, INSPECTOR
Industrial Source Control

AA/sg
Attachment
LWWDP81

CITY OF SANTA MARIA • 110 EAST COOK STREET • SANTA MARIA, CALIFORNIA 93454 • 805-925-0951

Public Works Department

August 9, 1983

PERMIT
VOID

Mr. Gary Winters
Cal Maria Engines & Equipment, Inc.
1441 South Blosser Road
Santa Maria, CA 93454

SUBJECT: WASTEWATER DISCHARGE PERMIT

Enclosed is your wastewater discharge permit No. 89. Please read it carefully and understand the conditions under which it has been issued.

Please be sure to keep the compartment with the sewer outlet of your oil trap clean. I will need to reinspect the trap to ensure that the sludge has been removed on the 17th of August. Also, I will periodically inspect the trap to see how well this arrangement is working. Should it prove ineffective, you will be required to add the "tee" outlet as I discussed with Butch on the 8th.

Should you have any questions, feel free to contact me at 928-5022.

BEN MIDDLETON, SUPT. BM
Wastewater Treatment Plant

BY Anne M.S. Alloway
ANNE M.S. ALLOWAY, Inspector
Industrial Source Control

AA/wh

Enclosure

City of Santa Maria
WASTEWATER DISCHARGE PERMIT

PERMIT VOID

№ 0089

Name—Business
Company
Corporation: Cal Maria Engines & Equipment, Inc.

located at 1441 South Blosser Road
SantaMaria, CA 93454

is hereby authorized to discharge wastewater to the community sewer subject to said applicant's compliance with the City of Santa Maria Sewer Ordinances, and under the following terms and conditions.

1. The permit special conditions that you are required to comply with is/are a) that you obtain a copy of the City of Santa Maria Sewer Ordinance (83-1054, Short Version) and comply with the regulations therein.

b) that you ensure the proper, efficient operation of your oil/sand trap by maintaining a frequent inspection and cleaning schedule prohibiting any oil or grease whatsoever in the sewer compartment.

c) that this permit be reviewed at the end of two (2) years as indicated in item four (4).

2. The applicant shall report to the Public Works Director any changes (permanent or temporary) to the premise or operations that significantly change the quality or volume of the wastewater discharge or deviate from the terms and conditions under which this permit is granted.

3. Violation of the provisions of the Municipal Ordinances regarding discharge into sewering system is punishable by a fine of not more than $6,000 per day for a period extending over the length of time during which the violation exists, and may result in this permit being revoked and the service being disconnected from the municipal sewering system; and in addition any costs incurred as a result of the violation shall be assessed to the waste discharger.

This permit becomes void upon any change of ownership or location whatsoever.

4. Effective Date: 8/9/83

Expiration Date: 8/9/85

Emergency Telephone Number for Wastewater Treatment Plant:

5-0951 & 5-0959

8/9/83
Dated

REESE N. RIDDIOUGH
Director of Public Works

By: Anthony Altobelli
Wastewater Inspector

WASTE WATER INSPECTOR

CITY OF SANT ARIA

WASTEWATER DISCHARGE PERMIT APPLICATION

CLASS III USERS

AGENCY USE ONLY

mit No.

S.I.C. NO. 7538

Code: III - 'M'

Rec'd: 8/8/83

Reviewed 7/1/86

Please print or type:

Applicant Business Name: Cal-Maria Engines & Equipment, Inc.

Mailing Address: 1441 South Blosser

Santa Maria, CA 93454 Phone: 805-928-5858

Business Owner: Incorporated

Mailing Address: 1441 South Blosser

Santa Maria, CA 93454 Phone: 805-928-5858

Address of Wastewater Discharge: 1441 South Blosser, Santa Maria, CA 93454

Person to Contact regarding Wastewater Discharge:

Name: Gary Winters Phone: 928-5858

Type of Business: Engines Sales & Service

Products Manufactured/Processed: None

No. of Employees: 30 Time of Discharge: 7:00 (AM/PM to 5:30 AM/PM)

Days per week discharge occurs: (Circle) (Mon) (Tues) (Wed) (Thur) (Fri) Sat Sun

If wastewater discharge is intermittent or seasonal, give approximate months, days, and times of discharge:

N/A

Give Common and Technical Names of Materials/Chemicals:

1. Used in Production or Processes: Water - Small amounts of oil and grease - Steam Cleaner Soap.

2. Used in housekeeping or cleanup: (acids, alkalies, detergents, oils, solvents, etc.)

N/A

3. Discharged to the City sewer system:

Are there floor drains in your facility which are connected to the sewer?

Yes (No) (Circle)

Does your facility have periodic wash-down or clean-up operations which could result in discharges to the City sewer?

Yes (No) (Circle)

If yes, describe these operations and time of day and days of the week that they are normally scheduled:

Does your facility have a grease/oil/sediment interceptor (trap) installed before discharge to sewer?

(Yes) No (Circle) If yes, how often is interceptor cleaned?

As needed

Check other types of treatment, if any, given wastewater before it is discharged to the City sewer system:

- [X] None
- [ ] Holding Tank
- [ ] Grinding
- [ ] Sedimentation
- [ ] ph adjustment
- [ ] Biological treatment
- [ ] Chemical treatment
- [ ] Screening
- [ ] Chlorination
- [ ] Other _____

Additional information (if checked below) needed by the City of Santa Maria:

_____ A building layout (see attached sheets)

_____ A wastewater analysis performed by an independent state-approved lab with results forwarded to the City of Santa Maria; (parameter report form enclosed)

_____ Measurement of wastewater flows discharged from your facility to the City sewer system

_____ Other: _____

I hereby affirm that all information furnished is true and correct to the best of my knowledge.

Mary Winters
(Signature)

8-3-83
(Date)

Pres
(Title)

CITY OF SANTA MARIA • 110 EAST COOK STREET • SANTA MARIA, CALIFORNIA 93454 • 805-925-0951
Public Works Department

July 25, 1983

Cal Maria
1441 S. Blosser Rd.
Santa Maria, CA 93454

SUBJECT: WASTEWATER DISCHARGE PERMIT

Our records indicate you have not applied for a Wastewater Discharge Permit which is required by Federal, State and local regulations. The enclosed application must be completed and filed with the Industrial Source Control unit of the City of Santa Maria by August 31, 1983 to avoid the possibility of being charged administration fees.

Should you have any questions, please feel free to contact my office at 928-5022.

BEN MIDDLETON, SUPT.
Wastewater Treatment Plant

BY _____
ANNE M.S. ALLOWAY, Inspector
Industrial Source Control

AA/wh

Enclosure

Cal-Maria Engines & Equipment 1441 South Bloomer Rd

OCT 05 1989 - Rcvd WWDP Appl.

Oct 31, 1989 Sent WWDP Application Update

Nov 21, 1989 Sent 2nd WWPP Application Update

Nov 22, 1989 Rec. Application

6/24/92 Issued Permit # 0305

8-4-94 comp., s/o trap insp, new wwop appl was left

4/15/94 Rcvd/Rcvd WWDP Appl

4/18/94 Reinspection of s/o trap - cleaned

03/2/96 S/o trap Good condition, completed WWOP Appl, and placed into their file.

7-1-97 - App up to date - waste hauled by Diamonds trap in good condition

12-3-97 Trap in good condition - app up to date

Cal-Maria Engines & Equip 1741 S Blosser Rd

8/2/82- initial inspection of premises - grease/oil/sand trap non-functional - needs modification. Taking explanation sheet on oil/sand traps and permit application -

10/28/82 inspected interceptor - left oil trap info. and permit application - talked to Butch + manager. Cal Maria will need to submit a compliance schedule and permit application

8/8/83 - rec'd permit application - will inspect + permit had been called last week regarding the completion of upgrading the trap to City Code.

trap was revised, however it is not at it's most efficient - no tee outlet, means trap will have to be kept immaculate on back side . . . if it is not maintained, I will require the 'Tee outlet. Permitted with stipulations

8/19/83 - trap clean

8/20/85 - receive dump ticket also other locations of shops in Santa Maria

455 South Blosser (Cal Maria Pumping machine)

× chief vacuum

- Tying into sewer line

Date run : 11/25/2015 7:27:02AM
Run by : Nicholas Coria

Santa Barbara Co. Health/Hazmat
Facility Information as of 11/25/2015

Report # : 0002
Page # : 1

Record Selection Criteria: Facility ID FA0004024

Make changes/corrections in RED ink or pencil.
INFORMATION CHANGE (date) : 11/24/15
OWNERSHIP CHANGE (date) : _____

OWNER FILE INFORMATION

Owner ID: OW0004024
Owner Name: RANCHO HARVEST INC
Owner DBA:
Owner Address:

New Owner ID : _____
New CERS ID : _____

Home Phone: Not Specified
Work/Business Phone: 805-928-7598

Mailing Address: PO BOX 5519
SANTA MARIA, CA 934565519
Care of:

Please move facility from PE2162 Business Plan 4-6 Chemicals to PE2163 Business Plan 7-10 Chemicals.
Per on-site inspection business handles 8 Business Plan reportable chemicals/materials . Difference is less than $100, do not re-bill.
eko 12/3/2015

FACILITY FILE INFORMATION

Facility ID: FA0004024
Facility Name: RANCHO HARVEST
Location: 1429 S BLOSSER Rd
SANTA MARIA, CA 93458
Phone: 805-928-7598

Mailing Address: PO BOX 5519
SANTA MARIA, CA 93456
Care of:

COMPLETED 12/10/15 J. RUIZ

CERS ID: 10211029
APN: 117-240-024
SIC Code: 0130

Location Code: 11 - SANTA MARIA - CITY
BOS District: 007 - DOWNTOWN SMR

ACCOUNTS RECEIVABLE FILE INFORMATION

Account ID: AR0003964
Mail Invoices to:
Account Name: RANCHO HARVEST INC

New Account ID: _____
Mail Invoices to: Owner / Facility / Account
(Circle One)

Account Balance as of 11/25/2015: $0.00

Program/Element and Description	Record ID	Employee ID and Name	Status	UST(s) Linked	Transfer to New Owner?		(Circle One) Active/Inactve Delete		
2162 - Business Plans 4-6 Chemicals	PR0212187	EE0015413 - Nick Coria	Active	0	Y	N	A	I	D
Move to PE2163 ✓ JR	Last Activity:	11/24/2015 - ROUTINE-INITIAL-ONSITE							
2203 - Hazardous Waste 5.00 - 19.99 Tons	PR0222187	EE0015413 - Nick Coria	Active	0	Y	N	A	I	D
	Last Activity:	11/24/2015 - ROUTINE-INITIAL-ONSITE							
2601 - Santa Maria City Fire Dept-Group 1 Inspection	PR0507588	EE0000200 - Dept SM City Fire	Inactive	0	Y	N	A	I	D
	Last Activity:	No Previous Activity							

SANTA BARBARA COUNTY CERTIFIED UNIFIED PROGRAM AGENCY (CUPA)
225 Camino del Remedio, Santa Barbara, CA 93110 (805) 681-4900, Fax (805) 681-4901
→2125 S. Centerpointe Pkwy., Rm 333, Santa Maria, CA 93455 (805) 346-8460, Fax (805) 346-8485

Business Plan / Cal-ARP / Hazardous Waste Generator Inspection Report / Notice to Comply

Facility Name: Rancho Harvest — Date: 11/24/15
Site Address: 1429 S. Blosser — Phone #:
City: Santa Maria — Inspected By: Nicholas Corin
Facility Contact: Angela Gonzales (Office Manager) — (Signature) Nicholas Corin

Purpose of Inspection: ☒ Routine ☐ Follow-Up ☐ New Permit ☐ Complaint ☐ Enforcement
CONSENT TO INSPECT GRANTED BY / ESCORT Name: Angela Gonzales Title: Office Manager

The following code sections marked in the column (V) are in violation with the statue or regulations.

HSC / CCR 22	V	1 2 M	REQUIREMENTS	OBSERVATIONS
Business Plan: ☐ Lube Oil Exemption ☐ Waste Oil Exemption ☐ Compressed Inert Gas Exemption				
SBC	06		CUPA Hazardous Materials fees paid	Paid
25507	04		Business Plan established and implemented	
25505.1	05		Written Business Plan notification to landlord	
25505(a)(3)	18		Emergency Response Plan established and implemented	
25505(a)(4)	19		Employee training documented and implemented	
25508(a)	(07)	2	Annual Certification or annual Business Plan submitted	
25506(a)(7)	01		Emergency contacts are current	
25508.1	02		Reported inventory current with established annual plan	
Hazardous Waste Generator: ☐ SQG ☐ LQG **Tiered Permit:** CE ☐ CA ☐ PBR ☐				Not Determined - no manifests on site
SBC 18-31	(01)	M	CUPA permit to generate hazardous waste current & posted	Paid - Not Posted
25200.3, 67450.2(b)	31		Authorized HW treatment – PBR / **CA / CE** - notice submitted	
66262.11/40(c)	03		HW determination made and documented	
66262.12	02		EPA ID number (except silver-only CESQGs)	CAL000129188 - "Active"
66265.51(a)	99		Contingency Plan and equipment available **(LQG only)**	
66265.16	99		All personnel training & annual review completed **(LQG only)**	
66265.16(d)&(e)	99		Training records maintained onsite **(LQG only)**	
66262.34(d)(2)	07		Personnel trained for familiarity with HW	
66262.34(f)	(15)	2	HW container(s) properly labeled	
66262.34	26		HW tank/container accumulation time(s) exceeded	
66265.173(a)	(14)	M	All HW containers closed	
66265.171/174	13		All HW containers in good condition/not leaking/inspected weekly	
66265.172	13		All HW containers compatible with HW	
66265.35	36		Required aisle space for HW containers provided	
66261.7, .7(f)	16		Empty containers are empty/dated/managed within 1 year	
66262.34(e)	(20)	M	Satellite accumulation HW containers managed properly	Not Labeled
66268.7	11		Land Disposal Restriction Notification Statement retained for 3 years	
66265.31	37		Management to prevent HW release	
66262.40	(10)	2	Manifests / Receipts / HW analysis, retained for 3 years	not on-site (Available - reluctant)
25189.5(a)	33		HW disposed under manifests to authorized facility	
66262.23(a)(4)	08		Manifests copy sent to Department of Toxic Substances Control (DTSC)	
66273.31	99		Management of Universal Waste	
Used Oil & Gas Filters [Oil & Gas or Diesel Filters From Dispensers] (HSC Chapter 6.5 and CCR Title 22)				
66266.130 & HSC 25250.22	22		Used oil and fuel filters properly managed (e.g. labeled container)	
66266.130(c)(5)	10		Bill of lading for used oil filters retained for 3 years	Make available
Hazardous Waste Tanks (CCR Title 22)				
66262.34(f)	15		Tank(s) marked "Hazardous Waste" & accumulation date. HW tank accumulation time(s) not exceeded	
66265.193	18		HW tank(s) provided with secondary containment **(LQG only)**	
66265.195	18		All HW tanks inspected daily	
Spent Lead Acid Batteries (HSC Chapter 6.5, CCR Title 22)				
66266.81	30		Lead acid batteries properly managed / transferred	
Contaminated Rags (HSC Chapter 6.5)				
25144.6	39		Contaminated rags managed properly	Mission Linen

Business Plan / Cal-ARP / ardous Waste Generator Inspection R t / Notice to Comply

Facility Name: Rancho Harvest
Site Address: 1429 S. Blosser, Santa Maria

Date: 11/24/15

HSC / CCR 22	V	1 2 M	REQUIREMENTS
Spill Prevention Control & Countermeasure (SPCC) Plan (HSC Chapter 6.67)			
25270.3	131		Valid SPCC, PE certified, petroleum storage ≥ 1320 gallons (1 or aggregate of AST)

AST Tank #	Tank Capacity	Contents	SPCC Required
1	500 Gallons	W. oil Tank	☐ Yes ☒ No
2	55	Lube oil	☐ Yes ☒ No
3	55	↓	☐ Yes ☒ No
4	55	↓	☐ Yes ☒ No
			☐ Yes ☐ No

Accidental Release Prevention (Cal-ARP)			
2740.1(c)	21		Accurate Cal-ARP registration form submitted for all processes
2735.5 **25545.3**	22		Establish and implement a Risk Management Plan (RMP)

OBSERVATIONS / CORRECTIVE ACTION

On-site to conduct a Hazardous Material Business Plan (HMBP) and a Hazardous Waste Generator (HWG) inspection this day.

Observation: At the time of the inspection, Business has paid Unified Program fees for HMBP and HWG programs, however, business has not electronically submitted their HMBP to the California Environmental Reporting System (CERS) pursuant to ~~28~~ California Health and Safety Code (HBSC) 25508(a)(1)(A)

-Violation (07) - ~~Hand~~ Annual Certification ● HMBP not Submitted

☆-Corrective Action - ☆ - Within 30 days log into CERS located at: • cers.calepa.ca.gov and submit a full HMBP that meets the criteria of H&SC 25505. In summary, this HMBP shall include, but is not limited to, Submission of the following information: 1) "Business Activities" and Facility information (Emergency Contacts, mailing addresses, etc.) 2) A Hazardous material inventory for chemicals/materials over the following thresholds: 200 cu/ft for gasses, 55 gallons for liquids and 500 lbs for solids (Some exemptions may apply, Contact Your regulator) 3) A Site map that meets the criteria in HBSC 25505(a)(2) 4) Emergency Response and Employee Training Plan / Documentation

↳ Contact this Agency for Support w/CERS

☐ No Violations Noted At Time of Inspection

Signature of Responsible Party: Angela R Gonzales Print Name: Angela Gonzales Date: 11/24/15

☒ **NOTICE OF VIOLATION: The violations noted above must be corrected by:** Date: 12/24/15

POST INSPECTION INSTRUCTIONS:

The marked items represent violations of the California Health and Safety Code and California Code of Regulations. A re-inspection may occur at any time on or after the compliance deadline to verify correction of violations. **ALL VIOLATIONS ARE TO BE CORRECTED AND A COPY OF THIS FORM SIGNED AND RETURNED WITHIN 35 DAYS**, certifying the correction of these violations. Failure to correct violations by the compliance deadline will result in further enforcement action, including, but not limited to, a re-inspection fee, fines and/or suspension or revocation of your Unified Program Facility Permit.

COMPLIANCE CERTIFICATION: As the owner / operator of the above subject business, I certify that all the violations cited above have been corrected.

(Signature) _____ (Print Name) _____ (Date) _____

SANTA BARB[illegible] COUNTY CERTIFIED UNIFIED PROGRAM AGE[illegible]Y (CUPA)
☐ 225 Camino del R[illegible]edio, Santa Barbara, CA 93110 (805) 681-4900 F[illegible]805) 681-4901
☒ 2125 S. Centerpointe Pkwy., Rm 333, Santa Maria, CA 93455 (805) 346-8460 (805) 346-8485

UNIFIED PROGRAM INSPECTION REPORT / NOTICE TO COMPLY

Facility Name: Rancho Harvest Date: 11/24/15

Site Address: 1429 S. Blosser, Santa Maria

Program(s) Inspected: ☒ Business Plans ☒ HW Generator ☐ UST ☐ AST / SPCC ☐ Cal ARP ☐ Tiered Permit ☐ Plan Check ☐ Other:

Description of Violations / Corrective Action (continued): Reportable Inventory noted at the time of this inspection: 1) 500 gallons Waste Oil
2) 500 gallons Diesel Exhaust Fluid (D.E.F)
3) 55 gallons Waste Anti-freeze
4) 55 gallons "New Anti freeze"
5) Greater than 275 gallons "New oil" (Various Grades)
- 55 gallons Multipurpose Gen Oil (SAE 80w-90) API GL-5 (Lube cube)
- 55 gallons Universal Tractor Fluid (Red) JDT 303 - Hy Trans
- 55 gallons XSD 15w-40 CJ-4/SM
- Various 5 gallon Buckets of Lube oil

6) 250 gallon Propane tank + 4/ 7-gallon propane tanks (78 gallons)
7) 7 O2 Tanks, compressed (~1,200 cu/ft)
8) 6 175 cu/ft Argon (75%) / CO2 (25%) ~ 1,050 cu/ft

- Report these materials to the CERS Inventory and mark their locations on the site map. ✱ - Please note: Include all haz. mat. Chemicals/substances On the inventory that are above the Reporting thresholds.

Observation: HWG Permit Paid for - However, not Posted (could not locate)
Violation - (Current Permit not Posted
✱-Corrective Action - ✱ - Locate Current Permit and Post it.

Observation - Various 5 gallon buckets containing black oily liquid in Haz. waste Shed Open / not labeled
→ One 55 gallon Drum with Paint in it not labeled & Open
One 55 gallon W. oil Drum in haz. waste Area not labeled.
- Violation - (15) - Recalcitrant - All Hazardous Waste Containers not Properly labeled
- Violation - (14) - All hazardous waste containers were closed

✱-Corrective Action - ✱ Ensure that All hazardous waste containers that are mobile / Portable are closed when not Actively adding or Removing material.
Ensure that All hazardous waste Containers / tanks that are holding material are properly labeled with the following: "Hazardous Waste", Name / Address of the Generator, Physical State / composition of the waste, Accumulation Start Date, a Statement calling attention to the Hazard of the waste (i.e. Flammable, toxic)

Two 55 gallon "Used Filters" Drums properly labeled and closed
Secondary Containment for 500 gallon waste oil tank is ☒ Currently holding black oily liquid (~2 inches Deep with), Secondary Containment now becomes a haz. Waste container → →

Continued on Next Page

Hazardous Materials Specialist: Nicholas Costa Phone No. 346-8219

Signature of Responsible Party Angela Gonzales Print Name Angela Gonzales Date 11/24/15

SANTA BARB[illegible] COUNTY CERTIFIED UNIFIED PROGRAM AGE[illegible] (CUPA)
☐ 225 Camino del Re[illegible]edio, Santa Barbara, CA 93110 (805) 681-4900 F[illegible]805) 681-4901
☒ 2125 S. Centerpointe Pkwy., Rm 333, Santa Maria, CA 93455 (805) 346-8460 (805) 346-8485
UNIFIED PROGRAM INSPECTION REPORT / NOTICE TO COMPLY

Facility Name: Rancho Harvest Date: 11/24/15

Site Address: 1424 S. Blosser, Santa Maria

Program(s) Inspected: ☒ Business Plans ☒ HW Generator ☐ UST ☐ AST / SPCC ☐ Cal ARP ☐ Tiered Permit ☐ Plan Check ☐ Other:

Description of Violations / Corrective Action (continued): Violation (15) - Secondary Containment not Prop Properly labeled

☆ - Corrective Action - ☆ Renove Oily liquid from Secondary Containment and place in 500 gallon waste oil tank or have properly disposed of (manifested)

Observation: Hazardous Waste Manifests / Bills of Lading / Receipts not Readily available at the time of this inspection

Violation - (10) - Manifests / Bills of Lading for Hazardous waste Pickups / Renoval not Readily available

☆ - Corrective Action - ☆ · Locate All records of hazardous waste removal / hauls for the last 3-years and make readily available to this Agency

Observation: One ~~prob~~ ~55 gallon Satellite waste oil tank in Diesel Truck Shop. ~~The~~ Tank is mobile (on wheels, white in Color) and is not labeled

Violation (20) Satellite Accumulation Container not Labeled (Properly Managed)

☆ - Corrective Action - ☆ Label white w. oil accumulation container.

Observation: Facility produces Scrap metal Shavings, metal cuttings, coils, etc. and takes them to Bedford Enterprises. At the time of this inspection, no fine metal Shavings were noted.

Once the Corrections are made to the Violations noted in this report, Please Sign and Return Page 2 of this Report to the address noted at the tops of pages 1, 3 and 4. Page 2 can also be faxed: 805-346-8485 (ATTN: Nicholas Coria)

- Or Emailed - : nicholas.coria@sbcphd.org

Hazardous Materials Specialist: Nicholas Coria Phone No. 346-8219

Signature of Responsible Party [signature] Print Name Angela Gonzales Date 11/24/15

Date run : 5/16/2019 2:13:21PM
Run by : JRUIZ

Santa Barbara Co. Health/Hazmat
Facility Information as of 5/16/2019

Report # : 0002
Page # : 1

Record Selection Criteria: Facility ID FA0004024
CERS ID 0

Make changes/corrections in RED ink or pencil.
INFORMATION CHANGE (date) : _____
OWNERSHIP CHANGE (date) : _____

OWNER FILE INFORMATION

Owner ID: OW0004024
Owner Name: RANCHO HARVEST INC
Owner DBA:
Owner Address:

New Owner ID : _____
New CERS ID : _____
New EPA ID : _____

Home Phone: Not Specified
Work/Business Phone: 805-928-7598

Mailing Address: PO BOX 5519
SANTA MARIA, CA 934565519
Care of:

Facility was sold to Daughter. Close all PR's and reverse fee's.

New owner will be invoiced.

FACILITY FILE INFORMATION

Facility ID: FA0004024
Facility Name: RANCHO HARVEST
Location: 1429 S BLOSSER Rd
SANTA MARIA, CA 93458
Phone: 805-928-7598

Latitude: 34.9361278
Longitude: -120.4580804
City Code: SMR - SANTA MARIA FIRE
Census Tract: 24.02 - Census Tract 24.02

Mailing Address: PO BOX 5519
SANTA MARIA, CA 93456
Care of:
EC E-mail: cesar@ranchoharvest.com
Location Code: 11 - SANTA MARIA - CITY
BOS District: 007 - DOWNTOWN SMR

Completed 5/20/19 J.Ruiz

CERS ID: 10211029
APN: 117-240-024
SIC Code: 0130

ACCOUNTS RECEIVABLE FILE INFORMATION

Account ID: AR0003964
Mail Invoices to:
Account Name: RANCHO HARVEST INC

New Account ID: _____
Mail Invoices to: Owner / Facility / Account
(Circle One)

Account Balance as of 5/16/2019: $1,104.40

Reversed invoice 53489 JO 5/16/19

Program/Element and Description	Record ID	Employee ID and Name	Status	UST(s) Linked	Transfer to New Owner?		(Circle One) Active/Inactve Delete		
2163 - Business Plans 7 - 10 Chemicals	PR0212187	EE0015413 - Nick Coria	Active	0	Y	N	A	I	D
	Last Activity:	12/09/2015 - FOLLOW-UP INSPECTION INFORMAL ENFORCEMENT							
2203 - Hazardous Waste 5.00 - 19.99 Tons	PR0222187	EE0015413 - Nick Coria	Active	0	Y	N	A	I	D
	Last Activity:	12/09/2015 - FOLLOW-UP INSPECTION INFORMAL ENFORCEMENT							
2601 - Santa Maria City Fire Dept-Group 1 Inspection	PR0507588	EE0000200 - Dept SM City Fire	Inactive	0	Y	N	A	I	D
	Last Activity:	No Previous Activity							

Annual Hazardous Materials Permit Invoice - First Notice

TO : RANCHO NUEVO HARVESTING INC.
P.O. BOX 1640
SANTA MARIA, CA 93456

Facility ID	Date
FA0016032	5/16/2019

Invoice ID	Due Date
IN0055407	6/16/2019

ATTN :
RE : RANCHO NUEVO HARVESTING INC
1429 S BLOSSER RD
SANTA MARIA, CA 93458

CERS ID
10211029

Date	Program/ Element	Related P/E	Description	Amount
05/16/19	2163	2163	Business Plans 7 - 10 Chemicals	355.00
05/16/19	2203	2203	Hazardous Waste 5.00 - 19.99 Tons	600.00
05/16/19	3112	3112	State Facility Oversight	49.00
			Total Due for This Invoice:	$1,004.00

A permit will be issued upon receipt of payment and verification of program compliance.
Penalties will be assessed for late payments.

Please return BOTTOM portion of invoice with payment

Facility ID: FA0016032
RANCHO NUEVO HARVESTING INC
1429 S BLOSSER RD
SANTA MARIA, CA 93458

Invoice ID	Inv. Date	Due Date
IN0055407	5/16/2019	06/16/19

Amount Due:	$1,004.00

Please Make Check Payable to and Remit to:
Santa Barbara County EHS / CUPA
2125 S. Centerpointe Pkwy., Rm #333
Santa Maria, CA 93455-1340

SANTA BARBARA COUNTY
CERTIFIED UNIFIED PROGRAM AGENCY

☐ 225 Camino del Remedio, Santa Barbara, CA 93110 | (805) 681-4900 | Fax (805) 681-4901
☑ 2125 S. Centerpointe Pkwy., Rm 333, Santa Maria, CA 93455 | (805) 346-8460 | Fax (805) 346-8485

BUSINESS PLAN – INSPECTION REPORT
NOTICE TO COMPLY / NOTICE OF VIOLATION

Facility Name: RANCHO NUEVO HARVESTING
Site Address: 1429 S BLOSSER RD
City: SANTA MARIA
Facility Contact: SAUL MANRIQUEZ
Consent Provided By: SAUL MANRIQUEZ Title: DIRECTOR

Date: 5/21/2019
CERS ID: 10211029
Inspected by: ADRIAN CALANGAN
(Signature): Adrian Calangan
For: ☑ Photos ☐ Sampling ☑ Document Review

Purpose of Inspection: ☑ Routine ☐ Follow-Up ☑ New Permit ☐ Complaint ☐ Enforcement

Violation Classifications: Minor (**M**), Class II (**2**), Class I (**1**) *(Authority: HSC 25404)*

Violation #	1 2 M	Violation Description
H001		Failure to establish and implement a business plan when storing hazardous materials at or above the reportable threshold quantities. HSC 6.95 25507 ✓
H002		Failure to complete and electronically submit a business plan when handling hazardous materials at or above the reportable threshold quantities. HSC 6.95 25505, 25508(a)(1) ✓
H003		Failure to have a business plan readily available to personnel of the business or the unified program facility with responsibilities for emergency response or training. HSC 6.95 25505(c) ✓
H004		Failure to annually review and electronically submit the business plan on or before the annual due date and certify that it is complete, accurate, and in compliance with EPCRA. HSC 6.95 25508(a)(1), 25508.2 Date of last CERS inventory submittal: 4/2/19 Accepted? ☐ Yes ☑ No
H005		Failure to notify property owner in writing that the business is subject to the business plan program and has complied with its provisions. HSC 6.95 25505.1
H008		Failure to update business plan within 30 days when one of the following occurs: A 100% or more increase in the quantity of a previously disclosed material; Any handling of a previously undisclosed hazardous material; A change of business address, business ownership, or business name; A substantial change in the handler's operations that requires modification to any portion of the business plan. HSC 6.95 25508.1(a),(f) ✓
H009		**Failure to report a release or threatened release of a hazardous material to the unified program agency and Cal OES. HSC 6.95 25510(a); 19 CCR**
H010		Failure to complete and electronically submit the Business Activities Page and/or Business Owner Operator Identification Page. 19 CCR 2652(a)(1); 6.95 25508(a)(1) ✓
H011		Failure to complete and electronically submit hazardous material inventory forms information for all reportable hazardous materials on site at or above reportable quantities. HSC 6.95 25506, 25505(a)(1), 25508(a)(1) ✓
H012		Failure to complete and electronically submit a site map with all required content. HSC 25505(a)(2), 25508(a)(1) ✓
H014		Failure to establish and electronically submit adequate emergency response procedures for a release or threatened release of a hazardous material. HSC 6.95 25505(a)(3), 25508(a)(1); 19 CCR 2658 ✓
H015		Failure to establish and electronically submit an adequate training program, which is reasonable and appropriate for the size of the business and the nature of the hazardous material handled. HSC 6.95 25505(a)(4), 25508(a)(1) ✓
H016		Failure to provide initial and annual training to all employees in safety procedures in the event of a release or threatened release of a hazardous material or failure to document and maintain training records for a minimum of three years. HSC 6.95 25505(a)(4) ✓

Business Plan Inspection Report / Notice to Comply / Notice of Violation

Facility Name: RANCHO NUEVO HARVESTING Date: 5/21/19

Site Address: 1429 S BLOSSER RD

OBSERVATIONS / CORRECTIVE ACTION:

- ON-SITE TODAY TO CONDUCT AN INITIAL HAZARDOUS MATERIALS BUSINESS PLAN (HMBP) INSPECTION.

- HMBP LAST CERTIFIED IN THE CALIFORNIA ENVIRONMENTAL REPORTING SYSTEM (CERS) ON 4/2/19.

- CERS REPORTED HAZMAT:
  - WASTE ETHYLENE GLYCOL 55 GAL
  - WASTE OIL 455 GAL
  - ARGON 1,050 CU FT
  - PROPANE 278 GAL
  - DEF 500 GAL
  - MOTOR OIL 400 GAL
  - ETHYLENE GLYCOL 110 GAL
  - LPG 278 GAL
  - OXYGEN 2,000 CU FT

- NOTE: RANCHO HARVEST OWNS THE PROPERTY & EQUIPMENT, RANCHO NUEVO HARVESTING IS CONTRACTED BY RANCHO HARVEST FOR FLEET MAINTENANCE OPERATIONS

- HAZMAT INVENTORY VERIFIED CURRENT ON-SITE

- HAZMAT, HAZCOM, AND EMERGENCY RESPONSE TRAINING CONDUCTED ANNUALLY VIA WEEKLY SAFETY TAILGATE MEETINGS

- SITE MAP & EMERGENCY RESPONSE PLAN CURRENT

- NO VIOLATIONS OBSERVED TODAY

☑ No Violations Noted at Time of Inspection ☐ NOTICE TO COMPLY (Minor Violations) ☐ NOTICE OF VIOLATION (Class I & II)

The marked items represent violations of the California Health and Safety Code, Chapter 6.95 (6.95 Cal. H&SC). A re-inspection may occur at any time on or after the compliance deadline to verify correction of violations. Failure to correct violations by the compliance deadline will result in further enforcement action, including, but not limited to, re-inspection fee, fines, formal enforcement and/or suspension or revocation of your Unified Program Facility Permit. **All violations are to be corrected and a copy of this form and accompanying requested documentation, signed and returned within 35 days,** certifying the correction of these violations.

Signature of Responsible Party: _____ Print Name: Saul Manriquez Date: 5-21-19

The violations noted above must be corrected by: N/A

Compliance Certification: As the owner/operator of the above subject business, I certify that all of the violations cited above have been corrected.

N/A	N/A	N/A
Signature	Print Name	Date

SANTA BARBARA COUNTY
CERTIFIED UNIFIED PROGRAM AGENCY

☐ 225 Camino del Remedio, Santa Barbara, CA 93110 | (805) 681-4900 | Fax (805) 681-4901
☑ 2125 S. Centerpointe Pkwy., Rm 333, Santa Maria, CA 93455 | (805) 346-8460 | Fax (805) 346-8485

HAZARDOUS WASTE SMALL QUANTITY GENERATOR – INSPECTION REPORT
NOTICE TO COMPLY / NOTICE OF VIOLATION

Facility Name: RANCHO NUEVO HARVESTING
Site Address: 1429 S BLOSSER RD
City: SANTA MARIA
Facility Contact: SAUL MANRIQUEZ
Consent Provided By: SAUL MANRIQUEZ Title: SAFETY DIRECTOR

Date: 5/21/2019
CERS ID: 10211029
Inspected by: ADRIAN CALANGAN
(Signature): Adrian Calanga
For: ☑ Photos ☐ Sampling ☑ Document Review

Purpose of Inspection: ☑ Routine ☐ Follow-Up ☑ New Permit ☐ Complaint ☐ Enforcement

Violation Classifications: Minor (**M**), Class II (**2**), Class I (**1**) *(Authority: HSC 25404)*

Violation #	1 2 M	Violation Description	
Recordkeeping / Documentation / Waste Determination			
H001		Obtained and/or maintained an active EPA ID number (unless exempted HSC 25143.13). 22 CCR 66262.12 Generator ID # CAL000428620 Active? ☑ Yes ☐ No	✓
H007		Prepared a Uniform Hazardous Waste Manifest for transportation of hazardous waste. 22 CCR 66262.20	
H008		Properly completed all Uniform Hazardous Waste Manifests. 22 CCR 66262.23(a)	
H009		Signed copy of Uniform Hazardous Waste Manifest kept for 3 years. 22 CCR 66262.40(a)	
H010		Completed all Uniform Hazardous Waste Manifest exception reporting requirements. 22 CCR 66262.42 (a),(c), (d); HSC 25123.3(h)	
H012		Sent a legible copy of each Uniform Hazardous Waste Manifest to the DTSC within 30 days of shipment. 22 CCR 66262.23(a)(4)	
H013		Certification of waste minimization on all manifests. 22 CCR 66262.27(b)	
H015		All consolidated manifest requirements are met. 22 CCR 66262.40(a); HSC 25160.2	✓
H016		Exempt used oil management operating log records are retained for 3 years. HSC 25250.19(b)(2); 25250.18, 25250.1	
H017		Owner/Operator retained copy of manifest or bill of lading for spent lead acid batteries for 3 years. 22 CCR 66266.81(a)(4)(B)	
H018		Determined land disposal restrictions for hazardous waste. 22 CCR 66262.34(a)(4); 22 CCR 66268.7(a)	
H019		Determined if waste generated is hazardous waste. 22 CCR 66262.11	
H020		Kept records of any test results, waste analyses, or other determinations. 22 CCR 66262.40(c)	
H021		Program data reported electronically when required. HSC 25404(e)(4)	
H022		Submitted Recyclable Materials Report every two years. HSC 25143.10	
H023		Remote Waste Consolidation Site Annual Notification submitted. HSC 25110.10(d)	
Disposal			
H027		**Registered hazardous waste transporter used to transport hazardous waste. 22 CCR 66263.41; HSC 25163(a)**	✓
H028		**Disposed of hazardous waste at an authorized location. HSC 25189.5(a), 25201(a)**	✓
H029		**Quarantined HW not removed, transferred, or disposed without permission by authorized agent. HSC 25187.6**	
Accumulation Time Limits			
H030		Disposed of acutely/extremely hazardous waste within 90 days of accumulating 1 kg. HSC 25123.3(h)(1)(C), 25123.3(c); 22 CCR 66262.34(b)(1)	
H031		Disposed of hazardous waste within 180 days of accumulation. HSC 25123.3(h)(1); 22 CCR 66262.34(d)	✓
H035		Met all requirements for hazardous waste satellite accumulation. 22 CCR 66262.34(e)	✓
Container Management			
H033		Labeled all containers or portable tanks containing hazardous waste. 22 CCR 66262.34(f)	✓
H034		Accumulated hazardous waste in containers that are in good condition. 22 CCR 66262.34(d)(2); 40 CFR 262.34(d)(1), 262.34(d)(2), 265.171	✓
H036		Hazardous waste accumulated in lined and/or compatible containers. 22 CCR 66262.34(d)(2); 40 CFR 262.34(d)(2), 265.172	✓
H037		Containers of hazardous waste closed except when adding or removing waste. 22 CCR 66262.34(d)(2); 40 CFR 262.34(d)(2), 265.173	✓

H038		Inspects all hazardous waste storage areas at least weekly. 22 CCR 66262.34(d)(2); 40 CFR 262.34(d)(2), 265.174 ✓
H039		Incompatible waste in containers managed properly to prevent a reaction. 22 CCR 66262.34(d)(2); 40 CFR 262.34(d)(2), 265.17(b), 265.177 ✓
H053	M	Empty containers > 5 gallons properly managed. 22 CCR 66261.7
Tank Management		
H054		Stationary tanks marked as "Hazardous Waste" and marked with accumulation start date. 22 CCR 66262.34(f) ✓
H055		Continuously fed hazardous waste tanks are equipped with an overfill protection device. 22 CCR 66262.34(d)(2); 40 CFR 262.34(d)(3), 265.201(b)(4)
H058		Daily inspections of the hazardous waste tank systems conducted. 22 CCR 66262.34(d)(2); 40 CFR 262.34(d)(3), 265.201(c)(1), 265.201(c)(2), 265.201(c)(3)
H059		Weekly inspections of the hazardous waste tank system conducted. 22 CCR 66262.34(d)(2); 40 CFR 262.34(d)(3), 265.201(c)(4), 265.201(c)(5)
H056		Removed hazardous waste from tanks, equipment, and discharge confinement structures upon closure. 22 CCR 66262.34(d)(2); 40 CFR 262.34(d)(3), 265.201(f)
H057		Uncovered hazardous waste tanks have 2 feet of freeboard unless equipped with adequate containment. 22 CCR 66262.34(d)(2); 40 CFR 262.34(d)(3), 265.201(b)(3)
Used Oil / Filters / Recyclable Materials / Reusable Soiled Textiles		
H072		Generator does not intentionally contaminate used oil with other hazardous wastes. HSC 25250.7 ✓
H073		Properly manages used oil and fuel filters. 22 CCR 66266.130; HSC 25250.22 ✓
H071		Recyclable material is managed pursuant to HSC 25143.2(b), (c), or (d). HSC 25143.2, 25143.9 ✓
H080		Properly managed reusable soiled textile materials prior to being sent for laundering. HSC 25144.6 (b) ✓
Lead Acid Batteries		
H074		Meets requirements for handling/storing/transporting lead acid batteries. 22 CCR 66266.81(a)(1) ✓
H077		Meets all requirements when accepting spent lead-acid batteries. 22 CCR 66266.81(a)(3)
H075		Properly manages, stores, and labels all damaged lead-acid batteries. 22 CCR 66266.81(b)
Laboratory Waste		
H081		Laboratory waste managed in accordance with HSC 25200.3.1(b). HSC 25200.3.1(a)(b)
H082		Laboratory waste treated in accordance with HSC 25200.3.1(c)
Site Safety		
H005		Employees thoroughly familiar with all waste handling and emergency procedures. 22 CCR 66262.34(d)(2); 40 CFR 262.34(d)(5)(iii) ✓
H083		Posted emergency information next to the telephone. 22 CCR 66262.34(d)(2); 40 CFR 262.34(d)(5)(ii)
H084		Emergency coordinator on the premises or on call. 22 CCR 66262.34(d)(2); 40 CFR 262.34(d)(5)(i) ✓
H087		Facility equipped with all required emergency equipment. 22 CCR 66262.34(d)(2); 40 CFR 262.34(d)(4), 265.32 ✓
H090		Tests and maintains all required safety equipment at the facility. 22 CCR 66262.34(d)(2); 40 CFR 262.34(d)(4), 265.33 ✓
H091		Maintains adequate aisle space. 22 CCR 66262.34(d)(2); 40 CFR 262.34(d)(4), 265.35 ✓
H093		Maintains and operates the facility to minimize the possibility of fire/explosion/release. 22 CCR 66262.34(d)(2); 40 CFR 262.34(d)(4), 265.31 ✓
Universal Waste Management / Universal Waste Handlers (UWH)		
H040		UWH of devices/CRTs/CRT glass that do not treat waste submitted all required information to DTSC. CCR 22 66273.32(c)
H041		UWH accepts 100kg or generates 5000 kg/yr of E-waste, CRTs, & submits report to DTSC Feb 1 annually. 22 CCR 66273.32(d)
H043		UWH sending devices/CRTs/CRT glass to any foreign destination completed and submitted notification. 22 CCR 66273.40(a)(3)
H096		UWH prepared the export notification report and included all required information. 22 CCR 66273.40(a)(4)
H044		UWH labeled all universal waste. 22 CCR 66273.34
H097		UWH accumulated universal waste for no longer than 1 year. 22 CCR 66273.35
H098		UWH meets all accumulation standards for universal waste aerosol cans. HSC 25201.16(f)
H099		Universal waste aerosol cans managed to prevent fire, explosion and unauthorized release. HSC 25201.16(e)
H046		UWH properly prepares, handles, and retains shipping papers for all universal waste shipped. 22 CCR 66273.38; 49 CFR 172.201(e)
H100		UWH transfers or disposes all universal waste to an appropriate destination facility. 22 CCR 66273.31(a)
H047		UWH properly cleaned up and contained spills of electronic devices, CRTs and/or CRT glass. 22 CCR 66273.33.5
H101		UWH complied with all universal waste training requirements. 22 CCR 66273.36
General		
H108		Release/Leaks/Spills/Containment – General Violation. 22 CCR Multiple chapters, sections; HSC 6.5 Multiple sections

Hazardous Waste Small Quantity Generator Inspection Report / Notice to Comply / Notice of Violation

Facility Name: RANCHO NUEVO HARVESTING
Site Address: 1429 S BLOSSER RD

Date: 5/21/19

OBSERVATIONS / CORRECTIVE ACTIONS

- ON-SITE TODAY TO CONDUCT A HAZARDOUS WASTE (HW) GENERATOR INITIAL INSPECTION.

- HW INVENTORY ON-SITE :
  - WASTE OIL TANK ~ 500 GAL
  - WASTE FILTERS, METAL 55 GAL
  - WASTE COOLANT 55 GAL
  - WASTE PAINT 55 GAL
  - WASTE FILTERS, PAPER 55 GAL
  - PARTS WASHER SOLUTION 20 GAL

- ASBURY/WORLD OIL MANIFESTS AVAILABLE - HW PICKUPS SCHEDULED EVERY 2-3 MONTHS. LAST PICKUP 4/25/19
- NOTE : MR. MANRIQUEZ STATED THAT AS OF THIS YEAR THEY HAVE STARTED LEASING LARGE TRUCKS THROUGH PENSKE, WHICH WILL SIGNIFICANTLY REDUCE THEIR HW GENERATION
- MISSION LINEN/ MANAGES SHOP TOWELS & UNIFORMS
- BATTERY CORE SWAP PROGRAM THROUGH INTERSTATE BATTERIES
- FIRE EXTINGUISHERS, EYE WASH STATIONS, SAFETY EQUIPMENT, ABSORBENT AVAILABLE

HOS3 EMPTY CONTAINERS NOT PROPERLY MANAGED

- OBSERVATION : ONE PALLET OF EMPTY 55 GALLON DRUMS NOT LABELED
- CORRECTIVE ACTION : LABEL EMPTY CONTAINERS AS "EMPTY" AND DATE. MANAGE WITHIN ONE YEAR
  → CORRECTED TODAY

- NO OPEN VIOLATIONS

☑ No Violations Noted at Time of Inspection ☐ NOTICE TO COMPLY (Minor Violations) ☐ NOTICE OF VIOLATION (Class I & II)

The marked items represent violations of the California Health and Safety Code, Chapter 6.5 (6.5 Cal. H&SC) and Title 22 of the California Code of Regulations (22 CCR). A re-inspection may occur at any time on or after the compliance deadline to verify correction of violations. Failure to correct violations by the compliance deadline will result in further enforcement action, including, but not limited to, re-inspection fee, fines, formal enforcement and/or suspension or revocation of your Unified Program Facility Permit. **All violations are to be corrected and a copy of this form and accompanying requested documentation, signed and returned within 35 days,** certifying the correction of these violations.

Signature of Responsible Party: _____ Print Name: Sal Manriquez Date: 5-21-19

The violations noted above must be corrected by: N/A

Compliance Certification: As the owner/operator of the above subject business, I certify that all of the violations cited above have been corrected.

N/A	N/A	N/A
Signature	Print Name	Date

Business Plan / Cal-ARP / Hazardous Waste Generator Inspection Report / Notice to Comply

Facility Name: Rancho Harvest Date: 12/9/15

Site Address: 1429 S. Blosser, Santa Maria

HSC / CCR 22	V	1 2 M	REQUIREMENTS
Spill Prevention Control & Countermeasure (SPCC) Plan (HSC Chapter 6.67)			
25270.3	131		Valid SPCC, PE certified, petroleum storage ≥ 1320 gallons (1 or aggregate of AST)

AST Tank #	Tank Capacity	Contents	SPCC Required
1	400 Gallons	Waste Tank	☐ Yes ☒ No
2-4	55 gal	Used oil	☐ Yes ☒ No
5	55 gal	Waste Diesel	☐ Yes ☒ No
			☐ Yes ☐ No
			☐ Yes ☐ No

Accidental Release Prevention (Cal-ARP)			
2740.1(c)	21		Accurate Cal-ARP registration form submitted for all processes
2735.5 **25545.3**	22		Establish and implement a Risk Management Plan (RMP)

OBSERVATIONS / CORRECTIVE ACTION

Ok Site to conduct Follow up Activities from 11/24/15 inspection.

Observations during current inspection are only Based on [illegible] Time.

Manifest #	Qty	Code	Date
CAH0294713JJK	330	221	5/6/15
CAH6629833JK	440	221	5/6/15
CAH6446933JK	240	221	
CAH6755633JK	55	221	5/6/15
CAH6758733JK	240	221	7/2/15
CAH6758633JK	180	221	8/6/15
CAH6758733JK	360	221	9/3/15
CAH6758833JK	240	221	10/6/15

Mon Rancho: CAH6758933JK 240 221 12/7/15

Tank 1 (400) Estimated amount Disposed 160 gallons

= 711.52 kg/month = 504 gallons

= 930 kg/yr

Violation (1) Must close out this tank.

☐ No Violations Noted At Time of Inspection

Signature of Responsible Party: CESAR CONTRERAS Print Name: CESAR CONTRERAS Date: 12/9/15

☒ **NOTICE OF VIOLATION: The violations noted above must be corrected by:** Date: 12/23/15

POST INSPECTION INSTRUCTIONS:

The marked items represent violations of the California Health and Safety Code and California Code of Regulations. A re-inspection may occur at any time on or after the compliance deadline to verify correction of violations. **ALL VIOLATIONS ARE TO BE CORRECTED AND A COPY OF THIS FORM SIGNED AND RETURNED WITHIN 35 DAYS**, certifying the correction of these violations. Failure to correct violations by the compliance deadline will result in further enforcement action, including, but not limited to, a re-inspection fee, fines and/or suspension or revocation of your Unified Program Facility Permit.

COMPLIANCE CERTIFICATION: As the owner / operator of the above subject business, I certify that all the violations cited above have been corrected.

(Signature) CESAR CONTRERAS (Print Name) CESAR CONTRERAS (Date) 12/18/15

Please print or type. (Form designed for use on elite (12-pitch) typewriter.)

Form Approved. OMB No. 2050-0039

UNIFORM HAZARDOUS WASTE MANIFEST

1. Generator ID Number	2. Page 1 of	3. Emergency Response Phone	4. Manifest Tracking Number
CAL000129188	1	(800) 424-9300	015236366 JJK

GENERATOR

5. Generator's Name and Mailing Address
RANCHO HARVEST
1429 S. BLOSSER RD
SANTA MARIA CA 93454

Generator's Site Address (if different than mailing address)

Generator's Phone: 805 922-7811

6. Transporter 1 Company Name
ASBURY ENVIRONMENTAL SERVICES

U.S. EPA ID Number
CAD028277038

7. Transporter 2 Company Name

U.S. EPA ID Number

8. Designated Facility Name and Site Address
DEMENNO / KERDOON
2000 N. ALAMEDA STREET
COMPTON CA 90222

U.S. EPA ID Number
CAT080013352

Facility's Phone: (310)537-7100

9a. HM	9b. U.S. DOT Description (including Proper Shipping Name, Hazard Class, ID Number, and Packing Group (if any))	10. Containers No.	10. Containers Type	11. Total Quantity	12. Unit Wt./Vol.	13. Waste Codes
	1. UN1263, WASTE PAINT RELATED MATERIAL, 3, PGII	1	DM	55	G	D001 343
	2.					
	3.					
	4.					

14. Special Handling Instructions and Additional Information
EMERGENCY CONTACT CHEMTREC 1-800-424-9300 NAERG# 981 128 * PROFILE # 981 397967 PAINT * PO# A110222033
* APPROPRIATE PERSONAL PROTECTIVE EQUIPMENT
1 X 55

15. **GENERATOR'S/OFFEROR'S CERTIFICATION:** I hereby declare that the contents of this consignment are fully and accurately described above by the proper shipping name, and are classified, packaged, marked and labeled/placarded, and are in all respects in proper condition for transport according to applicable international and national governmental regulations. If export shipment and I am the Primary Exporter, I certify that the contents of this consignment conform to the terms of the attached EPA Acknowledgment of Consent.
I certify that the waste minimization statement identified in 40 CFR 262.27(a) (if I am a large quantity generator) or (b) (if I am a small quantity generator) is true.

Generator's/Offeror's Printed/Typed Name: X — Signature: X — Month: 12 — Day: 31 — Year: 15

INT'L

16. International Shipments ☐ Import to U.S. ☐ Export from U.S. Port of entry/exit:
Transporter signature (for exports only): Date leaving U.S.:

TRANSPORTER

17. Transporter Acknowledgment of Receipt of Materials

Transporter 1 Printed/Typed Name: Alberto Manjarrez — Signature — Month: 12 — Day: 31 — Year: 15

Transporter 2 Printed/Typed Name — Signature — Month — Day — Year

DESIGNATED FACILITY

18. Discrepancy

18a. Discrepancy Indication Space ☐ Quantity ☐ Type ☐ Residue ☐ Partial Rejection ☐ Full Rejection

Manifest Reference Number:

18b. Alternate Facility (or Generator) — U.S. EPA ID Number

Facility's Phone:

18c. Signature of Alternate Facility (or Generator) — Month — Day — Year

19. Hazardous Waste Report Management Method Codes (i.e., codes for hazardous waste treatment, disposal, and recycling systems)

1.	2.	3.	4.

20. Designated Facility Owner or Operator: Certification of receipt of hazardous materials covered by the manifest except as noted in Item 18a

Printed/Typed Name — Signature — Month — Day — Year

EPA Form 8700-22 (Rev. 3-05) Previous editions are obsolete.

GENERATOR'S INITIAL COPY

SANTA BARBARA COUNTY CERTIFIED UNIFIED PROGRAM AGENCY (CUPA)
225 Camino del Remedio, Santa Barbara, CA 93110 (805) 681-4900, Fax (805) 681-4901
→ 2125 S. Centerpointe Pkwy., Rm 333, Santa Maria, CA 93455 (805) 346-8460, Fax (805) 346-8485

Business Plan / Cal-ARP / Hazardous Waste Generator Inspection Report / Notice to Comply

Facility Name: Rancho Harvest Date: 12/9/15
Site Address: 1429. S. Blosser Phone #:
City: Santa Maria Inspected By: Nicholas Coria
Facility Contact: Cesar Contreras (Signature) Nicholas Coria

Purpose of Inspection: ☐ Routine ☒ Follow-Up ☐ New Permit ☐ Complaint ☒ Enforcement
CONSENT TO INSPECT GRANTED BY / ESCORT Name: Cesar Contreras Title: Shop Manager

The following code sections marked in the column (V) are in violation with the statue or regulations.

HSC / CCR 22	V	1 2 M	REQUIREMENTS	OBSERVATIONS
Business Plan: ☐ Lube Oil Exemption ☐ Waste Oil Exemption ☐ Compressed Inert Gas Exemption				
SBC	06		CUPA Hazardous Materials fees paid	Paid
25507	04		Business Plan established and implemented	
25505.1	05		Written Business Plan notification to landlord	
25505(a)(3)	18		Emergency Response Plan established and implemented	
25505(a)(4)	19		Employee training documented and implemented	
25508(a)	07		Annual Certification or annual Business Plan submitted	In Progress Due: 12/24/15
25506(a)(7)	01		Emergency contacts are current	
25508.1	02		Reported inventory current with established annual plan	In Progress Due: 12/24/15
Hazardous Waste Generator: ☒ SQG ☐ LQG **Tiered Permit:** CE ☐ CA ☐ PBR ☐				711 Kg/month
SBC 18-31	01		CUPA permit to generate hazardous waste current & posted	Paid/Posted/Current
25200.3, 67450.2(b)	31		Authorized HW treatment – PBR / **CA / CE** - notice submitted	
66262.11/40(c)	03		HW determination made and documented	
66262.12	02		EPA ID number (except silver-only CESQGs)	CAL000129188- Active
66265.51(a)	99		Contingency Plan and equipment available **(LQG only)**	
66265.16	99		All personnel training & annual review completed **(LQG only)**	
66265.16(d)&(e)	99		Training records maintained onsite **(LQG only)**	
66262.34(d)(2)	07		Personnel trained for familiarity with HW	
66262.34(f)	15		HW container(s) properly labeled	
66262.34	26	M	HW tank/container accumulation time(s) exceeded	
66265.173(a)	14		All HW containers closed	
66265.171/174	13		All HW containers in good condition/not leaking/inspected weekly	
66265.172	13		All HW containers compatible with HW	
66265.35	36		Required aisle space for HW containers provided	
66261.7, .7(f)	16		Empty containers are empty/dated/managed within 1 year	
66262.34(e)	20		Satellite accumulation HW containers managed properly	
66268.7	11		Land Disposal Restriction Notification Statement retained for 3 years	
66265.31	37		Management to prevent HW release	
66262.40	10		Manifests / Receipts / HW analysis, retained for 3 years	Now Available
25189.5(a)	33		HW disposed under manifests to authorized facility	
66262.23(a)(4)	08		Manifests copy sent to Department of Toxic Substances Control (DTSC)	
66273.31	99		Management of Universal Waste	
Used Oil & Gas Filters [Oil & Gas or Diesel Filters From Dispensers] (HSC Chapter 6.5 and CCR Title 22)				
66266.130 & HSC 25250.22	22		Used oil and fuel filters properly managed (e.g. labeled container)	
66266.130(c)(5)	10		Bill of lading for used oil filters retained for 3 years	Available
Hazardous Waste Tanks (CCR Title 22)				
66262.34(f)	15		Tank(s) marked "Hazardous Waste" & accumulation date. HW tank accumulation time(s) not exceeded	
66265.193	18		HW tank(s) provided with secondary containment **(LQG only)**	
66265.195	18		All HW tanks inspected daily	
Spent Lead Acid Batteries (HSC Chapter 6.5, CCR Title 22)				
66266.81	30		Lead acid batteries properly managed / transferred	
Contaminated Rags (HSC Chapter 6.5)				
25144.6	39		Contaminated rags managed properly	

CC

Facility Name: Rancho Harvest
Site Address: 1429 S. Blosser, Santa Maria

Date: 12/9/15

HSC / CCR 22	V	1 2 M	REQUIREMENTS
Spill Prevention Control & Countermeasure (SPCC) Plan (HSC Chapter 6.67)			
25270.3	131		Valid SPCC, PE certified, petroleum storage ≥ 1320 gallons (1 or aggregate of AST)

AST Tank #	Tank Capacity	Contents	SPCC Required
1	400 ~~500~~ Gallons	W. Oil Tank	☐ Yes ☒ No
2-4	55 gal.	Lube oil	☐ Yes ☒ No
5	55 gal	W. Oil (Satellite)	☐ Yes ☒ No
			☐ Yes ☐ No
			☐ Yes ☐ No

Accidental Release Prevention (Cal-ARP)			
2740.1(c)	21		Accurate Cal-ARP registration form submitted for all processes
2735.5 **25545.3**	22		Establish and implement a Risk Management Plan (RMP)

OBSERVATIONS / CORRECTIVE ACTION

On-Site to conduct Follow-up Activities from 11/24/15 inspection.
Observation, Facility provided Haz. Waste manifests/Receipts at this Time:

Manifest #	Quantity	Code	Date
014623472JJK	375g	221	9/18/15
014662583JJK	400g	221	8/6/15
014661495JJK	200g	221	
014072556JJK	250g	221	5/6/15
014064350JJK	260g	221	5/22/15
014066308JJK	180g	221	6/8/15
014064926JJK	350g	221	4/7/15
013746456JJK	200g	221	~~3/23/15~~ 2/11/15
Most Recent: 015148011JJK	200g	221	12/7/15

Total: 2,255 gallons over 12 months = 187.91 gallons/month.
= 711.52 kg/month = SQG
= 9.39 tons/yr.

Violation - (10) - Now Clear at this time.

☐ No Violations Noted At Time of Inspection

Signature of Responsible Party: CESAR CONTRERAS Print Name: CESAR CONTRERAS Date: 12/9/15

☒ **NOTICE OF VIOLATION: The violations noted above must be corrected by:** Date: 12/24/15

POST INSPECTION INSTRUCTIONS:

The marked items represent violations of the California Health and Safety Code and California Code of Regulations. A re-inspection may occur at any time on or after the compliance deadline to verify correction of violations. **ALL VIOLATIONS ARE TO BE CORRECTED AND A COPY OF THIS FORM SIGNED AND RETURNED WITHIN 35 DAYS**, certifying the correction of these violations. Failure to correct violations by the compliance deadline will result in further enforcement action, including, but not limited to, a re-inspection fee, fines and/or suspension or revocation of your Unified Program Facility Permit.

COMPLIANCE CERTIFICATION: As the owner / operator of the above subject business, I certify that all the violations cited above have been corrected.

(Signature) _____ (Print Name) _____ (Date) _____

SANTA BARBARA COUNTY CERTIFIED UNIFIED PROGRAM AGENCY (CUPA)

☐ 225 Camino del Remedio, Santa Barbara, CA 93110 (805) 681-4900 (805) 681-4901

☒ 2125 S. Centerpointe Pkwy., Rm 333, Santa Maria, CA 93455 (805) 346-8460 (805) 346-8485

UNIFIED PROGRAM INSPECTION REPORT / NOTICE TO COMPLY

Facility Name: Rancho Harvest Date: 12/9/15

Site Address: 1429 S. Blosser, Santa Maria

Program(s) Inspected: ☒ Business Plans ☒ HW Generator ☐ UST ☐ AST / SPCC ☐ Cal ARP ☐ Tiered Permit ☐ Plan Check ☒ Other: Follow-up

Description of Violations / Corrective Action (continued): Observation: Hazardous Waste Generator Permit has been located and posted on the wall of the Shop Manager's Office
Violation - (01) Permit Not Posted is now cleared

Observation: Haz. waste Storage Shed and Secondary Containment for Haz. waste used Oil tank has been cleaned up on 12/9/15. Waste oil has been manifested and hauled away. All 5 gallon buckets holding used oil have been cleaned up, all drip pans have been drained and are now being properly managed at the time of this inspection

Violation - (14) is now closed at this time

At the time of this inspection: all containers/tanks holding haz waste have been properly labeled.
Violation - (15) is now closed at this time (As well as Violation - (20), Satellite Container now properly labeled)

Observation: located inside haz. waste Storage shed, One 55 gallon Steel drum containing "Hazardous Waste" Acetone is labeled with an accumulation start date of 4/2015
Violation - (26) - Accumulation time exceeded for material in Haz. waste container
☒ - Corrective Action - ☒ - Ensure that hazardous waste is picked up/properly manifested/disposed of within 180 days of accumulation Start Date.
- Have this material properly disposed of by 12/24/15 (maintain Records of proper disposal and submit manifest to this Agency).

Observation: HMBP is currently being worked on by Facility Lead Users
(Inventory, Site Map, Emergency Response/Contingency Plan)
Once a full HMBP is submitted to CERS, the violation noted on 11/24/15 will be closed. HMBP must meet the criteria set forth in Cal. Health & Safety Code, Ch. 6.95, Sec. 25505 et. al.

Hazardous Materials Specialist: Nicholas Corin Phone No. 346-8214

Signature of Responsible Party CESAR CONTRERAS Print Name CESAR CONTRERAS Date 12/9/15

SANTA BARBARA COUNTY CERTIFIED UNIFIED PROGRAM AGENCY (CUPA)
225 Camino del Remedio, Santa Barbara, CA 93110 (805) 681-4900, Fax (805) 681-4901
→2125 S. Centerpointe Pkwy., Rm 333, Santa Maria, CA 93455 (805) 346-8460, Fax (805) 346-8485

Business Plan / Cal-ARP / Hazardous Waste Generator Inspection Report / Notice to Comply

Facility Name: Rancho Harvest — Date: 11/24/15
Site Address: 1429 S. Blosser — Phone #:
City: Santa Maria — Inspected By: Nicholas Corin
Facility Contact: Angela Gonzales (Office Manager) — (Signature) Nicholas Corin

Purpose of Inspection: ☒ Routine ☐ Follow-Up ☐ New Permit ☐ Complaint ☐ Enforcement
CONSENT TO INSPECT GRANTED BY / ESCORT Name: Angela Gonzales Title: Office Manager

The following code sections marked in the column (V) are in violation with the statue or regulations.

HSC / CCR 22	V	1 2 M	REQUIREMENTS	OBSERVATIONS
Business Plan: ☐ Lube Oil Exemption ☐ Waste Oil Exemption ☐ Compressed Inert Gas Exemption				
SBC	06		CUPA Hazardous Materials fees paid	Paid
25507	04		Business Plan established and implemented	
25505.1	05		Written Business Plan notification to landlord	
25505(a)(3)	18		Emergency Response Plan established and implemented	
25505(a)(4)	19		Employee training documented and implemented	
25508(a)	(07)	2	Annual Certification or annual Business Plan submitted	
25506(a)(7)	01		Emergency contacts are current	
25508.1	02		Reported inventory current with established annual plan	
Hazardous Waste Generator: ☐ SQG ☐ LQG **Tiered Permit:** CE ☐ CA ☐ PBR ☐				Not Determined - no manifests on site
SBC 18-31	(01)	M	CUPA permit to generate hazardous waste current & posted	Paid - Not Posted
25200.3, 67450.2(b)	31		Authorized HW treatment – PBR / **CA / CE** - notice submitted	
66262.11/40(c)	03		HW determination made and documented	
66262.12	02		EPA ID number (except silver-only CESQGs)	CAL000129188 - "Active"
66265.51(a)	99		Contingency Plan and equipment available **(LQG only)**	
66265.16	99		All personnel training & annual review completed **(LQG only)**	
66265.16(d)&(e)	99		Training records maintained onsite **(LQG only)**	
66262.34(d)(2)	07		Personnel trained for familiarity with HW	
66262.34(f)	(15)	2	HW container(s) properly labeled	
66262.34	26		HW tank/container accumulation time(s) exceeded	
66265.173(a)	(14)	M	All HW containers closed	
66265.171/174	13		All HW containers in good condition/not leaking/inspected weekly	
66265.172	13		All HW containers compatible with HW	
66265.35	36		Required aisle space for HW containers provided	
66261.7, .7(f)	16		Empty containers are empty/dated/managed within 1 year	
66262.34(e)	(20)	M	Satellite accumulation HW containers managed properly	Not Labeled
66268.7	11		Land Disposal Restriction Notification Statement retained for 3 years	
66265.31	37		Management to prevent HW release	
66262.40	(10)	2	Manifests / Receipts / HW analysis, retained for 3 years	not on-site (Available - reluctant)
25189.5(a)	33		HW disposed under manifests to authorized facility	
66262.23(a)(4)	08		Manifests copy sent to Department of Toxic Substances Control (DTSC)	
66273.31	99		Management of Universal Waste	
Used Oil & Gas Filters [Oil & Gas or Diesel Filters From Dispensers] (HSC Chapter 6.5 and CCR Title 22)				
66266.130 & HSC 25250.22	22		Used oil and fuel filters properly managed (e.g. labeled container)	
66266.130(c)(5)	10		Bill of lading for used oil filters retained for 3 years	Make available
Hazardous Waste Tanks (CCR Title 22)				
66262.34(f)	15		Tank(s) marked "Hazardous Waste" & accumulation date. HW tank accumulation time(s) not exceeded	
66265.193	18		HW tank(s) provided with secondary containment **(LQG only)**	
66265.195	18		All HW tanks inspected daily	
Spent Lead Acid Batteries (HSC Chapter 6.5, CCR Title 22)				
66266.81	30		Lead acid batteries properly managed / transferred	
Contaminated Rags (HSC Chapter 6.5)				
25144.6	39		Contaminated rags managed properly	Mission Linen

Business Plan / Cal-ARP / Hazardous Waste Generator Inspection Report / Notice to Comply

Facility Name: Rancho Harvest — Date: 11/24/15

Site Address: 1429 S. Blosser, Santa Maria — Page 2 of 4

HSC / CCR 22	V	1 2 M	REQUIREMENTS
Spill Prevention Control & Countermeasure (SPCC) Plan (HSC Chapter 6.67)			
25270.3	131		Valid SPCC, PE certified, petroleum storage ≥ 1320 gallons (1 or aggregate of AST)

AST Tank #	Tank Capacity	Contents	SPCC Required
1	500 Gallons	W. oil Tank	☐ Yes ☒ No
2	55	Lube oil	☐ Yes ☒ No
3	55	↓	☐ Yes ☒ No
4	55	↓	☐ Yes ☒ No
			☐ Yes ☐ No

Accidental Release Prevention (Cal-ARP)			
2740.1(c)	21		Accurate Cal-ARP registration form submitted for all processes
2735.5 **25545.3**	22		Establish and implement a Risk Management Plan (RMP)

OBSERVATIONS / CORRECTIVE ACTION

On-site to conduct a Hazardous Material Business Plan (HMBP) and a Hazardous Waste Generator (HWG) inspection this day.

Observation: At the time of the inspection, Business has paid Unified Program fees for HMBP and HWG programs, however, business has not electronically submitted their HMBP to the California Environmental Reporting System (CERS) pursuant to California Health and Safety Code (H&SC) 25508(a)(1)(A)

-Violation - (07) Annual Certification / HMBP not Submitted

-Corrective Action - Within 30 days log into CERS located at: cers.calepa.ca.gov and submit a full HMBP that meets the criteria of H&SC 25505. In summary, this HMBP shall include, but is not limited to, Submission of the following information: 1) "Business Activities" and Facility information (Emergency Contacts, mailing addresses, etc.) 2) A Hazardous material inventory for chemicals/materials over the following thresholds: 200 cu/ft for gasses, 55 gallons for liquids and 500 lbs for solids (Some exemptions may apply, contact Your regulator) 3) A Site map that meets the criteria in H&SC 25505(a)(2) 4) Emergency Response and Employee Training Plan / Documentation

↳ Contact this Agency for Support w/CERS

☐ No Violations Noted At Time of Inspection

Signature of Responsible Party: Angela R Gonzales — Print Name: Angela Gonzales — Date: 11/24/15

☒ **NOTICE OF VIOLATION: The violations noted above must be corrected by:** Date: 12/24/15

POST INSPECTION INSTRUCTIONS:

The marked items represent violations of the California Health and Safety Code and California Code of Regulations. A re-inspection may occur at any time on or after the compliance deadline to verify correction of violations. **ALL VIOLATIONS ARE TO BE CORRECTED AND A COPY OF THIS FORM SIGNED AND RETURNED WITHIN 35 DAYS**, certifying the correction of these violations. Failure to correct violations by the compliance deadline will result in further enforcement action, including, but not limited to, a re-inspection fee, fines and/or suspension or revocation of your Unified Program Facility Permit.

COMPLIANCE CERTIFICATION: As the owner / operator of the above subject business, I certify that all the violations cited above have been corrected.

(Signature) _____ (Print Name) _____ (Date) _____

SANTA BARB[illegible] COUNTY CERTIFIED UNIFIED PROGRAM AGE[illegible] (CUPA)
☐ 225 Camino del R[illegible]edio, Santa Barbara, CA 93110 (805) 681-4900 F[illegible]805) 681-4901
☒ 2125 S. Centerpointe Pkwy., Rm 333, Santa Maria, CA 93455 (805) 346-8460 (805) 346-8485
UNIFIED PROGRAM INSPECTION REPORT / NOTICE TO COMPLY

Facility Name: Rancho Harvest Date: 11/24/15

Site Address: 1429 S. Blosser, Santa Maria

Program(s) Inspected: ☒ Business Plans ☒ HW Generator ☐ UST ☐ AST / SPCC ☐ Cal ARP ☐ Tiered Permit ☐ Plan Check ☐ Other:

Description of Violations / Corrective Action (continued): Reportable Inventory noted at the time of this inspection: 1) 500 gallons Waste Oil
2) 500 gallons Diesel Exhaust Fluid (D.E.F)
3) 55 gallons Waste Anti-freeze
4) 55 gallons "New Anti freeze"
5) Greater than 275 gallons "New oil" (Various Grades)
- 55 gallons Multipurpose Gen Oil (SAE 80w-90) API GL-5 (Lube Lube)
- 55 gallons Universal Tractor Fluid (Red) JDT 303 - Hy Trans
- 55 gallons XSD 15w-40 CJ-4/SM
- Various 5 gallon Buckets of Lube oil

6) 250 gallon Propane tank + 4 7-gallon propane tanks (278 gallons)
7) 7 Oz Tanks, compressed (~1,200 cu/ft)
8) 6 175 cu/ft Argon (75%) / CO_2 (25%) ~ 1,050 cu/ft

- Report those materials to the CERS Inventory and mark their locations on the Site map. ★ - Please note: Include all haz. mat. Chemicals / Substances On the inventory that are above the Reporting thresholds.

Observation: HWG Permit Paid for - However, not Posted (could not locate)
Violation - Current Permit not Posted
★ - Corrective Action - ★ - Locate current Permit and Post it.

Observation - Various 5 gallon buckets containing black oily liquid in Haz. waste Shed Open / not labeled
→ One 55 gallon Drum with Paint in it not labeled & Open
One 55 gallon W. oil Drum in haz. waste Area not labeled.
Violation - (15) - Recalcitrant - All Hazardous Waste Containers not Properly labeled
Violation - (14) - All hazardous waste Containers were closed

★ - Corrective Action - ★ Ensure that All hazardous waste containers that are mobile / Portable are closed when not Actively adding or Removing material.
Ensure that All hazardous waste Containers / tanks that are holding material are properly labeled with the following: "Hazardous Waste", Name / Address of the Generator, Physical State / composition of the waste, Accumulation Start Date, a Statement calling attention to the Hazard of the waste (i.e. Flammable, toxic)

Two 55 gallon "Used Filters" Drums properly labeled and closed
Secondary Containment for 500 gallon waste oil tank is currently holding black oily liquid (~2 inches Deep worth), Secondary Containment now becomes a haz. Waste container →

Continued on Next Page

Hazardous Materials Specialist: Nicholas Costa Phone No. 346-8219

Signature of Responsible Party Angela R Gonzales Print Name Angela Gonzales Date 11/24/15

SANTA BARBARA COUNTY CERTIFIED UNIFIED PROGRAM AGENCY (CUPA)

☐ 225 Camino del Remedio, Santa Barbara, CA 93110 (805) 681-4900 FAX (805) 681-4901

☒ 2125 S. Centerpointe Pkwy., Rm 333, Santa Maria, CA 93455 (805) 346-8460 (805) 346-8485

UNIFIED PROGRAM INSPECTION REPORT / NOTICE TO COMPLY

Facility Name: Rancho Harvest Date: 11/24/15

Site Address: 1429 S. Blosser, Santa Maria

Program(s) Inspected: ☒ Business Plans ☒ HW Generator ☐ UST ☐ AST / SPCC ☐ Cal ARP ☐ Tiered Permit ☐ Plan Check ☐ Other:

Description of Violations / Corrective Action (continued): Violation (15) - Secondary Containment not Prop Properly labeled

☆ - Corrective Action - ☆ Renove Oily liquid from Secondary Containment and place in 500 gallon waste oil tank or have properly disposed of (manifested)

Observation: Hazardous Waste Manifests / Bills of lading / Receipts not Readily available at the time of this inspection

Violation (10) - Manifests / Bills of Lading for Hazardous waste pickups / Removal not Readily available

☆ - Corrective Action - ☆ · Locate All records of hazardous waste removal / hauls for the last 3-years and make readily available to this Agency

Observation: One ~~area~~ ~55 gallon Satellite Waste oil tank in Diesel Truck Shop. ~~The~~ Tank is mobile (on wheels, white in color) and is ~~on~~ not labeled

Violation (20) Satellite Accumulation Container not Labeled (Properly Managed)

☆ - Corrective Action - ☆ Label white w. oil accumulation container.

Observation: Facility produces ~~as~~ Scrap metal Shavings, metal cuttings, coils, etc. and takes them to Bedford Enterprises. At the time of this inspection, no fine metal Shavings were noted.

Once the Corrections are made to the Violations noted in this report, Please Sign and Return Page 2 of this Report to the address noted at the tops of pages 1, 3 and 4. Page 2 can also be faxed: 805-346-8485 (ATTN: Nicholas Coria)

- Or Emailed - : nicholas.coria@sbcphd.org

Hazardous Materials Specialist: Nicholas Coria Phone No. 346-8219

Signature of Responsible Party Angela R Gonzales Print Name Angela Gonzales Date 11/24/15

SANTA BARBARA COUNTY FIRE DEPARTMENT
Certified Unified Program Agency - Fire Prevention Division
1430 Mission Drive, Solvang, CA 93463 (805) 686-8170, Fax (805) 686-8183

Business Plan / Cal-ARP / Hazardous Waste Generator Inspection Report / Notice to Comply

Facility Name: Rancho Harvest Date: 10-22-12
Site Address: 1429 S. Blosser Phone #:
City: Santa Maria Inspected By: Mary Bernse
Facility Contact: (Signature)

Purpose of Inspection: ☒ Routine ☐ Follow-Up ☐ New Permit ☐ Complaint ☐ Enforcement
Inspection Category Type: ☐ Combined ☐ Integrated & Multi-Media ☐ N/A
Returned to Compliance Within Established Standards: ☐ Yes ☐ No
CONSENT TO INSPECT GRANTED BY / ESCORT (Name / Title) Jose Melendez / Shop Manager; Lino Esparza / HR Manager

Inspection may involve obtaining photographs, review and/or copying of records.

The following code sections marked in the column (V) are in violation with the statue or regulations.

HSC / CCR 22	V	1 2 M	REQUIREMENTS	OBSERVATIONS
Business Plan: ☐ Lube Oil Exemption ☐ Waste Oil Exemption ☐ Compressed Inert Gas Exemption ☐ Remote / AG Exemption				
SBC 15-104	06		CUPA Hazardous Materials Fees Paid	
25503.5	04		Establish and implement a Business Plan.	
25503.6	05		Written Business Plan notification to landlord.	
25504(b)	18		Emergency Response Plan established and implemented.	
25504(c)	19		Employee training documented and implemented.	
25505(d)	07		Annual Certification or annual Business Plan submitted.	
25505(a)(7)	01		Emergency contacts are current.	
25510	02		Reported inventory current with established annual plan.	
Hazardous Waste Generator: ☐ CESQG ☐ SQG ☐ LQG **Tiered Permit:** CE ☐ CA ☐ PBR ☐				
SBC 18.31.1	01		CUPA permit to generate hazardous waste current & posted	
25200.3, 67450.2(b)	31		Authorized HW treatment – PBR / **CA / CE** - annual notice done	
6626.11	03		HW determination made.	
66262.12	02		EPA ID number (except silver-only CESQGs)	unknown
66265.51(a)	99		Contingency Plan and equipment available **(LQG only)**	
66265.16	99		All personnel training & annual review completed **(LQG only)**	
66265.16(d)&(e)	99		Training records maintained onsite **(LQG only)**	
66262.34(d)(2)	07		Personnel trained for familiarity with HW (CESQG & SQG only)	
66262.34(f)	15	M	HW container(s) properly labeled	
66262.34	26		HW container accumulation time(s) exceeded	
66265.173(a)	14		All HW containers closed	
66265.171/174	13		All HW containers in good condition/not leaking/inspected weekly	
66265.172	13		All HW containers compatible with HW	
66265.35	35		Required aisle space for HW containers provided	
66261.7, .7(f)	16		Empty containers are empty/dated/managed within 1 year	
66262.34(e)	20		Satellite accumulation HW containers managed properly	
66268.7	11		Land Disposal Restriction Notification Statement	
66265.31	37		Management to prevent HW release	
66262.40	10		Manifest / Receipts / HW analysis, retained for 3 years.	Stored at main office
25189.5(a)	33		HW disposed under manifests to authorized facility.	
66262.23(a)(4)	08		Manifests copy sent to DTSC	
Used Oil & Used Filters [Oil & Gas or Diesel Filters From Dispensers] (HSC Chapter 6.5 and CCR Title 22)				
66266.130	22		Used oil filters properly managed (e.g. labeled container)	
66266.130(c)(5)	10		Bill of lading for used oil filters retained for 3 years	
25160.2(c)	337		Used gas and/or diesel filters from dispensers properly managed	
Hazardous Waste Tanks (CCR Title 22)				
66262.34(f)	15		Tank(s) marked "Hazardous Waste" & accumulation date. HW tank accumulation time(s) not exceed.	
66265.193	18		HW tank(s) provided with secondary containment	
66265.195	18		All HW tanks inspected daily	
Spent Lead Acid Batteries (HSC Chapter 6.5, CCR Title 22)				
66266.81	30		Lead acid batteries properly managed / transferred	
Contaminated Rags (HSC Chapter 6.5)				
25144.6	39		Contaminated rags managed properly	

11-1-12

Business Plan / Cal-ARP / Hazardous Waste Generator Inspection Report / Notice to Comply

Facility Name: Rancho Harvest Date: 10-22-12

Site Address: 1429 S. Blosser, Santa Maria

HSC / CCR 22	V	1 2 M	REQUIREMENTS
Spill Prevention Control & Countermeasure (SPCC) Plan (HSC Chapter 6.67)			
25270.3	131		Valid SPCC, PE certified, petroleum storage ≥ 1320 gallons (1 or aggregate of AST)

AST Tank #	Tank Capacity	Contents	SPCC Required
			☐ Yes ☐ No
			☐ Yes ☐ No
			☐ Yes ☐ No
			☐ Yes ☐ No
			☐ Yes ☐ No

Accidental Release Prevention (Cal-ARP)			
2740.1(c)	21		Accurate Cal-ARP registration form submitted for all processes
2735.5 **25545.3**	22		Establish and implement a Risk Management Plan (RMP)
2765.1-2765.2	32		Emergence Response Program (Programs 2 & 3), ERP onsite.
2775.1	33		Record keeping, keep implementation records for 5 years.

OBSERVATIONS / CORRECTIVE ACTION

Hazardous Waste Inspection

This business stores/generates waste oil (500 gal), waste antifreeze (50 gal), waste absorbent (2x 55gallon drums), and used drained oil filters

(1) Hazardous Waste containers missing labels & affix labels to all HW containers

Manifests not stored at this site. Requested a complete year of manifests be sent to this department to verify proper hazardous waste disposal

☐ No Violations Noted At Time Of Inspection

Signature of Responsible Party: _____ Print Name: Jose Melendez Date: 10-22-12

☒ **NOTICE OF VIOLATION: The violations noted above must be corrected by:** Date: 11-22-12

POST INSPECTION INSTRUCTIONS: Correct the violation(s) noted during inspection on _____ by _____

The marked items represent violations of the California Health and Safety Code and California Code of Regulations. A re-inspection may occur at any time on or after the compliance deadline to verify correction of violations. **All violations are to be corrected and a copy of this form signed and returned within 35 days**, certifying the correction of these violations. Failure to correct violations by the compliance deadline will result in further enforcement action, including, but not limited to, a re-inspection fee, fines and/or suspension or revocation of your Unified Program Facility Permit.

COMPLIANCE CERTIFICATION: As the owner / operator of the above subject business, I certify that all the violations cited above have been corrected.

(Signature) _____ (Print Name) _____ (Date) _____

SANTA BARBARA COUNTY FIRE DEPARTMENT
Certified Unified Program Agency - Fire Prevention Division
1430 Mission Drive, Solvang, CA 93463 (805) 686-8170, Fax (805) 686-8183

RECEIVED
OCT 23 2012
By

Business Plan / Cal-ARP / Hazardous Waste Generator Inspection Report / Notice to Comply

Facility Name: Rancho Harvest Date: 10-22-12
Site Address: 1179 S. Blosser Phone #:
City: Santa Maria Inspected By: Mary Bernze
Facility Contact: (Signature)

Purpose of Inspection: ☒ Routine ☐ Follow-Up ☐ New Permit ☐ Complaint ☐ Enforcement
Inspection Category Type: ☐ Combined ☐ Integrated & Multi-Media ☐ N/A
Returned to Compliance Within Established Standards: ☐ Yes ☐ No
CONSENT TO INSPECT GRANTED BY / ESCORT (Name / Title) Jose Melendez / Shop Manager; Lino Esparza / HR Manager

Inspection may involve obtaining photographs, review and/or copying of records.

The following code sections marked in the column (V) are in violation with the statue or regulations.

HSC / CCR 22	V	1 2 M	REQUIREMENTS	OBSERVATIONS
Business Plan: ☐ Lube Oil Exemption ☐ Waste Oil Exemption ☐ Compressed Inert Gas Exemption ☐ Remote / AG Exemption				
SBC 15-104	06		CUPA Hazardous Materials Fees Paid	
25503.5	04		Establish and implement a Business Plan.	
25503.6	05		Written Business Plan notification to landlord.	
25504(b)	18		Emergency Response Plan established and implemented.	
25504(c)	19		Employee training documented and implemented.	
25505(d)	07		Annual Certification or annual Business Plan submitted.	
25505(a)(7)	01		Emergency contacts are current.	
25510	02		Reported inventory current with established annual plan.	
Hazardous Waste Generator: ☐ CESQG ☐ SQG ☐ LQG **Tiered Permit:** CE ☐ CA ☐ PBR ☐				
SBC 18.31.1	01		CUPA permit to generate hazardous waste current & posted	
25200.3, 67450.2(b)	31		Authorized HW treatment – PBR / **CA / CE** - annual notice done	
6626.11	03		HW determination made.	
66262.12	02		EPA ID number (except silver-only CESQGs)	unknown
66265.51(a)	99		Contingency Plan and equipment available **(LQG only)**	
66265.16	99		All personnel training & annual review completed **(LQG only)**	
66265.16(d)&(e)	99		Training records maintained onsite **(LQG only)**	
66262.34(d)(2)	07		Personnel trained for familiarity with HW (CESQG & SQG only)	
66262.34(f)	15	M	HW container(s) properly labeled	
66262.34	26		HW container accumulation time(s) exceeded	
66265.173(a)	14		All HW containers closed	
66265.171/174	13		All HW containers in good condition/not leaking/inspected weekly	
66265.172	13		All HW containers compatible with HW	
66265.35	35		Required aisle space for HW containers provided	
66261.7, .7(f)	16		Empty containers are empty/dated/managed within 1 year	
66262.34(e)	20		Satellite accumulation HW containers managed properly	
66268.7	11		Land Disposal Restriction Notification Statement	
66265.31	37		Management to prevent HW release	
66262.40	10		Manifest / Receipts / HW analysis, retained for 3 years.	Stored at main office
25189.5(a)	33		HW disposed under manifests to authorized facility.	
66262.23(a)(4)	08		Manifests copy sent to DTSC	
Used Oil & Used Filters [Oil & Gas or Diesel Filters From Dispensers] (HSC Chapter 6.5 and CCR Title 22)				
66266.130	22		Used oil filters properly managed (e.g. labeled container)	
66266.130(c)(5)	10		Bill of lading for used oil filters retained for 3 years	
25160.2(c)	337		Used gas and/or diesel filters from dispensers properly managed	
Hazardous Waste Tanks (CCR Title 22)				
66262.34(f)	15		Tank(s) marked "Hazardous Waste" & accumulation date. HW tank accumulation time(s) not exceed.	
66265.193	18		HW tank(s) provided with secondary containment	
66265.195	18		All HW tanks inspected daily	
Spent Lead Acid Batteries (HSC Chapter 6.5, CCR Title 22)				
66266.81	30		Lead acid batteries properly managed / transferred	
Contaminated Rags (HSC Chapter 6.5)				
25144.6	39		Contaminated rags managed properly	

Business Plan / Cal-ARP / Hazardous Waste Generator Inspection Report / Notice to Comply

Facility Name: Rancho Harvest Date: 10-22-12

Site Address: 1429 S. Blosser, Santa Maria

HSC / CCR 22	V	1 2 M	REQUIREMENTS
Spill Prevention Control & Countermeasure (SPCC) Plan (HSC Chapter 6.67)			
25270.3	131		Valid SPCC, PE certified, petroleum storage > 1320 gallons (1 or aggregate of AST)

AST Tank #	Tank Capacity	Contents	SPCC Required
			☐ Yes ☐ No
			☐ Yes ☐ No
			☐ Yes ☐ No
			☐ Yes ☐ No
			☐ Yes ☐ No

Accidental Release Prevention (Cal-ARP)			
2740.1(c)	21		Accurate Cal-ARP registration form submitted for all processes
2735.5 **25545.3**	22		Establish and implement a Risk Management Plan (RMP)
2765.1-2765.2	32		Emergence Response Program (Programs 2 & 3), ERP onsite.
2775.1	33		Record keeping, keep implementation records for 5 years.

OBSERVATIONS / CORRECTIVE ACTION

Hazardous Waste Inspection

This business stores/generates waste oil (500 gal), waste ant freeze (50 gal), waste absorbent (2 x 55 gallon drums), and used drained oil filters

(1) Hazardous Waste containers missing labels & affix labels to all HW containers

Manifests not stored at this site. Requested a complete year of manifests be sent to this department to verify proper hazardous waste disposal

☐ No Violations Noted At Time Of Inspection

Signature of Responsible Party: _____ Print Name: Jose Melendez Date: 10-22-12

☒ **NOTICE OF VIOLATION: The violations noted above must be corrected by:** Date: 11-22-12

POST INSPECTION INSTRUCTIONS: Correct the violation(s) noted during inspection on 10-22-12 by Mary Barrios

The marked items represent violations of the California Health and Safety Code and California Code of Regulations. A re-inspection may occur at any time on or after the compliance deadline to verify correction of violations. **All violations are to be corrected and a copy of this form signed and returned within 35 days**, certifying the correction of these violations. Failure to correct violations by the compliance deadline will result in further enforcement action, including, but not limited to, a re-inspection fee, fines and/or suspension or revocation of your Unified Program Facility Permit.

COMPLIANCE CERTIFICATION: As the owner / operator of the above subject business, I certify that all the violations cited above have been corrected.

(Signature) _____ (Print Name) Jose Melendez (Date) 10-23-12

11-8-12

PROTECTION SERVICES DIVISION • HAZARDOUS MATERIALS UNIT
□ 4410 Cathedral Oaks Road • Santa Barbara, CA 93110 • (805) 681-5500 • FAX (805) 681-5553
□ 2125 S Centerpointe Pkwy #333 • Santa Maria, CA 93455 • (805) 346-8477 • FAX (805) 346-8485
□ 195 West Highway 246 Suite #102 • Buellton, CA 93427 • (805) 686-8170 • FAX (805) 686-8183

INSPECTION REPORT / NOTICE TO COMPLY

NO. ____ - 3247

DBA / NAME: Rancho Harvest

DATE: 1-28-99 RECHECK DATE:

FACILITY / SITE ADDRESS: 1429 S. Blosser

SITE #: 222187 FIRE INSPECTION #:

OWNER / OPERATOR: TELEPHONE #:

TIME IN: 1100 TIME OUT: 1200

The marked items represent violations of the referenced code(s) and must be corrected forthwith. The major and minor violations are explained on the reverse side of this form including the code sections corresponding to each checked violation.

You must certify correction of any violations by providing written response to the Division within 5 days of achieving compliance. A reinspection of this facility may occur at any time.

PROGRAM	ACTIVITY
2200 HAZARDOUS WASTE	
2300 U.S.T.	
2900 SITE MITIGATION UNIT	
5100 L.U.F.T.	

	VIOLATION / DEFICIENCIES	MAJOR		MINOR	
HAZARDOUS WASTE	Hazardous Waste Determination			2201	
	EPA ID Number			2202	
	Storage Time	2203		2204	
	Storage Label	2203		2204	
	Storage Containers	2205		2206	
	Storage Security	2209		2210	
	Registered Hauler	2212		2213	
	Manifests			2214	
	Disposal	2215		2216	
	Preparedness			2217	
	Contingency Plan			2218	
	Employee Training			2219	
	Records Reports			2220	
	Permit to Operate			2221	
	Housekeeping				
UST	Permit to Operate	2301		2302	
	Written Monitoring Procedures	2307		2308	
	Monitoring Systems	2311		2312	
	Monitoring Records Maintenance	2315		2316	
	Response Plan	2325		2326	
	Unauthorized Release	2327		2328	
LUFT	Corrective Action Compliance	5129			
	Prelim Site Assessment Phase	5130		5131	
	Soil & Water Investigation	5132			
	Correct Action Implement Phase	5133			
	Verification Monitoring Phase	5134			
OTHER	TIERED PERMIT				
	SPCC AST				

Routine Hazardous Waste Generator Insp

1. Ensure hazardous training is conducted at least 1x per year

221 343 714
250 55 9x10 = 90 gals
225
350 .231 .378
250 175
200 200
300 250 9.240

Depth to Groundwater: _____ Samples Collected: □ Water □ Soil

Type of Substance Released: _____ Analyses:

Field Screening Equipment:

□ Consultant _____

□ County _____ Lab: _____

Haz Mat Specialist: Phone:

Received By:

Print Name / Title Signature Date

I certify under penalty of law that the above violation(s) have been corrected.

Jim Nebel.

Signature Date

Print Name / Title

All violations listed on this report must be corrected forthwith. Noncompliance will result in a $ ____.00 hourly charge for follow-up inspections after the recheck date above.

F-110 [REVISED 9/96]

SANTA BARBARA COUNTY
HAZARDOUS MATERIALS UNIFIED PROGRAM

FA0004024 V
PR0212187

HMUP OFFICIAL INSPECTION REPORT

DATE: 3/21/12

FACILITY NAME (DBA): Rancho Harvest — FACILITY ID #:

ADDRESS: 1429 S. Blosser Road — PROGRAM ID #:
Santa Maria, CA 93458 — TOTAL TIME: 20 MINUTES

CONSENT TO INSPECT GRANTED BY: (NAME/TITLE): JOSE MELENDEZ

BUSINESS PHONE #: 928-7528 — EMERGENCY PHONE #: 310-3656

PURPOSE TO INSPECT: ☐ ON-SITE INSPECTION ☐ DISCLAIMER ☐ JOINT ☐ OTHER

HSC / CCR 19	Hazardous Materials Handling Requirements	V	OBSERVATIONS / BASIS FOR VIOLATIONS / CORRECTIVE ACTIONS
25503.5 (2729.1)	Establish and implement a business plan.		
25503.6	Written business plan notification to the landlord.		
2729.2(a)(1)	Submit Business Activity page Owner/Operator page. ER phone number.		
25504(a) 25509 (2729.2)	Submit site map and inventory of all hazardous materials above threshold. Chemical & common name, hazardous, amount, concentration, locations, regulated substances		
25504(b) (2731)	Emergency response plan (ERP) completed, implemented properly, immediate 9-1-1 call if release, prevention/mitigation measures to protect people / environment, evacuation / notice procedures.		
25504(c) (2732)	Training Plan implemented properly, ERP / Safety training, familiar with Business Plan. New / annual / refresher training.		
(2729.2[a][3])	Submit site map, scale, hazmat location, drainage, safety equipment, shut offs, evacuation routes, neighbors.		
25505 (2729.4)	Revisions submitted within 30 days. Annual review. Certification submitted by August 15th. Business Plan on site.		
25507 (2703)	Immediate reporting of a release to 9-1-1 and State OES.		
25270	Valid SPCC, PE certified, petroleum storage >1,320 gallons (1 or aggregate of AST)		

APST Tank #	Tank Capacity	Contents	SPCC Required
			☐ Yes ☐ No
			☐ Yes ☐ No
			☐ Yes ☐ No

☐ No Violations Noted

If SPCC is required, please mail a copy to Santa Barbara County Fire, 4410 Cathedral Oaks Rd, Santa Barbara, CA 93110

UPDATES TO BE SENT TO:
SANTA MARIA FIRE DEPARTMENT
Attn: Haz Mat Inspector
314 West Cook Street #8
Santa Maria, California 93458-5557

NO LATER THAN:

NEXT INSPECTION DATE:

FULL COMPLIANCE DATE:

COMMENTS:

CLEAR

E. ENRIQUEZ — INSPECTED BY — 3/21/12 DATE — 925-6511 X255 INSPECTOR PHONE #

OWNER / OPERATOR — 3-21-12 DATE

☐ CARPINTERIA-SUMMERLAND FIRE ☐ MONTECITO FIRE ☐ SANTA BARBARA CITY FIRE ☐ LOMPOC CITY FIRE ☒ SANTA MARIA CITY FIRE

HMUP INSPECTOR DISTRIBUTION — WHITE - INSPECTION AGENCY COPY — YELLOW - SB COUNTY FIRE

ent 4/4/12 MO

Business Copy - ☑ Copy made on site ☐ E-mail: ☐ Fax:

SANTA BARBARA COUNTY
HAZARDOUS MATERIALS UNIFIED PROGRAM

HMUP OFFICIAL INSPECTION REPORT

DATE: 3/4/09

FACILITY NAME (DBA): RANCHO HARVEST

FACILITY ID # FA0004024

ADDRESS: 1429 S. BLOSSER ROAD

PROGRAM ID # PR0212187

SANTA MARIA, CA 93458

TOTAL TIME 30 MINUTES

CONSENT TO INSPECT GRANTED BY: (NAME/TITLE):

BUSINESS PHONE #: 928-7592 EMERGENCY PHONE #: 310 360-5160

PURPOSE TO INSPECT: ☒ ON-SITE INSPECTION ☐ DISCLAIMER ☐ JOINT ☐ OTHER

HSC / CCR 19	Hazardous Materials Handling Requirements	V	OBSERVATIONS / BASIS FOR VIOLATIONS / CORRECTIVE ACTIONS
25503.5 (2729.1)	Establish and implement a business plan.		
25503.6	Written business plan notification to the landlord.		
2729.2(a)(1)	Submit Business Activity page Owner/Operator page, ER phone number.		
25504(a) **25509** (2729.2)	Submit site map and inventory of all hazardous materials above threshold. Chemical & common name, hazardous, amount, concentration, locations, regulated substances		
25504(b) (2731)	Emergency response plan (ERP) completed, implemented properly, immediate 9-1-1 call if release, prevention/mitigation measures to protect people / environment, evacuation / notice procedures.		
25504(c) (2732)	Training Plan implemented properly, ERP / Safety training, familiar with Business Plan. New / annual / refresher training.		
(2729.2[a][3])	Submit site map, scale, hazmat location, drainage, safety equipment, shut offs, evacuation routes, neighbors.		
25505 (2729.4)	Revisions submitted within 30 days. Annual review. Certification submitted by August 15th. Business Plan on site.		
25507 (2703)	Immediate reporting of a release to 9-1-1 and State OES.		
25270	Valid SPCC, PE certified, petroleum storage >1,320 gallons (1 or aggregate of AST)		

AST Tank #	Tank Capacity	Contents	SPCC Required	V	
			☐ Yes ☐ No		
			☒ Yes ☐ No		
			☐ Yes ☐ No		☐ No Violations Noted

If SPCC is required, please mail a copy to Santa Barbara County Fire, 4410 Cathedral Oaks Rd, Santa Barbara, CA 93110

UPDATES TO BE SENT TO:

SANTA MARIA FIRE DEPARTMENT
Att'n: Haz Mat Inspector
314 West Cook Street #8
Santa Maria, Calirornia 93458-5557

NO LATER THAN:

NEXT INSPECTION DATE:

FULL COMPLIANCE DATE:

COMMENTS: (1) HAZMAT BUSINESS PLAN MUST BE ON NEW FORMS WWW.SBCFIRE.COM - JUDY DOYLE SBCFD
(2) CALL WHEN COMPLETED W/ COPY OF PLAN FOR FD

INSPECTED BY: CESAR CONTRERAS — DATE: 3/4/09 — INSPECTOR PHONE #: 925-0951 x 255

OWNER / OPERATOR — DATE: 3/4/09

☐ CARPINTERIA-SUMMERLAND FIRE ☐ MONTECITO FIRE ☐ SANTA BARBARA CITY FIRE ☐ LOMPOC CITY FIRE ☒ SANTA MARIA CITY FIRE

HMUP INSPECTOR DISTRIBUTION: WHITE - INSPECTION AGENCY COPY YELLOW - SB COUNTY FIRE PINK - BUSINESS COPY

SANTA BARBARA COUNTY
HAZARDOUS MATERIALS UNIFIED PROGRAM

HMUP OFFICIAL INSPECTION REPORT

DATE: 3-22-06

FACILITY NAME (DBA): Rancho Harvest FACILITY ID # FA0004024

ADDRESS: 1429 S. Blosser Road PROGRAM ID # PR0212187

TOTAL TIME ~~30~~ (24) MINUTES

OWNER / OPERATOR: CESAR CONTRERAS

BUSINESS PHONE #: 928-759? EMERGENCY PHONE #: 310-3656

INSPECTION RESULTS: ☑ ON-SITE INSPECTION ☐ DISCLAIMER

UPDATES REQUIRED:
- ☑ OWNER/OPERATOR UPDATED
- ☑ CHEMICAL INVENTORY ADD ATF
- ☑ MAP ADD ATF
- ☐ EMERGENCY RESPONSE PLAN
- ☐ TRAINING PLAN
- ☐ CAL ARP REGISTRATION REQUIRED ☐ NO ☐ YES
- ☐ ABOVE GROUND TANKS ☐ NO ☐ YES SPCC ON-SITE ☐ NO ☐ YES ☐ EXEMPT

UPDATES TO BE SENT TO:

SANTA MARIA FIRE DEPARTMENT
Att'n: Haz Mat Inspector
314 West Cook Street #8
Santa Maria, Calirornia 93458-5557

NO LATER THAN:

NEXT INSPECTION DATE:

COMMENTS: ADD ATF TO PLAN, ALSO ADD TO MAP. PROVIDE SECONDARY CONTAINMENT FOR 55 GAL. DRUM OF ATF.

3-29-06

TONY COMSTOCK 3-22-06 925 095 1v 3356
INSPECTED BY DATE INSPECTOR PHONE #

(X) CESAR CONTRERAS. 3-22-06
OWNER / OPERATOR DATE

HMUP INSPECTOR DISTRIBUTION: WHITE - INSPECTION AGENCY COPY YELLOW - SB COUNTY FIRE PINK - BUSINESS COPY

SANTA BARBARA COUNTY
HAZARDOUS MATERIALS UNIFIED PROGRAM

HMUP OFFICIAL INSPECTION REPORT

FA0004024

DATE: 3/11/03

FACILITY NAME (DBA): RANCHO HARVEST

RECORD ID #: PR0212187

ADDRESS: 1429 S. BLOSSER

SER CODE _____ LOC CODE _____

TOTAL TIME: ~~75~~ (18) MINUTES

OWNER / OPERATOR: GREG PHILLIPS

BUSINESS PHONE #: 1429 S BLOSSER EMERGENCY PHONE #: 310-3633

OCCUPANCY CLASSIFICATION: B/H/S STATION: 1 SHIFT: B

FIRE PROTECTION EQUIPMENT / SYSTEMS PRESENT: ☐ YES ☐ NO HAZARDOUS MATERIALS PRESENT: ☐ YES ☐ NO

FIRE ALARM COMPANY NAME: N/A

UFC PERMIT: TYPE N/A , _____ , _____ , _____ , _____ , _____

INSPECTION RESULTS: ☑ ON-SITE INSPECTION ☐ DISCLAIMER ☐ OFFICE REVIEW ☐ VERIFICATION

UPDATES REQUIRED:

☐ S -- OWNER/OPERATOR _____

☐ I -- CHEMICAL INVENTORY _____

☐ M -- MAP _____ okay

☐ E -- ERP [EMERGENCY RESPONSE PLAN] _____

☐ T -- TRAINING PLAN _____

UPDATES TO BE SENT TO:

SANTA MARIA FIRE DEPARTMENT
Att'n: Haz Mat Inspector
314 West Cook Street #8
Santa Maria, Calirornia 93458-5557

NO LATER THAN: _____

NEXT INSPECTION DATE: _____

COMMENTS: Clean

MARK SCHNORF 3/11/03 925-0951 x355

INSPECTED BY DATE INSPECTOR PHONE #

Greg Phillips 3/11/03

OWNER / OPERATOR DATE

AGENCY:
901 - UCSB ENVIRON HEALTH & SAFETY
902 - VANDENBERG AFB FIRE DEPT
903 - AGRICULTURAL COMMISSIONER
904 - SB COUNTY FIRE DEPT
905 - CARPINTERIA / SUMMERLAND FPD
908 - MONTECITO FPD
907 - SB CITY FIRE DEPT
908 - LOMPOC CITY FIRE DEPT
909 - SANTA MARIA FIRE DEPT

HMUP INSPECTOR DISTRIBUTION: WHITE - INSPECTION AGENCY COPY YELLOW - SB COUNTY FIRE PINK - BUSINESS COPY

HMU INSPECTOR DISTRIBUTION: WHITE - SB COUNTY FIRE / FILE COPY YELLOW - BUSINESS COPY PINK - FIRE STATION COPY

H:\...\WINWORD\HMUPINSPECTION.FRM [2/20/97]

F-7 (3/97)

SANTA BARBARA COUNTY

INTEGRATED HAZARDOUS MATERIALS MANAGEMENT SYSTEM (IHMMS)

IHMMS OFFICIAL INSPECTION REPORT

FACILITY NAME (DBA): Kanoko Kimono DATE: 12-10-96

ADDRESS: 1429 S Blanco Moved from 1243 W Main COMPUTER #: 2187

Santa Maria TIME IN: 1330

OWNER / OPERATOR: Kai Francisco TIME OUT: 1415

BUSINESS PHONE #: 928-1598 EMERGENCY PHONE #: _____

OCCUPANCY CLASSIFICATION: _____ STATION: _____ SHIFT: _____

FIRE PROTECTION EQUIPMENT / SYSTEMS PRESENT: ☐ YES ☐ NO HAZARDOUS MATERIALS PRESENT: ☐ YES ☐ NO

ALARM COMPANY NAME: _____

UFC PERMIT: TYPE: _____, _____, _____, _____, _____, _____

INSPECTION RESULTS

BUSINESS PLAN ☐ IN COMPLIANCE ☒ NOT IN COMPLIANCE

UPDATES REQUIRED: ☒ FORM S _____

☐ FORM I _____

☐ FORM M _____

☐ FORM E _____

☒ FORM T _____

☐ AHM DISCLAIMER ☐ AHM REGISTRATION _____

UPDATES TO BE SENT TO: City of Santa Maria Fire Dept - 220 E Cook St - Santa Maria 93454

NO LATER THAN: 1-10-97

COMMENTS: Submit SBC Hazardous Materials Business Plan to Santa Maria City Fire within next 30 days

Steve Campbell 12-10-96 346-8723

INSPECTED BY DATE INSPECTOR'S PHONE #

_____ AGENCY:

NEXT INSPECTION DATE

Kai Francisco 12-10-96

OWNER / OPERATOR DATE

WHITE - INSPECTION AGENCY COPY YELLOW - EHS COPY PINK - BUSINESS COPY

IHMMS-FRM.V [10-31-94] [IHMMS FORM 1]

EHS-8

Facility/Site

RANCHO HARVEST
1429 S BLOSSER Rd
SANTA MARIA, CA 93458

CERS ID
10211029

Submittal Status

Submitted on 12/17/2015 by *John Frank* of RANCHO HARVEST (SANTA MARIA, CA)
Submittal was *Accepted*; Processed on 12/18/2015 by *Nicholas Coria* for Santa Barbara County Environmental Health Services

Identification

Rancho Harvest

Operator Phone	Business Phone	Business Fax	Beginning Date	Ending Date	
(805) 928-7598	(805) 928-7598	(805) 346-6412	11/24/2015	11/24/2016	
			Dun & Bradstreet	SIC Code	Primary NAICS
				7538	811111

Facility/Site Mailing Address

PO BOX 5519
SANTA MARIA, CA 93456

Primary Emergency Contact

MILO CORONADO
Title
SHOP MANAGER

Business Phone	24-Hour Phone	Pager Number
(805) 328-7598	(805) 310-3724	

Owner

RANCHO HARVEST INC
(805) 928-7598
PO BOX 5519
SANTA MARIA, CA 93456-5519

Secondary Emergency Contact

CESAR CONTRERAS
Title
SHOP SUPERVISOR

Business Phone	24-Hour Phone	Pager Number
(805) 928-7598	(805) 260-1924	

Billing Contact

Rancho Harvest
(805) 928-7598 ap@ranchoharvest.com
PO Box 5519
Santa Maria , CA 93456

Environmental Contact

CESAR CONTRERAS
(805) 310-3619 cesar@ranchoharvest.com
PO BOX 5519
SANTA MARIA, CA 93456

Name of Signer	Signer Title	Document Preparer
Angela Gonzales	Office Manager	Angela Gonzales

Additional Information

Locally-collected Fields

Some or all of the following fields may be required by your local regulator(s).

Property Owner

Phone

Mailing Address

Assessor Parcel Number (APN)
117-240-024
Number of Employees
50
Facility ID
FA0004024

Hazardous Material Inventory: RANCHO HARVEST

Submittal Element History

Submitted for CERS ID 10211029 on 12/17/2015 3:47PM by *John Frank* of RANCHO HARVEST (SANTA MARIA, CA)
Submittal was ***Accepted*** on 12/18/2015 by ***Nicholas Coria*** for Santa Barbara County Environmental Health Services

Return to Submittal

Hazardous Materials Inventory (9)

Accepted Dec. 18, 2015

	Common Name	CAS	Location	Max Daily Amount
View	Liquefied Petroleum Gas (lpg)	74-98-6	YARD	278 gallons
View	Waste Ethylene Glycol	107-21-1	North Shop 1	55 gallons
View	Ethylene Glycol	107-21-1	Shop 3	110 gallons
View	Waste Oil		North Shop 1	455 gallons
View	Oxygen	7782-44-7	Shop 2	2,000 cubic feet
View	Argon	70343-43-0	Shop 2	1,050 cubic feet
View	Propane	74-98-6	West of Shop 1	278 gallons
View	Diesel Exhaust Fluid	57-13-6	North Shop 1	500 gallons
View	Motor Oil		Shop 2	400 gallons

HMIS Matrix Report | Export To Excel

1 | 10 items per page | 1 - 9 of 9 items

California Environmental Reporting System: Business | © 2015 California Environmental Protection Agency
CERS Technical Support: Request Technical Assistance

SANTA BARBARA COUNTY FIRE DEPARTMENT
CERTIFIED UNIFIED PROGRAM AGENCY
4410 CATHEDRAL OAKS ROAD, SANTA BARBARA CA 93110
(805) 686-8179

RECEIVED DEC 21 2011

2012 Annual Business Plan Certification - Due Date March 1, 2012

Date Printed: 12/14/2011

DO NOT MAKE CHANGES ON THIS FORM

Owner: OW0004024

RANCHO HARVEST INC
PO BOX 5519
SANTA MARIA CA 934565519
ATTN:

Facility:

RANCHO HARVEST
1429 S BLOSSER Rd
SANTA MARIA

FA0004024
PR0212187
SMR

Date of Last Inventory Certification Received: 11/18/2010

Contacts	Name	Title	Business	24 Hour	Pager / Cell
Primary	ORLANDO GRACIA	OPERATIONS MANAGER	8059287598	8053103619	
Secondary	CESAR CONTRERAS	SHOP MANAGER	8059287598	8053103656	

CHEMICAL INVENTORY AT: 042-000- 0004024 RANCHO HARVEST

Chemical	Max Amount	Unit	Location
ACETYLENE	280.00	F	
GEAR LUBRICANT	55.00	G	
HYDRAULIC OIL	180.00	G	
MOTOR OIL	240.00	G	
OXYGEN	560.00	F	
PROPANE	484.00	G	

CERTIFICATION (Check all that apply.)

☑ Primary / Secondary Contact Names listed above have changed as indicated on the signed, dated and attached Owner/Operator page.

☐ The inventory has changed; please see attached inventory revisions, deletions and/or additions.

☐ The Emergency Response Plan and Training Plan have changed; please see attached revised plan(s).

Please Note: **25505 H&SC requires every business subject to Chapter 6.95, 25500 et.sec. to submit annually a Certification Statement or Hazardous Materials Business Plan to the Administrating Agency (CUPA) certifying that the Business Plan meets the requirements of the statute. Failure to do so by March 1st of each year can result in fines of up to $2,000.00 per day of violation.**

Aboveground Petroleum Storage Tank Annual Certification (Only complete this section if the facility has APST's that are 10,000 gallons or more.)

Tank #	Contents	Capacity	Date Installed

☐ I certify that the information listed above is accurate and true for APST's at this facility.

As an Authorized Representative, I certify, under the penalty of law, that I have personally examined and am familiar with the information submitted and believe the information is true, accurate, and complete. I also certify that the Business Plan, Emergency Response Plan, and Training Plan, including any additions, deletions and/or revisions indicated above, are complete, accurate, and up to date. I also certify that: there has been no change in the quantity of any hazardous material as reported in the most recently submitted annual inventory form; all hazardous materials subject to inventory requirements are listed on the most recently submitted annual inventory form; and the most recently submitted annual inventory form contains the information required by 42 USC § 11022.

Signed: _____ **Title:** COMPLIANCE

Print Name: DENNIS M REPASI **Date:** 12/19/11

ENTERED JAN 03 2012

UNIT: G = GALLONS; F = CUBIC FEET; L = POUNDS; AND T = TONS

Office Use Only: ○ *No Change* ○ *Contact Updated* ○ *Inventory Updated* ○ *Map Updated*

SANTA BARBARA COUNTY FIRE DEPARTMENT
CERTIFIED UNIFIED PROGRAM AGENCY
4410 CATHEDRAL OAKS ROAD, SANTA BARBARA CA 93110
805-686-8167

RECEIVED
NOV 18 2010

2011 Annual Business Plan Certification - Due Date March 1, 2011

Date Printed: 11/01/2010

DO NOT MAKE CHANGES ON THIS FORM

Owner: OW0004024

RANCHO HARVEST INC
PO BOX 5519
SANTA MARIA CA 934565519
ATTN:

Facility:

RANCHO HARVEST
1429 S BLOSSER Rd
SANTA MARIA

FA0004024
PR0212187
SMR

Date of Last Inventory Certification Received: 10/6/2009

Contacts	Name	Title	Business	24 Hour	Pager / Cell
Primary	ORLANDO GRACIA	OPERATIONS MANAGER	8059287598	8053103619	
Secondary	CESAR CONTRERAS	SHOP MANAGER	8059287598	8053103656	

CHEMICAL INVENTORY AT: 042-000- 0004024 RANCHO HARVEST

Chemical	Max Amount	Unit	Location
ACETYLENE	280.00	F	
GEAR LUBRICANT	55.00	G	
HYDRAULIC OIL	180.00	G	
MOTOR OIL	240.00	G	
OXYGEN	560.00	F	
PROPANE	484.00	G	

CERTIFICATION (Check all that apply.)

- ☑ I certify that I have reviewed the Business Plan for this facility and the plan is complete, accurate, and up-to-date.
- ☑ The information contained in the hazardous materials inventory is complete, accurate, up-to-date, and all hazardous materials handled at this site are listed above.
- ☑ I also certify that there have been no changes in the quantity of the hazardous materials reported and that all hazardous materials handled at this site, which are subject to inventory, are listed above.
- ☐ Primary / Secondary Contact Names listed above have changed as indicated on the signed, dated and attached Owner/Operator page.
- ☐ The inventory has changed; please see attached inventory revisions, deletions and/or additions.
- ☑ The Emergency Response Plan and Training Plan most recently submitted to the CUPA is complete, accurate and up-to-date.
- ☐ The Emergency Response Plan and Training Plan have changed; please see attached revised plan(s).

Please Note: 25505 H&SC requires every business subject to Chapter 6.95, 25500 et.sec. to submit annually a Certification Statement or Hazardous Materials Business Plan to the Administrating Agency (CUPA) certifying that the Business Plan meets the requirements of the statute. Failure to do so by March 1st of each year can result in fines of up to $2,000.00 per day of violation.

Aboveground Petroleum Storage Tank Annual Certification (Only complete this section if the facility has APST's that are 10,000 gallons or more.)

Tank #	Contents	Capacity	Date Installed
	N/A		

☑ I certify that the information listed above is accurate and true for APST's at this facility.

Signed: Orlando Gracia Title: Operations Mgr

Print Name: ORLANDO GRACIA Date: 11/16/10

ENTERED NOV 18 2010

UNIT: G = GALLONS; F = CUBIC FEET; L = POUNDS;' AND T = TONS

Office Use Only: ○ *No Change* ○ *Contact Updated* ○ *Inventory Updated* ○ *Map Updated*

SANTA BARBARA COUNTY FIRE DEPARTMENT

CERTIFIED UNIFIED PROGRAM AGENCY
4410 CATHEDRAL OAKS ROAD, SANTA BARBARA, CA 93110
805-681-5500

2009 Annual Business Plan Certification

Owner:	OW0004024	Facility:	**FA0004024**
RANCHO HARVEST INC		RANCHO HARVEST	2162 01
PO BOX 5519		1429 S BLOSSER Rd	PR0212187
SANTA MARIA CA 934565519		SANTA MARIA	SMR
Attn:		***Date of Last Inventory Certification Received: 9/28/2008***	

Contacts	Name	Title	Business	24 Hour	Pager / Cell
Primary	ORLANDO GRACIA	OPERATIONS MANAGER	8059287598	8053103619	
Secondary	CESAR CONTRERAS	SHOP MANAGER	8059287598	8053103656	

I certify that:

- ☒ The information contained in the hazardous materials inventory most recently submitted to the CUPA is complete, accurate, and up-to-date.
- ☒ There has been no change in the quantity of hazardous materials reported in the most recently submitted inventory.
- ☒ No hazardous materials subject to inventory requirements are being handled that are not listed on the most recently submitted inventory.
- ☐ The inventory has changed; please see attached inventory revisions, deletions and/or additions.

I certify that:

- ☒ The Emergency Response Plan and Training Plan most recently submitted to the CUPA is complete, accurate and up-to-date.
- ☐ The Emergency Response Plan and Training Plan have changed; please see attached revised plan(s).
- ☐ Primary / Secondary ~~Contact~~ Names have changed as indicated below.

Signed: _____

Title: Compliance

Date: 10/06/09

Primary	EMERGENCY CONTACTS	Secondary
NAME:		NAME:
TITLE:		TITLE:
BUSINESS PHONE:		BUSINESS PHONE:
24-HOUR PHONE:		24-HOUR PHONE:
PAGER / CELL:		PAGER / CELL:

Mail To: Judy Fitzjarrell
Santa Barbara County Fire Department
Certified Unified Program Agency
195 West Highway 246
Buellton CA 93427

Telephone: (805) 686-8167
E-Mail – judy.fitzjarrell@sbcfire.com
Forms are located on our web site – www.sbcfire.com

Office Use Only: ☐ *No Change* ☐ *Contacts Updated* ☐ *Inventory Updated* ☐ *Maps Updated*

Reminder: Attach a copy of this certification to your current Business Plan.

SANTA BARBARA COUNTY FIRE DEPARTMENT

FIRE PREVENTION DIVISION

HAZARDOUS MATERIALS UNIT

195 West Highway 246 #102, Buellton, CA 93427

(805) 686-8167

2007 Annual Business Plan Certification

Owner:	OW0004024	Facility:	FA0004024
RANCHO HARVEST INC		RANCHO HARVEST	2162 01
PO BOX 5519		1429 S BLOSSER Rd	PR0212187
SANTA MARIA	CA 934565519	SANTA MARIA	SMR
Attn:		***Date of Last Inventory Certification Received: 7/10/2006***	

Contacts	Name	Title	Business	24 Hour	Pager / Cell
Primary	ORLANDO GRACIA	OPERATIONS MANAGER	8059287598	8053103619	
Secondary	CESAR CONTRERAS	SHOP MANAGER	8059287598	8053103656	

I certify that:

- ☑ The information contained in the hazardous materials inventory most recently submitted to the CUPA is complete, accurate, and up-to-date.
- ☑ There has been no change in the quantity of hazardous materials reported in the most recently submitted inventory.
- ☑ No hazardous materials subject to inventory requirements are being handled that are not listed on the most recently submitted inventory.
- ☐ The inventory has changed; please see attached inventory revisions, deletions and/or additions.

I certify that:

- ☑ The Emergency Response Plan and Training Plan most recently submitted to the CUPA is complete, accurate and up-to-date.
- ☐ The Emergency Response Plan and Training Plan have changed; please see attached revised plan(s).
- ☐ Primary / Secondary Contact Names listed above have changed as indicated below.

Signed: [signature]

Title: Compliance

Date: 7/24/07

Primary	EMERGENCY CONTACTS	Secondary
NAME: (26)		NAME: (31)
TITLE: (27)		TITLE: (32)
BUSINESS PHONE: (28)		BUSINESS PHONE: (33)
24-HOUR PHONE: (29)		24-HOUR PHONE: (34)
PAGER/CELL (30)		PAGER/CELL: (35)

Mail To: Judy Fitzjarrell, Departmental Assistant
Santa Barbara County Fire Department
Hazardous Materials Unit
195 West Highway 246 #102
Buellton CA 93427

Telephone: (805) 686-8167
E-Mail – judy.fitzjarrell@sbcfire.com
Forms are located on our web site – www.sbcfire.com

Office Use Only: ☐ *No Change* ☐ *Contacts Updated* ☐ *Inventory Updated* ☐ *Maps Updated*

Reminder: Attach a copy of this certification to your current Business Plan.

SANTA BARBARA COUNTY FIRE DEPARTMENT

FIRE PREVENTION DIVISION
HAZARDOUS MATERIALS UNIT
195 West Highway 246 #102, Buellton, CA 93427
(805) 686-8167

2006 Annual Business Plan Certification

Owner: OW0004024

RANCHO HARVEST INC
PO BOX 5519
SANTA MARIA CA 934565519

Attn:

Facility: **FA0004024**

RANCHO HARVEST
1429 S BLOSSER Rd
SANTA MARIA

2162 01
PR0212187
SMR

Date of Last Inventory Certification Received: 8/4/2005

Contacts	Name	Title	Business	24 Hour	Pager / Cell
Primary	ORLANDO GRACIA	OPERATIONS MANAGER	8059287598	8053103619	
Secondary	CESAR CONTRERAS	SHOP MANAGER	8059287598	8053103656	

I certify that:

- ☑ The information contained in the hazardous materials inventory most recently submitted to the CUPA is complete, accurate, and up-to-date.
- ☑ There has been no change in the quantity of hazardous materials reported in the most recently submitted inventory.
- ☑ No hazardous materials subject to inventory requirements are being handled that are not listed on the most recently submitted inventory.
- ☐ The inventory has changed; please see attached inventory revisions, deletions and/or additions.

I certify that:

- ☑ The Emergency Response Plan and Training Plan most recently submitted to the CUPA is complete, accurate and up-to-date.
- ☐ The Emergency Response Plan and Training Plan have changed; please see attached revised plan(s).
- ☐ Primary / Secondary Contact Names listed above have changed as indicated below.

Signed: _____

Title: Safety & Compliance

Date: 7/10/06

Primary	EMERGENCY CONTACTS	Secondary
NAME: (26)		NAME: (31)
TITLE: (27)		TITLE: (32)
BUSINESS PHONE: (28)		BUSINESS PHONE: (33)
24-HOUR PHONE: (29)		24-HOUR PHONE: (34)
PAGER/CELL (30)		PAGER/CELL: (35)

Mail To: Judy Doyle-Fitzpatrick, Departmental Assistant
Santa Barbara County Fire Department
Hazardous Materials Unit
195 West Highway 246 #102
Buellton CA 93427

Telephone: (805) 686-8167
E-Mail – judy.doyle@sbcfire.com
Forms are located on our web site – www.sbcfire.com

Office Use Only: ☑ *No Change* ☐ *Contacts Updated* ☐ *Inventory Updated* ☐ *Maps Updated*

Reminder: Attach a copy of this certification to your current Business Plan.

SANTA BARBARA COUNTY FIRE DEPARTMENT

FIRE PREVENTION DIVISION
HAZARDOUS MATERIALS UNIT
195 West Highway 246 #102, Buellton, CA 93427
(805) 686-8167

2005 Annual Business Plan Certification

Owner:	OW0004024	Facility:	FA0004024
RANCHO HARVEST INC PO BOX 5519 SANTA MARIA CA 934565519		RANCHO HARVEST 1429 S BLOSSER Rd SANTA MARIA	2162 01 PR0212187 SMR
Attn:		***Date of Last Inventory Certification Received: 7/5/2004***	

Contacts	Name	Title	Business	24 Hour	Pager / Cell
Primary	ORLANDO GRACIA	OPERATIONS MANAGER	8059287598	8053103619	
Secondary	CESAR CONTRERAS	SHOP MANAGER	8059283454	8053103656	

☒ I certify that the inventory on record is correct:
- ☒ As submitted in 2003/2004 (date from last submitted Owner/Operator page with Inventory)
- ☐ As changed this date – please see attached inventory revisions, deletions and/or additions.

☒ I have reviewed the ☒ Emergency Response Plan
- ☒ Training Plan

☒ I certify that the Emergency Response Plan and Training Plan on record is correct:
- ☒ As submitted in 2003/2004 (date from last submitted Emergency Response Plan)
- ☒ As changed this date – please see attached plan(s).
- Primary / Secondary Contact Names listed above have changed as indicated below.

Signed: Jesus A Marquez

Title: PRESIDENT

Date: 8/4/05

Primary EMERGENCY CONTACTS		Secondary	
NAME: (26)	Orlando Gracia	NAME: (31)	Cesar Contreras
TITLE: (27)	Operations Manager	TITLE: (32)	Shop Manager
BUSINESS PHONE: (28)	928-7598	BUSINESS PHONE: (33)	928-7598
24-HOUR PHONE: (29)	310-3619	24-HOUR PHONE: (34)	310-3656
PAGER #: (30)		PAGER #: (35)	

Mail To: Judy Doyle-Fitzjarrell, Departmental Assistant
Santa Barbara County Fire Department
Hazardous Materials Unit
195 West Highway 246 #102
Buellton CA 93427

Telephone: (805) 686-8167
E-Mail – judy.doyle@sbcfire.com
Forms are located on our web site – www.sbcfire.com



Office Use Only: ☐ *No Change* ☐ *Contacts Updated* ☐ *Inventory Updated* ☐ *Maps Updated*

Reminder: Attach a copy of this certification to your current Business Plan

SANTA BARBARA COUNTY FIRE DEPARTMENT

FIRE PREVENTION DIVISION

HAZARDOUS MATERIALS UNIT

195 West Highway 246 #102, Buellton, CA 93427
(805) 686-8167

2004 Annual Business Plan Certification

Owner:	OW0004024	Facility:	FA0004024
RANCHO HARVEST INC PO BOX 5519 SANTA MARIA CA 93456		RANCHO HARVEST 1429 S BLOSSER Rd SANTA MARIA	2162 01 PR0212187 SMR
Attn:		***Date of Last Inventory Certification Received: 6/30/2003***	

☒ I certify that the inventory on record is correct:

- ☒ As submitted in 2003 (date from last submitted Owner/Operator page with Inventory)
- ☐ As changed this date – please see attached inventory revisions, deletions and/or additions.

☒ I have reviewed the ☒ Emergency Response Plan

☒ Training Plan

☒ I certify that the Emergency Response Plan and Training Plan on record is correct:

- ☒ As submitted in 2003 (date from last submitted Emergency Response Plan)
- ☐ As changed this date – please see attached plan(s).
- ☐ Primary / Secondary Contact Names have changed as indicated below.

Signed: Tracy Bundy

Title: Office Manager

Date: 7-5-04

Primary	EMERGENCY CONTACTS	Secondary
NAME: (26) Orlando Gracia		NAME: (31) Cesar Contreras
TITLE: (27) Operations Manager		TITLE: (32) Shop Manager
BUSINESS PHONE: (28) 805-310-3619		BUSINESS PHONE: (33) 805-928-7598
24-HOUR PHONE: (29) 805-310-3619		24-HOUR PHONE: (34) 805-310-3656
PAGER #: (30)		PAGER #: (35)

Mail To:

Judy Doyle-Fitzjarrell, Departmental Assistant
Santa Barbara County Fire Department
Hazardous Materials Unit
195 West Highway 246 #102
Buellton CA 93427

Telephone: (805) 686-8167
E-Mail – judy.doyle@sbcfire.com
Forms are located on our web site – www.sbcfire.com

Office Use Only: ☐ *No Change* ☐ *Contacts Updated* ☐ *Inventory Updated* ☐ *Maps Updated*

Reminder: Attach a copy of this certification to your current Business Plan.

SANTA BARBARA COUNTY FIRE DEPARTMENT

FIRE PREVENTION DIVISION

HAZARDOUS MATERIALS UNIT

195 West Highway 246 #102, Buellton, CA 93427
(805) 686-8167

2003 Annual Business Plan Certification

Owner: OW0004024

RANCHO HARVEST INC
PO BOX 5519
SANTA MARIA CA 93519

Attn:

Facility: FA0004024

RANCHO HARVEST
1429 S BLOSSER Rd
SANTA MARIA

2162 01
PR0212187
SMR

Date of Last Inventory Certification Received: 1/13/2003

☒ I certify that the inventory on record is correct:

- ☒ As submitted in 1-13-2003 (date from last submitted Owner/Operator page with Inventory)
- ☐ As changed this date – please see attached inventory revisions, deletions and/or additions.

☒ I have reviewed the ☒ Emergency Response Plan

- ☒ Training Plan

☒ I certify that the Emergency Response Plan and Training Plan on record is correct:

- ☒ As submitted in 1-13-2003 (date from last submitted Emergency Response Plan)
- ☐ As changed this date – please see attached plan(s).
- ☐ Primary / Secondary Contact Names have changed as indicated below.

Signed: Tracy Bundy

Title: Preparer

Date: 6-30-03

EMERGENCY CONTACTS	Primary	Secondary
NAME: (26) / (31)	Orlando Gracia	Cesar Contreras
TITLE: (27) / (32)	Operations Manager	Shop Manager
BUSINESS PHONE: (28) / (33)	805-928-7598	805 928-3454
24-HOUR PHONE: (29) / (34)	805-310-3619	805-310-3656
PAGER #: (30) / (35)		

Mail To:

Judy Doyle-Fitzjarrell, Departmental Assistant
Santa Barbara County Fire Department
Hazardous Materials Unit
195 West Highway 246 #102
Buellton CA 93427

Telephone: (805) 686-8167

E-Mail – judy.doyle@sbcfire.com

Forms are located on our web site – www.sbcfire.com

Reminder: Attach a copy of this certification to your current Business Plan.

SANTA BARBARA COUNTY FIRE DEPARTMENT

PROTECTION SERVICES DIVISION

HAZARDOUS MATERIALS UNIT

195 West Highway 246 #102, Buellton, CA 93427
(805) 686-8167

2002 Annual Business Plan Certification

Owner: OW0004024

RANCHO HARVEST INC
PO BOX 5519
SANTA MARIA CA 93456

Attn:

Facility: FA0004024

RANCHO HARVEST
1429 S BLOSSER Rd
SANTA MARIA

2162 01
PR0212187
SMR

☒ I certify that the inventory on record is correct:

- ☒ As submitted in 6-1-2001 (date from last submitted Owner/Operator page with Inventory)
- ☐ As changed this date – please see attached inventory revisions, deletions and/or additions.

☒ I have reviewed the ☒ Emergency Response Plan

- ☒ Training Plan

☒ I certify that the Emergency Response Plan and Training Plan on record is correct:

- ☒ As submitted in 6-1-2001 (date from last submitted Emergency Response Plan)
- ☐ As changed this date – please see attached plan(s).
- ☐ Primary / Secondary Contact Names have changed as indicated below.

Signed: Tracy Bundy for Rancho Harvest

Title: Office Mgr

Date: 7-16-02

Changes

EMERGENCY CONTACTS	Primary	Secondary
NAME: (26) / (31)	Alex Quesada	Orlando Gracia
TITLE: (27) / (32)	Shop Mgr	Field Mgr
BUSINESS PHONE: (28) / (33)	928-3454	928 7598
24-HOUR PHONE: (29) / (34)	349-0047	331-3539
PAGER #: (30) / (35)		

Mail To:

Judy Doyle-Fitzjarrell, Departmental Assistant
Santa Barbara County Fire Department
Hazardous Materials Unit
195 West Highway 246 #102
Buellton CA 93427

Telephone: (805) 686-8167

E-Mail – judy.doyle@sbcfire.com

Forms are located on our web site – www.sbcfire.com

SANTA BARBARA COUNTY FIRE DEPARTMENT

PROTECTION SERVICES DIVISION

HAZARDOUS MATERIALS UNIT

195 West Highway 246 #102, Buellton, CA 93427
(805) 686-8167

2001 Annual Business Plan Certification

Owner:	OW0004024	Facility:	FA0004024
RANCHO HARVEST INC PO BOX 5519 SANTA MARIA CA 934565		RANCHO HARVEST 1429 S BLOSSER Rd SANTA MARIA	2161 01 PR0212187 SMR

Attn:

☑ I certify that the inventory on record is correct:

- ☑ As submitted in 6-1-2000
- ☐ As changed this date – please see attached inventory revisions, deletions and/or additions.

☑ I have reviewed the ☑ Emergency Response Plan

- ☐ Training Plan

☑ I certify that the Emergency Response Plan and Training Plan on record is correct:

- ☑ As submitted in 6-1-2000
- ☐ As changed this date – please see attached plan(s).
- ☑ Primary / Secondary Contact Names have changed as indicated below.

Signed: Tracy Bundy

Title: Office Manager

Date: 7-31-2001

Primary	EMERGENCY CONTACTS	Secondary
NAME: (26) Alex Quesada	NAME: (31)	Orlando Gracia
TITLE: (27) Shop Manager	TITLE: (32)	Field Manager
BUSINESS PHONE: (28) 928-3454	BUSINESS PHONE: (33)	928-7598
24-HOUR PHONE: (29) 331-4812 347-0047	24-HOUR PHONE: (34)	714-0150 928-3595
PAGER #: (30)	PAGER #: (35)	

Mail To:

Judy Doyle-Fitzjarrell, Departmental Assistant
Santa Barbara County Fire Department
Hazardous Materials Unit
195 West Highway 246 #102
Buellton CA 93427

Telephone: (805) 686-8167

E-Mail – judy.doyle@sbcfire.com

BP2

SANTA BARBARA COUNTY FIRE DEPARTMENT

PROTECTION SERVICES DIVISION

HAZARDOUS MATERIALS UNIT

195 West Highway 246 #102, Buellton, CA 93427
(805) 686-8167

2001 Annual Business Plan Certification

Owner:	OW0004310	Facility:	FA0004310
SOUZA & BOSTER FARMS		SOUZA & BOSTER FARMS	2163 01
PO BOX 6539		1501 N BLOSSER Rd	PR0212151
SANTA MARIA CA 934561		SANTA MARIA	SMR
Attn:			

☐ I certify that the inventory on record is correct: No operations at this time

- ☐ As submitted in _____
- ☐ As changed this date – please see attached inventory revisions, deletions and/or additions.

☐ I have reviewed the ☐ Emergency Response Plan

- ☐ Training Plan

☐ I certify that the Emergency Response Plan and Training Plan on record is correct:

- ☐ As submitted in _____
- ☐ As changed this date – please see attached plan(s).
- ☐ Primary / Secondary Contact Names have changed as indicated below.

Signed: Jeff Souza Boster

Title: Operations Manager

Date: 7/16/01

Primary	EMERGENCY CONTACTS	Secondary
NAME: (26)		NAME: (31)
TITLE: (27)		TITLE: (32)
BUSINESS PHONE: (28)		BUSINESS PHONE: (33)
24-HOUR PHONE: (29)		24-HOUR PHONE: (34)
PAGER #: (30)		PAGER #: (35)

Mail To:

Judy Doyle-Fitzjarrell, Departmental Assistant
Santa Barbara County Fire Department
Hazardous Materials Unit
195 West Highway 246 #102
Buellton CA 93427

Telephone: (805) 686-8167

E-Mail – judy.doyle@sbcfire.com

SANTA BARBARA COUNTY FIRE DEPARTMENT

PROTECTION SERVICES DIVISION

HAZARDOUS MATERIALS UNIT

195 West Highway 246 #102, Buellton, CA 93427
(805) 686-8167

2001 Annual Business Plan Certification

Owner:	OW0004024	Facility:	FA0004024
RANCHO HARVEST INC PO BOX 5519 SANTA MARIA CA 934565		RANCHO HARVEST 1429 S BLOSSER Rd SANTA MARIA	2161 01 PR0212187 SMR
Attn:			

☒ I certify that the inventory on record is correct:

- ☒ As submitted in 6-1-2000
- ☐ As changed this date – please see attached inventory revisions, deletions and/or additions.

☒ I have reviewed the ☒ Emergency Response Plan

- ☐ Training Plan

☒ I certify that the Emergency Response Plan and Training Plan on record is correct:

- ☒ As submitted in 6-1 2000
- ☐ As changed this date – please see attached plan(s).
- ☒ Primary / Secondary Contact Names have changed as indicated below.

Signed: Tracy Bundy

Title: office Manager

Date: 7-31-2001

Primary	EMERGENCY CONTACTS	Secondary
NAME: (26) Alex Quesada		NAME: (31) Orlando Gracia
TITLE: (27) Shop Manager		TITLE: (32) Field Manager
BUSINESS PHONE: (28) 928.3454		BUSINESS PHONE: (33) 928.7598
24-HOUR PHONE: (29) 331-4812 347-0047		24-HOUR PHONE: (34) 714.0150 928.3595
PAGER #: (30)		PAGER #: (35)

Mail To:

Judy Doyle-Fitzjarrell, Departmental Assistant
Santa Barbara County Fire Department
Hazardous Materials Unit
195 West Highway 246 #102
Buellton CA 93427

Telephone: (805) 686-8167

E-Mail – judy.doyle@sbcfire.com

COUNTY OF SANTA BARBARA
PROTECTION SERVICES DIVISION
Hazardous Materials Unit
195 West Highway 246 #102, Buellton, CA 93427 (805) 686-8167

1998 ANNUAL INVENTORY CERTIFICATION

Owner:

Rancho Harvest Inc 004024
125 W Mill St
Santa Maria CA 93454

Facility:

Rancho Harvest HG 2187
1429 S Blosser Rd
Santa Maria

I certify that the inventory on record is correct:

☑ As submitted in 1997.

☐ As changed this date -- please see attached inventory revisions, deletions and/or additions.

Signed: [signature]

Title: Vice President

Date: 6-22-98

1998 EMERGENCY RESPONSE PLAN / TRAINING PLAN CERTIFICATION

I have reviewed the ☑ Emergency Response Plan and/or the ☑ Employee Training Plan.

☑ No changes are required at this time.

☐ Updated plan(s) are attached.

I certify that that the above information is true and accurate.

Signed: [signature]

Title: Vice President

Date: 6-22-98

Mail to:

Judy Doyle, Departmental Assistant
Santa Barbara County
Protection Services Division
195 West Highway 246 #102
Buellton CA 93427

SMP

RANCHO HARVEST INC HG 042-000-002187
Overall Site with 1 Sub Site

General Information

Location: 1429 S BLOSSER RD Map: Hazard: Unrated
City : SANTA MARIA SMR Grid: S/S: 1 AOV: 0.0

Contact Name	Title	Contact Name	Title
JESUS A MANRIQUEZ	/ PRESIDENT	KAIMANU FRANCISCO	/ VICE-PRESIDENT
Business Phone:	(805) 928-7598x	Business Phone:	(805) 928-7598x
24-Hour Phone :	(805) 934-2358x	24-Hour Phone :	(805) 937-6828x
Pager Phone :	(805) 349-1426x	Pager Phone :	( ) - x

Hazmat Inventory List in MCP Order

All Materials at Site

S/S	Material Name	--Hazards--			Max Qty	Unit	MCP
S/S: 01 - Mobile Containers at Site							
	OXYGEN	F	P	IH	281	FT3	Low
	BLUE SHIELD #8	X	P	IH	220	FT3	Low
	GEAR LUBE	X F		DH	55	GAL	Minimal
	HYDRAULIC FLUID — BP FEE EXEMPT	X F		IH	55	GAL	Low
	MOTOR OIL	X F		IH DH	110	GAL	Minimal
	WASTE OIL	X F		DH	110	GAL	Low
	TRANSMISSION FLUID	X F		IH DH	55	GAL	Low

I certify that this inventory is correct:
☐ as printed by computer
☐ as changed this date
☐ as entered on attached Form I

Signature [signature]
Title Vice-President
Date 6-25-97

* See Attached

Generator Inventory Summary

10/23/2012

Waste update

FACILITY NAME	SITE ADDRESS	
RANCHO HARVEST	**1429 S BLOSSER Rd**	**SANTA MARIA**

FACILITY ID	PE	CHEMICAL NAME	WASTE CODE	ANNUAL AMT	UNIT	NEW AMOUNT
FA0004024	2200	WASTE SOLVENT	741	0.48 ✓	d	
~~FA0004024~~	~~2200~~	~~WASTE ORGANIC~~	343	~~0.23~~	d	delete
FA0004024	2200	WASTE OIL AND MIXED OIL	221	15.351 ~~9.24~~	d	3,655 gal/yr
	Add	Waste Antifreeze	134	4200 ✓		100 gal/yr
	Add	waste solids	223	1.0000		2000 lbs/yr
	Add					
	Add					
	Add					
	Add					

TOTAL 17.4810 **TONS**

11-1-12

CONTACT	TITLE	BUSINESS	24-HOUR	PAGER/CELL
ANTONIO GARCIA	SHOP MANAGER	8053471370	8053103425	
DENNIS REPASI	COMPLIANCE	8059287598	8052601924	

Route to:
___ Acctg BF ___ Supv_____ ___ Bus Plans _____ ___ Clerical_____

Specialist completing form:_____ Date_____ Effective Date of Changes 1-1-99

Comments: Add Cal ARP Program

Run: 01/26/99 JDOYLE SB FACILITY CHANGE FORM for FACILITY # 004024 Rept #5997 Pg 1

OWNER FILE INFORMATION: Number of Facilities Linked to this Owner Record 001

OWNER ID : 004024
Owner Name : RANCHO HARVEST INC
Owner Address :
. Cty/St/Zip :
Home Phone :
Work Phone : 805-928-7598

Owner Address/Mailing Address and Phone changes ONLY!
A NEW OWNER needs to fill-out an Application

Mailing Address:c/o
Mailing Address: 125 W MILL ST
. SANTA MARIA CA 93454
Business Code : 01

FACILITY FILE INFORMATION

Facility ID : 004024
Facility Name : RANCHO HARVEST
Facility Address: 1429 S BLOSSER Rd
. Cty/St/Zip : SANTA MARIA CA 93454
Facility Phone #: 805-928-7598
Location Code 11 APN: 117-240-024
SIC CODE : 0722

ACCOUNTS RECEIVABLE INFORMATION: for FACILITY # 004024
COMMENTS/CHANGES BY ACCOUNTING ONLY: _____

Curr.Balance	Days: 1-30	31-60	61-90	91-120	121+
$ 0.00	$ 0.00	0.00	0.00	0.00	0.00

PROGRAM INFORMATION:

RecID	P/E	Status	Description	Employee	Units	Lic#/Cart/EPA#	BOE#/Tonnage	Activate/Inactivate
212187	2151	1	Business Plans 1-3 Chem Sm/Qty	0101	0		00000959G	Active /Inactive
222187	2227	1	Hazardous Waste 10.0000-14.9999tns	0101	0		011.0040T	Active /Inactive
502875	3111	1	1999 State Facility Oversight	0101	0			Active /Inactive
505538	3401	(1)	CalARP Program	0101	0		CAL ARP	Active /Inactive

HMU ENVISION CHANGE FORM

ROUTING: ☐ ACCOUNTING JH ☑ BUS PLAN ☑ CLERICAL ☐ TO FILE

SPECIALIST _____ DATE _____ EFFECTIVE DATE OF CHANGE _____

☐ NEW FACILITY — SEE ATTACHED ☐ APPLICATION ☐ UST FORM A, B, C ☐ BUSINESS PLAN

☐ NEW OWNER TO EXISTING BUSINESS — SEE ATTACHED ☐ APPLICATION; ☐ UST FORM A, B, C ☐ BUSINESS PLAN

☐ NEW LOCATION — SEE ATTACHED ☐ APPLICATION; ☐ UST FORM A, B, C ☐ BUSINESS PLAN

☐ CHANGES

OW # _____

FA # FA 0004024

FACILITY NAME: Rancho Harvest — Tracy — 928-7598

FACILITY ADDRESS: 1429 S Blasser Rd — Santa Maria

	OW #	OLD	NEW
☐ OWNER NAME			
☐ BIL			
☐ FA(			
☐ SIT			
☐ OT			
☐ PR(			

Sorry Sally,
I had us bill Rancho Harvest for Cal-ARP and I was wrong. They'll pay if they get a corrected invoice.

State Fee - Billed in error. Please rebill and sent 3/6/00

SIC: _____ APN: _____

STATUS: 1 ACTIVE 2 INACTIVE 3 PENDING 4 ACTIVE, FEE EXEMPT

☐1 ☐2 ☐3 ☐4 OTHER _____

☐1 ☐2 ☐3 ☐4 EPA # _____ TONNAGE _____

☐1 ☐2 ☐3 ☐4 # OF TANKS _____ BOE # _____

☐1 ☑2 ☐3 ☐4 OTHER Delete - Billed in error

☐1 ☐2 ☐3 ☐4 OTHER _____

HAZ WASTE GENERATOR		
UNDERGROUND STORAGE		
Cal-ARP	3401	PR0505538

☐ WASTESTREAMS

	WASTE CODE	WASTE DESCRIPTION	AMOUNT	CHANGE	ADD	DELETE
1				☐	☐	☐
2				☐	☐	☐
3				☐	☐	☐
4				☐	☐	☐
5				☐	☐	☐
6				☐	☐	☐
7				☐	☐	☐
8				☐	☐	☐
9				☐	☐	☐
10				☐	☐	☐
		NEW TOTAL AMOUNT IN TONS				

HAZARDOUS MATERIALS UNIFIED PROGRAM

HAZARDOUS MATERIALS DISCLAIMER

for CA Health & Safety Code, Chapter 6.95

ID #

Business Name RANCHO HARVEST, INC. **Phone** 805-928-7598

Site Address 1429 S. Blosser, Santa Maria, CA 93454
STREET CITY / STATE / ZIP CODE

Mailing Address P. O. Box 5519 Santa Maria, CA 93456
STREET CITY / STATE / ZIP CODE

COMPLETE SECTIONS A AND B (if submitting a Business Plan, complete only Section B):

A. HAZARDOUS MATERIAL/WASTE [Check appropriate statement(s)]:

☐ 1. This business does not store, use, or handle any hazardous material or hazardous waste in any amount.

☐ 2. This business does not store, use, or handle any hazardous materials or hazardous waste at any one time during a calendar year in quantities equal to or greater than 55 gallons, 500 pounds, or 200 cubic feet of a compressed gas at standard temperature and pressure.

☐ 3. This business does not store, use, or handle any hazardous material in any amount above the increased threshold reporting levels as provided by either state or local exemptions. Contact your local fire agency for a list of hazardous materials in this category.

☐ 4. This business does not store, use, or handle any hazardous materials in any amount other than quantities packaged solely for direct distribution as a consumer product to the general public.

☐ 5. This business does not store, use, or handle any hazardous material in any amount other than quantities contained in a rail car, rail tank car, rail freight container, marine vessel, or marine freight container for no more than 30 days. We will immediately notify the local fire agency of their arrival.

☐ 6. This business does not store, use, or handle any hazardous material other than those under shipping orders while in transit and not maintained in a fixed facility for more than 30 days while in the course of transportation.

NOTE: If none of the above apply and you have hazardous material/waste, you must complete and submit a Hazardous Materials Disclosure Business Plan.

B. Regulated Substances (RS) [Previous known as Extreme Hazardous Substance or Acutely Hazardous Material] (Check appropriate statement):

C. ☐ This business does not store, use, or handle any regulated substance or any mixture containing regulated substance in any amount.

☒ This business ☒ has submitted ☐ will submit a California Accidental Release Prevention (Cal-ARP) registration form.

NOTE: If you have any regulated substances above 55 gallons, 200 cubic feet, 500 pounds, at Threshold Planning Quantities, you must complete and submit the Owner/ Operator Identification form and the Chemical Inventory form.

Under penalty of law, I declare that the information is true and correct and understand that Santa Barbara County Hazardous Materials Unit and the local fire agency must be notified if the operations or procedures of this business change in such a way to make the above statement inaccurate.

Signature Dennis Repasi Office Manager **Date** 9/1/2005

Print or Type Name Dennis M. Repasi

Title Vice President **Phone** 805-928-7598

RANCHO HARVEST

RECEIVED
DEC 21 2011

RECEIVED
DEC 20 2011
FINANCE
SB CO. FI.

December 19, 2011

Santa Barbara County Fire Department

4410 Cathedral Oaks Road

Santa Barbara, CA 93110

To whom it may concern:

The contact people should be changed to the following:

Primary:	Anthony Garcia	805 928-7598	805 310 3425
Secondary:	Dennis Repasi	805 928-7598	805 260 1924

Sincerely,

Dennis M. Repasi

Compliance

Dennis@RanchoHarvest.com

P.O. Box 5519 • Santa Maria, CA 93456-5519 • (805) 928-7598

FAX (805) 346-6412 • e-mail: office@ranchoharvest.com

Judy Doyle

From: Tracy Bundy @ Rancho Harvest [rhvtb@yahoo.com]
Sent: Monday, January 13, 2003 8:50 AM
To: judy.doyle@sbcfire.com
Subject: Re: Rancho Harvest Inc - Plan Certification - Revised

Judy, Please change the Primary and Secondary Emergency Contacts on our HazMat Plan.
Primary:
Orlando Gracia
Field Manager
805-928-7598
805-310-3619
805-928-3595
Secondary:
Jesus Manriquez
President
805-928-7598
805-310-3617
805-934-2358
Everything else remains the same, Thank you, Tracy 805-928-7598

=====
Tracy Bundy
Office Manager
Rancho Harvest, Inc.
rhvtb@yahoo.com
(805)928-7598 phone
(805)346-6412 fax
Have a Great Day!!

Do you Yahoo!?
Yahoo! Mail Plus - Powerful. Affordable. Sign up now.
http://mailplus.yahoo.com

FA0004024

RANCHO HARVEST

Santa Barbara County Fire Department

FA0004024
PR0212187

Att: Judy Doyle-Fitzjarrell, Departmental Assistant

Per our phone conversation, the primary contact name for Rancho Harvest has changed from Alex Quesada to Cesar Contreras. We are located at 1429 South Blosser Rd, Santa Maria Ca.

The Phone number for the shop is 805-928-3454. The 24-hour phone is 805-310-3656.
805-925-0910

P.O. Box 5519 · Santa Maria, CA 93456-5519 · (805) 928-7598

FAX (805) 346-6412 · e-mail: rharvest@silcom.com

SANTA BARBARA COUNTY CERTIFIED UNIFIED PROGRAM AGENCY (CUPA)
225 Camino del Remedio, Santa Barbara, CA 93110 (805) 681-4900, Fax (805) 681-4901
→2125 S. Centerpointe Pkwy., Rm 333, Santa Maria, CA 93455 (805) 346-8460, Fax (805) 346-8485

Business Plan / Cal-ARP / Hazardous Waste Generator Inspection Report / Notice to Comply

Facility Name: Rancho Harvest — Date: 11/24/15
Site Address: 1429 S. Blosser — Phone #:
City: Santa Maria — Inspected By: Nicholas Corin
Facility Contact: Angela Gonzales (Office Manager) — (Signature) Nicholas Corin

Purpose of Inspection: ☒ Routine ☐ Follow-Up ☐ New Permit ☐ Complaint ☐ Enforcement
CONSENT TO INSPECT GRANTED BY / ESCORT Name: Angela Gonzales Title: Office Manager

The following code sections marked in the column (V) are in violation with the statue or regulations.

HSC / CCR 22	V	1 2 M	REQUIREMENTS	OBSERVATIONS
Business Plan: ☐ Lube Oil Exemption ☐ Waste Oil Exemption ☐ Compressed Inert Gas Exemption				
SBC	06		CUPA Hazardous Materials fees paid	Paid
25507	04		Business Plan established and implemented	
25505.1	05		Written Business Plan notification to landlord	
25505(a)(3)	18		Emergency Response Plan established and implemented	
25505(a)(4)	19		Employee training documented and implemented	
25508(a)	(07)	2	Annual Certification or annual Business Plan submitted	
25506(a)(7)	01		Emergency contacts are current	
25508.1	02		Reported inventory current with established annual plan	
Hazardous Waste Generator: ☐ SQG ☐ LQG **Tiered Permit:** CE ☐ CA ☐ PBR ☐				Not Determined - no manifests on site
SBC 18-31	(01)	M	CUPA permit to generate hazardous waste current & posted	Paid - Not Posted
25200.3, 67450.2(b)	31		Authorized HW treatment – PBR / **CA / CE** - notice submitted	
66262.11/40(c)	03		HW determination made and documented	
66262.12	02		EPA ID number (except silver-only CESQGs)	CAL000129188 - "Active"
66265.51(a)	99		Contingency Plan and equipment available **(LQG only)**	
66265.16	99		All personnel training & annual review completed **(LQG only)**	
66265.16(d)&(e)	99		Training records maintained onsite **(LQG only)**	
66262.34(d)(2)	07		Personnel trained for familiarity with HW	
66262.34(f)	(15)	2	HW container(s) properly labeled	
66262.34	26		HW tank/container accumulation time(s) exceeded	
66265.173(a)	(14)	M	All HW containers closed	
66265.171/174	13		All HW containers in good condition/not leaking/inspected weekly	
66265.172	13		All HW containers compatible with HW	
66265.35	36		Required aisle space for HW containers provided	
66261.7, .7(f)	16		Empty containers are empty/dated/managed within 1 year	
66262.34(e)	(20)	M	Satellite accumulation HW containers managed properly	Not Labeled
66268.7	11		Land Disposal Restriction Notification Statement retained for 3 years	
66265.31	37		Management to prevent HW release	
66262.40	(10)	2	Manifests / Receipts / HW analysis, retained for 3 years	not on-site (Available - reluctant)
25189.5(a)	33		HW disposed under manifests to authorized facility	
66262.23(a)(4)	08		Manifests copy sent to Department of Toxic Substances Control (DTSC)	
66273.31	99		Management of Universal Waste	
Used Oil & Gas Filters [Oil & Gas or Diesel Filters From Dispensers] (HSC Chapter 6.5 and CCR Title 22)				
66266.130 & HSC 25250.22	22		Used oil and fuel filters properly managed (e.g. labeled container)	
66266.130(c)(5)	10		Bill of lading for used oil filters retained for 3 years	Make available
Hazardous Waste Tanks (CCR Title 22)				
66262.34(f)	15		Tank(s) marked "Hazardous Waste" & accumulation date. HW tank accumulation time(s) not exceeded	
66265.193	18		HW tank(s) provided with secondary containment **(LQG only)**	
66265.195	18		All HW tanks inspected daily	
Spent Lead Acid Batteries (HSC Chapter 6.5, CCR Title 22)				
66266.81	30		Lead acid batteries properly managed / transferred	
Contaminated Rags (HSC Chapter 6.5)				
25144.6	39		Contaminated rags managed properly	Mission Linen

Business Plan / Cal-ARP / ardous Waste Generator Inspection R t / Notice to Comply

Facility Name: Rancho Harvest
Site Address: 1429 S. Blosser, Santa Maria

Date: 11/24/15

HSC / CCR 22	V	1 2 M	REQUIREMENTS
Spill Prevention Control & Countermeasure (SPCC) Plan (HSC Chapter 6.67)			
25270.3	131		Valid SPCC, PE certified, petroleum storage ≥ 1320 gallons (1 or aggregate of AST)

AST Tank #	Tank Capacity	Contents	SPCC Required
1	500 Gallons	W. oil Tank	☐ Yes ☒ No
2	55	Lube oil	☐ Yes ☒ No
3	55	↓	☐ Yes ☒ No
4	55	↓	☐ Yes ☒ No
			☐ Yes ☐ No

Accidental Release Prevention (Cal-ARP)			
2740.1(c)	21		Accurate Cal-ARP registration form submitted for all processes
2735.5 **25545.3**	22		Establish and implement a Risk Management Plan (RMP)

OBSERVATIONS / CORRECTIVE ACTION

On-site to conduct a Hazardous Material Business Plan (HMBP) and a Hazardous Waste Generator (HWG) inspection this day.

Observation: At the time of the inspection, Business has paid Unified Program fees for HMBP and HWG programs, however, business has not electronically submitted their HMBP to the California Environmental Reporting System (CERS) pursuant to ~~28~~ California Health and Safety Code (HBSC) 25508(a)(1)(A)

-Violation (07) - ~~Hand~~ Annual Certification ● HMBP not Submitted

☆-Corrective Action - ☆ - Within 30 days log into CERS located at: • cers.calepa.ca.gov and submit a full HMBP that meets the criteria of H&SC 25505. In summary, this HMBP shall include, but is not limited to, Submission of the following information: 1) "Business Activities" and Facility information (Emergency Contacts, mailing addresses, etc.) 2) A Hazardous material inventory for chemicals/materials over the following thresholds: 200 cu/ft for gasses, 55 gallons for liquids and 500 lbs for solids (Some exemptions may apply, Contact Your regulator) 3) A Site map that meets the criteria in HBSC 25505(a)(2) 4) Emergency Response and Employee Training Plan / Documentation

↳ Contact this Agency for Support w/CERS

☐ No Violations Noted At Time of Inspection

Signature of Responsible Party: Angela R Gonzales Print Name: Angela Gonzales Date: 11/24/15

☒ **NOTICE OF VIOLATION: The violations noted above must be corrected by:** Date: 12/24/15

POST INSPECTION INSTRUCTIONS:

The marked items represent violations of the California Health and Safety Code and California Code of Regulations. A re-inspection may occur at any time on or after the compliance deadline to verify correction of violations. **ALL VIOLATIONS ARE TO BE CORRECTED AND A COPY OF THIS FORM SIGNED AND RETURNED WITHIN 35 DAYS**, certifying the correction of these violations. Failure to correct violations by the compliance deadline will result in further enforcement action, including, but not limited to, a re-inspection fee, fines and/or suspension or revocation of your Unified Program Facility Permit.

COMPLIANCE CERTIFICATION: As the owner / operator of the above subject business, I certify that all the violations cited above have been corrected.

(Signature) _____ (Print Name) _____ (Date) _____

SANTA BARB[illegible] COUNTY CERTIFIED UNIFIED PROGRAM AGE[illegible]Y (CUPA)
☐ 225 Camino del R[illegible]edio, Santa Barbara, CA 93110 (805) 681-4900 F[illegible]805) 681-4901
☒ 2125 S. Centerpointe Pkwy., Rm 333, Santa Maria, CA 93455 (805) 346-8460 (805) 346-8485

UNIFIED PROGRAM INSPECTION REPORT / NOTICE TO COMPLY

Facility Name: Rancho Harvest Date: 11/24/15

Site Address: 1429 S. Blosser, Santa Maria

Program(s) Inspected: ☒ Business Plans ☒ HW Generator ☐ UST ☐ AST / SPCC ☐ Cal ARP ☐ Tiered Permit ☐ Plan Check ☐ Other:

Description of Violations / Corrective Action (continued): Reportable Inventory noted at the time of this inspection: 1) 500 gallons Waste Oil
2) 500 gallons Diesel Exhaust Fluid (D.E.F)
3) 55 gallons Waste Anti-freeze
4) 55 gallons "New Anti freeze"
5) Greater than 275 gallons "New oil" (Various Grades)
- 55 gallons Multipurpose Gen Oil (SAE 80w-90) API GL-5 (Lube cube)
- 55 gallons Universal Tractor Fluid (Red) JDT 303 - Hy Trans
- 55 gallons XSD 15w-40 CJ-4/SM
- Various 5 gallon Buckets of Lube oil

6) 250 gallon Propane tank + 4/ 7-gallon propane tanks (78 gallons)
7) 7 O2 Tanks, compressed (~1,200 cu/ft)
8) 6 175 cu/ft Argon (75%) / CO2 (25%) ~ 1,050 cu/ft

- Report these materials to the CERS Inventory and mark their locations on the Site map. ★ - Please note: Include all haz. mat. Chemicals/substances On the inventory that are above the Reporting thresholds.

Observation: HWG Permit Paid for - However, not Posted (could not locate)
Violation - 01 (current Permit not Posted
★-Corrective Action - ★ - Locate current Permit and Post it.

Observation - Various 5 gallon buckets containing black oily liquid in Haz. waste Shed Open / not labeled
→ One 55 gallon Drum with Paint in it not labeled & Open
One 55 gallon M.O. oil Drum in haz. waste Area not labeled.
- Violation - (15) - Recalcitrant - All Hazardous Waste Containers not Properly labeled
- Violation - (14) - All hazardous waste containers main closed

★-Corrective Action - ★ Ensure that All hazardous waste containers that are mobile / Portable are closed when not Actively adding or Removing material.
Ensure that All hazardous waste containers / tanks that are holding material are properly labeled with the following: "Hazardous Waste", Name / Address of the Generator, Physical State / composition of the waste, Accumulation Start Date, a Statement calling attention to the Hazard of the waste (i.e. Flammable, toxic)

Two 55 gallon "Used Filters" Drums properly labeled and closed
Secondary Containment for 500 gallon waste oil tank is ☒ Currently holding black oily liquid (~2 inches Deep with), Secondary Containment now becomes a haz. Waste container →

Continued on Next Page

Hazardous Materials Specialist: Nicholas Costa Phone No. 346-8219

Signature of Responsible Party Angela Gonzales Print Name Angela Gonzales Date 11/24/15

SANTA BARB[illegible] COUNTY CERTIFIED UNIFIED PROGRAM AGE[illegible] (CUPA)
☐ 225 Camino del Re[illegible]edio, Santa Barbara, CA 93110 (805) 681-4900 F[illegible]805) 681-4901
☒ 2125 S. Centerpointe Pkwy., Rm 333, Santa Maria, CA 93455 (805) 346-8460 (805) 346-8485
UNIFIED PROGRAM INSPECTION REPORT / NOTICE TO COMPLY

Facility Name: Rancho Harvest Date: 11/24/15

Site Address: 1424 S. Blosser, Santa Maria

Program(s) Inspected: ☒ Business Plans ☒ HW Generator ☐ UST ☐ AST / SPCC ☐ Cal ARP ☐ Tiered Permit ☐ Plan Check ☐ Other:

Description of Violations / Corrective Action (continued): Violation (15) - Secondary Containment not Prop Properly labeled

☆ - Corrective Action - ☆ Renove Oily liquid from Secondary Containment and place in 500 gallon waste oil tank or have properly disposed of (manifested)

Observation: Hazardous Waste Manifests / Bills of Lading / Receipts not Readily available at the time of this inspection

Violation - (10) - Manifests / Bills of Lading for Hazardous waste Pickups / Renoval not Readily available

☆ - Corrective Action - ☆ · Locate All records of hazardous waste removal / hauls for the last 3-years and make readily available to this Agency

Observation: One ~~prob~~ ~55 gallon Satellite waste oil tank in Diesel Truck Shop. ~~The~~ Tank is mobile (on wheels, white in Color) and is not labeled

Violation (20) Satellite Accumulation Container not Labeled (Properly Managed)

☆ - Corrective Action - ☆ Label white w. oil accumulation container.

Observation: Facility produces Scrap metal Shavings, metal cuttings, coils, etc. and takes them to Bedford Enterprises. At the time of this inspection, no fine metal Shavings were noted.

Once the Corrections are made to the Violations noted in this report, Please Sign and Return Page 2 of this Report to the address noted at the tops of pages 1, 3 and 4. Page 2 can also be faxed: 805-346-8485 (ATTN: Nicholas Coria)

- Or Emailed - : nicholas.coria@sbcphd.org

Hazardous Materials Specialist: Nicholas Coria Phone No. 346-8219

Signature of Responsible Party [signature] Print Name Angela Gonzales Date 11/24/15

Notify Santa Barbara Co. Health/Hazmat of any change of ownership, type of business activity, business name, or billing address by calling 805-346-8460 Failure to notify Santa Barbara Co. Health/Hazmat may result in late penalties, Permit denial or revocation, and business closure. PERMITS TO OPERATE AND ANNUAL FEE PAYMENTS ARE NOT TRANSFERABLE. Permits become void on change of ownership. New owners must apply and pay for a new Permit(s) prior to beginning operation.

RANCHO HARVEST INC
PO BOX 5519
SANTA MARIA, CA 93456-5519

DETACH FORM HERE AND DISPLAY CONSPICUOUSLY ON THE PREMISES

UNIFIED PROGRAM FACILITY PERMIT

Santa Barbara Co. Health/Hazmat
2125 S. Centerpointe Parkway, Suite 333
Santa Maria, CA 93455
805-346-8460

REGULATED FACILITY : **RANCHO HARVEST**
1429 S BLOSSER Rd
SANTA MARIA, CA 93458

Facility ID: FA0004024
CERS ID: 10211029
Account ID: AR0003964
Issued: 12/8/2015

OWNER NAME : **RANCHO HARVEST INC**

PR0212187	Business Plans 4-6 Chemicals	PT0000790
PR0222187	Hazardous Waste 5.00 - 19.99 Tons	PT0001871

Valid From 4/1/2015 To 3/31/2016

ERIN K. O'CONNELL
HAZMAT SUPERVISOR

This permit to operate is NOT TRANSFERABLE and is valid only through continued compliance with all State and local laws, ordinances, rules and regulations applicable to the type of establishment for which this permit was issued and upon payment of annual renewal fee. This permit is the property of the Santa Barbara County EHS and may be suspended or revoked for due cause.

THIS FORM MUST BE DISPLAYED CONSPICUOUSLY ON THE PREMISES

Access your facility information on the web at: http://cers.calepa.ca.gov

SANTA BARBARA COUNTY CERTIFIED UNIFIED PROGRAM AGENCY (CUPA)
225 Camino del Remedio, Santa Barbara, CA 93110 (805) 681-4900, Fax (805) 681-4901
→ 2125 S. Centerpointe Pkwy., Rm 333, Santa Maria, CA 93455 (805) 346-8460, Fax (805) 346-8485

Business Plan / Cal-ARP / Hazardous Waste Generator Inspection Report / Notice to Comply

Facility Name: Rancho Harvest Date: 12/9/15
Site Address: 1429. S. Blosser Phone #:
City: Santa Maria Inspected By: Nicholas Coria
Facility Contact: Cesar Contreras (Signature) Nicholas Coria

Purpose of Inspection: ☐ Routine ☒ Follow-Up ☐ New Permit ☐ Complaint ☒ Enforcement
CONSENT TO INSPECT GRANTED BY / ESCORT Name: Cesar Contreras Title: Shop Manager

The following code sections marked in the column (V) are in violation with the statue or regulations.

HSC / CCR 22	V	1 2 M	REQUIREMENTS	OBSERVATIONS
Business Plan: ☐ Lube Oil Exemption ☐ Waste Oil Exemption ☐ Compressed Inert Gas Exemption				
SBC	06		CUPA Hazardous Materials fees paid	Paid
25507	04		Business Plan established and implemented	
25505.1	05		Written Business Plan notification to landlord	
25505(a)(3)	18		Emergency Response Plan established and implemented	
25505(a)(4)	19		Employee training documented and implemented	
25508(a)	07		Annual Certification or annual Business Plan submitted	In Progress Due: 12/24/15
25506(a)(7)	01		Emergency contacts are current	
25508.1	02		Reported inventory current with established annual plan	In Progress Due: 12/24/15
Hazardous Waste Generator: ☒ SQG ☐ LQG **Tiered Permit:** CE ☐ CA ☐ PBR ☐				711 Kg/month
SBC 18-31	01		CUPA permit to generate hazardous waste current & posted	Paid/Posted/Current
25200.3, 67450.2(b)	31		Authorized HW treatment – PBR / **CA / CE** - notice submitted	
66262.11/40(c)	03		HW determination made and documented	
66262.12	02		EPA ID number (except silver-only CESQGs)	CALOOO129188- Active
66265.51(a)	99		Contingency Plan and equipment available **(LQG only)**	
66265.16	99		All personnel training & annual review completed **(LQG only)**	
66265.16(d)&(e)	99		Training records maintained onsite **(LQG only)**	
66262.34(d)(2)	07		Personnel trained for familiarity with HW	
66262.34(f)	15		HW container(s) properly labeled	
66262.34	26	M	HW tank/container accumulation time(s) exceeded	
66265.173(a)	14		All HW containers closed	
66265.171/174	13		All HW containers in good condition/not leaking/inspected weekly	
66265.172	13		All HW containers compatible with HW	
66265.35	36		Required aisle space for HW containers provided	
66261.7, .7(f)	16		Empty containers are empty/dated/managed within 1 year	
66262.34(e)	20		Satellite accumulation HW containers managed properly	
66268.7	11		Land Disposal Restriction Notification Statement retained for 3 years	
66265.31	37		Management to prevent HW release	
66262.40	10		Manifests / Receipts / HW analysis, retained for 3 years	Now Available
25189.5(a)	33		HW disposed under manifests to authorized facility	
66262.23(a)(4)	08		Manifests copy sent to Department of Toxic Substances Control (DTSC)	
66273.31	99		Management of Universal Waste	
Used Oil & Gas Filters [Oil & Gas or Diesel Filters From Dispensers] (HSC Chapter 6.5 and CCR Title 22)				
66266.130 & HSC 25250.22	22		Used oil and fuel filters properly managed (e.g. labeled container)	
66266.130(c)(5)	10		Bill of lading for used oil filters retained for 3 years	Available
Hazardous Waste Tanks (CCR Title 22)				
66262.34(f)	15		Tank(s) marked "Hazardous Waste" & accumulation date. HW tank accumulation time(s) not exceeded	
66265.193	18		HW tank(s) provided with secondary containment **(LQG only)**	
66265.195	18		All HW tanks inspected daily	
Spent Lead Acid Batteries (HSC Chapter 6.5, CCR Title 22)				
66266.81	30		Lead acid batteries properly managed / transferred	
Contaminated Rags (HSC Chapter 6.5)				
25144.6	39		Contaminated rags managed properly	

CC

Business Plan / Cal-ARP / Hazardous Waste Generator Inspection Report / Notice to Comply

Facility Name: Rancho Harvest
Site Address: 1429 S. Blosser, Santa Maria

Date: 12/9/15

HSC / CCR 22	V	1 2 M	REQUIREMENTS
Spill Prevention Control & Countermeasure (SPCC) Plan (HSC Chapter 6.67)			
25270.3	131		Valid SPCC, PE certified, petroleum storage ≥ 1320 gallons (1 or aggregate of AST)

AST Tank #	Tank Capacity	Contents	SPCC Required
1 400	~~500~~ Gallons	W. Oil Tank	☐ Yes ☒ No
2-4	55 gal.	Lube oil	☐ Yes ☒ No
5	55 gal	W. Oil (Satellite)	☐ Yes ☒ No
			☐ Yes ☐ No
			☐ Yes ☐ No

Accidental Release Prevention (Cal-ARP)			
2740.1(c)	21		Accurate Cal-ARP registration form submitted for all processes
2735.5 **25545.3**	22		Establish and implement a Risk Management Plan (RMP)

OBSERVATIONS / CORRECTIVE ACTION

On-Site to conduct Follow-up Activities from 11/24/15 inspection.
Observation, Facility provided Haz. Waste manifests/Receipts at this Time:

Manifest #	Quantity	Code	Date
014623472JJK	375g	221	9/18/15
014662583JJK	400g	221	8/6/15
014661415JJK	200g	221	
014072556JJK	250g	221	5/6/15
014064350JJK	260g	221	5/22/15
014066208JJK	180g	221	6/8/15
014064326JJK	350g	221	4/7/15
013746456JJK	200g	221	~~3/23/15~~ 2/11/15
Most Recent: 015148011JJK	260g	221	12/7/15

Total: 2,255 gallons over 12 months = 187.91 gallons/month.
= 711.52 kg/month = SQG
= 9.39 tons/yr.

Violation - (10) - Now Clear at this time.

☐ No Violations Noted At Time of Inspection

Signature of Responsible Party: CESAR CONTRERAS Print Name: CESAR CONTRERAS Date: 12/9/15

☒ **NOTICE OF VIOLATION: The violations noted above must be corrected by:** Date: 12/24/15

POST INSPECTION INSTRUCTIONS:

The marked items represent violations of the California Health and Safety Code and California Code of Regulations. A re-inspection may occur at any time on or after the compliance deadline to verify correction of violations. **ALL VIOLATIONS ARE TO BE CORRECTED AND A COPY OF THIS FORM SIGNED AND RETURNED WITHIN 35 DAYS**, certifying the correction of these violations. Failure to correct violations by the compliance deadline will result in further enforcement action, including, but not limited to, a re-inspection fee, fines and/or suspension or revocation of your Unified Program Facility Permit.

COMPLIANCE CERTIFICATION: As the owner / operator of the above subject business, I certify that all the violations cited above have been corrected.

(Signature) _____ (Print Name) _____ (Date) _____

SANTA BARBARA COUNTY CERTIFIED UNIFIED PROGRAM AGENCY (CUPA)

☐ 225 Camino del Remedio, Santa Barbara, CA 93110 (805) 681-4900 Fax (805) 681-4901

☒ 2125 S. Centerpointe Pkwy., Rm 333, Santa Maria, CA 93455 (805) 346-8460 (805) 346-8485

UNIFIED PROGRAM INSPECTION REPORT / NOTICE TO COMPLY

Facility Name: Rancho Harvest Date: 12/9/15

Site Address: 1429 S. Blosser, Santa Maria

Program(s) Inspected: ☒ Business Plans ☒ HW Generator ☐ UST ☐ AST / SPCC ☐ Cal ARP ☐ Tiered Permit ☐ Plan Check ☒ Other: Follow-up

Description of Violations / Corrective Action (continued): Observation: Hazardous Waste Generator Permit has been located and posted on the wall of the Shop Manager's Office
Violation - (01) Permit Not Posted is now cleared

Observation: Haz. waste Storage Shed and Secondary Containment for Haz. waste used oil tank has been cleaned up on 12/7/15. Waste oil has been manifested and hauled away. All 5 gallon buckets holding used oil have been cleaned up, all drip pans have been drained and are now being properly managed at the time of this inspection

Violation - (14) is now closed at this time

At the time of this inspection: all containers/tanks holding haz waste have been properly labeled.
Violation - (15) is now closed at this time (As well as Violation - (20), Satellite Container now properly labeled)

Observation: located inside haz. waste Storage shed, One 55 gallon Steel drum containing "Hazardous Waste", Acetone is labeled with an accumulation start date of 4/2015
Violation - (26) - Accumulation time exceeded for material in Haz. waste container
☒ - Corrective Action - ☒ - Ensure that hazardous waste is picked up/properly manifested/disposed of within 180 days of accumulation Start Date.
- Have this material properly disposed of by 12/24/15 (maintain Records of proper disposal and submit manifest to this Agency).

Observation: HMBP is currently being worked on by Facility Lead Users
(Inventory, Site Map, Emergency Response/Contingency Plan)
Once a full HMBP is submitted to CERS, the violation noted on 11/24/15 will be closed. HMBP must meet the criteria set forth in Cal. Health & Safety Code, Ch. 6.95, Sec. 25505 et. al.

Hazardous Materials Specialist: Nicholas Corin Phone No. 346-8214

Signature of Responsible Party CESAR CONTRERAS Print Name CESAR CONTRERAS Date 12/9/15

Business Plan Inventory Summary

US PLAN LAST CERTIFIED DATE: 8/4/2005

SITE ADDRESS: **1429 S BLOSSER Rd** **SANTA MARIA**

FACILITY NAME: **RANCHO HARVEST** SMR **FA0004024**

PRIMARY CONTACT	ORLANDO GRACIA	SECONDARY CONTACT	CESAR CONTRERAS
TITLE	OPERATIONS MANAGER	TITLE	SHOP MANAGER
BUSINESS PHONE	8059287598	BUSINESS PHONE	8059287598
24-HOUR PHONE	8053103619	24-HOUR PHONE	8053103656
PAGER / CELL		PAGER / CELL	

ORIGINAL

CHEMICAL NAME	MAX AMOUNT	UNIT	GRID	LOCATION
ACETYLENE	280.0	F	G6,9	
GEAR LUBRICANT	55.0	G	K6	
HYDRAULIC OIL	180.0	G	K6	
MOTOR OIL	240.0	G	K7	
OXYGEN	560.0	F	G6,9	
PROPANE	484.0	G	C5	

Santa Barbara County Fire Department
Certified Unified Program Agency

UNIFIED PROGRAM CONSOLIDATED FORM
FACILITY INFORMATION

BUSINESS OWNER/OPERATOR IDENTIFICATION

Page __ of __

I. IDENTIFICATION

FACILITY ID# 42-000-4024		BEGINNING DATE 100: 1/3/12	ENDING DATE 101:		
BUSINESS NAME (Same as FACILITY NAME or DBA – Doing Business As) 3: Rancho Harvest Inc			BUSINESS PHONE 102: 805 928 7598		
BUSINESS SITE ADDRESS 1429 S. Blosser			103	BUSINESS FAX 102a: 805 346 6412	
BUSINESS SITE CITY 104: Santa Maria	CA	ZIP CODE 105: 93455	COUNTY 106: Santa Barbara		
DUN & BRADSTREET 106: N/A		PRIMARY SIC 107: —	PRIMARY NAICS 107a: —		
BUSINESS MAILING ADDRESS 108: P.O. Box 5519				108a	
BUSINESS MAILING CITY 108b: Santa Maria	STATE 108c: CA	ZIP CODE 108d: 93456			
BUSINESS OPERATOR NAME 109		BUSINESS OPERATOR PHONE 110			

II. BUSINESS OWNER

OWNER NAME 111: Jesus A Manriquez		OWNER PHONE 112: 805 310 3617	
OWNER MAILING ADDRESS 113: P.O. Box 5519			
OWNER MAILING CITY 114: Santa Maria	STATE 115: CA	ZIP CODE 116: 93456	

III. ENVIRONMENTAL CONTACT

CONTACT NAME 117: Cesar Contreras		CONTACT PHONE 118: 805 310 3619	
CONTACT MAILING ADDRESS 119: P.O. Box 5519		CONTACT EMAIL 119a: CESAR@RANCHOHARVEST.COM	
CONTACT MAILING CITY 120: Santa Maria	STATE 121: CA	ZIP CODE 122: 93456	

IV. EMERGENCY CONTACTS

-PRIMARY-	-SECONDARY-
NAME 123: Antonio Garcia	NAME 128: Dennis Repasi
TITLE 124: Shop Manager	TITLE 129: Compliance
BUSINESS PHONE 125: 805-347-1370	BUSINESS PHONE 130: 805 928 7598
24-HOUR PHONE 126: 805 310 3425	24-HOUR PHONE 131: 805 260 1924
CELL / PAGER # 127: Above 24 hour	CELL / PAGER # 132: Above 24 Hour

ADDITIONAL LOCALLY COLLECTED INFORMATION: 133
Assessor's Parcel Number: 17-240-24

Office Use Only — Fire Agency | District

☐ BP ☐ Gen ☐ UST ☐ AST

Certification: Based on my inquiry of those individuals responsible for obtaining the information, I certify under penalty of law that I have personally examined and am familiar with the information submitted and believe the information is true, accurate, and complete.

SIGNATURE OF OWNER/OPERATOR OR DESIGNATED REPRESENTATIVE: Jesus A Manriquez	DATE 134: 1/3/12	NAME OF DOCUMENT PREPARER 135: D'E Repasi
NAME OF SIGNER (print) 136: Jesus A. Manriquez Sr.	TITLE OF SIGNER 137: Owner/President	

UPCF (Rev. 12/2007) OwnerOperator.doc (Rev 09-2009)

ENTERED JAN 0 3 2012

California Hazardous Material Inventory Form - Chemical Description Page

(1) ☒ ADD ☐ DELETE ☐ REVISE

PAGE (2) 1 OF (3) 6

BUSINESS NAME (4) RANCHO HARVEST, INC.

CHEMICAL LOCATION (5) 1429 S. Blosser Rd. Santa Maria

MAP # (6) 1 GRID # (7) G-6, G-9

CHEMICAL NAME (8) Acetylene

TRADE SECRET (11) ☐ Y ☒ N

COMMON NAME (9) Acetylene

* EHS (12) ☐ Y ☐ N

CAS # (10) 74-86-2

* IF EHS BOX IS "Y" ALL AMOUNTS MUST BE IN LBS

FIRE CODE HAZARD CLASSES * (13)

* COMPLETE BLOCK (13) IF REQUESTED BY THE LOCAL FIRE CHIEF - REFER TO INSTRUCTIONS.

TYPE (14) ☒ PURE ☐ MIXTURE ☐ WASTE

RADIOACTIVE (15) ☐ Y ☐ N (16) CURIES

PHYSICAL STATE (17) ☐ SOLID ☐ LIQUID ☒ GAS

FED HAZARD CATEGORIES (18) ☒ FIRE ☐ REACTIVE ☒ PRESSURE RELEASE ☐ ACUTE HEALTH ☐ CHRONIC HEALTH

STATE WASTE CODE (19)

UNITS (22) ☐ GAL ☐ LBS ☒ CU FT ☐ TONS

MAX DAILY AMT (23) 280

DAYS ON SITE (20) 365

*IF EHS, enter amounts in LBS below.

AVG DAILY AMT (24)

LARGEST CONTAINER (21)

☐ LBS

ANNUAL WASTE AMT (25)

STORAGE CONTAINER (26)

☐ ABOVE GROUND TANK ☐ UNDER GROUND TANK ☐ TANK INSIDE BUILDING ☐ STEEL DRUM ☐ PLASTIC/NONMETALLIC DRUM
☐ CAN ☐ CARBOY ☐ SILO ☐ FIBER DRUM ☐ BAG
☐ BOX ☒ CYLINDER ☐ GLASS BOTTLE ☐ PLASTIC BOTTLE ☐ TOTE BIN
☐ TANK WAGON ☐ RAIL CAR ☐ _____ ☐ OTHER

PRESSURE STORAGE (27) ☐ AMBIENT ☐ ABOVE AMBIENT ☐ BELOW AMBIENT

STORAGE TEMPERATURE (28) ☐ AMBIENT ☐ ABOVE AMBIENT ☐ BELOW AMBIENT ☐ CRYOGENIC

(29) % WT	(30) HAZARDOUS COMPONENT	(31) EHS	(32) CAS #
		☐ Y ☐ N	
		☐ Y ☐ N	
		☐ Y ☐ N	
		☐ Y ☐ N	
		☐ Y ☐ N	

ADDITIONAL LOCALLY COLLECTED INFORMATION

FOR OFFICIAL USE ONLY

ID # _____

California Hazardous Material Inventory Form - Chemical Description Page

☒ ADD ☐ DELETE ☐ REVISE

PAGE (2) 2 OF (3) 6

INESS NAME (4) RANCHO HARVEST, INC.

EMICAL LOCATION (5) 1429 W. Blosser Rd. Santa Maria

' # (6) 1 GRID # (7) G-6, G-9

MICAL NAME (8) Oxygen

TRADE SECRET (11) ☐ Y ☒ N

IMON NAME (9) Oxygen

* EHS (12) ☐ Y ☐ N

(10) 7782-44-7

* IF EHS BOX IS "Y" ALL AMOUNTS MUST BE IN LBS

CODE (13)
ARD CLASSES *

* COMPLETE BLOCK (13) IF REQUESTED BY THE LOCAL FIRE CHIEF - REFER TO INSTRUCTIONS.

E (14) ☒ PURE ☐ MIXTURE ☐ WASTE

RADIOACTIVE (15) ☐ Y ☐ N (16)

SICAL STATE (17) ☐ SOLID ☐ LIQUID ☒ GAS

CURIES

HAZARD (18) ☒ FIRE ☐ REACTIVE ☒ PRESSURE RELEASE ☐ ACUTE HEALTH ☐ CHRONIC HEALTH
EGORIES

E WASTE (19)

UNITS (22) ☐ GAL ☒ CU FT ☐ LBS ☐ TONS

MAX DAILY AMT (23) 560

ON SITE (20) 365

*IF EHS, enter amounts in LBS below.

AVG DAILY AMT (24)

EST (21)
AINER

☐ LBS

ANNUAL WASTE AMT (25)

AGE (26)
AINER

☐ ABOVE GROUND TANK	☐ CAN	☐ BOX	☐ TANK WAGON
☐ UNDER GROUND TANK	☐ CARBOY	☒ CYLINDER	☐ RAIL CAR
☐ TANK INSIDE BUILDING	☐ SILO	☐ GLASS BOTTLE	☐ _____
☐ STEEL DRUM	☐ FIBER DRUM	☐ PLASTIC BOTTLE	☐ OTHER
☐ PLASTIC/NONMETALLIC DRUM	☐ BAG	☐ TOTE BIN	

SURE (27)
AGE ☐ AMBIENT ☐ ABOVE AMBIENT ☐ BELOW AMBIENT

AGE (28)
ERATURE ☐ AMBIENT ☐ ABOVE AMBIENT ☐ BELOW AMBIENT ☐ CRYOGENIC

9) % WT	(30) HAZARDOUS COMPONENT	(31) EHS	(32) CAS #
		☐ Y ☐ N	
		☐ Y ☐ N	
		☐ Y ☐ N	
		☐ Y ☐ N	
		☐ Y ☐ N	

ADDITIONAL LOCALLY COLLECTED INFORMATION

FOR OFFICIAL USE ONLY

ID # _____

California Hazardous Material Inventory Form - Chemical Description Page

(1) ☒ ADD ☐ DELETE ☐ REVISE

PAGE (2) 3 OF (3) 6

BUSINESS NAME (4) RANCHO HARVEST, INC.

CHEMICAL LOCATION (5) 1429 S. Blosser Rd. Santa Maria

MAP # (6) 1 GRID # (7) C-5

CHEMICAL NAME (8)

TRADE SECRET (11) ☐ Y ☒ N

COMMON NAME (9) Propane

* EHS (12) ☐ Y ☐ N

CAS # (10)

* IF EHS BOX IS "Y" ALL AMOUNTS MUST BE IN LBS

FIRE CODE HAZARD CLASSES * (13)

* COMPLETE BLOCK (13) IF REQUESTED BY THE LOCAL FIRE CHIEF - REFER TO INSTRUCTIONS.

TYPE (14) ☐ PURE ☒ MIXTURE ☐ WASTE

RADIOACTIVE (15) ☐ Y ☐ N (16)

PHYSICAL STATE (17) ☐ SOLID ☒ LIQUID ☒ GAS

CURIES

FED HAZARD CATEGORIES (18) ☒ FIRE ☐ REACTIVE ☒ PRESSURE RELEASE ☐ ACUTE HEALTH ☐ CHRONIC HEALTH

STATE WASTE CODE (19)

UNITS (22) ☒ GAL ☐ CU FT ☐ LBS ☐ TONS

MAX DAILY AMT (23) 484

DAYS ON SITE (20) 365

*IF EHS, enter amounts in LBS below.

AVG DAILY AMT (24)

LARGEST CONTAINER (21) 484 ☐ LBS

ANNUAL WASTE AMT (25)

STORAGE CONTAINER (26)

☒ ABOVE GROUND TANK	☐ CAN	☐ BOX	☐ TANK WAGON
☐ UNDER GROUND TANK	☐ CARBOY	☐ CYLINDER	☐ RAIL CAR
☐ TANK INSIDE BUILDING	☐ SILO	☐ GLASS BOTTLE	☐ _____
☐ STEEL DRUM	☐ FIBER DRUM	☐ PLASTIC BOTTLE	☐ OTHER
☐ PLASTIC/NONMETALLIC DRUM	☐ BAG	☐ TOTE BIN	

PRESSURE STORAGE (27) ☐ AMBIENT ☐ ABOVE AMBIENT ☐ BELOW AMBIENT

STORAGE TEMPERATURE (28) ☐ AMBIENT ☐ ABOVE AMBIENT ☐ BELOW AMBIENT ☐ CRYOGENIC

(29) % WT	(30) HAZARDOUS COMPONENT	(31) EHS	(32) CAS #
0-5[illegible]-3	Ethane	☐ Y ☐ N	74-84-0
87.5-100	Propane	☐ Y ☐ N	74-98-6
0-5	Propylene	☐ Y ☐ N	115-07-1
0-2.5	Butanes	☐ Y ☐ N	Various
0-50 ppm	Ethyl Mercaptan	☐ Y ☐ N	75-08-01

ADDITIONAL LOCALLY COLLECTED INFORMATION -

FOR OFFICIAL USE ONLY

ID # _____

California Hazardous Material Inventory Form - Chemical Description Page

☒ ADD ☐ DELETE ☐ REVISE PAGE (2) 4 OF (3) 6

BUSINESS NAME (4): RANCHO HARVEST, INC.

CHEMICAL LOCATION (5): 1429 S. Blosser Rd.

MAP # (6): 1 GRID # (7): K-6

CHEMICAL NAME (8): Petroleum Hydrocarbon TRADE SECRET (11): ☐ Y ☒ N

COMMON NAME (9): Gear Lubricant * EHS (12): ☐ Y ☐ N

CAS # (10): 8012-95-1 * IF EHS BOX IS "Y" ALL AMOUNTS MUST BE IN LBS

FIRE CODE HAZARD CLASSES * (13):

* COMPLETE BLOCK (13) IF REQUESTED BY THE LOCAL FIRE CHIEF - REFER TO INSTRUCTIONS.

TYPE (14): ☐ PURE ☒ MIXTURE ☐ WASTE RADIOACTIVE (15): ☐ Y ☐ N (16): CURIES

PHYSICAL STATE (17): ☒ SOLID ☐ LIQUID ☐ GAS

2 HAZARD CATEGORIES (18): ☐ FIRE ☐ REACTIVE ☐ PRESSURE RELEASE ☐ ACUTE HEALTH ☐ CHRONIC HEALTH

WASTE CODE (19): UNITS (22): ☒ GAL ☐ CU FT ☐ LBS ☐ TONS MAX DAILY AMT (23): 55

DAYS ON SITE (20): 365 *IF EHS, enter amounts in LBS below. AVG DAILY AMT (24): 35

LARGEST CONTAINER (21): 55 ☐ LBS ANNUAL WASTE AMT (25):

STORAGE CONTAINER (26):

☐ ABOVE GROUND TANK	☐ CAN	☐ BOX	☐ TANK WAGON
☐ UNDER GROUND TANK	☐ CARBOY	☐ CYLINDER	☐ RAIL CAR
☐ TANK INSIDE BUILDING	☐ SILO	☐ GLASS BOTTLE	☐ _____
☒ STEEL DRUM	☐ FIBER DRUM	☐ PLASTIC BOTTLE	☐ OTHER
☐ PLASTIC/NONMETALLIC DRUM	☐ BAG	☐ TOTE BIN	

PRESSURE STORAGE (27): ☐ AMBIENT ☐ ABOVE AMBIENT ☐ BELOW AMBIENT

STORAGE TEMPERATURE (28): ☐ AMBIENT ☐ ABOVE AMBIENT ☐ BELOW AMBIENT ☐ CRYOGENIC

(29) % WT	(30) HAZARDOUS COMPONENT	(31) EHS	(32) CAS #
4	A yl Acid Phosphate Compound	☐ Y ☒ N	Proprietary
61	Solvent Dewaxed Residual Oil	☐ Y ☒ N	64742-62-7
34	Solvent Dewaxed Distillate, Heavy Paraffin	☐ Y ☒ N	64742-62-7
		☐ Y ☐ N	
		☐ Y ☐ N	

ADDITIONAL LOCALLY COLLECTED INFORMATION

FOR OFFICIAL USE ONLY

ID # _____

California Hazardous Material Inventory Form - Chemical Description Page

) ☒ ADD ☐ DELETE ☐ REVISE PAGE (2) 5 OF (3) 6

USINESS NAME (4) RANCHO HARVEST, INC.

HEMICAL LOCATION (5) 1429 S. Blosser Rd. Santa Maria

'AP # (6) 1 GRID # (7) K-6

HEMICAL NAME (8) TRADE SECRET (11) ☐ Y ☒ N

OMMON NAME (9) Hydraulic Oil * EHS (12) ☐ Y ☐ N

AS # (10) * IF EHS BOX IS "Y" ALL AMOUNTS MUST BE IN LBS

RE CODE (13) AZARD CLASSES *

* COMPLETE BLOCK (13) IF REQUESTED BY THE LOCAL FIRE CHIEF - REFER TO INSTRUCTIONS.

'PE (14) ☐ PURE ☒ MIXTURE ☐ WASTE RADIOACTIVE (15) ☐ Y ☐ N (16) CURIES

HYSICAL STATE (17) ☐ SOLID ☒ LIQUID ☐ GAS

ED HAZARD (18) ☐ FIRE ☐ REACTIVE ☐ PRESSURE RELEASE ☐ ACUTE HEALTH ☐ CHRONIC HEALTH

ATE WASTE (19) UNITS (22) ☒ GAL ☐ CU FT ☐ LBS ☐ TONS MAX DAILY AMT (23) 180

YS ON SITE (20) 365 *IF EHS, enter amounts in LBS below. AVG DAILY AMT (24) 100

RGEST (21) 180 ☐ LBS ANNUAL WASTE AMT (25)

ORAGE (26)
- ☐ ABOVE GROUND TANK
- ☐ UNDER GROUND TANK
- ☐ TANK INSIDE BUILDING
- ☒ STEEL DRUM
- ☐ PLASTIC/NONMETALLIC DRUM
- ☐ CAN
- ☐ CARBOY
- ☐ SILO
- ☐ FIBER DRUM
- ☐ BAG
- ☐ BOX
- ☐ CYLINDER
- ☐ GLASS BOTTLE
- ☐ PLASTIC BOTTLE
- ☐ TOTE BIN
- ☐ TANK WAGON
- ☐ RAIL CAR
- ☐ _____
- ☐ OTHER

ESSURE (27) ☐ AMBIENT ☐ ABOVE AMBIENT ☐ BELOW AMBIENT

ORAGE (28) ☐ AMBIENT ☐ ABOVE AMBIENT ☐ BELOW AMBIENT ☐ CRYOGENIC

(29) % WT	(30) HAZARDOUS COMPONENT	(31) EHS	(32) CAS #
50-60	Solvent refined, heavy parafinic dist.	☐ Y ☒ N	64742547
0-25	Solvent refined, middle distillate	☐ Y ☒ N	64742467
0-25	Light naphthenic distillate	☐ Y ☒ N	64742536
10-15	Polymeric additive in oil	☐ Y ☒ N	None
5-6	Dialkyl Dithiophosphate	☐ Y ☒ N	Mixture

ADDITIONAL LOCALLY COLLECTED INFORMATION

FOR OFFICIAL USE ONLY

ID # _____



California Hazardous Material Inventory Form - Chemical Description Page

(1) ☒ ADD ☐ DELETE ☐ REVISE

PAGE (2) 6 OF (3) 6

BUSINESS NAME (4): RANCHO HARVEST, INC.

CHEMICAL LOCATION (5): 1429 S. Blosser Rd. Santa Maria

MAP # (6): 1 GRID # (7): K-7

CHEMICAL NAME (8):

COMMON NAME (9): Motor Oil

CAS # (10): 64742-54-7

TRADE SECRET (11): ☐ Y ☒ N

* EHS (12): ☐ Y ☐ N

* IF EHS BOX IS "Y" ALL AMOUNTS MUST BE IN LBS

FIRE CODE HAZARD CLASSES * (13):

* COMPLETE BLOCK (13) IF REQUESTED BY THE LOCAL FIRE CHIEF - REFER TO INSTRUCTIONS.

TYPE (14): ☐ PURE ☒ MIXTURE ☐ WASTE

RADIOACTIVE (15): ☐ Y ☐ N (16): CURIES

PHYSICAL STATE (17): ☐ SOLID ☒ LIQUID ☐ GAS

MIXED HAZARD CATEGORIES (18): ☐ FIRE ☐ REACTIVE ☐ PRESSURE RELEASE ☐ ACUTE HEALTH ☐ CHRONIC HEALTH

STATE WASTE CODE (19):

UNITS (22): ☒ GAL ☐ CU FT ☐ LBS ☐ TONS

MAX DAILY AMT (23): 240

DAYS ON SITE (20): 365

*IF EHS, enter amounts in LBS below.

AVG DAILY AMT (24):

LARGEST CONTAINER (21): 240 ☐ LBS

ANNUAL WASTE AMT (25):

STORAGE CONTAINER (26):

☐ ABOVE GROUND TANK	☐ CAN	☐ BOX	☐ TANK WAGON
☐ UNDER GROUND TANK	☐ CARBOY	☐ CYLINDER	☐ RAIL CAR
☐ TANK INSIDE BUILDING	☐ SILO	☐ GLASS BOTTLE	☐ _____
☒ STEEL DRUM	☐ FIBER DRUM	☐ PLASTIC BOTTLE	☐ OTHER
☐ PLASTIC/NONMETALLIC DRUM	☐ BAG	☐ TOTE BIN	

PRESSURE STORAGE (27): ☐ AMBIENT ☐ ABOVE AMBIENT ☐ BELOW AMBIENT

STORAGE TEMPERATURE (28): ☐ AMBIENT ☐ ABOVE AMBIENT ☐ BELOW AMBIENT ☐ CRYOGENIC

(29) % WT	(30) HAZARDOUS COMPONENT	(31) EHS	(32) CAS #
		☐ Y ☐ N	
		☐ Y ☐ N	
		☐ Y ☐ N	
		☐ Y ☐ N	
		☐ Y ☐ N	

ADDITIONAL LOCALLY COLLECTED INFORMATION

FOR OFFICIAL USE ONLY

ID # _____

FORM E

HAZARDOUS MATERIALS UNIFIED PROGRAM

I.D. #

EMERGENCY RESPONSE PLAN

or Hazardous Waste Contingency Plan

Santa Barbara County

Date: _____

SECTION I-A: BUSINESS IDENTIFICATION DATA

BUSINESS NAME

RANCHO HARVEST, INC.

SITE ADDRESS	CITY		ZIP CODE
1429 S. Blosser	Santa Maria	CA	93454

FACILITY UNIT — TELEPHONE NUMBER

BUSINESS MAILING ADDRESS P.O. Box 5519 Santa Maria, CA 93456 CITY — ZIP CODE

If your business has a license or permit from any of the following agencies, please indicate the document number.

1. Hazardous Materials Underground Storage #	3. Air Pollution Control District #
2. Hazardous Waste Generator # 004024	4. Responding Fire Dept & Permit #

Please provide the following information as it pertains to your business and its location. You are not required to notify these companies in the event of an emergency. This information is provided for your reference and to assist emergency response personnel in responding to a hazardous materials emergency at your facility. List the name and phone number of the utility company.

Electric Service P G & E Telephone # 800-743-5000

Gas Service So. Ca. Gas Telephone # 800-427-2000

Sanitation District City of Santa Maria Telephone # 805-925-0951

Water District City of Santa Maria Telephone # 805-925-0951

SECTION I-B: OWNER CERTIFICATION OF DATA (Certify either 1 or 2)

1. This is a ☐ **NEW Plan** ☒ **UPDATED Existing Plan.** I have personally examined the information it contains and am familiar with the operation of the plan. (If you check either of the above two options, continue to complete the remained of the Emergency Response / Contingency Plan).

2. ☐ This plan **requires no change** and is on file with Santa Barbara County Hazardous Materials Unified Program and does not need any change. (If you check this section, please proceed directly to Form T, the Training Program.)

I certify under penalty of law that the above information is true and accurate.

Dennis M. Repasi — Dennis Bundy — 9-1-02
PRINT NAME OF OWNER OR OPERATOR — SIGNATURE — DATE

Dennis M. Repasi — Dennis Bundy — 9-1-02
DOCUMENTS PREPARED BY — SIGNATURE — DATE

SECTION II: EMERGENCY RESPONSE PLANS AND PROCEDURES

Note: Complete all sections of this Emergency Response Procedure below. Use of terms such as "N/A" (Not Applicable) will not be accepted.

A. FIRE, SPILL OR RELEASE: The Fire Code requires immediate notification through dialing 911, by whomever first sights the incident. In the event of release or spill of hazardous materials, you must also notify:

1. **Santa Barbara County Hazardous Materials Unit (HMU) at (805) 686-8170. After business hours -- dial 9-1-1. CAER Spill Report forms can be faxed to (805) 686-8183**

2. **The State Office of Emergency Services -- (800) 852-7550 or (916) 262-1621.**

List the individuals responsible for verifying that these calls have been made and also indicate their position in your company.

FOR VERIFYING THE DIALING OF 911:

Orlando Gracia	Operations Mgr.
NAME	POSITION

Individual responsible for calling Santa Barbara County HMU and the State Office of Emergency Services: (Normally the Emergency Coordinator of your business.)

OrlandoGracia	Operations Mgr.
NAME	POSITION

B. List the local emergency medical facilities that will be used by your business in the event of an accident or injury caused by a release or threatened release of hazardous materials.

NAME	ADDRESS	CITY	PHONE
IMG	3070 Sdyway Dr 106	Santa Maria CA	
Marian Hospital	1400 E. Church	Santa Maria CA	

C. List the Emergency Coordinator(s) at your facility.

	NAME	TITLE	BUSINESS PHONE	24 HR PHONE	PAGER #
Primary:	Orlando Gracia	Operations Mgr	928-7598	310-3619	
Secondary:	Cesar Contreras	Shop Mgr.	928-7598	310-3653	

D. Does your business have an on-site emergency response team? ☒ Yes ☐ No If **yes**, describe procedures your business will follow to notify your on-site emergency response team in the event of a release or threatened release of hazardous materials.

Gracia will call 911, evacuate personnel then call Contreras.

Or the reverse depending on who is at the shop.

E. List (by name and address) adjacent neighboring businesses and residences, schools, hospitals, etc. **Include sensitive facilities (schools, hospitals and rest homes) within 1,000 fee (straight line distance from your property line).** List telephone numbers for all businesses; for apartment buildings, list manager's phone. Do not list telephone numbers for private residences.

Streator Plumbing 1441 S Blosser Rd. Santa Maria, Ca. 739-7255

J.R. Simplot Co. 1333 S Blosser Rd. Santa Maria, Ca. 925-2591

F. Briefly describe your standard operating procedures **in the event of a release or threatened release of hazardous materials.** Emergency response procedures must comply with all Federal, State and local regulations. (Use additional sheets if necessary. Use our format if computerized.)

1. **Prevention –** Describe the accident potentials associated with the hazardous materials present at your facility. What actions would your business take to reduce accident potentials? Include description of safety, storage and containment procedures.

High pressure compressed gas cylinders are either chained to walls or in welding carts. Solvent is in motion stable containers with lid. Oils are in bulk storage containers. Waste oils are in metal containment area.

2. **Equipment –** List the emergency response equipment at your facility (e.g. fire extinguishing systems, spill control equipment, decontamination equipment). **Include summary of maintenance procedures.**

Item	Use	Location	Maintenance Procedure
ABC Fire Ext.	All fires	At site	Annual check by firemaster.
Absorbant	Spill Control	At site	Assure adequate stock, replenish when low.

3. **Evacuation –** Describe how you will immediately notify and evacuate your facility. What communications or alarms are used? How will you operate these during power failure?

Call 911, assemble response team; employees will evacuate to Cal Maria; response team will tour facility to assure no personnel are injured. If so, will call medical facility.

4. **Shutdown** – Describe the shutdown for each site or facility.

Welding systems and equipment shut down; electrical, gas, water shutoff are activated if necessary; equipment and vehicles are moved if needed; solvant tank is closed and latched.

5a. **Response** – Describe what is done to lessen or mitigate the harm or damage to person(s), property, or the environment, and prevent the event from getting worse or spreading. What is your immediate response to:

Fire: Call 911, use fire extinguishers and water hose if necessary, remove flammable items.

Explosion: Call 911, check for injured, check for unstable or smoldering systems or items.

Spill: Reduce source of spill by shutting off system, use absorbant when needed, call 911.

Severe Ground Motion: Secure heavy or dangerous items against movement. Keep liquids in contaminated area, check systems.

Major Power Failure: Shut off systems that were left on, check with power company, make sure dependent systems have been closed.

Flood: Hazardous material are kept in contaminated area, property has very little flooding.

b. **Is this facility located on a 100 year flood plain?** ☐ Yes ☒ No

c. **Ground Motion** – Identify facility areas and list mechanical or other systems that require immediate inspection or isolation because of their vulnerability to earthquake related ground motion.

Check compressed gas cylinders; check solvant tank; check electrical lines.

6. **Clean-Up** (Remove the Hazard) – How do you handle the complete process of cleaning up, and disposing of related materials at your facility? Note: Notify the Hazardous Materials Unit when clean-up is complete.

Spill: We use absorbant and rags for most spills. There are 55 gallon drums used for waste oil. A contract hauler picks up excess waste oils when drums are full.

3. **Location** – Your business is required to keep a copy of the Business Plan and related MSDS sheets on-site. Describe where this information is located.

MSDS are in shop and office in prominent place. Business plan is also kept in office in prominent place.

FORM T

HAZARDOUS MATERIALS UNIFIED PROGRAM

EMPLOYEE TRAINING PROGRAM

I.D. #

Santa Barbara County

Date: _____

A. **Describe the safety procedure training for all employees in the event of a release or threatened release of hazardous materials. This training shall include, but not be limited to, the following: new employee training, annual training, periodic refresher courses, and familiarization with Emergency Plans and Procedures of this Business Plan / Contingency Plan.**

1. Summarize specific job descriptions for all positions that work with or come in contact with hazardous materials / hazardous waste and indicate how these specific positions are trained for their job responsibilities or hazards of exposure (describe training program). Designate whether employee is working with hazardous material (HM), hazardous waste (HW), or both (B).

All mechanics work with oils, waste oils, diesel fuels, gasoline, paint and solvents. They have been trained in fire safety, fire suppression, first aid and emergency response numbers. Welding gases are also handled by the welders and they have been trained in use and handlin according to MSDS.

2. Summarize training specific to **emergency response personnel** who deals with either hazardous material or hazardous waste release or threatened release.

Training is updated on a regular basis by consultants and manuf. reps.

3. Indicate frequency and duration of training for each type of employee noted above (a table may be used).

All employees are required to attend monthly safety meetings Other training is provided by in house safety personnel and the shop Manager. These meetings last at least 30 minutes.

4. Indicate how your business facilitates employee access to training materials. (e.g. bulletin board, employee newsletter, staff meetings, etc.)

Bulletin Board, internal memos and staff meetings.

B. List the personnel in charge of training and indicate qualifications of personnel conducting the training.

Shop Manager Cesar Contreras.

C. Indicate where records are kept. Records must document training including training duration and completion dates, names and positions of employees receiving training, and the name(s) of instructors / trainer.

Managers Office.

SANTA BARBARA COUNTY FIRE DEPARTMENT
CERTIFIED UNIFIED PROGRAM AGENCY
4410 CATHEDRAL OAKS ROAD, SANTA BARBARA CA 93110
(805) 686-8179

RECEIVED DEC 21 2011

2012 Annual Business Plan Certification - Due Date March 1, 2012

Date Printed: 12/14/2011

DO NOT MAKE CHANGES ON THIS FORM

Owner: OW0004024

RANCHO HARVEST INC
PO BOX 5519
SANTA MARIA CA 934565519
ATTN:

Facility:

RANCHO HARVEST
1429 S BLOSSER Rd
SANTA MARIA

FA0004024
PR0212187
SMR

Date of Last Inventory Certification Received: 11/18/2010

Contacts	Name	Title	Business	24 Hour	Pager / Cell
Primary	ORLANDO GRACIA	OPERATIONS MANAGER	8059287598	8053103619	
Secondary	CESAR CONTRERAS	SHOP MANAGER	8059287598	8053103656	

CHEMICAL INVENTORY AT: 042-000-0004024 RANCHO HARVEST

Chemical	Max Amount	Unit	Location
ACETYLENE	280.00	F	
GEAR LUBRICANT	55.00	G	
HYDRAULIC OIL	180.00	G	
MOTOR OIL	240.00	G	
OXYGEN	560.00	F	
PROPANE	484.00	G	

CERTIFICATION (Check all that apply.)

☑ Primary / Secondary Contact Names listed above have changed as indicated on the signed, dated and attached Owner/Operator page.

☐ The inventory has changed; please see attached inventory revisions, deletions and/or additions.

☐ The Emergency Response Plan and Training Plan have changed; please see attached revised plan(s).

Please Note: **25505 H&SC requires every business subject to Chapter 6.95, 25500 et.sec. to submit annually a Certification Statement or Hazardous Materials Business Plan to the Administrating Agency (CUPA) certifying that the Business Plan meets the requirements of the statute. Failure to do so by March 1st of each year can result in fines of up to $2,000.00 per day of violation.**

Aboveground Petroleum Storage Tank Annual Certification (Only complete this section if the facility has APST's that are 10,000 gallons or more.)

Tank #	Contents	Capacity	Date Installed

☐ I certify that the information listed above is accurate and true for APST's at this facility.

As an Authorized Representative, I certify, under the penalty of law, that I have personally examined and am familiar with the information submitted and believe the information is true, accurate, and complete. I also certify that the Business Plan, Emergency Response Plan, and Training Plan, including any additions, deletions and/or revisions indicated above, are complete, accurate, and up to date. I also certify that: there has been no change in the quantity of any hazardous material as reported in the most recently submitted annual inventory form; all hazardous materials subject to inventory requirements are listed on the most recently submitted annual inventory form; and the most recently submitted annual inventory form contains the information required by 42 USC § 11022.

Signed: _____ **Title:** COMPLIANCE

Print Name: DENNIS M REPASI **Date:** 12/19/11

ENTERED JAN 03 2012

UNIT: G = GALLONS; F = CUBIC FEET; L = POUNDS;' AND T = TONS

Office Use Only: ◯ *No Change* ◯ *Contact Updated* ◯ *Inventory Updated* ◯ *Map Updated*

RECEIVED
NOV 18 2010

SANTA BARBARA COUNTY FIRE DEPARTMENT
CERTIFIED UNIFIED PROGRAM AGENCY
4410 CATHEDRAL OAKS ROAD, SANTA BARBARA CA 93110
805-686-8167

2011 Annual Business Plan Certification - Due Date March 1, 2011

DO NOT MAKE CHANGES ON THIS FORM

Date Printed: 11/01/2010

Owner: OW0004024

RANCHO HARVEST INC
PO BOX 5519
SANTA MARIA CA 934565519
ATTN:

Facility:

RANCHO HARVEST
1429 S BLOSSER Rd
SANTA MARIA

FA0004024
PR0212187
SMR

Date of Last Inventory Certification Received: 10/6/2009

Contacts	Name	Title	Business	24 Hour	Pager / Cell
Primary	ORLANDO GRACIA	OPERATIONS MANAGER	8059287598	8053103619	
Secondary	CESAR CONTRERAS	SHOP MANAGER	8059287598	8053103656	

CHEMICAL INVENTORY AT: 042-000- 0004024 RANCHO HARVEST

Chemical	Max Amount	Unit	Location
ACETYLENE	280.00	F	
GEAR LUBRICANT	55.00	G	
HYDRAULIC OIL	180.00	G	
MOTOR OIL	240.00	G	
OXYGEN	560.00	F	
PROPANE	484.00	G	

CERTIFICATION (Check all that apply.)

- ☑ I certify that I have reviewed the Business Plan for this facility and the plan is complete, accurate, and up-to-date.
- ☑ The information contained in the hazardous materials inventory is complete, accurate, up-to-date, and all hazardous materials handled at this site are listed above.
- ☑ I also certify that there have been no changes in the quantity of the hazardous materials reported and that all hazardous materials handled at this site, which are subject to inventory, are listed above.
- ☐ Primary / Secondary Contact Names listed above have changed as indicated on the signed, dated and attached Owner/Operator page.
- ☐ The inventory has changed; please see attached inventory revisions, deletions and/or additions.
- ☑ The Emergency Response Plan and Training Plan most recently submitted to the CUPA is complete, accurate and up-to-date.
- ☐ The Emergency Response Plan and Training Plan have changed; please see attached revised plan(s).

Please Note: 25505 H&SC requires every business subject to Chapter 6.95, 25500 et.sec. to submit annually a Certification Statement or Hazardous Materials Business Plan to the Administrating Agency (CUPA) certifying that the Business Plan meets the requirements of the statute. Failure to do so by March 1st of each year can result in fines of up to $2,000.00 per day of violation.

Aboveground Petroleum Storage Tank Annual Certification (Only complete this section if the facility has APST's that are 10,000 gallons or more.)

Tank #	Contents	Capacity	Date Installed
	N/A		

☑ I certify that the information listed above is accurate and true for APST's at this facility.

Signed: Orlando Gracia Title: Operations Mgr

Print Name: ORLANDO GRACIA Date: 11/16/10

ENTERED NOV 18 2010

UNIT: G = GALLONS; F = CUBIC FEET; L = POUNDS;' AND T = TONS

Office Use Only: ○ *No Change* ○ *Contact Updated* ○ *Inventory Updated* ○ *Map Updated*

SANTA BARBARA COUNTY FIRE DEPARTMENT

CERTIFIED UNIFIED PROGRAM AGENCY
4410 CATHEDRAL OAKS ROAD, SANTA BARBARA, CA 93110
805-681-5500

2009 Annual Business Plan Certification

Owner: OW0004024

RANCHO HARVEST INC
PO BOX 5519
SANTA MARIA CA 934565519

Attn:

Facility: **FA0004024**

RANCHO HARVEST
1429 S BLOSSER Rd
SANTA MARIA

2162 01
PR0212187
SMR

Date of Last Inventory Certification Received: 9/28/2008

Contacts	Name	Title	Business	24 Hour	Pager / Cell
Primary	ORLANDO GRACIA	OPERATIONS MANAGER	8059287598	8053103619	
Secondary	CESAR CONTRERAS	SHOP MANAGER	8059287598	8053103656	

I certify that:

- ☒ The information contained in the hazardous materials inventory most recently submitted to the CUPA is complete, accurate, and up-to-date.
- ☒ There has been no change in the quantity of hazardous materials reported in the most recently submitted inventory.
- ☒ No hazardous materials subject to inventory requirements are being handled that are not listed on the most recently submitted inventory.
- ☐ The inventory has changed; please see attached inventory revisions, deletions and/or additions.

I certify that:

- ☒ The Emergency Response Plan and Training Plan most recently submitted to the CUPA is complete, accurate and up-to-date.
- ☐ The Emergency Response Plan and Training Plan have changed; please see attached revised plan(s).
- ☐ Primary / Secondary Contact Names have changed as indicated below.

Signed: _____

Title: Compliance

Date: 10/06/09

Primary	EMERGENCY CONTACTS	Secondary
NAME:		NAME:
TITLE:		TITLE:
BUSINESS PHONE:		BUSINESS PHONE:
24-HOUR PHONE:		24-HOUR PHONE:
PAGER / CELL:		PAGER / CELL:

Mail To: Judy Fitzjarrell
Santa Barbara County Fire Department
Certified Unified Program Agency
195 West Highway 246
Buellton CA 93427

Telephone: (805) 686-8167
E-Mail – judy.fitzjarrell@sbcfire.com
Forms are located on our web site – www.sbcfire.com

Office Use Only: ☐ *No Change* ☐ *Contacts Updated* ☐ *Inventory Updated* ☐ *Maps Updated*

Reminder: Attach a copy of this certification to your current Business Plan.

SANTA BARBARA COUNTY FIRE DEPARTMENT

FIRE PREVENTION DIVISION
HAZARDOUS MATERIALS UNIT
195 West Highway 246 #102, Buellton, CA 93427
(805) 686-8167

2007 Annual Business Plan Certification

Owner: OW0004024

RANCHO HARVEST INC
PO BOX 5519
SANTA MARIA CA 934565519

Attn:

Facility: **FA0004024**

RANCHO HARVEST
1429 S BLOSSER Rd
SANTA MARIA

2162 01
PR0212187
SMR

Date of Last Inventory Certification Received: 7/10/2006

Contacts	Name	Title	Business	24 Hour	Pager / Cell
Primary	ORLANDO GRACIA	OPERATIONS MANAGER	8059287598	8053103619	
Secondary	CESAR CONTRERAS	SHOP MANAGER	8059287598	8053103656	

I certify that:

- ☑ The information contained in the hazardous materials inventory most recently submitted to the CUPA is complete, accurate, and up-to-date.
- ☑ There has been no change in the quantity of hazardous materials reported in the most recently submitted inventory.
- ☑ No hazardous materials subject to inventory requirements are being handled that are not listed on the most recently submitted inventory.
- ☐ The inventory has changed; please see attached inventory revisions, deletions and/or additions.

I certify that:

- ☑ The Emergency Response Plan and Training Plan most recently submitted to the CUPA is complete, accurate and up-to-date.
- ☐ The Emergency Response Plan and Training Plan have changed; please see attached revised plan(s).
- ☐ Primary / Secondary Contact Names listed above have changed as indicated below.

Signed: [signature]

Title: COMPLIANCE

Date: 7/24/07

Primary	EMERGENCY CONTACTS	Secondary
NAME: (26)		NAME: (31)
TITLE: (27)		TITLE: (32)
BUSINESS PHONE: (28)		BUSINESS PHONE: (33)
24-HOUR PHONE: (29)		24-HOUR PHONE: (34)
PAGER/CELL (30)		PAGER/CELL: (35)

Mail To: Judy Fitzjarrell, Departmental Assistant
Santa Barbara County Fire Department
Hazardous Materials Unit
195 West Highway 246 #102
Buellton CA 93427

Telephone: (805) 686-8167
E-Mail – judy.fitzjarrell@sbcfire.com
Forms are located on our web site – www.sbcfire.com

Office Use Only: ☐ *No Change* ☐ *Contacts Updated* ☐ *Inventory Updated* ☐ *Maps Updated*

Reminder: Attach a copy of this certification to your current Business Plan.

SANTA BARBARA COUNTY FIRE DEPARTMENT

FIRE PREVENTION DIVISION
HAZARDOUS MATERIALS UNIT
195 West Highway 246 #102, Buellton, CA 93427
(805) 686-8167

2006 Annual Business Plan Certification

Owner:	OW0004024	Facility:	FA0004024
RANCHO HARVEST INC PO BOX 5519 SANTA MARIA CA 934565519		RANCHO HARVEST 1429 S BLOSSER Rd SANTA MARIA	2162 01 PR0212187 SMR
Attn:		***Date of Last Inventory Certification Received: 8/4/2005***	

Contacts	Name	Title	Business	24 Hour	Pager / Cell
Primary	ORLANDO GRACIA	OPERATIONS MANAGER	8059287598	8053103619	
Secondary	CESAR CONTRERAS	SHOP MANAGER	8059287598	8053103656	

I certify that:

- ☑ The information contained in the hazardous materials inventory most recently submitted to the CUPA is complete, accurate, and up-to-date.
- ☑ There has been no change in the quantity of hazardous materials reported in the most recently submitted inventory.
- ☑ No hazardous materials subject to inventory requirements are being handled that are not listed on the most recently submitted inventory.
- ☐ The inventory has changed; please see attached inventory revisions, deletions and/or additions.

I certify that:

- ☑ The Emergency Response Plan and Training Plan most recently submitted to the CUPA is complete, accurate and up-to-date.
- ☐ The Emergency Response Plan and Training Plan have changed; please see attached revised plan(s).
- ☐ Primary / Secondary Contact Names listed above have changed as indicated below.

Signed: _____

Title: Safety & Compliance

Date: 7/10/06

Primary	EMERGENCY CONTACTS	Secondary
NAME: (26)		NAME: (31)
TITLE: (27)		TITLE: (32)
BUSINESS PHONE: (28)		BUSINESS PHONE: (33)
24-HOUR PHONE: (29)		24-HOUR PHONE: (34)
PAGER/CELL (30)		PAGER/CELL: (35)

Mail To: Judy Doyle-Fitzgerald, Departmental Assistant
Santa Barbara County Fire Department
Hazardous Materials Unit
195 West Highway 246 #102
Buellton CA 93427

Telephone: (805) 686-8167
E-Mail – judy.doyle@sbcfire.com
Forms are located on our web site – www.sbcfire.com

Office Use Only: ☑ *No Change* ☐ *Contacts Updated* ☐ *Inventory Updated* ☐ *Maps Updated*

Reminder: Attach a copy of this certification to your current Business Plan.

SANTA BARBARA COUNTY FIRE DEPARTMENT

FIRE PREVENTION DIVISION
HAZARDOUS MATERIALS UNIT
195 West Highway 246 #102, Buellton, CA 93427
(805) 686-8167

2005 Annual Business Plan Certification

Owner: OW0004024

RANCHO HARVEST INC
PO BOX 5519
SANTA MARIA CA 934565519

Attn:

Facility: **FA0004024**

RANCHO HARVEST
1429 S BLOSSER Rd
SANTA MARIA

2162 01
PR0212187
SMR

Date of Last Inventory Certification Received: 7/5/2004

Contacts	Name	Title	Business	24 Hour	Pager / Cell
Primary	ORLANDO GRACIA	OPERATIONS MANAGER	8059287598	8053103619	
Secondary	CESAR CONTRERAS	SHOP MANAGER	8059283454	8053103656	

☒ I certify that the inventory on record is correct:

- ☒ As submitted in 2003/2004 (date from last submitted Owner/Operator page with Inventory)
- ☐ As changed this date – please see attached inventory revisions, deletions and/or additions.

☒ I have reviewed the ☒ Emergency Response Plan

- ☒ Training Plan

☒ I certify that the Emergency Response Plan and Training Plan on record is correct:

- ☒ As submitted in 2003/2004 (date from last submitted Emergency Response Plan)
- ☒ As changed this date – please see attached plan(s).
- Primary / Secondary Contact Names listed above have changed as indicated below.

Signed: Jesus A Marquez Jr.

Title: PRESIDENT

Date: 8/4/05

Primary	EMERGENCY CONTACTS	Secondary
NAME: (26) Orlando Gracia		NAME: (31) Cesar Contreras
TITLE: (27) Operations Manager		TITLE: (32) Shop Manager
BUSINESS PHONE: (28) 928-7598		BUSINESS PHONE: (33) 928-7598
24 HOUR PHONE: (29) 310-3619		24-HOUR PHONE: (34) 310-3656
PAGER #: (30)		PAGER #: (35)

Mail To: Judy Doyle-Fitzjarrell, Departmental Assistant
Santa Barbara County Fire Department
Hazardous Materials Unit
195 West Highway 246 #102
Buellton CA 93427

Telephone: (805) 686-8167
E-Mail – judy.doyle@sbcfire.com
Forms are located on our web site – www.sbcfire.com

Office Use Only: ☐ *No Change* ☐ *Contacts Updated* ☐ *Inventory Updated* ☐ *Maps Updated*

Reminder: Attach a copy of this certification to your current Business Plan.

SANTA BARBARA COUNTY FIRE DEPARTMENT

FIRE PREVENTION DIVISION

HAZARDOUS MATERIALS UNIT

195 West Highway 246 #102, Buellton, CA 93427
(805) 686-8167

2004 Annual Business Plan Certification

Owner: OW0004024

RANCHO HARVEST INC
PO BOX 5519
SANTA MARIA CA 93456

Attn:

Facility: **FA0004024**

RANCHO HARVEST
1429 S BLOSSER Rd
SANTA MARIA

2162 01
PR0212187
SMR

Date of Last Inventory Certification Received: 6/30/2003

☒ I certify that the inventory on record is correct:

- ☒ As submitted in 2003 (date from last submitted Owner/Operator page with Inventory)
- ☐ As changed this date – please see attached inventory revisions, deletions and/or additions.

☒ I have reviewed the ☒ Emergency Response Plan
☒ Training Plan

☒ I certify that the Emergency Response Plan and Training Plan on record is correct:

- ☒ As submitted in 2003 (date from last submitted Emergency Response Plan)
- ☐ As changed this date – please see attached plan(s).
- ☐ Primary / Secondary Contact Names have changed as indicated below.

Signed: Tracy Bundy

Title: Office Manager

Date: 7-5-04

Primary	EMERGENCY CONTACTS	Secondary
NAME: (26) Orlando Gracia		NAME: (31) Cesar Contreras
TITLE: (27) Operations Manager		TITLE: (32) Shop Manager
BUSINESS PHONE: (28) 805-310-3619		BUSINESS PHONE: (33) 805-928-2598
24-HOUR PHONE: (29) 805-310-3619		24-HOUR PHONE: (34) 805-310-3656
PAGER #: (30)		PAGER #: (35)

Mail To:

Judy Doyle-Fitzjarrell, Departmental Assistant
Santa Barbara County Fire Department
Hazardous Materials Unit
195 West Highway 246 #102
Buellton CA 93427

Telephone: (805) 686-8167
E-Mail – judy.doyle@sbcfire.com
Forms are located on our web site – www.sbcfire.com

Office Use Only: ☐ *No Change* ☐ *Contacts Updated* ☐ *Inventory Updated* ☐ *Maps Updated*

Reminder: Attach a copy of this certification to your current Business Plan.

SANTA BARBARA COUNTY FIRE DEPARTMENT

FIRE PREVENTION DIVISION

HAZARDOUS MATERIALS UNIT
195 West Highway 246 #102, Buellton, CA 93427
(805) 686-8167

2003 Annual Business Plan Certification

Owner: OW0004024

RANCHO HARVEST INC
PO BOX 5519
SANTA MARIA CA 93455

Attn:

Facility: FA0004024

RANCHO HARVEST 2162 01
1429 S BLOSSER Rd PR0212187
SANTA MARIA SMR

Date of Last Inventory Certification Received: 1/13/2003

☒ I certify that the inventory on record is correct:

- ☒ As submitted in 1-13-2003 (date from last submitted Owner/Operator page with Inventory)
- ☐ As changed this date – please see attached inventory revisions, deletions and/or additions.

☒ I have reviewed the ☒ Emergency Response Plan

- ☒ Training Plan

☒ I certify that the Emergency Response Plan and Training Plan on record is correct:

- ☒ As submitted in 1-13-2003 (date from last submitted Emergency Response Plan)
- ☐ As changed this date – please see attached plan(s).
- ☐ Primary / Secondary Contact Names have changed as indicated below.

Signed: Tracy Burdy

Title: Preparer

Date: 6-30-03

EMERGENCY CONTACTS	Primary	Secondary
NAME: (26) / (31)	Orlando Gracia	Cesar Contreras
TITLE: (27) / (32)	Operations Manager	Shop Manager
BUSINESS PHONE: (28) / (33)	805-928-7598	805 928-3454
24-HOUR PHONE: (29) / (34)	805-310-3619	805-310-3656
PAGER #: (30) / (35)		

Mail To:

Judy Doyle-Fitzjarrell, Departmental Assistant
Santa Barbara County Fire Department
Hazardous Materials Unit
195 West Highway 246 #102
Buellton CA 93427

Telephone: (805) 686-8167

E-Mail – judy.doyle@sbcfire.com

Forms are located on our web site – www.sbcfire.com

Reminder: Attach a copy of this certification to your current Business Plan.

SANTA BARBARA COUNTY FIRE DEPARTMENT

PROTECTION SERVICES DIVISION

HAZARDOUS MATERIALS UNIT

195 West Highway 246 #102, Buellton, CA 93427
(805) 686-8167

2002 Annual Business Plan Certification

Owner:	OW0004024	Facility:	FA0004024
RANCHO HARVEST INC PO BOX 5519 SANTA MARIA CA 93456		RANCHO HARVEST 1429 S BLOSSER Rd SANTA MARIA	2162 01 PR0212187 SMR

Attn:

☒ I certify that the inventory on record is correct:

- ☒ As submitted in 6-1-2001 (date from last submitted Owner/Operator page with Inventory)
- ☐ As changed this date – please see attached inventory revisions, deletions and/or additions.

☒ I have reviewed the ☒ Emergency Response Plan

- ☒ Training Plan

☒ I certify that the Emergency Response Plan and Training Plan on record is correct:

- ☒ As submitted in 6-1-2001 (date from last submitted Emergency Response Plan)
- ☐ As changed this date – please see attached plan(s).
- ☐ Primary / Secondary Contact Names have changed as indicated below.

Signed: Tracy Bundy for Rancho Harvest

Title: Office Mgr

Date: 7-16-02

Primary	EMERGENCY CONTACTS	Secondary
NAME: (26) Alex Quesada		NAME: (31) Orlando Gracia
TITLE: (27) Shop Mgr		TITLE: (32) Field Mgr
BUSINESS PHONE: (28) 928.3454		BUSINESS PHONE: (33) 928 7598
24-HOUR PHONE: (29) 349.0047		24-HOUR PHONE: (34) 331.3539
PAGER #: (30)		PAGER #: (35)

Mail To:

Judy Doyle-Fitzjarrell, Departmental Assistant
Santa Barbara County Fire Department
Hazardous Materials Unit
195 West Highway 246 #102
Buellton CA 93427

Telephone: (805) 686-8167

E-Mail – judy.doyle@sbcfire.com

Forms are located on our web site – www.sbcfire.com

SANTA BARBARA COUNTY FIRE DEPARTMENT

PROTECTION SERVICES DIVISION

HAZARDOUS MATERIALS UNIT

195 West Highway 246 #102, Buellton, CA 93427
(805) 686-8167

2001 Annual Business Plan Certification

Owner:	OW0004024	Facility:	FA0004024
RANCHO HARVEST INC PO BOX 5519 SANTA MARIA CA 934565 Attn:		RANCHO HARVEST 1429 S BLOSSER Rd SANTA MARIA	2161 01 PR0212187 SMR

☑ I certify that the inventory on record is correct:

- ☑ As submitted in 6-1-2000
- ☐ As changed this date – please see attached inventory revisions, deletions and/or additions.

☑ I have reviewed the ☑ Emergency Response Plan

- ☐ Training Plan

☑ I certify that the Emergency Response Plan and Training Plan on record is correct:

- ☑ As submitted in 6-1-2000
- ☐ As changed this date – please see attached plan(s).
- ☑ Primary / Secondary Contact Names have changed as indicated below.

Signed: Jenny Bundy

Title: Office Manager

Date: 7-31-2001

Primary	EMERGENCY CONTACTS	Secondary
NAME: (26) Alex Quesada		NAME: (31) Orlando Gracia
TITLE: (27) Shop Manager		TITLE: (32) Field Manager
BUSINESS PHONE: (28) 928-3454		BUSINESS PHONE: (33) 928-7598
24-HOUR PHONE: (29) 331-4812 347-0047		24-HOUR PHONE: (34) 714-0150 928-3595
PAGER #: (30)		PAGER #: (35)

Mail To:

Judy Doyle-Fitzjarrell, Departmental Assistant
Santa Barbara County Fire Department
Hazardous Materials Unit
195 West Highway 246 #102
Buellton CA 93427

Telephone: (805) 686-8167

E-Mail – judy.doyle@sbcfire.com

BP2

SANTA BARBARA COUNTY FIRE DEPARTMENT

PROTECTION SERVICES DIVISION

HAZARDOUS MATERIALS UNIT

195 West Highway 246 #102, Buellton, CA 93427
(805) 686-8167

2001 Annual Business Plan Certification

Owner:	OW0004310	Facility:	FA0004310
SOUZA & BOSTER FARMS PO BOX 6539 SANTA MARIA CA 934561		SOUZA & BOSTER FARMS 1501 N BLOSSER Rd SANTA MARIA	2163 01 PR0212151 SMR
Attn:			

☐ I certify that the inventory on record is correct: No operations at this time

- ☐ As submitted in _____
- ☐ As changed this date – please see attached inventory revisions, deletions and/or additions.

☐ I have reviewed the ☐ Emergency Response Plan

- ☐ Training Plan

☐ I certify that the Emergency Response Plan and Training Plan on record is correct:

- ☐ As submitted in _____
- ☐ As changed this date – please see attached plan(s).
- ☐ Primary / Secondary Contact Names have changed as indicated below.

Signed: Jeff Sundberg

Title: Operations Manager

Date: 7/6/01

Primary	EMERGENCY CONTACTS	Secondary
NAME: (26)		NAME: (31)
TITLE: (27)		TITLE: (32)
BUSINESS PHONE: (28)		BUSINESS PHONE: (33)
24-HOUR PHONE: (29)		24-HOUR PHONE: (34)
PAGER #: (30)		PAGER #: (35)

Mail To:

Judy Doyle-Fitzjarrell, Departmental Assistant
Santa Barbara County Fire Department
Hazardous Materials Unit
195 West Highway 246 #102
Buellton CA 93427

Telephone: (805) 686-8167

E-Mail – judy.doyle@sbcfire.com

SANTA BARBARA COUNTY FIRE DEPARTMENT

PROTECTION SERVICES DIVISION

HAZARDOUS MATERIALS UNIT

195 West Highway 246 #102, Buellton, CA 93427
(805) 686-8167

2001 Annual Business Plan Certification

Owner:	OW0004024	Facility:	FA0004024
RANCHO HARVEST INC PO BOX 5519 SANTA MARIA CA 934565		RANCHO HARVEST 1429 S BLOSSER Rd SANTA MARIA	2161 01 PR0212187 SMR

Attn:

☑ I certify that the inventory on record is correct:

- ☑ As submitted in 6-1-2000
- ☐ As changed this date – please see attached inventory revisions, deletions and/or additions.

☑ I have reviewed the ☑ Emergency Response Plan

- ☐ Training Plan

☑ I certify that the Emergency Response Plan and Training Plan on record is correct:

- ☑ As submitted in 6-1-2000
- ☐ As changed this date – please see attached plan(s).
- ☑ Primary / Secondary Contact Names have changed as indicated below.

Signed: Tracy Bundy

Title: Office Manager

Date: 7-31-2001

Primary	EMERGENCY CONTACTS	Secondary
NAME: (26) Alex Quesada		NAME: (31) Orlando Gracia
TITLE: (27) Shop Manager		TITLE: (32) Field Manager
BUSINESS PHONE: (28) 928-3454		BUSINESS PHONE: (33) 928-7598
24-HOUR PHONE: (29) 331-4812 347-0047		24-HOUR PHONE: (34) 714-0150 928-3595
PAGER #: (30)		PAGER #: (35)

Mail To:

Judy Doyle-Fitzjarrell, Departmental Assistant
Santa Barbara County Fire Department
Hazardous Materials Unit
195 West Highway 246 #102
Buellton CA 93427

Telephone: (805) 686-8167

E-Mail – judy.doyle@sbcfire.com

COUNTY OF SANTA BARBARA
PROTECTION SERVICES DIVISION
Hazardous Materials Unit
195 West Highway 246 #102, Buellton, CA 93427 (805) 686-8167

1998 ANNUAL INVENTORY CERTIFICATION

Owner:		Facility:	
Rancho Harvest Inc 125 W Mill St Santa Maria CA 93454	004024	Rancho Harvest 1429 S Blosser Rd Santa Maria	HG 2187

I certify that the inventory on record is correct:

☑ As submitted in 1997.

☐ As changed this date -- please see attached inventory revisions, deletions and/or additions.

Signed: _____

Title: Vice President

Date: 6-22-98

1998 EMERGENCY RESPONSE PLAN / TRAINING PLAN CERTIFICATION

I have reviewed the ☑ Emergency Response Plan and/or the ☑ Employee Training Plan.

☑ No changes are required at this time.

☐ Updated plan(s) are attached.

I certify that that the above information is true and accurate.

Signed: _____

Title: Vice President

Date: 6-22-98

Mail to:

Judy Doyle, Departmental Assistant
Santa Barbara County
Protection Services Division
195 West Highway 246 #102
Buellton CA 93427

SMP

RANCHO HARVEST INC HG 042-000-002187
Overall Site with 1 Sub Site

General Information

Location: 1429 S BLOSSER RD Map: Hazard: Unrated
City : SANTA MARIA SMR Grid: S/S: 1 AOV: 0.0

Contact Name / Title	Contact Name / Title
JESUS A MANRIQUEZ / PRESIDENT	KAIMANU FRANCISCO / VICE-PRESIDENT
Business Phone: (805) 928-7598x	Business Phone: (805) 928-7598x
24-Hour Phone : (805) 934-2358x	24-Hour Phone : (805) 937-6828x
Pager Phone : (805) 349-1426x	Pager Phone : ( ) - x

Hazmat Inventory List in MCP Order

All Materials at Site

S/S	Material Name		--Hazards--			Max Qty	Unit	MCP
S/S: 01 - Mobile Containers at Site								
	OXYGEN		F	P	IH	281	FT3	Low
	BLUE SHIELD #8	X		P	IH	220	FT3	Low
	GEAR LUBE	X	F		DH	55	GAL	Minimal
	HYDRAULIC FLUID — BP FEE EXEMPT	X	F		IH	55	GAL	Low
	MOTOR OIL	X	F		IH DH	110	GAL	Minimal
	WASTE OIL	X	F		DH	110	GAL	Low
	TRANSMISSION FLUID	X	F		IH DH	55	GAL	Low

I certify that this inventory is correct:
☐ as printed by computer
☐ as changed this date
☐ as entered on attached Form I

Signature [signature]
Title Vice - President
Date 6-25-97

* See Attached

RANCHO HARVEST INC HG SiteID: 042-000-002187

TOX 08/08/97

Location: 1429 S BLOSSER RD Map: Haz: 0 Type: 1
City : SANTA MARIA SMR Grid: S/S: 1 AOV: 0.0

Contact Name	Title	Contact Name	Title
JESUS A MANRIQUEZ	/ PRESIDENT	KAIMANU FRANCISCO	/ VICE-PRESIDENT
Business Phone:	(805) 928-7598x	Business Phone:	(805) 928-7598x
24-Hour Phone :	(805) 934-2358x	24-Hour Phone :	(805) 937-6828x
Pager Phone :	(805) 349-1426x	Pager Phone :	( ) - x

Summary

OWNER CERTIFIED 6/13/96

<A> Hazmat <B> Scrn 1 <C> Sub Sites <D> Notif/Evac <E> Mitigation
<F> Site Facts <G> Not Used <H> Not Used <I> Not Used <J> Not Used
<K> Held Aside <L> CommRsourc <M> Events <N> Admn
<P> Print <R> Delete <Esc> Exit

RANCHO HARVEST INC HG Sub Site: Overall Site
<D> Notif./Evacuation/Medical JDOYLE 07/02/93
<1> Agency Notification

<3> Public Notif./Evacuation

925-1147 - M&W PUMP, 1223 W MAIN
928-9674 - J&D FABRICATING, 1223 W MAIN
925-3868 - QUIROGA'S RESTAURANT, 1244 W MAIN
925-0717 - ROYCE DELL METAL, 235 N BLOSSER

<Home> Beginning of current line <PgUp/PgDn> Scroll
<End> End of current line <Insert> Typeover ON
<Ctrl-Home> Top of window <↓→> Cursor Movement
<Ctrl-End> Bottom of window <F10> Save/Exit <Esc> Abort/Exit

<M> Events

01/002 07/26/93 S CAMPFIELD - VERIFICATION

<M> Events "M" Overall List

01 002	07/26/93 / /	S CAMPFIELD - VERIFICATION
01 001	12/10/96 / /	CAMPFIELD--ON-SITE INSPECTION

Business Plan / Cal-ARP / Hazardous Waste Generator Inspection Report / Notice to Comply

Facility Name: Rancho Harvest
Site Address: 1429 S. Blosser, Santa Maria

Date: 12/9/15

HSC / CCR 22	V	1 2 M	REQUIREMENTS
Spill Prevention Control & Countermeasure (SPCC) Plan (HSC Chapter 6.67)			
25270.3	131		Valid SPCC, PE certified, petroleum storage ≥ 1320 gallons (1 or aggregate of AST)

AST Tank #	Tank Capacity	Contents	SPCC Required
1	400 ~~500~~ Gallons	W. oil Tank	☐ Yes ☒ No
2-4	55 Gal.	Lube oil	☐ Yes ☒ No
5	55 gal	W. oil (satellite)	☐ Yes ☒ No
			☐ Yes ☐ No
			☐ Yes ☐ No

Accidental Release Prevention (Cal-ARP)			
2740.1(c)	21		Accurate Cal-ARP registration form submitted for all processes
2735.5 **25545.3**	22		Establish and implement a Risk Management Plan (RMP)

OBSERVATIONS / CORRECTIVE ACTION

On-Site to conduct Follow-up Activities from 11/24/15 inspection.
Observation: Facility Provided Haz Waste manifests/Receipts at this Time.

Manifest #	Quantity	Code	Date
014623472JJK	375g	221	9/18/15
014662583JJK	400g	221	8/6/15
014661415JJK	200g	221	
014072556JJK	250g	221	5/6/15
014064350JJK	260g	221	5/21/15
014066208JJK	180g	221	6/8/15
014064736JJK	350g	221	4/7/15
013741456JJK	710g	221	~~3/23/15~~ 2/11/15
Most Recent: 015148011JJK	260g	221	12/7/15

Total: (8) 2,355 gallons over 12 months = 1879 gallons/month.
= 711.52 kg/month = SQG
= 9.39 tons/yr.

Violation - (10) - Now Clear at this time.

☐ No Violations Noted At Time of Inspection

Signature of Responsible Party: CESAR CONTRERAS Print Name: CESAR CONTRERAS Date: 12/9/15

☒ **NOTICE OF VIOLATION: The violations noted above must be corrected by:** Date: 12/24/15

POST INSPECTION INSTRUCTIONS:

The marked items represent violations of the California Health and Safety Code and California Code of Regulations. A re-inspection may occur at any time on or after the compliance deadline to verify correction of violations. **ALL VIOLATIONS ARE TO BE CORRECTED AND A COPY OF THIS FORM SIGNED AND RETURNED WITHIN 35 DAYS**, certifying the correction of these violations. Failure to correct violations by the compliance deadline will result in further enforcement action, including, but not limited to, a re-inspection fee, fines and/or suspension or revocation of your Unified Program Facility Permit.

COMPLIANCE CERTIFICATION: As the owner / operator of the above subject business, I certify that all the violations cited above have been corrected.

(Signature) CESAR CONTRERAS (Print Name) CESAR CONTRERAS (Date) 12/18/15

GROUNDWATER SOLUTIONS, INC.
Environmental Consulting & Contracting

April 27, 2015

Jacob Fox
Assistant Controller
Manriquez Commercial Real Estate
PO Box 5519
Santa Maria, California 93456

Subject: **Limited Phase II Investigation**
1441 South Blosser Road
Santa Maria, California 93458

Dear Mr. Fox:

Groundwater Solutions, Inc. (GWS) prepared the following Limited Phase II Investigation report for the subject property identified above. This report summarizes the results from a focused geophysical survey of the reported former underground storage tank (UST) location and the subsequent soil and soil gas sampling within the footprint of the identified geophysical anomalies.

Site Description
The subject property is approximately 1.95 acres in size and located on the northwestern corner of South Blosser Road and West La Brea Avenue. Tate Electric Co. occupies the southwestern portion of the subject property and Streator Pipe and Supply occupies the remaining portions of the subject property. The only permanent structures located on-site are 2, single-story industrial warehouses located on the portion of the subject property occupied by Streator Pipe and Supply. The remaining portions of the subject property consist of driveway, parking, and exterior storage areas (both paved and unpaved). The surrounding area is a mix of commercial and agricultural development (Anderson Environmental 2015).

Recognized Environmental Conditions
Anderson Environmental (AE) performed a phase I investigation on the subject property as documented in their report dated February 20, 2015. The reported concluded that "*The former operations of the occupant Cal-Maria Engines & Equipment Inc. which included fueling and engine repair operations, documented hydrocarbon solvent usage, and clarifier represent a recognized environmental condition for the subject property.*"

Reportedly, Cal-Maria Engines & Equipment conducted industrial engine and equipment repairs on the subject property from 1982 - 2001 and utilized various hazardous materials. A waste oil UST and gasoline UST were reportedly located on-site at least since 1985 and were removed from the property in 1988. Additionally, an on-site clarifier was used by this tenant throughout their occupancy (Anderson Environmental 2015).

To address the recognized environmental condition cited by AE, GWS developed the scope of this limited Phase II investigation with input from Wells Fargo Banking Company to ensure that the Bank's concerns were being adequately addressed. The resulting investigation focused exclusively on the former UST location of the property to the exclusion of the remainder of the property.

Geophysical Investigation

On April 9, 2015, Spectrum Geophysics conducted a geophysical survey of an area coinciding with the approximate location of the former USTs mapped by AE. The search area extended to the south and west of the mapped former UST location based on the position of a reinforced concrete pad which appeared to predate the reported 1988 UST removal indicating that the USTs had not existed beneath the concrete. The final search area measured 50 by 80 feet as depicted on Figure 1. The geophysical survey used the following instruments to locate the former UST excavation and find buried utilities:

- Sensors and software ground penetrating radar unit with a 500Mhz antenna;
- Fisher TW-6 M-Scope;
- Radio Detection RD4000 pipe and cable locator;
- Dynatel 573A pipe and cable locator;

The ground penetrating radar survey identified 2 signal strength anomalies utilizing a search pattern consisting of longitudinal traverses spaced on a 2 foot interval. The anomaly map and computer contour map prepared by Spectrum Geophysics are attached as Appendix A. The location and shape of the anomalies appeared reasonable in context of the former UST sizes and historic location map prepared by AE. The eastern anomaly appeared to have a metal pipe/conduit leading toward the north side of the excavation suggestive of a line associated with the former USTs. The western anomaly may represent an area of disturbed soil reported by AE as an area of remediation west of the UST area.

In the field, Spectrum Geophysics marked the anomalies onto the pavement surface using pink marking paint. Proposed drilling locations, centrally located within the anomalies, were then marked and cleared for utilities. Underground Service Alert was then contacted to conduct their own search of the proposed drilling locations. No utilities were indentified at the proposed drilling locations. The photos in Appendix B show the painted anomalies and the Underground Service Alert markings; views are to the south.

Soil Matrix Sampling

On April 15, 2015, GWS returned to the site to supervise the sampling of 2 soil borings (S/V-1 and S/V-2) positioned within the footprints of the geophysical anomalies (Figure 1). Interphase Environmental, Inc. supplied the equipment and personnel to conduct the drilling and sampling. After completion of soil sampling both borings were converted into temporary soil gas probes. Soil samples were collected using a truck-mounted, direct push Geoprobe™ which advanced the drill string to a maximum depth of 16 feet below ground surface (bgs).

Soil sampling was performed continuously over the 16 foot drilling interval with depths of 10 and 15 bgs retained for laboratory analysis from S/V-1 and depths of 5 and 10 feet bgs from S/V-2. Sample depths were biased to reflect the presumed source depth. In the case of S/V-1, the USTs were the presumed source whereas in S/V-2 a surface release was the potential source. Soil sampling was conducted to evaluate the potential presence of petroleum hydrocarbons, volatile organic compounds (VOCs), and/or metal contaminants associated with the former USTs and operations of Cal-Maria Engines & Equipment. The 4 soil samples retained for laboratory analysis were identified as S/V1-10, S/V1-15, S/V2-5, and S/VS2-10.

Soil samples were recovered in 48 inch long acetate liners inserted inside of the drill string. Upon retrieval, discrete sections were removed and sealed with Teflon™ sheets covered by rubberized caps. The remaining sample core was used to log soil types and to screen for VOCs. Each laboratory sample was labeled with a number unique to the sample and placed in a cooler containing ice pending delivery to a California-certified laboratory under chain of custody documentation.

VOC screening utilized a MultiRAE Lite photo ionization detector. Duplicate portions of soil from each 48 inch long sampling interval were placed into a zip-lock style baggie to trap VOCs for headspace screening; readings ranged from 0 to 1 part per million. The only sample to produce a reading was S/V-2 at a depth of 4 feet; each of the other 7 sample intervals produced a reading of 0 parts per million. These values do not indicate VOC impacted soil.

Soils encountered during this investigation consisted of organic rich silty sand to a depth of approximately 3 feet which graded into fine, poorly graded sand decreasing in grain size with depth. At approximately 15 feet bgs silt was encountered in both borings and in S/V-2 the silt was wet suggesting an ephemeral perched groundwater zone. Both borings produced essentially the same soil profile. Field evidence of petroleum hydrocarbon contamination (i.e., visible staining, noticeable odor or elevated PID readings) was not observed.

Soil Gas Sampling

After collection of the 15 foot bgs soil sample, ¼-inch diameter Nylaflo™ tubing fitted with a porous sampling tip (to assist in recovering a representative soil gas sample) was placed into each boring. An approximately 1 foot thick sand pack was placed into the borehole covering the sampling tip which in turn was followed by placement of 1 foot of dry bentonite overlain by hydrated bentonite to the surface. Probe surface completion consisted of a three-way gas tight sample valve.

Prior to vapor sample collection, the probes were left in the ground for a minimum of 120 minutes to allow equilibration of subsurface conditions per Department of Toxic Substances Control guidance. The soil gas probes were then purged of 3 volumes of soil gas using a hand pump. After purging, a laboratory supplied Summa™ canister was attached to the gas tight sample valve using the negative pressure of the Summa™ canister to extract soil gas from the subsurface. A flow controller on each canister limited the flow rate to less than 200 milliliters per minute. No noticeable subsurface vacuum was observed indicating permeable conditions. Each Summa™ canister was labeled with a number unique to the sample location and delivered to American Analytics, Inc. under Chain of Custody documentation.

Note: soil gas probe installation and sampling generally followed the Department of Toxic Substances Control/California Regional Water Quality Control Board - Los Angeles Region *Advisory - Active Soil Gas Investigations guidance*, dated April 2012.

Laboratory Analytical Program

Both soil gas samples collected during this investigation were submitted for laboratory analysis of VOCs by EPA Test Method TO-15.

Four soil matrix samples were submitted for laboratory analysis of Total Petroleum Hydrocarbons (TPH) carbon range C6 - C44 by EPA Test Method 8015M, VOCs by EPA Test Method 8260B, and LUFT Metals by EPA Test Method 6010B. The laboratory reports are attached as Appendix C.

Laboratory results from soil and soil gas analysis were compared to the following regulatory guidelines:

- California Office of Environmental Health Hazard Assessment (2010); Table 1 - *Soil and Soil-Gas-Screening Numbers (mg/kg) for Nonvolatile Chemicals Based on Total Exposure to Contaminated Soil: Inhalation, Ingestion and Dermal Absorption*;
- California Office of Environmental Health Hazard Assessment (2010); Table 3 - *Soil-Gas-Screening Numbers for Volatile Chemicals Below Buildings Constructed Without Engineered Fill Below Sub-Slab Gravel.*

Soil Matrix Analytical Results

Detectable analytes reported in the soil matrix samples were compared to OEHHA Table 1 for Commercial/Industrial Scenario (OEHHA 2010). The table below summarizes the laboratory analytical results for the detected metals. The following bulleted items summarize findings of interest:

- TPH by EPA 8015M analysis (range C6 - C44) was not reported in any of the samples.
- VOCs by EPA 8260B analysis were not reported in any of the samples.
- LUFT metals by EPA 6010B were detected in each of the 4 samples tested; however, none of the reported concentrations exceeded the values published by OEHHA on Table 1.

Sorbed Phase Metals by EPA 6010B

Sample Number	Sample Depth (feet)	Analyte	Concentration (mg/kg)	OEHHA Reference Value (mg/kg)
S/V1-10	10	Cadmium	<0.5	7.5
S/V1-10	10	Chromium	20	100,000
S/V1-10	10	Lead	9.4	320
S/V1-10	10	Nickel	29	16,000
S/V1-10	10	Zinc	80	100,000
S/V1-15	15	Cadmium	<0.5	7.5
S/V1-15	15	Chromium	12	100,000
S/V1-15	15	Lead	8.1	320
S/V1-15	15	Nickel	16	16,000
S/V1-15	15	Zinc	54	100,000
S/V2-5	5	Cadmium	<0.5	7.5
S/V2-5	5	Chromium	8.5	100,000
S/V2-5	5	Lead	5.2	320
S/V2-5	5	Nickel	12	16,000
S/V2-5	5	Zinc	36	100,000
S/V2-10	10	Cadmium	0.72	7.5
S/V2-10	10	Chromium	10	100,000
S/V2-10	10	Lead	4.1	320
S/V2-10	10	Nickel	14	16,000
S/V2-10	10	Zinc	40	100,000

Soil Gas Analytical Results

Soil gas as a screening tool is more sensitive than soil sampling and will often detect low concentrations of VOCs not observed in the sorbed phase. Detectable analytes reported in the soil gas samples were compared to OEHHA Table 3 for Commercial/Industrial Scenario (OEHHA 2010). The table below summarizes the laboratory analytical results of analytes with OEHHA reference values; it should be recognized that OEHHA does not publish reference values of the entire spectrum of VOCs reported by EPA Method TO-15. The following bulleted items summarize findings of interest:

- Nine VOC analytes were reported by the laboratory.
- Gasoline VOCs toluene and xylenes were reported in one sample.
- The degreasing VOC tetrachloroethylene was reported in both samples.
- Published OEHHA screening values exist for only 3 of the detected VOCs and in each case the detected concentration was below the OEHHA value.

Soil Gas VOCs by EPA TO-15 (ug/l)

Analyte	Sample Number (S/V1-SG)	Sample Number (S/V2-SG)	OEHHA Reference Value (ug/l)
Tetrachloroethylene	0.16	0.055	0.6
Toluene	<0.010	0.02	380
xylenes	<0.010	0.016	880

Conclusions

Based on the information in this report, GWS provides the following conclusions:

- Two ground penetrating radar signal strength anomalies were identified in the proximity of the reported former USTs.
- Soils samples did not show field or laboratory evidence of VOC impacts.
- Reported metals concentrations in soil samples were below OEHHA screening levels.
- Soil gas VOCs suggest residual impacts from historic site usage (USTs and degreasing activities) based on the presence of gasoline analytes (toluene, xylenes) and the solvent (tetrachloroethylene).
- Reported soil gas VOC concentrations were below the OEHHA screening levels in each case where a reference value exists.
- The lack of an identified sorbed phase VOC source in the soil samples analyzed suggests that the soil gas source is other than the areas sampled or the sorbed concentrations are below the laboratory detection limits. The detection limits applied to soil samples are three orders of magnitude higher (mg/kg verses ug/l) than those applied to soil gas and thus may not detect low sorbed concentrations which could potentially generate the reported soil gas VOCs.

Closure

Should you have any questions regarding this report, please contact the undersigned at (805) 965-7505.

Sincerely,
GROUNDWATER SOLUTIONS, INC.

Alex Jegottka
President
California Professional Geologist 9134

PROFESSIONAL GEOLOGIST
ALEX G. JEGOTTKA
No. 9134
STATE OF CALIFORNIA

Copies: 1 - Addressee (via email)

Figure:

Figure 1 - Site Map

Appendicies:

Appendix A - Geophysical Data
Appendix B - Photographs
Appendix C - Laboratory Analytical Results/Chain-of-Custody Documentation


REFERENCES

Anderson Environmental, February 20, 2015, *Phase I Environmental Site Assessment Report*, 1441 South Blosser Road, Santa Maria, California 93458, Assessor's Parcel Number: 11724025-002-2;

Department of Toxic Substances Control/California Regional Water Quality Control Board - Los Angeles Region, April 2012, *Advisory - Active Soil Gas Investigations guidance*;


Office of Environmental Health Hazard Assessment (OEHHA), September 23, 2010, *Soil Screening Numbers - Updated Tables*;

FIGURE

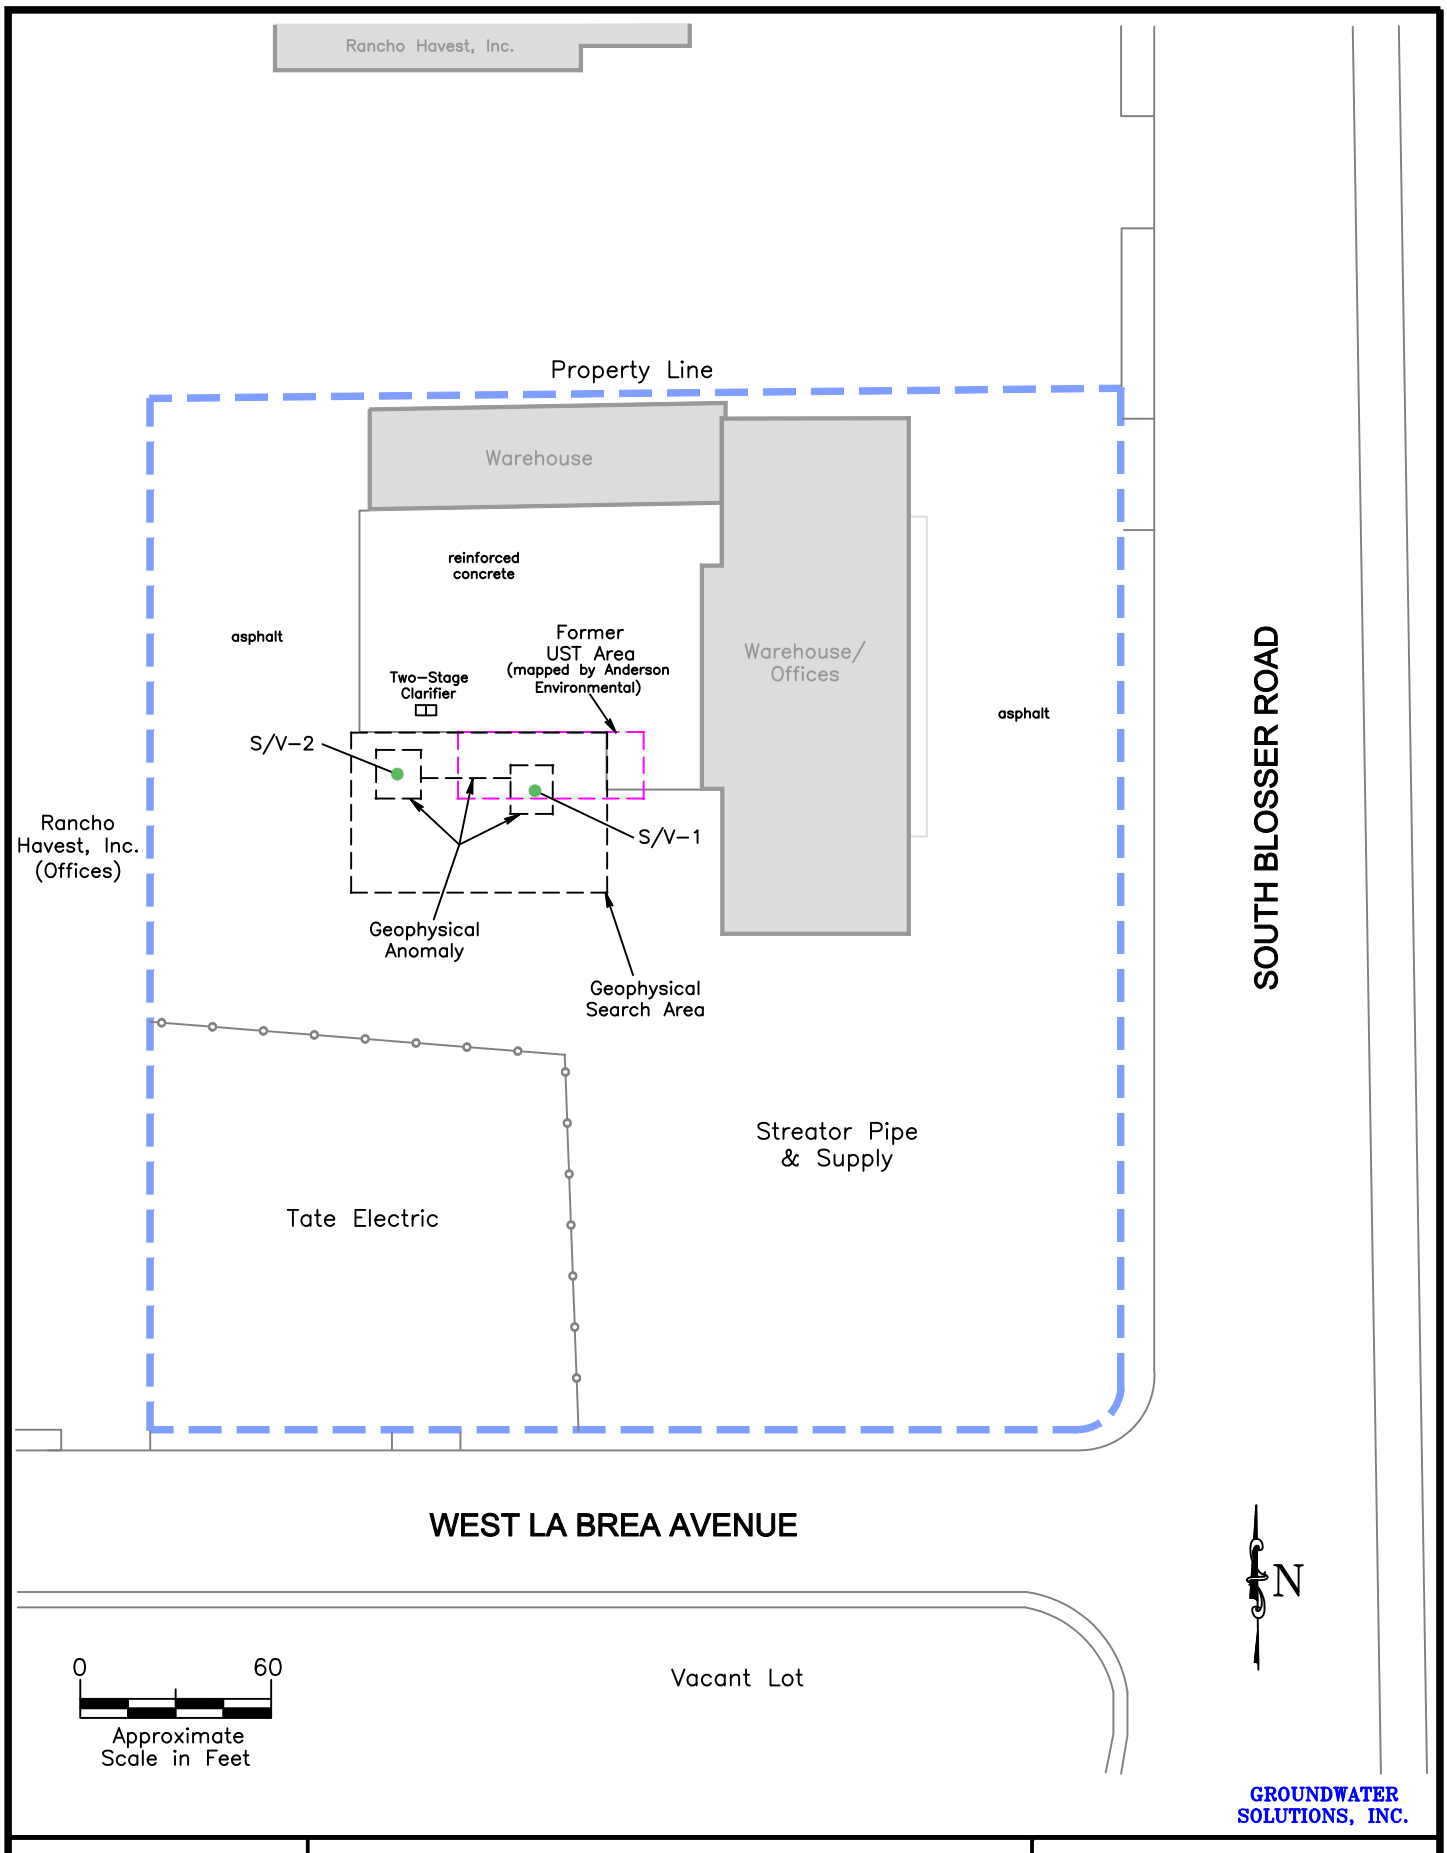

1441 South Blosser Road Santa Maria, California	SITE MAP	FIGURE 1

APPENDIX A

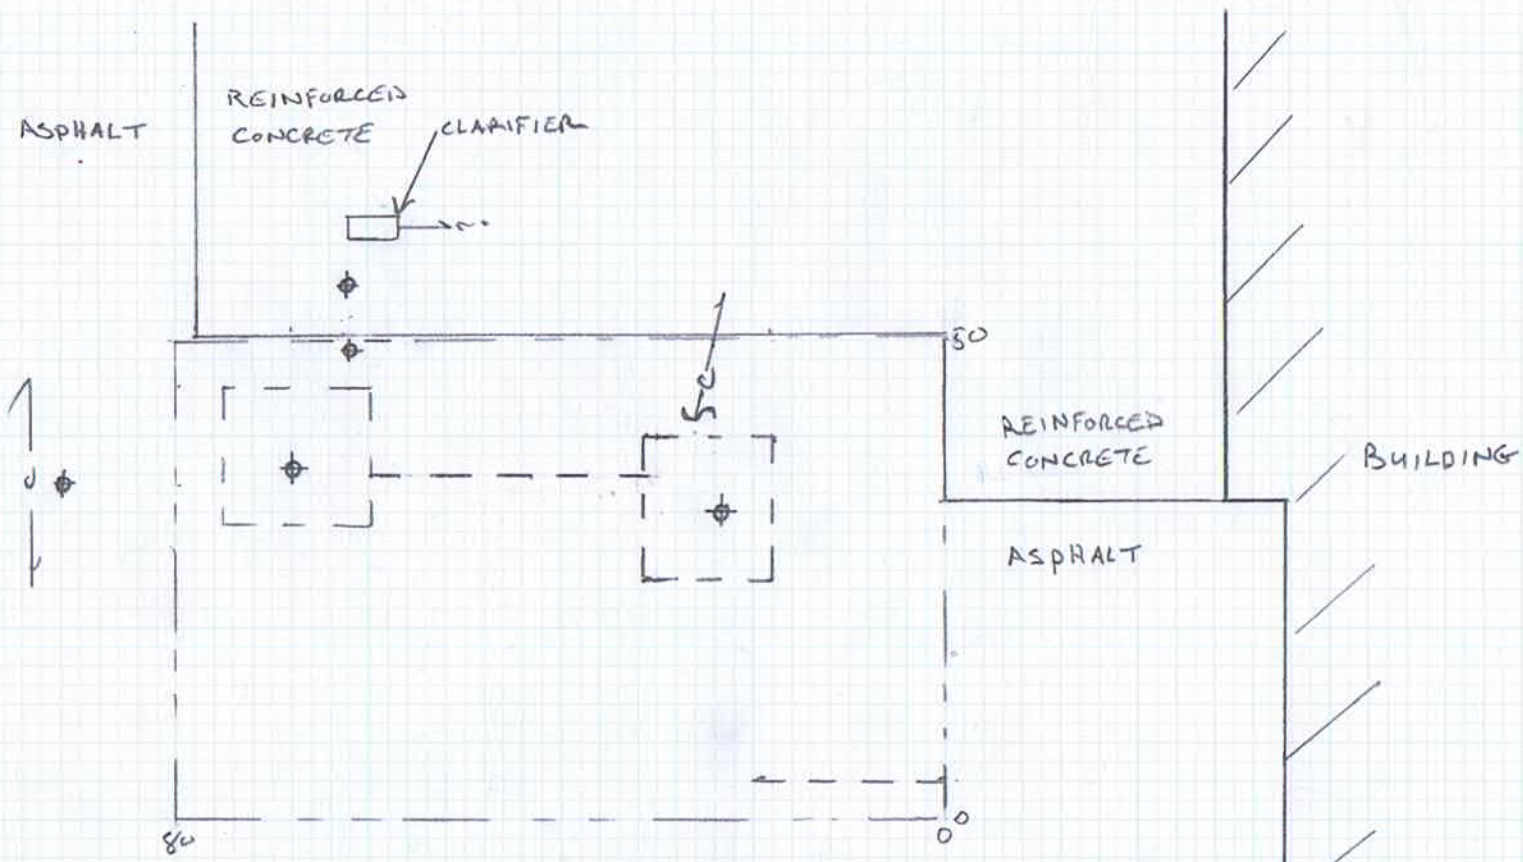

PROJECT # 150409IR
1441 S. BLOSSER RD
SANTA MARIA, CA
SCALE: 1 INCH = 20 FEET


N
NORTH

= AREA OF INVESTIGATION

= GPR ANOMALY

C = CONDUIT

= PROPOSED BORING LOCATION.

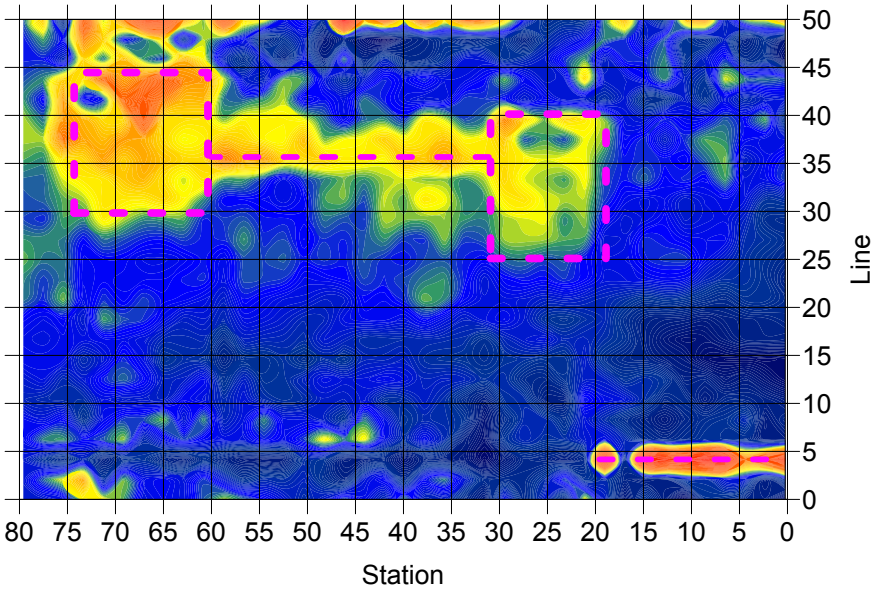

GPR Anomaly

N
W E
S

0 10 20

SPECTRUM GEOPHYSICS
"Revealing The Subsurface"

20434 Corisco Street
Chatsworth, California 91311
(818) 886-4500
www.spectrum-geophysics.com

MAP
Contour Map of GPR Signal Intensity (35 to 41ns)

PROJECT
Parking Lot
1441 S. Blosser Road
Santa Maria, California

Figure
2

PREPARED FOR
Groundwater Solutions, Inc.
Santa Barbara, California

PROJECT NO.
1504091R

SCALE	DWG BY	REVIEWED BY	DATE
1 inch = 20 feet	RJW	CC	4/10/2015

APPENDIX B





APPENDIX C

AMERICAN ANALYTICS

9765 Eton Avenue
Chatsworth
California 91311
Tel: (818) 998-5547
Fax: (818) 998-7258

April 27, 2015

Alex Jegottka

Groundwater Solutions, Inc.

P.O. Box 2101

Santa Barbara, CA 93120

Re : 1441 Blosser Rd., Santa Maria

A94202 / 5D16004

Enclosed is an analytical report for the above-referenced project. The samples included in this report were received on 04/16/15 12:44 and analyzed in accordance with the attached chain-of-custody.

Unless otherwise noted, all analytical testing was accomplished in accordance with the guidelines established in our Quality Assurance Program Manual, applicable standard operating procedures, and other related documentation. The results in this analytical report are limited to the samples tested and any reproduction thereof must be made in its entirety.

If you have any questions regarding this report or require additional information please call me at American Analytics.

Sincerely,

Eydie Schwartz

Project Manager

LABORATORY ANALYSIS RESULTS

Client: Groundwater Solutions, Inc.
Project No: NA
Project Name: 1441 Blosser Rd., Santa Maria

AA Project No: A94202
Date Received: 04/16/15
Date Reported: 04/27/15

Sample ID	Laboratory ID	Matrix	TAT	Date Sampled	Date Received
8260B+TPHGASOLINE					
S/V1-10	5D16004-01	Soil	5	04/15/15 08:50	04/16/15 12:44
S/V1-15	5D16004-02	Soil	5	04/15/15 08:53	04/16/15 12:44
S/V2-5	5D16004-03	Soil	5	04/15/15 09:15	04/16/15 12:44
S/V2-10	5D16004-04	Soil	5	04/15/15 09:20	04/16/15 12:44
Carbon Chain Characterization 8015M					
S/V1-10	5D16004-01	Soil	5	04/15/15 08:50	04/16/15 12:44
S/V1-15	5D16004-02	Soil	5	04/15/15 08:53	04/16/15 12:44
S/V2-5	5D16004-03	Soil	5	04/15/15 09:15	04/16/15 12:44
S/V2-10	5D16004-04	Soil	5	04/15/15 09:20	04/16/15 12:44
Metals Total 6010B					
S/V1-10	5D16004-01	Soil	5	04/15/15 08:50	04/16/15 12:44
S/V1-15	5D16004-02	Soil	5	04/15/15 08:53	04/16/15 12:44
S/V2-5	5D16004-03	Soil	5	04/15/15 09:15	04/16/15 12:44
S/V2-10	5D16004-04	Soil	5	04/15/15 09:20	04/16/15 12:44
TO-15 (Mid Level)					
S/V1-SG	5D16004-05	Vapor	5	04/15/15 11:25	04/16/15 12:44
S/V2-SG	5D16004-06	Vapor	5	04/15/15 11:41	04/16/15 12:44

Eydie Schwartz

Eydie Schwartz
Project Manager

LABORATORY ANALYSIS RESULTS

Client: Groundwater Solutions, Inc.
Project No: NA
Project Name: 1441 Blosser Rd., Santa Maria

AA Project No: A94202
Date Received: 04/16/15
Date Reported: 04/27/15

ANALYTICAL DATA SUMMARY

Analyte	Sample Name	Result	MRL	Units	Dilution	Prepared	Analyzed	Method
Carbon Chain by GC/FID								
Total Metals by EPA 6010B								
Chromium	S/V1-10	**20**	1.0	mg/kg	1	04/20/15	04/20/15	EPA 6010B
Lead	S/V1-10	**9.4**	1.0	mg/kg	1	04/20/15	04/20/15	EPA 6010B
Nickel	S/V1-10	**29**	3.0	mg/kg	1	04/20/15	04/20/15	EPA 6010B
Zinc	S/V1-10	**80**	5.0	mg/kg	1	04/20/15	04/20/15	EPA 6010B
Chromium	S/V1-15	**12**	1.0	mg/kg	1	04/20/15	04/20/15	EPA 6010B
Lead	S/V1-15	**8.1**	1.0	mg/kg	1	04/20/15	04/20/15	EPA 6010B
Nickel	S/V1-15	**16**	3.0	mg/kg	1	04/20/15	04/20/15	EPA 6010B
Zinc	S/V1-15	**54**	5.0	mg/kg	1	04/20/15	04/20/15	EPA 6010B
Chromium	S/V2-5	**8.5**	1.0	mg/kg	1	04/20/15	04/20/15	EPA 6010B
Lead	S/V2-5	**5.2**	1.0	mg/kg	1	04/20/15	04/20/15	EPA 6010B
Nickel	S/V2-5	**12**	3.0	mg/kg	1	04/20/15	04/20/15	EPA 6010B
Zinc	S/V2-5	**36**	5.0	mg/kg	1	04/20/15	04/20/15	EPA 6010B
Cadmium	S/V2-10	**0.72**	0.50	mg/kg	1	04/20/15	04/20/15	EPA 6010B
Chromium	S/V2-10	**10**	1.0	mg/kg	1	04/20/15	04/20/15	EPA 6010B
Lead	S/V2-10	**4.1**	1.0	mg/kg	1	04/20/15	04/20/15	EPA 6010B
Nickel	S/V2-10	**14**	3.0	mg/kg	1	04/20/15	04/20/15	EPA 6010B
Zinc	S/V2-10	**40**	5.0	mg/kg	1	04/20/15	04/20/15	EPA 6010B
VOCs & TPH Gasoline by GC/MS								
VOCs by GCMS EPA TO-15								
Acetone	S/V1-SG	**0.042**	0.010	ug/L	1	04/22/15	04/22/15	TO-15
2-Butanone (MEK)	S/V1-SG	**0.020**	0.010	ug/L	1	04/22/15	04/22/15	TO-15
Ethanol	S/V1-SG	**0.018**	0.010	ug/L	1	04/22/15	04/22/15	TO-15
Isopropanol (IPA)	S/V1-SG	**0.051**	0.010	ug/L	1	04/22/15	04/22/15	TO-15
4-Methyl-2-pentanone (MIBK)	S/V1-SG	**0.016**	0.010	ug/L	1	04/22/15	04/22/15	TO-15

Eydie Schwartz

Eydie Schwartz
Project Manager

LABORATORY ANALYSIS RESULTS

Client: Groundwater Solutions, Inc.
Project No: NA
Project Name: 1441 Blosser Rd., Santa Maria

AA Project No: A94202
Date Received: 04/16/15
Date Reported: 04/27/15

ANALYTICAL DATA SUMMARY

Analyte	Sample Name	Result	MRL	Units	Dilution	Prepared	Analyzed	Method
Tetrachloroethylene (PCE)	S/V1-SG	**0.16**	0.010	ug/L	1	04/22/15	04/22/15	TO-15
Acetone	S/V2-SG	**0.043**	0.010	ug/L	1	04/22/15	04/22/15	TO-15
2-Butanone (MEK)	S/V2-SG	**0.025**	0.010	ug/L	1	04/22/15	04/22/15	TO-15
Ethanol	S/V2-SG	**0.013**	0.010	ug/L	1	04/22/15	04/22/15	TO-15
Ethyl Acetate	S/V2-SG	**0.011**	0.010	ug/L	1	04/22/15	04/22/15	TO-15
Isopropanol (IPA)	S/V2-SG	**0.012**	0.010	ug/L	1	04/22/15	04/22/15	TO-15
4-Methyl-2-pentanone (MIBK)	S/V2-SG	**0.040**	0.010	ug/L	1	04/22/15	04/22/15	TO-15
Tetrachloroethylene (PCE)	S/V2-SG	**0.055**	0.010	ug/L	1	04/22/15	04/22/15	TO-15
Toluene	S/V2-SG	**0.020**	0.010	ug/L	1	04/22/15	04/22/15	TO-15
m,p-Xylenes	S/V2-SG	**0.016**	0.010	ug/L	1	04/22/15	04/22/15	TO-15

Eydie Schwartz

Eydie Schwartz
Project Manager

LABORATORY ANALYSIS RESULTS

Client:	Groundwater Solutions, Inc.	**AA Project No:**	A94202
Project No:	NA	**Date Received:**	04/16/15
Project Name:	1441 Blosser Rd., Santa Maria	**Date Reported:**	04/27/15
Method:	VOCs & TPH Gasoline by GC/MS	**Units:**	ug/kg

Date Sampled:	04/15/15	04/15/15	04/15/15	04/15/15	
Date Prepared:	04/17/15	04/17/15	04/17/15	04/17/15	
Date Analyzed:	04/17/15	04/17/15	04/17/15	04/17/15	
AA ID No:	5D16004-01	5D16004-02	5D16004-03	5D16004-04	
Client ID No:	S/V1-10	S/V1-15	S/V2-5	S/V2-10	
Matrix:	Soil	Soil	Soil	Soil	
Dilution Factor:	1	1	1	1	MRL
8260B+TPHGASOLINE (EPA 8260B)					
Acetone	<50	<50	<50	<50	50
Benzene	<2.0	<2.0	<2.0	<2.0	2.0
Bromobenzene	<5.0	<5.0	<5.0	<5.0	5.0
Bromochloromethane	<5.0	<5.0	<5.0	<5.0	5.0
Bromodichloromethane	<5.0	<5.0	<5.0	<5.0	5.0
Bromoform	<5.0	<5.0	<5.0	<5.0	5.0
Bromomethane	<5.0	<5.0	<5.0	<5.0	5.0
2-Butanone (MEK)	<50	<50	<50	<50	50
tert-Butylbenzene	<5.0	<5.0	<5.0	<5.0	5.0
sec-Butylbenzene	<5.0	<5.0	<5.0	<5.0	5.0
n-Butylbenzene	<5.0	<5.0	<5.0	<5.0	5.0
Carbon Disulfide	<5.0	<5.0	<5.0	<5.0	5.0
Carbon Tetrachloride	<5.0	<5.0	<5.0	<5.0	5.0
Chlorobenzene	<5.0	<5.0	<5.0	<5.0	5.0
Chloroethane	<5.0	<5.0	<5.0	<5.0	5.0
Chloroform	<5.0	<5.0	<5.0	<5.0	5.0
Chloromethane	<5.0	<5.0	<5.0	<5.0	5.0
2-Chlorotoluene	<5.0	<5.0	<5.0	<5.0	5.0
4-Chlorotoluene	<5.0	<5.0	<5.0	<5.0	5.0
1,2-Dibromo-3-chloropropane	<10	<10	<10	<10	10
Dibromochloromethane	<5.0	<5.0	<5.0	<5.0	5.0
1,2-Dibromoethane (EDB)	<5.0	<5.0	<5.0	<5.0	5.0
Dibromomethane	<5.0	<5.0	<5.0	<5.0	5.0
1,3-Dichlorobenzene	<5.0	<5.0	<5.0	<5.0	5.0
1,4-Dichlorobenzene	<5.0	<5.0	<5.0	<5.0	5.0
1,2-Dichlorobenzene	<5.0	<5.0	<5.0	<5.0	5.0
Dichlorodifluoromethane (R12)	<5.0	<5.0	<5.0	<5.0	5.0

Eydie Schwartz

Eydie Schwartz
Project Manager

LABORATORY ANALYSIS RESULTS

Client: Groundwater Solutions, Inc.
Project No: NA
Project Name: 1441 Blosser Rd., Santa Maria
Method: VOCs & TPH Gasoline by GC/MS

AA Project No: A94202
Date Received: 04/16/15
Date Reported: 04/27/15
Units: ug/kg

Date Sampled:	04/15/15	04/15/15	04/15/15	04/15/15	
Date Prepared:	04/17/15	04/17/15	04/17/15	04/17/15	
Date Analyzed:	04/17/15	04/17/15	04/17/15	04/17/15	
AA ID No:	5D16004-01	5D16004-02	5D16004-03	5D16004-04	
Client ID No:	S/V1-10	S/V1-15	S/V2-5	S/V2-10	
Matrix:	Soil	Soil	Soil	Soil	
Dilution Factor:	1	1	1	1	MRL
8260B+TPHGASOLINE (EPA 8260B) (continued)					
1,1-Dichloroethane	<5.0	<5.0	<5.0	<5.0	5.0
1,2-Dichloroethane (EDC)	<5.0	<5.0	<5.0	<5.0	5.0
trans-1,2-Dichloroethylene	<5.0	<5.0	<5.0	<5.0	5.0
cis-1,2-Dichloroethylene	<5.0	<5.0	<5.0	<5.0	5.0
1,1-Dichloroethylene	<5.0	<5.0	<5.0	<5.0	5.0
2,2-Dichloropropane	<5.0	<5.0	<5.0	<5.0	5.0
1,3-Dichloropropane	<5.0	<5.0	<5.0	<5.0	5.0
1,2-Dichloropropane	<5.0	<5.0	<5.0	<5.0	5.0
1,1-Dichloropropylene	<5.0	<5.0	<5.0	<5.0	5.0
trans-1,3-Dichloropropylene	<5.0	<5.0	<5.0	<5.0	5.0
cis-1,3-Dichloropropylene	<5.0	<5.0	<5.0	<5.0	5.0
Ethylbenzene	<2.0	<2.0	<2.0	<2.0	2.0
Gasoline Range Organics (GRO)	<500	<500	<500	<500	500
Hexachlorobutadiene	<10	<10	<10	<10	10
2-Hexanone (MBK)	<50	<50	<50	<50	50
Isopropylbenzene	<5.0	<5.0	<5.0	<5.0	5.0
4-Isopropyltoluene	<5.0	<5.0	<5.0	<5.0	5.0
Methyl-tert-Butyl Ether (MTBE)	<5.0	<5.0	<5.0	<5.0	5.0
Methylene Chloride	<50	<50	<50	<50	50
4-Methyl-2-pentanone (MIBK)	<50	<50	<50	<50	50
Naphthalene	<10	<10	<10	<10	10
n-Propylbenzene	<5.0	<5.0	<5.0	<5.0	5.0
Styrene	<5.0	<5.0	<5.0	<5.0	5.0
1,1,2,2-Tetrachloroethane	<5.0	<5.0	<5.0	<5.0	5.0
1,1,1,2-Tetrachloroethane	<5.0	<5.0	<5.0	<5.0	5.0
Tetrachloroethylene (PCE)	<5.0	<5.0	<5.0	<5.0	5.0

Eydie Schwartz

Eydie Schwartz
Project Manager

LABORATORY ANALYSIS RESULTS

Client:	Groundwater Solutions, Inc.	**AA Project No:**	A94202
Project No:	NA	**Date Received:**	04/16/15
Project Name:	1441 Blosser Rd., Santa Maria	**Date Reported:**	04/27/15
Method:	VOCs & TPH Gasoline by GC/MS	**Units:**	ug/kg

Date Sampled:	04/15/15	04/15/15	04/15/15	04/15/15	
Date Prepared:	04/17/15	04/17/15	04/17/15	04/17/15	
Date Analyzed:	04/17/15	04/17/15	04/17/15	04/17/15	
AA ID No:	5D16004-01	5D16004-02	5D16004-03	5D16004-04	
Client ID No:	S/V1-10	S/V1-15	S/V2-5	S/V2-10	
Matrix:	Soil	Soil	Soil	Soil	
Dilution Factor:	1	1	1	1	MRL
8260B+TPHGASOLINE (EPA 8260B) (continued)					
Toluene	<2.0	<2.0	<2.0	<2.0	2.0
1,2,3-Trichlorobenzene	<5.0	<5.0	<5.0	<5.0	5.0
1,2,4-Trichlorobenzene	<5.0	<5.0	<5.0	<5.0	5.0
1,1,2-Trichloroethane	<5.0	<5.0	<5.0	<5.0	5.0
1,1,1-Trichloroethane	<5.0	<5.0	<5.0	<5.0	5.0
Trichloroethylene (TCE)	<5.0	<5.0	<5.0	<5.0	5.0
Trichlorofluoromethane (R11)	<5.0	<5.0	<5.0	<5.0	5.0
1,2,3-Trichloropropane	<5.0	<5.0	<5.0	<5.0	5.0
1,1,2-Trichloro-1,2,2-trifluoroethane (R113)	<5.0	<5.0	<5.0	<5.0	5.0
1,2,4-Trimethylbenzene	<5.0	<5.0	<5.0	<5.0	5.0
1,3,5-Trimethylbenzene	<5.0	<5.0	<5.0	<5.0	5.0
Vinyl chloride	<5.0	<5.0	<5.0	<5.0	5.0
o-Xylene	<2.0	<2.0	<2.0	<2.0	2.0
m,p-Xylenes	<2.0	<2.0	<2.0	<2.0	2.0
Surrogates					**%REC Limits**
4-Bromofluorobenzene	110%	113%	113%	114%	70-140
Dibromofluoromethane	102%	103%	105%	103%	70-140
Toluene-d8	106%	107%	106%	108%	70-140

Eydie Schwartz

Eydie Schwartz
Project Manager

LABORATORY ANALYSIS RESULTS

Client: Groundwater Solutions, Inc.
Project No: NA
Project Name: 1441 Blosser Rd., Santa Maria
Method: Carbon Chain by GC/FID

AA Project No: A94202
Date Received: 04/16/15
Date Reported: 04/27/15
Units: mg/kg

Date Sampled:	04/15/15	04/15/15	04/15/15	04/15/15	
Date Prepared:	04/17/15	04/17/15	04/17/15	04/17/15	
Date Analyzed:	04/17/15	04/17/15	04/17/15	04/17/15	
AA ID No:	5D16004-01	5D16004-02	5D16004-03	5D16004-04	
Client ID No:	S/V1-10	S/V1-15	S/V2-5	S/V2-10	
Matrix:	Soil	Soil	Soil	Soil	
Dilution Factor:	1	1	1	1	MRL
Carbon Chain Characterization 8015M (EPA 8015M)					
C6-C8	<1.0	<1.0	<1.0	<1.0	1.0
C8-C10	<1.0	<1.0	<1.0	<1.0	1.0
C10-C12	<1.0	<1.0	<1.0	<1.0	1.0
C12-C14	<1.0	<1.0	<1.0	<1.0	1.0
C14-C16	<1.0	<1.0	<1.0	<1.0	1.0
C16-C18	<1.0	<1.0	<1.0	<1.0	1.0
C18-C20	<1.0	<1.0	<1.0	<1.0	1.0
C20-C22	<1.0	<1.0	<1.0	<1.0	1.0
C22-C24	<1.0	<1.0	<1.0	<1.0	1.0
C24-C26	<1.0	<1.0	<1.0	<1.0	1.0
C26-C28	<1.0	<1.0	<1.0	<1.0	1.0
C28-C32	<1.0	<1.0	<1.0	<1.0	1.0
C32-C34	<1.0	<1.0	<1.0	<1.0	1.0
C34-C36	<1.0	<1.0	<1.0	<1.0	1.0
C36-C40	<1.0	<1.0	<1.0	<1.0	1.0
C40-C44	<1.0	<1.0	<1.0	<1.0	1.0
TPH (C6-C44)	<10	<10	<10	<10	10
Surrogates					**%REC Limits**
o-Terphenyl	94%	105%	112%	102%	50-150

Eydie Schwartz

Eydie Schwartz
Project Manager

LABORATORY ANALYSIS RESULTS

Client:	Groundwater Solutions, Inc.	**AA Project No:**	A94202
Project No:	NA	**Date Received:**	04/16/15
Project Name:	1441 Blosser Rd., Santa Maria	**Date Reported:**	04/27/15
Method:	Total Metals by EPA 6010B	**Units:**	mg/kg

Date Sampled:	04/15/15	04/15/15	04/15/15	04/15/15	
Date Prepared:	04/20/15	04/20/15	04/20/15	04/20/15	
Date Analyzed:	04/20/15	04/20/15	04/20/15	04/20/15	
AA ID No:	5D16004-01	5D16004-02	5D16004-03	5D16004-04	
Client ID No:	S/V1-10	S/V1-15	S/V2-5	S/V2-10	
Matrix:	Soil	Soil	Soil	Soil	
Dilution Factor:	1	1	1	1	MRL
Metals Total 6010B (EPA 6010B)					
Cadmium	<0.50	<0.50	<0.50	**0.72**	0.50
Chromium	**20**	**12**	**8.5**	**10**	1.0
Lead	**9.4**	**8.1**	**5.2**	**4.1**	1.0
Nickel	**29**	**16**	**12**	**14**	3.0
Zinc	**80**	**54**	**36**	**40**	5.0

Eydie Schwartz

Eydie Schwartz
Project Manager

LABORATORY ANALYSIS RESULTS

Client:	Groundwater Solutions, Inc.	**AA Project No:**	A94202
Project No:	NA	**Date Received:**	04/16/15
Project Name:	1441 Blosser Rd., Santa Maria	**Date Reported:**	04/27/15
Method:	VOCs by GCMS EPA TO-15	**Units:**	ug/L

Date Sampled:	04/15/15	04/15/15	
Date Prepared:	04/22/15	04/22/15	
Date Analyzed:	04/22/15	04/22/15	
AA ID No:	5D16004-05	5D16004-06	
Client ID No:	S/V1-SG	S/V2-SG	
Matrix:	Vapor	Vapor	
Dilution Factor:	1	1	MRL
TO-15 (Mid Level) (TO-15)			
Acetone	**0.042**	**0.043**	0.010
Allyl chloride	<0.010	<0.010	0.010
tert-Amyl Methyl Ether (TAME)	<0.010	<0.010	0.010
Benzene	<0.010	<0.010	0.010
Benzyl chloride	<0.010	<0.010	0.010
Bromodichloromethane	<0.010	<0.010	0.010
Bromoform	<0.010	<0.010	0.010
Bromomethane	<0.010	<0.010	0.010
1,3-Butadiene	<0.010	<0.010	0.010
2-Butanone (MEK)	**0.020**	**0.025**	0.010
tert-Butyl alcohol (TBA)	<0.010	<0.010	0.010
Carbon Disulfide	<0.010	<0.010	0.010
Carbon Tetrachloride	<0.010	<0.010	0.010
Chlorobenzene	<0.010	<0.010	0.010
Chloroethane	<0.010	<0.010	0.010
Chloroform	<0.010	<0.010	0.010
Chloromethane	<0.010	<0.010	0.010
Cyclohexane	<0.010	<0.010	0.010
Dibromochloromethane	<0.010	<0.010	0.010
1,2-Dibromoethane (EDB)	<0.010	<0.010	0.010
1,2-Dichlorobenzene	<0.010	<0.010	0.010
1,3-Dichlorobenzene	<0.010	<0.010	0.010
1,4-Dichlorobenzene	<0.010	<0.010	0.010
Dichlorodifluoromethane (R12)	<0.010	<0.010	0.010
1,1-Dichloroethane	<0.010	<0.010	0.010
1,2-Dichloroethane (EDC)	<0.010	<0.010	0.010
cis-1,2-Dichloroethylene	<0.010	<0.010	0.010

Eydie Schwartz

Eydie Schwartz
Project Manager

LABORATORY ANALYSIS RESULTS

Client:	Groundwater Solutions, Inc.	**AA Project No:**	A94202
Project No:	NA	**Date Received:**	04/16/15
Project Name:	1441 Blosser Rd., Santa Maria	**Date Reported:**	04/27/15
Method:	VOCs by GCMS EPA TO-15	**Units:**	ug/L

Date Sampled:	04/15/15	04/15/15	
Date Prepared:	04/22/15	04/22/15	
Date Analyzed:	04/22/15	04/22/15	
AA ID No:	5D16004-05	5D16004-06	
Client ID No:	S/V1-SG	S/V2-SG	
Matrix:	Vapor	Vapor	
Dilution Factor:	1	1	MRL

TO-15 (Mid Level) (TO-15) (continued)

1,1-Dichloroethylene	<0.010	<0.010	0.010
trans-1,2-Dichloroethylene	<0.010	<0.010	0.010
1,2-Dichloropropane	<0.010	<0.010	0.010
trans-1,3-Dichloropropylene	<0.010	<0.010	0.010
cis-1,3-Dichloropropylene	<0.010	<0.010	0.010
Dichlorotetrafluoroethane	<0.010	<0.010	0.010
Diisopropyl ether (DIPE)	<0.010	<0.010	0.010
1,4-Dioxane	<0.010	<0.010	0.010
Ethanol	**0.018**	**0.013**	0.010
Ethyl Acetate	<0.010	**0.011**	0.010
Ethylbenzene	<0.010	<0.010	0.010
Ethyl-tert-Butyl Ether (ETBE)	<0.010	<0.010	0.010
4-Ethyltoluene	<0.010	<0.010	0.010
Heptane	<0.010	<0.010	0.010
Hexachlorobutadiene	<0.010	<0.010	0.010
n-Hexane	<0.010	<0.010	0.010
2-Hexanone (MBK)	<0.010	<0.010	0.010
Isopropanol (IPA)	**0.051**	**0.012**	0.010
Methyl-tert-Butyl Ether (MTBE)	<0.010	<0.010	0.010
Methylene Chloride	<0.010	<0.010	0.010
4-Methyl-2-pentanone (MIBK)	**0.016**	**0.040**	0.010
Naphthalene	<0.010	<0.010	0.010
Propylene	<0.010	<0.010	0.010
Styrene	<0.010	<0.010	0.010
1,1,2,2-Tetrachloroethane	<0.010	<0.010	0.010
Tetrachloroethylene (PCE)	**0.16**	**0.055**	0.010
Tetrahydrofuran (THF)	<0.010	<0.010	0.010

Eydie Schwartz

Eydie Schwartz
Project Manager

LABORATORY ANALYSIS RESULTS

Client:	Groundwater Solutions, Inc.	**AA Project No:**	A94202
Project No:	NA	**Date Received:**	04/16/15
Project Name:	1441 Blosser Rd., Santa Maria	**Date Reported:**	04/27/15
Method:	VOCs by GCMS EPA TO-15	**Units:**	ug/L

Date Sampled:	04/15/15	04/15/15	
Date Prepared:	04/22/15	04/22/15	
Date Analyzed:	04/22/15	04/22/15	
AA ID No:	5D16004-05	5D16004-06	
Client ID No:	S/V1-SG	S/V2-SG	
Matrix:	Vapor	Vapor	
Dilution Factor:	1	1	MRL
TO-15 (Mid Level) (TO-15) (continued)			
Toluene	<0.010	**0.020**	0.010
1,2,4-Trichlorobenzene	<0.010	<0.010	0.010
1,1,2-Trichloroethane	<0.010	<0.010	0.010
1,1,1-Trichloroethane	<0.010	<0.010	0.010
Trichloroethylene (TCE)	<0.010	<0.010	0.010
Trichlorofluoromethane (R11)	<0.010	<0.010	0.010
1,1,2-Trichloro-1,2,2-trifluoroethane (R113)	<0.010	<0.010	0.010
1,3,5-Trimethylbenzene	<0.010	<0.010	0.010
1,2,4-Trimethylbenzene	<0.010	<0.010	0.010
2,2,4-Trimethylpentane	<0.010	<0.010	0.010
Vinyl acetate	<0.010	<0.010	0.010
Vinyl bromide	<0.010	<0.010	0.010
Vinyl chloride	<0.010	<0.010	0.010
o-Xylene	<0.010	<0.010	0.010
m,p-Xylenes	<0.010	**0.016**	0.010
1,2,3-Trichloropropane	<0.010	<0.010	0.010
sec-Butylbenzene	<0.010	<0.010	0.010
Isopropylbenzene	<0.010	<0.010	0.010
n-Propylbenzene	<0.010	<0.010	0.010
4-Isopropyltoluene	<0.010	<0.010	0.010
Surrogates			**%REC Limits**
4-Bromofluorobenzene	26%	26%	70-130

Eydie Schwartz

Eydie Schwartz
Project Manager

LABORATORY ANALYSIS RESULTS

Client: Groundwater Solutions, Inc.
Project No: NA
Project Name: 1441 Blosser Rd., Santa Maria

AA Project No: A94202
Date Received: 04/16/15
Date Reported: 04/27/15

Analyte	Result	Reporting Limit	Units	Spike Level	Source Result	%REC	%REC Limits	RPD	RPD Limit	Notes
VOCs & TPH Gasoline by GC/MS - Quality Control										
Batch B5D1702 - EPA 5035										
Blank (B5D1702-BLK1)				Prepared & Analyzed: 04/17/15						
Acetone	<50	50	ug/kg							
Benzene	<2.0	2.0	ug/kg							
Bromobenzene	<5.0	5.0	ug/kg							
Bromochloromethane	<5.0	5.0	ug/kg							
Bromodichloromethane	<5.0	5.0	ug/kg							
Bromoform	<5.0	5.0	ug/kg							
Bromomethane	<5.0	5.0	ug/kg							
2-Butanone (MEK)	<50	50	ug/kg							
tert-Butylbenzene	<5.0	5.0	ug/kg							
sec-Butylbenzene	<5.0	5.0	ug/kg							
n-Butylbenzene	<5.0	5.0	ug/kg							
Carbon Disulfide	<5.0	5.0	ug/kg							
Carbon Tetrachloride	<5.0	5.0	ug/kg							
Chlorobenzene	<5.0	5.0	ug/kg							
Chloroethane	<5.0	5.0	ug/kg							
Chloroform	<5.0	5.0	ug/kg							
Chloromethane	<5.0	5.0	ug/kg							
2-Chlorotoluene	<5.0	5.0	ug/kg							
4-Chlorotoluene	<5.0	5.0	ug/kg							
1,2-Dibromo-3-chloropropane	<10	10	ug/kg							
Dibromochloromethane	<5.0	5.0	ug/kg							
1,2-Dibromoethane (EDB)	<5.0	5.0	ug/kg							
Dibromomethane	<5.0	5.0	ug/kg							
1,3-Dichlorobenzene	<5.0	5.0	ug/kg							
1,4-Dichlorobenzene	<5.0	5.0	ug/kg							
1,2-Dichlorobenzene	<5.0	5.0	ug/kg							
Dichlorodifluoromethane (R12)	<5.0	5.0	ug/kg							
1,1-Dichloroethane	<5.0	5.0	ug/kg							
1,2-Dichloroethane (EDC)	<5.0	5.0	ug/kg							
trans-1,2-Dichloroethylene	<5.0	5.0	ug/kg							
cis-1,2-Dichloroethylene	<5.0	5.0	ug/kg							
1,1-Dichloroethylene	<5.0	5.0	ug/kg							

Eydie Schwartz

Eydie Schwartz
Project Manager

LABORATORY ANALYSIS RESULTS

Client: Groundwater Solutions, Inc.
Project No: NA
Project Name: 1441 Blosser Rd., Santa Maria

AA Project No: A94202
Date Received: 04/16/15
Date Reported: 04/27/15

Analyte	Result	Reporting Limit	Units	Spike Level	Source Result	%REC	%REC Limits	RPD	RPD Limit	Notes
VOCs & TPH Gasoline by GC/MS - Quality Control										
Batch B5D1702 - EPA 5035										
Blank (B5D1702-BLK1) Continued				Prepared & Analyzed: 04/17/15						
2,2-Dichloropropane	<5.0	5.0	ug/kg							
1,3-Dichloropropane	<5.0	5.0	ug/kg							
1,2-Dichloropropane	<5.0	5.0	ug/kg							
1,1-Dichloropropylene	<5.0	5.0	ug/kg							
trans-1,3-Dichloropropylene	<5.0	5.0	ug/kg							
cis-1,3-Dichloropropylene	<5.0	5.0	ug/kg							
Ethylbenzene	<2.0	2.0	ug/kg							
Gasoline Range Organics (GRO)	<500	500	ug/kg							
Hexachlorobutadiene	<10	10	ug/kg							
2-Hexanone (MBK)	<50	50	ug/kg							
Isopropylbenzene	<5.0	5.0	ug/kg							
4-Isopropyltoluene	<5.0	5.0	ug/kg							
Methyl-tert-Butyl Ether (MTBE)	<5.0	5.0	ug/kg							
Methylene Chloride	<50	50	ug/kg							
4-Methyl-2-pentanone (MIBK)	<50	50	ug/kg							
Naphthalene	<10	10	ug/kg							
n-Propylbenzene	<5.0	5.0	ug/kg							
Styrene	<5.0	5.0	ug/kg							
1,1,2,2-Tetrachloroethane	<5.0	5.0	ug/kg							
1,1,1,2-Tetrachloroethane	<5.0	5.0	ug/kg							
Tetrachloroethylene (PCE)	<5.0	5.0	ug/kg							
Toluene	<2.0	2.0	ug/kg							
1,2,3-Trichlorobenzene	<5.0	5.0	ug/kg							
1,2,4-Trichlorobenzene	<5.0	5.0	ug/kg							
1,1,2-Trichloroethane	<5.0	5.0	ug/kg							
1,1,1-Trichloroethane	<5.0	5.0	ug/kg							
Trichloroethylene (TCE)	<5.0	5.0	ug/kg							
Trichlorofluoromethane (R11)	<5.0	5.0	ug/kg							
1,2,3-Trichloropropane	<5.0	5.0	ug/kg							
1,1,2-Trichloro-1,2,2-trifluoroethane (R113)	<5.0	5.0	ug/kg							
1,2,4-Trimethylbenzene	<5.0	5.0	ug/kg							

Eydie Schwartz

Eydie Schwartz
Project Manager

LABORATORY ANALYSIS RESULTS

Client: Groundwater Solutions, Inc.
Project No: NA
Project Name: 1441 Blosser Rd., Santa Maria

AA Project No: A94202
Date Received: 04/16/15
Date Reported: 04/27/15

Analyte	Result	Reporting Limit	Units	Spike Level	Source Result	%REC	%REC Limits	RPD	RPD Limit	Notes
VOCs & TPH Gasoline by GC/MS - Quality Control										
Batch B5D1702 - EPA 5035										
Blank (B5D1702-BLK1) Continued				Prepared & Analyzed: 04/17/15						
1,3,5-Trimethylbenzene	<5.0	5.0	ug/kg							
Vinyl chloride	<5.0	5.0	ug/kg							
o-Xylene	<2.0	2.0	ug/kg							
m,p-Xylenes	<2.0	2.0	ug/kg							
Surrogate: 4-Bromofluorobenzene	*111*		*ug/kg*	*100*		*111*	*70-140*			
Surrogate: Dibromofluoromethane	*97.7*		*ug/kg*	*100*		*97.7*	*70-140*			
Surrogate: Toluene-d8	*109*		*ug/kg*	*100*		*109*	*70-140*			
LCS (B5D1702-BS1)				Prepared & Analyzed: 04/17/15						
Benzene	**36.5**	2.0	ug/kg	40		91.2	75-125			
Bromodichloromethane	**37.7**	5.0	ug/kg	40		94.3	75-125			
Bromoform	**35.0**	5.0	ug/kg	40		87.4	75-125			
Carbon Tetrachloride	**35.3**	5.0	ug/kg	40		88.2	75-125			
Chlorobenzene	**38.9**	5.0	ug/kg	40		97.2	75-125			
Chloroethane	**40.0**	5.0	ug/kg	40		99.9	75-125			
Chloroform	**38.8**	5.0	ug/kg	40		96.9	75-125			
Chloromethane	**36.6**	5.0	ug/kg	40		91.6	65-125			
Dibromochloromethane	**38.5**	5.0	ug/kg	40		96.2	75-125			
1,4-Dichlorobenzene	**41.6**	5.0	ug/kg	40		104	75-125			
1,1-Dichloroethane	**41.7**	5.0	ug/kg	40		104	70-125			
1,2-Dichloroethane (EDC)	**37.4**	5.0	ug/kg	40		93.4	75-125			
trans-1,2-Dichloroethylene	**39.8**	5.0	ug/kg	40		99.4	75-125			
cis-1,2-Dichloroethylene	**38.9**	5.0	ug/kg	40		97.4	75-125			
1,1-Dichloroethylene	**42.0**	5.0	ug/kg	40		105	70-130			
1,2-Dichloropropane	**35.5**	5.0	ug/kg	40		88.8	75-130			
cis-1,3-Dichloropropylene	**35.5**	5.0	ug/kg	40		88.8	75-125			
Ethylbenzene	**35.7**	2.0	ug/kg	40		89.2	75-125			
Methyl-tert-Butyl Ether (MTBE)	**45.7**	5.0	ug/kg	40		114	75-125			
Methylene Chloride	**39.3**	50	ug/kg	40		98.2	75-130			
1,1,2,2-Tetrachloroethane	**35.5**	5.0	ug/kg	40		88.6	70-135			
Tetrachloroethylene (PCE)	**36.1**	5.0	ug/kg	40		90.4	75-125			
Toluene	**37.8**	2.0	ug/kg	40		94.5	75-125			

Eydie Schwartz

Eydie Schwartz
Project Manager

LABORATORY ANALYSIS RESULTS

Client: Groundwater Solutions, Inc.
Project No: NA
Project Name: 1441 Blosser Rd., Santa Maria

AA Project No: A94202
Date Received: 04/16/15
Date Reported: 04/27/15

Analyte	Result	Reporting Limit	Units	Spike Level	Source Result	%REC	%REC Limits	RPD	RPD Limit	Notes
VOCs & TPH Gasoline by GC/MS - Quality Control										
Batch B5D1702 - EPA 5035										
LCS (B5D1702-BS1) Continued				Prepared & Analyzed: 04/17/15						
1,1,2-Trichloroethane	**40.9**	5.0	ug/kg	40		102	75-125			
1,1,1-Trichloroethane	**35.0**	5.0	ug/kg	40		87.6	75-125			
Trichloroethylene (TCE)	**33.9**	5.0	ug/kg	40		84.8	75-125			
Vinyl chloride	**48.9**	5.0	ug/kg	40		122	75-125			
o-Xylene	**36.3**	2.0	ug/kg	40		90.8	75-125			
Surrogate: 4-Bromofluorobenzene	*95.9*		*ug/kg*	*100*		*95.9*	*70-140*			
Surrogate: Dibromofluoromethane	*102*		*ug/kg*	*100*		*102*	*70-140*			
Surrogate: Toluene-d8	*105*		*ug/kg*	*100*		*105*	*70-140*			
LCS Dup (B5D1702-BSD1)				Prepared & Analyzed: 04/17/15						
Benzene	**38.6**	2.0	ug/kg	40		96.4	75-125	5.54	30	
Bromodichloromethane	**38.7**	5.0	ug/kg	40		96.8	75-125	2.56	30	
Bromoform	**33.7**	5.0	ug/kg	40		84.2	75-125	3.79	30	
Carbon Tetrachloride	**36.1**	5.0	ug/kg	40		90.2	75-125	2.35	30	
Chlorobenzene	**38.5**	5.0	ug/kg	40		96.2	75-125	0.983	30	
Chloroethane	**38.8**	5.0	ug/kg	40		97.0	75-125	2.95	30	
Chloroform	**39.8**	5.0	ug/kg	40		99.5	75-125	2.65	30	
Chloromethane	**32.4**	5.0	ug/kg	40		81.1	65-125	12.1	30	
Dibromochloromethane	**36.6**	5.0	ug/kg	40		91.6	75-125	4.95	30	
1,4-Dichlorobenzene	**41.2**	5.0	ug/kg	40		103	75-125	1.06	30	
1,1-Dichloroethane	**38.5**	5.0	ug/kg	40		96.2	70-125	7.98	30	
1,2-Dichloroethane (EDC)	**39.0**	5.0	ug/kg	40		97.6	75-125	4.29	30	
trans-1,2-Dichloroethylene	**36.6**	5.0	ug/kg	40		91.4	75-125	8.33	30	
cis-1,2-Dichloroethylene	**41.9**	5.0	ug/kg	40		105	75-125	7.42	30	
1,1-Dichloroethylene	**37.5**	5.0	ug/kg	40		93.8	70-130	11.3	30	
1,2-Dichloropropane	**36.4**	5.0	ug/kg	40		91.0	75-130	2.39	30	
cis-1,3-Dichloropropylene	**37.3**	5.0	ug/kg	40		93.2	75-125	4.73	30	
Ethylbenzene	**34.4**	2.0	ug/kg	40		86.0	75-125	3.71	30	
Methyl-tert-Butyl Ether (MTBE)	**44.8**	5.0	ug/kg	40		112	75-125	2.03	30	
Methylene Chloride	**36.7**	50	ug/kg	40		91.8	75-130	6.84	30	
1,1,2,2-Tetrachloroethane	**36.4**	5.0	ug/kg	40		91.0	70-135	2.62	30	
Tetrachloroethylene (PCE)	**34.3**	5.0	ug/kg	40		85.8	75-125	5.17	30	

Eydie Schwartz

Eydie Schwartz
Project Manager

LABORATORY ANALYSIS RESULTS

Client: Groundwater Solutions, Inc.
Project No: NA
Project Name: 1441 Blosser Rd., Santa Maria

AA Project No: A94202
Date Received: 04/16/15
Date Reported: 04/27/15

Analyte	Result	Reporting Limit	Units	Spike Level	Source Result	%REC	%REC Limits	RPD	RPD Limit	Notes
VOCs & TPH Gasoline by GC/MS - Quality Control										
Batch B5D1702 - EPA 5035										
LCS Dup (B5D1702-BSD1) Continued				Prepared & Analyzed: 04/17/15						
Toluene	**36.4**	2.0	ug/kg	40		91.1	75-125	3.66	30	
1,1,2-Trichloroethane	**38.9**	5.0	ug/kg	40		97.2	75-125	4.91	30	
1,1,1-Trichloroethane	**35.8**	5.0	ug/kg	40		89.6	75-125	2.26	30	
Trichloroethylene (TCE)	**35.2**	5.0	ug/kg	40		88.0	75-125	3.82	30	
Vinyl chloride	**44.7**	5.0	ug/kg	40		112	75-125	8.93	30	
o-Xylene	**35.6**	2.0	ug/kg	40		89.0	75-125	1.95	30	
Surrogate: 4-Bromofluorobenzene	*97.0*		*ug/kg*	*100*		*97.0*	*70-140*			
Surrogate: Dibromofluoromethane	*105*		*ug/kg*	*100*		*105*	*70-140*			
Surrogate: Toluene-d8	*99.0*		*ug/kg*	*100*		*99.0*	*70-140*			
Matrix Spike (B5D1702-MS1)			**Source: 5D16004-01**	Prepared & Analyzed: 04/17/15						
Benzene	**37.1**	2.0	ug/kg	38	<2.0	96.4	70-130			
Bromoform	**34.1**	5.0	ug/kg	38	<5.0	88.6	70-130			
Chlorobenzene	**37.2**	5.0	ug/kg	38	<5.0	96.6	70-130			
Chloroform	**38.2**	5.0	ug/kg	38	<5.0	99.2	70-130			
1,1-Dichloroethane	**34.3**	5.0	ug/kg	38	<5.0	89.2	70-130			
cis-1,2-Dichloroethylene	**38.9**	5.0	ug/kg	38	<5.0	101	70-130			
1,1-Dichloroethylene	**36.0**	5.0	ug/kg	38	<5.0	93.7	70-130			
1,2-Dichloropropane	**35.2**	5.0	ug/kg	38	<5.0	91.5	70-130			
Ethylbenzene	**33.3**	2.0	ug/kg	38	<2.0	86.7	70-130			
Methyl-tert-Butyl Ether (MTBE)	**44.0**	5.0	ug/kg	38	<5.0	114	70-130			
n-Propylbenzene	**35.0**	5.0	ug/kg	38	<5.0	91.0	70-130			
Tetrachloroethylene (PCE)	**35.7**	5.0	ug/kg	38	<5.0	92.7	70-130			
Toluene	**35.3**	2.0	ug/kg	38	<2.0	91.7	70-130			
1,1,1-Trichloroethane	**34.9**	5.0	ug/kg	38	<5.0	90.6	70-130			
Trichloroethylene (TCE)	**33.1**	5.0	ug/kg	38	<5.0	86.0	70-130			
1,3,5-Trimethylbenzene	**35.4**	5.0	ug/kg	38	<5.0	91.9	70-130			
Vinyl chloride	**39.1**	5.0	ug/kg	38	<5.0	102	70-130			
Surrogate: 4-Bromofluorobenzene	*93.4*		*ug/kg*	*96*		*97.1*	*70-140*			
Surrogate: Dibromofluoromethane	*103*		*ug/kg*	*96*		*107*	*70-140*			
Surrogate: Toluene-d8	*99.1*		*ug/kg*	*96*		*103*	*70-140*			
Matrix Spike Dup (B5D1702-MSD1)			**Source: 5D16004-01**	Prepared & Analyzed: 04/17/15						

Eydie Schwartz

Eydie Schwartz
Project Manager

LABORATORY ANALYSIS RESULTS

Client: Groundwater Solutions, Inc.
Project No: NA
Project Name: 1441 Blosser Rd., Santa Maria

AA Project No: A94202
Date Received: 04/16/15
Date Reported: 04/27/15

Analyte	Result	Reporting Limit	Units	Spike Level	Source Result	%REC	%REC Limits	RPD	RPD Limit	Notes
VOCs & TPH Gasoline by GC/MS - Quality Control										
Batch B5D1702 - EPA 5035										
Matrix Spike Dup (B5D1702-MSD1) Continued	**Source: 5D16004-01** Prepared & Analyzed: 04/17/15									
Benzene	**35.6**	2.0	ug/kg	38	<2.0	92.5	70-130	4.13	40	
Bromoform	**34.0**	5.0	ug/kg	38	<5.0	88.4	70-130	0.169	40	
Chlorobenzene	**37.7**	5.0	ug/kg	38	<5.0	98.1	70-130	1.54	40	
Chloroform	**37.3**	5.0	ug/kg	38	<5.0	96.9	70-130	2.29	40	
1,1-Dichloroethane	**36.5**	5.0	ug/kg	38	<5.0	95.0	70-130	6.30	40	
cis-1,2-Dichloroethylene	**39.0**	5.0	ug/kg	38	<5.0	101	70-130	0.148	40	
1,1-Dichloroethylene	**38.5**	5.0	ug/kg	38	<5.0	100	70-130	6.55	40	
1,2-Dichloropropane	**34.0**	5.0	ug/kg	38	<5.0	88.4	70-130	3.50	40	
Ethylbenzene	**34.5**	2.0	ug/kg	38	<2.0	89.6	70-130	3.35	40	
Methyl-tert-Butyl Ether (MTBE)	**43.4**	5.0	ug/kg	38	<5.0	113	70-130	1.36	40	
n-Propylbenzene	**37.2**	5.0	ug/kg	38	<5.0	96.6	70-130	5.92	40	
Tetrachloroethylene (PCE)	**36.7**	5.0	ug/kg	38	<5.0	95.4	70-130	2.87	40	
Toluene	**36.8**	2.0	ug/kg	38	<2.0	95.7	70-130	4.27	40	
1,1,1-Trichloroethane	**34.4**	5.0	ug/kg	38	<5.0	89.5	70-130	1.28	40	
Trichloroethylene (TCE)	**33.3**	5.0	ug/kg	38	<5.0	86.6	70-130	0.637	40	
1,3,5-Trimethylbenzene	**36.7**	5.0	ug/kg	38	<5.0	95.3	70-130	3.58	40	
Vinyl chloride	**41.1**	5.0	ug/kg	38	<5.0	107	70-130	4.84	40	
Surrogate: 4-Bromofluorobenzene	*96.3*		*ug/kg*	*96*		*100*	*70-140*			
Surrogate: Dibromofluoromethane	*97.9*		*ug/kg*	*96*		*102*	*70-140*			
Surrogate: Toluene-d8	*101*		*ug/kg*	*96*		*105*	*70-140*			
VOCs by GCMS EPA TO-15 - Quality Control										
*Batch B5D2715 - *** DEFAULT PREP ****										
Blank (B5D2715-BLK1)	Prepared & Analyzed: 04/21/15									
Acetone	<0.010	0.010	ug/L							
Allyl chloride	<0.010	0.010	ug/L							
tert-Amyl Methyl Ether (TAME)	<0.010	0.010	ug/L							
Benzene	<0.010	0.010	ug/L							
Benzyl chloride	<0.010	0.010	ug/L							
Bromodichloromethane	<0.010	0.010	ug/L							
Bromoform	<0.010	0.010	ug/L							

Eydie Schwartz

Eydie Schwartz
Project Manager

LABORATORY ANALYSIS RESULTS

Client: Groundwater Solutions, Inc.
Project No: NA
Project Name: 1441 Blosser Rd., Santa Maria

AA Project No: A94202
Date Received: 04/16/15
Date Reported: 04/27/15

Analyte	Result	Reporting Limit	Units	Spike Level	Source Result	%REC	%REC Limits	RPD	RPD Limit	Notes
VOCs by GCMS EPA TO-15 - Quality Control										
*Batch B5D2715 - *** DEFAULT PREP ****										
Blank (B5D2715-BLK1) Continued				Prepared & Analyzed: 04/21/15						
Bromomethane	<0.010	0.010	ug/L							
1,3-Butadiene	<0.010	0.010	ug/L							
2-Butanone (MEK)	<0.010	0.010	ug/L							
tert-Butyl alcohol (TBA)	<0.010	0.010	ug/L							
Carbon Disulfide	<0.010	0.010	ug/L							
Carbon Tetrachloride	<0.010	0.010	ug/L							
Chlorobenzene	<0.010	0.010	ug/L							
Chloroethane	<0.010	0.010	ug/L							
Chloroform	<0.010	0.010	ug/L							
Chloromethane	<0.010	0.010	ug/L							
Cyclohexane	<0.010	0.010	ug/L							
Dibromochloromethane	<0.010	0.010	ug/L							
1,2-Dibromoethane (EDB)	<0.010	0.010	ug/L							
1,2-Dichlorobenzene	<0.010	0.010	ug/L							
1,3-Dichlorobenzene	<0.010	0.010	ug/L							
1,4-Dichlorobenzene	<0.010	0.010	ug/L							
Dichlorodifluoromethane (R12)	<0.010	0.010	ug/L							
1,1-Dichloroethane	<0.010	0.010	ug/L							
1,2-Dichloroethane (EDC)	<0.010	0.010	ug/L							
cis-1,2-Dichloroethylene	<0.010	0.010	ug/L							
1,1-Dichloroethylene	<0.010	0.010	ug/L							
trans-1,2-Dichloroethylene	<0.010	0.010	ug/L							
1,2-Dichloropropane	<0.010	0.010	ug/L							
trans-1,3-Dichloropropylene	<0.010	0.010	ug/L							
cis-1,3-Dichloropropylene	<0.010	0.010	ug/L							
Dichlorotetrafluoroethane	<0.010	0.010	ug/L							
Diisopropyl ether (DIPE)	<0.010	0.010	ug/L							
1,4-Dioxane	<0.010	0.010	ug/L							
Ethanol	<0.010	0.010	ug/L							
Ethyl Acetate	<0.010	0.010	ug/L							
Ethylbenzene	<0.010	0.010	ug/L							
Ethyl-tert-Butyl Ether (ETBE)	<0.010	0.010	ug/L							

Eydie Schwartz

Eydie Schwartz
Project Manager

LABORATORY ANALYSIS RESULTS

Client: Groundwater Solutions, Inc.
Project No: NA
Project Name: 1441 Blosser Rd., Santa Maria

AA Project No: A94202
Date Received: 04/16/15
Date Reported: 04/27/15

Analyte	Result	Reporting Limit	Units	Spike Level	Source Result	%REC	%REC Limits	RPD	RPD Limit	Notes
VOCs by GCMS EPA TO-15 - Quality Control										
*Batch B5D2715 - *** DEFAULT PREP ****										
Blank (B5D2715-BLK1) Continued				Prepared & Analyzed: 04/21/15						
4-Ethyltoluene	<0.010	0.010	ug/L							
Heptane	<0.010	0.010	ug/L							
Hexachlorobutadiene	<0.010	0.010	ug/L							
n-Hexane	<0.010	0.010	ug/L							
2-Hexanone (MBK)	<0.010	0.010	ug/L							
Isopropanol (IPA)	<0.010	0.010	ug/L							
Methyl-tert-Butyl Ether (MTBE)	<0.010	0.010	ug/L							
Methylene Chloride	<0.010	0.010	ug/L							
4-Methyl-2-pentanone (MIBK)	<0.010	0.010	ug/L							
Naphthalene	<0.010	0.010	ug/L							
Propylene	<0.010	0.010	ug/L							
Styrene	<0.010	0.010	ug/L							
1,1,2,2-Tetrachloroethane	<0.010	0.010	ug/L							
Tetrachloroethylene (PCE)	<0.010	0.010	ug/L							
Tetrahydrofuran (THF)	<0.010	0.010	ug/L							
Toluene	<0.010	0.010	ug/L							
1,2,4-Trichlorobenzene	<0.010	0.010	ug/L							
1,1,2-Trichloroethane	<0.010	0.010	ug/L							
1,1,1-Trichloroethane	<0.010	0.010	ug/L							
Trichloroethylene (TCE)	<0.010	0.010	ug/L							
Trichlorofluoromethane (R11)	<0.010	0.010	ug/L							
1,1,2-Trichloro-1,2,2-trifluoroethane (R113)	<0.010	0.010	ug/L							
1,3,5-Trimethylbenzene	<0.010	0.010	ug/L							
1,2,4-Trimethylbenzene	<0.010	0.010	ug/L							
2,2,4-Trimethylpentane	<0.010	0.010	ug/L							
Vinyl acetate	<0.010	0.010	ug/L							
Vinyl bromide	<0.010	0.010	ug/L							
Vinyl chloride	<0.010	0.010	ug/L							
o-Xylene	<0.010	0.010	ug/L							
m,p-Xylenes	<0.010	0.010	ug/L							
1,2,3-Trichloropropane	<0.010	0.010	ug/L							

Eydie Schwartz

Eydie Schwartz
Project Manager

LABORATORY ANALYSIS RESULTS

Client: Groundwater Solutions, Inc.
Project No: NA
Project Name: 1441 Blosser Rd., Santa Maria

AA Project No: A94202
Date Received: 04/16/15
Date Reported: 04/27/15

Analyte	Result	Reporting Limit	Units	Spike Level	Source Result	%REC	%REC Limits	RPD	RPD Limit	Notes
VOCs by GCMS EPA TO-15 - Quality Control										
*Batch B5D2715 - *** DEFAULT PREP ****										
Blank (B5D2715-BLK1) Continued				Prepared & Analyzed: 04/21/15						
sec-Butylbenzene	<0.010	0.010	ug/L							
Isopropylbenzene	<0.010	0.010	ug/L							
n-Propylbenzene	<0.010	0.010	ug/L							
4-Isopropyltoluene	<0.010	0.010	ug/L							
Surrogate: 4-Bromofluorobenzene	*0.151*		*ug/L*	*0.14*		*105*	*70-130*			
LCS (B5D2715-BS1)				Prepared: 04/21/15 Analyzed: 04/22/15						
Acetone	**0.0734**	0.010	ug/L	0.095		77.2	70-130			
Benzene	**0.111**	0.010	ug/L	0.13		86.6	70-130			
Benzyl chloride	**0.197**	0.010	ug/L	0.21		95.0	70-130			
Bromodichloromethane	**0.225**	0.010	ug/L	0.27		84.1	70-130			
Bromoform	**0.362**	0.010	ug/L	0.41		87.7	70-130			
Bromomethane	**0.124**	0.010	ug/L	0.16		80.1	70-130			
2-Butanone (MEK)	**0.107**	0.010	ug/L	0.12		91.0	70-130			
Carbon Disulfide	**0.130**	0.010	ug/L	0.12		105	70-130			
Carbon Tetrachloride	**0.223**	0.010	ug/L	0.25		88.5	70-130			
Chlorobenzene	**0.152**	0.010	ug/L	0.18		82.7	70-130			
Chloroethane	**0.0804**	0.010	ug/L	0.11		76.1	70-130			
Chloroform	**0.176**	0.010	ug/L	0.20		90.3	70-130			
Chloromethane	**0.0638**	0.010	ug/L	0.083		77.2	70-130			
Dibromochloromethane	**0.304**	0.010	ug/L	0.34		89.3	70-130			
1,2-Dibromoethane (EDB)	**0.259**	0.010	ug/L	0.31		84.4	70-130			
1,2-Dichlorobenzene	**0.212**	0.010	ug/L	0.24		88.1	70-130			
1,3-Dichlorobenzene	**0.219**	0.010	ug/L	0.24		91.0	70-130			
1,4-Dichlorobenzene	**0.216**	0.010	ug/L	0.24		89.7	70-130			
Dichlorodifluoromethane (R12)	**0.164**	0.010	ug/L	0.20		82.9	70-130			
1,1-Dichloroethane	**0.143**	0.010	ug/L	0.16		88.5	70-130			
1,2-Dichloroethane (EDC)	**0.146**	0.010	ug/L	0.16		90.5	70-130			
cis-1,2-Dichloroethylene	**0.142**	0.010	ug/L	0.16		89.3	70-130			
1,1-Dichloroethylene	**0.180**	0.010	ug/L	0.16		113	70-130			
trans-1,2-Dichloroethylene	**0.147**	0.010	ug/L	0.16		92.8	70-130			
1,2-Dichloropropane	**0.144**	0.010	ug/L	0.18		78.1	70-130			

Eydie Schwartz

Eydie Schwartz
Project Manager

LABORATORY ANALYSIS RESULTS

Client: Groundwater Solutions, Inc.
Project No: NA
Project Name: 1441 Blosser Rd., Santa Maria

AA Project No: A94202
Date Received: 04/16/15
Date Reported: 04/27/15

Analyte	Result	Reporting Limit	Units	Spike Level	Source Result	%REC	%REC Limits	RPD	RPD Limit	Notes
VOCs by GCMS EPA TO-15 - Quality Control										
*Batch B5D2715 - *** DEFAULT PREP ****										
LCS (B5D2715-BS1) Continued				Prepared: 04/21/15 Analyzed: 04/22/15						
trans-1,3-Dichloropropylene	**0.160**	0.010	ug/L	0.18		88.2	70-130			
cis-1,3-Dichloropropylene	**0.156**	0.010	ug/L	0.18		85.7	70-130			
Dichlorotetrafluoroethane	**0.218**	0.010	ug/L	0.28		78.0	70-130			
Ethylbenzene	**0.145**	0.010	ug/L	0.17		83.7	70-130			
4-Ethyltoluene	**0.175**	0.010	ug/L	0.20		89.1	70-130			
Hexachlorobutadiene	**0.396**	0.010	ug/L	0.43		92.8	70-130			
2-Hexanone (MBK)	**0.127**	0.010	ug/L	0.16		77.2	70-130			
Isopropanol (IPA)	**0.103**	0.010	ug/L	0.098		105	70-130			
Methylene Chloride	**0.135**	0.010	ug/L	0.14		97.2	70-130			
4-Methyl-2-pentanone (MIBK)	**0.136**	0.010	ug/L	0.16		82.9	70-130			
Styrene	**0.151**	0.010	ug/L	0.17		88.8	70-130			
1,1,2,2-Tetrachloroethane	**0.227**	0.010	ug/L	0.27		82.8	70-130			
Tetrachloroethylene (PCE)	**0.233**	0.010	ug/L	0.27		85.7	70-130			
Toluene	**0.119**	0.010	ug/L	0.15		79.2	70-130			
1,2,4-Trichlorobenzene	**0.293**	0.010	ug/L	0.30		98.6	70-130			
1,1,2-Trichloroethane	**0.181**	0.010	ug/L	0.22		82.8	70-130			
1,1,1-Trichloroethane	**0.200**	0.010	ug/L	0.22		91.8	70-130			
Trichloroethylene (TCE)	**0.180**	0.010	ug/L	0.21		83.8	70-130			
Trichlorofluoromethane (R11)	**0.211**	0.010	ug/L	0.22		94.1	70-130			
1,1,2-Trichloro-1,2,2-trifluoroethane (R113)	**0.323**	0.010	ug/L	0.31		105	70-130			
1,3,5-Trimethylbenzene	**0.182**	0.010	ug/L	0.20		92.6	70-130			
1,2,4-Trimethylbenzene	**0.189**	0.010	ug/L	0.20		96.3	70-130			
Vinyl acetate	**0.128**	0.010	ug/L	0.14		91.1	70-130			
Vinyl chloride	**0.0820**	0.010	ug/L	0.10		80.2	70-130			
o-Xylene	**0.145**	0.010	ug/L	0.17		83.5	70-130			
m,p-Xylenes	**0.146**	0.0050	ug/L	0.17		84.1	70-130			
1,2,3-Trichloropropane	**0.205**	0.010	ug/L	0.0011		NR	70-130			
sec-Butylbenzene	**0.211**	0.010	ug/L	0.0014		NR	70-130			
Isopropylbenzene	**0.179**	0.010	ug/L	0.0012		NR	70-130			
n-Propylbenzene	**0.182**	0.010	ug/L	0.0012		NR	70-130			
4-Isopropyltoluene	**0.219**	0.010	ug/L	0.0014		NR	70-130			

Eydie Schwartz

Eydie Schwartz
Project Manager

LABORATORY ANALYSIS RESULTS

Client: Groundwater Solutions, Inc.
Project No: NA
Project Name: 1441 Blosser Rd., Santa Maria

AA Project No: A94202
Date Received: 04/16/15
Date Reported: 04/27/15

Analyte	Result	Reporting Limit	Units	Spike Level	Source Result	%REC	%REC Limits	RPD	RPD Limit	Notes
VOCs by GCMS EPA TO-15 - Quality Control										
*Batch B5D2715 - *** DEFAULT PREP ****										
LCS (B5D2715-BS1) Continued				Prepared: 04/21/15 Analyzed: 04/22/15						
Surrogate: 4-Bromofluorobenzene	*0.150*		*ug/L*	*0.14*		*105*	*70-130*			
LCS Dup (B5D2715-BSD1)				Prepared: 04/21/15 Analyzed: 04/22/15						
Acetone	**0.0762**	0.010	ug/L	0.095		80.2	70-130	3.78	30	
Benzene	**0.114**	0.010	ug/L	0.13		89.3	70-130	3.01	30	
Benzyl chloride	**0.200**	0.010	ug/L	0.21		96.8	70-130	1.82	30	
Bromodichloromethane	**0.213**	0.010	ug/L	0.27		79.5	70-130	5.56	30	
Bromoform	**0.364**	0.010	ug/L	0.41		88.1	70-130	0.455	30	
Bromomethane	**0.131**	0.010	ug/L	0.16		84.4	70-130	5.26	30	
2-Butanone (MEK)	**0.113**	0.010	ug/L	0.12		95.5	70-130	4.80	30	
Carbon Disulfide	**0.134**	0.010	ug/L	0.12		108	70-130	2.83	30	
Carbon Tetrachloride	**0.222**	0.010	ug/L	0.25		88.3	70-130	0.141	30	
Chlorobenzene	**0.155**	0.010	ug/L	0.18		84.0	70-130	1.53	30	
Chloroethane	**0.0862**	0.010	ug/L	0.11		81.6	70-130	6.94	30	
Chloroform	**0.179**	0.010	ug/L	0.20		91.5	70-130	1.29	30	
Chloromethane	**0.0658**	0.010	ug/L	0.083		79.7	70-130	3.09	30	
Dibromochloromethane	**0.298**	0.010	ug/L	0.34		87.4	70-130	2.21	30	
1,2-Dibromoethane (EDB)	**0.256**	0.010	ug/L	0.31		83.2	70-130	1.43	30	
1,2-Dichlorobenzene	**0.214**	0.010	ug/L	0.24		89.0	70-130	1.02	30	
1,3-Dichlorobenzene	**0.219**	0.010	ug/L	0.24		91.0	70-130	0.0275	30	
1,4-Dichlorobenzene	**0.212**	0.010	ug/L	0.24		88.3	70-130	1.54	30	
Dichlorodifluoromethane (R12)	**0.167**	0.010	ug/L	0.20		84.4	70-130	1.82	30	
1,1-Dichloroethane	**0.147**	0.010	ug/L	0.16		90.8	70-130	2.57	30	
1,2-Dichloroethane (EDC)	**0.149**	0.010	ug/L	0.16		91.9	70-130	1.62	30	
cis-1,2-Dichloroethylene	**0.146**	0.010	ug/L	0.16		92.1	70-130	3.17	30	
1,1-Dichloroethylene	**0.186**	0.010	ug/L	0.16		117	70-130	3.17	30	
trans-1,2-Dichloroethylene	**0.149**	0.010	ug/L	0.16		94.1	70-130	1.36	30	
1,2-Dichloropropane	**0.144**	0.010	ug/L	0.18		77.9	70-130	0.160	30	
trans-1,3-Dichloropropylene	**0.159**	0.010	ug/L	0.18		87.6	70-130	0.768	30	
cis-1,3-Dichloropropylene	**0.152**	0.010	ug/L	0.18		83.8	70-130	2.30	30	
Dichlorotetrafluoroethane	**0.228**	0.010	ug/L	0.28		81.5	70-130	4.33	30	
Ethylbenzene	**0.146**	0.010	ug/L	0.17		84.2	70-130	0.626	30	

Eydie Schwartz

Eydie Schwartz
Project Manager

LABORATORY ANALYSIS RESULTS

Client: Groundwater Solutions, Inc.
Project No: NA
Project Name: 1441 Blosser Rd., Santa Maria

AA Project No: A94202
Date Received: 04/16/15
Date Reported: 04/27/15

Analyte	Result	Reporting Limit	Units	Spike Level	Source Result	%REC	%REC Limits	RPD	RPD Limit	Notes
VOCs by GCMS EPA TO-15 - Quality Control										
*Batch B5D2715 - *** DEFAULT PREP ****										
LCS Dup (B5D2715-BSD1) Continued				Prepared: 04/21/15 Analyzed: 04/22/15						
4-Ethyltoluene	**0.177**	0.010	ug/L	0.20		89.8	70-130	0.838	30	
Hexachlorobutadiene	**0.394**	0.010	ug/L	0.43		92.4	70-130	0.486	30	
2-Hexanone (MBK)	**0.126**	0.010	ug/L	0.16		77.0	70-130	0.292	30	
Isopropanol (IPA)	**0.109**	0.010	ug/L	0.098		111	70-130	6.06	30	
Methylene Chloride	**0.139**	0.010	ug/L	0.14		100	70-130	3.21	30	
4-Methyl-2-pentanone (MIBK)	**0.134**	0.010	ug/L	0.16		81.7	70-130	1.49	30	
Styrene	**0.155**	0.010	ug/L	0.17		90.9	70-130	2.39	30	
1,1,2,2-Tetrachloroethane	**0.229**	0.010	ug/L	0.27		83.4	70-130	0.752	30	
Tetrachloroethylene (PCE)	**0.228**	0.010	ug/L	0.27		84.0	70-130	1.97	30	
Toluene	**0.118**	0.010	ug/L	0.15		78.0	70-130	1.49	30	
1,2,4-Trichlorobenzene	**0.300**	0.010	ug/L	0.30		101	70-130	2.60	30	
1,1,2-Trichloroethane	**0.177**	0.010	ug/L	0.22		81.2	70-130	2.01	30	
1,1,1-Trichloroethane	**0.205**	0.010	ug/L	0.22		94.0	70-130	2.34	30	
Trichloroethylene (TCE)	**0.180**	0.010	ug/L	0.21		83.6	70-130	0.239	30	
Trichlorofluoromethane (R11)	**0.227**	0.010	ug/L	0.22		101	70-130	7.27	30	
1,1,2-Trichloro-1,2,2-trifluoroethane (R113)	**0.333**	0.010	ug/L	0.31		109	70-130	3.13	30	
1,3,5-Trimethylbenzene	**0.187**	0.010	ug/L	0.20		95.2	70-130	2.74	30	
1,2,4-Trimethylbenzene	**0.192**	0.010	ug/L	0.20		97.7	70-130	1.49	30	
Vinyl acetate	**0.132**	0.010	ug/L	0.14		93.7	70-130	2.81	30	
Vinyl chloride	**0.0825**	0.010	ug/L	0.10		80.7	70-130	0.621	30	
o-Xylene	**0.148**	0.010	ug/L	0.17		85.3	70-130	2.07	30	
m,p-Xylenes	**0.148**	0.0050	ug/L	0.17		85.4	70-130	1.53	30	
1,2,3-Trichloropropane	**0.208**	0.010	ug/L	0.0011		NR	70-130	1.52	30	
sec-Butylbenzene	**0.210**	0.010	ug/L	0.0014		NR	70-130	0.731	30	
Isopropylbenzene	**0.184**	0.010	ug/L	0.0012		NR	70-130	2.49	30	
n-Propylbenzene	**0.187**	0.010	ug/L	0.0012		NR	70-130	2.43	30	
4-Isopropyltoluene	**0.220**	0.010	ug/L	0.0014		NR	70-130	0.601	30	
Surrogate: 4-Bromofluorobenzene	*0.150*		*ug/L*	*0.14*		*105*	*70-130*			
Carbon Chain by GC/FID - Quality Control										
Batch B5D1709 - EPA 3550B										

Eydie Schwartz

Eydie Schwartz
Project Manager

LABORATORY ANALYSIS RESULTS

Client: Groundwater Solutions, Inc.
Project No: NA
Project Name: 1441 Blosser Rd., Santa Maria

AA Project No: A94202
Date Received: 04/16/15
Date Reported: 04/27/15

Analyte	Result	Reporting Limit	Units	Spike Level	Source Result	%REC	%REC Limits	RPD	RPD Limit	Notes
Carbon Chain by GC/FID - Quality Control										
Batch B5D1709 - EPA 3550B										
Blank (B5D1709-BLK1)				Prepared & Analyzed: 04/17/15						
C6-C8	<1.0	1.0	mg/kg							
C8-C10	<1.0	1.0	mg/kg							
C10-C12	<1.0	1.0	mg/kg							
C12-C14	<1.0	1.0	mg/kg							
C14-C16	<1.0	1.0	mg/kg							
C16-C18	<1.0	1.0	mg/kg							
C18-C20	<1.0	1.0	mg/kg							
C20-C22	<1.0	1.0	mg/kg							
C22-C24	<1.0	1.0	mg/kg							
C24-C26	<1.0	1.0	mg/kg							
C26-C28	<1.0	1.0	mg/kg							
C28-C32	<1.0	1.0	mg/kg							
C32-C34	<1.0	1.0	mg/kg							
C34-C36	<1.0	1.0	mg/kg							
C36-C40	<1.0	1.0	mg/kg							
C40-C44	<1.0	1.0	mg/kg							
TPH (C6-C44)	<10	10	mg/kg							
Surrogate: o-Terphenyl	*9.21*		*mg/kg*	*10*		*92.1*	*50-150*			
LCS (B5D1709-BS1)				Prepared & Analyzed: 04/17/15						
Diesel Range Organics as Diesel	**206**	10	mg/kg	200		103	75-125			
Surrogate: o-Terphenyl	*13.2*		*mg/kg*	*10*		*132*	*50-150*			
LCS Dup (B5D1709-BSD1)				Prepared & Analyzed: 04/17/15						
Diesel Range Organics as Diesel	**206**	10	mg/kg	200		103	75-125	0.430	40	
Surrogate: o-Terphenyl	*13.1*		*mg/kg*	*10*		*131*	*50-150*			
Matrix Spike (B5D1709-MS1)		**Source: 5D16004-04**		Prepared & Analyzed: 04/17/15						
Diesel Range Organics as Diesel	**203**	10	mg/kg	200		103	70-130			
Surrogate: o-Terphenyl	*13.3*		*mg/kg*	*9.9*		*135*	*50-150*			
Matrix Spike Dup (B5D1709-MSD1)		**Source: 5D16004-04**		Prepared & Analyzed: 04/17/15						
Diesel Range Organics as Diesel	**208**	10	mg/kg	200		102	70-130	2.27	40	

Eydie Schwartz

Eydie Schwartz
Project Manager

LABORATORY ANALYSIS RESULTS

Client: Groundwater Solutions, Inc.
Project No: NA
Project Name: 1441 Blosser Rd., Santa Maria

AA Project No: A94202
Date Received: 04/16/15
Date Reported: 04/27/15

Analyte	Result	Reporting Limit	Units	Spike Level	Source Result	%REC	%REC Limits	RPD	RPD Limit	Notes
Carbon Chain by GC/FID - Quality Control										
Batch B5D1709 - EPA 3550B										
Matrix Spike Dup (B5D1709-MSD1) Continued			**Source: 5D16004-04**	Prepared & Analyzed: 04/17/15						
Surrogate: o-Terphenyl	*13.6*		*mg/kg*	*10*		*133*	*50-150*			
Total Metals by EPA 6010B - Quality Control										
Batch B5D2017 - EPA 3050B										
Blank (B5D2017-BLK1)				Prepared & Analyzed: 04/20/15						
Cadmium	<0.50	0.50	mg/kg							
Chromium	<1.0	1.0	mg/kg							
Lead	<1.0	1.0	mg/kg							
Nickel	<3.0	3.0	mg/kg							
Zinc	<5.0	5.0	mg/kg							
LCS (B5D2017-BS1)				Prepared & Analyzed: 04/20/15						
Cadmium	**53.1**	0.50	mg/kg	50		106	80-120			
Chromium	**52.2**	1.0	mg/kg	50		104	80-120			
Lead	**52.0**	1.0	mg/kg	50		104	80-120			
Nickel	**53.8**	3.0	mg/kg	50		108	80-120			
Zinc	**54.4**	5.0	mg/kg	50		109	80-120			
LCS Dup (B5D2017-BSD1)				Prepared & Analyzed: 04/20/15						
Cadmium	**53.2**	0.50	mg/kg	50		106	80-120	0.188	20	
Chromium	**52.4**	1.0	mg/kg	50		105	80-120	0.287	20	
Lead	**52.7**	1.0	mg/kg	50		105	80-120	1.43	20	
Nickel	**53.8**	3.0	mg/kg	50		108	80-120	0.00	20	
Zinc	**54.5**	5.0	mg/kg	50		109	80-120	0.276	20	
Matrix Spike (B5D2017-MS1)			**Source: 5D16004-04**	Prepared & Analyzed: 04/20/15						
Cadmium	**51.0**	0.50	mg/kg	50	0.715	100	75-125			
Chromium	**62.2**	1.0	mg/kg	50	10.4	104	75-125			
Lead	**57.8**	1.0	mg/kg	50	4.12	107	75-125			
Nickel	**67.4**	3.0	mg/kg	50	14.3	106	75-125			
Zinc	**95.9**	5.0	mg/kg	50	39.9	112	75-125			
Matrix Spike Dup (B5D2017-MSD1)			**Source: 5D16004-04**	Prepared & Analyzed: 04/20/15						
Cadmium	**51.4**	0.50	mg/kg	50	0.715	101	75-125	0.879	40	

Eydie Schwartz

Eydie Schwartz
Project Manager

LABORATORY ANALYSIS RESULTS

Client: Groundwater Solutions, Inc.
Project No: NA
Project Name: 1441 Blosser Rd., Santa Maria

AA Project No: A94202
Date Received: 04/16/15
Date Reported: 04/27/15

Analyte	Result	Reporting Limit	Units	Spike Level	Source Result	%REC	%REC Limits	RPD	RPD Limit	Notes
Total Metals by EPA 6010B - Quality Control										
Batch B5D2017 - EPA 3050B										
Matrix Spike Dup (B5D2017-MSD1) Continued	**Source: 5D16004-04** Prepared & Analyzed: 04/20/15									
Chromium	**61.8**	1.0	mg/kg	50	10.4	103	75-125	0.726	40	
Lead	**56.6**	1.0	mg/kg	50	4.12	105	75-125	2.01	40	
Nickel	**66.6**	3.0	mg/kg	50	14.3	105	75-125	1.12	40	
Zinc	**94.1**	5.0	mg/kg	50	39.9	108	75-125	1.89	40	

Eydie Schwartz

Eydie Schwartz
Project Manager

LABORATORY ANALYSIS RESULTS

Client:	Groundwater Solutions, Inc.	**AA Project No:**	A94202
Project No:	NA	**Date Received:**	04/16/15
Project Name:	1441 Blosser Rd., Santa Maria	**Date Reported:**	04/27/15

Special Notes

Eydie Schwartz

Eydie Schwartz
Project Manager

AMERICAN ANALYTICS CHAIN-OF-CUSTODY RECORD

9765 ETON AVE., CHATSWORTH, CA 91311
Tel: 818-998-5547 FAX: 818-998-7258

A.A. COC No.: 122308
70042786
Page 1 of 1

Client: GROUNDWATER SOLUTIONS, INC. | Project Name / No.: 1441 BLOSSER ROAD | Sampler's Name: A JEGOTTKA
Project Manager: ALEX JEGOTTKA | Site Address: SANTA MARIA | Sampler's Signature:
Phone: (805) 965-7505 | City: SANTA BARBARA, CA 93120 | P.O. No.:
Fax: | State & Zip: | Quote No.: QA999 GWSI BLOSSER

TAT Turnaround Codes **

(1) = Same Day Rush
(2) = 24 Hour Rush
(3) = 48 Hour Rush
(4) = 72 Hour Rush
(5) = 5 Day Rush
X = 10 Working Days (Standard TAT)

Client I.D.	A.A. I.D.	Date	Time	Sample Matrix	No. of Cont	ANALYSIS REQUESTED (Test Name): 8260B+CASRO	8015M CH+D	LUFT METALS	TO-15	Special Instructions
						Please enter the TAT Turnaround Codes ** below				
S/V1-10	5D16004-01	4/15	0850	SOIL	1	X	X	X		
S/V1-15	2		0855		1	X	X	X		
S/V2-5	3		0910		1	X	X	X		
S/V2-10	4		0920		1	X	X	X		
				WATER						
S/V1-SG	5		1125	VAPOR	1				X	
S/V2-SG	6		1141	"	1				X	

For Laboratory Use

A.A. Project No.: A94202/5D16004

Relinquished by	Date	Time	Received by
	4/15/15		4/15/15
Relinquished by	4/16/15	1244	Received by
Relinquished by	Date	Time	Received by

RECEIVED APR 16 12:44

Note: By relinquishing samples to American Analytics, client agrees to pay for the services requested on this chain of custody form and any additional client-requested analyses performed on this project. Payment for services is due within 30 days from the date of invoice. Sample(s) will be disposed of after 45 days following the submittal of the sample(s) to American Analytics.

ANDERSEN ENVIRONMENTAL

PHASE I ENVIRONMENTAL
SITE ASSESSMENT REPORT

Performed at:

1441 South Blosser Road
Santa Maria, California 93458
Assessor's Parcel Number: 11724025-002-2

RETECHS #: WF-LA-14-031721-04-1

Andersen Environmental Project No.: 1501-230

Prepared for:

WELLS FARGO BANK
707 Wilshire Boulevard, 19th Floor
Los Angeles, California 90017

Date:

February 20, 2015

This report was prepared for the sole use and benefit of Wells Fargo Bank, N.A. ("Wells Fargo") and its subsidiaries, affiliates, successors and assigns. Neither this report nor anything contained in this report shall be used or relied upon by anyone else without the express written consent of Wells Fargo. Wells Fargo makes no express or implied representation or warranty of any kind to anyone regarding this report and Wells Fargo expressly disclaims any liability of any kind to anyone with respect to this report. Any opinions, assumptions, or conclusions contained in this report are solely those of the consultant which prepared this report and not Wells Fargo.

5261 West Imperial Highway, Los Angeles, California 90045
Toll Free: 888-705-6300 Phone: 310-854-6300 Fax: 310-854-0199 Web: www.AndersenEnviro.com

TABLE OF CONTENTS

EXECUTIVE SUMMARY I
1.0 INTRODUCTION 1
1.1 Significant Assumptions 2
1.2 Limitations and Exceptions 2
1.3 Reliance 2
2.0 SITE DESCRIPTION 4
2.1 Current And Historical Addresses 4
2.2 Legal Description 4
2.3 Physical Setting 4
3.0 SITE RECONNAISSANCE / INTERVIEWS 5
3.1 Site Reconnaissance 5
3.2 Adjoining and Immediately Surrounding Properties 6
3.3 Surrounding Area Observations 7
3.4 Interviews 7
3.5 User Provided Information 7
4.0 HISTORICAL LAND USE 9
4.1 Aerial Photography Review 9
4.2 Building Department Records Review 10
4.3 City Directory Review 11
4.4 Sanborn Map Review 11
4.5 Historical Summary 11
5.0 REGULATORY DATABASE REPORT 14
5.1 Subject Property 14
5.2 adjoining and Immediately Surrounding Properties 14
5.3 Surrounding Area 15
5.4 Orphan Sites 15
6.0 AGENCY FILE REVIEWS 16
6.1 State Agencies 16
6.2 City/County Agencies 16
6.3 Agency File review Limitations 21
7.0 NON-SCOPE ENVIRONMENTAL RISKS 22
7.1 Asbestos Containing Building Materials 22
7.2 Lead-Based Paint 23
7.3 Radon 24
7.4 Wetlands 24
7.5 Mold 24
7.6 Methane Gas 25
8.0 FINDINGS 26
SIGNATURES 31
REFERENCES 32

APPENDIX I - ILLUSTRATIONS
Figure 1: Topographic Map
Figure 2: Site Vicinity Map
Figure 3: Site Plan
Figure 4: Site Photographs
APPENDIX II - RADIUS MAP REPORT
APPENDIX III - SUPPORTING DOCUMENTATION

EXECUTIVE SUMMARY

FINDINGS

Andersen Environmental has performed a Phase I Environmental Site Assessment (Phase I) for Wells Fargo Bank (Client) for an industrial property located at 1441 South Blosser Road, in Santa Barbara County and the City of Santa Maria, California, Assessor's Parcel Number: 11724025-002-2. The research conducted for this study and the report prepared are in conformance with the United States Environmental Protection Agency (USEPA) All Appropriate Inquiry (AAI) standard and the American Society for Testing and Materials (ASTM) E 1527-13 scope of work.

This report has been prepared by the staff of Andersen Environmental for Wells Fargo Bank under the professional supervision of the principal and/or senior staff whose signatures appear hereon. Neither Andersen Environmental, nor any staff member assigned to this investigation has any interest or contemplated interest, financial or otherwise, in the subject or surrounding properties, or in any entity which owns, leases, or occupies the subject or surrounding properties or which may be responsible for environmental issues identified during the course of this investigation, and has no personal bias with respect to the parties involved.

The information contained in this report has received appropriate technical review and approval. The conclusions represent professional judgments founded upon the findings of the investigations identified in the report and the interpretation of such data based on our experience and expertise according to the existing standard of care. No other warranty or limitation exists, either express or implied.

This report was prepared for the sole use and benefit of Wells Fargo Bank, N.A. ("Wells Fargo") and its subsidiaries, affiliates, successors and assigns. Neither this report nor anything contained in this report shall be used or relied upon by anyone else without the express written consent of Wells Fargo. Wells Fargo makes no express or implied representation or warranty of any kind to anyone regarding this report and Wells Fargo expressly disclaims any liability of any kind to anyone with respect to this report. Any opinions, assumptions, or conclusions contained in this report are solely those of the consultant which prepared this report and not Wells Fargo.

Anyone seeking defenses to CERCLA liability must take independent action to perfect their position.

Regarding the property seller and/or purchaser (choose one):

_X__ Our firm does not now have, nor has it ever had, any affiliation, nor have we ever done any work for the buyer or seller of the property to the best of our knowledge.

____ Our firm has had either an affiliation or done work for the buyer or seller as is described in the attached sheet.

This is certified as true and correct to the best of my (our) knowledge. The above information (and attachments) is subject to penalty for false statements under 18 U.S.C. Section 1001.

Site Description

According to our research and information provided by the Client, the following address has been found to be associated with the subject property: 1441 South Blosser Road, Santa Maria, California. The subject property, which is approximately 1.95 acres in size, is located on the northwestern corner of South Blosser Road and West La Brea Avenue and is occupied by two tenants. Tate Electric Co., an electrical contractor, occupies the southwestern portion of the subject property, and Streator Pipe and Supply, a pipe equipment distributor, occupies the remaining portions of the subject property. The only permanent structures located onsite are two, single-story industrial warehouses located on the portion of the subject property occupied by Streator Pipe and Supply. The remaining portions of the subject property consist of driveway, parking, and

exterior storage areas (both paved and unpaved). The surrounding area is a mix of commercial and agricultural development. Groundwater is estimated to be in excess of 140-feet below ground surface in the area of the site.

- A below-grade two-stage clarifier (unknown volume and installation date) is located in the central portion of the subject property near the center of the parking/driveway area of the Streater Pipe & Supply property (see Figure 3 Site Plan). According to historical and regulatory agency records (discussed further below), the clarifier was utilized by Cal-Maria Engines & Equipment from at least 1982 through 2001. The current occupant of this part of the subject property (Streator Pipe & Supply) does not utilize the onsite clarifier. No evidence of any staining or cracking was observed in the vicinity of the clarifier. The onsite clarifier is further discussed in the Environmental Data Search section below.

Historical Land Use

According to Andersen Environmental's interpretation of the historical research data, the subject property was developed for agricultural purposes from at least 1938 to at least 1954. In 1962, the subject property was improved with a lumber yard, including an industrial structure in the north/central portion and storage purposes throughout the remainder. By 1966, the subject property was improved with the addition of a retail store and additional warehouse structure. By 1994, an industrial shed was erected in the northern portion of the subject property, perpendicular to the existing industrial structure. The subject property remains in this configuration in the present day. Historical occupants have included: Kirk Lumber Company (lumber yard, 1962-1966); Sunset Builders Supply (construction supply retailer, 1969-1970); J&S Equipment Sales Inc. (1975-1976); Cal-Maria Engines & Equipment (industrial engines and equipment sales and service; 1982-2001); and Streator Pipe & Supply (2001-current). Tate Electric Inc. has reportedly occupied the southwestern corner of the subject property for approximately 40 years.

- The earliest historical resource obtained during this investigation was an aerial photograph from 1938 which indicated development of the subject property agricultural uses. The lack of historical data sources for the subject property dating back to first developed uses represents historical data source failure. However, it is assumed that prior to 1938 the subject property would have been developed for agricultural uses, if not undeveloped. Based on this notion, this limitation is not expected to significantly alter the findings of this investigation.
- The subject property was historically used for agricultural purposes as an orchard from 1938 through at least 1954. There is a potential that agricultural chemicals, such as pesticides, herbicides and fertilizers, were used on-site. Agricultural chemicals tend to accumulate in the near surface soils. As the property has been redeveloped, which typically involves grading (soil mixing) of the first few feet of soil; it is likely the agricultural chemicals, if any were present, have been diluted to below regulated levels. Based on the foregoing and the existing use of the property for commercial and industrial purposes, it is our opinion that a risk to human health of the environment based on the historical agricultural use of the site is unlikely, and thus no further action related to the former agricultural use of the subject property is recommended at this time.
- The subject property was reportedly occupied by a lumber yard (Kirk Lumber Company), construction supply retailer (Sunset Builders Supply), and equipment retailer (J&S Equipment Sales Inc.) from original construction of the main onsite building in 1962 through at least 1976. Given the lack of documentation regarding any hazardous material use or storage, absence of any regulatory database listings (see Section 5.0), and regulatory agency records (see Section 6.0), these former occupants of the subject property do not represent a significant environmental concern to the subject property.

- Tate Electric Inc. has reportedly occupied the subject for approximately 40 years. Based on the absence of any significant hazardous material use or storage observed during the site inspection, this current tenant is not expected to represent a significant environmental concern for the subject property at this time.
- Cal-Maria Engines & Equipment (1982-2001) conducted industrial engine and equipment repairs onsite and reportedly utilized various hazardous materials. A waste oil underground storage tank (UST) and gasoline UST were located onsite at least since 1985 and were reportedly removed from the subject property in 1988. Additionally, the onsite clarifier discussed previously was used by this tenant throughout their occupancy. For more information, please refer to the Environmental Data Search section below.

Environmental Data Search

- **1X Cal Maria Engine Engines & Equipment Inc. and Jesse Manricquez (1441 South Blosser Road)** – The subject property was listed on Facility and Manifest Data (HAZNET), Hazardous Substance Storage Container (HIST UST), Certified Unified Program Agency (CUPA Listings), Small Quantity Generators (RCRA-SQG), and Facility Index System/Facility Registry System (FINDS) databases. According to the RCRA-SQG database, the subject property was a small quantity generator of hazardous waste. According to the hazardous waste listings, the subject property maintained hazardous waste manifests from 1993 to at least 2001. Hazardous waste generated onsite have included contaminated soil (derived from site clean-up), liquids with halogenated organic compounds ($\geq$ 1,000 mg/L), and hydrocarbon solvents. These wastes were disposed via transfer station. According to the UST database, the subject property was equipped with two underground storage tanks: one 3,000-gallon unleaded gasoline UST and one 500-gallon waste oil UST. According to permits obtained from the City of Santa Maria building department, the USTs were removed in 1988. Local regulatory research was conducted with the appropriate regulatory agencies with regard to the aforementioned listings. The results of those inquiries are summarized below.
- In our opinion, none of the other sites listed on the regulatory database report pose a significant threat to the subject property as there is no indication of a release at the respective sites, a release has occurred but groundwater has not been impacted, a release has occurred but the case is closed, or the sites are located cross or down gradient of the subject property and in excess of 1/10 mile from the subject property.
- The Central Coast Regional Water Quality Control Board (CCRWQCB), Department of Toxic Substances Control (DTSC), Santa Barbara County Fire Department (SBCFD), Santa Barbara County Public Health Department (SBCPHD), Santa Barbara County Air Pollution Control District (SBCAPCD), and City of Santa Maria City Clerk's Office (SMCO) were contacted regarding hazardous materials, underground storage tank, industrial wastewater, and air emissions equipment files for the subject property. Additionally, the State Water Resources Control Board's GeoTracker database and the DTSC's EnviroStor database were searched for files for the subject property. According to responses to our requests and review of the above online databases, there are no files for the subject property with the exception of the following:
    - According to a response from the SBCAPCD, the only available records for the subject property was a record for demolition work conducted in 2011, which is not considered a significant environmental concern.
    - The following is a summary of pertinent records provided by the SBCFD, SBCPHD, and SMCO:

Cal-Maria Engines & Equipment Inc. reportedly occupied the subject property from at least 1982 through 2001. This facility utilized various automotive fluids (engine oils, antifreeze) for engine repair purposes and conducted machine shop operations (included use of sulfuric acid, sodium hydroxide, and hydrocarbon solvents. This facility also conducted steam cleaning operations onsite. In 1988, a correspondence from the Santa Barbara County Health Care Services requested that contaminated soil around the wash area (assumed to be in the vicinity of the clarifier) must be removed as hazardous waste. No records or additional investigations were available confirming that this was completed. Clarifiers can act as conduits to the subsurface of properties and when utilized to treat waste water streams, can act as preferential pathways for contaminants in the waste streams. Additionally, the structural integrity of clarifiers and their associated piping can become compromised over time. Based on the foregoing including the long term use of the clarifier (from at least 1982 through 2001) and documented hydrocarbon solvent usage for the tenant that utilized the clarifier (Cal-Maria Engines & Equipment Inc.), Andersen Environmental cannot rule out the potential for a significant subsurface release associated with the clarifier. In 2001, the SBCFD conducted an inspection of the former Cal-Maria Engines & Equipment Inc. property and observed 55-gallon drums of waste oil, contaminated debris, a waste oil tank (capacity not specified), and hot dip tanks located behind an onsite shed. No discharges were reportedly observed and a cleanup/removal of the above materials was promptly conducted.

One 500-gallon waste oil UST and one 3,000-gallon gasoline UST were in use at the subject property from at least 1985 through 1988, when the USTs were reportedly removed. Site plans identified the approximate location of the former USTs, as indicated on the Figure 3 Site Plan. Two soil samples were reportedly collected from the vicinity of the former USTs (one sample from each location). Analysis of the soil samples revealed low to non-detect concentrations of total petroleum hydrocarbons and fuel oxygenates. No closure letter was available from any of the available records. According to an SMFD hazardous materials incident report dated June 26, 2014, contaminated soils suspected to contain volatile organic compounds (based on odors) were encountered during soil remediation activities for a reported "old fuel and chemical facility" at the Streator Pipe & Supply property. According to a representative from Streator Pipe & Supply, the western portion of the subject property was recently paved and that soils had been sampled during this time (likely the soil remediation activities discussed in the SMFD incident report). This western portion of the Streator facility is approximately west of the former UST locations. Andersen Environmental contacted the SMFD, SBCPHD, the current property owner, and the onsite manager for Streator Pipe & Supply (unavailable at time of site reconnaissance) to obtain additional information regarding the soil remediation that was reportedly conducted in 2014. A representative from the SMFD (name withheld) indicated that regulatory oversight for the soil remediation would be conducted by the SBCPHD. A response from the remaining parties/agencies has not been received at the writing of this report. Based on the lack of additional sampling information available in the areas of the former USTs, Andersen Environmental cannot eliminate the possibility for contaminated soil to be present beneath the subject property.

Based on the foregoing, the former operations of the occupant Cal-Maria Engines & Equipment Inc. which included fueling and engine repair operations, documented hydrocarbon solvent usage, and clarifier represent a *recognized environmental condition* for the subject property.

- The user did not provide Andersen Environmental any information either verbally or in writing (i.e. Title Report) regarding environmental cleanup liens or activity and use limitations encumbering the subject property. An environmental lien search was not requested by the user; however, based on our

review of the Department of Toxic Substances Control (DTSC) EnviroStor Database, no environmental liens enforced by the DTSC were identified.

Additional Issues

- Based on the age of the onsite structures, there is a potential for asbestos containing materials (ACM) and lead-based paint (LBP) at the site. A limited survey was conducted of suspect ACMs and LBPs, the results of which can be found in Sections 7.1 and 7.2.

  At the request of the client, the assessment of suspect ACM and LBP materials was limited in scope to a "screening" of potential ACM and LBP materials only. Since no destructive investigation was performed, the number of samples collected and materials sampled was limited and this assessment is a property "screening" only, this report should not be relied upon for planning construction, maintenance or renovation activities at the property or for hazard communication to notify building occupants of ACM and LBP locations. Building surveys that are performed for the intended purpose of protecting occupant safety, managing operations and maintenance and planning construction / demolition activities are designed for that intended purpose and in accordance with regulatory requirements and industry standards. This building survey *is not* intended for those purposes. Utilizing this report for those purposes may result in personal injury and property damages and is not advisable.

- According to our research, radon potential at the subject property is considered low.

- Andersen Environmental did not observe visible or olfactory indications of the presence of mold, nor did Andersen Environmental observe obvious indications of significant water damage.

- Based on our research, the property is not known to be located in proximity (1,000 feet) to any active or abandoned oil wells or landfills. Therefore the potential for methane risk at the subject property is considered low.

CONCLUSIONS

Andersen Environmental has performed a Phase I Environmental Site Assessment in conformance with the scope and limitations of ASTM Practice 1527-13, at 1441 South Blosser Road, Santa Maria, California, the subject property. Any exceptions to or deletions from this practice are described in the individual sections of this report. This assessment has revealed no evidence of recognized environmental conditions in connection with the subject property except for the following:

Recognized Environmental Conditions (REC)

The former operations of the occupant Cal-Maria Engines & Equipment Inc. which included fueling and engine repair operations, documented hydrocarbon solvent usage, and clarifier represent a *recognized environmental condition* for the subject property.

Historic Recognized Environmental Condition (HREC)

In our opinion, no HRECs were revealed during the course of our assessment

Controlled Recognized Environmental Condition (CREC)

In our opinion, no CRECs were revealed during the course of our assessment.

RECOMMENDATIONS

Based on the foregoing, a Phase II Environmental Site Assessment is recommended.

1.0 INTRODUCTION

Andersen Environmental has performed a Phase I Environmental Site Assessment (Phase I) for the property located at 1441 South Blosser Road, in Santa Barbara County and the City of Santa Maria, California (Subject Property). This report has been prepared for the sole use of Wells Fargo Bank (Client).

The research conducted for this study and the report prepared are in general conformance with the EPA "All Appropriate Inquiries" standard and the ASTM 1527-13 "Standard Practices for Environmental Site Assessments: Phase I Environmental Site Assessment Process". The primary purpose for performing a Phase I ESA is to "…permit a user to satisfy one of the requirements to qualify for the innocent landowner, contiguous property owner, or bona fide prospective purchaser limitations (commonly known as landowner liability protections) on Comprehensive Emergency Response Compensation and Liability Act (CERCLA) liability." (ASTM, 2013) An environmental site assessment meeting or exceeding this practice and completed less than 180 days prior to the date of acquisition is presumed to be valid under this standard. In order to maintain landowner liability protections, the user also has a "continuing obligation to not interfere with activity and use limitations associated with the property," must take "reasonable steps to prevent releases" and must "comply with legal release reporting obligations." (ASTM, 2013) Further, it is the goal of this study to identify business risks related to the property associated with environmental conditions. This investigation is not an environmental compliance audit and is not designed to determine if the operations of an existing facility are in compliance with applicable environmental laws and regulations.

The goal of this process is to identify any (1) recognized environmental conditions (RECs), (2) historic recognized environmental conditions (HRECs), and/or (3) controlled recognized environmental conditions (CRECs) associated with the subject property.

1. A **recognized environmental condition** is defined as "…the presence or likely presence of any hazardous substances or petroleum products in, on, or at a property: (1) due to any release to the environment; (2) under conditions indicative of a release to the environment; or (3) under conditions that pose a material threat of a future release to the environment." This definition does not include *de minimis* conditions defined as "a condition that generally does not present a threat to human health or the environment and that generally would not be the subject of an enforcement action if brought to the attention of appropriate governmental agencies" (ASTM, 2013).

2. A **historical recognized environmental condition** is defined as "a past release of any hazardous substances or petroleum products that has occurred in connection with the property and has been addressed to the satisfaction of the applicable regulatory authority or meeting unrestricted use criteria established by a regulatory authority, without subjecting the property to any required controls (for example, property use restrictions, activity and use limitations, institutional controls, or engineering controls)." (ASTM, 2013). The HREC designation requires the comparison of residual contamination concentrations, if any, to currently regulatory standards.

3. A **controlled recognized environmental condition** is defined as "a recognized environmental condition resulting from a past release of hazardous substances or petroleum products that has been addressed to the satisfaction of the applicable regulatory authority (for example, as evidenced by the issuance of a no further action letter or equivalent, or meeting risk-based criteria established by regulatory authority), with hazardous substances or petroleum products allowed to remain in place subject to the implementation of required controls (for example, property use restrictions, activity and use limitations, institutional controls, or engineering controls)" (ASTM, 2013).

In order to identify environmental conditions at the site, the Phase I ESA includes a site inspection, interviews with parties familiar with the property, historical research into the past uses of the property, and an environmental records search with regard to the subject property, adjoining and immediately surrounding properties, and the surrounding area. In addition, Andersen Environmental provides an opinion regarding the potential for asbestos containing materials, lead-based paints, mold, radon, oil and gas exploration, and methane as they relate to the subject property. Reviewing those documents that are publicly available, reasonably ascertainable, and practically reviewable controls the completeness of this assessment. The inability to review documents which do not exist or are not publicly available, reasonably ascertainable, or practically reviewable may result in a data gap.

1.1 SIGNIFICANT ASSUMPTIONS

While this report provides an overview of potential environmental concerns, both past and present, the environmental assessment is limited by the availability of information at the time of the assessment. It is possible that unreported disposal of waste or illegal activities impairing the environmental status of the property may have occurred which could not be identified. The conclusions and recommendations regarding environmental conditions that are presented in this report are based on a scope of work authorized by the Client. Note, however, that virtually no scope of work, no matter how exhaustive, can identify all contaminants or all conditions above and below ground.

1.2 LIMITATIONS AND EXCEPTIONS

This report has been prepared in accordance with generally accepted environmental methodologies referred to in ASTM 1527-2013, and contains all of the limitations inherent in these methodologies. No other warranties, expressed or implied, are made as to the professional services provided under the terms of our contract and included in this report. The conclusions of this report are based in part, on the information provided by others. The possibility remains that unexpected environmental conditions may be encountered at the site in locations not specifically investigated. The services performed and outlined in this report were based, in part, upon visual observations of the site and attendant structures. Our opinion cannot be extended to portions of the site that were unavailable for direct observation, reasonably beyond the control of Andersen Environmental. The objective of this report was to assess environmental conditions at the site, within the context of our contract and existing environmental regulations within the applicable jurisdiction. Evaluating compliance of past or future owners with applicable local, provincial, and federal government laws and regulations was not included in our contract for services. Our observations relating to the condition of environmental media at the site are described in this report. It should be noted that compounds or materials other than those described could be present in the site environment.

1.3 RELIANCE

This report has been prepared by the staff of Andersen Environmental for Wells Fargo Bank under the professional supervision of the principal and/or senior staff whose signatures appear hereon. Neither Andersen Environmental, nor any staff member assigned to this investigation has any interest or contemplated interest, financial or otherwise, in the subject or surrounding properties, or in any entity which owns, leases, or occupies the subject or surrounding properties or which may be responsible for environmental issues identified during the course of this investigation, and has no personal bias with respect to the parties involved.

The information contained in this report has received appropriate technical review and approval. The conclusions represent professional judgments founded upon the findings of the investigations identified in the report and the interpretation of such data based on our experience and expertise according to the existing standard of care. No other warranty or limitation exists, either express or implied.

This report was prepared for the sole use and benefit of Wells Fargo Bank, N.A. ("Wells Fargo") and its subsidiaries, affiliates, successors and assigns. Neither this report nor anything contained in this report shall be used or relied upon by anyone else without the express written consent of Wells Fargo. Wells Fargo makes no express or implied representation or warranty of any kind to anyone regarding this report and Wells Fargo expressly disclaims any liability of any kind to anyone with respect to this report. Any opinions, assumptions, or conclusions contained in this report are solely those of the consultant which prepared this report and not Wells Fargo.

1.4 USER RESPONSIBILITIES

The United States Environmental Protection Agency (USEPA) All Appropriate Inquiry (AAI) and ASTM E 1527-13 Phase I Standards require that the user conduct independent research and consider certain information before purchasing a property:

- Obtain a recent (less than 180 days old) title report prepared for the subject property. The report should be reviewed to obtain information regarding environmental clean-up liens or activity and use limitations (AULs) with regard to the subject property. If environmental cleanup liens or AULs encumbering the subject property or in connection with the subject property are identified, the user should provide that information to the Environmental Professional (Andersen Environmental). If the user has actual knowledge of environmental cleanup liens or AULs encumbering the subject property or in connection with the subject property, the user should provide that information to the Environmental Professional (Andersen Environmental).
- The user should provide the Environmental Professional (Andersen Environmental) with any specialized knowledge the user has with regard to recognized environmental conditions in connection with the property.
- If the user is aware of any commonly known information in the community about the subject property with respect to recognized environmental conditions, the user should provide the information to the Environmental Professional (Andersen Environmental).
- If this Phase I ESA was prepared as due diligence for a property transaction, it is the responsibility of the user to consider the relationship of the purchase price to the fair market value of the property. If the purchase price is significantly lower than the fair market value, the user should identify the alternate reason for the low purchase price if the lower purchase price is not related to the property being affected by hazardous substances or petroleum products.

2.0 SITE DESCRIPTION

Andersen Environmental has performed a Phase I for an industrial property located at 1441 South Blosser Road, in Santa Barbara County and the City of Santa Maria, California. The subject property, which is approximately 1.95 acres in size, is located on the northwestern corner of South Blosser Road and West La Brea Avenue and is occupied by two tenants. Tate Electric Co., an electrical contractor, occupies the southwestern portion of the subject property, and Streator Pipe and Supply, a pipe equipment distributor, occupies the remaining portions of the subject property. The only permanent structures located onsite are two, single-story industrial warehouses located on the portion of the subject property occupied by Streator Pipe and Supply. The remaining portions of the subject property consist of driveway, parking, and exterior storage areas (both paved and unpaved). The surrounding area is a mix of commercial and agricultural development.

Natural gas and electrical services are provided to the subject property by Pacific Gas & Electric. Potable water and sewer services are provided by the City of Santa Maria.

2.1 CURRENT AND HISTORICAL ADDRESSES

According to our research and information provided by the Client, the following address has been found to be associated with the subject property: 1441 South Blosser Road, Santa Maria, California.

2.2 LEGAL DESCRIPTION

According to the Santa Barbara County Assessor's Office, the subject property is located in the City of Santa Maria, and is described by the Assessor's Parcel Number: 11724025-002-2.

2.3 PHYSICAL SETTING

The elevation of the subject property is approximately 200 feet above sea level (USGS Santa Maria, California 7.5 minute topographic quadrangle). Based on our review of the GeoCheck Section of the EDR Radius report, the subject property is situated within a 100-year FEMA Flood Zone. No wetlands were identified at the property or adjoining/immediately surrounding properties. Based on our review of groundwater data presented in the State Water Resources Control Board (SWRCB) Geotracker website, groundwater was detected at a former leaking underground storage tank site (1315 South Blosser Road) approximately 0.1 mile north of the subject property at approximately 140-feet below ground surface. However, perched and semi-perched aquifers may be present beneath the site. Based on regional ground water, regional groundwater flow direction is estimated to be to the west; however, local groundwater flow direction may vary.

3.0 SITE RECONNAISSANCE / INTERVIEWS

3.1 SITE RECONNAISSANCE

On February 4, 2015, Mr. Noli Valera, Environmental Professional with Andersen Environmental, conducted a site reconnaissance of the subject property. The site inspection was conducted to attempt to identify current site use(s), current hazardous materials storage, and evidence of past site uses and hazardous material storage and to identify evidence of other recognized environmental conditions. The following table summarizes our Site Reconnaissance observations:

Yes	No	Observed Feature(s)
☒	☐	Hazardous Substances and Petroleum Products Containers
☐	☒	Underground and/or Aboveground Storage Tanks
☒	☐	Drains/Sumps/Clarifiers/Sewer Interceptors/Septic Systems
☐	☒	Stained or Corroded Surfaces/Stained Soil or Stressed Vegetation
☐	☒	Pits/Ponds/Lagoons/Wetlands
☐	☒	Electrical Equipment with the Potential to contain Fluids
☐	☒	Production or Monitoring Wells
☐	☒	Evidence of Solid Waste Disposal/Dumping/Fill Areas

3.1.1 EXTERIOR OBSERVATIONS

The subject property is currently occupied by two industrial businesses – Tate Electric Co., an electrical contractor, occupies the southwestern portion of the subject property; and Streator Pipe and Supply, a pipe equipment distributor, occupies the remaining portions of the subject property. The exterior portions of the Tate Electric Co. property are unpaved and are utilized for miscellaneous equipment and vehicle storage. No evidence of any significantly stained soils or subsurface conduits (i.e. drains, clarifiers) were observed in this area. Furthermore, no evidence of any significant hazardous material storage was observed with the exception of paint containers (five gallons or less in size) and propane canisters for the onsite forklifts. Various 55-gallon plastic drums are used onsite to store electrical wiring. The onsite office trailers are connected to a partially subgrade septic tank, which is located near the northwestern corner of the Tate Electric Co. property. A representative from Tate Electric Co. (name withheld) indicated that the septic tank is emptied on an as needed basis and that there were no issues with regards to the onsite septic tank. Based on this and the observed conditions, the onsite septic tank does not represent a significant environmental concern.

The exterior portions of the Streator Pipe & Supply property consist of asphalt- and concrete-paved parking areas utilized for exterior storage, parking, and driveway areas. The paved surfaces appeared to be in good to fair condition with no signs of any significant staining or cracking. A below-grade two-stage clarifier

(unknown volume and installation date) is located in the central portion of the subject property near the center of the parking/driveway area of the Streater Pipe & Supply property (see Figure 3 Site Plan). According to historical and regulatory agency records (discussed further below), the clarifier was utilized by Cal-Maria Engines & Equipment from at least 1982 through 2001. The current occupant of this part of the subject property (Streator Pipe & Supply) does not utilize the onsite clarifier. No evidence of any staining or cracking was observed in the vicinity of the clarifier. The onsite clarifier is further discussed in Section 6.0 below. Immediately southeast of the main Streator Pipe & Supply structure is the location of a former underground storage tanks (USTs) – this area has since been repaved, according to the property occupant. According to the regulatory agency records, the former USTs were reportedly removed from the subject property in 1988 as discussed in Section 6.0. Several large metal storage containers were observed along the western and northwestern portions of the subject property, the majority of which were not accessible at the time of the site reconnaissance. The southeastern portion of the subject property is utilized for piping storage.

3.1.2 INTERIOR OBSERVATIONS

The subject property is developed with two permanent structures, both located on the Streator Pipe and Supply property. Two adjoining commercial/industrial warehouse structures of metal construction are located on the northern and central portions of the subject property. The easternmost structure, which is approximately 10,000 square-feet in size, consists of the main store area, offices and restrooms, and storage areas. The westernmost structure, which is approximately 3,400 square-feet in size, was utilized for appliance storage (i.e. water heaters). Observable interior finishes include concrete and vinyl tile floors; metal, wood, and drywall walls; and acoustical tile and open ceilings. All interior paved surfaces appeared to be in good condition with no evidence of any current or former drains/clarifiers. A limited asbestos-containing materials and lead-based paint survey was conducted for the subject property, as discussed in Section 7.0. HVAC systems are reportedly roof-mounted and the property is connected to municipal sewer and water supplies.

No permanent structures were observed on the Tate Electric property. Several office trailers were observed onsite which were not accessible at the time of the site reconnaissance.

No recognized environmental conditions were observed in the interior portions of the subject property.

3.1.3 RECONNAISSANCE LIMITATIONS

The exterior portions of the subject property were used for miscellaneous storage, which included large storage containers and vehicle/equipment storage; therefore, Andersen Environmental was not able to observe the all the paved surfaces in all areas of the subject property.

3.2 ADJOINING AND IMMEDIATELY SURROUNDING PROPERTIES

The adjoining and immediately surrounding properties (within 100-feet of the subject property boundary) were visually and physically observed from public right-of ways and the subject property in an attempt to identify recognized environmental conditions. Our observations are summarized in the following table:

Location	Address(es)	Uses/Observations
North	1429 South Blosser Road	Rancho Harvest Inc. (warehouse and offices)
West	1225 West La Brea Avenue	Rancho Harvest Inc. (offices)
South	N/A	Vacant land (being prepared for redevelopment)
East	N/A	Agricultural land

No recognized environmental conditions were readily observable at the adjoining/immediately surrounding properties.

3.3 SURROUNDING AREA OBSERVATIONS

3.3.1 SURROUNDING PROPERTY USES

The surrounding area consists of a mix of agricultural, commercial, an industrial development.

3.3.2 SURROUNDING GEOGRAPHY

The surrounding area is mostly flat with a slight topographic slope to the west. No nearby hills or bedrock outcroppings were observed in the area of the site. No lakes, ponds, rivers, or streams were observed in the surrounding area.

3.4 INTERVIEWS

3.4.1 Property Owner – Ms. Angela Gonzales, Office Manager for Rancho Harvest Inc. (property owner), was interviewed during the course of the site reconnaissance of the site conducted on February 4, 2015. Ms. Gonzales was unaware of any environmental conditions associated with the property.

3.4.2 Key Site Manager – The owner of the property is the key site manager and was interviewed as the owner.

3.4.3 Property Occupants – Representatives (names withheld) from each of the onsite tenants (Tate Electric Inc. and Streator Pipe & Supply) were interviewed during the on-site reconnaissance. According to the representatives, no environmental conditions exist at the subject property. According to the Tate Electric representative, Tate Electric has been onsite for over 40 years. The representative from Streator Pipe & Supply did indicate that the western portion of the property was recently paved (within last five years). See Section 6.0 regarding potential contamination that was reportedly encountered during the paving activities.

3.4.4 Past Owners, Operators and Occupants – Past owners, operators, and occupants were not able to be identified for an interview for this report.

3.4.5 Prospective Purchaser – As the user of this report is a lender for a transaction which is for financing purposes, there is no prospective purchaser included in the transaction.

3.5 USER PROVIDED INFORMATION

The United States Environmental Protection Agency (USEPA) All Appropriate Inquiry (AAI) and ASTM 1527-13 Phase I Standards require that the Report User conduct independent research and consider certain information before purchasing a property. Andersen Environmental recommends that the User documents completion of the following items:

3.5.1 LIEN SEARCH

The User is required to obtain a recent (less than 180 days old) title report prepared for the subject property. The report should be reviewed to obtain information regarding environmental clean-up liens or activity and use limitations with regard to the subject property. If environmental cleanup liens or activity and use limitations encumbering the subject property or in connection with the subject property are identified, the User should provide that information to the Environmental Professional (Andersen Environmental). If the User has actual knowledge of environmental cleanup liens or activity and use limitations encumbering the subject property or in connection with the subject property, the User should provide that information to the Environmental Professional (Andersen Environmental).

- The user did not provide Andersen Environmental any information either verbally or in writing (i.e. Title Report) regarding environmental cleanup liens or activity and use limitations encumbering the subject property. An environmental lien search was not requested by the user; however, based on our review of the Department of Toxic Substances Control (DTSC) EnviroStor Database, no environmental liens enforced by the DTSC were identified.

3.5.2 SPECIALIZED KNOWLEDGE

The User should provide the Environmental Professional (Andersen Environmental) with any specialized knowledge the User has with regard to recognized environmental conditions in connection with the property.

- The User has no specialized knowledge with respect to recognized environmental conditions in connection with the property.

3.5.3 COMMONLY KNOWN OR REASONABLY ASCERTAINABLE INFORMATION

If the User is aware of any commonly known information in the community about the subject property with respect to recognized environmental conditions, the User should provide the information to the Environmental Professional (Andersen Environmental).

- The User is not aware of any commonly known information in the community about the subject property with respect to recognized environmental conditions.

3.5.4 PROPERTY VALUATION

If this Phase I ESA was prepared as due diligence for a property transaction, it is the responsibility of the User to consider the relationship of the purchase price to the fair market value of the property. If the purchase price is significantly lower than the fair market value, the User should identify the alternate reason for the low purchase price if the lower purchase price is not related to the property being affected by hazardous substances or petroleum products.

- As the user of this report is a lender for a transaction which is for financing purposes, there is no prospective purchaser included in the transaction.

3.5.5 PURPOSE OF PERFORMING PHASE I ESA

- According to the user, the user is a lender performing lender due diligence on the subject property in contemplation of a loan, where the subject property is collateral.

3.6 USER PROVIDED DOCUMENTS

- No documents were provided to Andersen Environmental by the Report User.

4.0 HISTORICAL LAND USE

A review of historical data derived from standard historical resources is provided in this section. The objective of consulting historical sources is to develop a history of the previous uses of the property and surrounding area, in order to help identify the likelihood of past uses having led to recognized environmental conditions in connection with the property. During our historical review, acute attention is paid to the subject property. Data relating to the adjoining and immediately surrounding properties (within 100-feet of the subject property boundary) and the surrounding area is reviewed to the extent that it is revealed in the course of researching the property itself.

4.1 AERIAL PHOTOGRAPHY REVIEW

Aerial Photography of many portions of the United States dates back to the 1920's. Items searched for in each photograph included, but were not limited to: evidence of tanks, gas stations, industrial site usage, water drainage pathways, areas which show evidence of drums or excessive debris, discolored or stained soils, areas of distressed vegetation, et cetera.

Aerial Photograph Coverage was available from Environmental Data Resources (EDR) for the years: 1938, 1943, 1954, 1967, 1975, 1981, 1994, 2005, 2009, 2010, and 2012. A summary of our observations is presented in the following table.

<table>
<tr><th colspan="4">1938, 1943, and 1954</th></tr>
<tr><th rowspan="2">Subject Property</th><th colspan="2">Adjoining and Notable Immediately Surrounding Property Observations</th><th rowspan="2">Notable Observations of the Surrounding Area</th></tr>
<tr><th>Direction</th><th>Observation</th></tr>
<tr><td>The subject property is agricultural land.</td><td>All</td><td>Agricultural</td><td>The surrounding area primarily consists of agricultural development and some residential structures.</td></tr>
<tr><th colspan="4">1967, 1975 and 1981</th></tr>
<tr><th rowspan="2">Subject Property</th><th colspan="2">Adjoining and Notable Immediately Surrounding Property Observations</th><th rowspan="2">Notable Observations of the Surrounding Area</th></tr>
<tr><th>Direction</th><th>Observation</th></tr>
<tr><td rowspan="4">The subject property is developed with an industrial structure in the north/central region. The remainder of the property appears to be utilized for miscellaneous exterior storage.</td><td>North</td><td>Industrial and vacant land</td><td rowspan="4">The surrounding area consists primarily of agricultural development, with some industrial and residential development.</td></tr>
<tr><td>South</td><td>Agricultural (across La Brea Avenue)</td></tr>
<tr><td>East</td><td>Agricultural (across South Blosser Road)</td></tr>
<tr><td>West</td><td>Vacant land</td></tr>
</table>

1994			
Subject Property	**Adjoining and Notable Immediately Surrounding Property Observations**		**Notable Observations of the Surrounding Area**
	Direction	**Observation**	
The subject property is developed with an industrial structure in the north/central region, and a perpendicular industrial shed in the north region. The remainder of the property was observed to include storage of unidentifiable objects and equipment are scattered throughout the remainder of the property.	North	Industrial	The surrounding area consists primarily of agricultural development, with some industrial and residential development.
	South	Agricultural (across La Brea Avenue)	
	East	Agricultural (across South Blosser Road)	
	West	Industrial	
2005, 2009, 2010, and 2012			
Subject Property	**Adjoining and Notable Immediately Surrounding Property Observations**		**Notable Observations of the Surrounding Area**
	Direction	**Observation**	
The subject property is developed with an industrial structure in the north/central region and a perpendicular industrial shed along the north perimeter. The remainder of the property is paved and utilized for storage of industrial freight cars, containers, and other unidentifiable objects.	North	Industrial	The surrounding area consists primarily of agricultural, residential, and industrial development.
	South	Agricultural; vacant land by 2009 (across La Brea Avenue)	
	East	Agricultural (across South Blosser Road)	
	West	Industrial; industrial and vacant land by 2009	

4.2 BUILDING DEPARTMENT RECORDS REVIEW

The addresses identified as current and historical addresses for the subject property were researched at the City of Santa Maria Building Division. Items considered in the course of the building permit review are previous site usage, previous ownership, and the construction or demolition of any structures that may have had a negative environmental impact on the property. The following table summarizes relevant building permits obtained and reviewed:

1441 South Blosser Road

Date	Owner/Occupant	Purpose
08/02/1962	Kirk Lumber Company	Industrial building with office
04/12/1965	Kirk Lumber Company	Retail store and offices addition to industrial structure
10/05/1966	Kirk Lumber Company	Slab only
11/04/1966	Kirk Lumber Company	Erect open end building storage of equipment
04/04/1969	Sunset Builders Supply	Partition
12/24/1975	J&S Equipment Sales Inc.	Remodel partitions

1441 South Blosser Road (cont.)

Date	Owner/Occupant	Purpose
03/09/1976	J&S Equipment Sales Inc.	6' chainlink fence with slats behind planter area on rear p/1 and no p/1
02/01/1982	Cal-Maria	New sign on existing pole
04/13/1988	Betterovia Farms	Removal of waste oil UST and gasoline UST, final inspection conducted on April 14, 1988
12/26/2001	Streator Pipe and Supply	Certificate of occupancy

- The subject property was developed with an industrial structure since at least 1962. For more information on industrial uses of the subject property, please refer to Section 5.1.
- A waste oil UST and gasoline UST were removed from the subject property in 1988. For more information, please refer to Section 6.0.

4.3 CITY DIRECTORY REVIEW

City directories have been published since the 1800's and provide detailed occupant information for the property and its surrounding area at five-year intervals. The purpose of the City Directory research is to attempt to determine the businesses that historically occupied the subject property. Historical City Directories provided by EDR and reviewed by Andersen Environmental are listed below.

1441 South Blosser Road

Date	Listing
1970	Sunset Builders Supply
1976	J&S Equipment Sales Inc.
1982-1999	Cal Maria Engines & Equipment
2003-2013	Streator Pipe & Supply

- Listings for adjoining and immediately surrounding properties reviewed during the course of researching the subject property did not reveal any uses of concern.

4.4 SANBORN MAP REVIEW

Originally compiled by the Sanborn Map Company of Pelham, New York for fire insurance companies to assess fire risks related to building materials and hazardous materials storage, today Sanborn Maps are an invaluable tool for Environmental Professionals in determining historical site use and the potential for environmental conditions. Sanborn Map Coverage is available from as early as 1867 in some cities. Although Sanborn maps were created for approximately twelve thousand cities and towns in the United States, Canada, and Mexico, Sanborn Map Coverage is not available in newer and more rural communities. Sanborn Map Coverage was available from EDR for the no years.

- Sanborn Map Coverage was not available for the subject property. The remaining Historical Land Use data in our opinion is sufficient to accurately ascertain the historical site use.

4.5 HISTORICAL SUMMARY

4.5.1 SUBJECT PROPERTY

According to Andersen Environmental's interpretation of the historical research data, the subject property was developed for agricultural purposes from at least 1938 to at least 1954. In 1962, the subject property was improved with a lumber yard, including an industrial structure in the north/central portion and storage purposes throughout the remainder. By 1966, the subject property was improved with the addition of a retail store and additional warehouse structure. By 1994, an industrial shed was erected in the northern

portion of the subject property, perpendicular to the existing industrial structure. The subject property remains in this configuration in the present day. Historical occupants have included: Kirk Lumber Company (lumber yard, 1962-1966); Sunset Builders Supply (construction supply retailer, 1969-1970); J&S Equipment Sales Inc. (1975-1976); Cal-Maria Engines & Equipment (industrial engines and equipment sales and service; 1982-2001); and Streator Pipe & Supply (2001-current). Tate Electric Inc. has reportedly occupied the southwestern corner of the subject property for approximately 40 years.

- The earliest historical resource obtained during this investigation was an aerial photograph from 1938 which indicated development of the subject property agricultural uses. The lack of historical data sources for the subject property dating back to first developed uses represents historical data source failure. However, it is assumed that prior to 1938 the subject property would have been developed for agricultural uses, if not undeveloped. Based on this notion, this limitation is not expected to significantly alter the findings of this investigation.
- The subject property was historically used for agricultural purposes as an orchard from 1938 through at least 1954. There is a potential that agricultural chemicals, such as pesticides, herbicides and fertilizers, were used on-site. Agricultural chemicals tend to accumulate in the near surface soils. As the property has been redeveloped, which typically involves grading (soil mixing) of the first few feet of soil; it is likely the agricultural chemicals, if any were present, have been diluted to below regulated levels. Based on the foregoing and the existing use of the property for commercial and industrial purposes, it is our opinion that a risk to human health of the environment based on the historical agricultural use of the site is unlikely, and thus no further action related to the former agricultural use of the subject property is recommended at this time.
- The subject property was reportedly occupied by a lumber yard (Kirk Lumber Company), construction supply retailer (Sunset Builders Supply), and equipment retailer (J&S Equipment Sales Inc.) from original construction of the main onsite building in 1962 through at least 1976. Given the lack of documentation regarding any hazardous material use or storage, absence of any regulatory database listings (see Section 5.0), and regulatory agency records (see Section 6.0), these former occupants of the subject property do not represent a significant environmental concern to the subject property.
- Tate Electric Inc. has reportedly occupied the subject for approximately 40 years. Based on the absence of any significant hazardous material use or storage observed during the site inspection, this current tenant is not expected to represent a significant environmental concern for the subject property at this time.
- Cal-Maria Engines & Equipment (1982-2001) conducted industrial engine and equipment repairs onsite and reportedly utilized various hazardous materials. A waste oil underground storage tank (UST) and gasoline UST were located onsite at least since 1985 and were reportedly removed from the subject property in 1988. Additionally, the onsite clarifier discussed previously was used by this tenant throughout their occupancy. For more information, please refer to Section 6.0.

4.5.2 ADJOINING AND IMMEDIATELY SURROUNDING PROPERTIES

According to Andersen Environmental's interpretation of the historical research data, the adjoining and immediately surrounding properties were developed as agricultural land in at least 1938 through at least 1994, with the exception of the north and west adjoining properties which became industrial and vacant land, respectively, by 1967. The adjoining property to the south across La Brea Avenue became vacant land by 2009. Industrial warehouses and manufacturers at the adjoining properties have included: Rancho Harvest Inc., Frozsun Foods Inc., Sunrise Growers, Simplot Foods, and Old Dominion.

- The north adjoining property (1429 South Blosser Road) is listed on the environmental database report and discussed in more detail in Section 5.2.

4.5.3 SURROUNDING AREA

According to Andersen Environmental's interpretation of the historical research data, the surrounding area was developed primarily for agricultural purposes from at least 1938. Some residential structures can also be observed in the surrounding area in 1938. Industrial and residential development occurs in the north surrounding area by 1967, and increases between 1994 and 2005. The surrounding area remains primarily agricultural, residential, and industrial in nature.

4.6 HISTORICAL DATA GAPS

The earliest historical resource obtained during this investigation was an aerial photograph from 1938 which indicated development of the subject property agricultural uses. The lack of historical data sources for the subject property dating back to first developed uses represents historical data source failure. However, it is assumed that prior to 1938 the subject property would have been developed for agricultural uses, if not undeveloped. Based on this notion, this limitation is not expected to significantly alter the findings of this investigation.

5.0 REGULATORY DATABASE REPORT

A radial database search was conducted in accordance with the specifications defined in ASTM E 1527-13 which sets the radial search distances for each regulatory database. The radial database search was conducted by EDR on January 29, 2015. A copy of the database report is presented in Appendix II of this report. The following table summarizes required databases reviewed, the approximate search distances, and indicates if the subject site, adjoining/immediately surrounding properties or surrounding sites are listed on the respective database.

Following the table are summaries of the information found in the relevant database listings and our opinion regarding the potential for the subject property to be impacted. Our opinion is based on the information found in the database listings, through other historical and regulatory resources, "Standard Guide for Vapor Encroachment Screening on Property Involved in Real Estate Transactions" (ASTM E2600-10), and assumed groundwater flow direction. As discussed in Section 2.3, groundwater in the vicinity of the subject property is assumed to flow to the west.

DATABASE	Search Distance (Miles)	Subject Site (Yes/No)	Adjacent Site (Yes/No)	Total Listings (#)
Federal National Priorities List (NPL)	1.0	NO	NO	0
Federal De-listed NPL	1.0	NO	NO	0
Federal CERCLIS	0.5	NO	NO	0
Federal CERCLIS NFRAP	0.5	NO	NO	0
Federal RCRA CORRACTS	1.0	NO	NO	0
Federal RCRA non-CORRACTS TSD	0.5	NO	NO	0
Federal RCRA Generators	0.25	**YES**	NO	3
Federal Institutional/Engineering Controls	0.5	NO	NO	0
Federal ERNS	Property	NO	NO	0
State/Tribal Equivalent NPL	1.0	NO	NO	0
State/Tribal Equivalent CERCLIS	1.0	NO	NO	5
State/Tribal Landfill	0.5	NO	NO	0
State/Tribal Underground Storage Tank (UST)	0.25	**YES**	**YES**	2
State/Tribal Leaking Underground Storage Tank (LUST/SLIC)	0.5	NO	NO	1/1
State/Tribal Institutional/Engineering Controls	0.5	NO	NO	0
State/Tribal Voluntary Clean-up Sites	0.5	NO	NO	0
State/Tribal Brownfield Sites	0.5	NO	NO	0

5.1 SUBJECT PROPERTY

1X Cal Maria Engine Engines & Equipment Inc. and Jesse Manricquez (1441 South Blosser Road) – The subject property was listed on Facility and Manifest Data (HAZNET), Hazardous Substance Storage Container (HIST UST), Certified Unified Program Agency (CUPA Listings), Small Quantity Generators (RCRA-SQG), and Facility Index System/Facility Registry System (FINDS) databases. According to the RCRA-SQG database, the subject property was a small quantity generator of hazardous waste. According to the hazardous waste listings, the subject property maintained hazardous waste manifests from 1993 to at least 2001. Hazardous waste generated onsite have included contaminated soil (derived from site clean-up), liquids with halogenated organic compounds ($\geq$ 1,000 mg/L), and hydrocarbon solvents. These wastes were disposed via transfer station. According to the UST database, the subject property was equipped with two underground storage tanks: one 3,000-gallon unleaded gasoline UST and one 500-gallon waste oil

UST. According to permits obtained from the City of Santa Maria building department, the USTs were removed in 1988. Local regulatory research was conducted with the appropriate regulatory agencies with regard to the aforementioned listings. The results of those inquiries are summarized in Section 6.0.

5.2 ADJOINING AND IMMEDIATELY SURROUNDING PROPERTIES

Rancho Harvest Inc. (1429 South Blosser Road) – The north adjoining property was listed in the Certified Unified Program Agency (CUPA Listings) database. California's Secretary for Environmental Protection established the unified hazardous materials and waste regulatory program as required by chapter 6.11 of the California Health and Safety Code. According to the information provided, this facility has documentation and records pertaining to Environmental Protection with the County of Santa Barbara. No other information was provided. Based on the lack of documented release, this listing is not expected to contribute to a significant environmental concern for the subject property.

Viker Tractor Co., Inc. (1429 South Blosser Road) – The north adjoining property was listed on the HIST UST database. According to the information provided, the site is equipped with two USTs installed in 1979: one 1,000-gallon gasoline UST and one 1,000-gallon diesel UST. The specific location and removal status of the USTs is not provided. Nevertheless, based on the assumed groundwater gradient and lack of documented release, this listing is not expected to contribute to a significant environmental concern for the subject property.

No other adjoining/immediately surrounding properties (within 100-feet) were listed on any of the regulatory databases researched or the listings were not associated with the storage or disposal of hazardous wastes including aboveground or underground storage tanks, did not indicate a known chemical release, and did not indicate a property use where the use of hazardous chemicals would be expected.

5.3 SURROUNDING AREA

In our opinion, none of the other sites listed on the regulatory database report pose a significant threat to the subject property as there is no indication of a release at the respective sites, a release has occurred but groundwater has not been impacted, a release has occurred but the case is closed, or the sites are located cross or down gradient of the subject property and in excess of 1/10 mile from the subject property.

5.4 ORPHAN SITES

Orphan sites are unmappable sites which appear in a list form in the Radius Map Report rather than on the standard Radius Map. Seven orphan sites were identified in the Radius Map Report prepared for this site. The sites were manually mapped to determine the location of the site relative to the subject property and groundwater gradient. The following conclusions were made:

In our opinion, none of the orphan sites listed pose a significant threat to the subject property as there is no indication of a release at the respective sites, a release has occurred but groundwater has not been impacted, a release has occurred but the case is closed, or the sites are located cross or down gradient of the subject property and in excess of 1/10 mile from the subject property.

6.0 AGENCY FILE REVIEWS

6.1 STATE AGENCIES

The regional offices of the Central Coast Regional Water Quality Control Board (CCRWQCB) and Department of Toxic Substances Control (DTSC) were contacted regarding permits and site investigation files for the subject property. Additionally, the State Water Resources Control Board's GeoTracker database and the DTSC's EnviroStor database were searched for files for the subject property.

- According to responses to our requests from the above agencies, there are no files for the subject property. Furthermore, no files were available for the subject property from the GeoTracker and EnviroStor databases.

The Division of Oil, Gas, and Geothermal Resources (DOGGR) Online Mapping System was reviewed for information pertaining to oil and gas exploration on or nearby the subject property.

- No oil wells were identified within 500 feet of the subject property.

6.2 CITY/COUNTY AGENCIES

The Santa Barbara County Fire Department (SBCFD), Santa Barbara County Public Health Department (SBCPHD), Santa Barbara County Air Pollution Control District (SBCAPCD), and City of Santa Maria City Clerk's Office (SMCO) were contacted regarding hazardous materials, underground storage tank, and industrial waste discharge records for the subject property.

- According to a response from the SBCAPCD, the only available records for the subject property was a record for demolition work conducted in 2011, which is not considered a significant environmental concern.
- Available records from the SBCFD, SBCPHD, and SMCO include the following:

Date	Owner/Occupant	Purpose
Unspecified	Betteravia Farms / Cal Maria Engines & Equipment Inc.	UST permit application to Santa Barbara County Health Care Services – for 3,000-gallon gasoline UST and 500-gallon oil UST. No water wells were reported onsite.
07/25/1983	Cal Maria	Wastewater discharge permit
08/08/1983	Cal-Maria Engines & Equipment, Inc.	Wastewater discharge permit application – facility reportedly generated small amounts of oil and grease, steam cleaner soap
08/09/1983	Cal Maria Engines & Equipment Inc.	Wastewater discharge permit (No. 89) – reportedly valid through 8/9/1985; listed as void
10/17/1985	Betteravia Farms / Cal Maria Engines and Equipment	State Water Resources Control Board record for 3,000-gallon gasoline UST (installation date unknown) and 500-gallon waste oil UST (installation date unknown) both with underground piping
07/10/1986	Cal Maria Engines & Equipment Inc.	Wastewater discharge permit (No. 325) – effective through 7/10/1989

02/15/1988	Cal Maria Engines Equip. Inc.	AB 3777 Disclaimer Letter – indicates that "This business does not store, use, or handle any of the EPA Extremely Hazardous Substances (April 22, 1987 Federal Register) or any mixture containing an EPA Extremely Hazardous Substance in quantities equal to or greater than 55 gallons, 500 pounds, or 200 cubic feet at standard temperature and pressure for compressed gas.
03/23/1988	Betteravia Farms / Cal Maria Engines	Application to Santa Barbara County Health Care Services for permit to abandon an underground hazardous materials storage facility – one steel 1,000-gallon gasoline tank and one steel waste oil tank (capacity not specified) to be removed. No known releases were identified. USTs to be removed from the site.
03/24/1988	Cal Maria Equipment	Correspondence from Santa Barbara County Health Care Services to City of Santa Maria Fire indicating that a permit was issued to remove two USTs from the subject property
04/27/1988	Cal Maria	Laboratory reports for soil from previously removed waste oil UST and gas UST. Two soil samples were reportedly collected – one in the vicinity of the waste oil UST and one in the vicinity of the gasoline UST; it was not specified whether the samples were collected beneath the former UST pits. Analysis of the soil sample for the former waste oil UST contained 28 milligrams per kilogram (mg/kg) of total petroleum hydrocarbons (TPH). Analysis of the soil sample for the former gasoline UST was non-detect for TPH as gasoline (TPHg) and benzene, toluene, ethylbenzene, and xylenes (BTEX).
05/02/1988	Cal Maria Engines and Equipment	Letter from Santa Barbara County Health Care Services – contaminated soil around the wash area must be removed and disposed of as hazardous waste.
11/22/1989	Cal-Maria Engines and Equipment, Inc.	Wastewater discharge permit application – wastewater generated by this facility consisted of steam cleaning washwater
06/10/1991	Cal Maria Engines & Equipment	SBCFD inspection report. Several violations identified – hazardous waste containers not properly labeled, waste manifests not stored onsite
06/22/1992	Cal Maria Engines & Equip.	SBCFD inspection report – no violations noted

06/26/1992	Cal Maria Engines & Equipment, Inc.	Wastewater discharge permit (No. 0325) – discharge permit was active through June 26, 1995
05/28/1993	Cal Maria Engines & Equip.	SBCFD inspection report. Several violations identified – waste oil filter receipt was not received and waste storage area was not labeled
04/04/1994	Cal Maria Engines & Equipment Inc.	City of Santa Maria Industrial Source Control inspection of sand/oil/grease trap – no violations identified. Facility identifies as machine shop, retail sales of auto parts, engine equipment. Chemicals used onsite include sodium hydroxide (in dip tank), 55-gallon drum of gear lube, 55-gallon drum of solvent, and 55-gallon drum of engine oil. Waste chemicals include solvent, from parts washer (hauled away by Safety Kleen every 4 weeks), and oil stored in 150-gallon tank (hauled away by Evergreen as needed)
04/05/1994	Cal Maria Engines & Equipment Inc.	Wastewater discharge permit application. Wastewater generated by this facility included caustic soda (sodium hydroxide), oils and solvents (petroleum hydrocarbons), and grinding coolant (ABC coolant). The interceptor, which was 4'x4' in size was reportedly cleaned out every 4 months. Chemicals/materials used and stored onsite included safety clean solvent/hydrocarbon, carburetor cleaner, lubrication oil, oxygen argon, helium, nitrogen, acetylene, sodium hydroxide, petroleum hydrocarbons, and petroleum distillates
04/25/1994	Cal Maria Engines	SBCFD inspection report – no violations noted
04/04/1995	Cal Maria Engines	SBCFD inspection report. Several violations identified – remove, clean and properly dispose of waste oil containers and drum
05/02/1995	Cal Maria Engines	Inspection report. All violations from 4/4/1995 inspection were abated
03/12/1996	Cal-Maria Engines	Wastewater discharge permit application. Wastewater generated by this facility included caustic soda (sodium hydroxide), engine oils and solvents (petroleum hydrocarbons), and grinding coolant (ABC coolant). The interceptor, which was 4'x4' in size was reportedly cleaned out every 4 months.

03/12/1996	Cal Maria	City of Santa Maria Industrial Source Control inspection of sand/oil/grease trap – no violations identified. Facility identified as machine shop with six parts washers (uses Safety Kleen solvent), 300-gallon waste oil tank, 55-gallon drums of solvent, engine oil, antifreeze, and 30 gallon drum of caustic soda
05/23/1996	Cal Maria Engines	SBCFD inspection report. Violation identified – properly dispose of all open waste oil containers and drums
06/20/1996	Cal Maria Engines	SBCFD inspection report – violations from previous inspection (from 5/23/1996) had been abated
07/01/1997	Cal Maria Engines & Equip. Inc.	City of Santa Maria Industrial Source Control inspection of sand/oil/grease trap – no violations identified
12/03/1997	Cal Maria Engines & Equipment	City of Santa Maria Industrial Source Control inspection of sand/oil/grease trap – no violations identified
05/18/1998	Cal Maria Eng. & Equip.	Routine hazardous waste generator inspection. Minor violation was identified – facility needed to label hazardous waste containers and to provided secondary containment for waste antifreeze container
01/25/2001	Cal Maria Engines	Past due invoice to SBCFD. Owner was not responding to phone calls or mail
06/25/2001	Cal Maria Engines	Complaint Investigation Record – upon investigation, SBCFD found 21 drums of waste oil and contaminated debris, a waste oil tank (1/2 full) and three hot dip tanks containing approximately 700 gallons each. All material was located behind building in shed. No discharge was observed. Cleanup was completed on 7/19/2001.
07/10/2001	Rancho Harvest	Waste manifest (petroleum hydrocarbons and water removal)
07/19/2001	Cal Maria Engines/Rancho Harvest	SBCFD inspection report – site visit was scheduled to verify removal of all hazardous materials
07/31/2001	Cal Maria Engines	SBCFD facility information sheet – Cal Maria Engines reportedly closed on 10/01/2000
08/03/2001	Cal Maria Engines	SBCFD facility information sheet – Cal Maria Engines was reportedly out of business
04/09/2007	Streator Pipe & Supply	Letter from City of Santa Maria Utilities Department requesting completion of wastewater discharge permit application

06/26/2014	Not specified	On June 26, 2014, the Santa Maria Fire Department (SMFD) responded to an odor call. On arrival, the SMFD observed a petroleum based smell with a sweet odor. There were no injuries reported due to the exposure. The SMFD investigated and discovered the source as an impacted soils remediation site. A contractor was working to removed hazardous soils from an old fuel and chemical facility. In the process, they dispersed an odorant to help mask the odor of the volatile organic compounds (VOCs). During removal, the contractor was reportedly monitoring the site for dangerous chemicals. A Santa Barbara County Hazardous Materials Unit (HMU) representative was reportedly onsite and notifications were made.

Cal-Maria Engines & Equipment Inc. reportedly occupied the subject property from at least 1982 through 2001. This facility utilized various automotive fluids (engine oils, antifreeze) for engine repair purposes and conducted machine shop operations (included use of sulfuric acid, sodium hydroxide, and hydrocarbon solvents. This facility also conducted steam cleaning operations onsite. In 1988, a correspondence from the Santa Barbara County Health Care Services requested that contaminated soil around the wash area (assumed to be in the vicinity of the clarifier) must be removed as hazardous waste. No records or additional investigations were available confirming that this was completed. Clarifiers can act as conduits to the subsurface of properties and when utilized to treat waste water streams, can act as preferential pathways for contaminants in the waste streams. Additionally, the structural integrity of clarifiers and their associated piping can become compromised over time. Based on the foregoing including the long term use of the clarifier (from at least 1982 through 2001) and documented hydrocarbon solvent usage for the tenant that utilized the clarifier (Cal-Maria Engines & Equipment Inc.), Andersen Environmental cannot rule out the potential for a significant subsurface release associated with the clarifier. In 2001, the SBCFD conducted an inspection of the former Cal-Maria Engines & Equipment Inc. property and observed 55-gallon drums of waste oil, contaminated debris, a waste oil tank (capacity not specified), and hot dip tanks located behind an onsite shed. No discharges were reportedly observed and a cleanup/removal of the above materials was promptly conducted.

One 500-gallon waste oil UST and one 3,000-gallon gasoline UST were in use at the subject property from at least 1985 through 1988, when the USTs were reportedly removed. Site plans identified the approximate location of the former USTs, as indicated on the Figure 3 Site Plan. Two soil samples were reportedly collected from the vicinity of the former USTs (one sample from each location). Analysis of the soil samples revealed low to non-detect concentrations of total petroleum hydrocarbons and fuel oxygenates. No closure letter was available from any of the available records. According to an SMFD hazardous materials incident report dated June 26, 2014, contaminated soils suspected to contain volatile organic compounds (based on odors) were encountered during soil remediation activities for a reported “old fuel and chemical facility” at the Streator Pipe & Supply property. According to a representative from Streator Pipe & Supply, the western portion of the subject property was recently paved and that soils

had been sampled during this time (likely the soil remediation activities discussed in the SMFD incident report). This western portion of the Streator facility is approximately west of the former UST locations. Andersen Environmental contacted the SMFD, SBCPHD, the current property owner, and the onsite manager for Streator Pipe & Supply (unavailable at time of site reconnaissance) to obtain additional information regarding the soil remediation that was reportedly conducted in 2014. A representative from the SMFD (name withheld) indicated that regulatory oversight for the soil remediation would be conducted by the SBCPHD. A response from the remaining parties/agencies has not been received at the writing of this report. Based on the lack of additional sampling information available in the areas of the former USTs, Andersen Environmental cannot eliminate the possibility for contaminated soil to be present beneath the subject property.

Based on the foregoing, the former operations of the occupant Cal-Maria Engines & Equipment Inc. which included fueling and engine repair operations, documented hydrocarbon solvent usage, and clarifier represent a *recognized environmental condition* for the subject property..

6.3 AGENCY FILE REVIEW LIMITATIONS

- No significant data gaps were encountered during our agency file reviews.

7.0 NON-SCOPE ENVIRONMENTAL RISKS

ASTM Standard E1527-13 identifies additional conditions which, should they exist at the subject property, may create a human health risk to the occupants of the site. These risks may also create additional costs to the property owner in the form of identification, operations & maintenance, and cleanup or remediation.

7.1 ASBESTOS CONTAINING BUILDING MATERIALS

Asbestos is a group of naturally occurring minerals used in certain products, such as building materials and vehicle brakes, to resist heat and corrosion. Asbestos includes: chrysotile, amosite, crocidolite, tremolite asbestos, anthophyllite asbestos, actinolite asbestos, and any of these materials that have been chemically treated and/or altered.

The inhalation of asbestos fibers by workers can cause serious diseases of the lungs and other organs that may not appear until years after the exposure has occurred. For instance, asbestosis can cause a buildup of scar-like tissue in the lungs and result in loss of lung function. Asbestos fibers associated with these health risks are too small to be seen with the naked eye, and smokers are at higher risk of developing some asbestos-related diseases.

Asbestos-containing materials (ACM) do not always pose a hazard to occupants and workers in buildings that contain these materials. Intact, undisturbed ACMs generally do not pose a health risk. ACMs may become hazardous and pose an inhalation risk when they are damaged, disturbed in some manner, or deteriorate over time and asbestos fibers are released into building air.

ACM can be found in a multitude of building products which include acoustical texture, fire-proofing, joint compound, attic and wall insulation, resilient flooring, mastic, recessed lighting fixtures, wiring, elevator brakes, fire doors, piping insulation, piping joints, duct insulation, duct tape, siding and roofing materials (tar/shingles), textured paint, stucco, concrete, and swimming pool plaster.

Local jurisdictions have specific laws and regulations regarding asbestos and actions including building renovations and building demolition.

- Based on the age of the onsite structures, there is a potential for asbestos containing materials (ACM) at the site. A limited survey was conducted of suspect ACMs (limited to five samples total). The results of the limited survey are the following:

Sample Number	Material	Location	Asbestos Content	Quantity (square feet)*	Friability	Condition
A1	Wallboard	Electrical closet	Non-Detect	1,000	Non-Friable	Good
A2	Joint compound (associated with Sample A2)	Electrical closet	2% chrysotile asbestos	1,000	Non-Friable	Good
A3	White 12”x12” vinyl floor tile	Office	Non-Detect	200	Non-Friable	Good
A4	Floor tile mastic (associated with Sample A3)	Office	Non-Detect	200	Non-Friable	Good
A5	Acoustical 12”x12” ceiling tile with fissures	Break room	Non-Detect	200	Friable	Good

* All quantities are approximations and should be verified by an abatement contractor

At the request of the client, the assessment of suspect ACMs was limited in scope to a "screening" of potential ACMs only. Since no destructive investigation was performed, the number of samples collected and materials sampled was limited and this assessment is a property "screening" only, this report should not be relied upon for planning construction, maintenance or renovation activities at the property or for hazard communication to notify building occupants of ACM locations. Building surveys that are performed for the intended purpose of protecting occupant safety, managing operations and maintenance and planning construction / demolition activities are designed for that intended purpose and in accordance with regulatory requirements and industry standards. This building survey *is not* intended for those purposes. Utilizing this report for those purposes may result in personal injury and property damages and is not advisable.

7.2 LEAD-BASED PAINT

Although lead-based paint has been taken off the market, it is approximated that 80 percent of buildings built prior to 1978 contain lead paint. Even at low levels, lead poisoning can cause IQ deficiencies, reading and learning disabilities, impaired hearing, reduced attention spans, hyperactivity and other behavior problems with children under 6 years old being most at risk.

Lead is a highly toxic metal that was used for many years in products found in and around our homes and commercial buildings. Lead can be found in dust from moving parts of windows and doors that are painted with lead-based paint, wood trim, walls, cabinets in kitchens and bathrooms, porches, stairs, railings, fire escapes, lamp posts, and soil.

Since the 1980's, lead has been phased out in gasoline, reduced in drinking water, reduced in industrial air pollution, and banned or has been limited in use in consumer products.

Between the Environmental Protection Agency (EPA), Department of Housing and Urban Development (HUD), Occupational Safety & Health Administration (OSHA), California Department of Public Health (CDPH), each state has various action limits have been placed with the overall objective being an attempt to prevent human exposure and contamination of the surrounding environment.

- Based on the age of the onsite structures, there is a potential for lead based paint (LBP) at the site. A limited survey was conducted of suspect LBPs (limited to five samples total). The results of the limited survey are the following:

Sample Number	Material	Location	Lead Content (% by weight)	Quantity (square feet)	Condition
L1	White interior paint on wooden beams	Warehouse	<0.012	>100	Good
L2	White exterior paint on metal walls	Warehouse	<0.012	>100	Good
L3	Beige exterior paint on wooden beams	Front entrance	0.35	>100	Fair
L4	White exterior paint on wooden beams	Front entrance	0.19	>100	Fair
L5	White interior paint on wallboard	Break room	<0.015	>1,000	Good

* All quantities are approximations and should be verified by an abatement contractor

At the request of the client, the assessment of suspect LBP was limited in scope to a "screening" of potential LBPs only. Since no destructive investigation was performed, the number of samples collected and materials sampled was limited and this assessment is a property "screening" only, this report should not be relied upon for planning construction, maintenance or renovation activities at the property or for hazard communication to notify building occupants of LBP locations. Building surveys that are performed for the intended purpose of protecting occupant safety, managing operations and maintenance and planning construction / demolition activities are designed for that intended purpose and in accordance with regulatory requirements and industry standards. This building survey *is not* intended for those purposes. Utilizing this report for those purposes may result in personal injury and property damages and is not advisable.

7.3 RADON

Radon is a radioactive gas that has been found in structures all over the United States. Radon is produced from the natural breakdown of uranium in soil, rock, and water. Radon typically moves up through the ground to the air above and into structures through cracks and other holes in the foundation. Movement of radon through the earth is strongly influenced by moisture content and permeability of soil, porosity, and degree of fracturing in rocks, as well as surface meteorological conditions. High levels of radon have been discovered in every state.

Radon cannot be seen, smelled, or tasted. Breathing air-containing radon may increase the risk of getting lung cancer. The Surgeon General of the United States has warned that radon is the second leading cause of lung cancer in the United States today.

Testing for the presence of radon is fairly inexpensive, simple and the only way to be certain of the on-site concentration. Various types of sampling methods exist to determine the concentration. On-site radon sampling was not performed during the completion of this assessment.

- Based on our research at the United States Environmental Protection Agency (USEPA), the average radon concentrations for Santa Barbara County are in excess of the 4.0 pCi/L action level set by the USEPA. However, site specific radon levels vary greatly within the EPA radon zones and on-site radon measurements would need to be collected in order to determine the subject property radon levels.

7.4 WETLANDS

According to the Clean Water Act, a wetland is "those areas that are inundated or saturated by surface or groundwater at a frequency and duration sufficient to support, and that under normal circumstances do support, a prevalence of vegetation typically adapted for life in saturated soil conditions." Wetland areas have been identified as ecologically diverse and sensitive areas and are generally subject to more stringent development, re-development, and building regulations.

- The U.S. Fish and Wildlife Service National Wetlands Inventory was reviewed to determine if the subject property is situated within an identified wetland. According to the USFWS, the subject property is not located within a wetland area.

7.5 MOLD

Mold and mildew are simple, microscopic organisms that can grow virtually anywhere if they have adequate moisture, nutrients and appropriate temperatures. Depending on the particular mold or fungus (mildew), growing colonies can be almost any color from white to black. Most household molds and fungi (mildews) are black, grey, or charcoal colored. Spores of dozens of kinds of mold and fungus (mildew) are present at all times in indoor and outdoor air. These spores can settle, germinate and grow wherever good growth conditions are found. They can grow on soil, plants, dead plant materials, foods, fabrics, paper,

wood and many other materials. Most molds are not harmful. In fact, molds have important roles in the environment and in living systems. In soil molds play a crucial part in decomposition of organic matter and in making nutrients available to plants.

Molds and fungi (mildews) however, can be very destructive to materials on which they grow, and are usually unwelcome and unhelpful in homes. They cause staining, decomposition (rotting of materials) and objectionable, musty odors. Where colonies are extensive they can also produce enough spores, and by-products to be harmful to health. Many of the by-products of mold and fungus (mildew) are irritating to skin, eyes and respiratory tracts. Some molds produce true allergic sensitization and allergic reactions in susceptible people. Some molds produce toxic by-products that could be harmful to skin, and poisonous if ingested or inhaled in quantity. Persons with compromised immune systems may even experience systemic fungal infections of the respiratory tract.

Andersen Environmental observed a limited amount of interior areas of the subject building(s) in order to identify the significant, visible presence of mold. This activity was not intended to discover all areas which may be affected by mold growth at the subject property. Potential areas of mold not observed as part of this limited assessment, include but are not limited to, possibly in pipe chases, HVAC systems and behind enclosed walls and ceilings, may be present on the subject property. A complete mold assessment, which may include various types of sampling, would be required to determine if mold levels within the subject buildings are at levels acceptable by industry standards.

- Andersen Environmental did not observe visible or olfactory indications of the presence of mold, nor did Andersen Environmental observe obvious indications of significant water damage. No sampling was conducted as part of this assessment.

7.6 METHANE GAS

In response to growing concern regarding methane intrusion into buildings and to the potential for methane build-up underneath buildings, certain municipalities have established methane requirements for structures based on the proximity to oil wells and landfills. If a subject property is located in the proximity of active or abandoned oil wells or landfills, methane mitigation devices installed prior to construction activities at a subject property may be necessary.

- Based on our research, the property is not known to be located in proximity (1,000 feet) to any active or abandoned oil wells or landfills. Therefore the potential for methane at the subject property is considered low.

8.0 FINDINGS

Andersen Environmental has performed a Phase I Environmental Site Assessment (Phase I) for Wells Fargo Bank (Client) for an industrial property located at 1441 South Blosser Road, in Santa Barbara County and the City of Santa Maria, California, Assessor's Parcel Number: 11724025-002-2. The research conducted for this study and the report prepared are in conformance with the United States Environmental Protection Agency (USEPA) All Appropriate Inquiry (AAI) standard and the American Society for Testing and Materials (ASTM) E 1527-13 scope of work.

This report has been prepared by the staff of Andersen Environmental for Wells Fargo Bank under the professional supervision of the principal and/or senior staff whose signatures appear hereon. Neither Andersen Environmental, nor any staff member assigned to this investigation has any interest or contemplated interest, financial or otherwise, in the subject or surrounding properties, or in any entity which owns, leases, or occupies the subject or surrounding properties or which may be responsible for environmental issues identified during the course of this investigation, and has no personal bias with respect to the parties involved.

The information contained in this report has received appropriate technical review and approval. The conclusions represent professional judgments founded upon the findings of the investigations identified in the report and the interpretation of such data based on our experience and expertise according to the existing standard of care. No other warranty or limitation exists, either express or implied.

This report was prepared for the sole use and benefit of Wells Fargo Bank, N.A. ("Wells Fargo") and its subsidiaries, affiliates, successors and assigns. Neither this report nor anything contained in this report shall be used or relied upon by anyone else without the express written consent of Wells Fargo. Wells Fargo makes no express or implied representation or warranty of any kind to anyone regarding this report and Wells Fargo expressly disclaims any liability of any kind to anyone with respect to this report. Any opinions, assumptions, or conclusions contained in this report are solely those of the consultant which prepared this report and not Wells Fargo.

Anyone seeking defenses to CERCLA liability must take independent action to perfect their position.

Regarding the property seller and/or purchaser (choose one):

_X__ Our firm does not now have, nor has it ever had, any affiliation, nor have we ever done any work for the buyer or seller of the property to the best of our knowledge.

____ Our firm has had either an affiliation or done work for the buyer or seller as is described in the attached sheet.

This is certified as true and correct to the best of my (our) knowledge. The above information (and attachments) is subject to penalty for false statements under 18 U.S.C. Section 1001.

Site Description

According to our research and information provided by the Client, the following address has been found to be associated with the subject property: 1441 South Blosser Road, Santa Maria, California. The subject property, which is approximately 1.95 acres in size, is located on the northwestern corner of South Blosser Road and West La Brea Avenue and is occupied by two tenants. Tate Electric Co., an electrical contractor, occupies the southwestern portion of the subject property, and Streator Pipe and Supply, a pipe equipment distributor, occupies the remaining portions of the subject property. The only permanent structures located onsite are two, single-story industrial warehouses located on the portion of the subject property occupied by Streator Pipe and Supply. The remaining portions of the subject property consist of driveway, parking, and exterior storage areas (both paved and unpaved). The surrounding area is a mix of commercial and

agricultural development. Groundwater is estimated to be in excess of 140-feet below ground surface in the area of the site.

- A below-grade two-stage clarifier (unknown volume and installation date) is located in the central portion of the subject property near the center of the parking/driveway area of the Streater Pipe & Supply property (see Figure 3 Site Plan). According to historical and regulatory agency records (discussed further below), the clarifier was utilized by Cal-Maria Engines & Equipment from at least 1982 through 2001. The current occupant of this part of the subject property (Streator Pipe & Supply) does not utilize the onsite clarifier. No evidence of any staining or cracking was observed in the vicinity of the clarifier. The onsite clarifier is further discussed in the Environmental Data Search section below.

Historical Land Use

According to Andersen Environmental's interpretation of the historical research data, the subject property was developed for agricultural purposes from at least 1938 to at least 1954. In 1962, the subject property was improved with a lumber yard, including an industrial structure in the north/central portion and storage purposes throughout the remainder. By 1966, the subject property was improved with the addition of a retail store and additional warehouse structure. By 1994, an industrial shed was erected in the northern portion of the subject property, perpendicular to the existing industrial structure. The subject property remains in this configuration in the present day. Historical occupants have included: Kirk Lumber Company (lumber yard, 1962-1966); Sunset Builders Supply (construction supply retailer, 1969-1970); J&S Equipment Sales Inc. (1975-1976); Cal-Maria Engines & Equipment (industrial engines and equipment sales and service; 1982-2001); and Streator Pipe & Supply (2001-current). Tate Electric Inc. has reportedly occupied the southwestern corner of the subject property for approximately 40 years.

- The earliest historical resource obtained during this investigation was an aerial photograph from 1938 which indicated development of the subject property agricultural uses. The lack of historical data sources for the subject property dating back to first developed uses represents historical data source failure. However, it is assumed that prior to 1938 the subject property would have been developed for agricultural uses, if not undeveloped. Based on this notion, this limitation is not expected to significantly alter the findings of this investigation.

- The subject property was historically used for agricultural purposes as an orchard from 1938 through at least 1954. There is a potential that agricultural chemicals, such as pesticides, herbicides and fertilizers, were used on-site. Agricultural chemicals tend to accumulate in the near surface soils. As the property has been redeveloped, which typically involves grading (soil mixing) of the first few feet of soil; it is likely the agricultural chemicals, if any were present, have been diluted to below regulated levels. Based on the foregoing and the existing use of the property for commercial and industrial purposes, it is our opinion that a risk to human health of the environment based on the historical agricultural use of the site is unlikely, and thus no further action related to the former agricultural use of the subject property is recommended at this time.

- The subject property was reportedly occupied by a lumber yard (Kirk Lumber Company), construction supply retailer (Sunset Builders Supply), and equipment retailer (J&S Equipment Sales Inc.) from original construction of the main onsite building in 1962 through at least 1976. Given the lack of documentation regarding any hazardous material use or storage, absence of any regulatory database listings (see Section 5.0), and regulatory agency records (see Section 6.0), these former occupants of the subject property do not represent a significant environmental concern to the subject property.

- Tate Electric Inc. has reportedly occupied the subject for approximately 40 years. Based on the absence of any significant hazardous material use or storage observed during the site inspection, this current

tenant is not expected to represent a significant environmental concern for the subject property at this time.

- Cal-Maria Engines & Equipment (1982-2001) conducted industrial engine and equipment repairs onsite and reportedly utilized various hazardous materials. A waste oil underground storage tank (UST) and gasoline UST were located onsite at least since 1985 and were reportedly removed from the subject property in 1988. Additionally, the onsite clarifier discussed previously was used by this tenant throughout their occupancy. For more information, please refer to the Environmental Data Search section below.

Environmental Data Search

- **1X Cal Maria Engine Engines & Equipment Inc. and Jesse Manricquez (1441 South Blosser Road)** – The subject property was listed on Facility and Manifest Data (HAZNET), Hazardous Substance Storage Container (HIST UST), Certified Unified Program Agency (CUPA Listings), Small Quantity Generators (RCRA-SQG), and Facility Index System/Facility Registry System (FINDS) databases. According to the RCRA-SQG database, the subject property was a small quantity generator of hazardous waste. According to the hazardous waste listings, the subject property maintained hazardous waste manifests from 1993 to at least 2001. Hazardous waste generated onsite have included contaminated soil (derived from site clean-up), liquids with halogenated organic compounds ($\geq$ 1,000 mg/L), and hydrocarbon solvents. These wastes were disposed via transfer station. According to the UST database, the subject property was equipped with two underground storage tanks: one 3,000-gallon unleaded gasoline UST and one 500-gallon waste oil UST. According to permits obtained from the City of Santa Maria building department, the USTs were removed in 1988. Local regulatory research was conducted with the appropriate regulatory agencies with regard to the aforementioned listings. The results of those inquiries are summarized below.
- In our opinion, none of the other sites listed on the regulatory database report pose a significant threat to the subject property as there is no indication of a release at the respective sites, a release has occurred but groundwater has not been impacted, a release has occurred but the case is closed, or the sites are located cross or down gradient of the subject property and in excess of 1/10 mile from the subject property.
- The Central Coast Regional Water Quality Control Board (CCRWQCB), Department of Toxic Substances Control (DTSC), Santa Barbara County Fire Department (SBCFD), Santa Barbara County Public Health Department (SBCPHD), Santa Barbara County Air Pollution Control District (SBCAPCD), and City of Santa Maria City Clerk's Office (SMCO) were contacted regarding hazardous materials, underground storage tank, industrial wastewater, and air emissions equipment files for the subject property. Additionally, the State Water Resources Control Board's GeoTracker database and the DTSC's EnviroStor database were searched for files for the subject property. According to responses to our requests and review of the above online databases, there are no files for the subject property with the exception of the following:
    - According to a response from the SBCAPCD, the only available records for the subject property was a record for demolition work conducted in 2011, which is not considered a significant environmental concern.
    - The following is a summary of pertinent records provided by the SBCFD, SBCPHD, and SMCO:

      Cal-Maria Engines & Equipment Inc. reportedly occupied the subject property from at least 1982 through 2001. This facility utilized various automotive fluids (engine oils, antifreeze) for engine repair purposes and conducted machine shop operations (included use of sulfuric acid,

sodium hydroxide, and hydrocarbon solvents. This facility also conducted steam cleaning operations onsite. In 1988, a correspondence from the Santa Barbara County Health Care Services requested that contaminated soil around the wash area (assumed to be in the vicinity of the clarifier) must be removed as hazardous waste. No records or additional investigations were available confirming that this was completed. Clarifiers can act as conduits to the subsurface of properties and when utilized to treat waste water streams, can act as preferential pathways for contaminants in the waste streams. Additionally, the structural integrity of clarifiers and their associated piping can become compromised over time. Based on the foregoing including the long term use of the clarifier (from at least 1982 through 2001) and documented hydrocarbon solvent usage for the tenant that utilized the clarifier (Cal-Maria Engines & Equipment Inc.), Andersen Environmental cannot rule out the potential for a significant subsurface release associated with the clarifier. In 2001, the SBCFD conducted an inspection of the former Cal-Maria Engines & Equipment Inc. property and observed 55-gallon drums of waste oil, contaminated debris, a waste oil tank (capacity not specified), and hot dip tanks located behind an onsite shed. No discharges were reportedly observed and a cleanup/removal of the above materials was promptly conducted.

One 500-gallon waste oil UST and one 3,000-gallon gasoline UST were in use at the subject property from at least 1985 through 1988, when the USTs were reportedly removed. Site plans identified the approximate location of the former USTs, as indicated on the Figure 3 Site Plan. Two soil samples were reportedly collected from the vicinity of the former USTs (one sample from each location). Analysis of the soil samples revealed low to non-detect concentrations of total petroleum hydrocarbons and fuel oxygenates. No closure letter was available from any of the available records. According to an SMFD hazardous materials incident report dated June 26, 2014, contaminated soils suspected to contain volatile organic compounds (based on odors) were encountered during soil remediation activities for a reported "old fuel and chemical facility" at the Streator Pipe & Supply property. According to a representative from Streator Pipe & Supply, the western portion of the subject property was recently paved and that soils had been sampled during this time (likely the soil remediation activities discussed in the SMFD incident report). This western portion of the Streator facility is approximately west of the former UST locations. Andersen Environmental contacted the SMFD, SBCPHD, the current property owner, and the onsite manager for Streator Pipe & Supply (unavailable at time of site reconnaissance) to obtain additional information regarding the soil remediation that was reportedly conducted in 2014. A representative from the SMFD (name withheld) indicated that regulatory oversight for the soil remediation would be conducted by the SBCPHD. A response from the remaining parties/agencies has not been received at the writing of this report. Based on the lack of additional sampling information available in the areas of the former USTs, Andersen Environmental cannot eliminate the possibility for contaminated soil to be present beneath the subject property.

Based on the foregoing, the former operations of the occupant Cal-Maria Engines & Equipment Inc. which included fueling and engine repair operations, documented hydrocarbon solvent usage, and clarifier represent a *recognized environmental condition* for the subject property.

- The user did not provide Andersen Environmental any information either verbally or in writing (i.e. Title Report) regarding environmental cleanup liens or activity and use limitations encumbering the subject property. An environmental lien search was not requested by the user; however, based on our review of the Department of Toxic Substances Control (DTSC) EnviroStor Database, no environmental liens enforced by the DTSC were identified.

Additional Issues

- Based on the age of the onsite structures, there is a potential for asbestos containing materials (ACM) and lead-based paint (LBP) at the site. A limited survey was conducted of suspect ACMs and LBPs, the results of which can be found in Sections 7.1 and 7.2.

  At the request of the client, the assessment of suspect ACM and LBP materials was limited in scope to a "screening" of potential ACM and LBP materials only. Since no destructive investigation was performed, the number of samples collected and materials sampled was limited and this assessment is a property "screening" only, this report should not be relied upon for planning construction, maintenance or renovation activities at the property or for hazard communication to notify building occupants of ACM and LBP locations. Building surveys that are performed for the intended purpose of protecting occupant safety, managing operations and maintenance and planning construction / demolition activities are designed for that intended purpose and in accordance with regulatory requirements and industry standards. This building survey *is not* intended for those purposes. Utilizing this report for those purposes may result in personal injury and property damages and is not advisable.

- According to our research, radon potential at the subject property is considered low.

- Andersen Environmental did not observe visible or olfactory indications of the presence of mold, nor did Andersen Environmental observe obvious indications of significant water damage.

- Based on our research, the property is not known to be located in proximity (1,000 feet) to any active or abandoned oil wells or landfills. Therefore the potential for methane risk at the subject property is considered low.

CONCLUSIONS

Andersen Environmental has performed a Phase I Environmental Site Assessment in conformance with the scope and limitations of ASTM Practice 1527-13, at 1441 South Blosser Road, Santa Maria, California, the subject property. Any exceptions to or deletions from this practice are described in the individual sections of this report. This assessment has revealed no evidence of recognized environmental conditions in connection with the subject property except for the following:

Recognized Environmental Conditions (REC)

The former operations of the occupant Cal-Maria Engines & Equipment Inc. which included fueling and engine repair operations, documented hydrocarbon solvent usage, and clarifier represent a *recognized environmental condition* for the subject property.

Historic Recognized Environmental Condition (HREC)

In our opinion, no HRECs were revealed during the course of our assessment

Controlled Recognized Environmental Condition (CREC)

In our opinion, no CRECs were revealed during the course of our assessment.

RECOMMENDATIONS

Based on the foregoing, a Phase II Environmental Site Assessment is recommended.

SIGNATURES

We declare that, to the best of our professional knowledge and belief, we meet the definition of Environmental Professional as defined in § 312.10 of 40 CFR 312. We have the specific qualifications based on education, training, and experience to assess a property of the nature, history, and setting of the subject property. We have developed and performed the all appropriate inquiries in conformance with the standards and practices set forth in 40 CFR Part 312.

Prepared by: Date: February 20, 2015



Noli Valera
Project Manager

Reviewed By: Date: February 20, 2015



Nicole J. Rivera
Senior Project Manager

REFERENCES

ASTM, 2013. Subcommittee E50.2 Commercial Real Estate Transactions, "Standard Practice for Environmental Site Assessments: Phase I Environmental Site Assessment Process", Designation E1527-13, West Conshohocken, PA 35pp.

ASTM, 2010. Subcommittee E50.2 on Real Estate Assessment and Management, "Standard Guide for Vapor Encroachment Screening on Property Involved in Real Estate Transactions", Designation E2600-10, West Conshohocken, PA 33pp.

Environmental Data Resources, Inc., 2015. The EDR – Radius Map with GeoCheck®, Inquiry No. 4193628.2s, Shelton CT, 189 pp.

Environmental Data Resources, Inc., 2015. The EDR – City Directory Abstract, Inquiry No. 4193628.5, Shelton CT, 21 pp.

Environmental Data Resources, Inc., 2015. Certified Sanborn® Map Report, Inquiry No. 4193628.3, Shelton CT 2 pp.

Environmental Data Resources, Inc., 2015. The EDR Aerial Photo Decade Package, Inquiry No. 4193628.9 Shelton CT, 14 pp.

California Department of Conservation, Division of Mines and Geology - http://gmw.consrv.ca.gov

California Department of Conservation, California Geologic Survey - http://www.consrv.ca.gov/CGS

California Department of Water Resources, Individual Basin Descriptions - http://www.groundwater.water.ca.gov/bulletin118

Google Earth - http://earth.google.com/

RealQuest- http://www.realquest.com/jsp/rq.jsp?action=switch&page=main

GeoTracker - http://geotracker.waterboards.ca.gov/

APPENDIX I

ILLUSTRATIONS


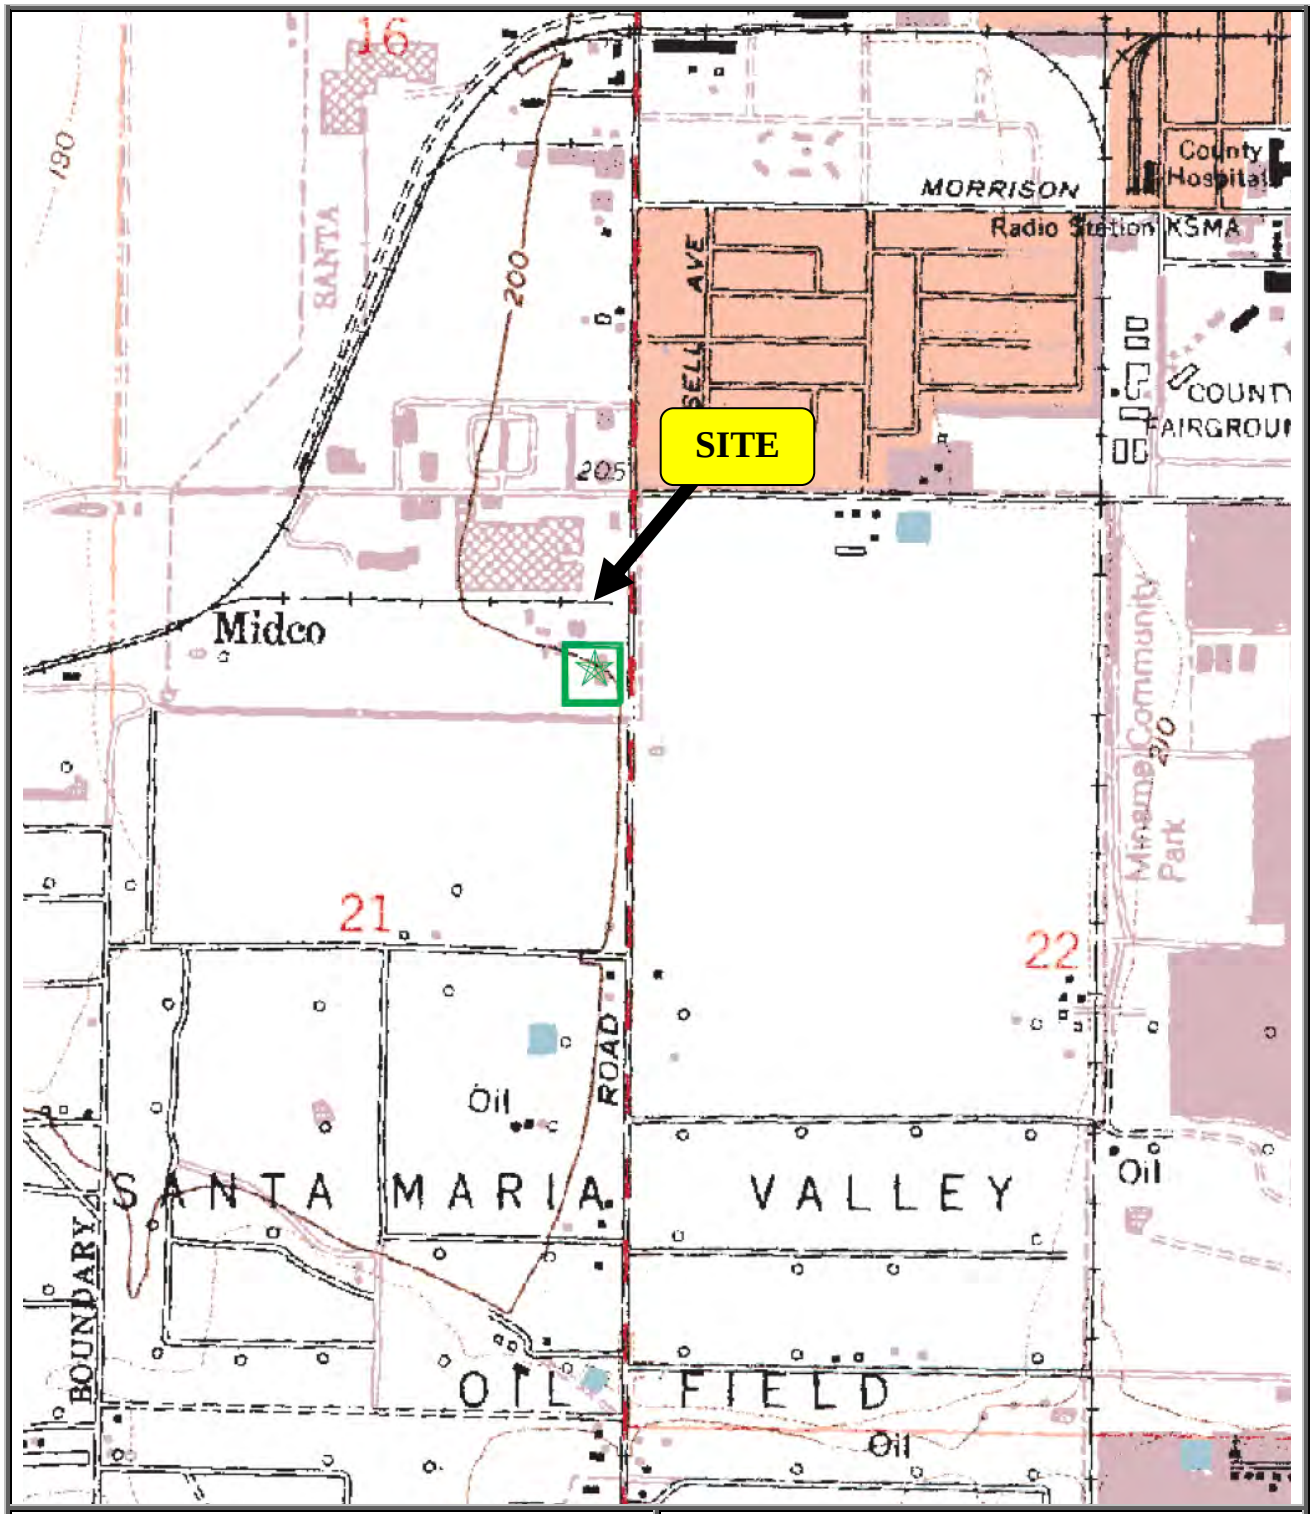


Figure 1: Topographic Map

Source: USGS Santa Maria, California 7.5 minute Quadrangle Map



Figure 2: Site Location Map	Source: Google ©

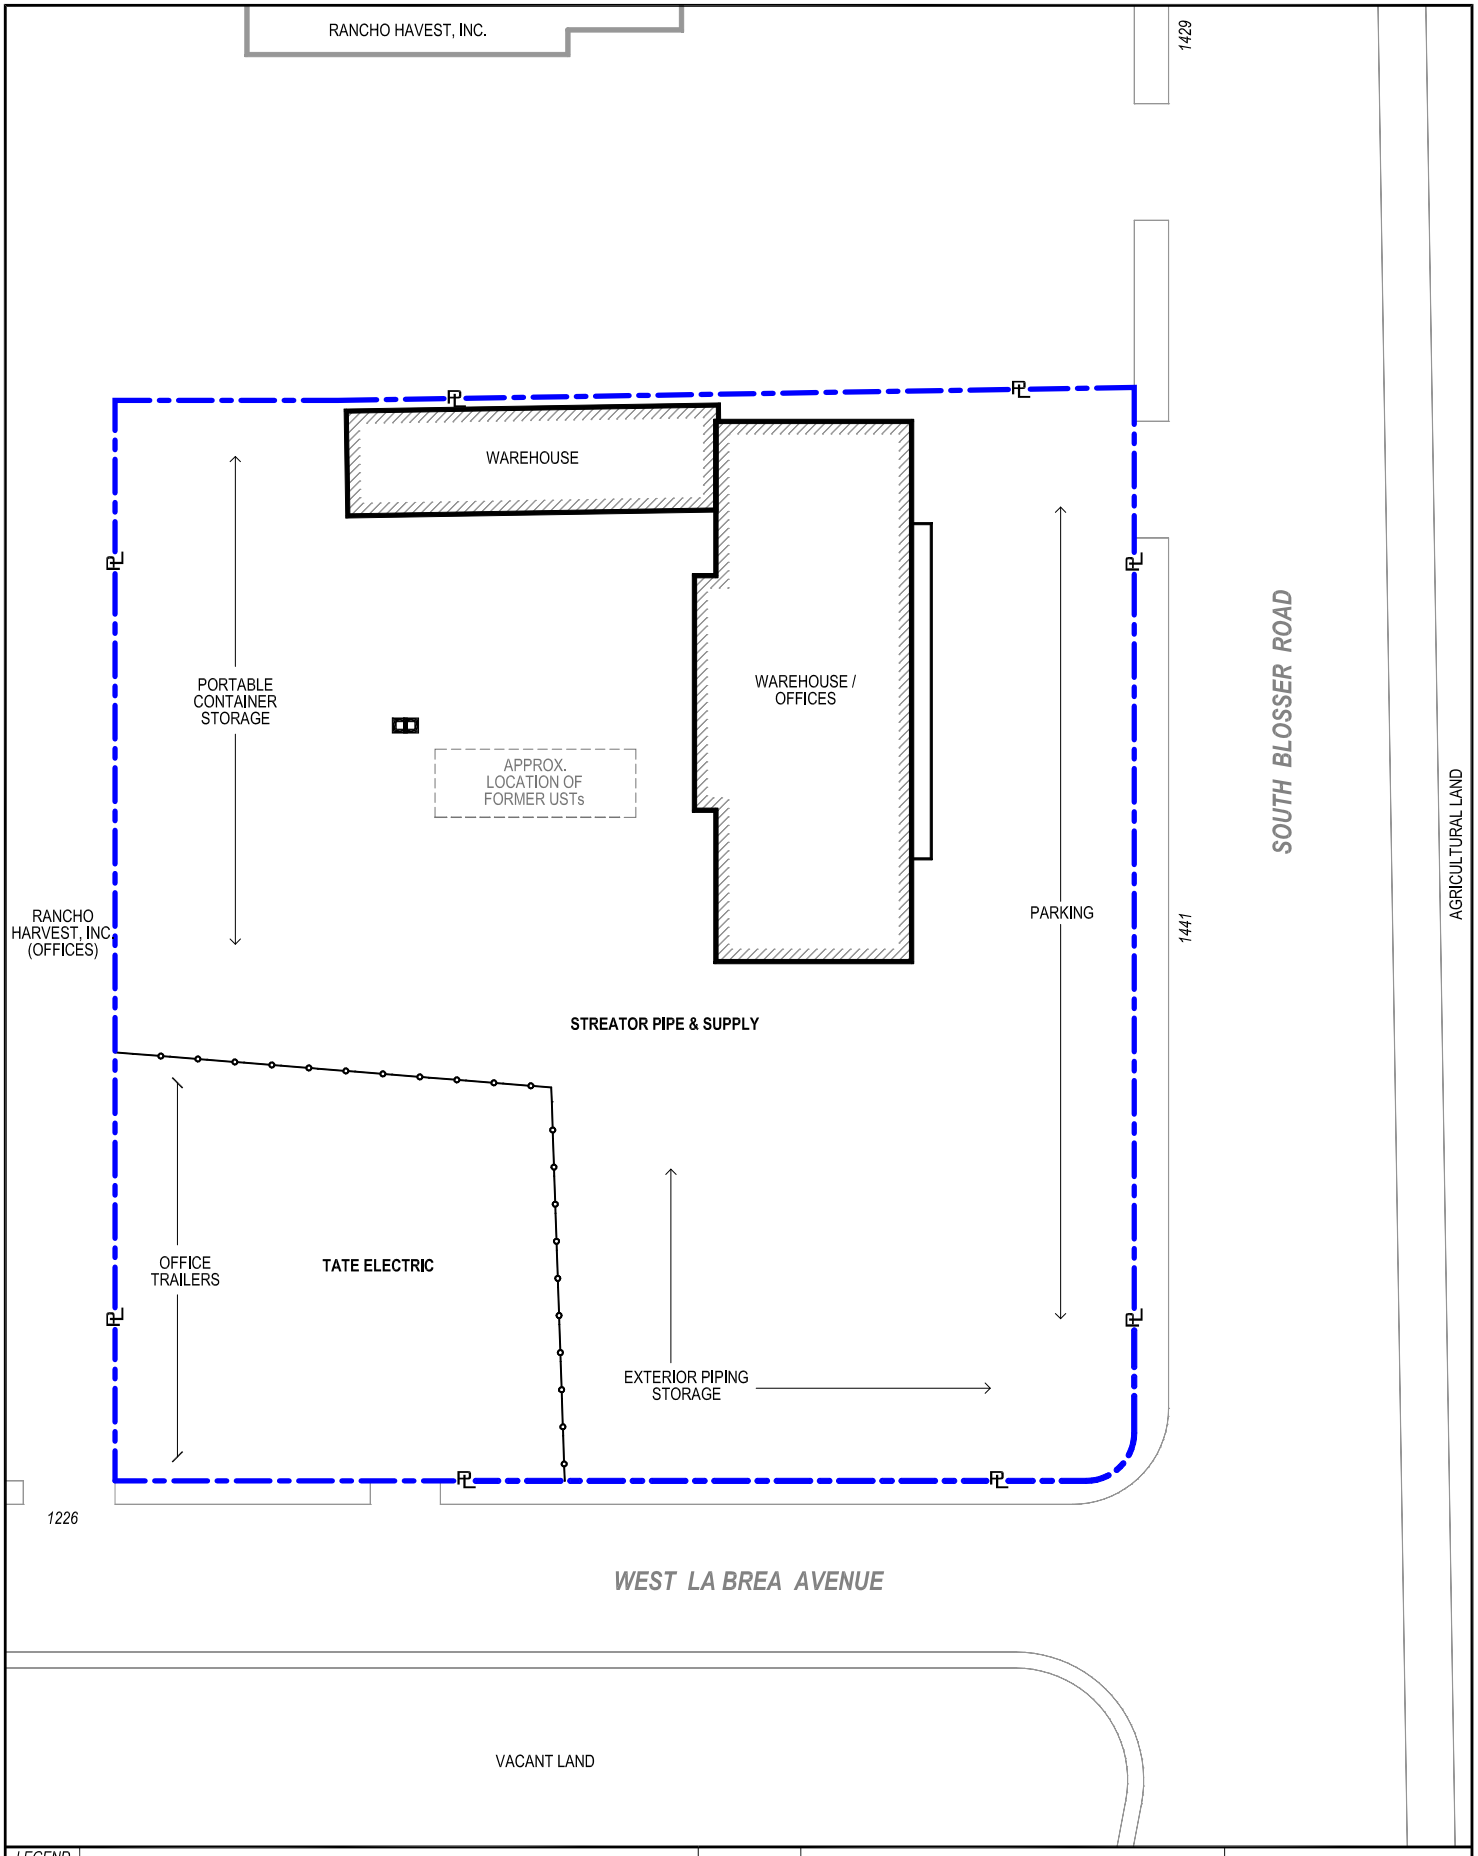

LEGEND

SUBJECT PROPERTY

SITE STRUCTURE

TWO-STAGE CLARIFIER

FIGURE 3	SITE PLAN
ADDRESS:	1441 SOUTH BLOSSER ROAD SANTA MARIA, CALIFORNIA 93458
SOURCE:	ANDERSEN ENVIRONMENTAL
PROJECT NO.:	1501-230
DRAWN BY:	JOHN ESCALONA
CHECKED BY:	NOLI VALERA
DATE:	02/17/2015

ANDERSEN ENVIRONMENTAL

APPROX. SCALE: 1"= 60'

0' 30' 60'

Figure 4: SITE PHOTOGRAPHS



Photo 1: View of the main Streator Pipe & Supply structure and customer parking lot. View facing southwest.



Photo 2: View of the southeastern portion of the subject property.

Figure 4: SITE PHOTOGRAPHS



Photo 3: View of the Streator Pipe & Supply driveway/storage lot near the western/center portion of the subject property. View of approximate location of former onsite USTs



Photo 4: View of the western portion of the Streator Pipe & Supply property. Approximate location of recently paved area (circa 2014).

Figure 4: SITE PHOTOGRAPHS



Photo 5: View of the western portion of the main warehouse building.



Photo 6: View of the onsite clarifier (currently not in use) and unknown former equipment pad.

Figure 4: SITE PHOTOGRAPHS



Photo 7: Representative view of the warehouse area.



Photo 8: View of another portion of the warehouse.

Figure 4: SITE PHOTOGRAPHS

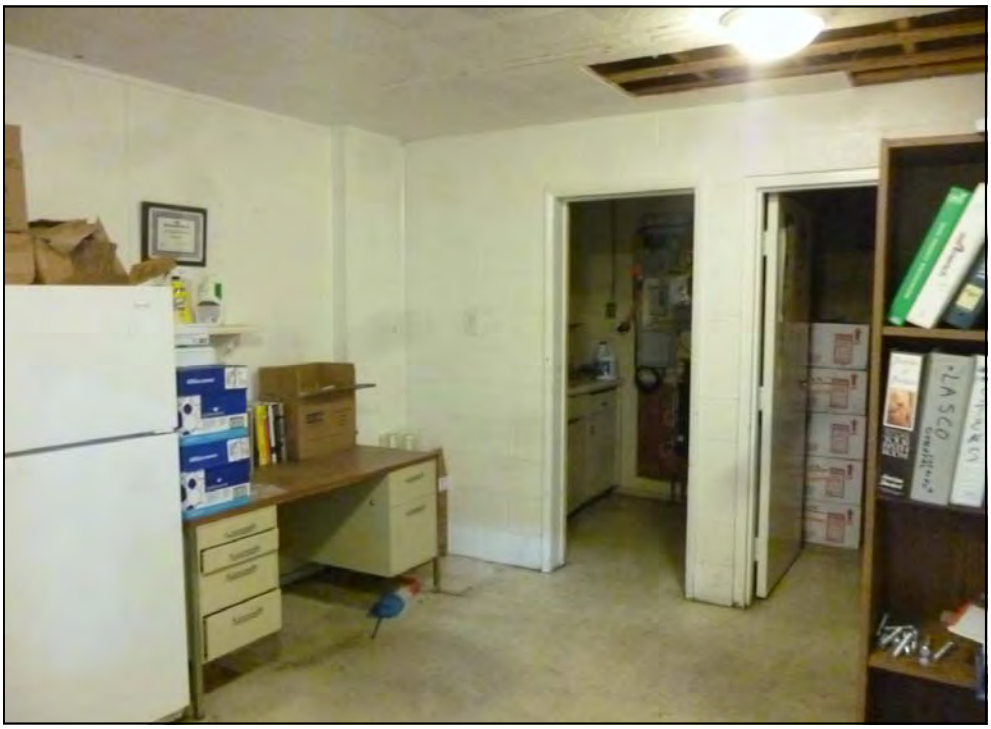


Photo 9: View of the employee break room within the warehouse.



Photo 10: View within the northern warehouse area.

Figure 4: SITE PHOTOGRAPHS



Photo 11: View of the main entrance to the Tate Electric property (along La Brea Avenue)



Photo 12: View of the Tate Electric property

Figure 4: SITE PHOTOGRAPHS



Photo 13: View of the tool storage and aboveground lift at the Tate Electric property.



Photo 14: View of the office trailers located on the Tate Electric property.

Figure 4: SITE PHOTOGRAPHS



Photo 15: View of the partially subgrade septic tank located on the Tate Electric property.

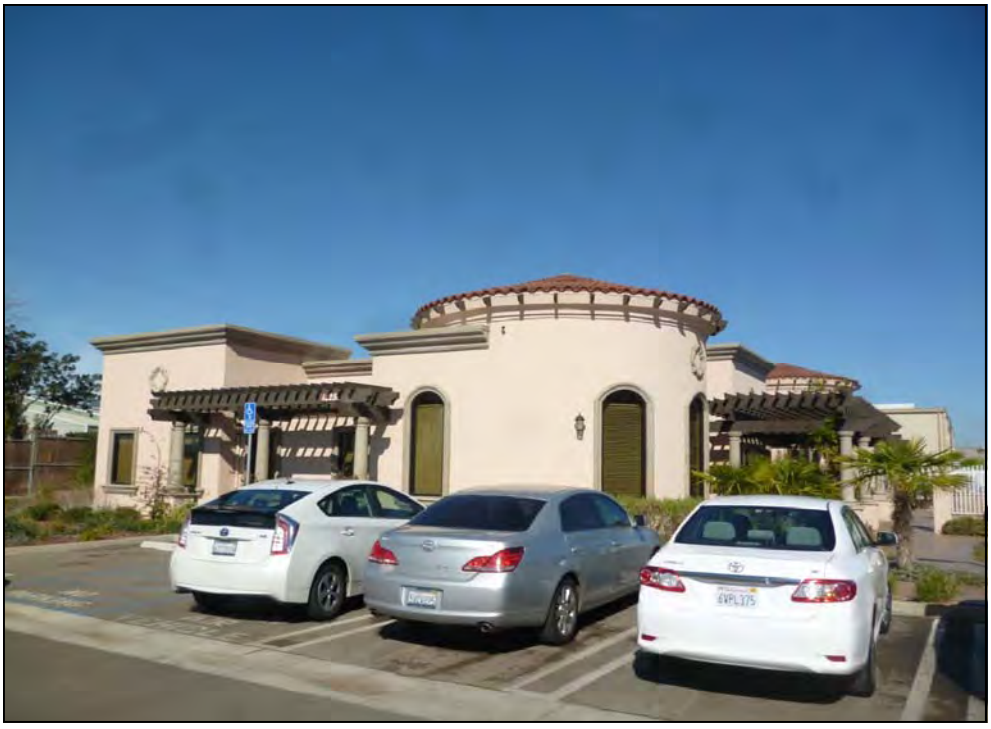


Photo 16: West - Rancho Harvest (1225 La Brea Avenue)

Figure 4: SITE PHOTOGRAPHS



Photo 17: North - Rancho Harvest (1429 South Blosser Road)



Photo 18: East (beyond South Blosser Road) - agricultural land.

Figure 4: SITE PHOTOGRAPHS



Photo 19: South (beyond La Brea Avenue) - vacant land.

APPENDIX II

RADIUS MAP REPORT

1441 South Blosser, Santa Maria, CA, 93458
1441 South Blosser
Santa Maria, CA 93458

Inquiry Number: 4193628.2s
January 29, 2015

The EDR Radius Map™ Report with GeoCheck®

EDR® Environmental Data Resources Inc

6 Armstrong Road, 4th floor
Shelton, CT 06484
Toll Free: 800.352.0050
www.edrnet.com

TABLE OF CONTENTS

SECTION	PAGE
Executive Summary	ES1
Overview Map	2
Detail Map	3
Map Findings Summary	4
Map Findings	8
Orphan Summary	50
Government Records Searched/Data Currency Tracking	GR-1

GEOCHECK ADDENDUM

Physical Setting Source Addendum	A-1
Physical Setting Source Summary	A-2
Physical Setting SSURGO Soil Map	A-5
Physical Setting Source Map	A-12
Physical Setting Source Map Findings	A-14
Physical Setting Source Records Searched	PSGR-1

Thank you for your business.
Please contact EDR at 1-800-352-0050
with any questions or comments.

Disclaimer - Copyright and Trademark Notice

This Report contains certain information obtained from a variety of public and other sources reasonably available to Environmental Data Resources, Inc. It cannot be concluded from this Report that coverage information for the target and surrounding properties does not exist from other sources. **NO WARRANTY EXPRESSED OR IMPLIED, IS MADE WHATSOEVER IN CONNECTION WITH THIS REPORT. ENVIRONMENTAL DATA RESOURCES, INC. SPECIFICALLY DISCLAIMS THE MAKING OF ANY SUCH WARRANTIES, INCLUDING WITHOUT LIMITATION, MERCHANTABILITY OR FITNESS FOR A PARTICULAR USE OR PURPOSE. ALL RISK IS ASSUMED BY THE USER. IN NO EVENT SHALL ENVIRONMENTAL DATA RESOURCES, INC. BE LIABLE TO ANYONE, WHETHER ARISING OUT OF ERRORS OR OMISSIONS, NEGLIGENCE, ACCIDENT OR ANY OTHER CAUSE, FOR ANY LOSS OF DAMAGE, INCLUDING, WITHOUT LIMITATION, SPECIAL, INCIDENTAL, CONSEQUENTIAL, OR EXEMPLARY DAMAGES. ANY LIABILITY ON THE PART OF ENVIRONMENTAL DATA RESOURCES, INC. IS STRICTLY LIMITED TO A REFUND OF THE AMOUNT PAID FOR THIS REPORT.** Purchaser accepts this Report "AS IS". Any analyses, estimates, ratings, environmental risk levels or risk codes provided in this Report are provided for illustrative purposes only, and are not intended to provide, nor should they be interpreted as providing any facts regarding, or prediction or forecast of, any environmental risk for any property. Only a Phase I Environmental Site Assessment performed by an environmental professional can provide information regarding the environmental risk for any property. Additionally, the information provided in this Report is not to be construed as legal advice.

Copyright 2015 by Environmental Data Resources, Inc. All rights reserved. Reproduction in any media or format, in whole or in part, of any report or map of Environmental Data Resources, Inc., or its affiliates, is prohibited without prior written permission.

EDR and its logos (including Sanborn and Sanborn Map) are trademarks of Environmental Data Resources, Inc. or its affiliates. All other trademarks used herein are the property of their respective owners.

EXECUTIVE SUMMARY

A search of available environmental records was conducted by Environmental Data Resources, Inc (EDR). The report was designed to assist parties seeking to meet the search requirements of EPA's Standards and Practices for All Appropriate Inquiries (40 CFR Part 312), the ASTM Standard Practice for Environmental Site Assessments (E 1527-13) or custom requirements developed for the evaluation of environmental risk associated with a parcel of real estate.

TARGET PROPERTY INFORMATION

ADDRESS

1441 SOUTH BLOSSER
SANTA BARBARA County, CA 93458

COORDINATES

Latitude (North):	34.9358000 - 34° 56' 8.88''
Longitude (West):	120.4545000 - 120° 27' 16.20''
Universal Tranverse Mercator:	Zone 10
UTM X (Meters):	732494.2
UTM Y (Meters):	3868684.8
Elevation:	203 ft. above sea level

USGS TOPOGRAPHIC MAP ASSOCIATED WITH TARGET PROPERTY

Target Property Map:	34120-H4 SANTA MARIA, CA
Most Recent Revision:	1982

AERIAL PHOTOGRAPHY IN THIS REPORT

Portions of Photo from:	20120518
Source:	USDA

TARGET PROPERTY SEARCH RESULTS

The target property was identified in the following records. For more information on this property see page 8 of the attached EDR Radius Map report:

Site	Database(s)	EPA ID
1X CAL MARIA ENGINES & EQUIPMENT 1441 S BLOSSER ROAD SANTA MARIA, CA 93454	HAZNET	N/A
JESSE MANRICQUEZ 1441 S BLOSSER RD SANTA MARIA, CA 93454	HAZNET	N/A
CAL MARIA ENGINES AND EQUIPMEN 1441 S BLOSSER RD SANTA MARIA, CA 93454	HIST UST CUPA Listings	N/A
CAL MARIA ENGINES 1441 S BLOSSER RD SANTA MARIA, CA 93454	HAZNET	N/A

EXECUTIVE SUMMARY

CAL MARIA ENGINES
1441 S BLOSSER
SANTA MARIA, CA 93458

RCRA-SQG
FINDS

CAR000015933

DATABASES WITH NO MAPPED SITES

No mapped sites were found in EDR's search of available ("reasonably ascertainable ") government records either on the target property or within the search radius around the target property for the following databases:

STANDARD ENVIRONMENTAL RECORDS

Federal NPL site list

NPL ---------- National Priority List
Proposed NPL ---------- Proposed National Priority List Sites
NPL LIENS ---------- Federal Superfund Liens

Federal Delisted NPL site list

Delisted NPL ---------- National Priority List Deletions

Federal CERCLIS list

CERCLIS ---------- Comprehensive Environmental Response, Compensation, and Liability Information System
FEDERAL FACILITY ---------- Federal Facility Site Information listing

Federal CERCLIS NFRAP site List

CERC-NFRAP ---------- CERCLIS No Further Remedial Action Planned

Federal RCRA CORRACTS facilities list

CORRACTS ---------- Corrective Action Report

Federal RCRA non-CORRACTS TSD facilities list

RCRA-TSDF ---------- RCRA - Treatment, Storage and Disposal

Federal RCRA generators list

RCRA-CESQG ---------- RCRA - Conditionally Exempt Small Quantity Generator

Federal institutional controls / engineering controls registries

US ENG CONTROLS ---------- Engineering Controls Sites List
US INST CONTROL ---------- Sites with Institutional Controls
LUCIS ---------- Land Use Control Information System

Federal ERNS list

ERNS ---------- Emergency Response Notification System

EXECUTIVE SUMMARY

State- and tribal - equivalent NPL

RESPONSE ---- State Response Sites

State and tribal landfill and/or solid waste disposal site lists

SWF/LF ---- Solid Waste Information System

State and tribal leaking storage tank lists

INDIAN LUST ---- Leaking Underground Storage Tanks on Indian Land

State and tribal registered storage tank lists

UST ---- Active UST Facilities
AST ---- Aboveground Petroleum Storage Tank Facilities
INDIAN UST ---- Underground Storage Tanks on Indian Land
FEMA UST ---- Underground Storage Tank Listing

State and tribal voluntary cleanup sites

INDIAN VCP ---- Voluntary Cleanup Priority Listing
VCP ---- Voluntary Cleanup Program Properties

ADDITIONAL ENVIRONMENTAL RECORDS

Local Brownfield lists

US BROWNFIELDS ---- A Listing of Brownfields Sites

Local Lists of Landfill / Solid Waste Disposal Sites

DEBRIS REGION 9 ---- Torres Martinez Reservation Illegal Dump Site Locations
ODI ---- Open Dump Inventory
SWRCY ---- Recycler Database
HAULERS ---- Registered Waste Tire Haulers Listing
INDIAN ODI ---- Report on the Status of Open Dumps on Indian Lands
WMUDS/SWAT ---- Waste Management Unit Database

Local Lists of Hazardous waste / Contaminated Sites

US CDL ---- Clandestine Drug Labs
HIST Cal-Sites ---- Historical Calsites Database
SCH ---- School Property Evaluation Program
Toxic Pits ---- Toxic Pits Cleanup Act Sites
CDL ---- Clandestine Drug Labs
US HIST CDL ---- National Clandestine Laboratory Register

Local Lists of Registered Storage Tanks

CA FID UST ---- Facility Inventory Database
SWEEPS UST ---- SWEEPS UST Listing

Local Land Records

LIENS 2 ---- CERCLA Lien Information

LIENS	Environmental Liens Listing
DEED	Deed Restriction Listing

Records of Emergency Release Reports

HMIRS	Hazardous Materials Information Reporting System
CHMIRS	California Hazardous Material Incident Report System
LDS	Land Disposal Sites Listing
MCS	Military Cleanup Sites Listing
SPILLS 90	SPILLS 90 data from FirstSearch

Other Ascertainable Records

RCRA NonGen / NLR	RCRA - Non Generators / No Longer Regulated
DOT OPS	Incident and Accident Data
DOD	Department of Defense Sites
FUDS	Formerly Used Defense Sites
CONSENT	Superfund (CERCLA) Consent Decrees
ROD	Records Of Decision
UMTRA	Uranium Mill Tailings Sites
US MINES	Mines Master Index File
TRIS	Toxic Chemical Release Inventory System
TSCA	Toxic Substances Control Act
FTTS	FIFRA/ TSCA Tracking System - FIFRA (Federal Insecticide, Fungicide, & Rodenticide Act)/TSCA (Toxic Substances Control Act)
HIST FTTS	FIFRA/TSCA Tracking System Administrative Case Listing
SSTS	Section 7 Tracking Systems
ICIS	Integrated Compliance Information System
PADS	PCB Activity Database System
MLTS	Material Licensing Tracking System
RADINFO	Radiation Information Database
RAATS	RCRA Administrative Action Tracking System
RMP	Risk Management Plans
CA BOND EXP. PLAN	Bond Expenditure Plan
UIC	UIC Listing
NPDES	NPDES Permits Listing
Cortese	"Cortese" Hazardous Waste & Substances Sites List
HIST CORTESE	Hazardous Waste & Substance Site List
DRYCLEANERS	Cleaner Facilities
WIP	Well Investigation Program Case List
ENF	Enforcement Action Listing
EMI	Emissions Inventory Data
INDIAN RESERV	Indian Reservations
SCRD DRYCLEANERS	State Coalition for Remediation of Drycleaners Listing
COAL ASH EPA	Coal Combustion Residues Surface Impoundments List
PCB TRANSFORMER	PCB Transformer Registration Database
US FIN ASSUR	Financial Assurance Information
EPA WATCH LIST	EPA WATCH LIST
LEAD SMELTERS	Lead Smelter Sites
PRP	Potentially Responsible Parties
2020 COR ACTION	2020 Corrective Action Program List
COAL ASH DOE	Steam-Electric Plant Operation Data
US AIRS	Aerometric Information Retrieval System Facility Subsystem
WDS	Waste Discharge System
HWT	Registered Hazardous Waste Transporter Database

EXECUTIVE SUMMARY

PROC ---------- Certified Processors Database
Financial Assurance ---------- Financial Assurance Information Listing
MWMP ---------- Medical Waste Management Program Listing

EDR HIGH RISK HISTORICAL RECORDS

EDR Exclusive Records

EDR MGP ---------- EDR Proprietary Manufactured Gas Plants
EDR US Hist Cleaners ---------- EDR Exclusive Historic Dry Cleaners

EDR RECOVERED GOVERNMENT ARCHIVES

Exclusive Recovered Govt. Archives

RGA LF ---------- Recovered Government Archive Solid Waste Facilities List
RGA LUST ---------- Recovered Government Archive Leaking Underground Storage Tank

SURROUNDING SITES: SEARCH RESULTS

Surrounding sites were identified in the following databases.

Elevations have been determined from the USGS Digital Elevation Model and should be evaluated on a relative (not an absolute) basis. Relative elevation information between sites of close proximity should be field verified. Sites with an elevation equal to or higher than the target property have been differentiated below from sites with an elevation lower than the target property.
Page numbers and map identification numbers refer to the EDR Radius Map report where detailed data on individual sites can be reviewed.

Sites listed in ***bold italics*** are in multiple databases.

Unmappable (orphan) sites are not considered in the foregoing analysis.

STANDARD ENVIRONMENTAL RECORDS

Federal RCRA generators list

RCRA-LQG: RCRAInfo is EPA's comprehensive information system, providing access to data supporting the Resource Conservation and Recovery Act (RCRA) of 1976 and the Hazardous and Solid Waste Amendments (HSWA) of 1984. The database includes selective information on sites which generate, transport, store, treat and/or dispose of hazardous waste as defined by the Resource Conservation and Recovery Act (RCRA). Large quantity generators (LQGs) generate over 1,000 kilograms (kg) of hazardous waste, or over 1 kg of acutely hazardous waste per month.

A review of the RCRA-LQG list, as provided by EDR, and dated 06/10/2014 has revealed that there is 1 RCRA-LQG site within approximately 0.25 miles of the target property.

Lower Elevation	Address	Direction / Distance	Map ID	Page
COASTAL VALLEY FARMS COOLING	***1293 W STOWELL RD***	***NW 1/8 - 1/4 (0.246 mi.)***	***C14***	***23***

RCRA-SQG: RCRAInfo is EPA's comprehensive information system, providing access to data supporting the Resource Conservation and Recovery Act (RCRA) of 1976 and the Hazardous and Solid Waste Amendments (HSWA) of 1984. The database includes selective information on sites which generate, transport, store, treat and/or dispose of hazardous waste as defined by the Resource Conservation and Recovery Act (RCRA). Small quantity generators (SQGs) generate between 100 kg and 1,000 kg of hazardous waste per month.

A review of the RCRA-SQG list, as provided by EDR, and dated 06/10/2014 has revealed that there is 1 RCRA-SQG site within approximately 0.25 miles of the target property.

Equal/Higher Elevation	Address	Direction / Distance	Map ID	Page
WILLIAMS PRODUCTS INC	***1279 W STOWELL RD UNIT***	***NW 1/8 - 1/4 (0.219 mi.)***	***C13***	***21***

State- and tribal - equivalent CERCLIS

ENVIROSTOR: The Department of Toxic Substances Control's (DTSC's) Site Mitigation and Brownfields Reuse Program's (SMBRP's) EnviroStor database identifes sites that have known contamination or sites for which there may be reasons to investigate further. The database includes the following site types: Federal Superfund sites (National Priorities List (NPL)); State Response, including Military Facilities and State Superfund; Voluntary Cleanup; and School sites. EnviroStor provides similar information to the information that was available in CalSites, and provides additional site information, including, but not limited to, identification of formerly-contaminated properties that have been released for reuse, properties where environmental deed restrictions have been recorded to prevent inappropriate land uses, and risk characterization information that is used to assess potential impacts to public health and the environment at contaminated sites.

A review of the ENVIROSTOR list, as provided by EDR, and dated 11/03/2014 has revealed that there are 5 ENVIROSTOR sites within approximately 1 mile of the target property.

Equal/Higher Elevation	Address	Direction / Distance	Map ID	Page
ACQUISTAPACE ELEMENTARY SCHOOL Status: No Further Action	***BLOSSER ROAD/SONYA LANE***	***S 1/2 - 1 (0.510 mi.)***	***D17***	***25***
PROPOSED ACQUISTAPACE ELEMENTA Status: No Further Action	***BLOSSER ROAD/SONYA LANE***	***S 1/2 - 1 (0.510 mi.)***	***D18***	***30***
LIBERTY II ELEMENTARY SCHOOL Status: No Further Action	***STOWELL ROAD/DEPOT STRE***	***ENE 1/2 - 1 (0.557 mi.)***	***19***	***37***
SANTA BARBARA RESEARCH CENTER Status: Inactive - Needs Evaluation	***2100 S BLOSSER RD***	***S 1/2 - 1 (0.944 mi.)***	***20***	***40***
WYLIE RADIO Status: Inactive - Needs Evaluation		NNE 1/2 - 1 (0.975 mi.)	21	48

State and tribal leaking storage tank lists

LUST: The Leaking Underground Storage Tank Incident Reports contain an inventory of reported leaking underground storage tank incidents. The data come from the State Water Resources Control Board Leaking Underground Storage Tank Information System.

A review of the LUST list, as provided by EDR, and dated 12/12/2014 has revealed that there is 1 LUST site within approximately 0.5 miles of the target property.

Equal/Higher Elevation	Address	Direction / Distance	Map ID	Page
J.R. SIMPLOT, WESTERN REFRIG Status: Completed - Case Closed	1315 BLOSSER RD S	NW 1/8 - 1/4 (0.163 mi.)	B9	16

SLIC: SLIC Region comes from the California Regional Water Quality Control Board.

A review of the SLIC list, as provided by EDR, and dated 12/12/2014 has revealed that there is 1 SLIC site within approximately 0.5 miles of the target property.

Lower Elevation	Address	Direction / Distance	Map ID	Page
HOBBS BASIN Facility Status: Open - Assessment & Interim Remedial Action	LA BREA AVE, W AND A ST	W 1/4 - 1/2 (0.463 mi.)	16	24

ADDITIONAL ENVIRONMENTAL RECORDS

Local Lists of Registered Storage Tanks

HIST UST: Historical UST Registered Database.

A review of the HIST UST list, as provided by EDR, and dated 10/15/1990 has revealed that there is 1 HIST UST site within approximately 0.25 miles of the target property.

Equal/Higher Elevation	Address	Direction / Distance	Map ID	Page
VIKER TRACTOR CO., INC.	1429 S BLOSSER RD	0 - 1/8 (0.001 mi.)	A7	15

Other Ascertainable Records

CUPA Listings: A listing of sites included in the county's Certified Unified Program Agency database. California's Secretary for Environmental Protection established the unified hazardous materials and hazardous waste regulatory program as required by chapter 6.11 of the California Health and Safety Code. The Unified Program consolidates the administration, permits, inspections, and enforcement activities.

A review of the CUPA Listings list, as provided by EDR, has revealed that there are 4 CUPA Listings sites within approximately 0.25 miles of the target property.

Equal/Higher Elevation	Address	Direction / Distance	Map ID	Page
RANCHO HARVEST	1429 S BLOSSER RD	0 - 1/8 (0.001 mi.)	A6	14
FROZSUN FOODS INC	1333 S BLOSSER RD	NNW 0 - 1/8 (0.113 mi.)	8	15
SIMPLOT FOODS	1315 S BLOSSER RD	NW 1/8 - 1/4 (0.163 mi.)	B10	19
CALIFORNIA GIANT INC	1301 S BLOSSER RD	N 1/8 - 1/4 (0.174 mi.)	11	20

Notify 65: Listings of all Proposition 65 incidents reported to counties by the State Water Resources Control Board and the Regional Water Quality Control Board. This database is no longer updated by the reporting agency.

A review of the Notify 65 list, as provided by EDR, and dated 10/21/1993 has revealed that there is 1 Notify 65 site within approximately 1 mile of the target property.

Equal/Higher Elevation	Address	Direction / Distance	Map ID	Page
Not reported	1218 SOUTH BLOSSER	N 1/8 - 1/4 (0.250 mi.)	15	24

HWP: Detailed information on permitted hazardous waste facilities and corrective action ("cleanups") tracked in EnviroStor.

A review of the HWP list, as provided by EDR, and dated 11/24/2014 has revealed that there is 1 HWP site within approximately 1 mile of the target property.

Equal/Higher Elevation	Address	Direction / Distance	Map ID	Page
SANTA BARBARA RESEARCH CENTER	***2100 S BLOSSER RD***	***S 1/2 - 1 (0.944 mi.)***	***20***	***40***

EDR HIGH RISK HISTORICAL RECORDS

EDR Exclusive Records

EDR US Hist Auto Stat: EDR has searched selected national collections of business directories and has collected listings of potential gas station/filling station/service station sites that were available to EDR researchers. EDR's review was limited to those categories of sources that might, in EDR's opinion, include gas station/filling station/service station establishments. The categories reviewed included, but were not limited to gas, gas station, gasoline station, filling station, auto, automobile repair, auto service station, service station, etc. This database falls within a category of information EDR classifies as "High Risk Historical Records", or HRHR. EDR's HRHR effort presents unique and sometimes proprietary data about past sites and operations that typically create environmental concerns, but may not show up in current government records searches.

A review of the EDR US Hist Auto Stat list, as provided by EDR, has revealed that there is 1 EDR US Hist Auto Stat site within approximately 0.25 miles of the target property.


Equal/Higher Elevation	Address	Direction / Distance	Map ID	Page
Not reported	1279 W STOWELL RD	NW 1/8 - 1/4 (0.216 mi.)	C12	21

EXECUTIVE SUMMARY

Due to poor or inadequate address information, the following sites were not mapped. Count: 7 records.

Site Name	Database(s)
SANTA MARIA AIRPORT EAST DUMP	SWF/LF
SANTA MARIA VALLEY UNIT, MORETTI T	SLIC
FORMER CARRANZA LEASE	SLIC
FORMER STANDARD MORRETI LEASE UNOC	SLIC
KERR MCGEE TRIPLE S SUNRAY / ENOS	SLIC
OLSEN PROPERTY	SLIC
MFH MORETTI PROPERTY	SLIC

OVERVIEW MAP - 4193628.2S

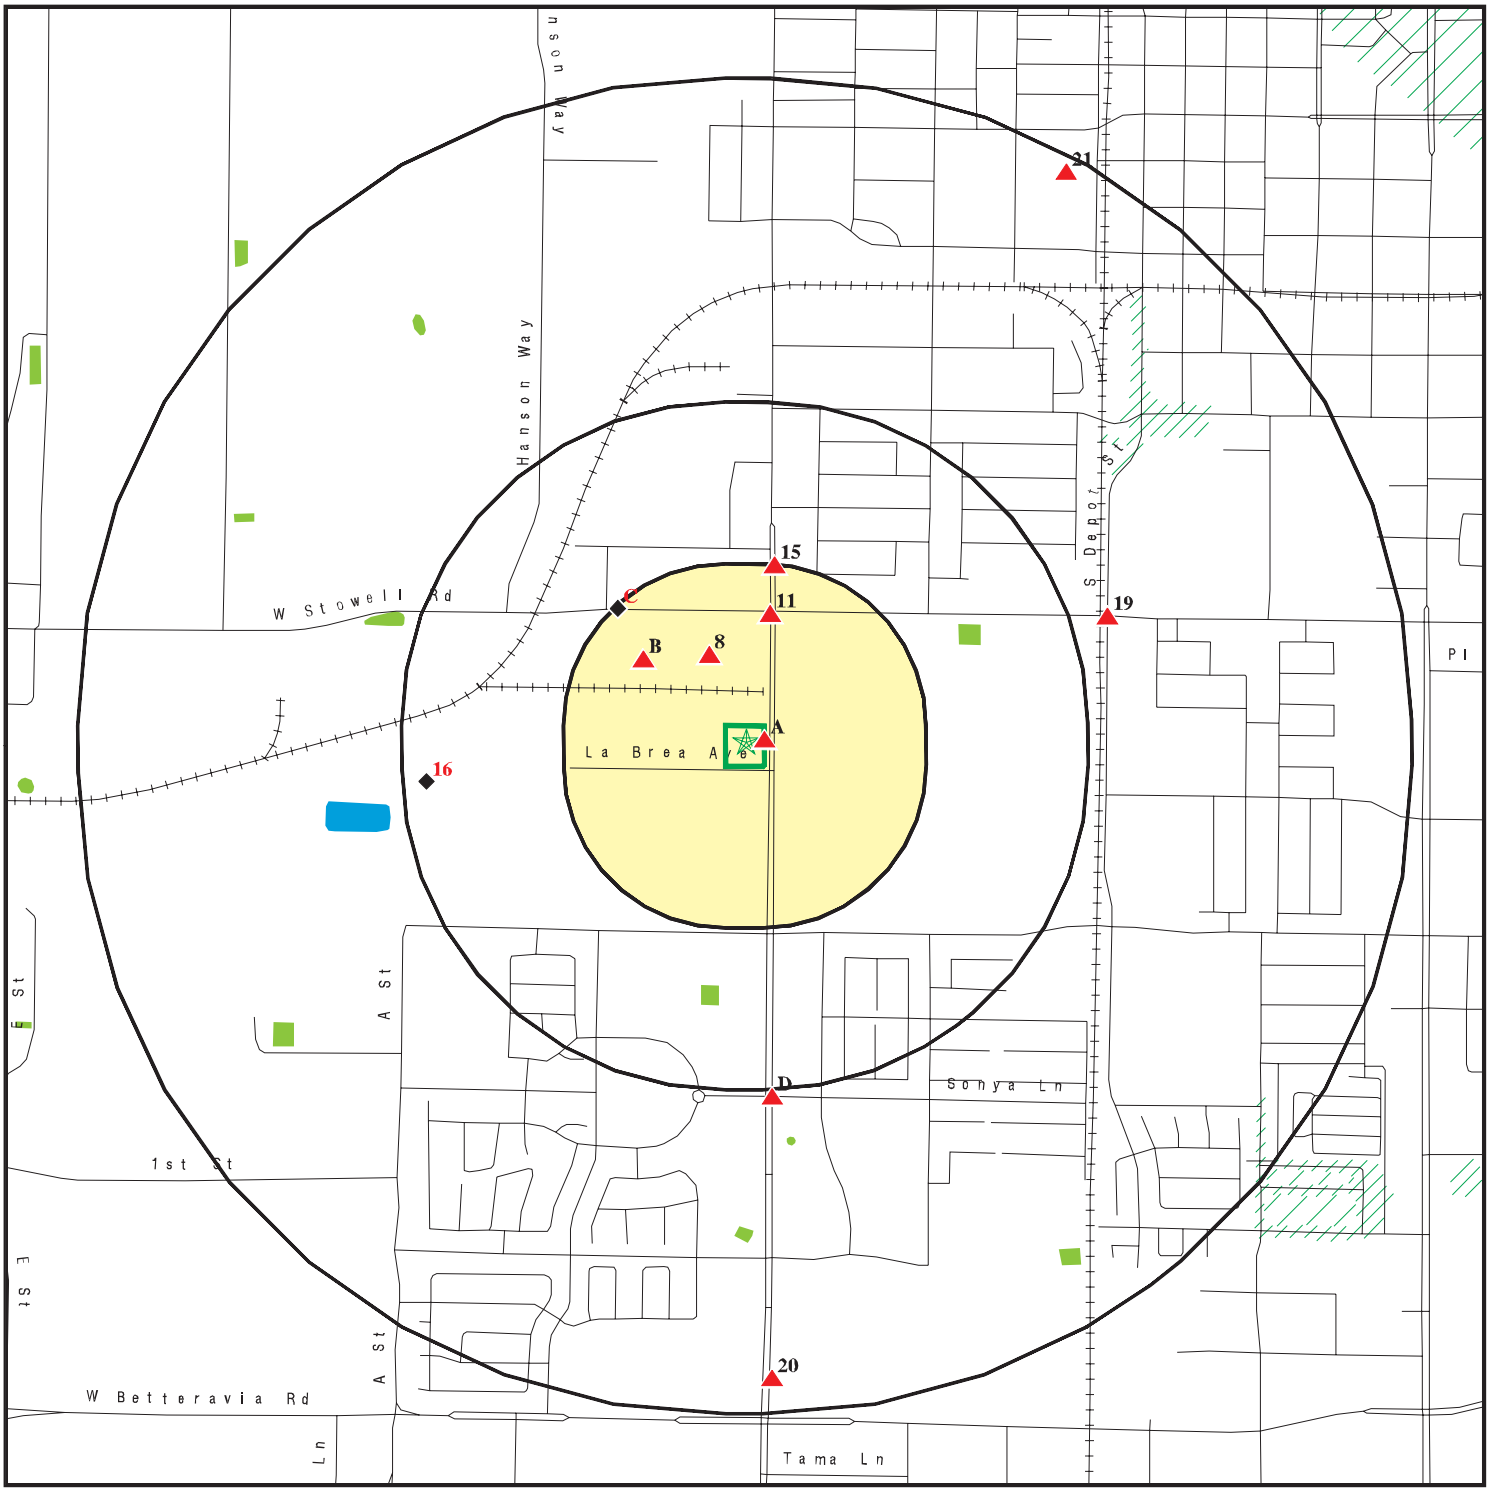


- Target Property
- Sites at elevations higher than or equal to the target property
- Sites at elevations lower than the target property
- Manufactured Gas Plants
- National Priority List Sites
- Dept. Defense Sites
- Indian Reservations BIA
- Oil & Gas pipelines from USGS
- 100-year flood zone
- 500-year flood zone
- National Wetland Inventory
- Areas of Concern

This report includes Interactive Map Layers to display and/or hide map information. The legend includes only those icons for the default map view.

SITE NAME: 1441 South Blosser, Santa Maria, CA, 93458	CLIENT: Andersen Environmental
ADDRESS: 1441 South Blosser Santa Maria CA 93458	CONTACT: Noli Valera INQUIRY #: 4193628.2s
LAT/LONG: 34.9358 / 120.4545	DATE: January 29, 2015 8:59 am

Copyright © 2015 EDR, Inc. © 2010 Tele Atlas Rel. 07/2009.

DETAIL MAP - 4193628.2S

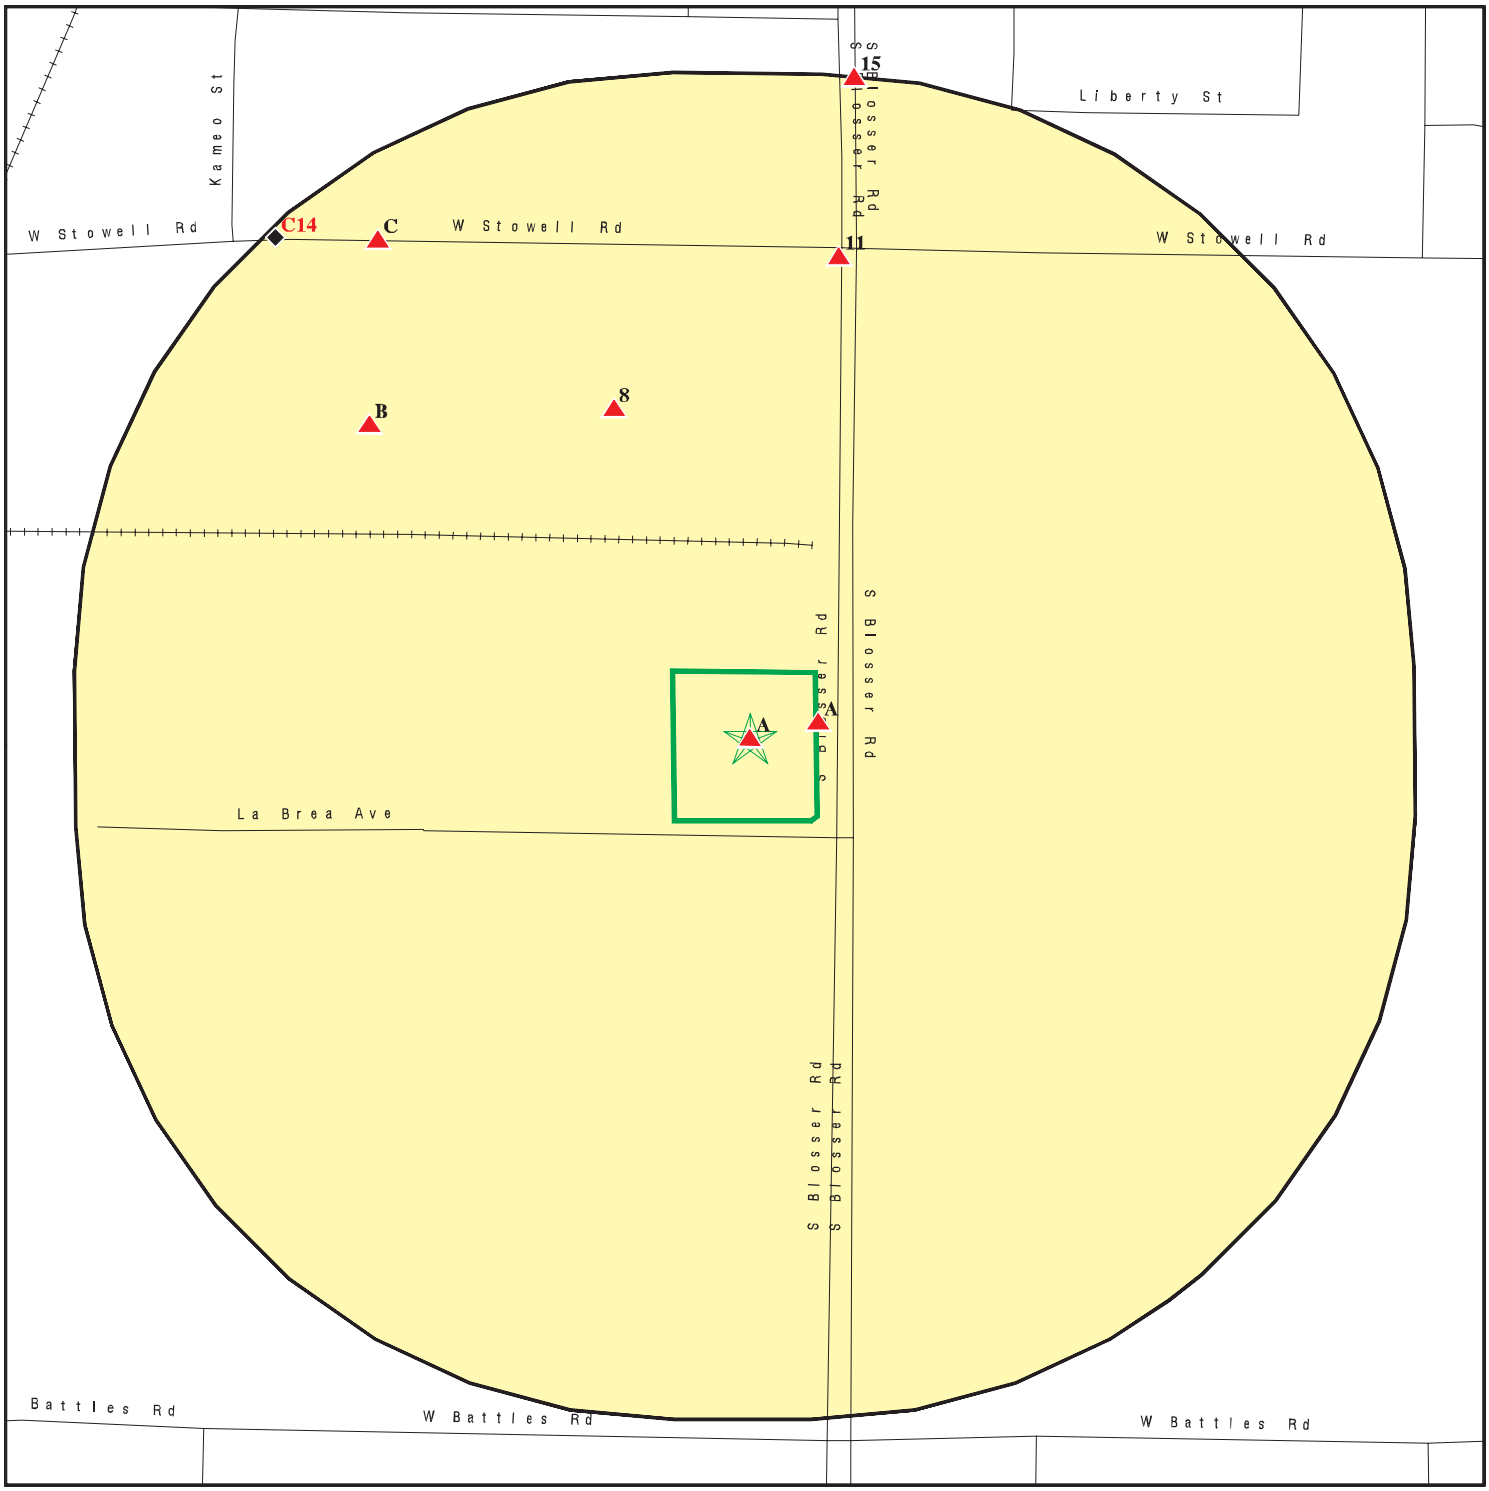

Target Property

Sites at elevations higher than or equal to the target property

Sites at elevations lower than the target property

Manufactured Gas Plants

Sensitive Receptors

National Priority List Sites

Dept. Defense Sites

0 1/16 1/8 1/4 Miles

Indian Reservations BIA

Oil & Gas pipelines from USGS

100-year flood zone

500-year flood zone

Areas of Concern

This report includes Interactive Map Layers to display and/or hide map information. The legend includes only those icons for the default map view.

SITE NAME:	1441 South Blosser, Santa Maria, CA, 93458	CLIENT:	Andersen Environmental
ADDRESS:	1441 South Blosser Santa Maria CA 93458	CONTACT:	Noli Valera
		INQUIRY #:	4193628.2s
LAT/LONG:	34.9358 / 120.4545	DATE:	January 29, 2015 9:01 am

Copyright © 2015 EDR, Inc. © 2010 Tele Atlas Rel. 07/2009.

MAP FINDINGS SUMMARY

Database	Search Distance (Miles)	Target Property	< 1/8	1/8 - 1/4	1/4 - 1/2	1/2 - 1	> 1	Total Plotted
STANDARD ENVIRONMENTAL RECORDS								
Federal NPL site list								
NPL	1.000		0	0	0	0	NR	0
Proposed NPL	1.000		0	0	0	0	NR	0
NPL LIENS	TP		NR	NR	NR	NR	NR	0
Federal Delisted NPL site list								
Delisted NPL	1.000		0	0	0	0	NR	0
Federal CERCLIS list								
CERCLIS	0.500		0	0	0	NR	NR	0
FEDERAL FACILITY	0.500		0	0	0	NR	NR	0
Federal CERCLIS NFRAP site List								
CERC-NFRAP	0.500		0	0	0	NR	NR	0
Federal RCRA CORRACTS facilities list								
CORRACTS	1.000		0	0	0	0	NR	0
Federal RCRA non-CORRACTS TSD facilities list								
RCRA-TSDF	0.500		0	0	0	NR	NR	0
Federal RCRA generators list								
RCRA-LQG	0.250		0	1	NR	NR	NR	1
RCRA-SQG	0.250	1	0	1	NR	NR	NR	2
RCRA-CESQG	0.250		0	0	NR	NR	NR	0
Federal institutional controls / engineering controls registries								
US ENG CONTROLS	0.500		0	0	0	NR	NR	0
US INST CONTROL	0.500		0	0	0	NR	NR	0
LUCIS	0.500		0	0	0	NR	NR	0
Federal ERNS list								
ERNS	TP		NR	NR	NR	NR	NR	0
State- and tribal - equivalent NPL								
RESPONSE	1.000		0	0	0	0	NR	0
State- and tribal - equivalent CERCLIS								
ENVIROSTOR	1.000		0	0	0	5	NR	5
State and tribal landfill and/or solid waste disposal site lists								
SWF/LF	0.500		0	0	0	NR	NR	0
State and tribal leaking storage tank lists								
LUST	0.500		0	1	0	NR	NR	1

MAP FINDINGS SUMMARY

Database	Search Distance (Miles)	Target Property	< 1/8	1/8 - 1/4	1/4 - 1/2	1/2 - 1	> 1	Total Plotted
SLIC	0.500		0	0	1	NR	NR	1
INDIAN LUST	0.500		0	0	0	NR	NR	0
State and tribal registered storage tank lists								
UST	0.250		0	0	NR	NR	NR	0
AST	0.250		0	0	NR	NR	NR	0
INDIAN UST	0.250		0	0	NR	NR	NR	0
FEMA UST	0.250		0	0	NR	NR	NR	0
State and tribal voluntary cleanup sites								
INDIAN VCP	0.500		0	0	0	NR	NR	0
VCP	0.500		0	0	0	NR	NR	0
ADDITIONAL ENVIRONMENTAL RECORDS								
Local Brownfield lists								
US BROWNFIELDS	0.500		0	0	0	NR	NR	0
Local Lists of Landfill / Solid Waste Disposal Sites								
DEBRIS REGION 9	0.500		0	0	0	NR	NR	0
ODI	0.500		0	0	0	NR	NR	0
SWRCY	0.500		0	0	0	NR	NR	0
HAULERS	TP		NR	NR	NR	NR	NR	0
INDIAN ODI	0.500		0	0	0	NR	NR	0
WMUDS/SWAT	0.500		0	0	0	NR	NR	0
Local Lists of Hazardous waste / Contaminated Sites								
US CDL	TP		NR	NR	NR	NR	NR	0
HIST Cal-Sites	1.000		0	0	0	0	NR	0
SCH	0.250		0	0	NR	NR	NR	0
Toxic Pits	1.000		0	0	0	0	NR	0
CDL	TP		NR	NR	NR	NR	NR	0
US HIST CDL	TP		NR	NR	NR	NR	NR	0
Local Lists of Registered Storage Tanks								
CA FID UST	0.250		0	0	NR	NR	NR	0
HIST UST	0.250	1	1	0	NR	NR	NR	2
SWEEPS UST	0.250		0	0	NR	NR	NR	0
Local Land Records								
LIENS 2	TP		NR	NR	NR	NR	NR	0
LIENS	TP		NR	NR	NR	NR	NR	0
DEED	0.500		0	0	0	NR	NR	0
Records of Emergency Release Reports								
HMIRS	TP		NR	NR	NR	NR	NR	0
CHMIRS	TP		NR	NR	NR	NR	NR	0
LDS	TP		NR	NR	NR	NR	NR	0

MAP FINDINGS SUMMARY

Database	Search Distance (Miles)	Target Property	< 1/8	1/8 - 1/4	1/4 - 1/2	1/2 - 1	> 1	Total Plotted
MCS	TP		NR	NR	NR	NR	NR	0
SPILLS 90	TP		NR	NR	NR	NR	NR	0
Other Ascertainable Records								
RCRA NonGen / NLR	0.250		0	0	NR	NR	NR	0
DOT OPS	TP		NR	NR	NR	NR	NR	0
DOD	1.000		0	0	0	0	NR	0
FUDS	1.000		0	0	0	0	NR	0
CONSENT	1.000		0	0	0	0	NR	0
ROD	1.000		0	0	0	0	NR	0
UMTRA	0.500		0	0	0	NR	NR	0
US MINES	0.250		0	0	NR	NR	NR	0
TRIS	TP		NR	NR	NR	NR	NR	0
TSCA	TP		NR	NR	NR	NR	NR	0
FTTS	TP		NR	NR	NR	NR	NR	0
HIST FTTS	TP		NR	NR	NR	NR	NR	0
SSTS	TP		NR	NR	NR	NR	NR	0
ICIS	TP		NR	NR	NR	NR	NR	0
PADS	TP		NR	NR	NR	NR	NR	0
MLTS	TP		NR	NR	NR	NR	NR	0
RADINFO	TP		NR	NR	NR	NR	NR	0
FINDS	TP	1	NR	NR	NR	NR	NR	1
RAATS	TP		NR	NR	NR	NR	NR	0
RMP	TP		NR	NR	NR	NR	NR	0
CA BOND EXP. PLAN	1.000		0	0	0	0	NR	0
UIC	TP		NR	NR	NR	NR	NR	0
NPDES	TP		NR	NR	NR	NR	NR	0
Cortese	0.500		0	0	0	NR	NR	0
HIST CORTESE	0.500		0	0	0	NR	NR	0
CUPA Listings	0.250	1	2	2	NR	NR	NR	5
Notify 65	1.000		0	1	0	0	NR	1
DRYCLEANERS	0.250		0	0	NR	NR	NR	0
WIP	0.250		0	0	NR	NR	NR	0
ENF	TP		NR	NR	NR	NR	NR	0
HAZNET	TP	3	NR	NR	NR	NR	NR	3
EMI	TP		NR	NR	NR	NR	NR	0
INDIAN RESERV	1.000		0	0	0	0	NR	0
SCRD DRYCLEANERS	0.500		0	0	0	NR	NR	0
COAL ASH EPA	0.500		0	0	0	NR	NR	0
PCB TRANSFORMER	TP		NR	NR	NR	NR	NR	0
US FIN ASSUR	TP		NR	NR	NR	NR	NR	0
EPA WATCH LIST	TP		NR	NR	NR	NR	NR	0
LEAD SMELTERS	TP		NR	NR	NR	NR	NR	0
PRP	TP		NR	NR	NR	NR	NR	0
2020 COR ACTION	0.250		0	0	NR	NR	NR	0
COAL ASH DOE	TP		NR	NR	NR	NR	NR	0
US AIRS	TP		NR	NR	NR	NR	NR	0
WDS	TP		NR	NR	NR	NR	NR	0
HWP	1.000		0	0	0	1	NR	1
HWT	0.250		0	0	NR	NR	NR	0
PROC	0.500		0	0	0	NR	NR	0

MAP FINDINGS SUMMARY

Database	Search Distance (Miles)	Target Property	< 1/8	1/8 - 1/4	1/4 - 1/2	1/2 - 1	> 1	Total Plotted
Financial Assurance	TP		NR	NR	NR	NR	NR	0
MWMP	0.250		0	0	NR	NR	NR	0
EDR HIGH RISK HISTORICAL RECORDS								
EDR Exclusive Records								
EDR MGP	1.000		0	0	0	0	NR	0
EDR US Hist Auto Stat	0.250		0	1	NR	NR	NR	1
EDR US Hist Cleaners	0.250		0	0	NR	NR	NR	0
EDR RECOVERED GOVERNMENT ARCHIVES								
Exclusive Recovered Govt. Archives								
RGA LF	TP		NR	NR	NR	NR	NR	0
RGA LUST	TP		NR	NR	NR	NR	NR	0

NOTES:

TP = Target Property

NR = Not Requested at this Search Distance

Sites may be listed in more than one database

A1 Target Property — **1X CAL MARIA ENGINES & EQUIPMENT INC**, **1441 S BLOSSER ROAD**, **SANTA MARIA, CA 93454** — **HAZNET** — **S113005856** / **N/A**

Site 1 of 7 in cluster A

Actual: 203 ft.

HAZNET:

envid:	S113005856
Year:	1996
GEPAID:	CAD981421654
Contact:	GARY WINTERS
Telephone:	8059285858
Mailing Name:	Not reported
Mailing Address:	PO BOX 1699
Mailing City,St,Zip:	SANTA MARIA, CA 934561699
Gen County:	Not reported
TSD EPA ID:	CAT000613893
TSD County:	Not reported
Waste Category:	Hydrocarbon solvents (benzene, hexane, Stoddard, Etc.)
Disposal Method:	Transfer Station
Tons:	.6713
Facility County:	Santa Barbara

envid:	S113005856
Year:	1996
GEPAID:	CAD981421654
Contact:	GARY WINTERS
Telephone:	8059285858
Mailing Name:	Not reported
Mailing Address:	PO BOX 1699
Mailing City,St,Zip:	SANTA MARIA, CA 934561699
Gen County:	Not reported
TSD EPA ID:	CAT000613893
TSD County:	Not reported
Waste Category:	Liquids with halogenated organic compounds >= 1,000 Mg./L
Disposal Method:	Transfer Station
Tons:	.4043
Facility County:	Santa Barbara

envid:	S113005856
Year:	1995
GEPAID:	CAD981421654
Contact:	GARY WINTERS
Telephone:	8059285858
Mailing Name:	Not reported
Mailing Address:	PO BOX 1699
Mailing City,St,Zip:	SANTA MARIA, CA 934561699
Gen County:	Not reported
TSD EPA ID:	CAT000613893
TSD County:	Not reported
Waste Category:	Liquids with halogenated organic compounds >= 1,000 Mg./L
Disposal Method:	Transfer Station
Tons:	.3542
Facility County:	Santa Barbara

envid:	S113005856
Year:	1995
GEPAID:	CAD981421654
Contact:	GARY WINTERS

1X CAL MARIA ENGINES & EQUIPMENT INC (Continued) **S113005856**

Telephone:	8059285858
Mailing Name:	Not reported
Mailing Address:	PO BOX 1699
Mailing City,St,Zip:	SANTA MARIA, CA 934561699
Gen County:	Not reported
TSD EPA ID:	CAT000613893
TSD County:	Not reported
Waste Category:	Hydrocarbon solvents (benzene, hexane, Stoddard, Etc.)
Disposal Method:	Transfer Station
Tons:	.8213
Facility County:	Santa Barbara

envid:	S113005856
Year:	1994
GEPAID:	CAD981421654
Contact:	GARY WINTERS
Telephone:	8059285858
Mailing Name:	Not reported
Mailing Address:	PO BOX 1699
Mailing City,St,Zip:	SANTA MARIA, CA 934561699
Gen County:	Not reported
TSD EPA ID:	CAT000613893
TSD County:	Not reported
Waste Category:	Liquids with halogenated organic compounds >= 1,000 Mg./L
Disposal Method:	Transfer Station
Tons:	1.0506
Facility County:	Santa Barbara

Click this hyperlink while viewing on your computer to access
6 additional CA_HAZNET: record(s) in the EDR Site Report.

A2 **JESSE MANRICQUEZ** **HAZNET** **S112918524**
Target **1441 S BLOSSER RD** **N/A**
Property **SANTA MARIA, CA 93454**

Site 2 of 7 in cluster A

Actual:
203 ft.

HAZNET:

envid:	S112918524
Year:	2001
GEPAID:	CAC002425215
Contact:	ROBERTA MUNTZEL/L&H CONSULTING
Telephone:	8056475775
Mailing Name:	Not reported
Mailing Address:	125 W MILL
Mailing City,St,Zip:	SANTA MARIA, CA 934540000
Gen County:	Not reported
TSD EPA ID:	CAT080033681
TSD County:	Not reported
Waste Category:	Contaminated soil from site clean-up
Disposal Method:	Disposal, Land Fill
Tons:	1.2
Facility County:	Santa Barbara

A3 **CAL MARIA ENGINES AND EQUIPMEN** **HIST UST** **U001585912**
Target **1441 S BLOSSER RD** **CUPA Listings** **N/A**
Property **SANTA MARIA, CA 93454**

Site 3 of 7 in cluster A

Actual:
203 ft.

HIST UST:

Region:	STATE
Facility ID:	00000046489
Facility Type:	Other
Other Type:	ENGINE SHOP
Contact Name:	GARY WINTERS/PRES.
Telephone:	8059285858
Owner Name:	BETTERAVIA FARMS
Owner Address:	BLOSSER RD AND JONES ST.
Owner City,St,Zip:	SANTA MARIA, CA 93454
Total Tanks:	0002
Tank Num:	001
Container Num:	1
Year Installed:	Not reported
Tank Capacity:	00003000
Tank Used for:	PRODUCT
Type of Fuel:	UNLEADED
Container Construction Thickness:	Not reported
Leak Detection:	Visual, Stock Inventor
Tank Num:	002
Container Num:	2
Year Installed:	Not reported
Tank Capacity:	00000500
Tank Used for:	WASTE
Type of Fuel:	WASTE OIL
Container Construction Thickness:	5/16
Leak Detection:	Visual, Stock Inventor

CUPA SANTA BARBARA:

Facility Id:	FA0004230
Region:	SANTA BARBARA
Cross Street:	Not reported
Latitude:	Not reported
Longitude:	Not reported
Mailing Name:	CAL MARIA ENGINES
Mailing Care Of:	Not reported
Mailing Address:	PO DRAWER 1699
Mailing City:	SANTA MARIA
Mailing State:	CA
Mailing Zip Code:	93456
Record Id:	PR0210036
Pe #:	2163
Current Status:	2
Facility Id:	FA0004230
Region:	SANTA BARBARA
Cross Street:	Not reported
Latitude:	Not reported
Longitude:	Not reported
Mailing Name:	CAL MARIA ENGINES
Mailing Care Of:	Not reported

CAL MARIA ENGINES AND EQUIPMEN (Continued) **U001585912**

Mailing Address:	PO DRAWER 1699
Mailing City:	SANTA MARIA
Mailing State:	CA
Mailing Zip Code:	93456
Record Id:	PR0220036
Pe #:	2203
Current Status:	2

A4 **CAL MARIA ENGINES** **HAZNET** **S113173770**
Target **1441 S BLOSSER RD** **N/A**
Property **SANTA MARIA, CA 93454**

Site 4 of 7 in cluster A

Actual:
203 ft.

HAZNET:

envid:	S113173770
Year:	2000
GEPAID:	CAR000015933
Contact:	GARY WINTERS
Telephone:	8059227818
Mailing Name:	Not reported
Mailing Address:	1441 S BLOSSER RD
Mailing City,St,Zip:	SANTA MARIA, CA 934546803
Gen County:	Not reported
TSD EPA ID:	CAT000613976
TSD County:	Not reported
Waste Category:	Hydrocarbon solvents (benzene, hexane, Stoddard, Etc.)
Disposal Method:	Transfer Station
Tons:	0.62
Facility County:	Santa Barbara

envid:	S113173770
Year:	2000
GEPAID:	CAR000015933
Contact:	GARY WINTERS
Telephone:	8059227818
Mailing Name:	Not reported
Mailing Address:	1441 S BLOSSER RD
Mailing City,St,Zip:	SANTA MARIA, CA 934546803
Gen County:	Not reported
TSD EPA ID:	CAT000613976
TSD County:	Not reported
Waste Category:	Liquids with halogenated organic compounds >= 1,000 Mg./L
Disposal Method:	Transfer Station
Tons:	0.22
Facility County:	Santa Barbara

envid:	S113173770
Year:	1999
GEPAID:	CAR000015933
Contact:	GARY WINTERS
Telephone:	8059227818
Mailing Name:	Not reported
Mailing Address:	1441 S BLOSSER RD
Mailing City,St,Zip:	SANTA MARIA, CA 934546803
Gen County:	Not reported
TSD EPA ID:	CAT000613976
TSD County:	Not reported

CAL MARIA ENGINES (Continued) **S113173770**

Waste Category: Not reported
Disposal Method: Transfer Station
Tons: .0000
Facility County: Santa Barbara

envid: S113173770
Year: 1999
GEPAID: CAR000015933
Contact: GARY WINTERS
Telephone: 8059227818
Mailing Name: Not reported
Mailing Address: 1441 S BLOSSER RD
Mailing City,St,Zip: SANTA MARIA, CA 934546803
Gen County: Not reported
TSD EPA ID: CAT000613976
TSD County: Not reported
Waste Category: Hydrocarbon solvents (benzene, hexane, Stoddard, Etc.)
Disposal Method: Transfer Station
Tons: .8005
Facility County: Santa Barbara

envid: S113173770
Year: 1999
GEPAID: CAR000015933
Contact: GARY WINTERS
Telephone: 8059227818
Mailing Name: Not reported
Mailing Address: 1441 S BLOSSER RD
Mailing City,St,Zip: SANTA MARIA, CA 934546803
Gen County: Not reported
TSD EPA ID: CAT000613976
TSD County: Not reported
Waste Category: Liquids with halogenated organic compounds >= 1,000 Mg./L
Disposal Method: Transfer Station
Tons: .1876
Facility County: Santa Barbara

Click this hyperlink while viewing on your computer to access
7 additional CA_HAZNET: record(s) in the EDR Site Report.

A5 **CAL MARIA ENGINES** **RCRA-SQG** **1001122760**
Target **1441 S BLOSSER** **FINDS** **CAR000015933**
Property **SANTA MARIA, CA 93458**

Site 5 of 7 in cluster A

Actual:
203 ft.

RCRA-SQG:
Date form received by agency: 10/29/1996
Facility name: CAL MARIA ENGINES
Facility address: 1441 S BLOSSER
SANTA MARIA, CA 934546803
EPA ID: CAR000015933
Mailing address: S BLOSSER
SANTA MARIA, CA 934546803
Contact: ED WARD
Contact address: 1441 S BLOSSER
SANTA MARIA, CA 934546803
Contact country: US

CAL MARIA ENGINES (Continued) **1001122760**

Contact telephone: (805) 922-7818
Contact email: Not reported
EPA Region: 09
Classification: Small Small Quantity Generator
Description: Handler: generates more than 100 and less than 1000 kg of hazardous waste during any calendar month and accumulates less than 6000 kg of hazardous waste at any time; or generates 100 kg or less of hazardous waste during any calendar month, and accumulates more than 1000 kg of hazardous waste at any time

Owner/Operator Summary:
Owner/operator name: GARY WINTERS
Owner/operator address: PO BOX 1699
SANTA MARIA, CA 93456
Owner/operator country: Not reported
Owner/operator telephone: (805) 922-7818
Legal status: Private
Owner/Operator Type: Owner
Owner/Op start date: Not reported
Owner/Op end date: Not reported

Handler Activities Summary:
U.S. importer of hazardous waste: No
Mixed waste (haz. and radioactive): No
Recycler of hazardous waste: No
Transporter of hazardous waste: No
Treater, storer or disposer of HW: No
Underground injection activity: No
On-site burner exemption: No
Furnace exemption: No
Used oil fuel burner: No
Used oil processor: No
User oil refiner: No
Used oil fuel marketer to burner: No
Used oil Specification marketer: No
Used oil transfer facility: No
Used oil transporter: No

Violation Status: No violations found

FINDS:

Registry ID: 110002914641

Environmental Interest/Information System
RCRAInfo is a national information system that supports the Resource Conservation and Recovery Act (RCRA) program through the tracking of events and activities related to facilities that generate, transport, and treat, store, or dispose of hazardous waste. RCRAInfo allows RCRA program staff to track the notification, permit, compliance, and corrective action activities required under RCRA.

A6
< 1/8
0.001 mi.
5 ft.

Relative:
Higher

Actual:
203 ft.

RANCHO HARVEST
1429 S BLOSSER RD
SANTA MARIA, CA 93454

Site 6 of 7 in cluster A

CUPA Listings **S103983639**
N/A

CUPA SANTA BARBARA:

Facility Id:	FA0004024
Region:	SANTA BARBARA
Cross Street:	Not reported
Latitude:	Not reported
Longitude:	Not reported
Mailing Name:	RANCHO HARVEST INC
Mailing Care Of:	Not reported
Mailing Address:	PO BOX 5519
Mailing City:	SANTA MARIA
Mailing State:	CA
Mailing Zip Code:	934565519
Record Id:	PR0222187
Pe #:	2203
Current Status:	1

Facility Id:	FA0004024
Region:	SANTA BARBARA
Cross Street:	Not reported
Latitude:	Not reported
Longitude:	Not reported
Mailing Name:	RANCHO HARVEST INC
Mailing Care Of:	Not reported
Mailing Address:	PO BOX 5519
Mailing City:	SANTA MARIA
Mailing State:	CA
Mailing Zip Code:	934565519
Record Id:	PR0212187
Pe #:	2162
Current Status:	1

Facility Id:	FA0004024
Region:	SANTA BARBARA
Cross Street:	Not reported
Latitude:	Not reported
Longitude:	Not reported
Mailing Name:	RANCHO HARVEST INC
Mailing Care Of:	Not reported
Mailing Address:	PO BOX 5519
Mailing City:	SANTA MARIA
Mailing State:	CA
Mailing Zip Code:	934565519
Record Id:	PR0507588
Pe #:	2601
Current Status:	2

A7
< 1/8
0.001 mi.
5 ft.

VIKER TRACTOR CO., INC.
1429 S BLOSSER RD
SANTA MARIA, CA 93454

Site 7 of 7 in cluster A

HIST UST **U001586069**
N/A

Relative:
Higher

Actual:
203 ft.

HIST UST:

Region:	STATE
Facility ID:	00000002411
Facility Type:	Gas Station
Other Type:	IMPLEMENT DEALER
Contact Name:	DEAN R. VIKER
Telephone:	8059281757
Owner Name:	VIKER TRACTOR CO., INC.
Owner Address:	1429 S. BLOSSER RD.
Owner City,St,Zip:	SANTA MARIA,, CA 93454
Total Tanks:	0002
Tank Num:	001
Container Num:	1
Year Installed:	1979
Tank Capacity:	00001000
Tank Used for:	PRODUCT
Type of Fuel:	REGULAR
Container Construction Thickness:	Not reported
Leak Detection:	None
Tank Num:	002
Container Num:	2
Year Installed:	1979
Tank Capacity:	00001000
Tank Used for:	PRODUCT
Type of Fuel:	DIESEL
Container Construction Thickness:	Not reported
Leak Detection:	None

8
NNW
< 1/8
0.113 mi.
596 ft.

FROZSUN FOODS INC
1333 S BLOSSER RD
SANTA MARIA, CA 93454

CUPA Listings **S110742130**
N/A

Relative:
Higher

Actual:
203 ft.

CUPA SANTA BARBARA:

Facility Id:	FA0012508
Region:	SANTA BARBARA
Cross Street:	Not reported
Latitude:	Not reported
Longitude:	Not reported
Mailing Name:	FROZSUN FOODS INC
Mailing Care Of:	FRED RUIZ
Mailing Address:	PO BOX 550
Mailing City:	SANTA MARIA
Mailing State:	CA
Mailing Zip Code:	934560550
Record Id:	PR0505766
Pe #:	2164
Current Status:	1
Facility Id:	FA0012508
Region:	SANTA BARBARA

FROZSUN FOODS INC (Continued) **S110742130**

Cross Street:	Not reported
Latitude:	Not reported
Longitude:	Not reported
Mailing Name:	FROZSUN FOODS INC
Mailing Care Of:	FRED RUIZ
Mailing Address:	PO BOX 550
Mailing City:	SANTA MARIA
Mailing State:	CA
Mailing Zip Code:	934560550
Record Id:	PR0506010
Pe #:	2603
Current Status:	2

Facility Id:	FA0012508
Region:	SANTA BARBARA
Cross Street:	Not reported
Latitude:	Not reported
Longitude:	Not reported
Mailing Name:	FROZSUN FOODS INC
Mailing Care Of:	FRED RUIZ
Mailing Address:	PO BOX 550
Mailing City:	SANTA MARIA
Mailing State:	CA
Mailing Zip Code:	934560550
Record Id:	PR0506154
Pe #:	2745
Current Status:	1

Facility Id:	FA0012508
Region:	SANTA BARBARA
Cross Street:	Not reported
Latitude:	Not reported
Longitude:	Not reported
Mailing Name:	FROZSUN FOODS INC
Mailing Care Of:	FRED RUIZ
Mailing Address:	PO BOX 550
Mailing City:	SANTA MARIA
Mailing State:	CA
Mailing Zip Code:	934560550
Record Id:	PR0221185
Pe #:	2202
Current Status:	1

B9 **J.R. SIMPLOT, WESTERN REFRIG** **LUST** **S105620299**
NW **1315 BLOSSER RD S** **N/A**
1/8-1/4 **SANTA MARIA, CA**
0.163 mi.
863 ft. **Site 1 of 2 in cluster B**

Relative:
Higher

Actual:
203 ft.

LUST:

Region:	STATE
Global Id:	T0608300640
Latitude:	34.938396272
Longitude:	-120.454732601
Case Type:	LUST Cleanup Site
Status:	Completed - Case Closed
Status Date:	03/31/1998
Lead Agency:	SANTA BARBARA COUNTY LOP

J.R. SIMPLOT, WESTERN REFRIG (Continued) **S105620299**

Case Worker:	CSB
Local Agency:	SANTA BARBARA COUNTY LOP
RB Case Number:	3208
LOC Case Number:	80012
File Location:	Stored electronically as an E-file
Potential Media Affect:	Soil
Potential Contaminants of Concern:	Gasoline
Site History:	COMPLETE LOP FILE HAS BEEN UPLOADED TO GEOTRACKER WEBSITE - HARD COPIES NO LONGER EXIST IN LOP FILES

Click here to access the California GeoTracker records for this facility:

Contact:

Global Id:	T0608300640
Contact Type:	Local Agency Caseworker
Contact Name:	Closed Santa Barbara Co LOP Sites
Organization Name:	SANTA BARBARA COUNTY LOP
Address:	2125 S. Centerpointe Parkway, Suite #333
City:	Santa Maria
Email:	paul.mccaw@sbcphd.org
Phone Number:	8053468359

Status History:

Global Id:	T0608300640
Status:	Open - Site Assessment
Status Date:	05/19/1994
Global Id:	T0608300640
Status:	Open - Site Assessment
Status Date:	08/22/1994
Global Id:	T0608300640
Status:	Open - Site Assessment
Status Date:	08/22/1995
Global Id:	T0608300640
Status:	Completed - Case Closed
Status Date:	03/31/1998
Global Id:	T0608300640
Status:	Open - Case Begin Date
Status Date:	05/19/1994

Regulatory Activities:

Global Id:	T0608300640
Action Type:	Other
Date:	06/30/1995
Action:	Leak Reported
Global Id:	T0608300640
Action Type:	RESPONSE
Date:	04/16/1996
Action:	Soil and Water Investigation Workplan
Global Id:	T0608300640
Action Type:	RESPONSE
Date:	05/17/1995

J.R. SIMPLOT, WESTERN REFRIG (Continued) **S105620299**

Action: Other Report / Document

Global Id: T0608300640
Action Type: RESPONSE
Date: 06/13/1997
Action: Other Workplan

Global Id: T0608300640
Action Type: RESPONSE
Date: 02/06/1997
Action: Other Workplan

Global Id: T0608300640
Action Type: RESPONSE
Date: 11/07/1996
Action: Soil and Water Investigation Report

Global Id: T0608300640
Action Type: RESPONSE
Date: 01/13/1998
Action: Other Report / Document

Global Id: T0608300640
Action Type: RESPONSE
Date: 07/22/1999
Action: Soil and Water Investigation Report

Global Id: T0608300640
Action Type: Other
Date: 06/30/1995
Action: Leak Discovery

Global Id: T0608300640
Action Type: ENFORCEMENT
Date: 02/04/2014
Action: File review

LUST REG 3:
Region: 3
Regional Board: Central Coast Region
Facility County: Santa Barbara
Global ID: T0608300640
Status: Case Closed
Case Number: 3208
Local Case Num: 80012
Case Type: S
Substance: Unleaded Gasoline
Quantity: Not reported
Abatement Method: Other
Leak Source: Not reported
Leak Cause: Not reported
How Stopped: Not reported
How Discovered: Not reported
Release Date: 06/30/1995
Discovered Date: 6/30/95
Enter Date: / /

J.R. SIMPLOT, WESTERN REFRIG (Continued) **S105620299**

Stop Date:	Not reported
Review Date:	/ /
Enforce Date:	1/1/65
Close Date:	3/31/98
Enforcement Type:	None Taken
Responsible Party:	Not reported
RP Address:	Not reported
Contact:	Not reported
Cross Street:	Not reported
Local Agency:	42000L
Lead Agency:	Local Agency
Staff Initials:	RBA
Confirm Leak:	8/22/95
Workplan:	5/19/94
Prelim Assess:	8/22/94
Pollution Char:	/ /
Remedial Plan:	Not reported
Remedial Action:	Not reported
Monitoring:	/ /
Pilot Program:	LOP
Interim Action:	Not reported
Funding:	F
MTBE Class:	*
Max MTBE Grnd Wtr:	Not reported
Max MTBE Soil:	Not reported
Max MTBE Data:	/ /
MTBE Tested:	NT
Lat/Long:	34.950584 / -120.453814
Soil Qualifier:	Not reported
Grnd Wtr Qualifier:	Not reported
Mtbe Concentratn:	0
Mtbe Fuel:	1
Org Name:	Not reported
Basin Plan:	Not reported
Beneficial:	Not reported
Priority:	1C1
UST Cleanup Fund ID:	Not reported
Suspended:	Not reported
Operator:	Not reported
Water System:	Not reported
Well Name:	Not reported
Distance From Well:	0
Assigned Name:	Not reported
Summary:	Not reported

B10 **SIMPLOT FOODS** **CUPA Listings** **S103628135**
NW **1315 S BLOSSER RD** **N/A**
1/8-1/4 **SANTA MARIA, CA 93456**
0.163 mi.
863 ft. **Site 2 of 2 in cluster B**

Relative:
Higher

Actual:
203 ft.

CUPA SANTA BARBARA:

Facility Id:	FA0004095
Region:	SANTA BARBARA
Cross Street:	Not reported
Latitude:	Not reported
Longitude:	Not reported
Mailing Name:	SIMPLOT COMPANY

SIMPLOT FOODS (Continued) **S103628135**

Mailing Care Of:	ALLEN BENNETT
Mailing Address:	PO BOX 698
Mailing City:	SANTA MARIA
Mailing State:	CA
Mailing Zip Code:	93456
Record Id:	PR0504884
Pe #:	2745
Current Status:	2
Facility Id:	FA0004095
Region:	SANTA BARBARA
Cross Street:	Not reported
Latitude:	Not reported
Longitude:	Not reported
Mailing Name:	SIMPLOT COMPANY
Mailing Care Of:	ALLEN BENNETT
Mailing Address:	PO BOX 698
Mailing City:	SANTA MARIA
Mailing State:	CA
Mailing Zip Code:	93456
Record Id:	PR0211185
Pe #:	2163
Current Status:	2

11
North
1/8-1/4
0.174 mi.
921 ft.

CALIFORNIA GIANT INC **CUPA Listings** **S110741732**
1301 S BLOSSER RD **N/A**
SANTA MARIA, CA 93454

Relative:
Higher

Actual:
206 ft.

CUPA SANTA BARBARA:

Facility Id:	FA0004081
Region:	SANTA BARBARA
Cross Street:	Not reported
Latitude:	Not reported
Longitude:	Not reported
Mailing Name:	CALIFORNIA GIANT COOLING LLC
Mailing Care Of:	Not reported
Mailing Address:	PO BOX 6623
Mailing City:	SANTA MARIA
Mailing State:	CA
Mailing Zip Code:	93456
Record Id:	PR0504883
Pe #:	2745
Current Status:	2
Facility Id:	FA0004081
Region:	SANTA BARBARA
Cross Street:	Not reported
Latitude:	Not reported
Longitude:	Not reported
Mailing Name:	CALIFORNIA GIANT COOLING LLC
Mailing Care Of:	Not reported
Mailing Address:	PO BOX 6623
Mailing City:	SANTA MARIA
Mailing State:	CA
Mailing Zip Code:	93456
Record Id:	PR0506016

CALIFORNIA GIANT INC (Continued) **S110741732**

Pe #:	2601
Current Status:	2
Facility Id:	FA0004081
Region:	SANTA BARBARA
Cross Street:	Not reported
Latitude:	Not reported
Longitude:	Not reported
Mailing Name:	CALIFORNIA GIANT COOLING LLC
Mailing Care Of:	Not reported
Mailing Address:	PO BOX 6623
Mailing City:	SANTA MARIA
Mailing State:	CA
Mailing Zip Code:	93456
Record Id:	PR0217468
Pe #:	2162
Current Status:	2

C12 **EDR US Hist Auto Stat** **1015197269**
NW **1279 W STOWELL RD** **N/A**
1/8-1/4 **SANTA MARIA, CA 93458**
0.216 mi.
1141 ft. **Site 1 of 3 in cluster C**

Relative:
Higher

Actual:
203 ft.

EDR Historical Auto Stations:

Name:	WOLTJER ENGINES
Year:	2005
Address:	1279 W STOWELL RD
Name:	WOLTJER ENGINES
Year:	2006
Address:	1279 W STOWELL RD

C13 **WILLIAMS PRODUCTS INC** **RCRA-SQG** **1000594903**
NW **1279 W STOWELL RD UNIT E** **FINDS** **CAD983587882**
1/8-1/4 **SANTA MARIA, CA 93458**
0.219 mi.
1154 ft. **Site 2 of 3 in cluster C**

Relative:
Higher

Actual:
203 ft.

RCRA-SQG:

Date form received by agency:	07/03/1991
Facility name:	WILLIAMS PRODUCTS INC
Facility address:	1279 W STOWELL RD UNIT E SANTA MARIA, CA 93454
EPA ID:	CAD983587882
Mailing address:	W STOWELL RD UNIT E SANTA MARIA, CA 93454
Contact:	DEAN WILLIAMS
Contact address:	1279 W STOWELL RD UNIT E SANTA MARIA, CA 93454
Contact country:	US
Contact telephone:	(805) 922-0564
Contact email:	Not reported
EPA Region:	09
Classification:	Small Small Quantity Generator
Description:	Handler: generates more than 100 and less than 1000 kg of hazardous

WILLIAMS PRODUCTS INC (Continued) **1000594903**

waste during any calendar month and accumulates less than 6000 kg of hazardous waste at any time; or generates 100 kg or less of hazardous waste during any calendar month, and accumulates more than 1000 kg of hazardous waste at any time

Owner/Operator Summary:

Owner/operator name:	NOT REQUIRED
Owner/operator address:	NOT REQUIRED
	NOT REQUIRED, ME 99999
Owner/operator country:	Not reported
Owner/operator telephone:	(415) 555-1212
Legal status:	Private
Owner/Operator Type:	Operator
Owner/Op start date:	Not reported
Owner/Op end date:	Not reported

Owner/operator name:	WILLIAMS PRODUCTS INC
Owner/operator address:	NOT REQUIRED
	NOT REQUIRED, ME 99999
Owner/operator country:	Not reported
Owner/operator telephone:	(415) 555-1212
Legal status:	Private
Owner/Operator Type:	Owner
Owner/Op start date:	Not reported
Owner/Op end date:	Not reported

Handler Activities Summary:

U.S. importer of hazardous waste:	No
Mixed waste (haz. and radioactive):	No
Recycler of hazardous waste:	No
Transporter of hazardous waste:	No
Treater, storer or disposer of HW:	No
Underground injection activity:	No
On-site burner exemption:	No
Furnace exemption:	No
Used oil fuel burner:	No
Used oil processor:	No
User oil refiner:	No
Used oil fuel marketer to burner:	No
Used oil Specification marketer:	No
Used oil transfer facility:	No
Used oil transporter:	No

Violation Status: No violations found

FINDS:

Registry ID: 110002848223

Environmental Interest/Information System

RCRAInfo is a national information system that supports the Resource Conservation and Recovery Act (RCRA) program through the tracking of events and activities related to facilities that generate, transport, and treat, store, or dispose of hazardous waste. RCRAInfo allows RCRA program staff to track the notification, permit, compliance, and corrective action activities required under RCRA.

C14 **COASTAL VALLEY FARMS COOLING** **RCRA-LQG** **1016674964**
NW **1293 W STOWELL RD** **FINDS** **CAR000246009**
1/8-1/4 **SANTA MARIA, CA 93458**
0.246 mi.
1297 ft. **Site 3 of 3 in cluster C**

Relative:
Lower

Actual:
201 ft.

RCRA-LQG:

Date form received by agency:	05/07/2014
Facility name:	COASTAL VALLEY FARMS COOLING
Facility address:	1293 W STOWELL RD SANTA MARIA, CA 93458
EPA ID:	CAR000246009
Mailing address:	PO BOX 1146 SANTA MARIA, CA 93458
Contact:	GREGORIO IBARRA
Contact address:	PO BOX 1146 SANTA MARIA, CA 93458
Contact country:	US
Contact telephone:	805-925-9417
Contact email:	CHIP@BAYFARMS.COM
EPA Region:	09
Classification:	Large Quantity Generator
Description:	Handler: generates 1,000 kg or more of hazardous waste during any calendar month; or generates more than 1 kg of acutely hazardous waste during any calendar month; or generates more than 100 kg of any residue or contaminated soil, waste or other debris resulting from the cleanup of a spill, into or on any land or water, of acutely hazardous waste during any calendar month; or generates 1 kg or less of acutely hazardous waste during any calendar month, and accumulates more than 1 kg of acutely hazardous waste at any time; or generates 100 kg or less of any residue or contaminated soil, waste or other debris resulting from the cleanup of a spill, into or on any land or water, of acutely hazardous waste during any calendar month, and accumulates more than 100 kg of that material at any time

Handler Activities Summary:

U.S. importer of hazardous waste:	No
Mixed waste (haz. and radioactive):	No
Recycler of hazardous waste:	No
Transporter of hazardous waste:	No
Treater, storer or disposer of HW:	No
Underground injection activity:	No
On-site burner exemption:	No
Furnace exemption:	No
Used oil fuel burner:	No
Used oil processor:	No
User oil refiner:	No
Used oil fuel marketer to burner:	No
Used oil Specification marketer:	No
Used oil transfer facility:	No
Used oil transporter:	Yes

Hazardous Waste Summary:

Waste code:	P119
Waste name:	AMMONIUM VANADATE

Violation Status: No violations found

COASTAL VALLEY FARMS COOLING (Continued) **1016674964**

FINDS:

Registry ID: 110059765482

Environmental Interest/Information System
RCRAInfo is a national information system that supports the Resource Conservation and Recovery Act (RCRA) program through the tracking of events and activities related to facilities that generate, transport, and treat, store, or dispose of hazardous waste. RCRAInfo allows RCRA program staff to track the notification, permit, compliance, and corrective action activities required under RCRA.

15
North
1/8-1/4
0.250 mi.
1318 ft.

1218 SOUTH BLOSSER
SANTA MARIA, CA 91520

Notify 65 **S100234468**
N/A

Relative:
Higher

Actual:
206 ft.

Notify 65:

Date Reported:	Not reported
Staff Initials:	Not reported
Board File Number:	Not reported
Facility Type:	Not reported
Discharge Date:	Not reported
Incident Description:	91520

16
West
1/4-1/2
0.463 mi.
2444 ft.

HOBBS BASIN
LA BREA AVE, W AND A ST
SANTA MARIA, CA 93455

SLIC **S113482406**
N/A

Relative:
Lower

Actual:
193 ft.

SLIC:

Region:	STATE
Facility Status:	**Open - Assessment & Interim Remedial Action**
Status Date:	02/11/2013
Global Id:	T10000004592
Lead Agency:	SANTA BARBARA COUNTY LOP
Lead Agency Case Number:	SMU 695
Latitude:	34.934954263546
Longitude:	-120.463199615478
Case Type:	Cleanup Program Site
Case Worker:	EKO
Local Agency:	SANTA BARBARA COUNTY LOP
RB Case Number:	Not reported
File Location:	Not reported
Potential Media Affected:	Not reported
Potential Contaminants of Concern:	Not reported
Site History:	Not reported

Click here to access the California GeoTracker records for this facility:

D17 **ACQUISTAPACE ELEMENTARY SCHOOL SITE** **SCH** **S105954591**
South **BLOSSER ROAD/SONYA LANE** **ENVIROSTOR** **N/A**
1/2-1 **SANTA MARIA, CA 93458**
0.510 mi.
2691 ft. **Site 1 of 2 in cluster D**

Relative:
Higher

Actual:
204 ft.

SCH:

Facility ID:	42010008
Site Type:	School Cleanup
Site Type Detail:	School
Site Mgmt. Req.:	NONE SPECIFIED
Acres:	15
National Priorities List:	NO
Cleanup Oversight Agencies:	SMBRP
Lead Agency:	SMBRP
Lead Agency Description:	DTSC - Site Cleanup Program
Project Manager:	Not reported
Supervisor:	Javier Hinojosa
Division Branch:	Southern California Schools & Brownfields Outreach
Site Code:	404448
Assembly:	35
Senate:	19
Special Program Status:	Not reported
Status:	No Further Action
Status Date:	09/22/2008
Restricted Use:	NO
Funding:	School District
Latitude:	34.92591
Longitude:	-120.4528
APN:	117-330-018
Past Use:	OIL FIELD
Potential COC:	Methane
Confirmed COC:	Methane
Potential Description:	IA, SOIL, SV
Alias Name:	Acquistapace Elementary School Site
Alias Type:	Alternate Name
Alias Name:	Proposed Acquistapace Elementary School
Alias Type:	Alternate Name
Alias Name:	SANTA MARIA BONITA SD-ACQUISTAPACE HOMES
Alias Type:	Alternate Name
Alias Name:	SANTA MARIA-BONITA SCHOOL DISTRICT
Alias Type:	Alternate Name
Alias Name:	117-330-018
Alias Type:	APN
Alias Name:	110033613098
Alias Type:	EPA (FRS #)
Alias Name:	404448
Alias Type:	Project Code (Site Code)
Alias Name:	42010008
Alias Type:	Envirostor ID Number

Completed Info:

Completed Area Name:	PROJECT WIDE
Completed Sub Area Name:	Not reported
Completed Document Type:	Site Inspections/Visit (Non LUR)
Completed Date:	05/18/2005
Comments:	Not reported
Completed Area Name:	PROJECT WIDE

ACQUISTAPACE ELEMENTARY SCHOOL SITE (Continued) **S105954591**

Completed Sub Area Name: Not reported
Completed Document Type: Voluntary Cleanup Agreement
Completed Date: 02/27/2006
Comments: Not reported

Completed Area Name: PROJECT WIDE
Completed Sub Area Name: Not reported
Completed Document Type: Inactive Status Letter
Completed Date: 09/19/2006
Comments: Not reported

Completed Area Name: PROJECT WIDE
Completed Sub Area Name: Not reported
Completed Document Type: Site Inspections/Visit (Non LUR)
Completed Date: 05/04/2004
Comments: Not reported

Completed Area Name: PROJECT WIDE
Completed Sub Area Name: Not reported
Completed Document Type: Environmental Oversight Agreement
Completed Date: 05/05/2003
Comments: Not reported

Completed Area Name: PROJECT WIDE
Completed Sub Area Name: Not reported
Completed Document Type: Preliminary Endangerment Assessment Report
Completed Date: 02/28/2005
Comments: Not reported

Completed Area Name: PROJECT WIDE
Completed Sub Area Name: Not reported
Completed Document Type: Technical Report
Completed Date: 08/13/2004
Comments: Not reported

Completed Area Name: PROJECT WIDE
Completed Sub Area Name: Not reported
Completed Document Type: Supplemental Site Investigation Workplan
Completed Date: 12/30/2004
Comments: Not reported

Completed Area Name: PROJECT WIDE
Completed Sub Area Name: Not reported
Completed Document Type: Preliminary Endangerment Assessment Workplan
Completed Date: 04/22/2004
Comments: Not reported

Completed Area Name: PROJECT WIDE
Completed Sub Area Name: Not reported
Completed Document Type: Supplemental Site Investigation Report
Completed Date: 11/03/2005
Comments: Approval of SSI.

Completed Area Name: PROJECT WIDE
Completed Sub Area Name: Not reported
Completed Document Type: Supplemental Site Investigation Tech Memo
Completed Date: 03/06/2006

ACQUISTAPACE ELEMENTARY SCHOOL SITE (Continued) **S105954591**

Comments: Partial Site Approval letter issued.

Completed Area Name: PROJECT WIDE
Completed Sub Area Name: Not reported
Completed Document Type: Voluntary Cleanup Agreement Termination Notification
Completed Date: 11/01/2006
Comments: VCA terminated at request of PP. RAW comments issued but not reviewed. RAW prepared to address biogenice methane. Developer pursuing site development without agency oversight. School district not involved in developer's decision to terminate VCA.

Completed Area Name: PROJECT WIDE
Completed Sub Area Name: Not reported
Completed Document Type: Voluntary Cleanup Agreement Termination Notification
Completed Date: 10/02/2006
Comments: Capital Pacific Homes (CPH) submitted a letter requesting that the Voluntary Cleanup Agreement (VCA) is terminated pursuant to Section 3.31 (Termination for Convenience) of the VCA.

Completed Area Name: PROJECT WIDE
Completed Sub Area Name: Not reported
Completed Document Type: Cost Recovery Closeout Memo
Completed Date: 07/14/2008
Comments: Cost Recovery Unit requested the re-submission of the CRU Memo.

Completed Area Name: PROJECT WIDE
Completed Sub Area Name: Not reported
Completed Document Type: Cost Recovery Closeout Memo
Completed Date: 03/12/2007
Comments: Issued CRU Memo

Completed Area Name: PROJECT WIDE
Completed Sub Area Name: Not reported
Completed Document Type: Site Inspections/Visit (Non LUR)
Completed Date: 04/23/2003
Comments: Not reported

Completed Area Name: PROJECT WIDE
Completed Sub Area Name: Not reported
Completed Document Type: Site Inspections/Visit (Non LUR)
Completed Date: 08/19/2004
Comments: Not reported

Future Area Name: Not reported
Future Sub Area Name: Not reported
Future Document Type: Not reported
Future Due Date: Not reported
Schedule Area Name: Not reported
Schedule Sub Area Name: Not reported
Schedule Document Type: Not reported
Schedule Due Date: Not reported
Schedule Revised Date: Not reported

ENVIROSTOR:
Facility ID: 42010008
Status: No Further Action
Status Date: 09/22/2008

ACQUISTAPACE ELEMENTARY SCHOOL SITE (Continued) **S105954591**

Site Code: 404448
Site Type: School Cleanup
Site Type Detailed: School
Acres: 15
NPL: NO
Regulatory Agencies: SMBRP
Lead Agency: SMBRP
Program Manager: Not reported
Supervisor: Javier Hinojosa
Division Branch: Southern California Schools & Brownfields Outreach
Assembly: 35
Senate: 19
Special Program: Not reported
Restricted Use: NO
Site Mgmt Req: NONE SPECIFIED
Funding: School District
Latitude: 34.92591
Longitude: -120.4528
APN: 117-330-018
Past Use: OIL FIELD
Potential COC: Methane
Confirmed COC: Methane
Potential Description: IA, SOIL, SV
Alias Name: Acquistapace Elementary School Site
Alias Type: Alternate Name
Alias Name: Proposed Acquistapace Elementary School
Alias Type: Alternate Name
Alias Name: SANTA MARIA BONITA SD-ACQUISTAPACE HOMES
Alias Type: Alternate Name
Alias Name: SANTA MARIA-BONITA SCHOOL DISTRICT
Alias Type: Alternate Name
Alias Name: 117-330-018
Alias Type: APN
Alias Name: 110033613098
Alias Type: EPA (FRS #)
Alias Name: 404448
Alias Type: Project Code (Site Code)
Alias Name: 42010008
Alias Type: Envirostor ID Number

Completed Info:
Completed Area Name: PROJECT WIDE
Completed Sub Area Name: Not reported
Completed Document Type: Site Inspections/Visit (Non LUR)
Completed Date: 05/18/2005
Comments: Not reported

Completed Area Name: PROJECT WIDE
Completed Sub Area Name: Not reported
Completed Document Type: Voluntary Cleanup Agreement
Completed Date: 02/27/2006
Comments: Not reported

Completed Area Name: PROJECT WIDE
Completed Sub Area Name: Not reported
Completed Document Type: Inactive Status Letter
Completed Date: 09/19/2006
Comments: Not reported

ACQUISTAPACE ELEMENTARY SCHOOL SITE (Continued) **S105954591**

Completed Area Name: PROJECT WIDE
Completed Sub Area Name: Not reported
Completed Document Type: Site Inspections/Visit (Non LUR)
Completed Date: 05/04/2004
Comments: Not reported

Completed Area Name: PROJECT WIDE
Completed Sub Area Name: Not reported
Completed Document Type: Environmental Oversight Agreement
Completed Date: 05/05/2003
Comments: Not reported

Completed Area Name: PROJECT WIDE
Completed Sub Area Name: Not reported
Completed Document Type: Preliminary Endangerment Assessment Report
Completed Date: 02/28/2005
Comments: Not reported

Completed Area Name: PROJECT WIDE
Completed Sub Area Name: Not reported
Completed Document Type: Technical Report
Completed Date: 08/13/2004
Comments: Not reported

Completed Area Name: PROJECT WIDE
Completed Sub Area Name: Not reported
Completed Document Type: Supplemental Site Investigation Workplan
Completed Date: 12/30/2004
Comments: Not reported

Completed Area Name: PROJECT WIDE
Completed Sub Area Name: Not reported
Completed Document Type: Preliminary Endangerment Assessment Workplan
Completed Date: 04/22/2004
Comments: Not reported

Completed Area Name: PROJECT WIDE
Completed Sub Area Name: Not reported
Completed Document Type: Supplemental Site Investigation Report
Completed Date: 11/03/2005
Comments: Approval of SSI.

Completed Area Name: PROJECT WIDE
Completed Sub Area Name: Not reported
Completed Document Type: Supplemental Site Investigation Tech Memo
Completed Date: 03/06/2006
Comments: Partial Site Approval letter issued.

Completed Area Name: PROJECT WIDE
Completed Sub Area Name: Not reported
Completed Document Type: Voluntary Cleanup Agreement Termination Notification
Completed Date: 11/01/2006
Comments: VCA terminated at request of PP. RAW comments issued but not reviewed. RAW prepared to address biogenice methane. Developer pursuing site development without agency oversight. School district not involved in developer's decision to terminate VCA.

ACQUISTAPACE ELEMENTARY SCHOOL SITE (Continued) **S105954591**

Completed Area Name:	PROJECT WIDE
Completed Sub Area Name:	Not reported
Completed Document Type:	Voluntary Cleanup Agreement Termination Notification
Completed Date:	10/02/2006
Comments:	Capital Pacific Homes (CPH) submitted a letter requesting that the Voluntary Cleanup Agreement (VCA) is terminated pursuant to Section 3.31 (Termination for Convenience) of the VCA.

Completed Area Name:	PROJECT WIDE
Completed Sub Area Name:	Not reported
Completed Document Type:	Cost Recovery Closeout Memo
Completed Date:	07/14/2008
Comments:	Cost Recovery Unit requested the re-submission of the CRU Memo.

Completed Area Name:	PROJECT WIDE
Completed Sub Area Name:	Not reported
Completed Document Type:	Cost Recovery Closeout Memo
Completed Date:	03/12/2007
Comments:	Issued CRU Memo

Completed Area Name:	PROJECT WIDE
Completed Sub Area Name:	Not reported
Completed Document Type:	Site Inspections/Visit (Non LUR)
Completed Date:	04/23/2003
Comments:	Not reported

Completed Area Name:	PROJECT WIDE
Completed Sub Area Name:	Not reported
Completed Document Type:	Site Inspections/Visit (Non LUR)
Completed Date:	08/19/2004
Comments:	Not reported

Future Area Name:	Not reported
Future Sub Area Name:	Not reported
Future Document Type:	Not reported
Future Due Date:	Not reported
Schedule Area Name:	Not reported
Schedule Sub Area Name:	Not reported
Schedule Document Type:	Not reported
Schedule Due Date:	Not reported
Schedule Revised Date:	Not reported

D18 **PROPOSED ACQUISTAPACE ELEMENTARY SCHOOL SITE** **SCH** **S108974313**
South **BLOSSER ROAD/SONYA LANE** **ENVIROSTOR** **N/A**
1/2-1 **SANTA MARIA, CA 93454**
0.510 mi.
2691 ft. **Site 2 of 2 in cluster D**

Relative:
Higher

SCH:

Actual:
204 ft.

Facility ID:	60000805
Site Type:	School Cleanup
Site Type Detail:	School
Site Mgmt. Req.:	NONE SPECIFIED
Acres:	15
National Priorities List:	NO
Cleanup Oversight Agencies:	SMBRP
Lead Agency:	SMBRP

PROPOSED ACQUISTAPACE ELEMENTARY SCHOOL SITE (Continued) **S108974313**

Lead Agency Description:	DTSC - Site Cleanup Program
Project Manager:	Not reported
Supervisor:	Javier Hinojosa
Division Branch:	Southern California Schools & Brownfields Outreach
Site Code:	304577
Assembly:	35
Senate:	19
Special Program Status:	Not reported
Status:	No Further Action
Status Date:	09/22/2008
Restricted Use:	NO
Funding:	School District
Latitude:	34.92587
Longitude:	-120.4525
APN:	NONE SPECIFIED
Past Use:	NONE
Potential COC:	NONE SPECIFIED, No Contaminants found
Confirmed COC:	31000-NO
Potential Description:	NMA
Alias Name:	Acquistapace Elementary School
Alias Type:	Alternate Name
Alias Name:	304577
Alias Type:	Project Code (Site Code)
Alias Name:	60000805
Alias Type:	Envirostor ID Number

Completed Info:

Completed Area Name:	PROJECT WIDE
Completed Sub Area Name:	Not reported
Completed Document Type:	Cost Recovery Closeout Memo
Completed Date:	09/22/2008
Comments:	Issued a cost recovery memo for the proposed Aquistapace Elementary School. A "No Further Action" letter was issued on August 26, 2008.

Completed Area Name:	PROJECT WIDE
Completed Sub Area Name:	Not reported
Completed Document Type:	Environmental Oversight Agreement
Completed Date:	09/16/2008
Comments:	Not reported

Completed Area Name:	PROJECT WIDE
Completed Sub Area Name:	Not reported
Completed Document Type:	Environmental Oversight Agreement
Completed Date:	05/05/2003
Comments:	Not reported

Completed Area Name:	PROJECT WIDE
Completed Sub Area Name:	Not reported
Completed Document Type:	Site Inspections/Visit (Non LUR)
Completed Date:	05/04/2004
Comments:	Not reported

Completed Area Name:	PROJECT WIDE
Completed Sub Area Name:	Not reported
Completed Document Type:	Voluntary Cleanup Agreement
Completed Date:	02/27/2006
Comments:	Not reported

PROPOSED ACQUISTAPACE ELEMENTARY SCHOOL SITE (Continued) **S108974313**

Completed Area Name: PROJECT WIDE
Completed Sub Area Name: Not reported
Completed Document Type: Site Inspections/Visit (Non LUR)
Completed Date: 04/23/2003
Comments: Not reported

Completed Area Name: PROJECT WIDE
Completed Sub Area Name: Not reported
Completed Document Type: Cost Recovery Closeout Memo
Completed Date: 07/14/2008
Comments: Cost Recovery Unit requested the re-submission of the CRU Memo.

Completed Area Name: PROJECT WIDE
Completed Sub Area Name: Not reported
Completed Document Type: Inactive Status Letter
Completed Date: 09/19/2006
Comments: Not reported

Completed Area Name: PROJECT WIDE
Completed Sub Area Name: Not reported
Completed Document Type: Site Inspections/Visit (Non LUR)
Completed Date: 08/19/2004
Comments: Not reported

Completed Area Name: PROJECT WIDE
Completed Sub Area Name: Not reported
Completed Document Type: Preliminary Endangerment Assessment Report
Completed Date: 08/26/2008
Comments: The team reviewed the PEA response to comments and issued a no further action letter on August 26, 2008. The PEA Report was available for public review from July 1, 2008 through July 31, 2008 and a public hearing was held on July 23, 2008. No public comments were received regarding the PEA Report.

Completed Area Name: PROJECT WIDE
Completed Sub Area Name: Not reported
Completed Document Type: Preliminary Endangerment Assessment Workplan
Completed Date: 12/27/2007
Comments: Approved Technical Memorandum Field Sampling Plan revisions.

Completed Area Name: PROJECT WIDE
Completed Sub Area Name: Not reported
Completed Document Type: Preliminary Endangerment Assessment Workplan
Completed Date: 04/22/2004
Comments: Not reported

Completed Area Name: PROJECT WIDE
Completed Sub Area Name: Not reported
Completed Document Type: Technical Report
Completed Date: 08/13/2004
Comments: Not reported

Completed Area Name: PROJECT WIDE
Completed Sub Area Name: Not reported
Completed Document Type: Supplemental Site Investigation Workplan
Completed Date: 12/30/2004
Comments: Not reported

PROPOSED ACQUISTAPACE ELEMENTARY SCHOOL SITE (Continued) **S108974313**

Completed Area Name: PROJECT WIDE
Completed Sub Area Name: Not reported
Completed Document Type: Preliminary Endangerment Assessment Report
Completed Date: 02/28/2005
Comments: Not reported

Completed Area Name: PROJECT WIDE
Completed Sub Area Name: Not reported
Completed Document Type: Supplemental Site Investigation Report
Completed Date: 11/03/2005
Comments: Approval of SSI.

Completed Area Name: PROJECT WIDE
Completed Sub Area Name: Not reported
Completed Document Type: Supplemental Site Investigation Tech Memo
Completed Date: 03/06/2006
Comments: Partial Site Approval letter issued.

Completed Area Name: PROJECT WIDE
Completed Sub Area Name: Not reported
Completed Document Type: Voluntary Cleanup Agreement Termination Notification
Completed Date: 10/02/2006
Comments: Capital Pacific Homes (CPH) submitted a letter requesting that the Voluntary Cleanup Agreement (VCA) is terminated pursuant to Section 3.31 (Termination for Convenience) of the VCA.

Completed Area Name: PROJECT WIDE
Completed Sub Area Name: Not reported
Completed Document Type: Voluntary Cleanup Agreement Termination Notification
Completed Date: 11/01/2006
Comments: VCA terminated at request of PP. RAW comments issued but not reviewed. RAW prepared to address biogenice methane. Developer pursuing site development without agency oversight. School district not involved in developer's decision to terminate VCA.

Completed Area Name: PROJECT WIDE
Completed Sub Area Name: Not reported
Completed Document Type: Cost Recovery Closeout Memo
Completed Date: 03/12/2007
Comments: Issued CRU Memo

Completed Area Name: PROJECT WIDE
Completed Sub Area Name: Not reported
Completed Document Type: Site Inspections/Visit (Non LUR)
Completed Date: 05/18/2005
Comments: Not reported

Future Area Name: Not reported
Future Sub Area Name: Not reported
Future Document Type: Not reported
Future Due Date: Not reported
Schedule Area Name: Not reported
Schedule Sub Area Name: Not reported
Schedule Document Type: Not reported
Schedule Due Date: Not reported
Schedule Revised Date: Not reported

PROPOSED ACQUISTAPACE ELEMENTARY SCHOOL SITE (Continued) **S108974313**

ENVIROSTOR:

Facility ID:	60000805
Status:	No Further Action
Status Date:	09/22/2008
Site Code:	304577
Site Type:	School Cleanup
Site Type Detailed:	School
Acres:	15
NPL:	NO
Regulatory Agencies:	SMBRP
Lead Agency:	SMBRP
Program Manager:	Not reported
Supervisor:	Javier Hinojosa
Division Branch:	Southern California Schools & Brownfields Outreach
Assembly:	35
Senate:	19
Special Program:	Not reported
Restricted Use:	NO
Site Mgmt Req:	NONE SPECIFIED
Funding:	School District
Latitude:	34.92587
Longitude:	-120.4525
APN:	NONE SPECIFIED
Past Use:	NONE
Potential COC:	NONE SPECIFIED No Contaminants found
Confirmed COC:	31000-NO
Potential Description:	NMA
Alias Name:	Acquistapace Elementary School
Alias Type:	Alternate Name
Alias Name:	304577
Alias Type:	Project Code (Site Code)
Alias Name:	60000805
Alias Type:	Envirostor ID Number

Completed Info:

Completed Area Name:	PROJECT WIDE
Completed Sub Area Name:	Not reported
Completed Document Type:	Cost Recovery Closeout Memo
Completed Date:	09/22/2008
Comments:	Issued a cost recovery memo for the proposed Aquistapace Elementary School. A "No Further Action" letter was issued on August 26, 2008.
Completed Area Name:	PROJECT WIDE
Completed Sub Area Name:	Not reported
Completed Document Type:	Environmental Oversight Agreement
Completed Date:	09/16/2008
Comments:	Not reported
Completed Area Name:	PROJECT WIDE
Completed Sub Area Name:	Not reported
Completed Document Type:	Environmental Oversight Agreement
Completed Date:	05/05/2003
Comments:	Not reported
Completed Area Name:	PROJECT WIDE
Completed Sub Area Name:	Not reported
Completed Document Type:	Site Inspections/Visit (Non LUR)

PROPOSED ACQUISTAPACE ELEMENTARY SCHOOL SITE (Continued) **S108974313**

Completed Date: 05/04/2004
Comments: Not reported

Completed Area Name: PROJECT WIDE
Completed Sub Area Name: Not reported
Completed Document Type: Voluntary Cleanup Agreement
Completed Date: 02/27/2006
Comments: Not reported

Completed Area Name: PROJECT WIDE
Completed Sub Area Name: Not reported
Completed Document Type: Site Inspections/Visit (Non LUR)
Completed Date: 04/23/2003
Comments: Not reported

Completed Area Name: PROJECT WIDE
Completed Sub Area Name: Not reported
Completed Document Type: Cost Recovery Closeout Memo
Completed Date: 07/14/2008
Comments: Cost Recovery Unit requested the re-submission of the CRU Memo.

Completed Area Name: PROJECT WIDE
Completed Sub Area Name: Not reported
Completed Document Type: Inactive Status Letter
Completed Date: 09/19/2006
Comments: Not reported

Completed Area Name: PROJECT WIDE
Completed Sub Area Name: Not reported
Completed Document Type: Site Inspections/Visit (Non LUR)
Completed Date: 08/19/2004
Comments: Not reported

Completed Area Name: PROJECT WIDE
Completed Sub Area Name: Not reported
Completed Document Type: Preliminary Endangerment Assessment Report
Completed Date: 08/26/2008
Comments: The team reviewed the PEA response to comments and issued a no further action letter on August 26, 2008. The PEA Report was available for public review from July 1, 2008 through July 31, 2008 and a public hearing was held on July 23, 2008. No public comments were received regarding the PEA Report.

Completed Area Name: PROJECT WIDE
Completed Sub Area Name: Not reported
Completed Document Type: Preliminary Endangerment Assessment Workplan
Completed Date: 12/27/2007
Comments: Approved Technical Memorandum Field Sampling Plan revisions.

Completed Area Name: PROJECT WIDE
Completed Sub Area Name: Not reported
Completed Document Type: Preliminary Endangerment Assessment Workplan
Completed Date: 04/22/2004
Comments: Not reported

Completed Area Name: PROJECT WIDE
Completed Sub Area Name: Not reported

PROPOSED ACQUISTAPACE ELEMENTARY SCHOOL SITE (Continued) **S108974313**

Completed Document Type: Technical Report
Completed Date: 08/13/2004
Comments: Not reported

Completed Area Name: PROJECT WIDE
Completed Sub Area Name: Not reported
Completed Document Type: Supplemental Site Investigation Workplan
Completed Date: 12/30/2004
Comments: Not reported

Completed Area Name: PROJECT WIDE
Completed Sub Area Name: Not reported
Completed Document Type: Preliminary Endangerment Assessment Report
Completed Date: 02/28/2005
Comments: Not reported

Completed Area Name: PROJECT WIDE
Completed Sub Area Name: Not reported
Completed Document Type: Supplemental Site Investigation Report
Completed Date: 11/03/2005
Comments: Approval of SSI.

Completed Area Name: PROJECT WIDE
Completed Sub Area Name: Not reported
Completed Document Type: Supplemental Site Investigation Tech Memo
Completed Date: 03/06/2006
Comments: Partial Site Approval letter issued.

Completed Area Name: PROJECT WIDE
Completed Sub Area Name: Not reported
Completed Document Type: Voluntary Cleanup Agreement Termination Notification
Completed Date: 10/02/2006
Comments: Capital Pacific Homes (CPH) submitted a letter requesting that the Voluntary Cleanup Agreement (VCA) is terminated pursuant to Section 3.31 (Termination for Convenience) of the VCA.

Completed Area Name: PROJECT WIDE
Completed Sub Area Name: Not reported
Completed Document Type: Voluntary Cleanup Agreement Termination Notification
Completed Date: 11/01/2006
Comments: VCA terminated at request of PP. RAW comments issued but not reviewed. RAW prepared to address biogenice methane. Developer pursuing site development without agency oversight. School district not involved in developer's decision to terminate VCA.

Completed Area Name: PROJECT WIDE
Completed Sub Area Name: Not reported
Completed Document Type: Cost Recovery Closeout Memo
Completed Date: 03/12/2007
Comments: Issued CRU Memo

Completed Area Name: PROJECT WIDE
Completed Sub Area Name: Not reported
Completed Document Type: Site Inspections/Visit (Non LUR)
Completed Date: 05/18/2005
Comments: Not reported

PROPOSED ACQUISTAPACE ELEMENTARY SCHOOL SITE (Continued) **S108974313**

Future Area Name:	Not reported
Future Sub Area Name:	Not reported
Future Document Type:	Not reported
Future Due Date:	Not reported
Schedule Area Name:	Not reported
Schedule Sub Area Name:	Not reported
Schedule Document Type:	Not reported
Schedule Due Date:	Not reported
Schedule Revised Date:	Not reported

19
ENE
1/2-1
0.557 mi.
2941 ft.

LIBERTY II ELEMENTARY SCHOOL **SCH** **S105628961**
STOWELL ROAD/DEPOT STREET **ENVIROSTOR** **N/A**
SANTA MARIA, CA 93454

Relative:
Higher

Actual:
213 ft.

SCH:

Facility ID:	42010001
Site Type:	School Investigation
Site Type Detail:	School
Site Mgmt. Req.:	NONE SPECIFIED
Acres:	9.6
National Priorities List:	NO
Cleanup Oversight Agencies:	DTSC
Lead Agency:	DTSC
Lead Agency Description:	* DTSC
Project Manager:	Not reported
Supervisor:	Shahir Haddad
Division Branch:	Southern California Schools & Brownfields Outreach
Site Code:	304083
Assembly:	35
Senate:	19
Special Program Status:	Not reported
Status:	No Further Action
Status Date:	07/18/2002
Restricted Use:	NO
Funding:	School District
Latitude:	34.94533
Longitude:	-120.4300
APN:	NONE SPECIFIED
Past Use:	AGRICULTURAL - ROW CROPS, VEHICLE MAINTENANCE
Potential COC:	Arsenic, Arsenic, DDD, DDE, DDT, TPH-gas
Confirmed COC:	30025-NO, 30001-NO, 30006-NO, 30007-NO, 30008-NO, No Contaminants found
Potential Description:	SOIL
Alias Name:	LIBERTY II ELEMENTARY SCHOOL
Alias Type:	Alternate Name
Alias Name:	SANTA MARIA BONITA SD-LIBERTY II ELE/VCA
Alias Type:	Alternate Name
Alias Name:	SANTA MARIA-BONITA SCHOOL DISTRICT
Alias Type:	Alternate Name
Alias Name:	304083
Alias Type:	Project Code (Site Code)
Alias Name:	42010001
Alias Type:	Envirostor ID Number

Completed Info:

LIBERTY II ELEMENTARY SCHOOL (Continued) **S105628961**

Completed Area Name: PROJECT WIDE
Completed Sub Area Name: Not reported
Completed Document Type: Preliminary Endangerment Assessment Report
Completed Date: 05/21/2002
Comments: Not reported

Completed Area Name: PROJECT WIDE
Completed Sub Area Name: Not reported
Completed Document Type: Preliminary Endangerment Assessment Report
Completed Date: 07/18/2002
Comments: Not reported

Completed Area Name: PROJECT WIDE
Completed Sub Area Name: Not reported
Completed Document Type: Voluntary Cleanup Agreement
Completed Date: 03/16/2000
Comments: Not reported

Completed Area Name: PROJECT WIDE
Completed Sub Area Name: Not reported
Completed Document Type: Site Inspections/Visit (Non LUR)
Completed Date: 05/17/2001
Comments: Not reported

Completed Area Name: PROJECT WIDE
Completed Sub Area Name: Not reported
Completed Document Type: Cost Recovery Closeout Memo
Completed Date: 07/18/2002
Comments: Not reported

Future Area Name: Not reported
Future Sub Area Name: Not reported
Future Document Type: Not reported
Future Due Date: Not reported
Schedule Area Name: Not reported
Schedule Sub Area Name: Not reported
Schedule Document Type: Not reported
Schedule Due Date: Not reported
Schedule Revised Date: Not reported

ENVIROSTOR:
Facility ID: 42010001
Status: No Further Action
Status Date: 07/18/2002
Site Code: 304083
Site Type: School Investigation
Site Type Detailed: School
Acres: 9.6
NPL: NO
Regulatory Agencies: DTSC
Lead Agency: DTSC
Program Manager: Not reported
Supervisor: Shahir Haddad
Division Branch: Southern California Schools & Brownfields Outreach
Assembly: 35
Senate: 19
Special Program: Not reported

LIBERTY II ELEMENTARY SCHOOL (Continued) **S105628961**

Restricted Use: NO
Site Mgmt Req: NONE SPECIFIED
Funding: School District
Latitude: 34.94533
Longitude: -120.4300
APN: NONE SPECIFIED
Past Use: AGRICULTURAL - ROW CROPS, VEHICLE MAINTENANCE
Potential COC: Arsenic DDD DDE DDT TPH-gas
Confirmed COC: 30025-NO 30001-NO 30006-NO 30007-NO 30008-NO No Contaminants found
Potential Description: SOIL
Alias Name: LIBERTY II ELEMENTARY SCHOOL
Alias Type: Alternate Name
Alias Name: SANTA MARIA BONITA SD-LIBERTY II ELE/VCA
Alias Type: Alternate Name
Alias Name: SANTA MARIA-BONITA SCHOOL DISTRICT
Alias Type: Alternate Name
Alias Name: 304083
Alias Type: Project Code (Site Code)
Alias Name: 42010001
Alias Type: Envirostor ID Number

Completed Info:
Completed Area Name: PROJECT WIDE
Completed Sub Area Name: Not reported
Completed Document Type: Preliminary Endangerment Assessment Report
Completed Date: 05/21/2002
Comments: Not reported

Completed Area Name: PROJECT WIDE
Completed Sub Area Name: Not reported
Completed Document Type: Preliminary Endangerment Assessment Report
Completed Date: 07/18/2002
Comments: Not reported

Completed Area Name: PROJECT WIDE
Completed Sub Area Name: Not reported
Completed Document Type: Voluntary Cleanup Agreement
Completed Date: 03/16/2000
Comments: Not reported

Completed Area Name: PROJECT WIDE
Completed Sub Area Name: Not reported
Completed Document Type: Site Inspections/Visit (Non LUR)
Completed Date: 05/17/2001
Comments: Not reported

Completed Area Name: PROJECT WIDE
Completed Sub Area Name: Not reported
Completed Document Type: Cost Recovery Closeout Memo
Completed Date: 07/18/2002
Comments: Not reported

Future Area Name: Not reported
Future Sub Area Name: Not reported
Future Document Type: Not reported
Future Due Date: Not reported
Schedule Area Name: Not reported
Schedule Sub Area Name: Not reported

LIBERTY II ELEMENTARY SCHOOL (Continued) **S105628961**

Schedule Document Type: Not reported
Schedule Due Date: Not reported
Schedule Revised Date: Not reported

---

20 South 1/2-1 0.944 mi. 4986 ft.

Relative: Higher

Actual: 226 ft.

SANTA BARBARA RESEARCH CENTER **RCRA-TSDF** **1000394894**
2100 S BLOSSER RD **RCRA NonGen / NLR** **CAD981385073**
SANTA MARIA, CA 93454 **FINDS**
CA FID UST
CUPA Listings
ENVIROSTOR
HWP

RCRA-TSDF:
Date form received by agency: 03/31/1998
Facility name: SANTA BARBARA RESEARCH CENTER
Facility address: 2100 S BLOSSER RD
SANTA MARIA, CA 93454
EPA ID: CAD981385073
Mailing address: 75 COROMAR DR
GOLETA, CA 93117
Contact: SCOTT THOMPSON
Contact address: 75 COROMAR DR
GOLETA, CA 93117
Contact country: US
Contact telephone: (805) 562-4386
Contact email: Not reported
EPA Region: 09
Land type: Private
Classification: TSDF
Description: Handler is engaged in the treatment, storage or disposal of hazardous waste
Classification: Non-Generator
Description: Handler: Non-Generators do not presently generate hazardous waste

Owner/Operator Summary:
Owner/operator name: HUGHES AIRCRAFT CO
Owner/operator address: NOT REQUIRED
NOT REQUIRED, ME 99999
Owner/operator country: Not reported
Owner/operator telephone: (415) 555-1212
Legal status: Private
Owner/Operator Type: Owner
Owner/Op start date: Not reported
Owner/Op end date: Not reported

Handler Activities Summary:
U.S. importer of hazardous waste: No
Mixed waste (haz. and radioactive): No
Recycler of hazardous waste: No
Transporter of hazardous waste: No
Treater, storer or disposer of HW: No
Underground injection activity: No
On-site burner exemption: No
Furnace exemption: No
Used oil fuel burner: No
Used oil processor: No
User oil refiner: No

SANTA BARBARA RESEARCH CENTER (Continued) **1000394894**

Used oil fuel marketer to burner: No
Used oil Specification marketer: No
Used oil transfer facility: No
Used oil transporter: No

Historical Generators:
Date form received by agency: 03/25/1994
Site name: SANTA BARBARA RESEARCH CENTER
Classification: Large Quantity Generator

Date form received by agency: 09/15/1993
Site name: SANTA BARBARA RESEARCH CENTER
Classification: Large Quantity Generator

Date form received by agency: 02/27/1992
Site name: SANTA BARBARA RESEARCH CENTER
Classification: Large Quantity Generator

Date form received by agency: 04/06/1990
Site name: SANTA BARBARA RESEARCH CENTER
Classification: Large Quantity Generator

Date form received by agency: 02/12/1986
Site name: SANTA BARBARA RESEARCH CENTER
Classification: Large Quantity Generator

Facility Has Received Notices of Violations:
Regulation violated: Not reported
Area of violation: TSD - Container Use and Management
Date violation determined: 03/10/1992
Date achieved compliance: 06/02/1992
Violation lead agency: State
Enforcement action: INITIAL 3008(A) COMPLIANCE
Enforcement action date: 01/15/1992
Enf. disposition status: Not reported
Enf. disp. status date: Not reported
Enforcement lead agency: State
Proposed penalty amount: 3100
Final penalty amount: 3100
Paid penalty amount: 3100

Regulation violated: Not reported
Area of violation: Generators - Pre-transport
Date violation determined: 03/10/1992
Date achieved compliance: 06/02/1992
Violation lead agency: State
Enforcement action: INITIAL 3008(A) COMPLIANCE
Enforcement action date: 01/15/1992
Enf. disposition status: Not reported
Enf. disp. status date: Not reported
Enforcement lead agency: State
Proposed penalty amount: 3100
Final penalty amount: 3100
Paid penalty amount: 3100

Regulation violated: Not reported

SANTA BARBARA RESEARCH CENTER (Continued) **1000394894**

Area of violation: TSD - Contingency Plan and Emergency Procedures
Date violation determined: 03/10/1992
Date achieved compliance: 06/02/1992
Violation lead agency: State
Enforcement action: INITIAL 3008(A) COMPLIANCE
Enforcement action date: 01/15/1992
Enf. disposition status: Not reported
Enf. disp. status date: Not reported
Enforcement lead agency: State
Proposed penalty amount: 3100
Final penalty amount: 3100
Paid penalty amount: 3100

Regulation violated: Not reported
Area of violation: TSD - General Facility Standards
Date violation determined: 03/10/1992
Date achieved compliance: 06/02/1992
Violation lead agency: State
Enforcement action: INITIAL 3008(A) COMPLIANCE
Enforcement action date: 01/15/1992
Enf. disposition status: Not reported
Enf. disp. status date: Not reported
Enforcement lead agency: State
Proposed penalty amount: 3100
Final penalty amount: 3100
Paid penalty amount: 3100

Regulation violated: Not reported
Area of violation: Generators - Manifest
Date violation determined: 02/27/1990
Date achieved compliance: 05/07/1990
Violation lead agency: State
Enforcement action: WRITTEN INFORMAL
Enforcement action date: 04/04/1990
Enf. disposition status: Not reported
Enf. disp. status date: Not reported
Enforcement lead agency: State
Proposed penalty amount: Not reported
Final penalty amount: Not reported
Paid penalty amount: Not reported

Regulation violated: Not reported
Area of violation: Transporters - General
Date violation determined: 02/27/1990
Date achieved compliance: 05/07/1990
Violation lead agency: State
Enforcement action: WRITTEN INFORMAL
Enforcement action date: 04/04/1990
Enf. disposition status: Not reported
Enf. disp. status date: Not reported
Enforcement lead agency: State
Proposed penalty amount: Not reported
Final penalty amount: Not reported
Paid penalty amount: Not reported

Regulation violated: Not reported
Area of violation: Transporters - Manifest and Recordkeeping

SANTA BARBARA RESEARCH CENTER (Continued) **1000394894**

Date violation determined: 02/27/1990
Date achieved compliance: 05/07/1990
Violation lead agency: State
Enforcement action: WRITTEN INFORMAL
Enforcement action date: 04/04/1990
Enf. disposition status: Not reported
Enf. disp. status date: Not reported
Enforcement lead agency: State
Proposed penalty amount: Not reported
Final penalty amount: Not reported
Paid penalty amount: Not reported

Regulation violated: Not reported
Area of violation: Generators - General
Date violation determined: 02/27/1990
Date achieved compliance: 05/07/1990
Violation lead agency: State
Enforcement action: WRITTEN INFORMAL
Enforcement action date: 04/04/1990
Enf. disposition status: Not reported
Enf. disp. status date: Not reported
Enforcement lead agency: State
Proposed penalty amount: Not reported
Final penalty amount: Not reported
Paid penalty amount: Not reported

Evaluation Action Summary:
Evaluation date: 11/10/1994
Evaluation: FINANCIAL RECORD REVIEW
Area of violation: Not reported
Date achieved compliance: Not reported
Evaluation lead agency: State

Evaluation date: 01/15/1992
Evaluation: COMPLIANCE EVALUATION INSPECTION ON-SITE
Area of violation: Generators - Pre-transport
Date achieved compliance: 06/02/1992
Evaluation lead agency: State

Evaluation date: 01/15/1992
Evaluation: COMPLIANCE EVALUATION INSPECTION ON-SITE
Area of violation: TSD - General Facility Standards
Date achieved compliance: 06/02/1992
Evaluation lead agency: State

Evaluation date: 01/15/1992
Evaluation: COMPLIANCE EVALUATION INSPECTION ON-SITE
Area of violation: TSD - Container Use and Management
Date achieved compliance: 06/02/1992
Evaluation lead agency: State

Evaluation date: 01/15/1992
Evaluation: COMPLIANCE EVALUATION INSPECTION ON-SITE
Area of violation: TSD - Contingency Plan and Emergency Procedures
Date achieved compliance: 06/02/1992
Evaluation lead agency: State

SANTA BARBARA RESEARCH CENTER (Continued) **1000394894**

Evaluation date: 02/27/1990
Evaluation: COMPLIANCE EVALUATION INSPECTION ON-SITE
Area of violation: Transporters - General
Date achieved compliance: 05/07/1990
Evaluation lead agency: State

Evaluation date: 02/27/1990
Evaluation: COMPLIANCE EVALUATION INSPECTION ON-SITE
Area of violation: Transporters - Manifest and Recordkeeping
Date achieved compliance: 05/07/1990
Evaluation lead agency: State

Evaluation date: 02/27/1990
Evaluation: COMPLIANCE EVALUATION INSPECTION ON-SITE
Area of violation: Generators - General
Date achieved compliance: 05/07/1990
Evaluation lead agency: State

Evaluation date: 02/27/1990
Evaluation: COMPLIANCE EVALUATION INSPECTION ON-SITE
Area of violation: Generators - Manifest
Date achieved compliance: 05/07/1990
Evaluation lead agency: State

FINDS:

Registry ID: 110002146008

Environmental Interest/Information System

US EPA TRIS (Toxics Release Inventory System) contains information from facilities on the amounts of over 300 listed toxic chemicals that these facilities release directly to air, water, land, or that are transported off-site.

RCRAInfo is a national information system that supports the Resource Conservation and Recovery Act (RCRA) program through the tracking of events and activities related to facilities that generate, transport, and treat, store, or dispose of hazardous waste. RCRAInfo allows RCRA program staff to track the notification, permit, compliance, and corrective action activities required under RCRA.

CA FID UST:
Facility ID: 42001194
Regulated By: UTNKA
Regulated ID: CAX000121
Cortese Code: Not reported
SIC Code: Not reported
Facility Phone: 8059683511
Mail To: Not reported
Mailing Address: 75 COROMAR DR
Mailing Address 2: Not reported
Mailing City,St,Zip: SANTA MARIA 93454
Contact: Not reported
Contact Phone: Not reported
DUNs Number: Not reported
NPDES Number: Not reported

SANTA BARBARA RESEARCH CENTER (Continued) **1000394894**

EPA ID: Not reported
Comments: Not reported
Status: Active

CUPA SANTA BARBARA:

Facility Id:	FA0014146
Region:	SANTA BARBARA
Cross Street:	Not reported
Latitude:	Not reported
Longitude:	Not reported
Mailing Name:	PACIFIC RESEARCH CENTER
Mailing Care Of:	Not reported
Mailing Address:	750 PISMO ST
Mailing City:	SAN LUIS OBISPO
Mailing State:	CA
Mailing Zip Code:	93401
Record Id:	PR0511748
Pe #:	2161
Current Status:	1

Facility Id:	FA0014146
Region:	SANTA BARBARA
Cross Street:	Not reported
Latitude:	Not reported
Longitude:	Not reported
Mailing Name:	PACIFIC RESEARCH CENTER
Mailing Care Of:	Not reported
Mailing Address:	750 PISMO ST
Mailing City:	SAN LUIS OBISPO
Mailing State:	CA
Mailing Zip Code:	93401
Record Id:	PR0511749
Pe #:	2201
Current Status:	1

Facility Id:	FA0014146
Region:	SANTA BARBARA
Cross Street:	Not reported
Latitude:	Not reported
Longitude:	Not reported
Mailing Name:	PACIFIC RESEARCH CENTER
Mailing Care Of:	Not reported
Mailing Address:	750 PISMO ST
Mailing City:	SAN LUIS OBISPO
Mailing State:	CA
Mailing Zip Code:	93401
Record Id:	PR0512210
Pe #:	2601
Current Status:	2

Facility Id:	FA0004768
Region:	SANTA BARBARA
Cross Street:	BETTERAVIA
Latitude:	Not reported
Longitude:	Not reported
Mailing Name:	SANTA BARBARA RESEARCH CENTER
Mailing Care Of:	FACILITIES ENVIRONMENTAL

SANTA BARBARA RESEARCH CENTER (Continued) **1000394894**

Mailing Address:	75 COROMAR DRIVE B6 65
Mailing City:	GOLETA
Mailing State:	CA
Mailing Zip Code:	93117
Record Id:	PR0231746
Pe #:	2302
Current Status:	2
Facility Id:	FA0013366
Region:	SANTA BARBARA
Cross Street:	Not reported
Latitude:	Not reported
Longitude:	Not reported
Mailing Name:	UPS TELECOMMUNICATIONS INC
Mailing Care Of:	Not reported
Mailing Address:	2929 E CORONA RD
Mailing City:	TUCSON
Mailing State:	AZ
Mailing Zip Code:	85756
Record Id:	PR0507855
Pe #:	2161
Current Status:	1
Facility Id:	FA0013366
Region:	SANTA BARBARA
Cross Street:	Not reported
Latitude:	Not reported
Longitude:	Not reported
Mailing Name:	UPS TELECOMMUNICATIONS INC
Mailing Care Of:	Not reported
Mailing Address:	2929 E CORONA RD
Mailing City:	TUCSON
Mailing State:	AZ
Mailing Zip Code:	85756
Record Id:	PR0508020
Pe #:	2601
Current Status:	1

ENVIROSTOR:

Facility ID:	60001350
Status:	Inactive - Needs Evaluation
Status Date:	10/23/2013
Site Code:	300327
Site Type:	Corrective Action
Site Type Detailed:	Corrective Action
Acres:	0
NPL:	NO
Regulatory Agencies:	HWMP
Lead Agency:	HWMP
Program Manager:	Robert Krug
Supervisor:	Philip Chandler
Division Branch:	Cleanup Chatsworth
Assembly:	35
Senate:	19
Special Program:	Not reported
Restricted Use:	NO
Site Mgmt Req:	NONE SPECIFIED

SANTA BARBARA RESEARCH CENTER (Continued) **1000394894**

Funding: Responsible Party
Latitude: 34.93564
Longitude: -120.4537
APN: NONE SPECIFIED
Past Use: NONE SPECIFIED
Potential COC: NONE SPECIFIED
Confirmed COC: NONE SPECIFIED
Potential Description: NONE SPECIFIED
Alias Name: 300327
Alias Type: Project Code (Site Code)
Alias Name: 60001350
Alias Type: Envirostor ID Number

Completed Info:
Completed Area Name: Not reported
Completed Sub Area Name: Not reported
Completed Document Type: Not reported
Completed Date: Not reported
Comments: Not reported

Future Area Name: Not reported
Future Sub Area Name: Not reported
Future Document Type: Not reported
Future Due Date: Not reported
Schedule Area Name: Not reported
Schedule Sub Area Name: Not reported
Schedule Document Type: Not reported
Schedule Due Date: Not reported
Schedule Revised Date: Not reported

HWP:
EPA Id: CAD981385073
Cleanup Status: CLOSED
Latitude: 34.93564
Longitude: -120.4537
Facility Type: Historical - Non-Operating
Facility Size: Not reported
Team: Not reported
Supervisor: Not reported
Site Code: 300237
Assembly District: 35
Senate District: 19
Public Information Officer: Not reported

Activities:
EPA Id: CAD981385073
Facility Type: Historical - Non-Operating
Unit Names: CONTAIN1, TANKTRT1
Event Description: New Operating Permit - PUBLIC COMMENT (BEGIN)
Actual Date: 02/08/1985

EPA Id: CAD981385073
Facility Type: Historical - Non-Operating
Unit Names: CONTAIN1, TANKTRT1
Event Description: New Operating Permit - FINAL PERMIT
Actual Date: 05/31/1985

EPA Id: CAD981385073

SANTA BARBARA RESEARCH CENTER (Continued) **1000394894**

Facility Type: Historical - Non-Operating
Unit Names: CONTAIN1, TANKTRT1
Event Description: New Operating Permit - FINAL PERMIT (EXPIRES)
Actual Date: 04/23/1990

EPA Id: CAD981385073
Facility Type: Historical - Non-Operating
Unit Names: CONTAIN1, TANKTRT1
Event Description: New Operating Permit - FINAL PERMIT (EFFECTIVE)
Actual Date: 05/31/1985

EPA Id: CAD981385073
Facility Type: Historical - Non-Operating
Unit Names: CONTAIN1, TANKTRT1
Event Description: New Operating Permit - APPLICATION PART B RECEIVED
Actual Date: 12/12/1983

EPA Id: CAD981385073
Facility Type: Historical - Non-Operating
Unit Names: Not reported
Event Description: Renewal - Historical - CALL-IN LETTER ISSUED
Actual Date: 08/06/1990

Closure:
EPA Id: CAD981385073
Facility Type: Historical - Non-Operating
Unit Names: CONTAIN1, TANKTRT1
Event Description: Closure Final - RECEIVE CLOSURE CERTIFICATION
Actual Date: 01/22/1993

EPA Id: CAD981385073
Facility Type: Historical - Non-Operating
Unit Names: CONTAIN1, TANKTRT1
Event Description: Closure Final - ISSUE CLOSURE VERIFICATION
Actual Date: 08/23/1994

Alias:
EPA Id: CAD981385073
Facility Type: Historical - Non-Operating
Alias Type: Project Code (Site Code)
Alias: 300237

---

21 **WYLIE RADIO** **ENVIROSTOR** **S107737647**
NNE **N/A**
1/2-1 **SANTA MARIA, CA**
0.975 mi.
5149 ft.

Relative:
Higher

Actual:
213 ft.

ENVIROSTOR:
Facility ID: 80000370
Status: Inactive - Needs Evaluation
Status Date: 07/01/2005
Site Code: Not reported
Site Type: Military Evaluation
Site Type Detailed: FUDS
Acres: 1

WYLIE RADIO (Continued) **S107737647**

NPL: NO
Regulatory Agencies: SMBRP
Lead Agency: SMBRP
Program Manager: Min Wu
Supervisor: Noel Shrum
Division Branch: Cleanup Cypress
Assembly: 35
Senate: 19
Special Program: Not reported
Restricted Use: NO
Site Mgmt Req: NONE SPECIFIED
Funding: DERA
Latitude: 34.94861
Longitude: -120.4458
APN: NONE SPECIFIED
Past Use: NONE SPECIFIED
Potential COC: Explosives (UXO, MEC
Confirmed COC: NONE SPECIFIED
Potential Description: NONE SPECIFIED
Alias Name: CA99799F569100
Alias Type: Federal Facility ID
Alias Name: J09CA0734
Alias Type: INPR
Alias Name: 80000370
Alias Type: Envirostor ID Number

Completed Info:
Completed Area Name: Not reported
Completed Sub Area Name: Not reported
Completed Document Type: Not reported
Completed Date: Not reported
Comments: Not reported

Future Area Name: Not reported
Future Sub Area Name: Not reported
Future Document Type: Not reported
Future Due Date: Not reported
Schedule Area Name: Not reported
Schedule Sub Area Name: Not reported
Schedule Document Type: Not reported
Schedule Due Date: Not reported
Schedule Revised Date: Not reported

Count: 7 records. ORPHAN SUMMARY

City	EDR ID	Site Name	Site Address	Zip	Database(s)
SANTA MARIA	S113930117	SANTA MARIA VALLEY UNIT, MORETTI T	BATTLES ROAD AND WESTGATE ROAD	93455	SLIC
SANTA MARIA	S116682491	FORMER CARRANZA LEASE	BLOSSER ROAD	93455	SLIC
SANTA MARIA	S114532198	FORMER STANDARD MORRETI LEASE UNOC	BLOSSER ROAD AND BATTLES ROAD	93455	SLIC
SANTA MARIA	S116682483	KERR MCGEE TRIPLE S SUNRAY / ENOS	BRADLEY / BATTLES	93455	SLIC
SANTA MARIA	S107030115	SANTA MARIA AIRPORT EAST DUMP	WEST END FOSTER RD. AT BLOSSER		SWF/LF
SANTA MARIA	S117338880	OLSEN PROPERTY	FURUKAWA WAY	93458	SLIC
SANTA MARIA	S116290503	MFH MORETTI PROPERTY	WEST OF BLOSSER NORTH AND SOUT	93458	SLIC

GOVERNMENT RECORDS SEARCHED / DATA CURRENCY TRACKING

To maintain currency of the following federal and state databases, EDR contacts the appropriate governmental agency on a monthly or quarterly basis, as required.

Number of Days to Update: Provides confirmation that EDR is reporting records that have been updated within 90 days from the date the government agency made the information available to the public.

STANDARD ENVIRONMENTAL RECORDS

Federal NPL site list

NPL: National Priority List

National Priorities List (Superfund). The NPL is a subset of CERCLIS and identifies over 1,200 sites for priority cleanup under the Superfund Program. NPL sites may encompass relatively large areas. As such, EDR provides polygon coverage for over 1,000 NPL site boundaries produced by EPA's Environmental Photographic Interpretation Center (EPIC) and regional EPA offices.

Date of Government Version: 09/29/2014
Date Data Arrived at EDR: 10/08/2014
Date Made Active in Reports: 11/17/2014
Number of Days to Update: 40

Source: EPA
Telephone: N/A
Last EDR Contact: 01/08/2015
Next Scheduled EDR Contact: 04/20/2015
Data Release Frequency: Quarterly

NPL Site Boundaries

Sources:

EPA's Environmental Photographic Interpretation Center (EPIC)
Telephone: 202-564-7333

EPA Region 1
Telephone 617-918-1143

EPA Region 6
Telephone: 214-655-6659

EPA Region 3
Telephone 215-814-5418

EPA Region 7
Telephone: 913-551-7247

EPA Region 4
Telephone 404-562-8033

EPA Region 8
Telephone: 303-312-6774

EPA Region 5
Telephone 312-886-6686

EPA Region 9
Telephone: 415-947-4246

EPA Region 10
Telephone 206-553-8665

Proposed NPL: Proposed National Priority List Sites

A site that has been proposed for listing on the National Priorities List through the issuance of a proposed rule in the Federal Register. EPA then accepts public comments on the site, responds to the comments, and places on the NPL those sites that continue to meet the requirements for listing.

Date of Government Version: 09/29/2014
Date Data Arrived at EDR: 10/08/2014
Date Made Active in Reports: 11/17/2014
Number of Days to Update: 40

Source: EPA
Telephone: N/A
Last EDR Contact: 01/08/2015
Next Scheduled EDR Contact: 04/20/2015
Data Release Frequency: Quarterly

NPL LIENS: Federal Superfund Liens

Federal Superfund Liens. Under the authority granted the USEPA by CERCLA of 1980, the USEPA has the authority to file liens against real property in order to recover remedial action expenditures or when the property owner received notification of potential liability. USEPA compiles a listing of filed notices of Superfund Liens.

Date of Government Version: 10/15/1991
Date Data Arrived at EDR: 02/02/1994
Date Made Active in Reports: 03/30/1994
Number of Days to Update: 56

Source: EPA
Telephone: 202-564-4267
Last EDR Contact: 08/15/2011
Next Scheduled EDR Contact: 11/28/2011
Data Release Frequency: No Update Planned

GOVERNMENT RECORDS SEARCHED / DATA CURRENCY TRACKING

Federal Delisted NPL site list

DELISTED NPL: National Priority List Deletions

The National Oil and Hazardous Substances Pollution Contingency Plan (NCP) establishes the criteria that the EPA uses to delete sites from the NPL. In accordance with 40 CFR 300.425.(e), sites may be deleted from the NPL where no further response is appropriate.

Date of Government Version: 09/29/2014
Date Data Arrived at EDR: 10/08/2014
Date Made Active in Reports: 11/17/2014
Number of Days to Update: 40

Source: EPA
Telephone: N/A
Last EDR Contact: 01/08/2015
Next Scheduled EDR Contact: 04/20/2015
Data Release Frequency: Quarterly

Federal CERCLIS list

CERCLIS: Comprehensive Environmental Response, Compensation, and Liability Information System

CERCLIS contains data on potentially hazardous waste sites that have been reported to the USEPA by states, municipalities, private companies and private persons, pursuant to Section 103 of the Comprehensive Environmental Response, Compensation, and Liability Act (CERCLA). CERCLIS contains sites which are either proposed to or on the National Priorities List (NPL) and sites which are in the screening and assessment phase for possible inclusion on the NPL.

Date of Government Version: 10/25/2013
Date Data Arrived at EDR: 11/11/2013
Date Made Active in Reports: 02/13/2014
Number of Days to Update: 94

Source: EPA
Telephone: 703-412-9810
Last EDR Contact: 01/09/2015
Next Scheduled EDR Contact: 03/09/2015
Data Release Frequency: Quarterly

FEDERAL FACILITY: Federal Facility Site Information listing

A listing of National Priority List (NPL) and Base Realignment and Closure (BRAC) sites found in the Comprehensive Environmental Response, Compensation and Liability Information System (CERCLIS) Database where EPA Federal Facilities Restoration and Reuse Office is involved in cleanup activities.

Date of Government Version: 07/21/2014
Date Data Arrived at EDR: 10/07/2014
Date Made Active in Reports: 10/20/2014
Number of Days to Update: 13

Source: Environmental Protection Agency
Telephone: 703-603-8704
Last EDR Contact: 01/09/2015
Next Scheduled EDR Contact: 04/20/2015
Data Release Frequency: Varies

Federal CERCLIS NFRAP site List

CERCLIS-NFRAP: CERCLIS No Further Remedial Action Planned

Archived sites are sites that have been removed and archived from the inventory of CERCLIS sites. Archived status indicates that, to the best of EPA's knowledge, assessment at a site has been completed and that EPA has determined no further steps will be taken to list this site on the National Priorities List (NPL), unless information indicates this decision was not appropriate or other considerations require a recommendation for listing at a later time. This decision does not necessarily mean that there is no hazard associated with a given site; it only means that, based upon available information, the location is not judged to be a potential NPL site.

Date of Government Version: 10/25/2013
Date Data Arrived at EDR: 11/11/2013
Date Made Active in Reports: 02/13/2014
Number of Days to Update: 94

Source: EPA
Telephone: 703-412-9810
Last EDR Contact: 01/09/2015
Next Scheduled EDR Contact: 03/09/2015
Data Release Frequency: Quarterly

Federal RCRA CORRACTS facilities list

CORRACTS: Corrective Action Report

CORRACTS identifies hazardous waste handlers with RCRA corrective action activity.

Date of Government Version: 06/10/2014
Date Data Arrived at EDR: 07/02/2014
Date Made Active in Reports: 09/18/2014
Number of Days to Update: 78

Source: EPA
Telephone: 800-424-9346
Last EDR Contact: 12/29/2014
Next Scheduled EDR Contact: 04/13/2015
Data Release Frequency: Quarterly

Federal RCRA non-CORRACTS TSD facilities list

RCRA-TSDF: RCRA - Treatment, Storage and Disposal

RCRAInfo is EPA's comprehensive information system, providing access to data supporting the Resource Conservation and Recovery Act (RCRA) of 1976 and the Hazardous and Solid Waste Amendments (HSWA) of 1984. The database includes selective information on sites which generate, transport, store, treat and/or dispose of hazardous waste as defined by the Resource Conservation and Recovery Act (RCRA). Transporters are individuals or entities that move hazardous waste from the generator offsite to a facility that can recycle, treat, store, or dispose of the waste. TSDFs treat, store, or dispose of the waste.

Date of Government Version: 06/10/2014
Date Data Arrived at EDR: 07/02/2014
Date Made Active in Reports: 09/18/2014
Number of Days to Update: 78

Source: Environmental Protection Agency
Telephone: (415) 495-8895
Last EDR Contact: 12/29/2014
Next Scheduled EDR Contact: 04/13/2015
Data Release Frequency: Quarterly

Federal RCRA generators list

RCRA-LQG: RCRA - Large Quantity Generators

RCRAInfo is EPA's comprehensive information system, providing access to data supporting the Resource Conservation and Recovery Act (RCRA) of 1976 and the Hazardous and Solid Waste Amendments (HSWA) of 1984. The database includes selective information on sites which generate, transport, store, treat and/or dispose of hazardous waste as defined by the Resource Conservation and Recovery Act (RCRA). Large quantity generators (LQGs) generate over 1,000 kilograms (kg) of hazardous waste, or over 1 kg of acutely hazardous waste per month.

Date of Government Version: 06/10/2014
Date Data Arrived at EDR: 07/02/2014
Date Made Active in Reports: 09/18/2014
Number of Days to Update: 78

Source: Environmental Protection Agency
Telephone: (415) 495-8895
Last EDR Contact: 12/29/2014
Next Scheduled EDR Contact: 04/13/2015
Data Release Frequency: Quarterly

RCRA-SQG: RCRA - Small Quantity Generators

RCRAInfo is EPA's comprehensive information system, providing access to data supporting the Resource Conservation and Recovery Act (RCRA) of 1976 and the Hazardous and Solid Waste Amendments (HSWA) of 1984. The database includes selective information on sites which generate, transport, store, treat and/or dispose of hazardous waste as defined by the Resource Conservation and Recovery Act (RCRA). Small quantity generators (SQGs) generate between 100 kg and 1,000 kg of hazardous waste per month.

Date of Government Version: 06/10/2014
Date Data Arrived at EDR: 07/02/2014
Date Made Active in Reports: 09/18/2014
Number of Days to Update: 78

Source: Environmental Protection Agency
Telephone: (415) 495-8895
Last EDR Contact: 12/29/2014
Next Scheduled EDR Contact: 04/13/2015
Data Release Frequency: Quarterly

RCRA-CESQG: RCRA - Conditionally Exempt Small Quantity Generators

RCRAInfo is EPA's comprehensive information system, providing access to data supporting the Resource Conservation and Recovery Act (RCRA) of 1976 and the Hazardous and Solid Waste Amendments (HSWA) of 1984. The database includes selective information on sites which generate, transport, store, treat and/or dispose of hazardous waste as defined by the Resource Conservation and Recovery Act (RCRA). Conditionally exempt small quantity generators (CESQGs) generate less than 100 kg of hazardous waste, or less than 1 kg of acutely hazardous waste per month.

Date of Government Version: 06/10/2014
Date Data Arrived at EDR: 07/02/2014
Date Made Active in Reports: 09/18/2014
Number of Days to Update: 78

Source: Environmental Protection Agency
Telephone: (415) 495-8895
Last EDR Contact: 12/29/2014
Next Scheduled EDR Contact: 04/13/2015
Data Release Frequency: Varies

Federal institutional controls / engineering controls registries

US ENG CONTROLS: Engineering Controls Sites List

A listing of sites with engineering controls in place. Engineering controls include various forms of caps, building foundations, liners, and treatment methods to create pathway elimination for regulated substances to enter environmental media or effect human health.

Date of Government Version: 09/18/2014
Date Data Arrived at EDR: 09/19/2014
Date Made Active in Reports: 10/20/2014
Number of Days to Update: 31

Source: Environmental Protection Agency
Telephone: 703-603-0695
Last EDR Contact: 12/03/2014
Next Scheduled EDR Contact: 03/16/2015
Data Release Frequency: Varies

US INST CONTROL: Sites with Institutional Controls

A listing of sites with institutional controls in place. Institutional controls include administrative measures, such as groundwater use restrictions, construction restrictions, property use restrictions, and post remediation care requirements intended to prevent exposure to contaminants remaining on site. Deed restrictions are generally required as part of the institutional controls.

Date of Government Version: 09/18/2014
Date Data Arrived at EDR: 09/19/2014
Date Made Active in Reports: 10/20/2014
Number of Days to Update: 31

Source: Environmental Protection Agency
Telephone: 703-603-0695
Last EDR Contact: 12/03/2014
Next Scheduled EDR Contact: 03/16/2015
Data Release Frequency: Varies

LUCIS: Land Use Control Information System

LUCIS contains records of land use control information pertaining to the former Navy Base Realignment and Closure properties.

Date of Government Version: 08/29/2014
Date Data Arrived at EDR: 10/09/2014
Date Made Active in Reports: 10/20/2014
Number of Days to Update: 11

Source: Department of the Navy
Telephone: 843-820-7326
Last EDR Contact: 11/17/2014
Next Scheduled EDR Contact: 03/02/2015
Data Release Frequency: Varies

Federal ERNS list

ERNS: Emergency Response Notification System

Emergency Response Notification System. ERNS records and stores information on reported releases of oil and hazardous substances.

Date of Government Version: 09/29/2014
Date Data Arrived at EDR: 09/30/2014
Date Made Active in Reports: 11/06/2014
Number of Days to Update: 37

Source: National Response Center, United States Coast Guard
Telephone: 202-267-2180
Last EDR Contact: 12/29/2014
Next Scheduled EDR Contact: 04/13/2015
Data Release Frequency: Annually

State- and tribal - equivalent NPL

RESPONSE: State Response Sites

Identifies confirmed release sites where DTSC is involved in remediation, either in a lead or oversight capacity. These confirmed release sites are generally high-priority and high potential risk.

Date of Government Version: 11/03/2014
Date Data Arrived at EDR: 11/04/2014
Date Made Active in Reports: 12/12/2014
Number of Days to Update: 38

Source: Department of Toxic Substances Control
Telephone: 916-323-3400
Last EDR Contact: 11/04/2014
Next Scheduled EDR Contact: 02/16/2015
Data Release Frequency: Quarterly

State- and tribal - equivalent CERCLIS

ENVIROSTOR: EnviroStor Database

The Department of Toxic Substances Control's (DTSC's) Site Mitigation and Brownfields Reuse Program's (SMBRP's) EnviroStor database identifes sites that have known contamination or sites for which there may be reasons to investigate further. The database includes the following site types: Federal Superfund sites (National Priorities List (NPL)); State Response, including Military Facilities and State Superfund; Voluntary Cleanup; and School sites. EnviroStor provides similar information to the information that was available in CalSites, and provides additional site information, including, but not limited to, identification of formerly-contaminated properties that have been released for reuse, properties where environmental deed restrictions have been recorded to prevent inappropriate land uses, and risk characterization information that is used to assess potential impacts to public health and the environment at contaminated sites.

Date of Government Version: 11/03/2014
Date Data Arrived at EDR: 11/04/2014
Date Made Active in Reports: 12/12/2014
Number of Days to Update: 38

Source: Department of Toxic Substances Control
Telephone: 916-323-3400
Last EDR Contact: 11/04/2014
Next Scheduled EDR Contact: 02/16/2015
Data Release Frequency: Quarterly

State and tribal landfill and/or solid waste disposal site lists

SWF/LF (SWIS): Solid Waste Information System

Active, Closed and Inactive Landfills. SWF/LF records typically contain an inve ntory of solid waste disposal facilities or landfills. These may be active or i nactive facilities or open dumps that failed to meet RCRA Section 4004 criteria for solid waste landfills or disposal sites.

Date of Government Version: 11/17/2014
Date Data Arrived at EDR: 11/19/2014
Date Made Active in Reports: 12/24/2014
Number of Days to Update: 35

Source: Department of Resources Recycling and Recovery
Telephone: 916-341-6320
Last EDR Contact: 11/19/2014
Next Scheduled EDR Contact: 03/02/2015
Data Release Frequency: Quarterly

State and tribal leaking storage tank lists

LUST REG 6L: Leaking Underground Storage Tank Case Listing

For more current information, please refer to the State Water Resources Control Board's LUST database.

Date of Government Version: 09/09/2003
Date Data Arrived at EDR: 09/10/2003
Date Made Active in Reports: 10/07/2003
Number of Days to Update: 27

Source: California Regional Water Quality Control Board Lahontan Region (6)
Telephone: 530-542-5572
Last EDR Contact: 09/12/2011
Next Scheduled EDR Contact: 12/26/2011
Data Release Frequency: No Update Planned

LUST REG 5: Leaking Underground Storage Tank Database

Leaking Underground Storage Tank locations. Alameda, Alpine, Amador, Butte, Colusa, Contra Costa, Calveras, El Dorado, Fresno, Glenn, Kern, Kings, Lake, Lassen, Madera, Mariposa, Merced, Modoc, Napa, Nevada, Placer, Plumas, Sacramento, San Joaquin, Shasta, Solano, Stanislaus, Sutter, Tehama, Tulare, Tuolumne, Yolo, Yuba counties.

Date of Government Version: 07/01/2008
Date Data Arrived at EDR: 07/22/2008
Date Made Active in Reports: 07/31/2008
Number of Days to Update: 9

Source: California Regional Water Quality Control Board Central Valley Region (5)
Telephone: 916-464-4834
Last EDR Contact: 07/01/2011
Next Scheduled EDR Contact: 10/17/2011
Data Release Frequency: No Update Planned

LUST REG 4: Underground Storage Tank Leak List

Los Angeles, Ventura counties. For more current information, please refer to the State Water Resources Control Board's LUST database.

Date of Government Version: 09/07/2004
Date Data Arrived at EDR: 09/07/2004
Date Made Active in Reports: 10/12/2004
Number of Days to Update: 35

Source: California Regional Water Quality Control Board Los Angeles Region (4)
Telephone: 213-576-6710
Last EDR Contact: 09/06/2011
Next Scheduled EDR Contact: 12/19/2011
Data Release Frequency: No Update Planned

LUST REG 3: Leaking Underground Storage Tank Database
Leaking Underground Storage Tank locations. Monterey, San Benito, San Luis Obispo, Santa Barbara, Santa Cruz counties.

Date of Government Version: 05/19/2003
Date Data Arrived at EDR: 05/19/2003
Date Made Active in Reports: 06/02/2003
Number of Days to Update: 14

Source: California Regional Water Quality Control Board Central Coast Region (3)
Telephone: 805-542-4786
Last EDR Contact: 07/18/2011
Next Scheduled EDR Contact: 10/31/2011
Data Release Frequency: No Update Planned

LUST REG 2: Fuel Leak List
Leaking Underground Storage Tank locations. Alameda, Contra Costa, Marin, Napa, San Francisco, San Mateo, Santa Clara, Solano, Sonoma counties.

Date of Government Version: 09/30/2004
Date Data Arrived at EDR: 10/20/2004
Date Made Active in Reports: 11/19/2004
Number of Days to Update: 30

Source: California Regional Water Quality Control Board San Francisco Bay Region (2)
Telephone: 510-622-2433
Last EDR Contact: 09/19/2011
Next Scheduled EDR Contact: 01/02/2012
Data Release Frequency: Quarterly

LUST REG 1: Active Toxic Site Investigation
Del Norte, Humboldt, Lake, Mendocino, Modoc, Siskiyou, Sonoma, Trinity counties. For more current information, please refer to the State Water Resources Control Board's LUST database.

Date of Government Version: 02/01/2001
Date Data Arrived at EDR: 02/28/2001
Date Made Active in Reports: 03/29/2001
Number of Days to Update: 29

Source: California Regional Water Quality Control Board North Coast (1)
Telephone: 707-570-3769
Last EDR Contact: 08/01/2011
Next Scheduled EDR Contact: 11/14/2011
Data Release Frequency: No Update Planned

LUST: Geotracker's Leaking Underground Fuel Tank Report
Leaking Underground Storage Tank Incident Reports. LUST records contain an inventory of reported leaking underground storage tank incidents. Not all states maintain these records, and the information stored varies by state. For more information on a particular leaking underground storage tank sites, please contact the appropriate regulatory agency.

Date of Government Version: 12/12/2014
Date Data Arrived at EDR: 12/15/2014
Date Made Active in Reports: 01/05/2015
Number of Days to Update: 21

Source: State Water Resources Control Board
Telephone: see region list
Last EDR Contact: 01/21/2015
Next Scheduled EDR Contact: 03/30/2015
Data Release Frequency: Quarterly

LUST REG 6V: Leaking Underground Storage Tank Case Listing
Leaking Underground Storage Tank locations. Inyo, Kern, Los Angeles, Mono, San Bernardino counties.

Date of Government Version: 06/07/2005
Date Data Arrived at EDR: 06/07/2005
Date Made Active in Reports: 06/29/2005
Number of Days to Update: 22

Source: California Regional Water Quality Control Board Victorville Branch Office (6)
Telephone: 760-241-7365
Last EDR Contact: 09/12/2011
Next Scheduled EDR Contact: 12/26/2011
Data Release Frequency: No Update Planned

LUST REG 7: Leaking Underground Storage Tank Case Listing
Leaking Underground Storage Tank locations. Imperial, Riverside, San Diego, Santa Barbara counties.

Date of Government Version: 02/26/2004
Date Data Arrived at EDR: 02/26/2004
Date Made Active in Reports: 03/24/2004
Number of Days to Update: 27

Source: California Regional Water Quality Control Board Colorado River Basin Region (7)
Telephone: 760-776-8943
Last EDR Contact: 08/01/2011
Next Scheduled EDR Contact: 11/14/2011
Data Release Frequency: No Update Planned

LUST REG 8: Leaking Underground Storage Tanks
California Regional Water Quality Control Board Santa Ana Region (8). For more current information, please refer to the State Water Resources Control Board's LUST database.

Date of Government Version: 02/14/2005
Date Data Arrived at EDR: 02/15/2005
Date Made Active in Reports: 03/28/2005
Number of Days to Update: 41

Source: California Regional Water Quality Control Board Santa Ana Region (8)
Telephone: 909-782-4496
Last EDR Contact: 08/15/2011
Next Scheduled EDR Contact: 11/28/2011
Data Release Frequency: Varies

LUST REG 9: Leaking Underground Storage Tank Report
Orange, Riverside, San Diego counties. For more current information, please refer to the State Water Resources Control Board's LUST database.

Date of Government Version: 03/01/2001
Date Data Arrived at EDR: 04/23/2001
Date Made Active in Reports: 05/21/2001
Number of Days to Update: 28

Source: California Regional Water Quality Control Board San Diego Region (9)
Telephone: 858-637-5595
Last EDR Contact: 09/26/2011
Next Scheduled EDR Contact: 01/09/2012
Data Release Frequency: No Update Planned

SLIC: Statewide SLIC Cases
The SLIC (Spills, Leaks, Investigations and Cleanup) program is designed to protect and restore water quality from spills, leaks, and similar discharges.

Date of Government Version: 12/12/2014
Date Data Arrived at EDR: 12/15/2014
Date Made Active in Reports: 01/05/2015
Number of Days to Update: 21

Source: State Water Resources Control Board
Telephone: 866-480-1028
Last EDR Contact: 01/21/2015
Next Scheduled EDR Contact: 03/30/2015
Data Release Frequency: Varies

SLIC REG 1: Active Toxic Site Investigations
The SLIC (Spills, Leaks, Investigations and Cleanup) program is designed to protect and restore water quality from spills, leaks, and similar discharges.

Date of Government Version: 04/03/2003
Date Data Arrived at EDR: 04/07/2003
Date Made Active in Reports: 04/25/2003
Number of Days to Update: 18

Source: California Regional Water Quality Control Board, North Coast Region (1)
Telephone: 707-576-2220
Last EDR Contact: 08/01/2011
Next Scheduled EDR Contact: 11/14/2011
Data Release Frequency: No Update Planned

SLIC REG 2: Spills, Leaks, Investigation & Cleanup Cost Recovery Listing
The SLIC (Spills, Leaks, Investigations and Cleanup) program is designed to protect and restore water quality from spills, leaks, and similar discharges.

Date of Government Version: 09/30/2004
Date Data Arrived at EDR: 10/20/2004
Date Made Active in Reports: 11/19/2004
Number of Days to Update: 30

Source: Regional Water Quality Control Board San Francisco Bay Region (2)
Telephone: 510-286-0457
Last EDR Contact: 09/19/2011
Next Scheduled EDR Contact: 01/02/2012
Data Release Frequency: Quarterly

SLIC REG 3: Spills, Leaks, Investigation & Cleanup Cost Recovery Listing
The SLIC (Spills, Leaks, Investigations and Cleanup) program is designed to protect and restore water quality from spills, leaks, and similar discharges.

Date of Government Version: 05/18/2006
Date Data Arrived at EDR: 05/18/2006
Date Made Active in Reports: 06/15/2006
Number of Days to Update: 28

Source: California Regional Water Quality Control Board Central Coast Region (3)
Telephone: 805-549-3147
Last EDR Contact: 07/18/2011
Next Scheduled EDR Contact: 10/31/2011
Data Release Frequency: Semi-Annually

SLIC REG 4: Spills, Leaks, Investigation & Cleanup Cost Recovery Listing
The SLIC (Spills, Leaks, Investigations and Cleanup) program is designed to protect and restore water quality from spills, leaks, and similar discharges.

Date of Government Version: 11/17/2004
Date Data Arrived at EDR: 11/18/2004
Date Made Active in Reports: 01/04/2005
Number of Days to Update: 47

Source: Region Water Quality Control Board Los Angeles Region (4)
Telephone: 213-576-6600
Last EDR Contact: 07/01/2011
Next Scheduled EDR Contact: 10/17/2011
Data Release Frequency: Varies

SLIC REG 5: Spills, Leaks, Investigation & Cleanup Cost Recovery Listing
The SLIC (Spills, Leaks, Investigations and Cleanup) program is designed to protect and restore water quality from spills, leaks, and similar discharges.

Date of Government Version: 04/01/2005
Date Data Arrived at EDR: 04/05/2005
Date Made Active in Reports: 04/21/2005
Number of Days to Update: 16

Source: Regional Water Quality Control Board Central Valley Region (5)
Telephone: 916-464-3291
Last EDR Contact: 09/12/2011
Next Scheduled EDR Contact: 12/26/2011
Data Release Frequency: Semi-Annually

SLIC REG 6V: Spills, Leaks, Investigation & Cleanup Cost Recovery Listing
The SLIC (Spills, Leaks, Investigations and Cleanup) program is designed to protect and restore water quality from spills, leaks, and similar discharges.

Date of Government Version: 05/24/2005
Date Data Arrived at EDR: 05/25/2005
Date Made Active in Reports: 06/16/2005
Number of Days to Update: 22

Source: Regional Water Quality Control Board, Victorville Branch
Telephone: 619-241-6583
Last EDR Contact: 08/15/2011
Next Scheduled EDR Contact: 11/28/2011
Data Release Frequency: Semi-Annually

SLIC REG 6L: SLIC Sites
The SLIC (Spills, Leaks, Investigations and Cleanup) program is designed to protect and restore water quality from spills, leaks, and similar discharges.

Date of Government Version: 09/07/2004
Date Data Arrived at EDR: 09/07/2004
Date Made Active in Reports: 10/12/2004
Number of Days to Update: 35

Source: California Regional Water Quality Control Board, Lahontan Region
Telephone: 530-542-5574
Last EDR Contact: 08/15/2011
Next Scheduled EDR Contact: 11/28/2011
Data Release Frequency: No Update Planned

SLIC REG 7: SLIC List
The SLIC (Spills, Leaks, Investigations and Cleanup) program is designed to protect and restore water quality from spills, leaks, and similar discharges.

Date of Government Version: 11/24/2004
Date Data Arrived at EDR: 11/29/2004
Date Made Active in Reports: 01/04/2005
Number of Days to Update: 36

Source: California Regional Quality Control Board, Colorado River Basin Region
Telephone: 760-346-7491
Last EDR Contact: 08/01/2011
Next Scheduled EDR Contact: 11/14/2011
Data Release Frequency: No Update Planned

SLIC REG 8: Spills, Leaks, Investigation & Cleanup Cost Recovery Listing
The SLIC (Spills, Leaks, Investigations and Cleanup) program is designed to protect and restore water quality from spills, leaks, and similar discharges.

Date of Government Version: 04/03/2008
Date Data Arrived at EDR: 04/03/2008
Date Made Active in Reports: 04/14/2008
Number of Days to Update: 11

Source: California Region Water Quality Control Board Santa Ana Region (8)
Telephone: 951-782-3298
Last EDR Contact: 09/12/2011
Next Scheduled EDR Contact: 12/26/2011
Data Release Frequency: Semi-Annually

SLIC REG 9: Spills, Leaks, Investigation & Cleanup Cost Recovery Listing
The SLIC (Spills, Leaks, Investigations and Cleanup) program is designed to protect and restore water quality from spills, leaks, and similar discharges.

Date of Government Version: 09/10/2007
Date Data Arrived at EDR: 09/11/2007
Date Made Active in Reports: 09/28/2007
Number of Days to Update: 17

Source: California Regional Water Quality Control Board San Diego Region (9)
Telephone: 858-467-2980
Last EDR Contact: 08/08/2011
Next Scheduled EDR Contact: 11/21/2011
Data Release Frequency: Annually

INDIAN LUST R10: Leaking Underground Storage Tanks on Indian Land
LUSTs on Indian land in Alaska, Idaho, Oregon and Washington.

Date of Government Version: 05/20/2014
Date Data Arrived at EDR: 06/10/2014
Date Made Active in Reports: 08/22/2014
Number of Days to Update: 73

Source: EPA Region 10
Telephone: 206-553-2857
Last EDR Contact: 01/26/2015
Next Scheduled EDR Contact: 05/11/2015
Data Release Frequency: Quarterly

INDIAN LUST R8: Leaking Underground Storage Tanks on Indian Land
LUSTs on Indian land in Colorado, Montana, North Dakota, South Dakota, Utah and Wyoming.

Date of Government Version: 11/04/2014
Date Data Arrived at EDR: 11/07/2014
Date Made Active in Reports: 11/17/2014
Number of Days to Update: 10

Source: EPA Region 8
Telephone: 303-312-6271
Last EDR Contact: 01/26/2015
Next Scheduled EDR Contact: 05/11/2015
Data Release Frequency: Quarterly

INDIAN LUST R7: Leaking Underground Storage Tanks on Indian Land
LUSTs on Indian land in Iowa, Kansas, and Nebraska

Date of Government Version: 05/22/2014
Date Data Arrived at EDR: 08/22/2014
Date Made Active in Reports: 09/18/2014
Number of Days to Update: 27

Source: EPA Region 7
Telephone: 913-551-7003
Last EDR Contact: 01/26/2015
Next Scheduled EDR Contact: 05/11/2015
Data Release Frequency: Varies

INDIAN LUST R5: Leaking Underground Storage Tanks on Indian Land
Leaking underground storage tanks located on Indian Land in Michigan, Minnesota and Wisconsin.

Date of Government Version: 11/03/2014
Date Data Arrived at EDR: 11/05/2014
Date Made Active in Reports: 11/17/2014
Number of Days to Update: 12

Source: EPA, Region 5
Telephone: 312-886-7439
Last EDR Contact: 01/26/2015
Next Scheduled EDR Contact: 05/11/2015
Data Release Frequency: Varies

INDIAN LUST R6: Leaking Underground Storage Tanks on Indian Land
LUSTs on Indian land in New Mexico and Oklahoma.

Date of Government Version: 10/06/2014
Date Data Arrived at EDR: 10/29/2014
Date Made Active in Reports: 11/17/2014
Number of Days to Update: 19

Source: EPA Region 6
Telephone: 214-665-6597
Last EDR Contact: 01/26/2015
Next Scheduled EDR Contact: 05/11/2015
Data Release Frequency: Varies

INDIAN LUST R4: Leaking Underground Storage Tanks on Indian Land
LUSTs on Indian land in Florida, Mississippi and North Carolina.

Date of Government Version: 07/30/2014
Date Data Arrived at EDR: 08/12/2014
Date Made Active in Reports: 08/22/2014
Number of Days to Update: 10

Source: EPA Region 4
Telephone: 404-562-8677
Last EDR Contact: 01/26/2015
Next Scheduled EDR Contact: 05/11/2015
Data Release Frequency: Semi-Annually

INDIAN LUST R1: Leaking Underground Storage Tanks on Indian Land
A listing of leaking underground storage tank locations on Indian Land.

Date of Government Version: 02/01/2013
Date Data Arrived at EDR: 05/01/2013
Date Made Active in Reports: 11/01/2013
Number of Days to Update: 184

Source: EPA Region 1
Telephone: 617-918-1313
Last EDR Contact: 10/31/2014
Next Scheduled EDR Contact: 02/09/2015
Data Release Frequency: Varies

INDIAN LUST R9: Leaking Underground Storage Tanks on Indian Land
LUSTs on Indian land in Arizona, California, New Mexico and Nevada

Date of Government Version: 03/01/2013
Date Data Arrived at EDR: 03/01/2013
Date Made Active in Reports: 04/12/2013
Number of Days to Update: 42

Source: Environmental Protection Agency
Telephone: 415-972-3372
Last EDR Contact: 01/08/2015
Next Scheduled EDR Contact: 05/11/2015
Data Release Frequency: Quarterly

State and tribal registered storage tank lists

UST: Active UST Facilities
Active UST facilities gathered from the local regulatory agencies

Date of Government Version: 01/20/2015
Date Data Arrived at EDR: 01/21/2015
Date Made Active in Reports: 01/27/2015
Number of Days to Update: 6

Source: SWRCB
Telephone: 916-341-5851
Last EDR Contact: 01/21/2015
Next Scheduled EDR Contact: 03/30/2015
Data Release Frequency: Semi-Annually

AST: Aboveground Petroleum Storage Tank Facilities
A listing of aboveground storage tank petroleum storage tank locations.

Date of Government Version: 08/01/2009
Date Data Arrived at EDR: 09/10/2009
Date Made Active in Reports: 10/01/2009
Number of Days to Update: 21

Source: California Environmental Protection Agency
Telephone: 916-327-5092
Last EDR Contact: 12/23/2014
Next Scheduled EDR Contact: 04/13/2015
Data Release Frequency: Quarterly

INDIAN UST R1: Underground Storage Tanks on Indian Land
The Indian Underground Storage Tank (UST) database provides information about underground storage tanks on Indian land in EPA Region 1 (Connecticut, Maine, Massachusetts, New Hampshire, Rhode Island, Vermont and ten Tribal Nations).

Date of Government Version: 02/01/2013
Date Data Arrived at EDR: 05/01/2013
Date Made Active in Reports: 01/27/2014
Number of Days to Update: 271

Source: EPA, Region 1
Telephone: 617-918-1313
Last EDR Contact: 10/31/2014
Next Scheduled EDR Contact: 02/09/2015
Data Release Frequency: Varies

INDIAN UST R4: Underground Storage Tanks on Indian Land
The Indian Underground Storage Tank (UST) database provides information about underground storage tanks on Indian land in EPA Region 4 (Alabama, Florida, Georgia, Kentucky, Mississippi, North Carolina, South Carolina, Tennessee and Tribal Nations)

Date of Government Version: 07/30/2014
Date Data Arrived at EDR: 08/12/2014
Date Made Active in Reports: 08/22/2014
Number of Days to Update: 10

Source: EPA Region 4
Telephone: 404-562-9424
Last EDR Contact: 01/26/2015
Next Scheduled EDR Contact: 05/11/2015
Data Release Frequency: Semi-Annually

INDIAN UST R5: Underground Storage Tanks on Indian Land

The Indian Underground Storage Tank (UST) database provides information about underground storage tanks on Indian land in EPA Region 5 (Michigan, Minnesota and Wisconsin and Tribal Nations).

Date of Government Version: 11/03/2014
Date Data Arrived at EDR: 11/05/2014
Date Made Active in Reports: 11/17/2014
Number of Days to Update: 12

Source: EPA Region 5
Telephone: 312-886-6136
Last EDR Contact: 01/26/2015
Next Scheduled EDR Contact: 05/11/2015
Data Release Frequency: Varies

INDIAN UST R6: Underground Storage Tanks on Indian Land

The Indian Underground Storage Tank (UST) database provides information about underground storage tanks on Indian land in EPA Region 6 (Louisiana, Arkansas, Oklahoma, New Mexico, Texas and 65 Tribes).

Date of Government Version: 10/06/2014
Date Data Arrived at EDR: 10/29/2014
Date Made Active in Reports: 11/06/2014
Number of Days to Update: 8

Source: EPA Region 6
Telephone: 214-665-7591
Last EDR Contact: 01/26/2015
Next Scheduled EDR Contact: 05/11/2015
Data Release Frequency: Semi-Annually

INDIAN UST R7: Underground Storage Tanks on Indian Land

The Indian Underground Storage Tank (UST) database provides information about underground storage tanks on Indian land in EPA Region 7 (Iowa, Kansas, Missouri, Nebraska, and 9 Tribal Nations).

Date of Government Version: 08/20/2014
Date Data Arrived at EDR: 08/22/2014
Date Made Active in Reports: 09/18/2014
Number of Days to Update: 27

Source: EPA Region 7
Telephone: 913-551-7003
Last EDR Contact: 01/26/2015
Next Scheduled EDR Contact: 05/11/2015
Data Release Frequency: Varies

INDIAN UST R8: Underground Storage Tanks on Indian Land

The Indian Underground Storage Tank (UST) database provides information about underground storage tanks on Indian land in EPA Region 8 (Colorado, Montana, North Dakota, South Dakota, Utah, Wyoming and 27 Tribal Nations).

Date of Government Version: 11/04/2014
Date Data Arrived at EDR: 11/07/2014
Date Made Active in Reports: 11/17/2014
Number of Days to Update: 10

Source: EPA Region 8
Telephone: 303-312-6137
Last EDR Contact: 01/26/2015
Next Scheduled EDR Contact: 05/11/2015
Data Release Frequency: Quarterly

INDIAN UST R9: Underground Storage Tanks on Indian Land

The Indian Underground Storage Tank (UST) database provides information about underground storage tanks on Indian land in EPA Region 9 (Arizona, California, Hawaii, Nevada, the Pacific Islands, and Tribal Nations).

Date of Government Version: 08/14/2014
Date Data Arrived at EDR: 08/15/2014
Date Made Active in Reports: 08/22/2014
Number of Days to Update: 7

Source: EPA Region 9
Telephone: 415-972-3368
Last EDR Contact: 01/26/2015
Next Scheduled EDR Contact: 05/11/2015
Data Release Frequency: Quarterly

INDIAN UST R10: Underground Storage Tanks on Indian Land

The Indian Underground Storage Tank (UST) database provides information about underground storage tanks on Indian land in EPA Region 10 (Alaska, Idaho, Oregon, Washington, and Tribal Nations).

Date of Government Version: 05/20/2014
Date Data Arrived at EDR: 06/10/2014
Date Made Active in Reports: 08/15/2014
Number of Days to Update: 66

Source: EPA Region 10
Telephone: 206-553-2857
Last EDR Contact: 01/26/2015
Next Scheduled EDR Contact: 05/11/2015
Data Release Frequency: Quarterly

FEMA UST: Underground Storage Tank Listing
A listing of all FEMA owned underground storage tanks.

Date of Government Version: 01/01/2010
Date Data Arrived at EDR: 02/16/2010
Date Made Active in Reports: 04/12/2010
Number of Days to Update: 55
Source: FEMA
Telephone: 202-646-5797
Last EDR Contact: 01/12/2015
Next Scheduled EDR Contact: 04/27/2015
Data Release Frequency: Varies

State and tribal voluntary cleanup sites

INDIAN VCP R7: Voluntary Cleanup Priority Lisitng
A listing of voluntary cleanup priority sites located on Indian Land located in Region 7.

Date of Government Version: 03/20/2008
Date Data Arrived at EDR: 04/22/2008
Date Made Active in Reports: 05/19/2008
Number of Days to Update: 27
Source: EPA, Region 7
Telephone: 913-551-7365
Last EDR Contact: 04/20/2009
Next Scheduled EDR Contact: 07/20/2009
Data Release Frequency: Varies

INDIAN VCP R1: Voluntary Cleanup Priority Listing
A listing of voluntary cleanup priority sites located on Indian Land located in Region 1.

Date of Government Version: 09/29/2014
Date Data Arrived at EDR: 10/01/2014
Date Made Active in Reports: 11/06/2014
Number of Days to Update: 36
Source: EPA, Region 1
Telephone: 617-918-1102
Last EDR Contact: 12/31/2014
Next Scheduled EDR Contact: 04/13/2015
Data Release Frequency: Varies

VCP: Voluntary Cleanup Program Properties
Contains low threat level properties with either confirmed or unconfirmed releases and the project proponents have request that DTSC oversee investigation and/or cleanup activities and have agreed to provide coverage for DTSC's costs.

Date of Government Version: 11/03/2014
Date Data Arrived at EDR: 11/04/2014
Date Made Active in Reports: 12/12/2014
Number of Days to Update: 38
Source: Department of Toxic Substances Control
Telephone: 916-323-3400
Last EDR Contact: 11/04/2014
Next Scheduled EDR Contact: 02/16/2015
Data Release Frequency: Quarterly

ADDITIONAL ENVIRONMENTAL RECORDS

Local Brownfield lists

US BROWNFIELDS: A Listing of Brownfields Sites
Brownfields are real property, the expansion, redevelopment, or reuse of which may be complicated by the presence or potential presence of a hazardous substance, pollutant, or contaminant. Cleaning up and reinvesting in these properties takes development pressures off of undeveloped, open land, and both improves and protects the environment. Assessment, Cleanup and Redevelopment Exchange System (ACRES) stores information reported by EPA Brownfields grant recipients on brownfields properties assessed or cleaned up with grant funding as well as information on Targeted Brownfields Assessments performed by EPA Regions. A listing of ACRES Brownfield sites is obtained from Cleanups in My Community. Cleanups in My Community provides information on Brownfields properties for which information is reported back to EPA, as well as areas served by Brownfields grant programs.

Date of Government Version: 09/22/2014
Date Data Arrived at EDR: 09/23/2014
Date Made Active in Reports: 10/20/2014
Number of Days to Update: 27
Source: Environmental Protection Agency
Telephone: 202-566-2777
Last EDR Contact: 12/22/2014
Next Scheduled EDR Contact: 04/06/2015
Data Release Frequency: Semi-Annually

Local Lists of Landfill / Solid Waste Disposal Sites

DEBRIS REGION 9: Torres Martinez Reservation Illegal Dump Site Locations
A listing of illegal dump sites location on the Torres Martinez Indian Reservation located in eastern Riverside County and northern Imperial County, California.

Date of Government Version: 01/12/2009
Date Data Arrived at EDR: 05/07/2009
Date Made Active in Reports: 09/21/2009
Number of Days to Update: 137
Source: EPA, Region 9
Telephone: 415-947-4219
Last EDR Contact: 01/26/2015
Next Scheduled EDR Contact: 05/11/2015
Data Release Frequency: No Update Planned

ODI: Open Dump Inventory
An open dump is defined as a disposal facility that does not comply with one or more of the Part 257 or Part 258 Subtitle D Criteria.

Date of Government Version: 06/30/1985
Date Data Arrived at EDR: 08/09/2004
Date Made Active in Reports: 09/17/2004
Number of Days to Update: 39
Source: Environmental Protection Agency
Telephone: 800-424-9346
Last EDR Contact: 06/09/2004
Next Scheduled EDR Contact: N/A
Data Release Frequency: No Update Planned

SWRCY: Recycler Database
A listing of recycling facilities in California.

Date of Government Version: 12/15/2014
Date Data Arrived at EDR: 12/15/2014
Date Made Active in Reports: 01/26/2015
Number of Days to Update: 42
Source: Department of Conservation
Telephone: 916-323-3836
Last EDR Contact: 12/15/2014
Next Scheduled EDR Contact: 03/30/2015
Data Release Frequency: Quarterly

HAULERS: Registered Waste Tire Haulers Listing
A listing of registered waste tire haulers.

Date of Government Version: 12/01/2014
Date Data Arrived at EDR: 12/01/2014
Date Made Active in Reports: 01/23/2015
Number of Days to Update: 53
Source: Integrated Waste Management Board
Telephone: 916-341-6422
Last EDR Contact: 11/12/2014
Next Scheduled EDR Contact: 03/02/2015
Data Release Frequency: Varies

INDIAN ODI: Report on the Status of Open Dumps on Indian Lands
Location of open dumps on Indian land.

Date of Government Version: 12/31/1998
Date Data Arrived at EDR: 12/03/2007
Date Made Active in Reports: 01/24/2008
Number of Days to Update: 52
Source: Environmental Protection Agency
Telephone: 703-308-8245
Last EDR Contact: 10/29/2014
Next Scheduled EDR Contact: 02/16/2015
Data Release Frequency: Varies

WMUDS/SWAT: Waste Management Unit Database
Waste Management Unit Database System. WMUDS is used by the State Water Resources Control Board staff and the Regional Water Quality Control Boards for program tracking and inventory of waste management units. WMUDS is composed of the following databases: Facility Information, Scheduled Inspections Information, Waste Management Unit Information, SWAT Program Information, SWAT Report Summary Information, SWAT Report Summary Data, Chapter 15 (formerly Subchapter 15) Information, Chapter 15 Monitoring Parameters, TPCA Program Information, RCRA Program Information, Closure Information, and Interested Parties Information.

Date of Government Version: 04/01/2000
Date Data Arrived at EDR: 04/10/2000
Date Made Active in Reports: 05/10/2000
Number of Days to Update: 30
Source: State Water Resources Control Board
Telephone: 916-227-4448
Last EDR Contact: 11/05/2014
Next Scheduled EDR Contact: 02/23/2015
Data Release Frequency: No Update Planned

Local Lists of Hazardous waste / Contaminated Sites

US CDL: Clandestine Drug Labs

A listing of clandestine drug lab locations. The U.S. Department of Justice ("the Department") provides this web site as a public service. It contains addresses of some locations where law enforcement agencies reported they found chemicals or other items that indicated the presence of either clandestine drug laboratories or dumpsites. In most cases, the source of the entries is not the Department, and the Department has not verified the entry and does not guarantee its accuracy. Members of the public must verify the accuracy of all entries by, for example, contacting local law enforcement and local health departments.

Date of Government Version: 07/25/2014
Date Data Arrived at EDR: 09/09/2014
Date Made Active in Reports: 10/20/2014
Number of Days to Update: 41
Source: Drug Enforcement Administration
Telephone: 202-307-1000
Last EDR Contact: 11/25/2014
Next Scheduled EDR Contact: 03/16/2015
Data Release Frequency: Quarterly

HIST CAL-SITES: Calsites Database

The Calsites database contains potential or confirmed hazardous substance release properties. In 1996, California EPA reevaluated and significantly reduced the number of sites in the Calsites database. No longer updated by the state agency. It has been replaced by ENVIROSTOR.

Date of Government Version: 08/08/2005
Date Data Arrived at EDR: 08/03/2006
Date Made Active in Reports: 08/24/2006
Number of Days to Update: 21
Source: Department of Toxic Substance Control
Telephone: 916-323-3400
Last EDR Contact: 02/23/2009
Next Scheduled EDR Contact: 05/25/2009
Data Release Frequency: No Update Planned

SCH: School Property Evaluation Program

This category contains proposed and existing school sites that are being evaluated by DTSC for possible hazardous materials contamination. In some cases, these properties may be listed in the CalSites category depending on the level of threat to public health and safety or the environment they pose.

Date of Government Version: 11/03/2014
Date Data Arrived at EDR: 11/04/2014
Date Made Active in Reports: 12/12/2014
Number of Days to Update: 38
Source: Department of Toxic Substances Control
Telephone: 916-323-3400
Last EDR Contact: 11/04/2014
Next Scheduled EDR Contact: 02/16/2015
Data Release Frequency: Quarterly

TOXIC PITS: Toxic Pits Cleanup Act Sites

Toxic PITS Cleanup Act Sites. TOXIC PITS identifies sites suspected of containing hazardous substances where cleanup has not yet been completed.

Date of Government Version: 07/01/1995
Date Data Arrived at EDR: 08/30/1995
Date Made Active in Reports: 09/26/1995
Number of Days to Update: 27
Source: State Water Resources Control Board
Telephone: 916-227-4364
Last EDR Contact: 01/26/2009
Next Scheduled EDR Contact: 04/27/2009
Data Release Frequency: No Update Planned

CDL: Clandestine Drug Labs

A listing of drug lab locations. Listing of a location in this database does not indicate that any illegal drug lab materials were or were not present there, and does not constitute a determination that the location either requires or does not require additional cleanup work.

Date of Government Version: 06/30/2014
Date Data Arrived at EDR: 09/02/2014
Date Made Active in Reports: 09/24/2014
Number of Days to Update: 22
Source: Department of Toxic Substances Control
Telephone: 916-255-6504
Last EDR Contact: 01/12/2015
Next Scheduled EDR Contact: 04/27/2015
Data Release Frequency: Varies

US HIST CDL: National Clandestine Laboratory Register

A listing of clandestine drug lab locations. The U.S. Department of Justice ("the Department") provides this web site as a public service. It contains addresses of some locations where law enforcement agencies reported they found chemicals or other items that indicated the presence of either clandestine drug laboratories or dumpsites. In most cases, the source of the entries is not the Department, and the Department has not verified the entry and does not guarantee its accuracy. Members of the public must verify the accuracy of all entries by, for example, contacting local law enforcement and local health departments.

Date of Government Version: 07/25/2014
Date Data Arrived at EDR: 09/09/2014
Date Made Active in Reports: 10/20/2014
Number of Days to Update: 41

Source: Drug Enforcement Administration
Telephone: 202-307-1000
Last EDR Contact: 11/25/2014
Next Scheduled EDR Contact: 03/16/2015
Data Release Frequency: No Update Planned

Local Lists of Registered Storage Tanks

CA FID UST: Facility Inventory Database

The Facility Inventory Database (FID) contains a historical listing of active and inactive underground storage tank locations from the State Water Resource Control Board. Refer to local/county source for current data.

Date of Government Version: 10/31/1994
Date Data Arrived at EDR: 09/05/1995
Date Made Active in Reports: 09/29/1995
Number of Days to Update: 24

Source: California Environmental Protection Agency
Telephone: 916-341-5851
Last EDR Contact: 12/28/1998
Next Scheduled EDR Contact: N/A
Data Release Frequency: No Update Planned

UST MENDOCINO: Mendocino County UST Database

A listing of underground storage tank locations in Mendocino County.

Date of Government Version: 09/23/2009
Date Data Arrived at EDR: 09/23/2009
Date Made Active in Reports: 10/01/2009
Number of Days to Update: 8

Source: Department of Public Health
Telephone: 707-463-4466
Last EDR Contact: 12/24/2014
Next Scheduled EDR Contact: 03/16/2015
Data Release Frequency: Annually

HIST UST: Hazardous Substance Storage Container Database

The Hazardous Substance Storage Container Database is a historical listing of UST sites. Refer to local/county source for current data.

Date of Government Version: 10/15/1990
Date Data Arrived at EDR: 01/25/1991
Date Made Active in Reports: 02/12/1991
Number of Days to Update: 18

Source: State Water Resources Control Board
Telephone: 916-341-5851
Last EDR Contact: 07/26/2001
Next Scheduled EDR Contact: N/A
Data Release Frequency: No Update Planned

SWEEPS UST: SWEEPS UST Listing

Statewide Environmental Evaluation and Planning System. This underground storage tank listing was updated and maintained by a company contacted by the SWRCB in the early 1990's. The listing is no longer updated or maintained. The local agency is the contact for more information on a site on the SWEEPS list.

Date of Government Version: 06/01/1994
Date Data Arrived at EDR: 07/07/2005
Date Made Active in Reports: 08/11/2005
Number of Days to Update: 35

Source: State Water Resources Control Board
Telephone: N/A
Last EDR Contact: 06/03/2005
Next Scheduled EDR Contact: N/A
Data Release Frequency: No Update Planned

Local Land Records

LIENS 2: CERCLA Lien Information

A Federal CERCLA ('Superfund') lien can exist by operation of law at any site or property at which EPA has spent Superfund monies. These monies are spent to investigate and address releases and threatened releases of contamination. CERCLIS provides information as to the identity of these sites and properties.

Date of Government Version: 02/18/2014
Date Data Arrived at EDR: 03/18/2014
Date Made Active in Reports: 04/24/2014
Number of Days to Update: 37

Source: Environmental Protection Agency
Telephone: 202-564-6023
Last EDR Contact: 10/27/2014
Next Scheduled EDR Contact: 02/09/2015
Data Release Frequency: Varies

LIENS: Environmental Liens Listing

A listing of property locations with environmental liens for California where DTSC is a lien holder.

Date of Government Version: 12/15/2014
Date Data Arrived at EDR: 12/18/2014
Date Made Active in Reports: 01/23/2015
Number of Days to Update: 36

Source: Department of Toxic Substances Control
Telephone: 916-323-3400
Last EDR Contact: 12/05/2014
Next Scheduled EDR Contact: 03/23/2015
Data Release Frequency: Varies

DEED: Deed Restriction Listing

Site Mitigation and Brownfields Reuse Program Facility Sites with Deed Restrictions & Hazardous Waste Management Program Facility Sites with Deed / Land Use Restriction. The DTSC Site Mitigation and Brownfields Reuse Program (SMBRP) list includes sites cleaned up under the program's oversight and generally does not include current or former hazardous waste facilities that required a hazardous waste facility permit. The list represents deed restrictions that are active. Some sites have multiple deed restrictions. The DTSC Hazardous Waste Management Program (HWMP) has developed a list of current or former hazardous waste facilities that have a recorded land use restriction at the local county recorder's office. The land use restrictions on this list were required by the DTSC HWMP as a result of the presence of hazardous substances that remain on site after the facility (or part of the facility) has been closed or cleaned up. The types of land use restriction include deed notice, deed restriction, or a land use restriction that binds current and future owners.

Date of Government Version: 12/08/2014
Date Data Arrived at EDR: 12/09/2014
Date Made Active in Reports: 01/23/2015
Number of Days to Update: 45

Source: DTSC and SWRCB
Telephone: 916-323-3400
Last EDR Contact: 12/09/2014
Next Scheduled EDR Contact: 03/23/2015
Data Release Frequency: Semi-Annually

Records of Emergency Release Reports

HMIRS: Hazardous Materials Information Reporting System

Hazardous Materials Incident Report System. HMIRS contains hazardous material spill incidents reported to DOT.

Date of Government Version: 09/30/2014
Date Data Arrived at EDR: 10/01/2014
Date Made Active in Reports: 11/06/2014
Number of Days to Update: 36

Source: U.S. Department of Transportation
Telephone: 202-366-4555
Last EDR Contact: 12/30/2014
Next Scheduled EDR Contact: 04/13/2015
Data Release Frequency: Annually

CHMIRS: California Hazardous Material Incident Report System

California Hazardous Material Incident Reporting System. CHMIRS contains information on reported hazardous material incidents (accidental releases or spills).

Date of Government Version: 10/27/2014
Date Data Arrived at EDR: 10/29/2014
Date Made Active in Reports: 12/10/2014
Number of Days to Update: 42

Source: Office of Emergency Services
Telephone: 916-845-8400
Last EDR Contact: 01/28/2015
Next Scheduled EDR Contact: 05/11/2015
Data Release Frequency: Varies

LDS: Land Disposal Sites Listing

The Land Disposal program regulates of waste discharge to land for treatment, storage and disposal in waste management units.

Date of Government Version: 12/12/2014
Date Data Arrived at EDR: 12/15/2014
Date Made Active in Reports: 01/05/2015
Number of Days to Update: 21

Source: State Water Qualilty Control Board
Telephone: 866-480-1028
Last EDR Contact: 01/21/2015
Next Scheduled EDR Contact: 03/30/2015
Data Release Frequency: Quarterly

MCS: Military Cleanup Sites Listing

The State Water Resources Control Board and nine Regional Water Quality Control Boards partner with the Department of Defense (DoD) through the Defense and State Memorandum of Agreement (DSMOA) to oversee the investigation and remediation of water quality issues at military facilities.

Date of Government Version: 12/12/2014
Date Data Arrived at EDR: 12/15/2014
Date Made Active in Reports: 01/05/2015
Number of Days to Update: 21

Source: State Water Resources Control Board
Telephone: 866-480-1028
Last EDR Contact: 01/21/2015
Next Scheduled EDR Contact: 03/30/2015
Data Release Frequency: Quarterly

SPILLS 90: SPILLS90 data from FirstSearch

Spills 90 includes those spill and release records available exclusively from FirstSearch databases. Typically, they may include chemical, oil and/or hazardous substance spills recorded after 1990. Duplicate records that are already included in EDR incident and release records are not included in Spills 90.

Date of Government Version: 06/06/2012
Date Data Arrived at EDR: 01/03/2013
Date Made Active in Reports: 02/22/2013
Number of Days to Update: 50

Source: FirstSearch
Telephone: N/A
Last EDR Contact: 01/03/2013
Next Scheduled EDR Contact: N/A
Data Release Frequency: No Update Planned

Other Ascertainable Records

RCRA NonGen / NLR: RCRA - Non Generators

RCRAInfo is EPA's comprehensive information system, providing access to data supporting the Resource Conservation and Recovery Act (RCRA) of 1976 and the Hazardous and Solid Waste Amendments (HSWA) of 1984. The database includes selective information on sites which generate, transport, store, treat and/or dispose of hazardous waste as defined by the Resource Conservation and Recovery Act (RCRA). Non-Generators do not presently generate hazardous waste.

Date of Government Version: 06/10/2014
Date Data Arrived at EDR: 07/02/2014
Date Made Active in Reports: 09/18/2014
Number of Days to Update: 78

Source: Environmental Protection Agency
Telephone: (415) 495-8895
Last EDR Contact: 12/29/2014
Next Scheduled EDR Contact: 04/13/2015
Data Release Frequency: Varies

DOT OPS: Incident and Accident Data

Department of Transporation, Office of Pipeline Safety Incident and Accident data.

Date of Government Version: 07/31/2012
Date Data Arrived at EDR: 08/07/2012
Date Made Active in Reports: 09/18/2012
Number of Days to Update: 42

Source: Department of Transporation, Office of Pipeline Safety
Telephone: 202-366-4595
Last EDR Contact: 11/04/2014
Next Scheduled EDR Contact: 02/16/2015
Data Release Frequency: Varies

DOD: Department of Defense Sites

This data set consists of federally owned or administered lands, administered by the Department of Defense, that have any area equal to or greater than 640 acres of the United States, Puerto Rico, and the U.S. Virgin Islands.

Date of Government Version: 12/31/2005
Date Data Arrived at EDR: 11/10/2006
Date Made Active in Reports: 01/11/2007
Number of Days to Update: 62

Source: USGS
Telephone: 888-275-8747
Last EDR Contact: 01/15/2015
Next Scheduled EDR Contact: 04/27/2015
Data Release Frequency: Semi-Annually

FUDS: Formerly Used Defense Sites

The listing includes locations of Formerly Used Defense Sites properties where the US Army Corps of Engineers is actively working or will take necessary cleanup actions.

Date of Government Version: 06/06/2014
Date Data Arrived at EDR: 09/10/2014
Date Made Active in Reports: 09/18/2014
Number of Days to Update: 8

Source: U.S. Army Corps of Engineers
Telephone: 202-528-4285
Last EDR Contact: 12/12/2014
Next Scheduled EDR Contact: 03/23/2015
Data Release Frequency: Varies

CONSENT: Superfund (CERCLA) Consent Decrees

Major legal settlements that establish responsibility and standards for cleanup at NPL (Superfund) sites. Released periodically by United States District Courts after settlement by parties to litigation matters.

Date of Government Version: 12/31/2013
Date Data Arrived at EDR: 01/24/2014
Date Made Active in Reports: 02/24/2014
Number of Days to Update: 31

Source: Department of Justice, Consent Decree Library
Telephone: Varies
Last EDR Contact: 12/24/2014
Next Scheduled EDR Contact: 04/13/2015
Data Release Frequency: Varies

ROD: Records Of Decision

Record of Decision. ROD documents mandate a permanent remedy at an NPL (Superfund) site containing technical and health information to aid in the cleanup.

Date of Government Version: 11/25/2013
Date Data Arrived at EDR: 12/12/2013
Date Made Active in Reports: 02/24/2014
Number of Days to Update: 74

Source: EPA
Telephone: 703-416-0223
Last EDR Contact: 12/12/2014
Next Scheduled EDR Contact: 03/23/2015
Data Release Frequency: Annually

UMTRA: Uranium Mill Tailings Sites

Uranium ore was mined by private companies for federal government use in national defense programs. When the mills shut down, large piles of the sand-like material (mill tailings) remain after uranium has been extracted from the ore. Levels of human exposure to radioactive materials from the piles are low; however, in some cases tailings were used as construction materials before the potential health hazards of the tailings were recognized.

Date of Government Version: 09/14/2010
Date Data Arrived at EDR: 10/07/2011
Date Made Active in Reports: 03/01/2012
Number of Days to Update: 146

Source: Department of Energy
Telephone: 505-845-0011
Last EDR Contact: 11/26/2014
Next Scheduled EDR Contact: 03/09/2015
Data Release Frequency: Varies

US MINES: Mines Master Index File

Contains all mine identification numbers issued for mines active or opened since 1971. The data also includes violation information.

Date of Government Version: 08/05/2014
Date Data Arrived at EDR: 09/04/2014
Date Made Active in Reports: 11/17/2014
Number of Days to Update: 74

Source: Department of Labor, Mine Safety and Health Administration
Telephone: 303-231-5959
Last EDR Contact: 12/30/2014
Next Scheduled EDR Contact: 03/16/2015
Data Release Frequency: Semi-Annually

TRIS: Toxic Chemical Release Inventory System

Toxic Release Inventory System. TRIS identifies facilities which release toxic chemicals to the air, water and land in reportable quantities under SARA Title III Section 313.

Date of Government Version: 12/31/2011
Date Data Arrived at EDR: 07/31/2013
Date Made Active in Reports: 09/13/2013
Number of Days to Update: 44

Source: EPA
Telephone: 202-566-0250
Last EDR Contact: 11/26/2014
Next Scheduled EDR Contact: 03/09/2015
Data Release Frequency: Annually

TSCA: Toxic Substances Control Act

Toxic Substances Control Act. TSCA identifies manufacturers and importers of chemical substances included on the TSCA Chemical Substance Inventory list. It includes data on the production volume of these substances by plant site.

Date of Government Version: 12/31/2006
Date Data Arrived at EDR: 09/29/2010
Date Made Active in Reports: 12/02/2010
Number of Days to Update: 64

Source: EPA
Telephone: 202-260-5521
Last EDR Contact: 12/22/2014
Next Scheduled EDR Contact: 04/06/2015
Data Release Frequency: Every 4 Years

FTTS: FIFRA/ TSCA Tracking System - FIFRA (Federal Insecticide, Fungicide, & Rodenticide Act)/TSCA (Toxic Substances Control Act)
FTTS tracks administrative cases and pesticide enforcement actions and compliance activities related to FIFRA, TSCA and EPCRA (Emergency Planning and Community Right-to-Know Act). To maintain currency, EDR contacts the Agency on a quarterly basis.

Date of Government Version: 04/09/2009
Date Data Arrived at EDR: 04/16/2009
Date Made Active in Reports: 05/11/2009
Number of Days to Update: 25

Source: EPA/Office of Prevention, Pesticides and Toxic Substances
Telephone: 202-566-1667
Last EDR Contact: 11/19/2014
Next Scheduled EDR Contact: 03/09/2015
Data Release Frequency: Quarterly

FTTS INSP: FIFRA/ TSCA Tracking System - FIFRA (Federal Insecticide, Fungicide, & Rodenticide Act)/TSCA (Toxic Substances Control Act)
A listing of FIFRA/TSCA Tracking System (FTTS) inspections and enforcements.

Date of Government Version: 04/09/2009
Date Data Arrived at EDR: 04/16/2009
Date Made Active in Reports: 05/11/2009
Number of Days to Update: 25

Source: EPA
Telephone: 202-566-1667
Last EDR Contact: 11/19/2014
Next Scheduled EDR Contact: 03/09/2015
Data Release Frequency: Quarterly

HIST FTTS: FIFRA/TSCA Tracking System Administrative Case Listing
A complete administrative case listing from the FIFRA/TSCA Tracking System (FTTS) for all ten EPA regions. The information was obtained from the National Compliance Database (NCDB). NCDB supports the implementation of FIFRA (Federal Insecticide, Fungicide, and Rodenticide Act) and TSCA (Toxic Substances Control Act). Some EPA regions are now closing out records. Because of that, and the fact that some EPA regions are not providing EPA Headquarters with updated records, it was decided to create a HIST FTTS database. It included records that may not be included in the newer FTTS database updates. This database is no longer updated.

Date of Government Version: 10/19/2006
Date Data Arrived at EDR: 03/01/2007
Date Made Active in Reports: 04/10/2007
Number of Days to Update: 40

Source: Environmental Protection Agency
Telephone: 202-564-2501
Last EDR Contact: 12/17/2007
Next Scheduled EDR Contact: 03/17/2008
Data Release Frequency: No Update Planned

HIST FTTS INSP: FIFRA/TSCA Tracking System Inspection & Enforcement Case Listing
A complete inspection and enforcement case listing from the FIFRA/TSCA Tracking System (FTTS) for all ten EPA regions. The information was obtained from the National Compliance Database (NCDB). NCDB supports the implementation of FIFRA (Federal Insecticide, Fungicide, and Rodenticide Act) and TSCA (Toxic Substances Control Act). Some EPA regions are now closing out records. Because of that, and the fact that some EPA regions are not providing EPA Headquarters with updated records, it was decided to create a HIST FTTS database. It included records that may not be included in the newer FTTS database updates. This database is no longer updated.

Date of Government Version: 10/19/2006
Date Data Arrived at EDR: 03/01/2007
Date Made Active in Reports: 04/10/2007
Number of Days to Update: 40

Source: Environmental Protection Agency
Telephone: 202-564-2501
Last EDR Contact: 12/17/2008
Next Scheduled EDR Contact: 03/17/2008
Data Release Frequency: No Update Planned

SSTS: Section 7 Tracking Systems
Section 7 of the Federal Insecticide, Fungicide and Rodenticide Act, as amended (92 Stat. 829) requires all registered pesticide-producing establishments to submit a report to the Environmental Protection Agency by March 1st each year. Each establishment must report the types and amounts of pesticides, active ingredients and devices being produced, and those having been produced and sold or distributed in the past year.

Date of Government Version: 12/31/2009
Date Data Arrived at EDR: 12/10/2010
Date Made Active in Reports: 02/25/2011
Number of Days to Update: 77

Source: EPA
Telephone: 202-564-4203
Last EDR Contact: 01/26/2015
Next Scheduled EDR Contact: 05/11/2015
Data Release Frequency: Annually

ICIS: Integrated Compliance Information System

The Integrated Compliance Information System (ICIS) supports the information needs of the national enforcement and compliance program as well as the unique needs of the National Pollutant Discharge Elimination System (NPDES) program.

Date of Government Version: 07/31/2014
Date Data Arrived at EDR: 10/29/2014
Date Made Active in Reports: 11/06/2014
Number of Days to Update: 8

Source: Environmental Protection Agency
Telephone: 202-564-5088
Last EDR Contact: 01/09/2015
Next Scheduled EDR Contact: 04/27/2015
Data Release Frequency: Quarterly

PADS: PCB Activity Database System

PCB Activity Database. PADS Identifies generators, transporters, commercial storers and/or brokers and disposers of PCB's who are required to notify the EPA of such activities.

Date of Government Version: 07/01/2014
Date Data Arrived at EDR: 10/15/2014
Date Made Active in Reports: 11/17/2014
Number of Days to Update: 33

Source: EPA
Telephone: 202-566-0500
Last EDR Contact: 01/16/2015
Next Scheduled EDR Contact: 04/27/2015
Data Release Frequency: Annually

MLTS: Material Licensing Tracking System

MLTS is maintained by the Nuclear Regulatory Commission and contains a list of approximately 8,100 sites which possess or use radioactive materials and which are subject to NRC licensing requirements. To maintain currency, EDR contacts the Agency on a quarterly basis.

Date of Government Version: 07/22/2013
Date Data Arrived at EDR: 08/02/2013
Date Made Active in Reports: 11/01/2013
Number of Days to Update: 91

Source: Nuclear Regulatory Commission
Telephone: 301-415-7169
Last EDR Contact: 12/04/2014
Next Scheduled EDR Contact: 03/23/2015
Data Release Frequency: Quarterly

RADINFO: Radiation Information Database

The Radiation Information Database (RADINFO) contains information about facilities that are regulated by U.S. Environmental Protection Agency (EPA) regulations for radiation and radioactivity.

Date of Government Version: 10/07/2014
Date Data Arrived at EDR: 10/08/2014
Date Made Active in Reports: 10/20/2014
Number of Days to Update: 12

Source: Environmental Protection Agency
Telephone: 202-343-9775
Last EDR Contact: 01/08/2015
Next Scheduled EDR Contact: 04/20/2015
Data Release Frequency: Quarterly

FINDS: Facility Index System/Facility Registry System

Facility Index System. FINDS contains both facility information and 'pointers' to other sources that contain more detail. EDR includes the following FINDS databases in this report: PCS (Permit Compliance System), AIRS (Aerometric Information Retrieval System), DOCKET (Enforcement Docket used to manage and track information on civil judicial enforcement cases for all environmental statutes), FURS (Federal Underground Injection Control), C-DOCKET (Criminal Docket System used to track criminal enforcement actions for all environmental statutes), FFIS (Federal Facilities Information System), STATE (State Environmental Laws and Statutes), and PADS (PCB Activity Data System).

Date of Government Version: 08/16/2014
Date Data Arrived at EDR: 09/10/2014
Date Made Active in Reports: 10/20/2014
Number of Days to Update: 40

Source: EPA
Telephone: (415) 947-8000
Last EDR Contact: 12/09/2014
Next Scheduled EDR Contact: 03/23/2015
Data Release Frequency: Quarterly

RAATS: RCRA Administrative Action Tracking System

RCRA Administration Action Tracking System. RAATS contains records based on enforcement actions issued under RCRA pertaining to major violators and includes administrative and civil actions brought by the EPA. For administration actions after September 30, 1995, data entry in the RAATS database was discontinued. EPA will retain a copy of the database for historical records. It was necessary to terminate RAATS because a decrease in agency resources made it impossible to continue to update the information contained in the database.

Date of Government Version: 04/17/1995
Date Data Arrived at EDR: 07/03/1995
Date Made Active in Reports: 08/07/1995
Number of Days to Update: 35

Source: EPA
Telephone: 202-564-4104
Last EDR Contact: 06/02/2008
Next Scheduled EDR Contact: 09/01/2008
Data Release Frequency: No Update Planned

RMP: Risk Management Plans

When Congress passed the Clean Air Act Amendments of 1990, it required EPA to publish regulations and guidance for chemical accident prevention at facilities using extremely hazardous substances. The Risk Management Program Rule (RMP Rule) was written to implement Section 112(r) of these amendments. The rule, which built upon existing industry codes and standards, requires companies of all sizes that use certain flammable and toxic substances to develop a Risk Management Program, which includes a(n): Hazard assessment that details the potential effects of an accidental release, an accident history of the last five years, and an evaluation of worst-case and alternative accidental releases; Prevention program that includes safety precautions and maintenance, monitoring, and employee training measures; and Emergency response program that spells out emergency health care, employee training measures and procedures for informing the public and response agencies (e.g the fire department) should an accident occur.

Date of Government Version: 08/01/2014
Date Data Arrived at EDR: 08/12/2014
Date Made Active in Reports: 11/06/2014
Number of Days to Update: 86

Source: Environmental Protection Agency
Telephone: 202-564-8600
Last EDR Contact: 01/26/2015
Next Scheduled EDR Contact: 05/11/2015
Data Release Frequency: Varies

BRS: Biennial Reporting System

The Biennial Reporting System is a national system administered by the EPA that collects data on the generation and management of hazardous waste. BRS captures detailed data from two groups: Large Quantity Generators (LQG) and Treatment, Storage, and Disposal Facilities.

Date of Government Version: 12/31/2011
Date Data Arrived at EDR: 02/26/2013
Date Made Active in Reports: 04/19/2013
Number of Days to Update: 52

Source: EPA/NTIS
Telephone: 800-424-9346
Last EDR Contact: 11/26/2014
Next Scheduled EDR Contact: 03/09/2015
Data Release Frequency: Biennially

CA BOND EXP. PLAN: Bond Expenditure Plan

Department of Health Services developed a site-specific expenditure plan as the basis for an appropriation of Hazardous Substance Cleanup Bond Act funds. It is not updated.

Date of Government Version: 01/01/1989
Date Data Arrived at EDR: 07/27/1994
Date Made Active in Reports: 08/02/1994
Number of Days to Update: 6

Source: Department of Health Services
Telephone: 916-255-2118
Last EDR Contact: 05/31/1994
Next Scheduled EDR Contact: N/A
Data Release Frequency: No Update Planned

UIC: UIC Listing

A listing of wells identified as underground injection wells, in the California Oil and Gas Wells database.

Date of Government Version: 07/14/2014
Date Data Arrived at EDR: 09/17/2014
Date Made Active in Reports: 10/23/2014
Number of Days to Update: 36

Source: Deaprtment of Conservation
Telephone: 916-445-2408
Last EDR Contact: 12/15/2014
Next Scheduled EDR Contact: 03/30/2015
Data Release Frequency: Varies

NPDES: NPDES Permits Listing
A listing of NPDES permits, including stormwater.

Date of Government Version: 11/17/2014
Date Data Arrived at EDR: 11/19/2014
Date Made Active in Reports: 12/29/2014
Number of Days to Update: 40
Source: State Water Resources Control Board
Telephone: 916-445-9379
Last EDR Contact: 11/19/2014
Next Scheduled EDR Contact: 03/02/2015
Data Release Frequency: Quarterly

CORTESE: "Cortese" Hazardous Waste & Substances Sites List
The sites for the list are designated by the State Water Resource Control Board (LUST), the Integrated Waste Board (SWF/LS), and the Department of Toxic Substances Control (Cal-Sites).

Date of Government Version: 09/29/2014
Date Data Arrived at EDR: 09/30/2014
Date Made Active in Reports: 11/19/2014
Number of Days to Update: 50
Source: CAL EPA/Office of Emergency Information
Telephone: 916-323-3400
Last EDR Contact: 12/29/2014
Next Scheduled EDR Contact: 04/13/2015
Data Release Frequency: Quarterly

HIST CORTESE: Hazardous Waste & Substance Site List
The sites for the list are designated by the State Water Resource Control Board [LUST], the Integrated Waste Board [SWF/LS], and the Department of Toxic Substances Control [CALSITES]. This listing is no longer updated by the state agency.

Date of Government Version: 04/01/2001
Date Data Arrived at EDR: 01/22/2009
Date Made Active in Reports: 04/08/2009
Number of Days to Update: 76
Source: Department of Toxic Substances Control
Telephone: 916-323-3400
Last EDR Contact: 01/22/2009
Next Scheduled EDR Contact: N/A
Data Release Frequency: No Update Planned

NOTIFY 65: Proposition 65 Records
Listings of all Proposition 65 incidents reported to counties by the State Water Resources Control Board and the Regional Water Quality Control Board. This database is no longer updated by the reporting agency.

Date of Government Version: 10/21/1993
Date Data Arrived at EDR: 11/01/1993
Date Made Active in Reports: 11/19/1993
Number of Days to Update: 18
Source: State Water Resources Control Board
Telephone: 916-445-3846
Last EDR Contact: 12/18/2014
Next Scheduled EDR Contact: 04/06/2015
Data Release Frequency: No Update Planned

DRYCLEANERS: Cleaner Facilities
A list of drycleaner related facilities that have EPA ID numbers. These are facilities with certain SIC codes: power laundries, family and commercial; garment pressing and cleaner's agents; linen supply; coin-operated laundries and cleaning; drycleaning plants, except rugs; carpet and upholster cleaning; industrial launderers; laundry and garment services.

Date of Government Version: 06/28/2014
Date Data Arrived at EDR: 07/03/2014
Date Made Active in Reports: 08/21/2014
Number of Days to Update: 49
Source: Department of Toxic Substance Control
Telephone: 916-327-4498
Last EDR Contact: 12/22/2014
Next Scheduled EDR Contact: 03/23/2015
Data Release Frequency: Annually

WIP: Well Investigation Program Case List
Well Investigation Program case in the San Gabriel and San Fernando Valley area.

Date of Government Version: 07/03/2009
Date Data Arrived at EDR: 07/21/2009
Date Made Active in Reports: 08/03/2009
Number of Days to Update: 13
Source: Los Angeles Water Quality Control Board
Telephone: 213-576-6726
Last EDR Contact: 12/23/2014
Next Scheduled EDR Contact: 04/13/2015
Data Release Frequency: Varies

ENF: Enforcement Action Listing

A listing of Water Board Enforcement Actions. Formal is everything except Oral/Verbal Communication, Notice of Violation, Expedited Payment Letter, and Staff Enforcement Letter.

Date of Government Version: 11/10/2014
Date Data Arrived at EDR: 11/12/2014
Date Made Active in Reports: 12/12/2014
Number of Days to Update: 30

Source: State Water Resoruces Control Board
Telephone: 916-445-9379
Last EDR Contact: 01/26/2015
Next Scheduled EDR Contact: 05/11/2015
Data Release Frequency: Varies

HAZNET: Facility and Manifest Data

Facility and Manifest Data. The data is extracted from the copies of hazardous waste manifests received each year by the DTSC. The annual volume of manifests is typically 700,000 - 1,000,000 annually, representing approximately 350,000 - 500,000 shipments. Data are from the manifests submitted without correction, and therefore many contain some invalid values for data elements such as generator ID, TSD ID, waste category, and disposal method.

Date of Government Version: 12/31/2013
Date Data Arrived at EDR: 10/15/2014
Date Made Active in Reports: 11/19/2014
Number of Days to Update: 35

Source: California Environmental Protection Agency
Telephone: 916-255-1136
Last EDR Contact: 01/16/2015
Next Scheduled EDR Contact: 04/27/2015
Data Release Frequency: Annually

EMI: Emissions Inventory Data

Toxics and criteria pollutant emissions data collected by the ARB and local air pollution agencies.

Date of Government Version: 12/31/2012
Date Data Arrived at EDR: 03/25/2014
Date Made Active in Reports: 04/28/2014
Number of Days to Update: 34

Source: California Air Resources Board
Telephone: 916-322-2990
Last EDR Contact: 12/24/2014
Next Scheduled EDR Contact: 04/06/2015
Data Release Frequency: Varies

INDIAN RESERV: Indian Reservations

This map layer portrays Indian administered lands of the United States that have any area equal to or greater than 640 acres.

Date of Government Version: 12/31/2005
Date Data Arrived at EDR: 12/08/2006
Date Made Active in Reports: 01/11/2007
Number of Days to Update: 34

Source: USGS
Telephone: 202-208-3710
Last EDR Contact: 01/15/2015
Next Scheduled EDR Contact: 04/27/2015
Data Release Frequency: Semi-Annually

SCRD DRYCLEANERS: State Coalition for Remediation of Drycleaners Listing

The State Coalition for Remediation of Drycleaners was established in 1998, with support from the U.S. EPA Office of Superfund Remediation and Technology Innovation. It is comprised of representatives of states with established drycleaner remediation programs. Currently the member states are Alabama, Connecticut, Florida, Illinois, Kansas, Minnesota, Missouri, North Carolina, Oregon, South Carolina, Tennessee, Texas, and Wisconsin.

Date of Government Version: 03/07/2011
Date Data Arrived at EDR: 03/09/2011
Date Made Active in Reports: 05/02/2011
Number of Days to Update: 54

Source: Environmental Protection Agency
Telephone: 615-532-8599
Last EDR Contact: 11/18/2014
Next Scheduled EDR Contact: 02/02/2015
Data Release Frequency: Varies

FEDLAND: Federal and Indian Lands

Federally and Indian administrated lands of the United States. Lands included are administrated by: Army Corps of Engineers, Bureau of Reclamation, National Wild and Scenic River, National Wildlife Refuge, Public Domain Land, Wilderness, Wilderness Study Area, Wildlife Management Area, Bureau of Indian Affairs, Bureau of Land Management, Department of Justice, Forest Service, Fish and Wildlife Service, National Park Service.

Date of Government Version: 12/31/2005
Date Data Arrived at EDR: 02/06/2006
Date Made Active in Reports: 01/11/2007
Number of Days to Update: 339

Source: U.S. Geological Survey
Telephone: 888-275-8747
Last EDR Contact: 01/15/2015
Next Scheduled EDR Contact: 04/27/2015
Data Release Frequency: N/A

WDS: Waste Discharge System

Sites which have been issued waste discharge requirements.

Date of Government Version: 06/19/2007
Date Data Arrived at EDR: 06/20/2007
Date Made Active in Reports: 06/29/2007
Number of Days to Update: 9

Source: State Water Resources Control Board
Telephone: 916-341-5227
Last EDR Contact: 11/19/2014
Next Scheduled EDR Contact: 03/09/2015
Data Release Frequency: Quarterly

PRP: Potentially Responsible Parties

A listing of verified Potentially Responsible Parties

Date of Government Version: 10/25/2013
Date Data Arrived at EDR: 10/17/2014
Date Made Active in Reports: 10/20/2014
Number of Days to Update: 3

Source: EPA
Telephone: 202-564-6023
Last EDR Contact: 12/29/2015
Next Scheduled EDR Contact: 04/13/2015
Data Release Frequency: Quarterly

LEAD SMELTER 2: Lead Smelter Sites

A list of several hundred sites in the U.S. where secondary lead smelting was done from 1931and 1964. These sites may pose a threat to public health through ingestion or inhalation of contaminated soil or dust

Date of Government Version: 04/05/2001
Date Data Arrived at EDR: 10/27/2010
Date Made Active in Reports: 12/02/2010
Number of Days to Update: 36

Source: American Journal of Public Health
Telephone: 703-305-6451
Last EDR Contact: 12/02/2009
Next Scheduled EDR Contact: N/A
Data Release Frequency: No Update Planned

LEAD SMELTER 1: Lead Smelter Sites

A listing of former lead smelter site locations.

Date of Government Version: 06/04/2014
Date Data Arrived at EDR: 06/12/2014
Date Made Active in Reports: 07/28/2014
Number of Days to Update: 46

Source: Environmental Protection Agency
Telephone: 703-603-8787
Last EDR Contact: 01/05/2015
Next Scheduled EDR Contact: 04/20/2015
Data Release Frequency: Varies

EPA WATCH LIST: EPA WATCH LIST

EPA maintains a "Watch List" to facilitate dialogue between EPA, state and local environmental agencies on enforcement matters relating to facilities with alleged violations identified as either significant or high priority. Being on the Watch List does not mean that the facility has actually violated the law only that an investigation by EPA or a state or local environmental agency has led those organizations to allege that an unproven violation has in fact occurred. Being on the Watch List does not represent a higher level of concern regarding the alleged violations that were detected, but instead indicates cases requiring additional dialogue between EPA, state and local agencies - primarily because of the length of time the alleged violation has gone unaddressed or unresolved.

Date of Government Version: 08/30/2013
Date Data Arrived at EDR: 03/21/2014
Date Made Active in Reports: 06/17/2014
Number of Days to Update: 88

Source: Environmental Protection Agency
Telephone: 617-520-3000
Last EDR Contact: 11/14/2014
Next Scheduled EDR Contact: 02/23/2015
Data Release Frequency: Quarterly

2020 COR ACTION: 2020 Corrective Action Program List

The EPA has set ambitious goals for the RCRA Corrective Action program by creating the 2020 Corrective Action Universe. This RCRA cleanup baseline includes facilities expected to need corrective action. The 2020 universe contains a wide variety of sites. Some properties are heavily contaminated while others were contaminated but have since been cleaned up. Still others have not been fully investigated yet, and may require little or no remediation. Inclusion in the 2020 Universe does not necessarily imply failure on the part of a facility to meet its RCRA obligations.

Date of Government Version: 11/11/2011
Date Data Arrived at EDR: 05/18/2012
Date Made Active in Reports: 05/25/2012
Number of Days to Update: 7

Source: Environmental Protection Agency
Telephone: 703-308-4044
Last EDR Contact: 11/14/2014
Next Scheduled EDR Contact: 02/23/2015
Data Release Frequency: Varies

PROC: Certified Processors Database
A listing of certified processors.

Date of Government Version: 12/15/2014
Date Data Arrived at EDR: 12/15/2014
Date Made Active in Reports: 01/26/2015
Number of Days to Update: 42

Source: Department of Conservation
Telephone: 916-323-3836
Last EDR Contact: 12/15/2014
Next Scheduled EDR Contact: 03/30/2015
Data Release Frequency: Quarterly

PCB TRANSFORMER: PCB Transformer Registration Database
The database of PCB transformer registrations that includes all PCB registration submittals.

Date of Government Version: 02/01/2011
Date Data Arrived at EDR: 10/19/2011
Date Made Active in Reports: 01/10/2012
Number of Days to Update: 83

Source: Environmental Protection Agency
Telephone: 202-566-0517
Last EDR Contact: 10/31/2014
Next Scheduled EDR Contact: 02/09/2015
Data Release Frequency: Varies

Financial Assurance 1: Financial Assurance Information Listing
Financial Assurance information

Date of Government Version: 10/28/2014
Date Data Arrived at EDR: 10/30/2014
Date Made Active in Reports: 12/10/2014
Number of Days to Update: 41

Source: Department of Toxic Substances Control
Telephone: 916-255-3628
Last EDR Contact: 01/26/2015
Next Scheduled EDR Contact: 05/11/2015
Data Release Frequency: Varies

Financial Assurance 2: Financial Assurance Information Listing
A listing of financial assurance information for solid waste facilities. Financial assurance is intended to ensure that resources are available to pay for the cost of closure, post-closure care, and corrective measures if the owner or operator of a regulated facility is unable or unwilling to pay.

Date of Government Version: 11/17/2014
Date Data Arrived at EDR: 11/18/2014
Date Made Active in Reports: 12/29/2014
Number of Days to Update: 41

Source: California Integrated Waste Management Board
Telephone: 916-341-6066
Last EDR Contact: 11/26/2014
Next Scheduled EDR Contact: 03/02/2015
Data Release Frequency: Varies

US FIN ASSUR: Financial Assurance Information
All owners and operators of facilities that treat, store, or dispose of hazardous waste are required to provide proof that they will have sufficient funds to pay for the clean up, closure, and post-closure care of their facilities.

Date of Government Version: 09/04/2014
Date Data Arrived at EDR: 09/04/2014
Date Made Active in Reports: 10/20/2014
Number of Days to Update: 46

Source: Environmental Protection Agency
Telephone: 202-566-1917
Last EDR Contact: 11/11/2014
Next Scheduled EDR Contact: 03/02/2015
Data Release Frequency: Quarterly

COAL ASH EPA: Coal Combustion Residues Surface Impoundments List
A listing of coal combustion residues surface impoundments with high hazard potential ratings.

Date of Government Version: 07/01/2014
Date Data Arrived at EDR: 09/10/2014
Date Made Active in Reports: 10/20/2014
Number of Days to Update: 40

Source: Environmental Protection Agency
Telephone: N/A
Last EDR Contact: 12/12/2014
Next Scheduled EDR Contact: 03/23/2015
Data Release Frequency: Varies

MWMP: Medical Waste Management Program Listing

The Medical Waste Management Program (MWMP) ensures the proper handling and disposal of medical waste by permitting and inspecting medical waste Offsite Treatment Facilities (PDF) and Transfer Stations (PDF) throughout the state. MWMP also oversees all Medical Waste Transporters.

Date of Government Version: 11/13/2014
Date Data Arrived at EDR: 12/09/2014
Date Made Active in Reports: 01/26/2015
Number of Days to Update: 48

Source: Department of Public Health
Telephone: 916-558-1784
Last EDR Contact: 12/09/2014
Next Scheduled EDR Contact: 03/23/2015
Data Release Frequency: Varies

COAL ASH DOE: Sleam-Electric Plan Operation Data

A listing of power plants that store ash in surface ponds.

Date of Government Version: 12/31/2005
Date Data Arrived at EDR: 08/07/2009
Date Made Active in Reports: 10/22/2009
Number of Days to Update: 76

Source: Department of Energy
Telephone: 202-586-8719
Last EDR Contact: 01/15/2015
Next Scheduled EDR Contact: 04/27/2015
Data Release Frequency: Varies

HWT: Registered Hazardous Waste Transporter Database

A listing of hazardous waste transporters. In California, unless specifically exempted, it is unlawful for any person to transport hazardous wastes unless the person holds a valid registration issued by DTSC. A hazardous waste transporter registration is valid for one year and is assigned a unique registration number.

Date of Government Version: 10/14/2014
Date Data Arrived at EDR: 10/15/2014
Date Made Active in Reports: 11/19/2014
Number of Days to Update: 35

Source: Department of Toxic Substances Control
Telephone: 916-440-7145
Last EDR Contact: 01/13/2015
Next Scheduled EDR Contact: 04/27/2015
Data Release Frequency: Quarterly

HWP: EnviroStor Permitted Facilities Listing

Detailed information on permitted hazardous waste facilities and corrective action ("cleanups") tracked in EnviroStor.

Date of Government Version: 11/24/2014
Date Data Arrived at EDR: 11/25/2014
Date Made Active in Reports: 12/30/2014
Number of Days to Update: 35

Source: Department of Toxic Substances Control
Telephone: 916-323-3400
Last EDR Contact: 11/25/2014
Next Scheduled EDR Contact: 03/09/2015
Data Release Frequency: Quarterly

US AIRS (AFS): Aerometric Information Retrieval System Facility Subsystem (AFS)

The database is a sub-system of Aerometric Information Retrieval System (AIRS). AFS contains compliance data on air pollution point sources regulated by the U.S. EPA and/or state and local air regulatory agencies. This information comes from source reports by various stationary sources of air pollution, such as electric power plants, steel mills, factories, and universities, and provides information about the air pollutants they produce. Action, air program, air program pollutant, and general level plant data. It is used to track emissions and compliance data from industrial plants.

Date of Government Version: 10/16/2014
Date Data Arrived at EDR: 10/31/2014
Date Made Active in Reports: 11/17/2014
Number of Days to Update: 17

Source: EPA
Telephone: 202-564-2496
Last EDR Contact: 12/23/2014
Next Scheduled EDR Contact: 04/13/2015
Data Release Frequency: Annually

US AIRS MINOR: Air Facility System Data

A listing of minor source facilities.

Date of Government Version: 10/16/2014
Date Data Arrived at EDR: 10/31/2014
Date Made Active in Reports: 11/17/2014
Number of Days to Update: 17

Source: EPA
Telephone: 202-564-2496
Last EDR Contact: 12/23/2014
Next Scheduled EDR Contact: 04/13/2015
Data Release Frequency: Annually

GOVERNMENT RECORDS SEARCHED / DATA CURRENCY TRACKING

EDR HIGH RISK HISTORICAL RECORDS

EDR Exclusive Records

EDR MGP: EDR Proprietary Manufactured Gas Plants

The EDR Proprietary Manufactured Gas Plant Database includes records of coal gas plants (manufactured gas plants) compiled by EDR's researchers. Manufactured gas sites were used in the United States from the 1800's to 1950's to produce a gas that could be distributed and used as fuel. These plants used whale oil, rosin, coal, or a mixture of coal, oil, and water that also produced a significant amount of waste. Many of the byproducts of the gas production, such as coal tar (oily waste containing volatile and non-volatile chemicals), sludges, oils and other compounds are potentially hazardous to human health and the environment. The byproduct from this process was frequently disposed of directly at the plant site and can remain or spread slowly, serving as a continuous source of soil and groundwater contamination.

Date of Government Version: N/A
Date Data Arrived at EDR: N/A
Date Made Active in Reports: N/A
Number of Days to Update: N/A

Source: EDR, Inc.
Telephone: N/A
Last EDR Contact: N/A
Next Scheduled EDR Contact: N/A
Data Release Frequency: No Update Planned

EDR US Hist Auto Stat: EDR Exclusive Historic Gas Stations

EDR has searched selected national collections of business directories and has collected listings of potential gas station/filling station/service station sites that were available to EDR researchers. EDR's review was limited to those categories of sources that might, in EDR's opinion, include gas station/filling station/service station establishments. The categories reviewed included, but were not limited to gas, gas station, gasoline station, filling station, auto, automobile repair, auto service station, service station, etc. This database falls within a category of information EDR classifies as "High Risk Historical Records", or HRHR. EDR's HRHR effort presents unique and sometimes proprietary data about past sites and operations that typically create environmental concerns, but may not show up in current government records searches.

Date of Government Version: N/A
Date Data Arrived at EDR: N/A
Date Made Active in Reports: N/A
Number of Days to Update: N/A

Source: EDR, Inc.
Telephone: N/A
Last EDR Contact: N/A
Next Scheduled EDR Contact: N/A
Data Release Frequency: Varies

EDR US Hist Cleaners: EDR Exclusive Historic Dry Cleaners

EDR has searched selected national collections of business directories and has collected listings of potential dry cleaner sites that were available to EDR researchers. EDR's review was limited to those categories of sources that might, in EDR's opinion, include dry cleaning establishments. The categories reviewed included, but were not limited to dry cleaners, cleaners, laundry, laundromat, cleaning/laundry, wash & dry etc. This database falls within a category of information EDR classifies as "High Risk Historical Records", or HRHR. EDR's HRHR effort presents unique and sometimes proprietary data about past sites and operations that typically create environmental concerns, but may not show up in current government records searches.

Date of Government Version: N/A
Date Data Arrived at EDR: N/A
Date Made Active in Reports: N/A
Number of Days to Update: N/A

Source: EDR, Inc.
Telephone: N/A
Last EDR Contact: N/A
Next Scheduled EDR Contact: N/A
Data Release Frequency: Varies

EDR RECOVERED GOVERNMENT ARCHIVES

Exclusive Recovered Govt. Archives

RGA LF: Recovered Government Archive Solid Waste Facilities List

The EDR Recovered Government Archive Landfill database provides a list of landfills derived from historical databases and includes many records that no longer appear in current government lists. Compiled from Records formerly available from the Department of Resources Recycling and Recovery in California.

Date of Government Version: N/A
Date Data Arrived at EDR: 07/01/2013
Date Made Active in Reports: 01/13/2014
Number of Days to Update: 196

Source: Department of Resources Recycling and Recovery
Telephone: N/A
Last EDR Contact: 06/01/2012
Next Scheduled EDR Contact: N/A
Data Release Frequency: Varies

RGA LUST: Recovered Government Archive Leaking Underground Storage Tank

The EDR Recovered Government Archive Leaking Underground Storage Tank database provides a list of LUST incidents derived from historical databases and includes many records that no longer appear in current government lists. Compiled from Records formerly available from the State Water Resources Control Board in California.

Date of Government Version: N/A
Date Data Arrived at EDR: 07/01/2013
Date Made Active in Reports: 12/30/2013
Number of Days to Update: 182

Source: State Water Resources Control Board
Telephone: N/A
Last EDR Contact: 06/01/2012
Next Scheduled EDR Contact: N/A
Data Release Frequency: Varies

COUNTY RECORDS

ALAMEDA COUNTY:

Contaminated Sites

A listing of contaminated sites overseen by the Toxic Release Program (oil and groundwater contamination from chemical releases and spills) and the Leaking Underground Storage Tank Program (soil and ground water contamination from leaking petroleum USTs).

Date of Government Version: 10/21/2014
Date Data Arrived at EDR: 11/07/2014
Date Made Active in Reports: 12/12/2014
Number of Days to Update: 35

Source: Alameda County Environmental Health Services
Telephone: 510-567-6700
Last EDR Contact: 12/29/2014
Next Scheduled EDR Contact: 04/13/2015
Data Release Frequency: Semi-Annually

Underground Tanks

Underground storage tank sites located in Alameda county.

Date of Government Version: 10/21/2014
Date Data Arrived at EDR: 11/07/2014
Date Made Active in Reports: 12/15/2014
Number of Days to Update: 38

Source: Alameda County Environmental Health Services
Telephone: 510-567-6700
Last EDR Contact: 12/29/2014
Next Scheduled EDR Contact: 04/13/2015
Data Release Frequency: Semi-Annually

AMADOR COUNTY:

CUPA Facility List

Cupa Facility List

Date of Government Version: 12/08/2014
Date Data Arrived at EDR: 12/11/2014
Date Made Active in Reports: 01/23/2015
Number of Days to Update: 43

Source: Amador County Environmental Health
Telephone: 209-223-6439
Last EDR Contact: 12/05/2014
Next Scheduled EDR Contact: 03/23/2015
Data Release Frequency: Varies

BUTTE COUNTY:

CUPA Facility Listing

Cupa facility list.

Date of Government Version: 11/20/2014
Date Data Arrived at EDR: 11/24/2014
Date Made Active in Reports: 01/07/2015
Number of Days to Update: 44

Source: Public Health Department
Telephone: 530-538-7149
Last EDR Contact: 01/26/2015
Next Scheduled EDR Contact: 04/27/2015
Data Release Frequency: No Update Planned

CALVERAS COUNTY:

CUPA Facility Listing
Cupa Facility Listing

Date of Government Version: 10/06/2014
Date Data Arrived at EDR: 10/07/2014
Date Made Active in Reports: 11/19/2014
Number of Days to Update: 43

Source: Calveras County Environmental Health
Telephone: 209-754-6399
Last EDR Contact: 01/12/2015
Next Scheduled EDR Contact: 04/13/2015
Data Release Frequency: Quarterly

COLUSA COUNTY:

CUPA Facility List
Cupa facility list.

Date of Government Version: 06/11/2014
Date Data Arrived at EDR: 06/13/2014
Date Made Active in Reports: 07/07/2014
Number of Days to Update: 24

Source: Health & Human Services
Telephone: 530-458-0396
Last EDR Contact: 11/07/2014
Next Scheduled EDR Contact: 02/23/2015
Data Release Frequency: Varies

CONTRA COSTA COUNTY:

Site List
List includes sites from the underground tank, hazardous waste generator and business plan/2185 programs.

Date of Government Version: 11/17/2014
Date Data Arrived at EDR: 11/19/2014
Date Made Active in Reports: 01/06/2015
Number of Days to Update: 48

Source: Contra Costa Health Services Department
Telephone: 925-646-2286
Last EDR Contact: 11/03/2014
Next Scheduled EDR Contact: 02/16/2015
Data Release Frequency: Semi-Annually

DEL NORTE COUNTY:

CUPA Facility List
Cupa Facility list

Date of Government Version: 11/03/2014
Date Data Arrived at EDR: 11/04/2014
Date Made Active in Reports: 12/12/2014
Number of Days to Update: 38

Source: Del Norte County Environmental Health Division
Telephone: 707-465-0426
Last EDR Contact: 11/03/2014
Next Scheduled EDR Contact: 02/16/2015
Data Release Frequency: Varies

EL DORADO COUNTY:

CUPA Facility List
CUPA facility list.

Date of Government Version: 11/19/2014
Date Data Arrived at EDR: 11/21/2014
Date Made Active in Reports: 12/29/2014
Number of Days to Update: 38

Source: El Dorado County Environmental Management Department
Telephone: 530-621-6623
Last EDR Contact: 11/03/2014
Next Scheduled EDR Contact: 02/16/2015
Data Release Frequency: Varies

FRESNO COUNTY:

CUPA Resources List

Certified Unified Program Agency. CUPA's are responsible for implementing a unified hazardous materials and hazardous waste management regulatory program. The agency provides oversight of businesses that deal with hazardous materials, operate underground storage tanks or aboveground storage tanks.

Date of Government Version: 09/30/2014
Date Data Arrived at EDR: 10/14/2014
Date Made Active in Reports: 11/19/2014
Number of Days to Update: 36

Source: Dept. of Community Health
Telephone: 559-445-3271
Last EDR Contact: 01/05/2015
Next Scheduled EDR Contact: 04/20/2015
Data Release Frequency: Semi-Annually

HUMBOLDT COUNTY:

CUPA Facility List

CUPA facility list.

Date of Government Version: 12/11/2014
Date Data Arrived at EDR: 12/15/2014
Date Made Active in Reports: 01/23/2015
Number of Days to Update: 39

Source: Humboldt County Environmental Health
Telephone: N/A
Last EDR Contact: 11/26/2014
Next Scheduled EDR Contact: 03/09/2015
Data Release Frequency: Varies

IMPERIAL COUNTY:

CUPA Facility List

Cupa facility list.

Date of Government Version: 11/03/2014
Date Data Arrived at EDR: 11/04/2014
Date Made Active in Reports: 12/12/2014
Number of Days to Update: 38

Source: San Diego Border Field Office
Telephone: 760-339-2777
Last EDR Contact: 01/26/2015
Next Scheduled EDR Contact: 05/11/2015
Data Release Frequency: Varies

INYO COUNTY:

CUPA Facility List

Cupa facility list.

Date of Government Version: 09/10/2013
Date Data Arrived at EDR: 09/11/2013
Date Made Active in Reports: 10/14/2013
Number of Days to Update: 33

Source: Inyo County Environmental Health Services
Telephone: 760-878-0238
Last EDR Contact: 11/19/2014
Next Scheduled EDR Contact: 03/09/2015
Data Release Frequency: Varies

KERN COUNTY:

Underground Storage Tank Sites & Tank Listing
Kern County Sites and Tanks Listing.

Date of Government Version: 07/22/2014
Date Data Arrived at EDR: 11/12/2014
Date Made Active in Reports: 12/19/2014
Number of Days to Update: 37

Source: Kern County Environment Health Services Department
Telephone: 661-862-8700
Last EDR Contact: 11/05/2014
Next Scheduled EDR Contact: 02/23/2015
Data Release Frequency: Quarterly

KINGS COUNTY:

CUPA Facility List
A listing of sites included in the county's Certified Unified Program Agency database. California's Secretary for Environmental Protection established the unified hazardous materials and hazardous waste regulatory program as required by chapter 6.11 of the California Health and Safety Code. The Unified Program consolidates the administration, permits, inspections, and enforcement activities.

Date of Government Version: 11/21/2014
Date Data Arrived at EDR: 11/25/2014
Date Made Active in Reports: 12/30/2014
Number of Days to Update: 35

Source: Kings County Department of Public Health
Telephone: 559-584-1411
Last EDR Contact: 11/21/2014
Next Scheduled EDR Contact: 03/09/2015
Data Release Frequency: Varies

LAKE COUNTY:

CUPA Facility List
Cupa facility list

Date of Government Version: 10/20/2014
Date Data Arrived at EDR: 10/21/2014
Date Made Active in Reports: 01/05/2015
Number of Days to Update: 76

Source: Lake County Environmental Health
Telephone: 707-263-1164
Last EDR Contact: 01/19/2015
Next Scheduled EDR Contact: 05/04/2015
Data Release Frequency: Varies

LOS ANGELES COUNTY:

San Gabriel Valley Areas of Concern
San Gabriel Valley areas where VOC contamination is at or above the MCL as designated by region 9 EPA office.

Date of Government Version: 03/30/2009
Date Data Arrived at EDR: 03/31/2009
Date Made Active in Reports: 10/23/2009
Number of Days to Update: 206

Source: EPA Region 9
Telephone: 415-972-3178
Last EDR Contact: 12/18/2014
Next Scheduled EDR Contact: 04/06/2015
Data Release Frequency: No Update Planned

HMS: Street Number List
Industrial Waste and Underground Storage Tank Sites.

Date of Government Version: 03/31/2014
Date Data Arrived at EDR: 06/06/2014
Date Made Active in Reports: 07/17/2014
Number of Days to Update: 41

Source: Department of Public Works
Telephone: 626-458-3517
Last EDR Contact: 01/12/2015
Next Scheduled EDR Contact: 04/27/2015
Data Release Frequency: Semi-Annually

List of Solid Waste Facilities
Solid Waste Facilities in Los Angeles County.

Date of Government Version: 10/20/2014
Date Data Arrived at EDR: 10/22/2014
Date Made Active in Reports: 12/12/2014
Number of Days to Update: 51

Source: La County Department of Public Works
Telephone: 818-458-5185
Last EDR Contact: 01/20/2015
Next Scheduled EDR Contact: 05/04/2015
Data Release Frequency: Varies

City of Los Angeles Landfills

Landfills owned and maintained by the City of Los Angeles.

Date of Government Version: 03/05/2009
Date Data Arrived at EDR: 03/10/2009
Date Made Active in Reports: 04/08/2009
Number of Days to Update: 29

Source: Engineering & Construction Division
Telephone: 213-473-7869
Last EDR Contact: 01/19/2015
Next Scheduled EDR Contact: 05/04/2015
Data Release Frequency: Varies

Site Mitigation List

Industrial sites that have had some sort of spill or complaint.

Date of Government Version: 01/07/2014
Date Data Arrived at EDR: 02/25/2014
Date Made Active in Reports: 03/25/2014
Number of Days to Update: 28

Source: Community Health Services
Telephone: 323-890-7806
Last EDR Contact: 01/19/2015
Next Scheduled EDR Contact: 05/04/2015
Data Release Frequency: Annually

City of El Segundo Underground Storage Tank

Underground storage tank sites located in El Segundo city.

Date of Government Version: 10/20/2014
Date Data Arrived at EDR: 10/22/2014
Date Made Active in Reports: 12/15/2014
Number of Days to Update: 54

Source: City of El Segundo Fire Department
Telephone: 310-524-2236
Last EDR Contact: 01/19/2015
Next Scheduled EDR Contact: 05/04/2015
Data Release Frequency: Semi-Annually

City of Long Beach Underground Storage Tank

Underground storage tank sites located in the city of Long Beach.

Date of Government Version: 12/01/2014
Date Data Arrived at EDR: 12/11/2014
Date Made Active in Reports: 01/27/2015
Number of Days to Update: 47

Source: City of Long Beach Fire Department
Telephone: 562-570-2563
Last EDR Contact: 01/26/2015
Next Scheduled EDR Contact: 05/11/2015
Data Release Frequency: Annually

City of Torrance Underground Storage Tank

Underground storage tank sites located in the city of Torrance.

Date of Government Version: 01/08/2015
Date Data Arrived at EDR: 01/15/2015
Date Made Active in Reports: 01/27/2015
Number of Days to Update: 12

Source: City of Torrance Fire Department
Telephone: 310-618-2973
Last EDR Contact: 01/12/2015
Next Scheduled EDR Contact: 04/27/2015
Data Release Frequency: Semi-Annually

MADERA COUNTY:

CUPA Facility List

A listing of sites included in the county's Certified Unified Program Agency database. California's Secretary for Environmental Protection established the unified hazardous materials and hazardous waste regulatory program as required by chapter 6.11 of the California Health and Safety Code. The Unified Program consolidates the administration, permits, inspections, and enforcement activities.

Date of Government Version: 10/02/2014
Date Data Arrived at EDR: 10/03/2014
Date Made Active in Reports: 11/20/2014
Number of Days to Update: 48

Source: Madera County Environmental Health
Telephone: 559-675-7823
Last EDR Contact: 11/26/2014
Next Scheduled EDR Contact: 03/09/2015
Data Release Frequency: Varies

MARIN COUNTY:

Underground Storage Tank Sites
Currently permitted USTs in Marin County.

Date of Government Version: 10/08/2014
Date Data Arrived at EDR: 10/22/2014
Date Made Active in Reports: 12/15/2014
Number of Days to Update: 54

Source: Public Works Department Waste Management
Telephone: 415-499-6647
Last EDR Contact: 01/05/2015
Next Scheduled EDR Contact: 04/20/2015
Data Release Frequency: Semi-Annually

MERCED COUNTY:

CUPA Facility List
CUPA facility list.

Date of Government Version: 11/25/2014
Date Data Arrived at EDR: 11/26/2014
Date Made Active in Reports: 12/29/2014
Number of Days to Update: 33

Source: Merced County Environmental Health
Telephone: 209-381-1094
Last EDR Contact: 11/21/2014
Next Scheduled EDR Contact: 03/09/2015
Data Release Frequency: Varies

MONO COUNTY:

CUPA Facility List
CUPA Facility List

Date of Government Version: 12/01/2014
Date Data Arrived at EDR: 12/05/2014
Date Made Active in Reports: 01/23/2015
Number of Days to Update: 49

Source: Mono County Health Department
Telephone: 760-932-5580
Last EDR Contact: 11/26/2014
Next Scheduled EDR Contact: 03/16/2015
Data Release Frequency: Varies

MONTEREY COUNTY:

CUPA Facility Listing
CUPA Program listing from the Environmental Health Division.

Date of Government Version: 12/18/2014
Date Data Arrived at EDR: 12/19/2014
Date Made Active in Reports: 01/23/2015
Number of Days to Update: 35

Source: Monterey County Health Department
Telephone: 831-796-1297
Last EDR Contact: 11/26/2014
Next Scheduled EDR Contact: 03/09/2015
Data Release Frequency: Varies

NAPA COUNTY:

Sites With Reported Contamination
A listing of leaking underground storage tank sites located in Napa county.

Date of Government Version: 12/05/2011
Date Data Arrived at EDR: 12/06/2011
Date Made Active in Reports: 02/07/2012
Number of Days to Update: 63

Source: Napa County Department of Environmental Management
Telephone: 707-253-4269
Last EDR Contact: 11/25/2014
Next Scheduled EDR Contact: 03/16/2015
Data Release Frequency: No Update Planned

Closed and Operating Underground Storage Tank Sites
Underground storage tank sites located in Napa county.

Date of Government Version: 01/15/2008
Date Data Arrived at EDR: 01/16/2008
Date Made Active in Reports: 02/08/2008
Number of Days to Update: 23

Source: Napa County Department of Environmental Management
Telephone: 707-253-4269
Last EDR Contact: 11/25/2014
Next Scheduled EDR Contact: 03/16/2015
Data Release Frequency: No Update Planned

NEVADA COUNTY:

CUPA Facility List
CUPA facility list.

Date of Government Version: 09/16/2014
Date Data Arrived at EDR: 09/18/2014
Date Made Active in Reports: 09/25/2014
Number of Days to Update: 7

Source: Community Development Agency
Telephone: 530-265-1467
Last EDR Contact: 12/15/2014
Next Scheduled EDR Contact: 02/16/2015
Data Release Frequency: Varies

ORANGE COUNTY:

List of Industrial Site Cleanups
Petroleum and non-petroleum spills.

Date of Government Version: 11/01/2014
Date Data Arrived at EDR: 11/12/2014
Date Made Active in Reports: 12/12/2014
Number of Days to Update: 30

Source: Health Care Agency
Telephone: 714-834-3446
Last EDR Contact: 11/05/2014
Next Scheduled EDR Contact: 02/23/2015
Data Release Frequency: Annually

List of Underground Storage Tank Cleanups
Orange County Underground Storage Tank Cleanups (LUST).

Date of Government Version: 11/01/2014
Date Data Arrived at EDR: 11/12/2014
Date Made Active in Reports: 12/12/2014
Number of Days to Update: 30

Source: Health Care Agency
Telephone: 714-834-3446
Last EDR Contact: 11/05/2014
Next Scheduled EDR Contact: 02/23/2015
Data Release Frequency: Quarterly

List of Underground Storage Tank Facilities
Orange County Underground Storage Tank Facilities (UST).

Date of Government Version: 11/01/2014
Date Data Arrived at EDR: 11/10/2014
Date Made Active in Reports: 12/15/2014
Number of Days to Update: 35

Source: Health Care Agency
Telephone: 714-834-3446
Last EDR Contact: 11/10/2014
Next Scheduled EDR Contact: 02/23/2015
Data Release Frequency: Quarterly

PLACER COUNTY:

Master List of Facilities
List includes aboveground tanks, underground tanks and cleanup sites.

Date of Government Version: 12/08/2014
Date Data Arrived at EDR: 12/09/2014
Date Made Active in Reports: 01/26/2015
Number of Days to Update: 48
Source: Placer County Health and Human Services
Telephone: 530-745-2363
Last EDR Contact: 12/05/2014
Next Scheduled EDR Contact: 03/23/2015
Data Release Frequency: Semi-Annually

RIVERSIDE COUNTY:

Listing of Underground Tank Cleanup Sites
Riverside County Underground Storage Tank Cleanup Sites (LUST).

Date of Government Version: 10/08/2014
Date Data Arrived at EDR: 10/10/2014
Date Made Active in Reports: 11/20/2014
Number of Days to Update: 41
Source: Department of Environmental Health
Telephone: 951-358-5055
Last EDR Contact: 12/22/2014
Next Scheduled EDR Contact: 01/05/2015
Data Release Frequency: Quarterly

Underground Storage Tank Tank List
Underground storage tank sites located in Riverside county.

Date of Government Version: 10/08/2014
Date Data Arrived at EDR: 10/10/2014
Date Made Active in Reports: 11/25/2014
Number of Days to Update: 46
Source: Department of Environmental Health
Telephone: 951-358-5055
Last EDR Contact: 12/22/2014
Next Scheduled EDR Contact: 04/06/2015
Data Release Frequency: Quarterly

SACRAMENTO COUNTY:

Toxic Site Clean-Up List
List of sites where unauthorized releases of potentially hazardous materials have occurred.

Date of Government Version: 02/06/2014
Date Data Arrived at EDR: 04/08/2014
Date Made Active in Reports: 04/29/2014
Number of Days to Update: 21
Source: Sacramento County Environmental Management
Telephone: 916-875-8406
Last EDR Contact: 01/07/2015
Next Scheduled EDR Contact: 04/20/2015
Data Release Frequency: Quarterly

Master Hazardous Materials Facility List
Any business that has hazardous materials on site - hazardous material storage sites, underground storage tanks, waste generators.

Date of Government Version: 10/21/2014
Date Data Arrived at EDR: 10/28/2014
Date Made Active in Reports: 12/15/2014
Number of Days to Update: 48
Source: Sacramento County Environmental Management
Telephone: 916-875-8406
Last EDR Contact: 01/05/2015
Next Scheduled EDR Contact: 04/20/2015
Data Release Frequency: Quarterly

SAN BERNARDINO COUNTY:

Hazardous Material Permits
This listing includes underground storage tanks, medical waste handlers/generators, hazardous materials handlers, hazardous waste generators, and waste oil generators/handlers.

Date of Government Version: 12/02/2014
Date Data Arrived at EDR: 12/04/2014
Date Made Active in Reports: 01/26/2015
Number of Days to Update: 53

Source: San Bernardino County Fire Department Hazardous Materials Division
Telephone: 909-387-3041
Last EDR Contact: 11/10/2014
Next Scheduled EDR Contact: 02/23/2015
Data Release Frequency: Quarterly

SAN DIEGO COUNTY:

Hazardous Materials Management Division Database

The database includes: HE58 - This report contains the business name, site address, business phone number, establishment 'H' permit number, type of permit, and the business status. HE17 - In addition to providing the same information provided in the HE58 listing, HE17 provides inspection dates, violations received by the establishment, hazardous waste generated, the quantity, method of storage, treatment/disposal of waste and the hauler, and information on underground storage tanks. Unauthorized Release List - Includes a summary of environmental contamination cases in San Diego County (underground tank cases, non-tank cases, groundwater contamination, and soil contamination are included.)

Date of Government Version: 09/23/2013
Date Data Arrived at EDR: 09/24/2013
Date Made Active in Reports: 10/17/2013
Number of Days to Update: 23

Source: Hazardous Materials Management Division
Telephone: 619-338-2268
Last EDR Contact: 12/04/2014
Next Scheduled EDR Contact: 03/23/2015
Data Release Frequency: Quarterly

Solid Waste Facilities

San Diego County Solid Waste Facilities.

Date of Government Version: 10/31/2014
Date Data Arrived at EDR: 11/21/2014
Date Made Active in Reports: 12/29/2014
Number of Days to Update: 38

Source: Department of Health Services
Telephone: 619-338-2209
Last EDR Contact: 01/26/2015
Next Scheduled EDR Contact: 05/11/2015
Data Release Frequency: Varies

Environmental Case Listing

The listing contains all underground tank release cases and projects pertaining to properties contaminated with hazardous substances that are actively under review by the Site Assessment and Mitigation Program.

Date of Government Version: 03/23/2010
Date Data Arrived at EDR: 06/15/2010
Date Made Active in Reports: 07/09/2010
Number of Days to Update: 24

Source: San Diego County Department of Environmental Health
Telephone: 619-338-2371
Last EDR Contact: 12/04/2014
Next Scheduled EDR Contact: 03/23/2015
Data Release Frequency: No Update Planned

SAN FRANCISCO COUNTY:

Local Oversite Facilities

A listing of leaking underground storage tank sites located in San Francisco county.

Date of Government Version: 09/19/2008
Date Data Arrived at EDR: 09/19/2008
Date Made Active in Reports: 09/29/2008
Number of Days to Update: 10

Source: Department Of Public Health San Francisco County
Telephone: 415-252-3920
Last EDR Contact: 11/05/2014
Next Scheduled EDR Contact: 02/23/2015
Data Release Frequency: Quarterly

Underground Storage Tank Information

Underground storage tank sites located in San Francisco county.

Date of Government Version: 11/29/2010
Date Data Arrived at EDR: 03/10/2011
Date Made Active in Reports: 03/15/2011
Number of Days to Update: 5

Source: Department of Public Health
Telephone: 415-252-3920
Last EDR Contact: 11/05/2014
Next Scheduled EDR Contact: 02/23/2015
Data Release Frequency: Quarterly

SAN JOAQUIN COUNTY:

San Joaquin Co. UST
A listing of underground storage tank locations in San Joaquin county.

Date of Government Version: 01/08/2015
Date Data Arrived at EDR: 01/12/2015
Date Made Active in Reports: 01/27/2015
Number of Days to Update: 15

Source: Environmental Health Department
Telephone: N/A
Last EDR Contact: 01/05/2015
Next Scheduled EDR Contact: 04/06/2015
Data Release Frequency: Semi-Annually

SAN LUIS OBISPO COUNTY:

CUPA Facility List
Cupa Facility List.

Date of Government Version: 11/21/2014
Date Data Arrived at EDR: 11/24/2014
Date Made Active in Reports: 12/30/2014
Number of Days to Update: 36

Source: San Luis Obispo County Public Health Department
Telephone: 805-781-5596
Last EDR Contact: 11/21/2014
Next Scheduled EDR Contact: 03/09/2015
Data Release Frequency: Varies

SAN MATEO COUNTY:

Business Inventory
List includes Hazardous Materials Business Plan, hazardous waste generators, and underground storage tanks.

Date of Government Version: 10/06/2014
Date Data Arrived at EDR: 10/10/2014
Date Made Active in Reports: 11/19/2014
Number of Days to Update: 40

Source: San Mateo County Environmental Health Services Division
Telephone: 650-363-1921
Last EDR Contact: 12/15/2014
Next Scheduled EDR Contact: 03/30/2015
Data Release Frequency: Annually

Fuel Leak List
A listing of leaking underground storage tank sites located in San Mateo county.

Date of Government Version: 12/15/2014
Date Data Arrived at EDR: 12/18/2014
Date Made Active in Reports: 01/26/2015
Number of Days to Update: 39

Source: San Mateo County Environmental Health Services Division
Telephone: 650-363-1921
Last EDR Contact: 12/11/2014
Next Scheduled EDR Contact: 03/30/2015
Data Release Frequency: Semi-Annually

SANTA BARBARA COUNTY:

CUPA Facility Listing
CUPA Program Listing from the Environmental Health Services division.

Date of Government Version: 09/08/2011
Date Data Arrived at EDR: 09/09/2011
Date Made Active in Reports: 10/07/2011
Number of Days to Update: 28

Source: Santa Barbara County Public Health Department
Telephone: 805-686-8167
Last EDR Contact: 11/19/2014
Next Scheduled EDR Contact: 03/09/2015
Data Release Frequency: Varies

SANTA CLARA COUNTY:

Cupa Facility List
Cupa facility list

Date of Government Version: 11/25/2014
Date Data Arrived at EDR: 11/26/2014
Date Made Active in Reports: 12/30/2014
Number of Days to Update: 34

Source: Department of Environmental Health
Telephone: 408-918-1973
Last EDR Contact: 11/21/2014
Next Scheduled EDR Contact: 03/09/2015
Data Release Frequency: Varies

HIST LUST - Fuel Leak Site Activity Report
A listing of open and closed leaking underground storage tanks. This listing is no longer updated by the county. Leaking underground storage tanks are now handled by the Department of Environmental Health.

Date of Government Version: 03/29/2005
Date Data Arrived at EDR: 03/30/2005
Date Made Active in Reports: 04/21/2005
Number of Days to Update: 22

Source: Santa Clara Valley Water District
Telephone: 408-265-2600
Last EDR Contact: 03/23/2009
Next Scheduled EDR Contact: 06/22/2009
Data Release Frequency: No Update Planned

LOP Listing
A listing of leaking underground storage tanks located in Santa Clara county.

Date of Government Version: 03/03/2014
Date Data Arrived at EDR: 03/05/2014
Date Made Active in Reports: 03/18/2014
Number of Days to Update: 13

Source: Department of Environmental Health
Telephone: 408-918-3417
Last EDR Contact: 11/25/2014
Next Scheduled EDR Contact: 03/16/2015
Data Release Frequency: Annually

Hazardous Material Facilities
Hazardous material facilities, including underground storage tank sites.

Date of Government Version: 11/10/2014
Date Data Arrived at EDR: 11/10/2014
Date Made Active in Reports: 12/15/2014
Number of Days to Update: 35

Source: City of San Jose Fire Department
Telephone: 408-535-7694
Last EDR Contact: 11/07/2014
Next Scheduled EDR Contact: 02/23/2015
Data Release Frequency: Annually

SANTA CRUZ COUNTY:

CUPA Facility List
CUPA facility listing.

Date of Government Version: 11/24/2014
Date Data Arrived at EDR: 11/25/2014
Date Made Active in Reports: 12/31/2014
Number of Days to Update: 36

Source: Santa Cruz County Environmental Health
Telephone: 831-464-2761
Last EDR Contact: 11/21/2014
Next Scheduled EDR Contact: 03/09/2015
Data Release Frequency: Varies

SHASTA COUNTY:

CUPA Facility List
Cupa Facility List.

Date of Government Version: 12/09/2014
Date Data Arrived at EDR: 12/11/2014
Date Made Active in Reports: 01/23/2015
Number of Days to Update: 43

Source: Shasta County Department of Resource Management
Telephone: 530-225-5789
Last EDR Contact: 11/26/2014
Next Scheduled EDR Contact: 03/09/2015
Data Release Frequency: Varies

SOLANO COUNTY:

Leaking Underground Storage Tanks
A listing of leaking underground storage tank sites located in Solano county.

Date of Government Version: 11/17/2014
Date Data Arrived at EDR: 11/24/2014
Date Made Active in Reports: 01/05/2015
Number of Days to Update: 42

Source: Solano County Department of Environmental Management
Telephone: 707-784-6770
Last EDR Contact: 12/11/2014
Next Scheduled EDR Contact: 03/30/2015
Data Release Frequency: Quarterly

Underground Storage Tanks
Underground storage tank sites located in Solano county.

Date of Government Version: 11/17/2014
Date Data Arrived at EDR: 12/01/2014
Date Made Active in Reports: 01/27/2015
Number of Days to Update: 57

Source: Solano County Department of Environmental Management
Telephone: 707-784-6770
Last EDR Contact: 12/11/2014
Next Scheduled EDR Contact: 03/30/2015
Data Release Frequency: Quarterly

SONOMA COUNTY:

Cupa Facility List
Cupa Facility list

Date of Government Version: 09/30/2014
Date Data Arrived at EDR: 10/02/2014
Date Made Active in Reports: 11/20/2014
Number of Days to Update: 49

Source: County of Sonoma Fire & Emergency Services Department
Telephone: 707-565-1174
Last EDR Contact: 12/29/2014
Next Scheduled EDR Contact: 04/13/2015
Data Release Frequency: Varies

Leaking Underground Storage Tank Sites
A listing of leaking underground storage tank sites located in Sonoma county.

Date of Government Version: 10/01/2014
Date Data Arrived at EDR: 10/03/2014
Date Made Active in Reports: 11/20/2014
Number of Days to Update: 48

Source: Department of Health Services
Telephone: 707-565-6565
Last EDR Contact: 12/29/2014
Next Scheduled EDR Contact: 04/13/2015
Data Release Frequency: Quarterly

SUTTER COUNTY:

Underground Storage Tanks
Underground storage tank sites located in Sutter county.

Date of Government Version: 12/08/2014
Date Data Arrived at EDR: 12/08/2014
Date Made Active in Reports: 01/27/2015
Number of Days to Update: 50

Source: Sutter County Department of Agriculture
Telephone: 530-822-7500
Last EDR Contact: 12/05/2014
Next Scheduled EDR Contact: 03/23/2015
Data Release Frequency: Semi-Annually

TUOLUMNE COUNTY:

CUPA Facility List
Cupa facility list

Date of Government Version: 10/28/2014
Date Data Arrived at EDR: 10/29/2014
Date Made Active in Reports: 12/12/2014
Number of Days to Update: 44

Source: Divison of Environmental Health
Telephone: 209-533-5633
Last EDR Contact: 01/26/2015
Next Scheduled EDR Contact: 05/11/2015
Data Release Frequency: Varies

VENTURA COUNTY:

Business Plan, Hazardous Waste Producers, and Operating Underground Tanks

The BWT list indicates by site address whether the Environmental Health Division has Business Plan (B), Waste Producer (W), and/or Underground Tank (T) information.

Date of Government Version: 10/29/2014
Date Data Arrived at EDR: 11/24/2014
Date Made Active in Reports: 12/29/2014
Number of Days to Update: 35

Source: Ventura County Environmental Health Division
Telephone: 805-654-2813
Last EDR Contact: 11/17/2014
Next Scheduled EDR Contact: 03/02/2015
Data Release Frequency: Quarterly

Inventory of Illegal Abandoned and Inactive Sites

Ventura County Inventory of Closed, Illegal Abandoned, and Inactive Sites.

Date of Government Version: 12/01/2011
Date Data Arrived at EDR: 12/01/2011
Date Made Active in Reports: 01/19/2012
Number of Days to Update: 49

Source: Environmental Health Division
Telephone: 805-654-2813
Last EDR Contact: 01/05/2015
Next Scheduled EDR Contact: 04/20/2015
Data Release Frequency: Annually

Listing of Underground Tank Cleanup Sites

Ventura County Underground Storage Tank Cleanup Sites (LUST).

Date of Government Version: 05/29/2008
Date Data Arrived at EDR: 06/24/2008
Date Made Active in Reports: 07/31/2008
Number of Days to Update: 37

Source: Environmental Health Division
Telephone: 805-654-2813
Last EDR Contact: 11/17/2014
Next Scheduled EDR Contact: 03/02/2015
Data Release Frequency: Quarterly

Medical Waste Program List

To protect public health and safety and the environment from potential exposure to disease causing agents, the Environmental Health Division Medical Waste Program regulates the generation, handling, storage, treatment and disposal of medical waste throughout the County.

Date of Government Version: 09/26/2014
Date Data Arrived at EDR: 10/29/2014
Date Made Active in Reports: 12/12/2014
Number of Days to Update: 44

Source: Ventura County Resource Management Agency
Telephone: 805-654-2813
Last EDR Contact: 01/26/2015
Next Scheduled EDR Contact: 05/11/2015
Data Release Frequency: Quarterly

Underground Tank Closed Sites List

Ventura County Operating Underground Storage Tank Sites (UST)/Underground Tank Closed Sites List.

Date of Government Version: 08/26/2014
Date Data Arrived at EDR: 09/17/2014
Date Made Active in Reports: 10/28/2014
Number of Days to Update: 41

Source: Environmental Health Division
Telephone: 805-654-2813
Last EDR Contact: 12/15/2014
Next Scheduled EDR Contact: 03/30/2015
Data Release Frequency: Quarterly

YOLO COUNTY:

Underground Storage Tank Comprehensive Facility Report

Underground storage tank sites located in Yolo county.

Date of Government Version: 12/18/2014
Date Data Arrived at EDR: 12/23/2014
Date Made Active in Reports: 01/27/2015
Number of Days to Update: 35

Source: Yolo County Department of Health
Telephone: 530-666-8646
Last EDR Contact: 12/18/2014
Next Scheduled EDR Contact: 04/06/2015
Data Release Frequency: Annually

YUBA COUNTY:

CUPA Facility List
CUPA facility listing for Yuba County.

Date of Government Version: 11/17/2014
Date Data Arrived at EDR: 11/18/2014
Date Made Active in Reports: 12/30/2014
Number of Days to Update: 42

Source: Yuba County Environmental Health Department
Telephone: 530-749-7523
Last EDR Contact: 11/17/2014
Next Scheduled EDR Contact: 02/16/2015
Data Release Frequency: Varies

OTHER DATABASE(S)

Depending on the geographic area covered by this report, the data provided in these specialty databases may or may not be complete. For example, the existence of wetlands information data in a specific report does not mean that all wetlands in the area covered by the report are included. Moreover, the absence of any reported wetlands information does not necessarily mean that wetlands do not exist in the area covered by the report.

CT MANIFEST: Hazardous Waste Manifest Data
Facility and manifest data. Manifest is a document that lists and tracks hazardous waste from the generator through transporters to a tsd facility.

Date of Government Version: 07/30/2013
Date Data Arrived at EDR: 08/19/2013
Date Made Active in Reports: 10/03/2013
Number of Days to Update: 45

Source: Department of Energy & Environmental Protection
Telephone: 860-424-3375
Last EDR Contact: 11/17/2014
Next Scheduled EDR Contact: 03/02/2015
Data Release Frequency: No Update Planned

NJ MANIFEST: Manifest Information
Hazardous waste manifest information.

Date of Government Version: 12/31/2011
Date Data Arrived at EDR: 07/19/2012
Date Made Active in Reports: 08/28/2012
Number of Days to Update: 40

Source: Department of Environmental Protection
Telephone: N/A
Last EDR Contact: 01/12/2015
Next Scheduled EDR Contact: 04/27/2015
Data Release Frequency: Annually

NY MANIFEST: Facility and Manifest Data
Manifest is a document that lists and tracks hazardous waste from the generator through transporters to a TSD facility.

Date of Government Version: 11/01/2014
Date Data Arrived at EDR: 11/05/2014
Date Made Active in Reports: 11/24/2014
Number of Days to Update: 19

Source: Department of Environmental Conservation
Telephone: 518-402-8651
Last EDR Contact: 11/05/2014
Next Scheduled EDR Contact: 02/16/2015
Data Release Frequency: Annually

PA MANIFEST: Manifest Information
Hazardous waste manifest information.

Date of Government Version: 12/31/2013
Date Data Arrived at EDR: 07/21/2014
Date Made Active in Reports: 08/25/2014
Number of Days to Update: 35

Source: Department of Environmental Protection
Telephone: 717-783-8990
Last EDR Contact: 01/19/2015
Next Scheduled EDR Contact: 05/04/2015
Data Release Frequency: Annually

RI MANIFEST: Manifest information
Hazardous waste manifest information

Date of Government Version: 12/31/2013
Date Data Arrived at EDR: 07/15/2014
Date Made Active in Reports: 08/13/2014
Number of Days to Update: 29

Source: Department of Environmental Management
Telephone: 401-222-2797
Last EDR Contact: 11/26/2014
Next Scheduled EDR Contact: 03/09/2015
Data Release Frequency: Annually

WI MANIFEST: Manifest Information
Hazardous waste manifest information.

Date of Government Version: 12/31/2013
Date Data Arrived at EDR: 06/20/2014
Date Made Active in Reports: 08/07/2014
Number of Days to Update: 48

Source: Department of Natural Resources
Telephone: N/A
Last EDR Contact: 12/12/2014
Next Scheduled EDR Contact: 03/30/2015
Data Release Frequency: Annually

Oil/Gas Pipelines: This data was obtained by EDR from the USGS in 1994. It is referred to by USGS as GeoData Digital Line Graphs from 1:100,000-Scale Maps. It was extracted from the transportation category including some oil, but primarily gas pipelines.

Sensitive Receptors: There are individuals deemed sensitive receptors due to their fragile immune systems and special sensitivity to environmental discharges. These sensitive receptors typically include the elderly, the sick, and children. While the location of all sensitive receptors cannot be determined, EDR indicates those buildings and facilities - schools, daycares, hospitals, medical centers, and nursing homes - where individuals who are sensitive receptors are likely to be located.

AHA Hospitals:
Source: American Hospital Association, Inc.
Telephone: 312-280-5991
The database includes a listing of hospitals based on the American Hospital Association's annual survey of hospitals.

Medical Centers: Provider of Services Listing
Source: Centers for Medicare & Medicaid Services
Telephone: 410-786-3000
A listing of hospitals with Medicare provider number, produced by Centers of Medicare & Medicaid Services, a federal agency within the U.S. Department of Health and Human Services.

Nursing Homes
Source: National Institutes of Health
Telephone: 301-594-6248
Information on Medicare and Medicaid certified nursing homes in the United States.

Public Schools
Source: National Center for Education Statistics
Telephone: 202-502-7300
The National Center for Education Statistics' primary database on elementary and secondary public education in the United States. It is a comprehensive, annual, national statistical database of all public elementary and secondary schools and school districts, which contains data that are comparable across all states.

Private Schools
Source: National Center for Education Statistics
Telephone: 202-502-7300
The National Center for Education Statistics' primary database on private school locations in the United States.

Daycare Centers: Licensed Facilities
Source: Department of Social Services
Telephone: 916-657-4041

Flood Zone Data: This data, available in select counties across the country, was obtained by EDR in 2003 & 2011 from the Federal Emergency Management Agency (FEMA). Data depicts 100-year and 500-year flood zones as defined by FEMA.

NWI: National Wetlands Inventory. This data, available in select counties across the country, was obtained by EDR in 2002, 2005 and 2010 from the U.S. Fish and Wildlife Service.

Scanned Digital USGS 7.5' Topographic Map (DRG)
Source: United States Geologic Survey
A digital raster graphic (DRG) is a scanned image of a U.S. Geological Survey topographic map. The map images are made by scanning published paper maps on high-resolution scanners. The raster image is georeferenced and fit to the Universal Transverse Mercator (UTM) projection.

GOVERNMENT RECORDS SEARCHED / DATA CURRENCY TRACKING

STREET AND ADDRESS INFORMATION

© 2010 Tele Atlas North America, Inc. All rights reserved. This material is proprietary and the subject of copyright protection and other intellectual property rights owned by or licensed to Tele Atlas North America, Inc. The use of this material is subject to the terms of a license agreement. You will be held liable for any unauthorized copying or disclosure of this material.

GEOCHECK ®- PHYSICAL SETTING SOURCE ADDENDUM

TARGET PROPERTY ADDRESS

1441 SOUTH BLOSSER, SANTA MARIA, CA, 93458
1441 SOUTH BLOSSER
SANTA MARIA, CA 93458

TARGET PROPERTY COORDINATES

Latitude (North):	34.9358 - 34° 56' 8.88''
Longitude (West):	120.4545 - 120° 27' 16.20''
Universal Tranverse Mercator:	Zone 10
UTM X (Meters):	732494.2
UTM Y (Meters):	3868684.8
Elevation:	203 ft. above sea level

USGS TOPOGRAPHIC MAP

Target Property Map:	34120-H4 SANTA MARIA, CA
Most Recent Revision:	1982

EDR's GeoCheck Physical Setting Source Addendum is provided to assist the environmental professional in forming an opinion about the impact of potential contaminant migration.

Assessment of the impact of contaminant migration generally has two principal investigative components:

1. Groundwater flow direction, and
2. Groundwater flow velocity.

Groundwater flow direction may be impacted by surface topography, hydrology, hydrogeology, characteristics of the soil, and nearby wells. Groundwater flow velocity is generally impacted by the nature of the geologic strata.

GEOCHECK® - PHYSICAL SETTING SOURCE SUMMARY

GROUNDWATER FLOW DIRECTION INFORMATION

Groundwater flow direction for a particular site is best determined by a qualified environmental professional using site-specific well data. If such data is not reasonably ascertainable, it may be necessary to rely on other sources of information, such as surface topographic information, hydrologic information, hydrogeologic data collected on nearby properties, and regional groundwater flow information (from deep aquifers).


TOPOGRAPHIC INFORMATION

Surface topography may be indicative of the direction of surficial groundwater flow. This information can be used to assist the environmental professional in forming an opinion about the impact of nearby contaminated properties or, should contamination exist on the target property, what downgradient sites might be impacted.

TARGET PROPERTY TOPOGRAPHY

General Topographic Gradient: General WSW

SURROUNDING TOPOGRAPHY: ELEVATION PROFILES

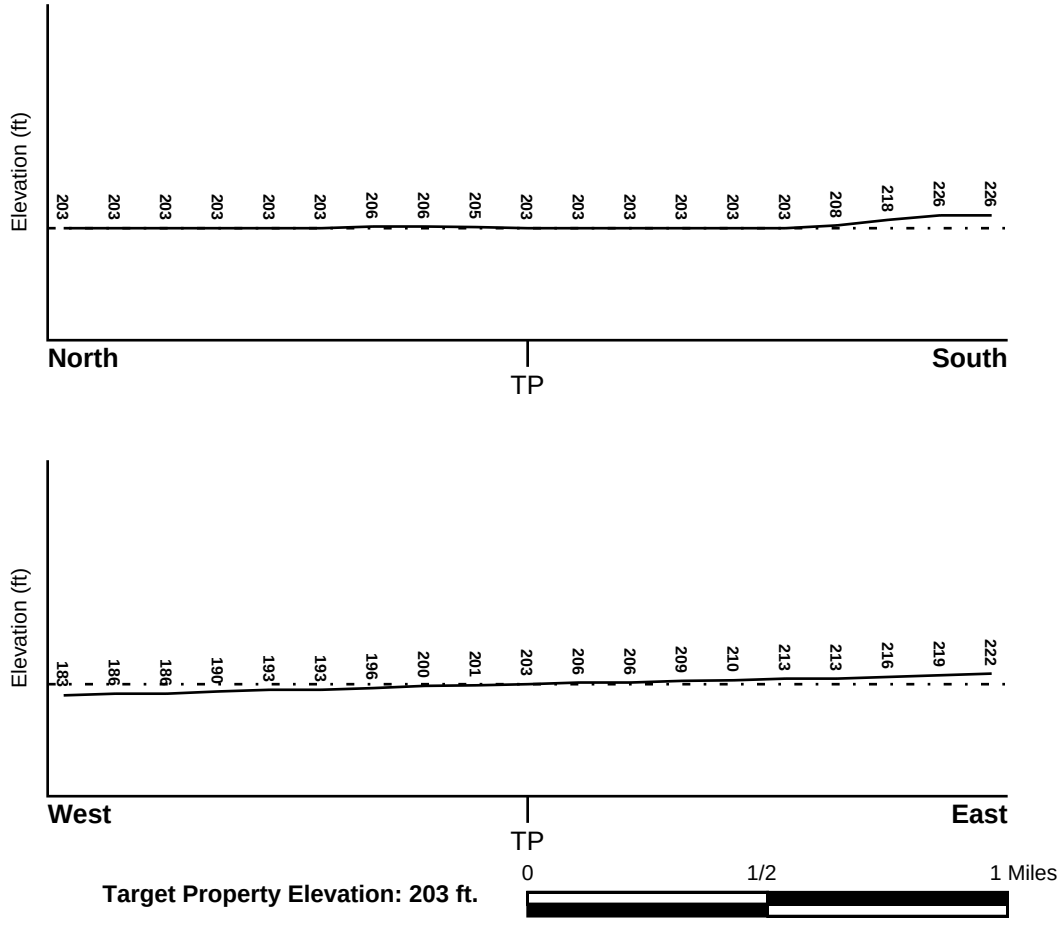

Source: Topography has been determined from the USGS 7.5' Digital Elevation Model and should be evaluated on a relative (not an absolute) basis. Relative elevation information between sites of close proximity should be field verified.

GEOCHECK® - PHYSICAL SETTING SOURCE SUMMARY

HYDROLOGIC INFORMATION

Surface water can act as a hydrologic barrier to groundwater flow. Such hydrologic information can be used to assist the environmental professional in forming an opinion about the impact of nearby contaminated properties or, should contamination exist on the target property, what downgradient sites might be impacted.

Refer to the Physical Setting Source Map following this summary for hydrologic information (major waterways and bodies of water).

FEMA FLOOD ZONE

Target Property County	FEMA Flood Electronic Data
SANTA BARBARA, CA	YES - refer to the Overview Map and Detail Map

Flood Plain Panel at Target Property: 06083C - FEMA DFIRM Flood data

Additional Panels in search area: Not Reported

NATIONAL WETLAND INVENTORY

NWI Quad at Target Property	NWI Electronic Data Coverage
SANTA MARIA	YES - refer to the Overview Map and Detail Map

HYDROGEOLOGIC INFORMATION

Hydrogeologic information obtained by installation of wells on a specific site can often be an indicator of groundwater flow direction in the immediate area. Such hydrogeologic information can be used to assist the environmental professional in forming an opinion about the impact of nearby contaminated properties or, should contamination exist on the target property, what downgradient sites might be impacted.

Site-Specific Hydrogeological Data*:

Search Radius:	1.25 miles
Status:	Not found

AQUIFLOW®

Search Radius: 1.000 Mile.

EDR has developed the AQUIFLOW Information System to provide data on the general direction of groundwater flow at specific points. EDR has reviewed reports submitted by environmental professionals to regulatory authorities at select sites and has extracted the date of the report, groundwater flow direction as determined hydrogeologically, and the depth to water table.

MAP ID	LOCATION FROM TP	GENERAL DIRECTION GROUNDWATER FLOW
Not Reported		

* ©1996 Site−specific hydrogeological data gathered by CERCLIS Alerts, Inc., Bainbridge Island, WA. All rights reserved. All of the information and opinions presented are those of the cited EPA report(s), which were completed under a Comprehensive Environmental Response Compensation and Liability Information System (CERCLIS) investigation.

GEOCHECK® - PHYSICAL SETTING SOURCE SUMMARY

GROUNDWATER FLOW VELOCITY INFORMATION

Groundwater flow velocity information for a particular site is best determined by a qualified environmental professional using site specific geologic and soil strata data. If such data are not reasonably ascertainable, it may be necessary to rely on other sources of information, including geologic age identification, rock stratigraphic unit and soil characteristics data collected on nearby properties and regional soil information. In general, contaminant plumes move more quickly through sandy-gravelly types of soils than silty-clayey types of soils.

GEOLOGIC INFORMATION IN GENERAL AREA OF TARGET PROPERTY

Geologic information can be used by the environmental professional in forming an opinion about the relative speed at which contaminant migration may be occurring.

ROCK STRATIGRAPHIC UNIT


Era:	Cenozoic
System:	Quaternary
Series:	Quaternary
Code:	Q *(decoded above as Era, System & Series)*

GEOLOGIC AGE IDENTIFICATION

Category: Stratifed Sequence

Geologic Age and Rock Stratigraphic Unit Source: P.G. Schruben, R.E. Arndt and W.J. Bawiec, Geology of the Conterminous U.S. at 1:2,500,000 Scale - a digital representation of the 1974 P.B. King and H.M. Beikman Map, USGS Digital Data Series DDS - 11 (1994).

SSURGO SOIL MAP - 4193628.2s

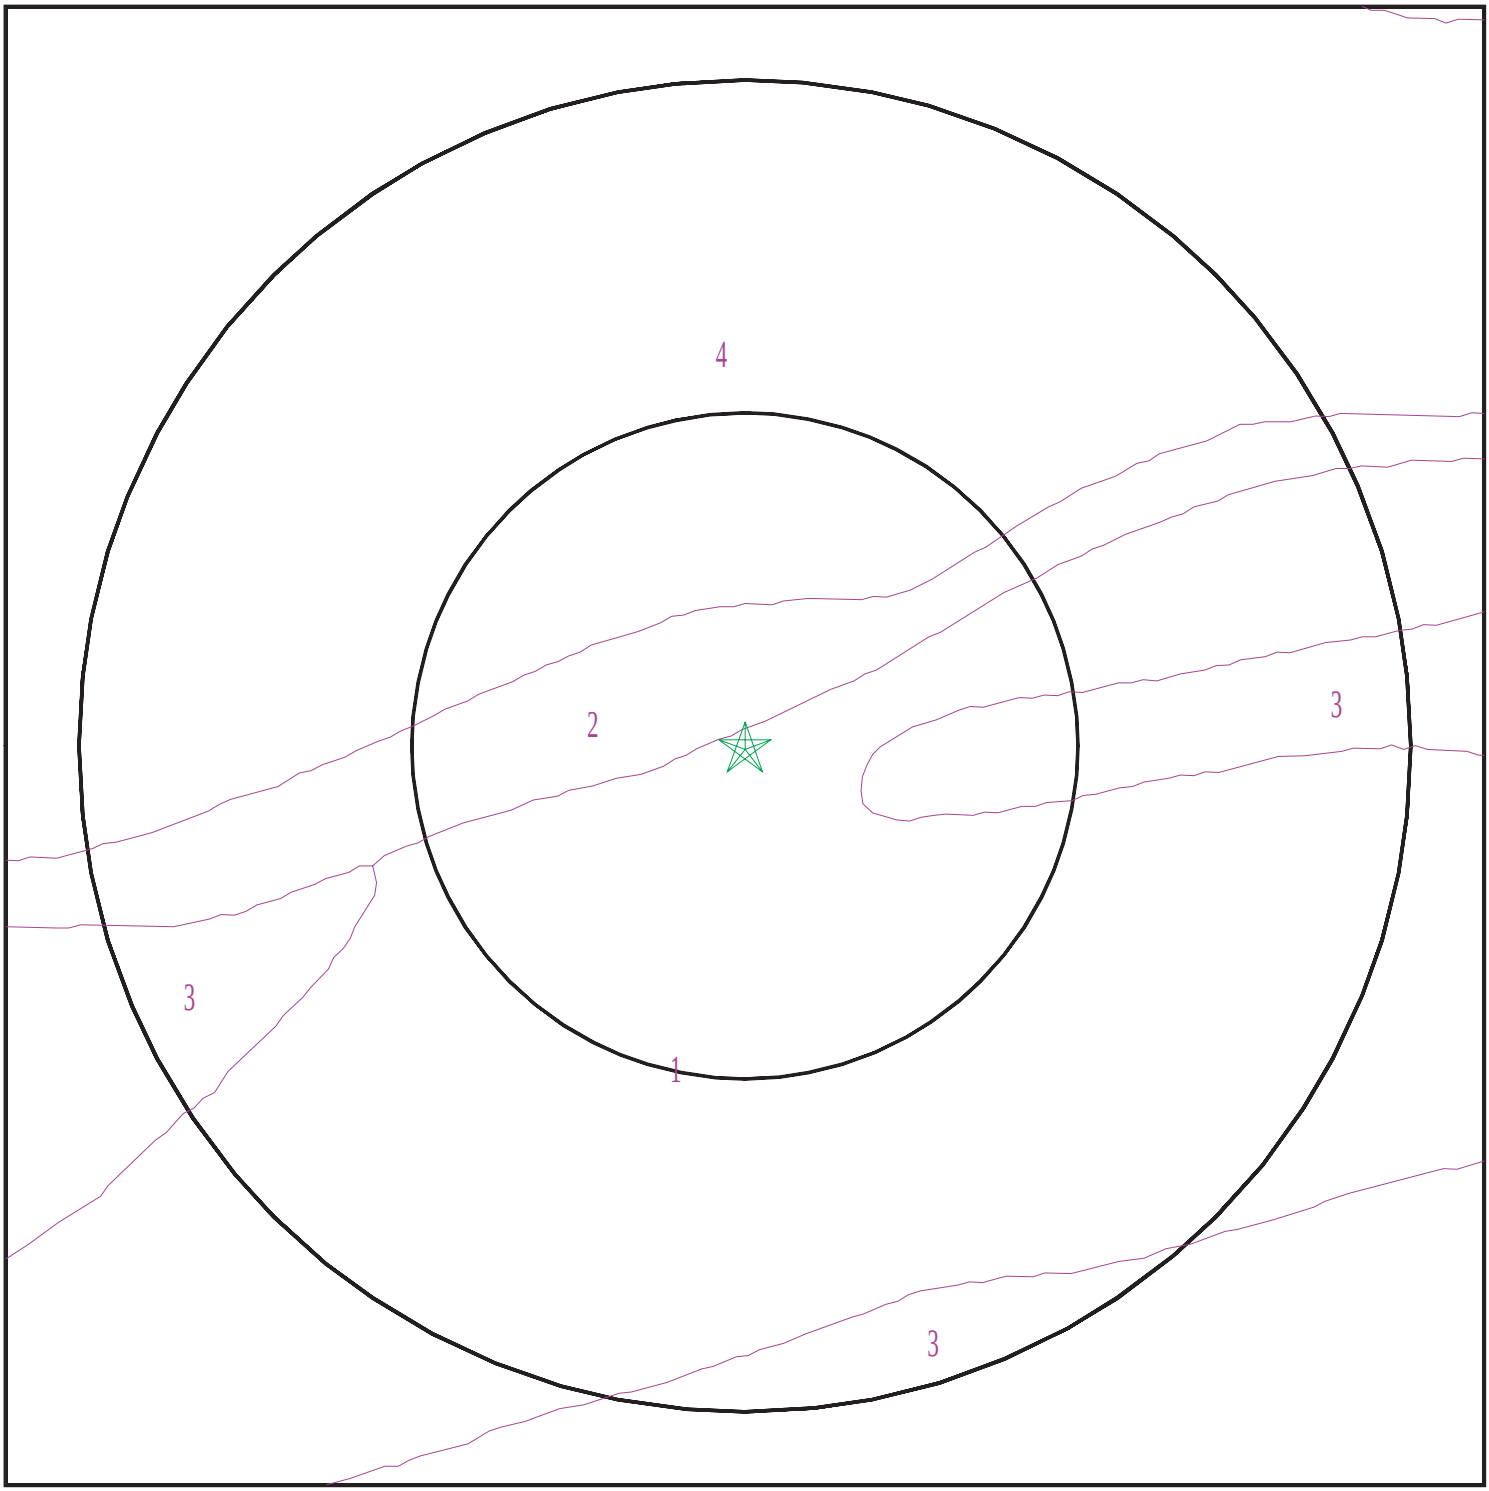

Target Property
SSURGO Soil
Water

0 1/16 1/8 1/4 Miles

N

SITE NAME:	1441 South Blosser, Santa Maria, CA, 93458	CLIENT:	Andersen Environmental
ADDRESS:	1441 South Blosser Santa Maria CA 93458	CONTACT:	Noli Valera
LAT/LONG:	34.9358 / 120.4545	INQUIRY #:	4193628.2s
		DATE:	January 29, 2015 9:01 am

Copyright © 2015 EDR, Inc. © 2010 Tele Atlas Rel. 07/2009.

GEOCHECK® - PHYSICAL SETTING SOURCE SUMMARY

DOMINANT SOIL COMPOSITION IN GENERAL AREA OF TARGET PROPERTY

The U.S. Department of Agriculture's (USDA) Soil Conservation Service (SCS) leads the National Cooperative Soil Survey (NCSS) and is responsible for collecting, storing, maintaining and distributing soil survey information for privately owned lands in the United States. A soil map in a soil survey is a representation of soil patterns in a landscape. The following information is based on Soil Conservation Service SSURGO data.

Soil Map ID: 1

Soil Component Name: Sorrento

Soil Surface Texture: sandy loam

Hydrologic Group: Class B - Moderate infiltration rates. Deep and moderately deep, moderately well and well drained soils with moderately coarse textures.

Soil Drainage Class: Well drained

Hydric Status: Not hydric

Corrosion Potential - Uncoated Steel: High

Depth to Bedrock Min: > 0 inches

Depth to Watertable Min: > 0 inches

Soil Layer Information							
	Boundary			Classification		Saturated hydraulic conductivity micro m/sec	Soil Reaction (pH)
Layer	Upper	Lower	Soil Texture Class	AASHTO Group	Unified Soil		
1	0 inches	25 inches	sandy loam	Silt-Clay Materials (more than 35 pct. passing No. 200), Silty Soils.	COARSE-GRAINED SOILS, Sands, Sands with fines, Clayey sand. COARSE-GRAINED SOILS, Sands, Sands with fines, Silty Sand.	Max: 42 Min: 14	Max: 8.4 Min: 6.6
2	25 inches	59 inches	sr to loam to sandy loam	Silt-Clay Materials (more than 35 pct. passing No. 200), Silty Soils.	FINE-GRAINED SOILS, Silts and Clays (liquid limit less than 50%), silt.	Max: 14 Min: 4	Max: 8.4 Min: 7.9

Soil Map ID: 2

Soil Component Name: Sorrento

Soil Surface Texture: loam

Hydrologic Group: Class B - Moderate infiltration rates. Deep and moderately deep, moderately well and well drained soils with moderately coarse textures.

Soil Drainage Class: Well drained

Hydric Status: Not hydric

Corrosion Potential - Uncoated Steel: High

Depth to Bedrock Min: > 0 inches

Depth to Watertable Min: > 0 inches

Soil Layer Information							
	Boundary			Classification		Saturated hydraulic conductivity micro m/sec	Soil Reaction (pH)
Layer	Upper	Lower	Soil Texture Class	AASHTO Group	Unified Soil		
1	0 inches	25 inches	loam	Silt-Clay Materials (more than 35 pct. passing No. 200), Silty Soils.	FINE-GRAINED SOILS, Silts and Clays (liquid limit less than 50%), silt.	Max: 14 Min: 4	Max: 8.4 Min: 6.6
2	25 inches	59 inches	sr to loam to sandy loam	Silt-Clay Materials (more than 35 pct. passing No. 200), Silty Soils.	FINE-GRAINED SOILS, Silts and Clays (liquid limit less than 50%), silt.	Max: 14 Min: 4	Max: 8.4 Min: 7.9

Soil Map ID: 3

Soil Component Name: Corralitos

Soil Surface Texture: loamy sand

Hydrologic Group: Class A - High infiltration rates. Soils are deep, well drained to excessively drained sands and gravels.

Soil Drainage Class: Somewhat excessively drained

Hydric Status: Not hydric

Corrosion Potential - Uncoated Steel: Moderate

Depth to Bedrock Min: > 0 inches

Depth to Watertable Min: > 0 inches

Soil Layer Information							
	Boundary			Classification		Saturated hydraulic conductivity micro m/sec	Soil Reaction (pH)
Layer	Upper	Lower	Soil Texture Class	AASHTO Group	Unified Soil		
1	0 inches	31 inches	loamy sand	Granular materials (35 pct. or less passing No. 200), Stone Fragments, Gravel and Sand.	COARSE-GRAINED SOILS, Sands, Sands with fines, Silty Sand.	Max: 141 Min: 42	Max: 6 Min: 5.6
2	31 inches	59 inches	sr to loamy sand to sand	Granular materials (35 pct. or less passing No. 200), Stone Fragments, Gravel and Sand.	COARSE-GRAINED SOILS, Sands, Sands with fines, Silty Sand.	Max: 141 Min: 42	Max: 6 Min: 5.6

Soil Map ID: 4

Soil Component Name: Sorrento

Soil Surface Texture: loam

Hydrologic Group: Class B - Moderate infiltration rates. Deep and moderately deep, moderately well and well drained soils with moderately coarse textures.

Soil Drainage Class: Well drained

Hydric Status: Not hydric

Corrosion Potential - Uncoated Steel: High

Depth to Bedrock Min: > 0 inches

Depth to Watertable Min: > 0 inches

GEOCHECK® - PHYSICAL SETTING SOURCE SUMMARY

Soil Layer Information							
	Boundary			Classification		Saturated hydraulic conductivity micro m/sec	Soil Reaction (pH)
Layer	Upper	Lower	Soil Texture Class	AASHTO Group	Unified Soil		
1	0 inches	25 inches	loam	Silt-Clay Materials (more than 35 pct. passing No. 200), Silty Soils.	FINE-GRAINED SOILS, Silts and Clays (liquid limit less than 50%), silt.	Max: 14 Min: 4	Max: 8.4 Min: 6.6
2	25 inches	59 inches	sr to loam to sandy loam	Silt-Clay Materials (more than 35 pct. passing No. 200), Silty Soils.	FINE-GRAINED SOILS, Silts and Clays (liquid limit less than 50%), silt.	Max: 14 Min: 4	Max: 8.4 Min: 7.9

LOCAL / REGIONAL WATER AGENCY RECORDS

EDR Local/Regional Water Agency records provide water well information to assist the environmental professional in assessing sources that may impact ground water flow direction, and in forming an opinion about the impact of contaminant migration on nearby drinking water wells.

WELL SEARCH DISTANCE INFORMATION

DATABASE	SEARCH DISTANCE (miles)
Federal USGS	1.000
Federal FRDS PWS	Nearest PWS within 1 mile
State Database	1.000

FEDERAL USGS WELL INFORMATION

MAP ID	WELL ID	LOCATION FROM TP
1	USGS40000158343	0 - 1/8 Mile South
A2	USGS40000158394	0 - 1/8 Mile NNW
B3	USGS40000158414	1/8 - 1/4 Mile North
A4	USGS40000158415	1/8 - 1/4 Mile NW
B5	USGS40000158444	1/8 - 1/4 Mile North
B6	USGS40000158445	1/8 - 1/4 Mile North
7	USGS40000158446	1/8 - 1/4 Mile NNW
8	USGS40000158210	1/4 - 1/2 Mile South
9	USGS40000158511	1/4 - 1/2 Mile North
10	USGS40000158261	1/4 - 1/2 Mile SW
11	USGS40000158473	1/4 - 1/2 Mile NW

GEOCHECK® - PHYSICAL SETTING SOURCE SUMMARY

FEDERAL USGS WELL INFORMATION

MAP ID	WELL ID	LOCATION FROM TP
12	USGS40000158190	1/4 - 1/2 Mile SSE
13	USGS40000158491	1/4 - 1/2 Mile NE
14	USGS40000158572	1/4 - 1/2 Mile North
C15	USGS40000158317	1/2 - 1 Mile East
C16	USGS40000158318	1/2 - 1 Mile East
17	USGS40000158395	1/2 - 1 Mile West
18	USGS40000158609	1/2 - 1 Mile North
D19	USGS40000158502	1/2 - 1 Mile ENE
20	USGS40000158623	1/2 - 1 Mile North
D21	USGS40000158518	1/2 - 1 Mile NE
E22	USGS40000158196	1/2 - 1 Mile SE
E23	USGS40000158197	1/2 - 1 Mile SE
F24	USGS40000158185	1/2 - 1 Mile SW
25	USGS40000158624	1/2 - 1 Mile NNW
G26	USGS40000158044	1/2 - 1 Mile South
G27	USGS40000158045	1/2 - 1 Mile South
28	USGS40000158380	1/2 - 1 Mile West
F29	USGS40000158168	1/2 - 1 Mile SW
F30	USGS40000158179	1/2 - 1 Mile SW
31	USGS40000158134	1/2 - 1 Mile SE
32	USGS40000158656	1/2 - 1 Mile NNW
33	USGS40000158672	1/2 - 1 Mile NNE
34	USGS40000158628	1/2 - 1 Mile NW
35	USGS40000157954	1/2 - 1 Mile South
H36	USGS40000158239	1/2 - 1 Mile ESE
H37	USGS40000158240	1/2 - 1 Mile ESE
38	USGS40000158184	1/2 - 1 Mile ESE
39	USGS40000158027	1/2 - 1 Mile SW
40	USGS40000158559	1/2 - 1 Mile WNW
I41	USGS40000158712	1/2 - 1 Mile North
I42	USGS40000158713	1/2 - 1 Mile North
43	USGS40000158700	1/2 - 1 Mile NNE
44	USGS40000157913	1/2 - 1 Mile South
45	USGS40000158344	1/2 - 1 Mile West
46	USGS40000157955	1/2 - 1 Mile SSW

FEDERAL FRDS PUBLIC WATER SUPPLY SYSTEM INFORMATION

MAP ID	WELL ID	LOCATION FROM TP
No PWS System Found		

Note: PWS System location is not always the same as well location.

STATE DATABASE WELL INFORMATION

MAP ID	WELL ID	LOCATION FROM TP
J47	9990	1/2 - 1 Mile NNE
J48	9991	1/2 - 1 Mile NNE

GEOCHECK® - PHYSICAL SETTING SOURCE SUMMARY

STATE DATABASE WELL INFORMATION

MAP ID	WELL ID	LOCATION FROM TP
J49	9989	1/2 - 1 Mile NNE

OTHER STATE DATABASE INFORMATION

STATE OIL/GAS WELL INFORMATION


MAP ID	WELL ID	LOCATION FROM TP
1	CAOG9A000052505	1/4 - 1/2 Mile SSW
2	CAOG9A000052502	1/4 - 1/2 Mile SSE
3	CAOG9A000052469	1/4 - 1/2 Mile SSE
4	CAOG9A000052646	1/4 - 1/2 Mile North
5	CAOG9A000052594	1/4 - 1/2 Mile West
6	CAOG9A000052483	1/4 - 1/2 Mile SE
7	CAOG9A000052454	1/4 - 1/2 Mile SSW
8	CAOG9A000052430	1/4 - 1/2 Mile South
9	CAOG9A000052464	1/4 - 1/2 Mile SSE
A10	CAOG9A000052557	1/4 - 1/2 Mile WSW
11	CAOG9A000052506	1/4 - 1/2 Mile SE
12	CAOG9A000052471	1/4 - 1/2 Mile SW
13	CAOG9A000052515	1/4 - 1/2 Mile WSW
14	CAOG9A000052408	1/4 - 1/2 Mile South
15	CAOG9A000052393	1/4 - 1/2 Mile South
A16	CAOG9A000052546	1/4 - 1/2 Mile WSW
17	CAOG9A000052400	1/2 - 1 Mile SSW
18	CAOG9A000052403	1/2 - 1 Mile SSE
19	CAOG9A000052518	1/2 - 1 Mile WSW
20	CAOG9A000052409	1/2 - 1 Mile SSW
21	CAOG9A000052474	1/2 - 1 Mile SW
22	CAOG9A000052401	1/2 - 1 Mile SE
23	CAOG9A000052559	1/2 - 1 Mile West
24	CAOG9A000052453	1/2 - 1 Mile SE
25	CAOG9A000052360	1/2 - 1 Mile South
26	CAOG9A000052361	1/2 - 1 Mile South
27	CAOG9A000052633	1/2 - 1 Mile WNW
28	CAOG9A000052521	1/2 - 1 Mile WSW
29	CAOG9A000052359	1/2 - 1 Mile SSW
30	CAOG9A000052420	1/2 - 1 Mile SW
31	CAOG9A000052404	1/2 - 1 Mile SE
32	CAOG9A000052478	1/2 - 1 Mile WSW
33	CAOG9A000052352	1/2 - 1 Mile SSE
34	CAOG9A000052364	1/2 - 1 Mile SSW
35	CAOG9A000052449	1/2 - 1 Mile ESE
36	CAOG9A000052649	1/2 - 1 Mile NW
37	CAOG9A000052426	1/2 - 1 Mile SW
B38	CAOG9A000052563	1/2 - 1 Mile West
39	CAOG9A000052350	1/2 - 1 Mile SSE
40	CAOG9A000052325	1/2 - 1 Mile South
41	CAOG9A000052324	1/2 - 1 Mile South
42	CAOG9A000052522	1/2 - 1 Mile WSW
43	CAOG9A000052328	1/2 - 1 Mile SSW
44	CAOG9A000052369	1/2 - 1 Mile SW
45	CAOG9A000052323	1/2 - 1 Mile SSE
46	CAOG9A000052381	1/2 - 1 Mile SW

GEOCHECK® - PHYSICAL SETTING SOURCE SUMMARY

STATE OIL/GAS WELL INFORMATION

MAP ID	WELL ID	LOCATION FROM TP
47	CAOG9A000052358	1/2 - 1 Mile SE
B48	CAOG9A000052560	1/2 - 1 Mile West
49	CAOG9A000052391	1/2 - 1 Mile SE
50	CAOG9A000052329	1/2 - 1 Mile SSW
51	CAOG9A000052429	1/2 - 1 Mile WSW
52	CAOG9A000052447	1/2 - 1 Mile ESE
53	CAOG9A000052330	1/2 - 1 Mile SSW
54	CAOG9A000052322	1/2 - 1 Mile SSE
55	CAOG9A000052525	1/2 - 1 Mile WSW
56	CAOG9A000052379	1/2 - 1 Mile SW
C57	CAOG9A000052295	1/2 - 1 Mile South
58	CAOG9A000052331	1/2 - 1 Mile SSW
59	CAOG9A000052292	1/2 - 1 Mile South
60	CAOG9A000052297	1/2 - 1 Mile SSW
61	CAOG9A000052390	1/2 - 1 Mile SE
62	CAOG9A000052320	1/2 - 1 Mile SSE
63	CAOG9A000052348	1/2 - 1 Mile SE
64	CAOG9A000052291	1/2 - 1 Mile SSE
65	CAOG9A000052336	1/2 - 1 Mile SW
66	CAOG9A000052296	1/2 - 1 Mile SSW
67	CAOG9A000052428	1/2 - 1 Mile WSW
D68	CAOG9A000052556	1/2 - 1 Mile West
C69	CAOG9A000052273	1/2 - 1 Mile South
D70	CAOG9A000052577	1/2 - 1 Mile West
71	CAOG9A000052290	1/2 - 1 Mile SSE
72	CAOG9A000052299	1/2 - 1 Mile SSW
73	CAOG9A000052526	1/2 - 1 Mile WSW
74	CAOG9A000052377	1/2 - 1 Mile SW
75	CAOG9A000052435	1/2 - 1 Mile ESE
E76	CAOG9A000052304	1/2 - 1 Mile SW
77	CAOG9A000052315	1/2 - 1 Mile SE
78	CAOG9A000052345	1/2 - 1 Mile SE
79	CAOG9A000052250	1/2 - 1 Mile South
E80	CAOG9A000052300	1/2 - 1 Mile SSW
81	CAOG9A000052288	1/2 - 1 Mile SSE
82	CAOG9A000052252	1/2 - 1 Mile South

PHYSICAL SETTING SOURCE MAP - 4193628.2s

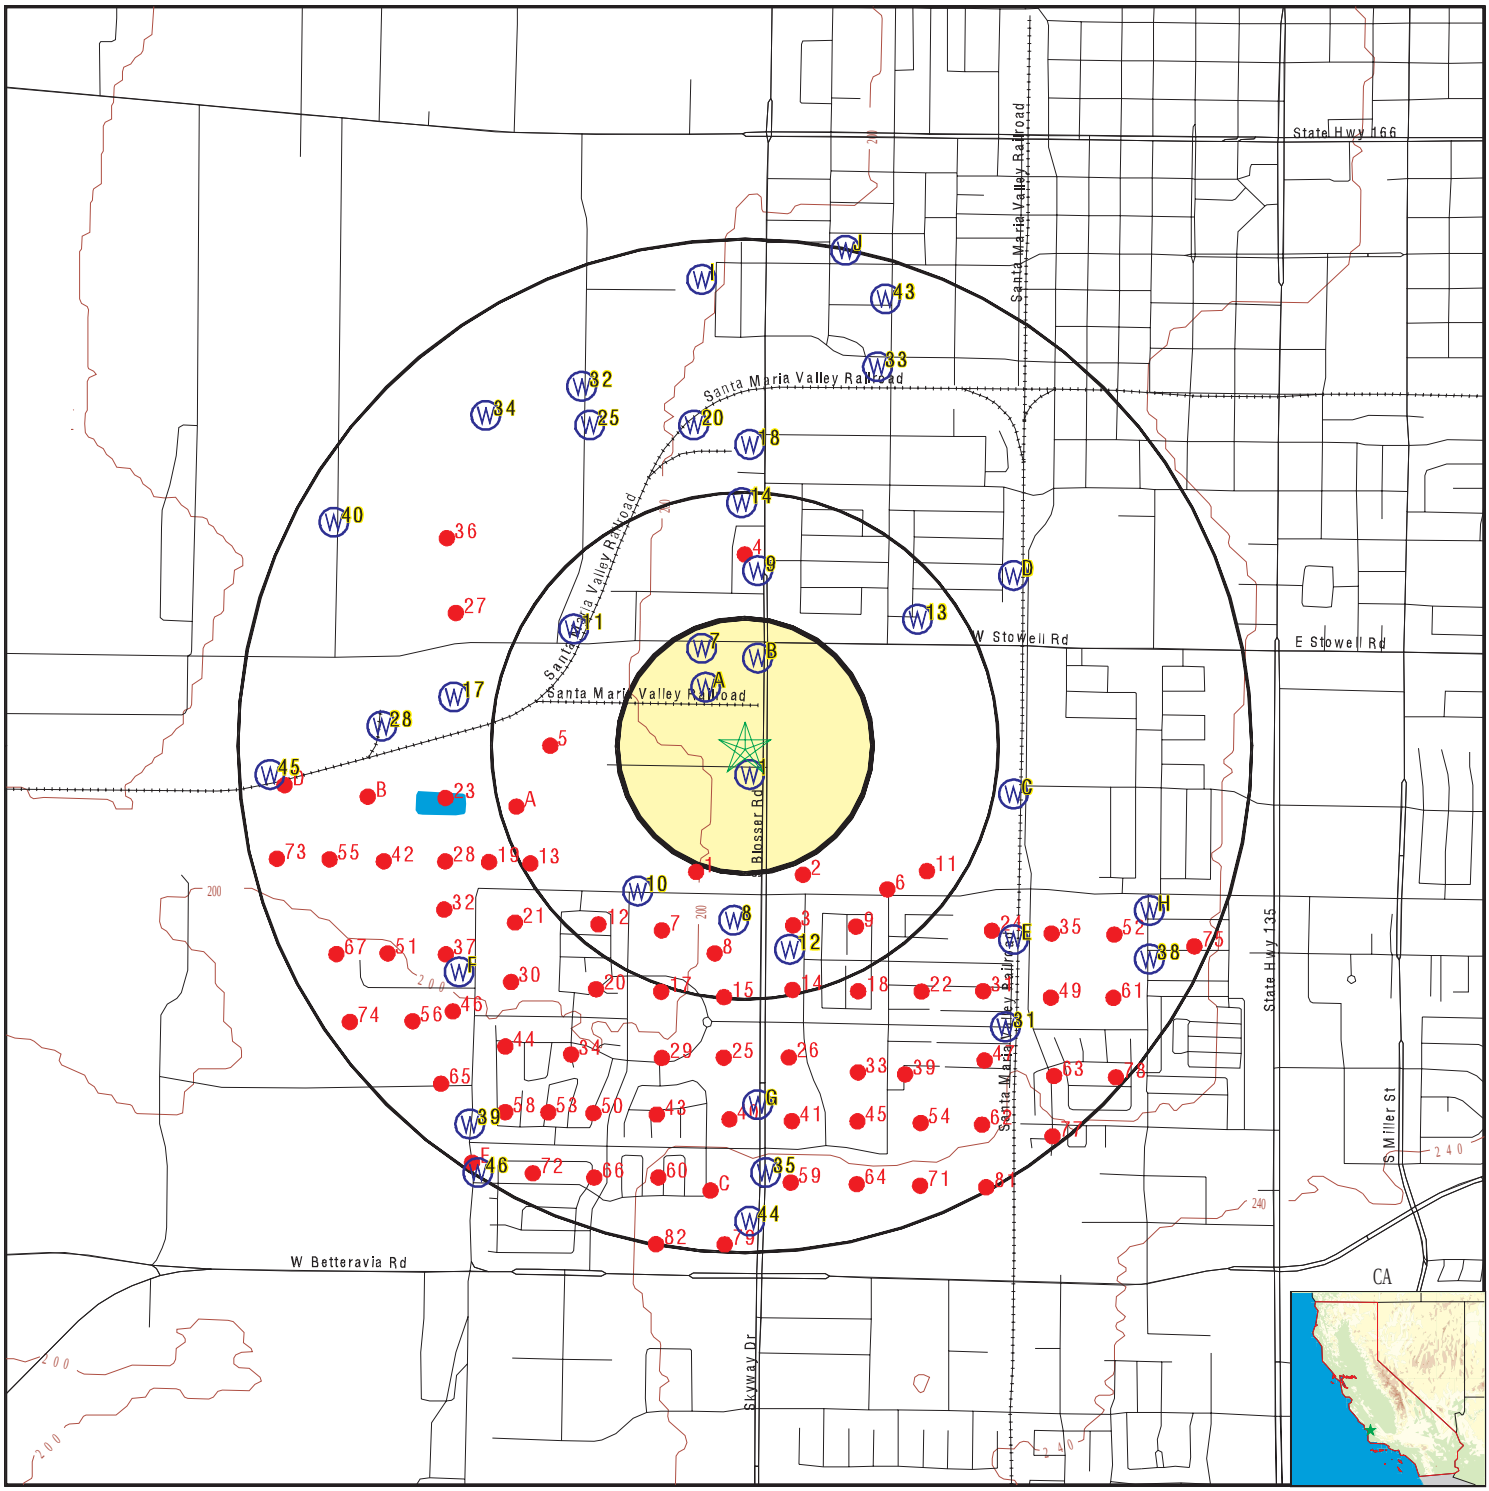

- County Boundary
- Major Roads
- Contour Lines
- Earthquake Fault Lines
- Earthquake epicenter, Richter 5 or greater
- Water Wells
- Public Water Supply Wells
- Cluster of Multiple Icons
- Groundwater Flow Direction
- GI Indeterminate Groundwater Flow at Location
- GV Groundwater Flow Varies at Location
- HD Closest Hydrogeological Data
- Oil, gas or related wells

SITE NAME:	1441 South Blosser, Santa Maria, CA, 93458	CLIENT:	Andersen Environmental
ADDRESS:	1441 South Blosser Santa Maria CA 93458	CONTACT:	Noli Valera
		INQUIRY #:	4193628.2s
LAT/LONG:	34.9358 / 120.4545	DATE:	January 29, 2015 9:01 am

Copyright © 2015 EDR, Inc. © 2010 Tele Atlas Rel. 07/2009.

GEOCHECK® - PHYSICAL SETTING SOURCE MAP FINDINGS

Map ID
Direction
Distance
Elevation | Database | EDR ID Number

1
South
0 - 1/8 Mile
Higher | **FED USGS** | **USGS40000158343**

Org. Identifier:	USGS-CA		
Formal name:	USGS California Water Science Center		
Monloc Identifier:	USGS-345606120271201		
Monloc name:	010N034W21H001S		
Monloc type:	Well		
Monloc desc:	Not Reported		
Huc code:	18060008	Drainagearea value:	Not Reported
Drainagearea Units:	Not Reported	Contrib drainagearea:	Not Reported
Contrib drainagearea units:	Not Reported	Latitude:	34.9349784
Longitude:	-120.454331	Sourcemap scale:	Not Reported
Horiz Acc measure:	1	Horiz Acc measure units:	seconds
Horiz Collection method:	Interpolated from map		
Horiz coord refsys:	NAD83	Vert measure val:	200.00
Vert measure units:	feet	Vertacc measure val:	5.
Vert accmeasure units:	feet		
Vertcollection method:	Interpolated from topographic map		
Vert coord refsys:	NGVD29	Countrycode:	US
Aquifername:	California Coastal Basin aquifers		
Formation type:	Not Reported		
Aquifer type:	Not Reported		
Construction date:	Not Reported	Welldepth:	Not Reported
Welldepth units:	Not Reported	Wellholedepth:	Not Reported
Wellholedepth units:	Not Reported		

Ground-water levels, Number of Measurements: 0

A2
NNW
0 - 1/8 Mile
Higher | **FED USGS** | **USGS40000158394**

Org. Identifier:	USGS-CA		
Formal name:	USGS California Water Science Center		
Monloc Identifier:	USGS-345614120271601		
Monloc name:	010N034W21A003S		
Monloc type:	Well		
Monloc desc:	Not Reported		
Huc code:	18060008	Drainagearea value:	Not Reported
Drainagearea Units:	Not Reported	Contrib drainagearea:	Not Reported
Contrib drainagearea units:	Not Reported	Latitude:	34.9372006
Longitude:	-120.4554422	Sourcemap scale:	Not Reported
Horiz Acc measure:	1	Horiz Acc measure units:	seconds
Horiz Collection method:	Interpolated from map		
Horiz coord refsys:	NAD83	Vert measure val:	202.00
Vert measure units:	feet	Vertacc measure val:	5.
Vert accmeasure units:	feet		
Vertcollection method:	Interpolated from topographic map		
Vert coord refsys:	NGVD29	Countrycode:	US
Aquifername:	California Coastal Basin aquifers		
Formation type:	Not Reported		

Aquifer type:	Not Reported		
Construction date:	19560101	Welldepth:	257
Welldepth units:	ft	Wellholedepth:	300
Wellholedepth units:	ft		

Ground-water levels, Number of Measurements: 1

Date	Feet below Surface	Feet to Sealevel
1956-11-01	134.00	

B3
North **FED USGS** **USGS40000158414**
1/8 - 1/4 Mile
Higher

Org. Identifier:	USGS-CA		
Formal name:	USGS California Water Science Center		
Monloc Identifier:	USGS-345616120271101		
Monloc name:	010N034W21A001S		
Monloc type:	Well		
Monloc desc:	Not Reported		
Huc code:	18060008	Drainagearea value:	Not Reported
Drainagearea Units:	Not Reported	Contrib drainagearea:	Not Reported
Contrib drainagearea units:	Not Reported	Latitude:	34.9377561
Longitude:	-120.4540532	Sourcemap scale:	Not Reported
Horiz Acc measure:	1	Horiz Acc measure units:	seconds
Horiz Collection method:	Interpolated from map		
Horiz coord refsys:	NAD83	Vert measure val:	205.00
Vert measure units:	feet	Vertacc measure val:	5.
Vert accmeasure units:	feet		
Vertcollection method:	Interpolated from topographic map		
Vert coord refsys:	NGVD29	Countrycode:	US
Aquifername:	California Coastal Basin aquifers		
Formation type:	Not Reported		
Aquifer type:	Not Reported		
Construction date:	Not Reported	Welldepth:	Not Reported
Welldepth units:	Not Reported	Wellholedepth:	Not Reported
Wellholedepth units:	Not Reported		

Ground-water levels, Number of Measurements: 0

A4
NW **FED USGS** **USGS40000158415**
1/8 - 1/4 Mile
Higher

Org. Identifier:	USGS-CA		
Formal name:	USGS California Water Science Center		
Monloc Identifier:	USGS-345616120271901		
Monloc name:	010N034W21A004S		
Monloc type:	Well		
Monloc desc:	Not Reported		
Huc code:	18060008	Drainagearea value:	Not Reported
Drainagearea Units:	Not Reported	Contrib drainagearea:	Not Reported
Contrib drainagearea units:	Not Reported	Latitude:	34.9377561
Longitude:	-120.4562756	Sourcemap scale:	Not Reported

Horiz Acc measure:	1	Horiz Acc measure units:	seconds
Horiz Collection method:	Interpolated from map		
Horiz coord refsys:	NAD83	Vert measure val:	201.00
Vert measure units:	feet	Vertacc measure val:	5.
Vert accmeasure units:	feet		
Vertcollection method:	Interpolated from topographic map		
Vert coord refsys:	NGVD29	Countrycode:	US
Aquifername:	California Coastal Basin aquifers		
Formation type:	Not Reported		
Aquifer type:	Not Reported		
Construction date:	19560101	Welldepth:	295
Welldepth units:	ft	Wellholedepth:	300
Wellholedepth units:	ft		

Ground-water levels, Number of Measurements: 1

Date	Feet below Surface	Feet to Sealevel
1956-11-01	134.00	

B5
North
1/8 - 1/4 Mile
Higher

FED USGS **USGS40000158444**

Org. Identifier:	USGS-CA		
Formal name:	USGS California Water Science Center		
Monloc Identifier:	USGS-345619120271101		
Monloc name:	010N034W21A005S		
Monloc type:	Well		
Monloc desc:	Not Reported		
Huc code:	18060008	Drainagearea value:	Not Reported
Drainagearea Units:	Not Reported	Contrib drainagearea:	Not Reported
Contrib drainagearea units:	Not Reported	Latitude:	34.9385895
Longitude:	-120.4540533	Sourcemap scale:	Not Reported
Horiz Acc measure:	1	Horiz Acc measure units:	seconds
Horiz Collection method:	Interpolated from map		
Horiz coord refsys:	NAD83	Vert measure val:	204.00
Vert measure units:	feet	Vertacc measure val:	5.
Vert accmeasure units:	feet		
Vertcollection method:	Interpolated from topographic map		
Vert coord refsys:	NGVD29	Countrycode:	US
Aquifername:	California Coastal Basin aquifers		
Formation type:	Not Reported		
Aquifer type:	Not Reported		
Construction date:	19590101	Welldepth:	279
Welldepth units:	ft	Wellholedepth:	300
Wellholedepth units:	ft		

Ground-water levels, Number of Measurements: 0

B6
North
1/8 - 1/4 Mile
Higher

FED USGS **USGS40000158445**

Org. Identifier:	USGS-CA		
Formal name:	USGS California Water Science Center		
Monloc Identifier:	USGS-345619120271102		
Monloc name:	010N034W21A002S		
Monloc type:	Well		
Monloc desc:	Not Reported		
Huc code:	18060008	Drainagearea value:	Not Reported
Drainagearea Units:	Not Reported	Contrib drainagearea:	Not Reported
Contrib drainagearea units:	Not Reported	Latitude:	34.9385895
Longitude:	-120.4540533	Sourcemap scale:	Not Reported
Horiz Acc measure:	1	Horiz Acc measure units:	seconds
Horiz Collection method:	Interpolated from map		
Horiz coord refsys:	NAD83	Vert measure val:	205.00
Vert measure units:	feet	Vertacc measure val:	5.
Vert accmeasure units:	feet		
Vertcollection method:	Interpolated from topographic map		
Vert coord refsys:	NGVD29	Countrycode:	US
Aquifername:	California Coastal Basin aquifers		
Formation type:	Not Reported		
Aquifer type:	Not Reported		
Construction date:	Not Reported	Welldepth:	Not Reported
Welldepth units:	Not Reported	Wellholedepth:	Not Reported
Wellholedepth units:	Not Reported		

Ground-water levels, Number of Measurements: 0

7
NNW **FED USGS** **USGS40000158446**
1/8 - 1/4 Mile
Higher

Org. Identifier:	USGS-CA		
Formal name:	USGS California Water Science Center		
Monloc Identifier:	USGS-345619120271801		
Monloc name:	010N034W21A006S		
Monloc type:	Well		
Monloc desc:	Not Reported		
Huc code:	18060008	Drainagearea value:	Not Reported
Drainagearea Units:	Not Reported	Contrib drainagearea:	Not Reported
Contrib drainagearea units:	Not Reported	Latitude:	34.9385895
Longitude:	-120.4559978	Sourcemap scale:	Not Reported
Horiz Acc measure:	1	Horiz Acc measure units:	seconds
Horiz Collection method:	Interpolated from map		
Horiz coord refsys:	NAD83	Vert measure val:	205.00
Vert measure units:	feet	Vertacc measure val:	5.
Vert accmeasure units:	feet		
Vertcollection method:	Interpolated from topographic map		
Vert coord refsys:	NGVD29	Countrycode:	US
Aquifername:	California Coastal Basin aquifers		
Formation type:	Not Reported		
Aquifer type:	Not Reported		
Construction date:	19670101	Welldepth:	383
Welldepth units:	ft	Wellholedepth:	400
Wellholedepth units:	ft		

Ground-water levels, Number of Measurements: 0

Map ID
Direction
Distance
Elevation | Database | EDR ID Number

8
South | **FED USGS** | **USGS40000158210**
1/4 - 1/2 Mile
Higher

Org. Identifier:	USGS-CA		
Formal name:	USGS California Water Science Center		
Monloc Identifier:	USGS-345551120271401		
Monloc name:	010N034W21J001S		
Monloc type:	Well		
Monloc desc:	Not Reported		
Huc code:	18060008	Drainagearea value:	Not Reported
Drainagearea Units:	Not Reported	Contrib drainagearea:	Not Reported
Contrib drainagearea units:	Not Reported	Latitude:	34.9308118
Longitude:	-120.4548866	Sourcemap scale:	Not Reported
Horiz Acc measure:	1	Horiz Acc measure units:	seconds
Horiz Collection method:	Interpolated from map		
Horiz coord refsys:	NAD83	Vert measure val:	201.00
Vert measure units:	feet	Vertacc measure val:	5.
Vert accmeasure units:	feet		
Vertcollection method:	Interpolated from topographic map		
Vert coord refsys:	NGVD29	Countrycode:	US
Aquifername:	California Coastal Basin aquifers		
Formation type:	Not Reported		
Aquifer type:	Not Reported		
Construction date:	Not Reported	Welldepth:	Not Reported
Welldepth units:	Not Reported	Wellholedepth:	220
Wellholedepth units:	ft		

Ground-water levels, Number of Measurements: 1

Date	Feet below Surface	Feet to Sealevel
1941-01-01	91.00	

9
North | **FED USGS** | **USGS40000158511**
1/4 - 1/2 Mile
Higher

Org. Identifier:	USGS-CA		
Formal name:	USGS California Water Science Center		
Monloc Identifier:	USGS-345627120271101		
Monloc name:	010N034W16R001S		
Monloc type:	Well		
Monloc desc:	Not Reported		
Huc code:	18060008	Drainagearea value:	Not Reported
Drainagearea Units:	Not Reported	Contrib drainagearea:	Not Reported
Contrib drainagearea units:	Not Reported	Latitude:	34.9408116
Longitude:	-120.4540533	Sourcemap scale:	Not Reported
Horiz Acc measure:	1	Horiz Acc measure units:	seconds
Horiz Collection method:	Interpolated from map		
Horiz coord refsys:	NAD83	Vert measure val:	205.00
Vert measure units:	feet	Vertacc measure val:	5.
Vert accmeasure units:	feet		
Vertcollection method:	Interpolated from topographic map		
Vert coord refsys:	NGVD29	Countrycode:	US
Aquifername:	California Coastal Basin aquifers		
Formation type:	Not Reported		

Aquifer type:	Not Reported		
Construction date:	19660101	Welldepth:	315
Welldepth units:	ft	Wellholedepth:	321
Wellholedepth units:	ft		

Ground-water levels, Number of Measurements: 1

Date	Feet below Surface	Feet to Sealevel
1968-05-01	154.00	

10
SW
1/4 - 1/2 Mile
Lower

FED USGS **USGS40000158261**

Org. Identifier:	USGS-CA		
Formal name:	USGS California Water Science Center		
Monloc Identifier:	USGS-345554120272601		
Monloc name:	010N034W21G001S		
Monloc type:	Well		
Monloc desc:	Not Reported		
Huc code:	18060008	Drainagearea value:	Not Reported
Drainagearea Units:	Not Reported	Contrib drainagearea:	Not Reported
Contrib drainagearea units:	Not Reported	Latitude:	34.9316451
Longitude:	-120.45822	Sourcemap scale:	Not Reported
Horiz Acc measure:	1	Horiz Acc measure units:	seconds
Horiz Collection method:	Interpolated from map		
Horiz coord refsys:	NAD83	Vert measure val:	196.00
Vert measure units:	feet	Vertacc measure val:	5.
Vert accmeasure units:	feet		
Vertcollection method:	Interpolated from topographic map		
Vert coord refsys:	NGVD29	Countrycode:	US
Aquifername:	California Coastal Basin aquifers		
Formation type:	Not Reported		
Aquifer type:	Not Reported		
Construction date:	19370101	Welldepth:	218
Welldepth units:	ft	Wellholedepth:	248
Wellholedepth units:	ft		

Ground-water levels, Number of Measurements: 0

11
NW
1/4 - 1/2 Mile
Lower

FED USGS **USGS40000158473**

Org. Identifier:	USGS-CA		
Formal name:	USGS California Water Science Center		
Monloc Identifier:	USGS-345621120273401		
Monloc name:	010N034W16Q001S		
Monloc type:	Well		
Monloc desc:	Not Reported		
Huc code:	18060008	Drainagearea value:	Not Reported
Drainagearea Units:	Not Reported	Contrib drainagearea:	Not Reported
Contrib drainagearea units:	Not Reported	Latitude:	34.939145
Longitude:	-120.4604424	Sourcemap scale:	Not Reported

Horiz Acc measure:	1	Horiz Acc measure units:	seconds
Horiz Collection method:	Interpolated from map		
Horiz coord refsys:	NAD83	Vert measure val:	195.00
Vert measure units:	feet	Vertacc measure val:	5.
Vert accmeasure units:	feet		
Vertcollection method:	Interpolated from topographic map		
Vert coord refsys:	NGVD29	Countrycode:	US
Aquifername:	California Coastal Basin aquifers		
Formation type:	Not Reported		
Aquifer type:	Not Reported		
Construction date:	19500101	Welldepth:	Not Reported
Welldepth units:	Not Reported	Wellholedepth:	400
Wellholedepth units:	ft		

Ground-water levels, Number of Measurements: 1

Date	Feet below Surface	Feet to Sealevel
1951-07-01	126.00	

12
SSE **FED USGS** **USGS40000158190**
1/4 - 1/2 Mile
Higher

Org. Identifier:	USGS-CA		
Formal name:	USGS California Water Science Center		
Monloc Identifier:	USGS-345548120270701		
Monloc name:	010N034W22M001S		
Monloc type:	Well		
Monloc desc:	Not Reported		
Huc code:	18060008	Drainagearea value:	Not Reported
Drainagearea Units:	Not Reported	Contrib drainagearea:	Not Reported
Contrib drainagearea units:	Not Reported	Latitude:	34.9299785
Longitude:	-120.452942	Sourcemap scale:	Not Reported
Horiz Acc measure:	1	Horiz Acc measure units:	seconds
Horiz Collection method:	Interpolated from map		
Horiz coord refsys:	NAD83	Vert measure val:	201.00
Vert measure units:	feet	Vertacc measure val:	5.
Vert accmeasure units:	feet		
Vertcollection method:	Interpolated from topographic map		
Vert coord refsys:	NGVD29	Countrycode:	US
Aquifername:	California Coastal Basin aquifers		
Formation type:	Not Reported		
Aquifer type:	Not Reported		
Construction date:	19550101	Welldepth:	176
Welldepth units:	ft	Wellholedepth:	177
Wellholedepth units:	ft		

Ground-water levels, Number of Measurements: 0

13
NE **FED USGS** **USGS40000158491**
1/4 - 1/2 Mile
Higher

Org. Identifier:	USGS-CA		
Formal name:	USGS California Water Science Center		
Monloc Identifier:	USGS-345622120265101		
Monloc name:	010N034W15P002S		
Monloc type:	Well		
Monloc desc:	Not Reported		
Huc code:	18060008	Drainagearea value:	Not Reported
Drainagearea Units:	Not Reported	Contrib drainagearea:	Not Reported
Contrib drainagearea units:	Not Reported	Latitude:	34.9394228
Longitude:	-120.4484974	Sourcemap scale:	Not Reported
Horiz Acc measure:	1	Horiz Acc measure units:	seconds
Horiz Collection method:	Interpolated from map		
Horiz coord refsys:	NAD83	Vert measure val:	210.00
Vert measure units:	feet	Vertacc measure val:	5.
Vert accmeasure units:	feet		
Vertcollection method:	Interpolated from topographic map		
Vert coord refsys:	NGVD29	Countrycode:	US
Aquifername:	California Coastal Basin aquifers		
Formation type:	Not Reported		
Aquifer type:	Not Reported		
Construction date:	19280101	Welldepth:	110
Welldepth units:	ft	Wellholedepth:	115
Wellholedepth units:	ft		

Ground-water levels, Number of Measurements: 0

14
North
1/4 - 1/2 Mile
Higher

FED USGS **USGS40000158572**

Org. Identifier:	USGS-CA		
Formal name:	USGS California Water Science Center		
Monloc Identifier:	USGS-345634120271301		
Monloc name:	010N034W16J001S		
Monloc type:	Well		
Monloc desc:	Not Reported		
Huc code:	18060008	Drainagearea value:	Not Reported
Drainagearea Units:	Not Reported	Contrib drainagearea:	Not Reported
Contrib drainagearea units:	Not Reported	Latitude:	34.9427561
Longitude:	-120.4546088	Sourcemap scale:	Not Reported
Horiz Acc measure:	1	Horiz Acc measure units:	seconds
Horiz Collection method:	Interpolated from map		
Horiz coord refsys:	NAD83	Vert measure val:	201.00
Vert measure units:	feet	Vertacc measure val:	5.
Vert accmeasure units:	feet		
Vertcollection method:	Interpolated from topographic map		
Vert coord refsys:	NGVD29	Countrycode:	US
Aquifername:	California Coastal Basin aquifers		
Formation type:	Not Reported		
Aquifer type:	Not Reported		
Construction date:	19560101	Welldepth:	176
Welldepth units:	ft	Wellholedepth:	176
Wellholedepth units:	ft		

Ground-water levels, Number of Measurements: 1

Date	Feet below Surface	Feet to Sealevel
1956-06-01	144.00	

C15
East
1/2 - 1 Mile
Higher

FED USGS **USGS40000158317**

Org. Identifier:	USGS-CA		
Formal name:	USGS California Water Science Center		
Monloc Identifier:	USGS-345604120263901		
Monloc name:	010N034W22F001S		
Monloc type:	Well		
Monloc desc:	Not Reported		
Huc code:	18060008	Drainagearea value:	Not Reported
Drainagearea Units:	Not Reported	Contrib drainagearea:	Not Reported
Contrib drainagearea units:	Not Reported	Latitude:	34.9344229
Longitude:	-120.4451639	Sourcemap scale:	Not Reported
Horiz Acc measure:	1	Horiz Acc measure units:	seconds
Horiz Collection method:	Interpolated from map		
Horiz coord refsys:	NAD83	Vert measure val:	210.00
Vert measure units:	feet	Vertacc measure val:	5.
Vert accmeasure units:	feet		
Vertcollection method:	Interpolated from topographic map		
Vert coord refsys:	NGVD29	Countrycode:	US
Aquifername:	California Coastal Basin aquifers		
Formation type:	Not Reported		
Aquifer type:	Not Reported		
Construction date:	Not Reported	Welldepth:	182
Welldepth units:	ft	Wellholedepth:	182
Wellholedepth units:	ft		

Ground-water levels, Number of Measurements: 1

Date	Feet below Surface	Feet to Sealevel
1942-02-01	95.00	

C16
East
1/2 - 1 Mile
Higher

FED USGS **USGS40000158318**

Org. Identifier:	USGS-CA		
Formal name:	USGS California Water Science Center		
Monloc Identifier:	USGS-345604120263902		
Monloc name:	010N034W22F002S		
Monloc type:	Well		
Monloc desc:	Not Reported		
Huc code:	18060008	Drainagearea value:	Not Reported
Drainagearea Units:	Not Reported	Contrib drainagearea:	Not Reported
Contrib drainagearea units:	Not Reported	Latitude:	34.9344229
Longitude:	-120.4451639	Sourcemap scale:	Not Reported

Horiz Acc measure:	1	Horiz Acc measure units:	seconds
Horiz Collection method:	Interpolated from map		
Horiz coord refsys:	NAD83	Vert measure val:	209.00
Vert measure units:	feet	Vertacc measure val:	5.
Vert accmeasure units:	feet		
Vertcollection method:	Interpolated from topographic map		
Vert coord refsys:	NGVD29	Countrycode:	US
Aquifername:	California Coastal Basin aquifers		
Formation type:	Not Reported		
Aquifer type:	Not Reported		
Construction date:	19560101	Welldepth:	294
Welldepth units:	ft	Wellholedepth:	310
Wellholedepth units:	ft		

Ground-water levels, Number of Measurements: 0

17
West
1/2 - 1 Mile
Lower

FED USGS **USGS40000158395**

Org. Identifier:	USGS-CA		
Formal name:	USGS California Water Science Center		
Monloc Identifier:	USGS-345614120274901		
Monloc name:	010N034W21C001S		
Monloc type:	Well		
Monloc desc:	Not Reported		
Huc code:	18060008	Drainagearea value:	Not Reported
Drainagearea Units:	Not Reported	Contrib drainagearea:	Not Reported
Contrib drainagearea units:	Not Reported	Latitude:	34.9372006
Longitude:	-120.4646093	Sourcemap scale:	Not Reported
Horiz Acc measure:	1	Horiz Acc measure units:	seconds
Horiz Collection method:	Interpolated from map		
Horiz coord refsys:	NAD83	Vert measure val:	190.00
Vert measure units:	feet	Vertacc measure val:	5.
Vert accmeasure units:	feet		
Vertcollection method:	Interpolated from topographic map		
Vert coord refsys:	NGVD29	Countrycode:	US
Aquifername:	California Coastal Basin aquifers		
Formation type:	Not Reported		
Aquifer type:	Not Reported		
Construction date:	19400101	Welldepth:	245
Welldepth units:	ft	Wellholedepth:	247
Wellholedepth units:	ft		

Ground-water levels, Number of Measurements: 0

18
North
1/2 - 1 Mile
Higher

FED USGS **USGS40000158609**

Org. Identifier:	USGS-CA		
Formal name:	USGS California Water Science Center		
Monloc Identifier:	USGS-345640120271201		
Monloc name:	010N034W16J003S		
Monloc type:	Well		
Monloc desc:	Not Reported		
Huc code:	18060008	Drainagearea value:	Not Reported
Drainagearea Units:	Not Reported	Contrib drainagearea:	Not Reported
Contrib drainagearea units:	Not Reported	Latitude:	34.9444227
Longitude:	-120.454331	Sourcemap scale:	Not Reported

Horiz Acc measure:	1	Horiz Acc measure units:	seconds
Horiz Collection method:	Interpolated from map		
Horiz coord refsys:	NAD83	Vert measure val:	202.00
Vert measure units:	feet	Vertacc measure val:	5.
Vert accmeasure units:	feet		
Vertcollection method:	Interpolated from topographic map		
Vert coord refsys:	NGVD29	Countrycode:	US
Aquifername:	California Coastal Basin aquifers		
Formation type:	Not Reported		
Aquifer type:	Not Reported		
Construction date:	19520101	Welldepth:	Not Reported
Welldepth units:	Not Reported	Wellholedepth:	324
Wellholedepth units:	ft		

Ground-water levels, Number of Measurements: 1

Date	Feet below Surface	Feet to Sealevel
1957-12-01	143.00	

D19
ENE
1/2 - 1 Mile
Higher

FED USGS **USGS40000158502**

Org. Identifier:	USGS-CA		
Formal name:	USGS California Water Science Center		
Monloc Identifier:	USGS-345625120263901		
Monloc name:	010N034W22C001S		
Monloc type:	Well		
Monloc desc:	Not Reported		
Huc code:	18060008	Drainagearea value:	Not Reported
Drainagearea Units:	Not Reported	Contrib drainagearea:	Not Reported
Contrib drainagearea units:	Not Reported	Latitude:	34.9402561
Longitude:	-120.445164	Sourcemap scale:	Not Reported
Horiz Acc measure:	1	Horiz Acc measure units:	seconds
Horiz Collection method:	Interpolated from map		
Horiz coord refsys:	NAD83	Vert measure val:	205.00
Vert measure units:	feet	Vertacc measure val:	10
Vert accmeasure units:	feet		
Vertcollection method:	Interpolated from topographic map		
Vert coord refsys:	NGVD29	Countrycode:	US
Aquifername:	California Coastal Basin aquifers		
Formation type:	Not Reported		
Aquifer type:	Not Reported		
Construction date:	Not Reported	Welldepth:	Not Reported
Welldepth units:	Not Reported	Wellholedepth:	Not Reported
Wellholedepth units:	Not Reported		

Ground-water levels, Number of Measurements: 1

Date	Feet below Surface	Feet to Sealevel
1975-03-01	171.00	

20
North
1/2 - 1 Mile
Higher

FED USGS **USGS40000158623**

Org. Identifier:	USGS-CA		
Formal name:	USGS California Water Science Center		
Monloc Identifier:	USGS-345642120271901		
Monloc name:	010N034W16J002S		
Monloc type:	Well		
Monloc desc:	Not Reported		
Huc code:	18060008	Drainagearea value:	Not Reported
Drainagearea Units:	Not Reported	Contrib drainagearea:	Not Reported
Contrib drainagearea units:	Not Reported	Latitude:	34.9449782
Longitude:	-120.4562756	Sourcemap scale:	Not Reported
Horiz Acc measure:	1	Horiz Acc measure units:	seconds
Horiz Collection method:	Interpolated from map		
Horiz coord refsys:	NAD83	Vert measure val:	199.00
Vert measure units:	feet	Vertacc measure val:	5.
Vert accmeasure units:	feet		
Vertcollection method:	Interpolated from topographic map		
Vert coord refsys:	NGVD29	Countrycode:	US
Aquifername:	California Coastal Basin aquifers		
Formation type:	Not Reported		
Aquifer type:	Not Reported		
Construction date:	19570101	Welldepth:	225
Welldepth units:	ft	Wellholedepth:	228
Wellholedepth units:	ft		

Ground-water levels, Number of Measurements: 1

Date	Feet below Surface	Feet to Sealevel
1957-12-01	146.00	

D21
NE
1/2 - 1 Mile
Higher

FED USGS **USGS40000158518**

Org. Identifier:	USGS-CA		
Formal name:	USGS California Water Science Center		
Monloc Identifier:	USGS-345628120263901		
Monloc name:	010N034W15P001S		
Monloc type:	Well		
Monloc desc:	Not Reported		
Huc code:	18060008	Drainagearea value:	Not Reported
Drainagearea Units:	Not Reported	Contrib drainagearea:	Not Reported
Contrib drainagearea units:	Not Reported	Latitude:	34.9410894
Longitude:	-120.445164	Sourcemap scale:	Not Reported
Horiz Acc measure:	1	Horiz Acc measure units:	seconds
Horiz Collection method:	Interpolated from map		
Horiz coord refsys:	NAD83	Vert measure val:	214.00
Vert measure units:	feet	Vertacc measure val:	5.
Vert accmeasure units:	feet		
Vertcollection method:	Interpolated from topographic map		
Vert coord refsys:	NGVD29	Countrycode:	US
Aquifername:	California Coastal Basin aquifers		
Formation type:	Not Reported		

Aquifer type:	Not Reported		
Construction date:	19380101	Welldepth:	233
Welldepth units:	ft	Wellholedepth:	260
Wellholedepth units:	ft		

Ground-water levels, Number of Measurements: 1

Date	Feet below Surface	Feet to Sealevel
1942-02-01	96.00	

E22
SE
1/2 - 1 Mile
Higher

FED USGS **USGS40000158196**

Org. Identifier:	USGS-CA		
Formal name:	USGS California Water Science Center		
Monloc Identifier:	USGS-345549120263901		
Monloc name:	010N034W22L001S		
Monloc type:	Well		
Monloc desc:	Not Reported		
Huc code:	18060008	Drainagearea value:	Not Reported
Drainagearea Units:	Not Reported	Contrib drainagearea:	Not Reported
Contrib drainagearea units:	Not Reported	Latitude:	34.9302563
Longitude:	-120.4451639	Sourcemap scale:	Not Reported
Horiz Acc measure:	1	Horiz Acc measure units:	seconds
Horiz Collection method:	Interpolated from map		
Horiz coord refsys:	NAD83	Vert measure val:	210.00
Vert measure units:	feet	Vertacc measure val:	5.
Vert accmeasure units:	feet		
Vertcollection method:	Interpolated from topographic map		
Vert coord refsys:	NGVD29	Countrycode:	US
Aquifername:	California Coastal Basin aquifers		
Formation type:	Not Reported		
Aquifer type:	Not Reported		
Construction date:	Not Reported	Welldepth:	Not Reported
Welldepth units:	Not Reported	Wellholedepth:	160
Wellholedepth units:	ft		

Ground-water levels, Number of Measurements: 0

E23
SE
1/2 - 1 Mile
Higher

FED USGS **USGS40000158197**

Org. Identifier:	USGS-CA		
Formal name:	USGS California Water Science Center		
Monloc Identifier:	USGS-345549120263902		
Monloc name:	010N034W22L002S		
Monloc type:	Well		
Monloc desc:	Not Reported		
Huc code:	18060008	Drainagearea value:	Not Reported
Drainagearea Units:	Not Reported	Contrib drainagearea:	Not Reported
Contrib drainagearea units:	Not Reported	Latitude:	34.9302563
Longitude:	-120.4451639	Sourcemap scale:	Not Reported

Horiz Acc measure:	1	Horiz Acc measure units:	seconds
Horiz Collection method:	Interpolated from map		
Horiz coord refsys:	NAD83	Vert measure val:	210.00
Vert measure units:	feet	Vertacc measure val:	5.
Vert accmeasure units:	feet		
Vertcollection method:	Interpolated from topographic map		
Vert coord refsys:	NGVD29	Countrycode:	US
Aquifername:	California Coastal Basin aquifers		
Formation type:	Not Reported		
Aquifer type:	Not Reported		
Construction date:	19520101	Welldepth:	280
Welldepth units:	ft	Wellholedepth:	300
Wellholedepth units:	ft		

Ground-water levels, Number of Measurements: 0

F24
SW
1/2 - 1 Mile
Lower

FED USGS **USGS40000158185**

Org. Identifier:	USGS-CA		
Formal name:	USGS California Water Science Center		
Monloc Identifier:	USGS-345547120274701		
Monloc name:	010N034W21L001S		
Monloc type:	Well		
Monloc desc:	Not Reported		
Huc code:	18060008	Drainagearea value:	Not Reported
Drainagearea Units:	Not Reported	Contrib drainagearea:	Not Reported
Contrib drainagearea units:	Not Reported	Latitude:	34.9297007
Longitude:	-120.4640537	Sourcemap scale:	Not Reported
Horiz Acc measure:	1	Horiz Acc measure units:	seconds
Horiz Collection method:	Interpolated from map		
Horiz coord refsys:	NAD83	Vert measure val:	194.00
Vert measure units:	feet	Vertacc measure val:	5.
Vert accmeasure units:	feet		
Vertcollection method:	Interpolated from topographic map		
Vert coord refsys:	NGVD29	Countrycode:	US
Aquifername:	California Coastal Basin aquifers		
Formation type:	Not Reported		
Aquifer type:	Not Reported		
Construction date:	19280101	Welldepth:	187
Welldepth units:	ft	Wellholedepth:	211
Wellholedepth units:	ft		

Ground-water levels, Number of Measurements: 0

25
NNW
1/2 - 1 Mile
Lower

FED USGS **USGS40000158624**

Org. Identifier:	USGS-CA		
Formal name:	USGS California Water Science Center		
Monloc Identifier:	USGS-345642120273201		
Monloc name:	010N034W16K001S		
Monloc type:	Well		
Monloc desc:	Not Reported		
Huc code:	18060008	Drainagearea value:	Not Reported
Drainagearea Units:	Not Reported	Contrib drainagearea:	Not Reported
Contrib drainagearea units:	Not Reported	Latitude:	34.9449782
Longitude:	-120.4598869	Sourcemap scale:	24000

Horiz Acc measure:	1	Horiz Acc measure units:	seconds
Horiz Collection method:	Interpolated from map		
Horiz coord refsys:	NAD83	Vert measure val:	195.00
Vert measure units:	feet	Vertacc measure val:	005
Vert accmeasure units:	feet		
Vertcollection method:	Interpolated from topographic map		
Vert coord refsys:	NGVD29	Countrycode:	US
Aquifername:	California Coastal Basin aquifers		
Formation type:	Not Reported		
Aquifer type:	Not Reported		
Construction date:	19771014	Welldepth:	430
Welldepth units:	ft	Wellholedepth:	437
Wellholedepth units:	ft		

Ground-water levels, Number of Measurements: 1

Date	Feet below Surface	Feet to Sealevel
1978-02-03	148.72	

G26
South
1/2 - 1 Mile
Higher

FED USGS **USGS40000158044**

Org. Identifier:	USGS-CA		
Formal name:	USGS California Water Science Center		
Monloc Identifier:	USGS-345532120271101		
Monloc name:	010N034W21R003S		
Monloc type:	Well		
Monloc desc:	Not Reported		
Huc code:	18060008	Drainagearea value:	Not Reported
Drainagearea Units:	Not Reported	Contrib drainagearea:	Not Reported
Contrib drainagearea units:	Not Reported	Latitude:	34.9255341
Longitude:	-120.4540532	Sourcemap scale:	Not Reported
Horiz Acc measure:	1	Horiz Acc measure units:	seconds
Horiz Collection method:	Interpolated from map		
Horiz coord refsys:	NAD83	Vert measure val:	195.00
Vert measure units:	feet	Vertacc measure val:	5.
Vert accmeasure units:	feet		
Vertcollection method:	Interpolated from topographic map		
Vert coord refsys:	NGVD29	Countrycode:	US
Aquifername:	California Coastal Basin aquifers		
Formation type:	Not Reported		
Aquifer type:	Not Reported		
Construction date:	19650101	Welldepth:	195
Welldepth units:	ft	Wellholedepth:	200
Wellholedepth units:	ft		

Ground-water levels, Number of Measurements: 0

G27
South
1/2 - 1 Mile
Higher

FED USGS **USGS40000158045**

Org. Identifier:	USGS-CA		
Formal name:	USGS California Water Science Center		
Monloc Identifier:	USGS-345532120271102		
Monloc name:	010N034W21R001S		
Monloc type:	Well		
Monloc desc:	Not Reported		
Huc code:	18060008	Drainagearea value:	Not Reported
Drainagearea Units:	Not Reported	Contrib drainagearea:	Not Reported
Contrib drainagearea units:	Not Reported	Latitude:	34.9255341
Longitude:	-120.4540532	Sourcemap scale:	Not Reported
Horiz Acc measure:	1	Horiz Acc measure units:	seconds
Horiz Collection method:	Interpolated from map		
Horiz coord refsys:	NAD83	Vert measure val:	203.00
Vert measure units:	feet	Vertacc measure val:	10
Vert accmeasure units:	feet		
Vertcollection method:	Interpolated from topographic map		
Vert coord refsys:	NGVD29	Countrycode:	US
Aquifername:	California Coastal Basin aquifers		
Formation type:	Not Reported		
Aquifer type:	Not Reported		
Construction date:	Not Reported	Welldepth:	189
Welldepth units:	ft	Wellholedepth:	197
Wellholedepth units:	ft		

Ground-water levels, Number of Measurements: 1

Date	Feet below Surface	Feet to Sealevel
1942-01-01	95.00	

28
West
1/2 - 1 Mile
Lower

FED USGS **USGS40000158380**

Org. Identifier:	USGS-CA		
Formal name:	USGS California Water Science Center		
Monloc Identifier:	USGS-345611120275801		
Monloc name:	010N034W21C002S		
Monloc type:	Well		
Monloc desc:	Not Reported		
Huc code:	18060008	Drainagearea value:	Not Reported
Drainagearea Units:	Not Reported	Contrib drainagearea:	Not Reported
Contrib drainagearea units:	Not Reported	Latitude:	34.9363673
Longitude:	-120.4671094	Sourcemap scale:	Not Reported
Horiz Acc measure:	1	Horiz Acc measure units:	seconds
Horiz Collection method:	Interpolated from map		
Horiz coord refsys:	NAD83	Vert measure val:	186.00
Vert measure units:	feet	Vertacc measure val:	5.
Vert accmeasure units:	feet		
Vertcollection method:	Interpolated from topographic map		
Vert coord refsys:	NGVD29	Countrycode:	US
Aquifername:	California Coastal Basin aquifers		
Formation type:	Not Reported		

Aquifer type:	Not Reported		
Construction date:	19500101	Welldepth:	240
Welldepth units:	ft	Wellholedepth:	250
Wellholedepth units:	ft		

Ground-water levels, Number of Measurements: 0

F29
SW
1/2 - 1 Mile
Lower

FED USGS **USGS40000158168**

Org. Identifier:	USGS-CA		
Formal name:	USGS California Water Science Center		
Monloc Identifier:	USGS-345544120274701		
Monloc name:	010N034W21L003S		
Monloc type:	Well		
Monloc desc:	Not Reported		
Huc code:	18060008	Drainagearea value:	Not Reported
Drainagearea Units:	Not Reported	Contrib drainagearea:	Not Reported
Contrib drainagearea units:	Not Reported	Latitude:	34.9288674
Longitude:	-120.4640537	Sourcemap scale:	Not Reported
Horiz Acc measure:	1	Horiz Acc measure units:	seconds
Horiz Collection method:	Interpolated from map		
Horiz coord refsys:	NAD83	Vert measure val:	197.00
Vert measure units:	feet	Vertacc measure val:	5.
Vert accmeasure units:	feet		
Vertcollection method:	Interpolated from topographic map		
Vert coord refsys:	NGVD29	Countrycode:	US
Aquifername:	California Coastal Basin aquifers		
Formation type:	Not Reported		
Aquifer type:	Not Reported		
Construction date:	Not Reported	Welldepth:	Not Reported
Welldepth units:	Not Reported	Wellholedepth:	Not Reported
Wellholedepth units:	Not Reported		

Ground-water levels, Number of Measurements: 0

F30
SW
1/2 - 1 Mile
Lower

FED USGS **USGS40000158179**

Org. Identifier:	USGS-CA		
Formal name:	USGS California Water Science Center		
Monloc Identifier:	USGS-345546120275101		
Monloc name:	010N034W21L002S		
Monloc type:	Well		
Monloc desc:	Not Reported		
Huc code:	18060008	Drainagearea value:	Not Reported
Drainagearea Units:	Not Reported	Contrib drainagearea:	Not Reported
Contrib drainagearea units:	Not Reported	Latitude:	34.929423
Longitude:	-120.4651648	Sourcemap scale:	Not Reported
Horiz Acc measure:	1	Horiz Acc measure units:	seconds
Horiz Collection method:	Interpolated from map		
Horiz coord refsys:	NAD83	Vert measure val:	192.00
Vert measure units:	feet	Vertacc measure val:	5.
Vert accmeasure units:	feet		
Vertcollection method:	Interpolated from topographic map		
Vert coord refsys:	NGVD29	Countrycode:	US
Aquifername:	California Coastal Basin aquifers		
Formation type:	Not Reported		

Aquifer type:	Not Reported		
Construction date:	19490101	Welldepth:	Not Reported
Welldepth units:	Not Reported	Wellholedepth:	135
Wellholedepth units:	ft		

Ground-water levels, Number of Measurements: 1

Date	Feet below Surface	Feet to Sealevel
1942-01-01	86.00	

31
SE
1/2 - 1 Mile
Higher

FED USGS **USGS40000158134**

Org. Identifier:	USGS-CA		
Formal name:	USGS California Water Science Center		
Monloc Identifier:	USGS-345540120264001		
Monloc name:	010N034W22P001S		
Monloc type:	Well		
Monloc desc:	Not Reported		
Huc code:	18060008	Drainagearea value:	Not Reported
Drainagearea Units:	Not Reported	Contrib drainagearea:	Not Reported
Contrib drainagearea units:	Not Reported	Latitude:	34.9277563
Longitude:	-120.4454417	Sourcemap scale:	Not Reported
Horiz Acc measure:	1	Horiz Acc measure units:	seconds
Horiz Collection method:	Interpolated from map		
Horiz coord refsys:	NAD83	Vert measure val:	211.00
Vert measure units:	feet	Vertacc measure val:	5.
Vert accmeasure units:	feet		
Vertcollection method:	Interpolated from topographic map		
Vert coord refsys:	NGVD29	Countrycode:	US
Aquifername:	California Coastal Basin aquifers		
Formation type:	Not Reported		
Aquifer type:	Not Reported		
Construction date:	Not Reported	Welldepth:	185
Welldepth units:	ft	Wellholedepth:	230
Wellholedepth units:	ft		

Ground-water levels, Number of Measurements: 1

Date	Feet below Surface	Feet to Sealevel
1942-01-01	99.00	

32
NNW
1/2 - 1 Mile
Lower

FED USGS **USGS40000158656**

Org. Identifier:	USGS-CA		
Formal name:	USGS California Water Science Center		
Monloc Identifier:	USGS-345646120273301		
Monloc name:	010N034W16G001S		
Monloc type:	Well		
Monloc desc:	Not Reported		
Huc code:	18060008	Drainagearea value:	Not Reported
Drainagearea Units:	Not Reported	Contrib drainagearea:	Not Reported
Contrib drainagearea units:	Not Reported	Latitude:	34.9460893
Longitude:	-120.4601647	Sourcemap scale:	Not Reported

Horiz Acc measure:	1	Horiz Acc measure units:	seconds
Horiz Collection method:	Interpolated from map		
Horiz coord refsys:	NAD83	Vert measure val:	194.00
Vert measure units:	feet	Vertacc measure val:	5.
Vert accmeasure units:	feet		
Vertcollection method:	Interpolated from topographic map		
Vert coord refsys:	NGVD29	Countrycode:	US
Aquifername:	California Coastal Basin aquifers		
Formation type:	Not Reported		
Aquifer type:	Not Reported		
Construction date:	19220101	Welldepth:	Not Reported
Welldepth units:	Not Reported	Wellholedepth:	195
Wellholedepth units:	ft		

Ground-water levels, Number of Measurements: 0

33
NNE **FED USGS** **USGS40000158672**
1/2 - 1 Mile
Higher

Org. Identifier:	USGS-CA		
Formal name:	USGS California Water Science Center		
Monloc Identifier:	USGS-345648120265601		
Monloc name:	010N034W15F002S		
Monloc type:	Well		
Monloc desc:	Not Reported		
Huc code:	18060008	Drainagearea value:	Not Reported
Drainagearea Units:	Not Reported	Contrib drainagearea:	Not Reported
Contrib drainagearea units:	Not Reported	Latitude:	34.9466449
Longitude:	-120.4498864	Sourcemap scale:	Not Reported
Horiz Acc measure:	1	Horiz Acc measure units:	seconds
Horiz Collection method:	Interpolated from map		
Horiz coord refsys:	NAD83	Vert measure val:	208.00
Vert measure units:	feet	Vertacc measure val:	5.
Vert accmeasure units:	feet		
Vertcollection method:	Interpolated from topographic map		
Vert coord refsys:	NGVD29	Countrycode:	US
Aquifername:	California Coastal Basin aquifers		
Formation type:	Not Reported		
Aquifer type:	Not Reported		
Construction date:	Not Reported	Welldepth:	Not Reported
Welldepth units:	Not Reported	Wellholedepth:	420
Wellholedepth units:	ft		

Ground-water levels, Number of Measurements: 0

34
NW **FED USGS** **USGS40000158628**
1/2 - 1 Mile
Lower

Org. Identifier:	USGS-CA		
Formal name:	USGS California Water Science Center		
Monloc Identifier:	USGS-345643120274501		
Monloc name:	010N034W16F001S		
Monloc type:	Well		
Monloc desc:	Not Reported		
Huc code:	18060008	Drainagearea value:	Not Reported
Drainagearea Units:	Not Reported	Contrib drainagearea:	Not Reported
Contrib drainagearea units:	Not Reported	Latitude:	34.945256
Longitude:	-120.4634982	Sourcemap scale:	Not Reported

Horiz Acc measure:	1	Horiz Acc measure units:	seconds
Horiz Collection method:	Interpolated from map		
Horiz coord refsys:	NAD83	Vert measure val:	190.00
Vert measure units:	feet	Vertacc measure val:	5.
Vert accmeasure units:	feet		
Vertcollection method:	Interpolated from topographic map		
Vert coord refsys:	NGVD29	Countrycode:	US
Aquifername:	California Coastal Basin aquifers		
Formation type:	Not Reported		
Aquifer type:	Not Reported		
Construction date:	Not Reported	Welldepth:	Not Reported
Welldepth units:	Not Reported	Wellholedepth:	Not Reported
Wellholedepth units:	Not Reported		

Ground-water levels, Number of Measurements: 1

Date	Feet below Surface	Feet to Sealevel
1942-02-01	81.00	

35
South
1/2 - 1 Mile
Higher

FED USGS **USGS40000157954**

Org. Identifier:	USGS-CA		
Formal name:	USGS California Water Science Center		
Monloc Identifier:	USGS-345525120271001		
Monloc name:	010N034W27D001S		
Monloc type:	Well		
Monloc desc:	Not Reported		
Huc code:	18060008	Drainagearea value:	Not Reported
Drainagearea Units:	Not Reported	Contrib drainagearea:	Not Reported
Contrib drainagearea units:	Not Reported	Latitude:	34.9235897
Longitude:	-120.4537754	Sourcemap scale:	Not Reported
Horiz Acc measure:	1	Horiz Acc measure units:	seconds
Horiz Collection method:	Interpolated from map		
Horiz coord refsys:	NAD83	Vert measure val:	222.00
Vert measure units:	feet	Vertacc measure val:	5.
Vert accmeasure units:	feet		
Vertcollection method:	Interpolated from topographic map		
Vert coord refsys:	NGVD29	Countrycode:	US
Aquifername:	California Coastal Basin aquifers		
Formation type:	Not Reported		
Aquifer type:	Not Reported		
Construction date:	19360101	Welldepth:	Not Reported
Welldepth units:	Not Reported	Wellholedepth:	234
Wellholedepth units:	ft		

Ground-water levels, Number of Measurements: 0

H36
ESE
1/2 - 1 Mile
Higher

FED USGS **USGS40000158239**

Org. Identifier:	USGS-CA		
Formal name:	USGS California Water Science Center		
Monloc Identifier:	USGS-345552120262201		
Monloc name:	010N034W22G001S		
Monloc type:	Well		
Monloc desc:	Not Reported		
Huc code:	18060008	Drainagearea value:	Not Reported
Drainagearea Units:	Not Reported	Contrib drainagearea:	Not Reported
Contrib drainagearea units:	Not Reported	Latitude:	34.9310896
Longitude:	-120.4404415	Sourcemap scale:	Not Reported
Horiz Acc measure:	1	Horiz Acc measure units:	seconds
Horiz Collection method:	Interpolated from map		
Horiz coord refsys:	NAD83	Vert measure val:	216.00
Vert measure units:	feet	Vertacc measure val:	5.
Vert accmeasure units:	feet		
Vertcollection method:	Interpolated from topographic map		
Vert coord refsys:	NGVD29	Countrycode:	US
Aquifername:	California Coastal Basin aquifers		
Formation type:	Not Reported		
Aquifer type:	Not Reported		
Construction date:	19280101	Welldepth:	236
Welldepth units:	ft	Wellholedepth:	236
Wellholedepth units:	ft		

Ground-water levels, Number of Measurements: 1

Date	Feet below Surface	Feet to Sealevel
1942-02-01	100.00	

H37
ESE
1/2 - 1 Mile
Higher

FED USGS **USGS40000158240**

Org. Identifier:	USGS-CA		
Formal name:	USGS California Water Science Center		
Monloc Identifier:	USGS-345552120262202		
Monloc name:	010N034W22G002S		
Monloc type:	Well		
Monloc desc:	Not Reported		
Huc code:	18060008	Drainagearea value:	Not Reported
Drainagearea Units:	Not Reported	Contrib drainagearea:	Not Reported
Contrib drainagearea units:	Not Reported	Latitude:	34.9310896
Longitude:	-120.4404415	Sourcemap scale:	Not Reported
Horiz Acc measure:	1	Horiz Acc measure units:	seconds
Horiz Collection method:	Interpolated from map		
Horiz coord refsys:	NAD83	Vert measure val:	215.00
Vert measure units:	feet	Vertacc measure val:	10
Vert accmeasure units:	feet		
Vertcollection method:	Interpolated from topographic map		
Vert coord refsys:	NGVD29	Countrycode:	US
Aquifername:	California Coastal Basin aquifers		
Formation type:	Not Reported		

Aquifer type:	Not Reported		
Construction date:	19730101	Welldepth:	Not Reported
Welldepth units:	Not Reported	Wellholedepth:	Not Reported
Wellholedepth units:	Not Reported		

Ground-water levels, Number of Measurements: 0

38
ESE **FED USGS** **USGS40000158184**
1/2 - 1 Mile
Higher

Org. Identifier:	USGS-CA		
Formal name:	USGS California Water Science Center		
Monloc Identifier:	USGS-345547120262201		
Monloc name:	010N034W22K001S		
Monloc type:	Well		
Monloc desc:	Not Reported		
Huc code:	18060008	Drainagearea value:	Not Reported
Drainagearea Units:	Not Reported	Contrib drainagearea:	Not Reported
Contrib drainagearea units:	Not Reported	Latitude:	34.9297007
Longitude:	-120.4404415	Sourcemap scale:	Not Reported
Horiz Acc measure:	1	Horiz Acc measure units:	seconds
Horiz Collection method:	Interpolated from map		
Horiz coord refsys:	NAD83	Vert measure val:	216.00
Vert measure units:	feet	Vertacc measure val:	5.
Vert accmeasure units:	feet		
Vertcollection method:	Interpolated from topographic map		
Vert coord refsys:	NGVD29	Countrycode:	US
Aquifername:	California Coastal Basin aquifers		
Formation type:	Not Reported		
Aquifer type:	Not Reported		
Construction date:	Not Reported	Welldepth:	Not Reported
Welldepth units:	Not Reported	Wellholedepth:	195
Wellholedepth units:	ft		

Ground-water levels, Number of Measurements: 1

Date	Feet below Surface	Feet to Sealevel
1942-02-01	101.00	

39
SW **FED USGS** **USGS40000158027**
1/2 - 1 Mile
Higher

Org. Identifier:	USGS-CA		
Formal name:	USGS California Water Science Center		
Monloc Identifier:	USGS-345530120274701		
Monloc name:	010N034W21P001S		
Monloc type:	Well		
Monloc desc:	Not Reported		
Huc code:	18060008	Drainagearea value:	Not Reported
Drainagearea Units:	Not Reported	Contrib drainagearea:	Not Reported
Contrib drainagearea units:	Not Reported	Latitude:	34.9249786
Longitude:	-120.4640537	Sourcemap scale:	Not Reported

Horiz Acc measure:	1	Horiz Acc measure units:	seconds
Horiz Collection method:	Interpolated from map		
Horiz coord refsys:	NAD83	Vert measure val:	214.00
Vert measure units:	feet	Vertacc measure val:	5.
Vert accmeasure units:	feet		
Vertcollection method:	Interpolated from topographic map		
Vert coord refsys:	NGVD29	Countrycode:	US
Aquifername:	California Coastal Basin aquifers		
Formation type:	Not Reported		
Aquifer type:	Not Reported		
Construction date:	19360101	Welldepth:	Not Reported
Welldepth units:	Not Reported	Wellholedepth:	198
Wellholedepth units:	ft		

Ground-water levels, Number of Measurements: 1

Date	Feet below Surface	Feet to Sealevel
1941-01-01	103.00	

40
WNW **FED USGS** **USGS40000158559**
1/2 - 1 Mile
Lower

Org. Identifier:	USGS-CA		
Formal name:	USGS California Water Science Center		
Monloc Identifier:	USGS-345632120280401		
Monloc name:	010N034W16N001S		
Monloc type:	Well		
Monloc desc:	Not Reported		
Huc code:	18060008	Drainagearea value:	Not Reported
Drainagearea Units:	Not Reported	Contrib drainagearea:	Not Reported
Contrib drainagearea units:	Not Reported	Latitude:	34.9422005
Longitude:	-120.4687762	Sourcemap scale:	Not Reported
Horiz Acc measure:	1	Horiz Acc measure units:	seconds
Horiz Collection method:	Interpolated from map		
Horiz coord refsys:	NAD83	Vert measure val:	187.00
Vert measure units:	feet	Vertacc measure val:	5.
Vert accmeasure units:	feet		
Vertcollection method:	Interpolated from topographic map		
Vert coord refsys:	NGVD29	Countrycode:	US
Aquifername:	California Coastal Basin aquifers		
Formation type:	Not Reported		
Aquifer type:	Not Reported		
Construction date:	19250101	Welldepth:	206
Welldepth units:	ft	Wellholedepth:	210
Wellholedepth units:	ft		

Ground-water levels, Number of Measurements: 0

I41
North **FED USGS** **USGS40000158712**
1/2 - 1 Mile
Lower

Org. Identifier:	USGS-CA		
Formal name:	USGS California Water Science Center		
Monloc Identifier:	USGS-345657120271801		
Monloc name:	010N034W16H001S		
Monloc type:	Well		
Monloc desc:	Not Reported		
Huc code:	18060008	Drainagearea value:	Not Reported
Drainagearea Units:	Not Reported	Contrib drainagearea:	Not Reported
Contrib drainagearea units:	Not Reported	Latitude:	34.9491448
Longitude:	-120.4559978	Sourcemap scale:	Not Reported
Horiz Acc measure:	1	Horiz Acc measure units:	seconds
Horiz Collection method:	Interpolated from map		
Horiz coord refsys:	NAD83	Vert measure val:	198.00
Vert measure units:	feet	Vertacc measure val:	5.
Vert accmeasure units:	feet		
Vertcollection method:	Interpolated from topographic map		
Vert coord refsys:	NGVD29	Countrycode:	US
Aquifername:	California Coastal Basin aquifers		
Formation type:	Not Reported		
Aquifer type:	Not Reported		
Construction date:	19200101	Welldepth:	176
Welldepth units:	ft	Wellholedepth:	176
Wellholedepth units:	ft		

Ground-water levels, Number of Measurements: 1

Date	Feet below Surface	Feet to Sealevel
1942-02-01	85.00	

I42
North
1/2 - 1 Mile
Lower

FED USGS **USGS40000158713**

Org. Identifier:	USGS-CA		
Formal name:	USGS California Water Science Center		
Monloc Identifier:	USGS-345657120271802		
Monloc name:	010N034W16H002S		
Monloc type:	Well		
Monloc desc:	Not Reported		
Huc code:	18060008	Drainagearea value:	Not Reported
Drainagearea Units:	Not Reported	Contrib drainagearea:	Not Reported
Contrib drainagearea units:	Not Reported	Latitude:	34.9491448
Longitude:	-120.4559978	Sourcemap scale:	Not Reported
Horiz Acc measure:	1	Horiz Acc measure units:	seconds
Horiz Collection method:	Interpolated from map		
Horiz coord refsys:	NAD83	Vert measure val:	198.00
Vert measure units:	feet	Vertacc measure val:	5.
Vert accmeasure units:	feet		
Vertcollection method:	Interpolated from topographic map		
Vert coord refsys:	NGVD29	Countrycode:	US
Aquifername:	California Coastal Basin aquifers		
Formation type:	Not Reported		

Aquifer type:	Not Reported		
Construction date:	19500101	Welldepth:	Not Reported
Welldepth units:	Not Reported	Wellholedepth:	Not Reported
Wellholedepth units:	Not Reported		

Ground-water levels, Number of Measurements: 0

43
NNE **FED USGS** **USGS40000158700**
1/2 - 1 Mile
Higher

Org. Identifier:	USGS-CA		
Formal name:	USGS California Water Science Center		
Monloc Identifier:	USGS-345655120265501		
Monloc name:	010N034W15E001S		
Monloc type:	Well		
Monloc desc:	Not Reported		
Huc code:	18060008	Drainagearea value:	Not Reported
Drainagearea Units:	Not Reported	Contrib drainagearea:	Not Reported
Contrib drainagearea units:	Not Reported	Latitude:	34.9485893
Longitude:	-120.4496086	Sourcemap scale:	Not Reported
Horiz Acc measure:	1	Horiz Acc measure units:	seconds
Horiz Collection method:	Interpolated from map		
Horiz coord refsys:	NAD83	Vert measure val:	202.00
Vert measure units:	feet	Vertacc measure val:	5.
Vert accmeasure units:	feet		
Vertcollection method:	Interpolated from topographic map		
Vert coord refsys:	NGVD29	Countrycode:	US
Aquifername:	California Coastal Basin aquifers		
Formation type:	Not Reported		
Aquifer type:	Not Reported		
Construction date:	19450101	Welldepth:	169
Welldepth units:	ft	Wellholedepth:	170
Wellholedepth units:	ft		

Ground-water levels, Number of Measurements: 0

44
South **FED USGS** **USGS40000157913**
1/2 - 1 Mile
Higher

Org. Identifier:	USGS-CA		
Formal name:	USGS California Water Science Center		
Monloc Identifier:	USGS-345520120271201		
Monloc name:	010N034W28A001S		
Monloc type:	Well		
Monloc desc:	Not Reported		
Huc code:	18060008	Drainagearea value:	Not Reported
Drainagearea Units:	Not Reported	Contrib drainagearea:	Not Reported
Contrib drainagearea units:	Not Reported	Latitude:	34.9222009
Longitude:	-120.454331	Sourcemap scale:	24000
Horiz Acc measure:	1	Horiz Acc measure units:	seconds
Horiz Collection method:	Interpolated from map		
Horiz coord refsys:	NAD83	Vert measure val:	226.00
Vert measure units:	feet	Vertacc measure val:	5.
Vert accmeasure units:	feet		
Vertcollection method:	Interpolated from topographic map		
Vert coord refsys:	NGVD29	Countrycode:	US
Aquifername:	California Coastal Basin aquifers		
Formation type:	Not Reported		

Aquifer type:	Not Reported		
Construction date:	193803	Welldepth:	218
Welldepth units:	ft	Wellholedepth:	235
Wellholedepth units:	ft		

Ground-water levels, Number of Measurements: 0

45
West **FED USGS** **USGS40000158344**
1/2 - 1 Mile
Lower

Org. Identifier:	USGS-CA		
Formal name:	USGS California Water Science Center		
Monloc Identifier:	USGS-345606120281201		
Monloc name:	010N034W21E001S		
Monloc type:	Well		
Monloc desc:	Not Reported		
Huc code:	18060008	Drainagearea value:	Not Reported
Drainagearea Units:	Not Reported	Contrib drainagearea:	Not Reported
Contrib drainagearea units:	Not Reported	Latitude:	34.9349784
Longitude:	-120.4709985	Sourcemap scale:	Not Reported
Horiz Acc measure:	1	Horiz Acc measure units:	seconds
Horiz Collection method:	Interpolated from map		
Horiz coord refsys:	NAD83	Vert measure val:	182.00
Vert measure units:	feet	Vertacc measure val:	5.
Vert accmeasure units:	feet		
Vertcollection method:	Interpolated from topographic map		
Vert coord refsys:	NGVD29	Countrycode:	US
Aquifername:	California Coastal Basin aquifers		
Formation type:	Not Reported		
Aquifer type:	Not Reported		
Construction date:	Not Reported	Welldepth:	Not Reported
Welldepth units:	Not Reported	Wellholedepth:	Not Reported
Wellholedepth units:	Not Reported		

Ground-water levels, Number of Measurements: 0

46
SSW **FED USGS** **USGS40000157955**
1/2 - 1 Mile
Higher

Org. Identifier:	USGS-CA		
Formal name:	USGS California Water Science Center		
Monloc Identifier:	USGS-345525120274601		
Monloc name:	010N034W28C001S		
Monloc type:	Well		
Monloc desc:	Not Reported		
Huc code:	18060008	Drainagearea value:	Not Reported
Drainagearea Units:	Not Reported	Contrib drainagearea:	Not Reported
Contrib drainagearea units:	Not Reported	Latitude:	34.9235897
Longitude:	-120.4637759	Sourcemap scale:	Not Reported
Horiz Acc measure:	1	Horiz Acc measure units:	seconds
Horiz Collection method:	Interpolated from map		
Horiz coord refsys:	NAD83	Vert measure val:	215.00
Vert measure units:	feet	Vertacc measure val:	10
Vert accmeasure units:	feet		
Vertcollection method:	Interpolated from topographic map		
Vert coord refsys:	NGVD29	Countrycode:	US
Aquifername:	California Coastal Basin aquifers		
Formation type:	Not Reported		

Aquifer type:	Not Reported		
Construction date:	Not Reported	Welldepth:	191
Welldepth units:	ft	Wellholedepth:	192
Wellholedepth units:	ft		

Ground-water levels, Number of Measurements: 0

J47
NNE **CA WELLS** **9990**
1/2 - 1 Mile
Higher

Water System Information:

Prime Station Code:	10N/34W-14E05 S	User ID:	TAP
FRDS Number:	4210011002	County:	Santa Barbara
District Number:	06	Station Type:	WELL/AMBNT/MUN/INTAKE/SUPPLY
Water Type:	Well/Groundwater	Well Status:	Active Raw
Source Lat/Long:	345700.0 1202700.0	Precision:	Undefined
Source Name:	WELL 03H		
System Number:	4210011		
System Name:	SANTA MARIA WATER DEPARTMENT		
Organization That Operates System:			
	810 WEST CHURCH STREET		
	SANTA MARIA, CA 93454-5190		
Pop Served:	67822	Connections:	15703
Area Served:	SANTA MARIA CITY		

J48
NNE **CA WELLS** **9991**
1/2 - 1 Mile
Higher

Water System Information:

Prime Station Code:	10N/34W-14E06 S	User ID:	TAP
FRDS Number:	4210011005	County:	Santa Barbara
District Number:	06	Station Type:	WELL/AMBNT/MUN/INTAKE/SUPPLY
Water Type:	Well/Groundwater	Well Status:	Abandoned
Source Lat/Long:	345700.0 1202700.0	Precision:	Undefined
Source Name:	WELL 06H - ABANDONED		
System Number:	4210011		
System Name:	SANTA MARIA WATER DEPARTMENT		
Organization That Operates System:			
	810 WEST CHURCH STREET		
	SANTA MARIA, CA 93454-5190		
Pop Served:	67822	Connections:	15703
Area Served:	SANTA MARIA CITY		

J49
NNE **CA WELLS** **9989**
1/2 - 1 Mile
Higher

Water System Information:

Prime Station Code:	10N/34W-14E04 S	User ID:	TAP
FRDS Number:	4210011003	County:	Santa Barbara
District Number:	06	Station Type:	WELL/AMBNT/MUN/INTAKE/SUPPLY
Water Type:	Well/Groundwater	Well Status:	Active Raw
Source Lat/Long:	345700.0 1202700.0	Precision:	Undefined
Source Name:	WELL 04H		

GEOCHECK® - PHYSICAL SETTING SOURCE MAP FINDINGS

System Number: 4210011
System Name: SANTA MARIA WATER DEPARTMENT
Organization That Operates System:
810 WEST CHURCH STREET
SANTA MARIA, CA 93454-5190
Pop Served: 67822 Connections: 15703
Area Served: SANTA MARIA CITY

Map ID
Direction
Distance

Database EDR ID Number

1
SSW **OIL_GAS** **CAOG9A000052505**
1/4 - 1/2 Mile

Districtnu:	3	Apinumber:	08302863
Blmwell:	N	Redrillcan:	Not Reported
Dryhole:	N	Wellstatus:	P
Operatorna:	Union Oil Company of California		
Countyname:	Santa Barbara	Fieldname:	Santa Maria Valley
Areaname:	Any Area		
Section:	21		
Township:	10N	Range:	34W
Basemeridi:	SB	Elevation:	Not Reported
Locationde:	Not Reported		
Glat:	34.932192		
Glong:	-120.456191		
Gissourcec:	UNK		
Comments:	Not Reported		
Leasename:	SMVU Standard-Moretti	Wellnumber:	4
Epawell:	N	Hydraulica:	N
Confidenti:	N	Spuddate:	30-DEC-99
Welldeptha:	Not Reported	Redrillfoo:	Not Reported
Abandonedd:	/ /	Completion:	/ /
Gissymbol:	Not Reported	Site id:	CAOG9A000052505

2
SSE **OIL_GAS** **CAOG9A000052502**
1/4 - 1/2 Mile

Districtnu:	3	Apinumber:	08302398
Blmwell:	N	Redrillcan:	Not Reported
Dryhole:	N	Wellstatus:	P
Operatorna:	A. S. Mayes & Associates, Ltd.		
Countyname:	Santa Barbara	Fieldname:	Santa Maria Valley
Areaname:	Any Area		
Section:	22		
Township:	10N	Range:	34W
Basemeridi:	SB	Elevation:	Not Reported
Locationde:	Not Reported		
Glat:	34.932111		
Glong:	-120.452481		
Gissourcec:	UNK		
Comments:	Not Reported		
Leasename:	Acquistapace	Wellnumber:	1
Epawell:	N	Hydraulica:	N
Confidenti:	N	Spuddate:	30-DEC-99
Welldeptha:	Not Reported	Redrillfoo:	Not Reported
Abandonedd:	/ /	Completion:	/ /
Gissymbol:	Not Reported	Site id:	CAOG9A000052502

3
SSE **OIL_GAS** **CAOG9A000052469**
1/4 - 1/2 Mile

Districtnu:	3	Apinumber:	08302881
Blmwell:	N	Redrillcan:	Not Reported
Dryhole:	N	Wellstatus:	P
Operatorna:	Union Oil Company of California		
Countyname:	Santa Barbara	Fieldname:	Santa Maria Valley
Areaname:	Main		
Section:	22		
Township:	10N	Range:	34W
Basemeridi:	SB	Elevation:	Not Reported
Locationde:	Not Reported		
Glat:	34.930664		
Glong:	-120.452825		
Gissourcec:	UNK		
Comments:	Not Reported		
Leasename:	SMVU Tonascia	Wellnumber:	5
Epawell:	N	Hydraulica:	N
Confidenti:	N	Spuddate:	30-DEC-99
Welldeptha:	Not Reported	Redrillfoo:	Not Reported
Abandonedd:	/ /	Completion:	/ /
Gissymbol:	POG	Site id:	CAOG9A000052469

4
North **OIL_GAS** **CAOG9A000052646**
1/4 - 1/2 Mile

Districtnu:	3	Apinumber:	08302441
Blmwell:	N	Redrillcan:	Not Reported
Dryhole:	N	Wellstatus:	P
Operatorna:	Gunnar Erikson		
Countyname:	Santa Barbara	Fieldname:	Santa Maria Valley
Areaname:	Any Area		
Section:	16		
Township:	10N	Range:	34W
Basemeridi:	SB	Elevation:	Not Reported
Locationde:	Not Reported		
Glat:	34.941275		
Glong:	-120.454501		
Gissourcec:	UNK		
Comments:	Not Reported		
Leasename:	Dart	Wellnumber:	1
Epawell:	N	Hydraulica:	N
Confidenti:	N	Spuddate:	30-DEC-99
Welldeptha:	Not Reported	Redrillfoo:	Not Reported
Abandonedd:	/ /	Completion:	/ /
Gissymbol:	Not Reported	Site id:	CAOG9A000052646

5
West **OIL_GAS** **CAOG9A000052594**
1/4 - 1/2 Mile

Districtnu:	3	Apinumber:	08302754
Blmwell:	N	Redrillcan:	Not Reported
Dryhole:	N	Wellstatus:	P
Operatorna:	Union Oil Company of California		
Countyname:	Santa Barbara	Fieldname:	Santa Maria Valley
Areaname:	Main		
Section:	21		
Township:	10N	Range:	34W
Basemeridi:	SB	Elevation:	Not Reported
Locationde:	Not Reported		
Glat:	34.935805		
Glong:	-120.46126		
Gissourcec:	UNK		
Comments:	Not Reported		
Leasename:	SMVU Giacomini	Wellnumber:	1
Epawell:	N	Hydraulica:	N
Confidenti:	N	Spuddate:	30-DEC-99
Welldeptha:	Not Reported	Redrillfoo:	Not Reported
Abandonedd:	/ /	Completion:	/ /
Gissymbol:	POG	Site id:	CAOG9A000052594

6
SE **OIL_GAS** **CAOG9A000052483**
1/4 - 1/2 Mile

Districtnu:	3	Apinumber:	08321674
Blmwell:	N	Redrillcan:	Not Reported
Dryhole:	N	Wellstatus:	P
Operatorna:	Union Oil Company of California		
Countyname:	Santa Barbara	Fieldname:	Santa Maria Valley
Areaname:	Main		
Section:	22		
Township:	10N	Range:	34W
Basemeridi:	SB	Elevation:	Not Reported
Locationde:	Not Reported		
Glat:	34.931694		
Glong:	-120.44955		
Gissourcec:	UNK		
Comments:	Not Reported		
Leasename:	Acquistapace	Wellnumber:	1-22
Epawell:	N	Hydraulica:	N
Confidenti:	N	Spuddate:	30-DEC-99
Welldeptha:	Not Reported	Redrillfoo:	Not Reported
Abandonedd:	/ /	Completion:	/ /
Gissymbol:	POG	Site id:	CAOG9A000052483

7
SSW **OIL_GAS** **CAOG9A000052454**
1/4 - 1/2 Mile

Districtnu:	3	Apinumber:	08302862
Blmwell:	N	Redrillcan:	Not Reported
Dryhole:	N	Wellstatus:	P
Operatorna:	Union Oil Company of California		
Countyname:	Santa Barbara	Fieldname:	Santa Maria Valley
Areaname:	Main		
Section:	21		
Township:	10N	Range:	34W
Basemeridi:	SB	Elevation:	Not Reported
Locationde:	Not Reported		
Glat:	34.93052		
Glong:	-120.457383		
Gissourcec:	UNK		
Comments:	Not Reported		
Leasename:	SMVU Standard-Moretti	Wellnumber:	3
Epawell:	N	Hydraulica:	N
Confidenti:	N	Spuddate:	30-DEC-99
Welldeptha:	Not Reported	Redrillfoo:	Not Reported
Abandonedd:	/ /	Completion:	/ /
Gissymbol:	POG	Site id:	CAOG9A000052454

8
South **OIL_GAS** **CAOG9A000052430**
1/4 - 1/2 Mile

Districtnu:	3	Apinumber:	08302861
Blmwell:	N	Redrillcan:	Not Reported
Dryhole:	N	Wellstatus:	P
Operatorna:	Union Oil Company of California		
Countyname:	Santa Barbara	Fieldname:	Santa Maria Valley
Areaname:	Main		
Section:	21		
Township:	10N	Range:	34W
Basemeridi:	SB	Elevation:	Not Reported
Locationde:	Not Reported		
Glat:	34.929863		
Glong:	-120.455548		
Gissourcec:	UNK		
Comments:	Not Reported		
Leasename:	SMVU Standard-Moretti	Wellnumber:	2
Epawell:	N	Hydraulica:	N
Confidenti:	N	Spuddate:	30-DEC-99
Welldeptha:	Not Reported	Redrillfoo:	Not Reported
Abandonedd:	/ /	Completion:	/ /
Gissymbol:	POG	Site id:	CAOG9A000052430

9
SSE **OIL_GAS** **CAOG9A000052464**
1/4 - 1/2 Mile

Districtnu:	3	Apinumber:	08302883
Blmwell:	N	Redrillcan:	Not Reported
Dryhole:	N	Wellstatus:	P
Operatorna:	Union Oil Company of California		
Countyname:	Santa Barbara	Fieldname:	Santa Maria Valley
Areaname:	Main		
Section:	22		
Township:	10N	Range:	34W
Basemeridi:	SB	Elevation:	Not Reported
Locationde:	Not Reported		
Glat:	34.930629		
Glong:	-120.45064		
Gissourcec:	UNK		
Comments:	Not Reported		
Leasename:	SMVU Tonascia	Wellnumber:	7
Epawell:	N	Hydraulica:	N
Confidenti:	N	Spuddate:	30-DEC-99
Welldeptha:	Not Reported	Redrillfoo:	Not Reported
Abandonedd:	/ /	Completion:	/ /
Gissymbol:	POG	Site id:	CAOG9A000052464

A10
WSW **OIL_GAS** **CAOG9A000052557**
1/4 - 1/2 Mile

Districtnu:	3	Apinumber:	08302609
Blmwell:	N	Redrillcan:	Not Reported
Dryhole:	N	Wellstatus:	P
Operatorna:	Union Oil Company of California		
Countyname:	Santa Barbara	Fieldname:	Santa Maria Valley
Areaname:	Any Area		
Section:	21		
Township:	10N	Range:	34W
Basemeridi:	SB	Elevation:	Not Reported
Locationde:	Not Reported		
Glat:	34.934229		
Glong:	-120.461908		
Gissourcec:	UNK		
Comments:	Not Reported		
Leasename:	Moretti	Wellnumber:	2-1
Epawell:	N	Hydraulica:	N
Confidenti:	N	Spuddate:	30-DEC-99
Welldeptha:	Not Reported	Redrillfoo:	Not Reported
Abandonedd:	/ /	Completion:	/ /
Gissymbol:	Not Reported	Site id:	CAOG9A000052557

11
SE **OIL_GAS** **CAOG9A000052506**
1/4 - 1/2 Mile

Districtnu:	3	Apinumber:	08302399
Blmwell:	N	Redrillcan:	Not Reported
Dryhole:	N	Wellstatus:	P
Operatorna:	A. S. Mayes & Associates, Ltd.		
Countyname:	Santa Barbara	Fieldname:	Santa Maria Valley
Areaname:	Any Area		
Section:	22		
Township:	10N	Range:	34W
Basemeridi:	SB	Elevation:	Not Reported
Locationde:	Not Reported		
Glat:	34.932217		
Glong:	-120.448174		
Gissourcec:	UNK		
Comments:	Not Reported		
Leasename:	Acquistapace	Wellnumber:	2
Epawell:	N	Hydraulica:	N
Confidenti:	N	Spuddate:	30-DEC-99
Welldeptha:	Not Reported	Redrillfoo:	Not Reported
Abandonedd:	/ /	Completion:	/ /
Gissymbol:	Not Reported	Site id:	CAOG9A000052506

12
SW
1/4 - 1/2 Mile

OIL_GAS **CAOG9A000052471**

Districtnu:	3	Apinumber:	08302742
Blmwell:	N	Redrillcan:	Not Reported
Dryhole:	N	Wellstatus:	P
Operatorna:	Union Oil Company of California		
Countyname:	Santa Barbara	Fieldname:	Santa Maria Valley
Areaname:	Main		
Section:	21		
Township:	10N	Range:	34W
Basemeridi:	SB	Elevation:	Not Reported
Locationde:	Not Reported		
Glat:	34.930691		
Glong:	-120.459589		
Gissourcec:	UNK		
Comments:	Not Reported		
Leasename:	SMVU Getty-Hobbs	Wellnumber:	15
Epawell:	N	Hydraulica:	N
Confidenti:	N	Spuddate:	30-DEC-99
Welldeptha:	Not Reported	Redrillfoo:	Not Reported
Abandonedd:	/ /	Completion:	/ /
Gissymbol:	POG	Site id:	CAOG9A000052471

13
WSW
1/4 - 1/2 Mile

OIL_GAS **CAOG9A000052515**

Districtnu:	3	Apinumber:	08302610
Blmwell:	N	Redrillcan:	Not Reported
Dryhole:	N	Wellstatus:	P
Operatorna:	Union Oil Company of California		
Countyname:	Santa Barbara	Fieldname:	Santa Maria Valley
Areaname:	Any Area		
Section:	21		
Township:	10N	Range:	34W
Basemeridi:	SB	Elevation:	Not Reported
Locationde:	Not Reported		
Glat:	34.932435		
Glong:	-120.461951		
Gissourcec:	UNK		
Comments:	Not Reported		
Leasename:	Moretti	Wellnumber:	2-2
Epawell:	N	Hydraulica:	N
Confidenti:	N	Spuddate:	30-DEC-99
Welldeptha:	Not Reported	Redrillfoo:	Not Reported
Abandonedd:	/ /	Completion:	/ /
Gissymbol:	Not Reported	Site id:	CAOG9A000052515

14
South
1/4 - 1/2 Mile

OIL_GAS **CAOG9A000052408**

Districtnu:	3	Apinumber:	08302877
Blmwell:	N	Redrillcan:	Not Reported
Dryhole:	N	Wellstatus:	P
Operatorna:	Union Oil Company of California		
Countyname:	Santa Barbara	Fieldname:	Santa Maria Valley
Areaname:	Main		
Section:	22		
Township:	10N	Range:	34W
Basemeridi:	SB	Elevation:	Not Reported
Locationde:	Not Reported		
Glat:	34.928819		
Glong:	-120.452845		
Gissourcec:	UNK		
Comments:	Not Reported		
Leasename:	SMVU Tognazzini	Wellnumber:	1
Epawell:	N	Hydraulica:	N
Confidenti:	N	Spuddate:	30-DEC-99
Welldeptha:	Not Reported	Redrillfoo:	Not Reported
Abandonedd:	/ /	Completion:	/ /
Gissymbol:	POG	Site id:	CAOG9A000052408

15
South
1/4 - 1/2 Mile

OIL_GAS **CAOG9A000052393**

Districtnu:	3	Apinumber:	08302860
Blmwell:	N	Redrillcan:	Not Reported
Dryhole:	N	Wellstatus:	P
Operatorna:	Union Oil Company of California		
Countyname:	Santa Barbara	Fieldname:	Santa Maria Valley
Areaname:	Main		
Section:	21		
Township:	10N	Range:	34W
Basemeridi:	SB	Elevation:	Not Reported
Locationde:	Not Reported		
Glat:	34.92861		
Glong:	-120.455223		
Gissourcec:	UNK		
Comments:	Not Reported		
Leasename:	SMVU Standard-Moretti	Wellnumber:	1
Epawell:	N	Hydraulica:	N
Confidenti:	N	Spuddate:	30-DEC-99
Welldeptha:	Not Reported	Redrillfoo:	Not Reported
Abandonedd:	/ /	Completion:	/ /
Gissymbol:	POG	Site id:	CAOG9A000052393

A16
WSW
1/4 - 1/2 Mile

OIL_GAS **CAOG9A000052546**

Districtnu:	3	Apinumber:	08302729
Blmwell:	N	Redrillcan:	Not Reported
Dryhole:	N	Wellstatus:	P
Operatorna:	Union Oil Company of California		
Countyname:	Santa Barbara	Fieldname:	Santa Maria Valley
Areaname:	Main		
Section:	21		
Township:	10N	Range:	34W
Basemeridi:	SB	Elevation:	Not Reported
Locationde:	Not Reported		
Glat:	34.933893		
Glong:	-120.462963		
Gissourcec:	UNK		
Comments:	Not Reported		
Leasename:	SMVU Getty-Hobbs	Wellnumber:	1
Epawell:	N	Hydraulica:	N
Confidenti:	N	Spuddate:	30-DEC-99
Welldeptha:	Not Reported	Redrillfoo:	Not Reported
Abandonedd:	/ /	Completion:	/ /
Gissymbol:	POG	Site id:	CAOG9A000052546

17
SSW
1/2 - 1 Mile

OIL_GAS **CAOG9A000052400**

Districtnu:	3	Apinumber:	08302611
Blmwell:	N	Redrillcan:	Not Reported
Dryhole:	N	Wellstatus:	P
Operatorna:	Union Oil Company of California		
Countyname:	Santa Barbara	Fieldname:	Santa Maria Valley
Areaname:	Any Area		
Section:	21		
Township:	10N	Range:	34W
Basemeridi:	SB	Elevation:	Not Reported
Locationde:	Not Reported		
Glat:	34.928764		
Glong:	-120.45741		
Gissourcec:	UNK		
Comments:	Not Reported		
Leasename:	Moretti	Wellnumber:	2-3
Epawell:	N	Hydraulica:	N
Confidenti:	N	Spuddate:	30-DEC-99
Welldeptha:	Not Reported	Redrillfoo:	Not Reported
Abandonedd:	/ /	Completion:	/ /
Gissymbol:	Not Reported	Site id:	CAOG9A000052400

18
SSE **OIL_GAS** **CAOG9A000052403**
1/2 - 1 Mile

Districtnu:	3	Apinumber:	08302878
Blmwell:	N	Redrillcan:	Not Reported
Dryhole:	N	Wellstatus:	P
Operatorna:	Union Oil Company of California		
Countyname:	Santa Barbara	Fieldname:	Santa Maria Valley
Areaname:	Main		
Section:	22		
Township:	10N	Range:	34W
Basemeridi:	SB	Elevation:	Not Reported
Locationde:	Not Reported		
Glat:	34.928778		
Glong:	-120.450564		
Gissourcec:	UNK		
Comments:	Not Reported		
Leasename:	SMVU Tonascia	Wellnumber:	2
Epawell:	N	Hydraulica:	N
Confidenti:	N	Spuddate:	30-DEC-99
Welldeptha:	Not Reported	Redrillfoo:	Not Reported
Abandonedd:	/ /	Completion:	/ /
Gissymbol:	POG	Site id:	CAOG9A000052403

19
WSW **OIL_GAS** **CAOG9A000052518**
1/2 - 1 Mile

Districtnu:	3	Apinumber:	08302730
Blmwell:	N	Redrillcan:	Not Reported
Dryhole:	N	Wellstatus:	P
Operatorna:	Union Oil Company of California		
Countyname:	Santa Barbara	Fieldname:	Santa Maria Valley
Areaname:	Main		
Section:	21		
Township:	10N	Range:	34W
Basemeridi:	SB	Elevation:	Not Reported
Locationde:	Not Reported		
Glat:	34.932476		
Glong:	-120.463389		
Gissourcec:	UNK		
Comments:	Not Reported		
Leasename:	SMVU Getty-Hobbs	Wellnumber:	2
Epawell:	N	Hydraulica:	N
Confidenti:	N	Spuddate:	30-DEC-99
Welldeptha:	Not Reported	Redrillfoo:	Not Reported
Abandonedd:	/ /	Completion:	/ /
Gissymbol:	POG	Site id:	CAOG9A000052518

20
SSW **OIL_GAS** **CAOG9A000052409**
1/2 - 1 Mile

Districtnu:	3	Apinumber:	08302736
Blmwell:	N	Redrillcan:	Not Reported
Dryhole:	N	Wellstatus:	P
Operatorna:	Union Oil Company of California		
Countyname:	Santa Barbara	Fieldname:	Santa Maria Valley
Areaname:	Main		
Section:	21		
Township:	10N	Range:	34W
Basemeridi:	SB	Elevation:	Not Reported
Locationde:	Not Reported		
Glat:	34.928838		
Glong:	-120.45967		
Gissourcec:	UNK		
Comments:	Not Reported		
Leasename:	SMVU Getty-Hobbs	Wellnumber:	8
Epawell:	N	Hydraulica:	N
Confidenti:	N	Spuddate:	30-DEC-99
Welldeptha:	Not Reported	Redrillfoo:	Not Reported
Abandonedd:	/ /	Completion:	/ /
Gissymbol:	POG	Site id:	CAOG9A000052409

21
SW **OIL_GAS** **CAOG9A000052474**
1/2 - 1 Mile

Districtnu:	3	Apinumber:	08302731
Blmwell:	N	Redrillcan:	Not Reported
Dryhole:	N	Wellstatus:	P
Operatorna:	Union Oil Company of California		
Countyname:	Santa Barbara	Fieldname:	Santa Maria Valley
Areaname:	Main		
Section:	21		
Township:	10N	Range:	34W
Basemeridi:	SB	Elevation:	Not Reported
Locationde:	Not Reported		
Glat:	34.930745		
Glong:	-120.462486		
Gissourcec:	UNK		
Comments:	Not Reported		
Leasename:	SMVU Getty-Hobbs	Wellnumber:	3
Epawell:	N	Hydraulica:	N
Confidenti:	N	Spuddate:	30-DEC-99
Welldeptha:	Not Reported	Redrillfoo:	Not Reported
Abandonedd:	/ /	Completion:	/ /
Gissymbol:	POG	Site id:	CAOG9A000052474

22
SE
1/2 - 1 Mile

OIL_GAS **CAOG9A000052401**

Districtnu:	3	Apinumber:	08302879
Blmwell:	N	Redrillcan:	Not Reported
Dryhole:	N	Wellstatus:	P
Operatorna:	Union Oil Company of California		
Countyname:	Santa Barbara	Fieldname:	Santa Maria Valley
Areaname:	Main		
Section:	22		
Township:	10N	Range:	34W
Basemeridi:	SB	Elevation:	Not Reported
Locationde:	Not Reported		
Glat:	34.928771		
Glong:	-120.448361		
Gissourcec:	UNK		
Comments:	Not Reported		
Leasename:	SMVU Tonascia	Wellnumber:	3
Epawell:	N	Hydraulica:	N
Confidenti:	N	Spuddate:	30-DEC-99
Welldeptha:	Not Reported	Redrillfoo:	Not Reported
Abandonedd:	/ /	Completion:	/ /
Gissymbol:	POG	Site id:	CAOG9A000052401

23
West
1/2 - 1 Mile

OIL_GAS **CAOG9A000052559**

Districtnu:	3	Apinumber:	08302943
Blmwell:	N	Redrillcan:	Not Reported
Dryhole:	N	Wellstatus:	P
Operatorna:	Union Oil Company of California		
Countyname:	Santa Barbara	Fieldname:	Santa Maria Valley
Areaname:	Any Area		
Section:	21		
Township:	10N	Range:	34W
Basemeridi:	SB	Elevation:	Not Reported
Locationde:	Not Reported		
Glat:	34.934308		
Glong:	-120.464902		
Gissourcec:	UNK		
Comments:	Not Reported		
Leasename:	SMVU Union-O'Donnell I	Wellnumber:	1
Epawell:	N	Hydraulica:	N
Confidenti:	N	Spuddate:	30-DEC-99
Welldeptha:	Not Reported	Redrillfoo:	Not Reported
Abandonedd:	/ /	Completion:	/ /
Gissymbol:	Not Reported	Site id:	CAOG9A000052559

24
SE
1/2 - 1 Mile

OIL_GAS **CAOG9A000052453**

Districtnu:	3	Apinumber:	08302882
Blmwell:	N	Redrillcan:	Not Reported
Dryhole:	N	Wellstatus:	P
Operatorna:	Union Oil Company of California		
Countyname:	Santa Barbara	Fieldname:	Santa Maria Valley
Areaname:	Main		
Section:	22		
Township:	10N	Range:	34W
Basemeridi:	SB	Elevation:	Not Reported
Locationde:	Not Reported		
Glat:	34.93051		
Glong:	-120.445916		
Gissourcec:	UNK		
Comments:	Not Reported		
Leasename:	SMVU Tonascia	Wellnumber:	6
Epawell:	N	Hydraulica:	N
Confidenti:	N	Spuddate:	30-DEC-99
Welldeptha:	Not Reported	Redrillfoo:	Not Reported
Abandonedd:	/ /	Completion:	/ /
Gissymbol:	POG	Site id:	CAOG9A000052453

25
South
1/2 - 1 Mile

OIL_GAS **CAOG9A000052360**

Districtnu:	3	Apinumber:	08302740
Blmwell:	N	Redrillcan:	Not Reported
Dryhole:	N	Wellstatus:	P
Operatorna:	Union Oil Company of California		
Countyname:	Santa Barbara	Fieldname:	Santa Maria Valley
Areaname:	Main		
Section:	21		
Township:	10N	Range:	34W
Basemeridi:	SB	Elevation:	Not Reported
Locationde:	Not Reported		
Glat:	34.92688		
Glong:	-120.455233		
Gissourcec:	UNK		
Comments:	Not Reported		
Leasename:	SMVU Getty-Hobbs	Wellnumber:	13
Epawell:	N	Hydraulica:	N
Confidenti:	N	Spuddate:	30-DEC-99
Welldeptha:	Not Reported	Redrillfoo:	Not Reported
Abandonedd:	/ /	Completion:	/ /
Gissymbol:	POG	Site id:	CAOG9A000052360

26
South **OIL_GAS** **CAOG9A000052361**
1/2 - 1 Mile

Districtnu:	3	Apinumber:	08302725
Blmwell:	N	Redrillcan:	Not Reported
Dryhole:	N	Wellstatus:	P
Operatorna:	Union Oil Company of California		
Countyname:	Santa Barbara	Fieldname:	Santa Maria Valley
Areaname:	Main		
Section:	22		
Township:	10N	Range:	34W
Basemeridi:	SB	Elevation:	Not Reported
Locationde:	Not Reported		
Glat:	34.926884		
Glong:	-120.45297		
Gissourcec:	UNK		
Comments:	Not Reported		
Leasename:	SMVU Gerard-Acquistapace	Wellnumber:	3
Epawell:	N	Hydraulica:	N
Confidenti:	N	Spuddate:	30-DEC-99
Welldeptha:	Not Reported	Redrillfoo:	Not Reported
Abandonedd:	/ /	Completion:	/ /
Gissymbol:	POG	Site id:	CAOG9A000052361

27
WNW **OIL_GAS** **CAOG9A000052633**
1/2 - 1 Mile

Districtnu:	3	Apinumber:	08302479
Blmwell:	N	Redrillcan:	Not Reported
Dryhole:	N	Wellstatus:	P
Operatorna:	Aera Energy LLC		
Countyname:	Santa Barbara	Fieldname:	Santa Maria Valley
Areaname:	Any Area		
Section:	16		
Township:	10N	Range:	34W
Basemeridi:	SB	Elevation:	Not Reported
Locationde:	Not Reported		
Glat:	34.939602		
Glong:	-120.464541		
Gissourcec:	UNK		
Comments:	Not Reported		
Leasename:	Leroy	Wellnumber:	1
Epawell:	N	Hydraulica:	N
Confidenti:	N	Spuddate:	30-DEC-99
Welldeptha:	Not Reported	Redrillfoo:	Not Reported
Abandonedd:	/ /	Completion:	/ /
Gissymbol:	Not Reported	Site id:	CAOG9A000052633

28
WSW **OIL_GAS** **CAOG9A000052521**
1/2 - 1 Mile

Districtnu:	3	Apinumber:	08302796
Blmwell:	N	Redrillcan:	Not Reported
Dryhole:	N	Wellstatus:	P
Operatorna:	Union Oil Company of California		
Countyname:	Santa Barbara	Fieldname:	Santa Maria Valley
Areaname:	Main		
Section:	21		
Township:	10N	Range:	34W
Basemeridi:	SB	Elevation:	Not Reported
Locationde:	Not Reported		
Glat:	34.932494		
Glong:	-120.46491		
Gissourcec:	UNK		
Comments:	Not Reported		
Leasename:	SMVU Russell	Wellnumber:	2
Epawell:	N	Hydraulica:	N
Confidenti:	N	Spuddate:	30-DEC-99
Welldeptha:	Not Reported	Redrillfoo:	Not Reported
Abandonedd:	/ /	Completion:	/ /
Gissymbol:	POG	Site id:	CAOG9A000052521

29
SSW **OIL_GAS** **CAOG9A000052359**
1/2 - 1 Mile

Districtnu:	3	Apinumber:	08302739
Blmwell:	N	Redrillcan:	Not Reported
Dryhole:	N	Wellstatus:	P
Operatorna:	Union Oil Company of California		
Countyname:	Santa Barbara	Fieldname:	Santa Maria Valley
Areaname:	Any Area		
Section:	21		
Township:	10N	Range:	34W
Basemeridi:	SB	Elevation:	Not Reported
Locationde:	Not Reported		
Glat:	34.926871		
Glong:	-120.457382		
Gissourcec:	UNK		
Comments:	Not Reported		
Leasename:	SMVU Getty-Hobbs	Wellnumber:	11
Epawell:	N	Hydraulica:	N
Confidenti:	N	Spuddate:	30-DEC-99
Welldeptha:	Not Reported	Redrillfoo:	Not Reported
Abandonedd:	/ /	Completion:	/ /
Gissymbol:	Not Reported	Site id:	CAOG9A000052359

30
SW
1/2 - 1 Mile

OIL_GAS **CAOG9A000052420**

Districtnu:	3	Apinumber:	08302732
Blmwell:	N	Redrillcan:	Not Reported
Dryhole:	N	Wellstatus:	P
Operatorna:	Union Oil Company of California		
Countyname:	Santa Barbara	Fieldname:	Santa Maria Valley
Areaname:	Main		
Section:	21		
Township:	10N	Range:	34W
Basemeridi:	SB	Elevation:	Not Reported
Locationde:	Not Reported		
Glat:	34.929043		
Glong:	-120.462622		
Gissourcec:	UNK		
Comments:	Not Reported		
Leasename:	SMVU Getty-Hobbs	Wellnumber:	4
Epawell:	N	Hydraulica:	N
Confidenti:	N	Spuddate:	30-DEC-99
Welldeptha:	Not Reported	Redrillfoo:	Not Reported
Abandonedd:	/ /	Completion:	/ /
Gissymbol:	POG	Site id:	CAOG9A000052420

31
SE
1/2 - 1 Mile

OIL_GAS **CAOG9A000052404**

Districtnu:	3	Apinumber:	08302880
Blmwell:	N	Redrillcan:	Not Reported
Dryhole:	N	Wellstatus:	P
Operatorna:	Union Oil Company of California		
Countyname:	Santa Barbara	Fieldname:	Santa Maria Valley
Areaname:	Main		
Section:	22		
Township:	10N	Range:	34W
Basemeridi:	SB	Elevation:	Not Reported
Locationde:	Not Reported		
Glat:	34.928782		
Glong:	-120.446221		
Gissourcec:	UNK		
Comments:	Not Reported		
Leasename:	SMVU Tonascia	Wellnumber:	4
Epawell:	N	Hydraulica:	N
Confidenti:	N	Spuddate:	30-DEC-99
Welldeptha:	Not Reported	Redrillfoo:	Not Reported
Abandonedd:	/ /	Completion:	/ /
Gissymbol:	POG	Site id:	CAOG9A000052404

32
WSW **OIL_GAS** **CAOG9A000052478**
1/2 - 1 Mile

Districtnu:	3	Apinumber:	08302797
Blmwell:	N	Redrillcan:	Not Reported
Dryhole:	N	Wellstatus:	P
Operatorna:	Union Oil Company of California		
Countyname:	Santa Barbara	Fieldname:	Santa Maria Valley
Areaname:	Main		
Section:	21		
Township:	10N	Range:	34W
Basemeridi:	SB	Elevation:	Not Reported
Locationde:	Not Reported		
Glat:	34.931118		
Glong:	-120.464946		
Gissourcec:	UNK		
Comments:	Not Reported		
Leasename:	SMVU Russell	Wellnumber:	3
Epawell:	N	Hydraulica:	N
Confidenti:	N	Spuddate:	30-DEC-99
Welldeptha:	Not Reported	Redrillfoo:	Not Reported
Abandonedd:	/ /	Completion:	/ /
Gissymbol:	POG	Site id:	CAOG9A000052478

33
SSE **OIL_GAS** **CAOG9A000052352**
1/2 - 1 Mile

Districtnu:	3	Apinumber:	08302726
Blmwell:	N	Redrillcan:	Not Reported
Dryhole:	N	Wellstatus:	P
Operatorna:	Union Oil Company of California		
Countyname:	Santa Barbara	Fieldname:	Santa Maria Valley
Areaname:	Main		
Section:	22		
Township:	10N	Range:	34W
Basemeridi:	SB	Elevation:	Not Reported
Locationde:	Not Reported		
Glat:	34.926459		
Glong:	-120.450569		
Gissourcec:	UNK		
Comments:	Not Reported		
Leasename:	SMVU Gerard-Acquistapace	Wellnumber:	4
Epawell:	N	Hydraulica:	N
Confidenti:	N	Spuddate:	30-DEC-99
Welldeptha:	Not Reported	Redrillfoo:	Not Reported
Abandonedd:	/ /	Completion:	/ /
Gissymbol:	POG	Site id:	CAOG9A000052352

34
SSW
1/2 - 1 Mile

OIL_GAS **CAOG9A000052364**

Districtnu:	3	Apinumber:	08302737
Blmwell:	N	Redrillcan:	Not Reported
Dryhole:	N	Wellstatus:	P
Operatorna:	Union Oil Company of California		
Countyname:	Santa Barbara	Fieldname:	Santa Maria Valley
Areaname:	Main		
Section:	21		
Township:	10N	Range:	34W
Basemeridi:	SB	Elevation:	Not Reported
Locationde:	Not Reported		
Glat:	34.92697		
Glong:	-120.460537		
Gissourcec:	UNK		
Comments:	Not Reported		
Leasename:	SMVU Getty-Hobbs	Wellnumber:	9
Epawell:	N	Hydraulica:	N
Confidenti:	N	Spuddate:	30-DEC-99
Welldeptha:	Not Reported	Redrillfoo:	Not Reported
Abandonedd:	/ /	Completion:	/ /
Gissymbol:	POG	Site id:	CAOG9A000052364

35
ESE
1/2 - 1 Mile

OIL_GAS **CAOG9A000052449**

Districtnu:	3	Apinumber:	08302815
Blmwell:	N	Redrillcan:	Not Reported
Dryhole:	N	Wellstatus:	P
Operatorna:	Union Oil Company of California		
Countyname:	Santa Barbara	Fieldname:	Santa Maria Valley
Areaname:	Main		
Section:	22		
Township:	10N	Range:	34W
Basemeridi:	SB	Elevation:	Not Reported
Locationde:	Not Reported		
Glat:	34.930431		
Glong:	-120.443844		
Gissourcec:	UNK		
Comments:	Not Reported		
Leasename:	SMVU Sander	Wellnumber:	3
Epawell:	N	Hydraulica:	N
Confidenti:	N	Spuddate:	30-DEC-99
Welldeptha:	Not Reported	Redrillfoo:	Not Reported
Abandonedd:	/ /	Completion:	/ /
Gissymbol:	POG	Site id:	CAOG9A000052449

36
NW
1/2 - 1 Mile

OIL_GAS **CAOG9A000052649**

Districtnu:	3	Apinumber:	08302583
Blmwell:	N	Redrillcan:	Not Reported
Dryhole:	N	Wellstatus:	P
Operatorna:	Union Oil Company of California		
Countyname:	Santa Barbara	Fieldname:	Santa Maria Valley
Areaname:	Any Area		
Section:	16		
Township:	10N	Range:	34W
Basemeridi:	SB	Elevation:	Not Reported
Locationde:	Not Reported		
Glat:	34.941742		
Glong:	-120.464852		
Gissourcec:	UNK		
Comments:	Not Reported		
Leasename:	Leroy	Wellnumber:	1
Epawell:	N	Hydraulica:	N
Confidenti:	N	Spuddate:	30-DEC-99
Welldeptha:	Not Reported	Redrillfoo:	Not Reported
Abandonedd:	/ /	Completion:	/ /
Gissymbol:	Not Reported	Site id:	CAOG9A000052649

37
SW
1/2 - 1 Mile

OIL_GAS **CAOG9A000052426**

Districtnu:	3	Apinumber:	08302795
Blmwell:	N	Redrillcan:	Not Reported
Dryhole:	N	Wellstatus:	P
Operatorna:	Union Oil Company of California		
Countyname:	Santa Barbara	Fieldname:	Santa Maria Valley
Areaname:	Any Area		
Section:	21		
Township:	10N	Range:	34W
Basemeridi:	SB	Elevation:	Not Reported
Locationde:	Not Reported		
Glat:	34.929834		
Glong:	-120.464888		
Gissourcec:	UNK		
Comments:	Not Reported		
Leasename:	Russell	Wellnumber:	1
Epawell:	N	Hydraulica:	N
Confidenti:	N	Spuddate:	30-DEC-99
Welldeptha:	Not Reported	Redrillfoo:	Not Reported
Abandonedd:	/ /	Completion:	/ /
Gissymbol:	Not Reported	Site id:	CAOG9A000052426

B38
West
1/2 - 1 Mile

OIL_GAS **CAOG9A000052563**

Districtnu:	3	Apinumber:	08302467
Blmwell:	N	Redrillcan:	Not Reported
Dryhole:	N	Wellstatus:	P
Operatorna:	Paul J. Kovar		
Countyname:	Santa Barbara	Fieldname:	Santa Maria Valley
Areaname:	Main		
Section:	21		
Township:	10N	Range:	34W
Basemeridi:	SB	Elevation:	Not Reported
Locationde:	Not Reported		
Glat:	34.934356		
Glong:	-120.467057		
Gissourcec:	UNK		
Comments:	Not Reported		
Leasename:	Madeleine	Wellnumber:	1
Epawell:	N	Hydraulica:	N
Confidenti:	N	Spuddate:	30-DEC-99
Welldeptha:	Not Reported	Redrillfoo:	Not Reported
Abandonedd:	/ /	Completion:	/ /
Gissymbol:	POG	Site id:	CAOG9A000052563

39
SSE
1/2 - 1 Mile

OIL_GAS **CAOG9A000052350**

Districtnu:	3	Apinumber:	08302727
Blmwell:	N	Redrillcan:	Not Reported
Dryhole:	N	Wellstatus:	P
Operatorna:	Union Oil Company of California		
Countyname:	Santa Barbara	Fieldname:	Santa Maria Valley
Areaname:	Main		
Section:	22		
Township:	10N	Range:	34W
Basemeridi:	SB	Elevation:	Not Reported
Locationde:	Not Reported		
Glat:	34.926403		
Glong:	-120.448935		
Gissourcec:	UNK		
Comments:	Not Reported		
Leasename:	SMVU Gerard-Acquistapace	Wellnumber:	5
Epawell:	N	Hydraulica:	N
Confidenti:	N	Spuddate:	30-DEC-99
Welldeptha:	Not Reported	Redrillfoo:	Not Reported
Abandonedd:	/ /	Completion:	/ /
Gissymbol:	POG	Site id:	CAOG9A000052350

40
South
1/2 - 1 Mile

OIL_GAS **CAOG9A000052325**

Districtnu:	3	Apinumber:	08302741
Blmwell:	N	Redrillcan:	Not Reported
Dryhole:	N	Wellstatus:	P
Operatorna:	Union Oil Company of California		
Countyname:	Santa Barbara	Fieldname:	Santa Maria Valley
Areaname:	Main		
Section:	21		
Township:	10N	Range:	34W
Basemeridi:	SB	Elevation:	Not Reported
Locationde:	Not Reported		
Glat:	34.925113		
Glong:	-120.455035		
Gissourcec:	UNK		
Comments:	Not Reported		
Leasename:	SMVU Getty-Hobbs	Wellnumber:	14
Epawell:	N	Hydraulica:	N
Confidenti:	N	Spuddate:	30-DEC-99
Welldeptha:	Not Reported	Redrillfoo:	Not Reported
Abandonedd:	/ /	Completion:	/ /
Gissymbol:	POG	Site id:	CAOG9A000052325

41
South
1/2 - 1 Mile

OIL_GAS **CAOG9A000052324**

Districtnu:	3	Apinumber:	08302893
Blmwell:	N	Redrillcan:	Not Reported
Dryhole:	N	Wellstatus:	P
Operatorna:	Union Oil Company of California		
Countyname:	Santa Barbara	Fieldname:	Santa Maria Valley
Areaname:	Main		
Section:	22		
Township:	10N	Range:	34W
Basemeridi:	SB	Elevation:	Not Reported
Locationde:	Not Reported		
Glat:	34.925066		
Glong:	-120.452867		
Gissourcec:	UNK		
Comments:	Not Reported		
Leasename:	SMVU Union-Acquistapace	Wellnumber:	2
Epawell:	N	Hydraulica:	N
Confidenti:	N	Spuddate:	30-DEC-99
Welldeptha:	Not Reported	Redrillfoo:	Not Reported
Abandonedd:	/ /	Completion:	/ /
Gissymbol:	POG	Site id:	CAOG9A000052324

42
WSW **OIL_GAS** **CAOG9A000052522**
1/2 - 1 Mile

Districtnu:	3	Apinumber:	08302800
Blmwell:	N	Redrillcan:	Not Reported
Dryhole:	N	Wellstatus:	P
Operatorna:	Union Oil Company of California		
Countyname:	Santa Barbara	Fieldname:	Santa Maria Valley
Areaname:	Main		
Section:	21		
Township:	10N	Range:	34W
Basemeridi:	SB	Elevation:	Not Reported
Locationde:	Not Reported		
Glat:	34.932497		
Glong:	-120.467043		
Gissourcec:	UNK		
Comments:	Not Reported		
Leasename:	SMVU Russell	Wellnumber:	7
Epawell:	N	Hydraulica:	N
Confidenti:	N	Spuddate:	30-DEC-99
Welldeptha:	Not Reported	Redrillfoo:	Not Reported
Abandonedd:	/ /	Completion:	/ /
Gissymbol:	POG	Site id:	CAOG9A000052522

43
SSW **OIL_GAS** **CAOG9A000052328**
1/2 - 1 Mile

Districtnu:	3	Apinumber:	08303024
Blmwell:	N	Redrillcan:	Not Reported
Dryhole:	N	Wellstatus:	P
Operatorna:	Union Oil Company of California		
Countyname:	Santa Barbara	Fieldname:	Santa Maria Valley
Areaname:	Main		
Section:	21		
Township:	10N	Range:	34W
Basemeridi:	SB	Elevation:	Not Reported
Locationde:	Not Reported		
Glat:	34.925251		
Glong:	-120.457559		
Gissourcec:	UNK		
Comments:	Not Reported		
Leasename:	SMVU Getty-Hobbs	Wellnumber:	12
Epawell:	N	Hydraulica:	N
Confidenti:	N	Spuddate:	30-DEC-99
Welldeptha:	Not Reported	Redrillfoo:	Not Reported
Abandonedd:	/ /	Completion:	/ /
Gissymbol:	PWF	Site id:	CAOG9A000052328

44
SW
1/2 - 1 Mile

OIL_GAS **CAOG9A000052369**

Districtnu:	3	Apinumber:	08302733
Blmwell:	N	Redrillcan:	Not Reported
Dryhole:	N	Wellstatus:	P
Operatorna:	Union Oil Company of California		
Countyname:	Santa Barbara	Fieldname:	Santa Maria Valley
Areaname:	Main		
Section:	21		
Township:	10N	Range:	34W
Basemeridi:	SB	Elevation:	Not Reported
Locationde:	Not Reported		
Glat:	34.927197		
Glong:	-120.462824		
Gissourcec:	UNK		
Comments:	Not Reported		
Leasename:	SMVU Getty-Hobbs	Wellnumber:	5
Epawell:	N	Hydraulica:	N
Confidenti:	N	Spuddate:	30-DEC-99
Welldeptha:	Not Reported	Redrillfoo:	Not Reported
Abandonedd:	/ /	Completion:	/ /
Gissymbol:	POG	Site id:	CAOG9A000052369

45
SSE
1/2 - 1 Mile

OIL_GAS **CAOG9A000052323**

Districtnu:	3	Apinumber:	08302724
Blmwell:	N	Redrillcan:	Not Reported
Dryhole:	N	Wellstatus:	P
Operatorna:	Union Oil Company of California		
Countyname:	Santa Barbara	Fieldname:	Santa Maria Valley
Areaname:	Main		
Section:	22		
Township:	10N	Range:	34W
Basemeridi:	SB	Elevation:	Not Reported
Locationde:	Not Reported		
Glat:	34.925055		
Glong:	-120.450588		
Gissourcec:	UNK		
Comments:	Not Reported		
Leasename:	SMVU Gerard-Acquistapace	Wellnumber:	2
Epawell:	N	Hydraulica:	N
Confidenti:	N	Spuddate:	30-DEC-99
Welldeptha:	Not Reported	Redrillfoo:	Not Reported
Abandonedd:	/ /	Completion:	/ /
Gissymbol:	POG	Site id:	CAOG9A000052323

46
SW
1/2 - 1 Mile

OIL_GAS **CAOG9A000052381**

Districtnu:	3	Apinumber:	08302596
Blmwell:	N	Redrillcan:	Not Reported
Dryhole:	N	Wellstatus:	P
Operatorna:	Union Oil Company of California		
Countyname:	Santa Barbara	Fieldname:	Santa Maria Valley
Areaname:	Any Area		
Section:	21		
Township:	10N	Range:	34W
Basemeridi:	SB	Elevation:	Not Reported
Locationde:	Not Reported		
Glat:	34.928201		
Glong:	-120.464647		
Gissourcec:	UNK		
Comments:	Not Reported		
Leasename:	Lloyd	Wellnumber:	1
Epawell:	N	Hydraulica:	N
Confidenti:	N	Spuddate:	30-DEC-99
Welldeptha:	Not Reported	Redrillfoo:	Not Reported
Abandonedd:	/ /	Completion:	/ /
Gissymbol:	Not Reported	Site id:	CAOG9A000052381

47
SE
1/2 - 1 Mile

OIL_GAS **CAOG9A000052358**

Districtnu:	3	Apinumber:	08302728
Blmwell:	N	Redrillcan:	Not Reported
Dryhole:	N	Wellstatus:	P
Operatorna:	Union Oil Company of California		
Countyname:	Santa Barbara	Fieldname:	Santa Maria Valley
Areaname:	Main		
Section:	22		
Township:	10N	Range:	34W
Basemeridi:	SB	Elevation:	Not Reported
Locationde:	Not Reported		
Glat:	34.926798		
Glong:	-120.446172		
Gissourcec:	UNK		
Comments:	Not Reported		
Leasename:	SMVU Gerard-Acquistapace	Wellnumber:	6
Epawell:	N	Hydraulica:	N
Confidenti:	N	Spuddate:	30-DEC-99
Welldeptha:	Not Reported	Redrillfoo:	Not Reported
Abandonedd:	/ /	Completion:	/ /
Gissymbol:	POG	Site id:	CAOG9A000052358

B48
West
1/2 - 1 Mile

OIL_GAS **CAOG9A000052560**

Districtnu:	3	Apinumber:	08302463
Blmwell:	N	Redrillcan:	Not Reported
Dryhole:	N	Wellstatus:	P
Operatorna:	Paul J. Kovar		
Countyname:	Santa Barbara	Fieldname:	Santa Maria Valley
Areaname:	Main		
Section:	21		
Township:	10N	Range:	34W
Basemeridi:	SB	Elevation:	Not Reported
Locationde:	Not Reported		
Glat:	34.934336		
Glong:	-120.468151		
Gissourcec:	UNK		
Comments:	Not Reported		
Leasename:	Grace	Wellnumber:	1
Epawell:	N	Hydraulica:	N
Confidenti:	N	Spuddate:	30-DEC-99
Welldeptha:	Not Reported	Redrillfoo:	Not Reported
Abandonedd:	/ /	Completion:	/ /
Gissymbol:	POG	Site id:	CAOG9A000052560

49
SE
1/2 - 1 Mile

OIL_GAS **CAOG9A000052391**

Districtnu:	3	Apinumber:	08302813
Blmwell:	N	Redrillcan:	Not Reported
Dryhole:	N	Wellstatus:	P
Operatorna:	Union Oil Company of California		
Countyname:	Santa Barbara	Fieldname:	Santa Maria Valley
Areaname:	Main		
Section:	22		
Township:	10N	Range:	34W
Basemeridi:	SB	Elevation:	Not Reported
Locationde:	Not Reported		
Glat:	34.928594		
Glong:	-120.443869		
Gissourcec:	UNK		
Comments:	Not Reported		
Leasename:	SMVU Sander	Wellnumber:	1
Epawell:	N	Hydraulica:	N
Confidenti:	N	Spuddate:	30-DEC-99
Welldeptha:	Not Reported	Redrillfoo:	Not Reported
Abandonedd:	/ /	Completion:	/ /
Gissymbol:	POG	Site id:	CAOG9A000052391

50
SSW
1/2 - 1 Mile

OIL_GAS **CAOG9A000052329**

Districtnu:	3	Apinumber:	08302738
Blmwell:	N	Redrillcan:	Not Reported
Dryhole:	N	Wellstatus:	P
Operatorna:	Union Oil Company of California		
Countyname:	Santa Barbara	Fieldname:	Santa Maria Valley
Areaname:	Main		
Section:	21		
Township:	10N	Range:	34W
Basemeridi:	SB	Elevation:	Not Reported
Locationde:	Not Reported		
Glat:	34.925291		
Glong:	-120.459765		
Gissourcec:	UNK		
Comments:	Not Reported		
Leasename:	SMVU Getty-Hobbs	Wellnumber:	10
Epawell:	N	Hydraulica:	N
Confidenti:	N	Spuddate:	30-DEC-99
Welldeptha:	Not Reported	Redrillfoo:	Not Reported
Abandonedd:	/ /	Completion:	/ /
Gissymbol:	POG	Site id:	CAOG9A000052329

51
WSW
1/2 - 1 Mile

OIL_GAS **CAOG9A000052429**

Districtnu:	3	Apinumber:	08302798
Blmwell:	N	Redrillcan:	Not Reported
Dryhole:	N	Wellstatus:	P
Operatorna:	Union Oil Company of California		
Countyname:	Santa Barbara	Fieldname:	Santa Maria Valley
Areaname:	Main		
Section:	21		
Township:	10N	Range:	34W
Basemeridi:	SB	Elevation:	Not Reported
Locationde:	Not Reported		
Glat:	34.929863		
Glong:	-120.466913		
Gissourcec:	UNK		
Comments:	Not Reported		
Leasename:	SMVU Russell	Wellnumber:	4
Epawell:	N	Hydraulica:	N
Confidenti:	N	Spuddate:	30-DEC-99
Welldeptha:	Not Reported	Redrillfoo:	Not Reported
Abandonedd:	/ /	Completion:	/ /
Gissymbol:	POG	Site id:	CAOG9A000052429

52
ESE **OIL_GAS** **CAOG9A000052447**
1/2 - 1 Mile

Districtnu:	3	Apinumber:	08302816
Blmwell:	N	Redrillcan:	Not Reported
Dryhole:	N	Wellstatus:	P
Operatorna:	Union Oil Company of California		
Countyname:	Santa Barbara	Fieldname:	Santa Maria Valley
Areaname:	Main		
Section:	22		
Township:	10N	Range:	34W
Basemeridi:	SB	Elevation:	Not Reported
Locationde:	Not Reported		
Glat:	34.930401		
Glong:	-120.441663		
Gissourcec:	UNK		
Comments:	Not Reported		
Leasename:	SMVU Sander	Wellnumber:	4
Epawell:	N	Hydraulica:	N
Confidenti:	N	Spuddate:	30-DEC-99
Welldeptha:	Not Reported	Redrillfoo:	Not Reported
Abandonedd:	/ /	Completion:	/ /
Gissymbol:	POG	Site id:	CAOG9A000052447

53
SSW **OIL_GAS** **CAOG9A000052330**
1/2 - 1 Mile

Districtnu:	3	Apinumber:	08302735
Blmwell:	N	Redrillcan:	Not Reported
Dryhole:	N	Wellstatus:	P
Operatorna:	Union Oil Company of California		
Countyname:	Santa Barbara	Fieldname:	Santa Maria Valley
Areaname:	Main		
Section:	21		
Township:	10N	Range:	34W
Basemeridi:	SB	Elevation:	Not Reported
Locationde:	Not Reported		
Glat:	34.925312		
Glong:	-120.461328		
Gissourcec:	UNK		
Comments:	Not Reported		
Leasename:	SMVU Getty-Hobbs	Wellnumber:	7
Epawell:	N	Hydraulica:	N
Confidenti:	N	Spuddate:	30-DEC-99
Welldeptha:	Not Reported	Redrillfoo:	Not Reported
Abandonedd:	/ /	Completion:	/ /
Gissymbol:	POG	Site id:	CAOG9A000052330

54
SSE **OIL_GAS** **CAOG9A000052322**
1/2 - 1 Mile

Districtnu:	3	Apinumber:	08302723
Blmwell:	N	Redrillcan:	Not Reported
Dryhole:	N	Wellstatus:	P
Operatorna:	Union Oil Company of California		
Countyname:	Santa Barbara	Fieldname:	Santa Maria Valley
Areaname:	Main		
Section:	22		
Township:	10N	Range:	34W
Basemeridi:	SB	Elevation:	Not Reported
Locationde:	Not Reported		
Glat:	34.925006		
Glong:	-120.448393		
Gissourcec:	UNK		
Comments:	Not Reported		
Leasename:	SMVU Gerard-Acquistapace	Wellnumber:	1
Epawell:	N	Hydraulica:	N
Confidenti:	N	Spuddate:	30-DEC-99
Welldeptha:	Not Reported	Redrillfoo:	Not Reported
Abandonedd:	/ /	Completion:	/ /
Gissymbol:	POG	Site id:	CAOG9A000052322

55
WSW **OIL_GAS** **CAOG9A000052525**
1/2 - 1 Mile

Districtnu:	3	Apinumber:	08302802
Blmwell:	N	Redrillcan:	Not Reported
Dryhole:	N	Wellstatus:	P
Operatorna:	Union Oil Company of California		
Countyname:	Santa Barbara	Fieldname:	Santa Maria Valley
Areaname:	Main		
Section:	21		
Township:	10N	Range:	34W
Basemeridi:	SB	Elevation:	Not Reported
Locationde:	Not Reported		
Glat:	34.932552		
Glong:	-120.46893		
Gissourcec:	UNK		
Comments:	Not Reported		
Leasename:	SMVU Russell	Wellnumber:	9
Epawell:	N	Hydraulica:	N
Confidenti:	N	Spuddate:	30-DEC-99
Welldeptha:	Not Reported	Redrillfoo:	Not Reported
Abandonedd:	/ /	Completion:	/ /
Gissymbol:	POG	Site id:	CAOG9A000052525

56
SW
1/2 - 1 Mile

OIL_GAS **CAOG9A000052379**

Districtnu:	3	Apinumber:	08302664
Blmwell:	N	Redrillcan:	Not Reported
Dryhole:	N	Wellstatus:	P
Operatorna:	Union Oil Company of California		
Countyname:	Santa Barbara	Fieldname:	Santa Maria Valley
Areaname:	Any Area		
Section:	21		
Township:	10N	Range:	34W
Basemeridi:	SB	Elevation:	Not Reported
Locationde:	Not Reported		
Glat:	34.927923		
Glong:	-120.466045		
Gissourcec:	UNK		
Comments:	Not Reported		
Leasename:	Frank Vicente	Wellnumber:	1
Epawell:	N	Hydraulica:	N
Confidenti:	N	Spuddate:	30-DEC-99
Welldeptha:	Not Reported	Redrillfoo:	Not Reported
Abandonedd:	/ /	Completion:	/ /
Gissymbol:	Not Reported	Site id:	CAOG9A000052379

C57
South
1/2 - 1 Mile

OIL_GAS **CAOG9A000052295**

Districtnu:	3	Apinumber:	08302693
Blmwell:	N	Redrillcan:	Not Reported
Dryhole:	N	Wellstatus:	P
Operatorna:	Union Oil Company of California		
Countyname:	Santa Barbara	Fieldname:	Santa Maria Valley
Areaname:	Main		
Section:	28		
Township:	10N	Range:	34W
Basemeridi:	SB	Elevation:	Not Reported
Locationde:	Not Reported		
Glat:	34.923424		
Glong:	-120.455164		
Gissourcec:	UNK		
Comments:	Not Reported		
Leasename:	SMVU Carranza	Wellnumber:	1
Epawell:	N	Hydraulica:	N
Confidenti:	N	Spuddate:	30-DEC-99
Welldeptha:	Not Reported	Redrillfoo:	Not Reported
Abandonedd:	/ /	Completion:	/ /
Gissymbol:	POG	Site id:	CAOG9A000052295

58
SSW **OIL_GAS** **CAOG9A000052331**
1/2 - 1 Mile

Districtnu:	3	Apinumber:	08302734
Blmwell:	N	Redrillcan:	Not Reported
Dryhole:	N	Wellstatus:	P
Operatorna:	Union Oil Company of California		
Countyname:	Santa Barbara	Fieldname:	Santa Maria Valley
Areaname:	Main		
Section:	21		
Township:	10N	Range:	34W
Basemeridi:	SB	Elevation:	Not Reported
Locationde:	Not Reported		
Glat:	34.925319		
Glong:	-120.462825		
Gissourcec:	UNK		
Comments:	Not Reported		
Leasename:	SMVU Getty-Hobbs	Wellnumber:	6
Epawell:	N	Hydraulica:	N
Confidenti:	N	Spuddate:	30-DEC-99
Welldeptha:	Not Reported	Redrillfoo:	Not Reported
Abandonedd:	/ /	Completion:	/ /
Gissymbol:	POG	Site id:	CAOG9A000052331

59
South **OIL_GAS** **CAOG9A000052292**
1/2 - 1 Mile

Districtnu:	3	Apinumber:	08302749
Blmwell:	N	Redrillcan:	Not Reported
Dryhole:	N	Wellstatus:	P
Operatorna:	Union Oil Company of California		
Countyname:	Santa Barbara	Fieldname:	Santa Maria Valley
Areaname:	Main		
Section:	27		
Township:	10N	Range:	34W
Basemeridi:	SB	Elevation:	Not Reported
Locationde:	Not Reported		
Glat:	34.923303		
Glong:	-120.452908		
Gissourcec:	UNK		
Comments:	Not Reported		
Leasename:	SMVU Getty-Vicente	Wellnumber:	7
Epawell:	N	Hydraulica:	N
Confidenti:	N	Spuddate:	30-DEC-99
Welldeptha:	Not Reported	Redrillfoo:	Not Reported
Abandonedd:	/ /	Completion:	/ /
Gissymbol:	POG	Site id:	CAOG9A000052292

60
SSW
1/2 - 1 Mile

OIL_GAS **CAOG9A000052297**

Districtnu:	3	Apinumber:	08302695
Blmwell:	N	Redrillcan:	Not Reported
Dryhole:	N	Wellstatus:	P
Operatorna:	Union Oil Company of California		
Countyname:	Santa Barbara	Fieldname:	Santa Maria Valley
Areaname:	Main		
Section:	28		
Township:	10N	Range:	34W
Basemeridi:	SB	Elevation:	Not Reported
Locationde:	Not Reported		
Glat:	34.92345		
Glong:	-120.457506		
Gissourcec:	UNK		
Comments:	Not Reported		
Leasename:	SMVU Carranza	Wellnumber:	3
Epawell:	N	Hydraulica:	N
Confidenti:	N	Spuddate:	30-DEC-99
Welldeptha:	Not Reported	Redrillfoo:	Not Reported
Abandonedd:	/ /	Completion:	/ /
Gissymbol:	POG	Site id:	CAOG9A000052297

61
SE
1/2 - 1 Mile

OIL_GAS **CAOG9A000052390**

Districtnu:	3	Apinumber:	08302814
Blmwell:	N	Redrillcan:	Not Reported
Dryhole:	N	Wellstatus:	P
Operatorna:	Union Oil Company of California		
Countyname:	Santa Barbara	Fieldname:	Santa Maria Valley
Areaname:	Main		
Section:	22		
Township:	10N	Range:	34W
Basemeridi:	SB	Elevation:	Not Reported
Locationde:	Not Reported		
Glat:	34.92859		
Glong:	-120.441693		
Gissourcec:	UNK		
Comments:	Not Reported		
Leasename:	SMVU Sander	Wellnumber:	2
Epawell:	N	Hydraulica:	N
Confidenti:	N	Spuddate:	30-DEC-99
Welldeptha:	Not Reported	Redrillfoo:	Not Reported
Abandonedd:	/ /	Completion:	/ /
Gissymbol:	POG	Site id:	CAOG9A000052390

62
SSE **OIL_GAS** **CAOG9A000052320**
1/2 - 1 Mile

Districtnu:	3	Apinumber:	08302892
Blmwell:	N	Redrillcan:	Not Reported
Dryhole:	N	Wellstatus:	P
Operatorna:	Union Oil Company of California		
Countyname:	Santa Barbara	Fieldname:	Santa Maria Valley
Areaname:	Main		
Section:	22		
Township:	10N	Range:	34W
Basemeridi:	SB	Elevation:	Not Reported
Locationde:	Not Reported		
Glat:	34.924961		
Glong:	-120.44626		
Gissourcec:	UNK		
Comments:	Not Reported		
Leasename:	SMVU Union-Acquistapace	Wellnumber:	1
Epawell:	N	Hydraulica:	N
Confidenti:	N	Spuddate:	30-DEC-99
Welldeptha:	Not Reported	Redrillfoo:	Not Reported
Abandonedd:	/ /	Completion:	/ /
Gissymbol:	POG	Site id:	CAOG9A000052320

63
SE **OIL_GAS** **CAOG9A000052348**
1/2 - 1 Mile

Districtnu:	3	Apinumber:	08302667
Blmwell:	N	Redrillcan:	Not Reported
Dryhole:	N	Wellstatus:	P
Operatorna:	Union Oil Company of California		
Countyname:	Santa Barbara	Fieldname:	Santa Maria Valley
Areaname:	Any Area		
Section:	22		
Township:	10N	Range:	34W
Basemeridi:	SB	Elevation:	Not Reported
Locationde:	Not Reported		
Glat:	34.926354		
Glong:	-120.443757		
Gissourcec:	UNK		
Comments:	Not Reported		
Leasename:	Wheat	Wellnumber:	3
Epawell:	N	Hydraulica:	N
Confidenti:	N	Spuddate:	30-DEC-99
Welldeptha:	Not Reported	Redrillfoo:	Not Reported
Abandonedd:	/ /	Completion:	/ /
Gissymbol:	Not Reported	Site id:	CAOG9A000052348

64
SSE **OIL_GAS** **CAOG9A000052291**
1/2 - 1 Mile

Districtnu:	3	Apinumber:	08302747
Blmwell:	N	Redrillcan:	Not Reported
Dryhole:	N	Wellstatus:	P
Operatorna:	Union Oil Company of California		
Countyname:	Santa Barbara	Fieldname:	Santa Maria Valley
Areaname:	Main		
Section:	27		
Township:	10N	Range:	34W
Basemeridi:	SB	Elevation:	Not Reported
Locationde:	Not Reported		
Glat:	34.923258		
Glong:	-120.450612		
Gissourcec:	UNK		
Comments:	Not Reported		
Leasename:	SMVU Getty-Vicente	Wellnumber:	5
Epawell:	N	Hydraulica:	N
Confidenti:	N	Spuddate:	30-DEC-99
Welldeptha:	Not Reported	Redrillfoo:	Not Reported
Abandonedd:	/ /	Completion:	/ /
Gissymbol:	POG	Site id:	CAOG9A000052291

65
SW **OIL_GAS** **CAOG9A000052336**
1/2 - 1 Mile

Districtnu:	3	Apinumber:	08302964
Blmwell:	N	Redrillcan:	Not Reported
Dryhole:	N	Wellstatus:	P
Operatorna:	Union Oil Company of California		
Countyname:	Santa Barbara	Fieldname:	Santa Maria Valley
Areaname:	Main		
Section:	21		
Township:	10N	Range:	34W
Basemeridi:	SB	Elevation:	Not Reported
Locationde:	Not Reported		
Glat:	34.926133		
Glong:	-120.465055		
Gissourcec:	UNK		
Comments:	Not Reported		
Leasename:	SMVU Union-Vicente	Wellnumber:	2
Epawell:	N	Hydraulica:	N
Confidenti:	N	Spuddate:	30-DEC-99
Welldeptha:	Not Reported	Redrillfoo:	Not Reported
Abandonedd:	/ /	Completion:	/ /
Gissymbol:	POG	Site id:	CAOG9A000052336

66
SSW **OIL_GAS** **CAOG9A000052296**
1/2 - 1 Mile

Districtnu:	3	Apinumber:	08302866
Blmwell:	N	Redrillcan:	Not Reported
Dryhole:	N	Wellstatus:	P
Operatorna:	Union Oil Company of California		
Countyname:	Santa Barbara	Fieldname:	Santa Maria Valley
Areaname:	Main		
Section:	28		
Township:	10N	Range:	34W
Basemeridi:	SB	Elevation:	Not Reported
Locationde:	Not Reported		
Glat:	34.923447		
Glong:	-120.459734		
Gissourcec:	UNK		
Comments:	Not Reported		
Leasename:	SMVU Stinson	Wellnumber:	6
Epawell:	N	Hydraulica:	N
Confidenti:	N	Spuddate:	30-DEC-99
Welldeptha:	Not Reported	Redrillfoo:	Not Reported
Abandonedd:	/ /	Completion:	/ /
Gissymbol:	POG	Site id:	CAOG9A000052296

67
WSW **OIL_GAS** **CAOG9A000052428**
1/2 - 1 Mile

Districtnu:	3	Apinumber:	08302801
Blmwell:	N	Redrillcan:	Not Reported
Dryhole:	N	Wellstatus:	P
Operatorna:	Union Oil Company of California		
Countyname:	Santa Barbara	Fieldname:	Santa Maria Valley
Areaname:	Main		
Section:	21		
Township:	10N	Range:	34W
Basemeridi:	SB	Elevation:	Not Reported
Locationde:	Not Reported		
Glat:	34.929842		
Glong:	-120.46869		
Gissourcec:	UNK		
Comments:	Not Reported		
Leasename:	SMVU Russell	Wellnumber:	8
Epawell:	N	Hydraulica:	N
Confidenti:	N	Spuddate:	30-DEC-99
Welldeptha:	Not Reported	Redrillfoo:	Not Reported
Abandonedd:	/ /	Completion:	/ /
Gissymbol:	POG	Site id:	CAOG9A000052428

D68
West
1/2 - 1 Mile

OIL_GAS **CAOG9A000052556**

Districtnu:	3	Apinumber:	08302465
Blmwell:	N	Redrillcan:	Not Reported
Dryhole:	N	Wellstatus:	P
Operatorna:	Paul J. Kovar		
Countyname:	Santa Barbara	Fieldname:	Santa Maria Valley
Areaname:	Main		
Section:	21		
Township:	10N	Range:	34W
Basemeridi:	SB	Elevation:	Not Reported
Locationde:	Not Reported		
Glat:	34.934168		
Glong:	-120.470331		
Gissourcec:	UNK		
Comments:	Not Reported		
Leasename:	Grace	Wellnumber:	2
Epawell:	N	Hydraulica:	N
Confidenti:	N	Spuddate:	30-DEC-99
Welldeptha:	Not Reported	Redrillfoo:	Not Reported
Abandonedd:	/ /	Completion:	/ /
Gissymbol:	POG	Site id:	CAOG9A000052556

C69
South
1/2 - 1 Mile

OIL_GAS **CAOG9A000052273**

Districtnu:	3	Apinumber:	08302697
Blmwell:	N	Redrillcan:	Not Reported
Dryhole:	N	Wellstatus:	P
Operatorna:	Union Oil Company of California		
Countyname:	Santa Barbara	Fieldname:	Santa Maria Valley
Areaname:	Main		
Section:	28		
Township:	10N	Range:	34W
Basemeridi:	SB	Elevation:	Not Reported
Locationde:	Not Reported		
Glat:	34.922732		
Glong:	-120.456221		
Gissourcec:	UNK		
Comments:	Not Reported		
Leasename:	SMVU Carranza	Wellnumber:	5
Epawell:	N	Hydraulica:	N
Confidenti:	N	Spuddate:	30-DEC-99
Welldeptha:	Not Reported	Redrillfoo:	Not Reported
Abandonedd:	/ /	Completion:	/ /
Gissymbol:	POG	Site id:	CAOG9A000052273

D70
West
1/2 - 1 Mile

OIL_GAS **CAOG9A000052577**

Districtnu:	3	Apinumber:	08302417
Blmwell:	N	Redrillcan:	Not Reported
Dryhole:	N	Wellstatus:	P
Operatorna:	C. C. Loftin		
Countyname:	Santa Barbara	Fieldname:	Santa Maria Valley
Areaname:	Any Area		
Section:	21		
Township:	10N	Range:	34W
Basemeridi:	SB	Elevation:	Not Reported
Locationde:	Not Reported		
Glat:	34.935181		
Glong:	-120.470653		
Gissourcec:	UNK		
Comments:	Not Reported		
Leasename:	Hope	Wellnumber:	1
Epawell:	N	Hydraulica:	N
Confidenti:	N	Spuddate:	30-DEC-99
Welldeptha:	Not Reported	Redrillfoo:	Not Reported
Abandonedd:	/ /	Completion:	/ /
Gissymbol:	Not Reported	Site id:	CAOG9A000052577

71
SSE
1/2 - 1 Mile

OIL_GAS **CAOG9A000052290**

Districtnu:	3	Apinumber:	08302745
Blmwell:	N	Redrillcan:	Not Reported
Dryhole:	N	Wellstatus:	P
Operatorna:	Union Oil Company of California		
Countyname:	Santa Barbara	Fieldname:	Santa Maria Valley
Areaname:	Main		
Section:	27		
Township:	10N	Range:	34W
Basemeridi:	SB	Elevation:	235
Locationde:	Not Reported		
Glat:	34.923215		
Glong:	-120.448411		
Gissourcec:	UNK		
Comments:	Not Reported		
Leasename:	SMVU Getty-Vicente	Wellnumber:	3
Epawell:	N	Hydraulica:	N
Confidenti:	N	Spuddate:	30-DEC-99
Welldeptha:	Not Reported	Redrillfoo:	Not Reported
Abandonedd:	/ /	Completion:	/ /
Gissymbol:	POG	Site id:	CAOG9A000052290

72
SSW
1/2 - 1 Mile

OIL_GAS **CAOG9A000052299**

Districtnu:	3	Apinumber:	08302620
Blmwell:	N	Redrillcan:	Not Reported
Dryhole:	N	Wellstatus:	P
Operatorna:	Union Oil Company of California		
Countyname:	Santa Barbara	Fieldname:	Santa Maria Valley
Areaname:	Any Area		
Section:	28		
Township:	10N	Range:	34W
Basemeridi:	SB	Elevation:	Not Reported
Locationde:	Not Reported		
Glat:	34.923568		
Glong:	-120.461866		
Gissourcec:	UNK		
Comments:	Not Reported		
Leasename:	Stinson	Wellnumber:	1
Epawell:	N	Hydraulica:	N
Confidenti:	N	Spuddate:	30-DEC-99
Welldeptha:	Not Reported	Redrillfoo:	Not Reported
Abandonedd:	/ /	Completion:	/ /
Gissymbol:	Not Reported	Site id:	CAOG9A000052299

73
WSW
1/2 - 1 Mile

OIL_GAS **CAOG9A000052526**

Districtnu:	3	Apinumber:	08302804
Blmwell:	N	Redrillcan:	Not Reported
Dryhole:	N	Wellstatus:	P
Operatorna:	Union Oil Company of California		
Countyname:	Santa Barbara	Fieldname:	Santa Maria Valley
Areaname:	Main		
Section:	21		
Township:	10N	Range:	34W
Basemeridi:	SB	Elevation:	Not Reported
Locationde:	Not Reported		
Glat:	34.93257		
Glong:	-120.470758		
Gissourcec:	UNK		
Comments:	Not Reported		
Leasename:	SMVU Russell	Wellnumber:	11
Epawell:	N	Hydraulica:	N
Confidenti:	N	Spuddate:	30-DEC-99
Welldeptha:	Not Reported	Redrillfoo:	Not Reported
Abandonedd:	/ /	Completion:	/ /
Gissymbol:	POG	Site id:	CAOG9A000052526

74
SW
1/2 - 1 Mile

OIL_GAS **CAOG9A000052377**

Districtnu:	3	Apinumber:	08302972
Blmwell:	N	Redrillcan:	Not Reported
Dryhole:	N	Wellstatus:	P
Operatorna:	Union Oil Company of California		
Countyname:	Santa Barbara	Fieldname:	Santa Maria Valley
Areaname:	Main		
Section:	21		
Township:	10N	Range:	34W
Basemeridi:	SB	Elevation:	Not Reported
Locationde:	Not Reported		
Glat:	34.9279		
Glong:	-120.468227		
Gissourcec:	UNK		
Comments:	Not Reported		
Leasename:	SMVU Union-Vicente	Wellnumber:	12
Epawell:	N	Hydraulica:	N
Confidenti:	N	Spuddate:	30-DEC-99
Welldeptha:	Not Reported	Redrillfoo:	Not Reported
Abandonedd:	/ /	Completion:	/ /
Gissymbol:	POG	Site id:	CAOG9A000052377

75
ESE
1/2 - 1 Mile

OIL_GAS **CAOG9A000052435**

Districtnu:	3	Apinumber:	08303013
Blmwell:	N	Redrillcan:	Not Reported
Dryhole:	N	Wellstatus:	P
Operatorna:	Crimson Resource Mgmt.		
Countyname:	Santa Barbara	Fieldname:	Santa Maria Valley
Areaname:	Any Area		
Section:	22		
Township:	10N	Range:	34W
Basemeridi:	SB	Elevation:	Not Reported
Locationde:	Not Reported		
Glat:	34.930063		
Glong:	-120.438884		
Gissourcec:	UNK		
Comments:	Not Reported		
Leasename:	Wheat	Wellnumber:	4
Epawell:	N	Hydraulica:	N
Confidenti:	N	Spuddate:	30-DEC-99
Welldeptha:	Not Reported	Redrillfoo:	Not Reported
Abandonedd:	/ /	Completion:	/ /
Gissymbol:	Not Reported	Site id:	CAOG9A000052435

E76
SW
1/2 - 1 Mile

OIL_GAS **CAOG9A000052304**

Districtnu:	3	Apinumber:	08302966
Blmwell:	N	Redrillcan:	Not Reported
Dryhole:	N	Wellstatus:	P
Operatorna:	Union Oil Company of California		
Countyname:	Santa Barbara	Fieldname:	Santa Maria Valley
Areaname:	Main		
Section:	21		
Township:	10N	Range:	34W
Basemeridi:	SB	Elevation:	Not Reported
Locationde:	Not Reported		
Glat:	34.924172		
Glong:	-120.46429		
Gissourcec:	UNK		
Comments:	Not Reported		
Leasename:	SMVU Union-Vicente	Wellnumber:	4
Epawell:	N	Hydraulica:	N
Confidenti:	N	Spuddate:	30-DEC-99
Welldeptha:	Not Reported	Redrillfoo:	Not Reported
Abandonedd:	/ /	Completion:	/ /
Gissymbol:	POG	Site id:	CAOG9A000052304

77
SE
1/2 - 1 Mile

OIL_GAS **CAOG9A000052315**

Districtnu:	3	Apinumber:	08302666
Blmwell:	N	Redrillcan:	Not Reported
Dryhole:	N	Wellstatus:	P
Operatorna:	Union Oil Company of California		
Countyname:	Santa Barbara	Fieldname:	Santa Maria Valley
Areaname:	Any Area		
Section:	22		
Township:	10N	Range:	34W
Basemeridi:	SB	Elevation:	Not Reported
Locationde:	Not Reported		
Glat:	34.924628		
Glong:	-120.44381		
Gissourcec:	UNK		
Comments:	Not Reported		
Leasename:	Wheat	Wellnumber:	1
Epawell:	N	Hydraulica:	N
Confidenti:	N	Spuddate:	30-DEC-99
Welldeptha:	Not Reported	Redrillfoo:	Not Reported
Abandonedd:	/ /	Completion:	/ /
Gissymbol:	Not Reported	Site id:	CAOG9A000052315

78
SE
1/2 - 1 Mile

OIL_GAS **CAOG9A000052345**

Districtnu:	3	Apinumber:	08302668
Blmwell:	N	Redrillcan:	Not Reported
Dryhole:	N	Wellstatus:	P
Operatorna:	Union Oil Company of California		
Countyname:	Santa Barbara	Fieldname:	Santa Maria Valley
Areaname:	Any Area		
Section:	22		
Township:	10N	Range:	34W
Basemeridi:	SB	Elevation:	Not Reported
Locationde:	Not Reported		
Glat:	34.926314		
Glong:	-120.441604		
Gissourcec:	UNK		
Comments:	Not Reported		
Leasename:	Wheat	Wellnumber:	4
Epawell:	N	Hydraulica:	N
Confidenti:	N	Spuddate:	30-DEC-99
Welldeptha:	Not Reported	Redrillfoo:	Not Reported
Abandonedd:	/ /	Completion:	/ /
Gissymbol:	Not Reported	Site id:	CAOG9A000052345

79
South
1/2 - 1 Mile

OIL_GAS **CAOG9A000052250**

Districtnu:	3	Apinumber:	08302694
Blmwell:	N	Redrillcan:	Not Reported
Dryhole:	N	Wellstatus:	P
Operatorna:	Union Oil Company of California		
Countyname:	Santa Barbara	Fieldname:	Santa Maria Valley
Areaname:	Any Area		
Section:	28		
Township:	10N	Range:	34W
Basemeridi:	SB	Elevation:	Not Reported
Locationde:	Not Reported		
Glat:	34.921534		
Glong:	-120.455201		
Gissourcec:	UNK		
Comments:	Not Reported		
Leasename:	SMVU Carranza	Wellnumber:	2
Epawell:	N	Hydraulica:	N
Confidenti:	N	Spuddate:	30-DEC-99
Welldeptha:	Not Reported	Redrillfoo:	Not Reported
Abandonedd:	/ /	Completion:	/ /
Gissymbol:	Not Reported	Site id:	CAOG9A000052250

E80
SSW **OIL_GAS** **CAOG9A000052300**
1/2 - 1 Mile

Districtnu:	3	Apinumber:	08302771
Blmwell:	N	Redrillcan:	Not Reported
Dryhole:	N	Wellstatus:	P
Operatorna:	Union Oil Company of California		
Countyname:	Santa Barbara	Fieldname:	Santa Maria Valley
Areaname:	Main		
Section:	28		
Township:	10N	Range:	34W
Basemeridi:	SB	Elevation:	Not Reported
Locationde:	Not Reported		
Glat:	34.923574		
Glong:	-120.463669		
Gissourcec:	UNK		
Comments:	Not Reported		
Leasename:	SMVU Nicolai	Wellnumber:	1
Epawell:	N	Hydraulica:	N
Confidenti:	N	Spuddate:	30-DEC-99
Welldeptha:	Not Reported	Redrillfoo:	Not Reported
Abandonedd:	/ /	Completion:	/ /
Gissymbol:	POG	Site id:	CAOG9A000052300

81
SSE **OIL_GAS** **CAOG9A000052288**
1/2 - 1 Mile

Districtnu:	3	Apinumber:	08302743
Blmwell:	N	Redrillcan:	Not Reported
Dryhole:	N	Wellstatus:	P
Operatorna:	Union Oil Company of California		
Countyname:	Santa Barbara	Fieldname:	Santa Maria Valley
Areaname:	Main		
Section:	27		
Township:	10N	Range:	34W
Basemeridi:	SB	Elevation:	Not Reported
Locationde:	Not Reported		
Glat:	34.92317		
Glong:	-120.446114		
Gissourcec:	UNK		
Comments:	Not Reported		
Leasename:	SMVU Getty-Vicente	Wellnumber:	1
Epawell:	N	Hydraulica:	N
Confidenti:	N	Spuddate:	30-DEC-99
Welldeptha:	Not Reported	Redrillfoo:	Not Reported
Abandonedd:	/ /	Completion:	/ /
Gissymbol:	POG	Site id:	CAOG9A000052288

82
South **OIL_GAS** **CAOG9A000052252**
1/2 - 1 Mile

Districtnu:	3	Apinumber:	08302696
Blmwell:	N	Redrillcan:	Not Reported
Dryhole:	N	Wellstatus:	P
Operatorna:	Union Oil Company of California		
Countyname:	Santa Barbara	Fieldname:	Santa Maria Valley
Areaname:	Any Area		
Section:	28		
Township:	10N	Range:	34W
Basemeridi:	SB	Elevation:	Not Reported
Locationde:	Not Reported		
Glat:	34.92154		
Glong:	-120.457588		
Gissourcec:	GPS		
Comments:	Not Reported		
Leasename:	SMVU Carranza	Wellnumber:	4
Epawell:	N	Hydraulica:	N
Confidenti:	N	Spuddate:	30-DEC-99
Welldeptha:	Not Reported	Redrillfoo:	Not Reported
Abandonedd:	/ /	Completion:	/ /
Gissymbol:	Not Reported	Site id:	CAOG9A000052252

GEOCHECK® - PHYSICAL SETTING SOURCE MAP FINDINGS
RADON

AREA RADON INFORMATION

State Database: CA Radon

Radon Test Results

Zipcode	Num Tests	> 4 pCi/L
93458	3	0

Federal EPA Radon Zone for SANTA BARBARA County: 1

Note: Zone 1 indoor average level > 4 pCi/L.
: Zone 2 indoor average level >= 2 pCi/L and <= 4 pCi/L.
: Zone 3 indoor average level < 2 pCi/L.

Federal Area Radon Information for SANTA BARBARA COUNTY, CA

Number of sites tested: 82

Area	Average Activity	% <4 pCi/L	% 4-20 pCi/L	% >20 pCi/L
Living Area - 1st Floor	1.543 pCi/L	93%	7%	0%
Living Area - 2nd Floor	Not Reported	Not Reported	Not Reported	Not Reported
Basement	1.620 pCi/L	100%	0%	0%

PHYSICAL SETTING SOURCE RECORDS SEARCHED

TOPOGRAPHIC INFORMATION

USGS 7.5' Digital Elevation Model (DEM)
Source: United States Geologic Survey
EDR acquired the USGS 7.5' Digital Elevation Model in 2002 and updated it in 2006. The 7.5 minute DEM corresponds to the USGS 1:24,000- and 1:25,000-scale topographic quadrangle maps. The DEM provides elevation data with consistent elevation units and projection.

Scanned Digital USGS 7.5' Topographic Map (DRG)
Source: United States Geologic Survey
A digital raster graphic (DRG) is a scanned image of a U.S. Geological Survey topographic map. The map images are made by scanning published paper maps on high-resolution scanners. The raster image is georeferenced and fit to the Universal Transverse Mercator (UTM) projection.

HYDROLOGIC INFORMATION

Flood Zone Data: This data, available in select counties across the country, was obtained by EDR in 2003 & 2011 from the Federal Emergency Management Agency (FEMA). Data depicts 100-year and 500-year flood zones as defined by FEMA.

NWI: National Wetlands Inventory. This data, available in select counties across the country, was obtained by EDR in 2002, 2005 and 2010 from the U.S. Fish and Wildlife Service.

HYDROGEOLOGIC INFORMATION

AQUIFLOW^{R} Information System
Source: EDR proprietary database of groundwater flow information
EDR has developed the AQUIFLOW Information System (AIS) to provide data on the general direction of groundwater flow at specific points. EDR has reviewed reports submitted to regulatory authorities at select sites and has extracted the date of the report, hydrogeologically determined groundwater flow direction and depth to water table information.

GEOLOGIC INFORMATION

Geologic Age and Rock Stratigraphic Unit
Source: P.G. Schruben, R.E. Arndt and W.J. Bawiec, Geology of the Conterminous U.S. at 1:2,500,000 Scale - A digital representation of the 1974 P.B. King and H.M. Beikman Map, USGS Digital Data Series DDS - 11 (1994).

STATSGO: State Soil Geographic Database
Source: Department of Agriculture, Natural Resources Conservation Services
The U.S. Department of Agriculture's (USDA) Natural Resources Conservation Service (NRCS) leads the national Conservation Soil Survey (NCSS) and is responsible for collecting, storing, maintaining and distributing soil survey information for privately owned lands in the United States. A soil map in a soil survey is a representation of soil patterns in a landscape. Soil maps for STATSGO are compiled by generalizing more detailed (SSURGO) soil survey maps.

SSURGO: Soil Survey Geographic Database
Source: Department of Agriculture, Natural Resources Conservation Services (NRCS)
Telephone: 800-672-5559
SSURGO is the most detailed level of mapping done by the Natural Resources Conservation Services, mapping scales generally range from 1:12,000 to 1:63,360. Field mapping methods using national standards are used to construct the soil maps in the Soil Survey Geographic (SSURGO) database. SSURGO digitizing duplicates the original soil survey maps. This level of mapping is designed for use by landowners, townships and county natural resource planning and management.

PHYSICAL SETTING SOURCE RECORDS SEARCHED

LOCAL / REGIONAL WATER AGENCY RECORDS

FEDERAL WATER WELLS

PWS: Public Water Systems
Source: EPA/Office of Drinking Water
Telephone: 202-564-3750
Public Water System data from the Federal Reporting Data System. A PWS is any water system which provides water to at least 25 people for at least 60 days annually. PWSs provide water from wells, rivers and other sources.

PWS ENF: Public Water Systems Violation and Enforcement Data
Source: EPA/Office of Drinking Water
Telephone: 202-564-3750
Violation and Enforcement data for Public Water Systems from the Safe Drinking Water Information System (SDWIS) after August 1995. Prior to August 1995, the data came from the Federal Reporting Data System (FRDS).

USGS Water Wells: USGS National Water Inventory System (NWIS)
This database contains descriptive information on sites where the USGS collects or has collected data on surface water and/or groundwater. The groundwater data includes information on wells, springs, and other sources of groundwater.

OTHER STATE DATABASE INFORMATION

RADON

State Database: CA Radon
Source: Department of Health Services
Telephone: 916-324-2208
Radon Database for California

Area Radon Information
Source: USGS
Telephone: 703-356-4020
The National Radon Database has been developed by the U.S. Environmental Protection Agency (USEPA) and is a compilation of the EPA/State Residential Radon Survey and the National Residential Radon Survey. The study covers the years 1986 - 1992. Where necessary data has been supplemented by information collected at private sources such as universities and research institutions.

EPA Radon Zones
Source: EPA
Telephone: 703-356-4020
Sections 307 & 309 of IRAA directed EPA to list and identify areas of U.S. with the potential for elevated indoor radon levels.

OTHER

Airport Landing Facilities: Private and public use landing facilities
Source: Federal Aviation Administration, 800-457-6656

Epicenters: World earthquake epicenters, Richter 5 or greater
Source: Department of Commerce, National Oceanic and Atmospheric Administration

California Earthquake Fault Lines: The fault lines displayed on EDR's Topographic map are digitized quaternary fault lines, prepared in 1975 by the United State Geological Survey. Additional information (also from 1975) regarding activity at specific fault lines comes from California's Preliminary Fault Activity Map prepared by the California Division of Mines and Geology.

PHYSICAL SETTING SOURCE RECORDS SEARCHED

STREET AND ADDRESS INFORMATION

© 2010 Tele Atlas North America, Inc. All rights reserved. This material is proprietary and the subject of copyright protection and other intellectual property rights owned by or licensed to Tele Atlas North America, Inc. The use of this material is subject to the terms of a license agreement. You will be held liable for any unauthorized copying or disclosure of this material.

APPENDIX III

SUPPORTING DOCUMENTATION

QA/QC Table: The following table, or a variation thereof, shall be included in the report, to provide a graphical summary of the historical information sources that were accessed in the preparation of the assessment. The sources and years depicted should be expanded to accommodate the breadth of information available.

Source	2015	2014	2013	2012	2010	2009	2008	2007	2005	2003	2001	1999	1998	1997	1996	1995	1994	1993	1992	1991	1989	1988	1986	1985	1983	1982	1981	1976	1975	1970	1969	1967	1966	1965	1962	1954	1943	1938
Aerial Photos				X	X	X			X								X										X		X			X					X	X	X
Building Department Permits											X											X				X		X	X		X		X	X	X			
City Directory Listings			X				X			X		X							X							X		X		X								
Oil, Gas, and Mining Maps	X																																					
Santa Maria Fire Department, Santa Barbara County Fire Department, Santa Barbara County Public Health Department, and Santa Maria City Clerk's Office Records		X						X			X		X	X	X	X	X	X	X	X	X	X	X	X	X													
Site Inspection	X																																					
Interviews	X																																					

16.2 Consultant Internal Audit Documentation: Provide a completed copy of the below Consultant Internal Audit Documentation Form in the appendix of the Report. The consultant's internal reviewer should be able to answer yes to each question. If it is impossible to satisfy any element of the scope of investigation, that failure must be noted on this review form and an explanation must be attached adequately explaining the limitations which result in the failure, and providing an evaluation of the likely significance of the failure.

Consultant Internal Audit Documentation Form
Reviewer's Certification

RETECHS Number and Property Address: WF-LA-14-031721-04-1, 1441 S Blosser Road, Santa Maria, CA 93458

The subject report has been reviewed by the undersigned and, except as detailed in the attached explanation, is considered to be in full compliance with the specific items included in this following checklist and with all other requirements of the agreed scope of investigations. The reviewer concurs with the conclusions and recommendations of the report and understands that the report may be returned for correction of any deficiencies.

Signature _____

Name (type) Noli Valera Date 2-20-2015

Quality Control Audit

Y/N Was the report reviewed and signed by the Wells Fargo National Account Manager or their approved designee?

Y/N Was the site investigation completed by Environmental Professional with at least five years of experience in completing similar investigations?

Y/N Is the work performed under this investigation covered under the consultant's General Liability and Professional Liability (Errors & Omissions) insurance policies with limits of not less than $1,000,000?

Y/N Are the location of RECs, significant environmental features, and adjoining property addresses/regulatory designations indicated on the site plan per Section 6?

Y/N Is the property boundary shown on all historic sources (i.e., aerial photos, Sanborn maps, topographic maps, etc.)?

Y/N Are all of the supporting documents described in Section 8 of the Scope of Work included in the appendix of the Report?

Y/N Were all areas of the property inspected as required by Section 5 of the Scope of Work (i.e., 100% of all common areas/mechanical areas (all properties), 100% of down/vacant units (multi-family & hotel/motel), 10% of occupied units (multi-family), 5% of units/minimum of 10 units (hotel/motel), common area parcel (condominiums), etc.?

Y/N If the report recommends the completion of additional investigation at the property, is the description of the additional investigation required adequate to facilitate future investigation by someone not familiar with the current condition of the site?

(End of Document)

1441 South Blosser, Santa Maria, CA, 93458
1441 South Blosser
Santa Maria, CA 93458

Inquiry Number: 4193628.3
January 29, 2015

Certified Sanborn® Map Report

6 Armstrong Road, 4th Floor
Shelton, Connecticut 06484
Toll Free: 800.352.0050
www.edrnet.com

Certified Sanborn® Map Report

1/29/15

Site Name:
1441 South Blosser, Santa
1441 South Blosser
Santa Maria, CA 93458

Client Name:
Andersen Environmental
5261 West Imperial Highway
Los Angeles, CA 90045

EDR Inquiry # 4193628.3

Contact: Noli Valera

The Sanborn Library has been searched by EDR and maps covering the target property location as provided by Andersen Environmental were identified for the years listed below. The Sanborn Library is the largest, most complete collection of fire insurance maps. The collection includes maps from Sanborn, Bromley, Perris & Browne, Hopkins, Barlow, and others. Only Environmental Data Resources Inc. (EDR) is authorized to grant rights for commercial reproduction of maps by the Sanborn Library LLC, the copyright holder for the collection. Results can be authenticated by visiting www.edrnet.com/sanborn.

The Sanborn Library is continually enhanced with newly identified map archives. This report accesses all maps in the collection as of the day this report was generated.

Certified Sanborn Results:

Site Name: 1441 South Blosser, Santa Maria, CA, 93458
Address: 1441 South Blosser
City, State, Zip: Santa Maria, CA 93458
Cross Street:
P.O. # NA
Project: 1501-230
Certification # A366-482E-9824

UNMAPPED PROPERTY

This report certifies that the complete holdings of the Sanborn Library, LLC collection have been searched based on client supplied target property information, and fire insurance maps covering the target property were not found.

Sanborn® Library search results
Certification # A366-482E-9824

The Sanborn Library includes more than 1.2 million fire insurance maps from Sanborn, Bromley, Perris & Browne, Hopkins, Barlow and others which track historical property usage in approximately 12,000 American cities and towns. Collections searched:

- ☑ Library of Congress
- ☑ University Publications of America
- ☑ EDR Private Collection

The Sanborn Library LLC Since 1866™

Limited Permission To Make Copies

Andersen Environmental (the client) is permitted to make up to FIVE photocopies of this Sanborn Map transmittal and each fire insurance map accompanying this report solely for the limited use of its customer. No one other than the client is authorized to make copies. Upon request made directly to an EDR Account Executive, the client may be permitted to make a limited number of additional photocopies. This permission is conditioned upon compliance by the client, its customer and their agents with EDR's copyright policy; a copy of which is available upon request.

Disclaimer - Copyright and Trademark notice

This Report contains certain information obtained from a variety of public and other sources reasonably available to Environmental Data Resources, Inc. It cannot be concluded from this Report that coverage information for the target and surrounding properties does not exist from other sources. NO WARRANTY EXPRESSED OR IMPLIED, IS MADE WHATSOEVER IN CONNECTION WITH THIS REPORT. ENVIRONMENTAL DATA RESOURCES, INC. SPECIFICALLY DISCLAIMS THE MAKING OF ANY SUCH WARRANTIES, INCLUDING WITHOUT LIMITATION, MERCHANTABILITY OR FITNESS FOR A PARTICULAR USE OR PURPOSE. ALL RISK IS ASSUMED BY THE USER. IN NO EVENT SHALL ENVIRONMENTAL DATA RESOURCES, INC. BE LIABLE TO ANYONE, WHETHER ARISING OUT OF ERRORS OR OMISSIONS, NEGLIGENCE, ACCIDENT OR ANY OTHER CAUSE, FOR ANY LOSS OF DAMAGE, INCLUDING, WITHOUT LIMITATION, SPECIAL, INCIDENTAL CONSEQUENTIAL, OR EXEMPLARY DAMAGES. ANY LIABILITY ON THE PART OF ENVIRONMENTAL DATA RESOURCES, INC. IS STRICTLY LIMITED TO A REFUND OF THE AMOUNT PAID FOR THIS REPORT. Purchaser accepts this Report "AS IS". Any analyses, estimates, ratings, environmental risk levels or risk codes provided in this Report are provided for illustrative purposes only, and are not intended to provide, nor should they be interpreted as providing any facts regarding, or prediction or forecast of, any environmental risk for any property. Only a Phase I Environmental Site Assessment performed by an environmental professional can provide information regarding the environmental risk for any property. Additionally, the information provided in this Report is not to be construed as legal advice.

Copyright 2015 by Environmental Data Resources, Inc. All rights reserved. Reproduction in any media or format, in whole or in part, of any report or map of Environmental Data Resources, Inc., or its affiliates, is prohibited without prior written permission.

EDR and its logos (including Sanborn and Sanborn Map) are trademarks of Environmental Data Resources, Inc. or its affiliates. All other trademarks used herein are the property of their respective owners.

1441 South Blosser, Santa Maria, CA, 93458
1441 South Blosser
Santa Maria, CA 93458

Inquiry Number: 4193628.5
February 02, 2015

The EDR-City Directory Image Report

Environmental Data Resources Inc

6 Armstrong Road
Shelton, CT 06484
800.352.0050
www.edrnet.com

TABLE OF CONTENTS

SECTION

Executive Summary

Findings

City Directory Images

Thank you for your business.
Please contact EDR at 1-800-352-0050
with any questions or comments.

Disclaimer - Copyright and Trademark Notice

This Report contains certain information obtained from a variety of public and other sources reasonably available to Environmental Data Resources, Inc. It cannot be concluded from this Report that coverage information for the target and surrounding properties does not exist from other sources. **NO WARRANTY EXPRESSED OR IMPLIED, IS MADE WHATSOEVER IN CONNECTION WITH THIS REPORT. ENVIRONMENTAL DATA RESOURCES, INC. SPECIFICALLY DISCLAIMS THE MAKING OF ANY SUCH WARRANTIES, INCLUDING WITHOUT LIMITATION, MERCHANTABILITY OR FITNESS FOR A PARTICULAR USE OR PURPOSE. ALL RISK IS ASSUMED BY THE USER. IN NO EVENT SHALL ENVIRONMENTAL DATA RESOURCES, INC. BE LIABLE TO ANYONE, WHETHER ARISING OUT OF ERRORS OR OMISSIONS, NEGLIGENCE, ACCIDENT OR ANY OTHER CAUSE, FOR ANY LOSS OR DAMAGE, INCLUDING, WITHOUT LIMITATION, SPECIAL, INCIDENTAL, CONSEQUENTIAL, OR EXEMPLARY DAMAGES. ANY LIABILITY ON THE PART OF ENVIRONMENTAL DATA RESOURCES, INC. IS STRICTLY LIMITED TO A REFUND OF THE AMOUNT PAID FOR THIS REPORT.** Purchaser accepts this Report "AS IS". Any analyses, estimates, ratings, environmental risk levels or risk codes provided in this Report are provided for illustrative purposes only, and are not intended to provide, nor should they be interpreted as providing any facts regarding, or prediction orforecast of, any environmental risk for any property. Only a Phase I Environmental Site Assessment performed by an environmental professional can provide information regarding the environmental risk for any property. Additionally, the information provided in this Report is not to be construed as legal advice.

Copyright 2015 by Environmental Data Resources, Inc. All rights reserved. Reproduction in any media or format, in whole or in part, of any report or map of Environmental Data Resources, Inc. or its affiliates is prohibited without prior written permission.

EDR and its logos (including Sanborn and Sanborn Map) are trademarks of Environmental Data Resources, Inc. or its affiliates. All other trademarks used herein are the property of their respective owners.

EXECUTIVE SUMMARY

DESCRIPTION

Environmental Data Resources, Inc.'s (EDR) City Directory Report is a screening tool designed to assist environmental professionals in evaluating potential liability on a target property resulting from past activities. EDR's City Directory Report includes a search of available city directory data at 5 year intervals.

RESEARCH SUMMARY

The following research sources were consulted in the preparation of this report. A check mark indicates where information was identified in the source and provided in this report.

Year	Target Street	Cross Street	Source
2013	☑	☑	Cole Information Services
2008	☑	☑	Cole Information Services
2003	☑	☑	Cole Information Services
1999	☑	☐	Cole Information Services
1995	☑	☐	Cole Information Services
1992	☑	☐	Cole Information Services
1982	☑	☐	Polk's City Directory
1976	☑	☐	Polk's City Directory
1970	☑	☐	Polk's City Directory
1965	☑	☐	Polk's City Directory
1959	☑	☐	Polk's City Directory

RECORD SOURCES

EDR is licensed to reproduce certain City Directory works by the copyright holders of those works. The purchaser of this EDR City Directory Report may include it in report(s) delivered to a customer. Reproduction of City Directories without permission of the publisher or licensed vendor may be a violation of copyright.

FINDINGS

TARGET PROPERTY STREET

1441 South Blosser
Santa Maria, CA 93458

Year	***CD Image***	***Source***
S BLOSSER RD		
2013	pg A2	Cole Information Services
2008	pg A4	Cole Information Services
2003	pg A6	Cole Information Services
1999	pg A7	Cole Information Services
1995	pg A8	Cole Information Services
1992	pg A9	Cole Information Services
1982	pg A10	Polk's City Directory
1976	pg A11	Polk's City Directory
1976	pg A12	Polk's City Directory
1970	pg A13	Polk's City Directory
1965	pg A14	Polk's City Directory
1959	pg A15	Polk's City Directory

FINDINGS

CROSS STREETS

Year	*CD Image*	*Source*	
LA BREA AVE			
2013	pg. A1	Cole Information Services	
2008	pg. A3	Cole Information Services	
2003	pg. A5	Cole Information Services	
1999	-	Cole Information Services	Target and Adjoining not listed in Source
1995	-	Cole Information Services	Target and Adjoining not listed in Source
1992	-	Cole Information Services	Target and Adjoining not listed in Source
1982	-	Polk's City Directory	Street not listed in Source
1976	-	Polk's City Directory	Street not listed in Source
1970	-	Polk's City Directory	Street not listed in Source
1965	-	Polk's City Directory	Street not listed in Source
1959	-	Polk's City Directory	Street not listed in Source

City Directory Images

Target Street	Cross Street	Source
-	✓	Cole Information Services

LA BREA AVE 2013

1200 HAYWARD TRUSS

Target Street	Cross Street	Source
✓	-	Cole Information Services

S BLOSSER RD 2013

1028	CARLOS SALCEDO
	CIPRIANO OLIVERA
	CYNTIA AYALA
	HECTOR HERNANDEZ
	JOSE AGUILAR
	LORENA MORALES
	MARIO VARGAS
	MARTHA ESPARZA
	MARTIN RODRIGUEZ
	ROSA REYES
1104	7ELEVEN
	TWIW INSURANCE SERVICES LLC
1105	AHERN RENTALS
1205	GRAY LIFT INC
1213	GRANITE SANTA
	SANTA MARIA MARBLE & GRANITE
	SANTA MARIA WELDING
1214	SENOR TACO CATERING
1217	CARPETS UNLIMITED COLOR TILE OF SANT
	COLOR TILE OF SANTA MARIA
	FIRST CHOICE INDUSTRIAL
1333	SUNRISE GROWERS
1429	RANCHO HARVEST INC
1441	STREATOR PIPE & SUPPLY
1599	OCCUPANT UNKNOWN
1601	CORNELIS VANDENBOS
1611	AMPM
1625	SUBWAY SANDWICHES
1700	OCCUPANT UNKNOWN
2033	HUPP JOHN HYPNOTHERAPIST

Target Street	Cross Street	Source
-	✓	Cole Information Services

LA BREA AVE 2008

1200 HAYWARD BUILDING SYSTEM

Target Street	Cross Street	Source
✓	-	Cole Information Services

S BLOSSER RD 2008

1028	CARLOS SALCEDO
	CIPRIANO OLIVERA
	HECTOR HERNANDEZ
	JESUS MESA
	JOSE AGUILAR
	LUIS BARRIGA
	MARCIANO SANCHEZ
	MARICELA SALAS
	MAURICIO ROJAS
	MAXIMILIANO DIAS
	OSCAR VARGAS
	RAMON HERNANDEZ
	RICH COOK
	ROBERTO MEDRANO
	ROSA REYES
1104	7 ELEVEN FOOD
1105	AHERN RENTALS
1205	CLARK EQUIPMENT CO LIFT TRUCKS
	GRAY LIFT INC
1213	GRANITE SANTA
	SANTA MARIA WELDING INC
1214	DOLLYS DOUGHNUT
1217	CARPETS UNLIMITED
	CARPETS UNLIMITED COLORTILE
	COLOR TILE OF SANTA MARIA
	FIRST CHOICE INDUSTRIAL
	GOLD COAST SAFETY
	STANS TAXIDERMY SHOP
1218	SEVEN STAR MINI MARKET
1333	FROZSUN FOOD
1429	SUN DEVILS LABOR CONTRACTORS
1441	STREATOR PIPE & SUPPLY
1599	OCCUPANT UNKNOWN
1601	CORNELIS VANDENBOS
1700	WESTGATE COURTYARDS
2033	JOHN HUPP

Target Street	Cross Street	Source
-	✓	Cole Information Services

LA BREA AVE 2003

1200 COMPUTERGEEK SERVICES
HAYWARD TRUSS

Target Street	Cross Street	Source
✓	-	Cole Information Services

S BLOSSER RD 2003

1028	ALBERTO AYUSO
	FRANCISCA CAMACHO
	FRANCISCA VARGAS
	JOSE HERRERA
	LUIS HERRERABARRIGA
	MIRIAM DAMIAN
	PEREZ MORALES
	ROBERTO GARCIAMEDRANO
	ROSA VALENCIA
	SHARLA LYONS
1104	7 ELEVEN FOOD STORE NO
1105	OCCUPANT UNKNOWN
	VIKER TRACTOR CO
1205	GRAY LIFT INC
	OCCUPANT UNKNOWN
1213	SANTA MARIA MARBLE & GRANITE
1214	DOLLYS DOUGHNUT
	OCCUPANT UNKNOWN
1217	FIRST CHOICE INDUSTRIAL
	GOLD COAST SAFETY
	MICROFLIGHT U S A CO
	STANS TAXIDERMY SHOP
	WESTERN PRE HUNG INC
1218	CHONGJOHNKIM REALTY
	OCCUPANT UNKNOWN
	SEVEN STAR MINI MARKET
1301	NEW WEST FRUIT CORP
1315	OCCUPANT UNKNOWN
1429	SUN DEVILS LABOR CONTRACTORS
1441	STREATER PIPE & SUPPLY
1599	WESTERN DUST CONTROL INC
1601	CORNELIS VANDENBOS
	EVERT HENNY
1700	FELIPE MORENO
1795	HENNY TREUR
1974	LA CUESTA FARMING INC
	MARTIN NAVARRO
2035	GEORGE WUETHRICH
	LIGHTNING SANDBLASTING
2065	ARTIST TREE
	RONNIE BELL
	SUPER STAR REALTY
	TOMS B & B TREE CARE

Target Street	Cross Street	Source
✓	-	Cole Information Services

S BLOSSER RD 1999

1028	CIPRIANO OLIVERA
	CYNTIA AYALA
	DENNIS SIEGRIST
	HECTOR HERNANDEZ
	JESUS MESA
	JOSE AGUILAR
	KARINA MORALES
	LUIS BARRIGA
	MARTHA ESPARZA
	MAXIMILIANO DIAS
	RAMON HERNANDEZ
	ROBERTO MEDRANO
	ROSA REYES
1031	OCCUPANT UNKNOWN
1104	7 ELEVEN FOOD STORE NO 16801
1105	VIKER TRACTOR COMPANY INCORPORATED
1205	CLARK EQUIP COMPANY LIFT TRUCKS
	GRAY LIFT INCORPORATED TRKS
1213	SANTA MARIA WELDING
1214	DOLLY S DOUGHNUT
1217	DISCOUNT CARPET OUTLET
	SPRING VALLEY INCORPORATED
	STANS TAXIDERMY SHOP
	WESTERN PRE HUNG INCORPORATED
1218	SEVEN STAR MINI MARKET
	TO PICK UP OR SEND MONEY TRANSFERS
1301	CALIFORNIA GIANT COOLER ASSOCIATION
	NEW WEST FRUIT CORPORATION
1315	SIMPLOT PUBLIC COLD STORAGE
1319	J R SIMPLOT COMPANY
	SIMPLOT J R COMPANY
1333	J R SIMPLOT COMPANY
1429	SUN DEVILS LABOR CONTRACTORS
1441	CAL MARIA ENGINES & EQUIP
1599	WESTERN DUST CONTROL
1601	CORNELIS VANDENBOS
1974	LACUESTA FARMING
2033	A 1 TIRE RECYCLE
	JOHN HUPP
	MARTINS PALATES INCORPORATED
	MOORES AUTOMOTIVE REPAIR
	PATRICK MARLETT TRUCK REPAIR
	RICKETTS TRUCKING INCORPORATED
	WESTERN MOTOR XPRESS
	WESTRIDGE
2035	LIGHTNING SANDBLASTING
2065	ARTIST TREE
	B & B ARTIST TREE

Target Street	Cross Street	Source
✓	-	Cole Information Services

S BLOSSER RD 1995

1028	CHATEAU APARTMENTS
	GREEN, GEORGE
	HURTADO, BELEN
	LOPEZ, C
	MENDOZA, MANUEL M
1104	7 ELEVEN FOOD STORE
1205	GRAY LIFT INC
1213	WEYERHAUESER CO
1214	DOLLYS DOUGHNUT
1217	SPRING VALLEY INC
	STANS TAXIDERMY SHOP
	WESTERN PRE HUNG INC
1218	SEVEN STAR FOOD STORE
1301	CALIFORNIA GIANT COOLER ASSN
1315	J R SIMPLOT CO
1333	J R SIMPLOT CO
1429	DMI SUPPLY
	JOHN P DONOVAN MANUFACTURING
1599	OSBURN, DAVE
	SILVA, MIKE
	WESTERN DUST CONTROL
1601	CONTRERAS FARMING
	TREUR, EVERT
	VANDENBOS, C
1700	URIOSTEGUI, ALFREDO
1730	OCCUPANT UNKNOWNN
1974	CONTRERAS, ROBERTO
2033	ED MILLER TRUCKING
	INDUSTRIAL FREIGHT SYSTEMS INC
	MOORES AUTOMOTIVE REPAIR
	MORALLI PALLET
	OLEROS TIRE
2035	LIGHTNING AUTO BODY
2065	DRAKE, JUSTIN

Target Street	Cross Street	Source
✓	-	Cole Information Services

S BLOSSER RD 1992

1028	BARRIGA, W
	CORDERO, OLIVIA
	MARTINEZ, JORGE
	TORREZ, ALICE
1104	SEVEN 11 FOOD 16801
1105	VIKER TRACTOR CO
1205	CLARK EQUIP TRUCKS
1214	DOLLYS DOUGHNUT
1217	CENTRL CST DNTL LAB
	DISCOUNT CRPT OUTLT
	G&S CARPET CO
	STANS TAXIDERMY SHP
	WESTRN PRE HUNG INC
1218	WESTRN UNION CONSMR
1301	CA GIANT COOLER ASN
	CASIANO, JAVIER
	NEW WEST FRUIT CORP
1315	J R SIMPLOT CO
1333	J R SIMPLOT CO
1441	CAL MARIA ENGNS&EQP
1599	OSBURN, DAVE
	SILVA, MIKE
	WESTRN DUST CONTROL
1601	CONTRERAS FARMING
	TREUR, EVERT
	VANDENBOS, C
1700	CASTRO, JESUS C
1974	CONTRERAS, ROBERTO
2033	CORONA TRUCKING
	ED MILLER TRUCKING
	INDSTRL FREIGHT SYS
	MOORES AUTO REPAIR
	OLEROS TIRE
	PACKAGING SPCLSTS
	WUETHRICH GEO

Target Street	Cross Street	Source
✓	-	Polk's City Directory

S BLOSSER RD 1982

REAL ESTATE
Tel. (805) 922-0501

S BLOSSER RD—Contd
W JILL AV INTERSECTS
MORRISON AV INTERSECTS
901 Amfac Electrical Supply Co 925-9585
906 Cedar Tree Apartments 925-4988
1 Castille Ed 925-8486
2 Phillips Margaret
3★Gaytan L
4 Falcon Dorothy 928-1334
5 No Return
6 Thompson Tim 928-5138
7 Taber Mary E 928-1508
8 Stanford Rhonda 928-4863
9 Matuszczak Stan J 922-5568
10 Castillo Paul R 925-5534
11 Grenier Valerie 925-8473
12 So Chong Ku 922-0720
915 Mahoney Gerald P ◎ 925-3942
JONES ST INTERSECTS

35

1002 Cedar Tree South The apts
A Dias Tony C 925-5115
B Stamey Joyce 928-2987
C Haginbi Manoochehr 922-3106
D★Wilmoth S 928-1359
E★Luke Betty 925-4934
F Vacant
G★Turley Robt 925-2958
H★Yuhas Robt 922-3129
I Zimmer Robt
J★Duncan Leslie 922-0992
K Machovec John 925-2325
L Chaves Sam
M Tinsley Kirk 925-0055
N★Wilson Tim 928-6257
O★Cleveland Gilbert O 925-1328
P Turk Tony L 928-1337
Q★Smith Gary D 928-6716
R Moore R B Rev 922-0885
S★Hays Steven R 928-5237
T Slavin Brian 928-2240
U★Ellis David H 925-2305
V Uchida Kingo 928-2248
W Vacant
X Vasquez Danny
Y★Moon Martin 422-3924
Z★Raux Randall 922-4305
SANTA MARIA VALLEY RR INTERSECTS
1022 Blosser Manor Apartments 925-1519
1 Lohman Calvin T 922-4807
2 Alverez Kathleen
3 Harris Kathy 928-3251
4 Bielagus Robin
5 Girswold David
6★Ritzer Kimberly
7★Dehaas Darren
8 Vacant
9 Rogers Charles 928-4631
10★Ron Sarah
11 Smith Glenn 922-3819
12 Vacant
13★Detlierichs Debra
14★Zall Darlene
15★Lott Steven
16 Gonzales Al
1028 Chateau Apartments
A1 Castillo Sam C
A2 Erwing Kevin P 928-2792
A3 No Return
A4 Garcia Guadalupe
B1 Vacant
B2 Lewis W
B3 Olson Robin 928-2151
B4 Galloway Dennis 925-4973
C1 Buelna Mary 922-3094
C2★Martell Ron 925-4563
C3 No Return
C4 Irving Geo 922-2950
D1★Forsyth Frank 922-4123
D2 Wood Janet 925-3038
D3 Jones Lawanda
D4★Jefferis Bradley L 925-5564
PERSHING ST INTERSECTS

62

W STOWELL RD INTERSECTS
1205 Gray Lift Inc material hndlg equip 922-1767
1315 Western Refrigerating & Cold Storage Co freezer plant 925-2729
1315½ Santa Maria Public Scales 925-7363
1319 Dalgety Foods Inc 922-6601
1333 Dalgety Foods Plant Inc 925-2591
1335 Vacant
1441 Cal-Maria Engines & Equipment Inc diesel engines 922-7818
W LA BREA AV INTERSECTS

61

1700 Tonascia Edw 925-3012
1819a Griley Air Freight 928-3631
1819b Karen's Plant Boutique florist 928-3486
1865 Winegard James 928-1659
1974★Morquez Bernabe
1975 Burrows Roy E 928-4204
2033 Webb Transportation 922-8231
Webb Construction Rental Equip
2035 Webb Wm L ◎ 925-6039
2050★Avloe Alfonso
2065 Quintron
2070 Cox A
2105 Quintron Systems Inc communication consultants 928-4343


49

FAIRWAY AV INTERSECTS
SABRE ST INTERSECTS
4000 Village Mobile Park 937-6282
Hutter Dorothy L 937-6282
SPACES
1 Hickerson Robt
2 Berry Alan
3 Butler Jason
4 Bowles Geraldine A 937-6603

CAMFELDT'S FLOWERS & GIFTS
FLORISTS AND DECORATORS
FTD

Target Street	Cross Street	Source
✓	-	Polk's City Directory

S BLOSSER RD 1976

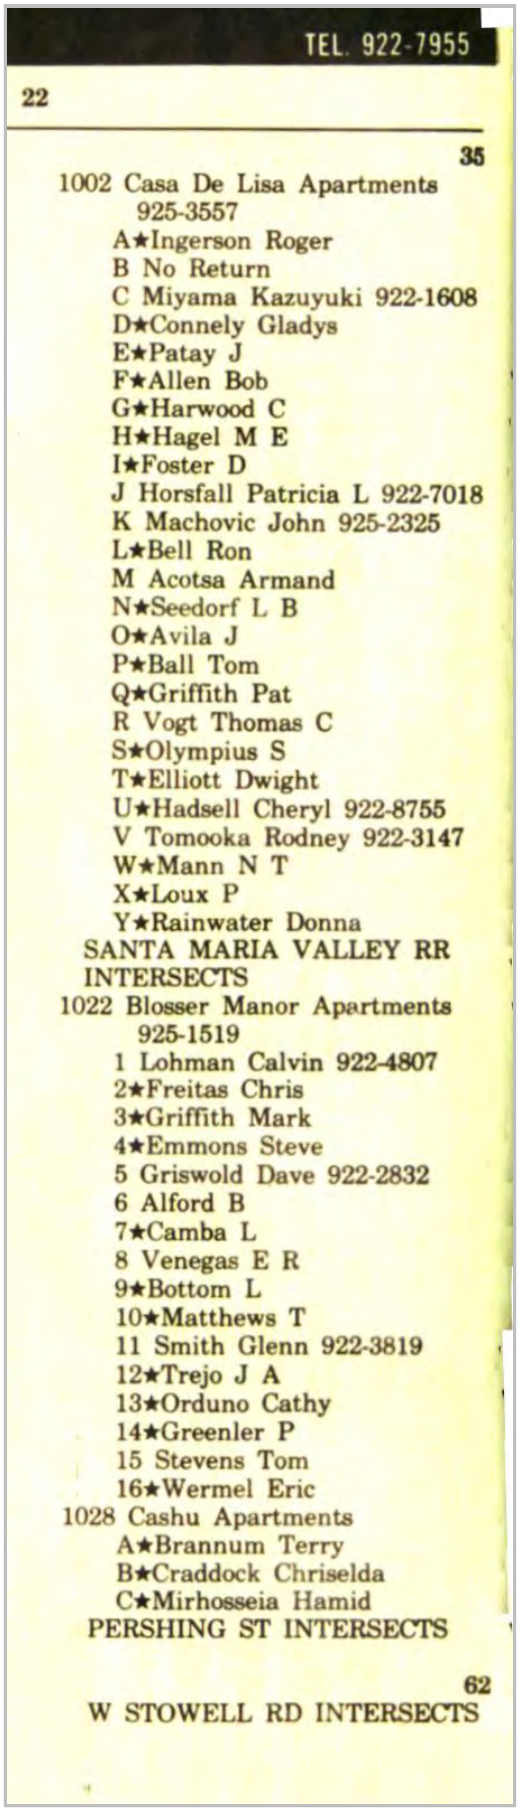

TEL. 922-7955

22

35

1002 Casa De Lisa Apartments
925-3557
A★Ingerson Roger
B No Return
C Miyama Kazuyuki 922-1608
D★Connely Gladys
E★Patay J
F★Allen Bob
G★Harwood C
H★Hagel M E
I★Foster D
J Horsfall Patricia L 922-7018
K Machovic John 925-2325
L★Bell Ron
M Acotsa Armand
N★Seedorf L B
O★Avila J
P★Ball Tom
Q★Griffith Pat
R Vogt Thomas C
S★Olympius S
T★Elliott Dwight
U★Hadsell Cheryl 922-8755
V Tomooka Rodney 922-3147
W★Mann N T
X★Loux P
Y★Rainwater Donna

SANTA MARIA VALLEY RR INTERSECTS

1022 Blosser Manor Apartments
925-1519
1 Lohman Calvin 922-4807
2★Freitas Chris
3★Griffith Mark
4★Emmons Steve
5 Griswold Dave 922-2832
6 Alford B
7★Camba L
8 Venegas E R
9★Bottom L
10★Matthews T
11 Smith Glenn 922-3819
12★Trejo J A
13★Orduno Cathy
14★Greenler P
15 Stevens Tom
16★Wermel Eric

1028 Cashu Apartments
A★Brannum Terry
B★Craddock Chriselda
C★Mirhosseia Hamid

PERSHING ST INTERSECTS

62

W STOWELL RD INTERSECTS

Target Street	Cross Street	Source
✓	-	Polk's City Directory

S BLOSSER RD 1976

"QUALITY WORK AT A
BOB PYNE AND BOB Mc
ALL DOMESTIC - MOST IMPORTS - PRE
SEAL JOBS PRECISION
1126 W. CHURCH, SANTA MARIA (93454)

23

S BLOSSER RD—Contd

1315 Western Refrigerating & Cold Storage Co freezer plant 925-2729
1315½ Santa Maria Public Scales 925-7363
1319 Knudsen Frozen Foods Inc 922-6601
1333 Sante Fe-Driscoll Packers Inc frozen foods 925-2591
1335 Furukawa Sales Co Inc prod 922-2139
1441 J & S Equipment Sales Inc 925-8771
W LA BREA AV INTERSECTS

61

1611 Gonzales Feliciano
1700 Tonascia Edward
1819a D J Michael Auto Repair 925-3104
Red's Body Shop 925-3104
1819b Vacant
1819c Dimensions I 925-0092
1865 Atkinson Raymond
1974 Angulo Manuel G
1975★Albertoni Otto
2033 Webb Transportation 922-8231
Webb Construction Rental Equip
2035 Webb Wm L ◎ 925-6039
2050 Baker J W 925-6232
2065 Pertusi Esperanza Mrs ◎ 925-3290
2070 Gutierrez Jose O

64

BETTERAVIA ROAD INTERSECTS
2325 Vacant
MC COY LANE INTERSECTS
2447 Reid Brothers auto & boat

Target Street	Cross Street	Source
✓	-	Polk's City Directory

S BLOSSER RD 1970

CD The Bank That Does a Little More For You
127 East Main Street Santa Maria Phone WAlnut 2-1721

S BLOSSER RD—Contd
704 Bonita Packing Co prod WA5-2478
705 Coast Pipe & Steel Co Of Santa Maria WA2-1919
715 Fubar Associates appliance repr WA5-0300
755 California Tool & Machine Works general machine & welding shop WA5-4275
777 Santa Maria Chemical Co WA5-1840
MORRISON AV INTERSECTS
815 Larrabee & Hawkins Inc beer distr whol WA2-2108
Stachler N B Co Inc Warehouse WA2-1521
901 Valley Electric Co whol WA5-9585
915 Mahoney Gerald P ◎ WA5-3942
JONES ST INTERSECTS

35

SANTA MARIA VALLEY RR INTERSECTS
1022 Blosser Manor Apartments WA5-7177
1 Vacant
2 Billen David
3 Braman Jim
4 Flannery Mary
5 Vacant
6 Henry Doris A WA2-2929
7 Vacant
8 Whitehead Wilbur N ◎ WA5-7177
9 Penny Geo
10 Blacksmith Chester
11 Campbell Michl
12 Vacant
13 Baker Bob
14 Bonilla Rita
15 Nunos Joe
16 Collins Stan
PERSHING ST INTERSECTS
1104 Vacant

61

W STOWELL RD INTERSECTS
1315 Inglis John Frozen Foods Co WA5-2467
Western Refrigerating & Cold Storage Co freezer plant WA5-2729
1315½ Santa Maria Public Scales WA5-4440
Hauan Jack W ◎ WA5-4440
1319 Knudsen Frozen Foods Inc WA2-6601
1333 Sante Fe-Driscoll Packers Inc frozen foods WA5-2591
1335 Furukawa Sales Co Inc prod WA2-2139
1441 Sunset Builders Supply WA5-2585
W LA BREA AV INTERSECTS
1500 Salad Bowl prod WA5-5427
1611 Vacant
1700 Tonascia Edw B WA5-3012
1730 Vacant
1761 Union Oil Company (Plant)
1819 G & O Production Service Inc oil well serv WA2-2163
1865 Vacant
1975 Albertoni Otto WA5-3873
2015 Galendo Modesto WA5-4818
Matsumoto Hanzo
2035 Real Virginia Mrs WA5-3031
2050 Baker J W WA5-6232
2065 Pertusi Geo A ◎ WA5-3290
2070 Wadham Arth
2220 Vacant
2300 Vacant
2310 Vacant
2325 Mac Donnell Kath Mrs ◎
2390 Vacant
MC COY LANE INTERSECTS
2447 Reid Brothers auto & boat sls & serv WA5-5700
2515 Pacific Gas & Electric (Serv Dept)
2560 No Return
2602 No Return
2850 Abex Corp tire mold mfrs WA2-5711
2900 Okonite Co The cable mfrs WA2-6682

49

FAIRWAY AV INTERSECTS
SABRE ST INTERSECTS
4000 Vagabond Mobile Village WA3-7582
Hutter Charles D ◎ WA3-7582
FOSTER RD INTERSECTS

51

CLARK AV INTERSECTS
4705 Vacant
4715 Vacant
4735 Clevenger Porter S ◎ WE7-6735
4755 Clevenger Robt F ◎ WE7-6175

204 East Church Street, Santa Maria
120 S. Nicholson Avenue, (Main and Freeway)

Target Street	Cross Street	Source
✓	-	Polk's City Directory

S BLOSSER RD 1965

REAL ESTATE APPRAISERS
433 South Lincoln (P.O. Box 365)
Santa Maria
Phone WAlnut 5-1816

BLOSSER RD S-Contd

705 Coast Pipe & Steel Co of SM WA2-1919
715 Lane Wells Co oil well sup WA2-3318
755 Cal Tool & Mach Works WA5-4275

W Morrison intersects

815 Hawkins & Ayres Inc beer distr WA2-2108

W Pershing intersects

901 Valley Elec Co whol WA5-9585
915 Mahoney Gerald P ◎ WA5-3942

W Jones intersects

sw cor SE Pipe Line Constn contrs WA5-3211

35

Santa Maria Valley RR intersects

1022 **Blosser Manor Apts** WA5-7177
1 French Johnnie R
2 Fricke Harold
3 Baker Lester E
4 Stolberg Karen
5 Westerhoff Jas
6 Vacant
7 Dalton Kenneth
8 Whitehead Wilbur N genl bldg contr ◎ WA5-7177
9 Downing Geo M
10 Robison Carl
11 Ray Kith
12 Weber Robt W
13 Johns Thos
14 Akio Iha
15 Calmus Danl
16 Shinyus Jas

W Pershing intersects

1104 Beall's Wilshire Serv gas sta ◎ WA5-9939

61

W Stowell rd intersects

1315 Inglis John Frozen Foods Co WA5-2467
Western Refgr & Cold Stge WA5-2729
1315a Baun Wm J
1315½ SM Pub Scales WA5-4440
Hauan Jack ◎ WA5-4440
1319 Knudsen Frozen Foods Inc WA5-2591
1333 Santa Fe Driscoll Strawberries Assn WA5-2591
Santa Fe Driscoll Packers WA5-2591
1500 Salad Bowl ◎ fruits vegetables WA5-5427
1700 Tonascia Edw B WA5-3012
1730 Tonascia Jos M ◎ WA5-3137
1761 Standard Oil Co of Cal (plant)
1819 GO Production Serv Inc oil prod WA2-2163
1865 Smith Ben E WA2-1832
1975 Albertoni Otto WA5-3873
2015 Matsumoto Hanzo
Golendo Modesto WA5-4817
2035 Real Virginia Mrs ◎ WA5-3031
2037 Mitchell Verna L Mrs
2050 Martinez Refugio
2065 Pertusi Geo A ◎ WA5-3290
2070 Ortiz Regulo
2220 Gonzales Vidal C WA5-7604
2220a Gonzales Indalecio jr WA5-9772
2300 Cardona Guadalupe L
2310 Cantu C J
2325 MacDonnell Kath ◎
2390 Bill's Auto Wreckers WA5-7342
Blair Doyle
2420 Pony Circle pony rides WA5-3795
Hamilton Ira E WA5-3795
2420a Olher O W WA5-2812
2420b Vacant
2515 Pac Gas & Elec (Serv Dept)
2565 Tognazzini C Box Co box mfrs WA5-9417
2602 Modern Industrials whol sup WA5-8580
2610 Pacific Reproductions Serv Inc blue prints WA2-1701
2615 Pac Gas & Elec (mtce garage) WA5-2501

49

Fairway av intersects

Sabre intersects

4000 Vagabond Mobil Village WA3-7582
Jacobson Jess ◎


51

Clark intersects

4715 Mowery Chas R
4735 Clevenger Porter S ◎ WA3-7533

Target Street	Cross Street	Source
✓	-	Polk's City Directory

S BLOSSER RD 1959

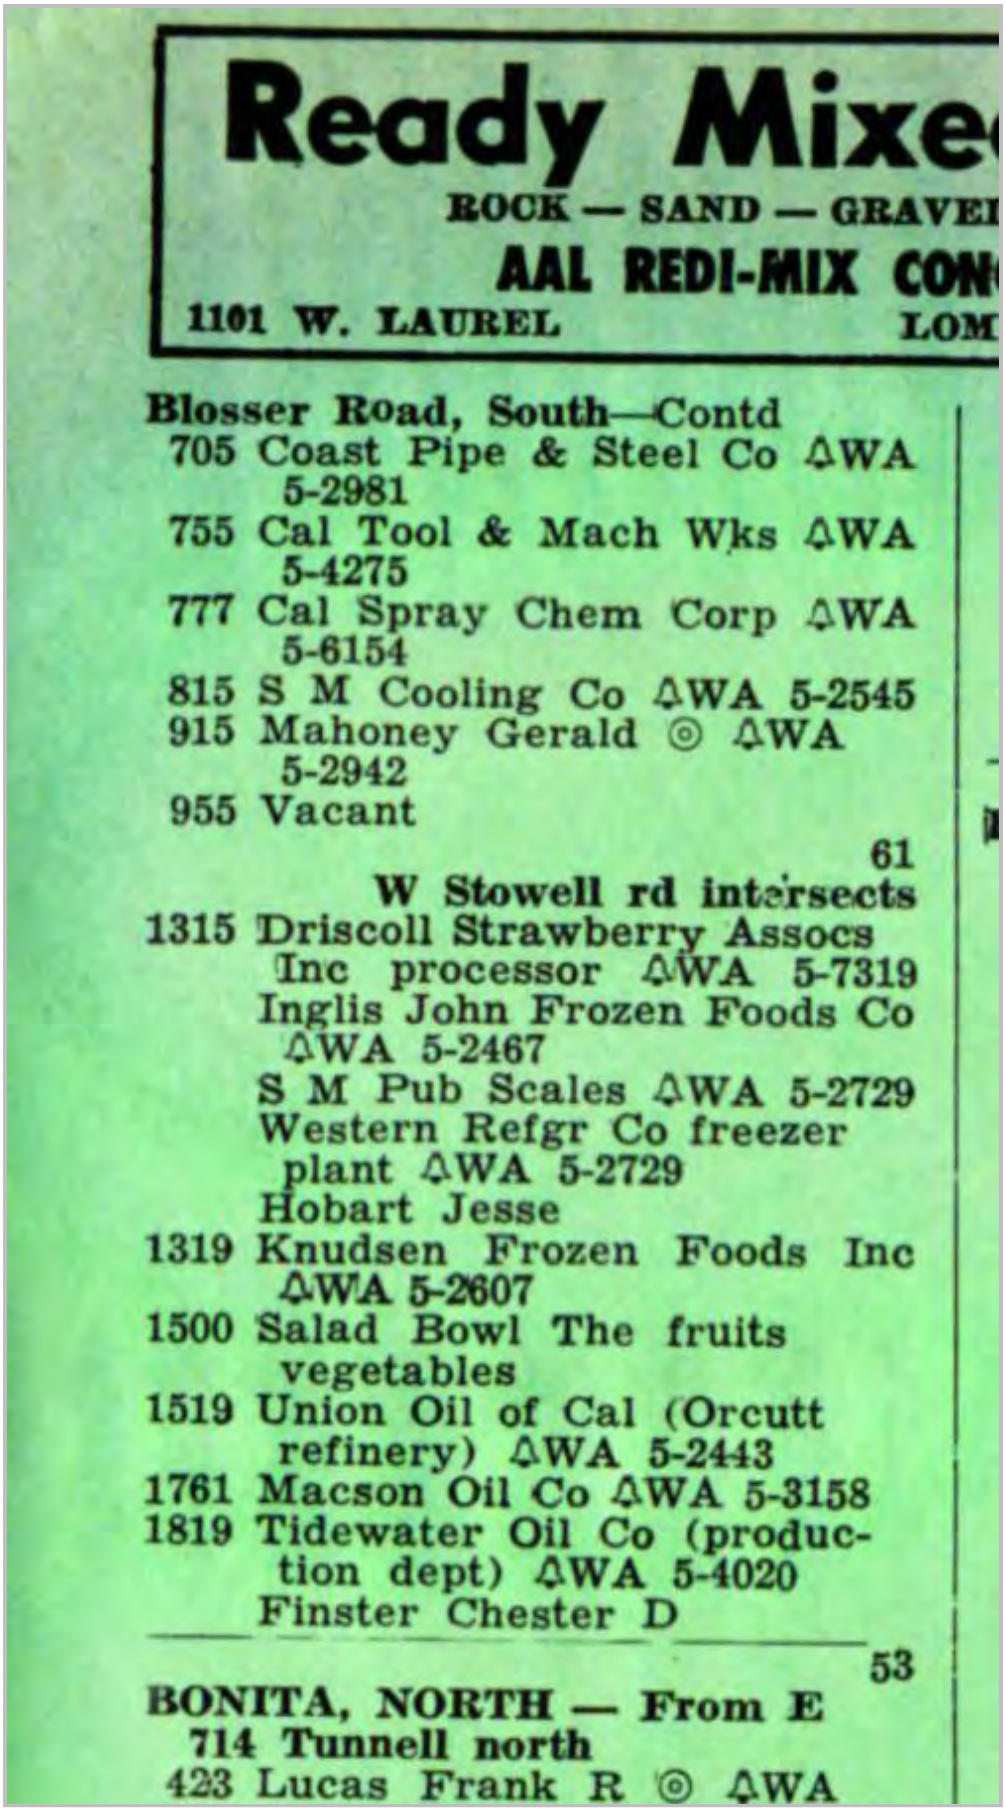

Ready Mixe

ROCK — SAND — GRAVEL

AAL REDI-MIX CON

1101 W. LAUREL **LOM**

Blosser Road, South—Contd

705 Coast Pipe & Steel Co ΔWA 5-2981
755 Cal Tool & Mach Wks ΔWA 5-4275
777 Cal Spray Chem Corp ΔWA 5-6154
815 S M Cooling Co ΔWA 5-2545
915 Mahoney Gerald ◎ ΔWA 5-2942
955 Vacant

61

W Stowell rd intersects

1315 Driscoll Strawberry Assocs Inc processor ΔWA 5-7319
Inglis John Frozen Foods Co ΔWA 5-2467
S M Pub Scales ΔWA 5-2729
Western Refgr Co freezer plant ΔWA 5-2729
Hobart Jesse
1319 Knudsen Frozen Foods Inc ΔWA 5-2607
1500 Salad Bowl The fruits vegetables
1519 Union Oil of Cal (Orcutt refinery) ΔWA 5-2443
1761 Macson Oil Co ΔWA 5-3158
1819 Tidewater Oil Co (production dept) ΔWA 5-4020
Finster Chester D

53

BONITA, NORTH — From E 714 Tunnell north

423 Lucas Frank R ◎ ΔWA

1441 South Blosser, Santa Maria, CA, 93458
1441 South Blosser
Santa Maria, CA 93458

Inquiry Number: 4193628.9
January 30, 2015

The EDR Aerial Photo Decade Package

6 Armstrong Road, 4th Floor
Shelton, Connecticut 06484
Toll Free: 800.352.0050
www.edrnet.com

EDR Aerial Photo Decade Package

Environmental Data Resources, Inc. (EDR) Aerial Photo Decade Package is a screening tool designed to assist environmental professionals in evaluating potential liability on a target property resulting from past activities. EDR's professional researchers provide digitally reproduced historical aerial photographs, and when available, provide one photo per decade.

When delivered electronically by EDR, the aerial photo images included with this report are for ONE TIME USE ONLY. Further reproduction of these aerial photo images is prohibited without permission from EDR. For more information contact your EDR Account Executive.

Thank you for your business.
Please contact EDR at 1-800-352-0050
with any questions or comments.

Disclaimer - Copyright and Trademark Notice

This Report contains certain information obtained from a variety of public and other sources reasonably available to Environmental Data Resources, Inc. It cannot be concluded from this Report that coverage information for the target and surrounding properties does not exist from other sources. **NO WARRANTY EXPRESSED OR IMPLIED, IS MADE WHATSOEVER IN CONNECTION WITH THIS REPORT. ENVIRONMENTAL DATA RESOURCES, INC. SPECIFICALLY DISCLAIMS THE MAKING OF ANY SUCH WARRANTIES, INCLUDING WITHOUT LIMITATION, MERCHANTABILITY OR FITNESS FOR A PARTICULAR USE OR PURPOSE. ALL RISK IS ASSUMED BY THE USER. IN NO EVENT SHALL ENVIRONMENTAL DATA RESOURCES, INC. BE LIABLE TO ANYONE, WHETHER ARISING OUT OF ERRORS OR OMISSIONS, NEGLIGENCE, ACCIDENT OR ANY OTHER CAUSE, FOR ANY LOSS OF DAMAGE, INCLUDING, WITHOUT LIMITATION, SPECIAL, INCIDENTAL, CONSEQUENTIAL, OR EXEMPLARY DAMAGES. ANY LIABILITY ON THE PART OF ENVIRONMENTAL DATA RESOURCES, INC. IS STRICTLY LIMITED TO A REFUND OF THE AMOUNT PAID FOR THIS REPORT.** Purchaser accepts this Report AS IS. Any analyses, estimates, ratings, environmental risk levels or risk codes provided in this Report are provided for illustrative purposes only, and are not intended to provide, nor should they be interpreted as providing any facts regarding, or prediction or forecast of, any environmental risk for any property. Only a Phase I Environmental Site Assessment performed by an environmental professional can provide information regarding the environmental risk for any property. Additionally, the information provided in this Report is not to be construed as legal advice.

Copyright 2015 by Environmental Data Resources, Inc. All rights reserved. Reproduction in any media or format, in whole or in part, of any report or map of Environmental Data Resources, Inc., or its affiliates, is prohibited without prior written permission.

EDR and its logos (including Sanborn and Sanborn Map) are trademarks of Environmental Data Resources, Inc. or its affiliates. All other trademarks used herein are the property of their respective owners.

Date EDR Searched Historical Sources:

Aerial Photography January 30, 2015

Target Property:

1441 South Blosser

Santa Maria, CA 93458

Year	***Scale***	***Details***	***Source***
1938	Aerial Photograph. Scale: 1"=500'	Flight Year: 1938	Fairchild
1943	Aerial Photograph. Scale: 1"=500'	Flight Year: 1943	Aero
1954	Aerial Photograph. Scale: 1"=500'	Flight Year: 1954	Pacific Air
1967	Aerial Photograph. Scale: 1"=500'	Flight Year: 1967	USGS
1975	Aerial Photograph. Scale: 1"=500'	Flight Year: 1975	AMI
1981	Aerial Photograph. Scale: 1"=500'	Flight Year: 1981	USGS
1994	Aerial Photograph. Scale: 1"=500'	/DOQQ - acquisition dates: 1994	USGS/DOQQ
2005	Aerial Photograph. Scale: 1"=500'	Flight Year: 2005	USDA/NAIP
2009	Aerial Photograph. Scale: 1"=500'	Flight Year: 2009	USDA/NAIP
2010	Aerial Photograph. Scale: 1"=500'	Flight Year: 2010	USDA/NAIP
2012	Aerial Photograph. Scale: 1"=500'	Flight Year: 2012	USDA/NAIP


INQUIRY #: 4193628.9
YEAR: 1938
= 500'
N
EDR



INQUIRY #: 4193628.9

YEAR: 1943

= 500'

N

EDR



INQUIRY #: 4193628.9

YEAR: 1954

= 500'

N

EDR


INQUIRY #: 4193628.9
YEAR: 1967
= 500'
N
EDR


INQUIRY #: 4193628.9
YEAR: 1975
= 500'
N
EDR


INQUIRY #: 4193628.9
YEAR: 1981
= 500'
N
EDR



INQUIRY #: 4193628.9
YEAR: 1994
= 500'
N
EDR


INQUIRY #: 4193628.9
YEAR: 2005
= 500'
N
EDR


INQUIRY #: 4193628.9
YEAR: 2009
= 500'
N
EDR


INQUIRY #: 4193628.9
YEAR: 2010
= 500'
N
EDR


INQUIRY #: 4193628.9
YEAR: 2012
= 500'
N
EDR

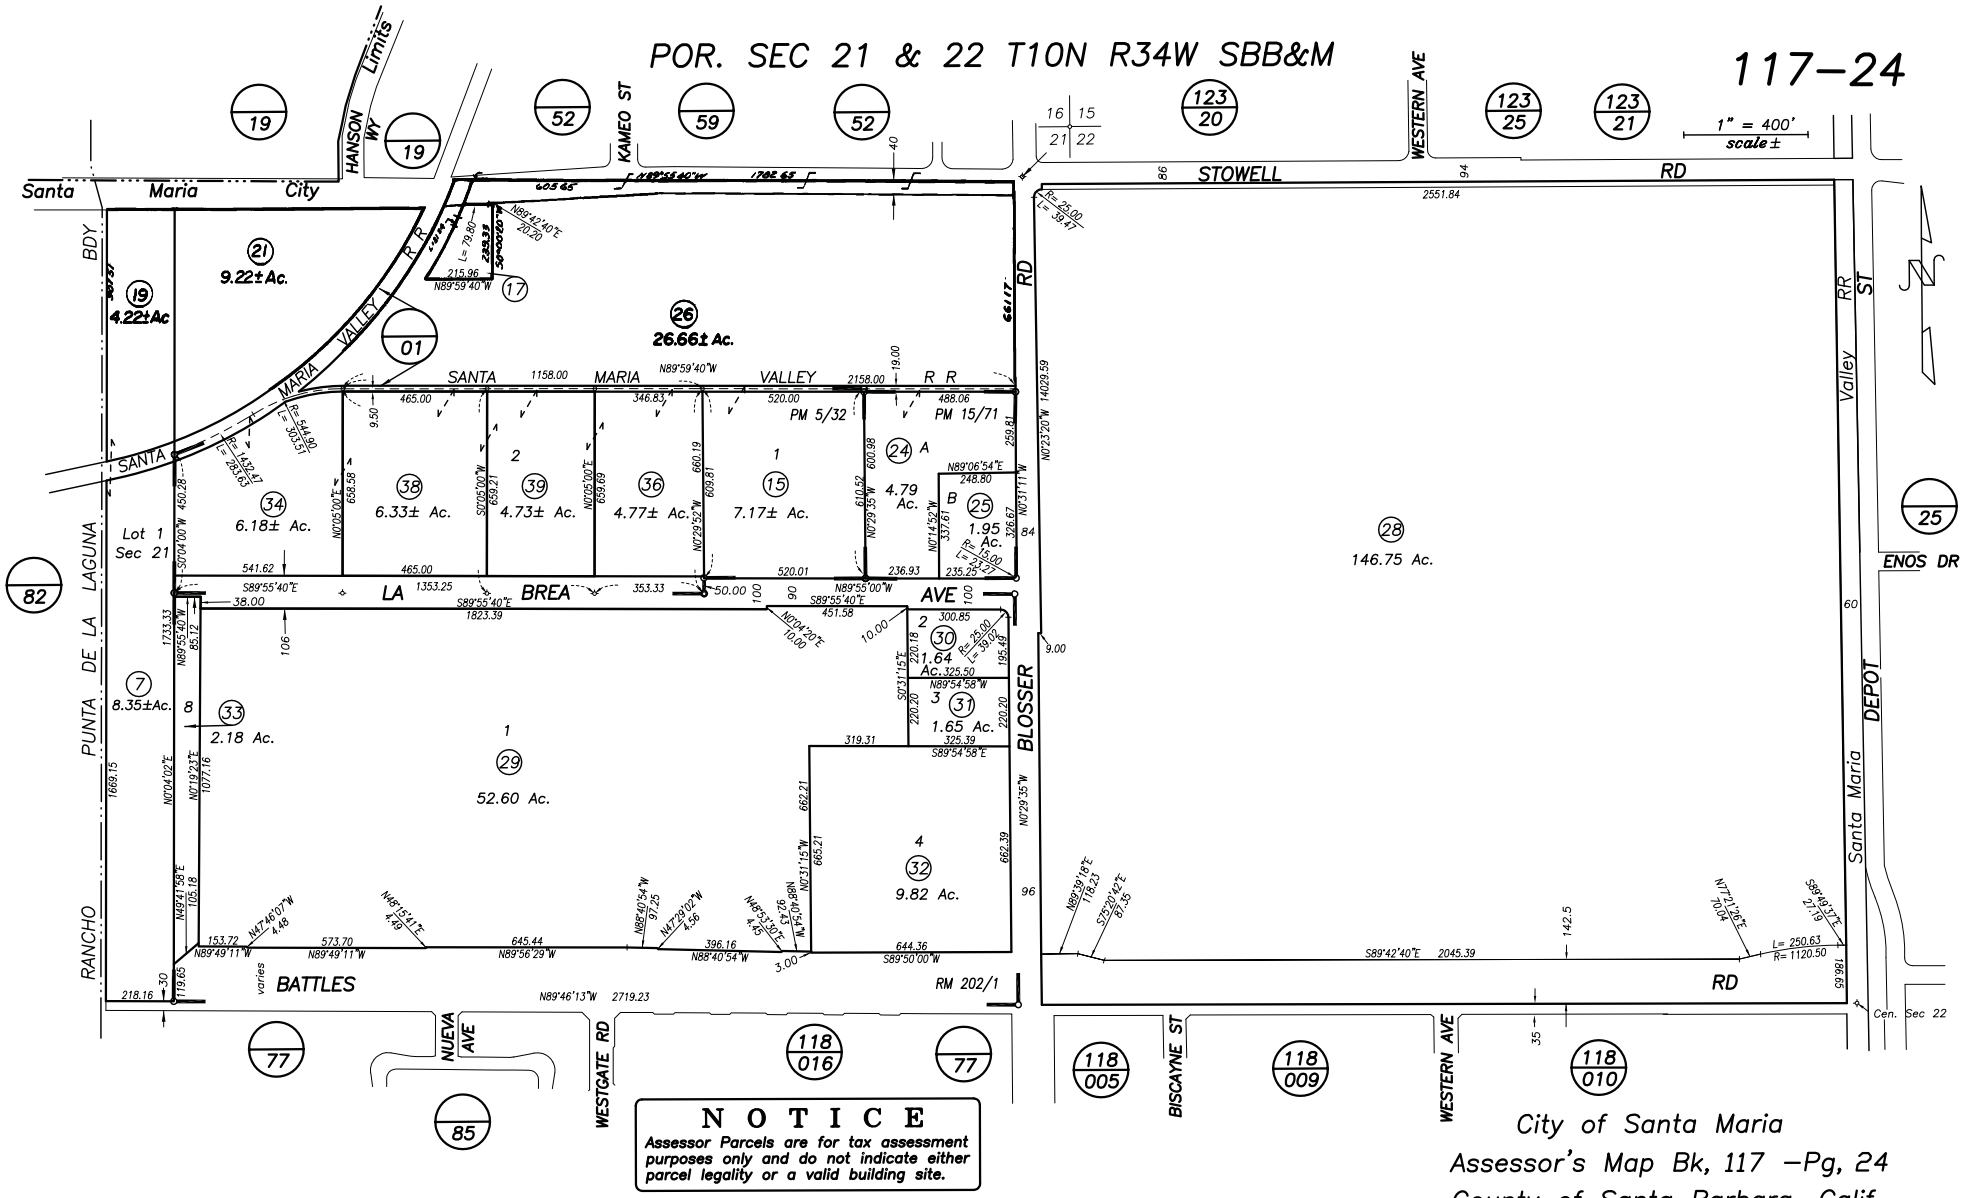
POR. SEC 21 & 22 T10N R34W SBB&M
117–24
1" = 400' scale±
Santa Maria City Limits
HANSON WY
KAMEO ST
WESTERN AVE
STOWELL RD
SANTA MARIA VALLEY R R
PUNTA DE LA LAGUNA BDY
RANCHO
BLOSSER RD
LA BREA AVE
ENOS DR
Santa Maria Valley RR ST
DEPOT
BATTLES
RM 202/1
NUEVA AVE
WESTGATE RD
BISCAYNE ST
Lot 1 Sec 21
9.22± Ac.
4.22± Ac
26.66± Ac.
6.18± Ac.
6.33± Ac.
4.73± Ac.
4.77± Ac.
7.17± Ac.
4.79 Ac.
1.95 Ac.
146.75 Ac.
8.35± Ac.
2.18 Ac.
52.60 Ac.
1.64 Ac.
1.65 Ac.
9.82 Ac.
PM 5/32
PM 15/71
NOTICE
Assessor Parcels are for tax assessment purposes only and do not indicate either parcel legality or a valid building site.
City of Santa Maria
Assessor's Map Bk, 117 –Pg, 24
County of Santa Barbara, Calif.
04/14/2006 R.M. Bk. 202, Pg. 01–04 , Tract 5863, "The Village at Westgate Ranch"
12/08 37 into 38 & 39



Assessor Parcel Information Details

Property Information	
Parcel Number:	117-240-025 **Value Notice**
Address:	1441 S BLOSSER RD SANTA MARIA, CA 93458
Transfer Date:	04/30/1999
TRA:	003000
Document #:	
Transfer Tax Amount:	$1,650.00

Property Characteristics	
Use Description:	Auto Sales, Repair, Storage, Rentals, Car Wash,etc
Jurisdiction:	City of Santa Maria
Acreage:	1.95
Square Feet:	
Year Built:	
Bedrooms:	
Bathrooms:	
Fireplaces:	
Assessor Parcel Map	


2014 Assessed Values	
Land & Mineral Rights:	$326,108
Improvements:	$409,232
Personal Property:	$0
Home Owner Exemption:	($0)
Other Exemption:	($0)
Net Assessed Value:	$735,340


Districts that Serve Property	
General	http://www.countyofsb.org
City of Santa Maria	http://www.ci.santa-maria.ca.us
Flood Ctrl/Wtr Cons Dst Mt	http://www.countyofsb.org/pwd
SM Flood Zone 3	

SM River Levee Maint Zone	
Water Agency	http://www.countyofsb.org/pwd/pwwater.aspx
Santa Maria Public Airport Dst	http://www.santamariaairport.com
Santa Maria Cemetery District	
Cachuma Resource Cons Dist	http://www.sbsda.org/local/crcd
Santa Maria Valley Wtr Con Gen	
SM-Bonita General	http://www.smbsd.org/page.cfm?p=12
SMJH District-General	http://www.smbsd.org/page.cfm?p=12
Allan Hancock CC Dist-Gen	http://www.hancockcollege.edu
County School Service	http://www.sbceo.k12.ca.us
Education Revenue Augmentation	http://www.sbceo.k12.ca.us

Other	
Voter Precinct:	
County Supervisor District:	
State Assembly District:	
Congressional District:	

The Official Site of the Santa Barbara County's Clerk-Recorder, Assessor and Elections Department. Copyright©2001 County of Santa Barbara. All rights reserved.
The data provided on this site is for information purposes only and should not be used as the authoritative record; please contact the Assessor's office if you have any questions or concerns.
Disclaimer

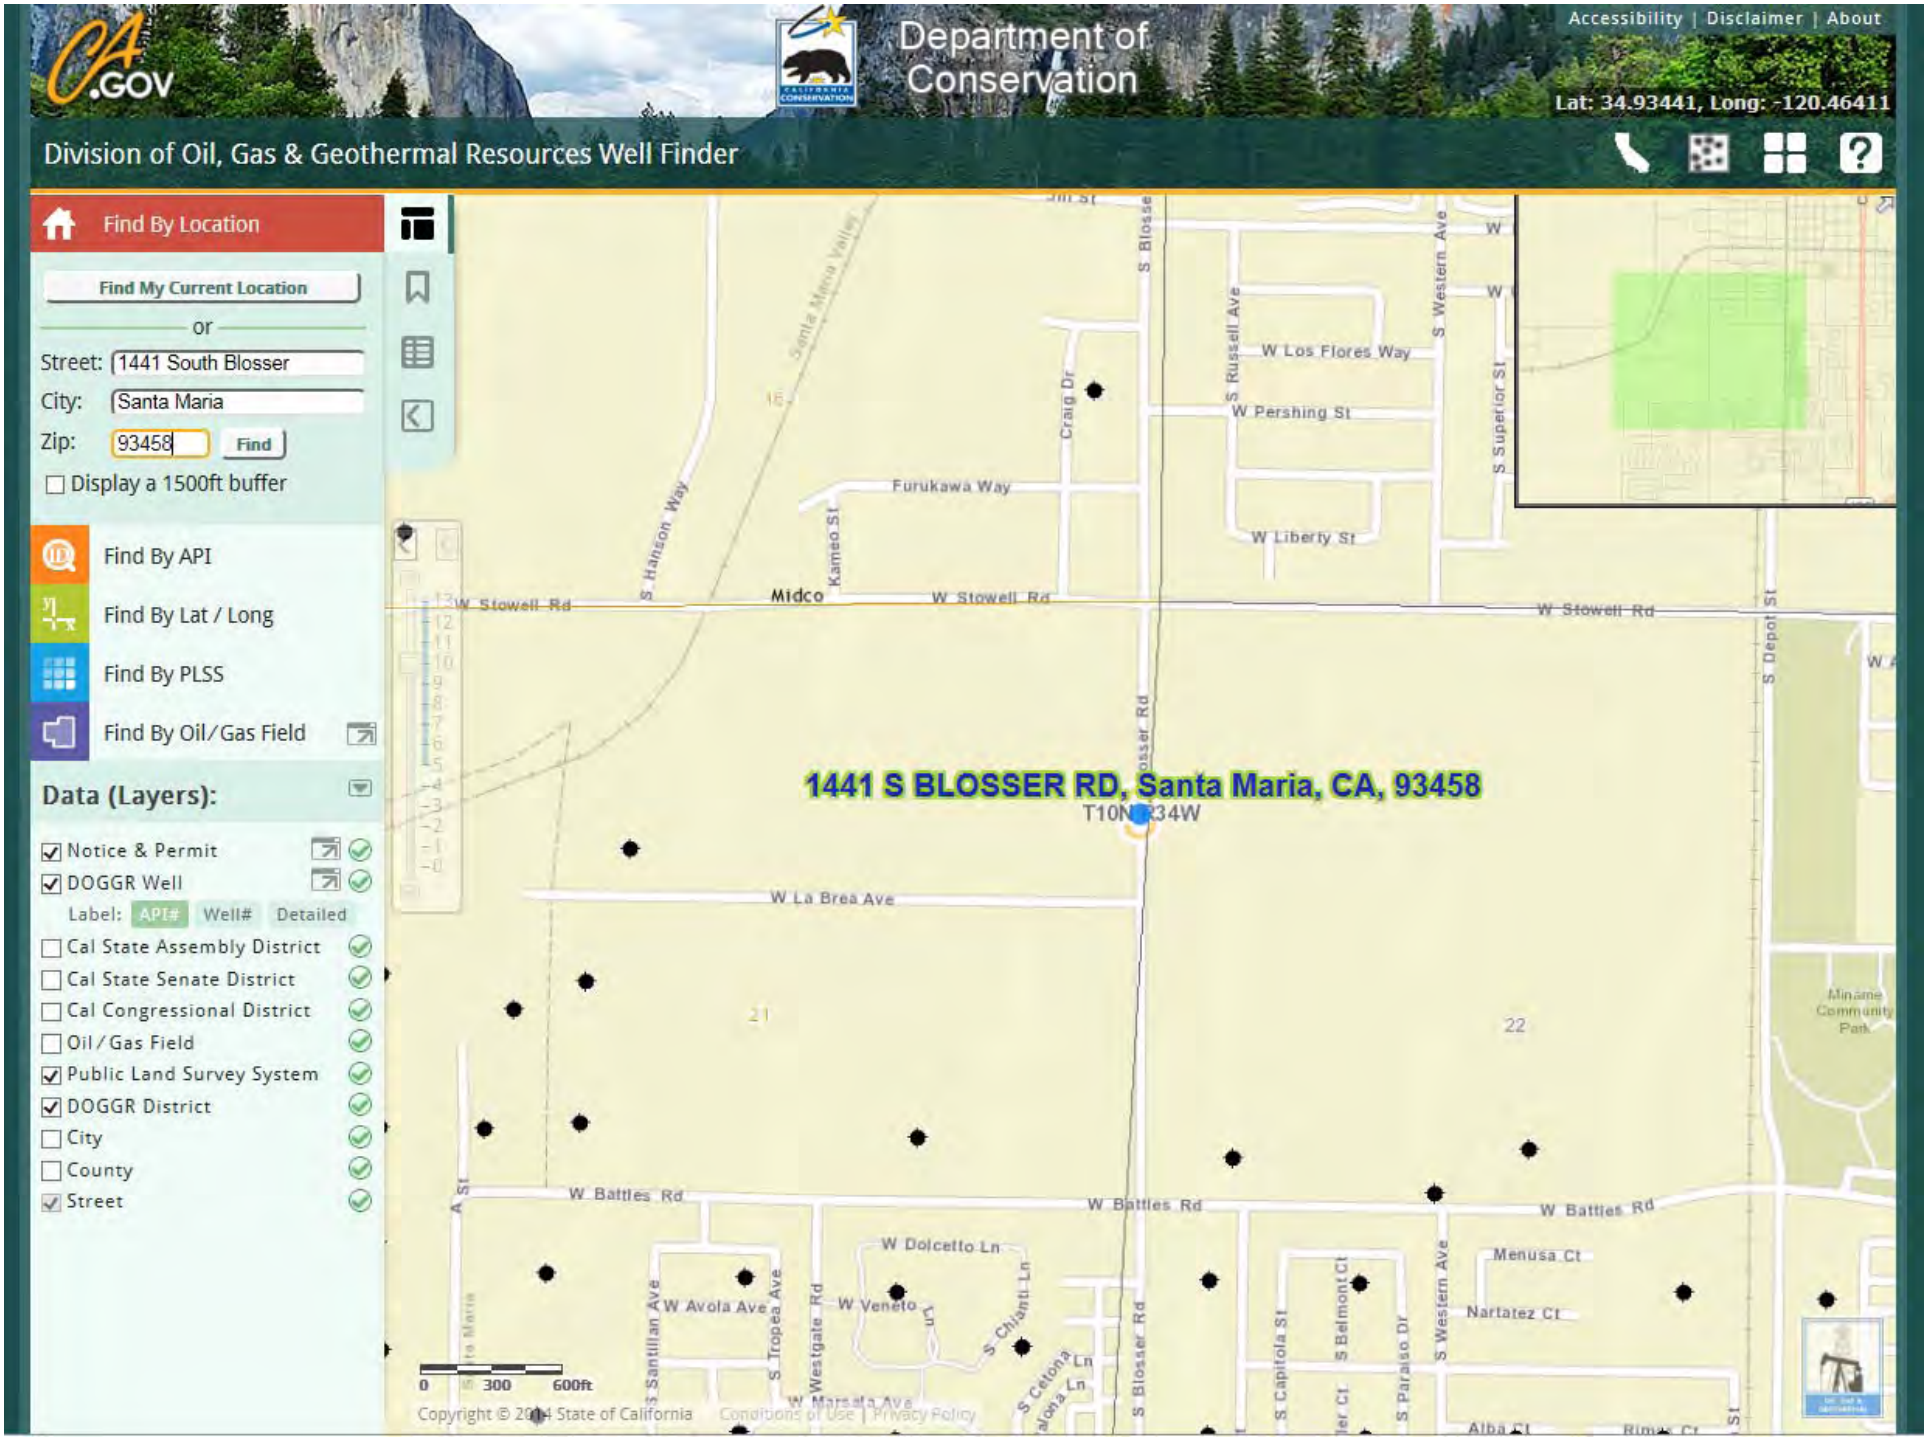
CA.GOV
Department of Conservation
Accessibility | Disclaimer | About
Lat: 34.93441, Long: -120.46411
Division of Oil, Gas & Geothermal Resources Well Finder
Find By Location
Find My Current Location
or
Street: 1441 South Blosser
City: Santa Maria
Zip: 93458
Find
Display a 1500ft buffer
Find By API
Find By Lat / Long
Find By PLSS
Find By Oil/Gas Field
Data (Layers):
Notice & Permit
DOGGR Well
Label: API# Well# Detailed
Cal State Assembly District
Cal State Senate District
Cal Congressional District
Oil / Gas Field
Public Land Survey System
DOGGR District
City
County
Street
1441 S BLOSSER RD, Santa Maria, CA, 93458
T10N R34W
Midco
W Stowell Rd
W La Brea Ave
W Battles Rd
W Dolcetto Ln
W Avola Ave
W Veneto Ln
W Marsala Ave
W Los Flores Way
W Pershing St
W Liberty St
Furukawa Way
S Blosser Rd
S Hanson Way
S Russell Ave
S Western Ave
S Superior St
S Depot St
Craig Dr
Kameo St
S Santillan Ave
S Tropea Ave
S Westgate Rd
S Chianti Ln
S Celona Ln
S Capitola St
S Belmont Ct
S Paraiso Dr
Menusa Ct
Nartatez Ct
Alba Ct
Minami Community Park
0 300 600ft
Copyright © 2014 State of California
Conditions of Use | Privacy Policy

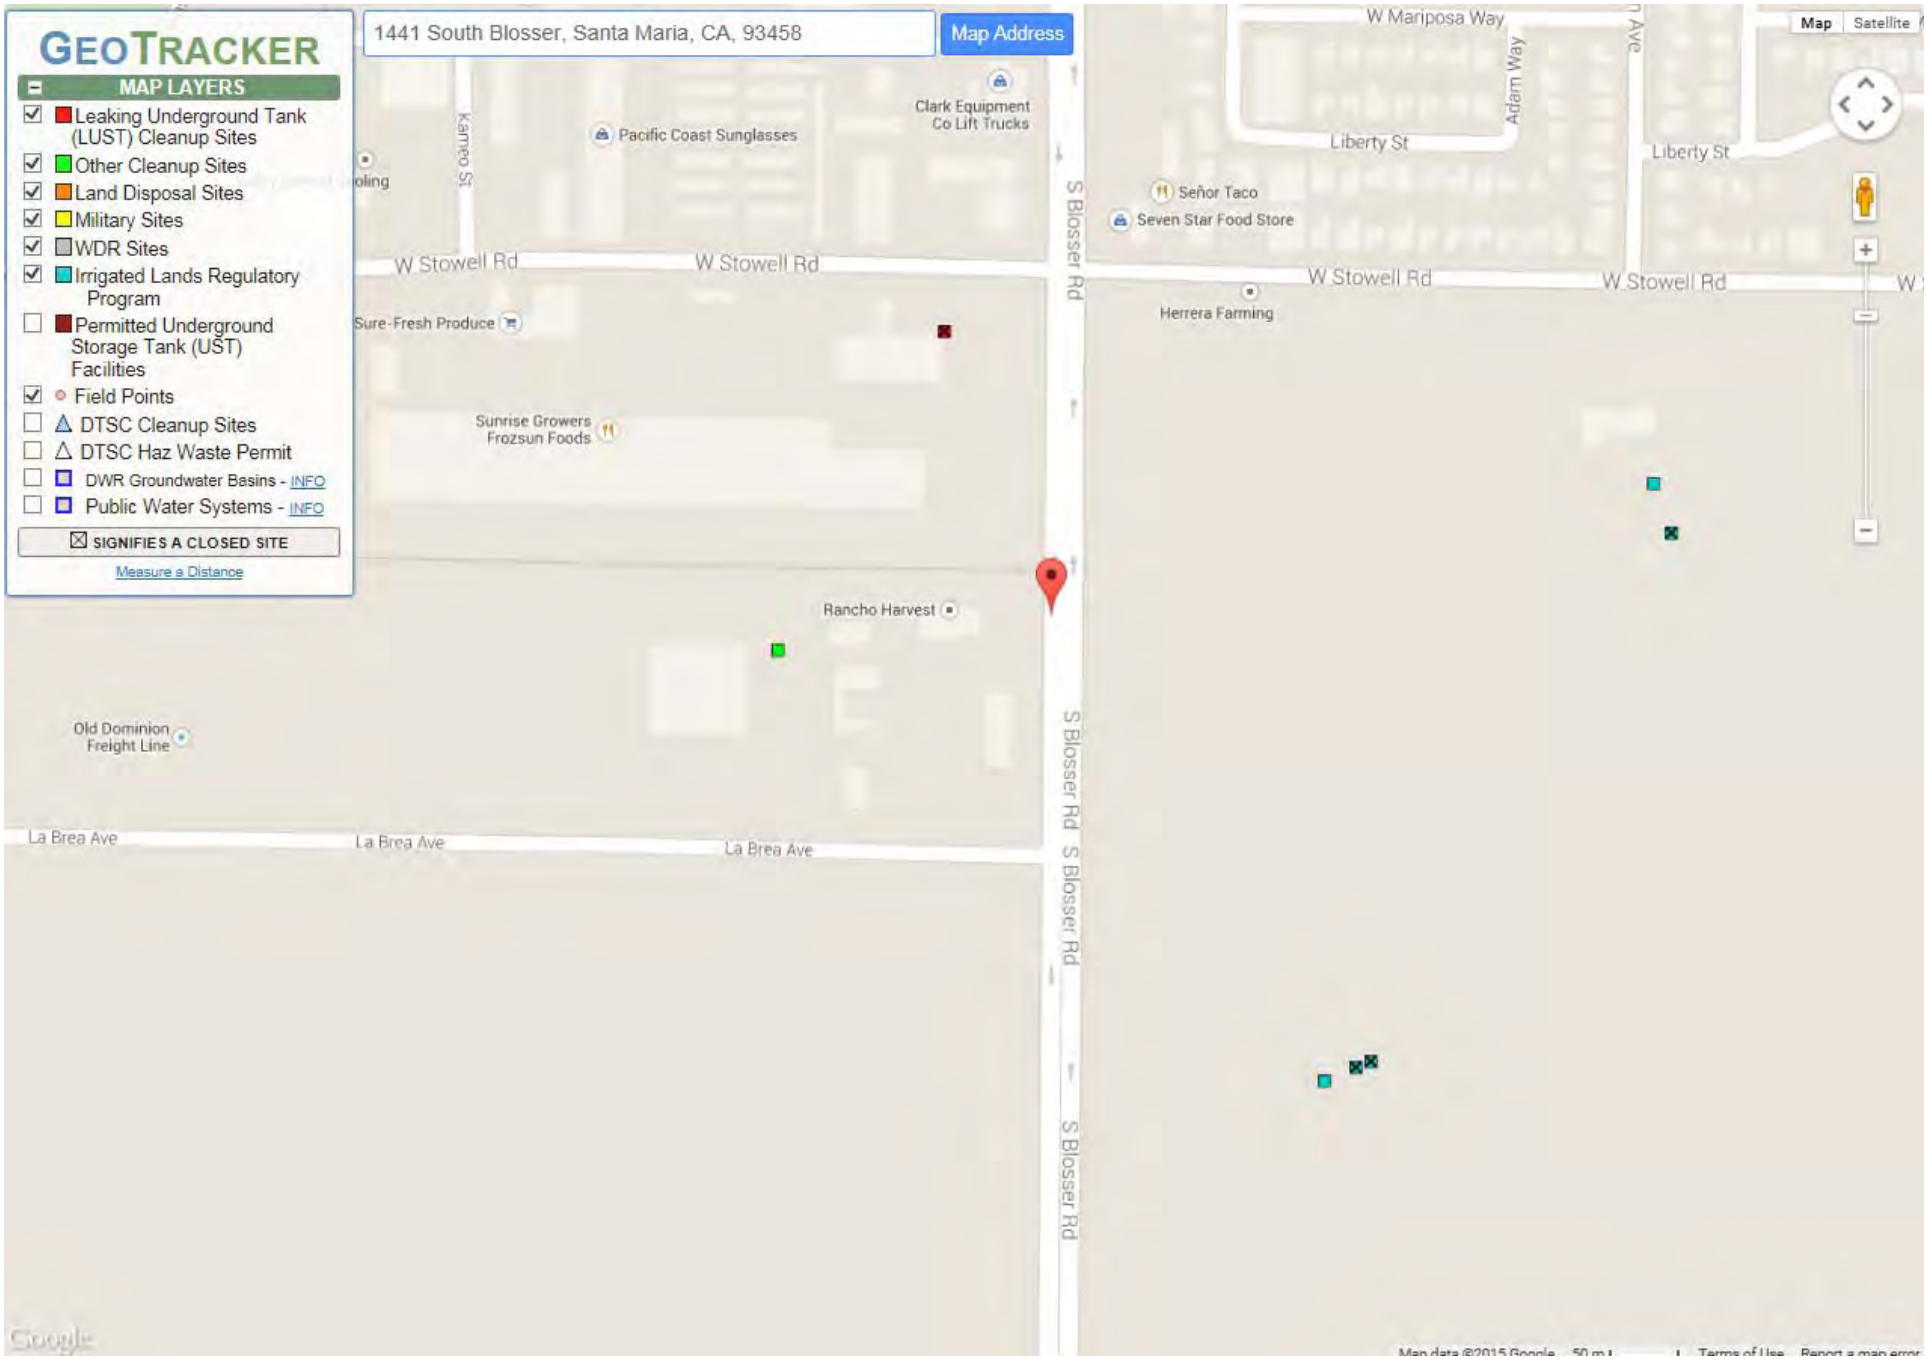
GEOTRACKER
MAP LAYERS
Leaking Underground Tank (LUST) Cleanup Sites
Other Cleanup Sites
Land Disposal Sites
Military Sites
WDR Sites
Irrigated Lands Regulatory Program
Permitted Underground Storage Tank (UST) Facilities
Field Points
DTSC Cleanup Sites
DTSC Haz Waste Permit
DWR Groundwater Basins - INFO
Public Water Systems - INFO
SIGNIFIES A CLOSED SITE
Measure a Distance
1441 South Blosser, Santa Maria, CA, 93458
Map Address
Clark Equipment Co Lift Trucks
Pacific Coast Sunglasses
Kameo St
W Stowell Rd
W Stowell Rd
S Blosser Rd
Sure-Fresh Produce
Sunrise Growers Frozsun Foods
Rancho Harvest
Old Dominion Freight Line
La Brea Ave
La Brea Ave
La Brea Ave
S Blosser Rd
S Blosser Rd
S Blosser Rd
W Mariposa Way
Adam Way
Liberty St
Liberty St
Señor Taco
Seven Star Food Store
W Stowell Rd
W Stowell Rd
Herrera Farming
Map
Satellite
Google



MAP AN ADDRESS: 1441 South Blosser, Santa Maria, CA, 9345 Go!

SHOW SITES WITHIN 1000 FEET OF THE FOLLOWING ADDRESS: Go

SITES CURRENTLY VISIBLE ON MAP — 2 SITES LISTED — EXPORT THIS LIST TO EXCEL

PROJECT NAME	STATUS	PROJECT TYPE	ADDRESS	CITY
SANTA BARBARA RESEARCH CENTER	CLOSED	NON-OPERATING	2100 SO BLOSSER RD	SANTA MARIA
SANTA BARBARA RESEARCH CENTER	INACTIVE - NEEDS EVALUATION	CORRECTIVE ACTION	2100 SOUTH BLOSSER ROAD	SANTA MARIA

File Edit View Options Help

Query Results for Application 'BUILDING'

Document 1 - 31 of 31

ADDRESS	PERMIT #	APN	DESCRIPTION	SUBDIVISION	DOC TYPE	COMMENTS	TRACKNO	LOT#
1441 S BLOSSER RD	S01-0103	117240025	STREATOR PIPE & SUPPLY SIGN		PC APP			
1441 S BLOSSER RD	S5805	117240025	CAL MARIA SIGN		PC APP			
1441 S BLOSSER RD	22664	117240025	NEW GAS LINE		PC APP			
1441 S BLOSSER RD	15212	117240025	TANK REMOVAL		PC APP			
1441 S BLOSSER RD	S1701	117240025	J&S EQUIPMENT SIGN		PC APP			
1441 S BLOSSER RD	E5812	117240025	400AMP ELECTRICAL SERVICE		PERMIT			
1441 S BLOSSER RD	S5805	117240025	CAL MARIA SIGN		PERMIT			
1441 S BLOSSER RD	B3789	117240025	INDUSTRIAL BUILDING WITH OFFICE		PERMIT			
1441 S BLOSSER RD	S01-0103	117240025	2 SIGN FACE CHANGES FOR STREATOR PIPE & SUPPLY		PERMIT			
1441 S BLOSSER RD	22664	117240025	GAS TEST		PERMIT			
1441 S BLOSSER RD	15212	117240025	UNDERGROUND TANK REMOVAL		PERMIT			
1441 S BLOSSER RD	B2222	117240025	PARTITION		PERMIT CARD			
1441 S BLOSSER RD	5812	117240025	400A 3-PHASE ELECTRICAL		PERMIT CARD			
1441 S BLOSSER RD	S546	117240025	(3) WALL SIGNS		PERMIT CARD			
1441 S BLOSSER RD	15212	117240025	U.G. TANK REMOVAL		PERMIT CARD			
1441 S BLOSSER RD	22664	117240025	GAS TEST		PERMIT CARD			
1441 S BLOSSER RD	B1202	117240025	SLAB ONLY		PERMIT CARD			
1441 S BLOSSER RD	B3789	117240025	INDUSTRIAL BLDG W/OFFICE		PERMIT CARD			

Plancheck No. S01-0103
PLANNING APPLICATION FEE: _____

SIGN PERMIT APPLICATION

EXPIRED NO FINAL

Address/Location of New Signs: 1441 S. Blosser Road, Santa Maria, CA 93458
Business Name: Streator Pipe & Supply
Applicant: Streator Pipe & Supply
Address: 1441 S. Blosser Road, Santa Maria, CA 93458
Telephone: 805-739-9255 Contact Person: Mike Streator
Sign(s) to be installed by: JCI Sign Company Contractor's Lic. # 576824
Address: 543 W. Betteravia Road, Suite I, Santa Maria CA 93455
Telephone: 805-925-7775 Contact Person: Bill / Deborah
Workers Comp. Policy No.: _____ Ins. Co.: _____ Current City Bus. Lic. X yes ___ no
Property width (in feet): _____ Building frontage (in feet): 169'
Value of all proposed signs $ 4000.00
Are there any signs on the property now? yes How many? 2 If so, which sign(s) will remain and which will be removed? Both signs will be refaced

Describe sign(s) proposed to remain and show on site plan: Illuminated Pole Sign, Non-Illuminated Wall Sign

How many signs are proposed? 2 Describe each proposed sign. If more than one sign is proposed, use reverse side and check here. ☐

Sign #1:
Type of sign* Illum-Pole Dimensions 11'3" x 6'
Size in square feet 67.5 sqft Material 3/16" white lexan panels
Colors Dark Banana Blue Lettering white background Lighted (yes or no) yes
*Type of sign; specify by letter: (a) wall, (b) [illegible], (c) canopy, (d) suspended, (e) monument, (f) subdivision (g) other (describe here) (g) Pole Sign

S01-0103

This application must be accompanied by 2 copies of:

A. A dimensioned site plan identifying location of each sign.
B. Building elevations showing the location of all proposed signs and existing signs.
C. A dimensioned detailed drawing of the surface area of each proposed sign, drawn to a standard engineering or architect's scale (such as 1/8"=1'-0", 1/10"=1'-0", etc.). Surface area is defined in Sec. 12-2.136(u) of the Municipal Code, and is computed by drawing an enclosure around the sign (including a contrasting background), using no more than 8 straight lines. See reverse side for illustration.
D. Materials and colors shall be shown. The overall height and distance to property lines shall be shown for any proposed monument or freestanding signs.
E. Electrical cross section detail shall be shown, if applicable. Fastening details of the sign to the building shall be shown.
F. Footing details shall be shown for freestanding signs. Engineering calculations may be required.
G. Although not required, it will facilitate the processing of the application if polaroid photographs of the property are included, showing all sides of the building where signs are existing or proposed.

NOTE: In accordance with Section 12-41.04 of the Municipal Code, the Community Development Department staff interpretations of the Zoning Ordinance may be appealed to the Planning Commission.

FOR OFFICE USE ONLY APN: 117-240-025

Date Submitted/Application Fee Paid: 12/13/01 Ø Fee Zoning District: _____
Active Code Compliance: yes ☐ no ☐ Zoning (Use) Compliance: _____
Planning Division: Approved by: _____ Date: _____
Building Dept.: Approved by: _____ Date: _____

1. Plancheck fee $_____
2. Sign Permit fee $_____
3. Electrical Permit fee $_____
4. SMIP $_____
5. Plan Retention $_____
TOTAL $_____

"NO FEE" PERMIT
EV.

CITY OF SANTA MARIA
Planning Division
Sign Plancheck \ Data Sheet

Date: December 19, 2001 Application no. S01-0103

Sign application for:	Streator Pipe & Supply
Address:	1441 South Blosser Road
Applicant:	JCI Sign Co.
Plancheck by:	Greg

1. Zone of property: PD/M-2
2. Property frontage: N/A
3. Total allowable signage:
4. Maximum number of signs allowed:

PROPOSED SIGNS:

1. Reface existing pole sign with 6'-0" x 11'-3" face, 2 sides.

2. Reface existing wall sign with 3'-7 7/8" x 8'- 0 3/4" face, 1 sided.

COMMENTS/CORRECTIONS:
This application is approved as a "No Fee" permit.

SIGN REFACE - NO FEE

NOTES:

STREET FRONTAGE: 342.0' (Blosser)
BUILDING FRONTAGE: 169'
TOTAL SIGN AREA: 164.47 SQ. FT.

EXISTING SIGNS


Illuminated 2 Sided Pole Sign 11'-3" X 6'
67.5 SQ FT (PER FACE)

3/16" thick white lexan panels with Dark Bahama Blue translucent vinyl overlay.

Non Illuminated Wall Sign 8'-3/4" X 3'-7 7/8"
29.47 SQ FT

White background with Dark Bahama Blue & Dove Gray high performance vinyl.

Street Map and Site Plan - nts

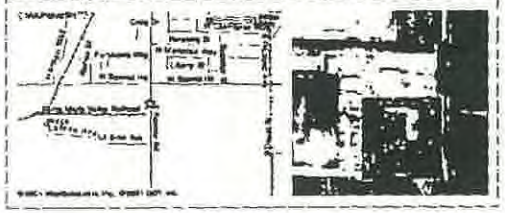

APPROVED
DATE 12-19-2001
FILE
CITY OF SANTA MARIA, CA.
PLANNING DIVISION

① OFFICE



②

STREATOR
PIPE & SUPPLY

STREATOR
PIPE & SUPPLY

JCI
SIGN COMPANY
543 West Betteravia Road, Suite I
Santa Maria, CA 93455
(805) 925-7775 • Fax (805) 925-7158
Contractor's Lic. #576824

ALL ARTWORK & DESIGN GENERATED BY JCI SIGN COMPANY
IS THE PROPERTY OF JCI SIGN COMPANY UNTIL PAYMENT IS RENDERED.

SCALE: 1/8" = 1'	APPROVED BY:	DRAWN BY: DBS/BH
DATE: 12/11/01		REVISED BY:
PROJECT: STREATOR PIPE & SUPPLY		
LOCATION: 1441 BLOSSER ROAD, SANTA MARIA		DRAWING NUMBER: 1 OF 1

501-0102
1441 So. Blosser Rd.

CITY OF SANTA MARIA

SIGN PERMIT APPLICATION

INFORMATION TO BE SUBMITTED BY APPLICANT:

To Planning -

1. A dimensioned plot plan or elevation or both showing the locations of all existing and proposed signs.

2. Dimensioned elevations of each sign keyed to the plot plan and showing proposed design, materials, colors, method of lighting, size and height.

To Building as requested:

1. Electrical plan.

2. Structural plan with calculations showing footing design, wind loads if free standing and method of connection if building mounted.

* *

1. Applicants Name: CAL-MARIA

Address:

Phone:

Sign Location Address: 1441 So. BLOSSER RD

Business Name: CAL-MARIA

Applicants Representative: S.M. NEON

Address: 216 A N. Blosser Rd

Phone: 925-8194

5805

2. Property Frontage: 360'

3. Sign Area Existing: 0

Sign Area Proposed: 100

Total Number of Signs Proposed: 1

* *

FOR OFFICE USE ONLY: Date Submitted: 10/2/81

2. Related Actions:
3. Total Area Allowed:
4. Total Number of Signs Allowed:
5. Entrada Plan Applicable:
6. Existing Non-Conforming Signs:

7. PLANNING ACTION:
By:
Referred to Planning Commission -
Meeting Date:
Approval Subject to the following:

Pole Sign is Approved.


BUILDING ACTION:
Approval Date: 11-20-81
By: RKK
Comments:

R. Hugh Evans

20'-4"

~~12'-6"~~ 11'-10"

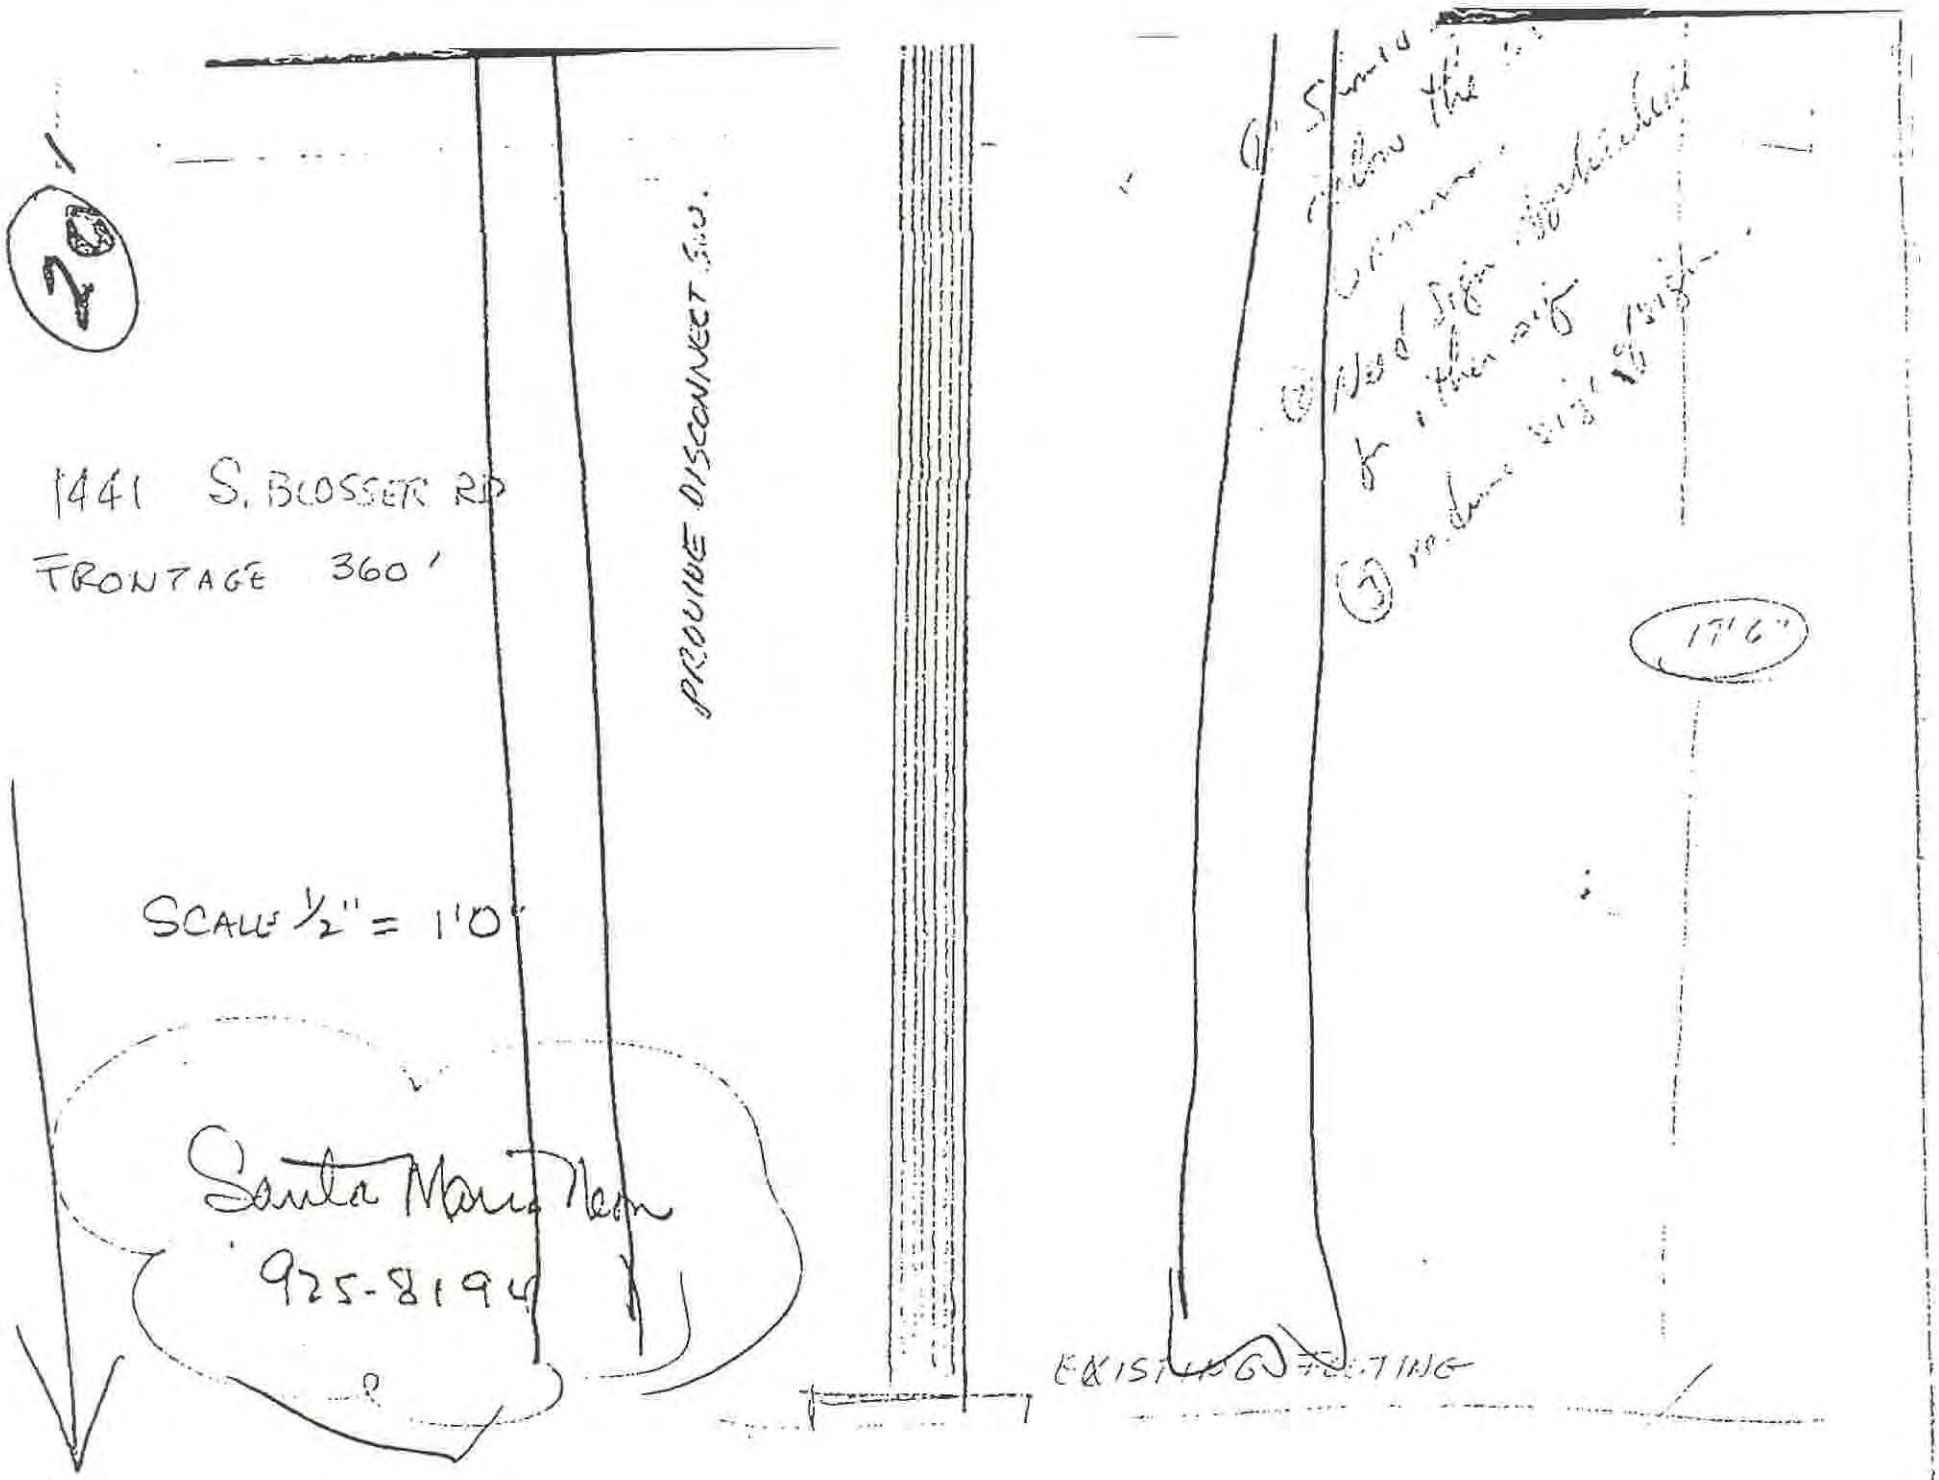


1441 S. BLOSSER RD
FRONTAGE 360'
PROVIDE DISCONNECT S.W.
SCALE 1/2" = 1'0"
Santa Maria Neon
925-8194
EXISTING
17'6"

CITY OF SANTA MARIA
COMMUNITY DEVELOPMENT DEPARTMENT
110 E. COOK (MAILING)
428 S. BROADWAY (STREET) (805) 925-0951 EXT. 241
SANTA MARIA, CA 93454

BUILDING PLANCHECK NO. _____

PLEASE FILL OUT APPLICATION AS COMPLETELY AND ACCURATELY AS POSSIBLE, ANY INACCURACIES MAY RESULT IN UNNECESSARY DELAYS IN PROCESSING YOUR APPLICATION

PLANCHECK APPLICATION APN _____ DATE 8-21-92

JOB ADDRESS OR LOCATION 1411 S Blosser

NAME OF OWNER Gary winters PHONE NUMBER _____

ADDRESS same

CONTRACTOR LANini's Plumbing PHONE NUMBER [illegible]9612

ADDRESS 310 e n Russell

CONTACT PERSON Roland LANini PHONE NUMBER [illegible]9612

CONTRACTOR'S LICENSE NO. on file EXPIRATION DATE _____

WORKER'S COMP. POLICY NO. _____ INS. CO. _____

POLICY EXPIRATION DATE _____ CURRENT CITY BUS. LICENSE __ YES __ NO

PLANS DRAWN BY _____ PHONE NUMBER _____

ADDRESS _____ LICENSE NO. _____

DRAFTSMAN _____ ARCHITECT _____ ENGINEER _____ OTHER _____

OCCUPANCY (UBC) _____ CONSTRUCTION TYPE (UBC) _____

Check Applicable: ___ Residential ___ Commercial ___ Industrial ___ New Construction ___ Addition ___ Alteration

DESCRIPTION OF WORK TO BE PERFORMED: i.e. Dwelling/Patio/Retail Store/etc.

Pressure test gas line to 30 pounds

Grading - cubic yards of earth _____ cut _____ fill

Sq. Footage of Proposed Building or Structures _____

Applicant's stated value of work to be performed $ _____

(FOR OFFICE USE ONLY)

PLANNING DIVISION ACCEPTANCE: Date _____ by _____

Zone _____ Zoning/Use Permit No. _____

Date of Plan Check Completion _____ by _____

FINAL PLANNING APPROVAL: Date _____ by _____

(FOR OFFICE USE ONLY)

BUILDING DIVISION ACCEPTANCE OF PLANS AND APPLICATIONS: Number of Plans Required _____

Number of Plans Submitted _____ Grading Plans Submitted _____ Landscape Plans Submitted _____ Structural Calcs _____

Energy Calcs _____ Specs _____ Soils Report _____ Acoustical Report _____ Other _____

Building Valuation as Determined by the Building Official $ _____ Building Permit Fee x .65 = Plan Check Fee Due _____

_____ Sq.ft.@ _____ Building $ _____ Date of Acceptance of Plans _____

_____ Sq.ft.@ _____ Garage _____ by _____

_____ Sq.ft.@ _____ Carport/Patio _____ Date Advised of Corrections _____

_____ Sq.ft.@ _____ Porch/Deck _____ by _____

_____ Sq.ft.@ _____ _____ Date of Plancheck Completion _____

_____ L.ft.@ _____ Fence _____ by RH

TOTAL VALUATION $ _____

DATE PERMIT ISSUED: _____

PERMIT NO. 22664

BD-TPA 1/6/92


Santa Barbara County
Health Department
300N. San Antoinio rd.
Santa Barbara Ca. 93110
(805)967-2311

WELL PERMIT PLOT PLAN

88-231

SCALE: 1/4" = 10'

INDICATE BELOW THE EXACT LOCATION OF WELL WITH RESPECT TO THE FOLLOWING ITEMS: PROPERTY LINES, WATER BODIES OR WATER COURSES, DRAINAGE PATTERN, ROADS, EXISTING WELLS, SEWERS AND PRIVATE SEWAGE DISPOSAL SYSTEMS. INCLUDE DIMENSIONS.

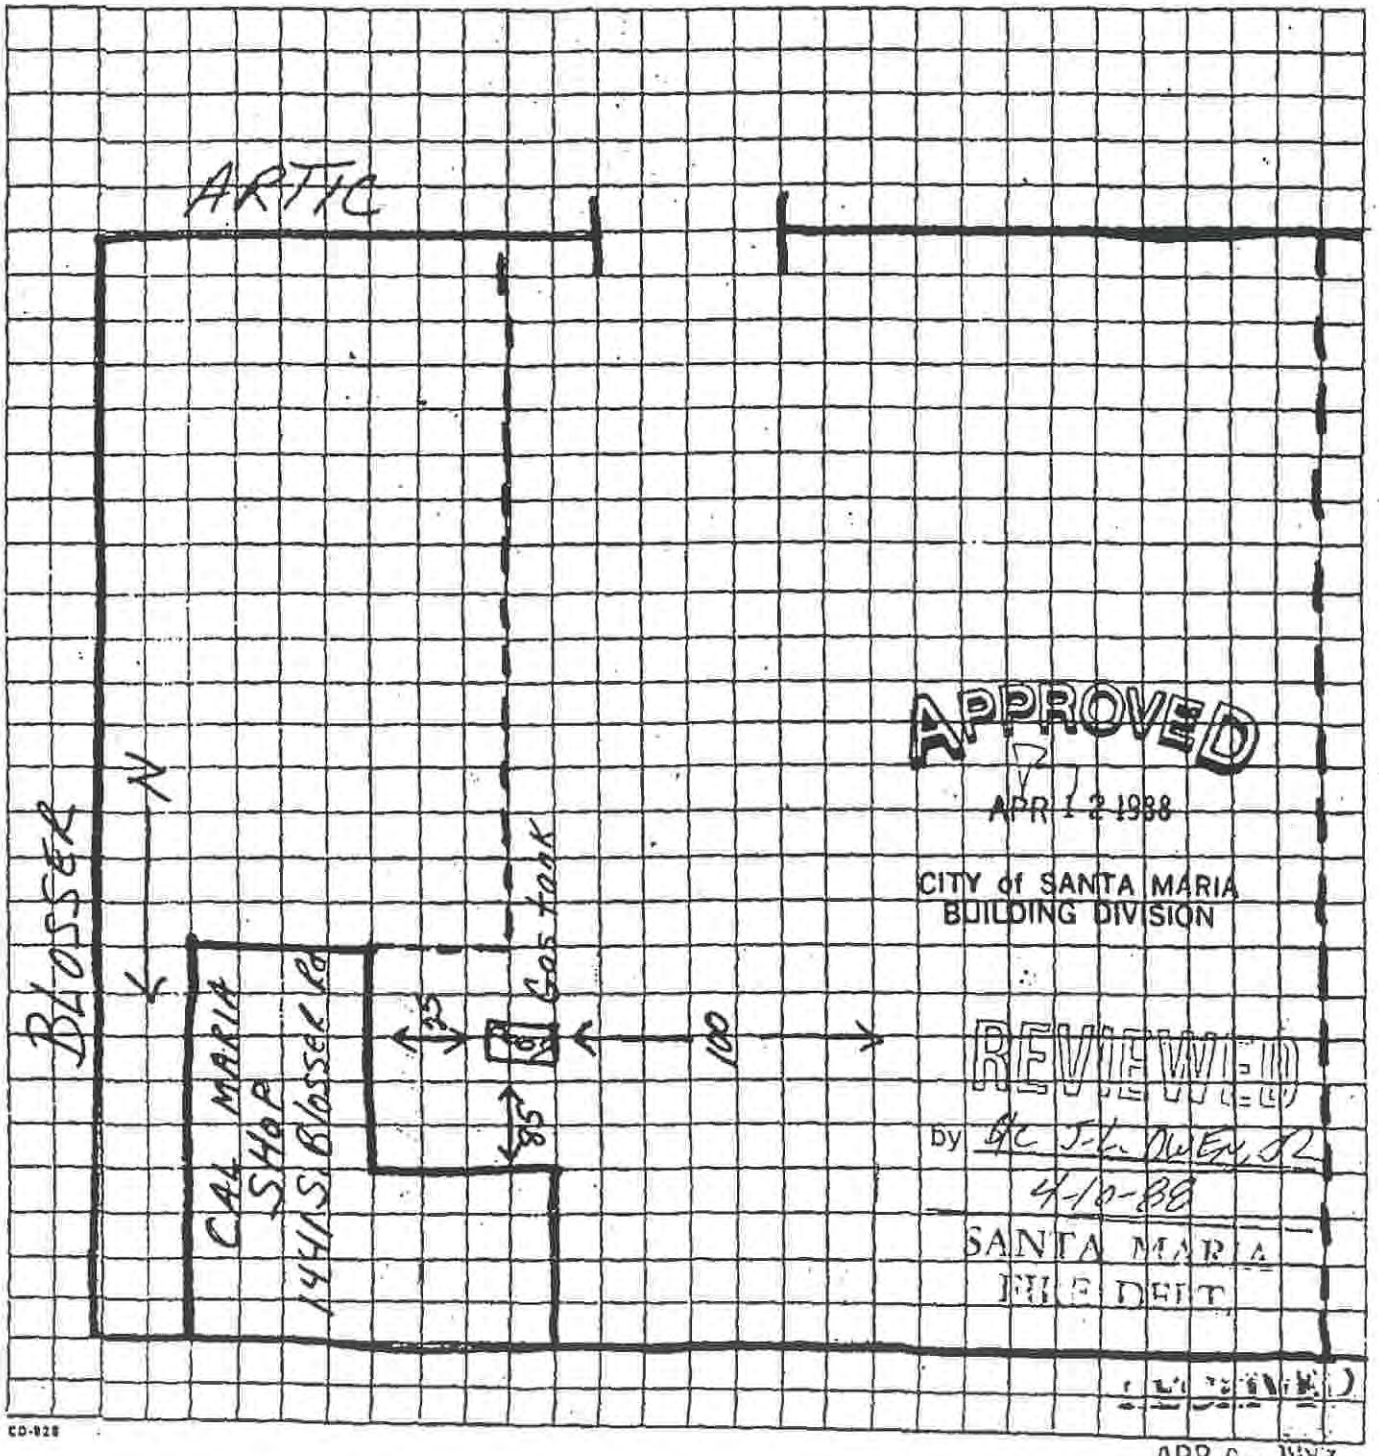

APPROVED
APR 12 1988
CITY of SANTA MARIA
BUILDING DIVISION

REVIEWED
by JC J-L. DUEÑAS
4-12-88
SANTA MARIA
FIRE DEPT

CD-928

APR 0 0 1988
Building Department
City of Santa Maria, CA

SIGN INFORMATION: DATE: 3-3-77

A plot plan with measurements shall be submitted identifiying the location of all existing and proposed signs on the property. Size, height, color and text of signs shall be shown. If the sign is freestanding, a location map and elevation plan of the sign must be supplied. If the sign is attached to the building, a plan showing the elevation of the building, and the location of the sign, must be supplied.

STREET ADDRESS: 1441 S. BLOSSER

NAME OF BUSINESS: J & S EQUIPMENT

Complete the following information for each sign proposal:

Property frontage	360'	lineal ft.
Sign area allowed	690 sq.	ft.
Sign area existing	BLDG 135 sq. 144 sq. POLE	ft. 279 sq.
Sign area proposed	BLDG 135 sq. 84 sq. POLE	ft. 219 sq.
TOTAL SIGN AREA	219 sq.	ft.
	DECREASE 60 sq.	

Any projecting signs?

Existing	____ Yes	✓ No
Proposed	____ Yes	✓ No

If so, identify projecting signs on plot plan and indicate amount of projection (maximum projection 18 inches allowable for new signs).

Projection NONE

COMMENTS: 5170 1

BUILDING DIVISION APPROVAL: RHE DATE: 4/26/77

PLANNING APPROVAL: DATE: 7 MAR 77

REMOVE EXISTING POLE SIGN

CITY OF SANTA MARIA
COMMUNITY DEVELOPMENT DEPARTMENT
Building Division Phone (805) 925-0951
110 E. Cook St., Santa Maria, Ca 93454

PERMIT Nº 5812

☐ Building ☐ Plumbing ☐ Mechanical ☐ Electrical ☐ Sign
☐ Demolition ☐ Grading ☐ Swimming Pool ☐ Combination

Job Address 1441 S. Blosser — Assessor's Parcel ____

Descr. of Work 400 AMP 3-Phase Elec. Service — Sq. Ft. ____ — Value of Work $ ____

Type of Use ____ — Occupancy Use Zone ____ — Zoning Action ____

Applicant's Name & Address Cal-Maria Engines — 1441 S. Blosser Rd.
" " " "

Owner's Name & Phone No. ____ — Phone No. ____

Contractor's Name & Address Los Padres Electric — 3480 Dakota Dr. S.M. — Lic. No. C-10 391281

Architect or Eng'rs. Name & Address ____ — Lic. No. ____

FEES:

Building Permit	$	S. M. I. P. Fee	$
Electrical Permit	$ 25.00	Plan Retention Fee	$
Mechanical Permit	$	Parks & Recreation Fee	$
Plumbing Permit	$	Sewer Use Fee	$
Sign Permit	$	Plan Check Fee	$
Swim'g Pool Permit	$	ISS	$ 5.00
Grading Permit	$	TOTAL FEES	$ 30.00
Demolition Permit	$		

PAID
FEB 02 1982
CITY

LICENSED CONTRACTOR'S DECLARATION:

I hereby affirm that I am licensed under the provisions of Chapter 9 (Commencing with Sec 7000) of Division 3 of the Business & Professions Code, and my license is in full force and effect

License Class C-10 License No 391281

Date 2/2/82 Contractor Lloyd A. Gray

OWNER - BUILDER DECLARATION:

I hereby affirm that I am exempt from the Contractor's License Law for the following reason (Sec 7031 5, Business & Professions Code Any City or County which requires a permit to construct, alter, improve, demolish, or repair any structure, prior to its issuance, also requires the applicant for such permit to file a signed statement that he is licensed pursuant to the provisions of the Contractor's License Law (Chapter 9 (commencing with Sec 7000) of Division 3 of the Business and Professions Code) or that he is exempt therefrom and the basis for the alleged exemption Any violation of Sec 7031 5 by any applicant for a permit subjects the applicant to a civil penalty of not more than five hundred dollars ($500)

☐ I, as owner of the property, or my employees with wages as their sole compensation, will do the work, and the structure is not intended or offered for sale (Sec 7044, Business & Professions Code The Contractor's License Law does not apply to an owner of property who builds or improves thereon, and who does such work himself or through his own employees, provided that such improvements are not intended or offered for sale *If, however, the building or improvement is sold within one year of completion, the owner-builder will have the burden of proving that he did not build or improve for the purpose of sale.)*

☐ I, as owner of the property, am exclusively contracting with licensed contractors to construct the project (Sec 7044, Business & Professions Code The Contractor's License Law does not apply to an owner of property who builds or improves thereon, and who contracts for such project with a contractor(s) licensed pursuant to the Contractor's License Law)

☐ I am exempt under Sec ____ , B & P.C for this reason

Date ____ Owner ____

WORKERS' COMPENSATION DECLARATION:

I hereby affirm that I have a certificate of consent to self-insure, or a certificate of Workers' Compensation Insurance, or a certified copy thereof (Sec 3800, Labor Code)

Policy No ____ Company ____

☐ A certified copy is hereby furnished

☒ A certified copy is filed with the City Building Division To be mail

Date 2/2/82 Applicant Lloyd A. Gray

CERTIFICATE OF EXEMPTION FROM WORKERS' COMPENSATION INSURANCE:

(This Sec need not be completed if the permit value is $100 or less)

☐ I certify that in the perfomance of the work for which this permit is issued, I shall not employ any person in any manner so as to become subject to the Workers' Compensation Laws of California

Date ____ Applicant ____

NOTICE TO APPLICANT If, after making this Certificate of Exemption, you should become subject to the Workers' Compensation provisions of the Labor Code, you must forthwith comply with such provisions or this permit shall be deemed revoked

CONSTRUCTION LENDING AGENCY:

I hereby affirm that there ☐ is ☐ is not a construction lending agency for the performance of the work for which this permit is issued (Sec 3097, Civil Code)


Lender's Name ____

Lender's Address ____

I certify that I have read this application and state that the foregoing information is *correct I agree to comply with all applicable City, County, & State ordinances and laws* relating to building construction and use, and hereby authorize representatives of this City to enter upon the above described property for inspection purposes

Lloyd A. Gray — 2/2/82
Signature of Applicant (Permittee) — Date

E. Thompson — 2/2/82
Approved for Permit by — Date of Permit Issuance

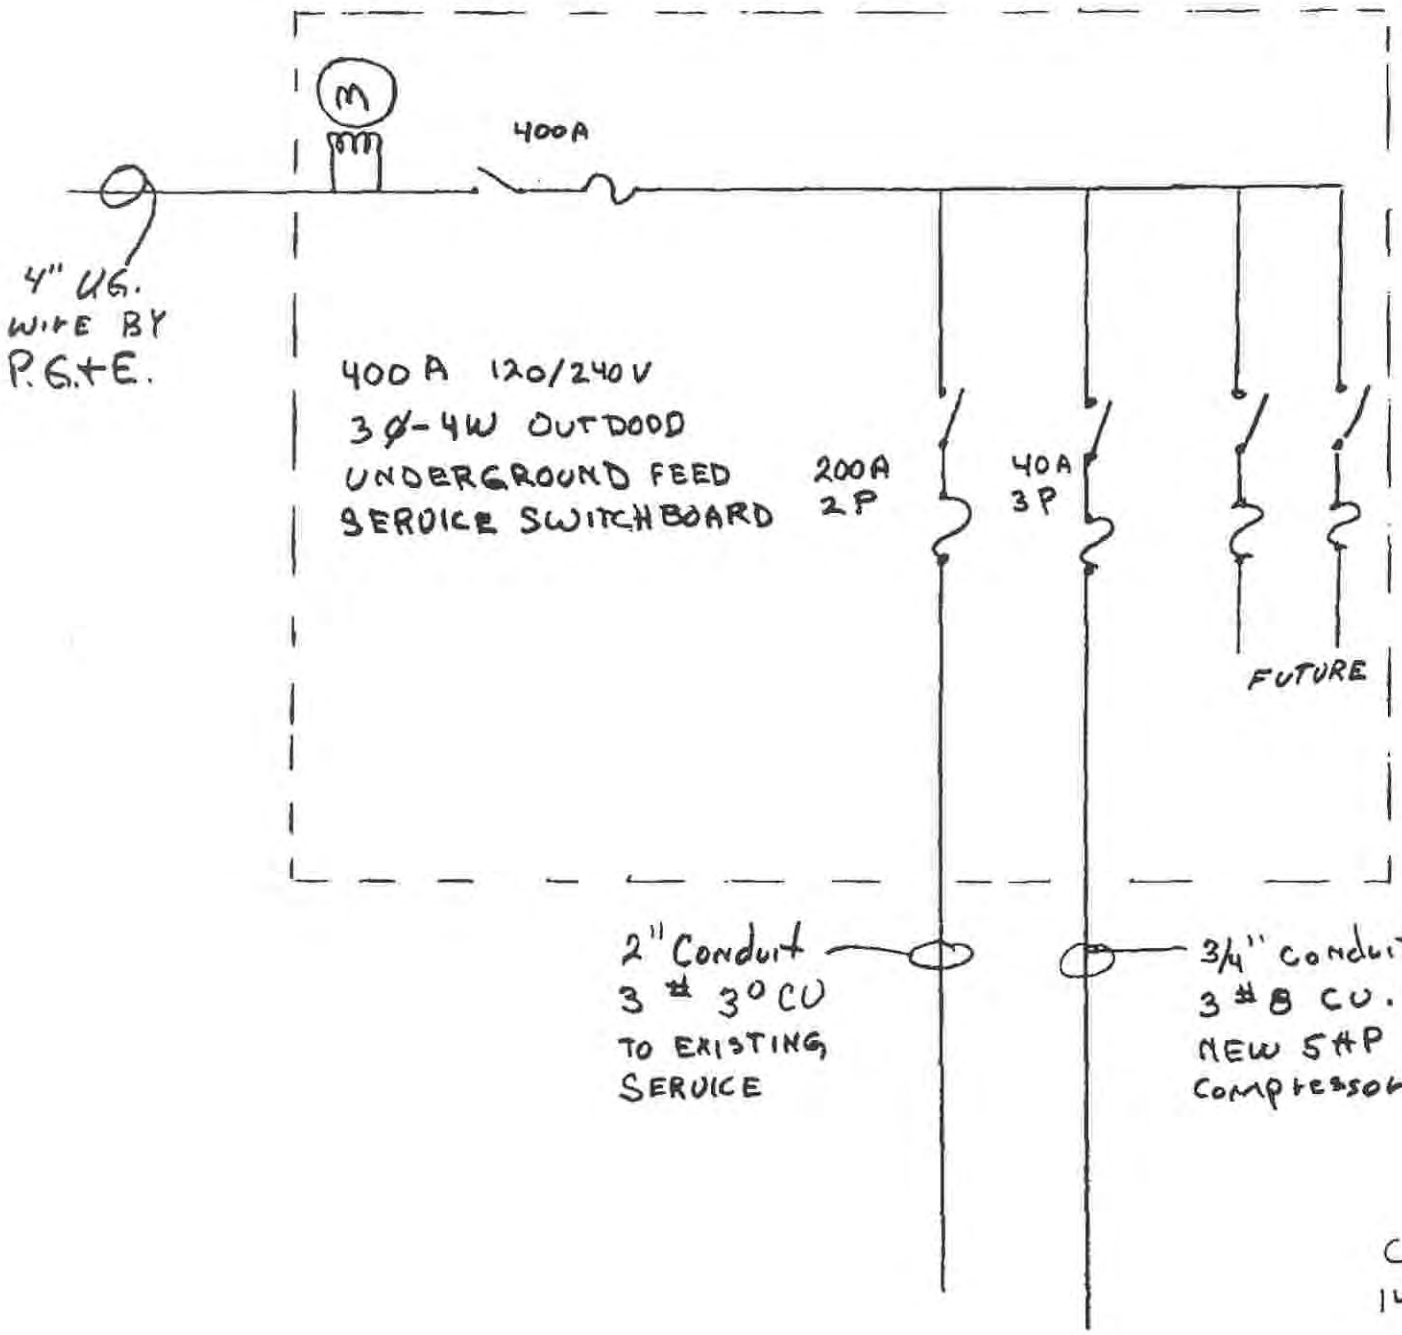

CAL-MARIN ENGINES
1441. S. BLOSSER Rd.

LOS PADRES ELECTRIC

CITY OF SANTA MARIA
COMMUNITY DEVELOPMENT DEPARTMENT
Building Division Phone (805) 925-0951
110 E. Cook St., Santa Maria, Ca. 93454

PERMIT Nº 5805

☐ Building ☐ Plumbing ☐ Mechanical ☐ Electrical ☐ Sign
☐ Demolition ☐ Grading ☐ Swimming Pool ☐ Combination

Job Address 1441 South Blosser Road — Assessor's Parcel 117-240-25
Descr. of Work new sign on existing pole — Sq. Ft. 45 — Value of Work $ 500.00
Type of Use industrial — Occupancy Use Zone — Zoning Action —
Applicant's Name & Address Santa Maria Neon Sign Co. Inc.
Owner's Name & Phone No. Cal-Maria, 1441 South Blosser Road — Phone No. —
Contractor's Name & Address Santa Maria Neon Sign Co. Inc — Lic No. C 45 244971
Architect or Eng'rs. Name & Address — Lic. No. —

FEES:

Building Permit	$ 10.00	S. M. I. P Fee	$
Electrical Permit	$	Plan Retention Fee	$
Mechanical Permit	$	Parks & Recreation Fee	$
Plumbing Permit	$	Sewer Use Fee	$
Sign Permit	$	Plan Check Fee	$
Swim'g Pool Permit	$		$
Grading Permit	$	**TOTAL FEES**	$ 10.00
Demolition Permit	$		

PAID FEB 01 1982 CITY OF SANTA MARIA

LICENSED CONTRACTOR'S DECLARATION:

I hereby affirm that I am licensed under the provisions of Chapter 9 (Commencing with Sec 7000) of Division 3 of the Business & Professions Code, and my license is in full force and effect

License Class C 45 License No. 244971

Date 2/1/82 Contractor S. M. Neon

OWNER - BUILDER DECLARATION:

I hereby affirm that I am exempt from the Contractor's License Law for the following reason (Sec 7031 5, Business & Professions Code Any City or County which requires a permit to construct, alter, improve, demolish, or repair any structure, prior to its issuance, also requires the applicant for such permit to file a signed statement that he is licensed pursuant to the provisions of the Contractor's License Law (Chapter 9 (commencing with Sec 7000) of Division 3 of the Business and Professions Code) or that he is exempt therefrom and the basis for the alleged exemption Any violation of Sec 7031 5 by any applicant for a permit subjects the applicant to a civil penalty of not more than five hundred dollars ($500)

☐ I, as owner of the property, or my employees with wages as their sole compensation, will do the work, and the structure is not intended or offered for sale (Sec 7044, Business & Professions Code The Contractor's License Law does not apply to an owner of property who builds or improves thereon, and who does such work himself or through his own employees, provided that such improvements are not intended or offered for sale If, however, the building or improvement is sold within one year of completion, the owner-builder will have the burden of proving that he did not build or improve for the purpose of sale)

☐ I, as owner of the property, am exclusively contracting with licensed contractors to construct the project (Sec. 7044, Business & Professions Code The Contractor's License Law does not apply to an owner of property who builds or improves thereon, and who contracts for such project with a contractor(s) licensed pursuant to the Contractor's License Law)

☐ I am exempt under Sec ____ B & P C for this reason

Date ____ Owner ____

WORKERS' COMPENSATION DECLARATION.

I hereby affirm that I have a certificate of consent to self-insure, or a certificate of Workers' Compensation Insurance, or a certified copy thereof (Sec 3800, Labor Code)

Policy No. 01k23-71 Company U.S. Fidelity & Guarantee

☐ A certified copy is hereby furnished
☐ A certified copy is filed with the City Building Division

Date 2/1/82 Applicant Gene Laird

CERTIFICATE OF EXEMPTION FROM WORKERS' COMPENSATION INSURANCE:

(This Sec need not be completed if the permit value is $100 or less)

☐ I certify that in the performance of the work for which this permit is issued, I shall not employ any person in any manner so as to become subject to the Workers' Compensation Laws of California

Date ____ Applicant Gene Laird

NOTICE TO APPLICANT If, after making this Certificate of Exemption, you should become subject to the Workers' Compensation provisions of the Labor Code, you must forthwith comply with such provisions or this permit shall be deemed revoked

CONSTRUCTION LENDING AGENCY:

I hereby affirm that there ☐ is ☐ is not a construction lending agency for the performance of the work for which this permit is issued (Sec 3097, Civil Code)

Lender's Name ____

Lender's Address ____

I certify that I have read this application and state that the foregoing information is correct. I agree to comply with all applicable City, County, & State ordinances and laws relating to building construction and use, and hereby authorize representatives of this City to enter upon the above described property for inspection purposes

Gene Laird 2-1-82
Signature of Applicant (Permittee) Date

Charlotte A. Silva 2/1/82
Approved for Permit by Date of Permit Issuance

August 2, 1962
Date Permit Issued

MICROFILMED

Kirk Lumber Company
Owner

800 West Main Street
Street Address

Santa Mria, California
City

Hubble Construction Company
Contractor

612 South Lucas Street
Street Address

Santa Maria, California
City

State License No | City License No

1441 South Blosser Road
Street Address

BUILDING PERMIT

BUILDING DEPARTMENT
CITY OF SANTA MARIA, CALIF

B 3789

Application is hereby made for permission to:

☐ ERECT ☐ ALTER ☐ IMPROVE ☐ DEMOLISH
☐ CONST. ☐ REPAIR ☐ REMOVE ☐ EXCAVT FOR
☐ ENLARGE ☐ MOVE ☐ CONVERT ☐

a building or structure
in accordance with plans and specifications filed herewith

ZONE	FIRE ZONE	BLDG. TYPE	GROUP
PMP	2	Vn	F-2

USE PERMIT NO U- 461 modified DATE 7/18/62
VARIANCE NO V- DATE
SITE IMPROVEMENTS REQUIRED ☐ YES ☐ NO
TOTAL NO. UNITS
TOTAL AREA OF BLDG. 10,060 SQ FT.
TOTAL AREA OF ACCESSORY BLDGS SQ FT
NO. GARAGES REQ'D NO. PARKING SPS REQ'D
OCCUPANCY SQ. FT.

Inudstrial building with office
Bldg. 1 - 6000 sq.ft.
2 - 2280
3 - 1180

LEGAL: Portion of the NE¼ of Section 7, T10N, R34W

TOTAL SQ. FT.

TOTAL VALUE $18,108.00 FEE $90.00
Including labor, material, plumbing, wiring, heating, etc.

I (We) hereby agree to save, indemnify and keep harmless the City of Santa Maria and its officers, employees and agents, against all liabilities, judgments, costs and expenses which may in anywise accrue against the City of Santa Maria in consequence of the granting of this permit, and will in all things strictly comply with the conditions of this Permit, Regulations and Ordinances of the City of Santa Maria and laws of the State of California.

Permitee

INSPECTIONS

☐ SETBACKS	OK	☐ EXT LATHE	OK
☐ EXCAVATION	OK	☐ INT LATHE	OK
☐ FORMS	OK	☐ EXT. PLASTER	OK
☑ RO PLUMBING	OK 10-11	☐ INT. PLASTER	OK
☐	OK	☐ FIREPLACE	OK
☑ REINFORCING	OK	☐ ROOFING	OK
☐ CONCRETE	OK	☐ Cesspool	OK 11-21
☐ FRAME	OK	☐	OK
☐ MASONRY	OK	☐	OK
☐ STRUCT. STEEL	OK	☐ INT.	OK
☐ TANKS	OK	☐ MISC.	OK

FINAL INSPECTION

☐ IMPROVEMENTS OK
☐ BUILDING OK

NOTES

Ro. Plumbing - gate locked 10-9

Application Approved
and Permit Fee of $ Received.

R. HUGH EVANS by
Building Official
Chief Building Inspector

WATER SERVICE REQUIREMENTS CLEARED
AUG 14 1962
CITY OF SANTA MARIA

August 27, 1962
Date Permit Issued

MICROFILMED

1441 South Blosser Road
Street Address

Kirk Lumber & Building Co.
Owner

800 West Main Street
Street Address

Santa Maria, California
City

Richard Bond
Contractor

320A North Russell
Street Address

Santa Maria, California
City

State License No

City License No

ELECTRICAL PERMIT

BUILDING DEPARTMENT
CITY OF SANTA MARIA, CALIF.

E 2434

Application is hereby made for permission to do Electrical Ordinance work at the above address in accordance with plans and specifications filed for:

Building Permit No _____ and/or submitted, and including the following equipment and fixtures:

Zone	Fire Zone	Bldg. Type	Group

☐ 2 WIRE SERVICE ☐ 3 WIRE ☐ 4 WIRE

☐ RIGID CONDUIT ☐ ARMORED CABLE
☐ STEEL TUBE ☐ RACEWAYS
☐ FLEX MET. COND. ☐

_____METERS	_____DISPOSALS
_____OUTLETS-115V	_____DISHWASHERS
_____OUTLETS-230V	_____DRYERS
_____OUTLETS-Special	_____MOTORS
_____RANGES	_____MOTORS-OVER 1 H.P.
_____OVENS	_____TEMP. POWER
_____HEATERS	_____SIGNS
_____GENERATORS	_____TRANSFORMERS

Minimum Fee $12.80

Total Fee $ 12.80

I (We) hereby agree to save, indemnify and keep harmless the City of Santa Maria and its officers, employees and agents, against all liabilities, judgments, costs and expenses which may in anywise accrue against the City of Santa Maria in consequence of the granting of this permit, and will in all things strictly comply with the conditions of this Permit, Regulations and Ordinances of the City of Santa Maria and laws of the State of California

R. Bond
Permittee

INSPECTIONS	INSPECTOR	DATE
SERVICE	OK	
RO WIRING	OK	
RO WIRING	OK	
EQUIPMENT	OK	
EQUIPMENT	OK	
HEATERS	OK	
MOTORS	OK	
MOTORS	OK	
SIGNS	OK	
TRANSFORMERS	OK	
TEMPORARY POWER	OK	
GENERATORS	OK	
SPECIAL	OK	
	OK	
Final	OK	

NOTES

Application Approved
and Permit Fee of ____ $_____ Received.

R. HUGH EVANS by
Building Official
Chief Electrical Inspector

MICROFILMED

October 9, 1962
Date Permit Issued

1441 South Blosser Road
Site Address

Kirk Lumber Company
Owner

800 West Main Street
Street Address

Santa Maria, California
City

Avila Plumbing
Contractor

942 West Main Street
Street Address

Santa Maria, California
City

State License No. City License No.

PLUMBING PERMIT

BUILDING DEPARTMENT
CITY OF SANTA MARIA, CALIF.

P 3980

Application is hereby made for permission to do Plumbing Ordinance work at the above address in accordance with plans and specification filed for

Building Permit No. ____ and/or submitted, and including the following equipment and fixtures

1 TOILETS	____ LAUNDRY TRAYS
1 URINALS	____ WATER TREATMENT
____ BATH TUBS	____ WATER HEATERS
____ SHOWERS	____ FIRE SPRINKLER HEADS
1 LAVATORIES	____ YARD SPRINKLER HEADS
____ KITCHEN SINKS	____ VACUUM BREAKERS
____ DISHWASHERS	____ FURNACES
____ GARB. DISPOSALS	____ HEAT PROD APPLIANCES
____ GREASE TRAPS	____ GAS OUTLETS
____ SAND TRAPS	____ GAS PIPING SYSTEMS
____ FLOOR DRAINS	____ WATER PIPING SYSTEMS
	____ SEWER CONNECTIONS

permit $1.00

Total Fee $4.00

INSPECTIONS	INSPECTOR	DATE
ROUGH PLUMBING ____ OK		
ROUGH PLUMBING ____ OK		
ROUGH PLUMBING ____ OK		
ROUGH GAS ____ OK		
ROUGH GAS ____ OK		
FIXTURES ____ OK		
SEWER CONNECTION ____ OK		
____ OK		
____ OK		
Final Inspection ____ OK		

NOTES

Application Approved
and Permit Fee of ____ $____ Received

R. HUGH EVANS by C. Silva
Building Official
Chief Plumbing Inspector

I (We) hereby agree to save, indemnify and keep harmless the City of Santa Maria and its officers, employees and agents, against all liabilities, judgments, costs and expenses which may in anywise accrue against the City of Santa Maria in consequence of the granting of this permit, and will in all things strictly comply with the conditions of this Permit, Regulations and Ordinances of the City of Santa Maria and laws of the State of California.

Avila Plb - Aft.
Permitee

November 26, 1962
Date Permit Issued

Date Permit Expires

1441 South Blosser Road
Street Address

MICROFILMED

Kirk Lumber Company
Owner

800 West Main Street
Street Address

Santa Maria, California
City

PLUMBING PERMIT

BUILDING DEPARTMENT
CITY OF SANTA MARIA, CALIF.

P 4070

Lopez Sewer Contractors Inc.
Contractor

104 East Battles Road
Street Address

Santa Maria, California
City

State License No

City License No

Application is hereby made for permission to do Plumbing Ordinance work at the above address in accordance with plans and specification filed for

Building Permit No ____ and/or submitted, and including the following equipment and fixtures.

____	TOILETS	____	LAUNDRY TRAYS
____	URINALS	____	WATER TREATMENT
____	BATH TUBS	____	WATER HEATERS
____	SHOWERS	____	FIRE SPRINKLER HEADS
____	LAVATORIES	____	YARD SPRINKLER HEADS
____	KITCHEN SINKS	____	VACUUM BREAKERS
____	DISHWASHERS	____	FURNACES
____	GARB. DISPOSALS	____	HEAT PROD. APPLIANCES
____	GREASE TRAPS	____	GAS OUTLETS
____	SAND TRAPS	____	GAS PIPING SYSTEMS
____	FLOOR DRAINS	____	WATER PIPING SYSTEMS
____	(Septic	____	SEWER CONNECTIONS 1.00

permit 1.00

Total Fee $2.00

INSPECTIONS		INSPECTOR	DATE
ROUGH PLUMBING	OK		
ROUGH PLUMBING	OK		
ROUGH PLUMBING	OK		
ROUGH GAS	OK		
ROUGH GAS	OK		
FIXTURES	OK		
SEWER CONNECTION	OK		
	OK		
	OK		
Final Inspection	OK		

NOTES

I (We) hereby agree to save, indemnify and keep harmless the City of Santa Maria and its officers, employees and agents, against all liabilities, judgments, costs and expenses which may in anywise accrue against the City of Santa Maria in consequence of the granting of this permit, and will in all things strictly comply with the conditions of this Permit, Regulations and Ordinances of the City of Santa Maria and laws of the State of California.

Application Approved and Permit Fee of ____ $____ Received

B. HUGH EVANS by
Building Official
Chief Plumbing Inspector

Lopez Sewer Contractors Inc
Permittee

CITY OF SANTA MARIA
COMMUNITY DEVELOPMENT
DEPARTMENT
110 S. Pine #101, Santa Maria CA, 93458-5082
Building Division Phone (805) 925-0951 Ext.241

PERMIT
S01-0103
SIGN MULTIPLE SIGNS
DATE ISSUED 1/18/02

Santa Maria
All-America City

Job Address	Tract Number	Lot Number	Assessor's Parcel	Value of Work
1441 S BLOSSER RD			**117-240-025**	**$ 4,000.00**

Description
2 SIGN FACE CHANGES FOR STREATOR PIPE & SUPPLY
(12/13/2001 16:34 GRV) SIGN APPLICATION CONSISTS OF REFACING THE EXISTING DOUBLE POLE SIGN 6'-0" X 11'-3" AND REFACING THE EXISTING WALL SIGN 3'-7" X 8'-0 3/4"

Bldg. Sq.ft.	Garage Sq.ft.	Patio Sq. ft.
Deck Sq.ft. **0**	Fence L. ft. **0**	Water Meter
Const. Type	Occupancy Group	
Zone	Planning Project No.	

Applicant	**JCI SIGN CO.**
(805)925-7775	**543 W. BETTERAVIA RD. STE. I**
	SANTA MARIA CA 93455
Owner	**MANRIQUEZ JESUS A TRUSTEE**
	PO BOX 5519
	SANTA MARIA CA 93456
Contractor	**JCI SIGN CO.**
(805)925-7775	**543 W. BETTERAVIA RD. STE. I**
	SANTA MARIA CA 93455
	C:576824
Architect/Engineer	

SIGN APPLICATION FEE
BUILDING PERMIT FEE
ALL PC FEES
SMIP COMMERCIAL
PLAN RET. BASE FEE
ELECTRICAL FEES

TOTAL PAID $ 0.00 **TOTAL DUE $ 0.00** **TOTAL FEES $ 0.00**

*****INSPECTION INSTRUCTIONS*****

24 HOUR INSPECTI... ER,
ADDRESS, LOT NU... ICE
FOR MORNING OR...

EXPIRED NO FINAL

Job Address	Tract Number	Lot Number	Assessor's Parcel	Value of Work
1441 S BLOSSER RD			117-240-025	$ 4,000.00

LICENSED CONTRACTOR'S DECLARATIONS:

__I hereby affirm under penalty of perjury that I am licensed under the provisions of Chapter 9 (Commencing with Sec. 7000) of Division 3 of the Business & Professions Code, and my license is in full force and effect.

License Class C45

License No. C:576824

OWNER - BUILDER DECLARATION:

__I hereby affirm that I am exempt from the Contractor's License Law for the following reason (Sec. 7031.5, Business & Professions Code: Any City or County which requires a permit to construct, alter, improve, demolish, or repair any structure, prior to its issuance, also requires the applicant for such permit to file a signed statement that he is licensed pursuant to the provisions of the Contractor's License Law (Chapter 9 (commencing with Sec. 7000) of Division 3 of the Business and Professions Code) or that he or she is exempt therefrom and the basis for the alleged exemption. Any violation of Sec. 7031.5 by any applicant for a permit subjects the applicant to civil penalty of not more than five hundred dollars ($500).

__I, as owner of the property, or my employees with wages as their sole compensation, will do the work, and the structure is not intended or offered for sale (Section 7044, Business and Professions Code: The Contractor's License Law does not apply to an owner of property who builds or improves thereon, and who does such work himself or through his own employees, provided that such improvements are not intended or offered for sale. If, however, the building or improvement is sold within one year of completion, the owner-builder will have the burden of providing that he did not build or improve for the purpose of sale.)

__I, as owner, of the property, am exclusively contracting with licensed contractors to construct the property (Section 7044, Business and Professions Code: The Contractor's License Law does not apply to an owner of property who builds or improves thereon and who contracts for such projects with a contractor(s) licensed pursuant to the Contractor's License Law.)

__ I am exempt under Sec. _____, B&PC for this reason _____

_____

WORKERS' COMPENSATION DECLARATION:

I hereby affirm under penalty ofperjury one of the following declarations:
__I have and will maintain a certificate of consent to self-insure for workers' compensation, provided for by Section 3700 of the Labor Code, for the performance of the work for which this permit is issued.
__I have and will maintain workers' compensation insurance, as required by Section 3700 of the Labor Code, for the performance of the work for which this permit is issued. My workers' compensation insurance carrier and policy number are:

Policy No. 152423299
Company STATE COMPENSATION

(This section need not be completed if the permit is for one hundred dollars ($100) or less.)
__I certify that in the performance of the work for which this permit is issued, I shall not employ any person in any manner so as to become subject to the workers' compensation laws of California, and agree that if I should become subject to the workers' compensation provisions of Section 3700 of the Labor Code, I shall forthwith comply with those provisions.

WARNING: FAILURE TO SECURE WORKERS' COMPENSATION COVERAGE IS UNLAWFUL, AND SHALL SUBJECT AN EMPLOYER TO CRIMINAL PENALTIES AND CIVIL FINES UP TO ONE HUNDRED THOUSAND DOLLARS ($100,000), IN ADDITION TO THE COST OF COMPENSATION, DAMAGES AS PROVIDED FOR IN SECTION 3706 OF THE LABOR CODE, INTEREST, AND ATTORNEY'S FEES.

CONSTRUCTION LENDING AGENCY:

I hereby affirm that there (check one):____ is ____ is not a construction lending agency for the performance of the work for which this permit is issued (Sec. 3097, Civil Code.).

Lender's Name _____

Lender's Address _____

I certify that I have read this application and state the above information is correct. I agree to comply with all City ordinances and state laws relating to building construction, and hereby authorize representatives of the City to enter upon the above-mentioned property for inspection purposes.

1/18/02

Signature of Applicant, Agent, Owner or Contractor **Date**

Date of Permit Issuance 1/18/02 By _____
Permit Prepared by AHM Approval Date 01/07/2002

Expiration of Permit: Every permit issued by the building official under the provisions of this code shall expire by limitation and become null and void if the building or work authorized by such permit is not commenced within 180 days from date of such permit, or if the building or work authorized by such permit is suspended or abandoned at any time after the work is commenced for a period of 180 days.

Any permittee holding an unexpired permit may apply for an extension of the time within which work may commence under that permit when the permittee is unable to commence work within the time required by this section for good and satisfactory reasons. The building official may extend the time for action by the permittee for a period not exceeding 180 days on written request by the permittee showing that circumstances beyond the control of the permittee have prevented action from being taken. No permit shall be extended more than once.

***EVERY BUILDING PERMIT SHALL AUTOMATICALLY EXPIRE BY LIMITATION AND BECOME INVALID EIGHTEEN (18)
MONTHS AFTER ITS DATE OF ISSUANCE.**

Failure to request and receive inspection within 180 days from the **LAST CITY RECORDED INSPECTION** constitutes a condition of suspension or abandonment.

CITY OF SANTA MARIA
COMMUNITY DEVELOPMENT DEPARTMENT
Building Division Phone (805) 925-0951 Ext.241
110 E. Cook St., Santa Maria, CA 93454

№ 22664 PERMIT

☐ Building ☐ Plumbing ☐ Mechanical ☐ Electrical ☐ Sign
☐ Demolition ☐ Grading ☐ Swimming Pool ☐ Combination

Job Address 1441 S. BLOSSER — Assessor's Parcel 117-240-25

Descr. of Work PERMIT FOR GAS TEST — Sq.ft. _____ — Value of Work $ _____

Type of Use COMMERCIAL — Occupancy Use Zone _____ — Zoning Action _____

Applicant's Name & Address LANINI'S PLUMBING, 310"E" N. RUSSELL, SANTA MARIA

Owner's Name & Phone No. CAL MARIA, 1441 S. BLOSSER RD, SANTA MARIA

Contractor's Name & Address SAME AS APPLICANT — Lic. No. 293806 C36

Architect or Eng'rs. Name & Address _____ — Lic. No. _____

FEES:

Building Permit	$	SMIP/SIIM Fee	$
Electrical Permit	$	Plan Retention Fee	$
Mechanical Permit	$	Park Acquisition Fee (in lieu)	$
Plumbing Permit	$ 19.00	Park Development Fee	$
Sign Permit	$	Sewer Use Fee	$
Swim'g Pool Permit	$	Plan Check Fee	$
Grading Permit	$		$
Demolition Permit	$	TOTAL FEES	$ 19.00

PAID
AUG 21 1992
CITY OF SANTA MARIA

LICENSED CONTRACTOR'S DECLARATION:

I hereby affirm that I am licensed under the provisions of Chapter 9 (Commencing with Sec. 7000) of Division 3 of the Business & Professions Code, and my license is in full force and effect.

License Class C36 License No. 293806

Date _____ Contractor _____

OWNER - BUILDER DECLARATION:

I hereby affirm that I am exempt from the Contractor's License Law for the following reason (Sec. 7031.5, Business & Professions Code: Any City or County which requires a permit to construct, alter, improve, demolish, or repair any structure, prior to its issuance, also requires the applicant for such permit to file a signed statement that he is licensed pursuant to the provisions of the Contractor's License Law (Chapter 9 (commencing with Sec. 7000) of Division 3 of the Business and Professions Code) or that he is exempt therefrom and the basis for the alleged exemption. Any violation of Sec. 7031.5 by any applicant for a permit subjects the applicant to a civil penalty of not more than five hundred dollars ($500).

☐ I, as owner of the property, or my employees with wages as their sole compensation, will do the work, and the structure is not intended or offered for sale (Sec. 7044, Business & Professions Code: The Contractor's License Law does not apply to an owner of property who builds or improves thereon, and who does such work himself or through his own employees, provided that such improvements are not intended or offered for sale. If, however, the building or improvement is sold within one year of completion, the owner-builder will have the burden of proving that he did not build or improve for the purpose of sale.).

☐ I, as owner of the property, am exclusively contracting with licensed contractors to construct the project (Sec. 7044, Business & Professions Code: The Contractor's License Law does not apply to an owner of property who builds or improves thereon, and who contracts for such project with a contractor(s) licensed pursuant to the Contractor's License Law.).

☐ I am exempt under Sec. _____, B&PC for this reason

_____

_____

Date _____ Owner _____

WORKERS' COMPENSATION DECLARATION:

I hereby affirm that I have a certificate of consent to self-insure, or a certificate of Workers' Compensation Insurance, or a certified copy thereof (Sec. 3800, Labor Code.)

Policy No. WOA04919 Company CALIF. COMP.

☐ A certified copy is hereby furnished.

☐ A certified copy is filed with the City Building Division.

Date _____ Applicant _____

CERTIFICATE OF EXEMPTION FROM WORKERS' COMPENSATION INSURANCE:

(This Sec. need not be completed if the permit value is $100 or less)

☐ I certify that in the performance of the work for which this permit is issued, I shall not employ any person in any manner so as to become subject to the Workers' Compensation Laws of California.

Date _____ Applicant _____

NOTICE TO APPLICANT: If, after making this Certificate of Exemption, you should become subject to the Workers' Compensation provisions of the Labor Code, you must forthwith comply with such provision or this permit shall be deemed revoked.

CONSTRUCTION LENDING AGENCY:

I hereby affirm that there ☐ is ☐ is not a construction lending agency for the performance of the work for which this permit is issued (Sec. 3097, Civil Code.).

Lender's Name _____

Lender's Address _____

I certify that I have read this application and state that the foregoing information is correct. I agree to comply with all applicable City, County, & State ordinances and laws relating to building construction and use, and hereby authorize representatives of this City to enter upon the above described property for inspection purposes.

_____
Signature of Applicant (Permittee) Date

L. NOYES 8/21/92
Approved for Permit by Date of Permit Issuance

08-21-92 ICL7627 CASH 19.00

CITY OF SANTA MARIA
COMMUNITY DEVELOPMENT DEPARTMENT
Building Division Phone (805) 925-0951
110 E. Cook St., Santa Maria, Ca. 93454

PERMIT Nº 15212

☐ Building ☐ Plumbing ☐ Mechanical ☐ Electrical ☐ Sign
☐ Demolition ☐ Grading ☐ Swimming Pool ☐ Combination

Job Address 1441 S. BLOSSER RD. Assessor's Parcel 117-240-25
Descr. of Work Underground tank removal Sq Ft. ____ Value of Work $ 5,833.33
Type of Use Commercial Occupancy Use Zone ____ Zoning Action ____
Applicant's Name & Address McCormick Const. 316 West St., S.M. 922-4613
Owner's Name & Phone No Betteravia Farms, PO Drawer E, S.M. Phone No. 925-2417
Contractor's Name & Address McCormick Const., 316 West St., S.M. Lic. No. 322158 A
Architect or Eng'rs. Name & Address ____ Lic. No ____

FEES:

Building Permit	$ 81.00	S. M. I. P. Fee	$ .60
Electrical Permit	$	Plan Retention Fee	$
Mechanical Permit	$	Parks & Recreation Fee	$
Plumbing Permit	$	Sewer Use Fee	$
Sign Permit	$ PAID	Plan Check Fee	$ 52.65
Swim'g Pool Permit	$		$
Grading Permit	$ APR 13 1988	**TOTAL FEES**	$ 134.25
Demolition Permit	CITY OF SANTA MARIA		

LICENSED CONTRACTOR'S DECLARATION:

I hereby affirm that I am licensed under the provisions of Chapter 9 (Commencing with Sec 7000) of Division 3 of the Business & Professions Code, and my license is in full force and effect

License Class A License No 322158

X Date 4/13/88 Contractor [signature]

OWNER - BUILDER DECLARATION:

I hereby affirm that I am exempt from the Contractor's License Law for the following reason (Sec 7031 5, Business & Professions Code Any City or County which requires a permit to construct, alter, improve, demolish, or repair any structure, prior to its issuance, also requires the applicant for such permit to file a signed statement that he is licensed pursuant to the provisions of the Contractor's License Law (Chapter 9 (commencing with Sec 7000) of Division 3 of the Business and Professions Code) or that he is exempt therefrom and the basis for the alleged exemption Any violation of Sec 7031 5 by any applicant for a permit subjects the applicant to a civil penalty of not more than five hundred dollars ($500)

☐ I, as owner of the property, or my employees with wages as their sole compensation, will do the work, and the structure is not intended or offered for sale (Sec 7044, Business & Professions Code The Contractor's License Law does not apply to an owner of property who builds or improves thereon, and who does such work himself or through his own employees, provided that such improvements are not intended or offered for sale If, however, the building or improvement is sold within one year of completion, the owner-builder will have the burden of proving that he did not build or improve for the purpose of sale)

☐ I, as owner of the property, am exclusively contracting with licensed contractors to construct the project (Sec 7044, Business & Professions Code The Contractor's License Law does not apply to an owner of property who builds or improves thereon, and who contracts for such project with a contractor(s) licensed pursuant to the Contractor's License Law)

☐ I am exempt under Sec. ____ , B & P C for this reason

Date ____ Owner ____

WORKERS' COMPENSATION DECLARATION:

I hereby affirm that I have a certificate of consent to self-insure, or a certificate of Workers' Compensation Insurance, or a certified copy thereof (Sec 3800, Labor Code)

Policy No 524316 Company STATE FUND

☐ A certified copy is hereby furnished
☐ A certified copy is filed with the City Building Division

X Date 4/13/88 Applicant [signature]

CERTIFICATE OF EXEMPTION FROM WORKERS' COMPENSATION INSURANCE:

(This Sec need not be completed if the permit value is $100 or less)

☐ I certify that in the performance of the work for which this permit is issued, I shall not employ any person in any manner so as to become subject to the Workers' Compensation Laws of California

Date ____ Applicant ____

NOTICE TO APPLICANT If, after making this Certificate of Exemption, you should become subject to the Workers' Compensation provisions of the Labor Code, you must forthwith comply with such provisions or this permit shall be deemed revoked

CONSTRUCTION LENDING AGENCY:

I hereby affirm that there ☐ is ☐ is not a construction lending agency for the performance of the work for which this permit is issued (Sec 3097, Civil Code)

Lender's Name ____

Lender's Address ____

I certify that I have read this application and state that the foregoing information is correct I agree to comply with all applicable City, County, & State ordinances and laws relating to building construction and use, and hereby authorize representatives of this City to enter upon the above described property for inspection purposes

X [signature] 4/13/88
Signature of Applicant (Permittee) Date

Approved for Permit by [signature] 4/13/88
Date of Permit Issuance

4/12/88

Address 1441 South Blosser Road Assessor's No. 117-240-22

CITY OF SANTA MARIA, CALIF.

Building Permit Issued to Build ☐ Add to ☐ Alter ☐ Repair ☐ Move ☐ Demolish ☐ partition

Owner Sunset Builders Supply Owner's Address 1441 South Blosser Road

Lot ____ Block ____ Subdiv. ____ Est. Valuation $ 150.00

Gen'l Contractor owner-builder Permit Fee $ 3.00 Permit No. B- 2222

Elect. Contractor ____ Permit Fee $ ____ Permit No. E- ____

Plumb. Contractor ____ Permit Fee $ ____ Permit No. P- ____

Use Zone ____ Fire Zone ____ Variance, Zone Change, Subdiv. File, or Use Permit No. ____

INSPECTIONS

	Date	Inspector		Date	Inspector		Date
Setbacks, Yards			Rough Plumb.			Int. Lathing	
Forms & Excav.			Frame			Sewer	
Wall Footings			Struct. Steel			Water Meter OK	
Reinf. Steel			Rough Elect.			Elect. Meter OK	
Girders & Underpin.			Top Out Vents			Gas Meter OK	
Conc. Wall Steel			Gas Test			Final Insp. OK	11-4
Masonry Wall Steel			Ext. Lathing			Add'l Notes & Insp.	

1441 South Blosser | Sunset Builders Supply | 4/4/69 | B2222

MICROFILMED

CITY OF SANTA MARIA, CALIFORNIA

Address 1441 South Blosser Road — Assessor's No. _____

Descr. of Work ~~400A 3-phase~~ — Valuation _____

Owner Cal Maria Engines — Phone No. _____

Comb. Permit ☐ Bldg. ☐ Elect. ☐ Mech. ☐ Plumbing _____ Permit Fee $ _____ Permit No. _____

Gen'l Contractor _____ Permit Fee $ _____ Permit No. _____

Elect. Contractor Los Padres Electric Permit Fee $ 25.00 Permit No. 5812

Mech. Contractor _____ Permit Fee $ _____ Permit No. _____

Plumb'g. Contractor _____ Permit Fee $ _____ Permit No. _____

Other Contractor _____ Permit Fee $ _____ Permit No. _____

Use Zone _____ Occupancy _____ Sq. Footage _____ ☐ Zoning Cond. _____ Zoning Act'n. _____

INSPECTIONS

	Date	Inspector		Date	Inspector		Date	Inspector
1. Setbacks, yds.			10. Masonry Stl.			19. Gas Test		
2. Forms/Excav.			11. Frame			20. Ext. Lath'g.		
3. Found'n Steel			11. Firepl./Chim.			21. Int. Lath'g.		
4. Gird./Underp'g.			13. Struct Stl.			22. Bldg. Sewer		
5. Elect. Conduit			14. Roof Diaph.			23. Zoning OK		
6.			15. Insulation			24. Mech. OK		
7. Ro. Plumbing			16. Ro.Elect.	2-3-82	JM	25. Gas Meter OK		
8. Conc. Wall Stl.			17. Ro. Mech.			26. Elect. Met. OK		F
9.			18. Top Out Vent			Final Insp. OK	JM	6-2

1441 South Blosser Road — Cal-Maria Engines — 2/2/82 — 5812

Address 1441 South Blosser Road Assessor's No.

CITY OF SANTA MARIA, CALIF.

Building Permit Issued to Build ☐ Add to ☐ Alter ☐ Repair ☐ Move ☐ Demolish ☐ Signs (3 wall)

Owner Sunset Builders Owner's Address 1441 South Blosser Road

Lot Block Subdiv. (double fee) Est. Valuation $ 250.00

Gen'l Contractor owner-builder Permit Fee $ 10.00 Permit No. B- S 546

Elect. Contractor Permit Fee $ Permit No. E-

Plumb. Contractor Permit Fee $ Permit No. P-

Use Zone Fire Zone Variance, Zone Change, Subdiv. File, or Use Permit No.

INSPECTIONS

	Date	Inspector		Date	Inspector		Date
Setbacks, Yards			Rough Plumb.			Int. Lathing	
Forms & Excav.			Frame			Sewer	
Wall Footings			Struct. Steel			Water Meter OK	
Reinf. Steel			Rough Elect.			Elect. Meter OK	
Girders & Underpin.			Top Out Vents			Gas Meter OK	
Conc. Wall Steel			Gas Test			Final Insp. OK	6-9-69
Masonry Wall Steel			Ext. Lathing			Add'l Notes & Insp.	

1441 South Blosser Road Sunset Builders 3/28/69 S 546

MICROFILMED

1441 S. Blosser — Job Address

Betteravia Farms - PO Drawer E — Owner's Name & Address

117-240-25 — Assessor's No.

15212 — Permit No

Underground Tank Removal — Job Description

Est. Value

Date

Gen'l Contr. McCormick Construction - 316 West St- Sin — Permit Fee 81.00 — Permit No 15212

Elec.Contr. — Permit Fee — Permit No.

Mech.Contr. — Permit Fee — Permit No.

Plbg Contr. — Permit Fee — Permit No.

Other Contrs — Permit Fee — Permit No.

Use Zone ____ Occupancy ____ Bldg Type ____ Sq. Ft. ____ Zoning ____

Wtr Mtr Pd ____ Wtr Mtr Set ____ Sewer Fee Pd ____ Elec Mtr OK ____ Gas Mtr OK ____

1. Setbacks, Yds			10. Masonry Stl			19. Sheetrock			
2. Forms/Excav			11. Roof Diagh			20. Ext.Lath			
3. Fdn.Steel			12. Firepl/Chlm			21. Water			
4. Elec.Grd.Wk.			13. Struc Stl.			22. Sewer			
5. Ufer Grd.			14. Ro.Elec.			23. Gas Test			
6. Plb.Grd Wk.			15. Ro. Mech.			24. Final Mech			
7. Conc.Wall Stl.			16. Plb. Topout			25. Final Elec			
8.			17. Frame			26. Final Grading			
9.			18. Insulation			27.			
						FINAL INSPECTION	4/14		Re

1441 S. Blosser — Job Address

Betteravia Farms - Santa Maria — Owner's Name & Address

117-240-25 — Assessor's No.

15212 — Permit No

1441 S. BLOSSER
JOB ADDRESS

CAL MARIA; SAME; S.M.
OWNER'S NAME AND ADDRESS

22664
PERMIT

JOB DESCRIPTION PERMIT FOR GAS TEST

VALUATION

DATE 8/21/92

GEN'L CONT. FEE #
ELEC. CONT. FEE #
MECH. CONT. FEE #
PLBG. CONT. LANINI'S PLUMBING, 310"E" N. RUSSELL, S.M. FEE 19.00 # 22664
OTHER CONT. FEE #

PARKS ACQ. PD DEV. PD WTR MTR PD SET
USE ZONE OCCUPANCY TYPE SQ FT ZONING
ELEC MTR TAG # GAS MTR SEWER FEE MUNICIPAL SEWER

TEMP POWER		SEWER		ROUGH MECH		T-BAR	
SETBACKS/YDS		SLAB		PLB TOPOUT		GAS TEST	
FORMS/EXCAV		CONC WALL STL		FLOOR FRAME		AIC RATING	
FDN/STEEL		MASONRY STL		FRAME		FINAL ELEC	
ELEC/GRDWK		FP/CHIMNEY		INSUL WALLS		FINAL MECH	9/3
UFER/GRND		ROOF DIAPH		INSUL CEIL		FINAL PLBG	
PLB/GRNDWK		SHEERWALL		DRYWALL		FINAL GRDG	9/4
WATER		ROUGH ELEC		EXT LATH		FINAL DONE	
M.H. SET-UP							

1441 S. BLOSSER CAL MARIA 117-240-25 22664

Address 1441 South Blosser Road Assessor's No. 111-240-22

CITY OF SANTA MARIA, CALIF.

Building Permit Issued to Build ☐ Add to ☐ Alter ☐ Repair ☐ Move ☐ Demolish ☐ Slab only

Owner Kirk Lumber Company Owner's Address 1441 South Blosser Road

Lot ____ Block ____ Subdiv. ____ Est. Valuation $ 500.00

Gen'l Contractor Alex Teede Permit Fee $ 5.00 Permit No. B- 1202

Elect. Contractor ____ Permit Fee $ ____ Permit No. E- ____

Plumb. Contractor ____ Permit Fee $ ____ Permit No. P- ____

Use Zone ____ Fire Zone ____ Variance, Zone Change, Subdiv. File, or Use Permit No. ____

INSPECTIONS

	Date	Inspector		Date	Inspector		Date	Inspector
Setbacks, Yards	10-6-66	RK	Rough Plumb.			Int. Lathing		
Forms & Excav.	10-6-66	RK	Frame			Sewer		
Wall Footings			Struct. Steel			Water Meter OK		
Reinf. Steel			Rough Elect.			Elect. Meter OK		
Girders & Underpin.			Top Out Vents			Gas Meter OK		
Conc. Wall Steel			Gas Test			Final Insp. OK	4-27-67	RK
Masonry Wall Steel			Ext. Lathing			Add'l Notes & Insp.		

1441 South Blosser Road Kirk Lumber Co. 10/5/66 B-1202

MICROFILMED

August 2, 1962
Date Permit Issued

MICROFILMED

Kirk Lumber Company
Owner

800 West Main Street
Street Address

Santa Mria, California
City

Hubble Construction Company
Contractor

612 South Lucas Street
Street Address

Santa Maria, California
City

State License No. City License No.

1441 South Blosser Road
Street Address

BUILDING PERMIT

BUILDING DEPARTMENT
CITY OF SANTA MARIA, CALIF

B 3789

Application is hereby made for permission to:

☐ ERECT ☐ ALTER ☐ IMPROVE ☐ DEMOLISH
☐ CONST. ☐ REPAIR ☐ REMOVE ☐ EXCAVT. FOR
☐ ENLARGE ☐ MOVE ☐ CONVERT ☐

a building or structure
in accordance with plans and specifications filed herewith

ZONE	FIRE ZONE	BLDG. TYPE	GROUP
PMP	2	Vn	F-2

USE PERMIT NO. U- 461 modified DATE 7/18/62
VARIANCE NO. V- DATE
SITE IMPROVEMENTS REQUIRED ☐ YES ☐ NO
TOTAL NO. UNITS
TOTAL AREA OF BLDG. 10,060 SQ. FT.
TOTAL AREA OF ACCESSORY BLDGS. SQ. FT.
NO. GARAGES REQ'D. NO. PARKING SPS. REQ'D
OCCUPANCY SQ. FT.

Inudstrial building with office
Bldg. 1 - 6000 sq.ft.
2 - 2280
3 - 1180

LEGAL: Portion of the NE¼ of Section T6ON, R34W
TOTAL SQ. FT.
TOTAL VALUE $18,108.00 FEE $ 90.00
Including labor, material, plumbing, wiring, heating, etc.

I (We) hereby agree to save, indemnify and keep harmless the City of Santa Maria and its officers, employees and agents, against all liabilities, judgments, costs and expenses which may in anywise accrue against the City of Santa Maria in consequence of the granting of this permit, and will in all things strictly comply with the conditions of this Permit, Regulations and Ordinances of the City of Santa Maria and laws of the State of California.

Permitee

INSPECTIONS

☐ SETBACKS	OK	☐ EXT. LATHE	OK
☐ EXCAVATION	OK	☐ INT. LATHE	OK
☐ FORMS	OK	☐ EXT. PLASTER	OK
☐ RO PLUMBING	OK 10-11	☐ INT. PLASTER	OK
☐	OK	☐ FIREPLACE	OK
☐ REINFORCING	OK	☐ ROOFING	OK
☐ CONCRETE	OK	☐ Cesspool	OK 11-21
☐ FRAME	OK	☐	OK
☐ MASONRY	OK	☐	OK
☐ STRUCT. STEEL	OK	☐ INT.	OK
☐ TANKS	OK	☐ MISC.	OK

FINAL INSPECTION

☐ IMPROVEMENTS OK
☐ BUILDING OK

NOTES

Ro. Plumbing - gate locked RS 10-9

Application Approved
and Permit Fee of $ Received.

R. HUGH EVANS by
Building Official
Chief Building Inspector

WATER SERVICE
REQUIREMENTS CLEARED
AUG 14 1962

Address 1441 South Blosser Road 18 Assessor's No. 117-240-22

CITY OF SANTA MARIA, CALIF.

erect open end bld; storage of equi

Building Permit Issued to Build ☐ Add to ☐ Alter ☐ Repair ☐ Move ☐ Demolish ☐

Owner Kirk Lumber Company Owner's Address 1441 South Blosser Road

Lot ____ Block ____ Subdiv. ____ Est. Valuation $ 2,222.00

Gen'l Contractor owner-builder Permit Fee $ 24.00 Permit No. B- 1235

Elect. Contractor ____ Permit Fee $ ____ Permit No. E- ____

Plumb. Contractor ____ Permit Fee $ ____ Permit No. P- ____

Use Zone ____ Fire Zone ____ Variance, Zone Change, Subdiv. File, or Use Permit No. ____

INSPECTIONS

	Date	Inspector		Date	Inspector		Date	Inspector
Setbacks, Yards			Rough Plumb.			Int. Lathing		
Forms & Excav.			Frame			Sewer		
Wall Footings			Struct. Steel			Water Meter OK		
Reinf. Steel			Rough Elect.			Elect. Meter OK		
Girders & Underpin.			Top Out Vents			Gas Meter OK		
Conc. Wall Steel			Gas Test			Final Insp. OK	6-16-67	
Masonry Wall Steel			Ext. Lathing			Add'l Notes & Insp.		

1441 South Blosser Road Kirk Lumber Company 11/4/66 B-1235

MICROFILMED

CITY OF SANTA MARIA, CALIFORNIA

Address 1441 S. Blosser Rd.
Descr. of Work New sign on existing pole
Owner ✓ Cal-Maria
Comb. Permit ☐ Bldg. ☐ Elect. ☐ Mech. ☐ Plumbing
Gen'l Contractor
Elect. Contractor
Mech. Contractor
Plumb'g. Contractor
Other Contractor Santa Maria Neon
Use Zone Occupancy Sq. Footage 45 ☐ Zoning Cond.
Inspection never requested 6/30/92

Assessor's No. 117-240-
Valuation 500.00
Phone No.
Permit Fee $ Permit No.
Permit Fee $ Permit No.
Permit Fee $ Permit No.
Permit Fee $ Permit No.
Permit Fee $ Permit No.
Permit Fee $ 10.00 Permit No.
Permit Fee $ Permit No. B-5805
Zoning Act'n.

INSPECTIONS

	Date	Inspector		Date	Inspector		Date	Inspector
1. Setbacks, yds.			10. Masonry Stl.			19. Gas Test		
2. Forms/Excav.			11. Frame			20. Ext. Lath'g.		
3. Found'n Steel			11. Firepl./Chim.			21. Int. Lath'g.		
4. Gird./Underp'g.			13. Struct Stl.			22. Bldg. Sewer		
5. Elect. Conduit			14. Roof Diaph.			23. Zoning OK		
6.			15. Insulation			24. Mech. OK		
7. Ro. Plumbing			16. Ro. Elect.			25. Gas Meter OK		
8. Conc. Wall Stl.			17. Ro. Mech.			26. Elect. Met. OK		
9. 1441 S. Blosser Rd.			18. Top Out Vent Cal-Maria			Final Insp. OK 2/1/82		B-5805

Address 1441 South Blosser Assessor's No.

CITY OF SANTA MARIA, CALIF.

BUILDING PERMIT ISSUED TO: **Build** ☐ **Add to** ☐ **Alter** ☐ **Repair** ☐ **Move** ☐ **Demolish** ☐

Remodel-partitions VALUE: $1000.00

Owner J & S Equipment Owner's Address 1441 So Blosser

Gen'l Contractor owner-builder DOUBLE Permit Fee $ 20.07 Permit No. B- 6172

Elect. Contractor Ed Anderson ~~Double~~ Permit Fee $ 16.00 Permit No. E- 3662

Plumb. Contractor Permit Fee $ Permit No. P-

Mech. Contractor Permit Fee $ Permit No. M-

Other Contractor Permit Fee $ Permit No.

Use Zone Occupancy Sq. Footage Fire Zone Zoning Permit No.

INSPECTIONS

	Date	Inspector		Date	Inspector		Date	Inspector
Setbacks, Yards			Struct. Steel			Int. Lathing	12-29-75	BB
Forms & Excav.			Roof Diaphragm			Sewer		
Found. Steel			U. Grd. Elect.			Water Meter OK		
Girders & Underpin.			Rough Elect.			Elect. Meter OK		
Wall Reinf. Steel			Top Out Vents			Gas Meter OK		
Rough Plumb.			Gas Test			Final Insp. OK	1-11-76	BB
Frame	12-29-75	BB	Ext. Lathing			Add'l Notes & Insp.		

1441 So Blosser J & S Equipment 12/24/75 B 6172

MICROFILMED

August 27, 1962
Date Permit Issued

1441 South Blosser Road
Street Address

Kirk Lumber & Building Co.
Owner

800 West Main Street
Street Address

Santa Maria, California
City

Richard Bond
Contractor

320A North Russell
Street Address

Santa Maria, California
City

State License No. City License No.

ELECTRICAL PERMIT

BUILDING DEPARTMENT
CITY OF SANTA MARIA, CALIF.

E 2434

Application is hereby made for permission to do Electrical Ordinance work at the above address in accordance with plans and specifications filed for:

Building Permit No. _____ and/or submitted, and including the following equipment and fixtures:

Zone	Fire Zone	Bldg. Type	Group

☐ 2 WIRE SERVICE ☐ 3 WIRE ☐ 4 WIRE

☐ RIGID CONDUIT ☐ ARMORED CABLE

☐ STEEL TUBE ☐ RACEWAYS

☐ FLEX MET. COND. ☐

_____ METERS	_____ DISPOSALS
_____ OUTLETS-115V	_____ DISHWASHERS
_____ OUTLETS-230V	_____ DRYERS
_____ OUTLETS-Special	_____ MOTORS
_____ RANGES	_____ MOTORS-OVER 1 H.P.
_____ OVENS	_____ TEMP. POWER
_____ HEATERS	_____ SIGNS
_____ GENERATORS	_____ TRANSFORMERS

Minimum Fee $12.80

Total Fee $ 12.80

INSPECTIONS	INSPECTOR	DATE
SERVICE _____	OK	
RO WIRING _____	OK	
RO WIRING _____	OK	
EQUIPMENT _____	OK	
EQUIPMENT _____	OK	
HEATERS _____	OK	
MOTORS _____	OK	
MOTORS _____	OK	
SIGNS _____	OK	
TRANSFORMERS _____	OK	
TEMPORARY POWER _____	OK	
GENERATORS _____	OK	
SPECIAL _____	OK	
_____	OK	
Final _____	OK	

NOTES

I (We) hereby agree to save, indemnify and keep harmless the City of Santa Maria and its officers, employees and agents, against all liabilities, judgments, costs and expenses which may in anywise accrue against the City of Santa Maria in consequence of the granting of this permit, and will in all things strictly comply with the conditions of this Permit, Regulations and Ordinances of the City of Santa Maria and laws of the State of California.

Application Approved and Permit Fee of ____ $_____ Received.

R HUGH EVANS by _____
Building Official
Chief Electrical Inspector

R A Bond
Permitee

CITY OF SANTA MARIA
CERTIFICATE OF OCCUPANCY

Santa Maria
All-America City

THIS CERTIFICATE ISSUED TO: STREATOR PIPE AND SUPPLY

PURSUANT TO THE REQUIREMENTS OF SECTION 307 OF THE UNIFORM BUILDING CODE CERTIFYING THAT AT THE TIME OF ISSUANCE OF THIS CERTIFICATE, THIS STRUCTURE HAS BEEN INSPECTED AND FOUND TO COMPLY WITH ALL APPLICABLE BUILDING AND ZONING ORDINANCES OF THE CITY OF SANTA MARIA AND MAY BE OCCUPIED FOR THE FOLLOWING DESIGNATED USE(S).

1441 S BLOSSER RD
WHOLESALE PLUMBING, HVAC & UTILITY SUPPLIES
Construction Type:V-N, Occupancy:M,
Sq. Ft.:14000
PERMIT NUMBER:L01-0352

Building Official

POST IN A CONSPICUOUS PLACE **Date:** 12/26/2001

MICROFILMED

October 9, 1962
Date Permit Issued

1441 South Blosser Road
Site Address

Kirk Lumber Company
Owner

800 West Main Street
Street Address

Santa Maria, California
City

Avila Plumbing
Contractor

942 West Main Street
Street Address

Santa Maria, California
City

State License No. City License No.

PLUMBING PERMIT

BUILDING DEPARTMENT
CITY OF SANTA MARIA, CALIF.

P 3980

Application is hereby made for permission to do Plumbing Ordinance work at the above address in accordance with plans and specification filed for:

Building Permit No. _____ and/or submitted, and including the following equipment and fixtures:

1	TOILETS	____	LAUNDRY TRAYS
1	URINALS	____	WATER TREATMENT
____	BATH TUBS	____	WATER HEATERS
____	SHOWERS	____	FIRE SPRINKLER HEADS
1	LAVATORIES	____	YARD SPRINKLER HEADS
____	KITCHEN SINKS	____	VACUUM BREAKERS
____	DISHWASHERS	____	FURNACES
____	GARB. DISPOSALS	____	HEAT PROD. APPLIANCES
____	GREASE TRAPS	____	GAS OUTLETS
____	SAND TRAPS	____	GAS PIPING SYSTEMS
____	FLOOR DRAINS	____	WATER PIPING SYSTEMS
		____	SEWER CONNECTIONS

permit $1.00

Total Fee $4.00

INSPECTIONS	INSPECTOR	DATE
ROUGH PLUMBING ____	OK	
ROUGH PLUMBING ____	OK	
ROUGH PLUMBING ____	OK	
ROUGH GAS ____	OK	
ROUGH GAS ____	OK	
FIXTURES ____	OK	
SEWER CONNECTION ____	OK	
____	OK	
____	OK	
Final Inspection ____	OK	

NOTES

I (We) hereby agree to save, indemnify and keep harmless the City of Santa Maria and its officers, employees and agents, against all liabilities, judgments, costs and expenses which may in anywise accrue against the City of Santa Maria in consequence of the granting of this permit, and will in all things strictly comply with the conditions of this Permit, Regulations and Ordinances of the City of Santa Maria and laws of the State of California.

Avila Plb - Agt.
Permitee

Application Approved and Permit Fee of ____ $ _____ Received.

R. HUGH EVANS by C Silva
Building Official
Chief Plumbing Inspector

November 26, 1962
Date Permit Issued — Date Permit Expires

1441 South Blosser Road
Street Address

MICROFILMED

Kirk Lumber Compa
Owner

800 West Main Street
Street Address

Santa Maria, California
City

PLUMBING PERMIT

BUILDING DEPARTMENT
CITY OF SANTA MARIA, CALIF.

P 4070

Lopez Sewer Contractors Inc.
Contractor

104 East Battles Road
Street Address

Santa Maria, California
City

State License No. — City License No.

Application is hereby made for permission to do Plumbing Ordinance work at the above address in accordance with plans and specification filed for:

Building Permit No. _____ and/or submitted, and including the following equipment and fixtures:

___TOILETS	___LAUNDRY TRAYS
___URINALS	___WATER TREATMENT
___BATH TUBS	___WATER HEATERS
___SHOWERS	___FIRE SPRINKLER HEADS
___LAVATORIES	___YARD SPRINKLER HEADS
___KITCHEN SINKS	___VACUUM BREAKERS
___DISHWASHERS	___FURNACES
___GARB. DISPOSALS	___HEAT PROD. APPLIANCES
___GREASE TRAPS	___GAS OUTLETS
___SAND TRAPS	___GAS PIPING SYSTEMS
___FLOOR DRAINS	___WATER PIPING SYSTEMS

(Septic ___ SEWER CONNECTIONS 1.00

permit 1.00

Total Fee $ 2.00

INSPECTIONS	INSPECTOR	DATE
ROUGH PLUMBING	OK	
ROUGH PLUMBING	OK	
ROUGH PLUMBING	OK	
ROUGH GAS	OK	
ROUGH GAS	OK	
FIXTURES	OK	
SEWER CONNECTION	OK	
	OK	
	OK	
Final Inspection	OK	

NOTES

I (We) hereby agree to save, indemnify and keep harmless the City of Santa Maria and its officers, employees and agents, against all liabilities, judgments, costs and expenses which may in anywise accrue against the City of Santa Maria in consequence of the granting of this permit, and will in all things strictly comply with the conditions of this Permit, Regulations and Ordinances of the City of Santa Maria and laws of the State of California.

Application Approved and Permit Fee of ___ $ _____ Received.

R. HUGH EVANS by _____
Building Official
Chief Plumbing Inspector

Lopez Sewer Contractors Inc
Permittee

Address 1441 South Blosser Road Torsed Assessor's No.

CITY OF SANTA MARIA, CALIF.

BUILDING PERMIT ISSUED TO: **Build** ☐ **Add to** ☐ **Alter** ☐ **Repair** ☐ **Move** ☐ **Demolish** ☐

6' chainlin fence w/slats behind planter areea on rear p/l & no p/l VALUE: $920.0

Owner J & S Equipment Sales Inc Owner's Address 1441 So Blosser

Gen'l Contractor owner-builder Permit Fee $ 10.07 Permit No. B- 6392

Elect. Contractor Permit Fee $ Permit No. E-

Plumb. Contractor Permit Fee $ Permit No. P-

Mech. Contractor Permit Fee $ Permit No. M-

Other Contractor Permit Fee $ Permit No.

Use Zone Occupancy Sq. Footage Fire Zone Zoning Permit No. U-75-10

INSPECTIONS

	Date	Inspector		Date	Inspector		Date	Inspector
Setbacks, Yards			Struct. Steel			Int. Lathing		
Forms & Excav.			Roof Diaphragm			Sewer		
Found. Steel			U. Grd. Elect.			Water Meter OK		
Girders & Underpin.			Rough Elect.			Elect. Meter OK		
Wall Reinf. Steel			Top Out Vents			Gas Meter OK		
Rough Plumb.			Gas Test			Final Insp. OK	10-14-76	BS
Frame			Ext. Lathing			Add'l Notes & Insp.		

1441 South Blosser J & S Equipment Sales Inc 3/9/76 B 6392

Address 1441 South Blosser Road Assessor's No. 117-240-24

CITY OF SANTA MARIA, CALIF.

Building Permit Issued to Build ☐ Add to ☐ Alter ☐ Repair ☐ Move ☐ Demolish ☐ retail store

Owner - Kirk Lumber Company Owner's Address 1441 South Blosser Offic

Lot ____ Block ____ Subdiv. La Brea Subdivision Est. Valuation $ 41,976.00

Gen'l Contractor System Steel Builders Permit Fee $ 120.50 Permit No. B- 791

Elect. Contractor J. J. McCanless Co., Inc. Permit Fee $ 27.20 Permit No. E- 936

Plumb. Contractor Avila Plumbing Permit Fee $ 17.00 Permit No. P- 85

Consolidated Heat. & Air Cond. P-153

Use Zone PMP Fire Zone 2 Variance, Zone Change, 6 ☐ Subdiv. File, or Use Permit No. U- 875

INSPECTIONS

	Date	Inspector		Date	Inspector		Date	Inspector
Setbacks, Yards	6-7-65	RK	Rough Plumb.	6-11-65	RK.	Int. Lathing		
Forms & Excav.	6-7-65	RK.	Frame	7-23-65	RK	Sewer		
Wall Footings			Struct. Steel			Water Meter OK		
Reinf. Steel	slab 6-15	RS	Rough Elect.	7-23-65	RK	Elect. Meter OK	7-23-65	
Girders & Underpin.			Top Out Vents			Gas Meter OK		
Conc. Wall Steel			Gas Test			Final Insp. OK	2-1-66	RS
Masonry Wall Steel			Ext. Lathing			Add'l Notes & Insp.		

Vault reinforce OK RS 7-6

Cesspool & sewer line OK RS 8-23

1441 So. Blosser Road Kirk Lumber Company 4/12/65 B-791

MICROFILMED

Address 1441 South Blosser Road Assessor's No.

CITY OF SANTA MARIA, CALIF.

BUILDING PERMIT ISSUED TO: **Build** ☐ **Add to** ☐ **Alter** ☐ **Repair** ☐ **Move** ☐ **Demolish** ☐

ground sign VALUE: $500.00

Owner J & S Equipment Owner's Address 1441 South Blosser Road

Gen'l Contractor Permit Fee $ Permit No. B-

Elect. Contractor Permit Fee $ Permit No. E-

Plumb. Contractor Permit Fee $ Permit No. P-

Mech. Contractor Permit Fee $ Permit No. M-

Other Contractor Santa Maria Neon Sign Co Inc Permit Fee $ 10.00 Permit No. S 1701

Use Zone Occupancy Sq. Footage Fire Zone Zoning Permit No.

INSPECTIONS

	Date	Inspector		Date	Inspector		Date	Inspector
Setbacks, Yards			Struct. Steel			Int. Lathing		
Forms & Excav.			Roof Diaphragm			Sewer		
Found. Steel			U. Grd. Elect.			Water Meter OK		
Girders & Underpin.			Rough Elect.			Elect. Meter OK		
Wall Reinf. Steel			Top Out Vents			Gas Meter OK		
Rough Plumb.			Gas Test			Final Insp. OK	6-1-77	Craig Rowe
Frame			Ext. Lathing			Add'l Notes & Insp.		

1441 South Blosser J & S Equipment 4/26/77 S 1701

Address: 1441 South Blosser Road 18 Assessor's No. 117-240-22

CITY OF SANTA MARIA, CALIF.

Mill Shop

Building Permit Issued to Build ☑ Add to ☐ Alter ☐ Repair ☐ Move ☐ Demolish ☐

Owner Kikr Lumber Company Owner's Address 1441 South Blosser Road

Lot ____ Block ____ Subdiv. ____ Est. Valuation $ 6,420.00

Gen'l Contractor owner-builder Permit Fee $ 48.00 Permit No. B- 1236

Elect. Contractor ____ Permit Fee $ ____ Permit No. E- ____

Plumb. Contractor ____ Permit Fee $ ____ Permit No. P- ____

Use Zone ____ Fire Zone ____ Variance, Zone Change, Subdiv. File, or Use Permit No. U-892

INSPECTIONS

	Date	Inspector		Date	Inspector		Date	Inspector
Setbacks, Yards			Rough Plumb.			Int. Lathing		
Forms & Excav.			Frame			Sewer		
Wall Footings			Struct. Steel			Water Meter OK		
Reinf. Steel			Rough Elect.			Elect. Meter OK		
Girders & Underpin.			Top Out Vents			Gas Meter OK		
Conc. Wall Steel			Gas Test			Final Insp. OK	6-16-67	RK
Masonry Wall Steel			Ext. Lathing			Add'l Notes & Insp.		

1441 South Blosser Road Kirk Lumber Co. 11/4/66 B-1236

MICROFILMED

Address 1441 S. Blosser Rd., Assessor's No. 117-240-14

CITY OF SANTA MARIA, CALIF.

Building Permit Issued to Build ☐ Add to ☐ Alter ☐ Repair ☐ Move ☐ Demolish ☐ Sign

Owner KIRK LUMBER CO. Owner's Address 1441 S. Blosser Rd.

Lot ____ Block ____ Subdiv. ____ Est. Valuation $ 1500.00

Gen'l Contractor S. M. Neon Permit Fee $ 20.00 Permit No. B- 795

Elect. Contractor ____ Permit Fee $ ____ Permit No. E- ____

Plumb. Contractor ____ Permit Fee $ ____ Permit No. P- ____

Use Zone PM-P Fire Zone ____ Variance, Zone Change, Subdiv. File, or Use Permit No. U-875

INSPECTIONS

	Date	Inspector		Date	Inspector		Date	Inspector
Setbacks, Yards			Rough Plumb.			Int. Lathing		
Forms & Excav.			Frame			Sewer		
Wall Footings			Struct. Steel			Water Meter OK		
Reinf. Steel			Rough Elect.			Elect. Meter OK		
Girders & Underpin.			Top Out Vents			Gas Meter OK		
Conc. Wall Steel			Gas Test			Final Insp. OK 11-22-65		
Masonry Wall Steel			Ext. Lathing			Add'l Notes & Insp.		

1441 S. Blosser Rd. Kirk Lumber Co. 8-24-65 79 S

MICROFILMED

Address 1441 South Blosser Assessor's No.

CITY OF SANTA MARIA, CALIF.

Building Permit Issued to Build ☐ Add to ☐ Alter ☐ Repair ☐ Move ☐ Demolish ☐ Sign

Owner Sunset Builders Supply Owner's Address 1441 South Blosser

Lot Block Subdiv. Est. Valuation $ 250.00

Gen'l Contractor Owner - Build Permit Fee $ 10.00 Permit No. B- S-549

Elect. Contractor Permit Fee $ Permit No. E-

Plumb. Contractor Permit Fee $ Permit No. P-

Use Zone Fire Zone Variance, Zone Change, Subdiv. File, or Use Permit No.

INSPECTIONS

	Date	Inspector		Date	Inspector		Date	Inspector
Setbacks, Yards			Rough Plumb.			Int. Lathing		
Forms & Excav.			Frame			Sewer		
Wall Footings			Struct. Steel			Water Meter OK		
Reinf. Steel			Rough Elect.			Elect. Meter OK		
Girders & Underpin.			Top Out Vents			Gas Meter OK		
Conc. Wall Steel			Gas Test			Final Insp. OK	6-9-69	
Masonry Wall Steel			Ext. Lathing			Add'l Notes & Insp.		

1441 South Blosser | Sunset Builders Supply | 4/7/69 | S-549

MICROFILMED

Address 1445 So Blosser Assessor's No. 117-240-22

CITY OF SANTA MARIA, CALIF.

Building Permit Issued to Build ☐ Add to ☐ Alter ☐ Repair ☐ Move ☐ Demolish ☐ Temp Pole

Owner Heatherwood Landscape Owner's Address

Lot Block Subdiv. Est. Valuation $

Gen'l Contractor Permit Fee $ Permit No. B-

Elect. Contractor Ed Anderson Permit Fee $ 4.00 Permit No. E- 722

Plumb. Contractor Permit Fee $ Permit No. P-

Use Zone Fire Zone Variance, Zone Change, Subdiv. File, or Use Permit No.

INSPECTIONS

	Date	Inspector		Date	Inspector		Date	Inspector
Setbacks, Yards			Rough Plumb.			Int. Lathing		
Forms & Excav.			Frame			Sewer		
Wall Footings			Struct. Steel			Water Meter OK		
Reinf. Steel			Rough Elect.	3-6-68	RK	Elect. Meter OK	3-6-68	RK
Girders & Underpin.			Top Out Vents			Gas Meter OK		
Conc. Wall Steel			Gas Test			Final Insp. OK	3-6-68	RK
Masonry Wall Steel			Ext. Lathing			Add'l Notes & Insp.		

1445 South Blosser Road Heathewwood Landscaping 3/6/68 E722

Santa Maria All-American City

City of Santa Maria

REQUEST FOR PUBLIC RECORDS

110 E. Cook Street, Rm. 3 ♦ Santa Maria, CA 93454
805-925-0951 ext. 307 ♦ 805-925-2243 fax
Email: cityclerk@ci.santa-maria.ca.us ♦ www.cityofsantamaria.com

Date Stamp
PR-2015-005
RECEIVED 1/29/15
DUE DATE: 2/9/15

Step 1 Please use the following form to identify each requested record or document. Please be as specific as possible (use dates, locations, names, etc.). Non-specific inquiries may prevent staff from undertaking your request and delay response.

Requestor Contact Information: *This information is optional and is only used to contact you if there are questions about your request or to advise you when your request is completed and ready for review.*

Requestor Name: Noli Valera

Date of Request: 01/28/15

Mailing Address (required for mail response): 5261 West Imperial Highway, Los Angeles, California, 90045

Record Information: *Please fill in as many fields as possible.*

1 Document Name: 1441 South Blosser, Santa Maria, California, 93458

Document Type (Resolution, Contract, Staff Report, etc.): _____

Document Date/ Earliest-Present Date Range: _____

Other information or description: We are requesting all files/reports both current and historical pertaining to hazardous materials, underground storage tanks, petroleum/haz-mat storage, and above ground storage tanks for the above property.

2 Document Name: _____

Document Type (Resolution, Contract, Staff Report, etc.): _____

Document Date/ Date Range: _____

Other information or description: _____

Step 2 Submit this form to the City Clerk's Office via Email as an attachment to cityclerk@ci.santa-maria.ca.us; via Fax to 805-925-2243; or via mail to 110 E. Cook Street, Rm. 3, Santa Maria, CA 93454.

Step 3 City Clerk's Office staff will determine if the City has documents responsive to this request and respond to you within ten (10) days of receiving this request. Staff will also inform you of any reproduction charges.

Step 4 If you would like to review the original documents at the City Clerk's Office, please contact staff to arrange a time to view the materials. If you would like to receive copies of the requested documents, you will be required to remit the appropriate reproduction fees at $0.25 per page and postage costs, if any, to the City Clerk's office in advance.

Service Requested: *Please specify*

- ☐ Review in Office *(no charge)*
- ☐ Receive copies *(charges apply)*

OFFICIAL USE ONLY Received via: ☐ Walk-in ☐ Mail ☐ Telephone ☐ Inter-department ☐ E-mail ☐ Other _____

Fwd to:
- ☑ City Attorney
- ☐ City Manager
- ☐ Human Resources
- ☐ Administrative Services
- ☐ Community Development
- ☐ Public Works/Engineering
- ☐ Fire Department
- ☐ Police Department
- ☐ Recreation and Parks Dept.
- ☐ Utilities ☐ Other _____

Response Needed By:	Response Date:
Payment Amount: $	Date of Payment:
Date Docs Provided / Reviewed:	
Other Details, if any:	

1441 S. Blosser — Job Address

Betteravia Farms - PO Drawer E — Owner's Name & Address

117-240-25 — Assessor's No.

15212 — Permit No

Underground Tank Removal — Job Description

Est. Value

Date

Gen'l Contr. McCormick Construction - 316 West St. Sm — Permit Fee 81.00 — Permit No 15212

Elec.Contr. — Permit Fee — Permit No.

Mech.Contr. — Permit Fee — Permit No.

Plbg Contr. — Permit Fee — Permit No.

Other Contrs — Permit Fee — Permit No.

Use Zone ____ Occupancy ____ Bldg Type ____ Sq. Ft. ____ Zoning ____

Wtr Mtr Pd ____ Wtr Mtr Set ____ Sewer Fee Pd ____ Elec Mtr OK ____ Gas Mtr OK ____

1. Setbacks, Yds			10. Masonry Stl			19. Sheetrock		
2. Forms/Excav			11. Roof Diagh			20. Ext.Lath		
3. Fdn.Steel			12. Firepl/Chim			21. Water		
4. Elec.Grd.Wk.			13. Struc Stl.			22. Sewer		
5. Ufer Grd.			14. Ro.Elec.			23. Gas Test		
6. Plb.Grd Wk.			15. Ro. Mech.			24. Final Mech		
7. Conc.Wall Stl.			16. Plb. Topout			25. Final Elec		
8.			17. Frame			26. Final Grading		
9.			18. Insulation			27.		

FINAL INSPECTION 4/14 RE

1441 S. Blosser — Job Address

Betteravia Farms - Santa Maria — Owner's Name & Address

117-240-25 — Assessor's No.

15212 — Permit No

CITY OF SANTA MARIA
COMMUNITY DEVELOPMENT DEPARTMENT
Building Division Phone (805) 925-0951
110 E. Cook St, Santa Maria, Ca. 93454

PERMIT Nº 15212

☐ Building ☐ Plumbing ☐ Mechanical ☐ Electrical ☐ Sign
☐ Demolition ☐ Grading ☐ Swimming Pool ☐ Combination

Job Address 1441 S. BLOSSER RD. Assessor's Parcel 117-240-25
Descr. of Work Underground tank removal Sq Ft. ____ Value of Work $ 5,833.33
Type of Use Commercial Occupancy Use Zone ____ Zoning Action ____
Applicant's Name & Address McCormick Const. 316 West St., S.M. 922-4613
Owner's Name & Phone No Betteravia Farms, PO Drawer E, S.M. Phone No. 925-2417
Contractor's Name & Address McCormick Const., 316 West St., S.M. Lic. No. 322158 A
Architect or Eng'rs. Name & Address ____ Lic. No ____

FEES:

Building Permit	$ 81.00	S. M. I. P. Fee	$ .60
Electrical Permit	$	Plan Retention Fee	$
Mechanical Permit	$	Parks & Recreation Fee	$
Plumbing Permit	$	Sewer Use Fee	$
Sign Permit	$ PAID	Plan Check Fee	$ 52.65
Swim'g Pool Permit	$		$
Grading Permit	$ APR 13 1988	**TOTAL FEES**	$ 134.25
Demolition Permit	CITY OF SANTA MARIA		

LICENSED CONTRACTOR'S DECLARATION:

I hereby affirm that I am licensed under the provisions of Chapter 9 (Commencing with Sec 7000) of Division 3 of the Business & Professions Code, and my license is in full force and effect

License Class A License No 322158

X Date 4/13/88 Contractor

OWNER - BUILDER DECLARATION:

I hereby affirm that I am exempt from the Contractor's License Law for the following reason (Sec 7031 5, Business & Professions Code Any City or County which requires a permit to construct, alter, improve, demolish, or repair any structure, prior to its issuance, also requires the applicant for such permit to file a signed statement that he is licensed pursuant to the provisions of the Contractor's License Law (Chapter 9 (commencing with Sec 7000) of Division 3 of the Business and Professions Code) or that he is exempt therefrom and the basis for the alleged exemption Any violation of Sec 7031 5 by any applicant for a permit subjects the applicant to a civil penalty of not more than five hundred dollars ($500)

☐ I, as owner of the property, or my employees with wages as their sole compensation, will do the work, and the structure is not intended or offered for sale (Sec 7044, Business & Professions Code The Contractor's License Law does not apply to an owner of property who builds or improves thereon, and who does such work himself or through his own employees, provided that such improvements are not intended or offered for sale If, however, the building or improvement is sold within one year of completion, the owner-builder will have the burden of proving that he did not build or improve for the purpose of sale)

☐ I, as owner of the property, am exclusively contracting with licensed contractors to construct the project (Sec 7044, Business & Professions Code The Contractor's License Law does not apply to an owner of property who builds or improves thereon, and who contracts for such project with a contractor(s) licensed pursuant to the Contractor's License Law)

☐ I am exempt under Sec. ____, B & P C for this reason

Date ____ Owner ____

WORKERS' COMPENSATION DECLARATION:

I hereby affirm that I have a certificate of consent to self-insure, or a certificate of Workers' Compensation Insurance, or a certified copy thereof (Sec 3800, Labor Code)

Policy No 524316 Company STATE FUND

☐ A certified copy is hereby furnished
☐ A certified copy is filed with the City Building Division

X Date 4/13/88 Applicant

CERTIFICATE OF EXEMPTION FROM WORKERS' COMPENSATION INSURANCE:

(This Sec need not be completed if the permit value is $100 or less)

☐ I certify that in the performance of the work for which this permit is issued, I shall not employ any person in any manner so as to become subject to the Workers' Compensation Laws of California

Date ____ Applicant ____

NOTICE TO APPLICANT If, after making this Certificate of Exemption, you should become subject to the Workers' Compensation provisions of the Labor Code, you must forthwith comply with such provisions or this permit shall be deemed revoked

CONSTRUCTION LENDING AGENCY:

I hereby affirm that there ☐ is ☐ is not a construction lending agency for the performance of the work for which this permit is issued (Sec 3097, Civil Code)

Lender's Name ____

Lender's Address ____

I certify that I have read this application and state that the foregoing information is correct I agree to comply with all applicable City, County, & State ordinances and laws relating to building construction and use, and hereby authorize representatives of this City to enter upon the above described property for inspection purposes

X _____ 4/13/88
Signature of Applicant (Permittee) Date

Approved for Permit by 4/13/88 Date of Permit Issuance

4/12/88

COUNTY OF SANTA BARBARA • HEALTH CARE SERVICES

315 CAMINO DEL REMEDIO • SANTA BARBARA, CALIFORNIA 93110 • (805) 964-8848

LAWRENCE HART, M.D., F.A.C.P.M.
DIRECTOR AND HEALTH OFFICER

DATE: March 24, 1988

TO: City of SM File

FROM: Hazardous Materials Branch
Environmental Health Services

Please note that a permit has been issued to:

____construct

____modify

2 abandon (removal)

an underground storage tank at the following location:

Cal Maria Equipment
1441 S. Blosser
Santa Maria CA 93454

Contact person:
Contractor: Mike McCormick 922-4613
Owner Joe Prandini 925-2417

RECEIVED
MAR 28 1988
SANTA MARIA FIRE DEPT.

Please contact the office checked below between 8:00 and 9:30 a.m. if further information is desired.

BRANCH OFFICES

☐
500 West Foster Rd.
Santa Maria, CA 93454
(805) 937-6365

☒
751-B East Burton Mesa Blvd.
Lompoc, CA 93436
(805) 733-3575

FROM: CITY OF SANTA MARIA
COMMUNITY DEVELOPMENT - Building Division
110 EAST COOK STREET
SANTA MARIA CA 93454-5190
PHONE (805) 925-0951 Ext. 241

DATE 4-6-88

PLAN CHECK NO. 88-231

TO: [ ] PUBLIC WORKS [ ] PLANNING DIVISION [ ] CONSULTANT _____
[X] FIRE DEPARTMENT [ ] RECREATION & PARKS [ ] OTHER _____
[ ] 1st SUBMITTAL [ ] REVISED PLAN [ ] BUILDING DIVISION

SUBJECT: PLAN CHECK AND FEES PLEASE RETURN BY ASAP

(PLEASE INCLUDE THE ABOVE NOTED PLAN CHECK NO. WITH ALL REQUESTS FROM BUILDING DIVISION)
A PERMIT APPLICATION HAS BEEN RECEIVED FOR THE FOLLOWING:

PROJECT Betterave Farms PROJECT ADDRESS 1441 S. Blosser Rd.

APPLICANT McCormick Const. APPLICANT ADDRESS 316 West St.

1. FIRE DEPARTMENT SHALL BE NOTIFIED 24 HOURS PRIOR TO REMOVAL.

A

FDID *	State *	Incident Date * (MM / DD / YYYY)	Station	Incident Number *	Exposure *
42040	CA	06 / 26 / 2014	ST2	14-0004305	000

☐ Delete ☐ Change ☐ No Activity

NFIRS -1 Basic

B Location*

☐ Check this box to indicate that the address for this incident is provided on the Wildland Fire Module In Section B "Alternative Location/Directions." Use only for wildland fires.

Census Tract ____ - ____

☒ Street address
☐ Intersection
☐ In front of
☐ Rear of
☒ Adjacent to
☐ Directions

Number/Milepost	Prefix	Street or Highway	Street Type	Suffix
1441	S	BLOSSER		

Apt./Suite/Room	City	State	Zip Code
	Santa Maria	CA	93458 -

Cross street or directions, as applicable

COPY - DO NOT DUPLICATE
This copy, consisting of 10 page(s) is furnished for the exclusive use of Andersen Environmental, Not, Valerie and is not to be duplicated, copied or furnished to any other person or agency except as provided by law without the express permission of the Santa Maria Fire Department and is to be returned to that Department upon demand.

C Incident Type *

671 | HazMat release investigation

Incident Type

D Aid Given or Received*

1 ☐ Mutual aid received
2 ☐ Automatic aid recv.
3 ☐ Mutual aid given
4 ☐ Automatic aid given
5 ☐ Other aid given
N ☒ None

Their FDID | Their State

Their Incident Number

E1 Dates & Times Midnight is 0000 — By: K Jeffman Date: 2/12/2014

Check boxes if dates are the same as Alarm Date.

	Month	Day	Year	Hr Min Sec
ALARM always required				
Alarm *	06	26	2014	13:52:40
ARRIVAL required, unless canceled or did not arrive				
☒ Arrival *	06	26	2014	14:00:11
CONTROLLED Optional, Except for wildland fires				
☐ Controlled				
LAST UNIT CLEARED, required except for wildland fires				
☒ Last Unit Cleared	06	26	2014	14:58:47

E2 Shift & Alarm

Local Option

Shift or Platoon	Alarms	District
A		DIS 2

E3 Special Studies

Local Option

Special Study ID# | Special Study Value

F Actions Taken*

80 | Information,

Primary Action Taken (1)

Additional Action Taken (2)

Additional Action Taken (3)

G1 Resources*

☒ Check this box and skip this section if an Apparatus or Personnel form is used.

	Apparatus	Personnel
Suppression		
EMS		
Other	0001	0003

☐ Check box if resource counts include aid received resources.

G2 Estimated Dollar Losses & Value

LOSSES: Required for all fires if known. Optional for non fires. Nor

Property $ ____ , 000 , 000 ☐
Contents $ ____ , 000 , 000 ☐

PRE-INCIDENT VALUE: Optional

Property $ ____ , 000 , 000 ☐
Contents $ ____ , 000 , 000 ☐

Completed Modules

☐ Fire-2
☐ Structure-3
☐ Civil Fire Cas.-4
☐ Fire Serv. Cas.-5
☐ EMS-6
☐ HazMat-7
☐ Wildland Fire-8
☒ Apparatus-9
☒ Personnel-10
☐ Arson-11

H1 Casualties* ☐ None

	Deaths	Injuries
Fire Service		
Civilian		

H2 Detector

Required for Confined Fires.

1 ☐ Detector alerted occupants
2 ☐ Detector did not alert them
U ☐ Unknown

H3 Hazardous Materials Release

N ☐ None
1 ☐ Natural Gas: slow leak, no evacuation or HazMat actions
2 ☐ Propane gas: <21 lb. tank (as in home BBQ grill)
3 ☐ Gasoline: vehicle fuel tank or portable container
4 ☐ Kerosene: fuel burning equipment or portable storage
5 ☐ Diesel fuel/fuel oil: vehicle fuel tank or portable
6 ☐ Household solvents: home/office spill, cleanup only
7 ☐ Motor oil: from engine or portable container
8 ☐ Paint: from paint cans totaling < 55 gallons
0 ☐ Other: Special HazMat actions required or spill > 55gal., Please complete the HazMat form

I Mixed Use Propert

NN ☐ Not Mixed
10 ☐ Assembly use
20 ☐ Education use
33 ☐ Medical use
40 ☐ Residential use
51 ☐ Row of stores
53 ☐ Enclosed mall
58 ☐ Bus. & Residential
59 ☐ Office use
60 ☐ Industrial use
63 ☐ Military use
65 ☐ Farm use
00 ☐ Other mixed use

J Property Use* Structures

131 ☐ Church, place of worship
161 ☐ Restaurant or cafeteria
162 ☐ Bar/Tavern or nightclub
213 ☐ Elementary school or kindergarten
215 ☐ High school or junior high
241 ☐ College, adult education
311 ☐ Care facility for the aged
331 ☐ Hospital
341 ☐ Clinic, clinic type infirmary
342 ☐ Doctor/dentist office
361 ☐ Prison or jail, not juvenile
419 ☐ 1-or 2-family dwelling
429 ☐ Multi-family dwelling
439 ☐ Rooming/boarding house
449 ☐ Commercial hotel or motel
459 ☐ Residential, board and care
464 ☐ Dormitory/barracks
519 ☐ Food and beverage sales
539 ☐ Household goods, sales, repairs
579 ☐ Motor vehicle/boat sales/repair
571 ☐ Gas or service station
599 ☐ Business office
615 ☐ Electric generating plant
629 ☐ Laboratory/science lab
700 ☐ Manufacturing plant
819 ☐ Livestock/poultry storage (barn)
882 ☐ Non-residential parking garage
891 ☐ Warehouse

Outside

124 ☐ Playground or park
655 ☐ Crops or orchard
669 ☐ Forest (timberland)
807 ☐ Outdoor storage area
919 ☐ Dump or sanitary landfill
931 ☒ Open land or field
936 ☐ Vacant lot
938 ☐ Graded/care for plot of land
946 ☐ Lake, river, stream
951 ☐ Railroad right of way
960 ☐ Other street
961 ☐ Highway/divided highway
962 ☐ Residential street/driveway
981 ☐ Construction site
984 ☐ Industrial plant yard

Lookup and enter a Property Use code only if you have NOT checked a Property Use box:

Property Use 931

Open land or field

NFIRS-1 Revision 03/11/99

APPROVED
BY: BIC Hadfield
DATE: 6/30/14 (10 pages)

K1 Person/Entity Involved (Local Option)

Business name (if applicable): Stantec Consulting
Area Code: 805 Phone Number: 748-1286

☐ Check This Box if same address as incident location. Then skip the three duplicate address lines.

Mr.,Ms., Mrs.: | First Name: Todd | MI: | Last Name: Porter | Suffix:

Number: 3437 | Prefix: | Street or Highway: Empressa Drive Suite A | Street Type: | Suffix:

Post Office Box: | Apt./Suite/Room: | City: San Luis Obispo

State: CA | Zip Code: 93401 -

☐ More people involved? Check this box and attach Supplemental Forms (NFIRS-1S) as necessary

K2 Owner (Local Option)

☐ Same as person involved? Then check this box and skip the rest of this section.

Business name (if Applicable): | Area Code: | Phone Number: - -

☐ Check this box if same address as incident location. Then skip the three duplicate address lines.

Mr.,Ms., Mrs.: | First Name: | MI: | Last Name: | Suffix:

Number: | Prefix: | Street or Highway: | Street Type: | Suffix:

Post Office Box: | Apt./Suite/Room: | City:

State: | Zip Code: -

L Remarks (Local Option)

CAD NARRATIVE (FFD140626004305):
Incident Type- BURNING ODOR OR SUSP
Alarm Level- 01
Operator- ARELLANO, CYNTHIA
Caller Info- ANDERSON,BILL 8057399255 1441 S BLOSSER RD
Dispatcher Comments- Incident Initiated By: PD/ARELLANO, CYNTHIA

06/26/2014 15:39:17 jclayton

On 06/26/2014 at 13:52:40 dispatched To 1441 S BLOSSER /STREATOR PIPE & SUPPLY/Santa Maria, CA 93458. The location is a Open land or field. The incident was determined to be a(n) HazMat release investigation w/no HazMat.

14:00:11 arrived on scene.

The following involvements were noted:

Name/Business Name	Involvement Type
Porter, Todd	Manager
Donald, Ryan	Employee
Dykes, Ed	Business Associate

The following actions were performed on scene:
Information, investigation & enforcement, Other

L Authorization

Officer in charge ID	Signature	Position or rank	Assignment	Month	Day	Year
18807	Clayton, James	CP		06	26	2014

Check Box if same as Officer in charge.	Member making report ID	Signature	Position or rank	Assignment	Month	Day	Year
☒	18807	Clayton, James	CP		06	26	2014

FDID *	State *	MM Incident Date *	DD	YYYY	Station	Incident Number *	Exposure *	Complete Narrative
42040	CA	6	26	2014	ST2	14-0004305	000	

Narrative:

CAD NARRATIVE (FFD140626004305):
Incident Type- BURNING ODOR OR SUSP
Alarm Level- 01
Operator- ARELLANO, CYNTHIA
Caller Info- ANDERSON,BILL 8057399255 1441 S BLOSSER RD
Dispatcher Comments- Incident Initiated By: PD/ARELLANO, CYNTHIA

06/26/2014 15:39:17 jclayton

On 06/26/2014 at 13:52:40 dispatched To 1441 S BLOSSER /STREATOR PIPE & SUPPLY/Santa Maria, CA 93458. The location is a Open land or field. The incident was determined to be a(n) HazMat release investigation w/no HazMat.

14:00:11 arrived on scene.

The following involvements were noted:

Name/Business Name	Involvement Type
Porter, Todd	Manager
Donald, Ryan	Employee
Dykes, Ed	Business Associate

The following actions were performed on scene:
Information, investigation & enforcement, Other

Units responding were:
Unit E2 responded to an odor call in the area of W. La Brea. On arrival E4 did experience a petroleum based smell with a sweet odor. There were no injuries reported due to the exposure just an nuisance smell.

E2 investigated and discovered the source as a impacted soils remediation site. A contractor was working to remove hazardous soils from an old fuel and chemical facility. In the process they disperse an odorant to help mask the odor of the Volital Organic Compounds (VOC). While they remove the contaminants they are monitoring the site for dangerous chemicals.

An HMU representative was on site and notifications were made.

14:58:47 all units back in service.

A

FDID *	State *	MM Incident Date *	DD Incident Date *	YYYY Incident Date *	Station	Incident Number *	Exposure *	Delete / Change	NFIRS - 9 Apparatus or Resources
42040	CA	6	26	2014	ST2	14-0004305	000	☐ Delete ☐ Change	

B Apparatus or * Resource	Date and Times (Check if same as alarm date)	Month	Day	Year	Hour	Min	Sent [X]	Number of * People	Use (Check ONE box for each apparatus to indicate its main use at the incident.)	Actions Taken
1 ID: E2 Type: 11	Dispatch [X]	6	26	2014	13:52		X	3	☐ Suppression ☐ EMS ☒ Other	
	Arrival [X]	6	26	2014	14:00					
	Clear [X]	6	26	2014	14:58					
2 ID: Type:	Dispatch ☐						☐		☐ Suppression ☐ EMS ☐ Other	
	Arrival ☐									
	Clear ☐									
3 ID: Type:	Dispatch ☐						☐		☐ Suppression ☐ EMS ☐ Other	
	Arrival ☐									
	Clear ☐									
Type of Apparatus or Resources

Ground Fire Suppression
- 11 Engine
- 12 Truck or aerial
- 13 Quint
- 14 Tanker & pumper combination
- 16 Brush truck
- 17 ARF (Aircraft Rescue and Firefighting)
- 10 Ground fire suppression, other

Heavy Ground Equipment
- 21 Dozer or plow
- 22 Tractor
- 24 Tanker or tender
- 20 Heavy equipment, other

Aircraft
- 41 Aircraft: fixed wing tanker
- 42 Helitanker
- 43 Helicopter
- 40 Aircraft, other

Marine Equipment
- 51 Fire boat with pump
- 52 Boat, no pump
- 50 Marine apparatus, other

Support Equipment
- 61 Breathing apparatus support
- 62 Light and air unit
- 60 Support apparatus, other

Medical & Rescue
- 71 Rescue unit
- 72 Urban Search & rescue unit
- 73 High angle rescue unit
- 75 BLS unit
- 76 ALS unit
- 70 Medical and rescue unit,other

More Apparatus? Use Additional Sheets

Other
- 91 Mobile command post
- 92 Chief officer car
- 93 HazMat unit
- 94 Type 1 hand crew
- 95 Type 2 hand crew
- 99 Privately owned vehicle
- 00 Other apparatus/resource

- NN None
- UU Undetermined

NFIRS-9 Revision 11/17/98

A

FDID *	State *	Incident Date * (MM)	(DD)	(YYYY)	Station	Incident Number *	Exposure *	Delete / Change	NFIRS - 10 Personnel
42040	CA	6	26	2014	ST2	14-0004305	000	☐ Delete ☐ Change	

B Apparatus or Resource * (Use codes listed below) | Date and Times (Check if same as alarm date) | Sent [X] | Number of People * | Use (Check ONE box for each apparatus to indicate its main use at the incident.) | Actions Taken (List up to 4 actions for each apparatus and each personnel.)

1 ID: E2 | Type: 11

	Month	Day	Year	Hours/mins
Dispatch [X]	6	26	2014	13:52
Arrival [X]	6	26	2014	14:00
Clear [X]	6	26	2014	14:58

Sent [X] | Number of People: 3 | Use: ☐ Suppression ☐ EMS ☒ Other | Actions Taken:

Personnel ID	Name	Rank or Grade	Attend [X]	Action Taken	Action Taken	Action Taken	Action Taken
18807	Clayton, James	CP	X				
90110	Rehs, Christopher	EN	X				
90192	Hain, Robert	FF	X				

2 ID: | Type:

	Month	Day	Year	Hours/mins
Dispatch ☐				
Arrival ☐				
Clear ☐				

Sent ☐ | Number of People: | Use: ☐ Suppression ☐ EMS ☐ Other | Actions Taken:

Personnel ID	Name	Rank or Grade	Attend [X]	Action Taken	Action Taken	Action Taken	Action Taken
			☐				
			☐				
			☐				
			☐				
			☐				
			☐				

3 ID: | Type:

	Month	Day	Year	Hours/mins
Dispatch ☐				
Arrival ☐				
Clear ☐				

Sent ☐ | Number of People: | Use: ☐ Suppression ☐ EMS ☐ Other | Actions Taken:

Personnel ID	Name	Rank or Grade	Attend [X]	Action Taken	Action Taken	Action Taken	Action Taken
			☐				
			☐				
			☐				
			☐				
			☐				
			☐				

42040	CA	6	26	2014	ST2	14-0004305	000	Responding Units/Personnel
FDID	State	Incident Date			Station	Incident Number	Exposure	

Unit	Notify Time	Enroute Time	Arrival Time	Cleared Time
:2 Engine 2 (227-03)	13:52:40	13:54:01	14:00:11	14:58:47

Staff ID\Staff Name		Activity	Rank	Position	Role
18807	Clayton, James	Investigate	Captain		
90110	Rehs, Christopher	Investigate	Engineer		
90192	Hain, Robert	Investigate	Firefighter		

FDID *	State *	MM Incident	DD Date *	YYYY	Station	Incident Number *	Exposure *	Responding Personnel
42040	CA	6	26	2014	ST2	14-0004305	000	

Staff ID\Staff Name	Unit	Activity	Position	Rank	PayScl	Hrs	HrsPd	Pts
18807 Clayton, James	E2	IV Investigate		CP		1.10	1.10	0.0
90110 Rehs, Christopher	E2	IV Investigate		EN		1.10	1.10	0.0
90192 Hain, Robert	E2	IV Investigate		FF		1.10	1.10	0.0

Total Participants: 3 Total Personnel Hours: 3.3

An 'X' next to the unit denotes driver.

A

FDID *	State *	Incident Date * (MM / DD / YYYY)	Station	Incident Number *	Exposure *	Delete / Change	NFIRS - 1S Supplemental
42040	CA	6 / 26 / 2014	ST2	14-0004305	000	☐ Delete ☐ Change	

K1 Person/Entity Involved

Business name if applicable: | Phone Number: 805 - 440 - 3409

☐ Check this box if same address as incident location. Then skip the three duplicate address lines.

Mr.,Ms., Mrs.: | First Name: Ryan | MI: | Last Name: Donald | Suffix:

Number: 3437 | Prefix: | Street or highway: Empressa | Street Type: DR | Suffix:

Post office box: | Apt./Suite/Room: Suite | City: San Luis Obispo

State: CA | Zip Code: 93401 -

K2 Person/Entity Involved

Business name if applicable: Remedial Transportation Services | Phone Number: 661 - 201 - 7908

☐ Check this box if same address as incident location. Then skip the three duplicate address lines.

Mr.,Ms., Mrs.: | First Name: Ed | MI: | Last Name: Dykes | Suffix:

Number: | Prefix: | Street or highway: PO BOX 81856 | Street Type: | Suffix:

Post office box: | Apt./Suite/Room: | City: Bakersfield

State: CA | Zip Code: 93380 - 1856

K3 Person/Entity Involved

Business name if applicable: | Phone Number: - -

☐ Check this box if same address as incident location. Then skip the three duplicate address lines.

Mr.,Ms., Mrs.: | First Name: | MI: | Last Name: | Suffix:

Number: | Prefix: | Street or highway: | Street Type: | Suffix:

Post office box: | Apt./Suite/Room: | City:

State: | Zip Code: -

K4 Person/Entity Involved

Business name if applicable: | Phone Number: - -

☐ Check this box if same address as incident location. Then skip the three duplicate address lines.

Mr.,Ms., Mrs.: | First Name: | MI: | Last Name: | Suffix:

Number: | Prefix: | Street or highway: | Street Type: | Suffix:

Post office box: | Apt./Suite/Room: | City:

State: | Zip Code: -

K5 Person/Entity Involved

Business name if applicable: | Phone Number: - -

☐ Check this box if same address as incident location. Then skip the three duplicate address lines.

Mr.,Ms., Mrs.: | First Name: | MI: | Last Name: | Suffix:

Number: | Prefix: | Street or highway: | Street Type: | Suffix:

Post office box: | Apt./Suite/Room: | City:

State: | Zip Code: -

FDID	State	MM	DD	YYYY	Station	Incident Number	Exposure
42040	CA	6	26	2014	ST2	14-0004305	000

NFIRS - Involvement User Fields

Involvement Name:	Involvement Type:	Owner:	Occupant:
Porter, Todd	Manager		

Involvement Name:	Involvement Type:	Owner:	Occupant:
Donald, Ryan	Employee		

FDID	State	MM Incident	DD Date	YYYY	Station	Incident Number	Exposure	NFIRS - Involvement User Fields
42040	CA	6	26	2014	ST2	14-0004305	000	

Involvement Name:	Involvement Type:	Owner:	Occupant:
Dykes, Ed	Business Associate		

Santa Maria
All-America City

CITY OF SANTA MARIA
UTILITIES DEPARTMENT
Business Services • Fleet Services
Flood Control • Regulatory Compliance
Solid Waste Services
Water Resources • Wastewater Resources

2065 EAST MAIN STREET • SANTA MARIA, CALIFORNIA 93454-8026 • 805-925-0951, EXT. 7270 • FAX 805-928-7240

April 9, 2007

Streator Pipe & Supply
1441 South Blosser Road
Santa Maria, CA 93458

SUBJECT: WASTEWATER DISCHARGE PERMIT APPLICATION

The City of Santa Maria Utilities Department is in the process of updating their Wastewater Discharge Permit files for all automotive facilities, service stations with repair shops, service stations with car washes, car washes, equipment wash facilities, and any other facility with a sand and oil interceptor. For your convenience we are enclosing a permit application to be completed in its entirety. There are no fees involved with this permit. After completion, please return your application on or before **May 31, 2007** to:

City of Santa Maria Utilities Department
Regulatory Compliance Division
2065 East Main Street
Santa Maria, CA 93454

FAX: 805-925-2708

Thank you, and should you have any questions regarding this matter, or need further assistance, please contact Regulatory Compliance staff at 925-0951, extension 7270.

ALEXANDRA GRIFFITH
Regulatory Compliance Specialist

Enclosure: Wastewater Discharge Permit Application

FILE
4.9.07 AG

CITY OF SANTA MARIA
Utilities Division
Regulatory Compliance Unit

Santa Maria
All-America City

Class III On-Site Review

Date: 8/31/01

Company: CAL MARIA ENGINES

Address: 1441 S. BLOSSER

Contact: — Phone #: —

Operations/Process Description: VACANT

THIS IS NOW STREATOR PIPE & SUPPLY.

Present	Yes	No	Comments
Hazardous Materials			
Grease/Chemical Trap			
Floor Drains			
Secondary Containment			
Other			

Notes:

Inspected By: Jon Wilson Initials: JW

Reviewed By: Tiffany Peters Initials: TP

\\csm02\SHARED\Water Resources\Regulatory Compliance\CLASS III\CLASS III ON SITE REVIEW.doc

CITY OF SANTA MAR - Industrial Users D. . File

BUSINESS NAME: Cal Maria Engines & Equipment, Inc.
CONTACT: Mark LaCasse
SIC NUMBER: 3599 IND. NUMBER: 310
PERMIT STATUS: P PERMIT NUMBER: 0325 PERMIT EXP. DATE: 06/26/95
SITE ADDRESS: 1441 South Blosser Road
SITE ADDRESS2: Santa Maria, CA 93458
PHONE NUMBER: 928-5858
ATTENTION: Mr. Gary Winters
MAILING ADDRESS1: Cal Maria Engines & Equip Inc.
MAILING ADDRESS2: P.O. Drawer 1699
CITY: Santa Maria STATE: CA ZIP: 93456
LOCATION NUMBER: 5
WASTEWATER CODES: F L M
WATER ACCOUNT CODE/NUMBER: Z 60-164-03
AVERAGE SEWER CONSUMPTION (gpd): 274
DESCRIPTION: Machine Shop - Industrial
DESCRIPTION2: Trap used in steam cleaning
DESCRIPTION3:
COMPLIANCE STATUS: B COMPLIANCE REQUIRED: N
ON A COMPLIANCE SCHEDULE: N COMPLIANCE DATE:
COMPOUNDS ON SITE: Solvents, Caustics

DATE OF LAST APPLICATION REQUEST: 03/12/96 DATE RECEIVED: 03/12/96
DATE OF LAST PERMIT RENEWAL/ISSUANCE: 06/26/92
INTERVAL TO APPLICATION DUEDATE: 36
INTERVAL TO PERMIT EXPIRATION: 36
INTERVAL TO PERMIT INSPECTION: 36
INTERVAL TO MISCELLANEOUS INSPECTION: 12
INSPECTION NOTES1:
INSPECTION NOTES2:
NUMBER OF SURCHARGE SAMPLES: 0
NUMBER OF COMPLIANCE SAMPLES: 0
NUMBER OF AUDIT COMPLIANCE INSPECTIONS FOR YEAR: 2
NUMBER OF WASTE SURVEY/APPLIC REVIEWED FOR YEAR: 2
NUMBER OF EMERGENCY/SPILLS DURING THIS YEAR: 0
LAST DAY OF SURCHARGE SAMPLING:
LAST DAY OF COMPLIANCE SAMPLING:
LAST DAY OF AUDIT COMPLIANCE INSPECTION: 12/03/97
LAST DAY OF WASTE SURVEY/APPLIC REVIEWED: 12/03/97
LAST DAY OF EMERGENCY/SPILL:
FREQUENCY OF SURCHARGE SAMPLING (weeks):
FREQUENCY OF COMPLIANCE SAMPLING (weeks): 52
FREQUENCY OF AUDIT COMPLIANCE INSPECTIONS (weeks): 26
FREQUENCY OF WASTE SURVEY/APPLIC REVIEW (weeks): 52
LIMIT VIOLATION: 0
REPORTING VIOLATION: 0
COMPLIANCE VIOLATION: 0
SPILL/EMERGENCY: 0
NOTICE OF VIOLATION: 0
RESOLVED VIOLATIONS: 0
ADMINISTRATIVE ORDER: 0
LEGAL/JUDICIAL: 0
SUBJECT TO CATEGORICAL STANDARDS: N
NOTIFICATION OF CATEGORICAL STANDARDS:N
NOTIFICATION OF RCRA REQUIREMENTS: N
MSDS ON FILE: Y
SUBMITTED BMR: N
GREASETRAP REQUIRED: N
SAND/OIL TRAP REQUIRED:Y
GREASE/SAND/OIL TRAP SIZE: Size unknown
LAST UPDATE TO FILE: 01/07/98

CITY OF SANTA MARIA

WASTEWATER DISCHARGE PERMIT APPLICATION

GENERAL - NON-RESIDENTIAL

AGENCY USE ONLY

Permit No. 0325

S.I.C. NO. 3599/310

CODE: III - FLm

RECEIVED MAR 12 1996

Please print or type:

Applicant Business Name: CAL-MARIA ENGS.

Mailing Address: P.O. Box 1699

SANTA MARIA, CA. 93456 Phone: 9285858

Business Owner: GARY WINTERS

Mailing Address: 317 S BRADLEY

SANTA MARIA, CA. 93454 Phone: 9724444

Address of Wastewater Discharge: 1441 S. BLOSSER RD.

SANTA MARIA, CA. 93454

Person to Contact regarding Wastewater Discharge:

Name: ED WARD Phone: 9285858

Type of Business: INDUSTRIAL ENGINES & PARTS

Products Manufactured/Processed:

No. of Employees: 18 Time of Discharge: 7:30 (AM)/PM to 4:00 AM (PM)

Days per week discharge occurs: (Circle) (Mon Tues Wed Thur Fri) Sat Sun

If wastewater discharge is intermittent or seasonal, give approximate months, days, and times of discharge:

Give Common and Technical Names of Materials/Chemicals:

1. Used in Production or Processes: CAUSTIC SODA → SODIUM HYDROXIDE, ENGINE OILS & SOLVENTS - PETROLEUM HYDROCARBONS GRINDING COOLANT → ABC COOLANT

2. Used in housekeeping or cleanup: (acids, alkalies, detergents, oils, solvents, etc.)

3. Discharged to the City sewer system: S/O, SANITARY

Are there floor drains in your facility which are connected to the sewer?

Yes (No) (Circle)

Does your facility have periodic wash-down or clean-up operations which could result in discharges to the City sewer?

(Yes) No (Circle)

If yes, discribe these operations and time of day and days of the week that they are normally scheduled:

ONCE A WEEK

Does your facility have a grease/oil/sediment interceptor (trap) installed before discharge to sewer?

(Yes) No (Circle) If yes, how often is interceptor cleaned?

CLEANED EVERY 4 MONTHS

SIZE: 4'x4'

Check other types of Treatment, if any, given wastewater before it is discharged to the City sewer system:

- [ ] None
- [x] Holding Tank
- [ ] Grinding
- [x] Sedimentation
- [ ] ph adjustment
- [ ] Biological treatment
- [ ] Chemical treatment
- [ ] Screening
- [ ] Chlorination
- [ ] Other _____

Additional information (if checked below) needed by the City of Santa Maria:

_____ A building layout (see attached sheets)

_____ A wastewater analysis perfromed by an independent state-approved lab with results forwarded to the City of Santa Maria; (parameter report form enclosed)

X Other: List on a seperate sheet of paper all Chemicals/Materials used and stored on site. MSDS OWN FILE

I herby affirm that all information furnished is true and correct to the best of my knowledge.

Ed Ward
(Signature)

3/12/96
(Date)

SERVICE MANAGER
(Title)

CITY OF SANTA MARIA

WASTEWATER DISCHARGE PERMIT APPLICATION

GENERAL - NON-RESIDENTIAL

RECEIVED
APR 15 1994
INDUSTRIAL SOURCE CONTROL OFFICE
BY

AGENCY USE ONLY
Permit No. 0325
S.I.C. NO. 3599/300
CODE: III - FLM

Please print or type:

Applicant Business Name: Cal Maria Engines + Equipment, Inc.

Mailing Address: PO Box 1699
Santa Maria, Ca 93456 Phone: (805) 928-5858

Business Owner: Gary Winters

Mailing Address: 314 S Bradley
Santa Maria, Ca 93454 Phone: (805) 922-4444

Address of Wastewater Discharge: 1441 S Blosser Rd
Santa Maria, Ca 93454

Person to Contact regarding Wastewater Discharge:

Name: Mark Walker. Phone: (805) 928-5858

Type of Business: Industrial Engines + Parts

Products Manufactured/Processed:

No. of Employees: 18 Time of Discharge: 7:30 (AM)/PM to 4:00 AM/(PM)

Days per week discharge occurs: (Circle) (Mon Tues Wed Thur Fri) Sat Sun

If wastewater discharge is intermittent or seasonal, give approximate months, days, and times of discharge:

Give Common and Technical Names of Materials/Chemicals:

1. Used in Production or Processes: CAUSTIC SODA → SODIUM HYDROXIDE
01154
SOLVENTS → PETROLEUM HYDROCARBON
GRINDING COOLANT → ABC COOLANT

2. Used in housekeeping or cleanup: (acids, alkalies, detergents, oils, solvents, etc.)

N/A

3. Discharged to the City sewer system:

N/A

Are there floor drains in your facility which are connected to the sewer?

Yes (No) (Circle)

Does your facility have periodic wash-down or clean-up operations which could result in discharges to the City sewer?

Yes (No) (Circle)

If yes, discribe these operations and time of day and days of the week that they are normally scheduled:

Does your facility have a grease/oil/sediment interceptor (trap) installed before discharge to sewer?

(Yes) No (Circle) If yes, how often is interceptor cleaned?

CLEANED EVERY 4 MONTHS

Size: 4'X4'

Check other types of Treatment, if any, given wastewater before it is discharged to the City sewer system:

- [X] None
- [ ] Holding Tank
- [ ] Grinding
- [ ] Sedimentation
- [ ] ph adjustment
- [ ] Biological treatment
- [ ] Chemical treatment
- [ ] Screening
- [ ] Chlorination
- [ ] Other _____

Additional information (if checked below) needed by the City of Santa Maria:

_____ A building layout (see attached sheets)

_____ A wastewater analysis perfromed by an independent state-approved lab with results forwarded to the City of Santa Maria; (parameter report form enclosed)

X Other: List on a seperate sheet of paper all Chemicals/Materials used and stored on site.

I herby affirm that all information furnished is true and correct to the best of my knowledge.

Mark D. Wallin
(Signature)

4-5-94
(Date)

SHOP FOREMAN
(Title)

CHEMICALS / MATERIALS 4-5-94

USED + STORED ON SITE

SAFETY CLEAN SOLVENT / HYDROCARBON

CARBUERATOR CLEANER

LUBRICATING OIL

OXYGEN

ARGON

HELIUM

NITROGEM

ACETYLEME

SODIUM HYDROXIDE / CAUSTIC SODA

PETROLEUM HYDROCARBONS

PETROLEUM DISTELLATES

CITY OF SANTA MARIA • 110 EAST COOK STREET • SANTA MARIA, CALIFORNIA 93454-5190 • 805-925-0951

Department of Public Works

June 26, 1992

Cal Maria Engines & Equipment, Inc.
P.O. Drawer 1699
Santa Maria, CA 93454

Attention: Mr. Gary Winters

SUBJECT: WASTEWATER DISCHARGE PERMIT
Discharge location: 1441 South Blosser Road

The enclosed Wastewater Discharge Permit No. 0325 covers the wastewater discharged from the facility located at 1441 South Blosser Road into the City of Santa Maria sewer system. All discharges from this facility and actions and reports relating thereto shall be in accordance with the terms and conditions of this permit.

If you wish to appeal or challenge any conditions imposed in this permit, a petition may be filed with the Department of Public Works, 810 West Church Street. The petition shall be submitted within 30 days from the date of this letter, and comply with requirements of Title 8 of the City Municipal Code. Failure to petition for reconsideration of the permit within the allotted time is deemed a waiver by the permittee of his right to challenge the terms of this permit.

Also enclosed is a Maintenance Data Sheet (MDS) form. Please use the original form for making copies. Record all cleanings and maintenance done to the sand/oil interceptor or clarifier on this form, and make it available to the Source Control Inspector upon request.

If you should have any questions concerning this matter, please contact my office at 928-5022.

DWAYNE K. CHISAM, P.E.
Water Resources Engineer

Mark S Moya

MARK S. MOYA, INSPECTOR
Industrial Source Control

MSM/gm

enclosures: WWD Permit No. 0325
Maintenance Data Sheet

City of Santa Maria
WASTEWATER DISCHARGE PERMIT
NO0325

CAL MARIA ENGINES & EQUIPMENT, INC.
1441 SOUTH BLOSSER ROAD
SANTA MARIA, CA 93454

The above reference applicant is hereby authorized to discharge to the community sewer system in compliance with the applicable provisions of City of Santa Maria Municipal Code and subject to the following special conditions.

1. The permit special conditions are as follows:

   a) Compliance with this permit does not relieve the permittee of its obligation to comply with other pretreatment regulations, standards or requirements required by other Agencies, including any such laws, regulations, standards, or requirements that may become effective during the term of this permit.

   b) The issuance of this permit does not convey any property rights of any sort, or any exclusive privileges, nor does it authorize any injury to private property or any invasion of personal rights.

   c) This permit shall become effective and expire, as stipulated in condition 4, below.

   d) Wastewater discharge permits are issued to a specific user for a specific operation and are not assignable to another user or transferrable to any other location without the prior written approval of the City. Sale of a User shall obligate the purchaser to seek prior written approval of the City for continued discharge to the sewerage system (Sec.8-12.706).

2. The applicant shall report to the Public Works Director any changes (permanent or temporary) to the premise or operations that significantly change the quality or volume of the wastewater discharge or deviate from the terms and conditions under which this permit is granted.

3. Violation of the provisions of the Municipal Ordinances regarding discharge into sewering system is punishable by a fine of not more than $6,000 per day for a period extending over the length of time during which the violation exists, and may result in this permit being revoked and the service being disconnected from the municipal sewering system; and in addition any costs incurred as a result of the violation shall be assessed to the waste discharger.

This permit becomes void upon any change of ownership or location whatsoever.

4. Effective Date: 06/26/92

   Expiration Date: 06/26/95

Emergency Telephone Number for
Wastewater Treatment Plant:
928-5022

DWAYNE K. CHISAM, P.E. DKC
Water Resources Engineer

June 26, 1992
Dated

By: Mark S. Moya
MARK S. MOYA, ISC INSPECTOR

City of Santa Maria
WASTEWATER DISCHARGE PERMIT
NO. 0325

CAL MARIA ENGINES & EQUIPMENT, INC.
1441 SOUTH BLOSSER ROAD
SANTA MARIA, CA 93454

5. EFFLUENT LIMITATIONS

A. During the period of 06/26/92 to 06/26/95, the permittee is authorized to discharge process wastewater to the City of Santa Maria's sewer system from the outfalls described below.

Outfall	Description
001	Automotive, Machinery, or Equipment Repair process wastewater pretreated through the use of a sand/oil interceptor or clarifier.

B. During the period of 06/26/92 to 06/26/95 the discharge from outfall 001 shall not exceed the following effluent limitations:

Pollutant	24-hour Max. Limit (mg/l)	30-day Avg. Limit (mg/l)	Federal* or Local Standards**
pH[1]	----	-----	SM Sec.8-12.409(d)
Oil & Grease	100.	-----	SM Sec.8-12.408(b)
Total Suspended Solids	500.	-----	SM Sec.8-12.409(g)
Biochemical Oxygen Demand	500.	-----	SM Sec.8-12.409(g)
Chemical Oxygen Demand	1000.	-----	SM Sec.8-12.409(g)

1 5.5 - 9.5 at any time
* EPA Code of Federal Regulations (CFR)
** City of Santa Maria Sewer Use Ordinance, Title 8, Chapter 12

6. OPERATION AND MAINTENANCE OF PRETREATMENT DEVICES

A. Proper Operation and Maintenance of Pretreatment Devices

The permittee shall at all time properly inspect, operate and maintain all facilities and systems of treatment and control (including related appurtenances) which are installed or used by the permittee to achieve compliance with the conditions of this permit.

B. Recording of Maintenance on Pretreatment Devices

The permittee shall keep a maintenance record on all maintenance and cleaning performed on any pretreatment devices. A Maintenance Data Sheet, is provided with this permit. The maintenance data sheet along with any waste manifest forms shall be readily available upon the request of the Industrial Source Control Inspector.

C. Bypass or Removal of Pretreatment Devices

Bypass or removal of pretreatment devices is prohibited unless it is unavoidable to prevent loss of life, personal injury or severe property damage or no feasible alternatives exist.

City of Santa Maria
WASTEWATER DISCHARGE PERMIT
NO. 0325

CAL MARIA ENGINES & EQUIPMENT, INC.
1441 SOUTH BLOSSER ROAD
SANTA MARIA, CA 93454

D. Disposal of Pretreatment Device Wastes

Solids, sludges, or other pollutants removed in the course of treatment or control of wastewater shall be disposed of in accordance with section 405 of the Clean Water Act and Subtitles C and D of the Resource Conservation and Recovery Act (RCRA).

7. STANDARD CONDITIONS

A. Inspection and Entry

As stipulated in the City of Santa Maria Sewer Use Ordinance, Title 8, Chapter 12, Section 902, the permittee shall allow the City of Santa Maria, or an authorized representative, upon the presentation of credentials and other documents as may be required by law, to:

1) Enter upon the permittee's premises where a regulated facility or activity is located or conducted, or where records must be kept under the conditions of this permit;

2) Have access to and copy, at reasonable times, any records that must be kept under the conditions of this permit;

3) Inspect at reasonable times any facilities, equipment, practices, or operations regulated or required under this permit;

4) Sample or monitor, for the purposes of assuring permit compliance, any substances or parameters at any location; and

5) Inspect any production or storage area where pollutants, regulated under the permit, could originate, be stored, or be discharged to the sewer system.

B. Recovery of Costs Incurred

In addition to civil and criminal liability, the permittee violating any of the provisions of this permit or provisions in the City of Santa Maria's Sewer Use Ordinance, Title 8, Chapter 12 or causing damage to or otherwise inhibiting the City of Santa Maria's wastewater disposal system shall be liable to the City of Santa Maria for any expense, loss, or damage caused by such violation of discharge. The City of Santa Maria shall bill the permittee for the costs incurred by the City of Santa Maria for any cleaning repair, or replacement work caused by the violation or discharge. Refusal to pay the assessed costs shall constitute a separate violation (Sec.8-12.1409).

C. Posting Of Permit

The Permittee shall post this permit in an area accessible to all employees for their information.

CITY OF SANTA MARIA

WASTEWATER DISCHARGE PERMIT APPLICATION

CLASS III USERS

RECEIVED

NOV 22 1989

INDUSTRIAL SOURCE CONTROL OFFICE

BY GW

AGENCY USE ONLY

Permit No. _____

S.I.C. NO. _____

Code: _____

Please print or type:

Applicant Business Name: Cal-Maria Engines and Equipment, Inc.

Mailing Address: P.O. Drawer 1699 Santa Maria, Ca 93456

Phone: (805) 928-5858

Business Owner: Gary Winters- President

Mailing Address: P.O. Drawer 1699, Santa Maria, Ca 93456

Phone: Same

Address of Wastewater Discharge: 1441 South Blosser Rd. Santa Maria, Ca 93454

Person to Contact regarding Wastewater Discharge:

Name: Karen Abercrombie Phone: 928-5858

Type of Business: Sales and Service of industrial engines and equipment, auto parts store.

Products Manufactured/Processed: -

No. of Employees: 30 Time of Discharge: 8:00 AM/PM to 4:00 AM/PM

Days per week discharge occurs: (Circle) Mon Tues Wed Thur Fri Sat Sun

If wastewater discharge is intermittent or seasonal, give approximate months, days, and times of discharge:

Give Common and Technical Names of Materials/Chemicals:

1. Used in Production or Processes: -

City of Santa Maria
Wastewater Discharge Permit Application
Page 2

2. Used in housekeeping or cleanup: (acids, alkalies, detergents, oils, solvents, etc.)

McKay liquid steam cleaning solution

(Steam cleaner Only)

3. Discharged to the City sewer system: McKay liquid steam cleaning solution

Are there floor drains in your facility which are connected to the sewer?

Yes No (Circle)

Does your facility have periodic wash-down or clean-up operations which could result in discharges to the City sewer?

Yes No (Circle)

If yes, describe these operations and time of day and days of the week that they are normally scheduled:

Does your facility have a grease/oil/sediment interceptor (trap) installed before discharge to sewer?

Yes No (Circle) If yes, how often is interceptor cleaned?

as needed

City of Santa Maria
Wastewater Discharge Permit Application

Check other types of treatment, if any, given wastewater before it is discharged to the City sewer system:

- [X] None
- [ ] Holding Tank
- [ ] Grinding
- [ ] Sedimentation
- [ ] ph adjustment
- [ ] Biological treatment
- [ ] Chemical treatment
- [ ] Screening
- [ ] Chlorination
- [ ] Other _____

Additional information (if checked below) needed by the City of Santa Maria:

- _____ A building layout (see attached sheets)
- _____ A wastewater analysis performed by an independent state-approved lab with results forwarded to the City of Santa Maria; (parameter report form enclosed)
- _____ Measurement of wastewater flows discharged from your facility to the City sewer system
- X Other: Material Safety Data Sheets (MSDS) on all Chemicals/Materials Used in process and stored on site.

Only Chemicals Stored on Site.

I hereby affirm that all information furnished is true and correct to the best of my knowledge.

Robert A Devereaux — 11/21/89
(Signature) (Date)

Secretary
(Title)

110 EAST COOK STREET SANTA MARIA, CALIFORNIA 93454-5190 805-925-0951
TWW2A.DOC
Department of Public Works

November 21, 1989

Cal Maria Engines & Equipment Inc.
1441 South Blosser Road
Santa Maria, CA 93454

Attention: Mr. Gary Winters

SUBJECT: WASTEWATER DISCHARGE PERMIT APPLICATION-FINAL REQUEST
Discharge location(s): 1441 South Blosser Road

You were previously requested to complete a Wastewater Discharge Permit Application to update your file. To date, no application has been received, which is required by this office. Enclosed is an application, which must be completed by you. Include with the application, Material Safety Data Sheets (MSDS) for all chemicals/materials used in process or stored on site, and the type of disposal utilized for those chemicals/materials. Send all requested information to the above address, Department of Public Works, attention, Mark Moya, within ten (10) days upon receipt of this letter. Failure to submit this information would be a violation of the City Municipal Code, Title 8, Chapter 12, Section 602, and will result in appropriate enforcement action to be taken against you.

Your immediate attention and cooperation in this matter is appreciated. Should you have any questions, please contact my office at 928-5022.

BEN MIDDLETON, SUPT.
Wastewater Treatment Plant

Ben Middleton
FOR
MARK S. MOYA, INSPECTOR
Industrial Source Control

gm/MSM

attachment: WWDP Application

xc: City Attorney

PUBLIC WORKS FILE COPY

110 EAST COOK STREET SANTA MARIA, CALIFORNIA 93454-5190 805-925-0951

Department of Public Works

October 31, 1989

Cal Maria Engines & Equipment Inc.
1441 South Blosser Road
Santa Maria, CA 93454

Attention: Mr. Gary Winters

SUBJECT: WASTEWATER DISCHARGE PERMIT APPLICATION
Discharge Location: 1441 South Blosser Road

The Source Control Division is currently updating all Industrial Discharger files and has found your Wastewater Discharge Permit Application to be outdated or contains insufficient information.

Please find enclosed a Wastewater Discharge Permit Application. Fill out the application completely and return it within **fifteen (15) days** upon receipt of this letter to the above address, Department of Public Works, attention, Mark Moya. Also with the completed application, please send a copy of Material Safety Data Sheets (MSDS) for all chemicals/materials used in process or stored on site and the type of disposal utilized for those chemicals/materials.

Failure to return the completed application will result in appropriate enforcement action to be taken against you.

Thank you for your immediate attention and cooperation in this matter. Should you have any questions, please contact my office at 928-5022.

BEN MIDDLETON, SUPT.
Wastewater Treatment Plant

MARK S. MOYA, INSPECTOR
Industrial Source Control

gm/MSM

Attachment: WWDP Application

FILE COPY

CITY OF SANTA MARIA • 110 EAST COOK STREET • SANTA MARIA, CALIFORNIA 93454 • 805-925-0951

Public Works Department

August 9, 1983

PERMIT
VOID

Mr. Gary Winters
Cal Maria Engines & Equipment, Inc.
1441 South Blosser Road
Santa Maria, CA 93454

SUBJECT: WASTEWATER DISCHARGE PERMIT

Enclosed is your wastewater discharge permit No. 89. Please read it carefully and understand the conditions under which it has been issued.

Please be sure to keep the compartment with the sewer outlet of your oil trap clean. I will need to reinspect the trap to ensure that the sludge has been removed on the 17th of August. Also, I will periodically inspect the trap to see how well this arrangement is working. Should it prove ineffective, you will be required to add the "tee" outlet as I discussed with Butch on the 8th.

Should you have any questions, feel free to contact me at 928-5022.

BEN MIDDLETON, SUPT. BM
Wastewater Treatment Plant

BY Anne M.S. Alloway
ANNE M.S. ALLOWAY, Inspector
Industrial Source Control

AA/wh

Enclosure

CITY OF SANTA MARIA • 110 EAST COOK STREET • SANTA MARIA, CALIFORNIA 93454-5190 • 805-925-0951

Department of Public Works

July 11, 1986

Cal Maria Engines & Equipment Inc.
1441 S. Blosser
Santa Maria, CA 93454

ATTENTION: Mr. Gary Winters

SUBJECT: **WASTEWATER DISCHARGE PERMIT**

Enclosed is your new Wastewater Discharge Permit No. 325. Please read it carefully and understand the conditions under which it has been issued.

Please note condition 1 'B' of your permit. The enclosed Maintenance Data Sheet must be used to record maintenance and cleaning of your trap. The sheet must be kept on-site and be available upon request to the City Industrial Source Control Inspector.

BEN MIDDLETON, SUPERINTENDENT
Wastewater Treatment Plant
Anne MO alloway
by Mark S. Moya
ANNE M.S. ALLOWAY, INSPECTOR
Industrial Source Control

AA/sg
Attachment
LWWDP81

City of Santa Maria
WASTEWATER DISCHARGE PERMIT

№ 0325

Name—Business
Company
Corporation: CAL MARIA ENGINES & EQUIPMENT INC.

located at 1441 S. BLOSSER SANTA MARIA, CA. 93454

is hereby authorized to discharge wastewater to the community sewer subject to said applicant's compliance with the City of Santa Maria Sewer Ordinances, and under the following terms and conditions.

1. The permit special conditions that you are required to comply with is/are

A. That you keep a copy of the City Sewer Ordinance (City Code Title 8 chapter 12 short version) on file at your business as reference.

B. That you mainaain your sand/oil traps in efficient condition at all times ensuring that cleanings/repairs, etc. are recorded on the enclosed Maintenance Date Sheet.

C. That all hazardous materials/wastes are handled and disposed of in accordance with County and State regulations (RCRA).

D. THAT THIs permit be posted in an area accissible to yuur employees for their informatio

2. The applicant shall report to the Public Works Director any changes (permanent or temporary) to the premise or operations that significantly change the quality or volume of the wastewater discharge or deviate from the terms and conditions under which this permit is granted.

3. Violation of the provisions of the Municipal Ordinances regarding discharge into sewering system is punishable by a fine of not more than $6,000 per day for a period extending over the length of time during which the violation exists, and may result in this permit being revoked and the service being disconnected from the municipal sewering system; and in addition any costs incurred as a result of the violation shall be assessed to the waste discharger.

This permit becomes void upon any change of ownership or location whatsoever.

4. Effective Date: 7/10/86

Expiration Date: 7/10/89

Emergency Telephone Number for Wastewater Treatment Plant:

5-0951 & 5-0959

7/11/86
Dated

REESE N. RIDDIOUGH
Director of Public Works

By: Anne M. Alloway
Wastewater Inspector
by Mark S Moya

WASTE WATER INSPECTOR

City of Santa Maria
WASTEWATER DISCHARGE PERMIT

PERMIT № 0089
VOID

Name—Business
Company
Corporation: Cal Maria Engines & Equipment, Inc.

located at 1441 South Blosser Road
SantaMaria, CA 93454

is hereby authorized to discharge wastewater to the community sewer subject to said applicant's compliance with the City of Santa Maria Sewer Ordinances, and under the following terms and conditions.

1. The permit special conditions that you are required to comply with is/are a) that you obtain a copy of the City of Santa Maria Sewer Ordinance (83-1054, Short Version) and comply with the regulations therein.

b) that you ensure the proper, efficient operation of your oil/sand trap by maintaining a frequent inspection and cleaning schedule prohibiting any oil or grease whatsoever in the sewer compartment.

c) that this permit be reviewed at the end of two (2) years as indicated in item four (4).

BM

2. The applicant shall report to the Public Works Director any changes (permanent or temporary) to the premise or operations that significantly change the quality or volume of the wastewater discharge or deviate from the terms and conditions under which this permit is granted.

3. Violation of the provisions of the Municipal Ordinances regarding discharge into sewering system is punishable by a fine of not more than $6,000 per day for a period extending over the length of time during which the violation exists, and may result in this permit being revoked and the service being disconnected from the municipal sewering system; and in addition any costs incurred as a result of the violation shall be assessed to the waste discharger.

This permit becomes void upon any change of ownership or location whatsoever.

4. Effective Date: 8/9/83

Expiration Date: 8/9/85

Emergency Telephone Number for Wastewater Treatment Plant:

5-0951 & 5-0959

8/9/83
Dated

REESE N. RIDDIOUGH
Director of Public Works

By: Arnulfo Alfonzo
Wastewater Inspector

WASTE WATER INSPECTOR

CITY OF SANT ARIA

WASTEWATER DISCHARGE PERMIT APPLICATION

CLASS III USERS

AGENCY USE ONLY

mit No.

S.I.C. NO. 7538

Code: III - 'M'

Rec'd: 8/8/83

Reviewed 7/1/86

Please print or type:

Applicant Business Name: Cal-Maria Engines & Equipment, Inc.

Mailing Address: 1441 South Blosser

Santa Maria, CA 93454 Phone: 805-928-5858

Business Owner: Incorporated

Mailing Address: 1441 South Blosser

Santa Maria, CA 93454 Phone: 805-928-5858

Address of Wastewater Discharge: 1441 South Blosser, Santa Maria, CA 93454

Person to Contact regarding Wastewater Discharge:

Name: Gary Winters Phone: 928-5858

Type of Business: Engines Sales & Service

Products Manufactured/Processed: None

No. of Employees: 30 Time of Discharge: 7:00 (AM/PM to 5:30 AM/PM)

Days per week discharge occurs: (Circle) (Mon) (Tues) (Wed) (Thur) (Fri) Sat Sun

If wastewater discharge is intermittent or seasonal, give approximate months, days, and times of discharge:

N/A

Give Common and Technical Names of Materials/Chemicals:

1. Used in Production or Processes: Water - Small amounts of oil and grease - Steam Cleaner Soap.

2. Used in housekeeping or cleanup: (acids, alkalies, detergents, oils, solvents, etc.)

N/A

3. Discharged to the City sewer system:

Are there floor drains in your facility which are connected to the sewer?

Yes (No) (Circle)

Does your facility have periodic wash-down or clean-up operations which could result in discharges to the City sewer?

Yes (No) (Circle)

If yes, describe these operations and time of day and days of the week that they are normally scheduled:

Does your facility have a grease/oil/sediment interceptor (trap) installed before discharge to sewer?

(Yes) No (Circle) If yes, how often is interceptor cleaned?

As needed

Check other types of treatment, if any, given wastewater before it is discharged to the City sewer system:

- [X] None
- [ ] Holding Tank
- [ ] Grinding
- [ ] Sedimentation
- [ ] ph adjustment
- [ ] Biological treatment
- [ ] Chemical treatment
- [ ] Screening
- [ ] Chlorination
- [ ] Other _____

Additional information (if checked below) needed by the City of Santa Maria:

_____ A building layout (see attached sheets)

_____ A wastewater analysis performed by an independent state-approved lab with results forwarded to the City of Santa Maria; (parameter report form enclosed)

_____ Measurement of wastewater flows discharged from your facility to the City sewer system

_____ Other: _____

_____

_____

_____

I hereby affirm that all information furnished is true and correct to the best of my knowledge.

Mary Winters
(Signature)

8-3-83
(Date)

Pres
(Title)

CITY OF SANTA MARIA • 110 EAST COOK STREET • SANTA MARIA, CALIFORNIA 93454 • 805-925-0951
Public Works Department

July 25, 1983

Cal Maria
1441 S. Blosser Rd.
Santa Maria, CA 93454

SUBJECT: WASTEWATER DISCHARGE PERMIT

Our records indicate you have not applied for a Wastewater Discharge Permit which is required by Federal, State and local regulations. The enclosed application must be completed and filed with the Industrial Source Control unit of the City of Santa Maria by August 31, 1983 to avoid the possibility of being charged administration fees.

Should you have any questions, please feel free to contact my office at 928-5022.

BEN MIDDLETON, SUPT. BM
Wastewater Treatment Plant

BY Anne M.S. Alloway
ANNE M.S. ALLOWAY, Inspector
Industrial Source Control

AA/wh

Enclosure

CITY OF SANTA M A
INDUSTRIAL SOURCE CONTROL
601 Black Road
Santa Maria, CA 93454

Date: 12-2-97 Time In: _____ Time Out: _____
Name/Business: Cal Mono Engines / Chandler
Address: 1941 S. Blosser Road

Your facility has been inspected for the following criteria:

- [x] Sand/Oil/Grease Trap
- [ ] Pretreatment System
- [ ] Wastewater Analysis
- [ ] Permit Inspection
- [ ] Compliance/Business License
- [ ] Complaint
- [ ] Other _____

Results of the inspection indicate that [illegible]

You must correct any violation(s) by _____ at which time your facility will be inspected. Failure to correct any violation can result in enforcement actions to be taken. **Please contact the Inspector at (805) 928-5022, to schedule a follow-up inspection when the above items have been corrected.**

PUBLIC WORKS / WASTEWATER DIVISION

By: _____
Industrial Source Control

Mark McClure

SIC/IND#: 3519/310
PERMIT#: _____
Copy Delivered to:
_____
on 12-8-97

- [ ] Follow-up Completed:
- [x] Clear
- [ ] Probation
- [ ] Final Notification

Cal-Maria Engines & Equipment 1441 South Bloomer Rd

OCT 05 1989 - Rcvd WWDP Appl.

Oct 31, 1989 Sent WWDP Application Update

Nov 21, 1989 Sent 2nd WWPP Application update

Nov 22, 1989 Rec. Application

4/26/92 Issued Permit # 0325

8-4-94 comp., s/o trap insp, new wwop appl was left

4/15/94 Rcvd/Rcvd WWDP Appl

4/18/94 Reinspection of s/o trap - cleaned

03/2/96 S/o trap Good condition, completed WWOP appl., and placed into this file.

7-1-97 - App upt to date - waste hauled by Diamond trap in good condition

12-3-97 Trap in good condition - app up to date

Cal-Maria Engines & Equip 1441 S. Blosser Rd

8/2/82- initial inspection of premises - grease/oil/sand trap non-functional - needs modification. Taking explanation sheet on oil/sand traps and permit application -

10/28/82 inspected interceptor - left oil trap info. and permit application - talked to Butch + manager. Cal Maria will need to submit a compliance schedule and permit application

8/8/83 - rec'd permit application - will inspect & permit had been called last week regarding the completion of upgrading the trap to City Code.

trap was revised, however it is not at it's most efficient - no tee outlet, means trap will have to be kept immaculate on back side... if it is not maintained, I will require the 'Tee outlet. Permitted with stipulations

8/19/83 - trap clean - chief vacuum

8/20/85 - receive dump ticket also other locations of shops in Santa Maria

455 South Blosser (Cal Maria Pumping machine)

Tying into sewer line

CITY OF SANT/ ARIA
INDUSTRIAL SOURCE CONTROL
601 Black Road
Santa Maria, CA 93454

Date: 7-1-97 Time In: _____ Time Out: _____
Name/Business: Cal Mona [illegible]
Address: 1471 E Bl[illegible]

Your facility has been inspected for the following criteria:

- [x] Sand/Oil/Grease Trap
- [ ] Pretreatment System
- [ ] Wastewater Analysis
- [ ] Permit Inspection
- [ ] Compliance/Business License
- [ ] Complaint
- [ ] Other _____

Results of the inspection indicate that Trap cleaned [illegible]

You must correct any violation(s) by _____ at which time your facility will be inspected. Failure to correct any violation can result in enforcement actions to be taken. **Please contact the Inspector at (805) 928-5022, to schedule a follow-up inspection when the above items have been corrected.**

PUBLIC WORKS / WASTEWATER DIVISION

By: _____
Industrial Source Control

SIC/IND#: 3577/3[illegible]
PERMIT#: _____
Copy Delivered to:
[illegible]
on 7-1-97

- [ ] Follow-up Completed:
- [x] Clear
- [ ] Probation
- [ ] Final Notification

CITY OF SANTA MARIA
INDUSTRIAL SOURCE CONTROL
601 Black Road
Santa Maria, CA 93454

Date: 3-12-96 Time In: _____ Time Out: _____
Name/Business: Cal Mavis
Address: 1441 S. Blosser

Your facility has been inspected for the following criteria:

- [x] Sand/Oil/Grease Trap
- [ ] Pretreatment System
- [ ] Wastewater Analysis
- [ ] Permit Inspection
- [ ] Compliance/Business License
- [ ] Complaint
- [ ] Other _____

Results of the inspection indicate that the S+O Trap is in good shape and clean and is on a schedule with Speedo

You must correct any violation(s) by _____ at which time your facility will be inspected. Failure to correct any violation can result in enforcement actions to be taken. **Please contact the Inspector at (805) 928-5022, to schedule a follow-up inspection when the above items have been corrected.**

PUBLIC WORKS / WASTEWATER DIVISION

By: Anthony Pantoja
Industrial Source Control

Ed Abud

SIC/IND#: 3599/3110
PERMIT#: _____
Copy Delivered to: Ed
on 3-12-96

- [ ] Follow-up Completed:
- [ ] Clear [ ] Probation
- [ ] Final Notification

CITY OF SANTA MARIA
Industrial User Inspection Report Form

SIC/Ind#: 3599 / 310 Page: 1 of _____

Industry: Cal Maria Date: 3-12-96

Address: 1441 S. Blosser Time: _____ - _____

Phone #: _____ Inspector(s): A.P & M.D

Contact(s): Ed _____

Type of Inspection: [ ] New Business [ ] Compliance [ ] Complaint
[ ] Permit [ ] Pretreatment System [X] ~~Sand/Oil~~/Grease Trap

Machine Shop

S+O trap - clean at this time and is on a regular schedule with speedy

No water softner

GWDP Appl.: Was completed, and placed into their File

Chemicals: ~~Six~~ parts washers / safety Klean every seven weeks, 300 gal. waste oil tank service by Black Gold, 55 gal. Solvent, 55 gal. 90 W, 55 gal. engine oil, Waste Antifreeze 55 gal., And 30 gal. Caustic Soda

WWDP Application up-to-date? [ ]yes [X]no Application left? [ ]yes [X]no

CHECK OFF AS COMPLETED (if they apply)
- [ ] Date and Time of Inspection
- [ ] Name of Company Official
- [ ] Type of business
- [ ] Identification of sources and types of WW discharge
- [ ] Chemical & HazMat Storage
- [ ] Verification of production and flow rates
- [ ] Pretreatment system(s) (problems?)
- [ ] Monitoring equipment & techniques

BUSINESS INVENTORY

Inspection Date: 3-12-94

Business Name: Col Mana

Address: 1441 S. Blosser

Contact: Ed (Name) service manager (Title) (Phone)

Type of Business: Machine Shop

Hours of Operation:

FIXTURE UNITS	
Fixtures	*Number*
Bathtub	
Clotheswasher	
Dishwasher	
Drinking fountain	
Floor drain	
Floor sink	
Laundry tub	
O & G interceptor	
Sand interceptor	
Shower (*each head*)	
Sink (*note type*)	
Bar	1
Lavatory	3
Commercial	
Janitor	
Toilet	3
Urinal	1

Garbage Disposal Yes/(No)
Water Softener Yes/(No) cartridge backflush
Reverse Osmosis Yes/(No)
Possible Pollutants on site (Yes)/No (List under comments)
Are Pollutants discharged to sewer (Yes)/No

Comments/Observations

No water Softner

Inspector: Code:

IWC-915

CITY OF SANTA RIA
INDUSTRIAL SOURCE CONTROL
601 Black Road
Santa Maria, CA 93454

Date: 04-14-94 Time In: 9:35 Time Out: 9:45
Name/Business: Cal Mesa Equipment Rental Inc
Address: 1441 W. Main
Santa Maria, CA 93454

Your facility has been inspected for the following criteria:

- [x] Sand/Oil/Grease Trap
- [ ] Pretreatment System
- [ ] Wastewater Analysis
- [ ] Permit Inspection
- [ ] Compliance/Business License
- [ ] Complaint
- [ ] Other_____

Results of the inspection indicate that S/O trap was pumped. Owner stated it will be serviced on a regular schedule. Will mail proof of service when done. Inside wash racks sparks pumped out with oil in the unit but contained in trap.

You must correct any violation(s) by 7/14 or 5/14 at which time your facility will be inspected. Failure to correct any violation can result in enforcement actions to be taken. **Please contact the Inspector at (805) 928-5022, to schedule a follow-up inspection when the above items have been corrected.**

PUBLIC WORKS / WASTEWATER DIVISION

By: Michael A Lewis
Industrial Source Control

SIC/IND#: 3599
PERMIT#: 310
Copy Delivered to:
Mail
on 04-15-94

- [x] Follow-up Completed:
- [x] Clear
- [ ] Probation
- [ ] Final Notification

Left to Clean

CITY OF SANTA MARIA
INDUSTRIAL SOURCE CONTROL
601 Black Road
Santa Maria, CA 93454

Date: 4-9-99 Time In: 9:15 Time Out: 10:00
Name/Business: Cal Mo Foods / Lucky Boy Taco
Address: 1444 S Blosser Rd
Santa Maria CA 93454

Your facility has been inspected for the following criteria:

- [x] Sand/Oil/Grease Trap
- [ ] Pretreatment System
- [ ] Wastewater Analysis
- [ ] Permit Inspection
- [ ] Compliance/Business License
- [ ] Complaint
- [ ] Other _____

Results of the inspection indicate that The kitchen needs a new oil/grease trap. Current one is too small and needs to be cleaned more frequently.

You must correct any violation(s) by 04-13-99 at which time your facility will be inspected. Failure to correct any violation can result in enforcement actions to be taken. **Please contact the Inspector at (805) 928-5022, to schedule a follow-up inspection when the above items have been corrected.**

PUBLIC WORKS / WASTEWATER DIVISION

By: _____
Industrial Source Control

SIC/IND#: 3599
PERMIT#: 315
Copy Delivered to: Mgr.
on 4-9-99

- [ ] Follow-up Completed:
- [ ] Clear
- [x] Probation
- [ ] Final Notification

CITY OF SANTA MARIA
Industrial User Inspection Report Form

SIC/Ind#: 3599/310 Page: 1 of 1

Industry: Cal Marine Engines & Equip Inc. Date: 04-4-94

Address: 1441 So. Blosser RD Time: 9:15 - 10:45

Phone #: 928-5858 Inspector(s): Michael Daggs

Contact(s): Mark

Type of Inspection: [ ] New Business [✓] Compliance [ ] Complaint
[ ] Permit [ ] Pretreatment System [✓] Sand/Oil/Grease Trap

Machine shop, retail sales auto parts, engine equip. yes they have floor drains, no water conditioning unit, and a Slo trap. The Slo trap needs to be cleaned a little more thoraghly, both units, and they serviced on its present schedule. Chemicals are C.R.S. soap for their hot tank (Sodium Hydroxide), hot tank is cleaned as needed, 55 gal drum gear lube, 55 gal. drum solvent, and 55 gal drum of engines oil. Waste chemicals are, Solvent, from three parts washer, is hauled away, by Safety Kleen, every 12 weeks, and oil, that is stored in a 150 gal. tank, and is hauled away, by Evergreen, as needed.

They are a Class III user, and a new WW Ap. Appl. was left with an employee.

WWDP Application up-to-date? [✓]yes []no Application left? [✓]yes []no

CHECK OFF AS COMPLETED (if they apply)
- [✓] Date and Time of Inspection
- [✓] Name of Company Official
- [✓] Type of business
- [✓] Identification of sources and types of WW discharge
- [✓] Chemical & HazMat Storage
- [ ] Verification of production and flow rates
- [ ] Pretreatment system(s) (problems?)
- [ ] Monitoring equipment & techniques

INSP1.FRM8/91

Noli Valera

From: Parsons, Sienna <SParson@co.santa-barbara.ca.us>
Sent: Friday, January 30, 2015 10:40 AM
To: 'NVALERA@ANDERSENENVIRO.COM'
Subject: 1441 South Blosser PRRR

Follow Up Flag: Follow up
Flag Status: Flagged

Good morning Noli,

I did not find any LUFT or SMU related information pertaining to this particular address. Have a lovely Friday!

Sienna Parsons
Environmental Health Services
Administrative Office Professional II
2125 S. Centerpointe Pkwy Rm 333
SParson@co.santa-barbara.ca.us
Phone: (805) 346-8469
Main: (805) 346-8460
Fax: (805) 346-8485

Noli Valera

From: Natalie Salgado <NSalgado@AndersenEnviro.com>
Sent: Thursday, January 29, 2015 8:31 AM
To: 'Noli Valera'
Subject: FW: Public Records Request

Follow Up Flag: Follow up
Flag Status: Flagged

Noli,

Please see response below.

Sincerely,
Natalie Salgado

ANDERSEN ENVIRONMENTAL

5261 W. Imperial Highway
Los Angeles, CA 90045

Toll Free: 888-705-6300
Tel: 310-854-6300
Fax: 310-854-0199
Website: www.AndersenEnviro.com

Note: The information contained in this message is confidential. If you are not the intended recipient, or an employee or agent responsible for delivering this message to the intended recipient, do not distribute or copy this communication. If you have received this communication in error, please notify us immediately by replying to the sender. Thank you for your cooperation.

From: Paula I. Iorio [mailto:IorioP@sbcapcd.org]
Sent: Thursday, January 29, 2015 6:47 AM
To: Natalie Salgado
Subject: RE: Public Records Request

Hi Natalie,
There was some demo work done back in 2011. That's all we have.

Paula Iorio
Air Quality Permit Technician
Santa Barbara County APCD
260 N. San Antonio Rd, Suite A
Santa Barbara, CA 93110
ph - (805) 961-8867
fax - (805) 961-8801
email - IorioP@sbcapcd.org

From: Natalie Salgado [mailto:NSalgado@AndersenEnviro.com]
Sent: Wednesday, January 28, 2015 4:44 PM
To: PublicRecordsActRequest
Subject: Public Records Request

Good afternoon,

This firm is requesting all files/reports both current and historical for the following address:

1441 South Blosser, Santa Maria, California, 93458

We are requesting all records pertaining to applications, permits to operate, notices of violation, and equipment files. Please contact Noli Valera at 310-854-6300 or via email at nvalera@andersenenviro.com at your earliest convenience with a response to this request.

We thank you for your attention to this matter.

Sincerely,

Natalie Salgado

ANDERSEN ENVIRONMENTAL

5261 W. Imperial Highway
Los Angeles, CA 90045

Toll Free: 888-705-6300
Tel: 310-854-6300
Fax: 310-854-0199
Website: www.AndersenEnviro.com

Note: The information contained in this message is confidential. If you are not the intended recipient, or an employee or agent responsible for delivering this message to the intended recipient, do not distribute or copy this communication. If you have received this communication in error, please notify us immediately by replying to the sender. Thank you for your cooperation.

Department of Toxic Substances Control

Matthew Rodriquez
Secretary for
Environmental Protection

Barbara A. Lee, Director
9211 Oakdale Avenue
Chatsworth, California 91311

Edmund G. Brown Jr.
Governor

February 4, 2015

Mr. Noli Valera
Andersen Environmental
5261 W. Imperial Highway
Los Angeles, CA 90045

VARIOUS SITES
PR3-012915-09

Dear Mr. Valera:

On January 28, 2015, the Department of Toxic Substances Control received your fax dated January 28, 2015 requesting records under the Public Records Act. After a thorough review of our files, we have found that we have records pertaining to some of the sites/facilities referenced in your request but not all of them. Please see below.

We have records for:

- Santa Barbara Research Center – 2100 South Blosser, Santa Maria, CA 93458

We do not have records for:

- 1441 South Blosser, Santa Maria, CA 93458
- 409 N. Glenoaks Boulevard, Burbank, CA 91502
- 369 E. Magnolia Boulevard, Burbank, CA 91502

We would also like to inform you about Envirostor, a database that provides information and documents on over 5,000 DTSC cleanup sites. Envirostor can be accessed at: http://www.envirostor.dtsc.ca.gov/public. Also, a computer is available in the Central Files of each DTSC Regional Office for use by community members to view Envirostor.

Those records we do have are ready for your review. Please contact me at (818) 717-6522 to arrange for an appointment to review the records.

Sincerely,

Glenn Castillo/kg
Regional Records Coordinator

Printed on Recycled Paper

GEN (1)

Date run: 5/4/01 12:53:47PM
Run by : JDOYLE

ıta Barbara County Fire Department
Facility Information as of 5/4/01

Report # : 0002
Page # : 1

Record Selection Criteria: Facility ID FA0004230

REFUSED MAIL RETURNED. 00B - 10-2000

Make changes/corrections in RED ink or pencil.
INFORMATION CHANGE (date) : _____
OWNERSHIP CHANGE (date) : _____

OWNER FILE INFORMATION

Owner ID: OW0004230
Owner Name: CAL MARIA ENGINES
Owner DBA:
Owner Address:

Home Phone: Not Specified
Work/Business Phone: 805-928-5858

Mailing Address: PO DRAWER 1699
SANTA MARIA, CA 93456
Care of:

New Owner ID : _____

OUT OF BUSINESS

FACILITY FILE INFORMATION

Facility ID: FA0004230
Facility Name: CAL MARIA ENGINES
Location: 1441 S BLOSSER Rd
SANTA MARIA, CA 93454
Phone:

Mailing Address:

Care of: AND ENGINE EQUIPMENT

Location Code: 11 - Santa Maria - City
BOS District: 011 - Santa Maria - City

APN: _____
SIC Code: _____

ACCOUNTS RECEIVABLE FILE INFORMATION

Account ID: AR0004165
Mail Invoices to: Owner
Account Name:
Account Balance as of 5/4/01: $2,226.20

New Account ID: _____
Mail Invoices to: Owner / Facility / Account
(Circle One)

Program/Element and Description	Record ID	Employee ID and Name	Status	UST(s) Linked	Transfer to New Owner?		(Circle One) Active/Inactve		Delete
2163 - Business Plans > 7 Chem Lg/Qty	PR0210036	EE0000200 - Dept SM City Fire	Active	0	Y	N	A	I	D
2266 - Hazardous Waste 5.00-9.99 Tons	PR0220036	EE0000103 - Kerry Boyle	Active	0	Y	N	A	I	D
3112 - State Facility Oversight	PR0502996	EE0000103 - Kerry Boyle	Active	0	Y	N	A	I	D

BILLING and COMPLIANCE ACKNOWLEDGEMENT: I, the undersigned owner, operator or agent of same, acknowledge that all site, and/or project specific, PHS/EHD hourly charges associated with this facility or activity will be billed to the party identified as the OWNER on this form. I also certify that all operations will be performed in accordance with all applicable Ordinace Codes and/or Standards and State and/or Federal Laws.

APPLICANT'S SIGNATURE: _____ Date ____/____/____
Program Records to be TRANSFERED: _____ * $0.00 = _____ Amount Paid _____ Date ____/____/____
Water System to be TRANSFERED: _____ * $150.00 = _____ Amount Paid _____ Date ____/____/____

Payment Type _____ Check Number _____ Credit Card Number _____ Received by _____
REHS: Mark Yde Date 08/07/01 Account out: 44 Date 8/13/01
COMMENTS:
5-4-01 - Gary @ 928-5858 - Left message requesting call back
5-15-01 - Left another message.

COUNTY OF SANTA BA ARA
Protection Services Division • Hazardous Materials Unit
4410 Cathedral Oaks Road, Santa Barbara, CA 93110 (805) 681-5500 FAX (805) 681-5553

INVOICE - PAST DUE

Facility ID	Date
FA0004230	1/25/01

Invoice ID	Due Date
IN0021647	5/9/01

TO : CAL MARIA ENGINES
PO DRAWER 1699
SANTA MARIA, CA 93456

ATTN :

RE : CAL MARIA ENGINES
1441 S BLOSSER Rd
SANTA MARIA, CA 93454

Date	Program/ Element	Related P/E	Description	Amount
01/25/01	2163	2163	Business Plans > 7 Chem Lg/Qty	334.00
01/25/01	3112	3112	State Facility Oversight	10.00
				623.00
				33.40
				1.00
				62.30

Pacific
Jerry Schmit
928-2800
Owner - Dennis Rapisi
928-7598
Call Wesley

477 8560
937-9491

eipt of payment.
ents.

61-90 Days	91-120 Days	121+ Plus	Account Amount Due
$ 967.00	$ 0.00	$ 1,162.50	$ 2,226.20

21 - Orig Variance will write it in Tank Folder
3 - Tanks Expired

Mark,
I've tried to call owner he does not return calls. Owes 2 years invoices. Please do inspection & find out what is happening. Land Lord - 928-2800 - Jude - Can't

BOTTOM portion of invoice with payment

Invoice ID	Inv. Date	Due Date
IN0021647	01/25/01	05/09/01


Amount Due:	$ 2,226.20

Make Check Payable to and Remit to:
Barbara County Fire Department
Attn: Finance
4410 Cathedral Oaks Road
Santa Barbara, CA 93110

5200.ipt

In association with your local Fire Agency for Hazardous Materials Inspections, Spills & Underground Storage Tanks

Envision 5/4/01 1:06:17 PM

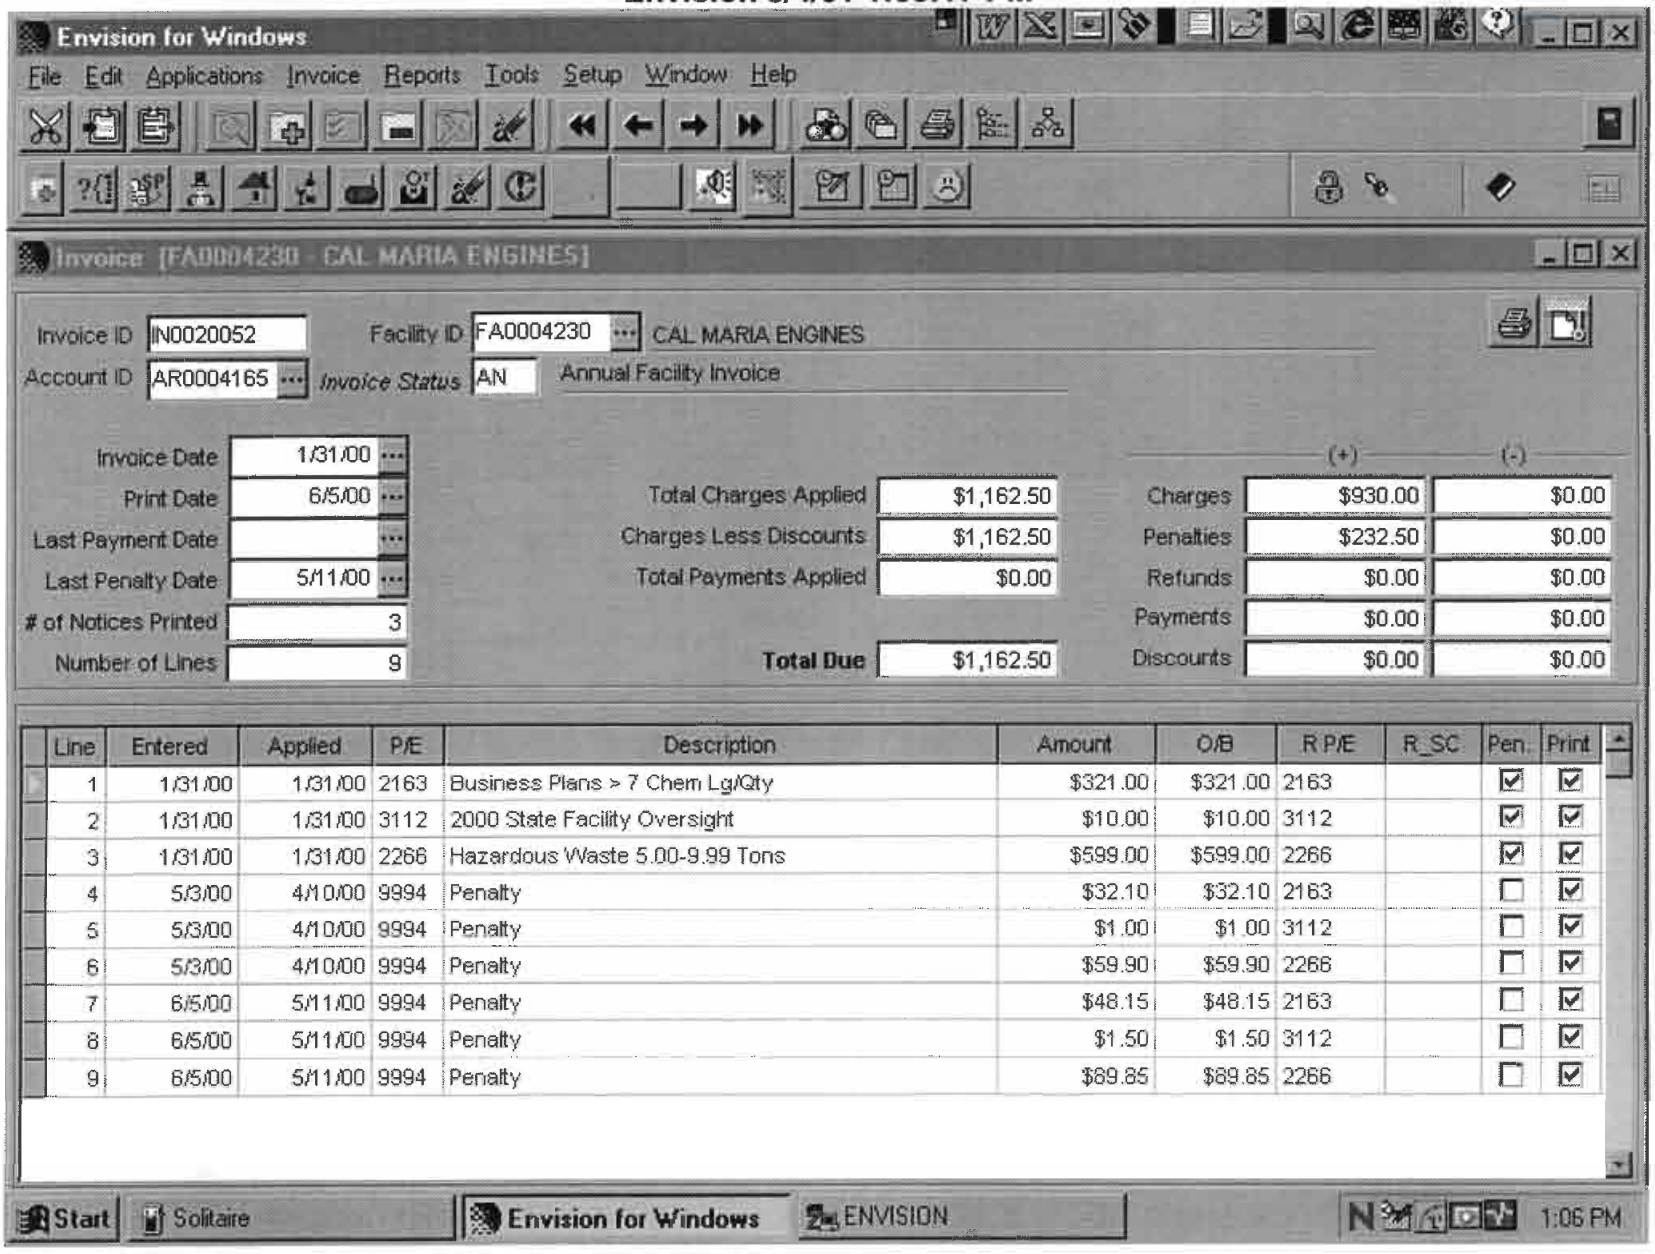

PROTECTION SERVICES DIVISION · HAZARDOUS MATERIALS UNIT

☐ 4410 Cathedral Oaks Road • Santa Barbara, CA 93110 • (805) 681-5500 • FAX (805) 681-5553
☐ 2125 S Centerpointe Pkwy #333 • Santa Maria, CA 93455 • (805) 346-8477 • FAX (805) 346-8485
☐ 195 West Highway 246 Suite #102 • Buellton, CA 93427 • (805) 686-8170 • FAX (805) 686-8183

INSPECTION REPORT / NOTICE TO COMPLY

NO 01 - 7482

DBA / NAME
(Previously Cal Maria Engines)

DATE 7/19/01 RECHECK DATE

FACILITY / SITE ADDRESS
1441 S. Blosser Rd Santa Maria, Ca. 93455

PROGRAM # FIRE INSPECTION #

OWNER / OPERATOR TELEPHONE #
Rancho Harvest

TIME IN 10:45 Am TIME OUT 11:30 Am DISTRICT #

The marked items represent violations of the referenced code(s) and must be corrected forthwith. The major and minor violations are explained on the reverse side of this form including the code sections corresponding to each checked violation.

You must certify correction of any violation by providing written response to the division within 5 days of achieving compliance. A reinspection of this facility may occur at any time.

PROGRAM		ACTIVITY
✓	2200 HAZARDOUS WASTE	005
	2300 U.S.T	
	2900 SITE MITIGATION UNIT	
	2500 EMERG RESPONSE	
	5100 L.U.F.T.	

	VIOLATION / DEFICIENCIES	MAJOR		MINOR	
HAZARDOUS WASTE	Hazardous Waste Determination			2201	
	EPA ID Number			2202	
	Storage Time	2203		2204	
	Storage Label	2203		2204	
	Storage Containers	2205		2206	
	Storage Security	2209		2210	
	Registered Hauler	2212		2213	
	Manifests			2214	
	Disposal			2216	
	Preparedness			2217	
	Contingency Plan			2218	
	Employee Training			2219	
	Records Reports			2220	
	Permit to Operate			2221	
	Housekeeping				
UST	Permit to Operate	2301		2302	
	Written Monitoring Procedures	2307		2308	
	Monitoring Systems	2311		2312	
	Monitoring Records Maintenance	2315		2316	
	Response Plan	2325		2326	
	Unauthorized Release	2327		2328	
LUFT	Corrective Action Compliance	5129			
	Prelim Site Assessment Phase	5130		5131	
	Soil & Water investigation	5132			
	Correct Action Implement Phase	5133			
	Verification Monitoring Phrase	5134			
OTHER	TIERED PERMIT				
	SPCC AST				

Ca. Hazardous Waste Control Laws
Site visit to verify site clean-up by Rancho Harvest of waste materials left behind by Cal. Maria Engines.

- Documentation of oily water and soils disposed of by Black Gold Industries.

- Documentation of Tanks & other metal debris recycled by RMR to come

- Documentation of ~~oil~~ drained used oil filters to come

Documentation to be provided within 30 days

I certify under penalty of law that the above violation(s) have been corrected.

Signature Date

Print Name / Title

☐ Please sign correction certification and Mail To:

Depth to Groundwater: _____ Samples Collected ☐ Water ☐ Soil

Type of Substance Released: _____ Analyses:

Field Screening Equipment: ☐ County ☐ Consultant _____

☐ Lab _____

Haz Mat Specialist 805-346-8484
Phone Number

Received By: Arturo A Lex Quesada 7-19-01
Print Name / Title Signature Date

All violations listed on this report must be corrected forthwith. Noncompliance will result in a $ ___ 00 hourly charge for follow-up inspections after the recheck date above.

State of California—Environmental Protection Agency
Form Approved OMB No. 2050-0039 (Expires 9-30-99)
Please print or type. Form designed for use on elite (12-pitch) typewriter.

See Instructions on back of page

Department of Toxic Substances Control
Sacramento, California

UNIFORM HAZARDOUS WASTE MANIFEST

1. Generator's US EPA ID No.	Manifest Document No.	2. Page 1 of 1	Information in the shaded areas is not required by Federal law
CAL000129188	012018		

3. Generator's Name and Mailing Address
Rancho Harvest
1429 S. Blosser Rd. Santa Maria CA 93458
4. Generator's Phone (805) 928-3454

A. State Manifest Document Number: 21160948
B. State Generator's ID:

5. Transporter 1 Company Name: Black Gold Industries
6. US EPA ID Number: CAD982850957
C. State Transporter's ID (Reserved.)
D. Transporter's Phone: (805) 981-4616

7. Transporter 2 Company Name
8. US EPA ID Number
E. State Transporter's ID (Reserved.)
F. Transporter's Phone

9. Designated Facility Name and Site Address
Demenno / Kerdoon
2000 N. Alameda Street
Compton, Ca. 90222
10. US EPA ID Number: CAT080018952
G. State Facility's ID: CAT080018952
H. Facility's Phone: (310) 537-7100

11. US DOT Description (Including Proper Shipping Name, Hazard Class, and ID Number)	12. Containers No.	12. Containers Type	13. Total Quantity	14. Unit Wt/Vol	I. Waste Number
a. Hazardous Waste, Liquid, n.o.s., 9, NA 3082, III, (Petroleum & Water)	001	TT	012160	G	State: 223 / EPA/Other: Ca Only
b.					State: / EPA/Other:
c.					State: / EPA/Other:
d.					State: / EPA/Other:

J. Additional Descriptions for Materials Listed Above
Petroleum Hydrocarbons & Water
Site:

K. Handling Codes for Wastes Listed Above
a. b. c. d.

15. Special Handling Instructions and Additional Information
24 HOUR EMERGENCY RESPONSE #
(805) 981-4616 Jody Davis
ERG-1996 Guide Page # 171
Alt.Facility:

16. GENERATOR'S CERTIFICATION: I hereby declare that the contents of this consignment are fully and accurately described above by proper shipping name and are classified, packed, marked, and labeled, and are in all respects in proper condition for transport by highway according to applicable international and national government regulations.

If I am a large quantity generator, I certify that I have a program in place to reduce the volume and toxicity of waste generated to the degree I have determined to be economically practicable and that I have selected the practicable method of treatment, storage, or disposal currently available to me which minimizes the present and future threat to human health and the environment; OR, if I am a small quantity generator, I have made a good faith effort to minimize my waste generation and select the best waste management method that is available to me and that I can afford.

Printed/Typed Name	Signature	Month	Day	Year
Alex Quesada		07	10	01

TRANSPORTER

17. Transporter 1 Acknowledgement of Receipt of Materials

Printed/Typed Name	Signature	Month	Day	Year
Bobby P. Villavicencio	Bobby P. Villavicencio	07	10	01

18. Transporter 2 Acknowledgement of Receipt of Materials

Printed/Typed Name	Signature	Month	Day	Year

FACILITY

19. Discrepancy Indication Space

20. Facility Owner or Operator Certification of receipt of hazardous materials covered by this manifest except as noted in Item 19.

Printed/Typed Name	Signature	Month	Day	Year

DO NOT WRITE BELOW THIS LINE.

GENERATOR

IN CASE OF EMERGENCY OR SPILL, CALL THE NATIONAL RESPONSE CENTER 1-800-424-8802. WITHIN CALIFORNIA, CALL 1-800-852-7550

DTSC 8022A (1/99)
EPA 8700—22

Blue: GENERATOR SENDS THIS COPY TO DTSC WITHIN 30 DAYS
To: P.O. Box 400, Sacramento, CA 95812-0400

No. 38672

BLACK GOLD INDUSTRIES

ENVIRONMENTAL SERVICES A CALIFORNIA CORPORATION

527 N. Rice Ave.
Oxnard, CA 93030-8924

Bus (805) 981-4616
Fax (805) 981-0105
EPA# CAD983609678

DATE
7/9/2001

BILL TO:
Rancho Harvest
1429 S. Blosser Rd.
Santa Maria CA 93458

SITE LOCATION:
SAME

P.O. #	TERMS	EPA#	PHONE #	MANIFEST#
	Net 30	CAL000129188	805-928-3454	21160 918

DESCRIPTION	QTY	RATE	AMOUNT
Waste Petroleum Oil, 3, NA 1270			
Oil Service Fee ↓ ↑ 1000 P.P.M.			
Hazardous Waste Liquid, N.O.S., 9, NA3082, (Antifreeze)			
Drained Used Oil Filters			
Waste Fuel NA1863/NA1993			
Water Haz Liquids	1580	1.30	$2.370.00
Water Haz Solids	680	3.00	$2.040.00
Water Non-Haz			
Labor	10	$65.00	$650.00
Toxic Drums (Flammable Liquid / Solid)			
Toxic Drums (Non RCRA Liquid / Solid)			
Toxic Drums (Paint Related)			
Toxic Drums (Latex)			
Toxic Cubic Yard Box			
Toxic Non Drum			
Toxic Miscellaneous			
Bin Rental ☐ Set up ☐			
Bin Product Disposal			
Hauling ☐ Transportation ☐			
Aqueous Equip			
Aqueous Misc.			
Aqueous Service A ☐ B ☐			
Empty Drums Pick - Up ☐ Sold ☐ 3-Rinse ☐			
	TAX	%	

TSDF: DeMenno Kerdoon, 2000 N. Alameda St., Compton, CA 90222 CAT080013352

MC/VISA - CASH - CHECK # _____ THANK YOU!

Total $5.060.00

Generators Certify a program is in place to Reduce Volume and Toxicity of Hazardous Waste on site.

Prepared By: Bobby Villarreal Signature: Alex Quesada (Ship Mgr.)

PAY FROM THIS INVOICE Print name: _____

GEN(1)

Date run : 7/31/01 1:02:11PM
Run by : JDOYLE

Santa Barbara County Fire Department
Facility Information as of 7/31/01

Report # : 0002
Page # : 1

Record Selection Criteria: Facility ID FA0004230

CLSD - 10-2000

Make changes/corrections in RED ink or pencil.
INFORMATION CHANGE (date) : _____
OWNERSHIP CHANGE (date) : _____

OWNER FILE INFORMATION

Owner ID: OW0004230
Owner Name: CAL MARIA ENGINES
Owner DBA:
Owner Address:

Home Phone: Not Specified
Work/Business Phone: 805-928-5858

Mailing Address: PO DRAWER 1699
SANTA MARIA, CA 93456
Care of:

New Owner ID : _____

FACILITY FILE INFORMATION

Facility ID: FA0004230
Facility Name: CAL MARIA ENGINES
Location: 1441 S BLOSSER Rd
SANTA MARIA, CA 93454
Phone:

Mailing Address:

Care of: AND ENGINE EQUIPMENT

IN 21647 (1208.75) Rev 8/1/01

Location Code: 11 - Santa Maria - City
BOS District: 011 - Santa Maria - City

APN: _____
SIC Code: _____

ACCOUNTS RECEIVABLE FILE INFORMATION

Account ID: AR0004165
Mail Invoices to: Owner
Account Name:
Account Balance as of 7/31/01: $2,371.25

New Account ID: _____
Mail Invoices to: Owner / Facility / Account
(Circle One)

Program/Element and Description	Record ID	Employee ID and Name	Status	UST(s) Linked	Transfer to New Owner?		(Circle One) Active/Inactve Delete		
2163 - Business Plans > 7 Chem Lq/Qty	PR0210036	EE0000200 - Dept SM City Fire	Active	0	Y	N	A	I	D
2266 - Hazardous Waste 5.00-9.99 Tons	PR0220036	EE0000105 - MARK SURGETT	Active	0	Y	N	A	I	D
3112 - State Facility Oversight	PR0502996	EE0000105 - MARK SURGETT	Active	0	Y	N	A	I	D

BILLING and COMPLIANCE ACKNOWLEDGEMENT: I, the undersigned owner, operator or agent of same, acknowledge that all site, and/or project specific, PHS/EHD hourly charges associated with this facility or activity will be billed to the party identified as the OWNER on this form. I also certify that all operations will be performed in accordance with all applicable Ordinace Codes and/or Standards and State and/or Federal Laws.

APPLICANT'S SIGNATURE: _____ Date ____/____/____
Program Records to be TRANSFERED: _____ * $0.00 = _____ Amount Paid _____ Date ____/____/____
Water System to be TRANSFERED: _____ * $150.00 = _____ Amount Paid _____ Date ____/____/____

Payment Type: _____ Check Number _____ Credit Card Number _____ Received by _____
REHS: Jude Date 7/31/01 Account out: SY Date 8/7/01
COMMENTS:


Per current tenant - Cal Maria Engines closed 10-1-2000. No forward available. M. Surgett inspected site & confirmed closure.

Generator Inventory

FACILITY NAME: **CAL MARIA ENGINES**

SITE ADDRESS: **1441 S BLOSSER Rd** **SANTA MARIA**

FACILITY ID	PE	CHEMICAL NAME	WASTE CODE	ANNUAL AMT	UNIT	NEW AMOUNT
FA0004230	2200	UNSPECIFIED ORGANIC LIQUID	343	.0000		
FA0004230	2200	WASTE OIL AND MIXED OIL	221	4.9770		
FA0004230	2200	LIQUIDS WITH HALOG ORGANIC	741	.2020		
FA0004230	2200	WASTE OIL AND WATER	223	.0000		

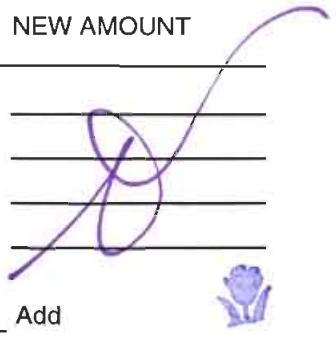

_____ Add

_____ Add

_____ Add

_____ Add

_____ Add

_____ Add

TOTAL _____ **TONS**

07/31/01

SANTA BARE RA COUNTY FIRE DEPARTMENT

PROTECTION SERVICES DIVISION

HAZARDOUS MATERIALS UNIT
195 West Highway 246 #102, Buellton, CA 93427
(805) 686-8167

928.5858
CUSD 10-2000

2001 Annual Business Plan Certification

Owner:	OW0004230	Facility:	FA0004230
CAL MARIA ENGINES PO DRAWER 1699 SANTA MARIA CA 93456		CAL MARIA ENGINES 1441 S BLOSSER Rd SANTA MARIA	2163 01 PR0210036 SMR

Attn:

☐ I certify that the inventory on record is correct:

- ☐ As submitted in _____
- ☐ As changed this date – please see attached inventory revisions, deletions and/or additions.

☐ I have reviewed the ☐ Emergency Response Plan

- ☐ Training Plan

☐ I certify that the Emergency Response Plan and Training Plan on record is correct:

- ☐ As submitted in _____
- ☐ As changed this date – please see attached plan(s).
- ☐ Primary / Secondary Contact Names have changed as indicated below.

Signed: _____

Title: _____

Date: _____

Primary	EMERGENCY CONTACTS	Secondary
NAME: (26)		NAME: (31)
TITLE: (27)		TITLE: (32)
BUSINESS PHONE: (28)		BUSINESS PHONE: (33)
24-HOUR PHONE: (29)		24-HOUR PHONE: (34)
PAGER #: (30)		PAGER #: (35)

Mail To:

Judy Doyle-Fitzjarrell, Departmental Assistant
Santa Barbara County Fire Department
Hazardous Materials Unit
195 West Highway 246 #102
Buellton CA 93427

Telephone: (805) 686-8167

E-Mail – judy.doyle@sbcfire.com

SANTA BARBARA COUNTY FIRE DEPARTMENT
PROTECTION SERVICES DIVISION
HAZARDOUS MATERIALS UNIT
195 West Highway 246 #102, Buellton, CA 93427
(805) 686-8167

2000 Annual Business Plan Certification Notice

July 2001

Once a year, State law (Health & Safety Code Chapter 6.95) requires that all handlers of hazardous materials update and certifies their hazardous material inventory to the Administering Agency. In addition, every three years the State law requires that all handlers' review, update and certify that their Emergency Response Plan and Training Plan are accurate and submit any updates to the Administering Agency.

Enclosed is the 2001 Annual Business Plan Certification for your facility that has a Business Plan on file with this Department. Please review your Business Plan in the following areas:

- A Chemical Inventory page(s) has been submitted for all the hazardous materials at your facility that are equal to or over threshold reporting levels. [Liquids $\geq$ 55 gallons, gases $\geq$ 200 cubic feet, and solids $\geq$ 500 pounds.]
- If a hazardous material was reported in the past at threshold levels or higher and is now lower or has been deleted from the facility inventory, please submit the corrected chemical inventory page showing the new quantity or deletion. [For Example: In 2000, there was 110 gallons of antifreeze on-site but in 2001, the maximum on hand is only 30 gallons at any one time. Submit a copy of the chemical inventory page showing that the maximum amount is 30 gallons (#23); and check or highlight either the revised or the delete box (#1) located in the upper left hand corner of the form.]
- The Map for the facility is accurate and up-to-date showing the locations of all hazardous materials -- both new and previously reported -- at your facility.
- Emergency Contacts information is accurate on the Owner/Operator page of the Business Plan and on page two of the Emergency Response Plan (Form E). If the information needs to be updated, please enter the new information on the certification in the Emergency Contacts section of the form.

The submittal of the 2001 Annual Business Plan Certification will satisfy the annual inventory update requirements and the tri-annual emergency response and training review requirements. However, the certification has to be **signed and dated to be considered certified**.

The 2001 Annual Business Plan Certification and related forms are due by August 15, 2001. Please return your signed certification to:

Judy Doyle-Fitzjarrell, Departmental Assistant
Santa Barbara County Fire Department
Hazardous Materials Unit
195 West Highway 246 #102
Buellton, CA 93427

Please Note: All Business Plan forms, instructions and appendices are available in Microsoft Word. To obtain the computer version of the forms, please call (805) 686-8167 or e-mail judy.doyle@sbcfire.com.

LAWRENCE HART, M.D., F.A.C.P.M.
DIRECTOR AND HEALTH OFFICER

COUNTY OF SANTA BARBARA • HEALTH CARE SERVICES

2125 CAMINO DEL REMEDIO • SANTA BARBARA, CALIFORNIA 93110 • (805) 681-5200

RECEIVED
MAR 9 REC'D
SANTA BARBARA COUNTY
ENVIRONMENTAL HEALTH SERVICES

FOR OFFICE USE

Permit # ATN 6150
Date Received 3-9-88
No. of Tanks 2
Fee Paid ~~350~~ 425.00
Receipt # POP. 4

APPLICATION FOR PERMIT TO ABANDON AN UNDERGROUND HAZARDOUS MATERIALS STORAGE FACILITY

I.

A. SITE ADDRESS 1441 S. Blosser Rd. Santa Maria
Site Telephone No. (if available) (805) 928-5858
Assessor's Parcel No. 117-240-25-006

B. PROPERTY OWNER:
Company Betteravia Farms Contact Joe Prandini
Mailing Address P.O. Drawer-E
Santa MaRIA, Ca. 93456 Ph. (805) 925-2417
24 Hour Emergency Contact

C. TANK OPERATOR:
Person's Name Cal-Maria Engines& Contact Joe Prandini
Mailing Address
Ph. ( )
24 Hour Emergency Contact 937-3753

D. CONTRACTOR
Primary Contractor Mc Cormick Const. Contact On-Site Mike
Mailing Address 316 West Street
Santa Maria, Ca. Ph. (805) 922-4613
License No. 322158-A Type of Lic. Contractors
Workmen's Compensation Insurance Co. State Fund Ins.
Tel. No. (805) 644-4300
Proposed start up date

E. NOTE: You are responsible for obtaining permits from the following agencies if applicable prior to tank removal:

Fire Department, Air Pollution Control District, Building Department, OSHA.

II.

A. TANK HISTORY:

Tank #1: Age of Tank _____

Manufacturer _____ Model _____

Composition Steel Capacity 1-1,000 gal tank

Dates and types of any repairs _____

Listed in order all substances stored in this tank from present to past. gas

Tank #2: Age of Tank _____

Manufacturer _____ Model _____

Composition Steel Capacity _____

Dates and types of any repairs _____

Listed in order all substances stored in this tank from present to past. Waste Oil

Tank #3: Age of Tank _____

Manufacturer _____ Model _____

Composition _____ Capacity _____

Dates and types of any repairs _____

Listed in order all substances stored in this tank from present to past. _____

ATTACH ADDITIONAL SHEETS AS NECESSARY FOR ADDITIONAL TANKS

B. HAVE THERE BEEN ANY KNOWN RELEASES ON-SITE?

Product released unknown

Location of release _____

Date _____ Amount _____

C. DESCRIBE YOUR ABANDONMENT PLANS HERE: Purge, excavate, remove, backfill and restore site.

NAME OF RINSATE HAULER: Ventura Petroleum

TANK RINSE DISPOSAL/RECYCLING LOCATION: Gibson Ref.

TANK DISPOSAL/RECYCLING LOCATION: 1505 A-Street

NAME OF SAMPLING/ANALYTICAL LABORATORY: CRL

D. SUBMIT WITH THIS APPLICATION ALL SOILS AND/OR GROUNDWATER SAMPLING AND ANALYSIS CONDUCTED ON-SITE TO DATE. ALL CLEAN-UP PROPOSALS MUST BE SUBMITTED IN REPORT FORM TO THE ENVIRONMENTAL HEALTH DIVISION AND APPROVED BEFORE ANY CLEAN-UP IS BEGUN UNLESS OTHERWISE SPECIFIED BY HEALTH CARE SERVICES HAZARDOUS MATERIAL SPECIALIST.

E. SUBMIT PLOT PLAN WITH THIS APPLICATION.

F. DEPTH TO FIRST GROUNDWATER 150-ft.

I declare that to the best of my knowledge and belief the statements and information provided are correct and true. I understand that additional information to that provided above may be needed in order to obtain permit approval from Environmental Health Services.

I will notify Environmental Health Services at least **two weeks** before work on this tank abandonment is to begin in order to schedule the first required inspection.

Signature & Title: Michael McCormick - Owner

Print Name Michael McCormick Date 3-7-88

Tel. No. (805) 922-4613

FOR OFFICE USE:

Approved/Denied by [signature] Date 3-23-88

EHS conditions for approval:

1. Tanks must be purged of flamable vapors prior to removal in accordance with local fire department regulations.
2. Comply with all OSHA regulations.
3. Other: (1) Above ground storage must be approved by Fire Dept. (2) Provide copies of exemptions from F.D. to our office prior to removal (3) Provide copy of manifest used to haul rinsate at time of removal


10/87

Santa Barbara County
Health Department
300 N. San Antoinio rd.
Santa Barbara Ca.
93110
(805)967-2311

WELL PERMIT PLOT PLAN

SCALE: 1/4" = 10

INDICATE BELOW THE EXACT LOCATION OF WELL WITH RESPECT TO THE FOLLOWING ITEMS: PROPERTY LINES, WATER BODIES OR WATER COURSES, DRAINAGE PATTERN, ROADS, EXISTING WELLS, SEWERS AND PRIVATE SEWAGE DISPOSAL SYSTEMS. INCLUDE DIMENSIONS.

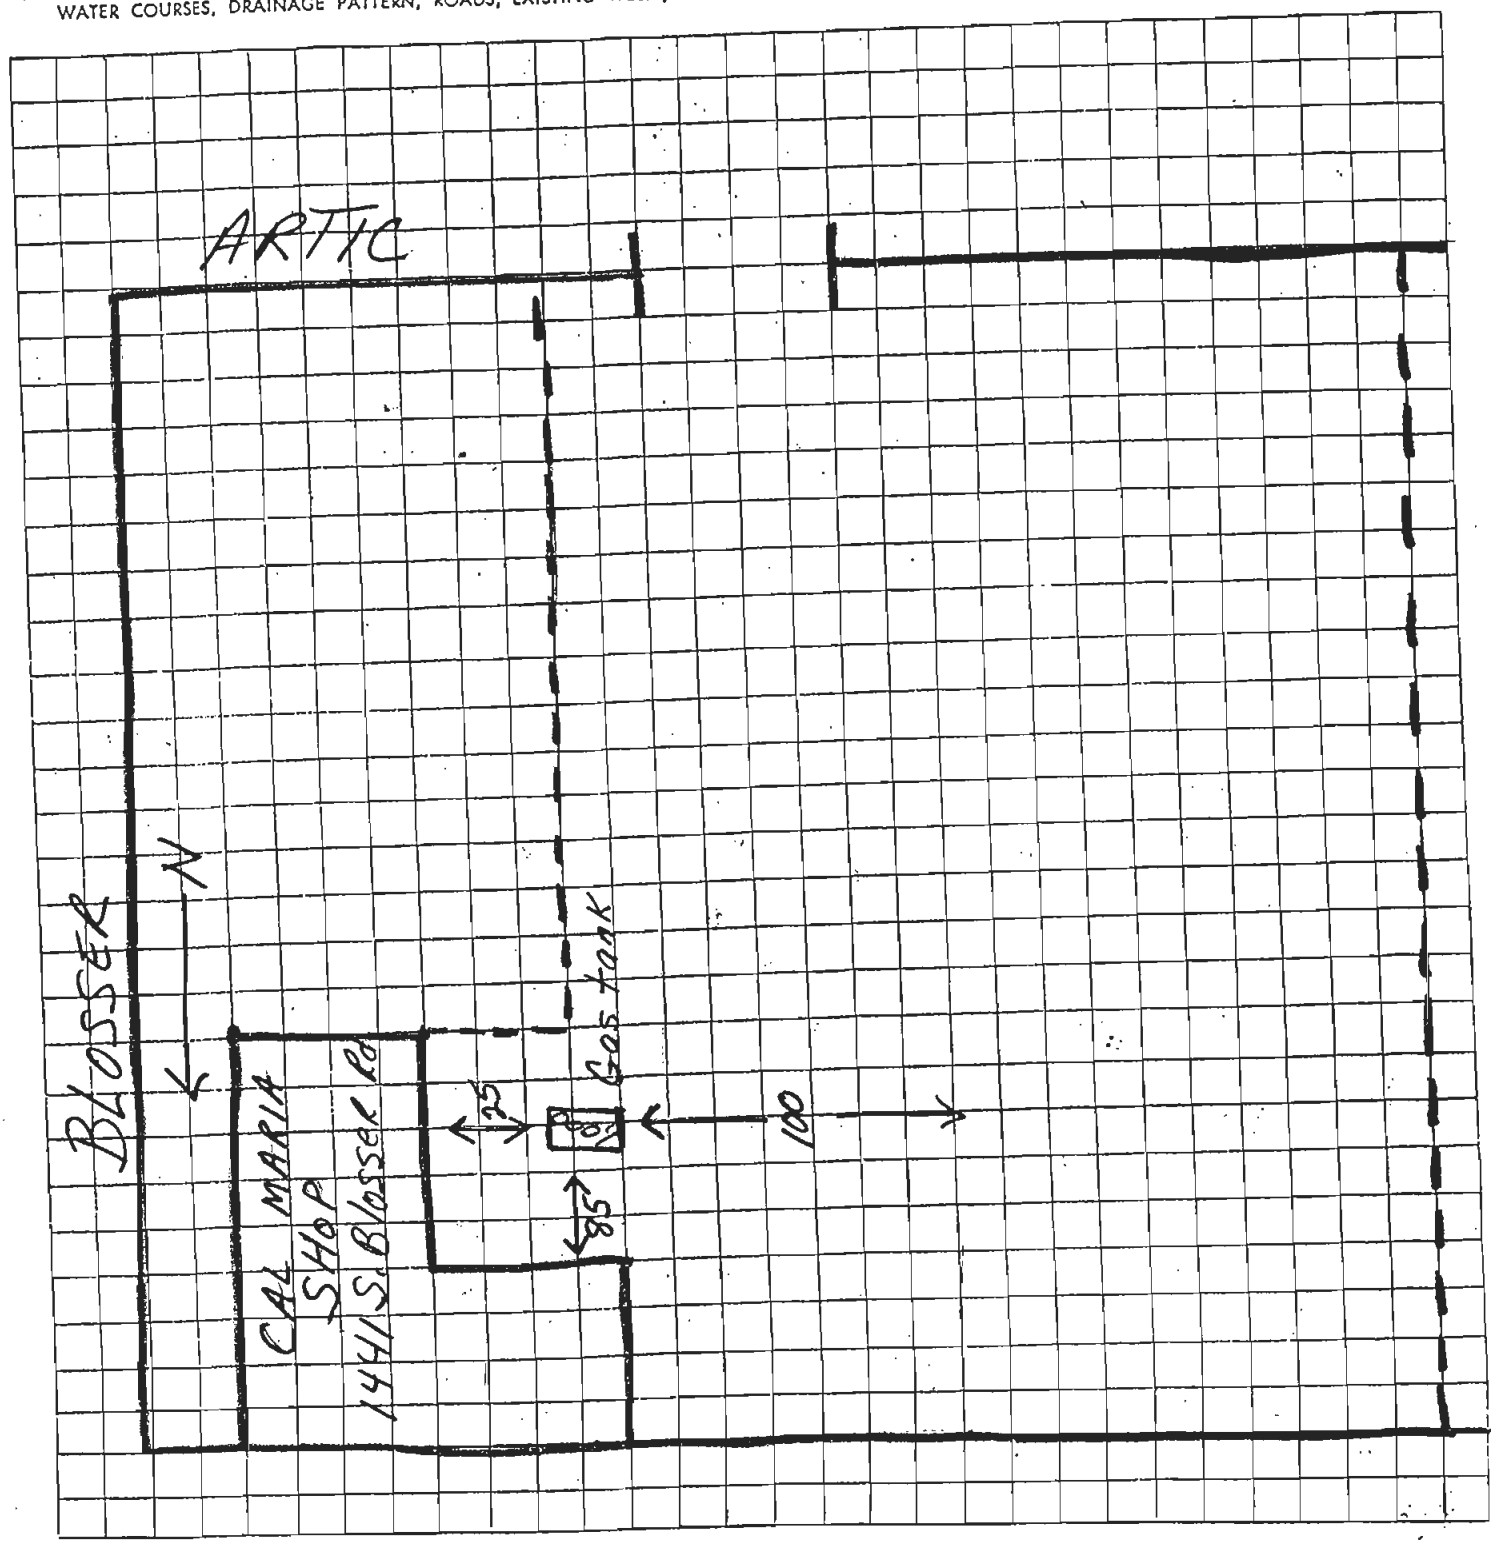

CD-928

RECEIVED
FEB 17 1988
Environmental Health Services

FOR OFFICIAL USE ONLY
Bus. # 10036
CT
Specialist
Verified(date)

AB 3777 DISCLAIMER LETTER

Business Name: CAL-MARIA ENGINES EQUIP INC

Site Address: 1441 S. BLOSSER RD
SANTA MARIA CA 93454 Phone 805-928-5858

Mailing Address: P.O. BOX 1499
SANTA MARIA CA 93456

Please check appropriate statement:

_____ This business does not store, use, or handle any of the EPA Extremely Hazardous Substances (April 22, 1987 Federal Register) or any mixture containing an EPA Extremely Hazardous Substance in any amount.

X This business does not store, use, or handle any of the EPA Extremely Hazardous Substances (April 22, 1987 Federal Register) or any mixture containing an EPA Extremely Hazardous Substance in quantities equal to or greater than 55 gallons, 500 pounds, or 200 cubic feet at standard temperature and pressure for compressed gas.

Please be aware these quantities define reporting requirements under California State Legislation AB 3777. If you handle any of these chemicals in quantities equal to or greater than the listed Threshold Planning Quantities (TPQ's), you have notification responsibilities under section 302 of the Federal Superfund Amendments and Reauthorization Act of 1986 (SARA).

I certify the above is true and understand that Santa Barbara County Environmental Health Services must be notified if the operations or procedures of this business change in such a way to make the above statement inaccurate.

To be signed by the owner, operator, or authorized representative:

Signature: Mary Winters Date: 2-15-88

Print or Type Name: GARY WINTERS

Title: PRES Phone: ~~928-5858~~ 928-5858

pd ck #5094 1.22.86
$255.00

COUNTY OF SANTA BARBARA • HEALTH CARE SERVICES

315 CAMINO DEL REMEDIO • SANTA BARBARA, CALIFORNIA 93110 • (805) 964-8843

LAWRENCE HART, M.D., F.A.C.P.M.
DIRECTOR AND HEALTH OFFICER

FOR OFFICE USE ONLY
Eff. Date
Fee
Dist.
Estab. # ~~SC-0095~~ G-U-0036
C.T.#
Prev. Eff. Date

HAZARDOUS WASTE GENERATOR PERMIT APPLICATION

Establishment Name: CAL MARIA ENGINES & ENGINES & EQUIPMENT

Mailing Address/Street No.: P.O. DRAWER 1699 — Street Name/P.O. Box No.:

City: SANTA MARIA — State: CALIF. — Zip Code: 93456 — Bldg./Plant No.:

Establishment Phone: 805 928-5858 — Contact Person: TOM GEE

Establishment Address (If different from mailing address): 1441 So BLOSSER RD — Street Name: BLOSSER

City: SANTA MARIA — State: CALIF — Zip Code: 93454 — Bldg/Plant No.:

Owner Name: BETTERAVIA FARMS (PROPERTY OWNER) — Owner Phone: 928-5858

LESSEE, CALMARIA ENGINES & EQUIPMENT INC
PRES GARY WINTERS.

Total Number of Employees: 43

Do you have permits for any of the following:	Yes	No
Air Pollution Control District		✓
Sewer District (for Industrial wastes)		—
Hazardous Waste Facility		—
Hazardous Waste Hauler Registration		—

BRANCH OFFICES

☑ 500 West Foster Rd.
Santa Maria, CA 93454
(805) 937-6365

☐ 751-B East Burton Mesa Blvd.
Lompoc, CA 93436
(805) 733-3575

COUNTY OF SANTA BARBARA • HEALTH CARE SERVICES

315 CAMINO DEL REMEDIO • SANTA BARBARA, CALIFORNIA 93110 • (805) 964-8848

LAWRENCE HART, M.D., F.A.C.P.M.
DIRECTOR AND HEALTH OFFICER

FOR OFFICE USE ONLY
Date: _____
Eff. Date _____
Estab. No. _____
C.T. No. _____
Fee _____
Previous Eff. Date _____

APPLICATION FOR AN INTERIM PERMIT TO STORE HAZARDOUS MATERIALS IN UNDERGROUND STORAGE TANKS

Application Date _____

A. Site Address 1441 So. BLOSSER RD (Street) SANTA MARIA (City)

Site Phone No. (805) 928-5858

B. Tank and/or Property Owner

Name BETTERAVIA FARMS (owner) / CAL MARIA ENGINES & EQUIPMENT, INC. (lessee)

Mailing Address P.O. DRAWER 1699 (Street) SANTA MARIA CA. 93456 (City)

Phone (805) 928-5858

C. Provide the following information for all underground storage tanks:

	Tank Size (Gallon)	Tanks Contents
Tank #1	3000 GAL	GASOLINE
Tank #2	500 GAL	OIL
Tank #3		
Tank #4		
Tank #5		
Tank #6		

D. Indicate the number of water wells at this site 0.

Provide a plot plan of the location of the underground storage tanks. See attached plot plan and instructions.

BRANCH OFFICES


☑ 500 West Foster Rd.
Santa Maria, CA 93454
(805) 937-6365

☐ 751-B East Burton Mesa Blvd.
Lompoc, CA 93436
(805) 733-3575

U RGROUND STORAGE TANK PERMIT AP CATION

Plot Plan

Indicate below the exact location of the underground storage tanks with respect to property lines, cross streets, north arrow, existing structures, scale. For each storage tank specify size, and tank contents.

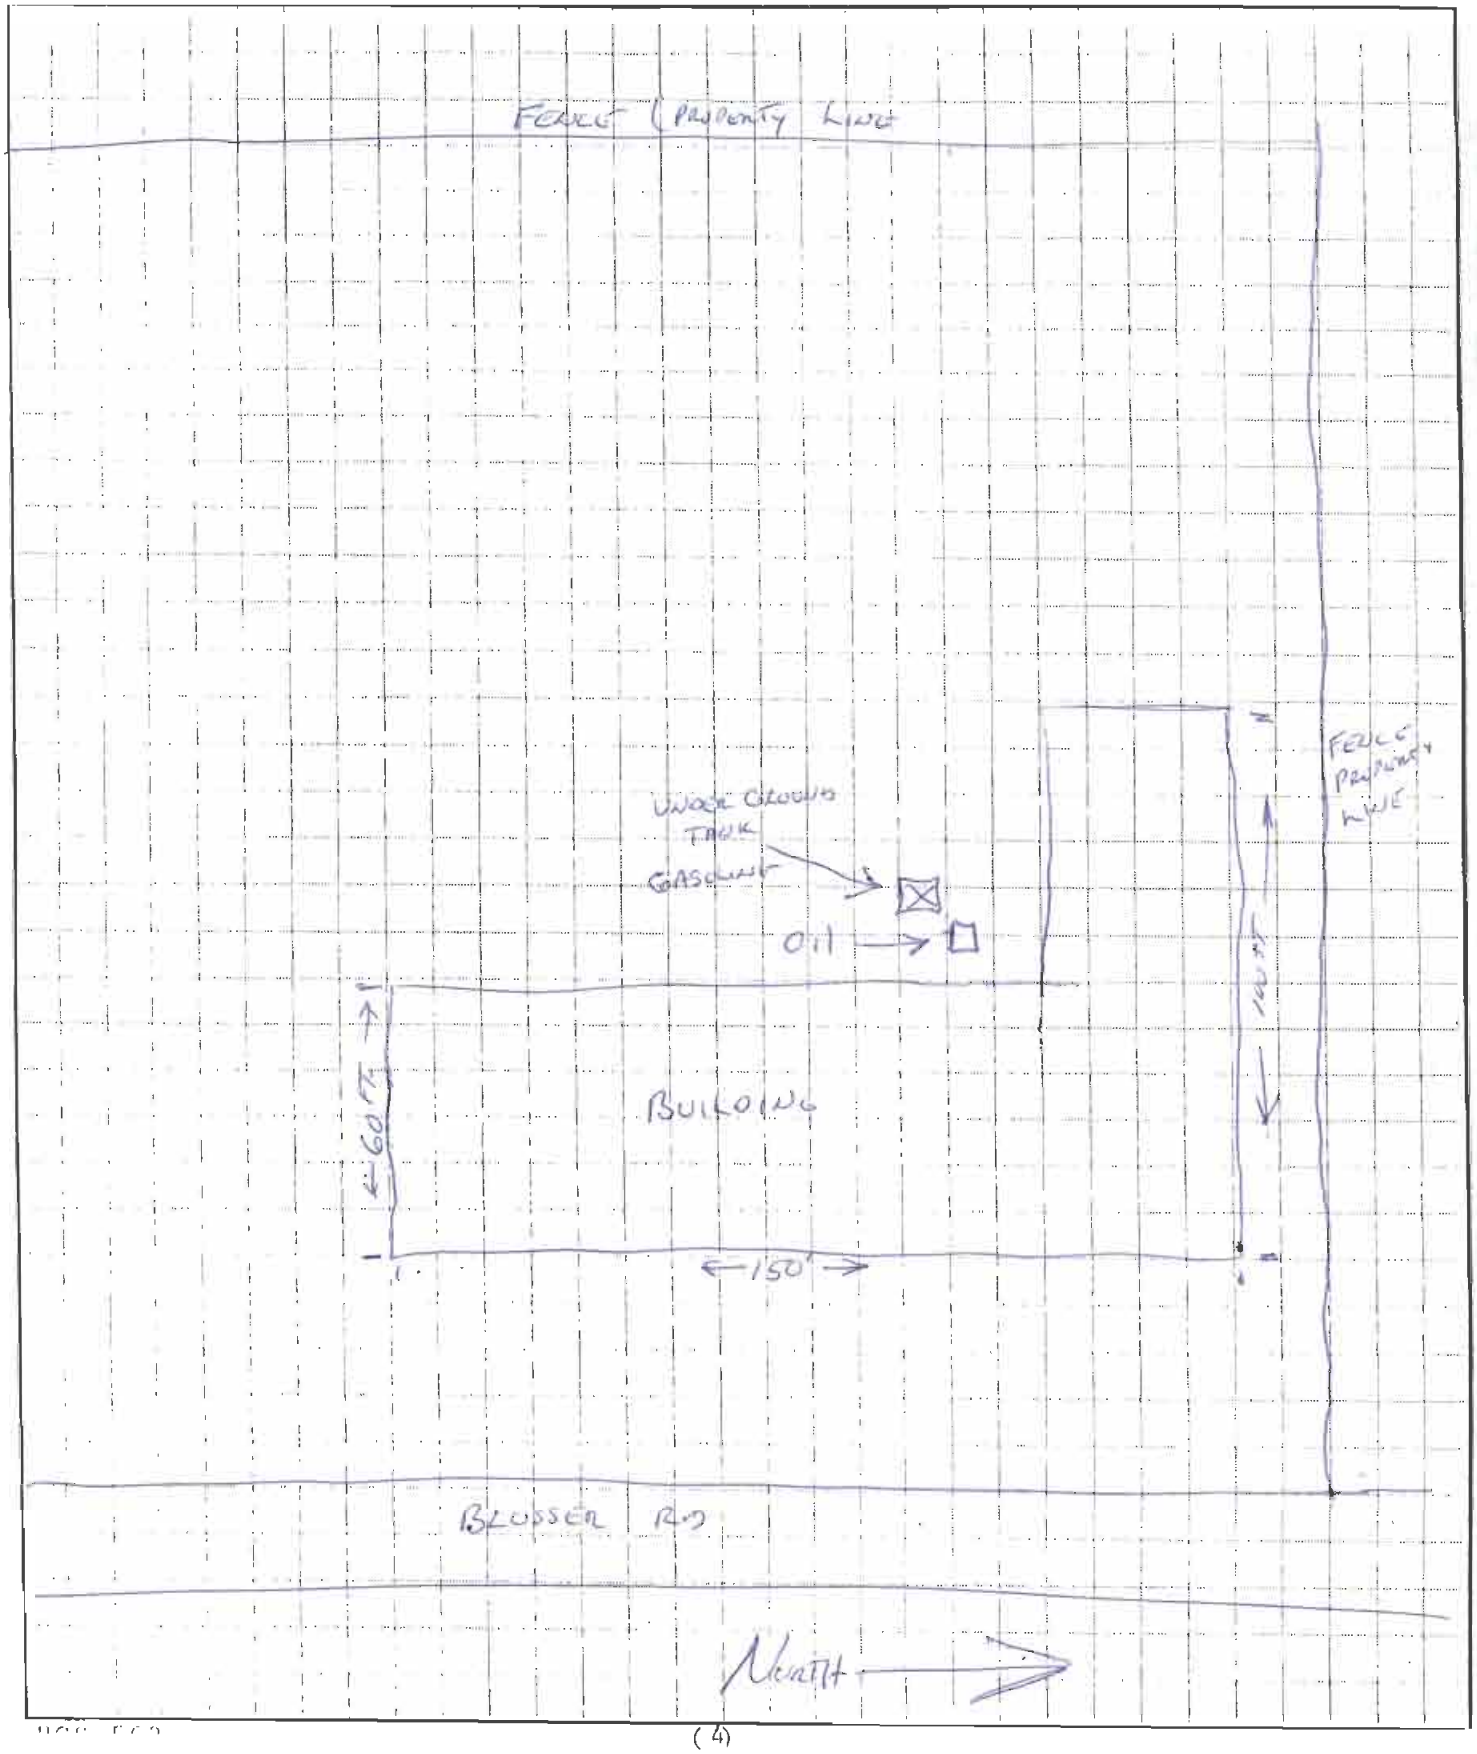

Complaint Investigation Record

SANTA BARBARA COUNTY HAZARDOUS MATERIALS UNIT

01-N-043

Date 6/25/01 *	Time 4:30 *	OES Control # NA *	CIR # NA *
Received By Mark Surgett *	Assigned To Mark Surgett *		ER ☐ Yes ☑ No *
Date/Time Reported to 911 *	Late Report ☑ Yes ☐ No *	Incident # NA *	
From 911 Dispatch ☐ Yes ☑ No*	Dispatch Requested HMU Respond ☐ Yes ☑ No*	Time of Dispatch Request NA *	
Time HMU Responding 4:30 *	Time On Scene 4:30 *	Time Back In Service 5:30 *	☐ Joint * ☐ Multi-Agency *
☐ CAER Form Received – Date/Time None		☐ OES Form Received – Date/Time NA	

REPORTING PARTY (RP) Mark Surgett * PHONE 805-886-5988

COMPANY Santa Barbara County Fire Dept.

ADDRESS

POTENTIAL RESPONSIBLE PARTY (PRP) Property owner Marriquez Family Trust PHONE

COMPANY Executor Jesus Marriquez

ADDRESS P.O. Box 5519 Santa Maria, Ca. 93456-5519

SITE INFORMATION * COMPANY Cal Maria Engines OPERATOR Gary

ADDRESS 1441 S. Blosser Rd. Santa Maria, Ca. 93455 *

CROSS STREET Donavon Rd PHONE

SUBSTANCES INVOLVED * Quantity Released

1. ☐ Unknown

2. ☐ Unknown

DATE/TIME DISCOVERED *	DATE/TIME DISCHARGE BEGAN *	DISCHARGE STOPPED ☐ Yes ☐ No *

CURRENT STATUS *

- ☑ Clean-Up Underway
- ☐ Condition Abated
- ☐ No Action Taken
- ☐ Other
- ☐ Pollution Characterization Underway
- ☐ Preliminary Site Assessment Underway
- ☐ Case Closed (Clean-Up Completed or Unnecessary)

PROP 65 ☐ Yes ☐ No*	Date/Time to HCS	Date/Time to County OES

MATERIAL	VOLUME

HAZARD	EVACUATION / ACCESS RESTRICTED ☐ No ☐ Yes

COMPLAINT DESCRIPTION FROM REPORTING PARTY (RP)

6/25/01:
Due to Returned mail attempted to contact business. The business was closed. Upon investigation Found 21 Drums of waste oil & Contaminated Debris, a Waste oil Tank ½ Full (500 gallons) and 3 Hot Dip Tanks Containing approximately 700 gallons each. All material was Located ~~By~~ Behind Building in Shed.

NOTIFICATION CHECKLIST Code 20 ☐ Yes ☐ No ☐ Unknown *

- ☐ COUNTY OES
- ☐ STATE OES RESPONSE
- ☐ COUNTY PETROLEUM
- ☐ STATE DOG
- ☐ COUNTY AG COMM
- ☐ STATE FISH & GAME
- ☐ LOCAL FIRE _____
- ☐ ROAD DEPT
- ☐ STATE RWQCB
- ☐ APCD
- ☐ CHP
- ☐ EHS
- ☐ CAL TRANS
- ☐ CAL OSHA
- ☐ DTSC

* INDICATES A REQUIRED FIELD THAT MUST BE COMPLETED

Complaint Investigation Record

POTENTIAL RESPONSIBLE PARTY (PRP) Gary	CIR #
CONTACT PERSON Gary	PHONE
COMPANY Cencob	
ADDRESS main st. Santa Maria, Ca.	

INVESTIGATION AND DISPOSITION 6/25/01: Due to returned mail attempted to contact business. Business was closed for some time. Upon investigation found 21 drums of waste oil + contaminated material, a waste oil Tank ½ full (500gal) and 3 Hot Dip Tanks containing approximately 700 gallons each. All materials was located Behind Building in shed. Contact was made with the

DATE RP NOTIFIED ☐ PHONE ☐ MAIL ☐ IN PERSON

SIGNATURE & TITLE DATE

(nplaint Investigation Reco
SANTA BARBARA COUNTY HAZARDOUS MATERIALS UNIT

Date 6/25/01 *	Time 4:30 *	OES Control # *	CIR # *
Received By Mark Surgett *	Assigned To Mark Surgett *		ER ☐ Yes ☑ No *
Date/Time Reported to 911 *	Late Report ☑ Yes ☐ No *	Incident # *	
From 911 Dispatch ☐ Yes ☑ No*	Dispatch Requested HMU Respond ☐ Yes ☑ No*	Time of Dispatch Request N/A *	
Time HMU Responding 4:30 *	Time On Scene 4:30 *	Time Back In Service 5:30 *	☐ Joint * ☐ Multi-Agency *
☐ CAER Form Received – Date/Time None	☐ OES Form Received – Date/Time		

REPORTING PARTY (RP) Mark Surgett * PHONE 805-886-5988

COMPANY Santa Barbara County Fire Dept.

ADDRESS

Property owners Jesus Manriquez Family Trust executor Jesus Manriquez P.O. Box 5519 SM 93456-5519

POTENTIAL RESPONSIBLE PARTY (PRP) PHONE ?

COMPANY Cal Maria Engines

ADDRESS 1441 S. Blosser Rd. Santa Maria, Ca. 93455

1439 S. Blosser Rd APN# 117-240-024 for both

SITE INFORMATION * COMPANY Cal Maria Engines OPERATOR ?

ADDRESS 1441 S. Blosser Rd. Santa Maria Ca., 93455

1434 S. Blosser primary address

CROSS STREET Donavon Rd. PHONE 2

SUBSTANCES INVOLVED * Quantity Released

1. Waste Oil + Contaminated Debris ~~Contained~~ ~~Contained~~ None ☐ Unknown
2. Hot Dip Engine Tanks ~~Contained~~ ☐ Unknown

DATE/TIME DISCOVERED 6/25/01 430* DATE/TIME DISCHARGE BEGAN N/A * DISCHARGE STOPPED ☑ YES ☐ NO * N/A

CURRENT STATUS *
- ☑ Clean-Up Underway
- ☐ Condition Abated
- ☐ No Action Taken
- ☐ Other
- ☐ Pollution Characterization Underway
- ☐ Preliminary Site Assessment Underway
- ☐ Case Closed (Clean-Up Completed or Unnecessary)

PROP 65 ☐ Yes ☑ No* Date/Time to HCS N/A Date/Time to County OES

MATERIAL ~~Waste Oil, Hot Dip Tanks~~ VOLUME ~~2300 gallons~~

HAZARD ~~Corrosive~~ EVACUATION / ACCESS RESTRICTED ☑ No ☐ Yes

COMPLAINT DESCRIPTION FROM REPORTING PARTY (RP)

I, Mark Surgett, went out to check on Business status Due to Returned mail. I Found The Business was closed and in The Back were 21 Drums of Oil contaminated Debris + materials, a waste oil Tank ½ Full (500gal. tank) and 3 Hot Dip Tank with approximately 700gal. in each. The Business Had Been closed For sometime.

NOTIFICATION CHECKLIST Code 20 ☐ Yes ☐ No ☐ Unknown *

- ☐ COUNTY OES
- ☐ STATE OES RESPONSE
- ☐ COUNTY PETROLEUM
- ☐ STATE DOG
- ☐ COUNTY AG COMM
- ☐ STATE FISH & GAME
- ☐ LOCAL FIRE _____
- ☐ ROAD DEPT
- ☐ STATE RWQCB
- ☐ APCD
- ☐ CHP
- ☐ EHS
- ☐ CAL TRANS
- ☐ CAL OSHA
- ☐ DTSC

* INDICATES A REQUIRED FIELD THAT MUST BE COMPLETED

Complaint Investigation Record

POTENTIAL RESPONSIBLE PARTY (PRP) Gary	CIR #
CONTACT PERSON Gary	PHONE
COMPANY Cencal	
ADDRESS main St. Santa Maria, Ca.	

attempted to contact business

INVESTIGATION AND DISPOSITION

~~I, Mark Surgeit, went out to check on Business status~~ Due to Returned mail. ~~I Found~~ The business was closed. Upon investigation I Found 21 Drums of waste oil & contaminated material, a waste oil Tank ½ Full of waste oil (500gal) and 3 Hot Dip Tanks ~~with~~ containing approximately 700 gallons Each.

I ~~Got~~ contacted the Real Estate Company and Got The owners Name & Number to start clean-up.

7/9/01: Site visit to verify clean-up. Clean-up undertaken by property owner - Jesus Manriquez (also owner of neighboring business Rancho Harvest) - clean up in process.

Contact a business owner, Cal Maria Engines, Gary ? by Larry Bishop.

7/19/01: 1045hrs site visit to confirm clean-up

DATE RP NOTIFIED ☐ PHONE ☐ MAIL ☐ IN PERSON

SIGNATURE & TITLE DATE

Je

PROTECTION SERVICES DIVISION • HAZARDOUS MATERIALS UNIT

- 4410 Cathedral Oaks Road • Santa Barbara, CA 93110 • (805) 681-5500 • FAX (805) 681-5553
- 2125 S Centerpointe Pkwy #333 • Santa Maria, CA 93455 • (805) 346-8477 • FAX (805) 346-8485
- 195 West Highway 246 Suite #102 • Buellton, CA 93427 • (805) 686-8170 • FAX (805) 686-8183

INSPECTION REPORT / NOTICE TO COMPLY

NO. ____ - 2777

DBA / NAME: Cal Maria Eng & Equip

DATE: 5-18-98 RECHECK DATE: 6-18-98

FACILITY / SITE ADDRESS: 1441 N. Blosser Rd

SITE #: 0036 FIRE INSPECTION #:

OWNER / OPERATOR: TELEPHONE #:

TIME IN: 1000 TIME OUT: 1045

The marked items represent violations of the referenced code(s) and must be corrected forthwith. The major and minor violations are explained on the reverse side of this form including the code sections corresponding to each checked violation.

You must certify correction of any violations by providing written response to the Division within 5 days of achieving compliance. A reinspection of this facility may occur at any time.

PROGRAM / ACTIVITY

2200 HAZARDOUS WASTE ____
2300 U.S.T. ____
2900 SITE MITIGATION UNIT ____
5100 L.U.F.T. ____

	VIOLATION / DEFICIENCIES	MAJOR		MINOR	
HAZARDOUS WASTE	Hazardous Waste Determination			2201	
	EPA ID Number			2202	
	Storage Time	2203		2204	
	Storage Label	2203		2204	
	Storage Containers	2205		2206	
	Storage Security	2209		2210	
	Registered Hauler	2212		2213	
	Manifests			2214	
	Disposal	2215		2216	
	Preparedness			2217	
	Contingency Plan			2218	
	Employee Training			2219	
	Records Reports			2220	
	Permit to Operate			2221	
	Housekeeping				
UST	Permit to Operate	2301		2302	
	Written Monitoring Procedures	2307		2308	
	Monitoring Systems	2311		2312	
	Monitoring Records Maintenance	2315		2316	
	Response Plan	2325		2326	
	Unauthorized Release	2327		2328	
LUFT	Corrective Action Compliance	5129			
	Prelim Site Assessment Phase	5130		5131	
	Soil & Water Investigation	5132			
	Correct Action Implement Phase	5133			
	Verification Monitoring Phase	5134			
OTHER	TIERED PERMIT				
	SPCC AST				

Routine Hazardous Waste Generator Insp

1. Id all containers of hazardous waste and/or hazardous material and properly dispose of as required
2. Provide secondary containment for hazardous waste antifreeze.
3. Label hazardous waste oil containers "Hazardous Waste Oil"

221
1-97 210
8-97 255
6-97 280
3-97 225
970
12-97 215
685 gal

74
12 x 4
48 gal

Depth to Groundwater: ____ Samples Collected: ☐ Water ☐ Soil

Type of Substance Released: ____ Analyses:

Field Screening Equipment:

☐ Consultant ____

☐ County ____ Lab: ____

Haz Mat Specialist: Steve Campbell Phone: 346-8473

Received By: Mark Kelsoe / Foreman Mark LaCasse

Print Name / Title Signature Date

I certify under penalty of law that the above violation(s) have been corrected.

Signature Date

Print Name / Title

All violations listed on this report must be corrected forthwith. Noncompliance will result in a $ ____.00 hourly charge for follow-up inspections after the recheck date above.

F-110 [REVISED 9/96]

APPLICABLE LAWS

Major or *Class I* violations and Minor or *Class II* violations are defined in Title 22 of The California Code of Regulations (CCR) Section 66262.1:

- Major Violations (or Class I violations) include, but are not limited to, violations which may pose a significant threat to human health and safety or to the environment or chronic violations.
- Minor Violations (or Class II violations), by definition, do not represent a significant threat to human health and safety or to the environment and are not indicative of chronic violations or of violations that are committed by a recalcitrant violator.

Violation Descriptions

Violation	Code	Section	Description
HAZARDOUS WASTE			
2201	CCR Title 22	66262.11	**Hazardous Waste Determination** -- A person who generates a waste shall determine if that waste is a hazardous waste.
2202	CCR Title 22	66262.12	**Identification Numbers for the Generator** -- A generator shall not treat, store, dispose or offer for transportation, hazardous waste without having received an EPA identification number. Call (916) 855-7773.
2203 / 2204	CCR Title 22	66262.34	**Accumulation Time** -- A generator shall not accumulate hazardous waste on-site for greater than the appropriate storage time.
2205 / 2206	CCR Title 22	66265.171-.177	**Use and Management of Containers** -- Containers holding hazardous waste must be managed properly. (e.g. proper labels, tight fitting lids, secondary containment)
2209 / 2210	CCR Title 22	66265.14	**Security** -- Generators shall prevent or minimize the possibility for unauthorized entry into waste storage or handling areas.
2212 / 2213	CCR Title 22	66263.10-.50	**Standards Applicable to Transporters of Hazardous Waste** -- A transporter of hazardous waste shall comply with standards set forth by the State.
2214	CCR Title 22	66262.20-.23	**Manifests** -- A generator shall prepare a manifest for hazardous waste transported off site.
2215 / 2216	Health & Safety	25189.5	**Disposal of Hazardous Waste** --Hazardous waste must be disposed of at a facility authorized by the State Department of Toxic Substances Control.
2217	CCR Title 22	66265.30-.37	**Preparedness and Prevention** -- Facilities shall be maintained and operated to minimize the threat to human health and the environment.
2218	CCR Title 22	66265.50-.56	**Contingency Plan and Emergency Procedures** -- Each operator shall have a contingency plan for their facility.
2219	CCR Title 22	66265.16	**Personnel Training** -- Facility personnel shall complete a program of classroom instruction or on the job training that teaches them to perform the jobs safely.
2220	CCR Title 22	66262.40-.43	**Recordkeeping and Reporting** -- Generators shall keep records of their activities for a minimum of three (3) years. (e.g. manifests, receipts)
2221	SB County Code	3503	**Hazardous Waste Generator Ordinance** -- Generators of hazardous waste shall obtain a permit from the Santa Barbara County Hazardous Materials Unit prior to operation.
UNDERGROUND STORAGE TANKS (UST)			
2301 / 2302	Health & Safety	25284	**Permit** -- No person shall own or operate an underground storage tank unless a permit has been issued by Santa Barbara County Hazardous Materials Unit.
2307 / 2308	CCR Title 23	2632(d)	**Written Procedure for Monitoring** -- Written procedures for monitoring underground storage tanks are required.
2311 / 2312	CCR Title 23	2632	**Monitoring and Response Plan for New USTs / Existing USTs** -- A monitoring and response plan shall be implemented for all USTs.
2315 / 2316	CCR Title 23	2712(b)	**Written Monitoring and Maintenance Records** -- Written monitoring and maintenance records, shall be maintained at a readily available location for at least three (3) years.
2325 / 2326	CCR Title 23	2632(d)(2)	**Written Response Plan** -- A response plan for handling unauthorized releases shall be in writing.
2327 / 2328	CCR Title 23	2650 - 2655	**Release Reporting and Initial Abatement Requirements** -- Owners or operators shall record and/or report any unauthorized release, spill or overfill.
LEAKING UNDERGROUND FUEL TANKS (LUFT)			
5129	CCR Title 23	2721 - 2722	**Corrective Action Compliance** -- The responsible party shall take or contract for interim remedial actions, as necessary, to abate or correct the actual or potential effects of an unauthorized release.
5130 / 5131	CCR Title 23	2723	**Preliminary Site Assessment Phase** -- Includes at a minimum, initial site investigation, initial abatement actions, initial site characterization and quarterly report submittal.
5132	CCR Title 23	2724 - 2725	**Soil and Water Investigation** -- Includes the collection and analysis of data necessary to assess the nature, vertical and lateral extent of the release and to determine a cost-effective method of clean-up.
5133	CCR Title 23	2726	**Corrective Action Implementation Phase** -- Involves remediation or mitigation of the actual or potential adverse effects of the unauthorized release.
5134	CCR Title 23	2727	**Verification Monitoring Phase** -- Includes all activities required to verify implementation of the corrective action plan and evaluate its effectiveness.

DISTRIBUTION: White = File Yellow = Owner/Operator Pink = Local Fire Department Goldenrod = Inspector

COUNTY OF S. TA BARBARA · PROTECTION ERVICES DIVISION

Hazardous Materials Unit

☐ 4410 Cathedral Oaks Road • Santa Barbara, CA 93110 • (805) 681-5500 • FAX (805) 681-5553
☐ 2125 South Centerpointe Parkway # 333 • Santa Maria, CA 93455 • (805) 346-8477 • FAX (805) 346-8485

HAZARDOUS MATERIALS INSPECTION REPORT / NOTICE TO COMPLY

DBA/NAME: Cal Mana Engine

FACILITY ADDRESS: 1441 S. Bloser Rd

OWNER/OPERATOR:

MAILING ADDRESS:

DATE: 6-20-96 RECHECK:

COMPUTER NO.: 0036

TIME IN: 1120 TIME OUT: 1145

APPLICABLE LAW

___ CALIF. H&S CODE, SEC. 25100, ET SEQ.
___ CALIF. H&S CODE, SEC. 25500, ET SEQ.
___ S. B. COUNTY CODE, CHAP. 18, ART. IV
___ CCR TITLE 22, SEC. 66001, ET SEQ.
___ CCR TITLE 19, SEC. 2620, ET SEQ.
___ CCR TITLE 23, SEC. 2610, ET SEQ.
___ CFR TITLE 40

PROGRAM	SERVICE		
2200 HAZ WASTE	___	___	___
2300 U.S.T.	___	___	___
2100 BUS. PLAN	___	___	___

	VIOLATION/DEFICIENCIES	(V/D)
HAZARDOUS WASTE	Hazardous Waste Determination	1
	EPA ID Number	2
	Storage Time	3
	Storage Containers	4
	Storage Labels	5
	Storage Security	6
	Housekeeping	7
	Registered Hauler	8
	Manifests	9
	Disposal	10
	Preparedness	11
	Contingency Plan	12
	Employee Training	13
	Records Reports	14
	Permit to Operate	15
WASTE RED.	Volume Reduction Plan	16
	Waste Stream Segregation	17
	Inventory Control	18
	Recycling	19
	Leak/Spill Control	20
	Manifest Certification	21
	Verification Records	22
	Multimedia/Agency Coordination	23
UST	Permit to Operate	24
	System Services	25
	Monitoring System	26
	Unauthorized Releases	27
	Records	28
	Installation Procedure/Permit	29
	Modification Procedure/Permit	30
	Removal Procedure/Permit	31
BUS. PLAN	Plan Submittal/Distribution	32
	Inventory	33
	Emergency Response Plan	34
	Training Program	35
	RMPP	36
	Misc./Other ___	37

COMMENTS:

1st Hazardous Waste Generator Recheck Inspection

All items from inspection dated have been corrected

Thank you for all your cooperation

HAZ MAT SPECIALIST: Steven J. Campfield

RECEIVED BY SERVICE MGR. ED WARD — Ed Ward — 6/20/96

PRINT NAME/TITLE — SIGNATURE — DATE

F-110 (5/96)

COUNTY OF S. TA BARBARA · PROTECTION ERVICES DIVISION

Hazardous Materials Unit

☐ 4410 Cathedral Oaks Road • Santa Barbara, CA 93110 • (805) 681-5500 • FAX (805) 681-5553
☐ 2125 South Centerpointe Parkway # 333 • Santa Maria, CA 93455 • (805) 346-8477 • FAX (805) 346-8485

HAZARDOUS MATERIALS INSPECTION REPORT / NOTICE TO COMPLY

DBA/NAME: Cal Maria Engine

FACILITY ADDRESS: 1441 S. Blosser Rd S.M.

OWNER/OPERATOR:

MAILING ADDRESS:

DATE 5-23-96 RECHECK 6-19-96

COMPUTER NO. 0036

TIME IN 1430 TIME OUT 1630

APPLICABLE LAW

___ CALIF. H&S CODE, SEC. 25100, ET SEQ.
___ CALIF. H&S CODE, SEC. 25500, ET SEQ.
___ S. B. COUNTY CODE, CHAP. 18, ART. IV
___ CCR TITLE 22, SEC. 66001, ET SEQ.
___ CCR TITLE 19, SEC. 2620, ET SEQ.
___ CCR TITLE 23, SEC. 2610, ET SEQ.
___ CFR TITLE 40

PROGRAM	SERVICE		
2200 HAZ WASTE	___	___	___
2300 U.S.T.	___	___	___
2100 BUS. PLAN	___	___	___

	VIOLATION/DEFICIENCIES	(V/D)
HAZARDOUS WASTE	Hazardous Waste Determination	1
	EPA ID Number	2
	Storage Time	3
	Storage Containers	4
	Storage Labels	5
	Storage Security	6
	Housekeeping	7
	Registered Hauler	8
	Manifests	9
	Disposal	10
	Preparedness	11
	Contingency Plan	12
	Employee Training	13
	Records Reports	14
	Permit to Operate	15
WASTE RED.	Volume Reduction Plan	16
	Waste Stream Segregation	17
	Inventory Control	18
	Recycling	19
	Leak/Spill Control	20
	Manifest Certification	21
	Verification Records	22
	Multimedia/Agency Coordination	23
UST	Permit to Operate	24
	System Services	25
	Monitoring System	26
	Unauthorized Releases	27
	Records	28
	Installation Procedure/Permit	29
	Modification Procedure/Permit	30
	Removal Procedure/Permit	31
BUS. PLAN	Plan Submittal/Distribution	32
	Inventory	33
	Emergency Response Plan	34
	Training Program	35
	RMPP	36
	Misc./Other	37

COMMENTS:

Routine Hazardous Waste Generator Inspection

1. Properly dispose of all open waste oil containers and drums

221	213	741
5-96 150gal	3-96 59	3-96 - 25gal
4-96 150 "	12-95 58	1-96 - 25
2-96 400 "	9-95 53	10-95 - 25
12-95 50 "	5-95 61	7-95 20
10-95 220 "	.9705	.399
8-95 195 "		
6-95 260	5.985	343
1425		11-95 55gal
		.231

HAZ MAT SPECIALIST: Stuart Langston

RECEIVED BY: ED WARD SERVICE MGR. Ed Ward 5/23/96

PRINT NAME/TITLE SIGNATURE DATE

F-110 (5/96)

SANTA BARBARA COU Y ENVIRONMENTAL HEALTH RVICES DEPARTMENT

☐ 120 Cremona Drive, Suite C
Goleta, CA 93117
(805) 681-4900

☐ 2125 S. Centerpointe Parkway, Suite 333
Santa Maria, CA 93455-1430
(805) 346-8460

HAZARDOUS MATERIALS PROGRAM OFFICIAL INSPECTION REPORT

DBA/NAME Cal Maria Engine

FACILITY ADDRESS 1441 S. Blosser Rd S.M.

OWNER/OPERATOR

MAILING ADDRESS

DATE 5-2-95 RECHECK

COMPUTER NO. 0036

TIME IN 1100 TIME OUT 1130

APPLICABLE LAW

___ CALIF. H&S CODE, SEC. 25100, ET SEQ.
___ CALIF. H&S CODE, SEC. 25500, ET SEQ.
___ S. B. COUNTY CODE, CHAP. 18, ART. IV
___ CCR TITLE 22, SEC. 66001, ET SEQ.
___ CCR TITLE 19, SEC. 2620, ET SEQ.
___ CCR TITLE 23, SEC. 2610, ET SEQ.
___ CFR TITLE 40

PROGRAM	SERVICE		
2200 HAZ WASTE	___	___	___
2300 U.S.T.	___	___	___
2100 BUS. PLAN	___	___	___

	VIOLATION/DEFICIENCIES	(V/D)
HAZARDOUS WASTE	Hazardous Waste Determination	1
	EPA ID Number	2
	Storage Time	3
	Storage Containers	4
	Storage Labels	5
	Storage Security	6
	Housekeeping	7
	Registered Hauler	8
	Manifests	9
	Disposal	10
	Preparedness	11
	Contingency Plan	12
	Employee Training	13
	Records Reports	14
	Permit to Operate	15
WASTE RED.	Volume Reduction Plan	16
	Waste Stream Segregation	17
	Inventory Control	18
	Recycling	19
	Leak/Spill Control	20
	Manifest Certification	21
	Verification Records	22
	Multimedia/Agency Coordination	23
UST	Permit to Operate	24
	System Services	25
	Monitoring System	26
	Unauthorized Releases	27
	Records	28
	Installation Procedure/Permit	29
	Modification Procedure/Permit	30
	Removal Procedure/Permit	31
BUS. PLAN	Plan Submittal/Distribution	32
	Inventory	33
	Emergency Response Plan	34
	Training Program	35
	RMPP	36
	Misc./Other ___	37

COMMENTS:

1st Recheck Inspection
Generator

All items from inspection dated 4-4-95 have been corrected

Thank you for all your cooperation

ALL VIOLATIONS NOTED IN THIS REPORT MUST BE CORRECTED BY THE DATE SPECIFIED. NONCOMPLIANCE WILL RESULT IN A ___ PER HOUR CHARGE FOR FOLLOW-UP INSPECTIONS AFTER THAT DATE.

HAZ MAT SPECIALIST Stuart Carpenter

RECEIVED BY

GARY WINDEKE Gary Windeke 5-2-95

PRINT NAME/TITLE SIGNATURE DATE

EHS-722 (7/92)

SANTA BARBARA COUNTY ENVIRONMENTAL HEALTH SERVICES DEPARTMENT

☐ 120 Cremona Drive, Suite C
Goleta, CA 93117
(805) 681-4900

☐ 2125 S. Centerpointe Parkway, Suite 333
Santa Maria, CA 93455-1430
(805) 346-8460

HAZARDOUS MATERIALS PROGRAM OFFICIAL INSPECTION REPORT

DBA/NAME: Cal Maria Engines

FACILITY ADDRESS: 1441 S. Blosser Rd S.M.

OWNER/OPERATOR:

MAILING ADDRESS:

DATE 4-4-95 RECHECK 5-2-95

COMPUTER NO. 0036

TIME IN 1000 TIME OUT 1100

APPLICABLE LAW

___ CALIF. H&S CODE, SEC. 25100, ET SEQ.
___ CALIF. H&S CODE, SEC. 25500, ET SEQ.
___ S. B. COUNTY CODE, CHAP. 18, ART. IV
___ CCR TITLE 22, SEC. 66001, ET SEQ.
___ CCR TITLE 19, SEC. 2620, ET SEQ.
___ CCR TITLE 23, SEC. 2610, ET SEQ.
___ CFR TITLE 40

PROGRAM		SERVICE	
2200 HAZ WASTE	___	___	___
2300 U.S.T.	___	___	___
2100 BUS. PLAN	___	___	___

	VIOLATION/DEFICIENCIES	(V/D)
HAZARDOUS WASTE	Hazardous Waste Determination	1
	EPA ID Number	2
	Storage Time	3
	Storage Containers	4
	Storage Labels	5
	Storage Security	6
	Housekeeping	7
	Registered Hauler	8
	Manifests	9
	Disposal	10
	Preparedness	11
	Contingency Plan	12
	Employee Training	13
	Records Reports	14
	Permit to Operate	15
WASTE RED.	Volume Reduction Plan	16
	Waste Stream Segregation	17
	Inventory Control	18
	Recycling	19
	Leak/Spill Control	20
	Manifest Certification	21
	Verification Records	22
	Multimedia/Agency Coordination	23
UST	Permit to Operate	24
	System Services	25
	Monitoring System	26
	Unauthorized Releases	27
	Records	28
	Installation Procedure/Permit	29
	Modification Procedure/Permit	30
	Removal Procedure/Permit	31
BUS. PLAN	Plan Submittal/Distribution	32
	Inventory	33
	Emergency Response Plan	34
	Training Program	35
	RMPP	36
	Misc./Other	37

COMMENTS:

Routine Hazardous Waste Generator Inspection

1. Remove, clean and properly dispose of all open waste oil containers and drum

2. Properly dispose of all drums containing contamination water and oil

741	223	221	
5g x 4	330 gal	2-94	150
20g x 12	1.26	4-94	225
240		6-94	225
20			
260 gal		10-94	250
1.092	3.53		840

ALL VIOLATIONS ITEMIZED ON THIS REPORT MUST BE CORRECTED BY THE ENFORCEMENT DATE OF _____. NONCOMPLIANCE WILL RESULT IN A PER HOUR CHARGE FOR FOLLOW-UP INSPECTIONS AFTER THAT DATE.

HAZ MAT SPECIALIST: Peter Campbell

RECEIVED BY

PRINT NAME/TITLE	SIGNATURE	DATE
Sherri Cabrong, Safety Coordinator	Sherri Cabrong	4/4/95

EHS-722 (7/92)

SANTA BARBARA CO[illegible]TY ENVIRONMENTAL HEALT[illegible]ERVICES DEPARTMENT

☐ 120 Cremona Drive, Suite C
Goleta, CA 93117
(805) 681-4900

☐ 2125 S. Centerpointe Parkway, Suite 333
Santa Maria, CA 93455-1430
(805) 346-8460

HAZARDOUS MATERIALS PROGRAM OFFICIAL INSPECTION REPORT

DBA/NAME Cal Maria Engines

FACILITY ADDRESS 1441 S. Blosser Rd

OWNER/OPERATOR

MAILING ADDRESS

DATE 4-25-94 RECHECK

COMPUTER NO. 0034

TIME IN 1300 TIME OUT 1345

APPLICABLE LAW

___ CALIF. H&S CODE, SEC. 25100, ET SEQ.
___ CALIF. H&S CODE, SEC. 25500, ET SEQ.
___ S. B. COUNTY CODE, CHAP. 18, ART. IV
___ CCR TITLE 22, SEC. 66001, ET SEQ.
___ CCR TITLE 19, SEC. 2620, ET SEQ.
___ CCR TITLE 23, SEC. 2610, ET SEQ.
___ CFR TITLE 40

PROGRAM	SERVICE		
2200 HAZ WASTE	___	___	___
2300 U.S.T.	___	___	___
2100 BUS. PLAN	___	___	___

	VIOLATION/DEFICIENCIES	(V/D)
HAZARDOUS WASTE	Hazardous Waste Determination	1
	EPA ID Number	2
	Storage Time	3
	Storage Containers	4
	Storage Labels	5
	Storage Security	6
	Housekeeping	7
	Registered Hauler	8
	Manifests	9
	Disposal	10
	Preparedness	11
	Contingency Plan	12
	Employee Training	13
	Records Reports	14
	Permit to Operate	15
WASTE RED.	Volume Reduction Plan	16
	Waste Stream Segregation	17
	Inventory Control	18
	Recycling	19
	Leak/Spill Control	20
	Manifest Certification	21
	Verification Records	22
	Multimedia/Agency Coordination	23
UST	Permit to Operate	24
	System Services	25
	Monitoring System	26
	Unauthorized Releases	27
	Records	28
	Installation Procedure/Permit	29
	Modification Procedure/Permit	30
	Removal Procedure/Permit	31
BUS. PLAN	Plan Submittal/Distribution	32
	Inventory	33
	Emergency Response Plan	34
	Training Program	35
	RMPP	36
	Misc./Other ___	37

RA.

COMMENTS:

Routine Hazardous Waste Generator Inspection

No violations noted at time of inspection

741 221
60x4 2-93 250
240 gal 4-93 200
6-93 250
8-93 200
11-93 225
1125

HAZ MAT SPECIALIST Steve Campfield

RECEIVED BY Sherri Cabaong Sherri Cabaong Haz Waste Material Coordinator 4/25/94

EHS-722 (7/92) PRINT NAME/TITLE SIGNATURE DATE

G-102

SANTA BARBARA COUNTY ENVIRONMENTAL HEALTH SERVICES DEPARTMENT

☐ 120 Cremona Drive, Suite C
Goleta, CA 93117
(805) 681-4900

☐ 2125 S. Centerpointe Parkway, Suite 333
Santa Maria, CA 93455-1430
(805) 346-8460

HAZARDOUS MATERIALS PROGRAM OFFICIAL INSPECTION REPORT

DBA/NAME: Cal-Maria Engine & Equip

FACILITY ADDRESS: 1441 S Blosser Rd

OWNER/OPERATOR:

MAILING ADDRESS:

DATE 5-28-93 RECHECK

COMPUTER NO. 0036

TIME IN 1300 TIME OUT 1400

APPLICABLE LAW

___ CALIF. H&S CODE, SEC. 25100, ET SEQ.
___ CALIF. H&S CODE, SEC. 25500, ET SEQ.
___ S. B. COUNTY CODE, CHAP. 18, ART. IV
___ CCR TITLE 22, SEC. 66001, ET SEQ.
___ CCR TITLE 19, SEC. 2620, ET SEQ.
___ CCR TITLE 23, SEC. 2610, ET SEQ.
___ CFR TITLE 40

PROGRAM	SERVICE		
2200 HAZ WASTE	___	___	___
2300 U.S.T.	___	___	___
2100 BUS. PLAN	___	___	___

	VIOLATION/DEFICIENCIES	(V/D)
HAZARDOUS WASTE	Hazardous Waste Determination	1
	EPA ID Number	2
	Storage Time	3
	Storage Containers	4
	Storage Labels	5
	Storage Security	6
	Housekeeping	7
	Registered Hauler	8
	Manifests	9
	Disposal	10
	Preparedness	11
	Contingency Plan	12
	Employee Training	13
	Records Reports	14
	Permit to Operate	15
WASTE RED.	Volume Reduction Plan	16
	Waste Stream Segregation	17
	Inventory Control	18
	Recycling	19
	Leak/Spill Control	20
	Manifest Certification	21
	Verification Records	22
	Multimedia/Agency Coordination	23
UST	Permit to Operate	24
	System Services	25
	Monitoring System	26
	Unauthorized Releases	27
	Records	28
	Installation Procedure/Permit	29
	Modification Procedure/Permit	30
	Removal Procedure/Permit	31
BUS. PLAN	Plan Submittal/Distribution	32
	Inventory	33
	Emergency Response Plan	34
	Training Program	35
	RMPP	36
	Misc./Other ___	37

COMMENTS:

Routine Hazardous Waste Generator Inspection

1) Waste receipt waste oil filters.
2) Label waste storage area with sign stating "Hazardous Waste"

221

741 2-42 200
65 4 " 200
x 6 6 " 200
1.68 Tons 9 " 200
10 " 175
12 " 225

HAZ MAT SPECIALIST: Stan J. Gryglewicz 8.09

RECEIVED BY: for Peter Smat. Coordinator Sherri Cabrera 5/28/93

PRINT NAME/TITLE SIGNATURE DATE

EHS-722 (7/92)

SANTA BARBARA COUN ENVIRONMENTAL HEALTH S... VICES DEPARTMENT

☐ 120 Cremona Drive, Suite C
Goleta, CA 93117
(805) 681-4900

☐ 2125 S. Centerpointe Parkway, Suite 333
Santa Maria, CA 93455-1430
(805) 346-8460

HAZARDOUS MATERIALS PROGRAM OFFICIAL INSPECTION REPORT

DBA/NAME Cal Marin Engine & Equip

FACILITY ADDRESS 1441 S Blosser Rd

OWNER/OPERATOR

MAILING ADDRESS

DATE 5-24-93 RECHECK

COMPUTER NO. 0036

TIME IN 1300 TIME OUT 1400

APPLICABLE LAW

___ CALIF. H&S CODE, SEC. 25100, ET SEQ.
___ CALIF. H&S CODE, SEC. 25500, ET SEQ.
___ S. B. COUNTY CODE, CHAP. 18, ART. IV
___ CCR TITLE 22, SEC. 66001, ET SEQ.
___ CCR TITLE 19, SEC. 2620, ET SEQ.
___ CCR TITLE 23, SEC. 2610, ET SEQ.
___ CFR TITLE 40

PROGRAM	SERVICE		
2200 HAZ WASTE	___	___	___
2300 U.S.T.	___	___	___
2100 BUS. PLAN	___	___	___

	VIOLATION/DEFICIENCIES	(V/D)
HAZARDOUS WASTE	Hazardous Waste Determination	1
	EPA ID Number	2
	Storage Time	3
	Storage Containers	4
	Storage Labels	5
	Storage Security	6
	Housekeeping	7
	Registered Hauler	8
	Manifests	9
	Disposal	10
	Preparedness	11
	Contingency Plan	12
	Employee Training	13
	Records Reports	14
	Permit to Operate	15
WASTE RED.	Volume Reduction Plan	16
	Waste Stream Segregation	17
	Inventory Control	18
	Recycling	19
	Leak/Spill Control	20
	Manifest Certification	21
	Verification Records	22
	Multimedia/Agency Coordination	23
UST	Permit to Operate	24
	System Services	25
	Monitoring System	26
	Unauthorized Releases	27
	Records	28
	Installation Procedure/Permit	29
	Modification Procedure/Permit	30
	Removal Procedure/Permit	31
BUS. PLAN	Plan Submittal/Distribution	32
	Inventory	33
	Emergency Response Plan	34
	Training Program	35
	RMPP	36
	Misc./Other	37

Call Steve when Done

COMMENTS:

Routine Hazardous Waste Generator Inspection

1) Waste receipt waste oil filters.

2) Label waste storage area with sign stating "Hazardous Waste"

221

741	2-55 gal	700
105	1 "	200
16	6 "	700
1.68 Tons	9 "	700
	10 "	175
	12 "	225

HAZ MAT SPECIALIST John J. Griffin 5.04

RECEIVED BY for Water Prgm. Coordinator Sherri Caturay 5/28/93

EHS-722 (7/92) PRINT NAME/TITLE SIGNATURE /DATE

SANTA BARBARA COUNTY HI[illegible]TH CARE SERVICES • ENVIRONMEN[illegible] HEALTH SERVICES DIVISION

☐ 5540 Ekwill Street, Suite B
Santa Barbara, CA 93110
(805) 681-5200

☐ 2125 S. Centerpointe Parkway, Suite 333
Santa Maria, CA 93455-1430
(805) 346-8460

HAZARDOUS MATERIALS PROGRAM OFFICIAL INSPECTION REPORT

DBA/NAME Cal-Maria Engines & Equip

FACILITY ADDRESS 1441 S. Blosser Rd

OWNER/OPERATOR

MAILING ADDRESS

DATE 6-22-92 RECHECK

COMPUTER NO. 0036

TIME IN 1525 TIME OUT 1710

APPLICABLE LAW

___ CALIF. H&S CODE, SEC. 25100, ET SEQ.
___ CALIF. H&S CODE, SEC. 25500, ET SEQ.
___ S. B. COUNTY CODE, CHAP. 18, ART. IV
___ CCR TITLE 22, SEC. 66001, ET SEQ.
___ CCR TITLE 19, SEC. 2620, ET SEQ.
___ CCR TITLE 23, SEC. 2610, ET SEQ.
___ CFR TITLE 40

PROGRAM	SERVICE		
2200 HAZ WASTE	___	___	___
2300 U.S.T.	___	___	___
2100 BUS. PLAN	___	___	___

	VIOLATION/DEFICIENCIES	(V/D)
HAZARDOUS WASTE	Hazardous Waste Determination	1
	EPA ID Number	2
	Storage Time	3
	Storage Containers	4
	Storage Labels	5
	Storage Security	6
	Housekeeping	7
	Registered Hauler	8
	Manifests	9
	Disposal	10
	Preparedness	11
	Contingency Plan	12
	Employee Training	13
	Records Reports	14
	Permit to Operate	15
WASTE RED.	Volume Reduction Plan	16
	Waste Stream Segregation	17
	Inventory Control	18
	Recycling	19
	Leak/Spill Control	20
	Manifest Certification	21
	Verification Records	22
	Multimedia/Agency Coordination	23
UST	Permit to Operate	24
	System Services	25
	Monitoring System	26
	Unauthorized Releases	27
	Records	28
	Installation Procedure/Permit	29
	Modification Procedure/Permit	30
	Removal Procedure/Permit	31
BUS. PLAN	Plan Submittal/Distribution	32
	Inventory	33
	Emergency Response Plan	34
	Training Program	35
	RMPP	36
	Misc./Other ___	37

COMMENTS:

Routine Generator Inspection

No violations noted at time of inspection.

HAZ MAT SPECIALIST Stan J. Canfield

RECEIVED BY Sherri W. Friel / HAZMAT Coor. Sherri Witzel 6/22/92

PRINT NAME/TITLE SIGNATURE DATE

SCD

HCS-722 (12-91)

SANTA BARBARA COUNTY HE...H CARE SERVICES • ENVIRONMENT...HEALTH SERVICES DIVISION

☐ 5540 Ekwill Street, Suite B
Santa Barbara, CA 93110
(805) 681-5200

☒ 500 West Foster Road
Santa Maria, CA 93455
(805) 934-6223

☐ 751 B East Burton Mesa Blvd.
Lompoc, CA 93455
(805) 737-7744

HAZARDOUS MATERIALS PROGRAM OFFICIAL INSPECTION REPORT

DBA/NAME: Cal-Maria Engines & Equipment

FACILITY ADDRESS: 1441 South Blosser Road, Santa Maria, CA 93454

OWNER/OPERATOR: Karen Abercrombie

MAILING ADDRESS:

DATE 6-10-91 RECHECK ____

COMPUTER NO. HG 0036

TIME IN 10:00 AM TIME OUT 11:40 AM

APPLICABLE LAW

___ CALIF. H&S CODE, SEC. 25100, ET SEQ.
___ CALIF. H&S CODE, SEC. 25500, ET SEQ.
___ S. B. COUNTY CODE, CHAP. 18, ART. IV
___ CCR TITLE 22, SEC. 66001, ET SEQ.
___ CCR TITLE 19, SEC. 2620, ET SEQ.
___ CCR TITLE 23, SEC. 2610, ET SEQ.
___ CFR TITLE 40

PROGRAM		SERVICE	
2200 HAZ WASTE	___	___	___
2300 U.S.T.	___	___	___
2100 BUS. PLAN	___	___	___

	VIOLATION/DEFICIENCIES		(V/D)
HAZARDOUS WASTE	Hazardous Waste Determination	1	
	EPA ID Number	2	
	Storage Time	3	
	Storage Containers	4	
	Storage Labels	5	xx
	Storage Security	6	
	Housekeeping	7	
	Registered Hauler	8	
	Manifests	9	xx
	Disposal	10	
	Preparedness	11	
	Contingency Plan	12	
	Employee Training	13	
	Records Reports	14	
	Permit to Operate	15	
WASTE RED.	Volume Reduction Plan	16	
	Waste Stream Segregation	17	
	Inventory Control	18	
	Recycling	19	
	Leak/Spill Control	20	
	Manifest Certification	21	
	Verification Records	22	
	Multimedia/Agency Coordination	23	
UST	Permit to Operate	24	
	System Services	25	
	Monitoring System	26	
	Unauthorized Releases	27	
	Records	28	
	Installation Procedure/Permit	29	
	Modification Procedure/Permit	30	
	Removal Procedure/Permit	31	
BUS. PLAN	Plan Submittal/Distribution	32	
	Inventory	33	
	Emergency Response Plan	34	
	Training Program	35	
	RMPP	36	
	Misc./Other ____	37	

COMMENTS:

ROUTINE INSPECTION

1) Properly label hazardous waste containers as follows: (22 CCR 66508)

a) The words "Hazardous Waste"

b) The accumulation start date

c) The type of waste

d) The name and address of the generator

2) Assure hazardous waste manifests are stored on-site for a minimum of 3 years (22 CCR 66492).

HAZ MAT SPECIALIST Steven J. Campfield
Steven J. Campfield

RECEIVED BY

PRINT NAME/TITLE SIGNATURE DATE

HCS-722 (2-91)

GENERATOR INSPECTION REPORT FORM

1. **Facility Name:** Cal-Maria Engine & Equipment
2. **Location:** 1441 South Blosser Road, Santa Maria, CA 93454
3. **Contact Person:** Karen Abercrombie
4. **Date of Inspection:** 06-10-91 5. **Inspector:** Steve Campfield
6. **Reason for Inspection:** Routine Generator
7. **EPA ID #:** CAD 981421654
8.

Waste Stream	Amount / Month	Process
Waste Oil	70 gallons	Equipment Lubrication
Solvent	430 pounds	Parts Cleaning

GEN-2002.SJC

STATE WATER RESOURCES CONTROL BOARD

HAZARDOUS SUBSTANCE STORAGE CONTAINER INFORMATION FOR SANTA BARBARA COUNTY

CONTAINER TYPES: 2,3

(1=FARM MOTOR VEHICLE FUEL TANKS, 2=ALL OTHER PRODUCT TANKS, 3=WASTE TANKS, 4=SUMPS, 5=PITS, PONDS, LAGOONS & OTHERS)

I OWNER

BETTERAVIA FARMS
BLOSSER RD AND JONES ST. SANTA MARIA CA 93454

II FACILITY

	MAILING ADDRESS	DEALER/FOREMAN/SUPERVISOR	TYPE OF BUSINESS
CAL MARIA ENGINES AND EQUIPMEN	TOWNSHIP/RANGE/SECTION	TELEPHONE	NO. OF CONTAINERS
1441 SO. BLOSSER RD.			
SANTA MARIA CA 93454	P.O. DRAWER 1699	GARY WINTERS/PRES.	ENGINE SHOP
	SANTA MARIA CA 93456		
CROSS STREET :		(805) 928-5858	2
STOWELL RD.			

III 24-HR. CONTACT PERSON / TELEPHONE

DAY: TOMMY GEE (805) 928-5858 NIGHT: TOMMY GEE (805) 937-0621

********** OWNER ASSIGNED CONTAINER NUMBER: 1 ********** STATE BOARD ASSIGNED CONTAINER ID NUMBER: 00000046489001 *********

IV DESCRIPTION

A. CONTAINER TYPE : TANK
B. MANUFACTURER/YR OF MFG: /
C. YEAR INSTALLED : UNK
D. CAPACITY (GALLONS) : 3,000
E. REPAIRS : UNKN IF YES WHEN :
F. CURRENTLY USED : YES IF NO, YEAR OF LAST USE:
G. STORES : PRODUCT
H. MOTOR VEHICLE FUEL/WASTE OIL : YES CONTAINS: UNLEADED

IS CONTAINER LOCATED ON A FARM : NO

V CONTAINER CONSTRUCTION

A. THICKNESS: B. VAULTING: NON-VAULTED C. WALLING: UNKNOWN
D. MATERIAL : UNKNOWN
E. LINING : UNKNOWN
F. WRAPPING : UNKNOWN

VI PIPING

A. ABOVEGROUND PIPING : B. UNDERGROUND PIPING : SUCTION
C. REPAIRS : UNKN IF YES, YEAR OF MOST RECENT REPAIR:

VII LEAK DETECTION

VISUAL STOCK INVENTORY

VIII CHEMICAL COMPOSITION OF SUBSTANCES CURRENTLY STORED IN CONTAINER

12031 ULEADED MOTOR VEHICLE FUEL

HAZARDOUS SUBSTANCE STORAGE CONTAINER INFORMATION FOR SANTA BARBARA COUNTY

CONTAINER TYPES: 2,3

(1=FARM MOTOR VEHICLE FUEL TANKS, 2=ALL OTHER PRODUCT TANKS, 3=WASTE TANKS, 4=SUMPS, 5=PITS, PONDS, LAGOONS & OTHERS)

********** OWNER ASSIGNED CONTAINER NUMBER: 2 ********** STATE BOARD ASSIGNED CONTAINER ID NUMBER: 00000046489002 *********

IV DESCRIPTION

A. CONTAINER TYPE : TANK
B. MANUFACTURER/YR OF MFG: UNKNOWN /
C. YEAR INSTALLED : UNK
D. CAPACITY (GALLONS) : 500
E. REPAIRS : UNKN IF YES WHEN :
F. CURRENTLY USED : YES IF NO, YEAR OF LAST USE:
G. STORES : WASTE
H. MOTOR VEHICLE FUEL/WASTE OIL : YES CONTAINS: WASTE OIL

IS CONTAINER LOCATED ON A FARM : NO

V CONTAINER CONSTRUCTION

A. THICKNESS: 5/16 INCHES B. VAULTING: NON-VAULTED C. WALLING: SINGLE
D. MATERIAL : UNKNOWN
E. LINING : UNKNOWN
F. WRAPPING : UNKNOWN

VI PIPING

A. ABOVEGROUND PIPING :
B. UNDERGROUND PIPING : SUCTION
C. REPAIRS : UNKN IF YES, YEAR OF MOST RECENT REPAIR:

VII LEAK DETECTION

VISUAL STOCK INVENTORY

VIII CHEMICAL COMPOSITION OF SUBSTANCES CURRENTLY STORED IN CONTAINER

12035 WASTE OIL

PUBLIC RECORD REVIEW AGREEMENT

Request to access files shall be in writing to the
Hazardous Materials Unit File Review Coordinator
165 West Highway 246 Suite 102 Buellton, CA 93427 FAX (805) 686-8183

Requestors Name Bronwyn Feikert Agency / Affiliation ATC Assoc

Address 8 Harris Court # B-5 Monterey, CA 93940 (831) 657-1050
(Number) (Street) (City) (State) (ZIP) (Phone Number)

SITE ADDRESS/NAME OF BUSINESS *Primary File	APN/SITE I.D. #
1315 Blosser Rd	80012
1429 S Blosser	Gen
1441 Blosser Rd	Gen

*REQUEST LETTER/FAX SHALL RESIDE IN PRIMARY FILE ABOVE.

Files Requested: GEN ☐ UST ☐ LUFT ☐ SMU ☐ Other ☐
Business Plan information requires a submittal of a Community-Right-to-Know form

RESPONSIBILITY STATEMENT

I have read and understand the Public Records Review Guidelines on the back of this page and agree to abide by them.

PRINT NAME _____ SIGNATURE _____ DATE _____

FOR COUNTY USE BELOW THIS LINE

Letter attached: YES ☐ No ☐ Business/Property Owner ☐ Agent of Business/Property Owner ☐

ACTION	DATE	INITIAL	NOTES
REQUEST RECEIVED	1-17-02	PB	
SUPERVISOR REVIEW	1/18/02	TMR	
ACKNOWLEDGE	1-23-02	PB	Voice Mail
CONTACT # 1			
CONTACT #.2			
CONTACT #.3			
REVIEW DATE	1-30-02	PB	Faxed closure letter + information

Number of Copies ____ @ $.41 = $ _____ Date _____ Receipt Number _____

COUNTY OF SANTA BARBARA • HEALTH CARE SERVICES

315 CAMINO DEL REMEDIO • SANTA BARBARA, CALIFORNIA 93110 • (805) [redacted] 681-5200

LAWRENCE HART, M.D., F.A.C.P.M.
DIRECTOR AND HEALTH OFFICER

May 2, 1988

Al Harris Engines and Equipment
1151 S. Blosser Rd.
Santa Maria, California 93454

Dear Mr. Winters:

As discussed during our meeting on April 26, 1988, the contaminated soil around the wash area must be removed and disposed of as a hazardous waste.

Upon removal please call my office and a State certified laboratory to do verification sampling.

It is necessary to comply with this notice by June 3, 1988.

If you have any questions regarding your responsibilities in this matter, please contact me at 737-7744.

Yours very truly,

Lawrence Hart, M.D.
Director and Health Officer

Roy J. Alexander, R.S., H.P.M.
Hazardous Materials Specialist

RJA:jgw

cc-7

BRANCH OFFICES

☐
500 West Foster Rd.
Santa Maria, CA 93454
(805) [redacted] 934-6223

☒
751-B East Burton Mesa Blvd.
Lompoc, CA 93436
(805) 733-3575

SANTA BARBARA COUNTY HEALTH CARE SERVICES

ENVIRONMENTAL HEALTH SERVICES
315 CAMINO DEL REMEDIO
SANTA BARBARA CA 93110

May 22, 1987

CAL-MARIA ENGINES & ENGINE EQUIPMENT
PO DRAWER 1699

SANTA MARIA CA 93456

Dear Underground Storage Tank Owner/Operator:

The California State Health & Safety Code Section 25287 (a) and (b) requires owners of underground storage tanks for hazardous materials to pay a surcharge fee of $56.00 per tank to the State Water Resources Control Board in order to cover that agency's costs of implementing its duties under this chapter. The amount of the fee has been determined by the California State Legislature and will be collected every five years.

Santa Barbara County Environmental Health Services has been made responsible for collecting this surcharge from tank owners in this county and forwarding payment to to the State Water Resources Control Board. This fee is not related to County billing for Underground Tank Permits, Hazardous Waste Generator Permits, or Business Plan Review fees, which are payable annually.

If you have any questions, please contact the State Water Resources Control Board at (916) 322-0210.

Invoice #: 1059 Surcharge Period: 1987-1992 Business #: HUG 0036

Location of Tanks: 1441 S BLOSSER RD
SANTA MARIA CA 93454

Number of Tanks: 2 ######## AMOUNT DUE: $112.00 ########

Fee per Tank: $56.00 ###### FEE DUE DATE: 06/22/87 ########

Please make checks payable to Santa Barbara County Environmental Health Services, 315 Camino del Remedio, Santa Barbara, CA 93110. Remit one copy of this invoice with payment and keep one for your records.

Sent letter + qs's

G=155

COUNTY OF SANTA BARBARA • HEALTH CARE SERVICES

300 San Antonio Road • Santa Barbara, California 93110 • (805) 964-8848

LAWRENCE HART, M.D., M.P.H.
Director

SANTA BARBARA COUNTY AIR POLLUTION CONTROL DISTRICT
MAR 21 1983

23 February 1983

Dear Sir or Madam:

The Santa Barbara County Air Pollution Control District (APCD) and Environmental Health Services (EHS) are jointly conducting a survey on hazardous air pollutants, waste generation and waste disposal. This survey is being conducted as authorized by various sections of the State Health and Safety Code, which are attached. Also attached are provisions of California Law relating to trade secrets. If you want any of your responses protected as trade secrets please note this on the survey form. This information will be used to better understand the hazardous waste problems in Santa Barbara County and the effect some of these materials may have on air quality.

Please answer the questions on the enclosed survey form as completely and accurately as possible for calendar year 1982. If none of the questions apply to you, please return the form stating that fact. The survey form should be returned to the following address no later than April 8, 1983:

Santa Barbara Air Pollution Control District
315 Camino del Remedio
Santa Barbara, CA 93110
Attn: Gary Wissman

If the staff of the APCD or EHS have further questions regarding your response you will be contacted individually. Should you have any questions or problems please contact Gary Wissman (APCD) at 964-8658 or Richard Runyon (EHS) at 964-8848, Ext. 377. We appreciate your cooperation in this matter.

Very truly yours,

Lawrence Hart, M.D., M.P.H.
Director and Health Officer

LH:vh

Enclosures




Cal Maria Engines & Equipment
1441 S Blosser Road
07/11/01
North Wall






Cal Maria Engines & Equipment
1441 S Blosser Road
07/11/01
West Clarifier

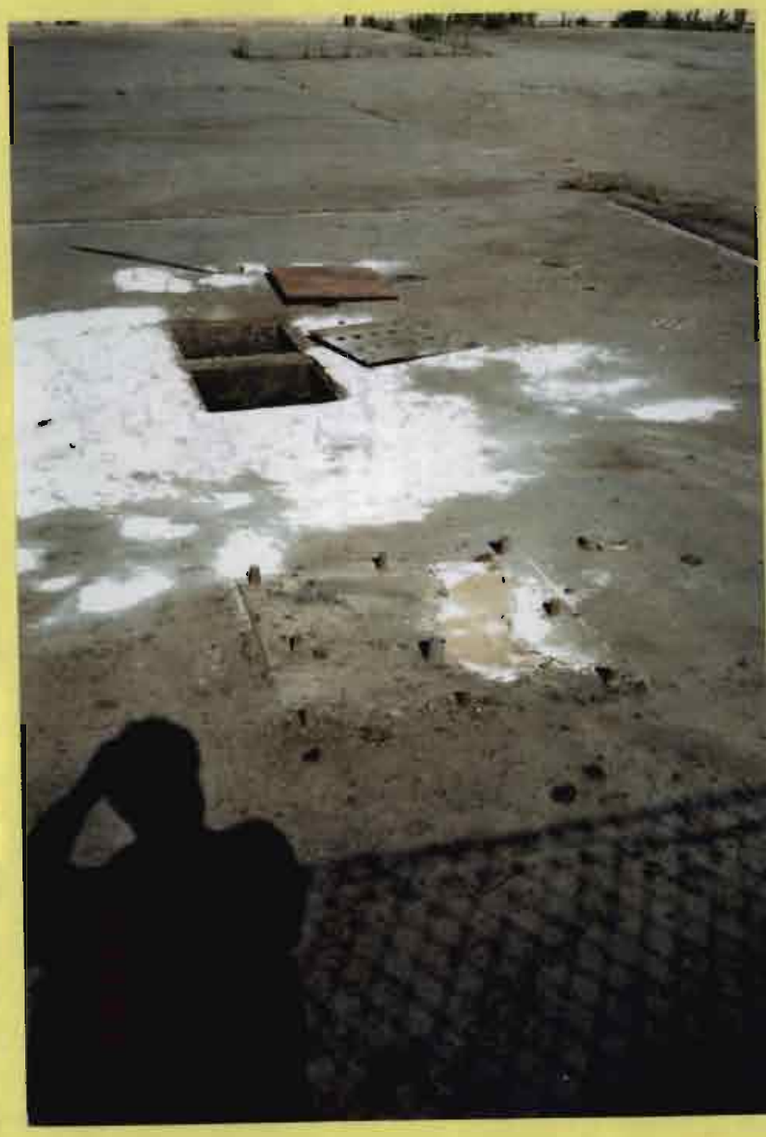



Cal Maria Engines & Equipment
1441 S Blosser Road
07/11/01
West Clarifier

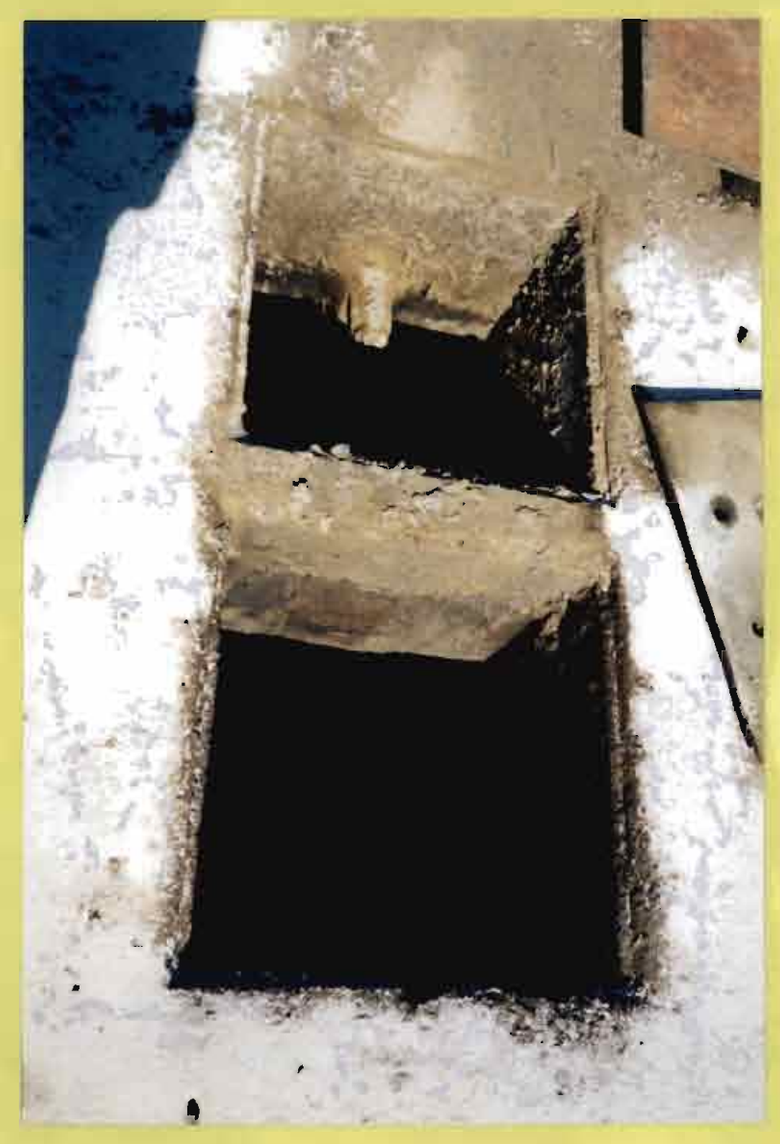


Negatives to the left C-thru Sleeve CPS Inc. 1978 ©
REORDER: Indicate quantity above each negative.
Large Drug Stores

LOCATION: Cal Maria Engines

DATE: May 29, 1986

TAKEN BY: Steven C. Dastic



Metal filings and shavings
in dumpster.

LOCATION: Cal- Maria Engines

DATE: May 29, 1986

TAKEN BY: Steven C. Dastic



Sulphuric acid rinse in unprotected area.



Picture shows top of under ground oil disposal area.

LOCATION: Cal Maria Engines

DATE: May 29, 1986

TAKEN BY: Steven C. Dastic



Crude oil spill.



Hazardous material containers unlabeled, uncovered, and improperly protected and contained.

Rec'd

COUNTY OF SANTA BARBARA • ENVIRONMENTAL HEALTH SERVICES

5540 EKWILL STREET, SUITE B • SANTA BARBARA, CALIFORNIA 93111 • (805) 681-5200

HAZARDOUS WASTE GENERATOR SURVEY

OFFICIAL USE ONLY Effective Date: _____ Site Id: 6036

District: _____ EH Staff: _____ Date Entry: _____

Survey Approval: clw Type of Facility: _____

Business Name: CAL-MARIA Engines & Equip. Inc.

Site Address: 1441 S. Blosser Rd. Santa Maria CA 93454
Street City State Zip Code

State EPA ID #: _____ APN: _____ SIC Code: _____

Owner/Operator: Gary Winters Phone: (805) 928-5858

Facility Contract Person: _____ Phone: (___) ___-_____

Mailing Address: P.O. Box 1699 Santa Maria CA 93456
Street City State Zip Code

HAZARDOUS WASTE GENERATED FOR CALENDAR YEAR 1989

	California Waste Description	California Code*	Manifest Totals (Tons)	Non-Manifest Totals (Tons)	Landfill Recycled Treated (L, R, T)**	OFFICIAL USE ONLY Staff Verification
1.	WASTE OIL	221	3.78		R	
2.	ORGANIC LIQ	342	.18		R	
3.	LIQ/halogen. org comp.	741	1.06		R	
4.						
5.						
6.						
7.						
8.						
9.						
10.						
	TOTAL TONS PRODUCED:		5.02			

(Please use a second page if needed.)

Use the following table to convert all units to total tons of waste produced during calendar year 1989.

To convert to tons multiply by:		To convert to tons multiply by:	
a) Gallons	0.0042	f) 55 Gallon Barrel	0.2310
b) Pounds	0.0005	g) 42 Gallon Barrel	0.1760
c) Yards	0.8428	h) Metric Tons (1,000 Kilograms)	1.1020
d) Liters	0.0011	i) Cubic Meters	1.1020

By my signature, I certify that I have examined the contents of this survey. The information provided is true and represents an accurate accounting of the total hazardous waste produced for calendar year 1989 by the company named on this survey, for which I am the owner, corporate officer, and/or designated employee.

Karen Abercrombie Karen Abercrombie - SECRETARY 10-19-90

Signature Printed Name Title Date

* See attached appendix 1 for codes to use in this column. ** Indicate if the waste is L-Landfill, R-Recycled or T-Treated.

RECEIVED
OCT 23 1990
Santa Barbara County
Environmental Health Services

Chemical Research Laboratories, Inc.
CENTRAL COAST DIVISION
2325 Skyway Drive, Suite K • Santa Maria, CA 93455
(805) 922-2776 • FAX: (805) 922-5897 • (800) LAB-1CRL

RECEIVED
MAY 2 C RECD
SANTA BARBARA COUNTY
ENVIRONMENTAL HEALTH SERVICES

L A B O R A T O R Y R E P O R T

TO: McCormick Construction
316 West Street
Santa Maria, CA 93455

ATTN: Mike McCormick

PROJECT NAME: Cal Maria

JOB NUMBER: 1887
DATE SAMPLED: 04/14/88
DATE RECEIVED: 04/14/88
DATE REPORTED: 04/27/88

CRL I.D.	CLIENT SAMPLE I.D.	Total Petroleum Hydrocarbons EPA 418.1 mg/kg
1	Waste Oil Tank	28.

ND - Not Detected (Below indicated level of detection.)

Reviewed & Approved
Laboratory Director

This report pertains only to the samples investigated and does not necessarily apply to other apparently identical or similar materials. This report is submitted for the exclusive use of the client to whom it is addressed. Any reproduction of this report or use of this Laboratory's name for advertising or publicity purposes without authorization is prohibited.

Chemical Research Laboratories, Inc.
CENTRAL COAST DIVISION
2325 Skyway Drive, Suite K • Santa Maria, CA 93455
(805) 922-2776 • FAX: (805) 922-5897 • (800) LAB-1CRL

L A B O R A T O R Y R E P O R T

TO: McCormick Construction
316 West Street
Santa Maria, CA 93455

ATTN: Mike McCormick

JOB NUMBER: 1887
DATE SAMPLED: 04/14/88
DATE RECEIVED: 04/14/88
DATE ANALYZED: 04/29/88
DATE REPORTED: 05/02/88

PROJECT NAME: Cal Maria

Method References

Total Petroleum Hydrocarbons	CA DHS Method*
Benzene, Toluene, Total Xylenes, Ethyl Benzene	EPA 8020

CRL ID	CLIENT ID	TPH's as Gasoline mg/kg	Benzene mg/kg	Toluene mg/kg	Ethyl Benzene mg/kg	Total Xylenes mg/kg
2	Gas Tank	ND(5.0)	ND(0.005)	ND(0.005)	ND(0.005)	ND(0.015)

ND - Not Detected (Below indicated level of detection.)
* California Department of Health Services Method

Reviewed & Approved
Laboratory Director

This report pertains only to the samples investigated and does not necessarily apply to other apparently identical or similar materials. This report is submitted for the exclusive use of the client to whom it is addressed. Any reproduction of this report or use of this Laboratory's name for advertising or publicity purposes without authorization is prohibited

State of California—Health and Welfare Agency
Form Approved OMB No. 2050—0039 (Expires 9-30-88)
Please print or type. (Form designed for use on eli pitch typewriter).

Department of Health Services
Toxic Substances Control Division
Sacramento, California

UNIFORM HAZARDOUS WASTE MANIFEST

Generator's US EPA ID No. [illegible] 0 0 0 [illegible] 7 [illegible] 5

Manifest Document No.

2. Page 1 of

Information in the shaded areas is not required by Federal law.

A. State Manifest Document Number 87795005

3. Generator's Name and Mailing Address
VIKER TRACTOR
1429 S. BLOSSER
[illegible] MARIA, CA 93454

4. Generator's Phone ( )

B. State Generator's ID

5. Transporter 1 Company Name
COAST VACUUM TRUCK SERV. INC.

6. US EPA ID Number
[illegible] 0 [illegible] 0 [illegible] 8 0 8 5 [illegible] 6

C. State Transporter's ID 909063

D. Transporter's Phone (805)922-7371

7. Transporter 2 Company Name

8. US EPA ID Number

E. State Transporter's ID

F. Transporter's Phone

9. Designated Facility Name and Site Address
GIBSON OIL & refining Co
Commercial Dr.
Bakersfield, Ca 93308

10. US EPA ID Number
CAL 9 8 2 8 8 3 1 7 7

G. State Facility's ID

H. Facility's Phone

11. US DOT Description (Including Proper Shipping Name, Hazard Class, and ID Number)	12. Containers No.	12. Containers Type	13. Total Quantity	14. Unit Wt/Vol	I. Waste No.
a. Tank Bottoms Gasoline Diesel	2 4 1	1	1 2 0 0	G	State 222 EPA/Other
b.					State EPA/Other
c.					State EPA/Other
d.					State EPA/Other

J. Additional Descriptions for Materials Listed Above

K. Handling Codes for Wastes Listed Above
a. b. c. d.

15. Special Handling Instructions and Additional Information

16. **GENERATOR'S CERTIFICATION:** I hereby declare that the contents of this consignment are fully and accurately described above by proper shipping name and are classified, packed, marked, and labeled, and are in all respects in proper condition for transport by highway according to applicable international and national government regulations.

If I am a large quantity generator, I certify that I have a program in place to reduce the volume and toxicity of waste generated to the degree I have determined to be economically practicable and that I have selected the practicable method of treatment, storage, or disposal currently available to me which minimizes the present and future threat to human health and the environment; **OR**, if I am a small quantity generator, I have made a good faith effort to minimize my waste generation and select the best waste management method that is available to me and that I can afford.

Printed/Typed Name | Signature | Month Day Year

GENERATOR

17. Transporter 1 Acknowledgement of Receipt of Materials

Printed/Typed Name J. C. Carpenter | Signature | Month Day Year 4/1/88

18. Transporter 2 Acknowledgement of Receipt of Materials

Printed/Typed Name | Signature | Month Day Year

TRANSPORTER

19. Discrepancy Indication Space

20. Facility Owner or Operator Certification of receipt of hazardous materials covered by this manifest except as noted in Item 19.

Printed/Typed Name | Signature | Month Day Year

FACILITY

IN CASE OF AN EMERGENCY OR SPILL, CALL THE NATIONAL RESPONSE CENTER 1-800-424-8802. WITHIN CALIFORNIA CALL 1-800-852-7550

DHS 8022 A (1/87)
EPA 8700—22
(Rev. 9-86) Previous editions are obsolete.

YELLOW: GENERATOR RETAINS

INSTRUCTIONS ON THE BACK

Please print or type. (Form designed for use on e [illegible]-pitch typewriter).

Sacramento, California

UNIFORM HAZARDOUS WASTE MANIFEST

Generator's US EPA ID No. [illegible] Manifest Document No. [illegible]

2. Page 1 of 1 — Information in the shaded areas is not required by Federal law.

3. Generator's Name and Mailing Address
Cal [illegible]aria
P.O. 1699 /Santa Maria, Ca. 93456
4. Generator's Phone (805) 928-5858

A. State Manifest Document Number 87239930
B. State Generator's ID

5. Transporter 1 Company Name — 6. US EPA ID Number
[illegible] Oil Corp. Inc. — [illegible]

C. State Transporter's ID
D. Transporter's Phone 309112

7. Transporter 2 Company Name — 8. US EPA ID Number
E. State Transporter's ID (805) 925-2771
F. Transporter's Phone

9. Designated Facility Name and Site Address
Casmalia Resources
N.T.U. Road P.O. Box E
Casmalia, Ca. 93429 — 10. US EPA ID Number: CAD 0 2 0 7 4 3 1 2 5

G. State Facility's ID [illegible]
H. Facility's Phone (805) 937-8449

11. US DOT Description (Including Proper Shipping Name, Hazard Class, and ID Number)	12. Containers No.	Type	13. Total Quantity	14. Unit Wt/Vol	I. Waste No.
a. Hazardous Soil Solid Waste Oil Less Than 1%	0 0 1	c t	0 0 0 2	yd	State 611 EPA/Other Exempt
b.					State EPA/Other
c.					State EPA/Other
d.					State EPA/Other

J. Additional Descriptions for Materials Listed Above
Soil Contaminated with waste oil
Less than 1%

K. Handling Codes for Wastes Listed Above
a. b.
c. 03 d.

15. Special Handling Instructions and Additional Information
[illegible]

16. GENERATOR'S CERTIFICATION: I hereby declare that the contents of this consignment are fully and accurately described above by proper shipping name and are classified, packed, marked, and labeled, and are in all respects in proper condition for transport by highway according to applicable international and national government regulations.

If I am a large quantity generator, I certify that I have a program in place to reduce the volume and toxicity of waste generated to the degree I have determined to be economically practicable and that I have selected the practicable method of treatment, storage, or disposal currently available to me which minimizes the present and future threat to human health and the environment; OR, if I am a small quantity generator, I have made a good faith effort to minimize my waste generation and select the best waste management method that is available to me and that I can afford.

Printed/Typed Name	Signature	Month	Day	Year
[illegible]	[illegible]	0 9	0 3	8 8

TRANSPORTER

17. Transporter 1 Acknowledgement of Receipt of Materials

Printed/Typed Name	Signature	Month	Day	Year
[illegible]	[illegible]			

18. Transporter 2 Acknowledgement of Receipt of Materials

Printed/Typed Name	Signature	Month	Day	Year

FACILITY

19. Discrepancy Indication Space

20. Facility Owner or Operator Certification of receipt of hazardous materials covered by this manifest except as noted in Item 19.

Printed/Typed Name	Signature	Month	Day	Year
[illegible] CASMALIA RESOURCES	[illegible]			8 8

GENERATOR

IN CASE OF AN EMERGENCY OR SPILL, CALL THE NATIONAL RESPONSE CENTER 1-800-424-8802. WITHIN CALIFORNIA CALL 1-800-852-7550

DHS 8022 A (1/87)
EPA 8700—22
(Rev. 9-86) Previous editions are obsolete.

GREEN: HAULER RETAINS

INSTRUCTIONS ON THE BACK

AIR, WATER and HAZARDOUS W[illegible] LABORATORY CERTIFIED by CALIF[illegible]IA DEPT of PUBLIC HEALTH

Central Coast Analytical Services

Central Coast
Analytical Services
141 Suburban Road , Suite C-4
San Luis Obispo, California 93401
(805) 543-2553

Lab Number: C 4877
Collected: 9/17/86
Received: 9/18/86
Tested: 9/22/86
Collected by: Steve Dastic

Tunnel Roofing Co.
P.O. Box 201
Santa Maria, CA 93456

755 Blosser

Fuel Fingerprint Analysis - EPA METHOD 624/8240

SAMPLE DESCRIPTION
South end after clean up
Cal Maria, Santa Maria

Compound Analyzed	Detection Limit in ppm	Quantity Reported in ppm
	Directly Quantitated	
Benzene	0.001	0.001
Toluene	0.001	0.001
Ethylbenzene	0.001	not found
Xylenes	0.001	not found
Ethylene Dibromide (EDB)	0.001	not found
Naphthalene	0.001	not found
TOTAL PURGEABLE PETROLEUM HYDROCARBONS (GASOLINE)		< 0.1
BTX as a Percent of Fuel		not applicable
Percent Surrogate Recovery		120.

Respectfully submitted,
CENTRAL COAST ANALYTICAL SERVICES

Stephen C Havlicek

Stephen C. Havlicek, Ph.D.
Vice President

751 Suite "B"
Burton Mesa
Lompoc
93436

AIR, WATER and HAZARDOUS WASTE LABORATORY CERTIFIED by CALIFORNIA DEPT of PUBLIC HEALTH

Central Coast Analytical Services

Central Coast
Analytical Services
141 Suburban Road , Suite C-4
San Luis Obispo, California 93401
(805) 543-2553

Lab Number: C 4878
Collected: 9/17/86
Received: 9/18/86
Tested: 9/22/86
Collected by: Steve Dastic

Tunnel Roofing Co.
P.O. Box 201
Santa Maria, CA 93456

Fuel Fingerprint Analysis - EPA METHOD 624/8240

SAMPLE DESCRIPTION
Bottom of ditch after clean up
Cal Maria, Santa Maria

Compound Analyzed	Detection Limit in ppm	Quantity Reported in ppm
	Directly Quantitated	
Benzene	0.001	not found
Toluene	0.001	not found
Ethylbenzene	0.001	not found
Xylenes	0.001	not found
Ethylene Dibromide (EDB)	0.001	not found
Naphthalene	0.001	not found
TOTAL PURGEABLE PETROLEUM HYDROCARBONS (GASOLINE)		< 0.1
BTX as a Percent of Fuel		not applicable
Percent Surrogate Recovery		80.

Respectfully submitted,
CENTRAL COAST ANALYTICAL SERVICES

Stephen C. Havlicek

Stephen C. Havlicek, Ph.D.
Vice President

Acid Extractable Priority Pollutants
CENTRAL COAST ANALYTICAL SERVICES
141-C SUBURBAN ROAD SAN LUIS OBISPO CALIFORNIA 93401
SAMPLE C 3218

Sludge from Bottom of Oil Pit, CALMARIA, 755 S. Blosser, S.M.
Sampled 6/24, Rec. 6/25, Ext. 7/1 , Analyzed 7/23/86
Collected by Steve Dastic and Curtis Tunnell
Submitted by TunnellRoofing Co.

Compound Analyzed	Detection Limit microgram/g	Concentration microgram/g
2-Chlorophenol	1.	not found
Phenol	0.5	20.
2-Nitrophenol	1.	not found
2,4-Dimethylphenol	1.	not found
2,4-Dichlorophenol	1.	not found
4-Chloro-3-methylphenol	1.	not found
2,4,6-Trichlorophenol	1.	not found
2,4-Dinitrophenol	5.	not found
4-Nitrophenol	1.	not found
2-Methyl-4,6-dinitrophenol	5.	not found
Pentachlorophenol	1.	not found

The Priority Pollutant compounds listed above as "not found" would have been reported if present at or above the listed detection limits. Detection limits in clean samples are about 100 fold lower.

Respectfully submitted,
CENTRAL COAST ANALYTICAL SERVICES
Stephen C. Havlicek PhD
Stephen C. Havlicek, Ph.D.
Vice President

RECEIVED
AUG 15 1986
SANTA BARBARA COUNTY
ENVIRONMENTAL HEALTH SERVICES

EPA METHOD 625 - SEMIVOLATILE ORGANICS
CENTRAL COAST ANALYTICAL SERVICES, INC.

Sample C-3218
Sludge from bottom of Oil Pit, CALMARIA, 755 S. Blosser, Santa Maria
Collected by: Steve Dastic and Curtis Tunnell
Submitted by Tunnell Roofing
Collected 6/24, Received 6/25, Analyzed 7/23/86

Compound Determined	Detection Limit microgram/g	Concentration microgram/g
N-Nitrosodimethylamine	20.	not found
Bis(2-chloroethyl)ether	2.	not found
1,3-Dichlorobenzene	2.	not found
1,4-Dichlorobenzene	2.	8.
1,2-Dichlorobenzene	2.	37.
Bis(2-chloroisopropyl)ether	1.	not found
N-Nitroso di-n-proplyamine	1.	not found
Hexachloroethane	1.	not found
Nitrobenzene	2.	not found
Isophorone	5.	not found
Bis(2-chloroethoxy)methane	1.	not found
Trichlorobenzene	2.	not found
Naphthalene	1.	10.
Hexachlorobutadiene	2.	not found
Hexachlorocyclopentadiene	5.	not found
2-Chloronaphthalene	1.	not found
Acenaphthalene	1.	not found
Dimethylphthalate	1.	not found
2,6-Dinitrotoluene	5.	not found
Acenaphthene	1.	not found
2,4-Dinitrotoluene	2.	not found
Fluorene	1.	6.
Diethylphthalate	1.	not found
4-Chlorophenylphenylether	2.	not found
N-Nitrosodiphenylamine	2.	not found
1,2-Diphenylhydrazine	10.	not found
4-Bromophenylphenylether	2.	not found
Hexachlorobenzene	5.	not found
Phenanthrene	1.	13.
Dibutylphthalate	1.	not found
Anthracene	5.	not found
Fluoranthene	1.	not found
Benzidine	2.	not found
Pyrene	1.	not found
Butylbenzylphthalate	5.	not found
Benzo(a)anthracene	2.	not found
Chrysene	2.	not found
3,3-Dichlorobenzidine	5.	not found
Bis(2-ethylhexyl)phthalate	5.	23.
Di-n-octylphthalate	5.	not found
Benzo(b)fluoranthene	2.	not found
Benzo(k)fluoranthene	2.	not found
Benzo(a)fluoranthene	2.	not found
Benzo(a)pyrene	2.	not found
Indeno(1,2,3-cd)pyrene	2.	not found
Dibenzo(a,h)anthracene	2.	not found
Benzo(ghi)perylene	2.	not found

Compounds reported as "not found" would have been reported if present at or above the listed detection limits. Total additional semivolatile nonpriority pollutant hydrocarbons detected were present at 10,000 ug/g.
Respectfully submitted.
CENTRAL COAST ANALYTICAL SERVICES, INC.

Stephen C Havlicek

Stephen C. Havlicek
Vice-President

PURGEABLE PRIORITY POLLUTANT ANALYSIS EPA 8240
CENTRAL COAST ANALYTICAL SERVICES, INC.
141-C Suburban Road, San Luis Obispo, California 93401
SAMPLE C 3218-1
Sludge from Bottom of Oil Pit, CALMARIA, 755 S. Blosser, S.M.
Sampled 6/24, Rec. 6/25, Analyzed 7/5/86
Collected by Steve Dastic & Curtis Tunnel
Submitted by Tunnel Roofing

Compound Analyzed	Detection Limit microgram/Kg	Concentration microgram/Kg
Methyl Chloride	0.2	not found
Vinyl Chloride	0.1	not found
Methyl Bromide	0.1	not found
Ethyl Chloride	0.1	not found
Dichlorodifluoromethane	1.	not found
Trichlorotrifluoroethane (F-113)	10.	not found
Methylene Chloride	10.	not found
Trichlorofluoromethane	0.1	not found
1,1-Dichloroethene (DCE)	0.1	not found
t-1,2-Dichloroethene	0.1	not found
c-1,2-Dichloroethene	0.1	not found
1,1-Dichloroethane (DCA)	0.1	not found
Chloroform	0.1	not found
1,1,1 Trichloroethane(TCA)	0.1	not found
1,2-Dichloroethane (EDC)	0.1	not found
Carbon Tetrachloride	0.1	not found
Benzene	0.1	570.
1,2-Dichloropropane	0.1	not found
c-1,3-Dichloropropene	0.1	not found
Trichloroethene (TCE)	0.1	not found
Bromodichloromethane	0.1	not found
t-1,3-Dichloropropene	0.1	not found
Toluene	0.2	8300.
1,1,2-Trichloroethane(TCA)	0.1	not found
Dibromochloromethane	0.1	not found
Tetrachloroethylene (PCE)	0.1	not found
Chlorobenzene	0.1	not found
Ethylbenzene	0.1	6100.
Bromoform	0.2	not found
1,1,2,2-Tetrachloroethane	0.5	not found
Dichlorobenzenes	0.1	not found
Xylenes	0.1	43000.
2-Chloroethylvinyl Ether	1.0	not found

Percent Recovery of Sample-Specific Quality Assurance Spike 98.

Compounds reported as "not found" would have been reported if present at or above the listed detection limit.

Respectfully submitted,
CENTRAL COAST ANALYTICAL SERVICES, INC.

Mary Havlicek

Mary Havlicek, Ph.D.
President

FUEL FINGERPRINT ANALYSIS - EPA METHOD 8240

TRAL COAST ANALYTICAL SERV S
141 burban Road, C-4, San Luis bispo, CA 93401

CLIENT COPY

SAMPLE C 3218

Sludge from Bottom of Oil Pit, CALMARIA, 755. S. Blosser, Santa Maria
Collected by Steve Dastic & Curtis Tunnell
Submitted by Tunnell Roofing
Collected 6/24/86 Received 6/25/86 Analyzed 7/1/86

Component Determined	Detection Limit in ppm	Quantity Reported in ppm
DIRECTLY QUANTITATED		
Benzene	0.01	0.71
Toluene	0.01	5.1
Ethylbenzene	0.01	3.4
Xylenes	0.01	43.
Ethylene Dibromide (EDB)	0.1	not found
Naphthalene	0.01	74.
USED to ESTIMATE TOTAL FUEL CONCENTRATION		
Alicyclics	0.1	30000.
Aliphatics (low boiling)	0.1	16000.
Aliphatics (high boiling)	0.1	83000.
Alkylaromatics	0.1	28000.
Unsaturates	0.1	31000.
Higher Alkylaromatics	0.2	71000.
Decalins	0.5	41000.
BEST ESTIMATE OVERALL FUEL CONCENTRATION		43000.
BTX as a Percent of Fuel		0.1
Percent Surrogate Recovery		104.

Please note that the best estimate of overall fuel concentration is based on dominant fuel components rather than on minor components. Wide variations in total fuel concentration values based on minor components are to be expected. The BTX values reflect the actual concentration of BTX rather than the estimated fuel concentration based on BTX. The BTX values are independently established using a standard containing BTX and EDB. Naphthalene levels are similarly absolute dispersed concentrations rather than estimated fuel concentrations based on naphthalene. All other values are estimates of total fuel concentration and are related to a standard of diesel # 2 dispersed in clean soil.

Respectfully submitted,
CENTRAL COAST ANALYTICAL SERVICES

Mary Havlicek

Mary Havlicek, Ph.D.
President
cc: Steve Dastic, Santa Barbara County Dept. of Environmental Health

Central Coast Analytical Services

CENTRAL COAST ANALYTICAL SERVICES
Air, Water & Hazardous Waste Analysis
141 Suburban Road, Suite C-4
San Luis Obispo, California 93401
(805) 543-2553

LAB NUMBER C-3218
COLLECTED 6/24/86
RECEIVED 6/25/86
REPORTED 7/05/86
P.O. NUMBER Verbal

Submitted By:

Tunnell Roofing Co.
P.O. Box 201
Santa Maria, CA 93456

SAMPLE DESCRIPTION

Sludge from Bottom of Oil Pit, CALMARIA, 755 S. Blosser, S.M.

Collected by:
Steve Dastic & Curtis Tunnell

SUPPLEMENTARY REPORT FOR 8240 ANALYSIS

CONSTITUENT	REPORTED AS	APPROXIMATE LEVEL
METHYLETHYL KETONE	mg/kg	5,000.
TOTAL HYDROCARBONS	mg/kg	250,000.

Encl: Invoice #

MH/aa

Respectfully submitted,
CENTRAL COAST ANALYTICAL SERVICES
By Mary Havlicek
Mary Havlicek, Ph.D., President

ALL REPORTS ARE SUBMITTED AND ACCEPTED AS THE EXCLUSIVE PROPERTY OF CLIENTS AS A MUTUAL PROTECTION TO CLIENTS, THE PUBLIC AND OURSELVES ANY ADVERTISING OR PUBLICATION OF REPORTS IN WHOLE OR IN PART IS RESERVED PENDING WRITTEN AUTHORIZATION FROM THESE LABORATORIES. LABORATORY LIABILITY IS LIMITED TO COST OF SERVICES

"ECIAL INVESTIGATION RECORI

COUNTY OF SANTA BARBARA HEALTH CARE SERVICES

DASTIC
CAL-MARIA

Date June 4, 1986

HAZARDOUS MATERIALS

No. HMN 63


Condition reported by Anonymous letter Address postmarked May 20 Telephone

Description with names, location, etc.: An anonymous letter was sent to the Santa Maria Branch of Environmental Health Dept. It said "Gentlemen, I think you should investigate Cal Maria Engine Company on Blosser Rd. They carelessly store and dispose of Hazardous Materials. Thank you."

Investigation and Disposition: 5-29-86 See "Notice to Comply"

Date Signed

H-250

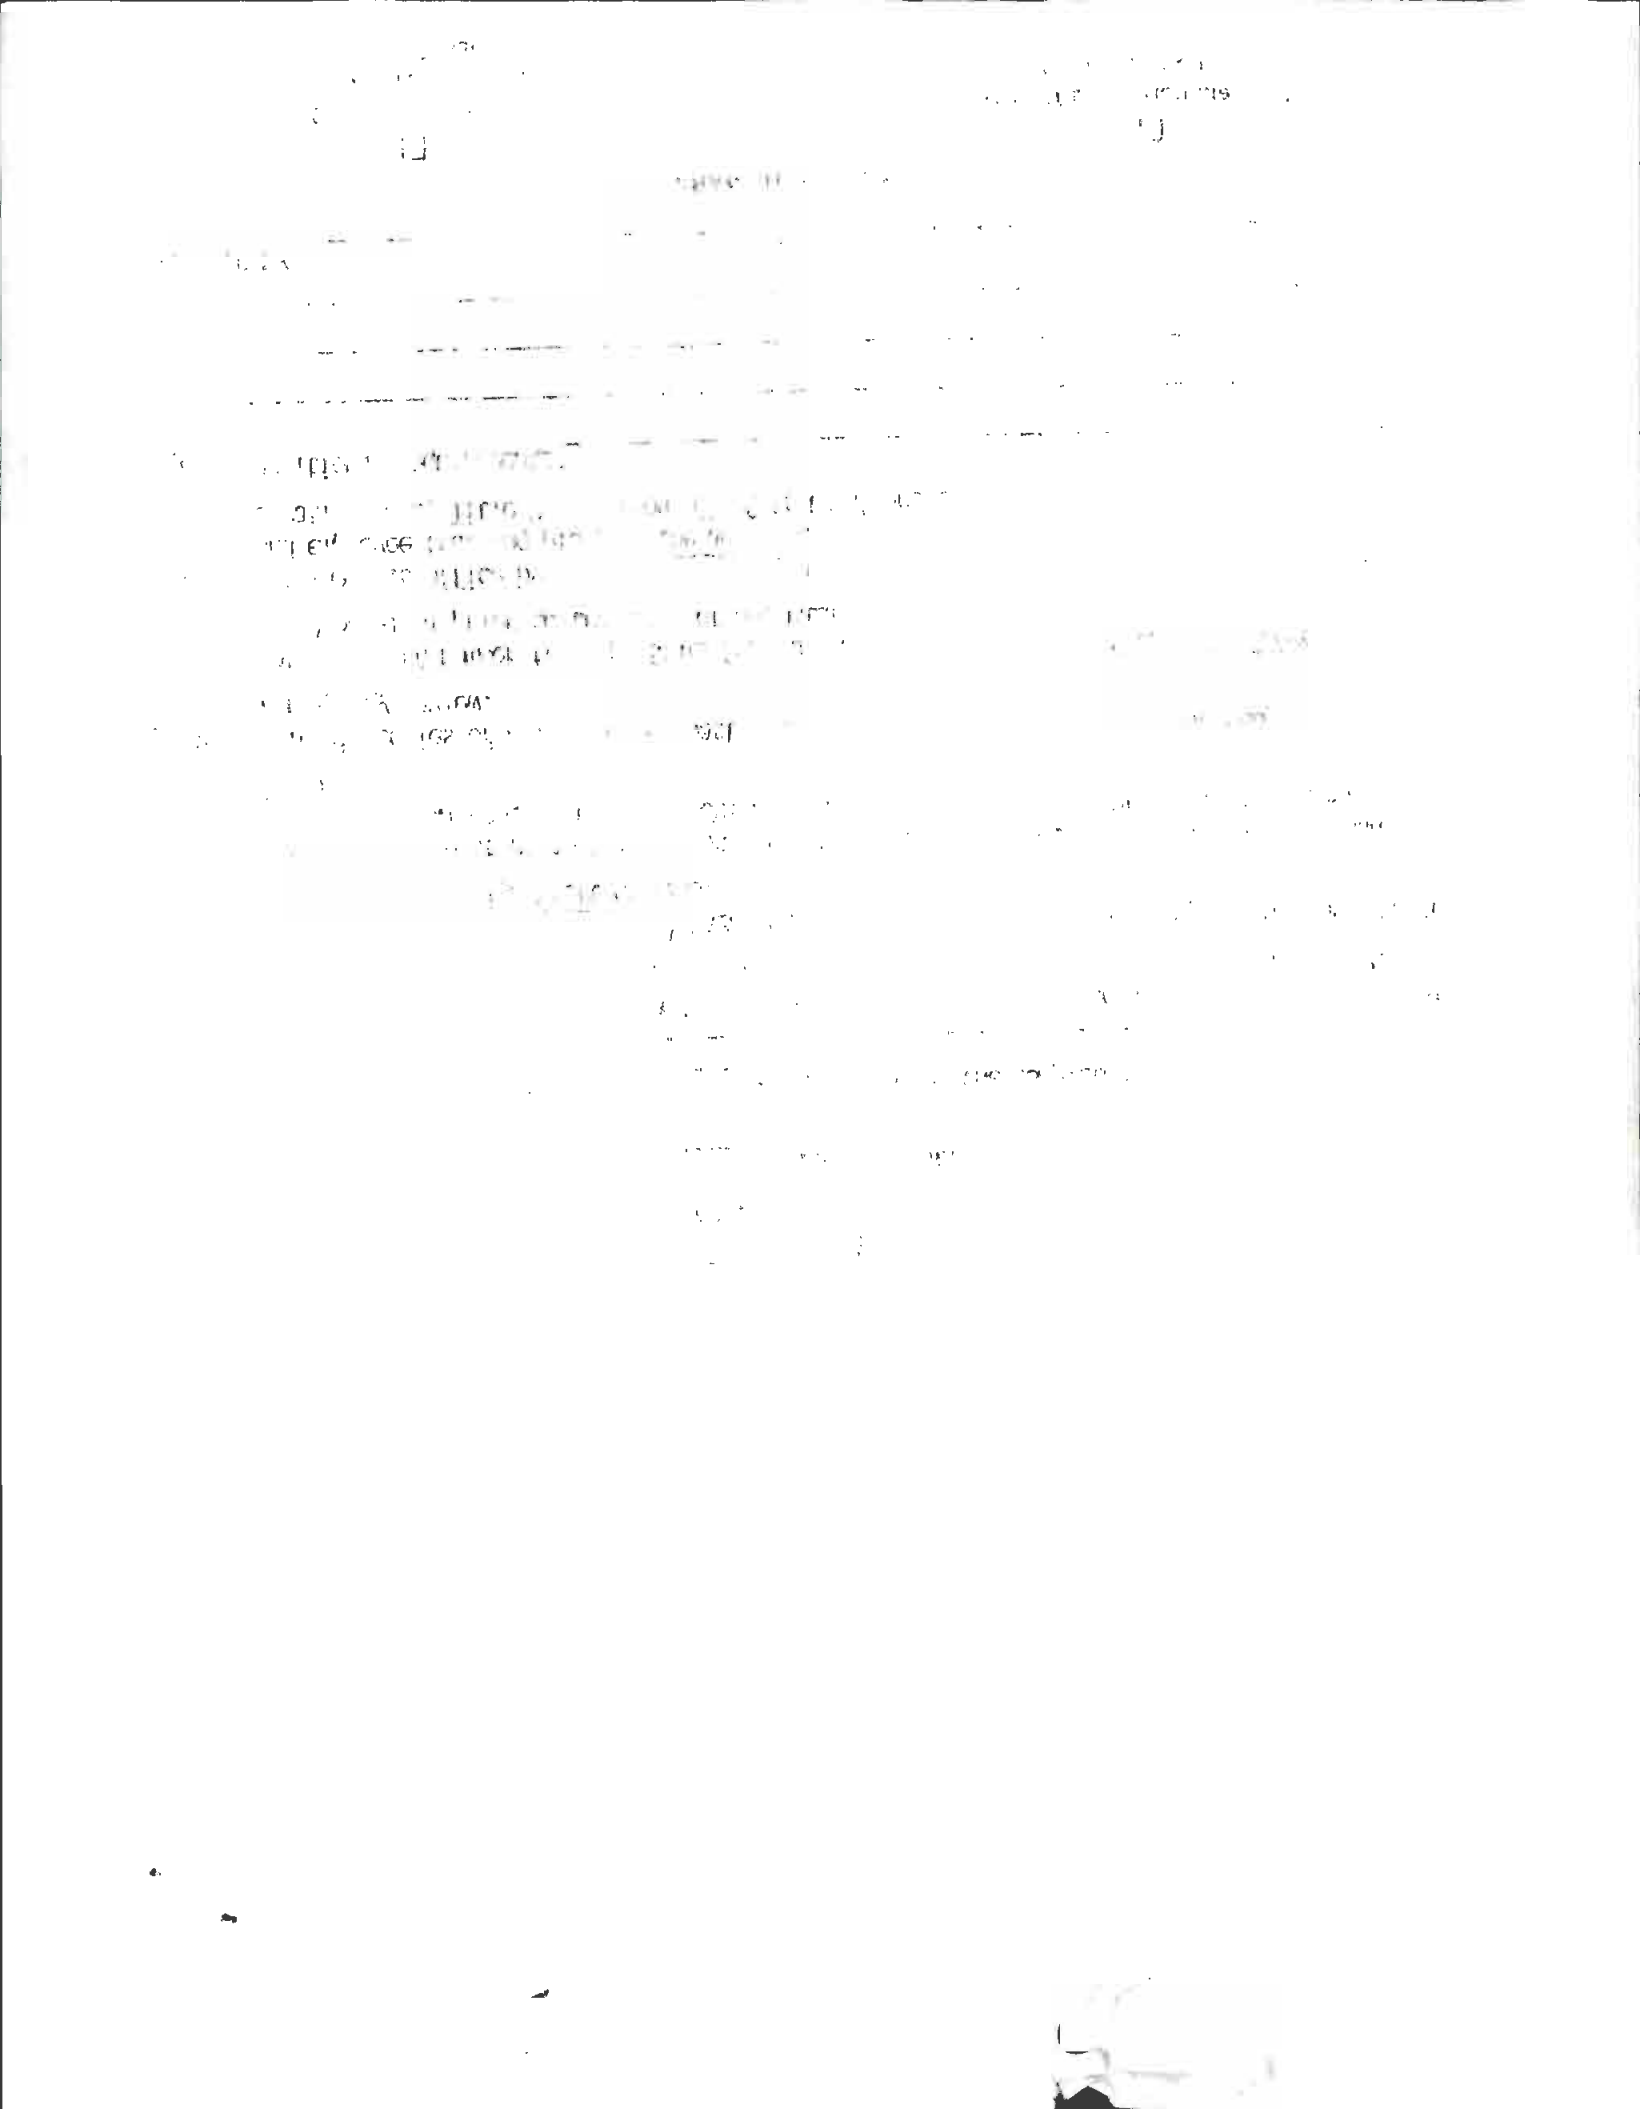

COUNTY OF SANTA BARBARA • HEALTH CARE SERVICES

315 CAMINO DEL REMEDIO • SANTA BARBARA, CALIFORNIA 93110 • (805) 964-8848

LAWRENCE HART, M.D., F.A.C.P.M.
DIRECTOR AND HEALTH OFFICER

DATE 5-29-86

TO: CAL-Mart ADDRESS
SUBJECT: HAZ. Waste Insp. Inspection ADDRESS:

In order to comply with the State Health and Safety Code/California Administrative Code, you are directed to take the following actions marked below;

X 1) Discontinue immediately the disposal of hazardous wastes( ) to unauthorized locations) oil containing materials to the ground

2) Discontinue immediately the transport of hazardous wastes ( ) off site except by a registered hazardous waste hauler, under manifest and to a State Health Department permitted treatment storage or disposal facility.

X 3) Remove and legally dispose by 6-29-86 all hazardous wastes/contaminated materials discharged to/stored at [illegible] .(NOTE: All hazardous waste transported off site by vehicle must be transported under Hazardous Waste Manifest, by a State Health Department registered hauler).

4) Provide this office by , a site assessment and decontamination plan for the above subject contaminated area.

X 5) Provide this office by 6-29-86, a photo copy of the completed manifest/receipt used to dispose of caustic sludge, HAZ. mat., oil H2O liquid waste mixed/contained soil.

X 6) Store by 6-13-86, all hazardous waste in a secure, contained, weather proof and well posted manner pursuant to California Administrative Code, Title 22, Section 66508, 67120.

X 7) Store by 6-13-86, all hazardous waste in non-leaking, properly labeled and dated containers with tight fitting lids.

X 8) Discontinue the storage of hazardous waste/treatment of hazardous waste for longer than 90 days without written permission from the State Department of Health Services. (213) 620-2380.

9) Maintain copies of all hazardous waste manifests and receipts at the above subject facility for agency review.

X 10) Obtain an EPA Number from the State Department of Health Services (213) 620-2380 or (916) 324-1781 prior to transport of any hazardous waste off site.

11) Provide this office by , a copy of a hazardous materials contingency plan and employee training plan for the above subject facility pursuant to California Administrative Code, Title 22, sections 67120 to 67145 and 67105.

12) Additional Requirements:

RECEIVED BY: SPECIALIST:

BRANCH OFFICES

☐ 500 West Foster Rd.
Santa Maria, CA 93454
(805) 937-6365

☐ 751-B East Burton Mesa Blvd.
Lompoc, CA 93436
(805) 733-3575

April 4, 1986

EMSL Analytical, Inc.
200 Route 130 North, Cinnaminson, NJ 08077
Phone/Fax: (800) 220-3675 / (856) 786-5974
http://www.EMSL.com cinnasblab@EMSL.com

EMSL Order: 041503636
CustomerID: 32ANDE85
CustomerPO:
ProjectID:

Attn: **Noli Valera**
Andersen Environmental
5261 West Imperial Highway
Los Angeles, CA 90045

Phone: (310) 854-6300
Fax:
Received: 02/10/15 9:30 AM
Analysis Date: 2/13/2015
Collected: 2/4/2015

Project: **1501-230 / 1441 S. Blosser**

Test Report: Asbestos Analysis of Bulk Materials via EPA 600/R-93/116 Method using Polarized Light Microscopy

			Non-Asbestos			Asbestos
Sample	**Description**	**Appearance**	**% Fibrous**		**% Non-Fibrous**	**% Type**
A1 *041503636-0001*	- Wallboard	Brown/White Fibrous Homogeneous	20% Cellulose 5% Glass		75% Non-fibrous (other)	**None Detected**
A2 *041503636-0002*	- Joint compound	White Non-Fibrous Homogeneous			98% Non-fibrous (other)	**2% Chrysotile**
A3 *041503636-0003*	- White 12x12 vinyl floor tile	White Non-Fibrous Homogeneous			100% Non-fibrous (other)	**None Detected**
A4 *041503636-0004*	- Floor tile mastic	Gray Non-Fibrous Homogeneous			100% Non-fibrous (other)	**None Detected**
A5 *041503636-0005*	- Acoustical 12x12 ceiling tile w/fissures	Brown/White Fibrous Homogeneous	90% Cellulose		10% Non-fibrous (other)	**None Detected**

Analyst(s)
Jillian Yurick (5)

Benjamin Ellis, Laboratory Manager
or other approved signatory

EMSL maintains liability limited to cost of analysis. This report relates only to the samples reported and may not be reproduced, except in full, without written approval by EMSL. EMSL bears no responsibility for sample collection activities or analytical method limitations. Interpretation and use of test results are the responsibility of the client. This report must not be used by the client to claim product certification, approval, or endorsement by NVLAP, NIST or any agency of the federal government. Non-friable organically bound materials present a problem matrix and therefore EMSL recommends gravimetric reduction prior to analysis. Samples received in good condition unless otherwise noted. Estimated accuracy, precision and uncertainty data available upon request. Unless requested by the client, building materials manufactured with multiple layers (i.e. linoleum, wallboard, etc.) are reported as a single sample. Reporting limit is 1%

Samples analyzed by EMSL Analytical, Inc. Cinnaminson, NJ NVLAP Lab Code 101048-0, AIHA-LAP, LLC-IHLAP Lab 100194, NYS ELAP 10872, NJ DEP 03036, PA ID# 68-00367

Initial report from 02/13/2015 08:09:16

EMSL Analytical, Inc.
200 Route 130 North, Cinnaminson, NJ 08077
Phone/Fax: (856) 303-2500 / (856) 786-5974
http://www.EMSL.com cinnaminsonleadlab@emsl.com

EMSL Order:	201501380
CustomerID:	32ANDE85
CustomerPO:	
ProjectID:	

Attn: **Noli Valera**
Andersen Environmental
5261 West Imperial Highway
Los Angeles, CA 90045

Phone:	(310) 854-6300
Fax:	
Received:	02/10/15 9:59 AM
Collected:	2/4/2015

Project: **1501-230 / 1441 S. Blosser**

Test Report: Lead in Paint Chips by Flame AAS (SW 846 3050B/7000B)*

Client Sample Description	*Lab ID*	*Collected*	*Analyzed*	*Lead Concentration*
I1	*201501380-0001*	2/4/2015	2/13/2015	<0.012 % wt
	Site: White paint on woodem beams warehouse			
I2	*201501380-0002*	2/4/2015	2/13/2015	<0.012 % wt
	Site: White exterior paint on metal walls warehouse			
I3	*201501380-0003*	2/4/2015	2/13/2015	0.35 % wt
	Site: Beige exterior paint on wood front entrance			
I4	*201501380-0004*	2/4/2015	2/13/2015	0.19 % wt
	Site: White exterior paint on wood front entrance			
I5	*201501380-0005*	2/4/2015	2/13/2015	<0.015 % wt
	Site: White interior paint on wallboard Break Room			



Julie Smith - Laboratory Director
NJ-NELAP Accredited:03036
or other approved signatory

*Analysis following Lead in Paint by EMSL SOP/Determination of Environmental Lead by FLAA. Reporting limit is 0.010 % wt based on the minimum sample weight per our SOP. Unless noted, results in this report are not blank corrected. This report relates only to the samples reported above and may not be reproduced, except in full, without written approval by EMSL. EMSL bears no responsibility for sample collection activities. Samples received in good condition unless otherwise noted. "<" (less than) result signifies that the analyte was not detected at or above the reporting limit. Measurement of uncertainty is available upon request. The QC data associated with the sample results included in this report meet the recovery and precision requirements established by the AIHA-LAP, unless specifically indicated otherwise.

Samples analyzed by EMSL Analytical, Inc. Cinnaminson, NJ NELAP Certifications: NJ 03036, NY 10872, PA 68-00367, AIHA-LAP, LLC ELLAP 100194, A2LA 2845.01

Initial report from 02/17/2015 11:44:51

ANDERSEN ENVIRONMENTAL

Noli Valera, EP
Project Manager

Professional Profile

Noli Valera is an experienced environmental professional and has been in the environmental consulting industry since 2006. His due diligence experience has included preparation of Phase I Environmental Site Assessments and Transactions Screen assessments, residential, commercial and industrial property audits, dry cleaning facility audits, and groundwater and soil sampling. His industrial hygiene experience has included indoor air quality and microbial investigations, and asbestos/lead/PCB surveys and abatement oversight. He has also provided client services for regulatory compliance projects, which include development of SPCC plans, hazardous material reports, and emergency response plans for various clients.

Current Responsibilities

Mr. Valera is currently responsible for:

- Project Management of Phase I Environmental Site Assessments and other due diligence type assessments.
- Communicating with regulatory agencies, including DTSC, Los Angeles RWQCB, and other Southern California regulatory agencies.
- Client relations and training staff members.

Education and Background

- University of California, Berkeley
  Bachelor of Arts in Environmental Sciences, 2006
- Loyola Marymount University
  Master of Science in Environmental Science, 2014 (expected)

Certifications

- OSHA 40-Hour Hazardous Waste Operations Certified
- California Division of Occupational Safety & Health (DOSH) Certified Site Surveillance Technician (CA, #08-4415, 2008)
- California Department of Public Health (DPH) Certified Lead Sampling Technician (CA, #21468)

ANDERSEN ENVIRONMENTAL

Nicole J. Rivera, MS
Sr. Project Manager
Phase I Department Manager

Professional Profile

Nicole J. Rivera has been in the environmental business since 2005 and meets the definition of Environmental Professional (EP) as defined in the EPA All Appropriate Inquiry (AAI) regulations. Ms. Rivera has worked directly with clients and regulatory bodies to investigate historical and current site use and assess environmental conditions of various residential, commercial, and light industrial and heavy industrial properties. Ms. Rivera's experience includes all stages of environmental projects including Phase I environmental site assessments and Phase II soil testing and sampling.

Current Responsibilities

Ms. Rivera is currently responsible for:

- Senior Project Management of Phase I Environmental Site Assessments typically involving retail, light industrial/warehouse, and industrial properties.
- Overseeing field activities including soil sampling and vapor extraction system maintenance for Phase II Investigations including dry cleaning operations, gas stations and industrial facilities
- Training and education of employees and clients
- Marketing, client relations, business development
- Management of the Phase I Department, consisting of thirteen staff members

Education and Background

- University of Southern California:
  Bachelor of Science in Environmental Studies
- California State University of Northridge:
  Master of Science in Environmental and Occupational Health

Certifications

- Registered Environmental Health Specialist (REHS) – in progress
- Certified Industrial Hygienist (CIH) – in progress
- OSHA 40-Hour Hazardous Waste Operations Certified

APPENDIX C

PHOTOLOG



Photo #1 View of the front (east side) of the Site building at 1441 South Blosser Road, facing northwest.



Photo #2 View of the front of the office building at 1225 La Brea Avenue, facing northwest.



Photo #3 View of new shop building at 1227 La Brea Avenue, facing northwest.



Photo #4 View of the south and west side of the building at 1429 South Blosser Road, facing northeast.



Photo #5 View of retail space at Streator Pipe and Supply at 1441 South Blosser Road, facing east.



Photo #6 View of the south side of the building and material storage at 1441 South Blosser Road, facing east.



Photo #7 View of the two buildings at 1227 La Brea Avenue, facing southwest.



Photo #8 View of the office space at 1225 La Brea Avenue, facing southeast.



Photo #9 View of new oil storage along the western wall within the new shop building at 1227 La Brea Avenue, facing west.



Photo #10 View of the vehicle maintenance area within the new shop building at 1227 La Brea Avenue, facing southwest.



Photo #11 View of the exterior north side of the old shop building at 1227 La Brea Avenue, facing west.



Photo #12 View of the interior of the old shop building at 1227 La Brea Avenue, facing southwest.



Photo #13 View of a chemical storage cabinet within the old shop building at 1227 La Brea Avenue, facing south.



Photo #14 View of the railroad tracks along the northern property boundary, facing east.



Photo #15 View of the vehicle storage along the northern property boundary, facing northwest.



Photo #16 View of the approximately 500-gallon AST for used oil north of the building at 1429 South Blosser Road, facing south.



Photo #17 Used motor oil and filters within 55-gallon drums stored within a storage shed, facing southwest.



Photo #18 View of the interior of the building at 1429 South Blosser Road, facing northwest.

APPENDIX D

QUALIFICATIONS

ELLIOT R. HARO
Principal Scientist

Mr. Haro is the founding principal of Haro Environmental, Inc. With over 14 years of experience in the environmental field, Mr. Haro has directed, managed and performed environmental site assessments and remediation activities. Mr. Haro's project management experience includes proposal and cost estimate preparation for site assessments and remediation projects, design of soil and groundwater remediation systems, in-house staff and subcontractor coordination, technical report preparation, and permit acquisition. Mr. Haro has managed and performed numerous Phase I and Phase II Environmental Site Assessments (ESAs) as well as site investigation and remediation field activities including air, soil, groundwater, and surface water sampling, groundwater monitoring well installations, and remediation system operations and maintenance. He has prepared various environmental reports including site assessment reports, feasibility studies, remedial/corrective action plans, remedial work plans and health-based risk evaluations. Mr. Haro is familiar with the regulatory process and has consulted with both local and regional agencies on Client's behalf for work plan approvals and modifications. Mr. Haro's technical expertise includes evaluation, design and implementation of innovative in-situ groundwater treatment technologies including enhanced bioremediation and in-situ chemical oxidation.

EXPERTISE

- Phase I and II Environmental Site Assessments
- Soil and Groundwater Investigations
- Soil and Groundwater Remediation
- Project Management
- Remediation Technology Evaluation
- Site Characterization
- Remediation System Operations and Maintenance
- Health Risk Evaluations
- Feasibility Studies
- Data Analysis and Management
- Construction Oversight
- Permitting – Environmental and Construction

WORK HISTORY

• Haro Environmental, Inc.	2013 to Present
• Equipoise Corporation	2007 to 2013
• Rincon Consultants, Inc.,	2004 to 2007
• TN & Associates	2003 to 2004
• Environmental Biotechnology Inst.	2002 to 2004
• Creek Environmental Laboratory	1999 to 2002

EDUCATION AND CERTIFICATIONS

- Registered Environmental Assessor I (REA I), California, No. 30228 (Former; DTSC discontinued the REA program effective July1, 2012)
- M.S., Agriculture – Soil Science Specialization, California Polytechnic State University, San Luis Obispo, CA
- B.S., Soil Science, California Polytechnic State University, San Luis Obispo, CA
- OSHA and EPA 40-hour safety training and 8-hour hazardous materials refresher courses

PROJECT DESCRIPTIONS

Retail Service Station Portfolio, Various Locations, CA

- Groundwater Monitoring and Sampling Management
- In-Situ Bioremediation
- Permitting
- Regulatory Agency Negotiations
- Quarterly Reporting
- Target compounds: Hydrocarbons and MTBE
- Interim Remedial Action Plans
- Remedial and Corrective Action Plans
- Health and Safety
- Remediation System Design
- Multiphase and Dual Phase Extraction Systems

Managed project activities for monitoring and cleanup of multiple gas station facilities throughout Northern, Central and Southern California. Evaluated in-situ and ex-situ treatment options for source zone reduction and off-site containment of contaminants. Performed and managed operations and maintenance activities on remediation systems and prepared quarterly remediation reports. Prepared quarterly groundwater monitoring reports for agency submittal and approval. Prepared corrective actions plans and remedial action plans for implementation of mobile high vacuum dual phase extraction, multi-phase extraction, and dual-phase extraction systems. Designed and permitted innovative groundwater remediation approaches including enhanced aerobic bioremediation using ORC®. Negotiated with overseeing agencies for acceptance of proposed remedial actions.

Phase I Environmental Site Assessment, Remediation Engineering Evaluation, & Indoor Air Quality Assessment, Former Aircraft Manufacturing Facility, Playa Vista, CA

- Phase I ESA
- Remediation System Performance Evaluation
- Historic Chlorinated VOC and Hydrocarbon Use
- 550,000 Square Feet of Building Space

Performed a Phase I ESA for an approximately 38-acre site developed with 8 historic structures totaling approximately 550,000 square feet. Historic aircraft manufacturing resulted in chlorinated VOCs and petroleum hydrocarbon impacts to soil and groundwater. Identified recognized environmental conditions (RECs) at 11 source areas. Consulted client on extent of environmental liabilities and potential

environmental costs. Evaluated the performance of the on-site dual-phase extraction system targeting identified source areas. Developed potential life-cycle costs for the existing remediation system, and costs for remediation of metals contaminated soil. Performed an indoor air survey to assess potential impacts from the historic aircraft manufacturing operations on indoor air quality. Indoor air study results were compared to published regulatory thresholds and calculated site-specific health risks.

Soil and Groundwater Remediation of Chlorinated Solvents using Chemical Oxidation, Former Aerospace Manufacturing Facility, Newbury Park, CA

- Groundwater Monitoring and Sampling Management
- In-Situ Chemical Oxidation using Potassium Permanganate
- Injection and Monitoring Well Installations
- Quarterly WDR Reporting
- Target compounds: Chlorinated VOCs
- Health and Safety Plan Preparation
- Lead Agency Negotiations

Managed in-situ chemical oxidation injections for remediation of soil and groundwater impacted with the chlorinated solvents TCE and PCE. Negotiated with the lead agency (LARWQCB) for revised Waste Discharge Requirements (WDR) and amendments to the original work plan. Developed and implemented a site-specific health and safety plan to protect the health and safety of workers and the environment from accidental exposure to the chemical oxidant. Oversaw the installation of 35 injection wells and 14 dual-nested monitoring wells, and the injection of approximately 12,000 pounds of potassium permanganate. Conducted performance evaluation sampling per WDR requirements, and prepared and submitted quarterly WDR monitoring reports to the regulatory agency.

Soil and Groundwater Remediation of Chlorinated Solvents, Soil Source Zone Removal and In-Situ Bioremediation, Former Industrial Facility, Los Angeles, CA.

- Groundwater Monitoring and Sampling Management
- Large Diameter Auger Excavation
- Enhanced Anaerobic Bioremediation
- Soil Vapor Survey
- Injection and Monitoring Well Installations
- Quarterly WDR Reporting
- Target compounds: Chlorinated VOCs
- Health and Safety Plan Preparation
- Lead Agency Negotiations

Managed soil and groundwater investigation and remediation activities for a site with soil and perched groundwater water zone with chlorinated hydrocarbons present. A Remedial Action Plan (RAP) was developed and approved by the LARWQCB to remediate soil and groundwater at the site. Because site constraints precluded the use of conventional excavation approaches without extensive shoring requirements, soil remediation activities included the design and implementation of source area soil removal using large diameter augers. Groundwater remediation activities included acquisition of a Waste Discharge Requirement (WDR) permit from the LARWQCB for injection of HRC® into the perched zone, injection design, and implementation of an Enhanced Anaerobic Biodegradation approach to stimulate by injecting HRC®.

RCRA Facility Closure, Former Hazardous Waste Handling Facility, Wilmington, CA

- Lead Agency: DTSC
- RCRA Hazardous Waste Permit Closure
- Port of Los Angeles Permitting
- Health and Safety Plan Preparation
- DTSC Approval of Work Plan Updates and Modifications

Managed work plan modification/updating and permitting for a closure of a RCRA hazardous waste permit under DTSC oversight. This former hazardous waste handling facility was the subject of an enforcement action by the lead regulatory agency and resulted in the conviction of the former operator. The chemicals associated with the facility included VOCs and petroleum hydrocarbons. Negotiated with DTSC for work plan modification resulting in a reduction of $70,000 in the sampling costs.

Feasibility Study, Former Aerospace Testing Facility, CA

- Chlorinated VOCs
- Emergent Compounds 1,4-dioxane and NDMA
- In-Situ and Ex-Situ Treatment Options
- Conforming to Lead Agency Requirements

Provided technical assistance for preparation of a feasibility study for remediation of a 2,800-acre former test site facility being closed after 50 years of storied operations. The feasibility study in part addressed the emergent chemicals 1,4-dioxane and N-nitrosodimethylamine (NDMA). These chemicals are somewhat recalcitrant in the environment and are the subject of research at many DOD-sponsored projects. Evaluated innovative remedial alternatives including enhanced aerobic bioremediation and in-situ chemical oxidation. Prepared a bench-scale work plan and reported the findings evaluating sodium persulfate and propane to reduce NDMA concentrations in groundwater.

Former Oil Field Sumps Assessment and Remediation, Santa Maria Valley, CA

- Sump Assessment and Remediation
- Remediation construction
- Target compounds: Metals, volatile and semi-volatile organics, hydrocarbons,
- Soil Excavation
- Health and Safety Plan Preparation

Project manager for sump assessment and remediation activities for multiple land leases within the Santa Maria Valley. Former oil field features were identified by reviewing historic maps and aerial photographs. The lateral and vertical limits of identified features were assessed in the field using direct push technology. Non-hazardous sump material was excavated and transported to a local landfill for reuse. Confirmation samples were collected and based on the results, closure reports were prepared and submitted to the lead oversight agency (County Santa Barbara Fire Prevention Division).

Operations and Maintenance, Ex-situ Bioremediation, San Luis Obispo, CA

- Groundwater monitoring well installation
- Groundwater sampling
- Remediation construction
- Vapor extraction system O&M
- Soil Excavation
- Field safety coordinator

Feasibility Study and Remedial Action Plan, Thousand Oaks, CA

- Project Coordinator
- Oversee field activities
- Permitting
- Conducted dual phase extraction events
- Managed and performed O & M

Site Investigations, Multiple Clients

- Oversee well installation
- Oversee boring installation
- Remediation construction
- Perform Monitoring and Optimization.
- Soil and Soil Vapor Sampling
- Risk Analysis
- Managed Subcontractors
- Construction

Publications

Roth, A. E., Lingle, E. L., Haro, E. R., Stark, J. M., Unkefer, P. J. and Kitts, C. L. 2005. *Sample Preservation Method and Storage Time Can Affect 16S rRNA Terminal Restriction Fragment Patterns Made From Soil DNA.* Soil Biology and Biochemistry.