Phase I Environmental Site Assessment

Proposed Residential Development

11640 - 11730 Valley Boulevard

El Monte, Los Angeles County, CA

June 10, 2020

Terracon Project No. 60187462A



Prepared for:

New SWS Southland Real Estate, LLC
El Monte, California

Prepared by:

Terracon Consultants, Inc.
Tustin, California

June 10, 2020

New SWS Southland Real Estate, LLC
11730 Valley Boulevard
El Monte, CA 91732

Attn: Ms. Agnes So
P: (626) 292-6868
E: agneslasolomon1@gmail.com

Re: Phase I Environmental Site Assessment
Proposed Residential Development
11640 and 11730 Valley Boulevard
El Monte, Los Angeles County, California 91732
Terracon Project No. 60187462A

Dear Ms. So:

Terracon Consultants, Inc. (Terracon) is pleased to submit the enclosed Phase I Environmental Site Assessment (ESA) report for the above-referenced site. This assessment was performed in accordance with Supplement to Agreement for Services, dated May 29, 2020.

We appreciate the opportunity to be of service to you on this project. In addition to Phase I services, our professionals provide geotechnical, environmental, construction materials, and facilities services on a wide variety of projects locally, regionally and nationally. For more detailed information on all of Terracon's services please visit our website at www.terracon.com. If there are any questions regarding this report or if we may be of further assistance, please do not hesitate to contact us.

Sincerely,
Terracon Consultants, Inc.

Islam (Sami) R. Noaman, E.I.T.
Environmental Department Manager

Fabio M. Minervini, P.G.
California Licensed Geologist No. 7861

Attachments

TABLE OF CONTENTS

Page No.

EXECUTIVE SUMMARY i
Findings and Opinions i
Significant Data Gaps vi
Conclusions vi
Recommendations vii
1.0 INTRODUCTION 1
1.1 Site Description 1
1.2 Scope of Services 1
1.3 Standard of Care 2
1.4 Additional Scope Limitations, ASTM Deviations and Data Gaps 2
1.5 Reliance 3
1.6 Client Provided Information 3
2.0 PHYSICAL SETTING 4
3.0 HISTORICAL USE INFORMATION 5
3.1 Historical Topographic Maps, Aerial Photographs, Sanborn Maps 5
3.2 Historical City Directories 7
3.3 Site Ownership 9
3.4 Title Search 9
3.5 Environmental Liens and Activity and Use Limitations 9
3.6 Interviews Regarding Current and Historical Site Uses 9
3.7 Prior Report Review 10
4.0 rECORDS REVIEW 14
4.1 Federal and State/Tribal Databases 14
4.2 Local Agency Inquiries 23
4.3 Local Area Knowledge 26
5.0 SITE RECONNAISSANCE 27
5.1 General Site Information 27
5.2 Overview of Current Site Occupants 27
5.3 Overview of Current Site Operations 27
5.4 Site Observations 28
6.0 ADJOINING PROPERTY RECONNAISSANCE 31
7.0 ADDITIONAL SERVICES 31
8.0 DECLARATION 32

APPENDICES

APPENDIX A Exhibit 1 - Topographic Map
Exhibit 2 - Site Diagram
Exhibit 3 – EGL 2013 Soil Boring Locations
APPENDIX B Site Photographs
APPENDIX C Historical Documentation and User Questionnaire
APPENDIX D Environmental Database Information
APPENDIX E Credentials
APPENDIX F Description of Terms and Acronyms

EXECUTIVE SUMMARY

This Phase I Environmental Site Assessment (ESA) was performed in accordance with Supplement to Agreement for Services, dated May 29, 2020, and was conducted consistent with the procedures included in ASTM E1527-13, *Standard Practice for Environmental Site Assessments: Phase I Environmental Site Assessment Process*. The ESA was conducted under the supervision or responsible charge of Islam (Sami) R. Noaman E.I.T., Environmental Professional. Islam (Sami) R. Noaman, E.I.T. performed the site reconnaissance on June 3, 2020.

Findings and Opinions

A summary of findings is provided below. It should be recognized that details were not included or fully developed in this section, and the report must be read in its entirety for a comprehensive understanding of the items contained herein.

Site Description and Use

The site is located at 11640-11730 Valley Boulevard in El Monte, Los Angeles County, California 91372 and consists of six contiguous parcels totaling approximately 2.78-acres (Assessor parcel numbers: 8566-021-010, -011, -012, -013, 014 and -015). The site is improved with an approximately 1,800-square-foot (SF) office building on the southeastern portion of the site. The remaining of the site is improved with asphalt/concrete pavement, associated with former buildings foundations, driveways, and parking areas. During the site reconnaissance, office building was occupied by New S.W.S. Southland Real Estate, LLC. and the northwestern and central portions of the site was unoccupied. Operations on-site included general administration associated with the office building operations. Terracon understands the site is proposed for the development of two-story apartment building, leasing office, multiple duplexes, and associated garages.

Historical Information

Based on a review of the historical information, the site consisted of undeveloped land and/or orchards from the 1890s until prior to 1928, when the western portion of the site was developed with three single-family residences and the eastern portion of the site consisted of orchards. The orchard were cleared by the late 1940s. The existing office was developed in 1948 and the central-eastern portion of the site was developed with automotive dealership sales and service buildings in the early 1960s. By the late 1970s, the remaining western portions of former automotive dealership were developed, and the site operated as an auto sales and service through the mid-2000s. The site has consisted of an unoccupied automotive dealership from the mid-2000s through 2017, when the automotive dealership buildings were demolished remaining the foundations through the present. Previous occupants on-site consisted of automotive dealerships (automotive servicing/repairing/body), custom rim & tires, real estate office and insurance agency. The automotive dealership is further discussed below.

The surrounding properties consisted of undeveloped land and/or orchards from the 1890s until prior to 1928, when residential development commenced in the site area. By the late 1940s, the majority of the surrounding properties were developed with single-family residences. Commercial development commenced in the mid-1950s with the development of the existing restaurant building southeast of the site and development of two small commercial structures northeast of the site. The surrounding properties to the northwest and northeast have undergone successional commercial development through the present and the residential and commercial properties southeast and southwest of the site have remained relatively unchanged from the mid-1950s through the present.

Prior Reports Review

Terracon reviewed a previous Preliminary Site Assessment (PSA) conducted on the site in October 1993 by DEEP, Inc. (DEEP). Based on a review of the previous PSA, the area assessed by DEEP appears to consist of the current site area; however, a figure denoting the area assessed was not included and the report did not include a description of the site acreage. DEEP described the site at the time of their assessment as "occupied by a business concerned with the storage and distribution of automobiles." In addition, site development was described by DEEP as "a parking lot and showroom building which is used as an office and warehouse that covers much of the western portion of the site." Based on the findings of their assessment, DEEP did not recommend additional assessment or investigation of the site.

Terracon completed two Phase I ESA reports on March 16, 2012 and on December 21, 2018. The 2012 ESA report did not include the existing office building located at 11730 Valley Boulevard, and in 2012 the site was developed with vacant automotive dealership including, an approximate 15,500 square-foot (SF) two-story sales office/showroom building, two single-story sales/service buildings totaling approximately 22,680 SF and an additional 8,900-SF single story vehicle maintenance building. The 2018 report indicated that the aforementioned buildings were demolished in 2017/2018, and the site area consisted of the same general area as the current site. The reports identified the following potential on-site features/operations of concern: former diesel fuel dispensing area located to the adjacent southeast of the central auto sales/service building; former paint booth and associated areas; subgrade clarifier located to the adjacent northeast of the eastern portion of the central sales and service building; and multiple automotive service areas constituting western and southern portion of the site including the areas of concrete patching throughout the service bays. Terracon recommended further investigation to identify if the potential releases of the aforementioned on-site features/operations have impacted the site. It should be noted that the subsurface investigations discussed below were not provided to Terracon in 2018 for review.

Environmental Geotechnology Laboratory, Inc. (EGL) completed a Limited Phase II Environmental Site Assessment for the site, on July 24, 2013. The EGL assessment was completed to evaluate environmental site conditions due to site use. EGL advanced four soil borings to maximum depth of 5 feet below ground surface (bgs) using hand augur at the following areas: former dispenser island associated with former 1,000-gallon diesel UST (B-1), former

clarifier north of former open-air service bays on the eastern portion of the site (B-4), south of former 280-gallon waste oil UST located on the central-southern portion of the site (B-2), and east of former service building located on the western portion of the site (B-3). Two soil samples were collected from each soil boring at depths of 2 and 5 feet bgs. In addition, one paint chip sample was collected and analyzed for lead from the former paint booth area. Soil samples collected were analyzed for total petroleum hydrocarbons by United States Environmental Protection Agency Method (US EPA Method) 8015M and for volatile organic compounds (VOCs) by US EPA Method 8260 B. Tetrachloroethylene (PCE) was detected in all soil samples collected at concentrations ranging from 7 micrograms per kilograms (µg/kg) in soil sample B-3 at 5 feet bgs to 94 µg/kg in soil sample B-2 at 2 feet bgs. Total petroleum hydrocarbons in the diesel ranges (TPH-d) were detected at concentrations ranging from 17.5 micrograms per kilogram (mg/kg) in soil sample B-2 at 5 feet bgs to 238 mg/kg in soil sample B-4 at 2 feet bgs. Total petroleum hydrocarbons in the oil ranges (TPH-o) were detected at concentrations ranging from 330 mg/kg in soil sample B-2 at 2 feet bgs to 626 mg/kg in soil sample B-4 at 2 feet bgs. EGL compared the analytical results to the Maximum Soils Screening (MSSLs) established by the California Regional Water Quality control board (CRWQCB) – Los Angeles region in their 1996 *Remediation guidance for Petroleum and VOC Impacted Sites* (Table 4-1, 1996) of 10,000 and 50,000 mg/kg for soils located at depths of 20 and 150 feet above groundwater. EGL compared the PCE analytical results to the USEPA Regional Screening Levels, Region 9 (RSLs) of 110 µg/kg. EGL concluded that "*UST and/or contaminated soil materials may not be present onsite. Any future development, such as change use of the facility, or use of the groundwater should be reviewed by experienced environmental consultants. No further action is recommended for subject property at that time."*

On October 3, 2013 EGL prepared a Response to the *City of El Monte Economic Development Department, Environmental Review Sheet dated August 1, 2013, Reviewed by SCS Engineers (SCS) for City of El Monte*. The response was prepared based on *SCS Engineers Review of Environmental Reports, 11710 Valley Boulevard, El Monte, California, prepared for the site.* These reports included the 2012 Terracon Phase I ESA and the July 24, 2013 EGL Limited Phase II discussed above. SCS Engineers concurred with Terracon 2012 Phase I ESA findings; however, SCS indicated that the Limited Phase II reported prepared by EGL was limited in scope and insufficient in evaluating the RECs identified by Terracon. SCS indicated that not all areas of concerns identified by Terracon were investigation, the depth and number of bodings were inadequate to evaluate these concerns, and that sampling for metals should have been included for soil samples collected near the clarifier. In addition, due to the presence of PCE in soil samples, there could be a larger concern with soil vapor conditions at the site. In response to SCS comments, EGL advanced additional 8 soil borings to a maximum depth of 10 feet bgs (B-5 through B-12) across the site with focus on patched concrete areas in the service bays, near former dip tanks, and paint booths. In addition, EGL retained H&P Geochemistry to advance 16 multi-depth soil vapor probes (HP-1 through HP-16). These investigations were conducted on September 12, 13, 25, and 26, 2013. Two soil vapor probes HP-5 and HP-8 were abandoned and not completed due to refusal or quality control concerns. Soil samples collected at 5 and 10 feet were analyzed for TPH carbon chain (gas, diesel, and oil ranges) and VOCs, and shallow soil samples at 1 or 2 feet bgs were analyzed for California Title-22 metals. The soil vapor samples

collected during this assessment were analyzed for VOCs using US EPA Method 8260B. Please refer to Exhibit 3 of Appendix A for locations of the soil and soil vapor borings.

Based on the findings of the analytical results, TPH in the gasoline range was detected in one soil sample B-10 at 2 feet bgs at a concentration of 6.9 mg/kg. TPH-d was detected in eight soil samples at concentrations ranging from 120 mg/kg in B-2 at 2 feet bgs to 1,610 mg/kg in soil sample B-10 at 2 feet bgs. TPH-o was detected in 15 soil samples at concentrations ranging from 17 mg/kg in B-2 at 5 feet bgs to 3,370 mg/kg in soil sample B-10 at 2 feet bgs. The following VOCs: acetone, n-butylbenzene, sec-butylbenzene, chlorobenzene, 1,2-dichlorobenzene, 1,4-dichlroobenzene, ethylbenzene, isopropyl benzene, 4-isoprobylbenzene, naphthalene, PCE, toluene, 1,2,4-trimethylbenzene, and total xylenes, were detected in soil borings B-8 and B-10 at 2 feet bgs, but were not detected in soil samples collected from 5 feet bgs in these two borings.

Soil vapor analytical results identified PCE concentrations in HP-9 at 5 and 10 feet bgs at concentrations of 190 and 390 µg/m^3, respectively. Soil vapor probe HP-9 was advanced in the vicinity of former 280-gallon waste oil UST. In addition, seven soil vapor probes (HP-7 @5', HP-10@5', HP-10 @ 5' and 10', HP-11 @ 5' and 10', HP-12 @5' and 10', HP-15 @5' and 10', and HP-16@10') reported concentrations of PCE at concentrations ranging from 110 µg/m^3 to 510 µg/m^3. Chloroform was also identified in four soil vapor samples (HP-6, HP-7, HP-9, and HP-12 @ 5') at concentrations ranging from 110 µg/m^3 to 970 µg/m^3. In addition, bromodichloromethane was identified in three soil vapor samples (HP-6, HP-7, and HP-9@5' bgs) at concentrations ranging from 570 to 600 µg/m^3. EGL concluded that based on the findings of their assessment, the site does not appear to have been significantly impacted by the previous land uses (automotive repairing services), and did not recommend additional investigation. However, EGL recommended that an experienced environmental consultant should review any future development such as change use of the facility or use of groundwater.

It should be noted that the regulatory screening levels for soil and soil vapor have changed since the EGL investigations, and Terracon understands that the site is proposed for residential use. Terracon compared the soil and soil vapor analytical results to the current San Francisco, Bay Area Regional Water Quality Control Board Environmental Screening Levels (ESLs) Tier 1. The reported Chloroform and bromodichloromethane concentrations at the site exceeds the ESLs of 4.1 µg/m^3 and 2.5 µg/m^3, respectively. In addition, the reported PCE concentrations identified at the site exceeds the ESLs of 15 µg/m^3. Based on this information, there is a potential for vapor migration condition at the site which represents a REC. In addition, concentrations of TPH-d, TPH-o, and PCE in multiple soil samples exceeds the current ESLs of 260 mg/kg, 100 mg/kg, and 0.082 mg/kg, respectively. Therefore, the reported soils impact at the site represents a REC.

Records Review

Selected federal and state environmental regulatory databases as well as responses from state and local regulatory agencies were reviewed. The site is identified in the regulatory database.

Nelson Pontiac and Scott Pontiac/GMC (11710 Valley Boulevard), two former on-site automotive dealerships, are listed in the Department of Toxic Substances Control (DTSC) Facility and Manifest Data (HAZNET), State Water Resources Control Board (SWRCB) – Recovered Government Archive Leaking Underground Storage Tank (RGA LUST), California Air Resources Board - Emissions Inventory Data (EMI), EPA Historical "Cortese" Hazardous Waste & Substances Sites List (HIST CORTESE), EPA Facility Index System/Facility Registry System (FINDS), SWRCB – Well Investigation Program (WIP), SWRCB Hazardous Substance Storage Container Database (HIST UST), EPA Resource Conservation and Recovery Act – Small Quantity Generator (RCRA-SQG), Los Angeles County Hazardous Materials System (LOS ANGELES CO. HMS), SWRCB Statewide Environmental Evaluation and Planning UST (SWEEPS UST), California EPA Facility Inventory Database (CA FID UST), and EPA – Enforcement & Compliance History Information (ECHO) regulatory databases.

Terracon reviewed regulatory documents at the Los Angeles County Department of Public Works-Environmental program Division (LACDPW-EPD) associated with regulatory closure of a former on-site 1,000-gallon diesel UST and two former waste oil tanks, a 280-gallon and 550-gallon USTs, which were removed in January 1987. Subsequent to the removal of the USTs, soil sampling was completed and releases to the on-site soils were identified in connection with the 550-gallon waste oil UST. Remedial action responses including soil excavation (removal of approximately 23 tons of impacted soils) and confirmatory soil sampling were completed in 1987 and in 1992. The soil confirmatory analytical results were reported below the applicable screening levels please refer to Appendix C and Section 4.1 for additional details.

A Closure Certification letter was issued by the LACDPW-EPD for the USTs on September 15, 1992. Based on a review of the LACDPW-EPD, the removed status of the former USTs and their regulatory closed status, the former on-site USTs represent a Historical REC (HREC), which does not constitute a REC to the site. Based on the reported soil and soil vapor analytical results identified in the EGL subsurface investigations completed in July and October 2013, the former on-site automotive operations represent a REC to the site.

The remaining facilities listed in the database report do not appear to represent RECs to the site at this time based upon regulatory status, apparent topographic gradient, and/or distance from the site.

Site Reconnaissance

During the site reconnaissance, one solid waste disposal dumpster was observed on site. Based on observations, the solid waste disposal dumpster does not represent a REC to the site.

In addition, numerous areas of asphalt and concrete patching were observed throughout the site. The asphalt/concrete patching appear to be associated with former subsurface features including pits, clarifier, in-ground hydraulic lifts and drains. The concrete patching was most heavily concentrated on the southwestern portion of the site where the former open-air service bays were located. According to Ms. Agnes So, owner representative, subsequent to the demolition of the

commercial dealership buildings in 2017/2018, subsurface features including drains, pits, and/or clarifier were required by the City of El Monte to be filled with concrete or asphalt. Additional subsurface investigations (discussed above) was completed to evaluate these features. The soil and soil vapor analytical results reported impacts at the site which represents a REC in connection with the site features and former operations.

Adjoining Properties

Valley Boulevard abutted the site to the northeast followed by Ganas Auto dealership (11705 Valley Boulevard) and the multi-tenant commercial Central Plaza consisting of the following tenants: Central Plaza Dental, Dance Studio, Cosmo Prof, Sunny restaurant, Los Paisamos, Health Insurance Enrollment, and Smoke and Vape (11635 Valley Boulevard) and WaBa Grill (1655 Valley Boulevard). La Madera Avenue and Valley Boulevard abutted the site to the south-southeast followed by El Pescador Restaurant (11740 Valley Boulevard), Dental Medical Arts Building (11733 Valley Boulevard), and Auto Service and Tire Transmission (11743 Valley Boulevard). The properties to the adjoining west-southwest consisted of a single- and multi-family residences. The property to the adjoining northwest consisted McDonalds (11612 Valley Boulevard). The addresses 11705 and 11743 Valley Boulevard were identified in the regulatory databases and are further discussed in Section 4.1.

Significant Data Gaps

Significant data gaps were not identified.

Conclusions

We have performed a Phase I ESA consistent with the procedures included in ASTM Practice E 1527-13 at 11710 and 11730 Valley Boulevard El Monte, Los Angeles County, El Monte, Los Angeles County, California, the site. The following Historical Recognized Environmental Conditions (HRECs) and RECs were identified in connection with the site:

- **Three Former USTs:** Based on a review of the LACDPW-EPD regulatory files, the removed status of the former three USTs (one 1,000-gallon diesel UST, one 550 waste oil UST, and one 280-gallon waste oil UST), and their regulatory closed status, the former on-site USTs represent an HREC to the site.
- **Vapor Migration Condition:** Based on the reported soil vapor concentration of PCE, bromodichloromethane, and chloroform (EGL; October 2013) above the current ESLs, there is a potential for vapor migration condition at the site, which represents a REC.
- **Soils Impacts at the Site:** The reported concentrations of TPH-d, TPH-o, and PCE in soil samples exceeding the current ESLs of 260 mg/kg, 100 mg/kg, and 0.082 mg/kg, respectively represents a REC to the site. The impacts appear to be limited to shallow soils at the site; however, there is a potential for other areas to be impacted due the site historical automotive repairing and servicing use and

associated features not fully investigated (i.e. clarifiers, inground hydraulic lifts, sumps, and other features).

Recommendations

Based on the scope of services, limitations, and conclusions of this assessment, Terracon recommends the following:

- **Additional Investigation:** Terracon recommends conducting additional investigation to evaluate subsurface conditions associated with the identified RECs.
- **Media Management Plan:** Based historical site use for agriculture and automotive repairing services, the reported TPH and PCE impacts above ESLs identified in the 2013 EGL subsurface investigations, and residual TPH concentrations remaining in place subsequent to the removal of the former on-site three USTs, Terracon recommends preparation and implementation of a Media Management Plan to facilitate media management during site redevelopment activities at the site.

1.0 INTRODUCTION

1.1 Site Description

Site Name	Proposed Residential Development
Site Location/Address	The site is located at 11640-11730 Valley Boulevard in El Monte, Los Angeles County, California, and consists of six contiguous parcels totaling approximately 2.78-acres (Assessor parcel numbers: 8566-021-010, -011, -012, -013, 014 and -015).
Land Area	Approximately 2.78-acre tract
Site Improvements	The site is improved with an approximately 1,800-square-foot (SF) office building on the southeastern portion of the site. The remaining of the site is improved with asphalt/concrete pavement.
Anticipated Future Site Use	Redevelopment for residential use
Purpose of the ESA	Redevelopment of the site

The location of the site is depicted on Exhibit 1 of Appendix A, which was reproduced from a portion of the USGS 7.5-minute series topographic map. The site and adjoining properties are depicted on the Site Diagram, which is included as Exhibit 2 of Appendix A. Acronyms and terms used in this report are described in Appendix F.

1.2 Scope of Services

This Phase I ESA was performed in accordance with Supplement to Agreement for Services, dated May 29, 2020, and was conducted consistent with the procedures included in ASTM E1527-13, *Standard Practice for Environmental Site Assessments: Phase I Environmental Site Assessment Process*. The purpose of this ESA was to assist the client in developing information to identify RECs in connection with the site as reflected by the scope of this report. This purpose was undertaken through user-provided information, a regulatory database review, historical and physical records review, interviews, including local government inquiries, as applicable, and a visual noninvasive reconnaissance of the site and adjoining properties. Limitations, ASTM deviations, and significant data gaps (if identified) are noted in the applicable sections of the report.

ASTM E1527-13 contains a new definition of "migrate/migration," which refers to “the movement of hazardous substances or petroleum products in any form, including, for example, solid and liquid at the surface or subsurface, and vapor in the subsurface.” By including this explicit reference to migration in ASTM E1527-13, the Standard clarifies that the potential for vapor migration should be addressed as part of a Phase I ESA. This Phase I ESA has considered vapor migration in evaluation of RECs associated with the site.

1.3 Standard of Care

This ESA was performed in accordance with generally accepted practices of this profession, undertaken in similar studies at the same time and in the same geographical area. We have endeavored to meet this standard of care, but may be limited by conditions encountered during performance, a client-driven scope of work, or inability to review information not received by the report date. Where appropriate, these limitations are discussed in the text of the report, and an evaluation of their significance with respect to our findings has been conducted.

Phase I ESAs, such as the one performed at this site, are of limited scope, are noninvasive, and cannot eliminate the potential that hazardous, toxic, or petroleum substances are present or have been released at the site beyond what is identified by the limited scope of this ESA. In conducting the limited scope of services described herein, certain sources of information and public records were not reviewed. It should be recognized that environmental concerns may be documented in public records that were not reviewed. No ESA can wholly eliminate uncertainty regarding the potential for RECs in connection with a property. Performance of this practice is intended to reduce, but not eliminate, uncertainty regarding the potential for RECs. No warranties, express or implied, are intended or made. The limitations herein must be considered when the user of this report formulates opinions as to risks associated with the site or otherwise uses the report for any other purpose. These risks may be further evaluated – but not eliminated – through additional research or assessment. We will, upon request, advise you of additional research or assessment options that may be available and associated costs.

1.4 Additional Scope Limitations, ASTM Deviations and Data Gaps

Based upon the agreed-on scope of services, this ESA did not include subsurface or other invasive assessments, vapor intrusion assessments or indoor air quality assessments (i.e. evaluation of the presence of vapors within a building structure), business environmental risk evaluations, or other services not particularly identified and discussed herein. Credentials of the company (Statement of Qualifications) have not been included in this report but are available upon request. Pertinent documents are referred to in the text of this report, and a separate reference section has not been included. Reasonable attempts were made to obtain information within the scope and time constraints set forth by the client; however, in some instances, information requested is not, or was not, received by the issuance date of the report. Information obtained for this ESA was received from several sources that we believe to be reliable; nonetheless, the authenticity or reliability of these sources cannot and is not warranted hereunder.

An evaluation of the significance of limitations and missing information with respect to our findings has been conducted, and where appropriate, significant data gaps are identified and discussed in the text of the report. However, it should be recognized that an evaluation of significant data gaps is based on the information available at the time of report issuance, and an evaluation of information received after the report issuance date may result in an alteration of our conclusions, recommendations, or opinions. We have no obligation to provide information obtained or discovered by us after the issuance date of the report, or to perform any additional services,

regardless of whether the information would affect any conclusions, recommendations, or opinions in the report. This disclaimer specifically applies to any information that has not been provided by the client.

This report represents our service to you as of the report date and constitutes our final document; its text may not be altered after final issuance. Findings in this report are based upon the site's current utilization, information derived from the most recent reconnaissance and from other activities described herein; such information is subject to change. Certain indicators of the presence of hazardous substances or petroleum products may have been latent, inaccessible, unobservable, or not present during the most recent reconnaissance and may subsequently become observable (such as after site renovation or development). Further, these services are not to be construed as legal interpretation or advice.

1.5 Reliance

This ESA report is prepared for the exclusive use and reliance of New SWS Southland Real Estate, LLC. Use or reliance by any other party is prohibited without the written authorization of New SWS Southland Real Estate, LLC and Terracon Consultants, Inc. (Terracon).

Reliance on the ESA by the client and all authorized parties will be subject to the terms, conditions and limitations stated in the proposal, ESA report, and Terracon's Agreement for Services. The limitation of liability defined in the Agreement for Services is the aggregate limit of Terracon's liability to the client and all relying parties.

Continued viability of this report is subject to ASTM E1527-13 Sections 4.6 and 4.8. If the ESA will be used by a different user (third party) than the user for whom the ESA was originally prepared, the third party must also satisfy the user's responsibilities in Section 6 of ASTM E1527-13.

1.6 Client Provided Information

Prior to the site visit, Ms. Agnes So, client's representative, was asked to provide the following user questionnaire information as described in ASTM E1527-13 Section 6.

Client Questionnaire Responses

Client Questionnaire Item	Client Did Not Respond	Client's Response	
		Yes	No
Specialized Knowledge or Experience that is material to a REC in connection with the site.			X
Actual Knowledge of Environmental Liens or Activity Use Limitations (AULs) that may encumber the site.			X

Client Questionnaire Item	Client Did Not Respond	Client's Response	
		Yes	No
Actual Knowledge of a Lower Purchase Price because contamination is known or believed to be present at the site.			X
Commonly Known or Reasonably Ascertainable Information that is material to a REC in connection with the site.			X
Obvious Indicators of Contamination at the site.			X

Terracon's consideration of the client provided information did not identify RECs. Ms. So provided Terracon with previous site investigations which are discussed in Section 3.7. A copy of the questionnaire is included in Appendix C.

2.0 PHYSICAL SETTING

Physical Setting Information		Source
Topography		
Site Elevation	Approximately 290 feet above sea level.	USGS Topographic Map, Topo El Monte Quadrangle, Dated [2012] (Appendix A)
Topographic Gradient	Toward the southwest.	
Closest Surface Water	San Gabriel River, identified approximately 1 mile to the east-southeast of the site.	
Soil Characteristics		
Soil Type and Description	On-site near surface soils consist of primarily silty sand. Underlying the surface soils consists of medium grained silty sand, sand, sandy silt, and sand/silty sand mixtures. The soils were explored in borings of depths of 51.5 feet.	Los Angeles County, Southeastern Part, CA USDS NRCS Web Soil Survey, September 12, 2018
Geology/Hydrogeology		
Formation	Quaternary Deposits, Q	Quartech Consultants Report of Geotechnical Engineering Investigation May 28, 2015 Boring Log, B-1, B-2, and B-3.
Description	Alluvium, lake, playa, and terrace deposits.	

Physical Setting Information		Source
Estimated Depth to First Occurrence of Groundwater	Site: Greater than 51.5 feet below ground surface (bgs), based on groundwater not encountered, at the maximum depth explored of 51.5 feet bgs, in the on-site soil borings. Vicinity: Approximately 60 to 70 feet bgs, measured in groundwater monitoring wells at a facility located approximately 2,000 feet southwest of the site (last measured May 2011).	GeoTracker ID T0603704235 LUST Cleanup Site Case No. I-14957 Quartech Consultants Report of Geotechnical Engineering Investigation, Dated May 28, 2015 USA Petroleum Service Station #260 3538 Peck Road El Monte, CA 91731
*Hydrogeologic Gradient	Site: Unknown, no data. Vicinity: Unknown: May be inferred to be parallel to topographic gradient (primarily to the southwest).	

* The groundwater flow direction and the depth to shallow, unconfined groundwater, if present, would likely vary depending upon seasonal variations in rainfall and other hydrogeological features. Without the benefit of on-site groundwater monitoring wells surveyed to a datum, groundwater depth and flow direction beneath the site cannot be directly ascertained.

3.0 HISTORICAL USE INFORMATION

Terracon reviewed the following historical sources to develop a history of the previous uses of the site and surrounding area, in order to help identify RECs associated with past uses. Copies of selected historical documents are included in Appendix C.

3.1 Historical Topographic Maps, Aerial Photographs, Sanborn Maps

Readily available historical USGS topographic maps and selected historical aerial photographs (at approximately 10 to 15 year intervals) were reviewed to evaluate land development and obtain information concerning the history of development on and near the site. Reviewed historical topographic maps and aerial photographs are summarized below.

Historical fire insurance maps produced by the Sanborn Map Company were requested from EDR to evaluate past uses and relevant characteristics of the site and surrounding properties. Sanborn Maps were not provided.

Topographic maps:

Pomona, California, published in **1894**, **1897**, and **1904** (1:62,500)
Los Angeles, California, published in **1894**, **1900** (1:62,500)
Pasadena, California, published in **1896** and **1900** (1:62,500)
El Monte, California, published in **1923**, **1926**, **1948**, **1953**, **1966**, **1972**, **1981**, **1991**, **1994**, and **2012** (1:24,000)

Puente, California, published in **1927** (1:24,000)
Baldwin Park, California, published in **1953**, **1966**, **1972**, **1981**, and **2012** (1:24,000)

Aerial photographs:

FAIR, **1928**, 1"=500'
USDA, **1938**, **1954**, **1989**, and **2002**, 1"=500'
USGS, **1948**, **1952**, and **1964**, 1"=500'
EDR Proprietary Brewster Pacific, **1977**, **1979**, and **1981**, 1"=500'
USGS/DOQQ, **1994**, 1"=500'
USDA/NAIP, **2005**, **2009**, **2012**, and **2016**, 1"=500'

Historical Maps and Aerial Photographs

Direction	Description
Site	Undeveloped land (1894-1904); developed with structures on the central portion of the site (1923-1927); western portion of the site is developed with three apparent residential structures and the eastern portion of the site consists of agricultural land and an orchard (1928); developed with an additional residential building on the eastern portion of the site (1938); the orchard is no longer observed, the central portion of the site consists of vacant land, mixed commercial/residential buildings (1948-1954); redeveloped with commercial buildings on the northwestern, central, and southeastern portions of the site, commercial building on the central portion of the site consists of an apparent former *automotive dealership*, developed with existing office building on the southeastern portion (1964-1972); residences on the central northern portion of the site have been cleared and redeveloped with additional commercial buildings associated with the former *automotive dealership* (1977-2002); commercial building on the northwestern portion of the site has been cleared, remaining commercial buildings associated with *automotive dealership* and office (2005-2016).
Northwest	Undeveloped land (1894-1927); agricultural land (orchards) and residential building (1928-1938); apparent residential buildings and vacant land (1949-1964); commercial buildings (1977-1994); redeveloped with existing restaurant building (2002-2016).
Northeast	Valley Boulevard followed by undeveloped land (1894-1927); Valley Boulevard followed by orchards (1928); vacant land and residential (1938-1949); further developed with residential buildings (1954); residential and commercial type buildings (1976-1994); developed with the current commercial buildings (1954-2016).
Southeast	Undeveloped land (1894-1927); agricultural land (orchards) (1928-1938); residential buildings (1949); developed with the existing commercial buildings (1954-2016).
Southwest	Undeveloped land (1894-1927); agricultural land (orchards) (1928-1938); residential buildings and vacant land (1949); further developed with the existing residential neighborhood (1954-2016).

Commercial buildings; indicative of an automotive dealership, was identified on-site from as early as 1964 through 2016. This former on-site dealership is identified in the regulatory databases and is further discussed as 11710 Valley Boulevard in Section 4.1.

The eastern portion of the site has been utilized as agricultural land and the agricultural practice of crop production often includes the use of pesticides and/or herbicides. The historical agricultural activities on the site and parent tract may have included the use of pesticides and herbicides. Most currently used agricultural chemicals do not persist for extended periods of time, if applied appropriately. Information that would indicate the extensive use of pesticides or herbicides on the site or parent tract was not identified. Indications of pesticide and/or herbicide misuse or vegetative stress on the site or surrounding property were not observed during the site reconnaissance. Therefore, the historical agricultural use does not represent a REC to the site.

3.2 Historical City Directories

The Los Angeles Directory Co., R.L. Polk & Co., Pacific Telephone, GTE, Pacific Bell, Haines Company, and EDR Digital Achieve city directories used in this study were made available through EDR (selected years reviewed: 1920 through 2014) and were reviewed at approximate five-year intervals, if readily available. Street listings not available prior to 1966. The current street address for the site was not identified. Historical addresses on-site included 11640, 11646, 11648, 11650, 11654, 11710, 11720, and 11730 Valley Boulevard.

Historical City Directories

Direction	Description
Site	***11640 Valley Boulevard*** – No listings (1960); Sleep'n Beauty (1972); Coverings Unlimited (1976); No Listings (1980); *Custom Rim & Tire* (1986-2003); BF Goodrich (2002-2003); No Listings (2014). **11646 Valley Boulevard** – No listings (1960); No Listings (1972-1998); Nelson Ethel (2002-2003); No Listings (2007-2014). **11650 Valley Boulevard** – No Listings (1960-2014). **11654 Valley Boulevard** – No Listings (1960-1998); Nelson Ethel (2002-2003); No Listings (2008). ***11710 Valley Boulevard*** – No listings (1960); *Nelson Pontiac* (1972); *Honda Automobiles*, *Nelson GMC Truck*, *A&N Towing Service*, *Nelson Honda* (1976-1990); *Valley Pontiac* (1993), *Bell Pontiac GMC* (1997-1998); *Scott Pontiac GMC* (2002-2003); *Auto Square Collision* (2006-2008); Frieghtcardcom LLC, GSL Development LLC (2010); GSL Development LLC (2014). **11720 Valley Boulevard** – No Listings (1960-2014). **11730 Valley Boulevard** – Grettnew INS Agency (1960); McEveny Sabert Real Estate (1966); No Listings (2014).
Northwest	**11608 Valley Boulevard** – No listings (1960-1975); Church (1980-2014). **11612 Valley Boulevard** – No listings (1960); McDonald's Restaurant (1972-2014).

Direction	Description
Northeast	**11629 Valley Boulevard** – No listings (1960-1975); Enter-Out Burgers (1980); Art of Burgers (2006); EZs Take Out Burgers (2010); Art's Take Out Burgers (2014). **11631 Valley Boulevard –** No listings (1960-2014). **11645 Valley Boulevard** – No listings (1960-1975); U-Drive Go Karts El Monte (1980); David Cheng (1995); Coin Op Laundry (2006) All Star Laundromat (2010); DFP USA, Inc. (2014). **11649 Valley Boulevard –** No listings (1960-2014). **11655 Valley Boulevard** – No listings (1960); Nine O Motel (1972-1976); Chieftain Motel (1980); No Listings (1993-1998); El Gordito Taqueria (2002-2008); El Jardin Restaurant (2010); Waba Grill Franchise Corp (2014). **11705 Valley Boulevard** – No Listings (1960-2003); *El Monte Scott Pontiac Chrysler Jeep Dodge* (2007-2008); AutoSC LLC (2010); *La Solomon Auto Location*, Yorkbay Homes LLC, *Tricolor Auto* (2014). **11709 Valley Boulevard** – No Listings (1960-2014). **11721 Valley Boulevard** – No listings (1960); The Place (1972-1976); No Listings (1980); Ostioneria Pepes (1986); Valenzuela's Restaurant (1993-2008); No Listings (2014). **11733 Valley Boulevard** – No listings (1960); John B. James MD (1972-1993); EM Alfonso DDS (1997-2003); Citrus Valley Pediatric (2003); Los Niño's Children's Medical Clinic (2008); JJ Massage, Medical Listings (2010-2014). **11743 Valley Boulevard** – No listings (1960-1975); *Jim & Bill Service* (1980-1995); *Auto Express, Leecom Transmission Exchange* (2006-2014)
Southeast	**11734 Valley Boulevard** – No listings (1960); Horseshoe Club (1972-1998); Cancun Bar (2002-2008). **3141 La Madera Avenue** – Residential Listing (1966); No listings (2014). **3143 La Madera Avenue** – Residential Listings (1966-2006); No Listings (2014).
Southwest	**11527-11563 Fennel Street** – No Listings (1972-2014).

Nelson Pontiac, Honda Automobiles, Nelson GMC Truck, A&N Towing Service, Valley Pontiac, Bell Pontiac GMC, Scott Pontiac GMC, and Auto Square Collision were listed on the site in the city directories from at least 1972 through 2008. The former on-site automotive sales and service operations associated with 11710 Valley Boulevard were identified during the regulatory database review and are further discussed in Section 4.1.

Custom Rim & Tire (11640 Valley boulevard), is identified on-site from 1986 through 2003 in the city directories, was also listed in the regulatory database and is discussed further in Section 4.1.

In addition, the remaining above underlined and italicized facilities were identified in the regulatory database and are further discussed in Section 4.1.

3.3 Site Ownership

Based on the information obtained during the interview with Ms. Agnes So, the current owner of the site is N.W.S Southland Real Estate, LLC.

3.4 Title Search

At the direction of the client, a title search was not included as part of the scope of services. Unless notified otherwise, we assume that the client is evaluating this information outside the scope of this report.

3.5 Environmental Liens and Activity and Use Limitations

The EDR regulatory database report included a review of both Federal and State Engineering Control (EC) and Institutional Control (IC) databases. Based on a review of the database report, the site was not listed on the EC or IC databases. Please note that in addition to these federal and state listings, AULs can be recorded at the county and municipal level that may not be listed in the regulatory database report. Environmental lien and activity and use limitation records recorded against the site were not provided by the client. At the direction of the client, performance of a review of these records was not included as part of the scope of services and unless notified otherwise, we assume that the client is evaluating this information outside the scope of this report.

3.6 Interviews Regarding Current and Historical Site Uses

The following individual was interviewed regarding the current and historical use of the site.

Interviewee

Interviewer	Name / Phone #	Title	Date/Time
Sami Noaman	Ms. Agnes So / (626) 292-6868	Accounting, owner representative	June 3, 2020 / 9:30 AM

Terracon interviewed Ms. Agnes So, who works in accounting for LA Solomon Auto Mobile, during the site reconnaissance. Ms. So indicated, N.W.S Southland Real Estate, LLC currently owns the site, and rents to LA Solomon Auto Mobile. Ms. So noted she has been familiar with the site for approximately five years. Ms. So indicated the owner has been in possession of the larger parking lot portion of the site (the former auto dealership) for approximately five years and purchased the one-story office building parcel, and associated parking lot approximately five years ago. Ms. So noted the office building consisted of approximately 1,800 square feet. Ms. So also indicated the office building appear to have been a former restaurant. Ms. So noted two HVAC units are stored on the roof. Ms. So noted soil and water were not sampled during the demolition of the former auto dealership, which was demolished in 2017/2018. Ms. So indicated that the site was originally planned for redevelopment with mixed-use retail and residential building; however, the planned

use now is only residential. Ms. So provided environmental reports which are discussed below. Ms. So was unaware of any environmental concerns associate with the site or its vicinity.

3.7 Prior Report Review

Terracon requested the client provide any previous environmental reports selection they are aware of for the site. Previous reports were provided by the client to Terracon for review.

- Preliminary Site Assessment, Nelson Honda
  11710 Valley Boulevard
  El Monte, California
  Dated: October 26, 1993
  Prepared by: DEEP, Inc.
  For: Nelson Honda

Terracon reviewed a previous Preliminary Site Assessment (PSA) conducted on the site in October 1993 by DEEP, Inc. (DEEP). Based on a review of the previous PSA, the area assessed by DEEP appears to consist of the current site area; however, a figure denoting the area assessed was not included and the report did not include a description of the site acreage. DEEP described the site at the time of their assessment as "occupied by a business concerned with the storage and distribution of automobiles." In addition, site development was described by DEEP as "a parking lot and showroom building which is used as an office and warehouse that covers much of the western portion of the site."

Based on a review of available local agency records, DEEP indicated that four underground storage tanks had been removed from the site in 1991. DEEP provided the following conclusion with regard to the former USTs:

> "Soils contamination was discovered in the area located under the former gasoline dispenser and four underground storage tanks removed in 1991. A complete site investigation was completed, and all contamination identified. Exhibit B from County of Los Angeles Public Works Division cleared the property of contamination. All contaminated soil has been trucked and hauled from the site. The completed investigation of the property shows no contamination from tank and dispenser removal remains on site, at this time. All areas of concern were address and site has been cleared from Los Angeles County Public Works Division records."

DEEP provided the following recommendations as a result of their Preliminary Environmental Assessment:

> "This property has been fully investigated and cleared by Los Angeles Public Work within the last twelve months. There is little likely hood of any contamination left on the site. Properties adjacent to the site, pose little risk to the site."

Terracon reviewed the UST file records for the former on-site facility at the Los Angeles County Public Works Department – Environmental Programs Division, which is discussed further in Section 4.1.

- Phase I Environmental Site Assessment (ESA)
  11710 Valley Boulevard. El Monte, California
  Dated: May 16, 2012
  Prepared by: Terracon Consultants, Inc.
  For: New S.W.S Southland Real Estate, LLC
- Phase I Environmental Site Assessment (ESA)
  11710 and 11730 Valley Boulevard. El Monte, California
  Dated: December 21, 2018
  Prepared by: Terracon Consultants, Inc.
  For: New S.W.S Southland Real Estate, LLC

Terracon completed two Phase I ESA reports on March 16, 2012 and on December 21, 2018. The 2012 ESA report did not include the existing office building located at 11730 Valley Boulevard, and in 2012 the site was developed with vacant automotive dealership including, an approximate 15,500 square-foot (SF) two-story sales office/showroom building, two single-story sales/service buildings totaling approximately 22,680 SF and an additional 8,900-SF single story vehicle maintenance building. The 2018 report indicated that the aforementioned buildings were demolished in 2017/2018, and the site area consisted of the same general area as the current site. The reports identified the following potential on-site features/operations of concern: former diesel fuel dispensing area located to the adjacent southeast of the central auto sales/service building; former paint booth and associated areas; subgrade clarifier located to the adjacent northeast of the eastern portion of the central sales and service building; and multiple automotive service areas constituting western and southern portion of the site including the areas of concrete patching throughout the service bays. Terracon recommended further investigation to identify if the potential releases of the aforementioned on-site features/operations have impacted the site. It should be noted that the subsurface investigations discussed below were not provided to Terracon in 2018 for review.

- Limited Phase II Site Assessment
  11640, 11646, 11650, 11654, and 11710 Valley Boulevard
  El Monte, California
  Dated: July 24, 2013
  Prepared by: Environmental Geotechnology Laboratory, Inc.
  For: New S.W.S Southland Real Estate, LLC

Environmental Geotechnology Laboratory, Inc. (EGL) completed a Limited Phase II Environmental Site Assessment for the site, on July 24, 2013. The EGL assessment was completed to evaluate environmental site conditions due to site use. EGL advanced four soil borings to maximum depth of 5 feet below ground surface (bgs) using hand augur at the following areas: former dispenser island associated with former 1,000-gallon diesel UST (B-1), former clarifier north of former open-air service bays on the eastern portion of the site (B-4), south of former 280-gallon waste oil UST located on the central-southern portion of the site (B-2), and east of former service building located on the western portion of the site (B-3). Two soil samples were collected from each soil boring at depths of 2 and 5 feet bgs. In addition, one paint chip sample was collected and analyzed for lead from the former paint booth area. Soil samples collected were analyzed for total petroleum hydrocarbons by United States Environmental Protection Agency Method (US EPA Method) 8015M and for volatile organic compounds (VOCs) by US EPA Method 8260 B. Tetrachloroethylene (PCE) was detected in all soil samples collected at concentrations ranging from 7 micrograms per kilograms (µg/kg) in soil sample B-3 at 5 feet bgs to 94 µg/kg in soil sample B-2 at 2 feet bgs. Total petroleum hydrocarbons in the diesel ranges (TPH-d) were detected at concentrations ranging from 17.5 micrograms per kilogram (mg/kg) in soil sample B-2 at 5 feet bgs to 238 mg/kg in soil sample B-4 at 2 feet bgs. Total petroleum hydrocarbons in the oil ranges (TPH-o) were detected at concentrations ranging from 330 mg/kg in soil sample B-2 at 2 feet bgs to 626 mg/kg in soil sample B-4 at 2 feet bgs. EGL compared the analytical results to the Maximum Soils Screening (MSSLs) established by the California Regional Water Quality control board (CRWQCB) – Los Angeles region in their 1996 *Remediation guidance for Petroleum and VOC Impacted Sites* (Table 4-1, 1996) of 10,000 and 50,000 mg/kg for soils located at depths of 20 and 150 feet above groundwater. EGL compared the PCE analytical results to the USEPA Regional Screening Levels, Region 9 (RSLs) of 110 µg/kg. EGL concluded that "*UST and/or contaminated soil materials may not be present onsite. Any future development, such as change use of the facility, or use of the groundwater should be reviewed by experienced environmental consultants. No further action is recommended for subject property at that time."*

Response to the City of El Monte Economic Development Department, Environmental Review Sheet dated August 1, 2013, Reviewed by SCS Engineers for City of El Monte, SCSE File No. 01213005.10, 11640, 11646, 11650, 11654, and 11710 Valley Boulevard, El Monte, California, prepared by EGL, prepared for Las Solomon Automotive, Inc., dated October 3, 2013.

On October 3, 2013 EGL prepared a Response to the *City of El Monte Economic Development Department, Environmental Review Sheet dated August 1, 2013, Reviewed by SCS Engineers (SCS) for City of El Monte*. The response was prepared based on *SCS Engineers Review of Environmental Reports, 11710 Valley Boulevard, El Monte, California, prepared for the site.* These reports included the 2012 Terracon Phase I ESA and the July 24, 2013 EGL Limited Phase II discussed above. SCS Engineers concurred with Terracon 2012 Phase I ESA findings; however, SCS indicated that the Limited Phase II reported prepared by EGL was limited in scope and insufficient in evaluating the RECs identified by Terracon. SCS indicated that not all areas of concerns identified by Terracon were investigation, the depth and number of bodings were inadequate to evaluate these concerns, and that sampling for metals should have been included for soil samples collected near the clarifier. In addition, due to the presence of PCE in soil

samples, there could be a larger concern with soil vapor conditions at the site. In response to SCS comments, EGL advanced additional 8 soil borings to a maximum depth of 10 feet bgs (B-5 through B-12) across the site with focus on patched concrete areas in the service bays, near former dip tanks, and paint booths. In addition, EGL retained H&P Geochemistry to advance 16 multi-depth soil vapor probes (HP-1 through HP-16). These investigations were conducted on September 12, 13, 25, and 26, 2013. Two soil vapor probes HP-5 and HP-8 were abandoned and not completed due to refusal or quality control concerns. Soil samples collected at 5 and 10 feet were analyzed for TPH carbon chain (gas, diesel, and oil ranges) and VOCs, and shallow soil samples at 1 or 2 feet bgs were analyzed for California Title-22 metals. The soil gas samples collected during this assessment were analyzed for VOCs using US EPA Method 8260B. Please refer to Exhibit 3 of Appendix A for locations of the soil and soil vapor borings.

Based on the findings of the analytical results, TPH in the gasoline range was detected in one soil sample B-10 at 2 feet bgs at a concentration of 6.9 mg/kg. TPH-d was detected in eight soil samples at concentrations ranging from 120 mg/kg in B-2 at 2 feet bgs to 1,610 mg/kg in soil sample B-10 at 2 feet bgs. TPH-o was detected in 15 soil samples at concentrations ranging from 17 mg/kg in B-2 at 5 feet bgs to 3,370 mg/kg in soil sample B-10 at 2 feet bgs. The following VOCs: acetone, n-butylbenzene, sec-butylbenzene, chlorobenzene, 1,2-dichlorobenzene, 1,4-dichlroobenzene, ethylbenzene, isopropyl benzene, 4-isoprobylbenzene, naphthalene, PCE, toluene, 1,2,4-trimethylbenzene, and total xylenes, were detected in soil borings B-8 and B-10 at 2 feet bgs, but were not detected in soil samples collected from 5 feet bgs in these two borings.

Soil vapor analytical results identified PCE concentrations in HP-9 at 5 and 10 feet bgs at concentrations of 190 and 390 µg/m^3, respectively. Soil vapor probe HP-9 was advanced in the vicinity of former 280-gallon waste oil UST. In addition, seven soil vapor probes (HP-7 @5', HP-10@5', HP-10 @ 5' and 10', HP-11 @ 5' and 10', HP-12 @5' and 10', HP-15 @5' and 10', and HP-16@10') reported concentrations of PCE at concentrations ranging from 110 µg/m^3 to 510 µg/m^3. Chloroform was also identified in four soil vapor samples (HP-6, HP-7, HP-9, and HP-12 @ 5') at concentrations ranging from 110 µg/m^3 to 970 µg/m^3. In addition, bromodichloromethane was identified in three soil vapor samples (HP-6, HP-7, and HP-9@5' bgs) at concentrations ranging from 570 to 600 µg/m^3. EGL concluded that based on the findings of their assessment, the site does not appear to have been significantly impacted by the previous land uses (automotive repairing services), and did not recommend additional investigation. However, EGL recommended that an experienced environmental consultant should review any future development such as change use of the facility or use of groundwater.

It should be noted that the regulatory screening levels for soil and soil vapor have changed since the EGL investigations, and Terracon understands that the site is proposed for residential use. Terracon compared the soil and soil vapor analytical results to the current San Francisco, Bay Area Regional Water Quality Control Board Environmental Screening Levels (ESLs) Tier 1. The reported Chloroform and bromodichloromethane concentrations at the site exceeds the ESLs of 4.1 µg/m^3 and 2.5 µg/m^3, respectively. In addition, the reported PCE concentrations identified at the site exceeds the ESLs of 15 µg/m^3. Based on this information, there is a potential for vapor migration condition at the site which represents a REC. In addition, concentrations of TPH-d,

TPH-o, and PCE in multiple soil samples exceeds the current ESLs of 260 mg/kg, 100 mg/kg, and 0.082 mg/kg, respectively. Therefore, the reported soils impact at the site represents a REC.

4.0 RECORDS REVIEW

Regulatory database information was provided by EDR, a contract information services company. The purpose of the records review was to identify RECs in connection with the site. Information in this section is subject to the accuracy of the data provided by the information services company and the date at which the information is updated. The scope herein did not include confirmation of facilities listed as "unmappable" by regulatory databases.

In some of the following subsections, the words up-gradient, cross-gradient and down-gradient refer to the topographic gradient in relation to the site. As stated previously, the groundwater flow direction and the depth to shallow groundwater, if present, would likely vary depending upon seasonal variations in rainfall and other hydrogeological features. Without the benefit of on-site groundwater monitoring wells surveyed to a datum, groundwater depth and flow direction beneath the site cannot be directly ascertained.

4.1 Federal and State/Tribal Databases

Listed below are the facility listings identified on federal and state/tribal databases within the ASTM-required search distances from the approximate site boundaries. Database definition, descriptions, and the database search report are included in Appendix D.

Federal Databases

Database	Description	Distance (miles)	Listings
CERCLIS (SEMS)	Comprehensive Environmental Response, Compensation, & Liability Information System	0.5	3
CERCLIS / NFRAP (SEMS ARCHIVE)	Comprehensive Environmental Response, Compensation, & Liability Information System/No Further Remedial Action Planned	0.5	0
ERNS	Emergency Response Notification System	Site	0
IC / EC	Institutional Control/Engineering Control	Site	0
NPL	National Priorities List	1.0	2
NPL (Delisted)	National Priorities Delisted List	0.5	0
RCRA CORRACTS/ TSD	RCRA Corrective Action Activity	1.0	0

Database	Description	Distance (miles)	Listings
RCRA Generators	Resource Conservation and Recovery Act	Site and adjoining properties	1
RCRA Non-CORRACTS/ TSD	RCRA Non-Corrective Action Activity	0.5	0

State/Tribal Databases

Database	Description	Distance (miles)	Listings
LUST	Leaking Underground Storage Tanks	0.5	17
SWF/LF	Solid Waste Facilities/Landfills	0.5	0
UST	Underground Storage Tank Facilities	Site and adjoining properties	1
VCP	Voluntary Cleanup Program	0.5	0
US ENG CONTROLS	Engineering Control Sites List	0.5	1
RESPONSE	State Response Sites	1.0	1
ENVIROSTOR	EnviroStor Database	1.0	10
LUST	Leaking Underground Fuel Tank Report (GEOTRACKER)	0.5	17
CPS-SLIC	California Regional Water Quality Control Board – Spills, Leaks, Investigation and Cleanup Cost Recovery Listing	0.5	3
AST	Aboveground Petroleum Storage Tank Facilities	0.25	1
CERS HAZ WASTE	California Environmental Reporting System database.	0.25	13
AOCONCERN	EPA – Area of Concern	1.0	1
HIST Cal-Sites	Calsites Database	1.0	1
SWEEPS UST	SWEEPS UST Listing	0.25	5
HIST UST	Hazardous Substance Storage Container Database	0.25	4
CA FID UST	Facility Inventory Database	0.25	2
RCRA NonGen / NLR	RCRA Non Generators / No Longer Regulated	0.25	2
ROD	Records of Decision	1.0	2
CONSENT	Superfund (CERCLA) Consent Decrees	1.0	1
FINDS	Facility Index System/Facility Registry System	0.001	2
ECHO	Enforcement & Compliance History Information	0.001	1
DRYCLEANERS	Cleaner Facilities	0.25	3
EMI	Emissions Inventory Data	0.001	2
HAZNET	Facility and Manifest Data	0.001	2

Database	Description	Distance (miles)	Listings
HIST CORTESE	Hazardous Waste & Substance Site List	0.5	10
LOS ANGELES CO.MHS	Los Angeles County Department of Public Works Underground Tank (UST) Program	0.001	1
Notify 65	Proposition 65 Records	1.0	2
WIP	Well Investigation Program Case List	0.25	19
EDR Hist Auto	EDR Exclusive Historical Auto Stations	0.125	1
RGA LUST	Recovered Government Archive Leaking Underground Storage Tank	0.001	3

In addition to the above ASTM-required listings, Terracon reviewed other federal, state, local, and proprietary databases provided by the database firm. A list of the additional reviewed databases is included in the regulatory database report included in Appendix D.

The site is identified in the regulatory database.

The following table summarizes the site-specific information provided by the database and/or gathered by this office for identified facilities. Facilities within 500 feet radius are listed in order of proximity to the site. Additional discussion for selected facilities follows the summary table.

Listed Facilities

Facility Name And Location	Estimated Distance / Direction/Gradient	Database Listings	Is a REC, CREC, or HREC to the Site
Nelson Pontiac and Scott Pontiac/GMC 11710 Valley Boulevard	Site	HAZNET, CERS, RGA LUST, EMI, HIST CORTESE, FINDS, WIP, HIST UST, RCRA-SQG, LOS ANGELES CO.HMS, SWEEPS UST, CA FID UST, ECHO	Yes, discussed below
Redford Motors 11720 Velley Boulevard		WIP	No, discussed below
Custom Rim & Tire 11640 Valley Boulevard		WIP	No, discussed below
Henri Auto Center	110 feet / East / Cross-gradient	EDR HIST AUTO	No, discussed below
Bill and Jim Service 11743 Valley Boulevard		WIP	
Tricolor Auto	110 feet / Northeast /	AST	

Facility Name And Location	Estimated Distance / Direction/Gradient	Database Listings	Is a REC, CREC, or HREC to the Site
Scott Pontiac/GMC and Nelson Pontiac 11705 Valley Boulevard	Up-gradient	LUST	No, discussed below
ASR Development 11645 Valley Boulevard	110 feet / Northeast / Up-to-Cross-gradient	SWEEPS UST	No, discussed below
Schaffel Development Co Inc. 11629 Valley Boulevard	100 feet / North / Up-to-Cross-gradient	SWEEPS UST	No, discussed below
Budget Car and Truck Rental 11747 Valley Boulevard	140 feet / East / Cross-gradient	LUST, LOS ANGELES CO.HMS, UST	No, discussed below
San Gabriel Valley Area 1 and 2 Superfund Site	1,600 feet+	FINDS, NPL, US ENG CONTROLS, ROD, CONSENT, PRP, ECHO, SEMS	No, discussed below

Nelson Pontiac and Scott Pontiac/GMC (11710 Valley Boulevard)

Nelson Pontiac and Scott Pontiac/GMC, two former on-site automotive dealerships, are listed in the Department of Toxic Substances Control (DTSC) Facility and Manifest Data (HAZNET), State Water Resources Control Board (SWRCB) – Recovered Government Archive Leaking Underground Storage Tank (RGA LUST), California Air Resources Board - Emissions Inventory Data (EMI), EPA Historical "Cortese" Hazardous Waste & Substances Sites List (HIST CORTESE), California Environmental Reporting System (CERS), EPA Facility Index System/Facility Registry System (FINDS), SWRCB – Well Investigation Program (WIP), SWRCB Hazardous Substance Storage Container Database (HIST UST), EPA Resource Conservation and Recovery Act – Small Quantity Generator (RCRA-SQG), Los Angeles County Hazardous Materials System (LOS ANGELES CO. HMS), SWRCB Statewide Environmental Evaluation and Planning UST (SWEEPS UST), California EPA Facility Inventory Database (CA FID UST), and EPA – Enforcement & Compliance History Information (ECHO) regulatory databases.

Based on a review of the RCRA-SQG and HAZNET listings, Nelson Pontiac GMC Honda was permitted as a small quantity generator of hazardous waste in 1996. Waste streams generated at this facility included unspecified solvent mixture and oxygenated solvents between the years 1999 and 2003. Based on a review of historical information, operations performed on-site included automotive service and repair activities from at least 1960 the mid-2000s. Based on the typical chemical usage associated with automotive service and repair, the site likely generated hazardous waste for approximately 30 years prior to the documented waste generation identified in the regulatory listings.

The site is listed on the WIP database. The WIP database is maintained by the SWRCB and includes properties that have been inspected in the past as potential contributors to the area

groundwater impacts located throughout the San Gabriel Valley. The WIP listing identified the facility's WIP status as historical. No additional information was included within the facility listing.

Based on a review of the SWEEPS listing, one 10,000-gallon gasoline UST was reported for the site; however, based on a review of regulatory documents at the Los Angeles County Public Works Department – Environmental Programs Division (LACDPW – EPD), the former gasoline UST was located at the former Nelson Pontiac auto dealership facility across Valley Boulevard to the northeast of the site. The site and northeastern facility were previously owned by the same company and were listed as the same responsible party. The listings associated with the former gasoline UST are further discussed below within this Section.

Terracon reviewed regulatory documents at the LACDPW - EPA associated with regulatory closure of a former on-site 1,000-gallon diesel UST and two former waste oil USTs (280-gallon and 550-gallon). Based on a review of the available information, the regulatory file included a Site Assessment Plan, dated February 25, 1987; a Verification Site Assessment Report, dated August 5, 1992; and regulatory correspondence between the LACDPW and the then site owner's consultant (Hekimian & Associates, Inc. [HAI]).

Based on a review of regulatory correspondence from HAI to the LACDPW dated January 21, 1987, the former diesel and waste oil USTs were removed from the site on January 8, 1987. HAI indicated that one soil sample was collected from each excavation and that laboratory analysis of the soil samples reported "moderate levels" of contamination in all three excavations (specific concentrations detected were provided in the correspondence).

Based on a review of the February 1987 Site Assessment Plan, HAI indicated that "possible soil contamination" was identified at the site associated with the removal of a former 1,000-gallon diesel UST and two former waste oil USTs (280-gallon and 550-gallon), which were removed from the site in January 1987. The former diesel and 550-gallon waste oil USTs were located in the southeastern portion of the rear service area of the site and the 280-gallon waste UST was located in the west-central portion of the rear service area. In addition, the former diesel fuel dispenser was located along the southeast end of the central sales/service building (the reported located of the former USTs and diesel fuel dispenser are depicted on Figure 2 of Appendix A). HAI further indicated that analysis of soil samples collected from the bottoms of the excavations indicated "significant levels of petroleum hydrocarbons." No analytical data regarding the soil sampling conducted at the time of tank removal was included in the report or in the remainder of the regulatory file. To further evaluate the lateral and vertical extent of the identified impacts, HAI proposed to advance a total of seven soil borings to a maximum depth of 40 feet bgs; three soil borings to the northwest, southwest and southeast of the former diesel UST tankhold and two soil borings at each waste oil UST tankhold (one boring in the central portion of each tankhold and one boring to the adjacent southwest of each tankhold). HAI indicated that discrete soil samples would be collected at depths of 5, 10, 15, 20, 30 and 40 feet bgs within each soil boring and that the soil samples would be analyzed for total petroleum hydrocarbons (TPH) without compositing using EPA method 418.1. Additionally, HAI indicated that if groundwater was encountered during

the investigation, that the down-gradient (southwest) boring at each tankhold would be converted into a groundwater monitoring well.

HAI submitted a letter report to the LACDPW summarizing the results of the soil investigation on April 28, 1987. Groundwater was reportedly not encountered during the investigation. Based on a review of the report, contrary to the information included in the Site Assessment Plan discussed above, only four soil borings were advanced at the site (soil borings B-1 through B-4), which were advanced in the central portion of the former 280-gallon waste oil UST tankhold (B-1); on the north and east sides of the former diesel UST tankhold (B-2 and B-4) and in the central portion of the former 550-gallon waste oil UST tankhold (B-3). In addition, contrary to the Site Assessment Plan, the multiple soil samples collected from each soil boring (collected at depths ranging from 5 feet bgs to 40 feet bgs) were composited prior to laboratory analysis. The composited test results for TPH were reported as follows: 4.6 ppm TPH in soil boring B-1; 2.7 ppm TPH in soil boring B-2; 8.0 ppm in soil boring B-4 and 226 ppm TPH in soil boring B-3 (55-gallon waste oil tank). Based on the results of the initial analysis of soil samples collected from soil boring B-3, HAI indicated that samples from 5, 10, 15 and 20 feet were further distinctively analyzed for TPH, and that the samples collected from 5 feet bgs exhibited a TPH concentration of 3,630 ppm. No documentation of soil testing in the vicinity of the former diesel fuel dispenser island was included in the investigation summary letter or initial UST removal letter.

In a letter dated July 10, 1987, HAI indicated that “on June 18, 1987, 23 tons of contaminated soils were removed from the excavation caused by the removal of one 550-gallon waste oil tank.” They further indicated that the soil was transported to Crit Landfill in Arizona and that HAI considered the project to be complete. No documentation of confirmation sampling was included in the communication.

HAI submitted a Completion Letter Report for regulatory approval on March 10, 1988. Based on a review of the letter, soils within the former 550-gallon waste oil tankhold was over excavated to a depth of eight feet bgs on June 10, 1987 and backhoe grab samples were collected from each excavation sidewall and from the base of the excavation. Laboratory analysis of the soil samples reported TPH concentrations ranging from 1.4 to 34.0 ppm, with the exception of the sample collected from the north excavation wall, which exhibited a concentration of 1,565 ppm TPH. The northern wall was over excavated on June 11, 1987 and a confirmation sample collected exhibited a TPH concentration of 0.81 ppm. HAI did not include recommendations within the Completion letter. And no record of regulatory approval of the closure report was included in the file.

The LACDPW contacted the current site owner (Mr. Merv Smith with Nelson Pontiac) on May 25, 1990 indicating that based on the initial sampling conducted during the tank removal activities, that further evaluation of the diesel and 280-gallon waste oil UST was required, and that documentation of the excavation limits and sampling locations was required.

Based on a review of the August 5, 1992 Verification Site Assessment Report, HAI conducted an additional investigation at the site to comply with the LACDPW requirements, which consisted of

the advancement of two soil borings (B-5 and B-6) to a total depth of 40 feet bgs. Groundwater was not encountered during the investigation. The soil borings were advanced within the centers of the former 280-gallon waste oil UST tankhold (B-5) and the former 1,000-gallon diesel UST tankhold (B-6). Discrete soil samples were collected at 5-foot intervals to the termination of the boring at 40 feet bgs and select soil samples were submitted for laboratory analysis. Three soil samples (collected from depths of 15 feet, 30 feet and 35 feet bgs) were submitted for analysis of TPH and benzene, toluene, ethyl benzene and xylenes (BTEX). In addition, the soil sample collected from 15 feet was submitted for analysis of volatile organic compounds (VOCs). Based on a review of the laboratory analysis summary included in the report, none of the B-5 soil samples exhibited detectable concentrations of the respective constituents analyzed. In addition, three soil samples collected from soil boring B-6 (collected from depths of 15 feet, 25 feet and 35 feet bgs) were submitted for laboratory analysis of diesel-range TPH (TPH-d) and BTEX. Based on a review of the laboratory analysis summary included in the report, none of the B-5 soil samples exhibited detectable concentrations of TPH-d or BTEX. Based on the findings of the Verification Site Assessment Report, HAI recommended regulatory closure of the former facility USTs.

A Closure Certification letter was issued by the DPW for the UST removal and subsequent investigation and remediation, dated September 15, 1992. Based on a review of the DPW file information, the removal status of the former USTs and their regulatory closed status, the former on-site UST tankhold locations represent a historical REC, which does not constitute a REC to the site. However, based on the absence of reported sampling in the vicinity of the former diesel UST dispenser island, this area constitutes a REC. In addition, based on the typical chemical usage associated with automotive service and repair (documented and undocumented) and the duration of operations (approximately 45 years), the former on-site automotive service operations constitute a REC.

11640 and 11720 Valley Boulevard

Custom Rim & Tire and Redford Motors, a formerly located on-site, are listed on the WIP database. The WIP database is maintained by the State Water Resources Control Board and includes properties that have been inspected in the past as potential contributors to the area groundwater impacts located throughout the San Gabriel Valley. The WIP listing identified the facility's WIP status as "historical" and these facilities were not identified as contributors to the groundwater impacts. Based on the absence of reported status as a contributor in the WIP database, these listings do not appear to constitute a REC in connection with the site at this time.

Henri Auto Center and Bill and Jim Service (11743 Valley Boulevard)

Henri Auto Center and Bill and Jim Service, located approximately 110 feet to the east and in a topographic cross-gradient position relative to the site, are listed in the EDR Hist Auto and WIP regulatory databases. Based on a review of the EDR Hist Auto listing, the facility operated as a service station from 1969 until 2014. Based on the relative distance and topographic gradient to the site and the depth to groundwater (greater than 50 feet bgs) Henri Auto Center and Bill and Jim Service, facility does not appear to constitute a REC in connection with the site.

Scott Pontiac/GMC, Nelson Pontiac, and Tricolor Auto (17705 Valley Boulevard)

Scott Pontiac/GMC, Nelson Pontiac, and Tricolor Auto located approximately 110 feet northeast and in a topographic up-gradient position relative to the site were listed in the Leaking Underground Fuel Tank Report (GEOTRACKER) (LUST) and Aboveground Petroleum Storage Tank Facilities (AST) regulatory listings. Based on a review of the LUST listings, two historical tank releases were reported for the facility. The first release was reported in November 1989 during removal of a former gasoline UST. A gasoline release was identified resulting from a piping leak. The release reportedly impacted facility groundwater, other than a drinking water source and the facility was granted closure on December 27, 1992. The remedy for the release was not reported.

The second release was reported in May 2004. A UST was discovered at the facility during construction activities at the facility. Upon removal and associated sampling of the UST tankhold, a gasoline release to soil was identified. Further investigation of the release occurred in 2007 and the facility was granted closure for the release on July 29, 2011. Based on the closed status of the former LUST cases and the estimated depth to groundwater in the site vicinity (greater than 50 feet bgs), the former automotive dealership operations located across Valley Boulevard northeast of the site do not appear to constitute a REC in connection with the site.

ASR Development (11645 Valley Boulevard)

ASR Development located approximately 110 feet northeast and in a topographic up-to-cross-gradient position relative to the site was listed in the SWEEPS UST regulatory database. Further information was not provided in the listing. This facility is listed with a file at the Los Angeles County Public Works – Environmental Programs Division and the status of the file is listed as "removed." Based on the facility's absence of regulatory release listings including LUST and absence of active USTs, the former ASR Development facility does not constitute a REC to the site.

Schaffel Development Co Inc. (11629 Valley Boulevard)

Schaffel Development Co Inc. located approximately 110 feet north and in a topographic up-to-cross gradient position relative to the site was listed in the SWEEPS UST regulatory database. Further information was not provided in the listing. This facility is listed with a file at the Los Angeles County Public Works – Environmental Programs Division and the status of the file is listed as "removed." Based on the facility's absence of regulatory release listings including LUST and absence of active USTs, the former Schaffel Development Co Inc., facility does not constitute a REC to the site.

Budget Car and Truck Rental (11747 Valley Boulevard)

Budget Car and Truck Rental, located approximately 140 feet to the east and in a topographic cross-gradient position relative to the site, is listed in the LUST, UST, and Los Angeles Co. HMS regulatory databases. Based on a review of the LUST listing and a Supplemental Site Assessment Report conducted for the City of Los Angeles Department of Public Works and Environmental Program Division, by Robin Environmental Management on September 11, 2009, one 10,00-

gallon, one 7,000-gallon, and one 4,000-gallon petroleum USTs were removed in 1991. Soil sampling was conducted and approximately 180-tons of contaminated soils were excavated and disposed of in 1991. Additional sampling was conducted in 2009, which resulted in no new discovery of contaminated soils and the case was officially closed in 2015. Based on the facility's cross-gradient position relative to the site, removed status of the USTs, and regulatory closed UST status, the Budget Car and Truck Rental facility does not constitute a REC to the site.

San Gabriel Valley (Areas 1 and 2)

The San Gabriel Valley (Areas 1 and 2) are listed as a National Priority List (NPL), EMI-Superfund Enterprise Management System (SEMS), Engineering Controls Sites List (US ENG CONTROLS), Records of Decision (ROD), Potentially Responsible Parties (PRP), Facility Index System/Facility Registry System (FINDS), Environmental Protection Agency (EPA), Superfund (CERCLA) Consent Decrees (CONSENT), and EPA Enforcement & Compliance History Information (ECHO) regulatory databases.

The NPL summary indicates that the San Gabriel Valley (Area 1) is a groundwater plume that is over 4 miles long and 1.5 miles wide located in the San Gabriel Valley, California. In 1984, the EPA identified four large areas of groundwater contamination in the San Gabriel Valley; each area is a separate Superfund site. According to sampling and analyses conducted by State agencies and local water companies, groundwater within the site area is contaminated with PCE, carbon tetrachloride (PCE) and trichloroethylene (TCE). Multiple public water wells in the area exceed the EPA Suggested No Adverse Response Levels (SNARL) for TCE and PCE. Cities and public water companies in the area have tested to ensure that their water supplies contain less than 5 parts per billion (ppb) of TCE, a level considered safe for human consumption. When alternative methods of reducing the TCE level below 5 ppb are not effective, wells were removed from service. This area, along with three other San Gabriel Valley areas, was added to the NPL in May 1984. In 1985, the California Regional Water Quality Control Board began its Well Investigation Program (WIP) to identify potential sources of groundwater contamination detected in water supply wells. In 1989, the EPA entered into a cooperative agreement to expand the WIP program to determine the nature and extent of contamination in the San Gabriel Valley. As part of this effort, numerous facilities in the area were evaluated with regard to their potential to be a contributor of the regional groundwater impacts. In March 1994, the Record of Decision (ROD) document was signed.

San Gabriel Valley (Area 1) consists of five operable units (OUs); El Monte OU, Whittier Narrows OU, Richwood OU, Suburban OU, and South El Monte OU. Terracon reviewed the First Five-Year Report for San Gabriel Valley Area 1 Superfund Site, prepared by the U.S. Army Corp of Engineers, dated September 11, 2013. Based on a review of the report and of the 1997 plume maps, the site was not identified within the VOCs groundwater plume, as depicted in the 1997 The closest groundwater plume is identified approximately 1,700 feet to the southeast of the site.

The NPL summary indicates that the San Gabriel Valley (Area 2) is a groundwater plume that parallels the San Gabriel River to the west of the San Gabriel groundwater basin in the Baldwin

Park area of Los Angeles County, California. The plume is approximately 7.5 miles long and 1.5 miles wide. According to sampling and analyses conducted by State agencies and local water companies, groundwater within the plume area is contaminated with tetrachloroethene (PCE), carbon tetrachloride and trichloroethylene (TCE). In addition, the NPL information indicates that approximately 100,000 people are affected by the plume. Cities and public water companies in the area have tested to ensure that their water supplies contain less than 5 parts per billion (ppb) of TCE, a level considered safe for human consumption. In 1985, the California Regional Water Quality Board began its Well Investigation Program (WIP) to identify potential sources of groundwater contamination detected in water supply wells. In 1989, the EPA entered into a cooperative agreement to expand the WIP program to determine the nature and extent of contamination in the San Gabriel Valley. In March 1994, the Record of Decision (ROD) document was signed. Based on a review of the 2017 Annual Performance Evaluation Report (Volume 1), Baldwin Park Operable Unit, San Gabriel Valley Superfund Sites, prepared by Geosyntec Consultants and ERM, prepared for the Baldwin Park operable Unit Cooperating Respondents, dated April 30, 2018, the site is not located within a groundwater plume area, and concentrations of Chemicals of Concern (Perchlorate, 1,4,-dioxane, tetrachloroethylene, trichloroethylene, and carbon tetrachloride) do not extend into the site as depicted in Figure 5-8 included in Appendix C.

Based on the on-going regulatory oversight from the EPA and the site was not identified within the current groundwater contamination plumes, the San Gabriel Valley (Area 1 and 2) groundwater plumes do not represent a REC to the site.

The remaining facilities listed in the database report do not appear to represent RECs to the site at this time based upon regulatory status, apparent topographic gradient, and/or distance from the site.

Unmapped facilities are those that do not contain sufficient address or location information to evaluate the facility listing locations relative to the site. The report listed three facilities in the unmapped section. Determining the location of unmapped facilities is beyond the scope of this assessment; however, none of these facilities were identified as the site or adjacent properties. These facilities are listed in the database report in Appendix D.

The remaining facilities listed in the database report do not appear to represent RECs to the site at this time based upon regulatory status, apparent topographic gradient, and/or distance from the site.

4.2 Local Agency Inquiries

Agency Contacted/ Contact Method	Response
Los Angeles County Public Health Investigation Records / by e-mail phicor@ph.lacounty.gov	As stated in the 2018 Terracon ESA report, according to the file review desk at the Los Angeles County Public Health Investigation Records, records were not found for this site.

Agency Contacted/ Contact Method	Response
Los Angeles County of Public Works Bureau of Sanitation, Industrial Waste / by e-mail records_administrator@lacsd.org	According to Ms. Alexandria Pearce with the Los Angeles County of Public Works Bureau of Sanitation, Industrial Waste, records were not found for this site (Terracon; 2018).
Los Angeles County of Public Works, Environmental Program Division / by e-mail info@dpw.lacounty.gov	The County of Los Angeles Public Works provided the following response for the site addresses on June 2, 2020:No files found for 11640, 11646, 11648, 11650, 11654, and 11730 Valley Blvd. For 11730 Valley Blvd, file 003303-i03419 was destroyed in the early 1970s. It was for industrial waste, and was probably a sand and grease interceptor. Based on a review of Terracon's 2018 Phase I ESA report, On December 4, 2018, Terracon reviewed records in person at the Los Angeles County of Public Works Environmental Program Division, pertaining to the former automotive service and sales operations on site associated with 11710 Valley boulevard. Available records are summarized above in Section 4.1.
Department of Toxic Substances Control (DTSC) / by e-mail pubreqact@dtsc.ca.gov	According to Ms. Andrea Drushell with the DTSC, records were not sound for this site.
DTSC Chatsworth Regional Office / by e-mail Robert.Hardison@dtsc.ca.gov Glenn.Castillo@dtsc.ca.gov	According to Mr. Glenn Castillo in a letter dated June 3, 2020, with the DTSC Chatsworth Regional Office, records were not found for the site.
Los Angeles Regional Water Quality Control Board / by e-mail rb4-publicrecords@waterboards.ca.gov	According to Ms. Laura Gallardo, with the Los Angeles Regional Water Quality Control Board, records were not found for this site.
South Coast Air Quality Management District (SCAQMD) / by e-mail https://www.aqmd.gov/nav/online-services/public-records	According to Ms. Lora Trapp with (SCAQMD), the following records were found for the site: permits regarding equipment and operations and asbestos removal and demolition permits. Based on a review of the records provided the site was permitted with a 9,940-gallon UST (1990), gasoline dispensing nozzles vented to vapor recovery system and balance retractor (1990), spray booth paint and solvent (1998, 1995, 1999, 2002), service station storage and dispensing of gasoline (1988), and amine treating (1988). In 2017, the site contracted for the removal of asbestos and demolition. It should be noted that the 9,940-gallon UST was associated with former Nelson Pontiac auto dealership facility across Valley Boulevard to the northeast of the site. This UST was previously discussed in Section 4.1.

Agency Contacted/ Contact Method	Response
Los Angeles County Fire Department / by online https://www.fire.lacounty.gov/hhmd/hhmd-records-request/	According to the Los Angeles County Fire Department email responses received on June 1 and June 2, 2020, no records were found for the site addresses.
City of El Monte City Clerk / by e-mail RecordsSupervisors@elmontepd.org	According to Ms. Karina Meneses with the City of El Monte City Clerk's Office, records were found for this site. 11730 Valley Boulevard ■ Certificates of occupancy for 11730 dated back to 1962 and list the various owners: Daniel Thompson (retail shop), Mc Every (real estate broker), Rosemead Motor Company (1985), and LA Solomon Automobile Inc (2015). ■ Building, plumbing and electrical permits range from 1959 to 2015 for minor renovations and inspections. ■ A Geotechnical Engineering Report by Cal Land Engineering, Inc dba Quartech Consultants, written for New S.W.S Southland Real Estate LLC, in May 28, 2018, noted their proposed site consisted of the addresses 11640-11710 Valley Blvd. The report relayed the findings of a geotechnical engineering investigation to evaluate the subsurface conditions at the area of proposed construction and provide recommendations for foundation design. The report noted soil conditions and depth to ground water at the site which are further discussed in Section 2.0. The report concluded the proposed improvements were feasible provided the site removed deleterious material prior to grading, and surficial soils were removed, exposed soils be scarified. Soil borings were conducted on the central and eastern portions of the site. ■ Cal Land Engineering Inc, and Jack C. Lee, PE, GE, LS prepared a Standard Urban Storm Water Mitigation Plan for New S.W.S Southland in June 19, 2015. The plan identified the proposed site would consists of a new mixed-use development with parking lots. The plan noted what the pollutants of concern from storm water runoff would consist of oil and grease, and the mitigation efforts would comprise of a BioFiltration System.

Agency Contacted/ Contact Method	Response
City of El Monte City Clerk / by e-mail RecordsSupervisors@elmontepd.org	11710 Valley Boulevard ■ A certificate of occupancy identifies Nelson Pontiac as the owner in 1967 and Sprint Dodge in 2005. ■ Building and electrical permits dated from 1967 to 2016. The majority of the permits are for the continued use of an auto dealership and sales. Building permits from 2006 and 2016 identify the owner as Nelson Enterprises No. 3. A building permit from December 1, 1986 notes the application for three USTs removal (1 diesel and two waste oil). A permit from January 1, 1979 indicates Nelson Pontiac applied for the construction of a paint booth. A permit from November 21, 2017, indicates New S.W.S Southland applied for the demolition of the former dealership. Valley Plaza ■ Valley Plaza Mixed-Use Development Traffic Analysis El Monte, CA prepared for Phil Martin & Associates, by VA Consulting Inc. in June 2015, identified Site A of the Valley Plaza Project to encompass a portion of the site (11710 Valley Boulevard). The report was conducted to analyze the potential traffic issues associated with the proposed Valley Plaza mixed-use development project and associated land rezoning. ■ A Noise Impact Analysis was prepared for Phil Martin & Associates by Giroux & Associates in June 19, 2015. ■ A Mitigation Negative Declaration was prepared for New S.W.S Southland Real Estate, LLC by Phil Martin & Associates and the City of El Monte on December 2, 2015. The report determined the potential impacts the construction of the site would have and determined there would not be a significant environmental impact caused by the new development.

4.3 Local Area Knowledge

Based on a review of the California Department of Conservation Division of Oil, Gas, and Geothermal Resource well finder website (DOGGR), the site is not identified within an oil field and there are no active or plugged oil production wells located at the site or adjoining properties.

5.0 SITE RECONNAISSANCE

5.1 General Site Information

Information contained in this section is based on a visual reconnaissance conducted while walking through the site and the accessible interior areas of structures, if any, located on the site. The site and adjoining properties are depicted on the Site Diagram, which is included in Exhibit 2 of Appendix A. Photo documentation of the site at the time of the visual reconnaissance is provided in Appendix B. Credentials of the individuals planning and conducting the site visit are included in Appendix E.

General Site Information

Site Reconnaissance	
Field Personnel	Islam (Sami) R. Noaman, E.I.T.
Reconnaissance Date	June 3, 2020
Weather Conditions	Clear Sunny / 70°F
Site Contact/Title	Ms. Agnes So / Owner Representative

Building Description				
Building Identification	**Building Use**	**Approx. Construction Date**	**Number of Stories**	**Approx. Size (ft²)**
Main Building	Office	1948	1	1,800
Site Utilities				
Drinking Water	San Gabriel Valley Water Company			
Wastewater	San Gabriel Valley Water Company			
Electric	Southern California Edison			
Natural Gas	Sothern California Gas Company			

5.2 Overview of Current Site Occupants

During the site reconnaissance, office building was occupied by New S.W.S. Southland Real Estate, LLC. and the northwestern and central portions of the site was unoccupied. Terracon understands the site is proposed for the development of two-story apartment building, leasing office, multiple duplexes, and associated garages.

5.3 Overview of Current Site Operations

Operations on-site included general administration associated with the office building operations.

5.4 Site Observations

The following table summarizes site observations and interviews. Affirmative responses (designated by an "X") are discussed in more detail following the table.

Site Characteristics

Category	Item or Feature	Observed or Identified
Site Operations, Processes, and Equipment	Emergency generators	
	Elevators	
	Air compressors	
	Hydraulic lifts	
	Dry cleaning	
	Photo processing	
	Ventilation hoods and/or incinerators	
	Waste treatment systems and/or water treatment systems	
	Heating and/or cooling systems	X
	Paint booths	
	Sub-grade mechanic pits	
	Wash-down areas or carwashes	
	Pesticide/herbicide production or storage	
	Printing operations	
	Metal finishing (e.g., electroplating, chrome plating, galvanizing, etc.)	
	Salvage operations	
	Oil, gas or mineral production	
	Other processes or equipment	
Aboveground Chemical or Waste Storage	Aboveground storage tanks	
	Drums, barrels and/or containers ≥ 5 gallons	
	MSDS or SDS	

Category	Item or Feature	Observed or Identified
Underground Chemical or Waste Storage, Drainage or Collection Systems	Underground storage tanks or ancillary UST equipment	
	Sumps, cisterns, French drains, catch basins and/or dry wells	
	Grease traps	
	Septic tanks and/or leach fields	
	Oil/water separators, clarifiers, sand traps, triple traps, interceptors	
	Pipeline markers	
	Interior floor drains	
	Concrete and/or asphalt patching	X
Electrical Transformers/ PCBs	Transformers and/or capacitors	X
	Other equipment	
Releases or Potential Releases	Stressed vegetation	
	Stained soil	
	Stained pavement or similar surface	
	Leachate and/or waste seeps	
	Trash, debris and/or other waste materials	X
	Dumping or disposal areas	
	Construction/demolition debris and/or dumped fill dirt	
	Surface water discoloration, odor, sheen, and/or free floating product	
	Strong, pungent or noxious odors	
	Exterior pipe discharges and/or other effluent discharges	
Other Notable Site Features	Surface water bodies	
	Quarries or pits	
	Wastewater lagoons	
	Wells	

Underground Chemical or Waste Storage, Drainage, or Collection Systems

Concrete and/or asphalt patching

Numerous areas of asphalt and concrete patching were observed throughout the central and southwestern portion of the site. The asphalt/concrete patching appear to be associated with former subsurface features including pits, clarifier, in-ground hydraulic lifts and drains. The concrete patching was most heavily concentrated on the southwestern portion of the site where the former open-air service bays were located. According to Ms. Agnes So, owner representative, subsequent to the demolition of the commercial dealership buildings in 2017, subsurface features including drains, pits, and/or clarifier were required by the City of El Monte to be filled with concrete

or asphalt. Based on the unknown nature of the asphalt and concrete patched areas and the duration of automotive maintenance operations at the site (approximately 45 years), the concrete/asphalt patched areas observed constitute REC to the site.

Site Operations, Processes, and Equipment

Heating and/or cooling systems

The office areas of the site building are heated and cooled by two heating, ventilation, and air conditioning (HVAC) units. Ms. So noted the HVAC units are located on the roof. Based on site observations, the HVAC units do not represent a REC to the site.

Electrical Transformers/PCBs

Transformers and/or capacitors

During Terracon's site visit, two pole-mounted transformers, owned and serviced by Southern California Edson, were observed located on the western portion of the site; however, no information with regard to PCB content of the transformer fluids was observed. Some transformers contain mineral oil which may contain PCBs.

Southern California Edison maintains responsibility for the transformers, and if the transformers were "PCB contaminated," Southern California Edison is not required to replace the transformer fluids until a release is identified. However, evidence of current or prior releases was not observed in the vicinity of the electrical equipment during the site reconnaissance.

Releases or Potential Releases

Trash, debris and/or other waste materials

One solid waste disposal dumpster serviced on a weekly basis by American Reclamation Inc. was observed on the southwestern portion of the site at the time of the reconnaissance. No evidence of staining, noxious odors or hazardous waste disposal was observed within or in the vicinity of the on-site dumpster.

6.0 ADJOINING PROPERTY RECONNAISSANCE

Visual observations of adjoining properties (from site boundaries) are summarized below.

Adjoining Properties

Direction	Description
Northeast	Valley Boulevard abutted the site to the northeast followed by Ganas Auto dealership (11705 Valley Boulevard), and the multi-tenant commercial Central Plaza consisting of the following tenants: Central Plaza Dental, Dance Studio, Cosmo Prof, Sunny restaurant, Los Paisamos, Health Insurance Enrollment, and Smoke and Vape (11635 Valley Boulevard) and WaBa Grill (1655 Valley Boulevard).
Southeast	La Madera Avenue and Valley Boulevard abutted the site to the south-southeast followed by El Pescador restaurant (11740 Valley Boulevard), Dental Medical Arts Building (11733B Valley Boulevard), and Auto Service and Tire Transmission (11743 Valley Boulevard).
Southwest	The properties to the adjoining west-southwest consisted of a single family residential neighborhood.
Northwest	The property to the adjoining northwest consisted McDonalds (11612 Valley Boulevard).

The address 11705 and 11743 Valley Boulevard, were identified in the regulatory database review and was discussed previously within Section 4.1.

7.0 ADDITIONAL SERVICES

Per the agreed scope of services specified in the proposal, additional services (e.g. asbestos sampling, lead-based paint sampling, wetlands evaluation, lead in drinking water testing, radon testing, vapor encroachment screening, etc.) were not conducted.


8.0 DECLARATION

I, Islam (Sami) R. Noaman E.I.T., declare that, to the best of my professional knowledge and belief, I meet the definition of Environmental Professional as defined in Section 312.10 of 40 CFR 312; and I have the specific qualifications based on education, training, and experience to assess a property of the nature, history, and setting of the site. I have developed and performed the All Appropriate Inquiries in conformance with the standards and practices set forth in 40 CFR Part 312.



Islam (Sami) R. Noaman, E.I.T.
Environmental Department Manager

APPENDIX A
EXHIBIT 1 – TOPOGRAPHIC MAP
EXHIBIT 2 – SITE DIAGRAM
EXHIBIT 3 - EGL 2013 SOIL BORING LOCATION MAP

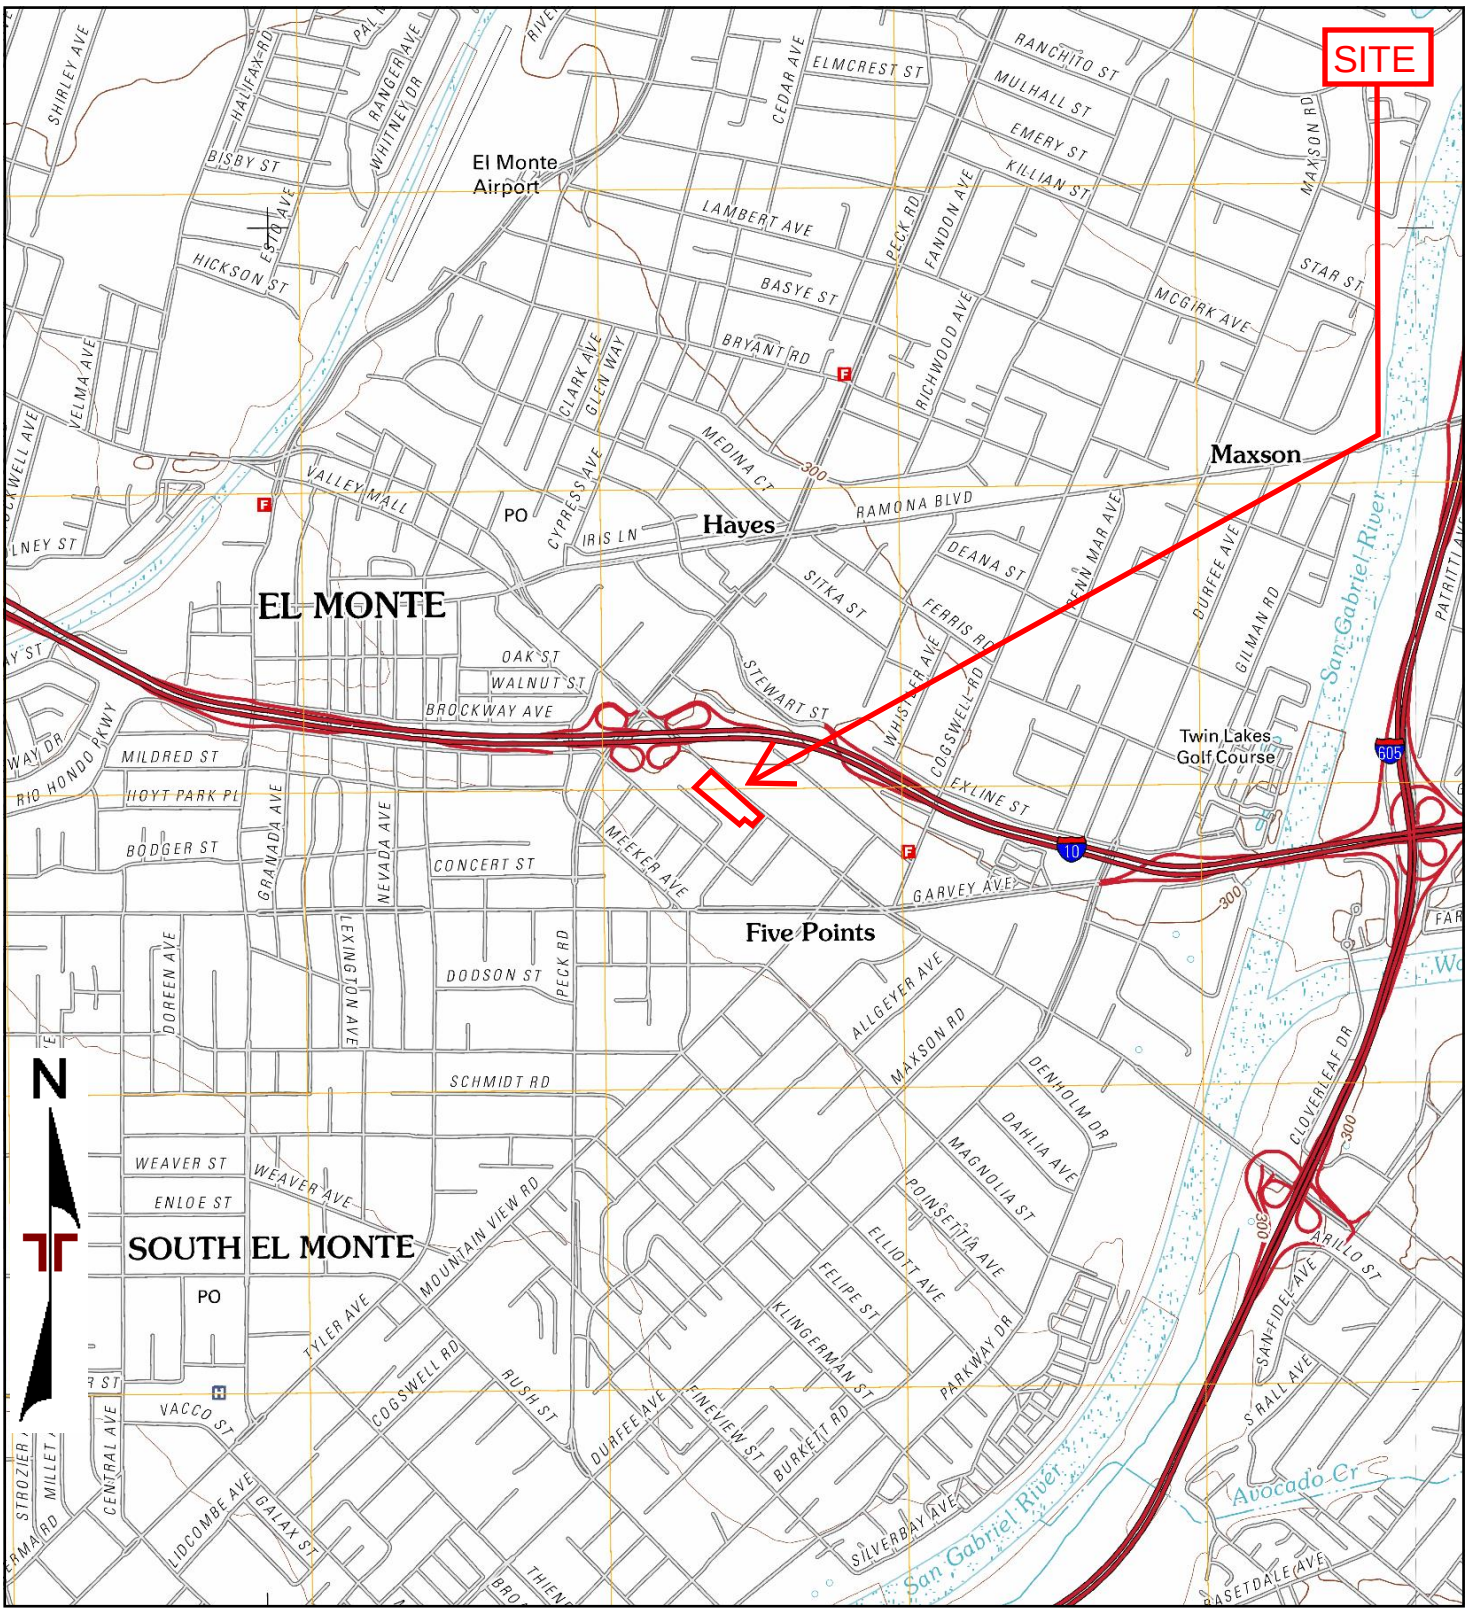

TP, El Monte, 2012, 7.5-minute
E, Baldwin Park, 2012, 7.5-minute

0 Miles 0.25 0.5 1 1.5

Project Manager: GRJ	Project No. 60187462A
Drawn by: GRJ	Scale: As Shown
Checked by: IRN	File Name: NA
Approved by: IRN	Date: 2012

Terracon
1421 Edinger Avenue, Suite C
Tustin, California 92780


TOPOGRAPHIC MAP

PROPOSED RESIDENTIAL DEVELOPMENT

11710 AND 11730 VALLEY BOULEVARD
EL MONTE, LOS ANGELES COUNTY, CALIFORNIA

Exhibit

1

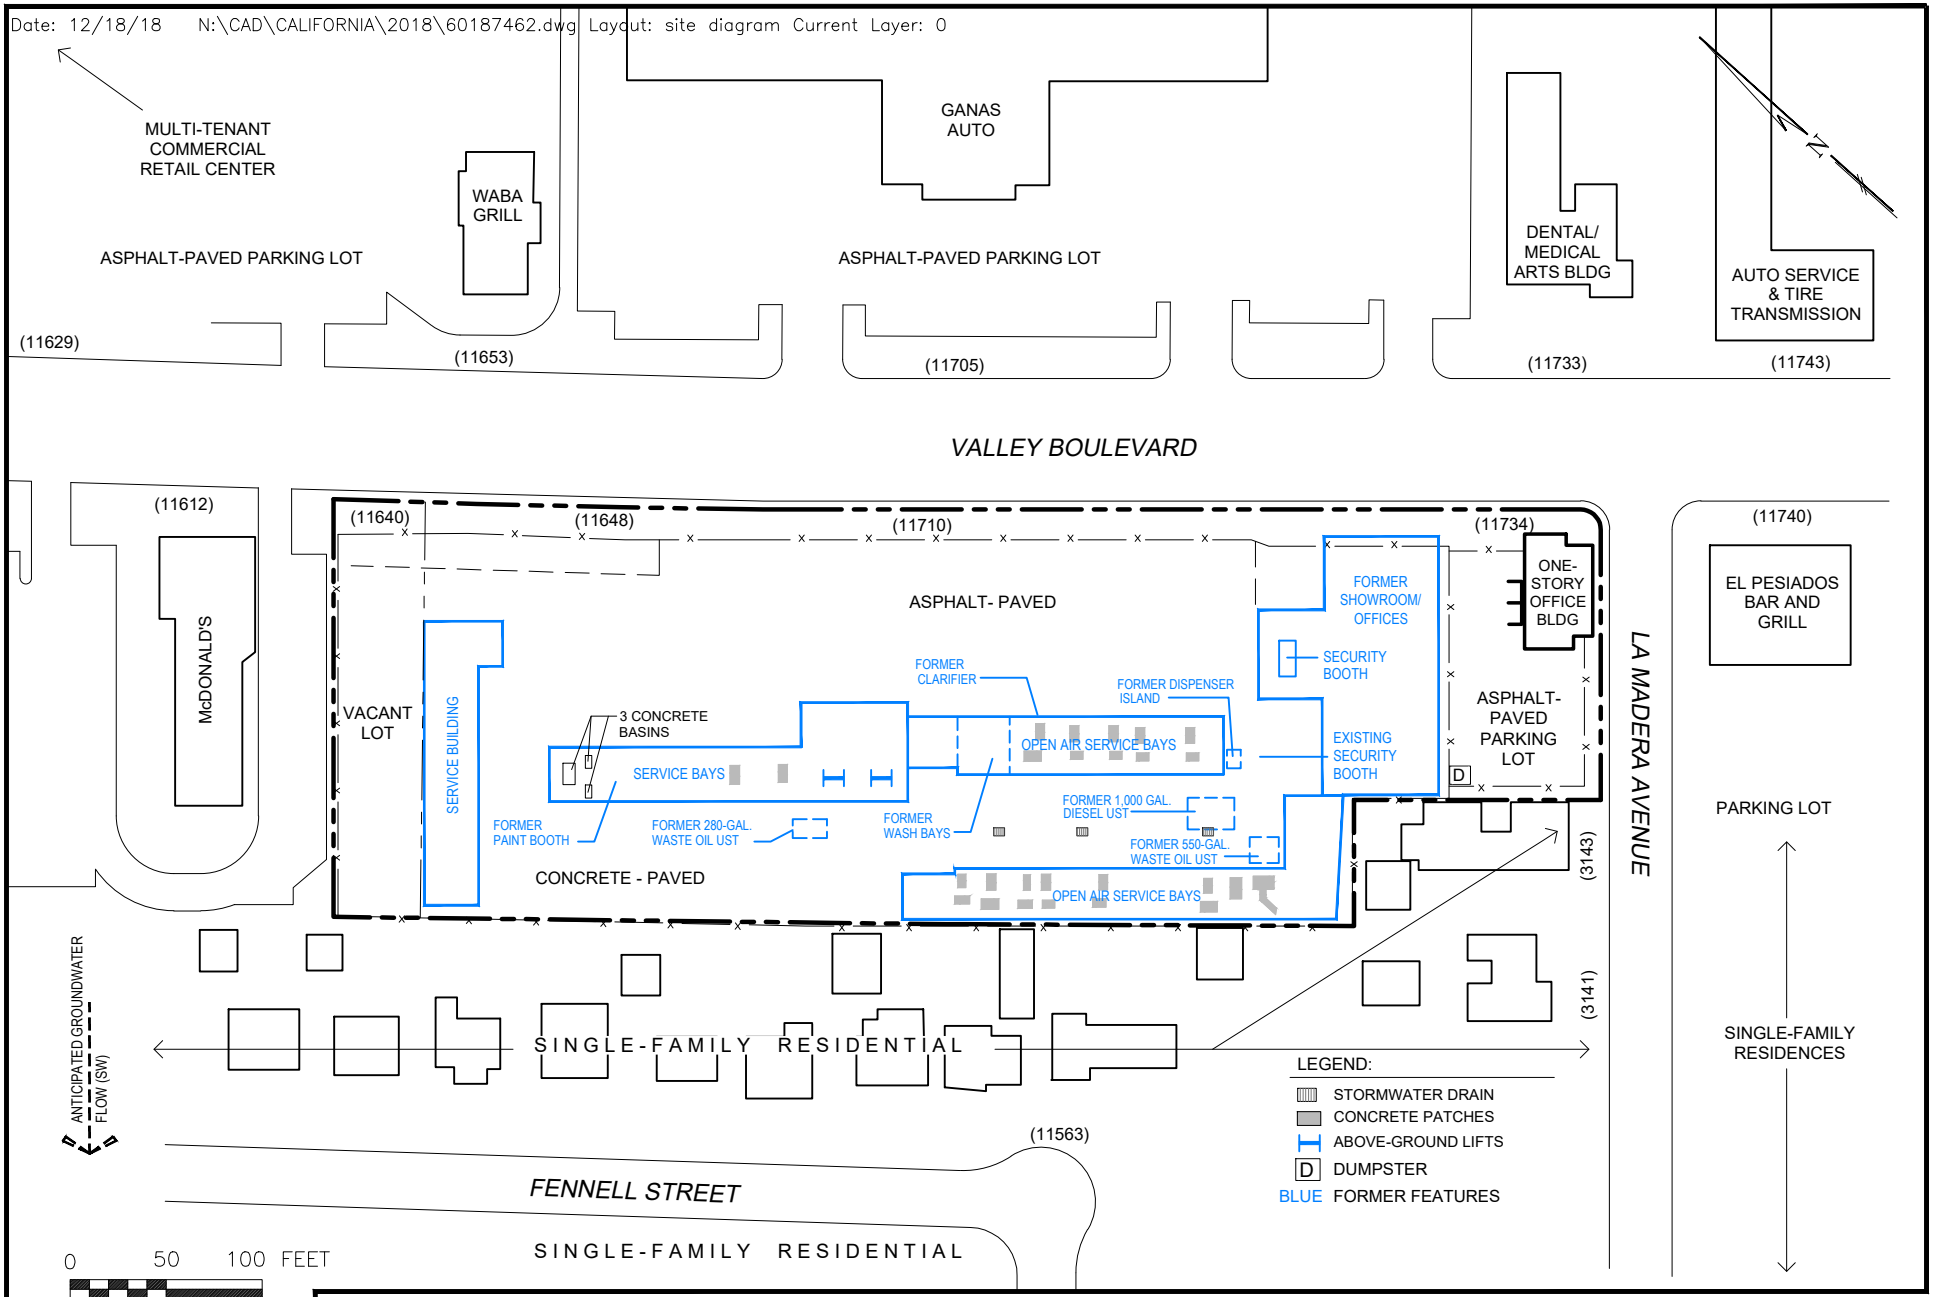

THIS DRAWING SHOULD NOT BE USED SEPARATELY FROM ORIGINAL REPORT.

NOTE: ALL BORING LOCATIONS ARE APPROXIMATE.

Project Mngr:	GRJ
Drawn By:	CDD
Checked By:	IRN
Approved By:	IRN


Project No.	60187462A
Scale:	AS SHOWN
Date:	06/10/20

Terracon
Consulting Engineers and Scientists
1421 EDINGER AVE. STE. C TUSTIN, CALIFORNIA 92780
PH. (949) 261-0051 FAX. (949) 261-6110

SITE DIAGRAM

PROPOSED RESIDENTIAL DEVELOPMENT
11710 AND 11730 VALLEY BOULEVARD
EL MONTE, LOS ANGELES COUNTY, CALIFORNIA

EXHIBIT 2

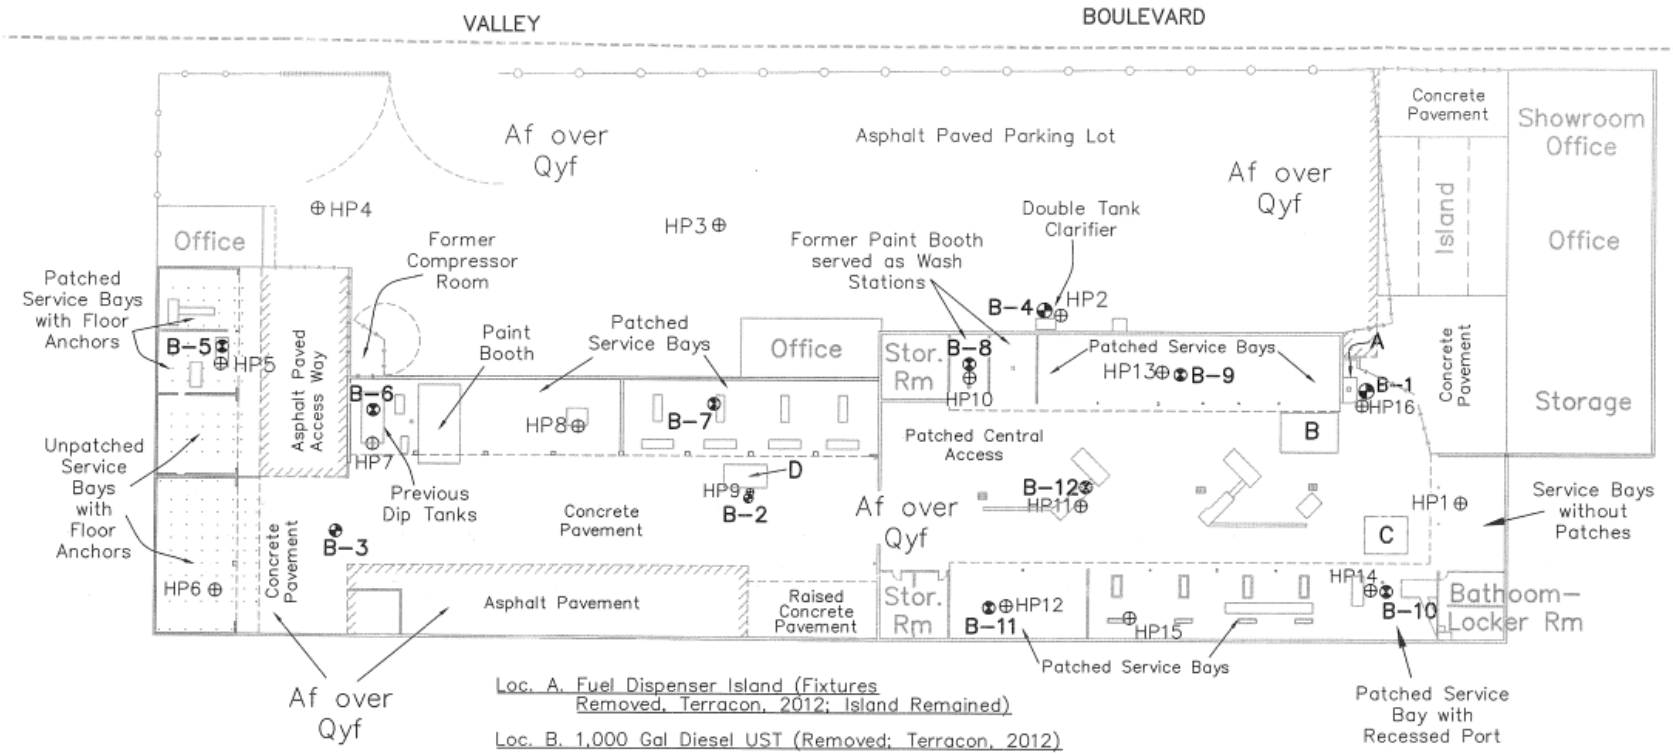

Overall Site Plan Showing Exploratory Boring and Soil–Vapor Gas Well Locations

Address: 11640 to 11710 Valley Blvd., El Monte, California
Client: Las Solomon Automobile, Inc.
Date: 10–04–2013
EGL Project No. 13–037–003ESAIIR
Environmental Geotechnology Laboratory, Inc.

Figure 1

LIMITED PHASE II SITE ASSESMENT
FIGURE 1. OVERLAY SITE PLAN PREPARED BY EGL
DATED: JULY AND OCTOBER 2013

Project Manager: IRN	Project No. 60187462A
Drawn by: IRN	Scale: AS SHOWN
Checked by: FMM	File Name: NA
Approved by: IRN	Date: JUNE 2020

Terracon
1421 Edinger Avenue, Suite C
Tustin, CA 92780-6287

EGL 2013 SOIL BORING LOCATIONS

PROPOSED RESIDENTIAL DEVELOPMENT
11710 AND 11730 VALLEY BOULEVARD
EL MONTE, LOS ANGELES COUNTY, CALIFORNIA

EXHIBIT 3

APPENDIX B
SITE PHOTOGRAPHS

APPENDIX C
HISTORICAL DOCUMENTATION AND USER QUESTIONNAIRE

Client/User Required Questionnaire

Person Completing Questionnaire	Name: Company: New SWS Southland Real Estate LLC Phone: Email: 626-292-6868
Site Name	11640 -11730 Valley Blvd
Site Address	11650 -11730 Valley Blvd, El Monte, CA 91733
Point of Contact for Access	Name: Company: New SWS Southland Real Estate LLC Agnes Phone: Email: 626-292-6868
Access Restrictions or Special Site Requirements?	___No _X_Yes (If yes, please explain) Please call Agnes for appointment
Confidentiality Requirements?	___No _X_Yes (If yes, please explain) For New SWS Southland Real Estate LLC only
Current Site Owner	Name: Company: New SWS Southland Real Estate LLC Phone: Email: 626-292-6868
Current Site Operator	Name: Company: New SWS Southland Real Estate LLC Phone: Email: 626-292-7868
Reasons for ESA (e.g., financing, acquisition, lease, etc.)	New Construction
Anticipated Future Site Use	Residential use
Relevant Documents?	Please provide Terracon copies of prior Phase I or II ESAs, Asbestos Surveys, Environmental Permits or Audit documents, Underground Storage Tank documents, Geotechnical Investigations, Site Surveys, Diagrams or Maps, or other relevant reports or documents.

ASTM User Questionnaire

In order to qualify for one of the Landowner Liability Protections (LLPs) offered by the Small Business Relief and Brownfields Revitalization Act of 2001 (the "Brownfields Amendments"), the user must respond to the following questions. Failure to provide this information to the environmental professional may result in significant data gaps, which may limit our ability to identify recognized environmental conditions resulting in a determination that "all appropriate inquiry" is not complete. This form represents a type of interview and as such, the user has an obligation to answer all questions in good faith, to the extent of their actual knowledge.

1) Did a search of recorded land title records (or judicial records where appropriate) identify any environmental liens filed or recorded against the property under federal, tribal, state, or local law (40 CFR 312.25)?
_X_No ___Yes ___Title search not completed (If yes, explain below and send Terracon a copy of the Chain of Title report.)

2) Did a search of recorded land title records (or judicial records where appropriate) identify any activity and use limitations (AULs), such as engineering controls, land use restrictions, or institutional controls that are in place at the property and/or have been filed or recorded against the property under federal, tribal, state, or local law (40 CFR 312.26)?
_X_No ___Yes ___Title search not completed (If yes, explain below and send Terracon a copy of the Chain of Title report.)

3) Do you have any specialized knowledge or experience related to the site or nearby properties? For example, are you involved in the same line of business as the current or former occupants of the site or an adjoining property so that you would have specialized knowledge of the chemicals and processes used by this type of business (40 CFR 312-28)?
_X_No ___Yes (If yes, explain below)

4) Do you have actual knowledge of a lower purchase price because contamination is known or believed to be present at the site (40 CFR 312.29)?
_X_No ___Yes ___Not applicable (If yes, explain below)

5) Are you aware of commonly known or reasonably ascertainable information about the site that would help the environmental professional to identify conditions indicative of releases or threatened releases (40 CFR 312.30)?
_X_No ___Yes (If yes, explain below)

6) Based on your knowledge and experience related to the site, are there any obvious indicators that point to the presence or likely presence of contamination at the site (40 CFR 312.31)?
_X_No ___Yes (If yes, explain below)

Comments or explanations:

Please return this form with the signed authorization to proceed. Project No.

Proposed Mixed Commercial and Residential Developm

11710 and 11730 Valley Boulevard

EL MONTE, CA 91732

Inquiry Number: 5492568.3

November 26, 2018

Certified Sanborn® Map Report

6 Armstrong Road, 4th floor
Shelton, CT 06484
Toll Free: 800.352.0050
www.edrnet.com

Certified Sanborn® Map Report

11/26/18

Site Name:

Proposed Mixed Commercial a
11710 and 11730 Valley Boule
EL MONTE, CA 91732
EDR Inquiry # 5492568.3

Client Name:

Terracon
1421 Edinger Avenue
Tustin, CA 92780
Contact: Gabriela Jorquiera

The Sanborn Library has been searched by EDR and maps covering the target property location as provided by Terracon were identified for the years listed below. The Sanborn Library is the largest, most complete collection of fire insurance maps. The collection includes maps from Sanborn, Bromley, Perris & Browne, Hopkins, Barlow, and others. Only Environmental Data Resources Inc. (EDR) is authorized to grant rights for commercial reproduction of maps by the Sanborn Library LLC, the copyright holder for the collection. Results can be authenticated by visiting www.edrnet.com/sanborn.

The Sanborn Library is continually enhanced with newly identified map archives. This report accesses all maps in the collection as of the day this report was generated.

Certified Sanborn Results:

Certification # 6342-4BAC-93E3

PO # NA

Project 60187462

UNMAPPED PROPERTY

This report certifies that the complete holdings of the Sanborn Library, LLC collection have been searched based on client supplied target property information, and fire insurance maps covering the target property were not found.

Sanborn® Library search results

Certification #: 6342-4BAC-93E3

The Sanborn Library includes more than 1.2 million fire insurance maps from Sanborn, Bromley, Perris & Browne, Hopkins, Barlow and others which track historical property usage in approximately 12,000 American cities and towns. Collections searched:

- ☑ Library of Congress
- ☑ University Publications of America
- ☑ EDR Private Collection

The Sanborn Library LLC Since 1866™

Limited Permission To Make Copies

Terracon (the client) is permitted to make up to FIVE photocopies of this Sanborn Map transmittal and each fire insurance map accompanying this report solely for the limited use of its customer. No one other than the client is authorized to make copies. Upon request made directly to an EDR Account Executive, the client may be permitted to make a limited number of additional photocopies. This permission is conditioned upon compliance by the client, its customer and their agents with EDR's copyright policy; a copy of which is available upon request.

Disclaimer - Copyright and Trademark Notice

This Report contains certain information obtained from a variety of public and other sources reasonably available to Environmental Data Resources, Inc. It cannot be concluded from this Report that coverage information for the target and surrounding properties does not exist from other sources. NO WARRANTY EXPRESSED OR IMPLIED, IS MADE WHATSOEVER IN CONNECTION WITH THIS REPORT. ENVIRONMENTAL DATA RESOURCES, INC. SPECIFICALLY DISCLAIMS THE MAKING OF ANY SUCH WARRANTIES, INCLUDING WITHOUT LIMITATION, MERCHANTABILITY OR FITNESS FOR A PARTICULAR USE OR PURPOSE. ALL RISK IS ASSUMED BY THE USER. IN NO EVENT SHALL ENVIRONMENTAL DATA RESOURCES, INC. BE LIABLE TO ANYONE, WHETHER ARISING OUT OF ERRORS OR OMISSIONS, NEGLIGENCE, ACCIDENT OR ANY OTHER CAUSE, FOR ANY LOSS OF DAMAGE, INCLUDING, WITHOUT LIMITATION, SPECIAL, INCIDENTAL, CONSEQUENTIAL, OR EXEMPLARY DAMAGES. ANY LIABILITY ON THE PART OF ENVIRONMENTAL DATA RESOURCES, INC. IS STRICTLY LIMITED TO A REFUND OF THE AMOUNT PAID FOR THIS REPORT. Purchaser accepts this Report "AS IS". Any analyses, estimates, ratings, environmental risk levels or risk codes provided in this Report are provided for illustrative purposes only, and are not intended to provide, nor should they be interpreted as providing any facts regarding, or prediction or forecast of, any environmental risk for any property. Only a Phase I Environmental Site Assessment performed by an environmental professional can provide information regarding the environmental risk for any property. Additionally, the information provided in this Report is not to be construed as legal advice.

Copyright 2018 by Environmental Data Resources, Inc. All rights reserved. Reproduction in any media or format, in whole or in part, of any report or map of Environmental Data Resources, Inc., or its affiliates, is prohibited without prior written permission.

EDR and its logos (including Sanborn and Sanborn Map) are trademarks of Environmental Data Resources, Inc. or its affiliates. All other trademarks used herein are the property of their respective owners.

Proposed Mixed Commercial and Residential Developm

11710 and 11730 Valley Boulevard

EL MONTE, CA 91732

Inquiry Number: 5492568.4

November 26, 2018

EDR Historical Topo Map Report

with QuadMatch™

6 Armstrong Road, 4th floor
Shelton, CT 06484
Toll Free: 800.352.0050
www.edrnet.com

EDR Historical Topo Map Report

11/26/18

Site Name:

Proposed Mixed Commercial a
11710 and 11730 Valley Boule
EL MONTE, CA 91732
EDR Inquiry # 5492568.4

Client Name:

Terracon
1421 Edinger Avenue
Tustin, CA 92780
Contact: Gabriela Jorquiera

EDR Topographic Map Library has been searched by EDR and maps covering the target property location as provided by Terracon were identified for the years listed below. EDR's Historical Topo Map Report is designed to assist professionals in evaluating potential liability on a target property resulting from past activities. EDRs Historical Topo Map Report includes a search of a collection of public and private color historical topographic maps, dating back to the late 1800s.

Search Results:

P.O.# NA

Project: 60187462

Coordinates:

Latitude:	34.065794 34° 3' 57" North
Longitude:	-118.024505 -118° 1' 28" West
UTM Zone:	Zone 11 North
UTM X Meters:	405460.30
UTM Y Meters:	3769924.61
Elevation:	292.62' above sea level

Maps Provided:

2012	1926, 1927
1994	1923
1991	1900, 1904
1981	1896, 1897
1972	1894
1966	
1953	
1948	

Disclaimer - Copyright and Trademark Notice

This Report contains certain information obtained from a variety of public and other sources reasonably available to Environmental Data Resources, Inc. It cannot be concluded from this Report that coverage information for the target and surrounding properties does not exist from other sources. NO WARRANTY EXPRESSED OR IMPLIED, IS MADE WHATSOEVER IN CONNECTION WITH THIS REPORT. ENVIRONMENTAL DATA RESOURCES, INC. SPECIFICALLY DISCLAIMS THE MAKING OF ANY SUCH WARRANTIES, INCLUDING WITHOUT LIMITATION, MERCHANTABILITY OR FITNESS FOR A PARTICULAR USE OR PURPOSE. ALL RISK IS ASSUMED BY THE USER. IN NO EVENT SHALL ENVIRONMENTAL DATA RESOURCES, INC. BE LIABLE TO ANYONE, WHETHER ARISING OUT OF ERRORS OR OMISSIONS, NEGLIGENCE, ACCIDENT OR ANY OTHER CAUSE, FOR ANY LOSS OF DAMAGE, INCLUDING, WITHOUT LIMITATION, SPECIAL, INCIDENTAL, CONSEQUENTIAL, OR EXEMPLARY DAMAGES. ANY LIABILITY ON THE PART OF ENVIRONMENTAL DATA RESOURCES, INC. IS STRICTLY LIMITED TO A REFUND OF THE AMOUNT PAID FOR THIS REPORT. Purchaser accepts this Report "AS IS". Any analyses, estimates, ratings, environmental risk levels or risk codes provided in this Report are provided for illustrative purposes only, and are not intended to provide, nor should they be interpreted as providing any facts regarding, or prediction or forecast of, any environmental risk for any property. Only a Phase I Environmental Site Assessment performed by an environmental professional can provide information regarding the environmental risk for any property. Additionally, the information provided in this Report is not to be construed as legal advice.

Copyright 2018 by Environmental Data Resources, Inc. All rights reserved. Reproduction in any media or format, in whole or in part, of any report or map of Environmental Data Resources, Inc., or its affiliates, is prohibited without prior written permission.

EDR and its logos (including Sanborn and Sanborn Map) are trademarks of Environmental Data Resources, Inc. or its affiliates. All other trademarks used herein are the property of their respective owners.

Topo Sheet Key

This EDR Topo Map Report is based upon the following USGS topographic map sheets.

2012 Source Sheets



El Monte
2012
7.5-minute, 24000




Baldwin Park
2012
7.5-minute, 24000

1994 Source Sheets



El Monte
1994
7.5-minute, 24000
Aerial Photo Revised 1978

1991 Source Sheets

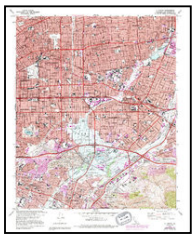

El Monte
1991
7.5-minute, 24000
Aerial Photo Revised 1978

1981 Source Sheets



El Monte
1981
7.5-minute, 24000
Aerial Photo Revised 1978



Baldwin Park
1981
7.5-minute, 24000
Aerial Photo Revised 1978


Topo Sheet Key

This EDR Topo Map Report is based upon the following USGS topographic map sheets.

1972 Source Sheets




El Monte
1972
7.5-minute, 24000
Aerial Photo Revised 1972

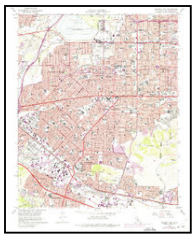


Baldwin Park
1972
7.5-minute, 24000
Aerial Photo Revised 1972

1966 Source Sheets

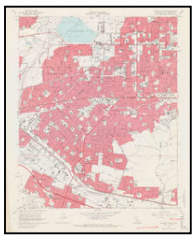

Baldwin Park
1966
7.5-minute, 24000
Aerial Photo Revised 1964

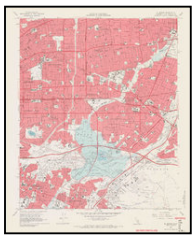

El Monte
1966
7.5-minute, 24000
Aerial Photo Revised 1964

1953 Source Sheets



Baldwin Park
1953
7.5-minute, 24000
Aerial Photo Revised 1952



El Monte
1953
7.5-minute, 24000
Aerial Photo Revised 1952

1948 Source Sheets



El Monte
1948
7.5-minute, 24000

Topo Sheet Key

This EDR Topo Map Report is based upon the following USGS topographic map sheets.

1926, 1927 Source Sheets



El Monte
1926
7.5-minute, 24000



Puente
1927
7.5-minute, 24000

1923 Source Sheets




El Monte
1923
7.5-minute, 24000

1900, 1904 Source Sheets



Pasadena
1900
15-minute, 62500

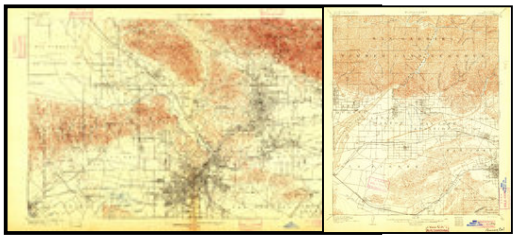

Los Angeles
1900
15-minute, 62500

Pomona
1904
15-minute, 62500

1896, 1897 Source Sheets



Pasadena
1896
15-minute, 62500



Pomona
1897
15-minute, 62500

Topo Sheet Key

This EDR Topo Map Report is based upon the following USGS topographic map sheets.


1894 Source Sheets



Pomona
1894
15-minute, 62500



Los Angeles
1894
15-minute, 62500

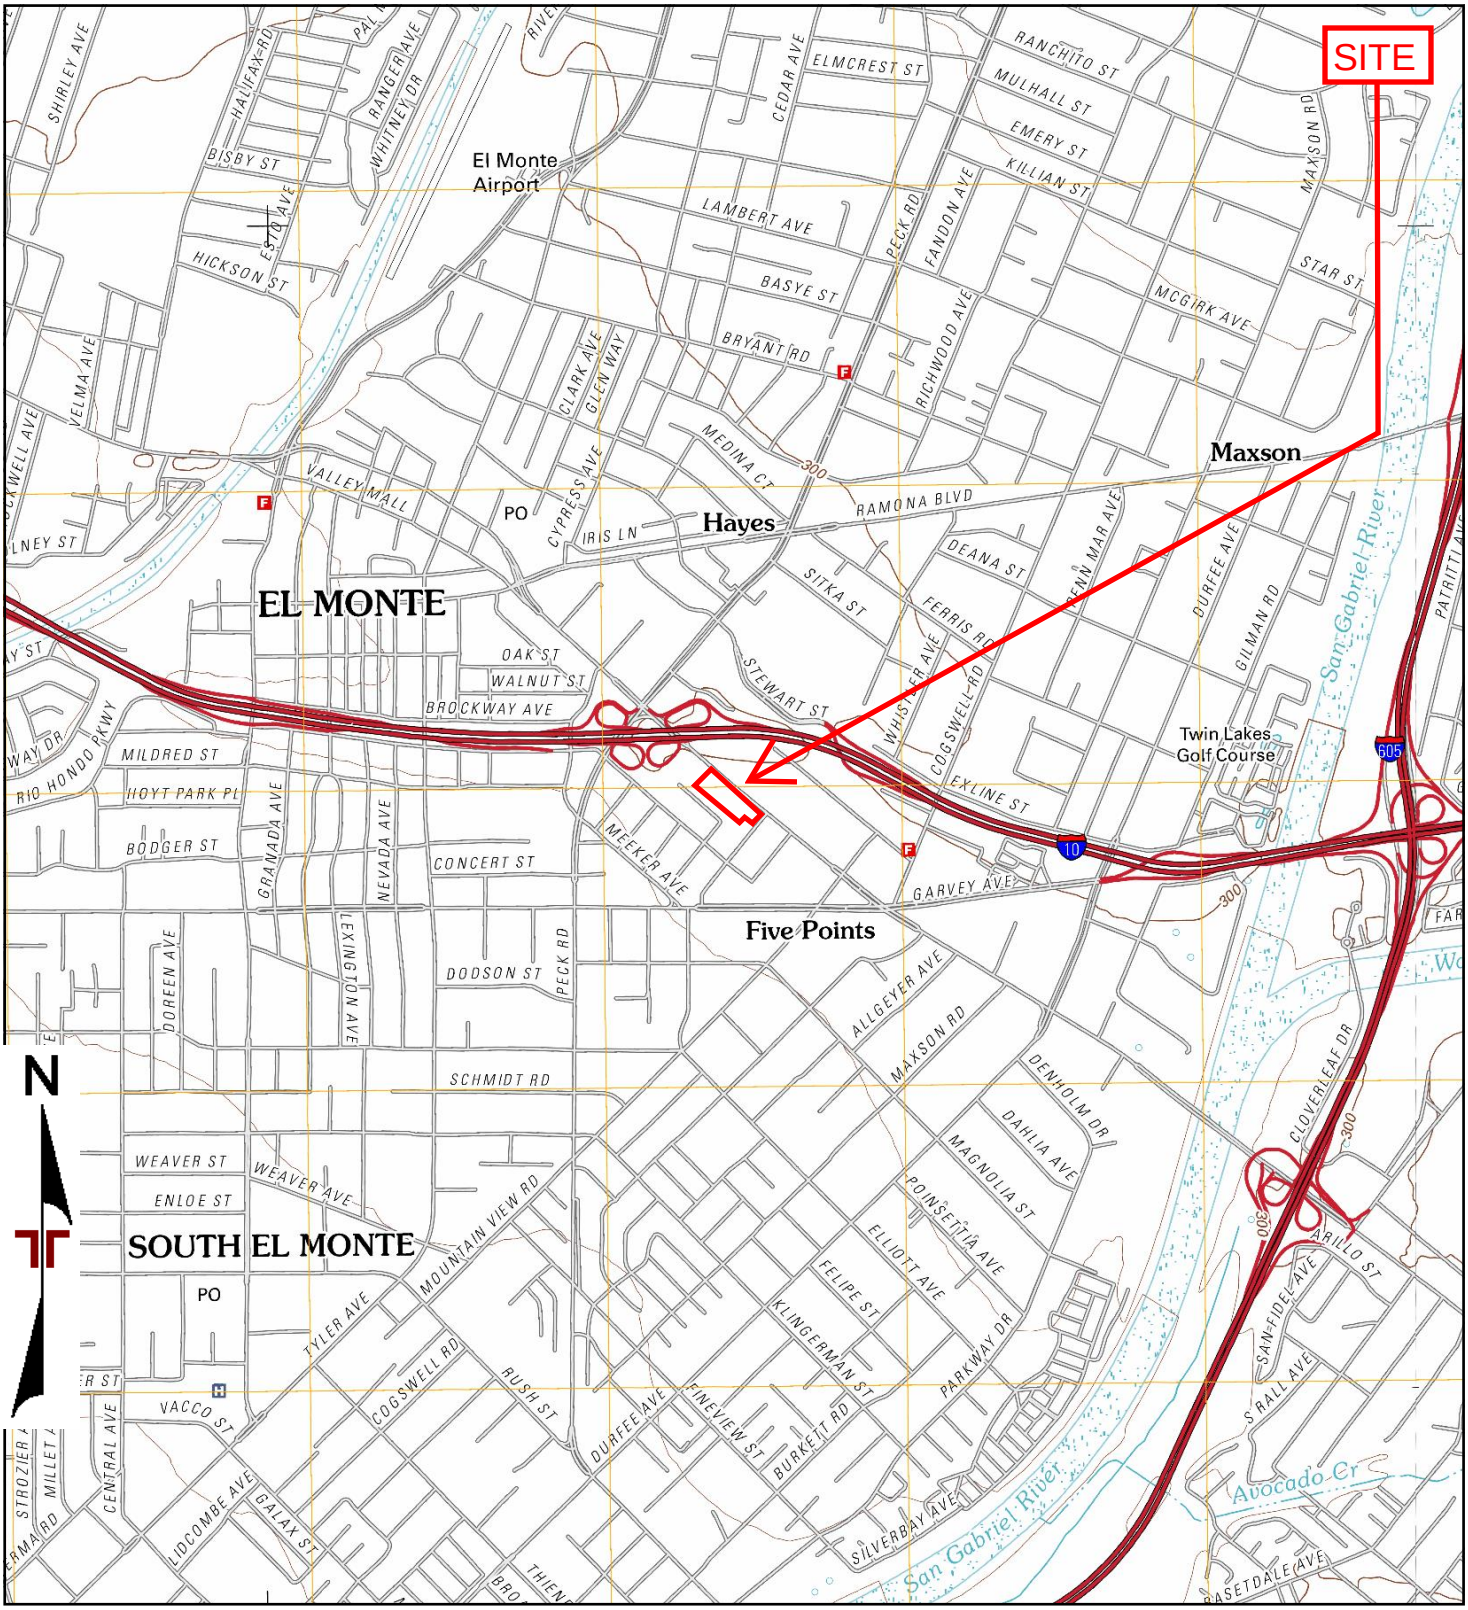

TP, El Monte, 2012, 7.5-minute
E, Baldwin Park, 2012, 7.5-minute

0 Miles 0.25 0.5 1 1.5


Project Manager: GRJ	Project No. 60187462
Drawn by: GRJ	Scale: As Shown
Checked by: IRN	File Name: NA
Approved by: IRN	Date: 2012

Terracon
1421 Edinger Avenue, Suite C
Tustin, CA 92780

2012 TOPOGRAPHIC MAP

PROPOSED MIXED COMMERCIAL AND RESIDENTIAL DEVELOPMENT
11710 AND 11730 VALLEY BOULEVARD
EL MONTE, LOS ANGELES COUNTY 91732


Appendix C

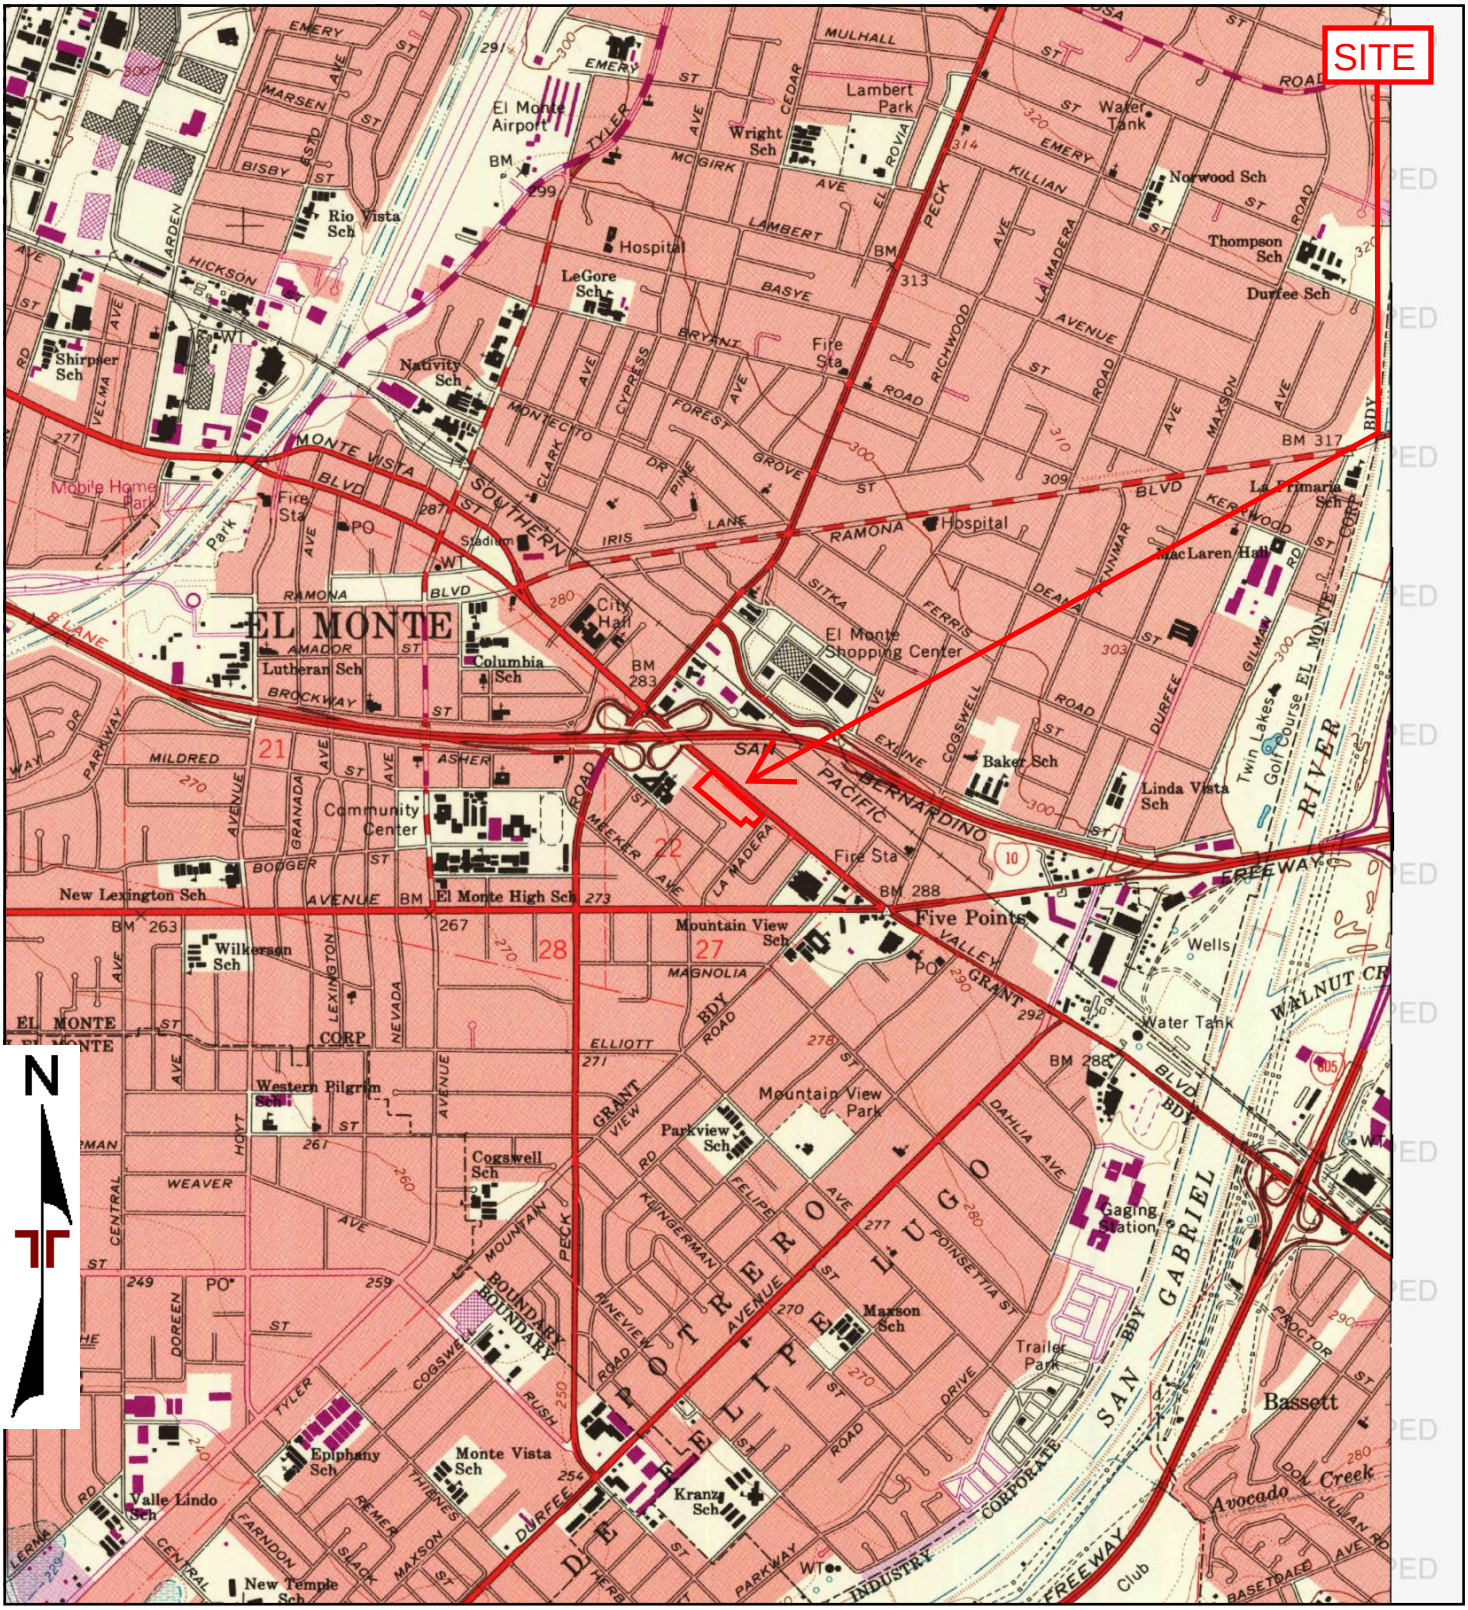

TP, El Monte, 1994, 7.5-minute

0 Miles 0.25 0.5 1 1.5


Project Manager: GRJ	Project No. 60187462	Terracon 1421 Edinger Avenue, Suite C Tustin, CA 92780	1994 TOPOGRAPHIC MAP PROPOSED MIXED COMMERCIAL AND RESIDENTIAL DEVELOPMENT 11710 AND 11730 VALLEY BOULEVARD EL MONTE, LOS ANGELES COUNTY 91732
Drawn by: GRJ	Scale: As Shown		
Checked by: IRN	File Name: NA		
Approved by: IRN	Date: 1994		Appendix C

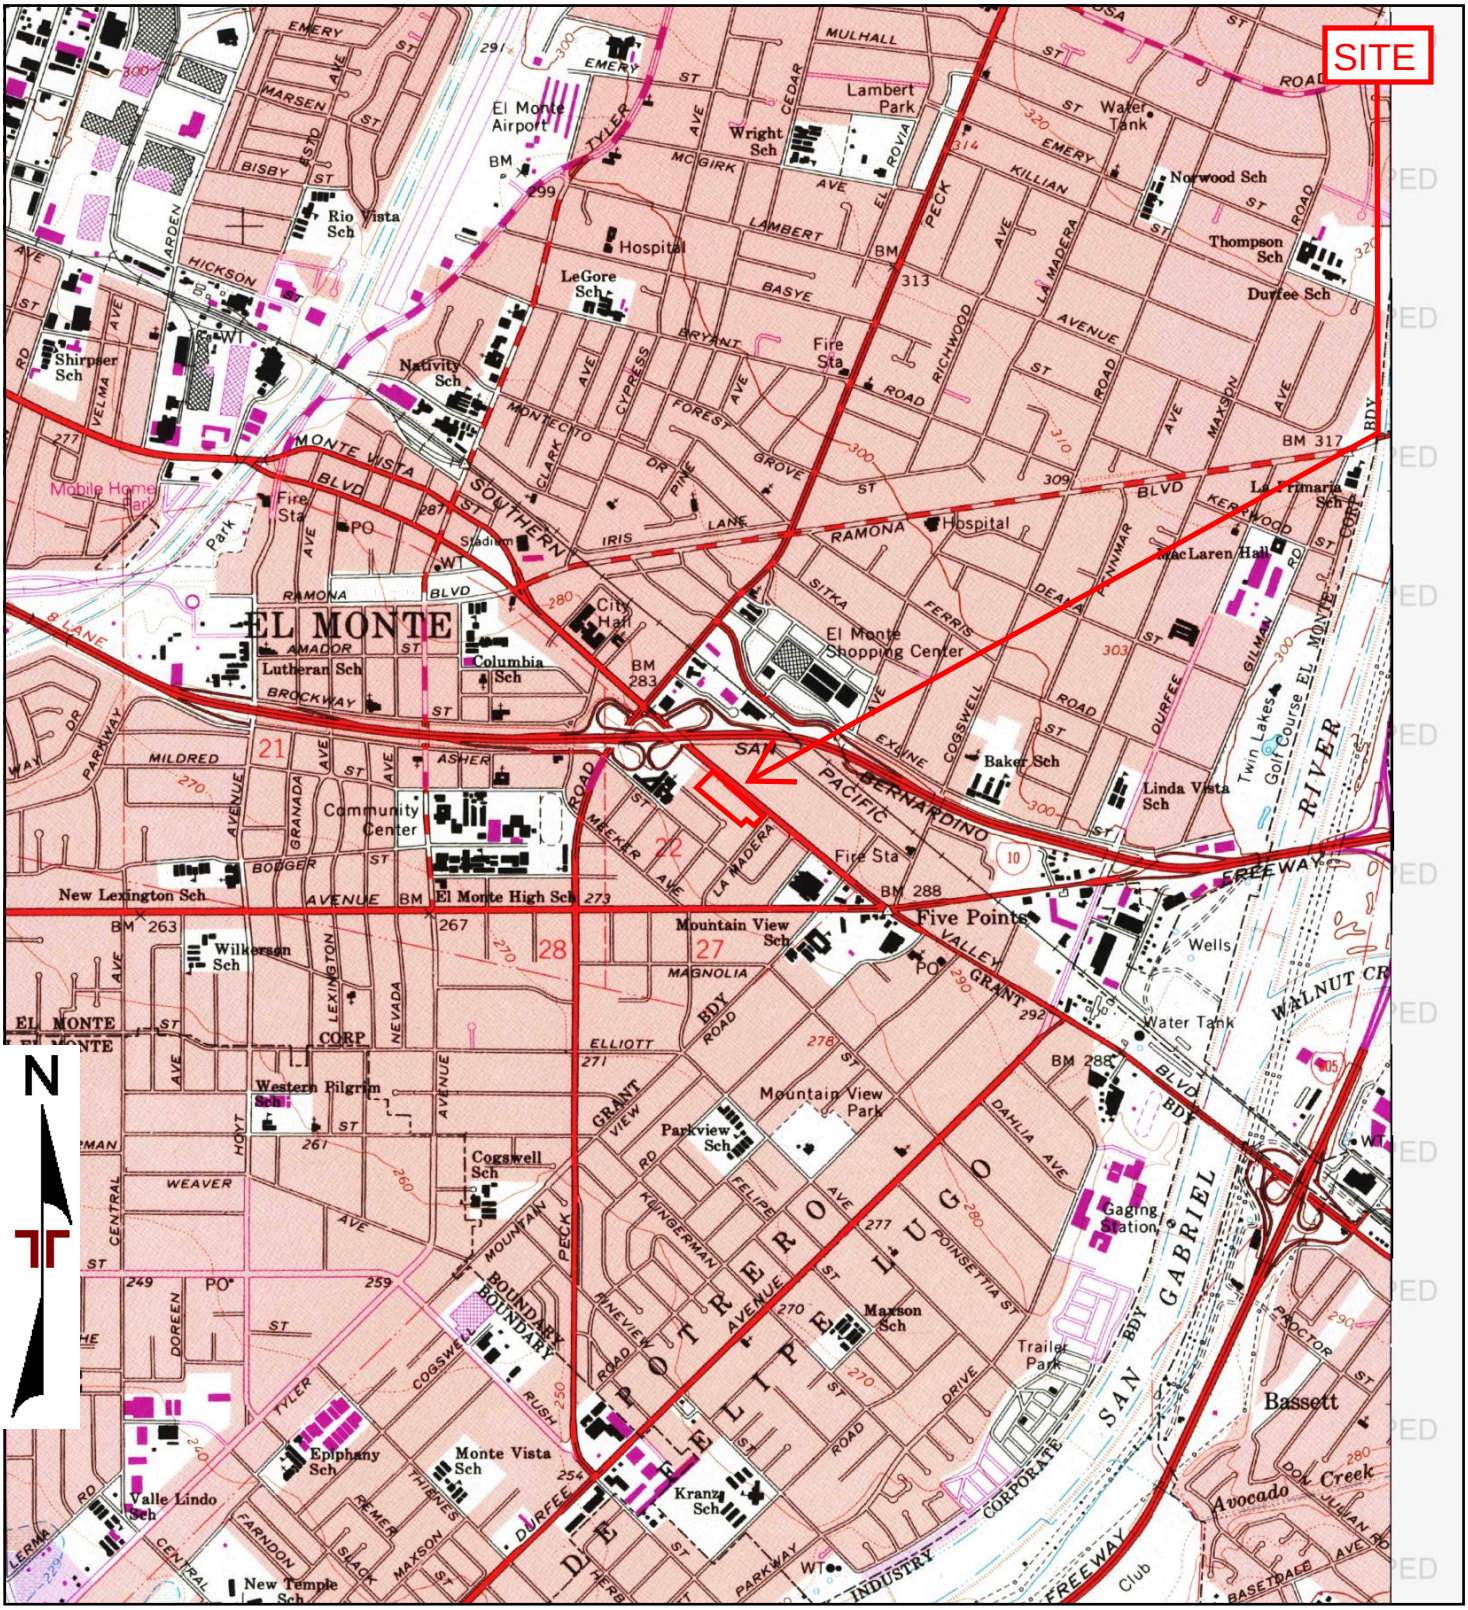

TP, El Monte, 1991, 7.5-minute

0 Miles 0.25 0.5 1 1.5

Project Manager: GRJ	Project No. 60187462	Terracon 1421 Edinger Avenue, Suite C Tustin, CA 92780	1991 TOPOGRAPHIC MAP PROPOSED MIXED COMMERCIAL AND RESIDENTIAL DEVELOPMENT 11710 AND 11730 VALLEY BOULEVARD EL MONTE, LOS ANGELES COUNTY 91732
Drawn by: GRJ	Scale: As Shown		
Checked by: IRN	File Name: NA		
Approved by: IRN	Date: 1991		Appendix C

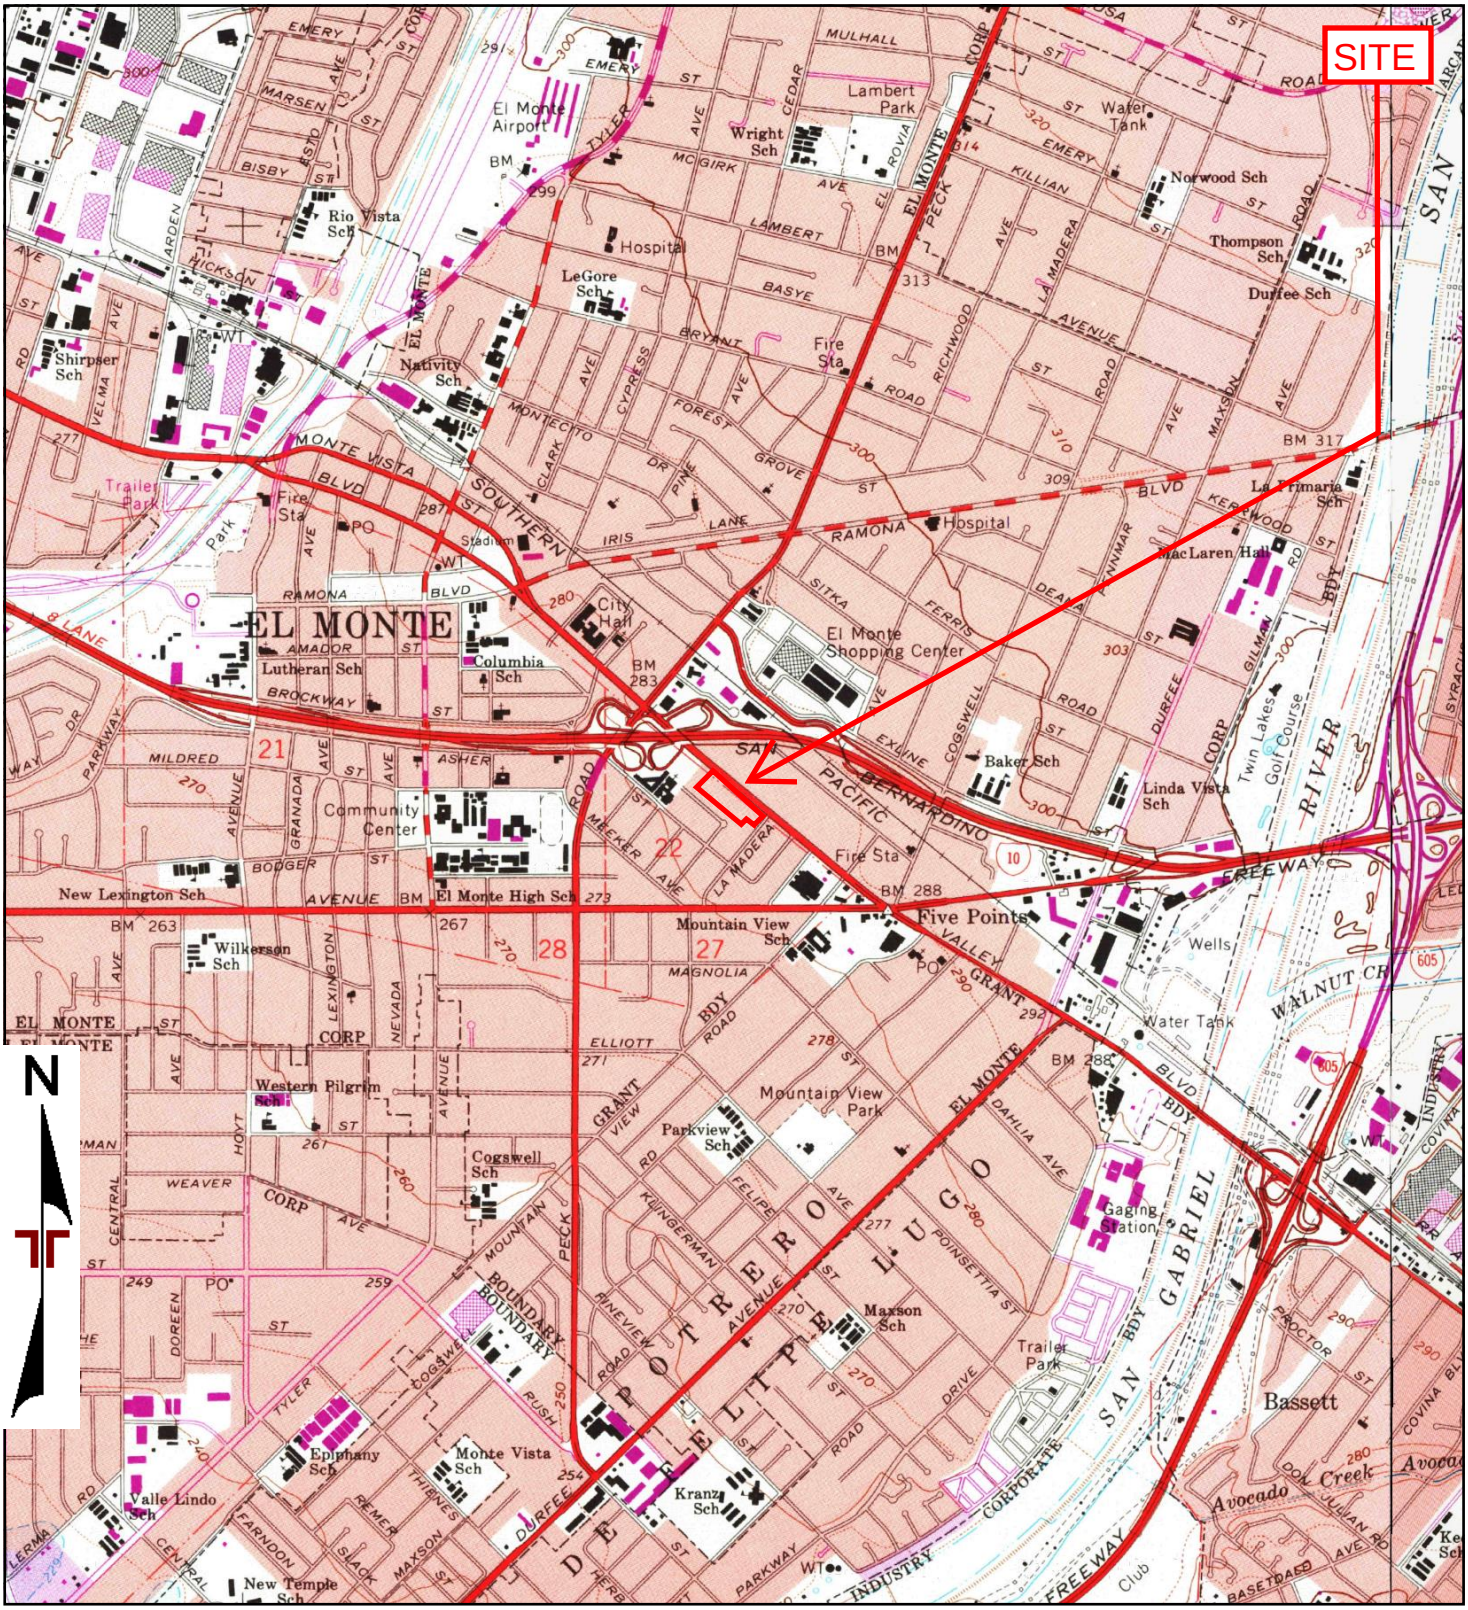

TP, El Monte, 1981, 7.5-minute
E, Baldwin Park, 1981, 7.5-minute

0 Miles 0.25 0.5 1 1.5


Project Manager: GRJ	Project No. 60187462
Drawn by: GRJ	Scale: As Shown
Checked by: IRN	File Name: NA
Approved by: IRN	Date: 1981

Terracon
1421 Edinger Avenue, Suite C
Tustin, CA 92780

1981 TOPOGRAPHIC MAP

PROPOSED MIXED COMMERCIAL AND RESIDENTIAL DEVELOPMENT
11710 AND 11730 VALLEY BOULEVARD
EL MONTE, LOS ANGELES COUNTY 91732

Appendix C

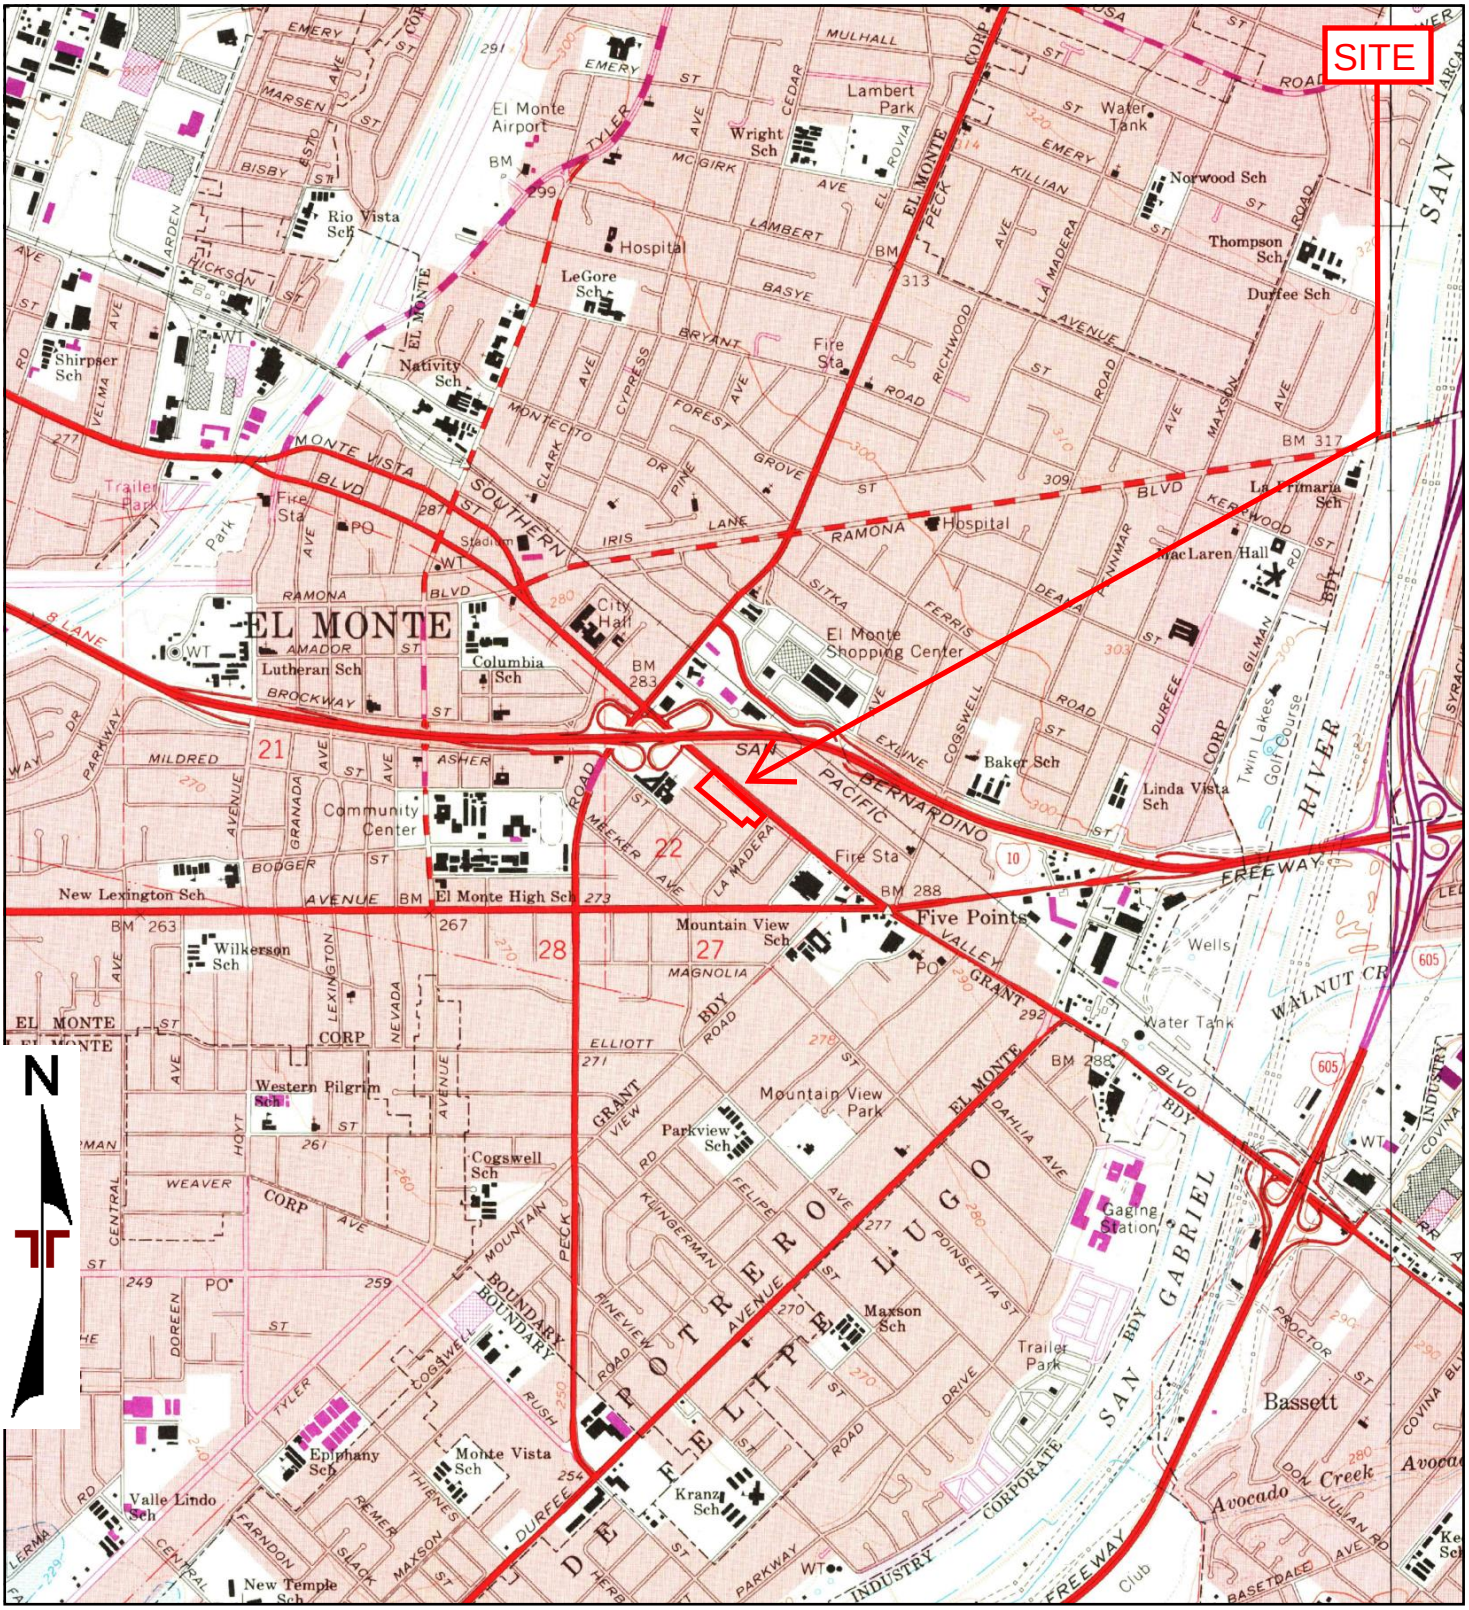

TP, El Monte, 1972, 7.5-minute
E, Baldwin Park, 1972, 7.5-minute

0 Miles 0.25 0.5 1 1.5


Project Manager: GRJ	Project No. 60187462
Drawn by: GRJ	Scale: As Shown
Checked by: IRN	File Name: NA
Approved by: IRN	Date: 1972

Terracon
1421 Edinger Avenue, Suite C
Tustin, CA 92780

1972 TOPOGRAPHIC MAP

PROPOSED MIXED COMMERCIAL AND RESIDENTIAL DEVELOPMENT
11710 AND 11730 VALLEY BOULEVARD
EL MONTE, LOS ANGELES COUNTY 91732


Appendix C

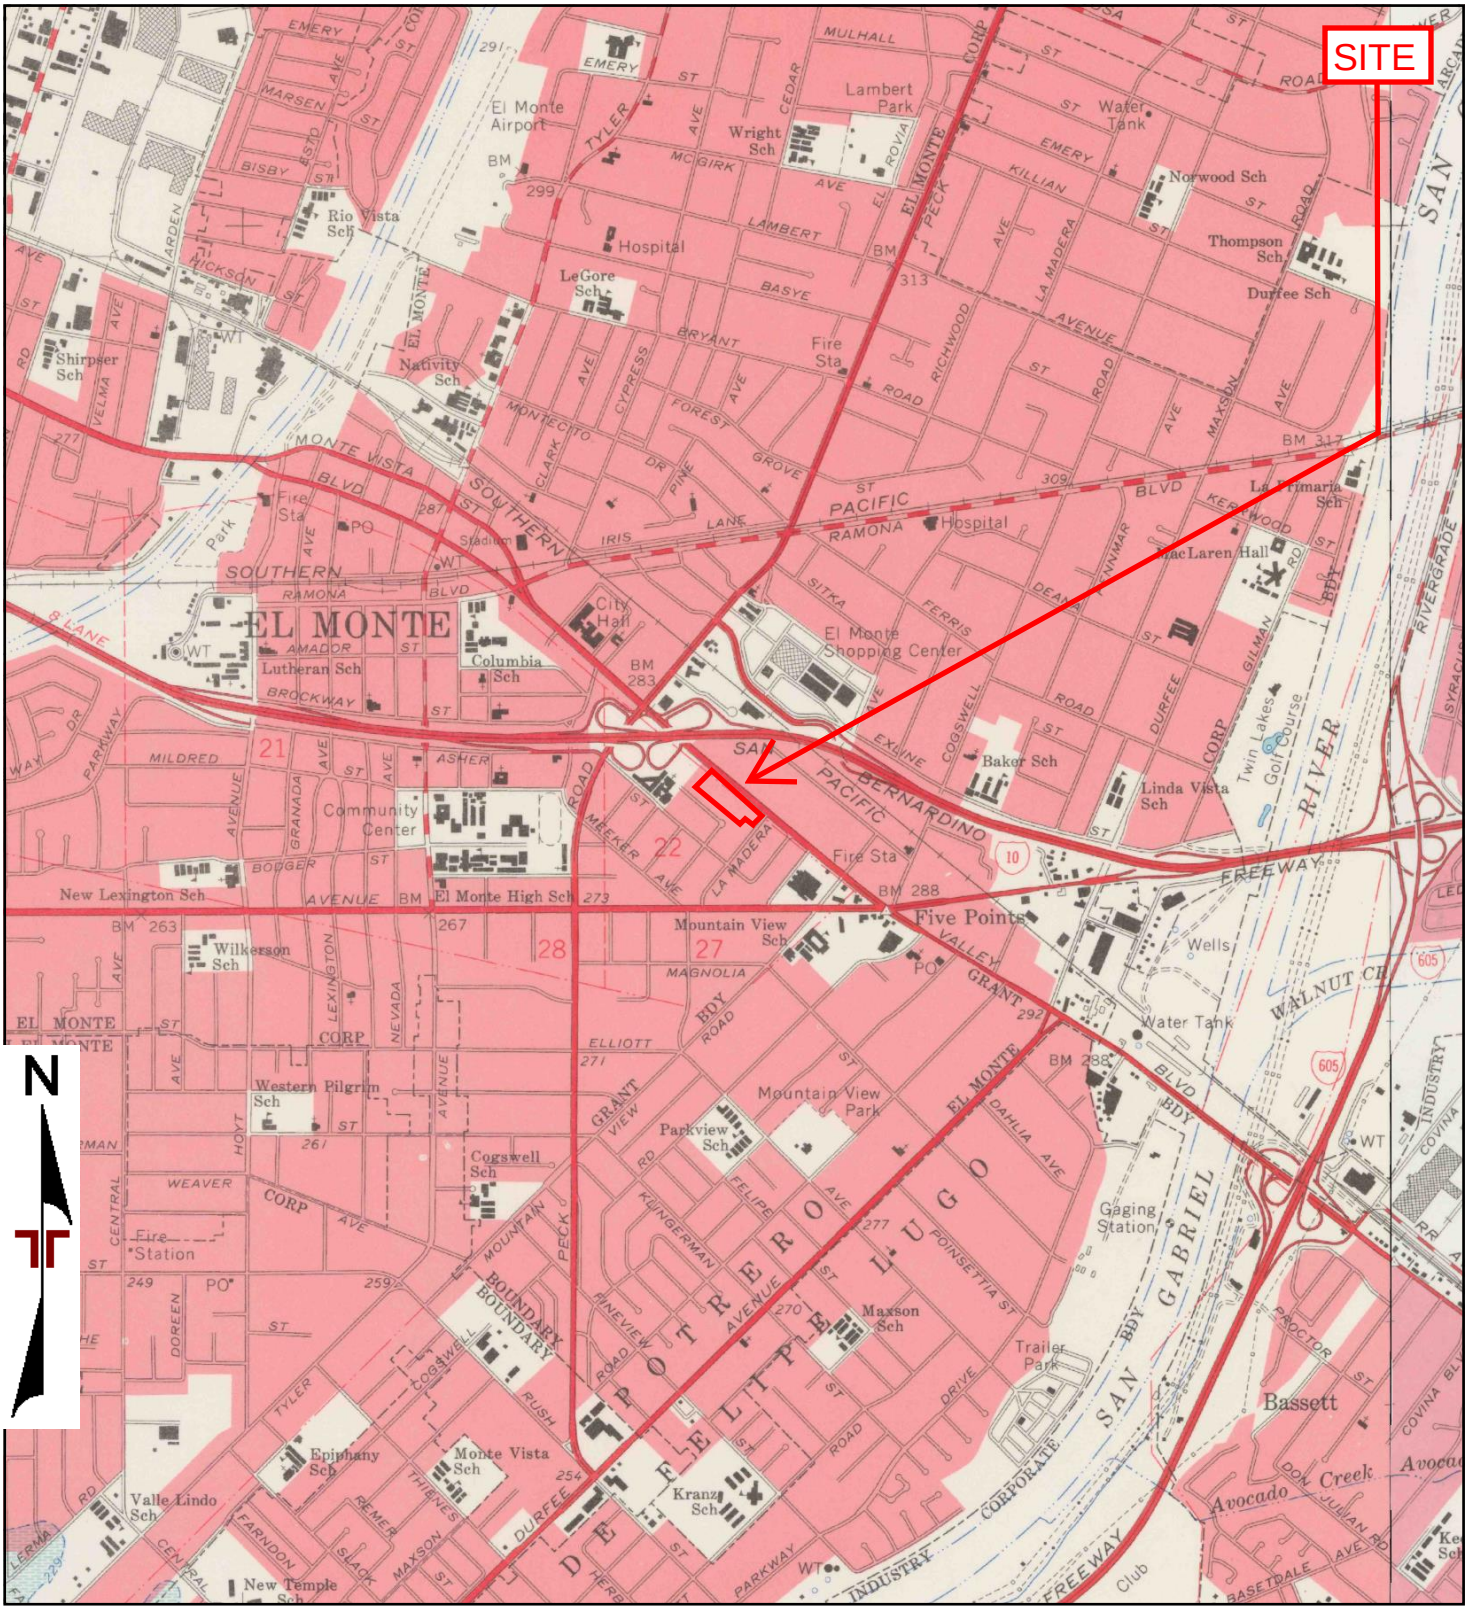

TP, El Monte, 1966, 7.5-minute
E, Baldwin Park, 1966, 7.5-minute

0 Miles 0.25 0.5 1 1.5

Project Manager: GRJ	Project No. 60187462	Terracon 1421 Edinger Avenue, Suite C Tustin, CA 92780	1966 TOPOGRAPHIC MAP PROPOSED MIXED COMMERCIAL AND RESIDENTIAL DEVELOPMENT 11710 AND 11730 VALLEY BOULEVARD EL MONTE, LOS ANGELES COUNTY 91732	Appendix C
Drawn by: GRJ	Scale: As Shown			
Checked by: IRN	File Name: NA			
Approved by: IRN	Date: 1966			

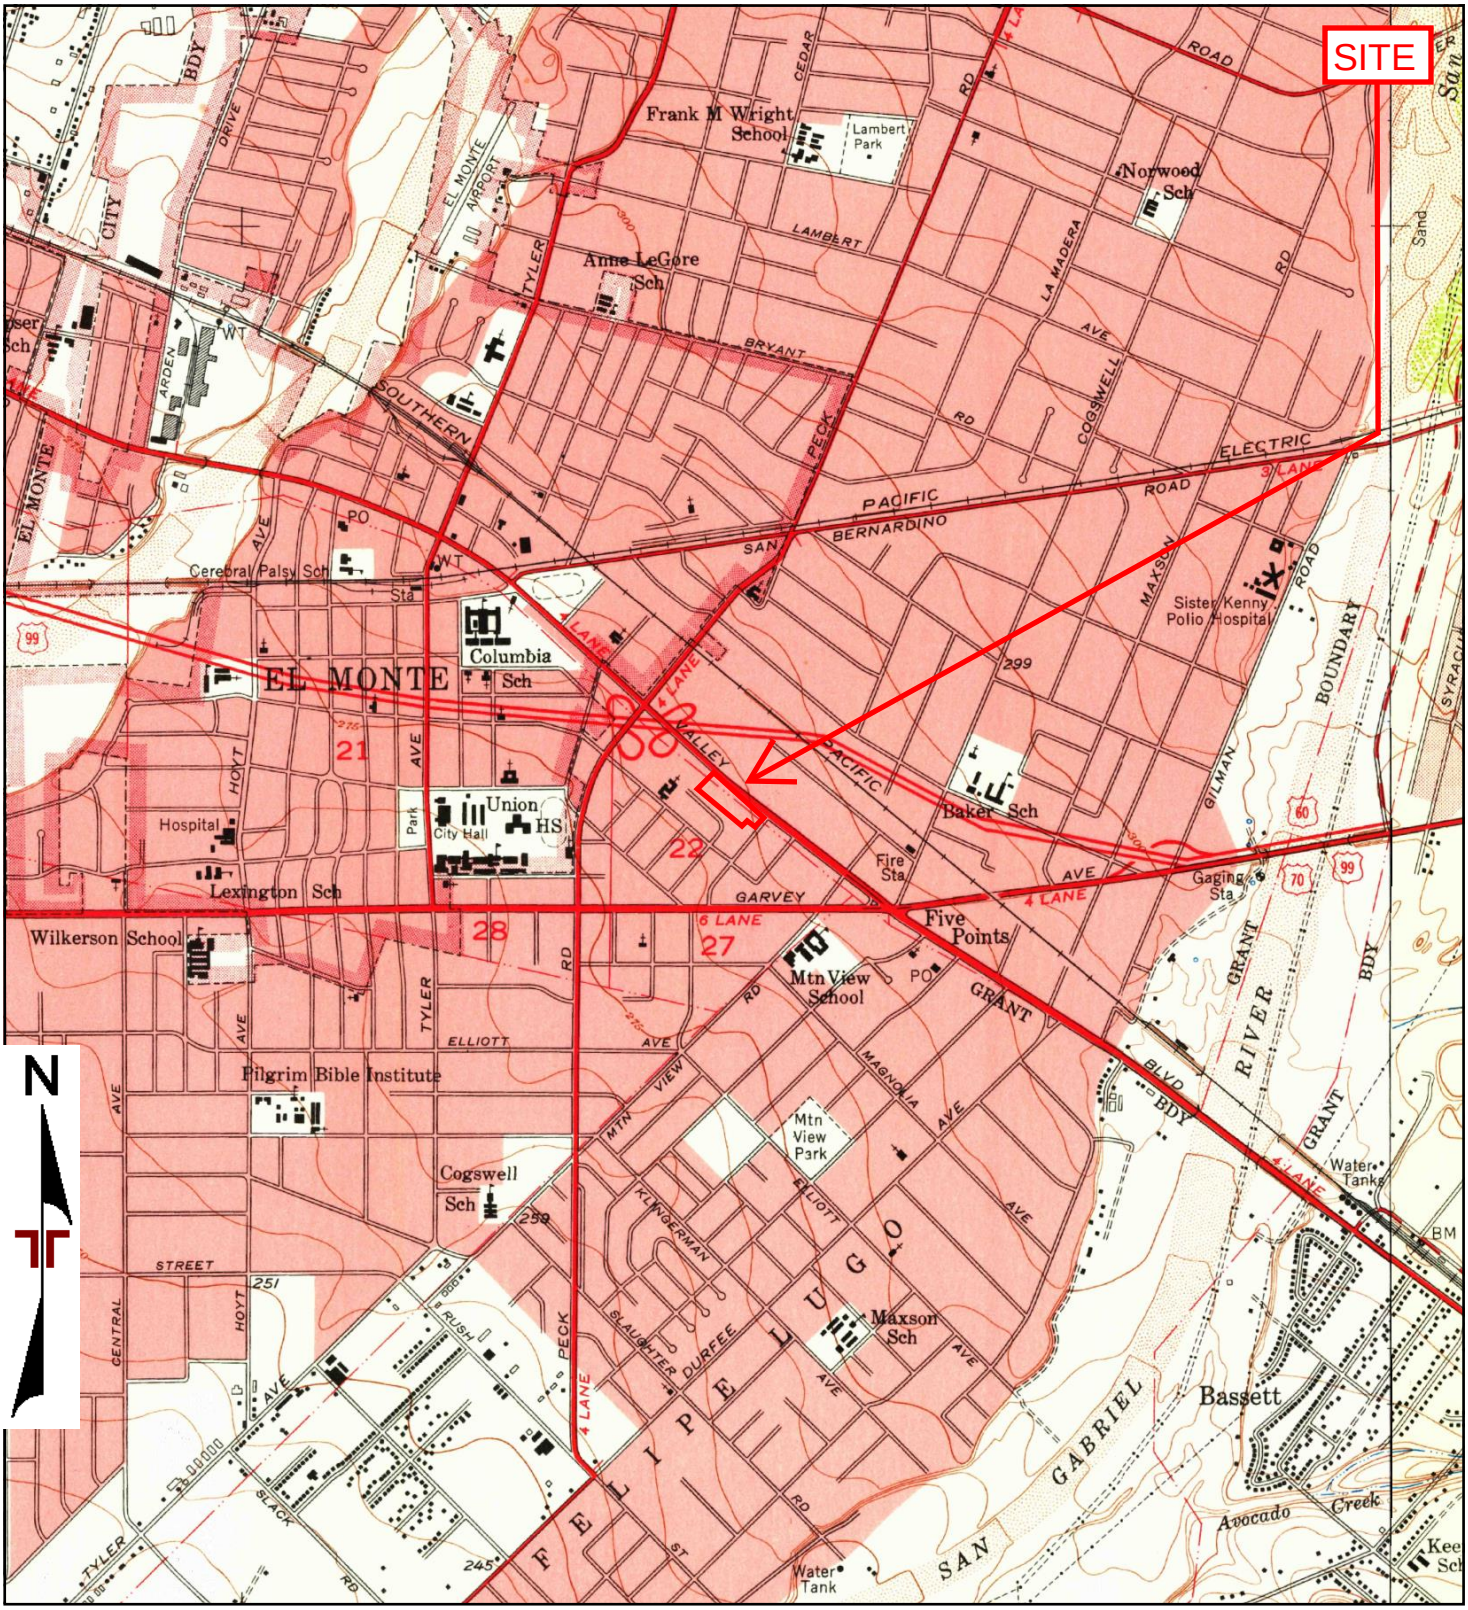


TP, El Monte, 1953, 7.5-minute
E, Baldwin Park, 1953, 7.5-minute

0 Miles 0.25 0.5 1 1.5

Project Manager: GRJ	Project No. 60187462	Terracon 1421 Edinger Avenue, Suite C Tustin, CA 92780	1953 TOPOGRAPHIC MAP PROPOSED MIXED COMMERCIAL AND RESIDENTIAL DEVELOPMENT 11710 AND 11730 VALLEY BOULEVARD EL MONTE, LOS ANGELES COUNTY 91732
Drawn by: GRJ	Scale: As Shown		
Checked by: IRN	File Name: NA		
Approved by: IRN	Date: 1953		

Appendix C

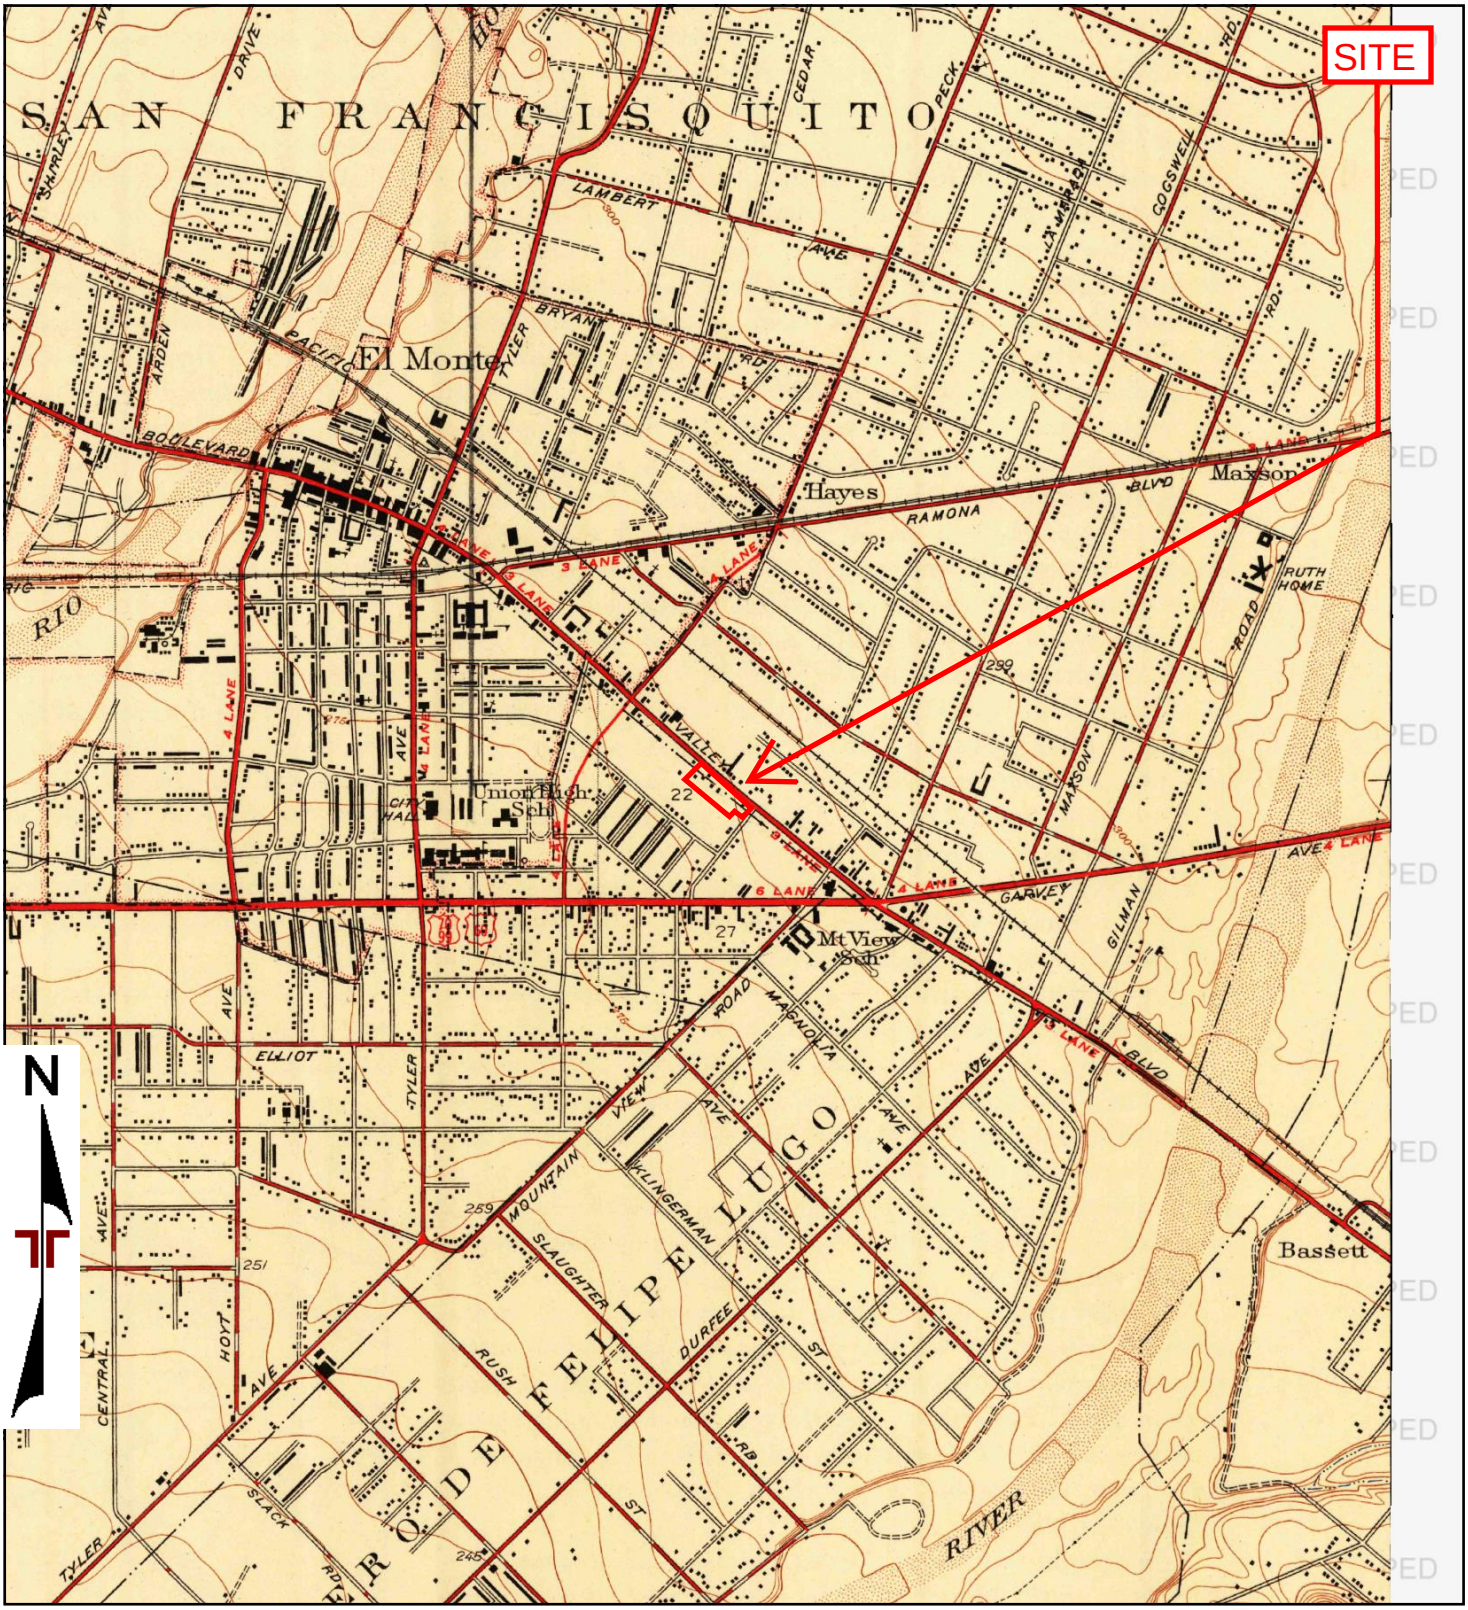

TP, El Monte, 1948, 7.5-minute

0 Miles 0.25 0.5 1 1.5


Project Manager: GRJ	Project No. 60187462
Drawn by: GRJ	Scale: As Shown
Checked by: IRN	File Name: NA
Approved by: IRN	Date: 1948

Terracon
1421 Edinger Avenue, Suite C
Tustin, CA 92780

1948 TOPOGRAPHIC MAP

PROPOSED MIXED COMMERCIAL AND RESIDENTIAL DEVELOPMENT
11710 AND 11730 VALLEY BOULEVARD
EL MONTE, LOS ANGELES COUNTY 91732

Appendix C

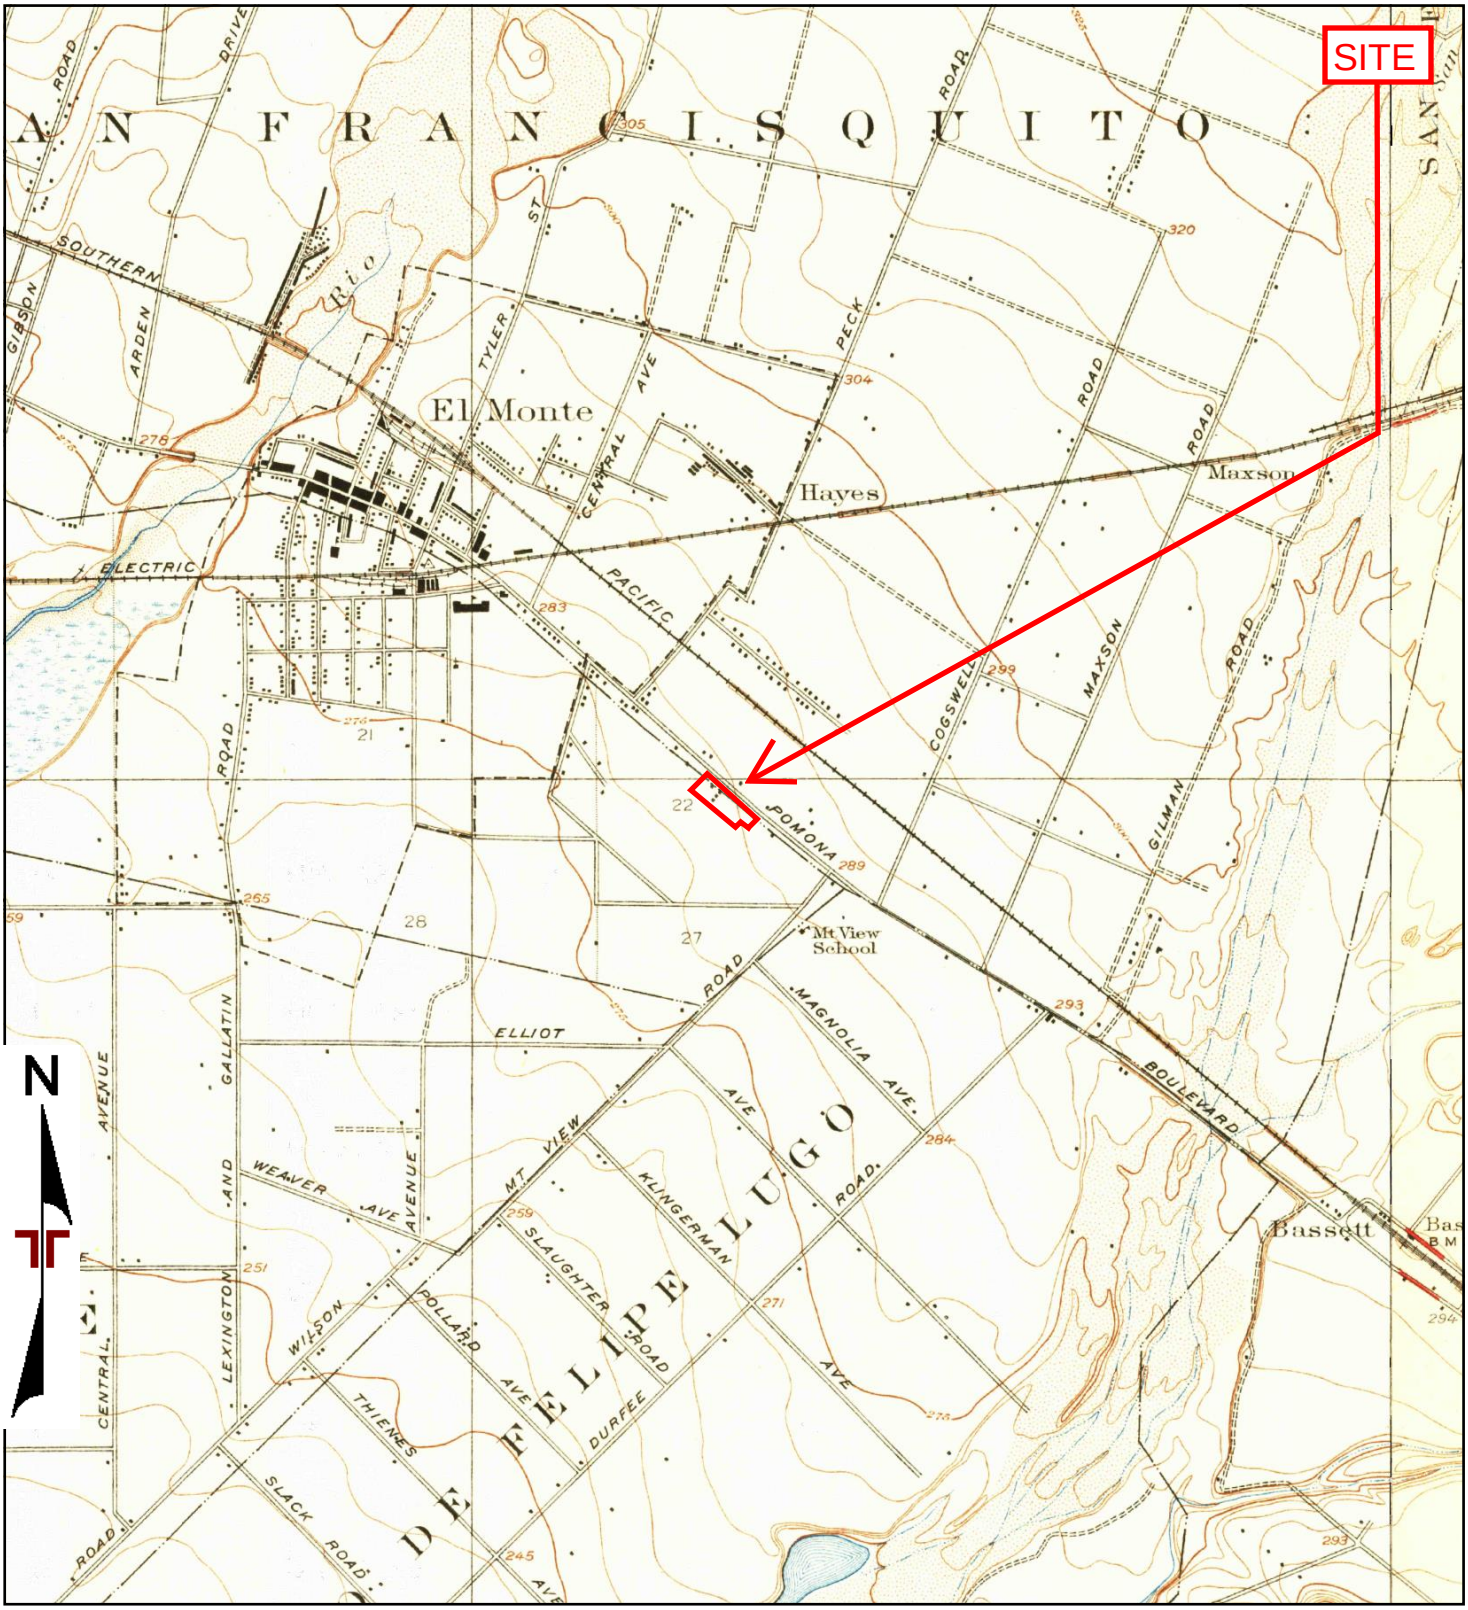

TP, El Monte, 1926, 7.5-minute
E, Puente, 1927, 7.5-minute

0 Miles 0.25 0.5 1 1.5


Project Manager: GRJ	Project No. 60187462
Drawn by: GRJ	Scale: As Shown
Checked by: IRN	File Name: NA
Approved by: IRN	Date: 1926, 1927

Terracon
1421 Edinger Avenue, Suite C
Tustin, CA 92780

1926, 1927 TOPOGRAPHIC MAP

PROPOSED MIXED COMMERCIAL AND RESIDENTIAL DEVELOPMENT
11710 AND 11730 VALLEY BOULEVARD
EL MONTE, LOS ANGELES COUNTY 91732

Appendix C

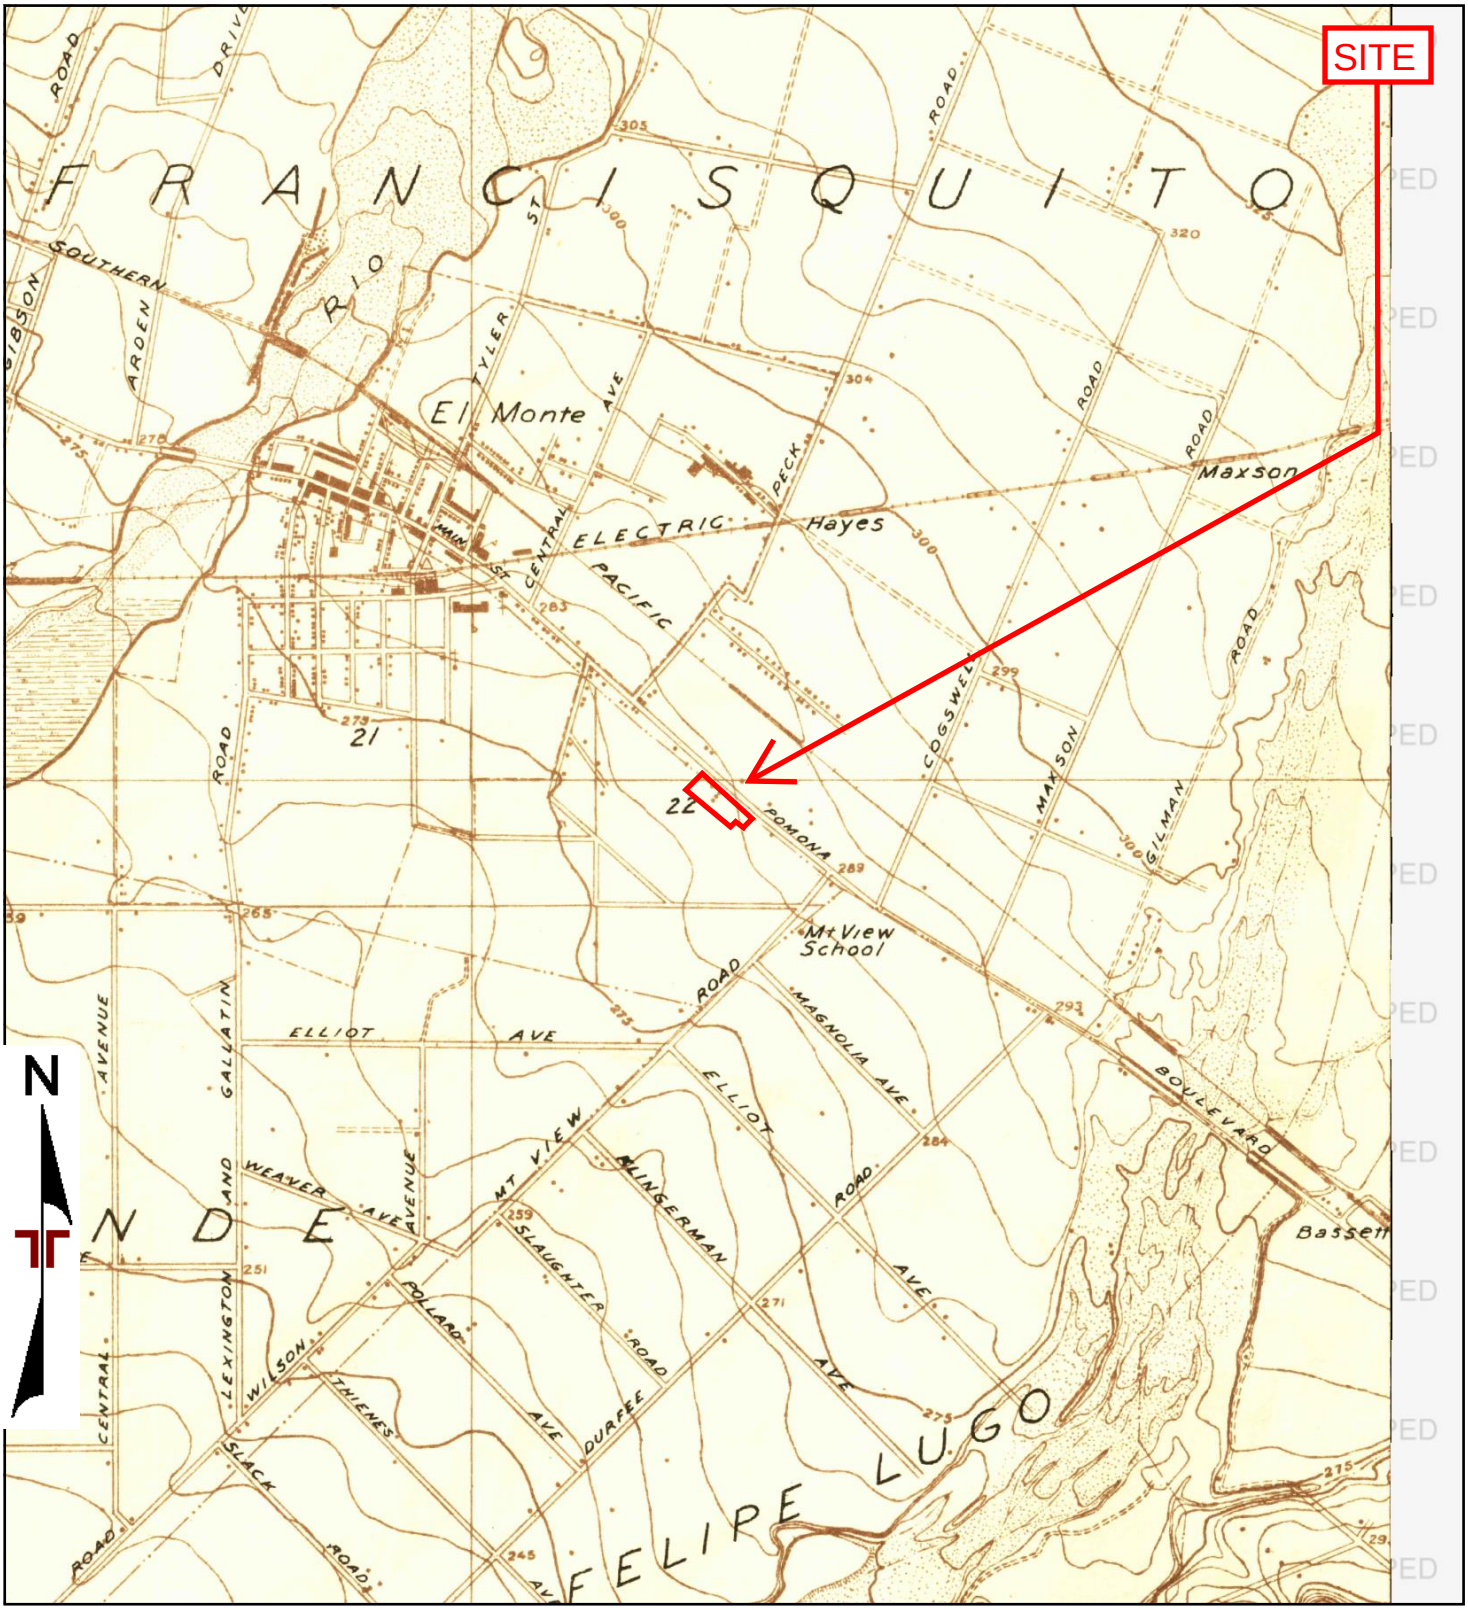

Project Manager: GRJ	Project No. 60187462
Drawn by: GRJ	Scale: As Shown
Checked by: IRN	File Name: NA
Approved by: IRN	Date: 1923

Terracon
1421 Edinger Avenue, Suite C
Tustin, CA 92780

1923 TOPOGRAPHIC MAP

PROPOSED MIXED COMMERCIAL AND RESIDENTIAL DEVELOPMENT
11710 AND 11730 VALLEY BOULEVARD
EL MONTE, LOS ANGELES COUNTY 91732

Appendix C



TP, Pasadena, 1900, 15-minute
TP, Los Angeles, 1900, 15-minute
NE, Pomona, 1904, 15-minute

0 Miles 0.25 0.5 1 1.5


Project Manager: GRJ	Project No. 60187462
Drawn by: GRJ	Scale: As Shown
Checked by: IRN	File Name: NA
Approved by: IRN	Date: 1900, 1904

Terracon
1421 Edinger Avenue, Suite C
Tustin, CA 92780

1900, 1904 TOPOGRAPHIC MAP

PROPOSED MIXED COMMERCIAL AND RESIDENTIAL DEVELOPMENT
11710 AND 11730 VALLEY BOULEVARD
EL MONTE, LOS ANGELES COUNTY 91732

Appendix C

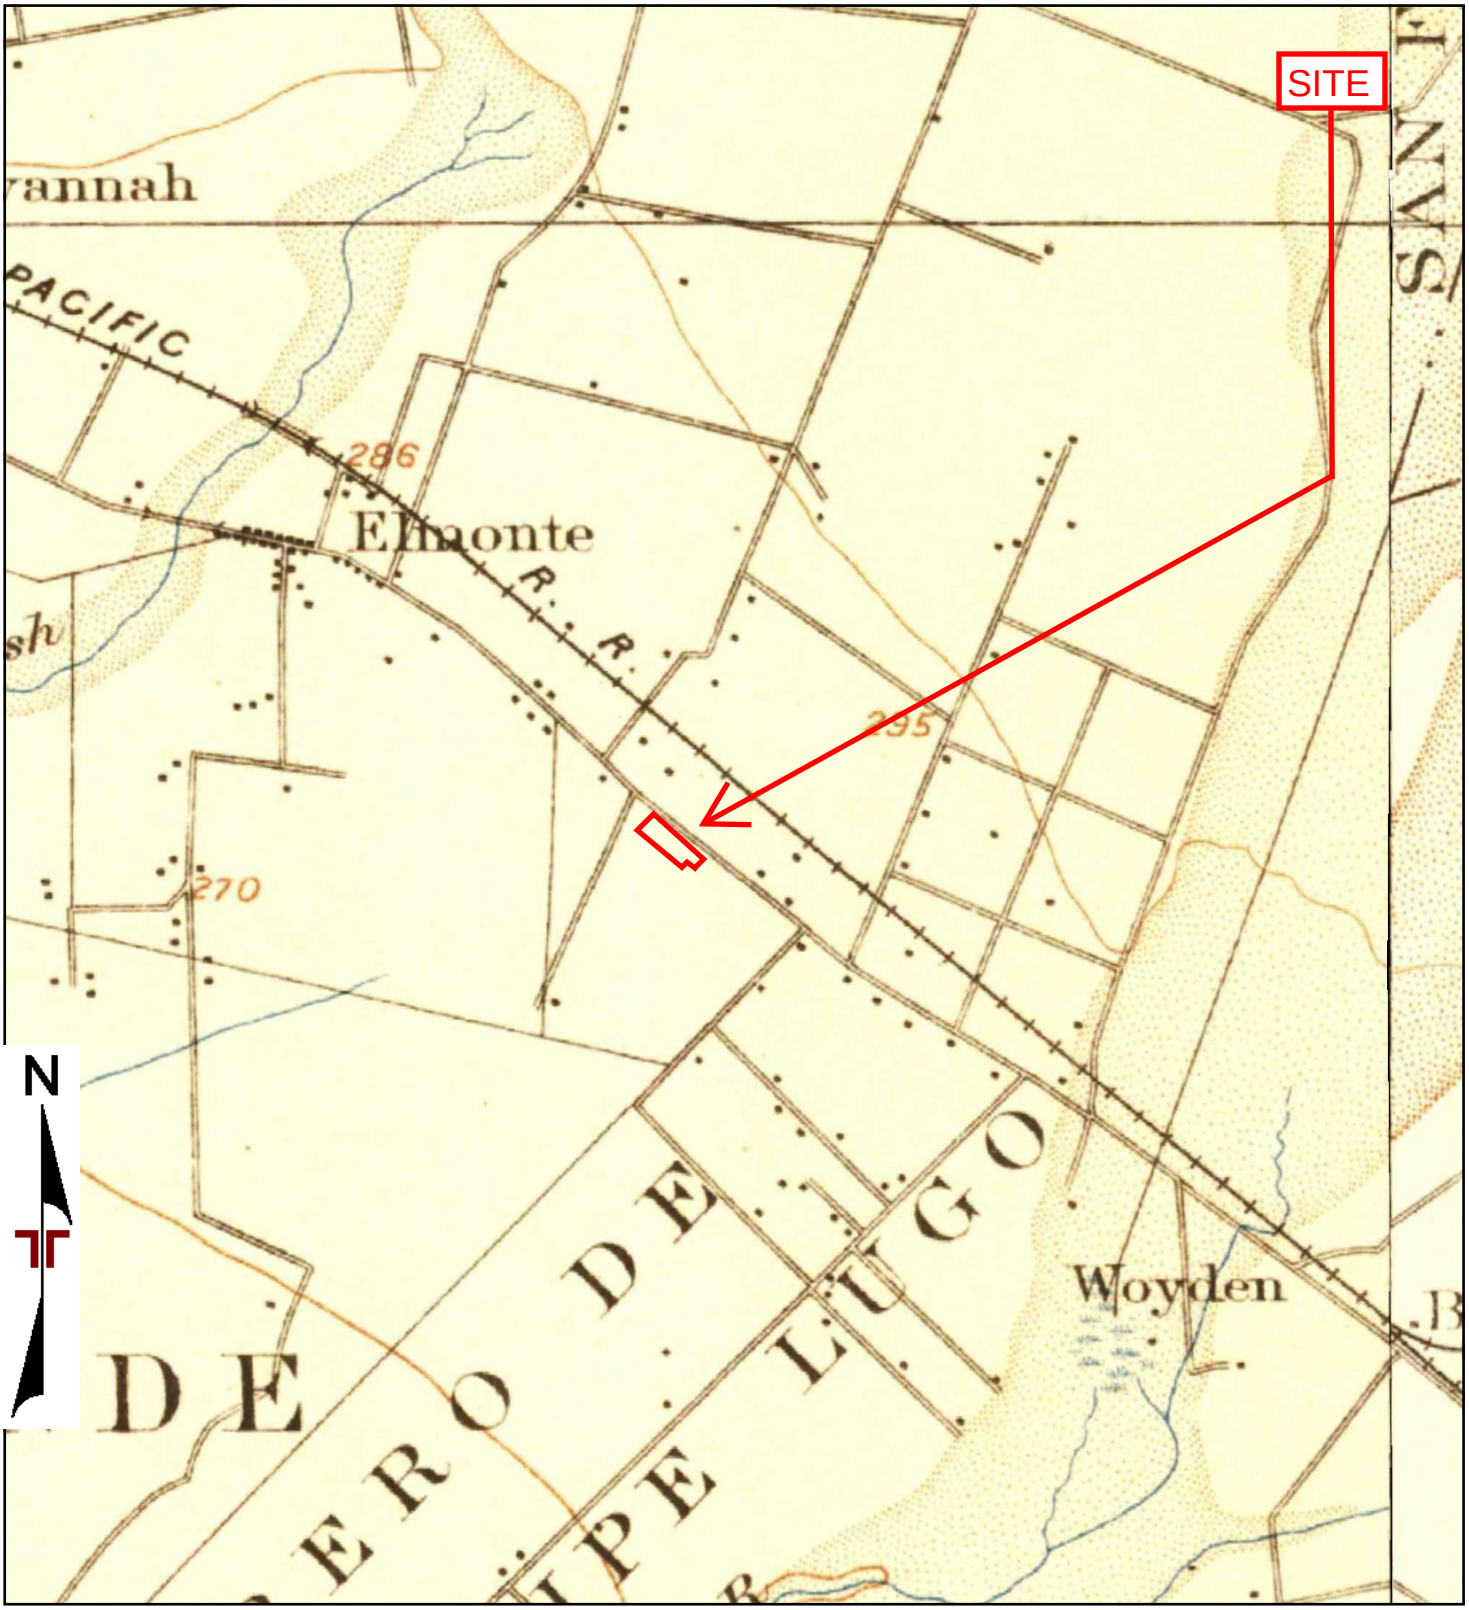

TP, Pasadena, 1896, 15-minute
NE, Pomona, 1897, 15-minute

0 Miles 0.25 0.5 1 1.5


Project Manager: GRJ	Project No. 60187462
Drawn by: GRJ	Scale: As Shown
Checked by: IRN	File Name: NA
Approved by: IRN	Date: 1896, 1897

Terracon
1421 Edinger Avenue, Suite C
Tustin, CA 92780

1896, 1897 TOPOGRAPHIC MAP

PROPOSED MIXED COMMERCIAL AND RESIDENTIAL DEVELOPMENT
11710 AND 11730 VALLEY BOULEVARD
EL MONTE, LOS ANGELES COUNTY 91732

Appendix C

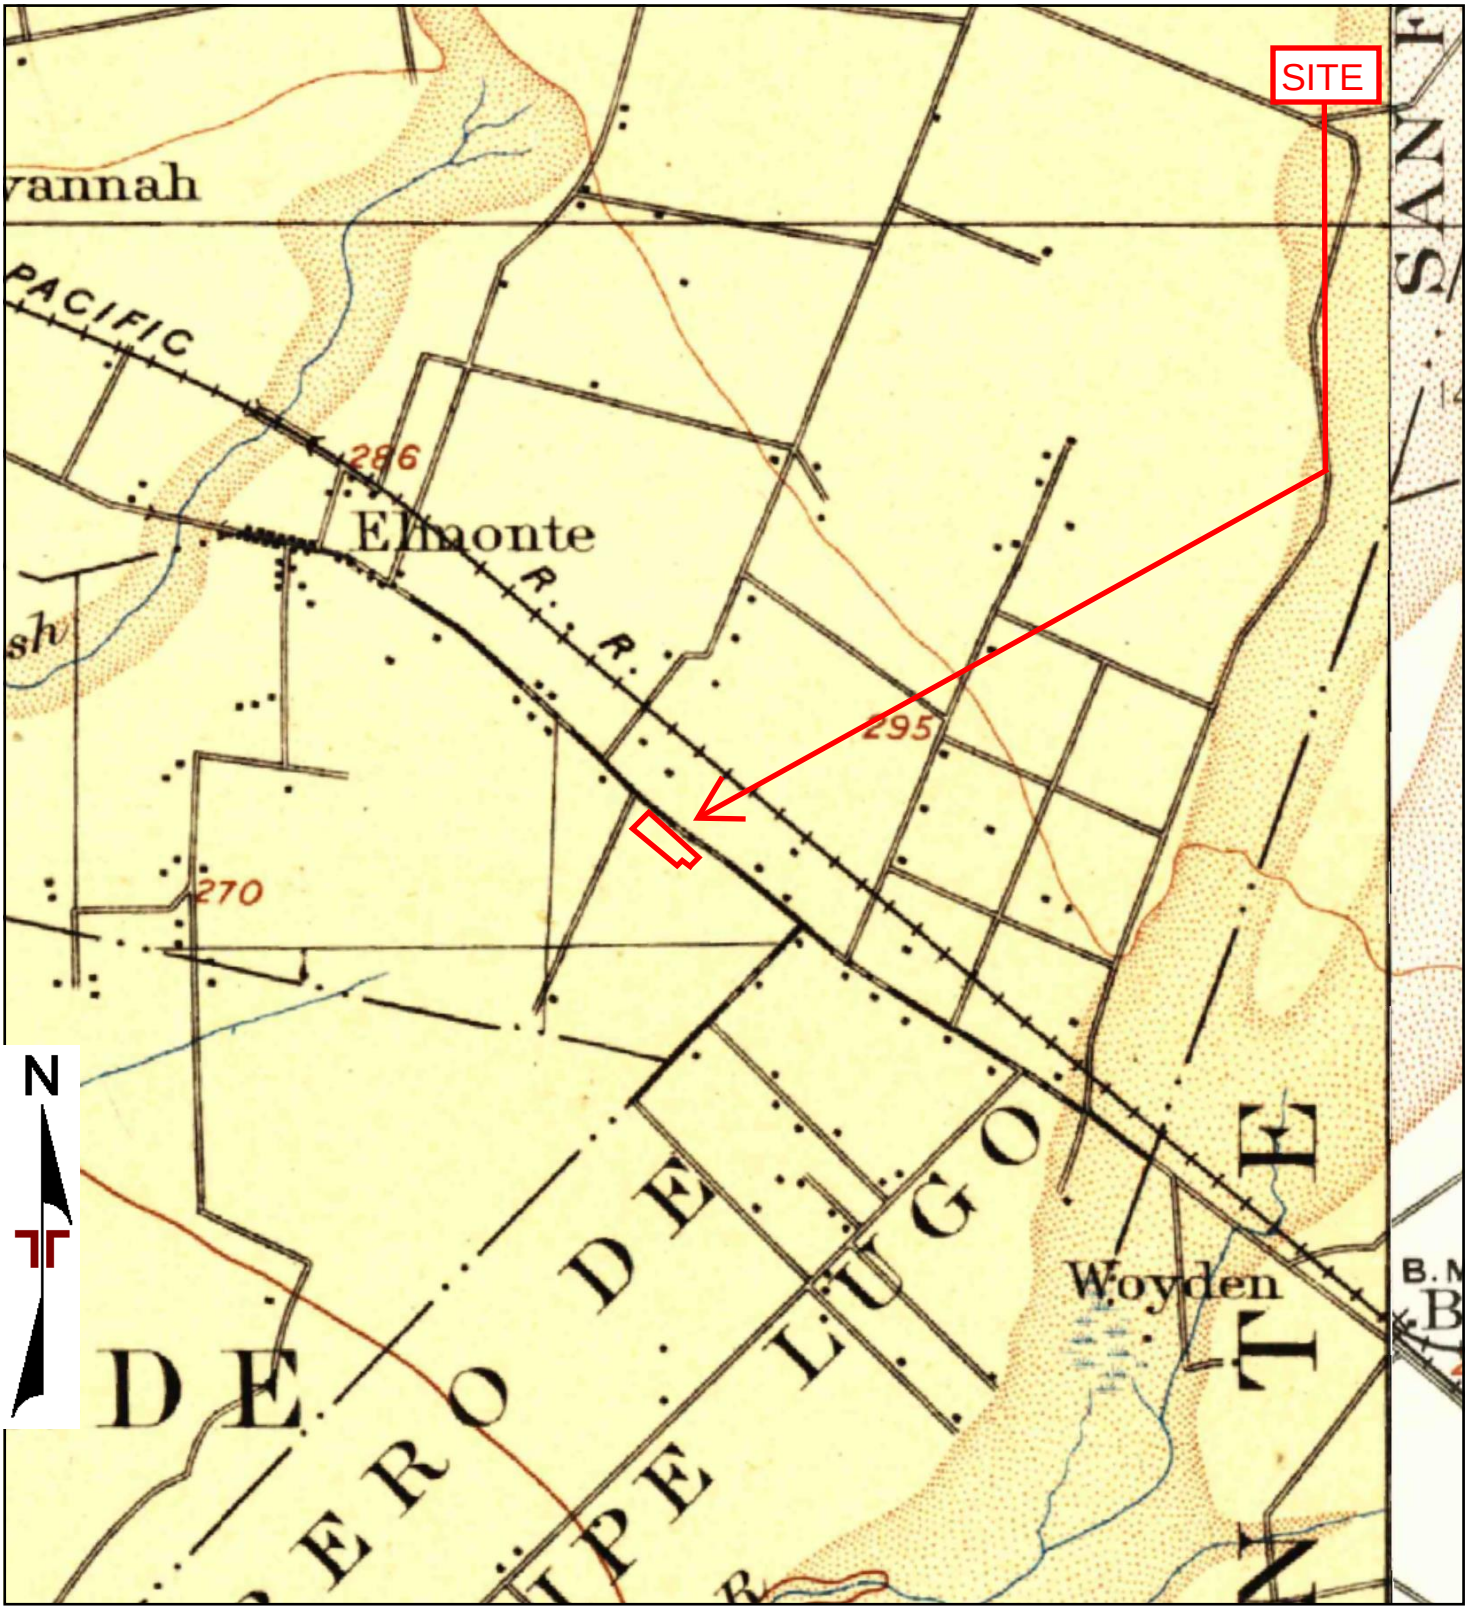

TP, Los Angeles, 1894, 15-minute
NE, Pomona, 1894, 15-minute

0 Miles 0.25 0.5 1 1.5

Project Manager: GRJ	Project No. 60187462
Drawn by: GRJ	Scale: As Shown
Checked by: IRN	File Name: NA
Approved by: IRN	Date: 1894

Terracon
1421 Edinger Avenue, Suite C
Tustin, CA 92780

1894 TOPOGRAPHIC MAP

PROPOSED MIXED COMMERCIAL AND RESIDENTIAL DEVELOPMENT
11710 AND 11730 VALLEY BOULEVARD
EL MONTE, LOS ANGELES COUNTY 91732

Appendix C

Proposed Mixed Commercial and Residential Developm

11710 and 11730 Valley Boulevard

EL MONTE, CA 91732

Inquiry Number: 5492568.8

November 27, 2018

The EDR Aerial Photo Decade Package

6 Armstrong Road, 4th floor
Shelton, CT 06484
Toll Free: 800.352.0050
www.edrnet.com

EDR Aerial Photo Decade Package

11/27/18

Site Name:

Proposed Mixed Commercial a
11710 and 11730 Valley Boule
EL MONTE, CA 91732
EDR Inquiry # 5492568.8

Client Name:

Terracon
1421 Edinger Avenue
Tustin, CA 92780
Contact: Gabriela Jorquiera

Environmental Data Resources, Inc. (EDR) Aerial Photo Decade Package is a screening tool designed to assist environmental professionals in evaluating potential liability on a target property resulting from past activities. EDR's professional researchers provide digitally reproduced historical aerial photographs, and when available, provide one photo per decade.

Search Results:

Year	Scale	Details	Source
2016	1"=500'	Flight Year: 2016	USDA/NAIP
2012	1"=500'	Flight Year: 2012	USDA/NAIP
2009	1"=500'	Flight Year: 2009	USDA/NAIP
2005	1"=500'	Flight Year: 2005	USDA/NAIP
2002	1"=500'	Flight Date: June 11, 2002	USDA
1994	1"=500'	Acquisition Date: June 01, 1994	USGS/DOQQ
1989	1"=500'	Flight Date: August 22, 1989	USDA
1981	1"=500'	Flight Date: February 17, 1981	EDR Proprietary Brewster Pacific
1979	1"=500'	Flight Date: May 11, 1979	EDR Proprietary Brewster Pacific
1977	1"=500'	Flight Date: April 25, 1977	EDR Proprietary Brewster Pacific
1964	1"=500'	Flight Date: July 28, 1964	USGS
1954	1"=500'	Flight Date: August 31, 1954	USDA
1952	1"=500'	Flight Date: August 02, 1952	USGS
1948	1"=500'	Flight Date: July 10, 1948	USGS
1938	1"=500'	Flight Date: May 06, 1938	USDA
1928	1"=500'	Flight Date: January 01, 1928	FAIR

When delivered electronically by EDR, the aerial photo images included with this report are for ONE TIME USE ONLY. Further reproduction of these aerial photo images is prohibited without permission from EDR. For more information contact your EDR Account Executive.

Disclaimer - Copyright and Trademark Notice

This Report contains certain information obtained from a variety of public and other sources reasonably available to Environmental Data Resources, Inc. It cannot be concluded from this Report that coverage information for the target and surrounding properties does not exist from other sources. NO WARRANTY EXPRESSED OR IMPLIED, IS MADE WHATSOEVER IN CONNECTION WITH THIS REPORT. ENVIRONMENTAL DATA RESOURCES, INC. SPECIFICALLY DISCLAIMS THE MAKING OF ANY SUCH WARRANTIES, INCLUDING WITHOUT LIMITATION, MERCHANTABILITY OR FITNESS FOR A PARTICULAR USE OR PURPOSE. ALL RISK IS ASSUMED BY THE USER. IN NO EVENT SHALL ENVIRONMENTAL DATA RESOURCES, INC. BE LIABLE TO ANYONE, WHETHER ARISING OUT OF ERRORS OR OMISSIONS, NEGLIGENCE, ACCIDENT OR ANY OTHER CAUSE, FOR ANY LOSS OF DAMAGE, INCLUDING, WITHOUT LIMITATION, SPECIAL, INCIDENTAL, CONSEQUENTIAL, OR EXEMPLARY DAMAGES. ANY LIABILITY ON THE PART OF ENVIRONMENTAL DATA RESOURCES, INC. IS STRICTLY LIMITED TO A REFUND OF THE AMOUNT PAID FOR THIS REPORT. Purchaser accepts this Report "AS IS". Any analyses, estimates, ratings, environmental risk levels or risk codes provided in this Report are provided for illustrative purposes only, and are not intended to provide, nor should they be interpreted as providing any facts regarding, or prediction or forecast of, any environmental risk for any property. Only a Phase I Environmental Site Assessment performed by an environmental professional can provide information regarding the environmental risk for any property. Additionally, the information provided in this Report is not to be construed as legal advice.

Copyright 2018 by Environmental Data Resources, Inc. All rights reserved. Reproduction in any media or format, in whole or in part, of any report or map of Environmental Data Resources, Inc., or its affiliates, is prohibited without prior written permission.

EDR and its logos (including Sanborn and Sanborn Map) are trademarks of Environmental Data Resources, Inc. or its affiliates. All other trademarks used herein are the property of their respective owners.



0 Feet 500 1000 2000

Project Manager: GRJ	Project No: 60187462	Terracon 1421 Edinger Avenue, Suite C Tustin, CA 92780	2016 AERIAL PHOTOGRAPH PROPOSED MIXED COMMERCIAL AND RESIDENTIAL DEVELOPMENT 11710 AND 11730 VALLEY BOULEVARD EL MONTE, LOS ANGELES COUNTY 91732	Appendix C
Drawn By: GRJ	Scale: As Shown			
Checked By: IRN	File Name: NA			
Approved By: IRN	Date: 2016			



0 Feet 500 1000 2000

Project Manager: GRJ	Project No: 60187462	Terracon 1421 Edinger Avenue, Suite C Tustin, CA 92780	2012 AERIAL PHOTOGRAPH PROPOSED MIXED COMMERCIAL AND RESIDENTIAL DEVELOPMENT 11710 AND 11730 VALLEY BOULEVARD EL MONTE, LOS ANGELES COUNTY 91732	Appendix C
Drawn By: GRJ	Scale: As Shown			
Checked By: IRN	File Name: NA			
Approved By: IRN	Date: 2012			




0 Feet 500 1000 2000

Project Manager: GRJ	Project No: 60187462	Terracon 1421 Edinger Avenue, Suite C Tustin, CA 92780	2009 AERIAL PHOTOGRAPH PROPOSED MIXED COMMERCIAL AND RESIDENTIAL DEVELOPMENT 11710 AND 11730 VALLEY BOULEVARD EL MONTE, LOS ANGELES COUNTY 91732	Appendix C
Drawn By: GRJ	Scale: As Shown			
Checked By: IRN	File Name: NA			
Approved By: IRN	Date: 2009			




0 Feet 500 1000 2000

Project Manager: GRJ	Project No: 60187462	Terracon 1421 Edinger Avenue, Suite C Tustin, CA 92780	2005 AERIAL PHOTOGRAPH PROPOSED MIXED COMMERCIAL AND RESIDENTIAL DEVELOPMENT 11710 AND 11730 VALLEY BOULEVARD EL MONTE, LOS ANGELES COUNTY 91732	Appendix C
Drawn By: GRJ	Scale: As Shown			
Checked By: IRN	File Name: NA			
Approved By: IRN	Date: 2005			

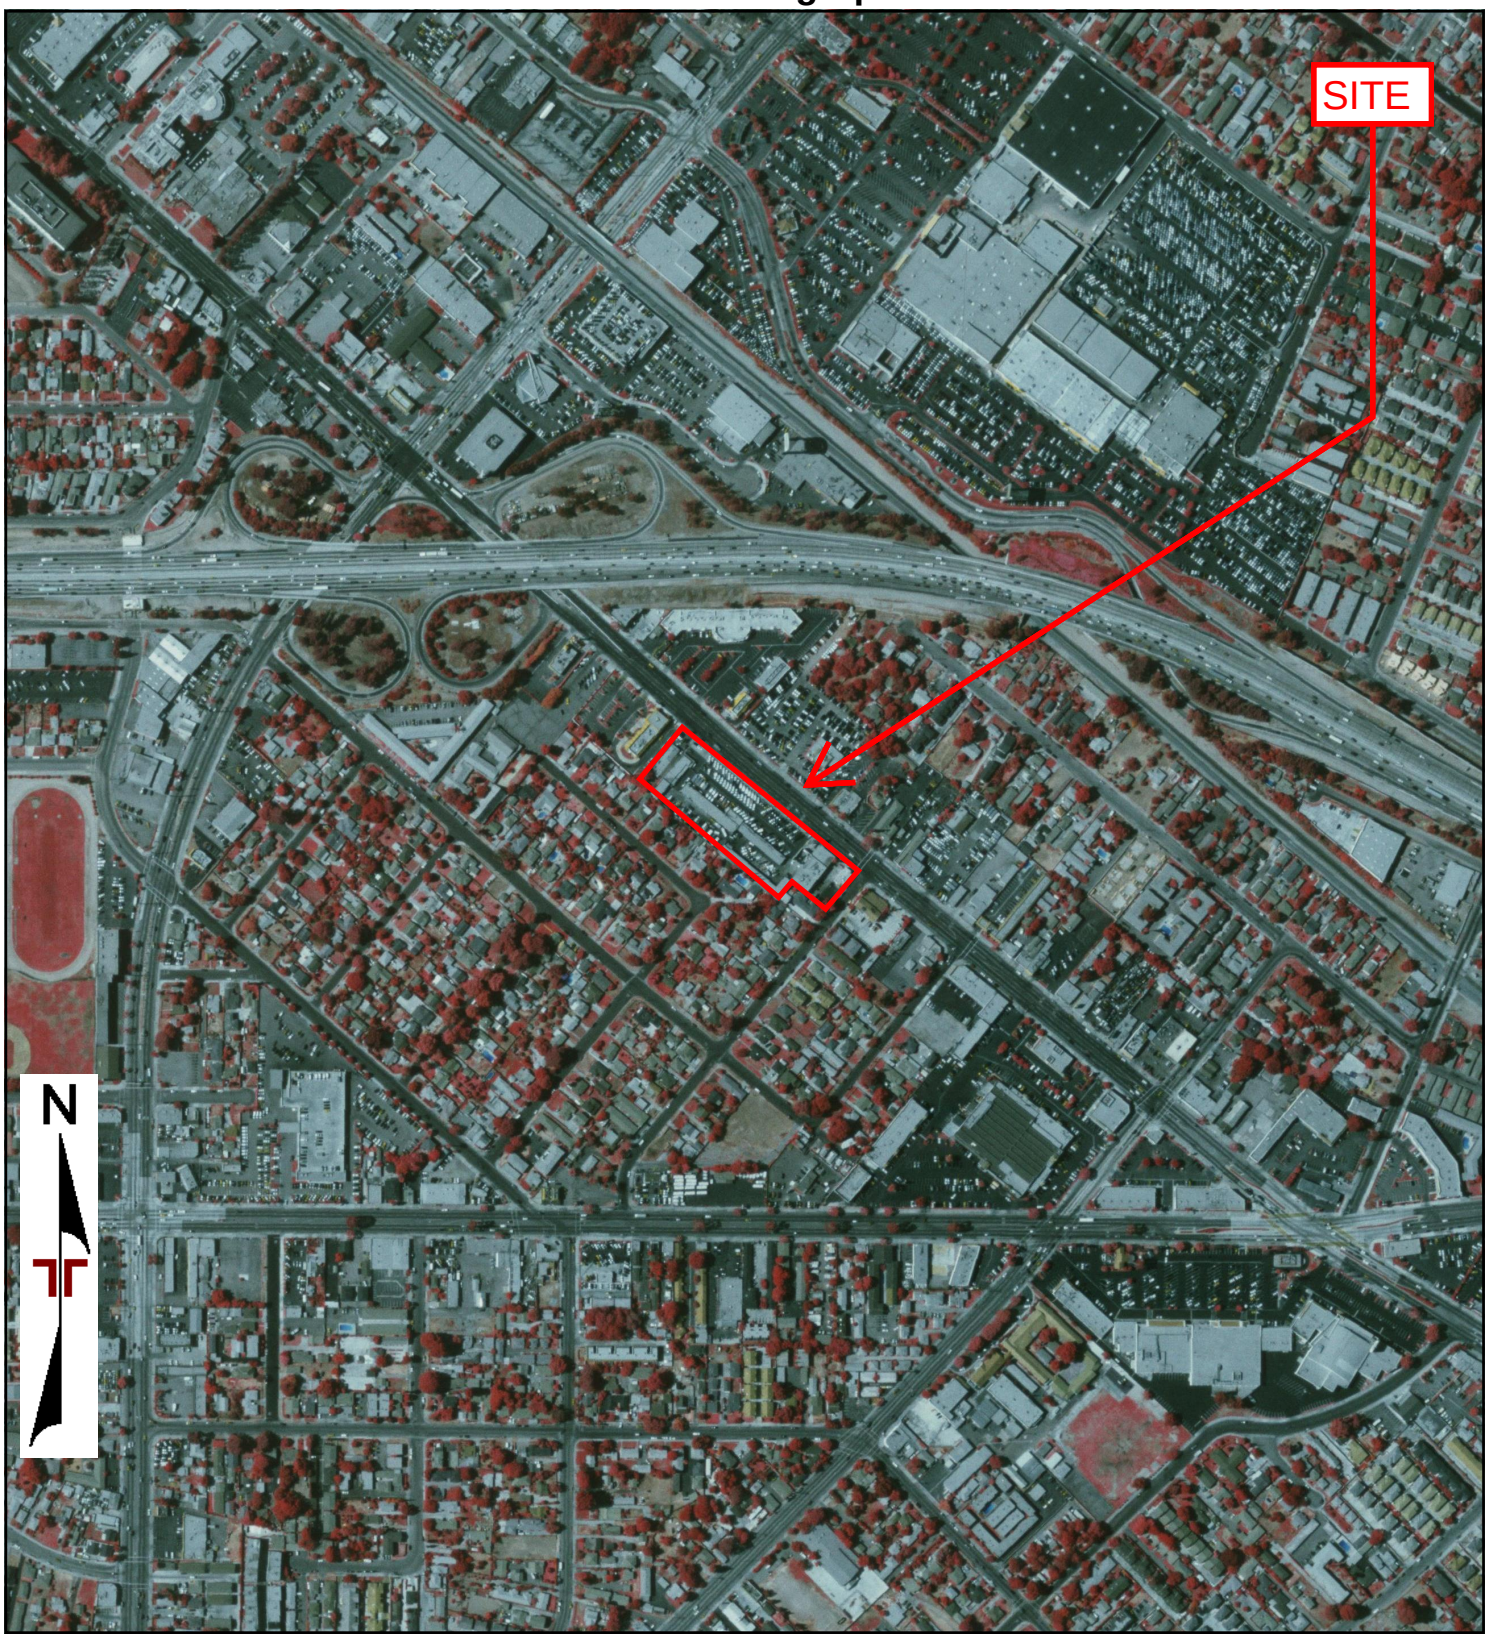

0 Feet 500 1000 2000


Project Manager: GRJ	Project No: 60187462	Terracon 1421 Edinger Avenue, Suite C Tustin, CA 92780	2002 AERIAL PHOTOGRAPH PROPOSED MIXED COMMERCIAL AND RESIDENTIAL DEVELOPMENT 11710 AND 11730 VALLEY BOULEVARD EL MONTE, LOS ANGELES COUNTY 91732	Appendix C
Drawn By: GRJ	Scale: As Shown			
Checked By: IRN	File Name: NA			
Approved By: IRN	Date: 2002			

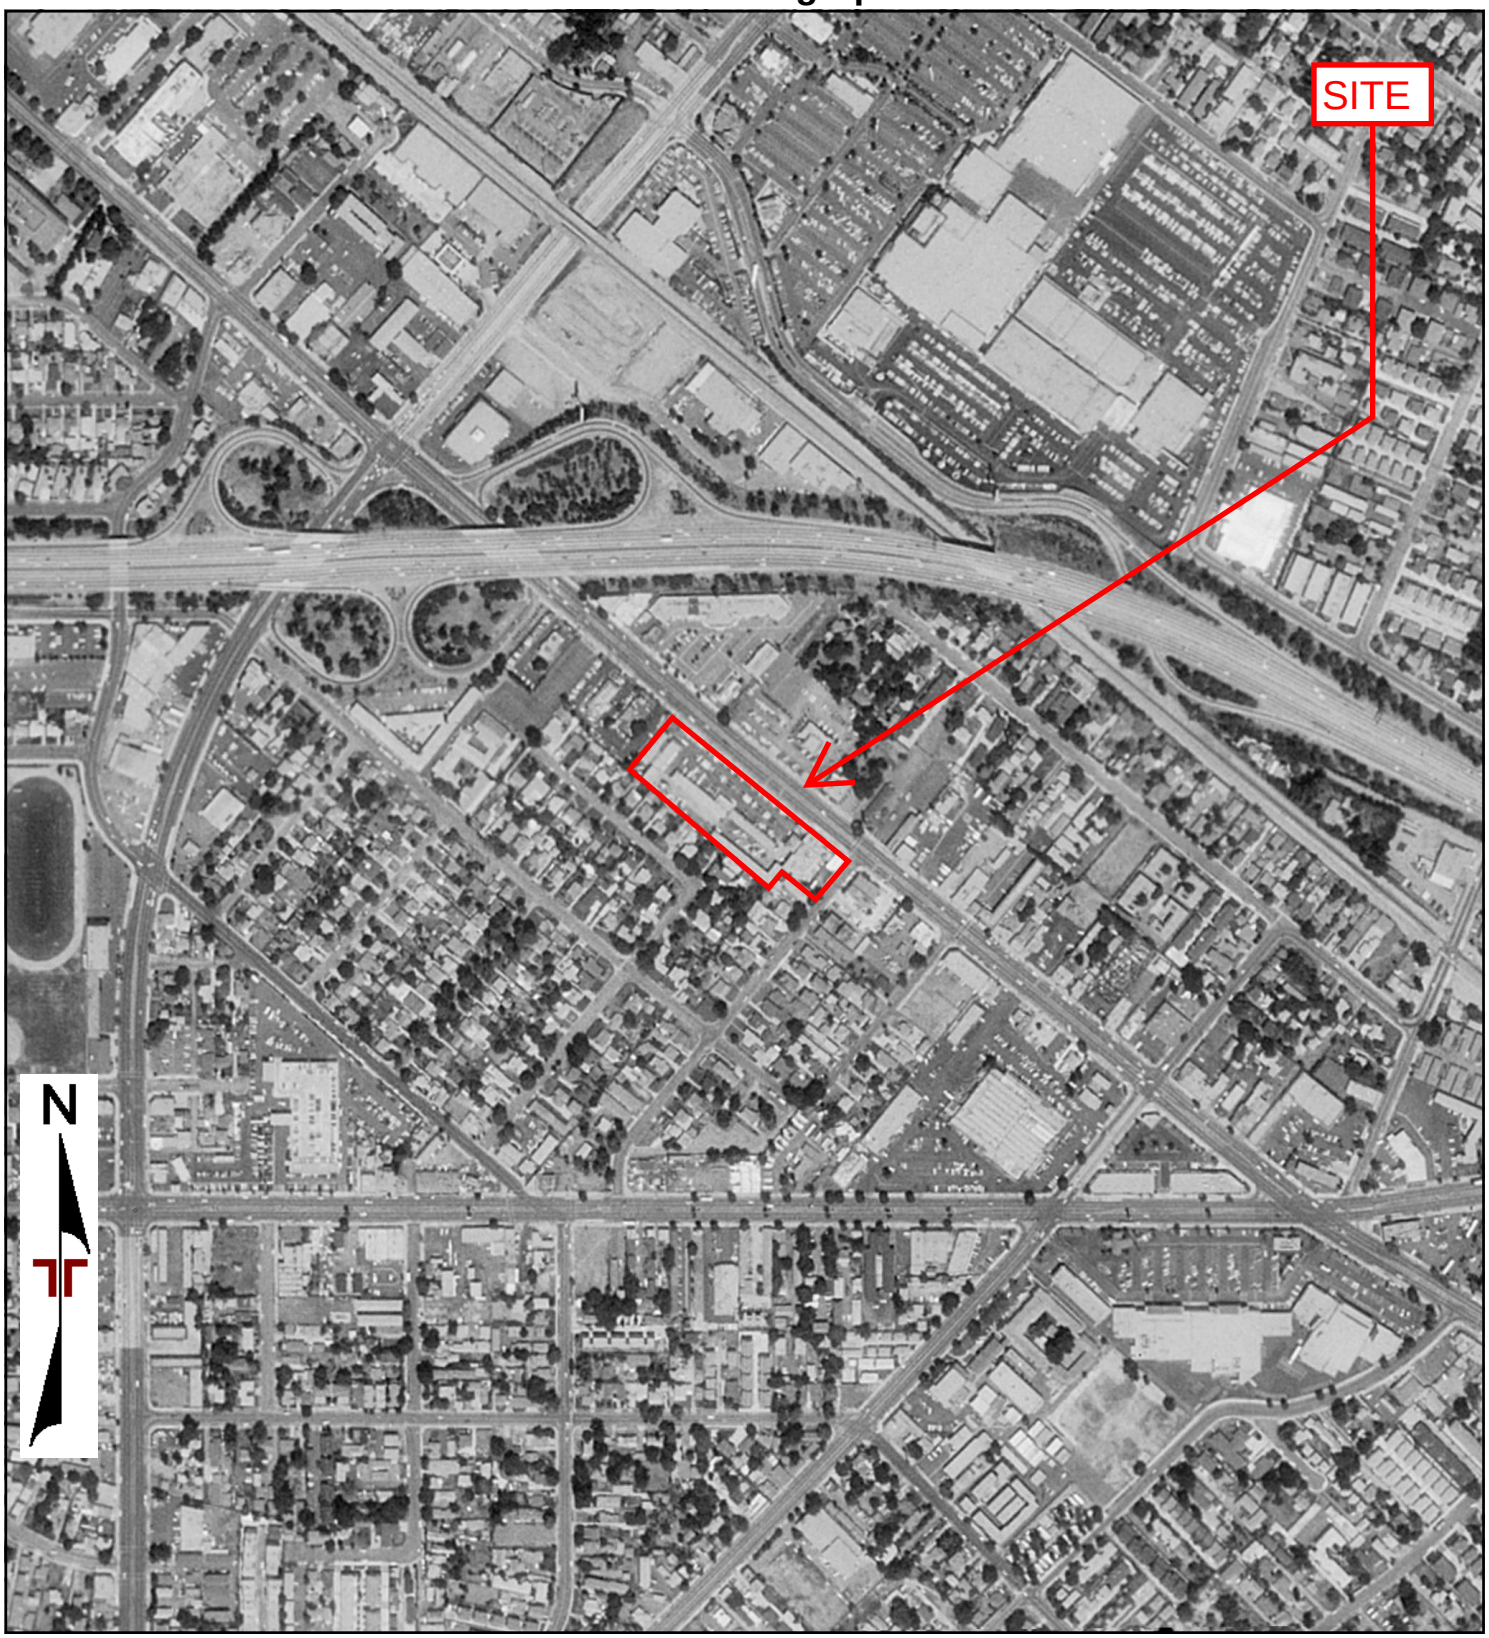

0 Feet 500 1000 2000


Project Manager: GRJ	Project No: 60187462	Terracon 1421 Edinger Avenue, Suite C Tustin, CA 92780	1994 AERIAL PHOTOGRAPH PROPOSED MIXED COMMERCIAL AND RESIDENTIAL DEVELOPMENT 11710 AND 11730 VALLEY BOULEVARD EL MONTE, LOS ANGELES COUNTY 91732
Drawn By: GRJ	Scale: As Shown		
Checked By: IRN	File Name: NA		
Approved By: IRN	Date: 1994		

Appendix C

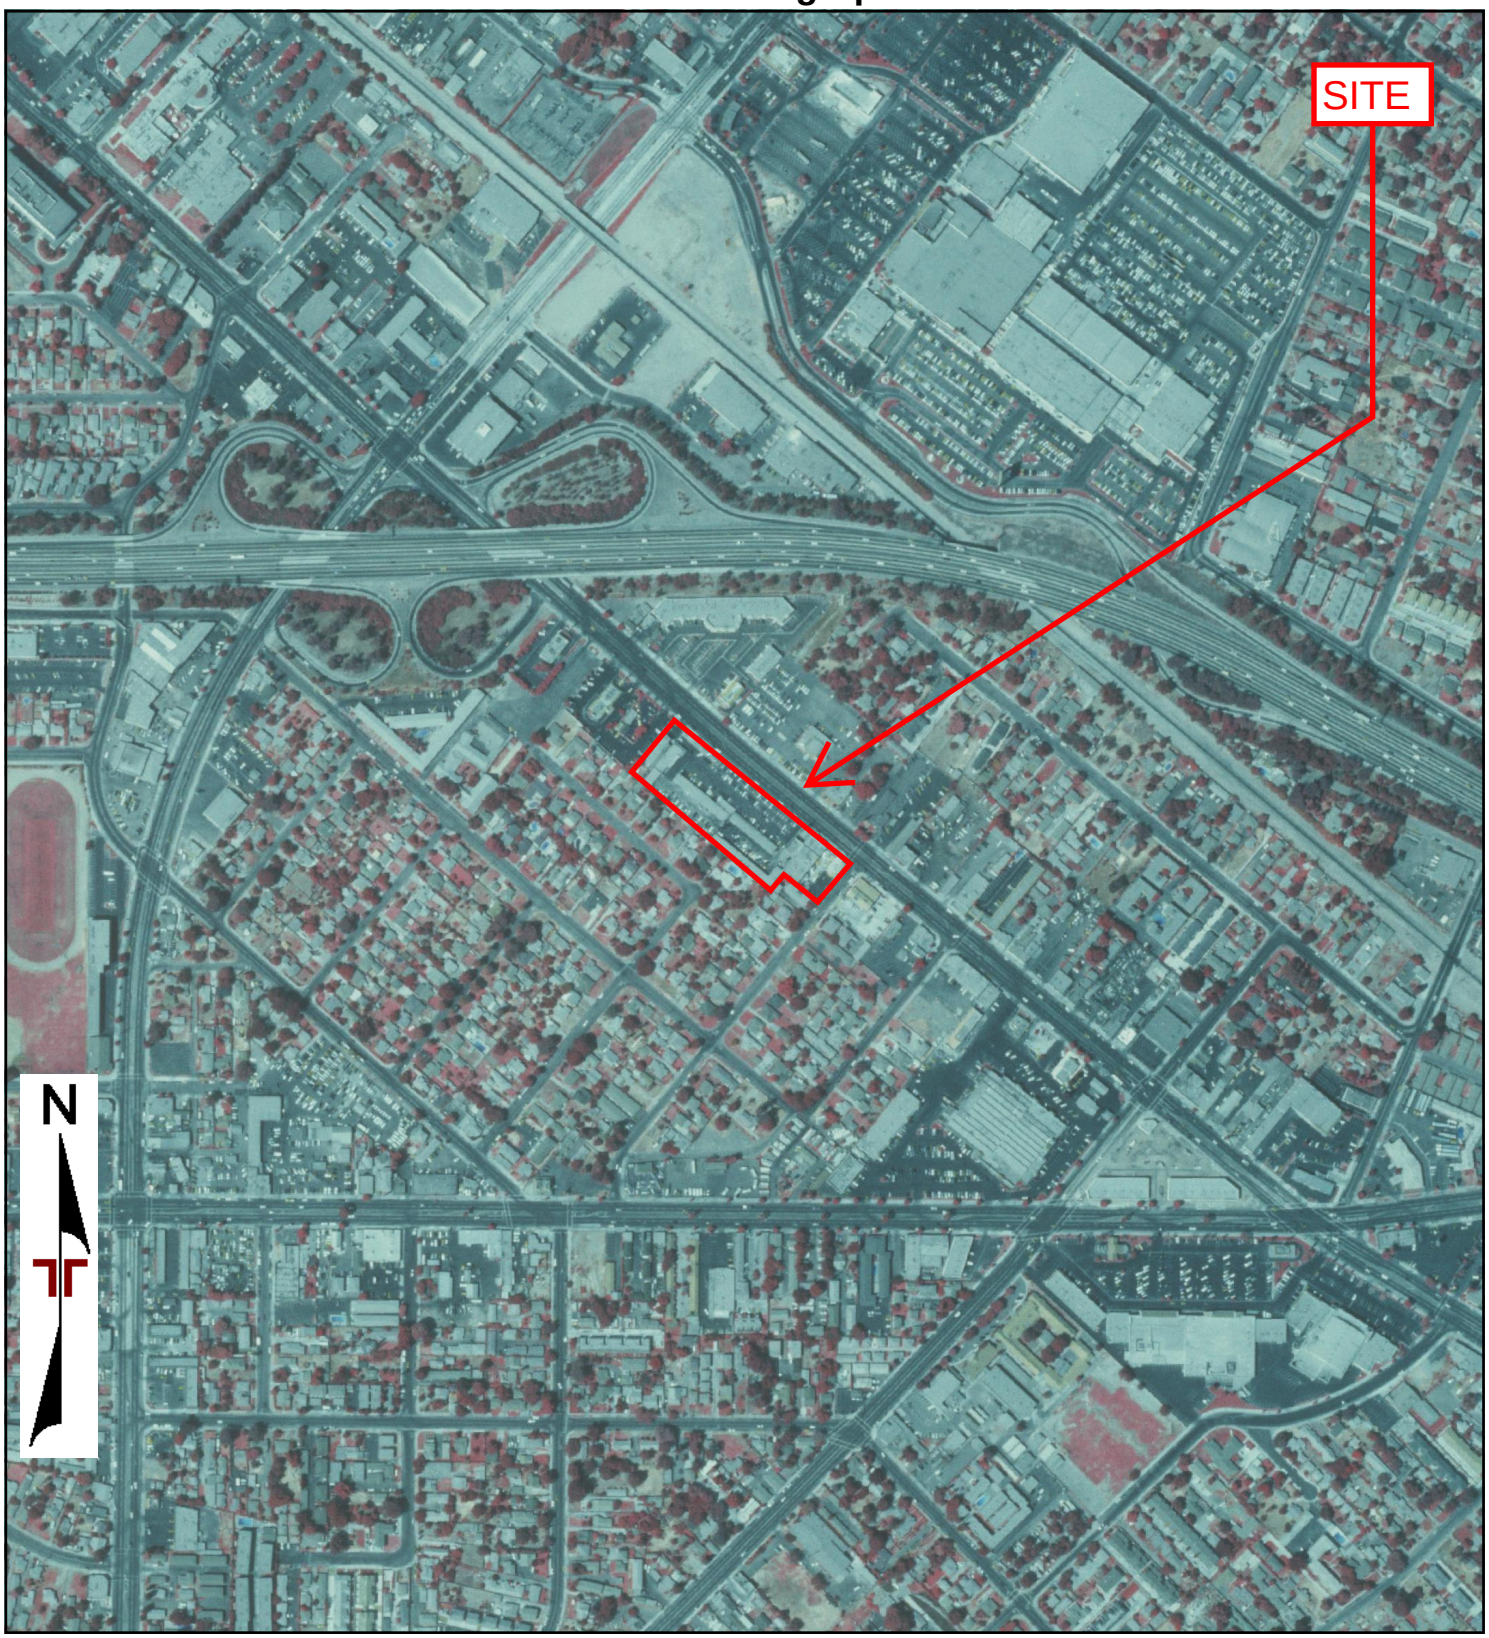

0 Feet 500 1000 2000


Project Manager: GRJ	Project No: 60187462	Terracon 1421 Edinger Avenue, Suite C Tustin, CA 92780	1989 AERIAL PHOTOGRAPH PROPOSED MIXED COMMERCIAL AND RESIDENTIAL DEVELOPMENT 11710 AND 11730 VALLEY BOULEVARD EL MONTE, LOS ANGELES COUNTY 91732	Appendix C
Drawn By: GRJ	Scale: As Shown			
Checked By: IRN	File Name: NA			
Approved By: IRN	Date: 1989			

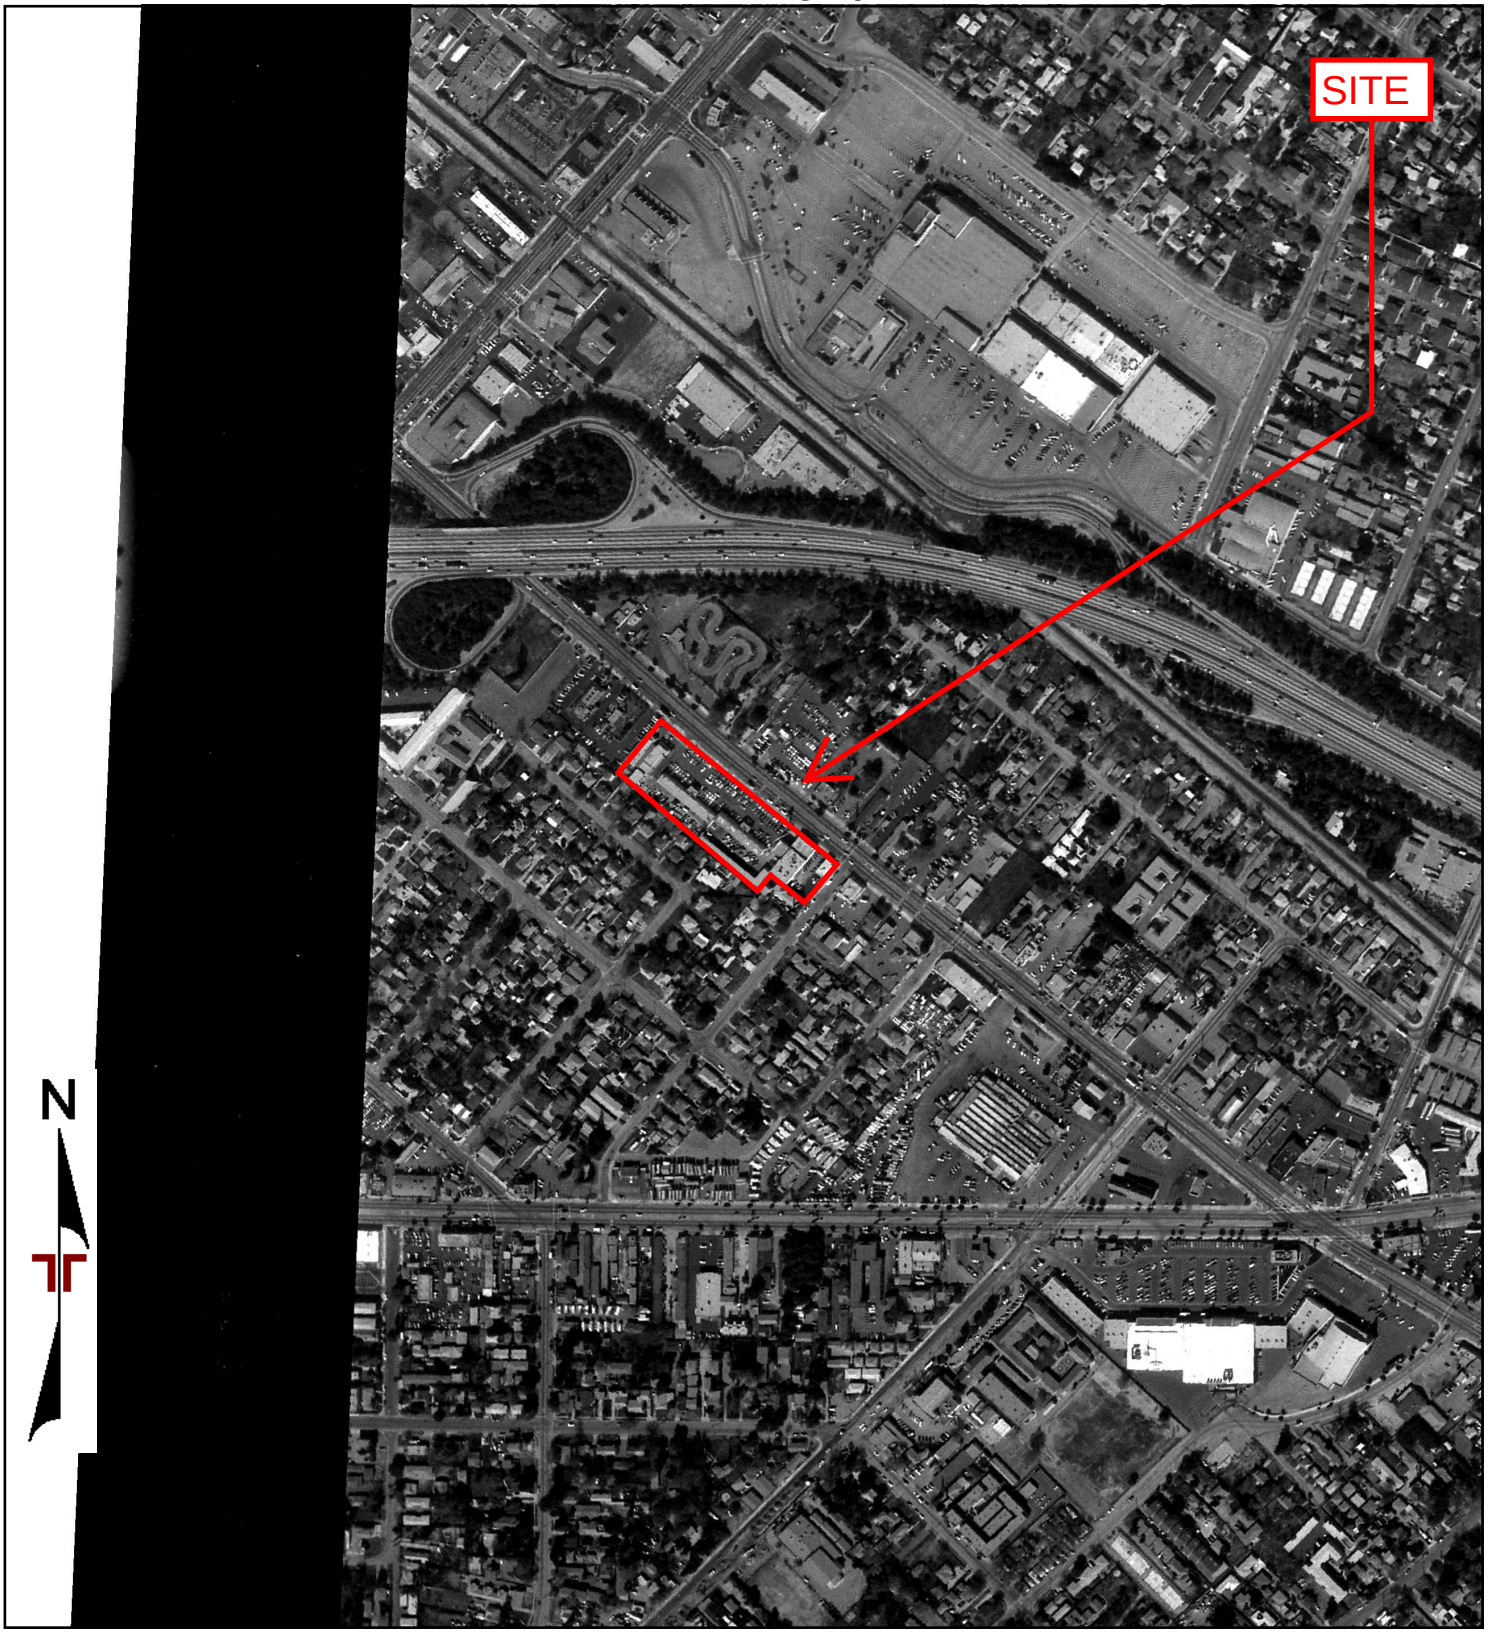

0 Feet 500 1000 2000

Project Manager: GRJ	Project No: 60187462	Terracon 1421 Edinger Avenue, Suite C Tustin, CA 92780	1981 AERIAL PHOTOGRAPH PROPOSED MIXED COMMERCIAL AND RESIDENTIAL DEVELOPMENT 11710 AND 11730 VALLEY BOULEVARD EL MONTE, LOS ANGELES COUNTY 91732
Drawn By: GRJ	Scale: As Shown		
Checked By: IRN	File Name: NA		
Approved By: IRN	Date: 1981		


Appendix C

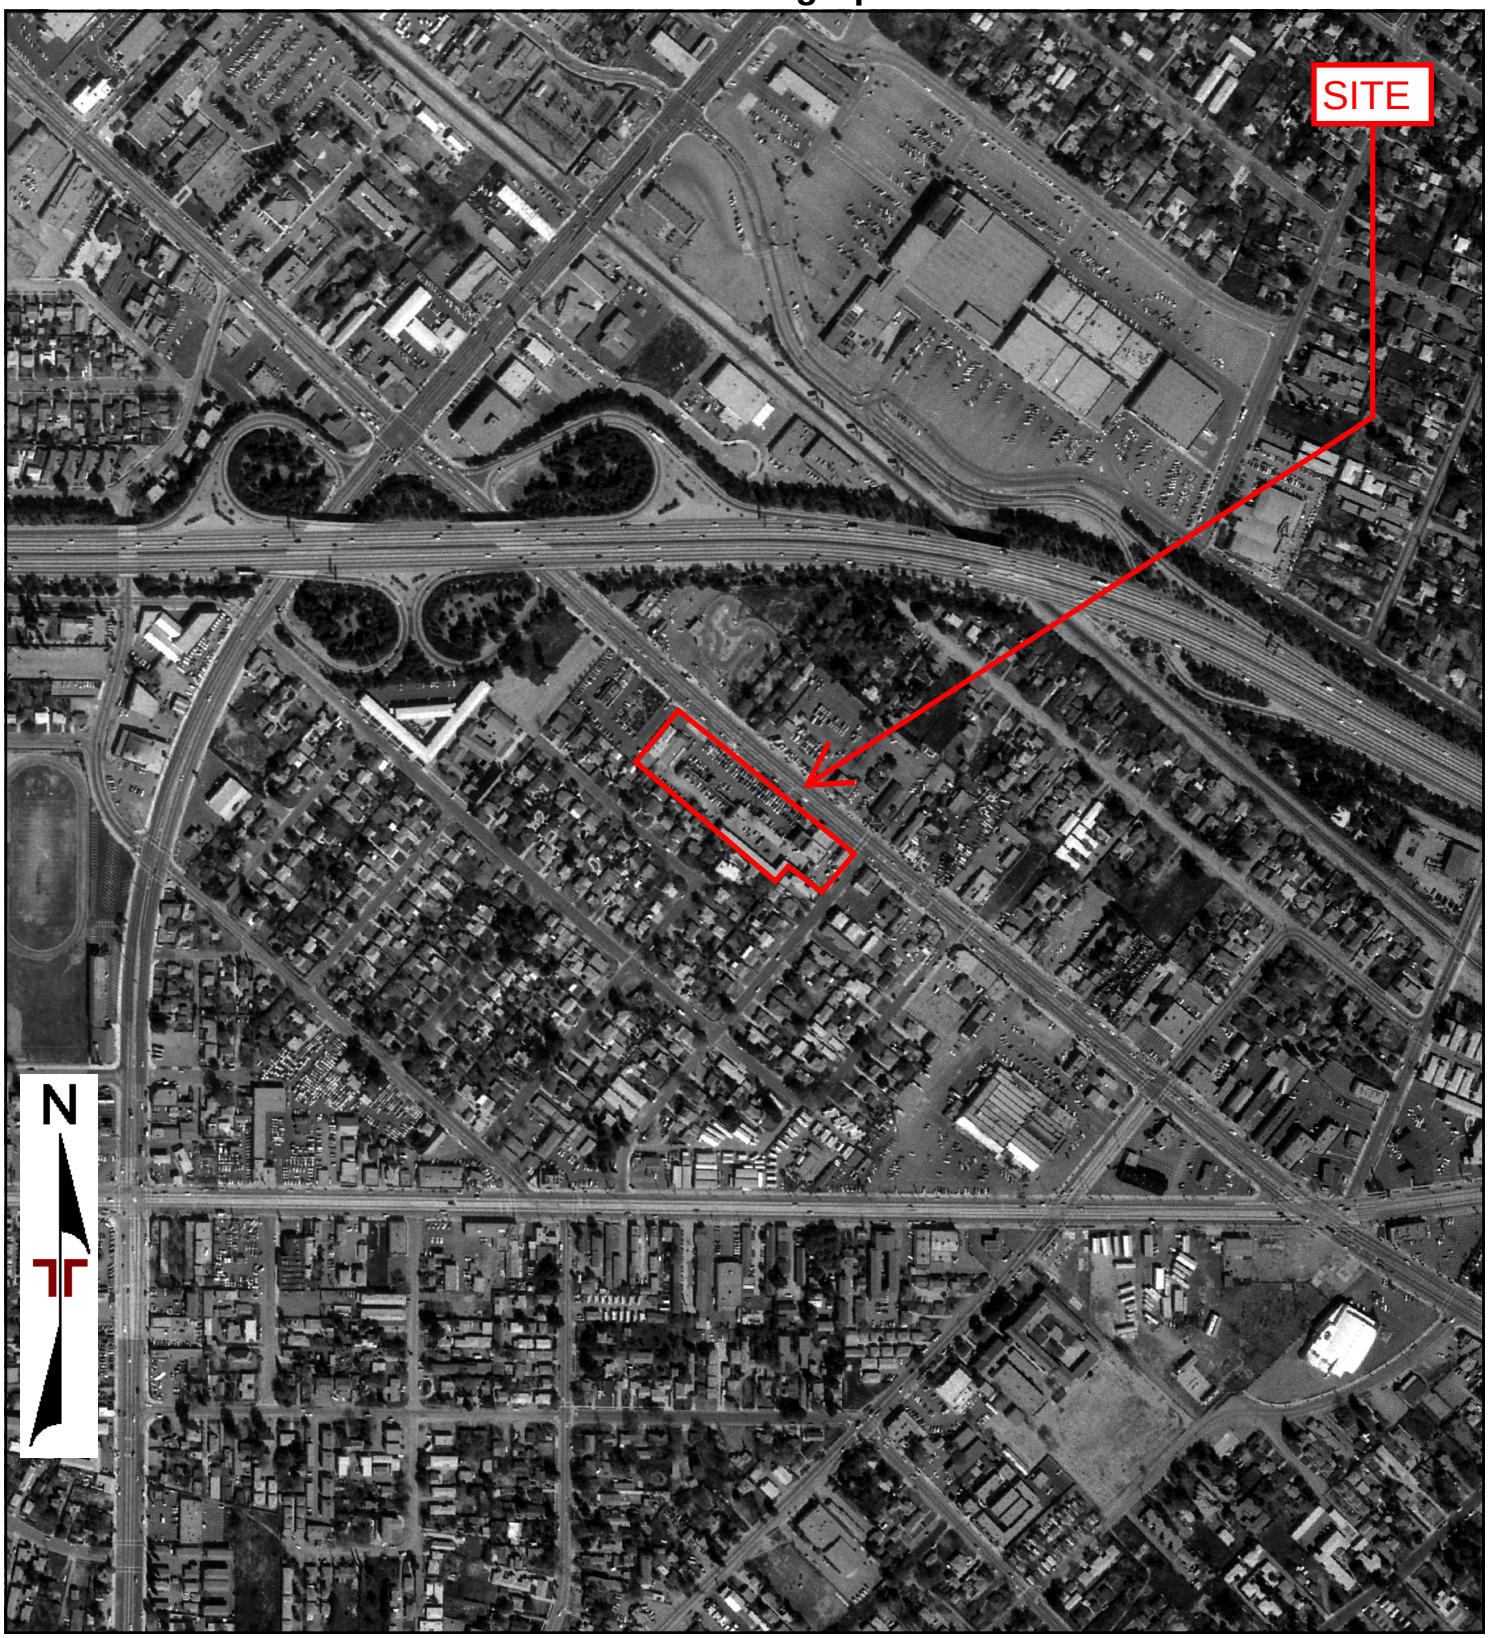

0 Feet 500 1000 2000


Project Manager: GRJ	Project No: 60187462	Terracon 1421 Edinger Avenue, Suite C Tustin, CA 92780	1979 AERIAL PHOTOGRAPH PROPOSED MIXED COMMERCIAL AND RESIDENTIAL DEVELOPMENT 11710 AND 11730 VALLEY BOULEVARD EL MONTE, LOS ANGELES COUNTY 91732
Drawn By: GRJ	Scale: As Shown		
Checked By: IRN	File Name: NA		
Approved By: IRN	Date: 1979		

Appendix C

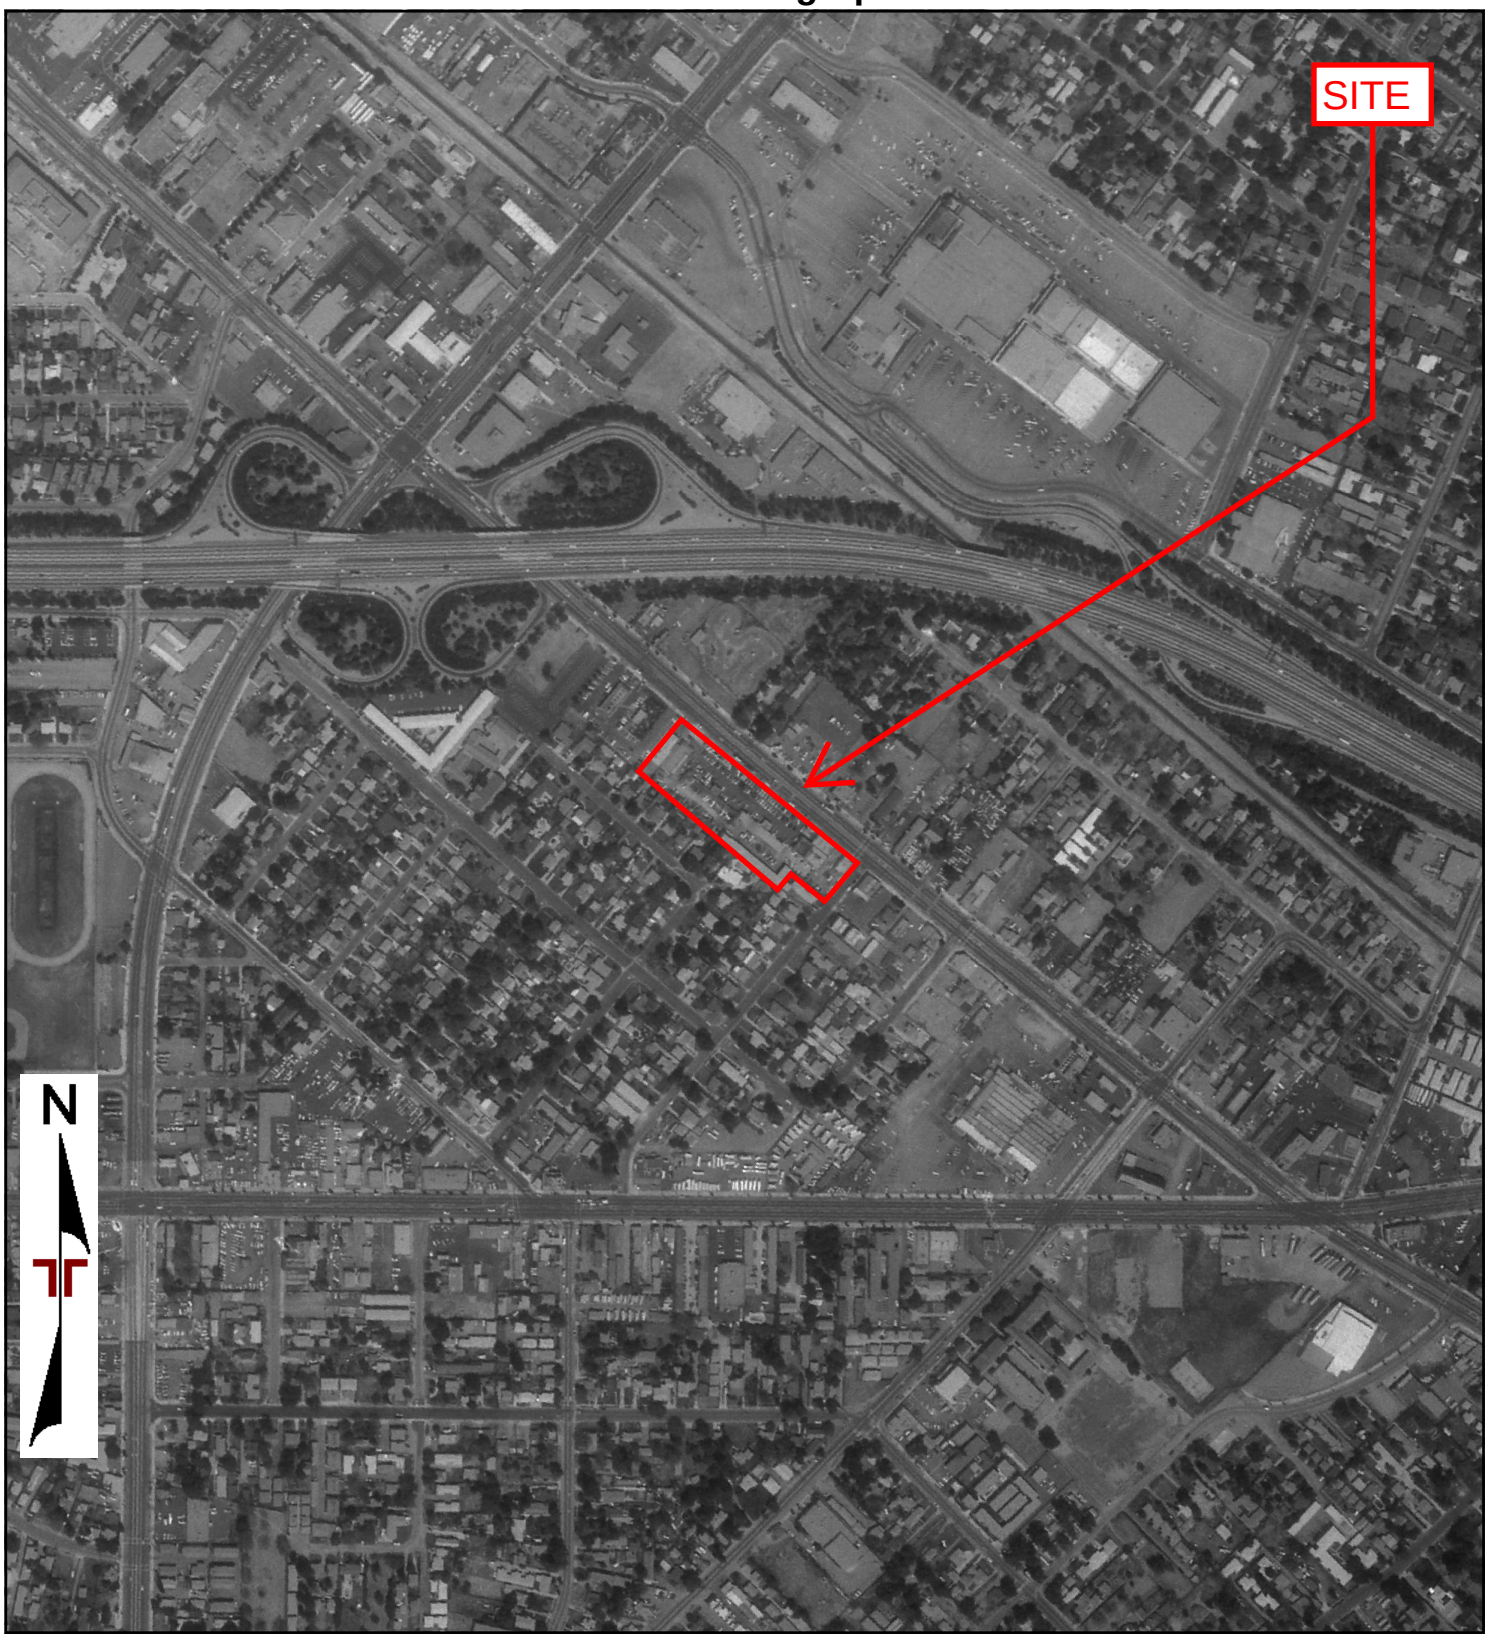

0 Feet 500 1000 2000


Project Manager: GRJ	Project No: 60187462	Terracon 1421 Edinger Avenue, Suite C Tustin, CA 92780	1977 AERIAL PHOTOGRAPH PROPOSED MIXED COMMERCIAL AND RESIDENTIAL DEVELOPMENT 11710 AND 11730 VALLEY BOULEVARD EL MONTE, LOS ANGELES COUNTY 91732	Appendix C
Drawn By: GRJ	Scale: As Shown			
Checked By: IRN	File Name: NA			
Approved By: IRN	Date: 1977			

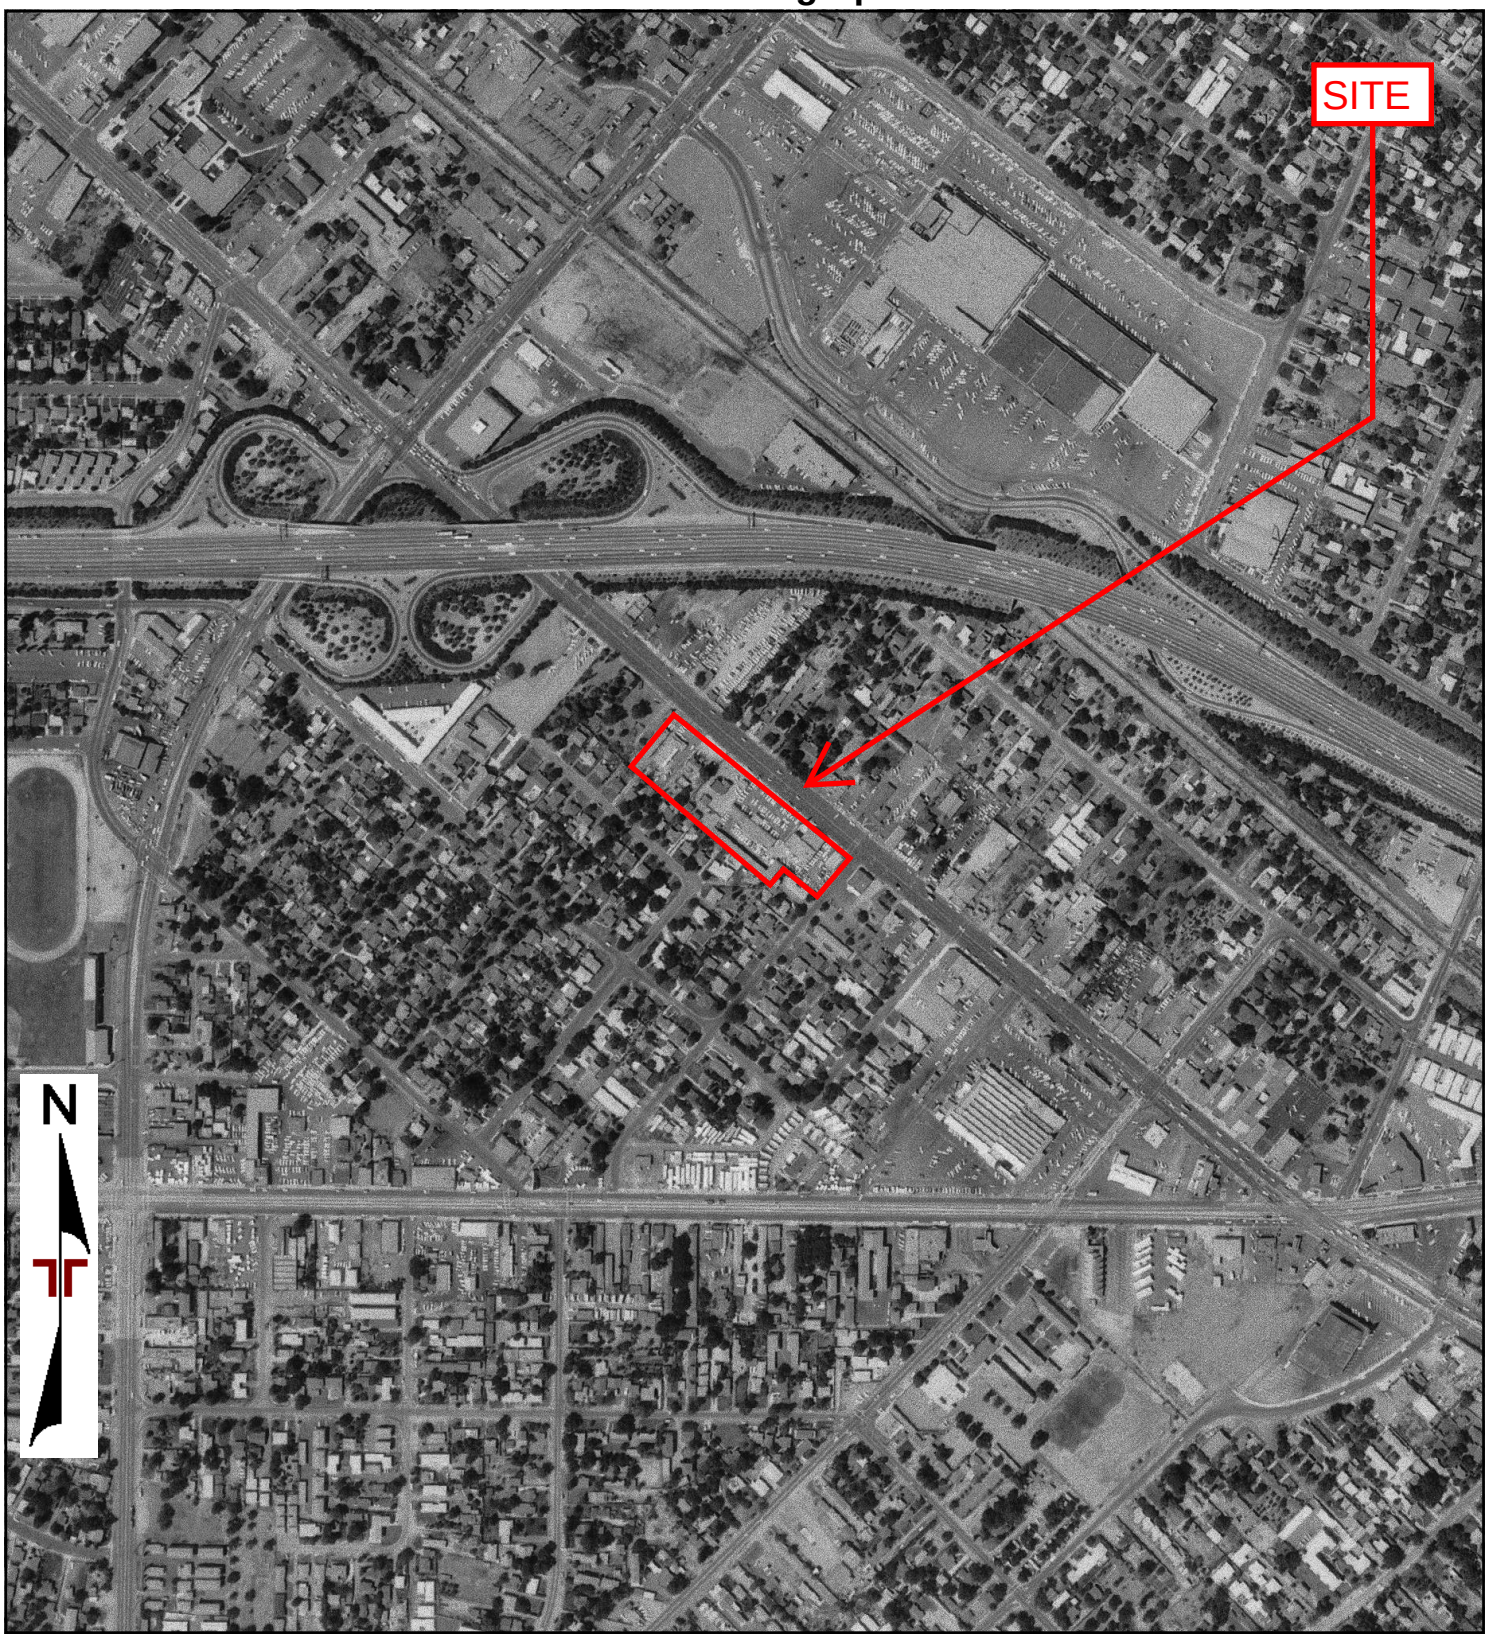

0 Feet 500 1000 2000

Project Manager: GRJ	Project No: 60187462	Terracon 1421 Edinger Avenue, Suite C Tustin, CA 92780	1964 AERIAL PHOTOGRAPH PROPOSED MIXED COMMERCIAL AND RESIDENTIAL DEVELOPMENT 11710 AND 11730 VALLEY BOULEVARD EL MONTE, LOS ANGELES COUNTY 91732
Drawn By: GRJ	Scale: As Shown		
Checked By: IRN	File Name: NA		
Approved By: IRN	Date: 1964		


Appendix C

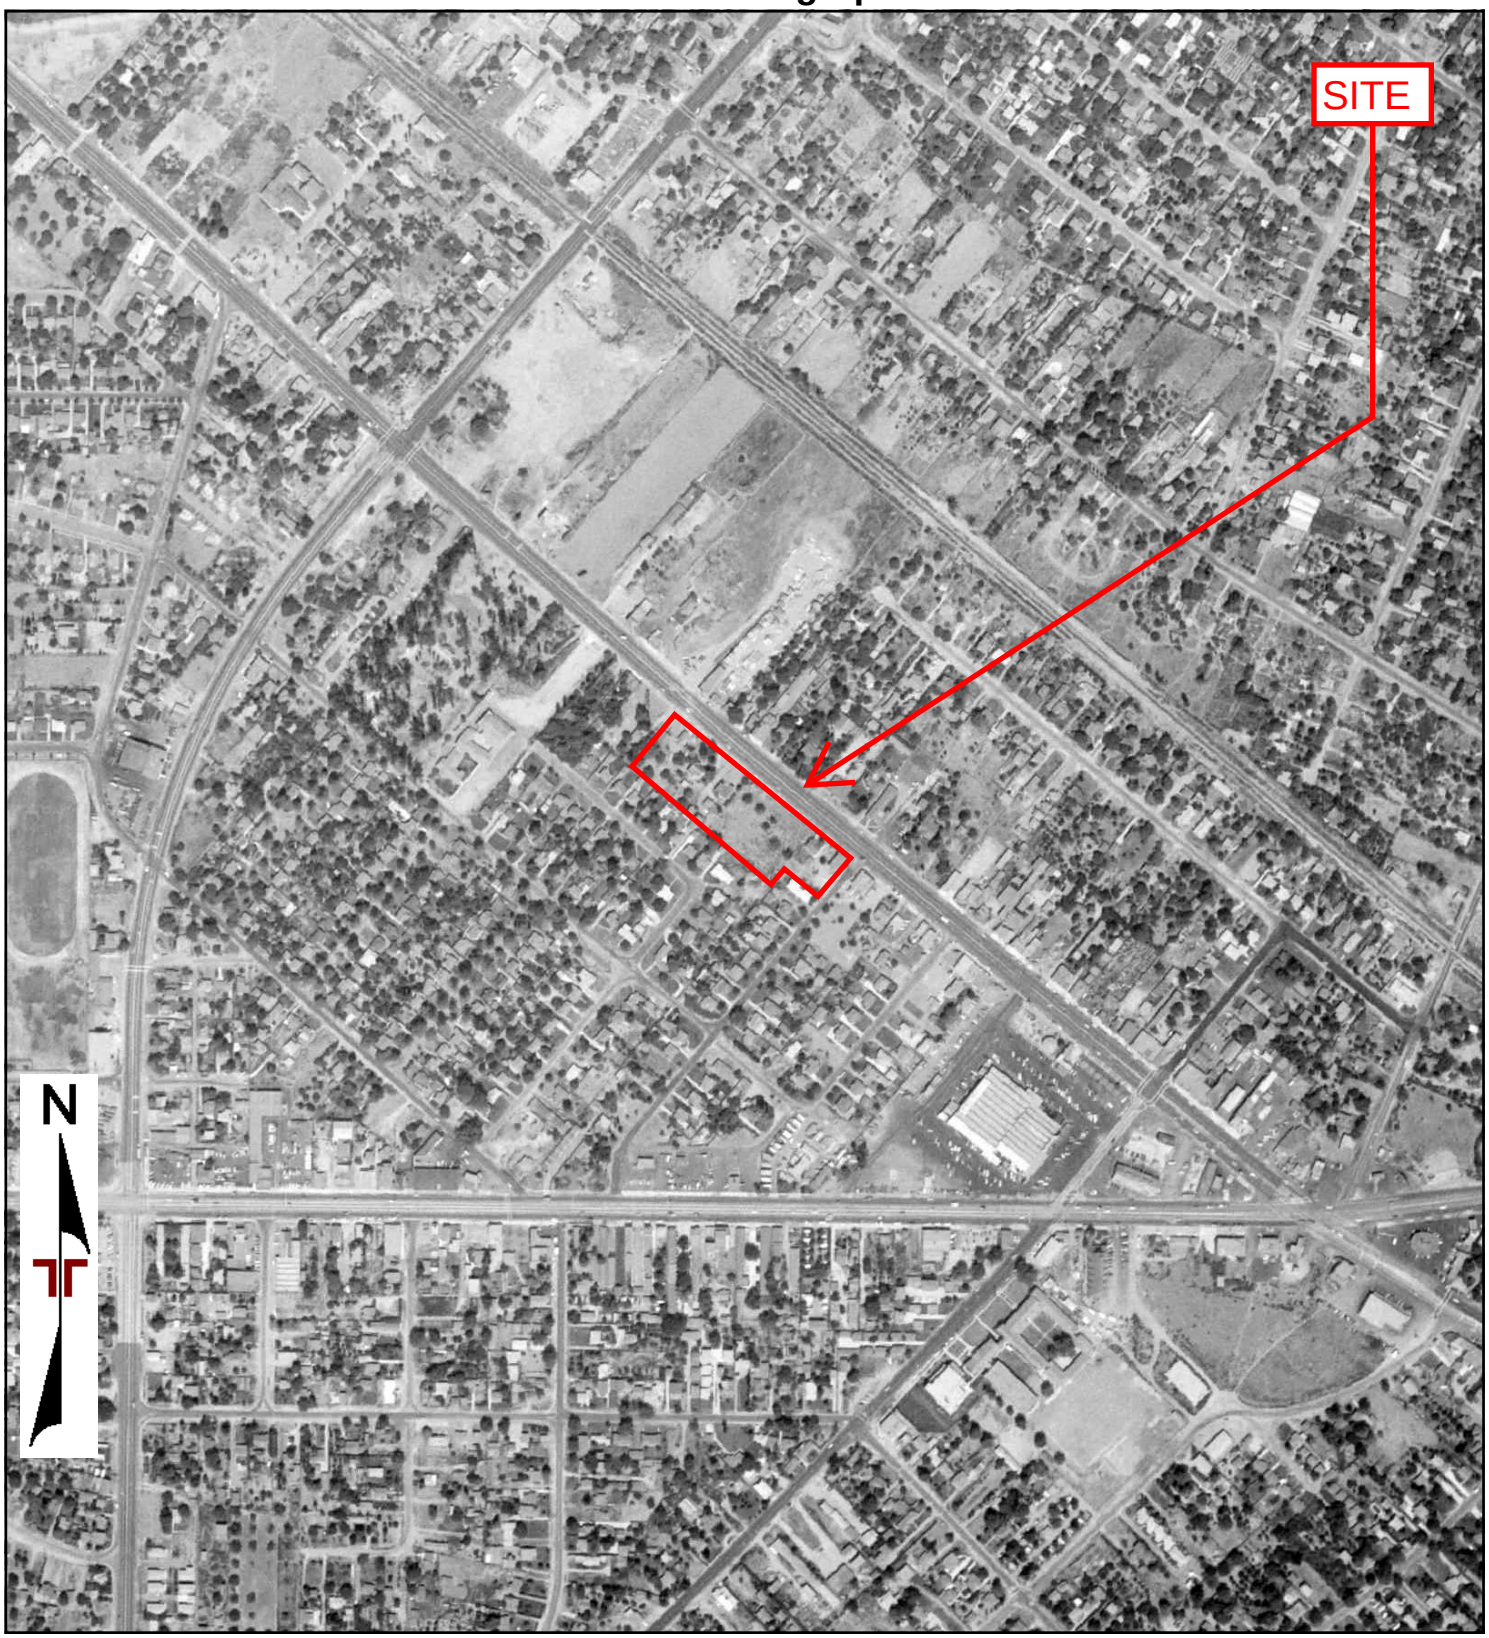

0 Feet 500 1000 2000

Project Manager: GRJ	Project No: 60187462	Terracon 1421 Edinger Avenue, Suite C Tustin, CA 92780	1954 AERIAL PHOTOGRAPH PROPOSED MIXED COMMERCIAL AND RESIDENTIAL DEVELOPMENT 11710 AND 11730 VALLEY BOULEVARD EL MONTE, LOS ANGELES COUNTY 91732
Drawn By: GRJ	Scale: As Shown		
Checked By: IRN	File Name: NA		
Approved By: IRN	Date: 1954		


Appendix C

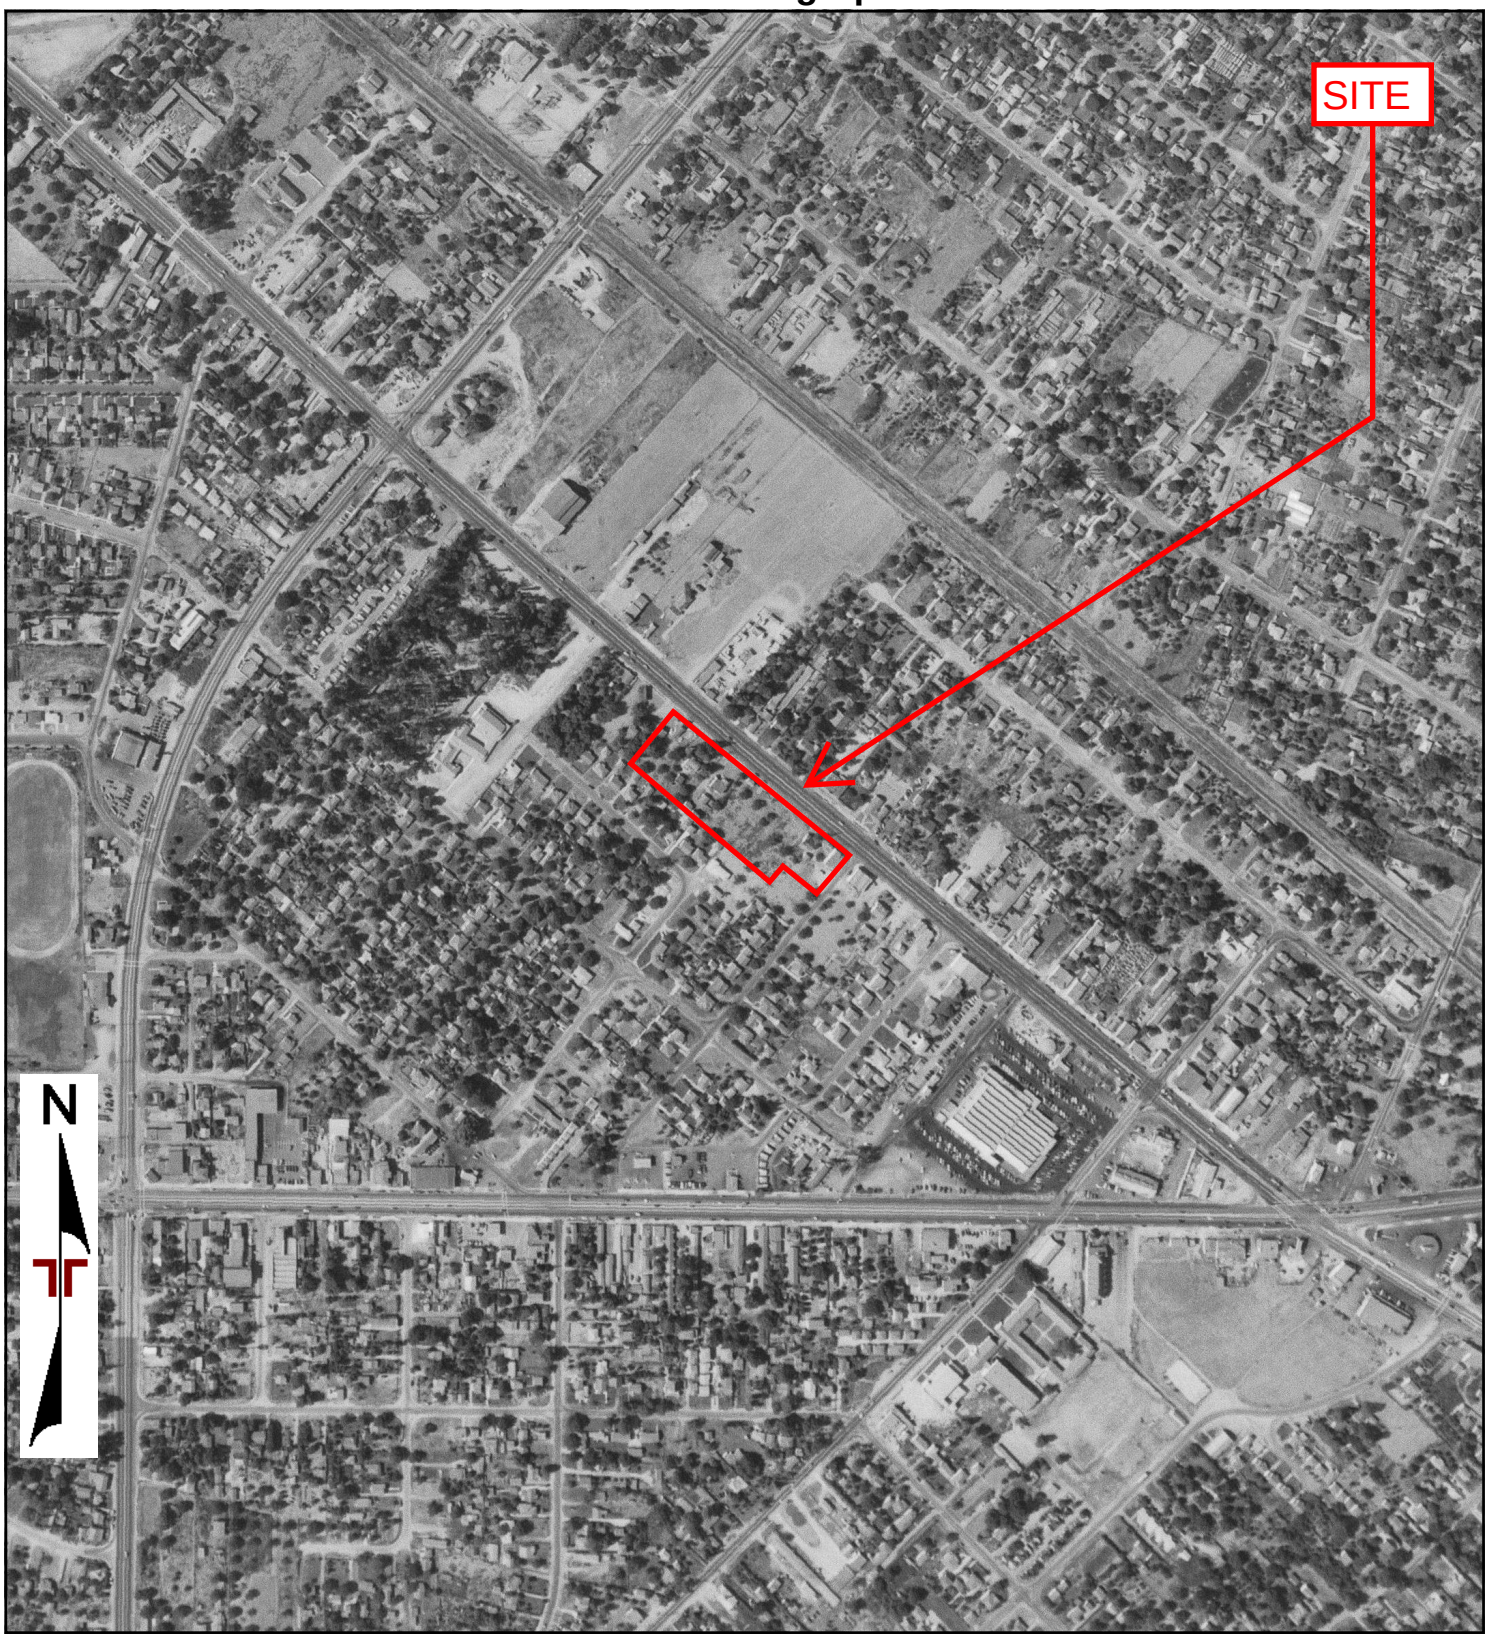

0 Feet 500 1000 2000

Project Manager: GRJ	Project No: 60187462	Terracon 1421 Edinger Avenue, Suite C Tustin, CA 92780	1952 AERIAL PHOTOGRAPH PROPOSED MIXED COMMERCIAL AND RESIDENTIAL DEVELOPMENT 11710 AND 11730 VALLEY BOULEVARD EL MONTE, LOS ANGELES COUNTY 91732
Drawn By: GRJ	Scale: As Shown		
Checked By: IRN	File Name: NA		
Approved By: IRN	Date: 1952		


Appendix C

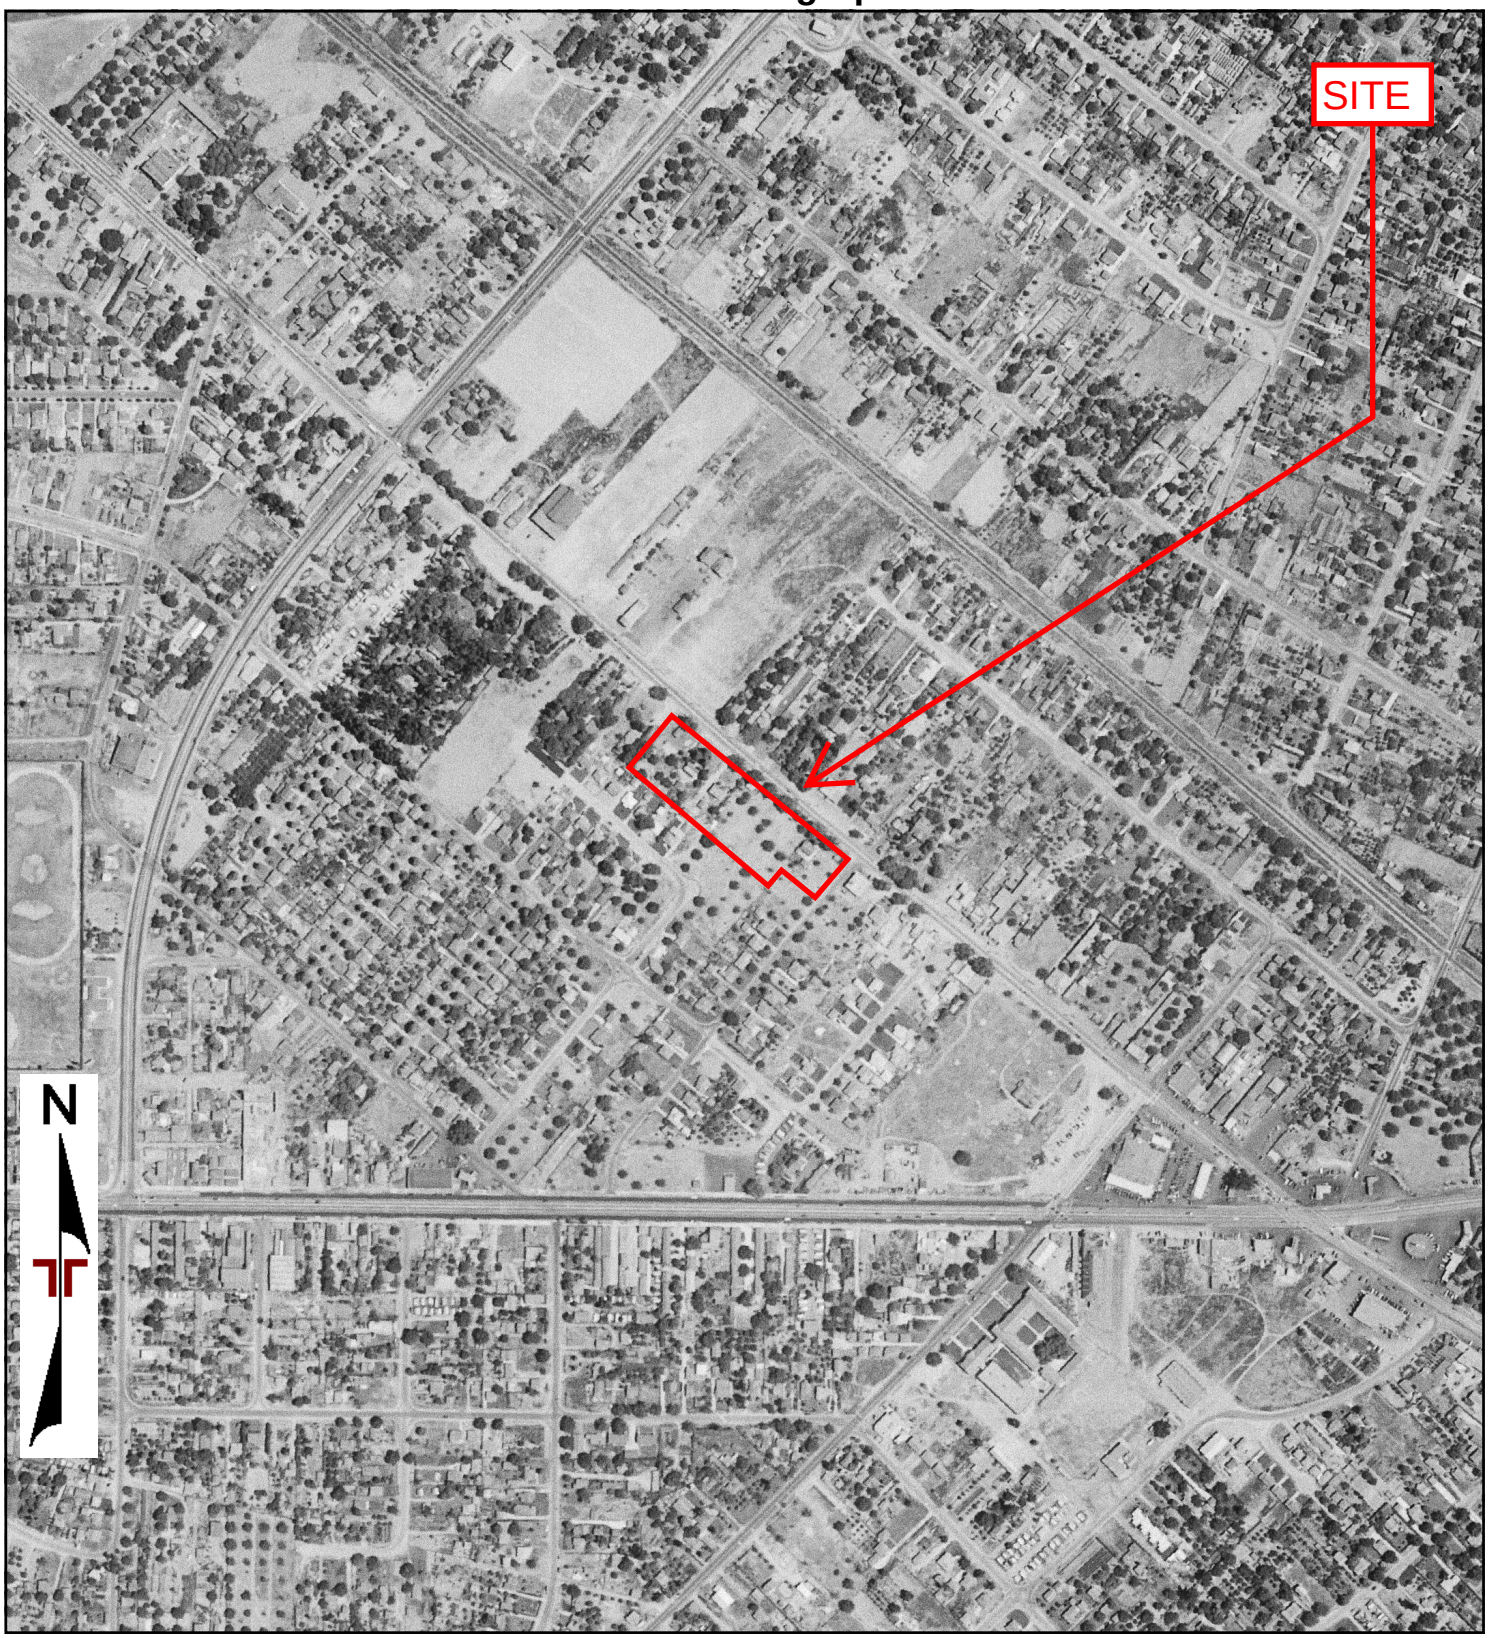

0 Feet 500 1000 2000

Project Manager: GRJ	Project No: 60187462	Terracon 1421 Edinger Avenue, Suite C Tustin, CA 92780	1948 AERIAL PHOTOGRAPH PROPOSED MIXED COMMERCIAL AND RESIDENTIAL DEVELOPMENT 11710 AND 11730 VALLEY BOULEVARD EL MONTE, LOS ANGELES COUNTY 91732
Drawn By: GRJ	Scale: As Shown		
Checked By: IRN	File Name: NA		
Approved By: IRN	Date: 1948		


Appendix C

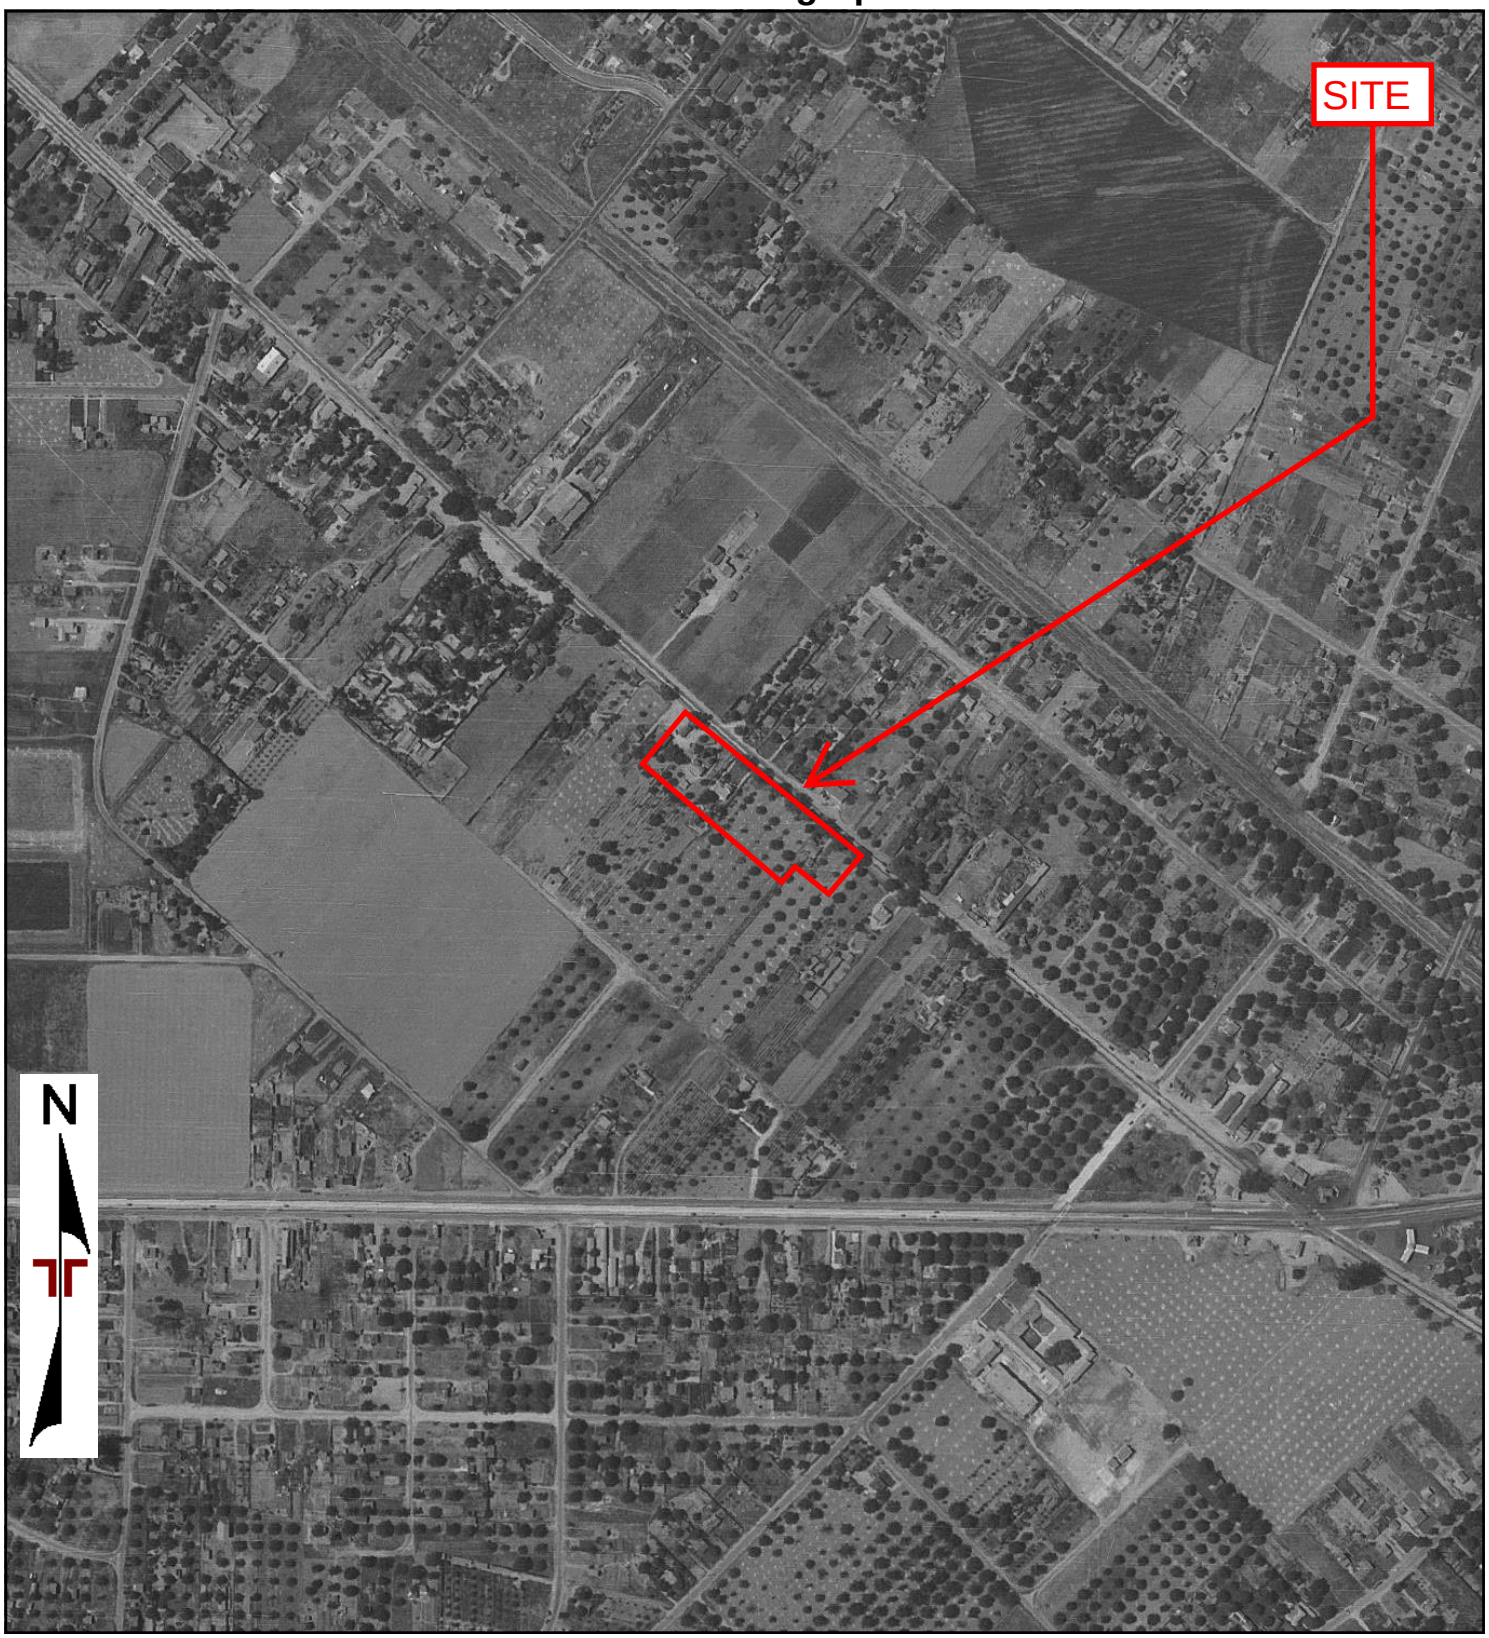

0 Feet 500 1000 2000

Project Manager: GRJ	Project No: 60187462	Terracon 1421 Edinger Avenue, Suite C Tustin, CA 92780	1938 AERIAL PHOTOGRAPH PROPOSED MIXED COMMERCIAL AND RESIDENTIAL DEVELOPMENT 11710 AND 11730 VALLEY BOULEVARD EL MONTE, LOS ANGELES COUNTY 91732
Drawn By: GRJ	Scale: As Shown		
Checked By: IRN	File Name: NA		
Approved By: IRN	Date: 1938		

Appendix C

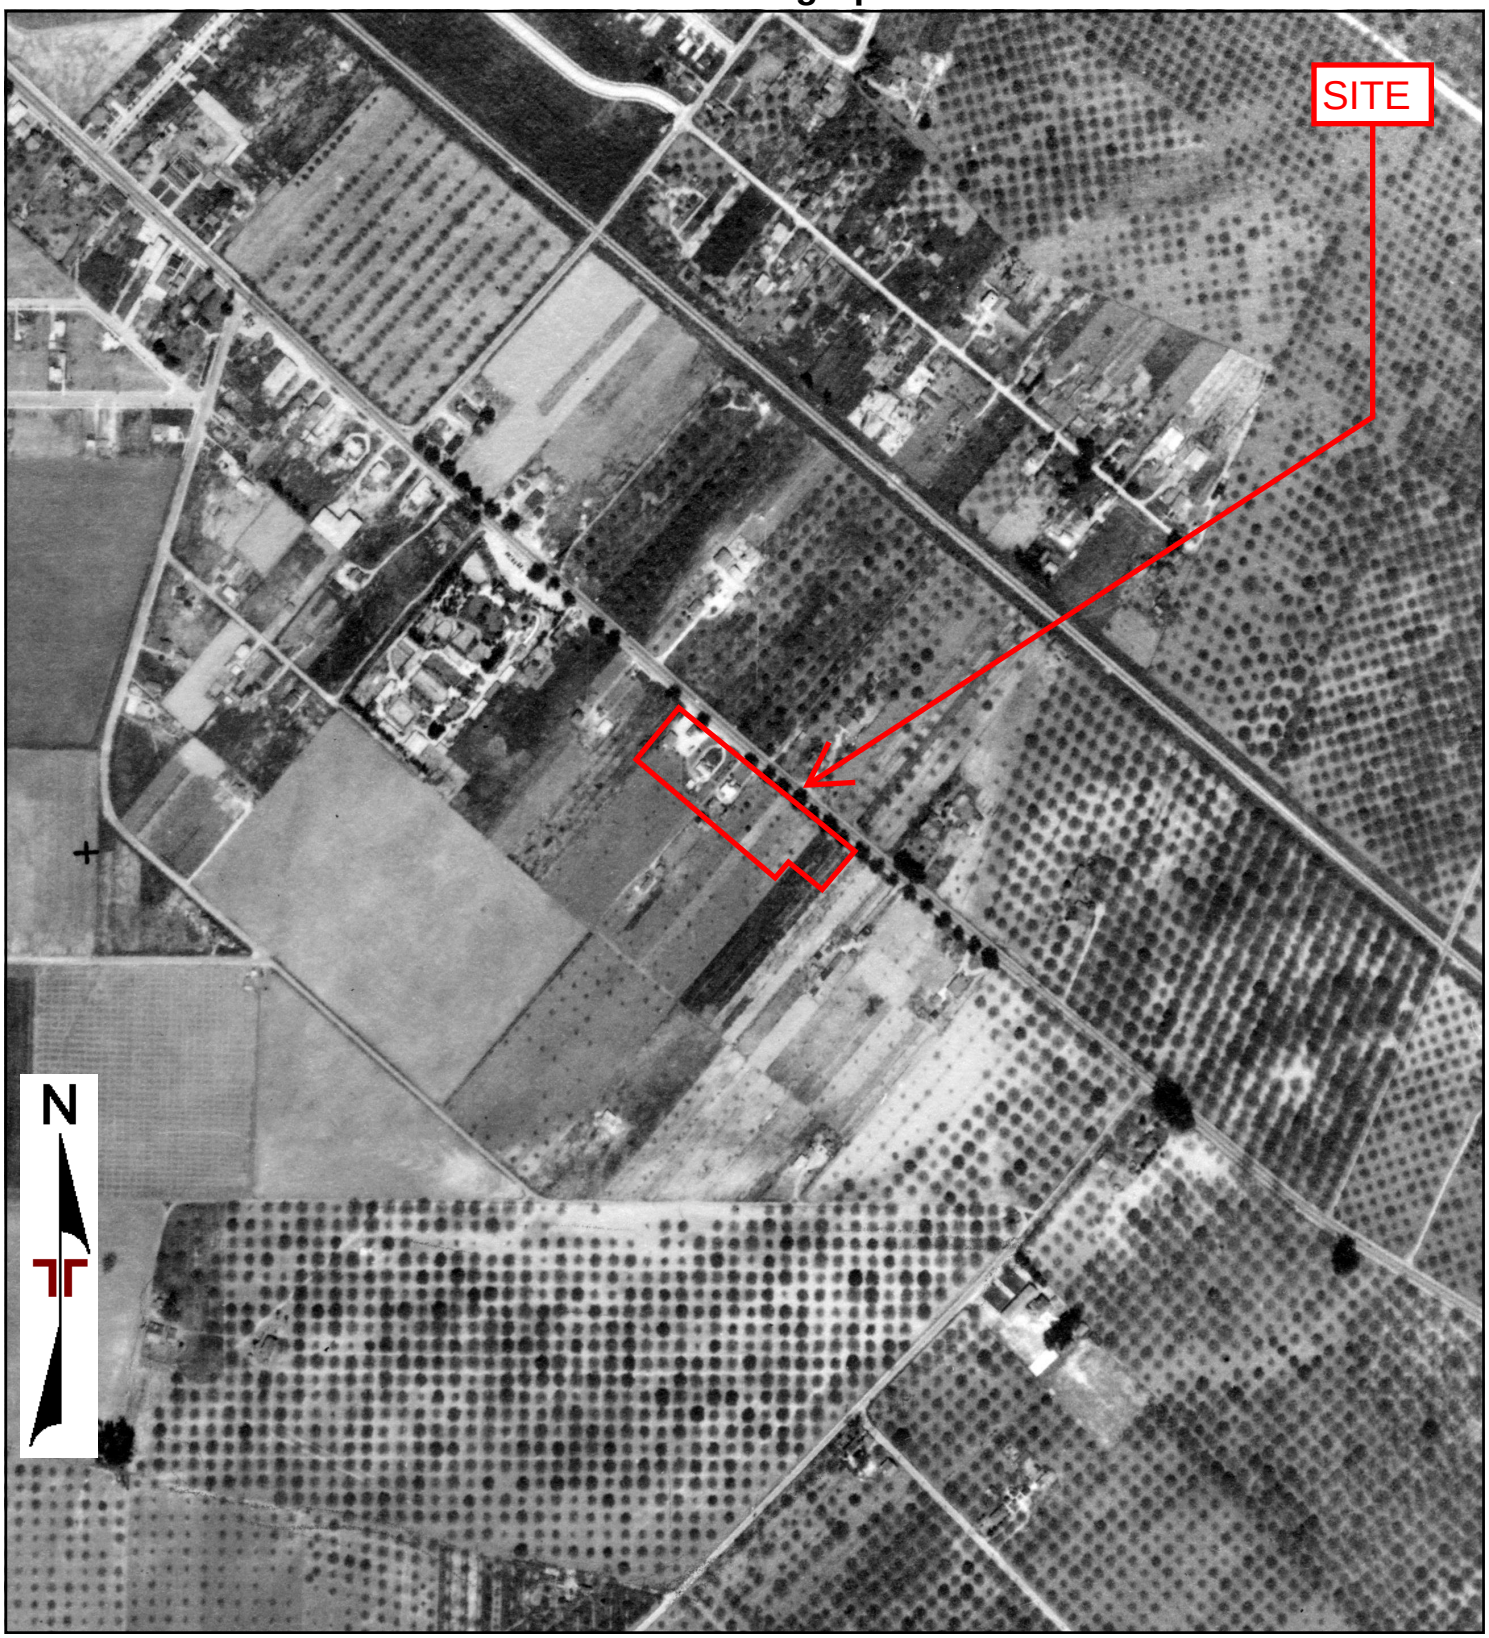

0 Feet 500 1000 2000

Project Manager: GRJ	Project No: 60187462	Terracon 1421 Edinger Avenue, Suite C Tustin, CA 92780	1928 AERIAL PHOTOGRAPH PROPOSED MIXED COMMERCIAL AND RESIDENTIAL DEVELOPMENT 11710 AND 11730 VALLEY BOULEVARD EL MONTE, LOS ANGELES COUNTY 91732
Drawn By: GRJ	Scale: As Shown		
Checked By: IRN	File Name: NA		
Approved By: IRN	Date: 1928		

Appendix C

HEKIMIAN & ASSOCIATES, INC.

ENVIRONMENTAL ENGINEERS / CONTRACTORS
CA CONTRACTOR'S LICENSE #500563

16692 Gothard St.
Huntington Beach, CA 92647
(714) 841-6288
FAX (714) 848-2603

FILE NO. 1461S
August 5, 1992
LADPW File No.
I-13121

COUNTY OF LOS ANGELES
DEPARTMENT OF PUBLIC WORKS
900 South Fremont Avenue
Alhambra, CA 91803-1331

Attention: Steven Milewski

Subject: **VERIFICATION SITE ASSESSMENT REPORT FOR NELSON/VALLEY PONTIAC, 11710 VALLEY BOULEVARD, EL MONTE, CA 91732**

References: (1) Site Assessment Plan Review, LACDPW, dated March 26, 1992.
(2) Verification Site Assessment Plan, HAI, dated February 14, 1992.
(3) Requirement for Additional Site Assessment, LADDPW, November 12, 1991.
(4) Inadequate Site Assessment Report letter, subject site, HAI, August 22, 1991.

Dear Mr. Milewski:

BACKGROUND

The referenced documents trace the recent history of your requirement to confirm work performed by our firm and verbally approved by Los Angeles County Department of Public Works (LACDPW) in 1986 and 1987 in accordance with the practices followed by LACDPW at that time (Reference 4).

SITE ASSESSMENT

On June 25, 1992, two (2) 40 ft deep (B-5 and B-6) soil sampling bores were made at the center of the former 280 gallon waste oil and 1,000 gallon diesel tank excavations, respectively, in accordance with the approved plan (Reference 2). Figure 1 shows the site plan and sampling bore locations.

Eight-inch hollow stem augers were used together with a California modified split-spoon sampler. Sampling procedures were performed in accordance with generally accepted practice with the sampling tube and all sampling rings thoroughly cleaned with detergent, then rinsed twice with distilled water before each use to avoid possibility of cross contamination.

The first sampling tube was removed from the split-spoon sampler, immediately wrapped with aluminum foil, capped with plastic caps, sealed with tape and marked to identify bore

number and sample depth below grade. The second sampling tube was emptied into a ziplock plastic bag for testing on-site using a MSA Gascorder PID unit. Human sense of smell and inspection for soil discoloration were also used as backups to help guide the sampling, particularly in instances where low PID readings were indicated, to assess whether or not any contaminant was indicated to be in the soil samples. Soil samples were described using the Unified Soil Classification System (USCS) and recorded on soil boring logs (attached).

All soil samples were sent to State certified Orange Coast Analytical, Inc. under proper chain-of-custody forms. Selective soil samples (three from each bore) were tested for total recoverable petroleum hydrocarbons (TRPH) by EPA 418.1 (Boring 5 waste oil tank samples), for total fuel petroleum hydrocarbons by State DOHS TPH Draft Method modified for diesel (Boring 6 diesel tank samples), volatile Aromatics (BTEX) by EPA 8020 and for volatile organics by GC/MS (EPA 8240).

Soil samples were selected for testing to provide adequate coverage of the full extent of the boring beginning a few feet below the former excavation bottoms at approximately 12 feet below grade.

SITE ASSESSMENT RESULTS

Results of both field and laboratory testing of the soil samples are shown in Tables 1 and 2. The laboratory test results and chain-of-custody forms are attached.

Indicated in Table 1, soil samples from Boring B-5 contain no detectable concentrations in PID field readings or lab tests for TPH, TRPH, BTEX or volatile organics.

Table 1 - LABORATORY AND FIELD TESTING RESULTS FOR BORING B-5 (FORMER WASTE OIL TANK)

SAMPLE I.D. (Boring No. & depth)	RESULTS (ppm)						
	PID READING	TRPH EPA 418.1	EPA 8020				CADHS TPH DIESEL
			B	T	E	X	
B5- 5'	0		--	--	--	--	--
B5-10'	0	--	--	--	--	--	--
B5-15'(1)	0	ND	ND	ND	ND	ND	--
B5-20'	0	--	--	--	--	--	--
B5-25'*	--	--	--	--	--	--	--
B5-30'	0	ND	ND	ND	ND	ND	--
B5-35'	0	--	--	--	--	--	--
B5-40'	0	ND	ND	ND	ND	ND	--

* No sample due to loose sand and gravel.

(1) Volatile organics results by EPA 8240 at B-5 - 15 ft were all non-detect at detection limits from 50 to 250 ppb.

As indicated in Table 2, soil samples from Boring B-6 contain low (less than 26 ppb) PID field readings but no detectable concentrations in lab tests for TPH or BTEX.

Table 2 - LABORATORY AND FIELD TESTING RESULTS FOR BORING B-6 (FORMER DIESEL FUEL TANK)

SAMPLE I.D. (Boring No. & depth)	RESULTS (ppm)							
	PID READING	TRPH EPA 418.1	EPA 8020				CADHS TPH DIESEL
			B	T	E	X	
B6- 5'	10	--	--	--	--	--	--
B6-10'	0	--	--	--	--	--	--
B6-15'	4	--	ND	ND	ND	ND	ND
B6-20'	15	--	--	--	--	--	--
B6-25'	8	--	ND	ND	ND	ND	ND
B6-30'	17	--	--	--	--	--	--
B6-35'	26	--	ND	ND	ND	ND	ND
B6-40'	15	--	--	--	--	--	--

TRPH = Total recoverable petroleum hydrocarbons; EPA 418.1 detection limit 8 ppm.
CADHS TPH GAS = State Department of Health Services TPH Draft Method for Diesel; detection limit 8 ppm.
ND = Not Detected.
BTEX detection limit 5 ppb.

CONCLUSION AND RECOMMENDATION

Based on laboratory test results, boring logs, field measurements and our observations, we conclude that there is no contaminated soil in the former tank excavations and we respectfully recommend closure of this file.

Very truly yours,

HEKIMIAN & ASSOCIATES, INC.


Kenneth K. Hekimian, Ph.D., P.E.
President

KKH/svd

REGISTERED PROFESSIONAL ENGINEER
KENNETH K. HEKIMIAN
No. 29257
exp 3/31/95
CIVIL
STATE OF CALIFORNIA

cc: Mr. Merve Smith, Nelson Honda
Mr. Bill Guptil/Mr. Jim Ryan, Valley Pontiac

APPENDICES

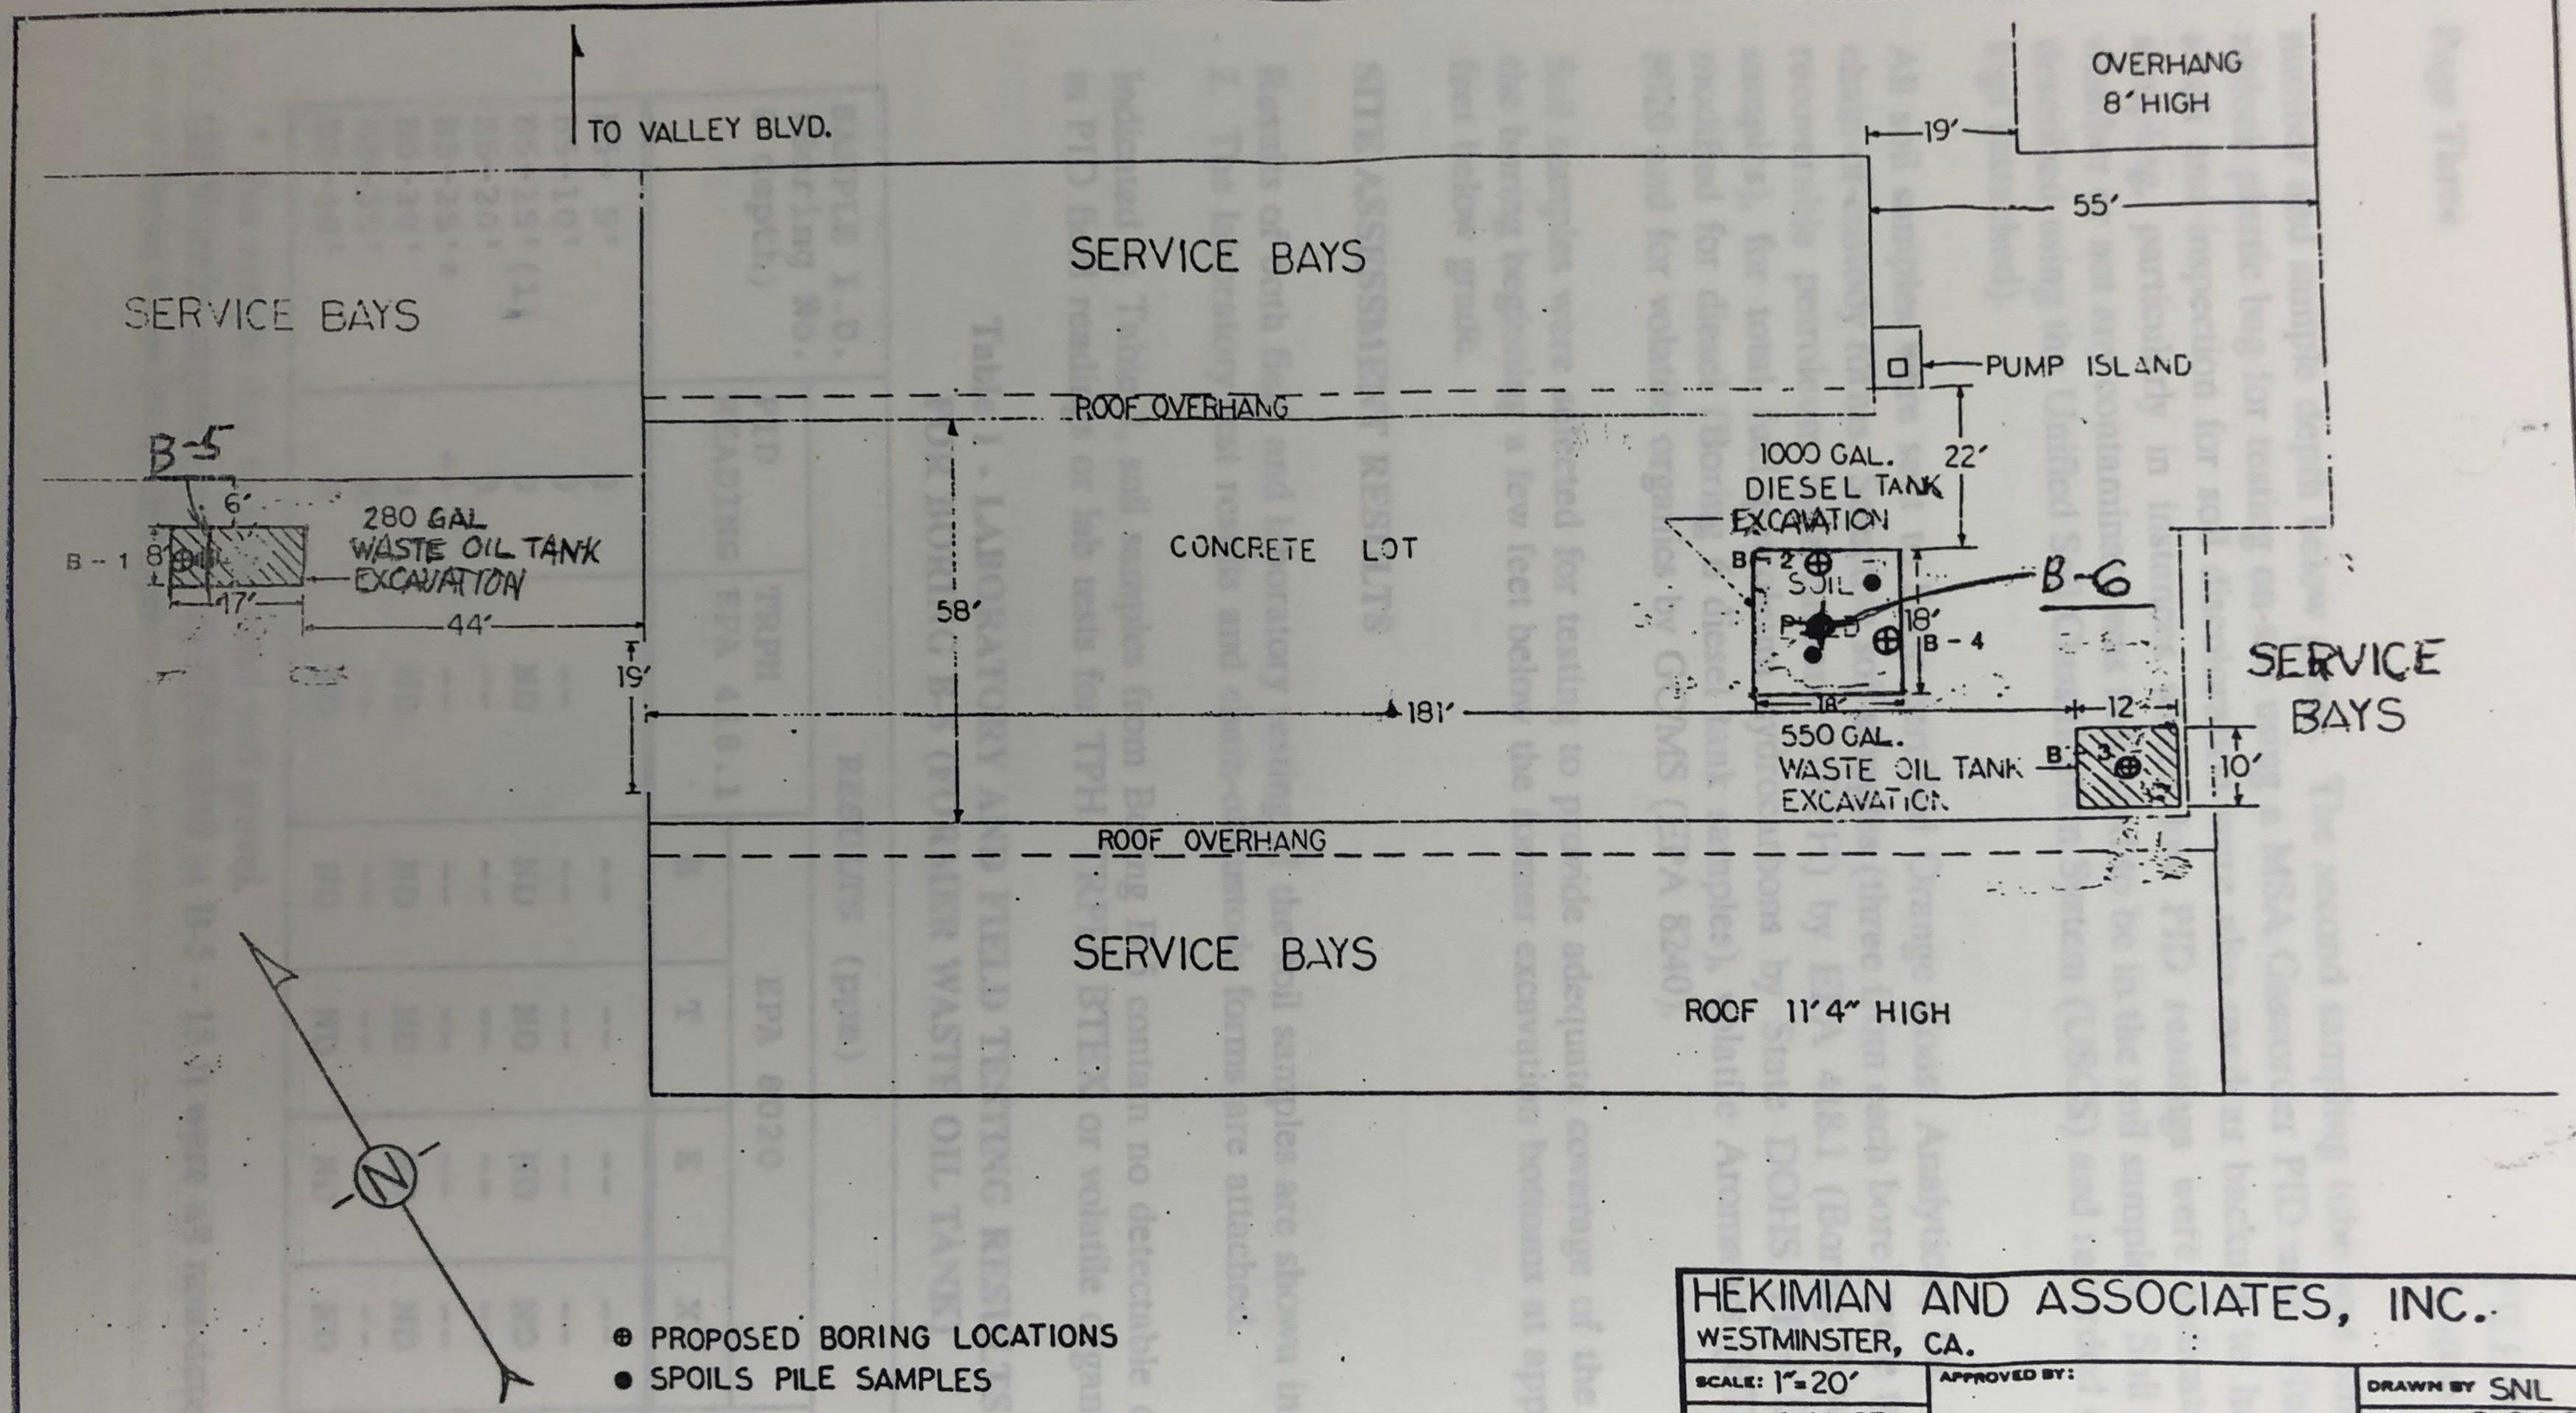

VALLEY

TWO NEW BORINGS - 40 FT - 5 FT SAMPLE INTERVALS B-5 & B-6

HEKIMIAN AND ASSOCIATES, INC.		
WESTMINSTER, CA.		
SCALE: 1"=20'	APPROVED BY:	DRAWN BY SNL
DATE: 2-12-87		REVISED 2-24-87
~~NELSON~~ PONTIAC		
11710 E. VALLEY BLVD. EL MONTE, CA.		
PLOT PLAN		DRAWING NUMBER FIG-1

CHAIN OF CUSTODY / REQUEST FOR ANALYSIS

Client: HAI			Project Name: Nelson Pontiac			Analysis Requested							
Project #: 1461 S			Project Location: 11710 VALLEY BLVD EL MONTE, CA										
Report to: Ken Hekimian			Sampler: Fred Bigony			EPA 8015 H for DIESEL	EPA 8020	EPA 418.1					Remarks
Sample Description	Sample Matrix	Container Type	# of Cont	Sampling Date/Time	Preservatives								
B5-5	Soil	2.5 inch tube	1	6/25/92	ICE								
B5-10	"	"	1	"	"								
B5-15	"	"	1	"	"		X	X					
B5-20	"	"	1	"	"								
B5-30	"	"	1	"	"		X	X					
B5-35	"	2.5 inch tube	1	"	"								
B5-40	"	"	1	"	"		X	X					
B6-5	"	2.5 inch tube	1	"	"								
B6-10	"	"	1	"	"								
B6-15	"	"	1	"	"	X	X						
B6-20	"	"	1	"	"								
B6-25	"	2.5 inch tube	1	"	"	X	X						
B6-30	"	"	1	"	"								

Relinquished By:	Date/Time:	Received By:	Date/Time:	Turnaround Time: (check)
Fred Bigony	6/25/92	[illegible]	6-25-92 4:30	24 hours ___
Relinquished By:	Date/Time:	Received By:	Date/Time:	48 hours ✓ 5 days ___
				normal ___
Relinquished By:	Date/Time:	Received By:	Date/Time:	Sample integrity: (check)
				intact ___ on ice ___

All samples remain the property of the client who is responsible for disposal. A disposal fee may be imposed if client fails to pickup samples.

CHAIN OF CUSTODY / REQUEST FOR ANALYSIS

Client: HAI	Project Name: Nelson Pontiac
Project #: 1461 S	Project Location: 11710 Valley Blvd. El Monte, CA
Report to: Ken Hekimian	Sampler: Fred Bigony

Sample Description	Sample Matrix	Container Type	# of Cont	Sampling Date/Time	Preservatives	Analysis Requested: Diesel						Remarks
						EPA 8015 Mod	EPA 5030	EPA 418.1				
B6-3S	Soil	2 Oz. Brass Tube	1	6/25/92	Ice	X	X					
B6-4C	"	"	1		"							

Relinquished By:	Date/Time:	Received By:	Date/Time:	Turnaround Time: (check)
Fred Bigony	6/25/92	C. Butler	6-25-92 4:30	24 hours ___
Relinquished By:	Date/Time:	Received By:	Date/Time:	48 hours ✓ 5 days ___
				normal ___
Relinquished By:	Date/Time:	Received By:	Date/Time:	Sample integrity: (check)
				intact ___ on ice ___

All samples remain the property of the client who is responsible for disposal. A disposal fee may be imposed if client fails to pickup samples.

RECEIVED AUG - 4 1992

ORANGE COAST ANALYTICAL, INC.
3002 DOW, SUITE 532 TUSTIN, CA 92680
(714) 832-0064 FAX (714) 832-0067

Hekimian & Associates, Inc.
ATTN: Dr. Ken Hekimian
16692 Gothard St.
Huntington Beach, CA 92647

Client Project ID: Nelson Pontiac
Client Project #:

Sample Description: Soil, B5-15
Laboratory Sample Number: 9206403
Laboratory Reference #: HAI 2022

Sampled: 06-25-92
Received: 06-25-92
Analyzed: 07-31-92
Reported: 08-03-92

Volatile Organics by GC/MS (EPA 8240)

ANALYTE	*CAS NUMBER*	*DETECTION LIMIT (ug/kg)*	*SAMPLE RESULT (ug/kg)*
Acetone	67-64-1	250	N.D.
Benzene	71-43-2	50	N.D.
Bromodichloromethane	75-27-4	50	N.D.
Bromoform	75-25-2	50	N.D.
Bromomethane	74-83-9	50	N.D.
2-Butanone	78-93-3	250	N.D.
Carbon Disulfide	75-15-0	250	N.D.
Carbon tetrachloride	56-23-5	50	N.D.
Chlorobenzene	108-90-7	50	N.D.
Chlorodibromomethane	124-48-1	50	N.D.
Chloroethane	75-00-3	50	N.D.
2-Chloroethyl vinyl ether	110-75-8	100	N.D.
Chloroform	67-66-3	50	N.D.
Chloromethane	74-87-3	50	N.D.
1,1-Dichloroethane	75-35-3	50	N.D.
1,2-Dichloroethane	107-06-2	50	N.D.
1,1-Dichloroethene	75-35-4	50	N.D.
Trans 1,2-Dichloroethene	156-60-5	50	N.D.
1,2-Dichloropropane	78-87-5	50	N.D.
cis-1,3-Dichloropropene	10061-01-5	50	N.D.
trans-1,3-Dichloropropene	10061-02-6	50	N.D.
Ethylbenzene	100-41-4	50	N.D.
2-Hexanone	591-78-6	100	N.D.
Methylene chloride	75-09-2	100	N.D.
4-Methyl-2-pentanone	108-10-1	250	N.D.
Styrene	100-42-5	50	N.D.
1,1,2,2-Tetrachloroethane	79-34-5	50	N.D.
Tetrachloroethene	127-18-4	50	N.D.
Toluene	108-88-3	50	N.D.
1,1,1-Trichloroethane	71-55-6	50	N.D.
1,1,2-Trichloroethane	79-00-5	50	N.D.
Trichloroethene	79-01-6	50	N.D.
Trichlorofluoromethane	75-69-4	100	N.D.
Vinyl acetate	108-05-4	250	N.D.
Vinyl chloride	75-01-4	50	N.D.
Total Xylenes	1330-20-7	50	N.D.

Analytes reported as N.D. were not present above the stated limit of detection.

ORANGE COAST ANALYTICAL

Mark Noorani
Laboratory Director

Surogate Recoveries	%
1,2-Dichloroethane-d4	96
Toluene-d8	102
4-Bromoflourobenzene	111

ORANGE COAST ANALYTICAL, INC.
3002 DOW, SUITE 532 TUSTIN, CA 92680
(714) 832-0064 FAX (714) 832-0067

Q C D A T A R E P O R T

Analysis: VOLATILE ORGANICS BY GC/MS (EPA 8240)

Date of Analysis: 07/31/92

Laboratory Sample No.: 9207459

Laboratory Reference No.: HAI 2022

Analyte	R1 (ppb)	SP (ppb)	MS (ppb)	MSD (ppb)	PR1 %	PR2 %	RPD %
Benzene	0	50.0	49	52	98	104	6
1,1-Dichloroethene	0	50.0	49	52	98	104	6
Trichloroethene	0	50.0	48	52	96	104	8
Toluene	0	50.0	48	51	96	102	6
Tetrachloroethene	0	50.0	47	51	94	102	8

Definition of Terms:

R1	Results of First Analysis
SP	Spike Concentration Added to Sample
MS	Matrix Spike Results
MSD	Matrix Spike Duplicate Results
PR1	Percent Recovery of MS: (MS - R1) / SP X 100
PR2	Percent Recovery of MSD: (MSD - R1) / SP X 100
RPD	Relative Percent Difference: {(MSD - MS)/(MSD + MS)} X 100 X 2

ORANGE COAST ANALYTICAL

Mark Noorani
Laboratory Director

ORANGE COAST ANALYTICAL, INC.

PHONE MESSAGE

Intitials: M.M. **Date:** 7-30-92

CLIENT: Hekimian **CONTACT:** Fred Bigony

PROJECT: ~~Atlas Pontiac~~ Nelson/Valley Pontiac

Status: ____In Progress ✓Completed ____Upcoming/Future

Date Received: _____

Samples: 9206 ~~413~~ 403 **Action Item:** B5-15 Run 8240 **Turnaround:** Rush

Containers Requested:

____voa vials
____glass jars
____500 ml plastic
____1 liter plastic
____1 liter glass
____trip blank
____Other_____

Method of Shipment:

____cooler ____Fed-Ex ASAP
____box ____UPS
____Deliver by_____
____Will Call on_____

Include:

____Chain of Custody
____Blue Ice

CLIENT: NELSON/VALLEY PONTIAC

LOCATION: 11710 VALLEY BLVD., EL MONTE, CA
WASTE OIL TANK LOCATION

Directional: NO
Hole Size: 8 INCH
Total Depth: 41.5 FT
No. of Samples: 7
Date(s) Sampled: 6/25/92

Casing Diam: - - -
Depth to Water: - - -
Perforations:
Registered
Signed:

PROJECT NO: 1461S

BORING NO: B-5

Drilling Co: A & R
Driller: TOM STEARIN
Rig #/Type:

Page 1 of 1

REGISTERED PROFESSIONAL ENGINEER
KENNETH K. HEKIMIAN
No. 29257
CIVIL
STATE OF CALIFORNIA

Depth	Symbol	Description	H-nu (ppm)	No.	Int.	Blow Count	Misc.
0		CONCRETE THEN SAND WITH CONCRETE FRAGMENTS					
5	SW	SAND, FINE TO COARSE GRAINED, MOIST, BROWN, NO ODOR	0	B5-5	5	5/3/3	
10	SP	SAND, FINE GRAINED, DRY, GRAYISH BROWN, NO ODOR	0	B5-10	5	3/4/10	
15	ML	CLAYEY SILT, GREENISH GRAY WITH BLACK CARBONIZED PLANT MATTER, MOIST, NO ODOR	0	B5-15	5	5/6/5	
20	SP	SAND WITH SMALL GRAVELS, DRY, BROWN, NO ODOR	0	B5-20	5	13/26/21	
25	SP	GRAVELLY SAND, DRY, BROWN, NO ODOR	- -	B5-25	10	13/50*	*FOR 6 INCHES NO RE-COVERY
30	SP	GRAVELLY SAND, DRY, BROWN, NO ODOR	0	B5-30	5	12/54*	35% REC. AFTER 3 ATTEMPTS
35	SP	GRAVELLY SAND, DRY, BROWN, NO ODOR	0	B5-35	5	13/30/50*	*FOR 3 INCHES
40	SP	GRAVELLY SAND, DRY, BROWN, NO ODOR	0	B5-40	5	8/24/31	
45							

CLIENT: NELSON/VALLEY PONTIAC

PROJECT NO: 1461S

LOCATION: 11710 VALLEY BLVD., EL MONTE, CA
DIESEL TANK LOCATION

BORING NO: B-6

Directional: NO
Hole Size: 8 INCH
Total Depth: 41.5 FT
No. of Samples: 8
Date(s) Sampled: 6/25/92

Casing Diam: - - -
Depth to Water: - - -
Perforations: - - -
Registered
Signed:

Drilling Co: A & R
Driller: TOM STEARIN
Rig #/Type:

REGISTERED PROFESSIONAL ENGINEER KENNETH K. HEKIMIAN No. 29257 CIVIL STATE OF CALIFORNIA

Depth	Symbol	Description	Ph-nu ppm	Sample No.	Rec.	Blow Count	Misc.
0		CONCRETE THEN					
5	SM	SILTY SAND, VERY FINE GRAINED (7-10% FINES), SLIGHTLY MOIST, BROWN, NO ODOR	10	B6-5	5	8/5/8	
10	SP	SAND, FINE GRAINED, SLIGHTLY MOIST, BROWN, NO ODOR	0	B6-10	5	4/6/5	
15	SP	SAND, FINE GRAINED, YELLOWISH BROWN, DRY, NO ODOR	4	B6-15	5	9/10/12	
20	SP	SAND, FINE GRAINED, GRAYISH BROWN, SLIGHTLY MOIST, NO ODOR	15	B6-20	5	8/16/20	
25	SP	SAND, FINE TO MEDIUM GRAINED, DRY, NO ODOR	8	B6-25	5	12/33/42	
30	SW	SAND, FINE TO COARSE GRAINED WITH OCCASIONAL PEBBLES TO 2 CM MPS, DRY, NO ODOR	17	B6-30	5	13/15/17	
35	SP	GRAVELLY SAND, FINE TO MEDIUM GRAINED SAND WITH GRAVELS GREATER THAN 3 CM MPS, DRY, NO ODOR	26	B6-35	5	15/30*	* FOR 2"
40	SP	GRAVELLY SAND, MEDIUM GRAINED SAND WITH GRAVEL TO 2 CM MPS, SLIGHTLY MOIST, NO ODOR	15	B6-40	5	6/8/30	
45							

RECEIVED JUL 16 1992

ORANGE COAST ANALYTICAL, INC.
3002 DOW, SUITE 532 TUSTIN, CA 92680
(714) 832-0064 FAX (714) 832-0067

Hekimian & Associates, Inc.
ATTN: Dr. Ken Hekimian
16692 Gothard St.
Huntington Beach, CA 92647

Client Project ID: Nelson/Valley Pontiac
Client Project #: 1461s

Analysis Method: 418.1 (I.R. with clean-up)

Sample Description: Soil

Laboratory Reference #: HAI 2022

Sampled : 06-25-92
Received: 06-25-92
Analyzed: 06-30-92
Reported: 06-30-92

TOTAL RECOVERABLE HYDROCARBONS

Laboratory Sample Number	*Client Sample Number*	*Extractable Hydrocarbons mg/kg (ppm)*
9206403	B5-15	N.D.
9206404	B5-30	N.D.
9206405	B5-40	N.D.
Detection Limit:		8.0

Analytes reported as N.D. were not present above the stated limit of detection.

ORANGE COAST ANALYTICAL

Mark Noorani
Laboratory Director

ORANGE COAST ANALYTICAL, INC.
3002 DOW, SUITE 532 TUSTIN, CA 92680
(714) 832-0064 FAX (714) 832-0067

Hekimian & Associates, Inc.
ATTN: Dr. Ken Hekimian
16692 Gothard St.
Huntington Beach, CA 92647

Client Project ID: Nelson/Valley Pontiac
Client Project #: 1461s

Sampled : 06-25-92
Received: 06-25-92
Analyzed: 06-29-92
Reported: 06-30-92

Sample Description: Soil

Laboratory Reference #: HAI 2022

TOTAL PETROLEUM FUEL HYDROCARBONS (CA DOHS METHOD)

Laboratory Sample Number	*Client Sample Number*	*Extractable Hydrocarbons (mg/kg)*
9206406	B6-15	N.D.
9206407	B6-25	N.D.
9206408	B6-35	N.D.
Detection Limit:		8.0

Extractable Hydrocarbons are quantitated against a diesel standard. Hydrocarbons detected by this method range from C7 to C30. Analytes reported as N.D. were not present above the stated limit of detection.

ORANGE COAST ANALYTICAL

Mark Noorani
Laboratory Director

ORANGE COAST ANALYTICAL, INC.
3002 DOW, SUITE 532 TUSTIN, CA 92680
(714) 832-0064 FAX (714) 832-0067

Hekimian & Associates, Inc.
ATTN: Dr. Ken Hekimian
16692 Gothard St.
Huntington Beach, CA 92647

Client Project ID: Nelson/Valley Pontiac
Client Project #: 1461s

Analysis Method: EPA 5030 / 8020

Sample Description: Soil

Laboratory Reference #: HAI 2022

Sampled : 06-25-92
Received: 06-25-92
Analyzed: 06-29-92
Reported: 06-30-92

AROMATIC VOLATILE ORGANICS (EPA 8020)

Laboratory Sample Number	Client Sample Number	Dichloro-Benzenes ug/kg (ppb)	Benzene ug/kg (ppb)	Toluene ug/kg (ppb)	Ethyl Benzene ug/kg (ppb)	Total Xylenes ug/kg (ppb)	Surrogate Recovery TFT* (%)
9206403	B5-15	N.D.	N.D.	N.D.	N.D.	N.D.	99
9206404	B5-30	N.D.	N.D.	N.D.	N.D.	N.D.	96
9206405	B5-40	N.D.	N.D.	N.D.	N.D.	N.D.	96
9206406	B6-15	N.D.	N.D.	N.D.	N.D.	N.D.	97
9206407	B6-25	N.D.	N.D.	N.D.	N.D.	N.D.	96
9206408	B6-35	N.D.	N.D.	N.D.	N.D.	N.D.	100
Detection Limit:		15	5.0	5.0	5.0	5.0	

Analytes reported as N.D. were not present above the stated limit of detection.

* alpha, alpha, alpha-triflourotoluene

ORANGE COAST ANALYTICAL

Mark Noorani
Laboratory Director

ORANGE COAST ANALYTICAL, INC.
3002 DOW, SUITE 532 TUSTIN, CA 92680
(714) 832-0064 FAX (714) 832-0067

Q C DATA REPORT

Analysis: EPA 5030 / 8020

Date of Analysis: 06/29/92

Laboratory Sample No.: 9206408

Laboratory Reference No.: HAI 2022

Analyte	R1 (ppb)	SP (ppb)	MS (ppb)	MSD (ppb)	PR1 %	PR2 %	RPD %
Benzene	0	20.0	18.6	18.8	93	94	1
Toluene	0	20.0	18.6	18.7	93	94	1
Ethylbenzene	0	20.0	19	19	95	95	0

Definition of Terms:

R1 Results of First Analysis
SP Spike Concentration Added to Sample
MS Matrix Spike Results
MSD Matrix Spike Duplicate Results
PR1 Percent Recovery of MS: (MS - R1) / SP X 100
PR2 Percent Recovery of MSD: (MSD - R1) / SP X 100
RPD Relative Percent Difference: {(MSD - MS)/(MSD + MS)} X 100 X 2

Note: No contamination in method blank

ORANGE COAST ANALYTICAL

Mark Noorani
Laboratory Director

ORANGE COAST ANALYTICAL, INC.
3002 DOW, SUITE 532 TUSTIN, CA 92680
(714) 832-0064 FAX (714) 832-0067

Q C D A T A R E P O R T

Analysis: TPH by Method 418.1

Date of Analysis: 06/29/92

Laboratory Sample No.: 9206404

Laboratory Reference No.: HAI 2022

Analyte	R1 (ppm)	SP (ppm)	MS (ppm)	MSD (ppm)	PR1 %	PR2 %	RPD %
Hydrocarbons	0	100	102	99	102	99	3

Definition of Terms:

R1	Results of First Analysis
SP	Spike Concentration Added to Sample
MS	Matrix Spike Results
MSD	Matrix Spike Duplicate Results
PR1	Percent Recovery of MS: (MS - R1) / SP X 100
PR2	Percent Recovery of MSD: (MSD - R1) / SP X 100
RPD	Relative Percent Difference: {(MS - MSD)/(MS + MSD)} X 100 X 2

Note: No contamination in method blank

ORANGE COAST ANALYTICAL

Mark Noorani

Mark Noorani
Laboratory Director

CHAIN OF CUSTODY / REQUEST FOR ANALYSIS

ORANGE COAST ANALYTICAL, INC.
3002 DOW, SUITE 532 TUSTIN, CA 92680
(714) 832-0064 FAX (714) 832-0067

Q C D A T A R E P O R T

Analysis: TPH by Extraction / 8015m

Date of Analysis: 06/29/92

Laboratory Sample No.: 9206406

Laboratory Reference No.: HAI 2022

Analyte	R1 (ppm)	SP (ppm)	MS (ppm)	MSD (ppm)	PR1 %	PR2 %	RPD %
Hydrocarbons	0	2500	2445	2390	98	96	2

Definition of Terms:

R1	Results of First Analysis
SP	Spike Concentration Added to Sample
MS	Matrix Spike Results
MSD	Matrix Spike Duplicate Results
PR1	Percent Recovery of MS: (MS - R1) / SP X 100
PR2	Percent Recovery of MSD: (MSD - R1) / SP X 100
RPD	Relative Percent Difference: {(MS - MSD)/(MS + MSD)} X 100 X 2

Note: No contamination in method blank

ORANGE COAST ANALYTICAL

Mark Noorani
Laboratory Director

COUNTY OF LOS ANGELES
DEPARTMENT OF PUBLIC WORKS

900 SOUTH FREMONT AVENUE
ALHAMBRA, CALIFORNIA 91803-1331
Telephone: (818) 458-5100

THOMAS A. TIDEMANSON, Director

ADDRESS ALL CORRESPONDENCE TO:
P.O.BOX 1460
ALHAMBRA, CALIFORNIA 91802-1460

September 15, 1992

IN REPLY PLEASE
REFER TO FILE:

I-13121

Mr. Merv Smith
Nelson Honda
3464 Peck Road North
El Monte, CA 91731

Dear Mr. Smith:

HAZARDOUS MATERIALS UNDERGROUND STORAGE
CLOSURE CERTIFICATION
CLOSURE PERMIT NO. 2182B
FACILITY LOCATION: 11710 EAST VALLEY BOULEVARD, EL MONTE

This office has reviewed the final report submitted on August 10, 1992. Based on the information submitted, this letter confirms the completion of site investigation and remedial action at the above site. With the provision that the information provided to this agency was accurate and representative of existing conditions, it is our position that no further action is required at this time.

Please be advised that this letter does not relieve you of any liability under the California Health and Safety Code or Water Code for past, present or future operations at this site. Nor does it relieve you of the responsibility to clean up existing, additional or previously unidentified conditions at the site which cause or threaten to cause pollution or nuisance or otherwise pose a threat to water quality or public health.

Additionally, be advised that changes in the present or proposed use of the site may require further site characterization and mitigation activity. It is the property owner's responsibility to notify this agency of any changes in report content, future contamination findings or site usage.

If you have any questions regarding this matter, please contact Steve Milewski at (818) 458-3599.

Very truly yours,

T. A. TIDEMANSON
Director of Public Works

P. A. Proano

Pat A. Proano
Supervising Civil Engineer II
Waste Management Division

OKA

SEM:tr
WP/13121-1

cc: California Regional Water Quality Control Board
Mr. Stan Katten, Hekimian and Associates (Huntington Beach)

ENVIRONMENTAL
GEOTECHNOLOGY
LABORATORY, INC.

October 3, 2013

Las Solomon Automobile, Inc.
C/o Mr. Gavin Lee
11705 Valley Boulevard
El Monte, California 91732

Subject: **Response to the City of El Monte Economic Development Department, Environmental Review Sheet dated August 1, 2013, Reviewed by SCS Engineers for City of El Monte, SCSE File No. 01213005.10, 11710 Valley Boulevard (APN: 8566-021-011, Portions of Lot 3 and Lot 4 of Tract No. 3480), including 11640, 11646, 11650 and 11654 Valley Boulevard (APN: 8566-021-012, -013, -014 and -015, Portions of Lot 5 of Tract No. 3480), El Monte, California; EGL Project No.: 13-037-003ESAIIR**

Ladies and Gentlemen:


EGL provides this response letter to the City of El Monte Economic Development Department, Environmental Review Sheet dated August 1, 2013, for the subject properties. For your reference, the Environmental Review Sheets are attached and the responses are presented below.

Responses to the Environmental Review Sheet on Page 3 (08/01/2013)

Item 1
Additional field exploration was conducted as part of a facility wide investigation including soils chemical testing and soils vapor analyses performed at the subject properties. Concrete coring, including two (2) and six (6) inches diameter, of the existing concrete slabs located within the existing facility was performed on September 12, 2013. Soils vapor analyses were performed on September 25, 2013 and September 26, 2013. Purpose of the additional exploration was to assess environmental engineering characteristics of onsite fill and natural alluvial soils with respect to current and past land use of volatile compounds and heavy metal concentrates.

EGL performed limited field exploration with the aid of hand labors equipped with hand tools on September 12, 2013 and September 13, 2013 for soils sampling and chemical testing. An additional eight (8) field hand auger borings, four (4)-inches O.D., were extended to a maximum depth of ten (10) feet below existing ground surface at the subject properties. All EGL's hand-auger drilling and sampling equipment was cleaned, washed and air-dried prior and post to advancing sampling depths and at different boring locations. Boring locations are shown on the attached Overall Site Plan (Figure 1).

H&P Mobile GeoChemistry, Inc., used a geoprobe rig to install sixteen (16) *Strataprobe®* sampling units in one (1) day on September 25, 2013 at selective asphalt pavement and cored slab locations located within the subject properties. *Strataprobe®* sampling unit utilized a hydraulic and percussion drive-point unit using one- (1)-inch O.D. diameter solid probe for a twelve (12) feet deep gas well for the installation of five (5) and ten (10) feet vapor probes. H&P soil-vapor sampling equipment consisted of a disposable small diameter, one-eighth (1/8)-inch O.D., *Nylaflow* air tube, approximately seven- (7)-feet long. Its end tip is fitted with an *Airstone* filter and topped with a one-ways turned valve. Soil vapor sampling tube with *Airstone* filter is inserted into the one- (1)-inch O.D. gas well, filled with a minimum six (6)-inches thick sieve sized No. 3 *Monterey Sand* filter, six- (6)-inches thick dry bentonite granular cap and sealed with hydrated bentonite granular to the ground surface. Equilibration time (CalEPA, 2012) is approximately two (2)-hours for each sampling location after soil

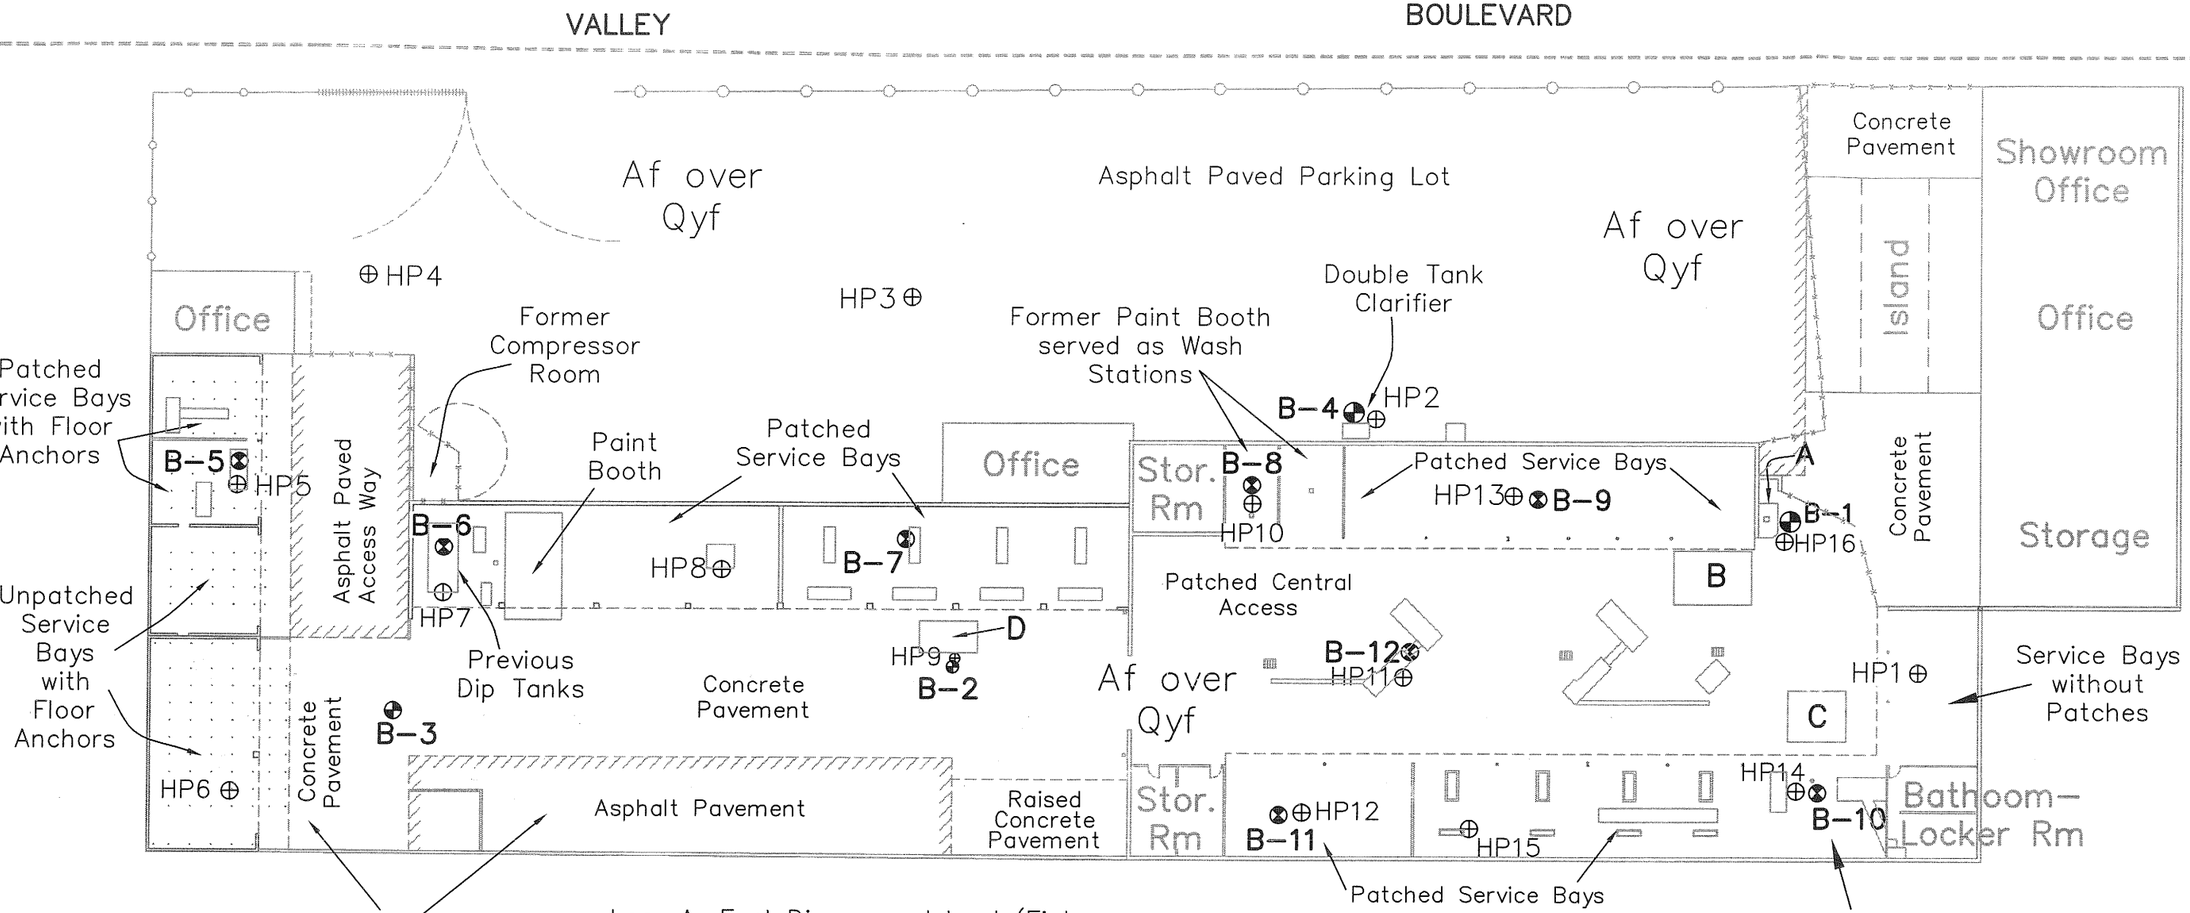

Loc. A. Fuel Dispenser Island (Fixtures Removed, Terracon, 2012; Island Remained)

Loc. B. 1,000 Gal Diesel UST (Removed; Terracon, 2012)

Loc. C. 550 Gal Waste Oil UST (Removed; Terracon, 2012)

Loc. D. 280 Gal Waste Oil LUST (Removed; Terracon, 2012)

LEGEND

Af	Artificial Fills
Qyf	Holocene Young Alluvial Fan Deposits
B-4 ⊕	Location of Exploratory Borings (EGL, July 2013)
B-12 ⊗	Location of Exploratory Borings (EGL, September, 2013)
HP16 ⊕	Location of Soil Vapor Gass Wells (H&P, 2013)

Scale 1" = 40'

Overall Site Plan Showing Exploratory Boring and Soil-Vapor Gas Well Locations

Address: 11640 to 11710 Valley Blvd., El Monte, California

Client: Las Solomon Automobile, Inc.

Date: 10-04-2013

EGL Project No. 13-037-003ESAIIR

Environmental Geotechnology Laboratory, Inc.

Figure 1

vapor sampling tube installation prior to soil-air sampling. Soil vapor samples were collected in 50cc glass syringe.

EGL's field representatives logged and sampled all boring. Relatively undisturbed fill and natural alluvial soil were collected during excavation for laboratory testing. Samples were collected in a brass sleeve stored with end covers, sealed and placed in iced container to reduce the potential for volatilization of any contaminants. Upon completion of excavation, all borings were logged and sampled. The collected soils samples collected on September 12, 2013 were placed in iced container and later stored in a refrigerator set at eight (8) degrees Celsius (or 46-degrees Fahrenheit). Soils samples collected on September 13, 2013 were placed in iced container and all samples were transported to CHEMTEK Environmental Laboratories, a State certified laboratory, on September 13, 2013 and analyzed for Volatile Organics by GC-MS (Gas Chromatography-Mass Spectrometry) of EPA 8260B test method, extractable Total Petroleum Hydrocarbons chains (TPH; gas, diesel and oil ranges) of EPA 8015M test method and Total Threshold Limit Concentration (TTLC; Title 22) Metals. Currently and previously collected soil samples in borings at depths of two (2) feet were tested for Total Threshold Limit Concentration (TTLC; Title 22; CCR, 2013) California State regulated metals.

A H&P gas well, HP-5, was abandoned due to poorly installed vapor probe at five (5) feet depth located adjacent to soils boring, B-5 where the *Nylaflow* air tube fitted with an *Airstone* filter was observed at the bottom of the soils boring, B-5. A gas well, HP-8, was not sampled due to a change in location to HP-9, located adjacent to soil boring B-2. All soil vapor samples, with the exception of H&P gas wells HP-5 and HP-8, were collected in glass syringe and analyzed in a State certified *H&P Mobile GeoChemistry* mobile laboratory unit on September 25, 2013 and September 26, 2013 to analyze gaseous phase of volatile organics by GC-MS (Gas Chromatography-Mass Spectrometry) of EPA 8260SV (8260B) test method.

Excavated soils borings, previously and recently cored, including the punched one- (1)-inch O.D. diameter gas wells, are to be backfill and/or removed from site once chemical results are determined. Soil borings logs are presented on Plates A-1 to A-12.

Item 2

Additional field exploration included eight (8) hand-auger, four (4)-inches O.D., borings were drilled at selective location with corresponding soils vapor boreholes located at close vicinity (see Overall Site Plan, Figure 1). Exploratory depths were extending to maximum depths of ten (10) feet below existing slab grade. *H&P Mobile GeoChemistry, Inc.*, installed sixteen (16) twelve (12) feet deep gas wells. A H&P gas well, HP-5, was abandoned due to poorly installed vapor probe at five (5) feet depth located adjacent to soils boring, B-5 where the *Nylaflow* air tube fitted with an *Airstone* filter was observed at the bottom of the soils boring, B-5.

Item 3

A total of fifteen (15) soils vapor gas wells and additional eight (8) soils chemical testing borings were installed and drilled at the subject properties at selective location, respectively. Additional chemical testing was performed also at selective depths of past facility usage, particularly emphasized in the former service bay areas where previously hydraulic piston lifts have been removed, backfilled and concrete patched.

Item 4

As suggested by the City's Environmental Reviewer for additional chemical testing programs to perform in the specified areas. EGL has done more chemical testing to include California State regulated metals (TTLC; Title 22) encompassing other facility areas for the two (2) foot depths for currently and previous collected soils boring samples. The additional chemical testing also tested at deeper soil depths for Volatile Organics and extractable Total Petroleum Hydrocarbons chains.

California State regulated metals (TTLC; specified in Title 22) were detected in concentrations in all soils borings at two (2) feet depths. Only eight (8) out of the seventeen (17) regulated metals, Barium,

Chromium, Cobalt, Copper, Lead, Nickel, Vanadium and Zinc were detected. Results of the chemical analyses are shown below in table and in attached laboratory reports.

Table 1a. Summarized Test Results Showing Regulated Metals

Regulated Metals	Soils Borings and Depths												Detection Limits, mg/Kg
	B-1 at 2.0'	B-2 at 2.0'	B-3 at 2.0'	B-4 at 2.0'	B-5 at 2.0'	B-6 at 2.0'	B-7 at 2.0'	B-8 at 2.0'	B-9 at 2.0'	B-10 at 2.0'	B-11 at 2.0'	B-12 at 2.0'	
Barium	115.0	130.0	181.0	95.2	97.8	82.2	103.0	107.0	85.0	107.0	117.0	75.5	1.0
Chromium	18.2	21.4	32.7	16.1	20.5	22.8	21.7	17.5	15.4	13.6	21.2	13.1	1.0
Cobalt	8.2	9.8	15.4	7.1	10.2	9.8	7.4	8.6	6.8	6.4	10.0	6.7	1.0
Copper	16.8	40.1	37.7	26.6	21.8	20.5	26.4	24.9	13.2	12.1	70.2	19.2	1.0
Lead	14.5	31.3	8.3	13.4	5.7	5.8	33.2	23.6	33.8	41.2	5.8	13.0	2.0
Nickel	11.1	14.8	22.5	10.8	13.9	12.8	14.1	11.0	9.9	10.4	117.0	8.6	2.0
Vanadium	41.4	44.4	57.4	37.7	40.1	54.4	43.9	39.3	34.6	36.1	42.9	32.7	2.0
Zinc	61.2	86.9	74.6	72.1	46.4	43.9	70.0	44.4	59.0	57.5	76.5	41.9	5.0

Noted: maximum screening levels of CalState regulated metals of Barium for industrial soils, $1.9e^{+5}$ (mg /kg or ppm); Chromium for industrial soils, $1.5e^{+6}$ (Cr (III)), 5.6 (Cr (VI)) ppm; Cobalt for industrial soils, $3.0e^{+2}$ ppm; Copper for industrial soils, $4.1e^{+4}$ ppm; Lead for industrial soils, $8.0e^{+2}$ ppm; Nickel for industrial soils; Vanadium for industrial soils, $5.2e^{+3}$ ppm; and Zinc for industrial soils, $3.1e^{+5}$ ppm, respectively (see Regional Screening Level (RSL; US EPA, 2012) summary table attached in Appendix A).

Small amounts of hydraulic fluids, degreaser, cleaning agents, paint solvents and/or refrigerants, were detected in two (2) to 300 concentrations of micrograms per liter (or parts per billion) in soils borings, B-8 and B-10, at zero (0.0) and two (2) feet depths of former paint booth with drain and patched service bay with recessed refueling port with metal lid, respectively (see Figure 1 for location). No detectable (ND) concentrations, including Tetrachloroethene (PCE) were detected at lower depths of five (5) and ten (10) feet soil within and/or in soil vapor samples, respectively. Results of the chemical analyses are shown in table below and in attached laboratory reports.

Table 1b. Summarized Test Results show Volatile Organics (ppb) in EGL B-8 and B-10.

Former Facility	EGL Exploratory Location and Depth	Acetone	n-Butylbenzene	sec-Butylbenzene	Chlorobenzene	1, 2-Dichlorobenzene	1, 4-Dichlorobenzene	Ethylbenzene	Isopropylbenzene	4-Isopropyltoluene	Naphthalene	Tetrachloroethene	Toluene	1, 2, 4-Trimethylbenzene	1, 3, 5-Trimethylbenzene	Total Xylenes
Former Paint Booth	B-8 at 2.0'	83.0	ND	4.0	3.0	20.0	6.0	36.0	6.0	5.0	6.0	2.0	25.0	111.0	34.0	300.0
	B-8 at 5.0'	ND	ND	ND	ND	ND	ND	ND	ND	ND	ND	ND	ND	ND	ND	ND
Patched Service Bay with metal port	B-10 at 0.0'	ND	ND	ND	ND	ND	5.0	ND	ND	ND	ND	24.0	ND	ND	ND	ND
	B-10 at 2.0'	ND	3.0	5.0	ND	ND	3.0	2.0	ND	3.0	6.0	15.0	ND	23.0	14.0	9.0
	B-10 at 5.0'	ND	ND	ND	ND	ND	ND	ND	ND	ND	ND	ND	ND	ND	ND	ND

Table 1c. Summarized test results show extractable total petroleum hydrocarbons (nonhalogenated organics).

EGL's Soils Sample and Depths	Extractable Total Petroleum Hydrocarbons (EPA 8015M, Gasoline, Diesel and Oil range; mg/kg or ppm)		
	C_4-C_{12}	C_{13}-C_{22}	C_{23}-C_{36}
B-1 at 2.0'	ND	171	517
B-2 at 2.0'	ND	120	330
B-2 at 5.0'	ND	ND	17
B-4 at 2.0'	ND	238	626
B-5 at 2.0'	ND	ND	ND
B-5 at 10.0'	ND	ND	ND
B-6 at 0.0'	ND	ND	ND
B-6 at 5.0'	ND	ND	ND
B-7 at 2.0'	ND	ND	ND
B-7 at 10.0'	ND	ND	ND
B-8 at 2.0'	ND	139	316
B-8 at 5.0'	ND	ND	ND
B-9 at 0.0'	ND	ND	ND
B-9 at 2.0'	ND	236	725
B-9 at 5.0'	ND	ND	17.7
B-9 at 10.0'	ND	ND	ND

EGL's Soils Sample and Depths	Extractable Total Petroleum Hydrocarbons (EPA 8015M, Gasoline, Diesel and Oil range; mg/kg or ppm)		
	C_4-C_{12}	C_{13}-C_{22}	C_{23}-C_{36}
B-10 at 0.0'	ND	1,440	2,890
B-10 at 2.0'	6.9	1,610	3,370
B-10 at 5.0'	ND	ND	32.7
B-11 at 0.0'	ND	100	541
B-11 at 2.0'	ND	ND	14.2
B-11 at 5.0'	ND	ND	15.8
B-12 at 0.0'	ND	ND	19.2
B-12 at 2.0'	ND	147	475
B-12 at 5.0'	ND	ND	14.5
B-12 at 10.0'	ND	ND	ND

Noted: *Remediation Guidance for Petroleum and VOC Impacted Sites* that maximum soil screening levels (mg/kg; ppm) for Total Petroleum Hydrocarbons is 10,000 ppm located at depths of 20 to 150 vertical feet above groundwater (Table 4-1, CRWQCB-LA; 1996).

Item 5

Facility wide soil vapor investigation was performed City's reviewer's specified former service bay areas and at selective locations. Previous concrete dip tanks, former paint booth and clarifier tank were drilled, sampled and chemically tested. Results of the chemical analyses are shown below in table of the specific location and depths and in attached laboratory reports.

Table 2a. Summarized Test Results show Volatile Organics with Corresponding Soils and Soil Vapors Locations

Former Facility	EGL Exploratory Location and Depths (feet)	H&P Gas Well Location and Depths (feet)	Volatile Organics (EPA 8260B; µg/l or ppb)		
			Chloroform	Bromodichoro-methane	Tetrachloro-ethene
280 Gal. Waste Oil LUST	B-2 @ 2.0'		ND+	ND	94.0
	B-2 @ 5.0'		ND	ND	30.0
		HP-9 @ 5.0'	0.97	0.60	0.19
		HP-9 @ 10.0'	ND	ND	0.39
Double-Tank Clarifier	B-4 @ 2.0'		ND	ND	48.0
	B-4 @ 5.0'		ND	ND	23.0
Double-Tank Clarifier		HP-2 @ 5.0'	ND	ND	ND
		HP-2 @ 10.0'	ND	ND	ND
Concrete Dip Tank	B-6 @ 0.0'		ND	ND	3.0
	B-6 @ 2.0'		------*	------	------
	B-6 @ 5.0'		ND	ND	ND

Former Facility	EGL Exploratory Location and Depths (feet)	H&P Gas Well Location and Depths (feet)	Volatile Organics (EPA 8260B; µg/l or ppb)		
			Chloroform	Bromodichoro-methane	Tetrachloro-ethene
Concrete Dip Tank		HP-7 @ 5.0'	0.88	0.57	0.15
	B-6 @ 10.0'		------	------	------
		HP-7 @ 10.0'	------	------	------
Former Paint Booths Served as Wash Stations	B-8 @ 0.0'		------	------	------
	B-8 @ 2.0'		ND	ND	2.0
	B-8 @ 5.0'		ND	ND	ND
		HP-10 @ 5.0'	ND	ND	0.13
	B-8 @ 10.0'		------	------	------
		HP-10 @ 10.0'	ND	ND	0.12

Noted: +no detectable (ND) concentrations detected by EPA 8270C test method for Volatile Organics were found in the onsite soils at different depths below the existing ground; *Chemical testing analyses was not performed for the onsite soils at different depths below the existing ground.

Item 6

Soils vapor analyses were performed in indicated areas as specified by the City's Environmental Reviewer and resulting chemical analyses are small but significant for the organic compounds that are associated with hydraulic fluids, degreaser, cleaning agents, paint solvents and/or refrigerants. The California State regulated metals are appeared to be highly concentrated within the existing compacted fill soils, approximately four (4) feet thick, underlying existing asphalt pavement and concrete slabs.

Based on the *H&P Mobile GeoChemistry* laboratory testing results synthetic chemical compounds, Bromodichoromethane ($CHBrC_{l2}$), Chloroform (Chloroformum or Trichloromethane, $CHCl_3$) and Tetrachloroethene (PCE; CCl_2CCl_2) were detected in H&P gas wells at five (5) and ten (10) feet depths, below concrete slab, in concentrates of 0.11 to 0.97 micrograms per liter (or parts per billion). Test results are briefly shown below and in attached laboratory report.

Table 3. Summarized Test Results show Volatile Organics (Soil Vapors Samples)

H&P Exploratory Gas Well Location	Volatile Organics (EPA 8260B; µg/l or ppb)		
	Chloroform	Bromodichoromethane	Tetrachloroethene
HP-6 @ 5.0'	0.88	0.60	0.19
HP-7 @ 5.0'	0.88	0.57	0.15
HP-9 @ 5.0'	0.97	0.60	0.19
HP-9 @ 10.0'	ND	ND	0.39
HP-10 @ 5.0'	ND	ND	0.13

H&P Exploratory Gas Well Location	Volatile Organics (EPA 8260B; µg/l or ppb)		
	Chloroform	Bromodichoromethane	Tetrachloroethene
HP-10 @ 10.0'	ND	ND	0.12
HP-11 @ 5.0'	ND	ND	0.12
HP-11 @ 10.0'	ND	ND	0.15
HP-12 @ 5.0'	0.11	ND	0.51
HP-12 @ 10.0'	ND	ND	0.48
HP-15 @ 5.0'	ND	ND	0.40
HP-15 @ 10.0'	ND	ND	0.35
HP-16 @ 10.0'	ND	ND	0.11

CONCLUSIONS

Following conclusions are based on information collected during this assessment and are subject to the limitations stated in the Limitation Section of this report.

- Subject properties are currently occupied by asphalt-tar roofed steel- and/or wood-framed and concrete masonry building structures. The remaining surfaces are covered by both asphalt and concrete pavement. Evidence of above, underground storage tanks and/or its backfill, including hydraulic piston lifts and fuel dispenser islands, were encountered and/or observed within subject properties but have been removed during remediation in the 1990's (GeoTracker database; 2013).

- Based on EGL's site observations and laboratory testing, the subject site does not appear to have been significantly impacted by the environmental concerns due to previous land uses as previous auto repair services (as known REC, recognized environmental conditions) of Pontiac Motors and affiliated facilities.

Based on results of chemical laboratory testing, synthetic chemical compounds, Bromodichoromethane, Chloroform and Tetrachloroethene (PCE) were detected in small amount in H&P soil vapor gas wells at five (5) feet depth, concentrations at 0.11 to 0.97 micrograms per liter (or parts per billion). Tetrachloroethene (PCE) was detected in small amount in soil vapor at ten (10) feet depth, concentrations at 0.11 to 0.48 micrograms per liter (or parts per billion).

Results of chemical laboratory testing on soils samples, synthetic chemical compounds, Acetone, n- and sec-Butylbenzene, 1,2- and 1,4-Dichlorobenzene, Ethylbenzene, Isopropylbenzene, 4-Isopropyltoluene Naphthalene, Tetrachloroethene (PCE), Toluene, 1,2,4- and 1,3,5-Trimethylbenzene and Xylene isomers were also detected in small amount, concentrations at two (2) to 300 parts per billion, in soils borings, B-8 and B-10, at depth of zero (0.0) and two (2) feet, below concrete slab, respectively. No detectable (ND) concentrations, including Tetrachloroethylene (or Tetrachloroethene; PCE) were detected at lower depths of five (5) and ten (10) feet soils and/or in soils vapor samples, respectively. Corresponding H&P gas wells, HP-7 and HP-14, with corresponding depths, five (5) feet, that soil vapor test results concurred with the similar findings.

California State regulated metals (TTLC; specified in Title 22) were detected in concentrations in all soils borings at two (2) feet depths. Only eight (8) out of the seventeen (17) regulated metals, Barium, Chromium, Cobalt, Copper, Lead, Nickel, Vanadium and Zinc were detected. All concentrates are less than the maximum soil screening levels (mg/kg; ppm; RSL, US EPA, 2012). Also All concentrates are less than the TTLC Regulatory Limits (mg/kg; ppm; CCR, Title 22, Chapter 11, Article 3). It is concluded that tested soil samples are below hazardous levels materials.

In accordance to the *Remediation Guidance for Petroleum and VOC Impacted Sites* that maximum soil screening levels (mg/kg; ppm) for Total Petroleum Hydrocarbons is 10,000 ppm located at depths of 20 to 150 vertical feet above groundwater or is 50,000 ppm for depths of more than 150 feet located above groundwater (Table 4-1, CRWQCB-LA; 1996). It is concluded that tested soil samples are below hazardous levels materials. During EGL's field investigation, underground storage tanks and/or its backfill were not encountered within subject property.

Regulatory chemicals limits to which analytical results are compared are based on State Water Resources Control Board (Leaking Underground Fuel Tank Field Manual – LUFT) and OSHA's Permissible Exposure Limits (PELs). It should be noted that not all chemicals have regulatory limits and that only chemicals that have limits sufficiently above detection limits were compared.

RECOMMENDATIONS

Based on available document provided by current property owner, records obtained from City and County governmental agencies, it is concluded that UST and/or contaminated soil materials may not be significantly present onsite. Experienced environmental consultants should review any future development, such as change use of the facility, or use of the groundwater. No further action is recommended for subject property at this time.

LIMITATIONS

This Limited Phase II Environmental Site Assessment (ESA) response report was prepared in accordance with generally accepted standards of technical practice for a determination of potential contaminant releases at or under the site. It should be noted that this assessment is contained herein are based on the findings and observations at the exploratory locations. However, soil materials may vary in characteristics between exploratory locations. This report is prepared solely for the addressee. This report should not be used for future redevelopment that is different from the current conditions. This report should not be transferred to other users without EGL's consent.

Findings, conclusions and recommendations of this report with respect to hazardous waste potential are limited as being based on the scope of work performed and professional judgment concerning significance of data gathered during EGL's investigation. This assessment is not, and should not be constructed as, a warranty and/or guarantee about absence and/or presence of hazardous contaminants that may affect subject properties.

We appreciate this opportunity to be of services. Should you have any questions pertaining to this letter, please do not hesitate to contact EGL.

Respectfully submitted,
Environmental Geotechnology Laboratory, Inc. (EGL)



Hank Jong, PE 45846
Principal

Ryan Jones,
Project Engineer

Dist: (4) Addressee
HJ/RJ/ry

REFERENCES

1. ASTM, (2005), "Standards on Environmental Site Assessments for Commercial Real Estate"; American Standard Testing Method, includes E1527-05, and E1528-93.
2. ASTM, (2011), "Standards on Environmental Site Assessments for Commercial Real Estate"; American Standard Testing Method, ASTM E1903-97, updated 2011 ASTM E1903-11
3. CDMG, (1998), "Seismic Hazard Evaluation of the El Monte 7.5-minute Quadrangle, Los Angeles County, California"; updated 2005; prepared by California Division of Mines and Geology; Open File Repot 98-024; 59 pgs, 6 figs, 4 tables and 3 plates.
4. CDMG, (1998), "Seismic Hazard Evaluation of the Mt. Wilson 7.5-minute Quadrangle, Los Angeles County, California"; updated 2006; prepared by California Division of Mines and Geology; Open File Repot 98-030; 59 pgs, 6 figs, 5 tables and 3 plates.
5. CDMG, (1999), "Seismic Hazard Zones of El Monte 7.5-minute Quadrangle, Los Angeles County, California"; prepared by California Division of Mines and Geology; Official Map; scale 1" = 2000'
6. CDMG, (1999), "Seismic Hazard Zones of Mt. Wilson 7.5-minute Quadrangle, Los Angeles County, California"; prepared by California Division of Mines and Geology; Official Map; scale 1" = 2000'.
7. CDWR, (2009), "Water Data Library Station Map"; dated February 2009; prepared by California Department of Water Resources, public internet web access to California State hydrologic data, http://www.water.ca.gov/waterdatalibrary/index.cfm
8. California Code of Regulations, (2013), "Soluble Threshold Limit Concentration (STLC) and Total Threshold Limit Concentration (TTLC) Regulatory Limits"; Title 22, Division 4.5. Chapter 11, Article 3; prepared by the State of California Office of Administrative Law; http://government.westlaw.com/linkedslice/default.asp?RS=GVT1.0&VR=2.0&SP=CCR-1000&Action=Welcome
9. California Environmental Protection Agency, (2005), "Use of California Human Health Screening Levels (CHHSLs) in Evaluation of Contaminated Properties"; dated 01-20-2005; prepared by California Environmental Protection Agency (Cal/EPA); 67 pages
10. California Environmental Protection Agency, (2012), "Advisory Active Soil Gas Investigations"; dated 04-30-2012; prepared by California Environmental Protection Agency (Cal/EPA), Department of Toxic Substances Control, Los Angeles and San Francisco Regional Water Quality Control Boards; 9 sections, 6 figures, 8 tables, 8 appendices, 96 pages; VI_ActiveSoilGasAdvisory_FINAL_043012-3.pdf
11. Chemtek Environmental Laboratories, (2013), "Chemical Testing for Total Petroleum Hydrocarbon Carbon Chain, Full Hydrocarbon and Oxygenates Compounds and Lead, 11710 Valley Boulevard, El Monte, California"; dated 07-18-2013; Job No. 307033; 9 pages
12. Chemtek Environmental Laboratories, (2013), "Chemical Testing for Total Petroleum Hydrocarbon Carbon Chain, Full Hydrocarbon and Oxygenates Compounds and Total Threshold Limit Concentration for Elemental Metals, 11710 Valley Boulevard, El Monte, California"; dated 09-24-2013; Job No. 309039; 17 pages
13. CRWQCB-LA, (1996), "Interim Site Assessment and Cleanup Guidebook, Remediation Guidance for Petroleum and VOC Impacted Sites, Section II, Chapters 4.0 and 5.0 Guidance for Petroleum-Impacted Sites, Soil Screening Levels"; dated May 1996; revised 2006; prepared by California Regional Water Quality Control Board, Los Angeles and Ventura Counties, Region 4; 245 pages, 5 chapters, 5 appendices, 8 figures, 16 tables; http://www.swrcb.ca.gov/rwqcb4/water_issues/programs/ust/closure_criteria/closurecriteria.pdf
14. Dibblee, Jr., Thomas W., (1998), "Geologic Map of the El Monte-Baldwin Park Quadrangles, Los Angeles County, California." DF-67, Scale 1" = 2000'
15. Dibblee, Jr., Thomas W., (1999), "Geologic Map of the Mt. Wilson-Azusa Quadrangles, Los Angeles County, California"; prepared by Dibblee Geologic Foundation, DF-69, Scale 1" = 2000
16. Tan, Siang S., (1998), "Geologic Map of the El Monte 7.5' Quadrangle, Los Angeles County, California"; prepared and published by California Department of Conservation, Division of Mines and Geology (CDMG); Digitized (1997) by Ruppert, Kelly R. and Little, Jason D.; Open File Report 98-029, scale 1"=2000'
17. Terracon Consultants, Inc., (2012), " Phase I Environmental Site Assessment, Vacant Auto Dealership, 11710 Valley Boulevard, El Monte, Los Angeles County, California"; dated 05-16-2012; Terracon Project No. 60127735; 41 pages, 1 figure, 6 appendices; www.terracom.com
18. GeoTracker, (2012), "California State Water Resources Control Board Data Management System"; modified dated 06-08-2012; public internet web interactive data retrieval program provides water quality data integrates and geographically displays through public and secure portals; http://geotracker.waterboards.ca.gov/

19. H&P Mobile GeoChemistry, Inc., (2013), "Chemical Soil Vapor Testing for Carbon Chain, Full Hydrocarbon and Oxygenates Compounds, US EPA 8260SV, 11710 Valley Boulevard, El Monte, California"; dated 09-25-2013 and 09-26-2013; Project No. MC092513-16
20. Los Angeles County Assessor, (1990), "Map portions showing Tracts 3480, 12336 and 12416, Valley Boulevard-La Madera Avenue-Fennell Street-Richwood Avenue, El Monte California"; dated 01-10-1960; updated 07-11-2006; scale 1" = 80'
21. LACDPW, (2001), "Well Measurements"; dated June 2001; prepared by Los Angeles County Department of Public Works; Public interactive ground water wells website, groundwater well data provide with current and historical depths, http://dpw.lacounty.gov/general/wells/
22. Los Angeles County Department of Regional Planning, (2013), "Regional Topographic Map of Valley Boulevard, El Monte vicinity regions, southern Los Angeles County, California"; dated 01-23-2013; geographic information regarding land use planning and zoning; Interactive GIS Data Viewer Web Mapping Application using *Microsoft Silverlight Viewer Version 4.1.10329.0*; public program for the unincorporated areas of Los Angeles County, California; http://egisapp1.lacounty.gov/SilverlightViewer_1_7/?Viewer=GISViewer
23. SCS Engineers, (2013), "Review of Environmental Reports, 11710 Valley Boulevard, El Monte, California"; dated 08-01-2013; Reviewed for City of El Monte, SCSE File No. 01213005; 4 pages
24. US EPA, (2012), "Regional Screening Level (RSL) Summary Table"; dated 11-16-2012, Region 9, Regional Screening Level (RSL); prepared by Oak Ridge National Laboratory under an Interagency Agreement with United States Environmental Protection Agency; 12 pages
25. Yeats, R.S., (2004), "Tectonics of the San Gabriel Basin and Surroundings, Southern California"; *Geological Society of America Bulletin*; September/October 2004; v.116; no. 9/10; p. 1158-1182; 11 figs; 2 tables

Environmental Consultants
and Contractors

3900 Kilroy Airport Way
Suite 100
Long Beach, CA 90806-6816

562 426-9544
FAX 562 427-0805
www.scsengineers.com

SCS ENGINEERS

August 1, 2013
File No. 01213005.10

Via Email (mthai@ci.el-monte.ca.us) and USPS

Mr. Minh Thai
City of El Monte
Economic Development Department
11333 Valley Boulevard
El Monte, CA 91731

Subject: Review of Environmental Reports, 11710 Valley Boulevard, El Monte, California

Dear Mr. Thai:

As requested and as authorized in your email message dated July 30, 2013, SCS Engineers (SCS) reviewed the following reports provided to the City of El Monte for the referenced property (Property). The documents reviewed consisted of the following:

- *Phase I Environmental Site Assessment, Vacant Auto Dealership, 11710 Valley Boulevard, El Monte, Los Angeles County, California* prepared by Terracon dated May 16, 2012.

- *Limited Phase II Environmental Site Assessment and Sampling Test Results, APN 8566-021-011, Portion of Lot 3, Lot 4 of Tract No. 3480, 11710 Valley Boulevard, including APN: 8566-021-012, -013, -014, and -015, Portions of Lot 5 of Tract No. 3480, 11640, 11646, 11650 and 11654 Valley Boulevard, El Monte, California* prepared by Environmental Geotechnical Laboratory, Inc. dated July 24, 2013.

The City of El Monte requested SCS's review of the documents to verify that, based on the provided information, there are no identified environmental conditions that would prevent the Property from being used for commercial/industrial purposes. Our opinion is based on the review of the provided documents. Note that an inspection of the Property was not conducted as part of this review.

Phase I Environmental Site Assessment

The Phase I Environmental Site Assessment (ESA) indicates that it was conducted in accordance with the ASTM E1527-05, although there are some minor deviations from the Standard. As part of this Phase I, Terracon reviewed closure documents for underground storage tanks removed from the property in 1987. In addition, Terracon reviewed a site investigation report prepared by DEEP, Inc., dated October 26, 1993.

The Phase I report indicated that the property had been utilized as an automotive dealership that included vehicle service dating back to 1960. Based on the past use of the Property and other information reviewed, recognized environmental conditions associated with the Property were identified in the Phase I report and additional investigation was recommended for the following onsite features and/or operations:

- Former diesel fuel dispensing area located to the adjacent southeast of the central auto sales/service building
- Existing paint booth, former paint booth and associated areas
- Subgrade clarifier located to the adjacent northeast of the east portion of the central sales and service building
- Multiple automotive service areas constituting western and southern portion of the site.

Limited Phase II Environmental Site Assessment

The Phase II Environmental Site Assessment consisted of collecting soil samples from borings at four locations on the Property that extended to a depth of 5 feet below ground surface. Soil samples from the 2- and 5-foot depths below ground surface were analyzed for volatile organic compounds by EPA Method 8260 and petroleum hydrocarbons by (modified) EPA Method 8015. Paint chip samples collected from the side of the paint booth were analyzed for total lead.

The report identified the following results:

- Tetrachloroethylene or perchloroethylene (PCE or PERC) was detected in low amounts at 7 to 94 parts per billion in all borings at depths of 2 to 5 feet below existing ground surface.
- Extractable Total Petroleum Hydrocarbons were also detected in low amounts in borings B-1, B-2 and B-4 at depths of 2 and 5 feet.
- A low amount of lead was detected at 2.0 parts per million in the collected lead-based paint chips scraped off the former paint booth.

Results were compared to Regional Water Quality Control Board (RWQCB) soil screening levels for petroleum and volatile organic compounds or USEPA Region IX Regional Screening Levels (Note the statement in the report stating that the data were compared to OSHA's Permissible Exposure Limits is not correct). Conclusions and recommendations are stated in the Phase II report as follows:

- Based on available document provided by current property owner, records obtained from City and County governmental agencies, it is concluded that UST and/or contaminated soil materials may not be present onsite.
- Any future development such as change use of the facility, or use of the groundwater, should be reviewed by experienced environmental consultants.
- No further action is recommended for the subject property at this time.

Evaluation of Reports

The Terracon Phase I report appears to be complete and generally follows the ASTM guideline for Phase I Assessments. It has been our experience that automotive operations utilize a variety of oils and hazardous materials as part of typical operations, which likely included storage of fuels, storage of new and used lubricating oils and filters, storage and use of paints, use of various cleaning solvents, and storage of lead-acid batteries, The Phase I report identified numerous automobile service bays, with patching observed that was indicative of past subsurface hydraulic lifts that had been removed. SCS has identified significant subsurface contamination at several sites where hydraulic lifts were present or had been removed. As such, SCS concurs with the conclusions and recommendations provided in th e Phase I report.

SCS does not, however, agree with the investigation and conclusions of the Phase II Assessment. Although the Phase II states that it is "limited" the investigation conducted is of limited usefulness and does not support the conclusions for the following reasons:

- All of the areas of concern identified in the Phase I were not investigated. For example, the Phase I identifies a paint booth and associated basins as areas of concern. However, the closest boring to the paint booth was over 40 feet from that structure. Moreover, the concern for a paint booth would have been volatile organic compounds, but the concern expressed in the Phase II Assessment for the paint booth was lead-based paint. The Phase I also notes several areas where hydraulic lifts appear to have been removed from service bays, yet borings were not placed within any of the bays as part of the Phase II.
- Borings extended to a depth of 5 feet below ground surface, which is of limited usefulness for assessing the type of operations that were conducted at this facility.
- Only four borings were installed for a facility that encompasses 2.6 acres.
- The boring placed adjacent to the clarifier and near drainage structures should also have been investigated for the presence of metals; samples were only analyzed for volatile organic compounds and petroleum hydrocarbons.
- It is likely that cleaning solvents and dip tanks were used as part of past operations. The investigation should have also included a facility-wide soil vapor investigation, which focused on the service area.
- Analytical data for the soil samples indicate the presence of tetrachloroethylene in all analyzed samples, which could be indicative of a larger problem on the Property. A soil vapor investigation would identify areas for further evaluation.

SCS's Recommendations and Conclusions

Assuming that the information within the reports accurately represents conditions at the Property, SCS provides the following recommendations:

- As indicated above, further investigation of the Property appears to be warranted.

- Prior to conducting any renovation or demolition of existing structures on the Property, an inspection for asbestos containing materials (ACMs) should be conducted by a properly accredited individual. Any ACMs that will be disturbed as part of site renovation activities should be abated by a licensed firm. An Operation and Maintenance Plan should be prepared for ACMs that will remain in place.
- Further evaluation of the structures for lead-based paint may be appropriate prior to demolition.
- Photos within the Phase I suggest the presence of mold within the buildings. Any mold within the structures should be properly abated prior to occupancy.

Should you have any questions regarding this letter, please contact me at (562) 426-9544.

Sincerely,

Julio A. Nuno
Vice President
SCS ENGINEERS

APPENDIX A

FIELD INVESTIGATION AND LABORATORY TESTING

Additional field exploration was conducted as part of a facility wide investigation including soils chemical testing and soils vapor analyses performed at the subject properties. Concrete coring, including two (2) and six (6) inches diameter, of the existing concrete slabs located within the existing facility was performed on September 12, 2013. Soils vapor analyses were performed on September 25, 2013 and September 26, 2013. Purpose of the additional exploration was to assess environmental engineering characteristics of onsite fill and natural alluvial soils with respect to current and past land use of volatile compounds and heavy metal concentrates.

EGL performed limited field exploration with the aid of hand labors equipped with hand tools on September 12, 2013 and September 13, 2013 for soils sampling and chemical testing. An additional eight (8) field hand auger borings, four (4)-inches O.D., were extended to a maximum depth of ten (10) feet below existing ground surface at the subject properties. All EGL's hand-auger drilling and sampling equipment was cleaned, washed and air-dried prior and post to advancing sampling depths and at different boring locations. Boring locations are shown on the attached Overall Site Plan (Figure 1).

H&P Mobile GeoChemistry, Inc., used a geoprobe rig to install sixteen (16) *Strataprobe®* sampling units in one (1) day on September 25, 2013 at selective asphalt pavement and cored slab locations located within the subject properties. *Strataprobe®* sampling unit utilized a hydraulic and percussion drive-point unit using one- (1)-inch O.D. diameter solid probe for a twelve (12) feet deep gas well for the installation of five (5) and ten (10) feet vapor probes. H&P soil-vapor sampling equipment consisted of a disposable small diameter, one-eighth (1/8)-inch O.D., *Nylaflow* air tube, approximately seven- (7)-feet long. Its end tip is fitted with an *Airstone* filter and topped with a one-ways turned valve. Soil vapor sampling tube with *Airstone* filter is inserted into the one- (1)-inch O.D. gas well, filled with a minimum six (6)-inches thick sieve sized No. 3 *Monterey Sand* filter, six- (6)-inches thick dry bentonite granular cap and sealed with hydrated bentonite granular to the ground surface. Equilibration time (CalEPA, 2012) is approximately two (2)-hours for each sampling location after soil vapor sampling tube installation prior to soil-air sampling. Soil vapor samples were collected in 50cc glass syringe.

EGL's field representatives logged and sampled all boring. Relatively undisturbed fill and natural alluvial soil were collected during excavation for laboratory testing. Samples were collected in a brass sleeve stored with end covers, sealed and placed in iced container to reduce the potential for volatilization of any contaminants. Upon completion of excavation, all borings were logged and sampled. The collected soils samples collected on September 12, 2013 were placed in iced container and later stored in a refrigerator set at eight (8) degrees Celsius (or 46-degrees Fahrenheit). Soils samples collected on September 13, 2013 were placed in iced container and all samples were transported to CHEMTEK Environmental Laboratories, a State certified laboratory, on September 13, 2013 and analyzed for Volatile Organics by GC-MS (Gas Chromatography-Mass Spectrometry) of EPA 8260B test method, extractable Total Petroleum Hydrocarbons chains (TPH; gas, diesel and oil ranges) of EPA 8015M test method and Total Threshold Limit Concentration (TTLC; Title 22, CCR, 2013) Metals. Currently and previously collected soil samples in borings at depths of two (2) feet were tested for Total Threshold Limit Concentration (TTLC; Title 22) California State regulated metals.

A H&P gas well, HP-5, was abandoned due to poorly installed vapor probe at five (5) feet depth located adjacent to soils boring, B-5 where the *Nylaflow* air tube fitted with an *Airstone* filter was observed at the bottom of the soils boring, B-5. A gas well, HP-8, was not sampled due to a change in location to HP-9, located adjacent to soil boring B-2. All soil vapor samples, with the

exception of H&P gas wells HP-5 and HP-8, were collected in glass syringe and analyzed in a State certified *H&P Mobile GeoChemistry* mobile laboratory unit on September 25, 2013 and September 26, 2013 to analyze gaseous phase of volatile organics by GC-MS (Gas Chromatography-Mass Spectrometry) of EPA 8260SV (8260B) test method.

Excavated soils borings, previously and recently cored, including the punched one- (1)-inch O.D. diameter gas wells, are to be backfill and/or removed from site once chemical results are determined. Soil borings logs are presented on Plates A-1 to A-12.

Exploratory Location	Chemical Compounds	Onsite Detected Concentrates (µg/kg)	Regional Screening Levels	
			Industrial Soil (µg/kg)	Industrial Air (µg/m^3)
HP-6, HP-7 and HP-9 at 5.0'	Bromodichoromethane	0.57 to 0.60	1.50	0.33
HP-6, HP-7, HP-9 and HP-12 at 5.0'	Chloroform	0.11 to 0.97	1.50	0.53
HP-6, HP-7, HP-9, HP-10, HP-11, HP-12, HP-15 and HP-16 at 5.0' and 10.0'	Tetrachloroethene (Tetrachloroethylene)	0.11 to 0.51	110.00	47.00

Exploratory Location	CalState Regulated Metals	Onsite Detected Concentrates (mg/kg)	Regional Screening Levels (EPA, 2012)	Total Threshold Limit Concentration (mg/kg)
			Industrial Soil (mg/kg)	
B-1 to B-12 at 2.0'	Barium	82.2 to 181.0	190,000.0	10,000.0
	Chromium	13.0 to 32.7	1,500,000.0 (Cr^{+3})	2,500.0 (Cr^{+3})
			5.6 (Cr^{+6})	500.0 (Cr^{+6})
	Cobalt	6.4 to 15.4	320.0	8,000.0
	Copper	12.1 to 70.2	41,000.0	2,500.0
	Lead	5.7 to 41.2	800.0	1,000.0
	Nickel	8.6 to 117.0	20,000.0	2,000.0
	Vanadium	32.7 to 57.4	5,200.0	2,400.0
	Zinc	41.9 to 86.9	310,000.0	5,000.0

Exploratory Location	Carbon Chain	Onsite Detected Concentrates (mg/kg or ppm)	Maximum Soil Screening Levels (mg/kg; ppm)
B-10 @ 2.0'	C_4-C_{12}	6.90	10,000 ppm for 20 to 150 vertical feet above groundwater or 50,000 ppm for 150 or deeper depths,
B-8 to B-12 at 0.0 and 2.0 feet	C_{13} to C_{22}	100 to 1,610	
B-8 to B-12 at 0.0, 2.0 and 5.0 feet	C_{23} to C_{36}	14.2 to 3,370	

Table 4. Maximum Screening Levels (USEPA Region 9, 2012)

Exploratory Location	Chemical Compounds	Onsite Detected Concentrates (µg/l)	Regional Screening Levels	
			Industrial Soil (µg/kg)	Industrial Air (µg/m^3)
B-8 at 2.0'	Acetone	83.00	630,000.00	140,000.00
B-10 at 2.0'	n-Butylbenzene	3.00	54,000.00	----
B-8 and B-10 at 2.0'	sec-Butylbenzene	4.00 to 5.00	----	----
B-8 at 2.0'	Chlorobenzene	3.00	1,400.00	220.00
	1, 2-Dichlorobenzene	20.00	9,800.00	8,800.00
B-8 and B-10 at 0.0' and 2.0'	1, 4-Dichlorobenzene	3.00 to 6.00	12.00	1.10
B-8 and B-10 at 2.0'	Ethylbenzene	2.00 to 36.00	27.00	4.90
B-8 at 2.0'	Isopropylbenzene (Cumene)	6.00	11,000.00	1,800.00
B-8 and B-10 at 2.0'	4-Isopropyltoluene	3.00 to 5.00	----	----
	Naphthalene	6.00	18.00	0.36
B-1, B-1, B-3, B-4, B-6, B-8 and B-12 at 0.0', 2.0', 5.0' and 10.0'	Tetrachloroethene (Tetrachloroethylene)	1.00 to 94.00	110.00	47.00
B-8 at 2.0'	Toluene	25.00	45,000.00	22,000.00
B-8 and B-10 at 2.0'	1, 2, 4-Trimethylbenzene	23.00 to 111.00	260.00	0.31
	1, 3, 5-Trimethylbenzene	14.00 to 34.00	1,000.00	----
B-8 and B-10 at 2.0'	Total Xylenes	9.00 to 300.00	2,700.00	440.00
	o- (Meta) Xylene		2,600.00	440.00
	p- (Para) Xylene		2,500.00	440.00
	o- (Ortho) Xylene		3,000.00	440.00

EGL

BORING LOG: B-1

PROJECT LOCATION: 11646 to 11710 Valley Blvd., El Monte, CA

PROJECT NO: 13-037-003ESA II

DATE DRILLED: 07/12/2013
EXCAVATION METHOD: Hand Auger
SAMPLE METHOD: Split-Tube
ELEVATION: N/A
LOGGED BY: KC

S: Standard Penetration Test
B: Bulk Sample
R: Ring Sample

Depth (ft)	Sample: Sniffer (ppm)	Sample: Bulk	Sample: Undisturbed	Blows Counts; 12"	USCS Symbol	Soils Classification	*Earth Material Descriptions*
0	1.5						@ 0.0' Concrete slab, 4"-thick, no gravel base
1						Af	@ 0.3' Silty sand, fine- to coarse-grained, mottled dark brown, slightly moist, very dense; with gravels up to 1"-in sized
2	23.0		R	45	SM		@ 2.0' Silty sand, fine- to coarse-grained, dark brown, moist, very dense; with gravels up to 1"-in sized
3						Qal	@ 2.5' Silty sand, fine- to coarse-grained, mottled brown, moist, moderately dense; micaceous; with gravels up to 1"-in sized
4							
5	42.3		R	20	SM		@ 5.0' Silty sand, fine-grained, dark olive grey, slightly moist, modera moderately dense
6							Total Depth 6.0 feet
7							Drilling and sampling equipment cleaned and washed per advancing sampling depth and boring location
8							No Caving; No Groundwater
9							Boring later backfilled and tamped by Client
10							Hammer Driving Weight = 32 lbs.
11							Hammer Driving Height = 48 inches
12							Background concentrates at surface is 1.5 ppm

EGL

BORING LOG: B-2

PROJECT LOCATION: 11646 to 11710 Valley Blvd., El Monte, CA

PROJECT NO: 13-037-003ESA II

DATE DRILLED: 07/12/2013
EXCAVATION METHOD: Hand Auger
SAMPLE METHOD: Split-Tube
ELEVATION: N/A
LOGGED BY: BS/KC

S: Standard Penetration Test
B: Bulk Sample
R: Ring Sample

Depth (ft)	Sample: Sniffer (ppm)	Sample: Bulk	Sample: Undisturbed	Blows Counts; 12"	USCS Symbol	Soils Classification	*Earth Material Descriptions*
0 - 1 - 2 -	5.0 140.0		 R	 30	 SM	Af	@ 0.0' Concrete slab, 6"-thick, no gravel base @ 0.5' Silty sand with some clay, fine-grained, olive brown, slightly moist, moderately dense; with some asphalt fragments and gravels up to 1"-in sized; locally with clay clumps @ 2.0' Silty sand, fine- to medium-grained, dark brown, slightly moist, dense and rocky; with gravels up to 1"-in sized
3 - 4 - 5 -	 90.0		 R	 10	 SM	Qal	@ 2.5' Silty sand, fine- to medium-grained, dark olive brown, moist, moderately dense and rocky; with pea gravels up to 1"-in sized and clay clumps, 1/2"-sized @ 5.0' Silty sand, fine-grained, dark olive grey, slightly moist, micaceous moderately dense
6 - 7 - 8 - 9 - 10 - 11 - 12 -							Total Depth 6.0 feet Drilling and sampling equipment cleaned and washed per advancing sampling depth and boring location No Caving; No Groundwater Boring later backfilled and tamped by Client Hammer Driving Weight = 32 lbs. Hammer Driving Height = 48 inches Background concentrates at surface is 5.0 ppm

EGL

BORING LOG: B-3

PROJECT LOCATION: 11646 to 11710 Valley Blvd., El Monte, CA

PROJECT NO: 13-037-003ESA II

DATE DRILLED: 07/12/2013
EXCAVATION METHOD: Hand Auger
SAMPLE METHOD: Split-Tube
ELEVATION: N/A
LOGGED BY: BS/KC

S: Standard Penetration Test
B: Bulk Sample
R: Ring Sample

Depth (ft)	Sample: Sniffer (ppm)	Sample: Bulk	Sample: Undisturbed	Blows Counts; 12"	USCS Symbol	Soils Classification	*Earth Material Descriptions*
0 - 1	4.3				SM	Af	@ 0.0' Concrete slab, 4"-thick, no gravel base @ 0.3' Silty sand with some gravels, fine-grained, light olive brown, slightly moist and dense
2	38.0		R	15	CL		@ 2.0' Clayey sand, mottled olive brown and brown, moist, firm; with gravels 2"-sized
3 - 4						Qal	@ 2.7' Sandy silt, mottled olive brown, moist to very moist, moderately firm; micaceous
5	65.0		R	20	SM		@ 5.0' Silty sand, fine-grained, dark olive grey, slightly moist, moist, r moderately dense
6 - 12							Total Depth 6.0 feet Drilling and sampling equipment cleaned and washed per advancing sampling depth and boring location No Caving; No Groundwater Boring later backfilled and tamped by Client Hammer Driving Weight = 32 lbs. Hammer Driving Height = 48 inches Background concentrates at surface is 4.3 ppm

EGL

BORING LOG: B-4

PROJECT LOCATION: 11646 to 11710 Valley Blvd., El Monte, CA

PROJECT NO: 13-037-003ESA II

DATE DRILLED: 07/12/2013
EXCAVATION METHOD: Hand Auger
SAMPLE METHOD: Split-Tube
ELEVATION: N/A
LOGGED BY: BS/KC

S: Standard Penetration Test
B: Bulk Sample
R: Ring Sample

Depth (ft)	Sample: Sniffer (ppm)	Sample: Bulk	Sample: Undisturbed	Blows Counts; 12"	USCS Symbol	Soils Classification	*Earth Material Descriptions*
0	4.8				CL		@ 0.0' Asphalt pavement, 2"-thick, no gravel base @ 0.2' Sandy clay, reddish brown, moist, moderately firm; 2"-thick
1					SM	Af	@ 0.3' Silty sand, fine- to medium-grained, light brown and brown, moist and dense; with some gravels up to 2"-in sized
2	57.0		R	15	SM		@ 2.0' Silty sand, fine- to coarse-grained, brown, slightly moist and moderately dense
3					CL		@ 2.7' Sandy silt, light olive brown, moist, moderately firm; micaceous
4						Qal	
5	27.0		R	20	CL		@ 5.0' Silty sand, fine-grained, dark olive grey, slightly moist, moderately dense
6							
7							Total Depth 6.0 feet Drilling and sampling equipment cleaned and washed per advancing sampling depth and boring location
8							No Caving; No Groundwater
9							Boring later backfilled and tamped by Client
10							Hammer Driving Weight = 32 lbs. Hammer Driving Height = 48 inches
11							Background concentrates at surface is 4.8 ppm
12							

EGL

BORING LOG: B-5

PROJECT LOCATION: 11646 to 11710 Valley Blvd., El Monte, CA

PROJECT NO: 13-037-003ESA II

DATE DRILLED: 09/12/2013
EXCAVATION METHOD: Hand Auger
SAMPLE METHOD: Split-Tube
ELEVATION: N/A
LOGGED BY: KC

S: Standard Penetration Test
B: Bulk Sample
R: Ring Sample

Depth (ft)	Sample: Sniffer (ppm)	Sample: Bulk	Sample: Undisturbed	Blows Counts; 12"	USCS Symbol	Soils Classification	*Earth Material Descriptions*
0	0.0	B (0.3')					@ 0.0' Concrete slab, 3"-thick, broken concrete, no gravel base; with voids below slab, 3"-high, 3"- to 4"-wide and unknown length
1					ML-SM		@ 0.3' Silty sand and sandy silt with gravels, fine- to medium-grained, mottled grey, moist, stiff; with gravels, 1"- to 1-1/2"-in sizes
2	10.3		R	15	ML		@ 2.0' Sandy silt and sandy silt, very fine-grained, mottled grey, slightly moist, porous and moderately dense
3						Af	
4							
5	6.0		R	15	SM		@ 5.0' Silty sand, fine-grained, dark olive grey, slightly moist, moderately dense; with cinder block grain, pinkish red, 1/8"- to 1/4"-sized
6							
7							
8						Qal	
9							
10	5.0		R	15	SP		@ 10.0' Sand, fine- to coarse-grained, poorly graded, grey, slightly moist, rocky and dense; locally gravels, 1"- to 2.5"-sized
11							
12							Total Depth 10.0 feet Drilling and sampling equipment cleaned and washed per advancing sampling depth and boring location No Caving; No Groundwater Boring later backfilled and tamped by Client Hammer Driving Weight = 32 lbs. Hammer Driving Height = 48 inches Date etched in patched concrete (former hydraulic piston lift) 06-28-94

EGL

BORING LOG: B-6

PROJECT LOCATION: 11646 to 11710 Valley Blvd., El Monte, CA

PROJECT NO: 13-037-003ESA II

DATE DRILLED: 09/12/2013
EXCAVATION METHOD: Hand Auger
SAMPLE METHOD: Split-Tube
ELEVATION: N/A
LOGGED BY: KC

S: Standard Penetration Test
B: Bulk Sample
R: Ring Sample

Depth (ft)	Sample: Sniffer (ppm)	Sample: Bulk	Sample: Undisturbed	Blows Counts; 12"	USCS Symbol	Soils Classification	*Earth Material Descriptions*
0	0.0				SM		@ 0.0' Concrete slab, 3"-thick, no gravel base; at bottom of concrete dip tank, 1.88'- (22.5"-) deep
1							@ 0.3' Sand silt with gravels, olive grey, slightly moist, moderately dense; with gravels up to 1"-in sized
2	6.0		R	15	SM	Af	@ 2.0' Silty sand and sandy silty clumps, fine-grained, olive brown, moist, moderately dense; locally with gravels 2"-sized
3							
4					SP		@ 4.0' abundant gravels, 1.5"- to 4"-sizes, subangular, hard and rocky
5	5.6		R	25	SM		@ 5.0' Sand with little or no silt, fine-grained, pale olive grey, slightly moist, moderately dense; locally with gravels, 1"-sized
6							
7						Qal	
8							
9							
10	4.5		R	35	SM		@ 10.0' Sand, fine- to very fine-grained, well graded, pale grey, slightly moist, moderately dense; with little or no gravels
11							
12							Total Depth 10.0 feet Drilling and sampling equipment cleaned and washed per advancing sampling depth and boring location No Caving; No Groundwater Boring later backfilled and tamped by Client Hammer Driving Weight = 32 lbs. Hammer Driving Height = 48 inches

EGL

BORING LOG: B-7

PROJECT LOCATION: 11646 to 11710 Valley Blvd., El Monte, CA

PROJECT NO: 13-037-003ESA II

DATE DRILLED: 09/12/2013
EXCAVATION METHOD: Hand Auger
SAMPLE METHOD: Split-Tube
ELEVATION: N/A
LOGGED BY: KC

S: Standard Penetration Test
B: Bulk Sample
R: Ring Sample

Depth (ft)	Sample: Sniffer (ppm)	Sample: Bulk	Sample: Undisturbed	Blows Counts; 12"	USCS Symbol	Soils Classification	*Earth Material Descriptions*
0	0.0						@ 0.0' Concrete slab, 3"-thick, no gravel base
							@ 0.3' Silty sand with some clay, fine- to coarse-grained, mottled dark brown, moist, dense; with gravels, 1/2"- to 1"-sizes
2	7.8		R	30	SM	Af	@ 2.0' Clayey silty sand, fine- to coarse-grained, dark olive brown, moist, moderately dense and rocky; with gravels, 1"-sizes
					SM/SP		@ 3.0' Silty sand and gravelly sand, fine- to coarse-grained, grey to dark grey, slightly moist to moist, moderately dense and rocky; with gravels, 1"- to 2"-sizes
5	4.8		R	20	SP/SM		@ 5.0' Sandy silt and silty sand, fine-grained, dark olive grey and pale brown, moist to slightly moist, moderately dense
						Qal	
10	3.5		R	25	SM		@10.0' Silty sand, fine-grained, mottled light olive brown and pale grey, moist and moderately dense; micaceous
							Total Depth 10.0 feet
							Drilling and sampling equipment cleaned and washed per advancing sampling depth and boring location
							No Caving; No Groundwater
							Boring later backfilled and tamped by Client
							Hammer Driving Weight = 32 lbs.
							Hammer Driving Height = 48 inches

EGL

BORING LOG: B-8

PROJECT LOCATION: 11646 to 11710 Valley Blvd., El Monte, CA

PROJECT NO: 13-037-003ESA II

DATE DRILLED: 09/13/2013
EXCAVATION METHOD: Hand Auger
SAMPLE METHOD: Split-Tube
ELEVATION: N/A
LOGGED BY: KC

S: Standard Penetration Test
B: Bulk Sample
R: Ring Sample

Depth (ft)	Sample: Sniffer (ppm)	Sample: Bulk	Sample: Undisturbed	Blows Counts; 12"	USCS Symbol	Soils Classification	*Earth Material Descriptions*
0	0.0						@ 0.0' Concrete slab, 6"-thick, no gravel base
	10.8			45	SM		@ 0.5' Silty sand, fine-grained to locally coarse-grained, dark olive grey, moist and dense
1							
2	30.5		R	50	SM	Af	@ 2.0' Silty sand, fine- to coarse-grained, mottled dark grey and brown, slightly moist, dense; clayey in places; with gravels, up to 2"-in sized, asphaltic coated
3							
4					ML		@ 4.0' Sandy silt, fine-grained, dark grey, moist and stiff; micaceous
5	30.0		R	25	SM		@ 5.0' Silty sand, fine-grained, dark olive grey, slightly moist, moderately dense
6							
7						Qal	
8							
9							
10	32.0		R	35	SM		@ 10.0' Sand, fine-grained, light greyish brown, moist, moderately dense; with pea-sized gravels, 1/2"- to 1"-sizes
11							
12							Total Depth 10.0 feet Drilling and sampling equipment cleaned and washed per advancing sampling depth and boring location No Caving; No Groundwater Boring later backfilled and tamped by Client Hammer Driving Weight = 32 lbs. Hammer Driving Height = 48 inches

EGL

BORING LOG: B-9

PROJECT LOCATION: 11646 to 11710 Valley Blvd., El Monte, CA

PROJECT NO: 13-037-003ESA II

DATE DRILLED: 09/13/2013
EXCAVATION METHOD: Hand Auger
SAMPLE METHOD: Split-Tube
ELEVATION: N/A
LOGGED BY: KC

S: Standard Penetration Test
B: Bulk Sample
R: Ring Sample

Depth (ft)	Sample: Sniffer (ppm)	Sample: Bulk	Sample: Undisturbed	Blows Counts; 12"	USCS Symbol	Soils Classification	*Earth Material Descriptions*
0	0.0						@ 0.0' Concrete slab, 4"-thick, no gravel base
	32.0			25	SM		@ 0.3' Silty sand and silt clumps, fine-grained, light olive brown and dark olive grey, slightly moist and dense
1						Af	
2	35.0		R	80	SM		@ 2.0' Silty sand, fine- to coarse-grained, dark brown and olive grey, slightly moist, dense; with gravels, up to 2"-in sized, asphaltic coated
3							
4					ML-SM		@ 4.0' Sandy silt, fine-grained, dark grey, moist and stiff; micaceous
5	33.0		R	20	SM		@ 5.0' Sandy silt, fine-to very fine-grained, dark olive grey, moist and moderately dense
6							
7						Qal	
8							
9							
10	25.0		R	35	SM		@ 10.0' Silty sand, fine- to coarse-grained, pale greyish brown, slightly moist, moderately dense; with pea-sized gravels, 1/2"- to 1"-sizes
11							Total Depth 10.0 feet
12							Drilling and sampling equipment cleaned and washed per advancing sampling depth and boring location
							No Caving; No Groundwater
							Boring later backfilled and tamped by Client
							Hammer Driving Weight = 32 lbs.
							Hammer Driving Height = 48 inches

EGL

BORING LOG: B-10

PROJECT LOCATION: 11646 to 11710 Valley Blvd., El Monte, CA

PROJECT NO: 13-037-003ESA II

DATE DRILLED: 09/13/2013
EXCAVATION METHOD: Hand Auger
SAMPLE METHOD: Split-Tube
ELEVATION: N/A
LOGGED BY: KC

S: Standard Penetration Test
B: Bulk Sample
R: Ring Sample

Depth (ft)	Sample: Sniffer (ppm)	Sample: Bulk	Sample: Undisturbed	Blows Counts; 12"	USCS Symbol	Soils Classification	*Earth Material Descriptions*
0	0.0						@ 0.0' Concrete slab, 5"-thick, no gravel base
	45.0		R	80	SM		@ 0.4' Silty sand and silt clumps, fine-grained, light olive brown and dark olive grey, slightly moist, very dense; with gravels up to 5"-in sized
1						Af	
2	158.0		R	70	SM		@ 2.0' gravely silty sand, fine- to coarse-grained, dark brown and olive grey, moist, rocky and very dense; with gravels, 1"- to 3"-sizes, asphaltic coated
3					SM		@ 3.0' Silty sand, very fine-grained, brownish grey, slightly moist, porous, and moderately dense; micaceous; with some small gravels
4							
5	35.0		R	15	SM		@ 5.0' Silty sand and sany silt, fine-to very fine-grained, light olive grey, slightly moist, moderately dense
6							
7						Qal	
8							
9							
10	18.0		R	20	SM		@ 10.0' Silty sand, fine-grained, mottled light greyish brown, moist, moderately dense; with pea-sized gravels, 1/2"- to 1"-sizes
11							
12							Total Depth 10.0 feet Drilling and sampling equipment cleaned and washed per advancing sampling depth and boring location No Caving; No Groundwater Boring later backfilled and tamped by Client Hammer Driving Weight = 32 lbs. Hammer Driving Height = 48 inches

EGL

BORING LOG: B-11

PROJECT LOCATION: 11646 to 11710 Valley Blvd., El Monte, CA

PROJECT NO: 13-037-003ESA II

DATE DRILLED: 09/13/2013
EXCAVATION METHOD: Hand Auger
SAMPLE METHOD: Split-Tube
ELEVATION: N/A
LOGGED BY: KC

S: Standard Penetration Test
B: Bulk Sample
R: Ring Sample

Depth (ft)	Sample: Sniffer (ppm)	Sample: Bulk	Sample: Undisturbed	Blows Counts; 12"	USCS Symbol	Soils Classification	*Earth Material Descriptions*
0	0.0						@ 0.0' Concrete slab, 6"-thick, no gravel base
	18.5		R	20	SM		@ 0.5' Gravelly silty sand and silt clumps, fine-grained, light olive brown and dark olive grey, slightly moist, moderately dense
1							
2	22.5		R	45	SM	Af	@ 2.0' Gravelly silty sand, fine- to coarse-grained, mottled dark brown, slightly moist, dense; with some gravels, 1"-in sizes
3							
4					SM		@ 4.0' Silty sand, fine-grained, olive grey, slightly moist, porous and moderately dense; micaceous
5	18.5		R	10	SM		@ 5.0' Silty sand, fine- to very fine-grained, light olive grey, slightly moist, moderately dense
6							
7						Qal	
8							
9							
10	12.0		R	20	SM		@ 10.0' Silty sand and sandy silt, fine-to very fine-grained, light olive grey, moist and moderately
11							
12							Total Depth 10.0 feet

Drilling and sampling equipment cleaned and washed per advancing sampling depth and boring location

No Caving; No Groundwater
Boring later backfilled and tamped by Client

Hammer Driving Weight = 32 lbs.
Hammer Driving Height = 48 inches

EGL

BORING LOG: B-12

PROJECT LOCATION: 11646 to 11710 Valley Blvd., El Monte, CA

PROJECT NO: 13-037-003ESA II

DATE DRILLED: 09/13/2013
EXCAVATION METHOD: Hand Auger
SAMPLE METHOD: Split-Tube
ELEVATION: N/A
LOGGED BY: KC

S: Standard Penetration Test
B: Bulk Sample
R: Ring Sample

Depth (ft)	Sample: Sniffer (ppm)	Sample: Bulk	Sample: Undisturbed	Blows Counts; 12"	USCS Symbol	Soils Classification	*Earth Material Descriptions*
0	0.0						@ 0.0' Concrete slab, 4"-thick, no gravel base
	18.0		R	35	SM		@ 0.5' Gravelly silty sand and silt clumps, fine-grained, light olive brown and dark olive grey, slightly moist, moderately dense
1							
2	20.0		R	50	SM	Af	@ 2.0' Gravelly silty sand, fine- to coarse-grained, mottled dark brown, slightly moist, dense; with some gravels, 1"-in sizes
3							
4					SM		@ 4.0' Silty sand, fine-grained, olive grey, slightly moist, porous and moderately dense; micaceous
5	22.0		R	10	SM		@ 5.0' Silty sand, fine- to very fine-grained, light olive grey, slightly moist, moderately dense
6							
7						Qal	
8							
9							
10	12.0		R	20	SM-ML		@ 10.0' Silty sand and sandy silt, fine-to very fine-grained, light olive grey, moist and moderately
11							
12							Total Depth 10.0 feet Drilling and sampling equipment cleaned and washed per advancing sampling depth and boring location No Caving; No Groundwater Boring later backfilled and tamped by Client Hammer Driving Weight = 32 lbs. Hammer Driving Height = 48 inches

CHEMTEK ENVIRONMENTAL LABORATORIES INC.

"An environment-friendly company"
13554 Larwin Circle, Santa Fe Springs, CA 90670
Tel. (562) 926-9848 FAX (562) 926-8324
CA Dept of Health Accredited. (ELAP No. 1435)

CERTIFICATE OF ANALYSIS

Job No. 309039 Date: 09-20-13

This is the Certificate of Analysis for the following samples:

Client : EGL
Contact person : Ryan Jones
Project Site : 11710 Valley Blvd.
El Monte, CA .
Date of sample : 09-13-13
Date received : 09-13-13
Number of samples : 39
Sample matrix : soil

Samples were labeled as follows

SAMPLE IDENTIFICATION	DATE SAMPLED	LABORATORY NUMBER
B1-2	09-13-13	309039-01A
B1-5	09-13-13	309039-02A
B2-2	09-13-13	309039-03A
B2-5	09-13-13	309039-04A
B3-2	09-13-13	309039-05A
B3-5	09-13-13	309039-06A
B4-2	09-13-13	309039-07A
B4-5	09-13-13	309039-08A
B5-0	09-13-13	309039-09A
B5-2	09-13-13	309039-10A
B5-5	09-13-13	309039-11A
B5-10	09-13-13	309039-12A
B6-0	09-13-13	309039-13A
B6-2	09-13-13	309039-14A
B6-5	09-13-13	309039-15A
B6-10	09-13-13	309039-16A
B7-2	09-13-13	309039-17A
B7-5	09-13-13	309039-18A
B7-10	09-13-13	309039-19A
B8-0	09-13-13	309039-20A
B8-2	09-13-13	309039-21A
B8-5	09-13-13	309039-22A
B8-10	09-13-13	309039-23A

CONTINUED ON THE NEXT PAGE...

SAMPLE IDENTIFICATION	DATE SAMPLED	LABORATORY NUMBER
B9-0	09-13-13	309039-24A
B9-2	09-13-13	309039-25A
B9-5	09-13-13	309039-26A
B9-10	09-13-13	309039-27A
B10-0	09-13-13	309039-28A
B10-2	09-13-13	309039-29A
B10-5	09-13-13	309039-30A
B10-10	09-13-13	309039-31A
B11-0	09-13-13	309039-32A
B11-2	09-13-13	309039-33A
B11-5	09-13-13	309039-34A
B11-10	09-13-13	309039-35A
B12-0	09-13-13	309039-36A
B12-2	09-13-13	309039-37A
B12-5	09-13-13	309039-38A
B12-10	09-13-13	309039-39A

Reviewed and Approved by:

Michael C.C. Lu
Laboratory Director

CHEMTEK ENVIRONMENTAL LAB.
LABORATORY ANALYSIS REPORT

Client : EGL
Project : 11710 Valley Blvd

Job No. : 309039 Date: 09-20-13

Analysis: EPA 8260B(Volatile Organics by GC-MS) Unit: µg/kg or ppb

Sample ID : See below Sample date : 09-13-13
Sample matrix : soil Analysis date : 09-17-13

CLIENT SAMPLE ID	B5-2	B5-10	B6-0	B6-5	B7-2	Detection
DILUTION FACTOR	1	1	1	1	1	Limit
COMPOUND	(ppb)	(ppb)	(ppb)	(ppb)	(ppb)	(ppb)
Benzene	ND	ND	ND	ND	ND	1
Bromobenzene	ND	ND	ND	ND	ND	1
Bromochloromethane	ND	ND	ND	ND	ND	1
Bromodichloromethane	ND	ND	ND	ND	ND	1
Bromoform	ND	ND	ND	ND	ND	1
Bromomethane	ND	ND	ND	ND	ND	1
n-Butylbenzene	ND	ND	ND	ND	ND	1
sec-Butylbenzene	ND	ND	ND	ND	ND	1
tert-Butylbenzene	ND	ND	ND	ND	ND	1
Carbon Tetrachloride	ND	ND	ND	ND	ND	1
Chlorobenzene	ND	ND	ND	ND	ND	1
Chloroethane	ND	ND	ND	ND	ND	1
Chloroform	ND	ND	ND	ND	ND	1
Chloromethane	ND	ND	ND	ND	ND	1
2-Chlorotoluene	ND	ND	ND	ND	ND	1
4-Chlorotoluene	ND	ND	ND	ND	ND	1
2-Chloroethyl vinyl ether	ND	ND	ND	ND	ND	1
Dibromochloromethane	ND	ND	ND	ND	ND	1
1,2-Dibromo-3-chloropropane	ND	ND	ND	ND	ND	1
1,2-Dibromoethane (EDB)	ND	ND	ND	ND	ND	1
Dibromomethane	ND	ND	ND	ND	ND	1
1,2-Dichlorobenzene	ND	ND	ND	ND	ND	1
1,3-Dichlorobenzene	ND	ND	ND	ND	ND	1
1,4-Dichlorobenzene	ND	ND	ND	ND	ND	1
Dichlorodifluoromethane	ND	ND	ND	ND	ND	1
1,1-Dichloroethane	ND	ND	ND	ND	ND	1
1,2-Dichloroethane	ND	ND	ND	ND	ND	1
1,1-Dichloroethene	ND	ND	ND	ND	ND	1
cis-1,2 Dichloroethene	ND	ND	ND	ND	ND	1
trans-1,2-Dichloroethene	ND	ND	ND	ND	ND	1
1,2-Dichloropropane	ND	ND	ND	ND	ND	1
1,3-Dichloropropane	ND	ND	ND	ND	ND	1
2,2-Dichloropropane	ND	ND	ND	ND	ND	1
1,1-Dichloropropene	ND	ND	ND	ND	ND	1

Continued on next page

ND: NOT DETECTED BELOW (DF x Detection Limit)
DF: DILUTION FACTOR

CHEMTEK ENVIRONMENTAL LAB.
LABORATORY ANALYSIS REPORT

Job No. : 309039 Date: 09-20-13

Analysis: EPA 8260B (Volatile Organics by GC-MS) Unit:µg/kg or ppb

Sample ID : See below Sample date : 09/13/13
Sample matrix : soil Analysis date : 09/17/13

CLIENT SAMPLE ID	B5-2	B5-10	B6-0	B6-5	B7-2	Detection
DILUTION FACTOR	1	1	1	1	1	Limit
COMPOUND	(ppb)	(ppb)	(ppb)	(ppb)	(ppb)	(ppb)
cis-1,3-Dichloropropene	ND	ND	ND	ND	ND	1
trans-1,3-Dichloropropene	ND	ND	ND	ND	ND	1
Ethylbenzene	ND	ND	ND	ND	ND	1
Hexachlorobutadiene	ND	ND	ND	ND	ND	1
Isopropylbenzene	ND	ND	ND	ND	ND	1
4-Isopropyltoluene	ND	ND	ND	ND	ND	1
Methylene Chloride	ND	ND	ND	ND	ND	5
Naphthalene	ND	ND	ND	ND	ND	1
n-propylbenzene	ND	ND	ND	ND	ND	1
Styrene	ND	ND	ND	ND	ND	1
1,1,1,2-Tetrachloroethane	ND	ND	ND	ND	ND	1
1,1,2,2-Tetrachloroethane	ND	ND	ND	ND	ND	1
Tetrachloroethene (PCE)	ND	ND	3	ND	1	1
Toluene	ND	ND	ND	ND	ND	1
1,2,3-Trichlorobenzene	ND	ND	ND	ND	ND	1
1,2,4-Trichlorobenzene	ND	ND	ND	ND	ND	1
1,1,1-Trichloroethane	ND	ND	ND	ND	ND	1
1,1,2-Trichloroethane	ND	ND	ND	ND	ND	1
Trichloroethene (TCE)	ND	ND	ND	ND	ND	1
Trichlorofluoromethane	ND	ND	ND	ND	ND	1
1,2,3-Trichloropropane	ND	ND	ND	ND	ND	1
1,2,4-Trimethylbenzene	ND	ND	ND	ND	ND	1
1,3,5-Trimethylbenzene	ND	ND	ND	ND	ND	1
Vinyl Chloride	ND	ND	ND	ND	ND	1
Total Xylenes	ND	ND	ND	ND	ND	2
Ethanol	ND	ND	ND	ND	ND	250
Methyl Tert. Butyl Ether(MTBE)	ND	ND	ND	ND	ND	1
Ethyl Tert. Butyl Ether (ETBE)	ND	ND	ND	ND	ND	1
Diisopropyl Ether (DIPE)	ND	ND	ND	ND	ND	1
Tert. Amyl Methyl Ether (TAME)	ND	ND	ND	ND	ND	1
T-Butyl Alcohol (TBA)	ND	ND	ND	ND	ND	20
2-Butanone (MEK)	ND	ND	ND	ND	ND	10
4-Methyl-2-pentanone (MIBK)	ND	ND	ND	ND	ND	10
2-Hexanone	ND	ND	ND	ND	ND	10
Acetone	ND	ND	ND	ND	ND	20

ND: NOT DETECTED BELOW (DF x Detection Limit)
DF: DILUTION FACTOR

CHEMTEK ENVIRONMENTAL LAB.
LABORATORY ANALYSIS REPORT

Client : EGL
Project : 11710 Valley Blvd

Job No. : 309039 Date: 09-20-13

Analysis: EPA 8260B(Volatile Organics by GC-MS) Unit: µg/kg or ppb

Sample ID : See below Sample date : 09-13-13
Sample matrix : soil Analysis date : 09-17-13

CLIENT SAMPLE ID	B7-10	B8-2	B8-5	B9-0	B9-2	Detection
DILUTION FACTOR	1	1	1	1	1	Limit
COMPOUND	(ppb)	(ppb)	(ppb)	(ppb)	(ppb)	(ppb)
Benzene	ND	ND	ND	ND	ND	1
Bromobenzene	ND	ND	ND	ND	ND	1
Bromochloromethane	ND	ND	ND	ND	ND	1
Bromodichloromethane	ND	ND	ND	ND	ND	1
Bromoform	ND	ND	ND	ND	ND	1
Bromomethane	ND	ND	ND	ND	ND	1
n-Butylbenzene	ND	ND	ND	ND	ND	1
sec-Butylbenzene	ND	4	ND	ND	ND	1
tert-Butylbenzene	ND	ND	ND	ND	ND	1
Carbon Tetrachloride	ND	ND	ND	ND	ND	1
Chlorobenzene	ND	3	ND	ND	ND	1
Chloroethane	ND	ND	ND	ND	ND	1
Chloroform	ND	ND	ND	ND	ND	1
Chloromethane	ND	ND	ND	ND	ND	1
2-Chlorotoluene	ND	ND	ND	ND	ND	1
4-Chlorotoluene	ND	ND	ND	ND	ND	1
2-Chloroethyl vinyl ether	ND	ND	ND	ND	ND	1
Dibromochloromethane	ND	ND	ND	ND	ND	1
1,2-Dibromo-3-chloropropane	ND	ND	ND	ND	ND	1
1,2-Dibromoethane (EDB)	ND	ND	ND	ND	ND	1
Dibromomethane	ND	ND	ND	ND	ND	1
1,2-Dichlorobenzene	ND	20	ND	ND	ND	1
1,3-Dichlorobenzene	ND	ND	ND	ND	ND	1
1,4-Dichlorobenzene	ND	6	ND	ND	ND	1
Dichlorodifluoromethane	ND	ND	ND	ND	ND	1
1,1-Dichloroethane	ND	ND	ND	ND	ND	1
1,2-Dichloroethane	ND	ND	ND	ND	ND	1
1,1-Dichloroethene	ND	ND	ND	ND	ND	1
cis-1,2 Dichloroethene	ND	ND	ND	ND	ND	1
trans-1,2-Dichloroethene	ND	ND	ND	ND	ND	1
1,2-Dichloropropane	ND	ND	ND	ND	ND	1
1,3-Dichloropropane	ND	ND	ND	ND	ND	1
2,2-Dichloropropane	ND	ND	ND	ND	ND	1
1,1-Dichloropropene	ND	ND	ND	ND	ND	1

Continued on next page

ND: NOT DETECTED BELOW (DF x Detection Limit)
DF: DILUTION FACTOR

CHEMTEK ENVIRONMENTAL LAB.
LABORATORY ANALYSIS REPORT

Job No. : 309039 Date: 09-20-13

Analysis: EPA 8260B (Volatile Organics by GC-MS) Unit:µg/kg or ppb

Sample ID : See below Sample date : 09/13/13
Sample matrix : soil Analysis date : 09/17/13

CLIENT SAMPLE ID	B7-10	B8-2	B8-5	B9-0	B9-2	Detection
DILUTION FACTOR	1	1	1	1	1	Limit
COMPOUND	(ppb)	(ppb)	(ppb)	(ppb)	(ppb)	(ppb)
cis-1,3-Dichloropropene	ND	ND	ND	ND	ND	1
trans-1,3-Dichloropropene	ND	ND	ND	ND	ND	1
Ethylbenzene	ND	36	ND	ND	ND	1
Hexachlorobutadiene	ND	ND	ND	ND	ND	1
Isopropylbenzene	ND	6	ND	ND	ND	1
4-Isopropyltoluene	ND	5	ND	ND	ND	1
Methylene Chloride	ND	ND	ND	ND	ND	5
Naphthalene	ND	6	ND	ND	ND	1
n-propylbenzene	ND	15	ND	ND	ND	1
Styrene	ND	ND	ND	ND	ND	1
1,1,1,2-Tetrachloroethane	ND	ND	ND	ND	ND	1
1,1,2,2-Tetrachloroethane	ND	ND	ND	ND	ND	1
Tetrachloroethene (PCE)	ND	2	ND	ND	4	1
Toluene	ND	25	ND	ND	ND	1
1,2,3-Trichlorobenzene	ND	ND	ND	ND	ND	1
1,2,4-Trichlorobenzene	ND	ND	ND	ND	ND	1
1,1,1-Trichloroethane	ND	ND	ND	ND	ND	1
1,1,2-Trichloroethane	ND	ND	ND	ND	ND	1
Trichloroethene (TCE)	ND	ND	ND	ND	ND	1
Trichlorofluoromethane	ND	ND	ND	ND	ND	1
1,2,3-Trichloropropane	ND	ND	ND	ND	ND	1
1,2,4-Trimethylbenzene	ND	111	ND	ND	ND	1
1,3,5-Trimethylbenzene	ND	34	ND	ND	ND	1
Vinyl Chloride	ND	ND	ND	ND	ND	1
Total Xylenes	ND	300	ND	ND	ND	2
Ethanol	ND	ND	ND	ND	ND	250
Methyl Tert. Butyl Ether(MTBE)	ND	ND	ND	ND	ND	1
Ethyl Tert. Butyl Ether (ETBE)	ND	ND	ND	ND	ND	1
Diisopropyl Ether (DIPE)	ND	ND	ND	ND	ND	1
Tert. Amyl Methyl Ether (TAME)	ND	ND	ND	ND	ND	1
T-Butyl Alcohol (TBA)	ND	ND	ND	ND	ND	20
2-Butanone (MEK)	ND	ND	ND	ND	ND	10
4-Methyl-2-pentanone (MIBK)	ND	ND	ND	ND	ND	10
2-Hexanone	ND	ND	ND	ND	ND	10
Acetone	ND	83	ND	ND	ND	20

ND: NOT DETECTED BELOW (DF x Detection Limit)
DF: DILUTION FACTOR

CHEMTEK ENVIRONMENTAL LAB.
LABORATORY ANALYSIS REPORT

Client : EGL
Project : 11710 Valley Blvd

Job No. : 309039 Date: 09-20-13

Analysis: EPA 8260B(Volatile Organics by GC-MS) Unit: µg/kg or ppb

Sample ID : See below Sample date : 09-13-13
Sample matrix : soil Analysis date : 09-18-13

CLIENT SAMPLE ID	B9-5	B9-10	B10-0	B10-2	B10-5	Detection
DILUTION FACTOR	1	1	1	1	1	Limit
COMPOUND	(ppb)	(ppb)	(ppb)	(ppb)	(ppb)	(ppb)
Benzene	ND	ND	ND	ND	ND	1
Bromobenzene	ND	ND	ND	ND	ND	1
Bromochloromethane	ND	ND	ND	ND	ND	1
Bromodichloromethane	ND	ND	ND	ND	ND	1
Bromoform	ND	ND	ND	ND	ND	1
Bromomethane	ND	ND	ND	ND	ND	1
n-Butylbenzene	ND	ND	ND	3	ND	1
sec-Butylbenzene	ND	ND	ND	5	ND	1
tert-Butylbenzene	ND	ND	ND	ND	ND	1
Carbon Tetrachloride	ND	ND	ND	ND	ND	1
Chlorobenzene	ND	ND	ND	ND	ND	1
Chloroethane	ND	ND	ND	ND	ND	1
Chloroform	ND	ND	ND	ND	ND	1
Chloromethane	ND	ND	ND	ND	ND	1
2-Chlorotoluene	ND	ND	ND	ND	ND	1
4-Chlorotoluene	ND	ND	ND	ND	ND	1
2-Chloroethyl vinyl ether	ND	ND	ND	ND	ND	1
Dibromochloromethane	ND	ND	ND	ND	ND	1
1,2-Dibromo-3-chloropropane	ND	ND	ND	ND	ND	1
1,2-Dibromoethane (EDB)	ND	ND	ND	ND	ND	1
Dibromomethane	ND	ND	ND	ND	ND	1
1,2-Dichlorobenzene	ND	ND	ND	ND	ND	1
1,3-Dichlorobenzene	ND	ND	ND	ND	ND	1
1,4-Dichlorobenzene	ND	ND	5	3	ND	1
Dichlorodifluoromethane	ND	ND	ND	ND	ND	1
1,1-Dichloroethane	ND	ND	ND	ND	ND	1
1,2-Dichloroethane	ND	ND	ND	ND	ND	1
1,1-Dichloroethene	ND	ND	ND	ND	ND	1
cis-1,2 Dichloroethene	ND	ND	ND	ND	ND	1
trans-1,2-Dichloroethene	ND	ND	ND	ND	ND	1
1,2-Dichloropropane	ND	ND	ND	ND	ND	1
1,3-Dichloropropane	ND	ND	ND	ND	ND	1
2,2-Dichloropropane	ND	ND	ND	ND	ND	1
1,1-Dichloropropene	ND	ND	ND	ND	ND	1

Continued on next page

ND: NOT DETECTED BELOW (DF x Detection Limit)
DF: DILUTION FACTOR

CHEMTEK ENVIRONMENTAL LAB.
LABORATORY ANALYSIS REPORT

Job No. : 309039 Date: 09-20-13

Analysis: EPA 8260B (Volatile Organics by GC-MS) Unit:µg/kg or ppb

Sample ID : See below Sample date : 09/13/13
Sample matrix : soil Analysis date : 09/18/13

CLIENT SAMPLE ID	B9-5	B9-10	B10-0	B10-2	B10-5	Detection
DILUTION FACTOR	1	1	1	1	1	Limit
COMPOUND	(ppb)	(ppb)	(ppb)	(ppb)	(ppb)	(ppb)
cis-1,3-Dichloropropene	ND	ND	ND	ND	ND	1
trans-1,3-Dichloropropene	ND	ND	ND	ND	ND	1
Ethylbenzene	ND	ND	ND	2	ND	1
Hexachlorobutadiene	ND	ND	ND	ND	ND	1
Isopropylbenzene	ND	ND	ND	ND	ND	1
4-Isopropyltoluene	ND	ND	ND	3	ND	1
Methylene Chloride	ND	ND	ND	ND	ND	5
Naphthalene	ND	ND	ND	6	ND	1
n-propylbenzene	ND	ND	ND	ND	ND	1
Styrene	ND	ND	ND	ND	ND	1
1,1,1,2-Tetrachloroethane	ND	ND	ND	ND	ND	1
1,1,2,2-Tetrachloroethane	ND	ND	ND	ND	ND	1
Tetrachloroethene (PCE)	2	ND	24	15	ND	1
Toluene	ND	ND	ND	ND	ND	1
1,2,3-Trichlorobenzene	ND	ND	ND	ND	ND	1
1,2,4-Trichlorobenzene	ND	ND	ND	ND	ND	1
1,1,1-Trichloroethane	ND	ND	ND	ND	ND	1
1,1,2-Trichloroethane	ND	ND	ND	ND	ND	1
Trichloroethene (TCE)	ND	ND	ND	ND	ND	1
Trichlorofluoromethane	ND	ND	ND	ND	ND	1
1,2,3-Trichloropropane	ND	ND	ND	ND	ND	1
1,2,4-Trimethylbenzene	ND	ND	ND	23	ND	1
1,3,5-Trimethylbenzene	ND	ND	ND	14	ND	1
Vinyl Chloride	ND	ND	ND	ND	ND	1
Total Xylenes	ND	ND	ND	9	ND	2
Ethanol	ND	ND	ND	ND	ND	250
Methyl Tert. Butyl Ether(MTBE)	ND	ND	ND	ND	ND	1
Ethyl Tert. Butyl Ether (ETBE)	ND	ND	ND	ND	ND	1
Diisopropyl Ether (DIPE)	ND	ND	ND	ND	ND	1
Tert. Amyl Methyl Ether (TAME)	ND	ND	ND	ND	ND	1
T-Butyl Alcohol (TBA)	ND	ND	ND	ND	ND	20
2-Butanone (MEK)	ND	ND	ND	ND	ND	10
4-Methyl-2-pentanone (MIBK)	ND	ND	ND	ND	ND	10
2-Hexanone	ND	ND	ND	ND	ND	10
Acetone	ND	ND	ND	ND	ND	20

ND: NOT DETECTED BELOW (DF x Detection Limit)
DF: DILUTION FACTOR

CHEMTEK ENVIRONMENTAL LAB.
LABORATORY ANALYSIS REPORT

Client : EGL
Project : 11710 Valley Blvd

Job No. : 309039 Date: 09-20-13

Analysis: EPA 8260B(Volatile Organics by GC-MS) Unit: µg/kg or ppb

Sample ID : See below Sample date : 09-13-13
Sample matrix : soil Analysis date : 09-18-13

CLIENT SAMPLE ID	B11-0	B11-2	B11-5	B12-0	B12-2	Detection
DILUTION FACTOR	1	1	1	1	1	Limit
COMPOUND	(ppb)	(ppb)	(ppb)	(ppb)	(ppb)	(ppb)
Benzene	ND	ND	ND	ND	ND	1
Bromobenzene	ND	ND	ND	ND	ND	1
Bromochloromethane	ND	ND	ND	ND	ND	1
Bromodichloromethane	ND	ND	ND	ND	ND	1
Bromoform	ND	ND	ND	ND	ND	1
Bromomethane	ND	ND	ND	ND	ND	1
n-Butylbenzene	ND	ND	ND	ND	ND	1
sec-Butylbenzene	ND	ND	ND	ND	ND	1
tert-Butylbenzene	ND	ND	ND	ND	ND	1
Carbon Tetrachloride	ND	ND	ND	ND	ND	1
Chlorobenzene	ND	ND	ND	ND	ND	1
Chloroethane	ND	ND	ND	ND	ND	1
Chloroform	ND	ND	ND	ND	ND	1
Chloromethane	ND	ND	ND	ND	ND	1
2-Chlorotoluene	ND	ND	ND	ND	ND	1
4-Chlorotoluene	ND	ND	ND	ND	ND	1
2-Chloroethyl vinyl ether	ND	ND	ND	ND	ND	1
Dibromochloromethane	ND	ND	ND	ND	ND	1
1,2-Dibromo-3-chloropropane	ND	ND	ND	ND	ND	1
1,2-Dibromoethane (EDB)	ND	ND	ND	ND	ND	1
Dibromomethane	ND	ND	ND	ND	ND	1
1,2-Dichlorobenzene	ND	ND	ND	ND	ND	1
1,3-Dichlorobenzene	ND	ND	ND	ND	ND	1
1,4-Dichlorobenzene	ND	ND	ND	ND	ND	1
Dichlorodifluoromethane	ND	ND	ND	ND	ND	1
1,1-Dichloroethane	ND	ND	ND	ND	ND	1
1,2-Dichloroethane	ND	ND	ND	ND	ND	1
1,1-Dichloroethene	ND	ND	ND	ND	ND	1
cis-1,2 Dichloroethene	ND	ND	ND	ND	ND	1
trans-1,2-Dichloroethene	ND	ND	ND	ND	ND	1
1,2-Dichloropropane	ND	ND	ND	ND	ND	1
1,3-Dichloropropane	ND	ND	ND	ND	ND	1
2,2-Dichloropropane	ND	ND	ND	ND	ND	1
1,1-Dichloropropene	ND	ND	ND	ND	ND	1

Continued on next page

ND: NOT DETECTED BELOW (DF x Detection Limit)
DF: DILUTION FACTOR

CHEMTEK ENVIRONMENTAL LAB.
LABORATORY ANALYSIS REPORT

Job No. : 309039 Date: 09-20-13

Analysis: EPA 8260B (Volatile Organics by GC-MS) Unit:µg/kg or ppb

Sample ID : See below Sample date : 09/13/13
Sample matrix : soil Analysis date : 09/18/13

CLIENT SAMPLE ID	B11-0	B11-2	B11-5	B12-0	B12-2	Detection
DILUTION FACTOR	1	1	1	1	1	Limit
COMPOUND	(ppb)	(ppb)	(ppb)	(ppb)	(ppb)	(ppb)
cis-1,3-Dichloropropene	ND	ND	ND	ND	ND	1
trans-1,3-Dichloropropene	ND	ND	ND	ND	ND	1
Ethylbenzene	ND	ND	ND	ND	ND	1
Hexachlorobutadiene	ND	ND	ND	ND	ND	1
Isopropylbenzene	ND	ND	ND	ND	ND	1
4-Isopropyltoluene	ND	ND	ND	ND	ND	1
Methylene Chloride	ND	ND	ND	ND	ND	5
Naphthalene	ND	ND	ND	ND	ND	1
n-propylbenzene	ND	ND	ND	ND	ND	1
Styrene	ND	ND	ND	ND	ND	1
1,1,1,2-Tetrachloroethane	ND	ND	ND	ND	ND	1
1,1,2,2-Tetrachloroethane	ND	ND	ND	ND	ND	1
Tetrachloroethene (PCE)	10	2	2	2	2	1
Toluene	ND	ND	ND	ND	ND	1
1,2,3-Trichlorobenzene	ND	ND	ND	ND	ND	1
1,2,4-Trichlorobenzene	ND	ND	ND	ND	ND	1
1,1,1-Trichloroethane	ND	ND	ND	ND	ND	1
1,1,2-Trichloroethane	ND	ND	ND	ND	ND	1
Trichloroethene (TCE)	ND	ND	ND	ND	ND	1
Trichlorofluoromethane	ND	ND	ND	ND	ND	1
1,2,3-Trichloropropane	ND	ND	ND	ND	ND	1
1,2,4-Trimethylbenzene	ND	ND	ND	ND	ND	1
1,3,5-Trimethylbenzene	ND	ND	ND	ND	ND	1
Vinyl Chloride	ND	ND	ND	ND	ND	1
Total Xylenes	ND	ND	ND	ND	ND	2
Ethanol	ND	ND	ND	ND	ND	250
Methyl Tert. Butyl Ether(MTBE)	ND	ND	ND	ND	ND	1
Ethyl Tert. Butyl Ether (ETBE)	ND	ND	ND	ND	ND	1
Diisopropyl Ether (DIPE)	ND	ND	ND	ND	ND	1
Tert. Amyl Methyl Ether (TAME)	ND	ND	ND	ND	ND	1
T-Butyl Alcohol (TBA)	ND	ND	ND	ND	ND	20
2-Butanone (MEK)	ND	ND	ND	ND	ND	10
4-Methyl-2-pentanone (MIBK)	ND	ND	ND	ND	ND	10
2-Hexanone	ND	ND	ND	ND	ND	10
Acetone	ND	ND	ND	ND	ND	20

ND: NOT DETECTED BELOW (DF x Detection Limit)
DF: DILUTION FACTOR

CHEMTEK ENVIRONMENTAL LAB.
LABORATORY ANALYSIS REPORT

Client : EGL
Project : 11710 Valley Blvd

Job No. : 309039 Date: 09-20-13

Analysis: EPA 8260B(Volatile Organics by GC-MS) Unit: µg/kg or ppb

Sample ID : See below Sample date : 09-13-13
Sample matrix : soil Analysis date : 09-18-13

CLIENT SAMPLE ID	B12-5	B12-10				Detection
DILUTION FACTOR	1	1				Limit
COMPOUND	(ppb)	(ppb)				(ppb)
Benzene	ND	ND				1
Bromobenzene	ND	ND				1
Bromochloromethane	ND	ND				1
Bromodichloromethane	ND	ND				1
Bromoform	ND	ND				1
Bromomethane	ND	ND				1
n-Butylbenzene	ND	ND				1
sec-Butylbenzene	ND	ND				1
tert-Butylbenzene	ND	ND				1
Carbon Tetrachloride	ND	ND				1
Chlorobenzene	ND	ND				1
Chloroethane	ND	ND				1
Chloroform	ND	ND				1
Chloromethane	ND	ND				1
2-Chlorotoluene	ND	ND				1
4-Chlorotoluene	ND	ND				1
2-Chloroethyl vinyl ether	ND	ND				1
Dibromochloromethane	ND	ND				1
1,2-Dibromo-3-chloropropane	ND	ND				1
1,2-Dibromoethane (EDB)	ND	ND				1
Dibromomethane	ND	ND				1
1,2-Dichlorobenzene	ND	ND				1
1,3-Dichlorobenzene	ND	ND				1
1,4-Dichlorobenzene	ND	ND				1
Dichlorodifluoromethane	ND	ND				1
1,1-Dichloroethane	ND	ND				1
1,2-Dichloroethane	ND	ND				1
1,1-Dichloroethene	ND	ND				1
cis-1,2 Dichloroethene	ND	ND				1
trans-1,2-Dichloroethene	ND	ND				1
1,2-Dichloropropane	ND	ND				1
1,3-Dichloropropane	ND	ND				1
2,2-Dichloropropane	ND	ND				1
1,1-Dichloropropene	ND	ND				1

Continued on next page

ND: NOT DETECTED BELOW (DF x Detection Limit)
DF: DILUTION FACTOR

CHEMTEK ENVIRONMENTAL LAB.
LABORATORY ANALYSIS REPORT

Job No. : 309039 Date: 09-20-13

Analysis: EPA 8260B (Volatile Organics by GC-MS) Unit:µg/kg or ppb

Sample ID : See below Sample date : 09/12/13
Sample matrix : soil Analysis date : 09/18/13

CLIENT SAMPLE ID	B12-5	B12-10				Detection
DILUTION FACTOR	1	1				Limit
COMPOUND	(ppb)	(ppb)				(ppb)
cis-1,3-Dichloropropene	ND	ND				1
trans-1,3-Dichloropropene	ND	ND				1
Ethylbenzene	ND	ND				1
Hexachlorobutadiene	ND	ND				1
Isopropylbenzene	ND	ND				1
4-Isopropyltoluene	ND	ND				1
Methylene Chloride	ND	ND				5
Naphthalene	ND	ND				1
n-propylbenzene	ND	ND				1
Styrene	ND	ND				1
1,1,1,2-Tetrachloroethane	ND	ND				1
1,1,2,2-Tetrachloroethane	ND	ND				1
Tetrachloroethene (PCE)	ND	1				1
Toluene	ND	ND				1
1,2,3-Trichlorobenzene	ND	ND				1
1,2,4-Trichlorobenzene	ND	ND				1
1,1,1-Trichloroethane	ND	ND				1
1,1,2-Trichloroethane	ND	ND				1
Trichloroethene (TCE)	ND	ND				1
Trichlorofluoromethane	ND	ND				1
1,2,3-Trichloropropane	ND	ND				1
1,2,4-Trimethylbenzene	ND	ND				1
1,3,5-Trimethylbenzene	ND	ND				1
Vinyl Chloride	ND	ND				1
Total Xylenes	ND	ND				2
Ethanol	ND	ND				250
Methyl Tert. Butyl Ether(MTBE)	ND	ND				1
Ethyl Tert. Butyl Ether (ETBE)	ND	ND				1
Diisopropyl Ether (DIPE)	ND	ND				1
Tert. Amyl Methyl Ether (TAME)	ND	ND				1
T-Butyl Alcohol (TBA)	ND	ND				20
2-Butanone (MEK)	ND	ND				10
4-Methyl-2-pentanone (MIBK)	ND	ND				10
2-Hexanone	ND	ND				10
Acetone	ND	ND				20

ND: NOT DETECTED BELOW (DF x Detection Limit)
DF: DILUTION FACTOR

CHEMTEK ENVIRONMENTAL LAB.
LABORATORY ANALYSIS REPORT

Client : EGL
Project : 11710 Valley Blvd

Job No. : 309039 Date: 09-20-13
Analysis:EPA 8015M (TPH Gas range,Diesel range, Oil range)Unit: mg/kg or ppm

Sample ID : See below Sample date : 09-13-13
Sample matrix : soil Analysis date : 09-17/19-13

Sample	C4-C12	DF	DLR	C13-C22	DF	DLR	C23-C36	DF	DLR
B5-2	ND	1	0.2	ND	1	5.0	ND	1	10
B5-10	ND	1	0.2	ND	1	5.0	ND	1	10
B6-0	ND	1	0.2	ND	1	5.0	ND	1	10
B6-5	ND	1	0.2	ND	1	5.0	ND	1	10
B7-2	ND	1	0.2	ND	1	5.0	ND	1	10
B7-10	ND	1	0.2	ND	1	5.0	ND	1	10
B8-2	ND	1	0.2	139	1	5.0	316	1	10
B8-5	ND	1	0.2	ND	1	5.0	ND	1	10
B9-0	ND	1	0.2	ND	1	5.0	ND	1	10
B9-2	ND	1	0.2	236	1	5.0	725	1	10
B9-5	ND	1	0.2	ND	1	5.0	17.7	1	10
B9-10	ND	1	0.2	ND	1	5.0	ND	1	10
B10-0	ND	1	0.2	1440	1	5.0	2890	1	10
B10-2	6.9	1	0.2	1610	1	5.0	3370	1	10
B10-5	ND	1	0.2	ND	1	5.0	32.7	1	10
B11-0	ND	1	0.2	100	1	5.0	541	1	10
B11-2	ND	1	0.2	ND	1	5.0	14.2	1	10
B11-5	ND	1	0.2	ND	1	5.0	15.8	1	10
B12-0	ND	1	0.2	ND	1	5.0	19.2	1	10
B12-2	ND	1	0.2	147	1	5.0	475	1	10
B12-5	ND	1	0.2	ND	1	5.0	14.5	1	10
B12-10	ND	1	0.2	ND	1	5.0	ND	1	10

ND : NOT DETECTED BELOW DLR
DLR: DETECTION LIMIT FOR REPORTING PURPOSES

CHEMTEK ENVIRONMENTAL LAB.
LABORATORY ANALYSIS REPORT

Client : EGL
Project : 11710 Valley Blvd

Job No. : 309039 Date: 09-20-13

Analysis : TTLC Metals (Title 22)
Method : AA Flame (EPA 7000 series)
Reporting Unit: mg/kg or ppm

Sample ID : see below
Sample type : soil
Sample date : 09-13-13
Analysis date: 09-17-13

Element	Sample ID				Detection Limit
	B1-2	B2-2	B3-2	B4-2	mg/Kg
Antimony	ND	ND	ND	ND	5.0
Arsenic	ND	ND	ND	ND	2.0
Barium	115	130	181	95.2	1.0
Beryllium	ND	ND	ND	ND	1.0
Cadmium	ND	ND	ND	ND	1.0
Chromium	18.2	21.4	32.7	16.1	1.0
Cobalt	8.2	9.8	15.4	7.1	1.0
Copper	16.8	40.1	37.7	26.6	1.0
Lead	14.5	31.3	8.3	13.4	2.0
Mercury	ND	ND	ND	ND	0.05
Molybdenum	ND	ND	ND	ND	2.0
Nickel	11.1	14.8	22.5	10.8	2.0
Selenium	ND	ND	ND	ND	2.0
Silver	ND	ND	ND	ND	1.0
Thallium	ND	ND	ND	ND	2.0
Vanadium	41.4	44.4	57.4	37.7	2.0
Zinc	61.2	86.9	74.6	72.1	5.0

TTLC: Total Threshold Limit Concentration
ND : Not detected at Detection Limit

CHEMTEK ENVIRONMENTAL LAB.
LABORATORY ANALYSIS REPORT

Client : EGL
Project : 11710 Valley Blvd

Job No. : 309039 Date: 09-20-13

Analysis : TTLC Metals (Title 22)
Method : AA Flame (EPA 7000 series)
Reporting Unit: mg/kg or ppm

Sample ID : see below
Sample type : soil
Sample date : 09-13-13
Analysis date: 09-17-13

Element	Sample ID				Detection Limit
	B5-2	B6-2	B7-2	B8-2	mg/Kg
Antimony	ND	ND	ND	ND	5.0
Arsenic	ND	ND	ND	ND	2.0
Barium	97.8	82.2	103	107	1.0
Beryllium	ND	ND	ND	ND	1.0
Cadmium	ND	ND	ND	ND	1.0
Chromium	20.5	22.8	21.7	17.5	1.0
Cobalt	10.2	9.8	7.4	8.6	1.0
Copper	21.8	20.5	26.4	24.9	1.0
Lead	5.7	5.8	33.2	23.6	2.0
Mercury	ND	ND	ND	ND	0.05
Molybdenum	ND	ND	ND	ND	2.0
Nickel	13.9	12.8	14.1	11.0	2.0
Selenium	ND	ND	ND	ND	2.0
Silver	ND	ND	ND	ND	1.0
Thallium	ND	ND	ND	ND	2.0
Vanadium	40.1	54.4	43.9	39.3	2.0
Zinc	46.4	43.9	70.0	44.4	5.0

TTLC: Total Threshold Limit Concentration
ND : Not detected at Detection Limit

CHEMTEK ENVIRONMENTAL LAB.
LABORATORY ANALYSIS REPORT

Client : EGL
Project : 11710 Valley Blvd

Job No. : 309039 Date: 09-20-13

Analysis : TTLC Metals (Title 22)
Method : AA Flame (EPA 7000 series)
Reporting Unit: mg/kg or ppm

Sample ID : see below
Sample type : soil
Sample date : 09-13-13
Analysis date: 09-17-13

Element	Sample ID				Detection Limit
	B9-2	B10-2	B11-2	B12-2	mg/Kg
Antimony	ND	ND	ND	ND	5.0
Arsenic	ND	ND	ND	ND	2.0
Barium	85.0	107	117	75.5	1.0
Beryllium	ND	ND	ND	ND	1.0
Cadmium	ND	ND	ND	ND	1.0
Chromium	15.4	13.6	21.2	13.1	1.0
Cobalt	6.8	6.4	10.0	6.7	1.0
Copper	13.2	12.1	70.2	19.2	1.0
Lead	33.8	41.2	5.8	13.0	2.0
Mercury	ND	ND	ND	ND	0.05
Molybdenum	ND	ND	ND	ND	2.0
Nickel	9.9	10.4	117	8.6	2.0
Selenium	ND	ND	ND	ND	2.0
Silver	ND	ND	ND	ND	1.0
Thallium	ND	ND	ND	ND	2.0
Vanadium	34.6	36.1	42.9	32.7	2.0
Zinc	59.0	57.5	76.5	41.9	5.0

TTLC: Total Threshold Limit Concentration
ND : Not detected at Detection Limit

CHEMTEK ENVIRONMENTAL LAB.
LABORATORY ANALYSIS REPORT

QA/QC REPORT

EPA 8260B
Unit: µg/kg

Job No. : 309039
Lab Sample ID : 309044-04A
Date Performed : 09-17-13

Analyte	Blk Res	%MS	%MSD	RPD	ACC
1,1-Dichloroethene	ND	122.4	125.2	2.3%	0-30
Benzene	ND	101.8	95.6	6.3%	0-30
Trichloroethylene	ND	120.0	107.8	10.7%	0-30
Toluene	ND	94.4	84.0	11.7%	0-30
Chlorobenzene	ND	91.4	82.6	10.1%	0-30

QA/QC REPORT

EPA 8015M (TPH GAS)
Unit: ppm or mg/kg

Job No. : 309039
Lab Sample ID : 309039-15A
Date Performed : 09-18-13

Analyte	Blk Result	%MS	%MSD	RPD	ACC
Gasoline (TPH)	ND	113.7	120.1	5.5%	0-30

%MS = % Matrix Spike Recovery *(Control Limits = 70% - 130%)
%MSD = % Matrix Spike Duplicate Recovery *(Control Limits = 70% - 130%)
RPD = Relative Percent Difference
ACC = Acceptance Control Criteria Limits

H&P Mobile Geochemistry Inc.

03 October 2013

Mr. Ryan Jones
EGL Environmental Geotech Lab
11819 Goldring Road, Unit A
Arcadia, CA 91006

H&P Project: MC092513-L6
Client Project: 13-067-003 / 11710 Valley Blvd

Dear Mr. Ryan Jones:

Enclosed is the analytical report for the above referenced project. The data herein applies to samples as received by H&P Mobile Geochemistry, Inc. on 9/25/2013 -9/26/2013 which were analyzed in accordance with the attached Chain of Custody record(s).

The results for all sample analyses and required QA/QC analyses are presented in the following sections and summarized in the documents:

- Sample Summary
- Case Narrative (if applicable)
- Sample Results
- Quality Control Summary
- Notes and Definitions / Appendix
- Chain of Custody

Unless otherwise noted, all analyses were performed and reviewed in compliance with our Quality Systems Manual and Standard Operating Procedures. This report shall not be reproduced, except in full, without the written approval of H&P Mobile Geochemistry, Inc.

We at H&P Mobile Geochemistry, Inc. sincerely appreciate the opportunity to provide analytical services to you on this project. If you have any questions or concerns regarding this analytical report, please contact me at your convenience at 760-804-9678.

Sincerely,

Janis Villarreal
Laboratory Director

H&P Mobile Geochemistry, Inc. operates under CA Environmental Lab Accreditation Program Numbers 2579, 2740, 2741, 2742, 2743, 2745 and 2754. National Environmental Laboratory Accreditation Conference (NELAC) Standards Lab #11845

H&P Mobile Geochemistry Inc.
2470 Impala Drive
Carlsbad, CA 92010
760-804-9678 Phone
760-804-9159 Fax

EGL Environmental Geotech Lab	Project: MC092513-L6	
11819 Goldring Road, Unit A	Project Number: 13-067-003 / 11710 Valley Blvd	Reported:
Arcadia, CA 91006	Project Manager: Mr. Ryan Jones	03-Oct-13 10:10

ANALYTICAL REPORT FOR SAMPLES

Sample ID	Laboratory ID	Matrix	Date Sampled	Date Received
V4-5, 1PV, P163cc	E309110-01	Vapor	25-Sep-13	25-Sep-13
V4-5, 3PV, P489cc	E309110-02	Vapor	25-Sep-13	25-Sep-13
V4-5, 10PV, P1630cc	E309110-03	Vapor	25-Sep-13	25-Sep-13
V2-5, P489cc	E309110-04	Vapor	25-Sep-13	25-Sep-13
V2-10, P503cc	E309110-05	Vapor	25-Sep-13	25-Sep-13
V3-5, P489cc	E309110-06	Vapor	25-Sep-13	25-Sep-13
V16-5, P489cc	E309110-07	Vapor	25-Sep-13	25-Sep-13
V16-10, P503cc	E309110-08	Vapor	25-Sep-13	25-Sep-13
V1-5, P489cc	E309110-09	Vapor	25-Sep-13	25-Sep-13
V1-10, P503cc	E309110-10	Vapor	25-Sep-13	25-Sep-13
V14-5, P489cc	E309110-11	Vapor	25-Sep-13	25-Sep-13
V14-10, P503cc	E309110-12	Vapor	25-Sep-13	25-Sep-13
V13-5, P489cc	E309110-13	Vapor	25-Sep-13	25-Sep-13
V13-5, Rep, P539cc	E309110-14	Vapor	25-Sep-13	25-Sep-13
V13-10, P503cc	E309110-15	Vapor	25-Sep-13	25-Sep-13
V6-5, P489cc	E309114-01	Vapor	26-Sep-13	26-Sep-13
V7-5, P489cc	E309114-02	Vapor	26-Sep-13	26-Sep-13
V9-5, P489cc	E309114-03	Vapor	26-Sep-13	26-Sep-13
V10-5, P489cc	E309114-04	Vapor	26-Sep-13	26-Sep-13
V10-5 Rep, P539cc	E309114-05	Vapor	26-Sep-13	26-Sep-13
V10-10, P503cc	E309114-06	Vapor	26-Sep-13	26-Sep-13
V12-5, P489cc	E309114-07	Vapor	26-Sep-13	26-Sep-13
V12-10, P503cc	E309114-08	Vapor	26-Sep-13	26-Sep-13
V11-5, P489cc	E309114-09	Vapor	26-Sep-13	26-Sep-13
V11-10, P503cc	E309114-10	Vapor	26-Sep-13	26-Sep-13
V15-5, P489cc	E309114-11	Vapor	26-Sep-13	26-Sep-13
V15-10, P503cc	E309114-12	Vapor	26-Sep-13	26-Sep-13
V9-10, P503cc	E309114-13	Vapor	26-Sep-13	26-Sep-13

H&P Mobile
Geochemistry Inc.

2470 Impala Drive
Carlsbad, CA 92010
760-804-9678 Phone
760-804-9159 Fax

EGL Environmental Geotech Lab	Project: MC092513-L6	
11819 Goldring Road, Unit A	Project Number: 13-067-003 / 11710 Valley Blvd	Reported:
Arcadia, CA 91006	Project Manager: Mr. Ryan Jones	03-Oct-13 10:10

The percent recoveries for 1,1-Dichloroethene and 1,1,2-Trichlorotrifluoroethane fell below the method criteria in the continuing calibration verification on September 25 and 26, 2013. Any results for these analytes may be considered biased low.

On September 26, 2013, Bromodichloromethane and Chloroform contamination was observed in the laboratory and was present in the method blank. All results of these two analytes reported on September 26, 2013, have been qualified and should be considered laboratory contaminants.

H&P Mobile
Geochemistry Inc.

2470 Impala Drive
Carlsbad, CA 92010
760-804-9678 Phone
760-804-9159 Fax

EGL Environmental Geotech Lab	Project: MC092513-L6	
11819 Goldring Road, Unit A	Project Number: 13-067-003 / 11710 Valley Blvd	Reported:
Arcadia, CA 91006	Project Manager: Mr. Ryan Jones	03-Oct-13 10:10

DETECTIONS SUMMARY

Sample ID: **V4-5, 1PV, P163cc** Laboratory ID: **E309110-01**

Analyte	Result	Reporting Limit	Units	Method	Notes
No Detections Reported					

Sample ID: **V4-5, 3PV, P489cc** Laboratory ID: **E309110-02**

Analyte	Result	Reporting Limit	Units	Method	Notes
No Detections Reported					

Sample ID: **V4-5, 10PV, P1630cc** Laboratory ID: **E309110-03**

Analyte	Result	Reporting Limit	Units	Method	Notes
No Detections Reported					

Sample ID: **V2-5, P489cc** Laboratory ID: **E309110-04**

Analyte	Result	Reporting Limit	Units	Method	Notes
No Detections Reported					

Sample ID: **V2-10, P503cc** Laboratory ID: **E309110-05**

Analyte	Result	Reporting Limit	Units	Method	Notes
No Detections Reported					

Sample ID: **V3-5, P489cc** Laboratory ID: **E309110-06**

Analyte	Result	Reporting Limit	Units	Method	Notes
No Detections Reported					

Sample ID: **V16-5, P489cc** Laboratory ID: **E309110-07**

Analyte	Result	Reporting Limit	Units	Method	Notes
No Detections Reported					

Sample ID: **V16-10, P503cc** Laboratory ID: **E309110-08**

Analyte	Result	Reporting Limit	Units	Method	Notes
Tetrachloroethene	**0.11**	0.10	ug/l	H&P 8260 SV	

H&P Mobile
Geochemistry Inc.

2470 Impala Drive
Carlsbad, CA 92010
760-804-9678 Phone
760-804-9159 Fax

EGL Environmental Geotech Lab	Project: MC092513-L6	
11819 Goldring Road, Unit A	Project Number: 13-067-003 / 11710 Valley Blvd	Reported:
Arcadia, CA 91006	Project Manager: Mr. Ryan Jones	03-Oct-13 10:10

Sample ID: **V1-5, P489cc** Laboratory ID: **E309110-09**

Analyte	Result	Reporting Limit	Units	Method	Notes
No Detections Reported					

Sample ID: **V1-10, P503cc** Laboratory ID: **E309110-10**

Analyte	Result	Reporting Limit	Units	Method	Notes
No Detections Reported					

Sample ID: **V14-5, P489cc** Laboratory ID: **E309110-11**

Analyte	Result	Reporting Limit	Units	Method	Notes
No Detections Reported					

Sample ID: **V14-10, P503cc** Laboratory ID: **E309110-12**

Analyte	Result	Reporting Limit	Units	Method	Notes
No Detections Reported					

Sample ID: **V13-5, P489cc** Laboratory ID: **E309110-13**

Analyte	Result	Reporting Limit	Units	Method	Notes
No Detections Reported					

Sample ID: **V13-5, Rep, P539cc** Laboratory ID: **E309110-14**

Analyte	Result	Reporting Limit	Units	Method	Notes
No Detections Reported					

Sample ID: **V13-10, P503cc** Laboratory ID: **E309110-15**

Analyte	Result	Reporting Limit	Units	Method	Notes
No Detections Reported					

Sample ID: **V6-5, P489cc** Laboratory ID: **E309114-01**

Analyte	Result	Reporting Limit	Units	Method	Notes
Chloroform	0.88	0.10	ug/l	H&P 8260 SV	B
Bromodichloromethane	0.60	0.50	ug/l	H&P 8260 SV	B
Tetrachloroethene	0.19	0.10	ug/l	H&P 8260 SV	

H&P Mobile
Geochemistry Inc.

2470 Impala Drive
Carlsbad, CA 92010
760-804-9678 Phone
760-804-9159 Fax

EGL Environmental Geotech Lab	Project: MC092513-L6	
11819 Goldring Road, Unit A	Project Number: 13-067-003 / 11710 Valley Blvd	Reported:
Arcadia, CA 91006	Project Manager: Mr. Ryan Jones	03-Oct-13 10:10

Sample ID: **V7-5, P489cc** Laboratory ID: **E309114-02**

Analyte	Result	Reporting Limit	Units	Method	Notes
Chloroform	0.88	0.10	ug/l	H&P 8260 SV	B
Bromodichloromethane	0.57	0.50	ug/l	H&P 8260 SV	B
Tetrachloroethene	0.15	0.10	ug/l	H&P 8260 SV	

Sample ID: **V9-5, P489cc** Laboratory ID: **E309114-03**

Analyte	Result	Reporting Limit	Units	Method	Notes
Chloroform	0.97	0.10	ug/l	H&P 8260 SV	B
Bromodichloromethane	0.60	0.50	ug/l	H&P 8260 SV	B
Tetrachloroethene	0.19	0.10	ug/l	H&P 8260 SV	

Sample ID: **V10-5, P489cc** Laboratory ID: **E309114-04**

Analyte	Result	Reporting Limit	Units	Method	Notes
Tetrachloroethene	0.13	0.10	ug/l	H&P 8260 SV	

Sample ID: **V10-5 Rep, P539cc** Laboratory ID: **E309114-05**

Analyte	Result	Reporting Limit	Units	Method	Notes
Tetrachloroethene	0.11	0.10	ug/l	H&P 8260 SV	

Sample ID: **V10-10, P503cc** Laboratory ID: **E309114-06**

Analyte	Result	Reporting Limit	Units	Method	Notes
Tetrachloroethene	0.12	0.10	ug/l	H&P 8260 SV	

Sample ID: **V12-5, P489cc** Laboratory ID: **E309114-07**

Analyte	Result	Reporting Limit	Units	Method	Notes
Chloroform	0.11	0.10	ug/l	H&P 8260 SV	B
Tetrachloroethene	0.51	0.10	ug/l	H&P 8260 SV	

Sample ID: **V12-10, P503cc** Laboratory ID: **E309114-08**

Analyte	Result	Reporting Limit	Units	Method	Notes
Tetrachloroethene	0.48	0.10	ug/l	H&P 8260 SV	

H&P Mobile
Geochemistry Inc.

2470 Impala Drive
Carlsbad, CA 92010
760-804-9678 Phone
760-804-9159 Fax

EGL Environmental Geotech Lab	Project: MC092513-L6	
11819 Goldring Road, Unit A	Project Number: 13-067-003 / 11710 Valley Blvd	Reported:
Arcadia, CA 91006	Project Manager: Mr. Ryan Jones	03-Oct-13 10:10

Sample ID: **V11-5, P489cc** Laboratory ID: **E309114-09**

Analyte	Result	Reporting Limit	Units	Method	Notes
Tetrachloroethene	**0.12**	0.10	ug/l	H&P 8260 SV	

Sample ID: **V11-10, P503cc** Laboratory ID: **E309114-10**

Analyte	Result	Reporting Limit	Units	Method	Notes
Tetrachloroethene	**0.15**	0.10	ug/l	H&P 8260 SV	

Sample ID: **V15-5, P489cc** Laboratory ID: **E309114-11**

Analyte	Result	Reporting Limit	Units	Method	Notes
Tetrachloroethene	**0.40**	0.10	ug/l	H&P 8260 SV	

Sample ID: **V15-10, P503cc** Laboratory ID: **E309114-12**

Analyte	Result	Reporting Limit	Units	Method	Notes
Tetrachloroethene	**0.35**	0.10	ug/l	H&P 8260 SV	

Sample ID: **V9-10, P503cc** Laboratory ID: **E309114-13**

Analyte	Result	Reporting Limit	Units	Method	Notes
Tetrachloroethene	**0.39**	0.10	ug/l	H&P 8260 SV	

H&P Mobile
Geochemistry Inc.

2470 Impala Drive
Carlsbad, CA 92010
760-804-9678 Phone
760-804-9159 Fax

EGL Environmental Geotech Lab	Project: MC092513-L6	
11819 Goldring Road, Unit A	Project Number: 13-067-003 / 11710 Valley Blvd	Reported:
Arcadia, CA 91006	Project Manager: Mr. Ryan Jones	03-Oct-13 10:10

Volatile Organic Compounds by 8260SV

H&P Mobile Geochemistry, Inc.

Analyte	Result	Reporting Limit	Units	Dilution Factor	Batch	Prepared	Analyzed	Method	Notes
V4-5, 1PV, P163cc (E309110-01) Vapor	**Sampled: 25-Sep-13**	**Received: 25-Sep-13**							
1,1-Difluoroethane (LCC)	ND	0.50	ug/l	0.05	EI32504	25-Sep-13	25-Sep-13	H&P 8260 SV	
Dichlorodifluoromethane (F12)	ND	0.50	"	"	"	"	"	"	
Chloromethane	ND	0.50	"	"	"	"	"	"	
Vinyl chloride	ND	0.05	"	"	"	"	"	"	
Bromomethane	ND	0.50	"	"	"	"	"	"	
Chloroethane	ND	0.50	"	"	"	"	"	"	
Trichlorofluoromethane (F11)	ND	0.50	"	"	"	"	"	"	
1,1-Dichloroethene	ND	0.50	"	"	"	"	"	"	
Methylene chloride (Dichloromethane)	ND	0.50	"	"	"	"	"	"	
1,1,2 Trichlorotrifluoroethane (F113)	ND	0.50	"	"	"	"	"	"	
Methyl tertiary-butyl ether (MTBE)	ND	0.50	"	"	"	"	"	"	
trans-1,2-Dichloroethene	ND	0.50	"	"	"	"	"	"	
Diisopropyl ether (DIPE)	ND	1.0	"	"	"	"	"	"	
1,1-Dichloroethane	ND	0.50	"	"	"	"	"	"	
Ethyl tert-butyl ether (ETBE)	ND	1.0	"	"	"	"	"	"	
2,2-Dichloropropane	ND	0.50	"	"	"	"	"	"	
cis-1,2-Dichloroethene	ND	0.50	"	"	"	"	"	"	
Chloroform	ND	0.10	"	"	"	"	"	"	
Bromochloromethane	ND	0.50	"	"	"	"	"	"	
1,1,1-Trichloroethane	ND	0.50	"	"	"	"	"	"	
1,1-Dichloropropene	ND	0.50	"	"	"	"	"	"	
Carbon tetrachloride	ND	0.10	"	"	"	"	"	"	
1,2-Dichloroethane (EDC)	ND	0.10	"	"	"	"	"	"	
Tertiary-amyl methyl ether (TAME)	ND	1.0	"	"	"	"	"	"	
Benzene	ND	0.10	"	"	"	"	"	"	
Trichloroethene	ND	0.10	"	"	"	"	"	"	
1,2-Dichloropropane	ND	0.50	"	"	"	"	"	"	
Bromodichloromethane	ND	0.50	"	"	"	"	"	"	
Dibromomethane	ND	0.50	"	"	"	"	"	"	
cis-1,3-Dichloropropene	ND	0.50	"	"	"	"	"	"	
Toluene	ND	1.0	"	"	"	"	"	"	
trans-1,3-Dichloropropene	ND	0.50	"	"	"	"	"	"	
1,1,2-Trichloroethane	ND	0.50	"	"	"	"	"	"	
1,2-Dibromoethane (EDB)	ND	0.50	"	"	"	"	"	"	
1,3-Dichloropropane	ND	0.50	"	"	"	"	"	"	
Tetrachloroethene	ND	0.10	"	"	"	"	"	"	
Dibromochloromethane	ND	0.50	"	"	"	"	"	"	
Chlorobenzene	ND	0.10	"	"	"	"	"	"	

H&P Mobile
Geochemistry Inc.

2470 Impala Drive
Carlsbad, CA 92010
760-804-9678 Phone
760-804-9159 Fax

EGL Environmental Geotech Lab	Project: MC092513-L6	
11819 Goldring Road, Unit A	Project Number: 13-067-003 / 11710 Valley Blvd	Reported:
Arcadia, CA 91006	Project Manager: Mr. Ryan Jones	03-Oct-13 10:10

Volatile Organic Compounds by 8260SV

H&P Mobile Geochemistry, Inc.

Analyte	Result	Reporting Limit	Units	Dilution Factor	Batch	Prepared	Analyzed	Method	Notes
V4-5, 1PV, P163cc (E309110-01) Vapor	**Sampled: 25-Sep-13**	**Received: 25-Sep-13**							
Ethylbenzene	ND	0.50	ug/l	0.05	EI32504	25-Sep-13	25-Sep-13	H&P 8260 SV	
1,1,1,2-Tetrachloroethane	ND	0.50	"	"	"	"	"	"	
m,p-Xylene	ND	0.50	"	"	"	"	"	"	
o-Xylene	ND	0.50	"	"	"	"	"	"	
Styrene	ND	0.50	"	"	"	"	"	"	
Bromoform	ND	0.50	"	"	"	"	"	"	
Isopropylbenzene (Cumene)	ND	0.50	"	"	"	"	"	"	
1,1,2,2-Tetrachloroethane	ND	0.50	"	"	"	"	"	"	
1,2,3-Trichloropropane	ND	0.50	"	"	"	"	"	"	
n-Propylbenzene	ND	0.50	"	"	"	"	"	"	
Bromobenzene	ND	0.50	"	"	"	"	"	"	
1,3,5-Trimethylbenzene	ND	0.50	"	"	"	"	"	"	
2-Chlorotoluene	ND	0.50	"	"	"	"	"	"	
4-Chlorotoluene	ND	0.50	"	"	"	"	"	"	
tert-Butylbenzene	ND	0.50	"	"	"	"	"	"	
1,2,4-Trimethylbenzene	ND	0.50	"	"	"	"	"	"	
sec-Butylbenzene	ND	0.50	"	"	"	"	"	"	
p-Isopropyltoluene	ND	0.50	"	"	"	"	"	"	
1,3-Dichlorobenzene	ND	0.50	"	"	"	"	"	"	
1,4-Dichlorobenzene	ND	0.50	"	"	"	"	"	"	
n-Butylbenzene	ND	0.50	"	"	"	"	"	"	
1,2-Dichlorobenzene	ND	0.50	"	"	"	"	"	"	
1,2-Dibromo-3-chloropropane	ND	5.0	"	"	"	"	"	"	
1,2,4-Trichlorobenzene	ND	0.50	"	"	"	"	"	"	
Hexachlorobutadiene	ND	0.50	"	"	"	"	"	"	
Naphthalene	ND	0.10	"	"	"	"	"	"	
1,2,3-Trichlorobenzene	ND	0.50	"	"	"	"	"	"	
Tertiary-butyl alcohol (TBA)	ND	5.0	"	"	"	"	"	"	
Surrogate: Dibromofluoromethane		*101 %*		*75-125*		"	"	"	
Surrogate: 1,2-Dichloroethane-d4		*104 %*		*75-125*		"	"	"	
Surrogate: Toluene-d8		*106 %*		*75-125*		"	"	"	
Surrogate: 4-Bromofluorobenzene		*95.5 %*		*75-125*		"	"	"	

H&P Mobile
Geochemistry Inc.

2470 Impala Drive
Carlsbad, CA 92010
760-804-9678 Phone
760-804-9159 Fax

EGL Environmental Geotech Lab	Project: MC092513-L6	
11819 Goldring Road, Unit A	Project Number: 13-067-003 / 11710 Valley Blvd	Reported:
Arcadia, CA 91006	Project Manager: Mr. Ryan Jones	03-Oct-13 10:10

Volatile Organic Compounds by 8260SV

H&P Mobile Geochemistry, Inc.

Analyte	Result	Reporting Limit	Units	Dilution Factor	Batch	Prepared	Analyzed	Method	Notes
V4-5, 3PV, P489cc (E309110-02) Vapor	**Sampled: 25-Sep-13**	**Received: 25-Sep-13**							
1,1-Difluoroethane (LCC)	ND	0.50	ug/l	0.05	EI32504	25-Sep-13	25-Sep-13	H&P 8260 SV	
Dichlorodifluoromethane (F12)	ND	0.50	"	"	"	"	"	"	
Chloromethane	ND	0.50	"	"	"	"	"	"	
Vinyl chloride	ND	0.05	"	"	"	"	"	"	
Bromomethane	ND	0.50	"	"	"	"	"	"	
Chloroethane	ND	0.50	"	"	"	"	"	"	
Trichlorofluoromethane (F11)	ND	0.50	"	"	"	"	"	"	
1,1-Dichloroethene	ND	0.50	"	"	"	"	"	"	
Methylene chloride (Dichloromethane)	ND	0.50	"	"	"	"	"	"	
1,1,2 Trichlorotrifluoroethane (F113)	ND	0.50	"	"	"	"	"	"	
Methyl tertiary-butyl ether (MTBE)	ND	0.50	"	"	"	"	"	"	
trans-1,2-Dichloroethene	ND	0.50	"	"	"	"	"	"	
Diisopropyl ether (DIPE)	ND	1.0	"	"	"	"	"	"	
1,1-Dichloroethane	ND	0.50	"	"	"	"	"	"	
Ethyl tert-butyl ether (ETBE)	ND	1.0	"	"	"	"	"	"	
2,2-Dichloropropane	ND	0.50	"	"	"	"	"	"	
cis-1,2-Dichloroethene	ND	0.50	"	"	"	"	"	"	
Chloroform	ND	0.10	"	"	"	"	"	"	
Bromochloromethane	ND	0.50	"	"	"	"	"	"	
1,1,1-Trichloroethane	ND	0.50	"	"	"	"	"	"	
1,1-Dichloropropene	ND	0.50	"	"	"	"	"	"	
Carbon tetrachloride	ND	0.10	"	"	"	"	"	"	
1,2-Dichloroethane (EDC)	ND	0.10	"	"	"	"	"	"	
Tertiary-amyl methyl ether (TAME)	ND	1.0	"	"	"	"	"	"	
Benzene	ND	0.10	"	"	"	"	"	"	
Trichloroethene	ND	0.10	"	"	"	"	"	"	
1,2-Dichloropropane	ND	0.50	"	"	"	"	"	"	
Bromodichloromethane	ND	0.50	"	"	"	"	"	"	
Dibromomethane	ND	0.50	"	"	"	"	"	"	
cis-1,3-Dichloropropene	ND	0.50	"	"	"	"	"	"	
Toluene	ND	1.0	"	"	"	"	"	"	
trans-1,3-Dichloropropene	ND	0.50	"	"	"	"	"	"	
1,1,2-Trichloroethane	ND	0.50	"	"	"	"	"	"	
1,2-Dibromoethane (EDB)	ND	0.50	"	"	"	"	"	"	
1,3-Dichloropropane	ND	0.50	"	"	"	"	"	"	
Tetrachloroethene	ND	0.10	"	"	"	"	"	"	
Dibromochloromethane	ND	0.50	"	"	"	"	"	"	
Chlorobenzene	ND	0.10	"	"	"	"	"	"	

H&P Mobile
Geochemistry Inc.

2470 Impala Drive
Carlsbad, CA 92010
760-804-9678 Phone
760-804-9159 Fax

EGL Environmental Geotech Lab	Project: MC092513-L6	
11819 Goldring Road, Unit A	Project Number: 13-067-003 / 11710 Valley Blvd	Reported:
Arcadia, CA 91006	Project Manager: Mr. Ryan Jones	03-Oct-13 10:10

Volatile Organic Compounds by 8260SV

H&P Mobile Geochemistry, Inc.

Analyte	Result	Reporting Limit	Units	Dilution Factor	Batch	Prepared	Analyzed	Method	Notes
V4-5, 3PV, P489cc (E309110-02) Vapor Sampled: 25-Sep-13 Received: 25-Sep-13									
Ethylbenzene	ND	0.50	ug/l	0.05	EI32504	25-Sep-13	25-Sep-13	H&P 8260 SV	
1,1,1,2-Tetrachloroethane	ND	0.50	"	"	"	"	"	"	
m,p-Xylene	ND	0.50	"	"	"	"	"	"	
o-Xylene	ND	0.50	"	"	"	"	"	"	
Styrene	ND	0.50	"	"	"	"	"	"	
Bromoform	ND	0.50	"	"	"	"	"	"	
Isopropylbenzene (Cumene)	ND	0.50	"	"	"	"	"	"	
1,1,2,2-Tetrachloroethane	ND	0.50	"	"	"	"	"	"	
1,2,3-Trichloropropane	ND	0.50	"	"	"	"	"	"	
n-Propylbenzene	ND	0.50	"	"	"	"	"	"	
Bromobenzene	ND	0.50	"	"	"	"	"	"	
1,3,5-Trimethylbenzene	ND	0.50	"	"	"	"	"	"	
2-Chlorotoluene	ND	0.50	"	"	"	"	"	"	
4-Chlorotoluene	ND	0.50	"	"	"	"	"	"	
tert-Butylbenzene	ND	0.50	"	"	"	"	"	"	
1,2,4-Trimethylbenzene	ND	0.50	"	"	"	"	"	"	
sec-Butylbenzene	ND	0.50	"	"	"	"	"	"	
p-Isopropyltoluene	ND	0.50	"	"	"	"	"	"	
1,3-Dichlorobenzene	ND	0.50	"	"	"	"	"	"	
1,4-Dichlorobenzene	ND	0.50	"	"	"	"	"	"	
n-Butylbenzene	ND	0.50	"	"	"	"	"	"	
1,2-Dichlorobenzene	ND	0.50	"	"	"	"	"	"	
1,2-Dibromo-3-chloropropane	ND	5.0	"	"	"	"	"	"	
1,2,4-Trichlorobenzene	ND	0.50	"	"	"	"	"	"	
Hexachlorobutadiene	ND	0.50	"	"	"	"	"	"	
Naphthalene	ND	0.10	"	"	"	"	"	"	
1,2,3-Trichlorobenzene	ND	0.50	"	"	"	"	"	"	
Tertiary-butyl alcohol (TBA)	ND	5.0	"	"	"	"	"	"	
Surrogate: Dibromofluoromethane		*107 %*		*75-125*		"	"	"	
Surrogate: 1,2-Dichloroethane-d4		*106 %*		*75-125*		"	"	"	
Surrogate: Toluene-d8		*105 %*		*75-125*		"	"	"	
Surrogate: 4-Bromofluorobenzene		*97.4 %*		*75-125*		"	"	"	

H&P Mobile
Geochemistry Inc.

2470 Impala Drive
Carlsbad, CA 92010
760-804-9678 Phone
760-804-9159 Fax

EGL Environmental Geotech Lab	Project: MC092513-L6	
11819 Goldring Road, Unit A	Project Number: 13-067-003 / 11710 Valley Blvd	Reported:
Arcadia, CA 91006	Project Manager: Mr. Ryan Jones	03-Oct-13 10:10

Volatile Organic Compounds by 8260SV

H&P Mobile Geochemistry, Inc.

Analyte	Result	Reporting Limit	Units	Dilution Factor	Batch	Prepared	Analyzed	Method	Notes
V4-5, 10PV, P1630cc (E309110-03) Vapor Sampled: 25-Sep-13 Received: 25-Sep-13									
1,1-Difluoroethane (LCC)	ND	0.50	ug/l	0.05	EI32504	25-Sep-13	25-Sep-13	H&P 8260 SV	
Dichlorodifluoromethane (F12)	ND	0.50	"	"	"	"	"	"	
Chloromethane	ND	0.50	"	"	"	"	"	"	
Vinyl chloride	ND	0.05	"	"	"	"	"	"	
Bromomethane	ND	0.50	"	"	"	"	"	"	
Chloroethane	ND	0.50	"	"	"	"	"	"	
Trichlorofluoromethane (F11)	ND	0.50	"	"	"	"	"	"	
1,1-Dichloroethene	ND	0.50	"	"	"	"	"	"	
Methylene chloride (Dichloromethane)	ND	0.50	"	"	"	"	"	"	
1,1,2 Trichlorotrifluoroethane (F113)	ND	0.50	"	"	"	"	"	"	
Methyl tertiary-butyl ether (MTBE)	ND	0.50	"	"	"	"	"	"	
trans-1,2-Dichloroethene	ND	0.50	"	"	"	"	"	"	
Diisopropyl ether (DIPE)	ND	1.0	"	"	"	"	"	"	
1,1-Dichloroethane	ND	0.50	"	"	"	"	"	"	
Ethyl tert-butyl ether (ETBE)	ND	1.0	"	"	"	"	"	"	
2,2-Dichloropropane	ND	0.50	"	"	"	"	"	"	
cis-1,2-Dichloroethene	ND	0.50	"	"	"	"	"	"	
Chloroform	ND	0.10	"	"	"	"	"	"	
Bromochloromethane	ND	0.50	"	"	"	"	"	"	
1,1,1-Trichloroethane	ND	0.50	"	"	"	"	"	"	
1,1-Dichloropropene	ND	0.50	"	"	"	"	"	"	
Carbon tetrachloride	ND	0.10	"	"	"	"	"	"	
1,2-Dichloroethane (EDC)	ND	0.10	"	"	"	"	"	"	
Tertiary-amyl methyl ether (TAME)	ND	1.0	"	"	"	"	"	"	
Benzene	ND	0.10	"	"	"	"	"	"	
Trichloroethene	ND	0.10	"	"	"	"	"	"	
1,2-Dichloropropane	ND	0.50	"	"	"	"	"	"	
Bromodichloromethane	ND	0.50	"	"	"	"	"	"	
Dibromomethane	ND	0.50	"	"	"	"	"	"	
cis-1,3-Dichloropropene	ND	0.50	"	"	"	"	"	"	
Toluene	ND	1.0	"	"	"	"	"	"	
trans-1,3-Dichloropropene	ND	0.50	"	"	"	"	"	"	
1,1,2-Trichloroethane	ND	0.50	"	"	"	"	"	"	
1,2-Dibromoethane (EDB)	ND	0.50	"	"	"	"	"	"	
1,3-Dichloropropane	ND	0.50	"	"	"	"	"	"	
Tetrachloroethene	ND	0.10	"	"	"	"	"	"	
Dibromochloromethane	ND	0.50	"	"	"	"	"	"	
Chlorobenzene	ND	0.10	"	"	"	"	"	"	

H&P Mobile
Geochemistry Inc.

2470 Impala Drive
Carlsbad, CA 92010
760-804-9678 Phone
760-804-9159 Fax

EGL Environmental Geotech Lab	Project: MC092513-L6	
11819 Goldring Road, Unit A	Project Number: 13-067-003 / 11710 Valley Blvd	Reported:
Arcadia, CA 91006	Project Manager: Mr. Ryan Jones	03-Oct-13 10:10

Volatile Organic Compounds by 8260SV

H&P Mobile Geochemistry, Inc.

Analyte	Result	Reporting Limit	Units	Dilution Factor	Batch	Prepared	Analyzed	Method	Notes
V4-5, 10PV, P1630cc (E309110-03) Vapor Sampled: 25-Sep-13 Received: 25-Sep-13									
Ethylbenzene	ND	0.50	ug/l	0.05	EI32504	25-Sep-13	25-Sep-13	H&P 8260 SV	
1,1,1,2-Tetrachloroethane	ND	0.50	"	"	"	"	"	"	
m,p-Xylene	ND	0.50	"	"	"	"	"	"	
o-Xylene	ND	0.50	"	"	"	"	"	"	
Styrene	ND	0.50	"	"	"	"	"	"	
Bromoform	ND	0.50	"	"	"	"	"	"	
Isopropylbenzene (Cumene)	ND	0.50	"	"	"	"	"	"	
1,1,2,2-Tetrachloroethane	ND	0.50	"	"	"	"	"	"	
1,2,3-Trichloropropane	ND	0.50	"	"	"	"	"	"	
n-Propylbenzene	ND	0.50	"	"	"	"	"	"	
Bromobenzene	ND	0.50	"	"	"	"	"	"	
1,3,5-Trimethylbenzene	ND	0.50	"	"	"	"	"	"	
2-Chlorotoluene	ND	0.50	"	"	"	"	"	"	
4-Chlorotoluene	ND	0.50	"	"	"	"	"	"	
tert-Butylbenzene	ND	0.50	"	"	"	"	"	"	
1,2,4-Trimethylbenzene	ND	0.50	"	"	"	"	"	"	
sec-Butylbenzene	ND	0.50	"	"	"	"	"	"	
p-Isopropyltoluene	ND	0.50	"	"	"	"	"	"	
1,3-Dichlorobenzene	ND	0.50	"	"	"	"	"	"	
1,4-Dichlorobenzene	ND	0.50	"	"	"	"	"	"	
n-Butylbenzene	ND	0.50	"	"	"	"	"	"	
1,2-Dichlorobenzene	ND	0.50	"	"	"	"	"	"	
1,2-Dibromo-3-chloropropane	ND	5.0	"	"	"	"	"	"	
1,2,4-Trichlorobenzene	ND	0.50	"	"	"	"	"	"	
Hexachlorobutadiene	ND	0.50	"	"	"	"	"	"	
Naphthalene	ND	0.10	"	"	"	"	"	"	
1,2,3-Trichlorobenzene	ND	0.50	"	"	"	"	"	"	
Tertiary-butyl alcohol (TBA)	ND	5.0	"	"	"	"	"	"	
Surrogate: Dibromofluoromethane		*105 %*		*75-125*		"	"	"	
Surrogate: 1,2-Dichloroethane-d4		*106 %*		*75-125*		"	"	"	
Surrogate: Toluene-d8		*101 %*		*75-125*		"	"	"	
Surrogate: 4-Bromofluorobenzene		*98.2 %*		*75-125*		"	"	"	

H&P Mobile
Geochemistry Inc.

2470 Impala Drive
Carlsbad, CA 92010
760-804-9678 Phone
760-804-9159 Fax

EGL Environmental Geotech Lab	Project: MC092513-L6	
11819 Goldring Road, Unit A	Project Number: 13-067-003 / 11710 Valley Blvd	Reported:
Arcadia, CA 91006	Project Manager: Mr. Ryan Jones	03-Oct-13 10:10

Volatile Organic Compounds by 8260SV

H&P Mobile Geochemistry, Inc.

Analyte	Result	Reporting Limit	Units	Dilution Factor	Batch	Prepared	Analyzed	Method	Notes
V2-5, P489cc (E309110-04) Vapor Sampled: 25-Sep-13 Received: 25-Sep-13									
1,1-Difluoroethane (LCC)	ND	0.50	ug/l	0.05	EI32504	25-Sep-13	25-Sep-13	H&P 8260 SV	
Dichlorodifluoromethane (F12)	ND	0.50	"	"	"	"	"	"	
Chloromethane	ND	0.50	"	"	"	"	"	"	
Vinyl chloride	ND	0.05	"	"	"	"	"	"	
Bromomethane	ND	0.50	"	"	"	"	"	"	
Chloroethane	ND	0.50	"	"	"	"	"	"	
Trichlorofluoromethane (F11)	ND	0.50	"	"	"	"	"	"	
1,1-Dichloroethene	ND	0.50	"	"	"	"	"	"	
Methylene chloride (Dichloromethane)	ND	0.50	"	"	"	"	"	"	
1,1,2 Trichlorotrifluoroethane (F113)	ND	0.50	"	"	"	"	"	"	
Methyl tertiary-butyl ether (MTBE)	ND	0.50	"	"	"	"	"	"	
trans-1,2-Dichloroethene	ND	0.50	"	"	"	"	"	"	
Diisopropyl ether (DIPE)	ND	1.0	"	"	"	"	"	"	
1,1-Dichloroethane	ND	0.50	"	"	"	"	"	"	
Ethyl tert-butyl ether (ETBE)	ND	1.0	"	"	"	"	"	"	
2,2-Dichloropropane	ND	0.50	"	"	"	"	"	"	
cis-1,2-Dichloroethene	ND	0.50	"	"	"	"	"	"	
Chloroform	ND	0.10	"	"	"	"	"	"	
Bromochloromethane	ND	0.50	"	"	"	"	"	"	
1,1,1-Trichloroethane	ND	0.50	"	"	"	"	"	"	
1,1-Dichloropropene	ND	0.50	"	"	"	"	"	"	
Carbon tetrachloride	ND	0.10	"	"	"	"	"	"	
1,2-Dichloroethane (EDC)	ND	0.10	"	"	"	"	"	"	
Tertiary-amyl methyl ether (TAME)	ND	1.0	"	"	"	"	"	"	
Benzene	ND	0.10	"	"	"	"	"	"	
Trichloroethene	ND	0.10	"	"	"	"	"	"	
1,2-Dichloropropane	ND	0.50	"	"	"	"	"	"	
Bromodichloromethane	ND	0.50	"	"	"	"	"	"	
Dibromomethane	ND	0.50	"	"	"	"	"	"	
cis-1,3-Dichloropropene	ND	0.50	"	"	"	"	"	"	
Toluene	ND	1.0	"	"	"	"	"	"	
trans-1,3-Dichloropropene	ND	0.50	"	"	"	"	"	"	
1,1,2-Trichloroethane	ND	0.50	"	"	"	"	"	"	
1,2-Dibromoethane (EDB)	ND	0.50	"	"	"	"	"	"	
1,3-Dichloropropane	ND	0.50	"	"	"	"	"	"	
Tetrachloroethene	ND	0.10	"	"	"	"	"	"	
Dibromochloromethane	ND	0.50	"	"	"	"	"	"	
Chlorobenzene	ND	0.10	"	"	"	"	"	"	

H&P Mobile
Geochemistry Inc.

2470 Impala Drive
Carlsbad, CA 92010
760-804-9678 Phone
760-804-9159 Fax

EGL Environmental Geotech Lab	Project: MC092513-L6	
11819 Goldring Road, Unit A	Project Number: 13-067-003 / 11710 Valley Blvd	Reported:
Arcadia, CA 91006	Project Manager: Mr. Ryan Jones	03-Oct-13 10:10

Volatile Organic Compounds by 8260SV

H&P Mobile Geochemistry, Inc.

Analyte	Result	Reporting Limit	Units	Dilution Factor	Batch	Prepared	Analyzed	Method	Notes
V2-5, P489cc (E309110-04) Vapor Sampled: 25-Sep-13 Received: 25-Sep-13									
Ethylbenzene	ND	0.50	ug/l	0.05	EI32504	25-Sep-13	25-Sep-13	H&P 8260 SV	
1,1,1,2-Tetrachloroethane	ND	0.50	"	"	"	"	"	"	
m,p-Xylene	ND	0.50	"	"	"	"	"	"	
o-Xylene	ND	0.50	"	"	"	"	"	"	
Styrene	ND	0.50	"	"	"	"	"	"	
Bromoform	ND	0.50	"	"	"	"	"	"	
Isopropylbenzene (Cumene)	ND	0.50	"	"	"	"	"	"	
1,1,2,2-Tetrachloroethane	ND	0.50	"	"	"	"	"	"	
1,2,3-Trichloropropane	ND	0.50	"	"	"	"	"	"	
n-Propylbenzene	ND	0.50	"	"	"	"	"	"	
Bromobenzene	ND	0.50	"	"	"	"	"	"	
1,3,5-Trimethylbenzene	ND	0.50	"	"	"	"	"	"	
2-Chlorotoluene	ND	0.50	"	"	"	"	"	"	
4-Chlorotoluene	ND	0.50	"	"	"	"	"	"	
tert-Butylbenzene	ND	0.50	"	"	"	"	"	"	
1,2,4-Trimethylbenzene	ND	0.50	"	"	"	"	"	"	
sec-Butylbenzene	ND	0.50	"	"	"	"	"	"	
p-Isopropyltoluene	ND	0.50	"	"	"	"	"	"	
1,3-Dichlorobenzene	ND	0.50	"	"	"	"	"	"	
1,4-Dichlorobenzene	ND	0.50	"	"	"	"	"	"	
n-Butylbenzene	ND	0.50	"	"	"	"	"	"	
1,2-Dichlorobenzene	ND	0.50	"	"	"	"	"	"	
1,2-Dibromo-3-chloropropane	ND	5.0	"	"	"	"	"	"	
1,2,4-Trichlorobenzene	ND	0.50	"	"	"	"	"	"	
Hexachlorobutadiene	ND	0.50	"	"	"	"	"	"	
Naphthalene	ND	0.10	"	"	"	"	"	"	
1,2,3-Trichlorobenzene	ND	0.50	"	"	"	"	"	"	
Tertiary-butyl alcohol (TBA)	ND	5.0	"	"	"	"	"	"	
Surrogate: Dibromofluoromethane		*105 %*		*75-125*		"	"	"	
Surrogate: 1,2-Dichloroethane-d4		*100 %*		*75-125*		"	"	"	
Surrogate: Toluene-d8		*100 %*		*75-125*		"	"	"	
Surrogate: 4-Bromofluorobenzene		*96.2 %*		*75-125*		"	"	"	

H&P Mobile
Geochemistry Inc.

2470 Impala Drive
Carlsbad, CA 92010
760-804-9678 Phone
760-804-9159 Fax

EGL Environmental Geotech Lab	Project: MC092513-L6	
11819 Goldring Road, Unit A	Project Number: 13-067-003 / 11710 Valley Blvd	Reported:
Arcadia, CA 91006	Project Manager: Mr. Ryan Jones	03-Oct-13 10:10

Volatile Organic Compounds by 8260SV

H&P Mobile Geochemistry, Inc.

Analyte	Result	Reporting Limit	Units	Dilution Factor	Batch	Prepared	Analyzed	Method	Notes
V2-10, P503cc (E309110-05) Vapor Sampled: 25-Sep-13 Received: 25-Sep-13									
1,1-Difluoroethane (LCC)	ND	0.50	ug/l	0.05	EI32504	25-Sep-13	25-Sep-13	H&P 8260 SV	
Dichlorodifluoromethane (F12)	ND	0.50	"	"	"	"	"	"	
Chloromethane	ND	0.50	"	"	"	"	"	"	
Vinyl chloride	ND	0.05	"	"	"	"	"	"	
Bromomethane	ND	0.50	"	"	"	"	"	"	
Chloroethane	ND	0.50	"	"	"	"	"	"	
Trichlorofluoromethane (F11)	ND	0.50	"	"	"	"	"	"	
1,1-Dichloroethene	ND	0.50	"	"	"	"	"	"	
Methylene chloride (Dichloromethane)	ND	0.50	"	"	"	"	"	"	
1,1,2 Trichlorotrifluoroethane (F113)	ND	0.50	"	"	"	"	"	"	
Methyl tertiary-butyl ether (MTBE)	ND	0.50	"	"	"	"	"	"	
trans-1,2-Dichloroethene	ND	0.50	"	"	"	"	"	"	
Diisopropyl ether (DIPE)	ND	1.0	"	"	"	"	"	"	
1,1-Dichloroethane	ND	0.50	"	"	"	"	"	"	
Ethyl tert-butyl ether (ETBE)	ND	1.0	"	"	"	"	"	"	
2,2-Dichloropropane	ND	0.50	"	"	"	"	"	"	
cis-1,2-Dichloroethene	ND	0.50	"	"	"	"	"	"	
Chloroform	ND	0.10	"	"	"	"	"	"	
Bromochloromethane	ND	0.50	"	"	"	"	"	"	
1,1,1-Trichloroethane	ND	0.50	"	"	"	"	"	"	
1,1-Dichloropropene	ND	0.50	"	"	"	"	"	"	
Carbon tetrachloride	ND	0.10	"	"	"	"	"	"	
1,2-Dichloroethane (EDC)	ND	0.10	"	"	"	"	"	"	
Tertiary-amyl methyl ether (TAME)	ND	1.0	"	"	"	"	"	"	
Benzene	ND	0.10	"	"	"	"	"	"	
Trichloroethene	ND	0.10	"	"	"	"	"	"	
1,2-Dichloropropane	ND	0.50	"	"	"	"	"	"	
Bromodichloromethane	ND	0.50	"	"	"	"	"	"	
Dibromomethane	ND	0.50	"	"	"	"	"	"	
cis-1,3-Dichloropropene	ND	0.50	"	"	"	"	"	"	
Toluene	ND	1.0	"	"	"	"	"	"	
trans-1,3-Dichloropropene	ND	0.50	"	"	"	"	"	"	
1,1,2-Trichloroethane	ND	0.50	"	"	"	"	"	"	
1,2-Dibromoethane (EDB)	ND	0.50	"	"	"	"	"	"	
1,3-Dichloropropane	ND	0.50	"	"	"	"	"	"	
Tetrachloroethene	ND	0.10	"	"	"	"	"	"	
Dibromochloromethane	ND	0.50	"	"	"	"	"	"	
Chlorobenzene	ND	0.10	"	"	"	"	"	"	

H&P Mobile
Geochemistry Inc.

2470 Impala Drive
Carlsbad, CA 92010
760-804-9678 Phone
760-804-9159 Fax

EGL Environmental Geotech Lab	Project: MC092513-L6	
11819 Goldring Road, Unit A	Project Number: 13-067-003 / 11710 Valley Blvd	Reported:
Arcadia, CA 91006	Project Manager: Mr. Ryan Jones	03-Oct-13 10:10

Volatile Organic Compounds by 8260SV

H&P Mobile Geochemistry, Inc.

Analyte	Result	Reporting Limit	Units	Dilution Factor	Batch	Prepared	Analyzed	Method	Notes
V2-10, P503cc (E309110-05) Vapor Sampled: 25-Sep-13 Received: 25-Sep-13									
Ethylbenzene	ND	0.50	ug/l	0.05	EI32504	25-Sep-13	25-Sep-13	H&P 8260 SV	
1,1,1,2-Tetrachloroethane	ND	0.50	"	"	"	"	"	"	
m,p-Xylene	ND	0.50	"	"	"	"	"	"	
o-Xylene	ND	0.50	"	"	"	"	"	"	
Styrene	ND	0.50	"	"	"	"	"	"	
Bromoform	ND	0.50	"	"	"	"	"	"	
Isopropylbenzene (Cumene)	ND	0.50	"	"	"	"	"	"	
1,1,2,2-Tetrachloroethane	ND	0.50	"	"	"	"	"	"	
1,2,3-Trichloropropane	ND	0.50	"	"	"	"	"	"	
n-Propylbenzene	ND	0.50	"	"	"	"	"	"	
Bromobenzene	ND	0.50	"	"	"	"	"	"	
1,3,5-Trimethylbenzene	ND	0.50	"	"	"	"	"	"	
2-Chlorotoluene	ND	0.50	"	"	"	"	"	"	
4-Chlorotoluene	ND	0.50	"	"	"	"	"	"	
tert-Butylbenzene	ND	0.50	"	"	"	"	"	"	
1,2,4-Trimethylbenzene	ND	0.50	"	"	"	"	"	"	
sec-Butylbenzene	ND	0.50	"	"	"	"	"	"	
p-Isopropyltoluene	ND	0.50	"	"	"	"	"	"	
1,3-Dichlorobenzene	ND	0.50	"	"	"	"	"	"	
1,4-Dichlorobenzene	ND	0.50	"	"	"	"	"	"	
n-Butylbenzene	ND	0.50	"	"	"	"	"	"	
1,2-Dichlorobenzene	ND	0.50	"	"	"	"	"	"	
1,2-Dibromo-3-chloropropane	ND	5.0	"	"	"	"	"	"	
1,2,4-Trichlorobenzene	ND	0.50	"	"	"	"	"	"	
Hexachlorobutadiene	ND	0.50	"	"	"	"	"	"	
Naphthalene	ND	0.10	"	"	"	"	"	"	
1,2,3-Trichlorobenzene	ND	0.50	"	"	"	"	"	"	
Tertiary-butyl alcohol (TBA)	ND	5.0	"	"	"	"	"	"	
Surrogate: Dibromofluoromethane		*98.8 %*		*75-125*		"	"	"	
Surrogate: 1,2-Dichloroethane-d4		*96.4 %*		*75-125*		"	"	"	
Surrogate: Toluene-d8		*100 %*		*75-125*		"	"	"	
Surrogate: 4-Bromofluorobenzene		*98.0 %*		*75-125*		"	"	"	

H&P Mobile
Geochemistry Inc.

2470 Impala Drive
Carlsbad, CA 92010
760-804-9678 Phone
760-804-9159 Fax

EGL Environmental Geotech Lab	Project: MC092513-L6	
11819 Goldring Road, Unit A	Project Number: 13-067-003 / 11710 Valley Blvd	Reported:
Arcadia, CA 91006	Project Manager: Mr. Ryan Jones	03-Oct-13 10:10

Volatile Organic Compounds by 8260SV

H&P Mobile Geochemistry, Inc.

Analyte	Result	Reporting Limit	Units	Dilution Factor	Batch	Prepared	Analyzed	Method	Notes
V3-5, P489cc (E309110-06) Vapor Sampled: 25-Sep-13 Received: 25-Sep-13									
1,1-Difluoroethane (LCC)	ND	0.50	ug/l	0.05	EI32504	25-Sep-13	25-Sep-13	H&P 8260 SV	
Dichlorodifluoromethane (F12)	ND	0.50	"	"	"	"	"	"	
Chloromethane	ND	0.50	"	"	"	"	"	"	
Vinyl chloride	ND	0.05	"	"	"	"	"	"	
Bromomethane	ND	0.50	"	"	"	"	"	"	
Chloroethane	ND	0.50	"	"	"	"	"	"	
Trichlorofluoromethane (F11)	ND	0.50	"	"	"	"	"	"	
1,1-Dichloroethene	ND	0.50	"	"	"	"	"	"	
Methylene chloride (Dichloromethane)	ND	0.50	"	"	"	"	"	"	
1,1,2 Trichlorotrifluoroethane (F113)	ND	0.50	"	"	"	"	"	"	
Methyl tertiary-butyl ether (MTBE)	ND	0.50	"	"	"	"	"	"	
trans-1,2-Dichloroethene	ND	0.50	"	"	"	"	"	"	
Diisopropyl ether (DIPE)	ND	1.0	"	"	"	"	"	"	
1,1-Dichloroethane	ND	0.50	"	"	"	"	"	"	
Ethyl tert-butyl ether (ETBE)	ND	1.0	"	"	"	"	"	"	
2,2-Dichloropropane	ND	0.50	"	"	"	"	"	"	
cis-1,2-Dichloroethene	ND	0.50	"	"	"	"	"	"	
Chloroform	ND	0.10	"	"	"	"	"	"	
Bromochloromethane	ND	0.50	"	"	"	"	"	"	
1,1,1-Trichloroethane	ND	0.50	"	"	"	"	"	"	
1,1-Dichloropropene	ND	0.50	"	"	"	"	"	"	
Carbon tetrachloride	ND	0.10	"	"	"	"	"	"	
1,2-Dichloroethane (EDC)	ND	0.10	"	"	"	"	"	"	
Tertiary-amyl methyl ether (TAME)	ND	1.0	"	"	"	"	"	"	
Benzene	ND	0.10	"	"	"	"	"	"	
Trichloroethene	ND	0.10	"	"	"	"	"	"	
1,2-Dichloropropane	ND	0.50	"	"	"	"	"	"	
Bromodichloromethane	ND	0.50	"	"	"	"	"	"	
Dibromomethane	ND	0.50	"	"	"	"	"	"	
cis-1,3-Dichloropropene	ND	0.50	"	"	"	"	"	"	
Toluene	ND	1.0	"	"	"	"	"	"	
trans-1,3-Dichloropropene	ND	0.50	"	"	"	"	"	"	
1,1,2-Trichloroethane	ND	0.50	"	"	"	"	"	"	
1,2-Dibromoethane (EDB)	ND	0.50	"	"	"	"	"	"	
1,3-Dichloropropane	ND	0.50	"	"	"	"	"	"	
Tetrachloroethene	ND	0.10	"	"	"	"	"	"	
Dibromochloromethane	ND	0.50	"	"	"	"	"	"	
Chlorobenzene	ND	0.10	"	"	"	"	"	"	

H&P Mobile
Geochemistry Inc.

2470 Impala Drive
Carlsbad, CA 92010
760-804-9678 Phone
760-804-9159 Fax

EGL Environmental Geotech Lab	Project: MC092513-L6	
11819 Goldring Road, Unit A	Project Number: 13-067-003 / 11710 Valley Blvd	Reported:
Arcadia, CA 91006	Project Manager: Mr. Ryan Jones	03-Oct-13 10:10

Volatile Organic Compounds by 8260SV

H&P Mobile Geochemistry, Inc.

Analyte	Result	Reporting Limit	Units	Dilution Factor	Batch	Prepared	Analyzed	Method	Notes
V3-5, P489cc (E309110-06) Vapor Sampled: 25-Sep-13 Received: 25-Sep-13									
Ethylbenzene	ND	0.50	ug/l	0.05	EI32504	25-Sep-13	25-Sep-13	H&P 8260 SV	
1,1,1,2-Tetrachloroethane	ND	0.50	"	"	"	"	"	"	
m,p-Xylene	ND	0.50	"	"	"	"	"	"	
o-Xylene	ND	0.50	"	"	"	"	"	"	
Styrene	ND	0.50	"	"	"	"	"	"	
Bromoform	ND	0.50	"	"	"	"	"	"	
Isopropylbenzene (Cumene)	ND	0.50	"	"	"	"	"	"	
1,1,2,2-Tetrachloroethane	ND	0.50	"	"	"	"	"	"	
1,2,3-Trichloropropane	ND	0.50	"	"	"	"	"	"	
n-Propylbenzene	ND	0.50	"	"	"	"	"	"	
Bromobenzene	ND	0.50	"	"	"	"	"	"	
1,3,5-Trimethylbenzene	ND	0.50	"	"	"	"	"	"	
2-Chlorotoluene	ND	0.50	"	"	"	"	"	"	
4-Chlorotoluene	ND	0.50	"	"	"	"	"	"	
tert-Butylbenzene	ND	0.50	"	"	"	"	"	"	
1,2,4-Trimethylbenzene	ND	0.50	"	"	"	"	"	"	
sec-Butylbenzene	ND	0.50	"	"	"	"	"	"	
p-Isopropyltoluene	ND	0.50	"	"	"	"	"	"	
1,3-Dichlorobenzene	ND	0.50	"	"	"	"	"	"	
1,4-Dichlorobenzene	ND	0.50	"	"	"	"	"	"	
n-Butylbenzene	ND	0.50	"	"	"	"	"	"	
1,2-Dichlorobenzene	ND	0.50	"	"	"	"	"	"	
1,2-Dibromo-3-chloropropane	ND	5.0	"	"	"	"	"	"	
1,2,4-Trichlorobenzene	ND	0.50	"	"	"	"	"	"	
Hexachlorobutadiene	ND	0.50	"	"	"	"	"	"	
Naphthalene	ND	0.10	"	"	"	"	"	"	
1,2,3-Trichlorobenzene	ND	0.50	"	"	"	"	"	"	
Tertiary-butyl alcohol (TBA)	ND	5.0	"	"	"	"	"	"	
Surrogate: Dibromofluoromethane		*101 %*		*75-125*		"	"	"	
Surrogate: 1,2-Dichloroethane-d4		*102 %*		*75-125*		"	"	"	
Surrogate: Toluene-d8		*103 %*		*75-125*		"	"	"	
Surrogate: 4-Bromofluorobenzene		*97.7 %*		*75-125*		"	"	"	

H&P Mobile
Geochemistry Inc.

2470 Impala Drive
Carlsbad, CA 92010
760-804-9678 Phone
760-804-9159 Fax

EGL Environmental Geotech Lab	Project: MC092513-L6	
11819 Goldring Road, Unit A	Project Number: 13-067-003 / 11710 Valley Blvd	Reported:
Arcadia, CA 91006	Project Manager: Mr. Ryan Jones	03-Oct-13 10:10

Volatile Organic Compounds by 8260SV

H&P Mobile Geochemistry, Inc.

Analyte	Result	Reporting Limit	Units	Dilution Factor	Batch	Prepared	Analyzed	Method	Notes
V16-5, P489cc (E309110-07) Vapor Sampled: 25-Sep-13 Received: 25-Sep-13									
1,1-Difluoroethane (LCC)	ND	0.50	ug/l	0.05	EI32504	25-Sep-13	25-Sep-13	H&P 8260 SV	
Dichlorodifluoromethane (F12)	ND	0.50	"	"	"	"	"	"	
Chloromethane	ND	0.50	"	"	"	"	"	"	
Vinyl chloride	ND	0.05	"	"	"	"	"	"	
Bromomethane	ND	0.50	"	"	"	"	"	"	
Chloroethane	ND	0.50	"	"	"	"	"	"	
Trichlorofluoromethane (F11)	ND	0.50	"	"	"	"	"	"	
1,1-Dichloroethene	ND	0.50	"	"	"	"	"	"	
Methylene chloride (Dichloromethane)	ND	0.50	"	"	"	"	"	"	
1,1,2 Trichlorotrifluoroethane (F113)	ND	0.50	"	"	"	"	"	"	
Methyl tertiary-butyl ether (MTBE)	ND	0.50	"	"	"	"	"	"	
trans-1,2-Dichloroethene	ND	0.50	"	"	"	"	"	"	
Diisopropyl ether (DIPE)	ND	1.0	"	"	"	"	"	"	
1,1-Dichloroethane	ND	0.50	"	"	"	"	"	"	
Ethyl tert-butyl ether (ETBE)	ND	1.0	"	"	"	"	"	"	
2,2-Dichloropropane	ND	0.50	"	"	"	"	"	"	
cis-1,2-Dichloroethene	ND	0.50	"	"	"	"	"	"	
Chloroform	ND	0.10	"	"	"	"	"	"	
Bromochloromethane	ND	0.50	"	"	"	"	"	"	
1,1,1-Trichloroethane	ND	0.50	"	"	"	"	"	"	
1,1-Dichloropropene	ND	0.50	"	"	"	"	"	"	
Carbon tetrachloride	ND	0.10	"	"	"	"	"	"	
1,2-Dichloroethane (EDC)	ND	0.10	"	"	"	"	"	"	
Tertiary-amyl methyl ether (TAME)	ND	1.0	"	"	"	"	"	"	
Benzene	ND	0.10	"	"	"	"	"	"	
Trichloroethene	ND	0.10	"	"	"	"	"	"	
1,2-Dichloropropane	ND	0.50	"	"	"	"	"	"	
Bromodichloromethane	ND	0.50	"	"	"	"	"	"	
Dibromomethane	ND	0.50	"	"	"	"	"	"	
cis-1,3-Dichloropropene	ND	0.50	"	"	"	"	"	"	
Toluene	ND	1.0	"	"	"	"	"	"	
trans-1,3-Dichloropropene	ND	0.50	"	"	"	"	"	"	
1,1,2-Trichloroethane	ND	0.50	"	"	"	"	"	"	
1,2-Dibromoethane (EDB)	ND	0.50	"	"	"	"	"	"	
1,3-Dichloropropane	ND	0.50	"	"	"	"	"	"	
Tetrachloroethene	ND	0.10	"	"	"	"	"	"	
Dibromochloromethane	ND	0.50	"	"	"	"	"	"	
Chlorobenzene	ND	0.10	"	"	"	"	"	"	

H&P Mobile
Geochemistry Inc.

2470 Impala Drive
Carlsbad, CA 92010
760-804-9678 Phone
760-804-9159 Fax

EGL Environmental Geotech Lab	Project: MC092513-L6	
11819 Goldring Road, Unit A	Project Number: 13-067-003 / 11710 Valley Blvd	Reported:
Arcadia, CA 91006	Project Manager: Mr. Ryan Jones	03-Oct-13 10:10

Volatile Organic Compounds by 8260SV

H&P Mobile Geochemistry, Inc.

Analyte	Result	Reporting Limit	Units	Dilution Factor	Batch	Prepared	Analyzed	Method	Notes
V16-5, P489cc (E309110-07) Vapor Sampled: 25-Sep-13 Received: 25-Sep-13									
Ethylbenzene	ND	0.50	ug/l	0.05	EI32504	25-Sep-13	25-Sep-13	H&P 8260 SV	
1,1,1,2-Tetrachloroethane	ND	0.50	"	"	"	"	"	"	
m,p-Xylene	ND	0.50	"	"	"	"	"	"	
o-Xylene	ND	0.50	"	"	"	"	"	"	
Styrene	ND	0.50	"	"	"	"	"	"	
Bromoform	ND	0.50	"	"	"	"	"	"	
Isopropylbenzene (Cumene)	ND	0.50	"	"	"	"	"	"	
1,1,2,2-Tetrachloroethane	ND	0.50	"	"	"	"	"	"	
1,2,3-Trichloropropane	ND	0.50	"	"	"	"	"	"	
n-Propylbenzene	ND	0.50	"	"	"	"	"	"	
Bromobenzene	ND	0.50	"	"	"	"	"	"	
1,3,5-Trimethylbenzene	ND	0.50	"	"	"	"	"	"	
2-Chlorotoluene	ND	0.50	"	"	"	"	"	"	
4-Chlorotoluene	ND	0.50	"	"	"	"	"	"	
tert-Butylbenzene	ND	0.50	"	"	"	"	"	"	
1,2,4-Trimethylbenzene	ND	0.50	"	"	"	"	"	"	
sec-Butylbenzene	ND	0.50	"	"	"	"	"	"	
p-Isopropyltoluene	ND	0.50	"	"	"	"	"	"	
1,3-Dichlorobenzene	ND	0.50	"	"	"	"	"	"	
1,4-Dichlorobenzene	ND	0.50	"	"	"	"	"	"	
n-Butylbenzene	ND	0.50	"	"	"	"	"	"	
1,2-Dichlorobenzene	ND	0.50	"	"	"	"	"	"	
1,2-Dibromo-3-chloropropane	ND	5.0	"	"	"	"	"	"	
1,2,4-Trichlorobenzene	ND	0.50	"	"	"	"	"	"	
Hexachlorobutadiene	ND	0.50	"	"	"	"	"	"	
Naphthalene	ND	0.10	"	"	"	"	"	"	
1,2,3-Trichlorobenzene	ND	0.50	"	"	"	"	"	"	
Tertiary-butyl alcohol (TBA)	ND	5.0	"	"	"	"	"	"	
Surrogate: Dibromofluoromethane		*105 %*		*75-125*		"	"	"	
Surrogate: 1,2-Dichloroethane-d4		*107 %*		*75-125*		"	"	"	
Surrogate: Toluene-d8		*103 %*		*75-125*		"	"	"	
Surrogate: 4-Bromofluorobenzene		*100 %*		*75-125*		"	"	"	

H&P Mobile
Geochemistry Inc.

2470 Impala Drive
Carlsbad, CA 92010
760-804-9678 Phone
760-804-9159 Fax

EGL Environmental Geotech Lab	Project: MC092513-L6	
11819 Goldring Road, Unit A	Project Number: 13-067-003 / 11710 Valley Blvd	Reported:
Arcadia, CA 91006	Project Manager: Mr. Ryan Jones	03-Oct-13 10:10

Volatile Organic Compounds by 8260SV

H&P Mobile Geochemistry, Inc.

Analyte	Result	Reporting Limit	Units	Dilution Factor	Batch	Prepared	Analyzed	Method	Notes
V16-10, P503cc (E309110-08) Vapor Sampled: 25-Sep-13 Received: 25-Sep-13									
1,1-Difluoroethane (LCC)	ND	0.50	ug/l	0.05	EI32504	25-Sep-13	25-Sep-13	H&P 8260 SV	
Dichlorodifluoromethane (F12)	ND	0.50	"	"	"	"	"	"	
Chloromethane	ND	0.50	"	"	"	"	"	"	
Vinyl chloride	ND	0.05	"	"	"	"	"	"	
Bromomethane	ND	0.50	"	"	"	"	"	"	
Chloroethane	ND	0.50	"	"	"	"	"	"	
Trichlorofluoromethane (F11)	ND	0.50	"	"	"	"	"	"	
1,1-Dichloroethene	ND	0.50	"	"	"	"	"	"	
Methylene chloride (Dichloromethane)	ND	0.50	"	"	"	"	"	"	
1,1,2 Trichlorotrifluoroethane (F113)	ND	0.50	"	"	"	"	"	"	
Methyl tertiary-butyl ether (MTBE)	ND	0.50	"	"	"	"	"	"	
trans-1,2-Dichloroethene	ND	0.50	"	"	"	"	"	"	
Diisopropyl ether (DIPE)	ND	1.0	"	"	"	"	"	"	
1,1-Dichloroethane	ND	0.50	"	"	"	"	"	"	
Ethyl tert-butyl ether (ETBE)	ND	1.0	"	"	"	"	"	"	
2,2-Dichloropropane	ND	0.50	"	"	"	"	"	"	
cis-1,2-Dichloroethene	ND	0.50	"	"	"	"	"	"	
Chloroform	ND	0.10	"	"	"	"	"	"	
Bromochloromethane	ND	0.50	"	"	"	"	"	"	
1,1,1-Trichloroethane	ND	0.50	"	"	"	"	"	"	
1,1-Dichloropropene	ND	0.50	"	"	"	"	"	"	
Carbon tetrachloride	ND	0.10	"	"	"	"	"	"	
1,2-Dichloroethane (EDC)	ND	0.10	"	"	"	"	"	"	
Tertiary-amyl methyl ether (TAME)	ND	1.0	"	"	"	"	"	"	
Benzene	ND	0.10	"	"	"	"	"	"	
Trichloroethene	ND	0.10	"	"	"	"	"	"	
1,2-Dichloropropane	ND	0.50	"	"	"	"	"	"	
Bromodichloromethane	ND	0.50	"	"	"	"	"	"	
Dibromomethane	ND	0.50	"	"	"	"	"	"	
cis-1,3-Dichloropropene	ND	0.50	"	"	"	"	"	"	
Toluene	ND	1.0	"	"	"	"	"	"	
trans-1,3-Dichloropropene	ND	0.50	"	"	"	"	"	"	
1,1,2-Trichloroethane	ND	0.50	"	"	"	"	"	"	
1,2-Dibromoethane (EDB)	ND	0.50	"	"	"	"	"	"	
1,3-Dichloropropane	ND	0.50	"	"	"	"	"	"	
Tetrachloroethene	**0.11**	0.10	"	"	"	"	"	"	
Dibromochloromethane	ND	0.50	"	"	"	"	"	"	
Chlorobenzene	ND	0.10	"	"	"	"	"	"	

H&P Mobile
Geochemistry Inc.

2470 Impala Drive
Carlsbad, CA 92010
760-804-9678 Phone
760-804-9159 Fax

EGL Environmental Geotech Lab	Project: MC092513-L6	
11819 Goldring Road, Unit A	Project Number: 13-067-003 / 11710 Valley Blvd	Reported:
Arcadia, CA 91006	Project Manager: Mr. Ryan Jones	03-Oct-13 10:10

Volatile Organic Compounds by 8260SV

H&P Mobile Geochemistry, Inc.

Analyte	Result	Reporting Limit	Units	Dilution Factor	Batch	Prepared	Analyzed	Method	Notes
V16-10, P503cc (E309110-08) Vapor Sampled: 25-Sep-13 Received: 25-Sep-13									
Ethylbenzene	ND	0.50	ug/l	0.05	EI32504	25-Sep-13	25-Sep-13	H&P 8260 SV	
1,1,1,2-Tetrachloroethane	ND	0.50	"	"	"	"	"	"	
m,p-Xylene	ND	0.50	"	"	"	"	"	"	
o-Xylene	ND	0.50	"	"	"	"	"	"	
Styrene	ND	0.50	"	"	"	"	"	"	
Bromoform	ND	0.50	"	"	"	"	"	"	
Isopropylbenzene (Cumene)	ND	0.50	"	"	"	"	"	"	
1,1,2,2-Tetrachloroethane	ND	0.50	"	"	"	"	"	"	
1,2,3-Trichloropropane	ND	0.50	"	"	"	"	"	"	
n-Propylbenzene	ND	0.50	"	"	"	"	"	"	
Bromobenzene	ND	0.50	"	"	"	"	"	"	
1,3,5-Trimethylbenzene	ND	0.50	"	"	"	"	"	"	
2-Chlorotoluene	ND	0.50	"	"	"	"	"	"	
4-Chlorotoluene	ND	0.50	"	"	"	"	"	"	
tert-Butylbenzene	ND	0.50	"	"	"	"	"	"	
1,2,4-Trimethylbenzene	ND	0.50	"	"	"	"	"	"	
sec-Butylbenzene	ND	0.50	"	"	"	"	"	"	
p-Isopropyltoluene	ND	0.50	"	"	"	"	"	"	
1,3-Dichlorobenzene	ND	0.50	"	"	"	"	"	"	
1,4-Dichlorobenzene	ND	0.50	"	"	"	"	"	"	
n-Butylbenzene	ND	0.50	"	"	"	"	"	"	
1,2-Dichlorobenzene	ND	0.50	"	"	"	"	"	"	
1,2-Dibromo-3-chloropropane	ND	5.0	"	"	"	"	"	"	
1,2,4-Trichlorobenzene	ND	0.50	"	"	"	"	"	"	
Hexachlorobutadiene	ND	0.50	"	"	"	"	"	"	
Naphthalene	ND	0.10	"	"	"	"	"	"	
1,2,3-Trichlorobenzene	ND	0.50	"	"	"	"	"	"	
Tertiary-butyl alcohol (TBA)	ND	5.0	"	"	"	"	"	"	
Surrogate: Dibromofluoromethane		*109 %*		*75-125*		"	"	"	
Surrogate: 1,2-Dichloroethane-d4		*107 %*		*75-125*		"	"	"	
Surrogate: Toluene-d8		*106 %*		*75-125*		"	"	"	
Surrogate: 4-Bromofluorobenzene		*94.3 %*		*75-125*		"	"	"	

H&P Mobile
Geochemistry Inc.

2470 Impala Drive
Carlsbad, CA 92010
760-804-9678 Phone
760-804-9159 Fax

EGL Environmental Geotech Lab	Project: MC092513-L6	
11819 Goldring Road, Unit A	Project Number: 13-067-003 / 11710 Valley Blvd	Reported:
Arcadia, CA 91006	Project Manager: Mr. Ryan Jones	03-Oct-13 10:10

Volatile Organic Compounds by 8260SV

H&P Mobile Geochemistry, Inc.

Analyte	Result	Reporting Limit	Units	Dilution Factor	Batch	Prepared	Analyzed	Method	Notes
V1-5, P489cc (E309110-09) Vapor Sampled: 25-Sep-13 Received: 25-Sep-13									
1,1-Difluoroethane (LCC)	ND	0.50	ug/l	0.05	EI32504	25-Sep-13	25-Sep-13	H&P 8260 SV	
Dichlorodifluoromethane (F12)	ND	0.50	"	"	"	"	"	"	
Chloromethane	ND	0.50	"	"	"	"	"	"	
Vinyl chloride	ND	0.05	"	"	"	"	"	"	
Bromomethane	ND	0.50	"	"	"	"	"	"	
Chloroethane	ND	0.50	"	"	"	"	"	"	
Trichlorofluoromethane (F11)	ND	0.50	"	"	"	"	"	"	
1,1-Dichloroethene	ND	0.50	"	"	"	"	"	"	
Methylene chloride (Dichloromethane)	ND	0.50	"	"	"	"	"	"	
1,1,2 Trichlorotrifluoroethane (F113)	ND	0.50	"	"	"	"	"	"	
Methyl tertiary-butyl ether (MTBE)	ND	0.50	"	"	"	"	"	"	
trans-1,2-Dichloroethene	ND	0.50	"	"	"	"	"	"	
Diisopropyl ether (DIPE)	ND	1.0	"	"	"	"	"	"	
1,1-Dichloroethane	ND	0.50	"	"	"	"	"	"	
Ethyl tert-butyl ether (ETBE)	ND	1.0	"	"	"	"	"	"	
2,2-Dichloropropane	ND	0.50	"	"	"	"	"	"	
cis-1,2-Dichloroethene	ND	0.50	"	"	"	"	"	"	
Chloroform	ND	0.10	"	"	"	"	"	"	
Bromochloromethane	ND	0.50	"	"	"	"	"	"	
1,1,1-Trichloroethane	ND	0.50	"	"	"	"	"	"	
1,1-Dichloropropene	ND	0.50	"	"	"	"	"	"	
Carbon tetrachloride	ND	0.10	"	"	"	"	"	"	
1,2-Dichloroethane (EDC)	ND	0.10	"	"	"	"	"	"	
Tertiary-amyl methyl ether (TAME)	ND	1.0	"	"	"	"	"	"	
Benzene	ND	0.10	"	"	"	"	"	"	
Trichloroethene	ND	0.10	"	"	"	"	"	"	
1,2-Dichloropropane	ND	0.50	"	"	"	"	"	"	
Bromodichloromethane	ND	0.50	"	"	"	"	"	"	
Dibromomethane	ND	0.50	"	"	"	"	"	"	
cis-1,3-Dichloropropene	ND	0.50	"	"	"	"	"	"	
Toluene	ND	1.0	"	"	"	"	"	"	
trans-1,3-Dichloropropene	ND	0.50	"	"	"	"	"	"	
1,1,2-Trichloroethane	ND	0.50	"	"	"	"	"	"	
1,2-Dibromoethane (EDB)	ND	0.50	"	"	"	"	"	"	
1,3-Dichloropropane	ND	0.50	"	"	"	"	"	"	
Tetrachloroethene	ND	0.10	"	"	"	"	"	"	
Dibromochloromethane	ND	0.50	"	"	"	"	"	"	
Chlorobenzene	ND	0.10	"	"	"	"	"	"	

H&P Mobile
Geochemistry Inc.

2470 Impala Drive
Carlsbad, CA 92010
760-804-9678 Phone
760-804-9159 Fax

EGL Environmental Geotech Lab	Project: MC092513-L6	
11819 Goldring Road, Unit A	Project Number: 13-067-003 / 11710 Valley Blvd	Reported:
Arcadia, CA 91006	Project Manager: Mr. Ryan Jones	03-Oct-13 10:10

Volatile Organic Compounds by 8260SV

H&P Mobile Geochemistry, Inc.

Analyte	Result	Reporting Limit	Units	Dilution Factor	Batch	Prepared	Analyzed	Method	Notes
V1-5, P489cc (E309110-09) Vapor Sampled: 25-Sep-13 Received: 25-Sep-13									
Ethylbenzene	ND	0.50	ug/l	0.05	EI32504	25-Sep-13	25-Sep-13	H&P 8260 SV	
1,1,1,2-Tetrachloroethane	ND	0.50	"	"	"	"	"	"	
m,p-Xylene	ND	0.50	"	"	"	"	"	"	
o-Xylene	ND	0.50	"	"	"	"	"	"	
Styrene	ND	0.50	"	"	"	"	"	"	
Bromoform	ND	0.50	"	"	"	"	"	"	
Isopropylbenzene (Cumene)	ND	0.50	"	"	"	"	"	"	
1,1,2,2-Tetrachloroethane	ND	0.50	"	"	"	"	"	"	
1,2,3-Trichloropropane	ND	0.50	"	"	"	"	"	"	
n-Propylbenzene	ND	0.50	"	"	"	"	"	"	
Bromobenzene	ND	0.50	"	"	"	"	"	"	
1,3,5-Trimethylbenzene	ND	0.50	"	"	"	"	"	"	
2-Chlorotoluene	ND	0.50	"	"	"	"	"	"	
4-Chlorotoluene	ND	0.50	"	"	"	"	"	"	
tert-Butylbenzene	ND	0.50	"	"	"	"	"	"	
1,2,4-Trimethylbenzene	ND	0.50	"	"	"	"	"	"	
sec-Butylbenzene	ND	0.50	"	"	"	"	"	"	
p-Isopropyltoluene	ND	0.50	"	"	"	"	"	"	
1,3-Dichlorobenzene	ND	0.50	"	"	"	"	"	"	
1,4-Dichlorobenzene	ND	0.50	"	"	"	"	"	"	
n-Butylbenzene	ND	0.50	"	"	"	"	"	"	
1,2-Dichlorobenzene	ND	0.50	"	"	"	"	"	"	
1,2-Dibromo-3-chloropropane	ND	5.0	"	"	"	"	"	"	
1,2,4-Trichlorobenzene	ND	0.50	"	"	"	"	"	"	
Hexachlorobutadiene	ND	0.50	"	"	"	"	"	"	
Naphthalene	ND	0.10	"	"	"	"	"	"	
1,2,3-Trichlorobenzene	ND	0.50	"	"	"	"	"	"	
Tertiary-butyl alcohol (TBA)	ND	5.0	"	"	"	"	"	"	
Surrogate: Dibromofluoromethane		*101 %*		*75-125*		"	"	"	
Surrogate: 1,2-Dichloroethane-d4		*102 %*		*75-125*		"	"	"	
Surrogate: Toluene-d8		*102 %*		*75-125*		"	"	"	
Surrogate: 4-Bromofluorobenzene		*97.7 %*		*75-125*		"	"	"	

H&P Mobile
Geochemistry Inc.

2470 Impala Drive
Carlsbad, CA 92010
760-804-9678 Phone
760-804-9159 Fax

EGL Environmental Geotech Lab	Project: MC092513-L6	
11819 Goldring Road, Unit A	Project Number: 13-067-003 / 11710 Valley Blvd	Reported:
Arcadia, CA 91006	Project Manager: Mr. Ryan Jones	03-Oct-13 10:10

Volatile Organic Compounds by 8260SV

H&P Mobile Geochemistry, Inc.

Analyte	Result	Reporting Limit	Units	Dilution Factor	Batch	Prepared	Analyzed	Method	Notes
V1-10, P503cc (E309110-10) Vapor Sampled: 25-Sep-13 Received: 25-Sep-13									
1,1-Difluoroethane (LCC)	ND	0.50	ug/l	0.05	EI32504	25-Sep-13	25-Sep-13	H&P 8260 SV	
Dichlorodifluoromethane (F12)	ND	0.50	"	"	"	"	"	"	
Chloromethane	ND	0.50	"	"	"	"	"	"	
Vinyl chloride	ND	0.05	"	"	"	"	"	"	
Bromomethane	ND	0.50	"	"	"	"	"	"	
Chloroethane	ND	0.50	"	"	"	"	"	"	
Trichlorofluoromethane (F11)	ND	0.50	"	"	"	"	"	"	
1,1-Dichloroethene	ND	0.50	"	"	"	"	"	"	
Methylene chloride (Dichloromethane)	ND	0.50	"	"	"	"	"	"	
1,1,2 Trichlorotrifluoroethane (F113)	ND	0.50	"	"	"	"	"	"	
Methyl tertiary-butyl ether (MTBE)	ND	0.50	"	"	"	"	"	"	
trans-1,2-Dichloroethene	ND	0.50	"	"	"	"	"	"	
Diisopropyl ether (DIPE)	ND	1.0	"	"	"	"	"	"	
1,1-Dichloroethane	ND	0.50	"	"	"	"	"	"	
Ethyl tert-butyl ether (ETBE)	ND	1.0	"	"	"	"	"	"	
2,2-Dichloropropane	ND	0.50	"	"	"	"	"	"	
cis-1,2-Dichloroethene	ND	0.50	"	"	"	"	"	"	
Chloroform	ND	0.10	"	"	"	"	"	"	
Bromochloromethane	ND	0.50	"	"	"	"	"	"	
1,1,1-Trichloroethane	ND	0.50	"	"	"	"	"	"	
1,1-Dichloropropene	ND	0.50	"	"	"	"	"	"	
Carbon tetrachloride	ND	0.10	"	"	"	"	"	"	
1,2-Dichloroethane (EDC)	ND	0.10	"	"	"	"	"	"	
Tertiary-amyl methyl ether (TAME)	ND	1.0	"	"	"	"	"	"	
Benzene	ND	0.10	"	"	"	"	"	"	
Trichloroethene	ND	0.10	"	"	"	"	"	"	
1,2-Dichloropropane	ND	0.50	"	"	"	"	"	"	
Bromodichloromethane	ND	0.50	"	"	"	"	"	"	
Dibromomethane	ND	0.50	"	"	"	"	"	"	
cis-1,3-Dichloropropene	ND	0.50	"	"	"	"	"	"	
Toluene	ND	1.0	"	"	"	"	"	"	
trans-1,3-Dichloropropene	ND	0.50	"	"	"	"	"	"	
1,1,2-Trichloroethane	ND	0.50	"	"	"	"	"	"	
1,2-Dibromoethane (EDB)	ND	0.50	"	"	"	"	"	"	
1,3-Dichloropropane	ND	0.50	"	"	"	"	"	"	
Tetrachloroethene	ND	0.10	"	"	"	"	"	"	
Dibromochloromethane	ND	0.50	"	"	"	"	"	"	
Chlorobenzene	ND	0.10	"	"	"	"	"	"	

H&P Mobile
Geochemistry Inc.

2470 Impala Drive
Carlsbad, CA 92010
760-804-9678 Phone
760-804-9159 Fax

EGL Environmental Geotech Lab	Project: MC092513-L6	
11819 Goldring Road, Unit A	Project Number: 13-067-003 / 11710 Valley Blvd	Reported:
Arcadia, CA 91006	Project Manager: Mr. Ryan Jones	03-Oct-13 10:10

Volatile Organic Compounds by 8260SV

H&P Mobile Geochemistry, Inc.

Analyte	Result	Reporting Limit	Units	Dilution Factor	Batch	Prepared	Analyzed	Method	Notes
V1-10, P503cc (E309110-10) Vapor Sampled: 25-Sep-13 Received: 25-Sep-13									
Ethylbenzene	ND	0.50	ug/l	0.05	EI32504	25-Sep-13	25-Sep-13	H&P 8260 SV	
1,1,1,2-Tetrachloroethane	ND	0.50	"	"	"	"	"	"	
m,p-Xylene	ND	0.50	"	"	"	"	"	"	
o-Xylene	ND	0.50	"	"	"	"	"	"	
Styrene	ND	0.50	"	"	"	"	"	"	
Bromoform	ND	0.50	"	"	"	"	"	"	
Isopropylbenzene (Cumene)	ND	0.50	"	"	"	"	"	"	
1,1,2,2-Tetrachloroethane	ND	0.50	"	"	"	"	"	"	
1,2,3-Trichloropropane	ND	0.50	"	"	"	"	"	"	
n-Propylbenzene	ND	0.50	"	"	"	"	"	"	
Bromobenzene	ND	0.50	"	"	"	"	"	"	
1,3,5-Trimethylbenzene	ND	0.50	"	"	"	"	"	"	
2-Chlorotoluene	ND	0.50	"	"	"	"	"	"	
4-Chlorotoluene	ND	0.50	"	"	"	"	"	"	
tert-Butylbenzene	ND	0.50	"	"	"	"	"	"	
1,2,4-Trimethylbenzene	ND	0.50	"	"	"	"	"	"	
sec-Butylbenzene	ND	0.50	"	"	"	"	"	"	
p-Isopropyltoluene	ND	0.50	"	"	"	"	"	"	
1,3-Dichlorobenzene	ND	0.50	"	"	"	"	"	"	
1,4-Dichlorobenzene	ND	0.50	"	"	"	"	"	"	
n-Butylbenzene	ND	0.50	"	"	"	"	"	"	
1,2-Dichlorobenzene	ND	0.50	"	"	"	"	"	"	
1,2-Dibromo-3-chloropropane	ND	5.0	"	"	"	"	"	"	
1,2,4-Trichlorobenzene	ND	0.50	"	"	"	"	"	"	
Hexachlorobutadiene	ND	0.50	"	"	"	"	"	"	
Naphthalene	ND	0.10	"	"	"	"	"	"	
1,2,3-Trichlorobenzene	ND	0.50	"	"	"	"	"	"	
Tertiary-butyl alcohol (TBA)	ND	5.0	"	"	"	"	"	"	
Surrogate: Dibromofluoromethane		*102 %*		*75-125*		"	"	"	
Surrogate: 1,2-Dichloroethane-d4		*101 %*		*75-125*		"	"	"	
Surrogate: Toluene-d8		*102 %*		*75-125*		"	"	"	
Surrogate: 4-Bromofluorobenzene		*102 %*		*75-125*		"	"	"	

H&P Mobile
Geochemistry Inc.

2470 Impala Drive
Carlsbad, CA 92010
760-804-9678 Phone
760-804-9159 Fax

EGL Environmental Geotech Lab	Project: MC092513-L6	
11819 Goldring Road, Unit A	Project Number: 13-067-003 / 11710 Valley Blvd	Reported:
Arcadia, CA 91006	Project Manager: Mr. Ryan Jones	03-Oct-13 10:10

Volatile Organic Compounds by 8260SV

H&P Mobile Geochemistry, Inc.

Analyte	Result	Reporting Limit	Units	Dilution Factor	Batch	Prepared	Analyzed	Method	Notes
V14-5, P489cc (E309110-11) Vapor Sampled: 25-Sep-13 Received: 25-Sep-13									
1,1-Difluoroethane (LCC)	ND	0.50	ug/l	0.05	EI32504	25-Sep-13	25-Sep-13	H&P 8260 SV	
Dichlorodifluoromethane (F12)	ND	0.50	"	"	"	"	"	"	
Chloromethane	ND	0.50	"	"	"	"	"	"	
Vinyl chloride	ND	0.05	"	"	"	"	"	"	
Bromomethane	ND	0.50	"	"	"	"	"	"	
Chloroethane	ND	0.50	"	"	"	"	"	"	
Trichlorofluoromethane (F11)	ND	0.50	"	"	"	"	"	"	
1,1-Dichloroethene	ND	0.50	"	"	"	"	"	"	
Methylene chloride (Dichloromethane)	ND	0.50	"	"	"	"	"	"	
1,1,2 Trichlorotrifluoroethane (F113)	ND	0.50	"	"	"	"	"	"	
Methyl tertiary-butyl ether (MTBE)	ND	0.50	"	"	"	"	"	"	
trans-1,2-Dichloroethene	ND	0.50	"	"	"	"	"	"	
Diisopropyl ether (DIPE)	ND	1.0	"	"	"	"	"	"	
1,1-Dichloroethane	ND	0.50	"	"	"	"	"	"	
Ethyl tert-butyl ether (ETBE)	ND	1.0	"	"	"	"	"	"	
2,2-Dichloropropane	ND	0.50	"	"	"	"	"	"	
cis-1,2-Dichloroethene	ND	0.50	"	"	"	"	"	"	
Chloroform	ND	0.10	"	"	"	"	"	"	
Bromochloromethane	ND	0.50	"	"	"	"	"	"	
1,1,1-Trichloroethane	ND	0.50	"	"	"	"	"	"	
1,1-Dichloropropene	ND	0.50	"	"	"	"	"	"	
Carbon tetrachloride	ND	0.10	"	"	"	"	"	"	
1,2-Dichloroethane (EDC)	ND	0.10	"	"	"	"	"	"	
Tertiary-amyl methyl ether (TAME)	ND	1.0	"	"	"	"	"	"	
Benzene	ND	0.10	"	"	"	"	"	"	
Trichloroethene	ND	0.10	"	"	"	"	"	"	
1,2-Dichloropropane	ND	0.50	"	"	"	"	"	"	
Bromodichloromethane	ND	0.50	"	"	"	"	"	"	
Dibromomethane	ND	0.50	"	"	"	"	"	"	
cis-1,3-Dichloropropene	ND	0.50	"	"	"	"	"	"	
Toluene	ND	1.0	"	"	"	"	"	"	
trans-1,3-Dichloropropene	ND	0.50	"	"	"	"	"	"	
1,1,2-Trichloroethane	ND	0.50	"	"	"	"	"	"	
1,2-Dibromoethane (EDB)	ND	0.50	"	"	"	"	"	"	
1,3-Dichloropropane	ND	0.50	"	"	"	"	"	"	
Tetrachloroethene	ND	0.10	"	"	"	"	"	"	
Dibromochloromethane	ND	0.50	"	"	"	"	"	"	
Chlorobenzene	ND	0.10	"	"	"	"	"	"	

H&P Mobile
Geochemistry Inc.

2470 Impala Drive
Carlsbad, CA 92010
760-804-9678 Phone
760-804-9159 Fax

EGL Environmental Geotech Lab	Project: MC092513-L6	
11819 Goldring Road, Unit A	Project Number: 13-067-003 / 11710 Valley Blvd	Reported:
Arcadia, CA 91006	Project Manager: Mr. Ryan Jones	03-Oct-13 10:10

Volatile Organic Compounds by 8260SV

H&P Mobile Geochemistry, Inc.

Analyte	Result	Reporting Limit	Units	Dilution Factor	Batch	Prepared	Analyzed	Method	Notes
V14-5, P489cc (E309110-11) Vapor Sampled: 25-Sep-13 Received: 25-Sep-13									
Ethylbenzene	ND	0.50	ug/l	0.05	EI32504	25-Sep-13	25-Sep-13	H&P 8260 SV	
1,1,1,2-Tetrachloroethane	ND	0.50	"	"	"	"	"	"	
m,p-Xylene	ND	0.50	"	"	"	"	"	"	
o-Xylene	ND	0.50	"	"	"	"	"	"	
Styrene	ND	0.50	"	"	"	"	"	"	
Bromoform	ND	0.50	"	"	"	"	"	"	
Isopropylbenzene (Cumene)	ND	0.50	"	"	"	"	"	"	
1,1,2,2-Tetrachloroethane	ND	0.50	"	"	"	"	"	"	
1,2,3-Trichloropropane	ND	0.50	"	"	"	"	"	"	
n-Propylbenzene	ND	0.50	"	"	"	"	"	"	
Bromobenzene	ND	0.50	"	"	"	"	"	"	
1,3,5-Trimethylbenzene	ND	0.50	"	"	"	"	"	"	
2-Chlorotoluene	ND	0.50	"	"	"	"	"	"	
4-Chlorotoluene	ND	0.50	"	"	"	"	"	"	
tert-Butylbenzene	ND	0.50	"	"	"	"	"	"	
1,2,4-Trimethylbenzene	ND	0.50	"	"	"	"	"	"	
sec-Butylbenzene	ND	0.50	"	"	"	"	"	"	
p-Isopropyltoluene	ND	0.50	"	"	"	"	"	"	
1,3-Dichlorobenzene	ND	0.50	"	"	"	"	"	"	
1,4-Dichlorobenzene	ND	0.50	"	"	"	"	"	"	
n-Butylbenzene	ND	0.50	"	"	"	"	"	"	
1,2-Dichlorobenzene	ND	0.50	"	"	"	"	"	"	
1,2-Dibromo-3-chloropropane	ND	5.0	"	"	"	"	"	"	
1,2,4-Trichlorobenzene	ND	0.50	"	"	"	"	"	"	
Hexachlorobutadiene	ND	0.50	"	"	"	"	"	"	
Naphthalene	ND	0.10	"	"	"	"	"	"	
1,2,3-Trichlorobenzene	ND	0.50	"	"	"	"	"	"	
Tertiary-butyl alcohol (TBA)	ND	5.0	"	"	"	"	"	"	
Surrogate: Dibromofluoromethane		*102 %*		*75-125*		"	"	"	
Surrogate: 1,2-Dichloroethane-d4		*108 %*		*75-125*		"	"	"	
Surrogate: Toluene-d8		*102 %*		*75-125*		"	"	"	
Surrogate: 4-Bromofluorobenzene		*94.0 %*		*75-125*		"	"	"	

H&P Mobile
Geochemistry Inc.

2470 Impala Drive
Carlsbad, CA 92010
760-804-9678 Phone
760-804-9159 Fax

EGL Environmental Geotech Lab	Project: MC092513-L6	
11819 Goldring Road, Unit A	Project Number: 13-067-003 / 11710 Valley Blvd	Reported:
Arcadia, CA 91006	Project Manager: Mr. Ryan Jones	03-Oct-13 10:10

Volatile Organic Compounds by 8260SV

H&P Mobile Geochemistry, Inc.

Analyte	Result	Reporting Limit	Units	Dilution Factor	Batch	Prepared	Analyzed	Method	Notes
V14-10, P503cc (E309110-12) Vapor Sampled: 25-Sep-13 Received: 25-Sep-13									
1,1-Difluoroethane (LCC)	ND	0.50	ug/l	0.05	EI32504	25-Sep-13	25-Sep-13	H&P 8260 SV	
Dichlorodifluoromethane (F12)	ND	0.50	"	"	"	"	"	"	
Chloromethane	ND	0.50	"	"	"	"	"	"	
Vinyl chloride	ND	0.05	"	"	"	"	"	"	
Bromomethane	ND	0.50	"	"	"	"	"	"	
Chloroethane	ND	0.50	"	"	"	"	"	"	
Trichlorofluoromethane (F11)	ND	0.50	"	"	"	"	"	"	
1,1-Dichloroethene	ND	0.50	"	"	"	"	"	"	
Methylene chloride (Dichloromethane)	ND	0.50	"	"	"	"	"	"	
1,1,2 Trichlorotrifluoroethane (F113)	ND	0.50	"	"	"	"	"	"	
Methyl tertiary-butyl ether (MTBE)	ND	0.50	"	"	"	"	"	"	
trans-1,2-Dichloroethene	ND	0.50	"	"	"	"	"	"	
Diisopropyl ether (DIPE)	ND	1.0	"	"	"	"	"	"	
1,1-Dichloroethane	ND	0.50	"	"	"	"	"	"	
Ethyl tert-butyl ether (ETBE)	ND	1.0	"	"	"	"	"	"	
2,2-Dichloropropane	ND	0.50	"	"	"	"	"	"	
cis-1,2-Dichloroethene	ND	0.50	"	"	"	"	"	"	
Chloroform	ND	0.10	"	"	"	"	"	"	
Bromochloromethane	ND	0.50	"	"	"	"	"	"	
1,1,1-Trichloroethane	ND	0.50	"	"	"	"	"	"	
1,1-Dichloropropene	ND	0.50	"	"	"	"	"	"	
Carbon tetrachloride	ND	0.10	"	"	"	"	"	"	
1,2-Dichloroethane (EDC)	ND	0.10	"	"	"	"	"	"	
Tertiary-amyl methyl ether (TAME)	ND	1.0	"	"	"	"	"	"	
Benzene	ND	0.10	"	"	"	"	"	"	
Trichloroethene	ND	0.10	"	"	"	"	"	"	
1,2-Dichloropropane	ND	0.50	"	"	"	"	"	"	
Bromodichloromethane	ND	0.50	"	"	"	"	"	"	
Dibromomethane	ND	0.50	"	"	"	"	"	"	
cis-1,3-Dichloropropene	ND	0.50	"	"	"	"	"	"	
Toluene	ND	1.0	"	"	"	"	"	"	
trans-1,3-Dichloropropene	ND	0.50	"	"	"	"	"	"	
1,1,2-Trichloroethane	ND	0.50	"	"	"	"	"	"	
1,2-Dibromoethane (EDB)	ND	0.50	"	"	"	"	"	"	
1,3-Dichloropropane	ND	0.50	"	"	"	"	"	"	
Tetrachloroethene	ND	0.10	"	"	"	"	"	"	
Dibromochloromethane	ND	0.50	"	"	"	"	"	"	
Chlorobenzene	ND	0.10	"	"	"	"	"	"	

H&P Mobile
Geochemistry Inc.

2470 Impala Drive
Carlsbad, CA 92010
760-804-9678 Phone
760-804-9159 Fax

EGL Environmental Geotech Lab	Project: MC092513-L6	
11819 Goldring Road, Unit A	Project Number: 13-067-003 / 11710 Valley Blvd	Reported:
Arcadia, CA 91006	Project Manager: Mr. Ryan Jones	03-Oct-13 10:10

Volatile Organic Compounds by 8260SV

H&P Mobile Geochemistry, Inc.

Analyte	Result	Reporting Limit	Units	Dilution Factor	Batch	Prepared	Analyzed	Method	Notes
V14-10, P503cc (E309110-12) Vapor Sampled: 25-Sep-13 Received: 25-Sep-13									
Ethylbenzene	ND	0.50	ug/l	0.05	EI32504	25-Sep-13	25-Sep-13	H&P 8260 SV	
1,1,1,2-Tetrachloroethane	ND	0.50	"	"	"	"	"	"	
m,p-Xylene	ND	0.50	"	"	"	"	"	"	
o-Xylene	ND	0.50	"	"	"	"	"	"	
Styrene	ND	0.50	"	"	"	"	"	"	
Bromoform	ND	0.50	"	"	"	"	"	"	
Isopropylbenzene (Cumene)	ND	0.50	"	"	"	"	"	"	
1,1,2,2-Tetrachloroethane	ND	0.50	"	"	"	"	"	"	
1,2,3-Trichloropropane	ND	0.50	"	"	"	"	"	"	
n-Propylbenzene	ND	0.50	"	"	"	"	"	"	
Bromobenzene	ND	0.50	"	"	"	"	"	"	
1,3,5-Trimethylbenzene	ND	0.50	"	"	"	"	"	"	
2-Chlorotoluene	ND	0.50	"	"	"	"	"	"	
4-Chlorotoluene	ND	0.50	"	"	"	"	"	"	
tert-Butylbenzene	ND	0.50	"	"	"	"	"	"	
1,2,4-Trimethylbenzene	ND	0.50	"	"	"	"	"	"	
sec-Butylbenzene	ND	0.50	"	"	"	"	"	"	
p-Isopropyltoluene	ND	0.50	"	"	"	"	"	"	
1,3-Dichlorobenzene	ND	0.50	"	"	"	"	"	"	
1,4-Dichlorobenzene	ND	0.50	"	"	"	"	"	"	
n-Butylbenzene	ND	0.50	"	"	"	"	"	"	
1,2-Dichlorobenzene	ND	0.50	"	"	"	"	"	"	
1,2-Dibromo-3-chloropropane	ND	5.0	"	"	"	"	"	"	
1,2,4-Trichlorobenzene	ND	0.50	"	"	"	"	"	"	
Hexachlorobutadiene	ND	0.50	"	"	"	"	"	"	
Naphthalene	ND	0.10	"	"	"	"	"	"	
1,2,3-Trichlorobenzene	ND	0.50	"	"	"	"	"	"	
Tertiary-butyl alcohol (TBA)	ND	5.0	"	"	"	"	"	"	
Surrogate: Dibromofluoromethane		*104 %*		*75-125*		"	"	"	
Surrogate: 1,2-Dichloroethane-d4		*105 %*		*75-125*		"	"	"	
Surrogate: Toluene-d8		*103 %*		*75-125*		"	"	"	
Surrogate: 4-Bromofluorobenzene		*97.9 %*		*75-125*		"	"	"	

H&P Mobile
Geochemistry Inc.

2470 Impala Drive
Carlsbad, CA 92010
760-804-9678 Phone
760-804-9159 Fax

EGL Environmental Geotech Lab	Project: MC092513-L6	
11819 Goldring Road, Unit A	Project Number: 13-067-003 / 11710 Valley Blvd	Reported:
Arcadia, CA 91006	Project Manager: Mr. Ryan Jones	03-Oct-13 10:10

Volatile Organic Compounds by 8260SV

H&P Mobile Geochemistry, Inc.

Analyte	Result	Reporting Limit	Units	Dilution Factor	Batch	Prepared	Analyzed	Method	Notes
V13-5, P489cc (E309110-13) Vapor Sampled: 25-Sep-13 Received: 25-Sep-13									
1,1-Difluoroethane (LCC)	ND	0.50	ug/l	0.05	EI32504	25-Sep-13	25-Sep-13	H&P 8260 SV	
Dichlorodifluoromethane (F12)	ND	0.50	"	"	"	"	"	"	
Chloromethane	ND	0.50	"	"	"	"	"	"	
Vinyl chloride	ND	0.05	"	"	"	"	"	"	
Bromomethane	ND	0.50	"	"	"	"	"	"	
Chloroethane	ND	0.50	"	"	"	"	"	"	
Trichlorofluoromethane (F11)	ND	0.50	"	"	"	"	"	"	
1,1-Dichloroethene	ND	0.50	"	"	"	"	"	"	
Methylene chloride (Dichloromethane)	ND	0.50	"	"	"	"	"	"	
1,1,2 Trichlorotrifluoroethane (F113)	ND	0.50	"	"	"	"	"	"	
Methyl tertiary-butyl ether (MTBE)	ND	0.50	"	"	"	"	"	"	
trans-1,2-Dichloroethene	ND	0.50	"	"	"	"	"	"	
Diisopropyl ether (DIPE)	ND	1.0	"	"	"	"	"	"	
1,1-Dichloroethane	ND	0.50	"	"	"	"	"	"	
Ethyl tert-butyl ether (ETBE)	ND	1.0	"	"	"	"	"	"	
2,2-Dichloropropane	ND	0.50	"	"	"	"	"	"	
cis-1,2-Dichloroethene	ND	0.50	"	"	"	"	"	"	
Chloroform	ND	0.10	"	"	"	"	"	"	
Bromochloromethane	ND	0.50	"	"	"	"	"	"	
1,1,1-Trichloroethane	ND	0.50	"	"	"	"	"	"	
1,1-Dichloropropene	ND	0.50	"	"	"	"	"	"	
Carbon tetrachloride	ND	0.10	"	"	"	"	"	"	
1,2-Dichloroethane (EDC)	ND	0.10	"	"	"	"	"	"	
Tertiary-amyl methyl ether (TAME)	ND	1.0	"	"	"	"	"	"	
Benzene	ND	0.10	"	"	"	"	"	"	
Trichloroethene	ND	0.10	"	"	"	"	"	"	
1,2-Dichloropropane	ND	0.50	"	"	"	"	"	"	
Bromodichloromethane	ND	0.50	"	"	"	"	"	"	
Dibromomethane	ND	0.50	"	"	"	"	"	"	
cis-1,3-Dichloropropene	ND	0.50	"	"	"	"	"	"	
Toluene	ND	1.0	"	"	"	"	"	"	
trans-1,3-Dichloropropene	ND	0.50	"	"	"	"	"	"	
1,1,2-Trichloroethane	ND	0.50	"	"	"	"	"	"	
1,2-Dibromoethane (EDB)	ND	0.50	"	"	"	"	"	"	
1,3-Dichloropropane	ND	0.50	"	"	"	"	"	"	
Tetrachloroethene	ND	0.10	"	"	"	"	"	"	
Dibromochloromethane	ND	0.50	"	"	"	"	"	"	
Chlorobenzene	ND	0.10	"	"	"	"	"	"	

H&P Mobile
Geochemistry Inc.

2470 Impala Drive
Carlsbad, CA 92010
760-804-9678 Phone
760-804-9159 Fax

EGL Environmental Geotech Lab	Project: MC092513-L6	
11819 Goldring Road, Unit A	Project Number: 13-067-003 / 11710 Valley Blvd	Reported:
Arcadia, CA 91006	Project Manager: Mr. Ryan Jones	03-Oct-13 10:10

Volatile Organic Compounds by 8260SV

H&P Mobile Geochemistry, Inc.

Analyte	Result	Reporting Limit	Units	Dilution Factor	Batch	Prepared	Analyzed	Method	Notes
V13-5, P489cc (E309110-13) Vapor Sampled: 25-Sep-13 Received: 25-Sep-13									
Ethylbenzene	ND	0.50	ug/l	0.05	EI32504	25-Sep-13	25-Sep-13	H&P 8260 SV	
1,1,1,2-Tetrachloroethane	ND	0.50	"	"	"	"	"	"	
m,p-Xylene	ND	0.50	"	"	"	"	"	"	
o-Xylene	ND	0.50	"	"	"	"	"	"	
Styrene	ND	0.50	"	"	"	"	"	"	
Bromoform	ND	0.50	"	"	"	"	"	"	
Isopropylbenzene (Cumene)	ND	0.50	"	"	"	"	"	"	
1,1,2,2-Tetrachloroethane	ND	0.50	"	"	"	"	"	"	
1,2,3-Trichloropropane	ND	0.50	"	"	"	"	"	"	
n-Propylbenzene	ND	0.50	"	"	"	"	"	"	
Bromobenzene	ND	0.50	"	"	"	"	"	"	
1,3,5-Trimethylbenzene	ND	0.50	"	"	"	"	"	"	
2-Chlorotoluene	ND	0.50	"	"	"	"	"	"	
4-Chlorotoluene	ND	0.50	"	"	"	"	"	"	
tert-Butylbenzene	ND	0.50	"	"	"	"	"	"	
1,2,4-Trimethylbenzene	ND	0.50	"	"	"	"	"	"	
sec-Butylbenzene	ND	0.50	"	"	"	"	"	"	
p-Isopropyltoluene	ND	0.50	"	"	"	"	"	"	
1,3-Dichlorobenzene	ND	0.50	"	"	"	"	"	"	
1,4-Dichlorobenzene	ND	0.50	"	"	"	"	"	"	
n-Butylbenzene	ND	0.50	"	"	"	"	"	"	
1,2-Dichlorobenzene	ND	0.50	"	"	"	"	"	"	
1,2-Dibromo-3-chloropropane	ND	5.0	"	"	"	"	"	"	
1,2,4-Trichlorobenzene	ND	0.50	"	"	"	"	"	"	
Hexachlorobutadiene	ND	0.50	"	"	"	"	"	"	
Naphthalene	ND	0.10	"	"	"	"	"	"	
1,2,3-Trichlorobenzene	ND	0.50	"	"	"	"	"	"	
Tertiary-butyl alcohol (TBA)	ND	5.0	"	"	"	"	"	"	
Surrogate: Dibromofluoromethane		*103 %*		*75-125*		"	"	"	
Surrogate: 1,2-Dichloroethane-d4		*104 %*		*75-125*		"	"	"	
Surrogate: Toluene-d8		*103 %*		*75-125*		"	"	"	
Surrogate: 4-Bromofluorobenzene		*96.1 %*		*75-125*		"	"	"	

H&P Mobile
Geochemistry Inc.

2470 Impala Drive
Carlsbad, CA 92010
760-804-9678 Phone
760-804-9159 Fax

EGL Environmental Geotech Lab	Project: MC092513-L6	
11819 Goldring Road, Unit A	Project Number: 13-067-003 / 11710 Valley Blvd	Reported:
Arcadia, CA 91006	Project Manager: Mr. Ryan Jones	03-Oct-13 10:10

Volatile Organic Compounds by 8260SV

H&P Mobile Geochemistry, Inc.

Analyte	Result	Reporting Limit	Units	Dilution Factor	Batch	Prepared	Analyzed	Method	Notes
V13-5, Rep, P539cc (E309110-14) Vapor Sampled: 25-Sep-13 Received: 25-Sep-13									
1,1-Difluoroethane (LCC)	ND	0.50	ug/l	0.05	EI32504	25-Sep-13	25-Sep-13	H&P 8260 SV	
Dichlorodifluoromethane (F12)	ND	0.50	"	"	"	"	"	"	
Chloromethane	ND	0.50	"	"	"	"	"	"	
Vinyl chloride	ND	0.05	"	"	"	"	"	"	
Bromomethane	ND	0.50	"	"	"	"	"	"	
Chloroethane	ND	0.50	"	"	"	"	"	"	
Trichlorofluoromethane (F11)	ND	0.50	"	"	"	"	"	"	
1,1-Dichloroethene	ND	0.50	"	"	"	"	"	"	
Methylene chloride (Dichloromethane)	ND	0.50	"	"	"	"	"	"	
1,1,2 Trichlorotrifluoroethane (F113)	ND	0.50	"	"	"	"	"	"	
Methyl tertiary-butyl ether (MTBE)	ND	0.50	"	"	"	"	"	"	
trans-1,2-Dichloroethene	ND	0.50	"	"	"	"	"	"	
Diisopropyl ether (DIPE)	ND	1.0	"	"	"	"	"	"	
1,1-Dichloroethane	ND	0.50	"	"	"	"	"	"	
Ethyl tert-butyl ether (ETBE)	ND	1.0	"	"	"	"	"	"	
2,2-Dichloropropane	ND	0.50	"	"	"	"	"	"	
cis-1,2-Dichloroethene	ND	0.50	"	"	"	"	"	"	
Chloroform	ND	0.10	"	"	"	"	"	"	
Bromochloromethane	ND	0.50	"	"	"	"	"	"	
1,1,1-Trichloroethane	ND	0.50	"	"	"	"	"	"	
1,1-Dichloropropene	ND	0.50	"	"	"	"	"	"	
Carbon tetrachloride	ND	0.10	"	"	"	"	"	"	
1,2-Dichloroethane (EDC)	ND	0.10	"	"	"	"	"	"	
Tertiary-amyl methyl ether (TAME)	ND	1.0	"	"	"	"	"	"	
Benzene	ND	0.10	"	"	"	"	"	"	
Trichloroethene	ND	0.10	"	"	"	"	"	"	
1,2-Dichloropropane	ND	0.50	"	"	"	"	"	"	
Bromodichloromethane	ND	0.50	"	"	"	"	"	"	
Dibromomethane	ND	0.50	"	"	"	"	"	"	
cis-1,3-Dichloropropene	ND	0.50	"	"	"	"	"	"	
Toluene	ND	1.0	"	"	"	"	"	"	
trans-1,3-Dichloropropene	ND	0.50	"	"	"	"	"	"	
1,1,2-Trichloroethane	ND	0.50	"	"	"	"	"	"	
1,2-Dibromoethane (EDB)	ND	0.50	"	"	"	"	"	"	
1,3-Dichloropropane	ND	0.50	"	"	"	"	"	"	
Tetrachloroethene	ND	0.10	"	"	"	"	"	"	
Dibromochloromethane	ND	0.50	"	"	"	"	"	"	
Chlorobenzene	ND	0.10	"	"	"	"	"	"	

H&P Mobile
Geochemistry Inc.

2470 Impala Drive
Carlsbad, CA 92010
760-804-9678 Phone
760-804-9159 Fax

EGL Environmental Geotech Lab	Project: MC092513-L6	
11819 Goldring Road, Unit A	Project Number: 13-067-003 / 11710 Valley Blvd	Reported:
Arcadia, CA 91006	Project Manager: Mr. Ryan Jones	03-Oct-13 10:10

Volatile Organic Compounds by 8260SV

H&P Mobile Geochemistry, Inc.

Analyte	Result	Reporting Limit	Units	Dilution Factor	Batch	Prepared	Analyzed	Method	Notes
V13-5, Rep, P539cc (E309110-14) Vapor Sampled: 25-Sep-13 Received: 25-Sep-13									
Ethylbenzene	ND	0.50	ug/l	0.05	EI32504	25-Sep-13	25-Sep-13	H&P 8260 SV	
1,1,1,2-Tetrachloroethane	ND	0.50	"	"	"	"	"	"	
m,p-Xylene	ND	0.50	"	"	"	"	"	"	
o-Xylene	ND	0.50	"	"	"	"	"	"	
Styrene	ND	0.50	"	"	"	"	"	"	
Bromoform	ND	0.50	"	"	"	"	"	"	
Isopropylbenzene (Cumene)	ND	0.50	"	"	"	"	"	"	
1,1,2,2-Tetrachloroethane	ND	0.50	"	"	"	"	"	"	
1,2,3-Trichloropropane	ND	0.50	"	"	"	"	"	"	
n-Propylbenzene	ND	0.50	"	"	"	"	"	"	
Bromobenzene	ND	0.50	"	"	"	"	"	"	
1,3,5-Trimethylbenzene	ND	0.50	"	"	"	"	"	"	
2-Chlorotoluene	ND	0.50	"	"	"	"	"	"	
4-Chlorotoluene	ND	0.50	"	"	"	"	"	"	
tert-Butylbenzene	ND	0.50	"	"	"	"	"	"	
1,2,4-Trimethylbenzene	ND	0.50	"	"	"	"	"	"	
sec-Butylbenzene	ND	0.50	"	"	"	"	"	"	
p-Isopropyltoluene	ND	0.50	"	"	"	"	"	"	
1,3-Dichlorobenzene	ND	0.50	"	"	"	"	"	"	
1,4-Dichlorobenzene	ND	0.50	"	"	"	"	"	"	
n-Butylbenzene	ND	0.50	"	"	"	"	"	"	
1,2-Dichlorobenzene	ND	0.50	"	"	"	"	"	"	
1,2-Dibromo-3-chloropropane	ND	5.0	"	"	"	"	"	"	
1,2,4-Trichlorobenzene	ND	0.50	"	"	"	"	"	"	
Hexachlorobutadiene	ND	0.50	"	"	"	"	"	"	
Naphthalene	ND	0.10	"	"	"	"	"	"	
1,2,3-Trichlorobenzene	ND	0.50	"	"	"	"	"	"	
Tertiary-butyl alcohol (TBA)	ND	5.0	"	"	"	"	"	"	
Surrogate: Dibromofluoromethane		*102 %*		*75-125*		"	"	"	
Surrogate: 1,2-Dichloroethane-d4		*108 %*		*75-125*		"	"	"	
Surrogate: Toluene-d8		*104 %*		*75-125*		"	"	"	
Surrogate: 4-Bromofluorobenzene		*95.2 %*		*75-125*		"	"	"	

H&P Mobile
Geochemistry Inc.

2470 Impala Drive
Carlsbad, CA 92010
760-804-9678 Phone
760-804-9159 Fax

EGL Environmental Geotech Lab	Project: MC092513-L6	
11819 Goldring Road, Unit A	Project Number: 13-067-003 / 11710 Valley Blvd	Reported:
Arcadia, CA 91006	Project Manager: Mr. Ryan Jones	03-Oct-13 10:10

Volatile Organic Compounds by 8260SV

H&P Mobile Geochemistry, Inc.

Analyte	Result	Reporting Limit	Units	Dilution Factor	Batch	Prepared	Analyzed	Method	Notes
V13-10, P503cc (E309110-15) Vapor Sampled: 25-Sep-13 Received: 25-Sep-13									
1,1-Difluoroethane (LCC)	ND	0.50	ug/l	0.05	EI32504	25-Sep-13	25-Sep-13	H&P 8260 SV	
Dichlorodifluoromethane (F12)	ND	0.50	"	"	"	"	"	"	
Chloromethane	ND	0.50	"	"	"	"	"	"	
Vinyl chloride	ND	0.05	"	"	"	"	"	"	
Bromomethane	ND	0.50	"	"	"	"	"	"	
Chloroethane	ND	0.50	"	"	"	"	"	"	
Trichlorofluoromethane (F11)	ND	0.50	"	"	"	"	"	"	
1,1-Dichloroethene	ND	0.50	"	"	"	"	"	"	
Methylene chloride (Dichloromethane)	ND	0.50	"	"	"	"	"	"	
1,1,2 Trichlorotrifluoroethane (F113)	ND	0.50	"	"	"	"	"	"	
Methyl tertiary-butyl ether (MTBE)	ND	0.50	"	"	"	"	"	"	
trans-1,2-Dichloroethene	ND	0.50	"	"	"	"	"	"	
Diisopropyl ether (DIPE)	ND	1.0	"	"	"	"	"	"	
1,1-Dichloroethane	ND	0.50	"	"	"	"	"	"	
Ethyl tert-butyl ether (ETBE)	ND	1.0	"	"	"	"	"	"	
2,2-Dichloropropane	ND	0.50	"	"	"	"	"	"	
cis-1,2-Dichloroethene	ND	0.50	"	"	"	"	"	"	
Chloroform	ND	0.10	"	"	"	"	"	"	
Bromochloromethane	ND	0.50	"	"	"	"	"	"	
1,1,1-Trichloroethane	ND	0.50	"	"	"	"	"	"	
1,1-Dichloropropene	ND	0.50	"	"	"	"	"	"	
Carbon tetrachloride	ND	0.10	"	"	"	"	"	"	
1,2-Dichloroethane (EDC)	ND	0.10	"	"	"	"	"	"	
Tertiary-amyl methyl ether (TAME)	ND	1.0	"	"	"	"	"	"	
Benzene	ND	0.10	"	"	"	"	"	"	
Trichloroethene	ND	0.10	"	"	"	"	"	"	
1,2-Dichloropropane	ND	0.50	"	"	"	"	"	"	
Bromodichloromethane	ND	0.50	"	"	"	"	"	"	
Dibromomethane	ND	0.50	"	"	"	"	"	"	
cis-1,3-Dichloropropene	ND	0.50	"	"	"	"	"	"	
Toluene	ND	1.0	"	"	"	"	"	"	
trans-1,3-Dichloropropene	ND	0.50	"	"	"	"	"	"	
1,1,2-Trichloroethane	ND	0.50	"	"	"	"	"	"	
1,2-Dibromoethane (EDB)	ND	0.50	"	"	"	"	"	"	
1,3-Dichloropropane	ND	0.50	"	"	"	"	"	"	
Tetrachloroethene	ND	0.10	"	"	"	"	"	"	
Dibromochloromethane	ND	0.50	"	"	"	"	"	"	
Chlorobenzene	ND	0.10	"	"	"	"	"	"	

H&P Mobile
Geochemistry Inc.

2470 Impala Drive
Carlsbad, CA 92010
760-804-9678 Phone
760-804-9159 Fax

EGL Environmental Geotech Lab	Project: MC092513-L6	
11819 Goldring Road, Unit A	Project Number: 13-067-003 / 11710 Valley Blvd	Reported:
Arcadia, CA 91006	Project Manager: Mr. Ryan Jones	03-Oct-13 10:10

Volatile Organic Compounds by 8260SV

H&P Mobile Geochemistry, Inc.

Analyte	Result	Reporting Limit	Units	Dilution Factor	Batch	Prepared	Analyzed	Method	Notes
V13-10, P503cc (E309110-15) Vapor Sampled: 25-Sep-13 Received: 25-Sep-13									
Ethylbenzene	ND	0.50	ug/l	0.05	EI32504	25-Sep-13	25-Sep-13	H&P 8260 SV	
1,1,1,2-Tetrachloroethane	ND	0.50	"	"	"	"	"	"	
m,p-Xylene	ND	0.50	"	"	"	"	"	"	
o-Xylene	ND	0.50	"	"	"	"	"	"	
Styrene	ND	0.50	"	"	"	"	"	"	
Bromoform	ND	0.50	"	"	"	"	"	"	
Isopropylbenzene (Cumene)	ND	0.50	"	"	"	"	"	"	
1,1,2,2-Tetrachloroethane	ND	0.50	"	"	"	"	"	"	
1,2,3-Trichloropropane	ND	0.50	"	"	"	"	"	"	
n-Propylbenzene	ND	0.50	"	"	"	"	"	"	
Bromobenzene	ND	0.50	"	"	"	"	"	"	
1,3,5-Trimethylbenzene	ND	0.50	"	"	"	"	"	"	
2-Chlorotoluene	ND	0.50	"	"	"	"	"	"	
4-Chlorotoluene	ND	0.50	"	"	"	"	"	"	
tert-Butylbenzene	ND	0.50	"	"	"	"	"	"	
1,2,4-Trimethylbenzene	ND	0.50	"	"	"	"	"	"	
sec-Butylbenzene	ND	0.50	"	"	"	"	"	"	
p-Isopropyltoluene	ND	0.50	"	"	"	"	"	"	
1,3-Dichlorobenzene	ND	0.50	"	"	"	"	"	"	
1,4-Dichlorobenzene	ND	0.50	"	"	"	"	"	"	
n-Butylbenzene	ND	0.50	"	"	"	"	"	"	
1,2-Dichlorobenzene	ND	0.50	"	"	"	"	"	"	
1,2-Dibromo-3-chloropropane	ND	5.0	"	"	"	"	"	"	
1,2,4-Trichlorobenzene	ND	0.50	"	"	"	"	"	"	
Hexachlorobutadiene	ND	0.50	"	"	"	"	"	"	
Naphthalene	ND	0.10	"	"	"	"	"	"	
1,2,3-Trichlorobenzene	ND	0.50	"	"	"	"	"	"	
Tertiary-butyl alcohol (TBA)	ND	5.0	"	"	"	"	"	"	
Surrogate: Dibromofluoromethane		*100 %*		*75-125*		"	"	"	
Surrogate: 1,2-Dichloroethane-d4		*100 %*		*75-125*		"	"	"	
Surrogate: Toluene-d8		*102 %*		*75-125*		"	"	"	
Surrogate: 4-Bromofluorobenzene		*93.7 %*		*75-125*		"	"	"	

H&P Mobile
Geochemistry Inc.

2470 Impala Drive
Carlsbad, CA 92010
760-804-9678 Phone
760-804-9159 Fax

EGL Environmental Geotech Lab	Project: MC092513-L6	
11819 Goldring Road, Unit A	Project Number: 13-067-003 / 11710 Valley Blvd	Reported:
Arcadia, CA 91006	Project Manager: Mr. Ryan Jones	03-Oct-13 10:10

Volatile Organic Compounds by 8260SV

H&P Mobile Geochemistry, Inc.

Analyte	Result	Reporting Limit	Units	Dilution Factor	Batch	Prepared	Analyzed	Method	Notes
V6-5, P489cc (E309114-01) Vapor Sampled: 26-Sep-13 Received: 26-Sep-13									
1,1-Difluoroethane (LCC)	ND	0.50	ug/l	0.05	EI32603	26-Sep-13	26-Sep-13	H&P 8260 SV	
Dichlorodifluoromethane (F12)	ND	0.50	"	"	"	"	"	"	
Chloromethane	ND	0.50	"	"	"	"	"	"	
Vinyl chloride	ND	0.05	"	"	"	"	"	"	
Bromomethane	ND	0.50	"	"	"	"	"	"	
Chloroethane	ND	0.50	"	"	"	"	"	"	
Trichlorofluoromethane (F11)	ND	0.50	"	"	"	"	"	"	
1,1-Dichloroethene	ND	0.50	"	"	"	"	"	"	
Methylene chloride (Dichloromethane)	ND	0.50	"	"	"	"	"	"	
1,1,2 Trichlorotrifluoroethane (F113)	ND	0.50	"	"	"	"	"	"	
Methyl tertiary-butyl ether (MTBE)	ND	0.50	"	"	"	"	"	"	
trans-1,2-Dichloroethene	ND	0.50	"	"	"	"	"	"	
Diisopropyl ether (DIPE)	ND	1.0	"	"	"	"	"	"	
1,1-Dichloroethane	ND	0.50	"	"	"	"	"	"	
Ethyl tert-butyl ether (ETBE)	ND	1.0	"	"	"	"	"	"	
2,2-Dichloropropane	ND	0.50	"	"	"	"	"	"	
cis-1,2-Dichloroethene	ND	0.50	"	"	"	"	"	"	
Chloroform	**0.88**	0.10	"	"	"	"	"	"	B
Bromochloromethane	ND	0.50	"	"	"	"	"	"	
1,1,1-Trichloroethane	ND	0.50	"	"	"	"	"	"	
1,1-Dichloropropene	ND	0.50	"	"	"	"	"	"	
Carbon tetrachloride	ND	0.10	"	"	"	"	"	"	
1,2-Dichloroethane (EDC)	ND	0.10	"	"	"	"	"	"	
Tertiary-amyl methyl ether (TAME)	ND	1.0	"	"	"	"	"	"	
Benzene	ND	0.10	"	"	"	"	"	"	
Trichloroethene	ND	0.10	"	"	"	"	"	"	
1,2-Dichloropropane	ND	0.50	"	"	"	"	"	"	
Bromodichloromethane	**0.60**	0.50	"	"	"	"	"	"	B
Dibromomethane	ND	0.50	"	"	"	"	"	"	
cis-1,3-Dichloropropene	ND	0.50	"	"	"	"	"	"	
Toluene	ND	1.0	"	"	"	"	"	"	
trans-1,3-Dichloropropene	ND	0.50	"	"	"	"	"	"	
1,1,2-Trichloroethane	ND	0.50	"	"	"	"	"	"	
1,2-Dibromoethane (EDB)	ND	0.50	"	"	"	"	"	"	
1,3-Dichloropropane	ND	0.50	"	"	"	"	"	"	
Tetrachloroethene	**0.19**	0.10	"	"	"	"	"	"	
Dibromochloromethane	ND	0.50	"	"	"	"	"	"	
Chlorobenzene	ND	0.10	"	"	"	"	"	"	

H&P Mobile
Geochemistry Inc.

2470 Impala Drive
Carlsbad, CA 92010
760-804-9678 Phone
760-804-9159 Fax

EGL Environmental Geotech Lab	Project: MC092513-L6	
11819 Goldring Road, Unit A	Project Number: 13-067-003 / 11710 Valley Blvd	Reported:
Arcadia, CA 91006	Project Manager: Mr. Ryan Jones	03-Oct-13 10:10

Volatile Organic Compounds by 8260SV

H&P Mobile Geochemistry, Inc.

Analyte	Result	Reporting Limit	Units	Dilution Factor	Batch	Prepared	Analyzed	Method	Notes
V6-5, P489cc (E309114-01) Vapor Sampled: 26-Sep-13 Received: 26-Sep-13									
Ethylbenzene	ND	0.50	ug/l	0.05	EI32603	26-Sep-13	26-Sep-13	H&P 8260 SV	
1,1,1,2-Tetrachloroethane	ND	0.50	"	"	"	"	"	"	
m,p-Xylene	ND	0.50	"	"	"	"	"	"	
o-Xylene	ND	0.50	"	"	"	"	"	"	
Styrene	ND	0.50	"	"	"	"	"	"	
Bromoform	ND	0.50	"	"	"	"	"	"	
Isopropylbenzene (Cumene)	ND	0.50	"	"	"	"	"	"	
1,1,2,2-Tetrachloroethane	ND	0.50	"	"	"	"	"	"	
1,2,3-Trichloropropane	ND	0.50	"	"	"	"	"	"	
n-Propylbenzene	ND	0.50	"	"	"	"	"	"	
Bromobenzene	ND	0.50	"	"	"	"	"	"	
1,3,5-Trimethylbenzene	ND	0.50	"	"	"	"	"	"	
2-Chlorotoluene	ND	0.50	"	"	"	"	"	"	
4-Chlorotoluene	ND	0.50	"	"	"	"	"	"	
tert-Butylbenzene	ND	0.50	"	"	"	"	"	"	
1,2,4-Trimethylbenzene	ND	0.50	"	"	"	"	"	"	
sec-Butylbenzene	ND	0.50	"	"	"	"	"	"	
p-Isopropyltoluene	ND	0.50	"	"	"	"	"	"	
1,3-Dichlorobenzene	ND	0.50	"	"	"	"	"	"	
1,4-Dichlorobenzene	ND	0.50	"	"	"	"	"	"	
n-Butylbenzene	ND	0.50	"	"	"	"	"	"	
1,2-Dichlorobenzene	ND	0.50	"	"	"	"	"	"	
1,2-Dibromo-3-chloropropane	ND	5.0	"	"	"	"	"	"	
1,2,4-Trichlorobenzene	ND	0.50	"	"	"	"	"	"	
Hexachlorobutadiene	ND	0.50	"	"	"	"	"	"	
Naphthalene	ND	0.10	"	"	"	"	"	"	
1,2,3-Trichlorobenzene	ND	0.50	"	"	"	"	"	"	
Tertiary-butyl alcohol (TBA)	ND	5.0	"	"	"	"	"	"	
Surrogate: Dibromofluoromethane		*104 %*		*75-125*		"	"	"	
Surrogate: 1,2-Dichloroethane-d4		*103 %*		*75-125*		"	"	"	
Surrogate: Toluene-d8		*104 %*		*75-125*		"	"	"	
Surrogate: 4-Bromofluorobenzene		*93.1 %*		*75-125*		"	"	"	

H&P Mobile
Geochemistry Inc.

2470 Impala Drive
Carlsbad, CA 92010
760-804-9678 Phone
760-804-9159 Fax

EGL Environmental Geotech Lab	Project: MC092513-L6	
11819 Goldring Road, Unit A	Project Number: 13-067-003 / 11710 Valley Blvd	Reported:
Arcadia, CA 91006	Project Manager: Mr. Ryan Jones	03-Oct-13 10:10

Volatile Organic Compounds by 8260SV

H&P Mobile Geochemistry, Inc.

Analyte	Result	Reporting Limit	Units	Dilution Factor	Batch	Prepared	Analyzed	Method	Notes
V7-5, P489cc (E309114-02) Vapor Sampled: 26-Sep-13 Received: 26-Sep-13									
1,1-Difluoroethane (LCC)	ND	0.50	ug/l	0.05	EI32603	26-Sep-13	26-Sep-13	H&P 8260 SV	
Dichlorodifluoromethane (F12)	ND	0.50	"	"	"	"	"	"	
Chloromethane	ND	0.50	"	"	"	"	"	"	
Vinyl chloride	ND	0.05	"	"	"	"	"	"	
Bromomethane	ND	0.50	"	"	"	"	"	"	
Chloroethane	ND	0.50	"	"	"	"	"	"	
Trichlorofluoromethane (F11)	ND	0.50	"	"	"	"	"	"	
1,1-Dichloroethene	ND	0.50	"	"	"	"	"	"	
Methylene chloride (Dichloromethane)	ND	0.50	"	"	"	"	"	"	
1,1,2 Trichlorotrifluoroethane (F113)	ND	0.50	"	"	"	"	"	"	
Methyl tertiary-butyl ether (MTBE)	ND	0.50	"	"	"	"	"	"	
trans-1,2-Dichloroethene	ND	0.50	"	"	"	"	"	"	
Diisopropyl ether (DIPE)	ND	1.0	"	"	"	"	"	"	
1,1-Dichloroethane	ND	0.50	"	"	"	"	"	"	
Ethyl tert-butyl ether (ETBE)	ND	1.0	"	"	"	"	"	"	
2,2-Dichloropropane	ND	0.50	"	"	"	"	"	"	
cis-1,2-Dichloroethene	ND	0.50	"	"	"	"	"	"	
Chloroform	**0.88**	0.10	"	"	"	"	"	"	B
Bromochloromethane	ND	0.50	"	"	"	"	"	"	
1,1,1-Trichloroethane	ND	0.50	"	"	"	"	"	"	
1,1-Dichloropropene	ND	0.50	"	"	"	"	"	"	
Carbon tetrachloride	ND	0.10	"	"	"	"	"	"	
1,2-Dichloroethane (EDC)	ND	0.10	"	"	"	"	"	"	
Tertiary-amyl methyl ether (TAME)	ND	1.0	"	"	"	"	"	"	
Benzene	ND	0.10	"	"	"	"	"	"	
Trichloroethene	ND	0.10	"	"	"	"	"	"	
1,2-Dichloropropane	ND	0.50	"	"	"	"	"	"	
Bromodichloromethane	**0.57**	0.50	"	"	"	"	"	"	B
Dibromomethane	ND	0.50	"	"	"	"	"	"	
cis-1,3-Dichloropropene	ND	0.50	"	"	"	"	"	"	
Toluene	ND	1.0	"	"	"	"	"	"	
trans-1,3-Dichloropropene	ND	0.50	"	"	"	"	"	"	
1,1,2-Trichloroethane	ND	0.50	"	"	"	"	"	"	
1,2-Dibromoethane (EDB)	ND	0.50	"	"	"	"	"	"	
1,3-Dichloropropane	ND	0.50	"	"	"	"	"	"	
Tetrachloroethene	**0.15**	0.10	"	"	"	"	"	"	
Dibromochloromethane	ND	0.50	"	"	"	"	"	"	
Chlorobenzene	ND	0.10	"	"	"	"	"	"	

H&P Mobile
Geochemistry Inc.

2470 Impala Drive
Carlsbad, CA 92010
760-804-9678 Phone
760-804-9159 Fax

EGL Environmental Geotech Lab	Project: MC092513-L6	
11819 Goldring Road, Unit A	Project Number: 13-067-003 / 11710 Valley Blvd	Reported:
Arcadia, CA 91006	Project Manager: Mr. Ryan Jones	03-Oct-13 10:10

Volatile Organic Compounds by 8260SV

H&P Mobile Geochemistry, Inc.

Analyte	Result	Reporting Limit	Units	Dilution Factor	Batch	Prepared	Analyzed	Method	Notes
V7-5, P489cc (E309114-02) Vapor Sampled: 26-Sep-13 Received: 26-Sep-13									
Ethylbenzene	ND	0.50	ug/l	0.05	EI32603	26-Sep-13	26-Sep-13	H&P 8260 SV	
1,1,1,2-Tetrachloroethane	ND	0.50	"	"	"	"	"	"	
m,p-Xylene	ND	0.50	"	"	"	"	"	"	
o-Xylene	ND	0.50	"	"	"	"	"	"	
Styrene	ND	0.50	"	"	"	"	"	"	
Bromoform	ND	0.50	"	"	"	"	"	"	
Isopropylbenzene (Cumene)	ND	0.50	"	"	"	"	"	"	
1,1,2,2-Tetrachloroethane	ND	0.50	"	"	"	"	"	"	
1,2,3-Trichloropropane	ND	0.50	"	"	"	"	"	"	
n-Propylbenzene	ND	0.50	"	"	"	"	"	"	
Bromobenzene	ND	0.50	"	"	"	"	"	"	
1,3,5-Trimethylbenzene	ND	0.50	"	"	"	"	"	"	
2-Chlorotoluene	ND	0.50	"	"	"	"	"	"	
4-Chlorotoluene	ND	0.50	"	"	"	"	"	"	
tert-Butylbenzene	ND	0.50	"	"	"	"	"	"	
1,2,4-Trimethylbenzene	ND	0.50	"	"	"	"	"	"	
sec-Butylbenzene	ND	0.50	"	"	"	"	"	"	
p-Isopropyltoluene	ND	0.50	"	"	"	"	"	"	
1,3-Dichlorobenzene	ND	0.50	"	"	"	"	"	"	
1,4-Dichlorobenzene	ND	0.50	"	"	"	"	"	"	
n-Butylbenzene	ND	0.50	"	"	"	"	"	"	
1,2-Dichlorobenzene	ND	0.50	"	"	"	"	"	"	
1,2-Dibromo-3-chloropropane	ND	5.0	"	"	"	"	"	"	
1,2,4-Trichlorobenzene	ND	0.50	"	"	"	"	"	"	
Hexachlorobutadiene	ND	0.50	"	"	"	"	"	"	
Naphthalene	ND	0.10	"	"	"	"	"	"	
1,2,3-Trichlorobenzene	ND	0.50	"	"	"	"	"	"	
Tertiary-butyl alcohol (TBA)	ND	5.0	"	"	"	"	"	"	
Surrogate: Dibromofluoromethane		*102 %*		*75-125*		"	"	"	
Surrogate: 1,2-Dichloroethane-d4		*105 %*		*75-125*		"	"	"	
Surrogate: Toluene-d8		*102 %*		*75-125*		"	"	"	
Surrogate: 4-Bromofluorobenzene		*103 %*		*75-125*		"	"	"	

H&P Mobile
Geochemistry Inc.

2470 Impala Drive
Carlsbad, CA 92010
760-804-9678 Phone
760-804-9159 Fax

EGL Environmental Geotech Lab	Project: MC092513-L6	
11819 Goldring Road, Unit A	Project Number: 13-067-003 / 11710 Valley Blvd	Reported:
Arcadia, CA 91006	Project Manager: Mr. Ryan Jones	03-Oct-13 10:10

Volatile Organic Compounds by 8260SV

H&P Mobile Geochemistry, Inc.

Analyte	Result	Reporting Limit	Units	Dilution Factor	Batch	Prepared	Analyzed	Method	Notes
V9-5, P489cc (E309114-03) Vapor Sampled: 26-Sep-13 Received: 26-Sep-13									
1,1-Difluoroethane (LCC)	ND	0.50	ug/l	0.05	EI32603	26-Sep-13	26-Sep-13	H&P 8260 SV	
Dichlorodifluoromethane (F12)	ND	0.50	"	"	"	"	"	"	
Chloromethane	ND	0.50	"	"	"	"	"	"	
Vinyl chloride	ND	0.05	"	"	"	"	"	"	
Bromomethane	ND	0.50	"	"	"	"	"	"	
Chloroethane	ND	0.50	"	"	"	"	"	"	
Trichlorofluoromethane (F11)	ND	0.50	"	"	"	"	"	"	
1,1-Dichloroethene	ND	0.50	"	"	"	"	"	"	
Methylene chloride (Dichloromethane)	ND	0.50	"	"	"	"	"	"	
1,1,2 Trichlorotrifluoroethane (F113)	ND	0.50	"	"	"	"	"	"	
Methyl tertiary-butyl ether (MTBE)	ND	0.50	"	"	"	"	"	"	
trans-1,2-Dichloroethene	ND	0.50	"	"	"	"	"	"	
Diisopropyl ether (DIPE)	ND	1.0	"	"	"	"	"	"	
1,1-Dichloroethane	ND	0.50	"	"	"	"	"	"	
Ethyl tert-butyl ether (ETBE)	ND	1.0	"	"	"	"	"	"	
2,2-Dichloropropane	ND	0.50	"	"	"	"	"	"	
cis-1,2-Dichloroethene	ND	0.50	"	"	"	"	"	"	
Chloroform	**0.97**	0.10	"	"	"	"	"	"	B
Bromochloromethane	ND	0.50	"	"	"	"	"	"	
1,1,1-Trichloroethane	ND	0.50	"	"	"	"	"	"	
1,1-Dichloropropene	ND	0.50	"	"	"	"	"	"	
Carbon tetrachloride	ND	0.10	"	"	"	"	"	"	
1,2-Dichloroethane (EDC)	ND	0.10	"	"	"	"	"	"	
Tertiary-amyl methyl ether (TAME)	ND	1.0	"	"	"	"	"	"	
Benzene	ND	0.10	"	"	"	"	"	"	
Trichloroethene	ND	0.10	"	"	"	"	"	"	
1,2-Dichloropropane	ND	0.50	"	"	"	"	"	"	
Bromodichloromethane	**0.60**	0.50	"	"	"	"	"	"	B
Dibromomethane	ND	0.50	"	"	"	"	"	"	
cis-1,3-Dichloropropene	ND	0.50	"	"	"	"	"	"	
Toluene	ND	1.0	"	"	"	"	"	"	
trans-1,3-Dichloropropene	ND	0.50	"	"	"	"	"	"	
1,1,2-Trichloroethane	ND	0.50	"	"	"	"	"	"	
1,2-Dibromoethane (EDB)	ND	0.50	"	"	"	"	"	"	
1,3-Dichloropropane	ND	0.50	"	"	"	"	"	"	
Tetrachloroethene	**0.19**	0.10	"	"	"	"	"	"	
Dibromochloromethane	ND	0.50	"	"	"	"	"	"	
Chlorobenzene	ND	0.10	"	"	"	"	"	"	

H&P Mobile
Geochemistry Inc.

2470 Impala Drive
Carlsbad, CA 92010
760-804-9678 Phone
760-804-9159 Fax

EGL Environmental Geotech Lab
11819 Goldring Road, Unit A
Arcadia, CA 91006

Project: MC092513-L6
Project Number: 13-067-003 / 11710 Valley Blvd
Project Manager: Mr. Ryan Jones

Reported:
03-Oct-13 10:10

Volatile Organic Compounds by 8260SV

H&P Mobile Geochemistry, Inc.

Analyte	Result	Reporting Limit	Units	Dilution Factor	Batch	Prepared	Analyzed	Method	Notes
V9-5, P489cc (E309114-03) Vapor Sampled: 26-Sep-13 Received: 26-Sep-13									
Ethylbenzene	ND	0.50	ug/l	0.05	EI32603	26-Sep-13	26-Sep-13	H&P 8260 SV	
1,1,1,2-Tetrachloroethane	ND	0.50	"	"	"	"	"	"	
m,p-Xylene	ND	0.50	"	"	"	"	"	"	
o-Xylene	ND	0.50	"	"	"	"	"	"	
Styrene	ND	0.50	"	"	"	"	"	"	
Bromoform	ND	0.50	"	"	"	"	"	"	
Isopropylbenzene (Cumene)	ND	0.50	"	"	"	"	"	"	
1,1,2,2-Tetrachloroethane	ND	0.50	"	"	"	"	"	"	
1,2,3-Trichloropropane	ND	0.50	"	"	"	"	"	"	
n-Propylbenzene	ND	0.50	"	"	"	"	"	"	
Bromobenzene	ND	0.50	"	"	"	"	"	"	
1,3,5-Trimethylbenzene	ND	0.50	"	"	"	"	"	"	
2-Chlorotoluene	ND	0.50	"	"	"	"	"	"	
4-Chlorotoluene	ND	0.50	"	"	"	"	"	"	
tert-Butylbenzene	ND	0.50	"	"	"	"	"	"	
1,2,4-Trimethylbenzene	ND	0.50	"	"	"	"	"	"	
sec-Butylbenzene	ND	0.50	"	"	"	"	"	"	
p-Isopropyltoluene	ND	0.50	"	"	"	"	"	"	
1,3-Dichlorobenzene	ND	0.50	"	"	"	"	"	"	
1,4-Dichlorobenzene	ND	0.50	"	"	"	"	"	"	
n-Butylbenzene	ND	0.50	"	"	"	"	"	"	
1,2-Dichlorobenzene	ND	0.50	"	"	"	"	"	"	
1,2-Dibromo-3-chloropropane	ND	5.0	"	"	"	"	"	"	
1,2,4-Trichlorobenzene	ND	0.50	"	"	"	"	"	"	
Hexachlorobutadiene	ND	0.50	"	"	"	"	"	"	
Naphthalene	ND	0.10	"	"	"	"	"	"	
1,2,3-Trichlorobenzene	ND	0.50	"	"	"	"	"	"	
Tertiary-butyl alcohol (TBA)	ND	5.0	"	"	"	"	"	"	
Surrogate: Dibromofluoromethane		*105 %*		*75-125*		"	"	"	
Surrogate: 1,2-Dichloroethane-d4		*104 %*		*75-125*		"	"	"	
Surrogate: Toluene-d8		*103 %*		*75-125*		"	"	"	
Surrogate: 4-Bromofluorobenzene		*94.5 %*		*75-125*		"	"	"	

H&P Mobile
Geochemistry Inc.

2470 Impala Drive
Carlsbad, CA 92010
760-804-9678 Phone
760-804-9159 Fax

EGL Environmental Geotech Lab
11819 Goldring Road, Unit A
Arcadia, CA 91006

Project: MC092513-L6
Project Number: 13-067-003 / 11710 Valley Blvd
Project Manager: Mr. Ryan Jones

Reported:
03-Oct-13 10:10

Volatile Organic Compounds by 8260SV

H&P Mobile Geochemistry, Inc.

Analyte	Result	Reporting Limit	Units	Dilution Factor	Batch	Prepared	Analyzed	Method	Notes
V10-5, P489cc (E309114-04) Vapor Sampled: 26-Sep-13 Received: 26-Sep-13									
1,1-Difluoroethane (LCC)	ND	0.50	ug/l	0.05	EI32603	26-Sep-13	26-Sep-13	H&P 8260 SV	
Dichlorodifluoromethane (F12)	ND	0.50	"	"	"	"	"	"	
Chloromethane	ND	0.50	"	"	"	"	"	"	
Vinyl chloride	ND	0.05	"	"	"	"	"	"	
Bromomethane	ND	0.50	"	"	"	"	"	"	
Chloroethane	ND	0.50	"	"	"	"	"	"	
Trichlorofluoromethane (F11)	ND	0.50	"	"	"	"	"	"	
1,1-Dichloroethene	ND	0.50	"	"	"	"	"	"	
Methylene chloride (Dichloromethane)	ND	0.50	"	"	"	"	"	"	
1,1,2 Trichlorotrifluoroethane (F113)	ND	0.50	"	"	"	"	"	"	
Methyl tertiary-butyl ether (MTBE)	ND	0.50	"	"	"	"	"	"	
trans-1,2-Dichloroethene	ND	0.50	"	"	"	"	"	"	
Diisopropyl ether (DIPE)	ND	1.0	"	"	"	"	"	"	
1,1-Dichloroethane	ND	0.50	"	"	"	"	"	"	
Ethyl tert-butyl ether (ETBE)	ND	1.0	"	"	"	"	"	"	
2,2-Dichloropropane	ND	0.50	"	"	"	"	"	"	
cis-1,2-Dichloroethene	ND	0.50	"	"	"	"	"	"	
Chloroform	ND	0.10	"	"	"	"	"	"	
Bromochloromethane	ND	0.50	"	"	"	"	"	"	
1,1,1-Trichloroethane	ND	0.50	"	"	"	"	"	"	
1,1-Dichloropropene	ND	0.50	"	"	"	"	"	"	
Carbon tetrachloride	ND	0.10	"	"	"	"	"	"	
1,2-Dichloroethane (EDC)	ND	0.10	"	"	"	"	"	"	
Tertiary-amyl methyl ether (TAME)	ND	1.0	"	"	"	"	"	"	
Benzene	ND	0.10	"	"	"	"	"	"	
Trichloroethene	ND	0.10	"	"	"	"	"	"	
1,2-Dichloropropane	ND	0.50	"	"	"	"	"	"	
Bromodichloromethane	ND	0.50	"	"	"	"	"	"	
Dibromomethane	ND	0.50	"	"	"	"	"	"	
cis-1,3-Dichloropropene	ND	0.50	"	"	"	"	"	"	
Toluene	ND	1.0	"	"	"	"	"	"	
trans-1,3-Dichloropropene	ND	0.50	"	"	"	"	"	"	
1,1,2-Trichloroethane	ND	0.50	"	"	"	"	"	"	
1,2-Dibromoethane (EDB)	ND	0.50	"	"	"	"	"	"	
1,3-Dichloropropane	ND	0.50	"	"	"	"	"	"	
Tetrachloroethene	**0.13**	0.10	"	"	"	"	"	"	
Dibromochloromethane	ND	0.50	"	"	"	"	"	"	
Chlorobenzene	ND	0.10	"	"	"	"	"	"	

H&P Mobile
Geochemistry Inc.

2470 Impala Drive
Carlsbad, CA 92010
760-804-9678 Phone
760-804-9159 Fax

EGL Environmental Geotech Lab	Project: MC092513-L6	
11819 Goldring Road, Unit A	Project Number: 13-067-003 / 11710 Valley Blvd	Reported:
Arcadia, CA 91006	Project Manager: Mr. Ryan Jones	03-Oct-13 10:10

Volatile Organic Compounds by 8260SV

H&P Mobile Geochemistry, Inc.

Analyte	Result	Reporting Limit	Units	Dilution Factor	Batch	Prepared	Analyzed	Method	Notes
V10-5, P489cc (E309114-04) Vapor Sampled: 26-Sep-13 Received: 26-Sep-13									
Ethylbenzene	ND	0.50	ug/l	0.05	EI32603	26-Sep-13	26-Sep-13	H&P 8260 SV	
1,1,1,2-Tetrachloroethane	ND	0.50	"	"	"	"	"	"	
m,p-Xylene	ND	0.50	"	"	"	"	"	"	
o-Xylene	ND	0.50	"	"	"	"	"	"	
Styrene	ND	0.50	"	"	"	"	"	"	
Bromoform	ND	0.50	"	"	"	"	"	"	
Isopropylbenzene (Cumene)	ND	0.50	"	"	"	"	"	"	
1,1,2,2-Tetrachloroethane	ND	0.50	"	"	"	"	"	"	
1,2,3-Trichloropropane	ND	0.50	"	"	"	"	"	"	
n-Propylbenzene	ND	0.50	"	"	"	"	"	"	
Bromobenzene	ND	0.50	"	"	"	"	"	"	
1,3,5-Trimethylbenzene	ND	0.50	"	"	"	"	"	"	
2-Chlorotoluene	ND	0.50	"	"	"	"	"	"	
4-Chlorotoluene	ND	0.50	"	"	"	"	"	"	
tert-Butylbenzene	ND	0.50	"	"	"	"	"	"	
1,2,4-Trimethylbenzene	ND	0.50	"	"	"	"	"	"	
sec-Butylbenzene	ND	0.50	"	"	"	"	"	"	
p-Isopropyltoluene	ND	0.50	"	"	"	"	"	"	
1,3-Dichlorobenzene	ND	0.50	"	"	"	"	"	"	
1,4-Dichlorobenzene	ND	0.50	"	"	"	"	"	"	
n-Butylbenzene	ND	0.50	"	"	"	"	"	"	
1,2-Dichlorobenzene	ND	0.50	"	"	"	"	"	"	
1,2-Dibromo-3-chloropropane	ND	5.0	"	"	"	"	"	"	
1,2,4-Trichlorobenzene	ND	0.50	"	"	"	"	"	"	
Hexachlorobutadiene	ND	0.50	"	"	"	"	"	"	
Naphthalene	ND	0.10	"	"	"	"	"	"	
1,2,3-Trichlorobenzene	ND	0.50	"	"	"	"	"	"	
Tertiary-butyl alcohol (TBA)	ND	5.0	"	"	"	"	"	"	
Surrogate: Dibromofluoromethane		*101 %*		*75-125*		"	"	"	
Surrogate: 1,2-Dichloroethane-d4		*100 %*		*75-125*		"	"	"	
Surrogate: Toluene-d8		*106 %*		*75-125*		"	"	"	
Surrogate: 4-Bromofluorobenzene		*92.5 %*		*75-125*		"	"	"	

H&P Mobile
Geochemistry Inc.

2470 Impala Drive
Carlsbad, CA 92010
760-804-9678 Phone
760-804-9159 Fax

EGL Environmental Geotech Lab	Project: MC092513-L6	
11819 Goldring Road, Unit A	Project Number: 13-067-003 / 11710 Valley Blvd	Reported:
Arcadia, CA 91006	Project Manager: Mr. Ryan Jones	03-Oct-13 10:10

Volatile Organic Compounds by 8260SV

H&P Mobile Geochemistry, Inc.

Analyte	Result	Reporting Limit	Units	Dilution Factor	Batch	Prepared	Analyzed	Method	Notes
V10-5 Rep, P539cc (E309114-05) Vapor Sampled: 26-Sep-13 Received: 26-Sep-13									
1,1-Difluoroethane (LCC)	ND	0.50	ug/l	0.05	EI32603	26-Sep-13	26-Sep-13	H&P 8260 SV	
Dichlorodifluoromethane (F12)	ND	0.50	"	"	"	"	"	"	
Chloromethane	ND	0.50	"	"	"	"	"	"	
Vinyl chloride	ND	0.05	"	"	"	"	"	"	
Bromomethane	ND	0.50	"	"	"	"	"	"	
Chloroethane	ND	0.50	"	"	"	"	"	"	
Trichlorofluoromethane (F11)	ND	0.50	"	"	"	"	"	"	
1,1-Dichloroethene	ND	0.50	"	"	"	"	"	"	
Methylene chloride (Dichloromethane)	ND	0.50	"	"	"	"	"	"	
1,1,2 Trichlorotrifluoroethane (F113)	ND	0.50	"	"	"	"	"	"	
Methyl tertiary-butyl ether (MTBE)	ND	0.50	"	"	"	"	"	"	
trans-1,2-Dichloroethene	ND	0.50	"	"	"	"	"	"	
Diisopropyl ether (DIPE)	ND	1.0	"	"	"	"	"	"	
1,1-Dichloroethane	ND	0.50	"	"	"	"	"	"	
Ethyl tert-butyl ether (ETBE)	ND	1.0	"	"	"	"	"	"	
2,2-Dichloropropane	ND	0.50	"	"	"	"	"	"	
cis-1,2-Dichloroethene	ND	0.50	"	"	"	"	"	"	
Chloroform	ND	0.10	"	"	"	"	"	"	
Bromochloromethane	ND	0.50	"	"	"	"	"	"	
1,1,1-Trichloroethane	ND	0.50	"	"	"	"	"	"	
1,1-Dichloropropene	ND	0.50	"	"	"	"	"	"	
Carbon tetrachloride	ND	0.10	"	"	"	"	"	"	
1,2-Dichloroethane (EDC)	ND	0.10	"	"	"	"	"	"	
Tertiary-amyl methyl ether (TAME)	ND	1.0	"	"	"	"	"	"	
Benzene	ND	0.10	"	"	"	"	"	"	
Trichloroethene	ND	0.10	"	"	"	"	"	"	
1,2-Dichloropropane	ND	0.50	"	"	"	"	"	"	
Bromodichloromethane	ND	0.50	"	"	"	"	"	"	
Dibromomethane	ND	0.50	"	"	"	"	"	"	
cis-1,3-Dichloropropene	ND	0.50	"	"	"	"	"	"	
Toluene	ND	1.0	"	"	"	"	"	"	
trans-1,3-Dichloropropene	ND	0.50	"	"	"	"	"	"	
1,1,2-Trichloroethane	ND	0.50	"	"	"	"	"	"	
1,2-Dibromoethane (EDB)	ND	0.50	"	"	"	"	"	"	
1,3-Dichloropropane	ND	0.50	"	"	"	"	"	"	
Tetrachloroethene	**0.11**	0.10	"	"	"	"	"	"	
Dibromochloromethane	ND	0.50	"	"	"	"	"	"	
Chlorobenzene	ND	0.10	"	"	"	"	"	"	

H&P Mobile
Geochemistry Inc.

2470 Impala Drive
Carlsbad, CA 92010
760-804-9678 Phone
760-804-9159 Fax

EGL Environmental Geotech Lab	Project: MC092513-L6	
11819 Goldring Road, Unit A	Project Number: 13-067-003 / 11710 Valley Blvd	Reported:
Arcadia, CA 91006	Project Manager: Mr. Ryan Jones	03-Oct-13 10:10

Volatile Organic Compounds by 8260SV

H&P Mobile Geochemistry, Inc.

Analyte	Result	Reporting Limit	Units	Dilution Factor	Batch	Prepared	Analyzed	Method	Notes
V10-5 Rep, P539cc (E309114-05) Vapor	**Sampled: 26-Sep-13**	**Received: 26-Sep-13**							
Ethylbenzene	ND	0.50	ug/l	0.05	EI32603	26-Sep-13	26-Sep-13	H&P 8260 SV	
1,1,1,2-Tetrachloroethane	ND	0.50	"	"	"	"	"	"	
m,p-Xylene	ND	0.50	"	"	"	"	"	"	
o-Xylene	ND	0.50	"	"	"	"	"	"	
Styrene	ND	0.50	"	"	"	"	"	"	
Bromoform	ND	0.50	"	"	"	"	"	"	
Isopropylbenzene (Cumene)	ND	0.50	"	"	"	"	"	"	
1,1,2,2-Tetrachloroethane	ND	0.50	"	"	"	"	"	"	
1,2,3-Trichloropropane	ND	0.50	"	"	"	"	"	"	
n-Propylbenzene	ND	0.50	"	"	"	"	"	"	
Bromobenzene	ND	0.50	"	"	"	"	"	"	
1,3,5-Trimethylbenzene	ND	0.50	"	"	"	"	"	"	
2-Chlorotoluene	ND	0.50	"	"	"	"	"	"	
4-Chlorotoluene	ND	0.50	"	"	"	"	"	"	
tert-Butylbenzene	ND	0.50	"	"	"	"	"	"	
1,2,4-Trimethylbenzene	ND	0.50	"	"	"	"	"	"	
sec-Butylbenzene	ND	0.50	"	"	"	"	"	"	
p-Isopropyltoluene	ND	0.50	"	"	"	"	"	"	
1,3-Dichlorobenzene	ND	0.50	"	"	"	"	"	"	
1,4-Dichlorobenzene	ND	0.50	"	"	"	"	"	"	
n-Butylbenzene	ND	0.50	"	"	"	"	"	"	
1,2-Dichlorobenzene	ND	0.50	"	"	"	"	"	"	
1,2-Dibromo-3-chloropropane	ND	5.0	"	"	"	"	"	"	
1,2,4-Trichlorobenzene	ND	0.50	"	"	"	"	"	"	
Hexachlorobutadiene	ND	0.50	"	"	"	"	"	"	
Naphthalene	ND	0.10	"	"	"	"	"	"	
1,2,3-Trichlorobenzene	ND	0.50	"	"	"	"	"	"	
Tertiary-butyl alcohol (TBA)	ND	5.0	"	"	"	"	"	"	
Surrogate: Dibromofluoromethane		*105 %*	*75-125*		"	"	"	"	
Surrogate: 1,2-Dichloroethane-d4		*99.8 %*	*75-125*		"	"	"	"	
Surrogate: Toluene-d8		*104 %*	*75-125*		"	"	"	"	
Surrogate: 4-Bromofluorobenzene		*96.9 %*	*75-125*		"	"	"	"	

H&P Mobile
Geochemistry Inc.

2470 Impala Drive
Carlsbad, CA 92010
760-804-9678 Phone
760-804-9159 Fax

EGL Environmental Geotech Lab	Project: MC092513-L6	
11819 Goldring Road, Unit A	Project Number: 13-067-003 / 11710 Valley Blvd	Reported:
Arcadia, CA 91006	Project Manager: Mr. Ryan Jones	03-Oct-13 10:10

Volatile Organic Compounds by 8260SV

H&P Mobile Geochemistry, Inc.

Analyte	Result	Reporting Limit	Units	Dilution Factor	Batch	Prepared	Analyzed	Method	Notes
V10-10, P503cc (E309114-06) Vapor	**Sampled: 26-Sep-13**	**Received: 26-Sep-13**							
1,1-Difluoroethane (LCC)	ND	0.50	ug/l	0.05	EI32603	26-Sep-13	26-Sep-13	H&P 8260 SV	
Dichlorodifluoromethane (F12)	ND	0.50	"	"	"	"	"	"	
Chloromethane	ND	0.50	"	"	"	"	"	"	
Vinyl chloride	ND	0.05	"	"	"	"	"	"	
Bromomethane	ND	0.50	"	"	"	"	"	"	
Chloroethane	ND	0.50	"	"	"	"	"	"	
Trichlorofluoromethane (F11)	ND	0.50	"	"	"	"	"	"	
1,1-Dichloroethene	ND	0.50	"	"	"	"	"	"	
Methylene chloride (Dichloromethane)	ND	0.50	"	"	"	"	"	"	
1,1,2 Trichlorotrifluoroethane (F113)	ND	0.50	"	"	"	"	"	"	
Methyl tertiary-butyl ether (MTBE)	ND	0.50	"	"	"	"	"	"	
trans-1,2-Dichloroethene	ND	0.50	"	"	"	"	"	"	
Diisopropyl ether (DIPE)	ND	1.0	"	"	"	"	"	"	
1,1-Dichloroethane	ND	0.50	"	"	"	"	"	"	
Ethyl tert-butyl ether (ETBE)	ND	1.0	"	"	"	"	"	"	
2,2-Dichloropropane	ND	0.50	"	"	"	"	"	"	
cis-1,2-Dichloroethene	ND	0.50	"	"	"	"	"	"	
Chloroform	ND	0.10	"	"	"	"	"	"	
Bromochloromethane	ND	0.50	"	"	"	"	"	"	
1,1,1-Trichloroethane	ND	0.50	"	"	"	"	"	"	
1,1-Dichloropropene	ND	0.50	"	"	"	"	"	"	
Carbon tetrachloride	ND	0.10	"	"	"	"	"	"	
1,2-Dichloroethane (EDC)	ND	0.10	"	"	"	"	"	"	
Tertiary-amyl methyl ether (TAME)	ND	1.0	"	"	"	"	"	"	
Benzene	ND	0.10	"	"	"	"	"	"	
Trichloroethene	ND	0.10	"	"	"	"	"	"	
1,2-Dichloropropane	ND	0.50	"	"	"	"	"	"	
Bromodichloromethane	ND	0.50	"	"	"	"	"	"	
Dibromomethane	ND	0.50	"	"	"	"	"	"	
cis-1,3-Dichloropropene	ND	0.50	"	"	"	"	"	"	
Toluene	ND	1.0	"	"	"	"	"	"	
trans-1,3-Dichloropropene	ND	0.50	"	"	"	"	"	"	
1,1,2-Trichloroethane	ND	0.50	"	"	"	"	"	"	
1,2-Dibromoethane (EDB)	ND	0.50	"	"	"	"	"	"	
1,3-Dichloropropane	ND	0.50	"	"	"	"	"	"	
Tetrachloroethene	**0.12**	0.10	"	"	"	"	"	"	
Dibromochloromethane	ND	0.50	"	"	"	"	"	"	
Chlorobenzene	ND	0.10	"	"	"	"	"	"	

H&P Mobile
Geochemistry Inc.

2470 Impala Drive
Carlsbad, CA 92010
760-804-9678 Phone
760-804-9159 Fax

EGL Environmental Geotech Lab	Project: MC092513-L6	
11819 Goldring Road, Unit A	Project Number: 13-067-003 / 11710 Valley Blvd	Reported:
Arcadia, CA 91006	Project Manager: Mr. Ryan Jones	03-Oct-13 10:10

Volatile Organic Compounds by 8260SV

H&P Mobile Geochemistry, Inc.

Analyte	Result	Reporting Limit	Units	Dilution Factor	Batch	Prepared	Analyzed	Method	Notes
V10-10, P503cc (E309114-06) Vapor Sampled: 26-Sep-13 Received: 26-Sep-13									
Ethylbenzene	ND	0.50	ug/l	0.05	EI32603	26-Sep-13	26-Sep-13	H&P 8260 SV	
1,1,1,2-Tetrachloroethane	ND	0.50	"	"	"	"	"	"	
m,p-Xylene	ND	0.50	"	"	"	"	"	"	
o-Xylene	ND	0.50	"	"	"	"	"	"	
Styrene	ND	0.50	"	"	"	"	"	"	
Bromoform	ND	0.50	"	"	"	"	"	"	
Isopropylbenzene (Cumene)	ND	0.50	"	"	"	"	"	"	
1,1,2,2-Tetrachloroethane	ND	0.50	"	"	"	"	"	"	
1,2,3-Trichloropropane	ND	0.50	"	"	"	"	"	"	
n-Propylbenzene	ND	0.50	"	"	"	"	"	"	
Bromobenzene	ND	0.50	"	"	"	"	"	"	
1,3,5-Trimethylbenzene	ND	0.50	"	"	"	"	"	"	
2-Chlorotoluene	ND	0.50	"	"	"	"	"	"	
4-Chlorotoluene	ND	0.50	"	"	"	"	"	"	
tert-Butylbenzene	ND	0.50	"	"	"	"	"	"	
1,2,4-Trimethylbenzene	ND	0.50	"	"	"	"	"	"	
sec-Butylbenzene	ND	0.50	"	"	"	"	"	"	
p-Isopropyltoluene	ND	0.50	"	"	"	"	"	"	
1,3-Dichlorobenzene	ND	0.50	"	"	"	"	"	"	
1,4-Dichlorobenzene	ND	0.50	"	"	"	"	"	"	
n-Butylbenzene	ND	0.50	"	"	"	"	"	"	
1,2-Dichlorobenzene	ND	0.50	"	"	"	"	"	"	
1,2-Dibromo-3-chloropropane	ND	5.0	"	"	"	"	"	"	
1,2,4-Trichlorobenzene	ND	0.50	"	"	"	"	"	"	
Hexachlorobutadiene	ND	0.50	"	"	"	"	"	"	
Naphthalene	ND	0.10	"	"	"	"	"	"	
1,2,3-Trichlorobenzene	ND	0.50	"	"	"	"	"	"	
Tertiary-butyl alcohol (TBA)	ND	5.0	"	"	"	"	"	"	
Surrogate: Dibromofluoromethane		*105 %*		*75-125*		"	"	"	
Surrogate: 1,2-Dichloroethane-d4		*107 %*		*75-125*		"	"	"	
Surrogate: Toluene-d8		*102 %*		*75-125*		"	"	"	
Surrogate: 4-Bromofluorobenzene		*91.5 %*		*75-125*		"	"	"	

H&P Mobile
Geochemistry Inc.

2470 Impala Drive
Carlsbad, CA 92010
760-804-9678 Phone
760-804-9159 Fax

EGL Environmental Geotech Lab	Project: MC092513-L6	
11819 Goldring Road, Unit A	Project Number: 13-067-003 / 11710 Valley Blvd	Reported:
Arcadia, CA 91006	Project Manager: Mr. Ryan Jones	03-Oct-13 10:10

Volatile Organic Compounds by 8260SV

H&P Mobile Geochemistry, Inc.

Analyte	Result	Reporting Limit	Units	Dilution Factor	Batch	Prepared	Analyzed	Method	Notes
V12-5, P489cc (E309114-07) Vapor Sampled: 26-Sep-13 Received: 26-Sep-13									
1,1-Difluoroethane (LCC)	ND	0.50	ug/l	0.05	EI32603	26-Sep-13	26-Sep-13	H&P 8260 SV	
Dichlorodifluoromethane (F12)	ND	0.50	"	"	"	"	"	"	
Chloromethane	ND	0.50	"	"	"	"	"	"	
Vinyl chloride	ND	0.05	"	"	"	"	"	"	
Bromomethane	ND	0.50	"	"	"	"	"	"	
Chloroethane	ND	0.50	"	"	"	"	"	"	
Trichlorofluoromethane (F11)	ND	0.50	"	"	"	"	"	"	
1,1-Dichloroethene	ND	0.50	"	"	"	"	"	"	
Methylene chloride (Dichloromethane)	ND	0.50	"	"	"	"	"	"	
1,1,2 Trichlorotrifluoroethane (F113)	ND	0.50	"	"	"	"	"	"	
Methyl tertiary-butyl ether (MTBE)	ND	0.50	"	"	"	"	"	"	
trans-1,2-Dichloroethene	ND	0.50	"	"	"	"	"	"	
Diisopropyl ether (DIPE)	ND	1.0	"	"	"	"	"	"	
1,1-Dichloroethane	ND	0.50	"	"	"	"	"	"	
Ethyl tert-butyl ether (ETBE)	ND	1.0	"	"	"	"	"	"	
2,2-Dichloropropane	ND	0.50	"	"	"	"	"	"	
cis-1,2-Dichloroethene	ND	0.50	"	"	"	"	"	"	
Chloroform	**0.11**	0.10	"	"	"	"	"	"	B
Bromochloromethane	ND	0.50	"	"	"	"	"	"	
1,1,1-Trichloroethane	ND	0.50	"	"	"	"	"	"	
1,1-Dichloropropene	ND	0.50	"	"	"	"	"	"	
Carbon tetrachloride	ND	0.10	"	"	"	"	"	"	
1,2-Dichloroethane (EDC)	ND	0.10	"	"	"	"	"	"	
Tertiary-amyl methyl ether (TAME)	ND	1.0	"	"	"	"	"	"	
Benzene	ND	0.10	"	"	"	"	"	"	
Trichloroethene	ND	0.10	"	"	"	"	"	"	
1,2-Dichloropropane	ND	0.50	"	"	"	"	"	"	
Bromodichloromethane	ND	0.50	"	"	"	"	"	"	
Dibromomethane	ND	0.50	"	"	"	"	"	"	
cis-1,3-Dichloropropene	ND	0.50	"	"	"	"	"	"	
Toluene	ND	1.0	"	"	"	"	"	"	
trans-1,3-Dichloropropene	ND	0.50	"	"	"	"	"	"	
1,1,2-Trichloroethane	ND	0.50	"	"	"	"	"	"	
1,2-Dibromoethane (EDB)	ND	0.50	"	"	"	"	"	"	
1,3-Dichloropropane	ND	0.50	"	"	"	"	"	"	
Tetrachloroethene	**0.51**	0.10	"	"	"	"	"	"	
Dibromochloromethane	ND	0.50	"	"	"	"	"	"	
Chlorobenzene	ND	0.10	"	"	"	"	"	"	

H&P Mobile
Geochemistry Inc.

2470 Impala Drive
Carlsbad, CA 92010
760-804-9678 Phone
760-804-9159 Fax

EGL Environmental Geotech Lab	Project: MC092513-L6	
11819 Goldring Road, Unit A	Project Number: 13-067-003 / 11710 Valley Blvd	Reported:
Arcadia, CA 91006	Project Manager: Mr. Ryan Jones	03-Oct-13 10:10

Volatile Organic Compounds by 8260SV

H&P Mobile Geochemistry, Inc.

Analyte	Result	Reporting Limit	Units	Dilution Factor	Batch	Prepared	Analyzed	Method	Notes
V12-5, P489cc (E309114-07) Vapor Sampled: 26-Sep-13 Received: 26-Sep-13									
Ethylbenzene	ND	0.50	ug/l	0.05	EI32603	26-Sep-13	26-Sep-13	H&P 8260 SV	
1,1,1,2-Tetrachloroethane	ND	0.50	"	"	"	"	"	"	
m,p-Xylene	ND	0.50	"	"	"	"	"	"	
o-Xylene	ND	0.50	"	"	"	"	"	"	
Styrene	ND	0.50	"	"	"	"	"	"	
Bromoform	ND	0.50	"	"	"	"	"	"	
Isopropylbenzene (Cumene)	ND	0.50	"	"	"	"	"	"	
1,1,2,2-Tetrachloroethane	ND	0.50	"	"	"	"	"	"	
1,2,3-Trichloropropane	ND	0.50	"	"	"	"	"	"	
n-Propylbenzene	ND	0.50	"	"	"	"	"	"	
Bromobenzene	ND	0.50	"	"	"	"	"	"	
1,3,5-Trimethylbenzene	ND	0.50	"	"	"	"	"	"	
2-Chlorotoluene	ND	0.50	"	"	"	"	"	"	
4-Chlorotoluene	ND	0.50	"	"	"	"	"	"	
tert-Butylbenzene	ND	0.50	"	"	"	"	"	"	
1,2,4-Trimethylbenzene	ND	0.50	"	"	"	"	"	"	
sec-Butylbenzene	ND	0.50	"	"	"	"	"	"	
p-Isopropyltoluene	ND	0.50	"	"	"	"	"	"	
1,3-Dichlorobenzene	ND	0.50	"	"	"	"	"	"	
1,4-Dichlorobenzene	ND	0.50	"	"	"	"	"	"	
n-Butylbenzene	ND	0.50	"	"	"	"	"	"	
1,2-Dichlorobenzene	ND	0.50	"	"	"	"	"	"	
1,2-Dibromo-3-chloropropane	ND	5.0	"	"	"	"	"	"	
1,2,4-Trichlorobenzene	ND	0.50	"	"	"	"	"	"	
Hexachlorobutadiene	ND	0.50	"	"	"	"	"	"	
Naphthalene	ND	0.10	"	"	"	"	"	"	
1,2,3-Trichlorobenzene	ND	0.50	"	"	"	"	"	"	
Tertiary-butyl alcohol (TBA)	ND	5.0	"	"	"	"	"	"	
Surrogate: Dibromofluoromethane		*103 %*		*75-125*		"	"	"	
Surrogate: 1,2-Dichloroethane-d4		*106 %*		*75-125*		"	"	"	
Surrogate: Toluene-d8		*101 %*		*75-125*		"	"	"	
Surrogate: 4-Bromofluorobenzene		*98.3 %*		*75-125*		"	"	"	

H&P Mobile
Geochemistry Inc.

2470 Impala Drive
Carlsbad, CA 92010
760-804-9678 Phone
760-804-9159 Fax

EGL Environmental Geotech Lab	Project: MC092513-L6	
11819 Goldring Road, Unit A	Project Number: 13-067-003 / 11710 Valley Blvd	Reported:
Arcadia, CA 91006	Project Manager: Mr. Ryan Jones	03-Oct-13 10:10

Volatile Organic Compounds by 8260SV

H&P Mobile Geochemistry, Inc.

Analyte	Result	Reporting Limit	Units	Dilution Factor	Batch	Prepared	Analyzed	Method	Notes
V12-10, P503cc (E309114-08) Vapor Sampled: 26-Sep-13 Received: 26-Sep-13									
1,1-Difluoroethane (LCC)	ND	0.50	ug/l	0.05	EI32603	26-Sep-13	26-Sep-13	H&P 8260 SV	
Dichlorodifluoromethane (F12)	ND	0.50	"	"	"	"	"	"	
Chloromethane	ND	0.50	"	"	"	"	"	"	
Vinyl chloride	ND	0.05	"	"	"	"	"	"	
Bromomethane	ND	0.50	"	"	"	"	"	"	
Chloroethane	ND	0.50	"	"	"	"	"	"	
Trichlorofluoromethane (F11)	ND	0.50	"	"	"	"	"	"	
1,1-Dichloroethene	ND	0.50	"	"	"	"	"	"	
Methylene chloride (Dichloromethane)	ND	0.50	"	"	"	"	"	"	
1,1,2 Trichlorotrifluoroethane (F113)	ND	0.50	"	"	"	"	"	"	
Methyl tertiary-butyl ether (MTBE)	ND	0.50	"	"	"	"	"	"	
trans-1,2-Dichloroethene	ND	0.50	"	"	"	"	"	"	
Diisopropyl ether (DIPE)	ND	1.0	"	"	"	"	"	"	
1,1-Dichloroethane	ND	0.50	"	"	"	"	"	"	
Ethyl tert-butyl ether (ETBE)	ND	1.0	"	"	"	"	"	"	
2,2-Dichloropropane	ND	0.50	"	"	"	"	"	"	
cis-1,2-Dichloroethene	ND	0.50	"	"	"	"	"	"	
Chloroform	ND	0.10	"	"	"	"	"	"	
Bromochloromethane	ND	0.50	"	"	"	"	"	"	
1,1,1-Trichloroethane	ND	0.50	"	"	"	"	"	"	
1,1-Dichloropropene	ND	0.50	"	"	"	"	"	"	
Carbon tetrachloride	ND	0.10	"	"	"	"	"	"	
1,2-Dichloroethane (EDC)	ND	0.10	"	"	"	"	"	"	
Tertiary-amyl methyl ether (TAME)	ND	1.0	"	"	"	"	"	"	
Benzene	ND	0.10	"	"	"	"	"	"	
Trichloroethene	ND	0.10	"	"	"	"	"	"	
1,2-Dichloropropane	ND	0.50	"	"	"	"	"	"	
Bromodichloromethane	ND	0.50	"	"	"	"	"	"	
Dibromomethane	ND	0.50	"	"	"	"	"	"	
cis-1,3-Dichloropropene	ND	0.50	"	"	"	"	"	"	
Toluene	ND	1.0	"	"	"	"	"	"	
trans-1,3-Dichloropropene	ND	0.50	"	"	"	"	"	"	
1,1,2-Trichloroethane	ND	0.50	"	"	"	"	"	"	
1,2-Dibromoethane (EDB)	ND	0.50	"	"	"	"	"	"	
1,3-Dichloropropane	ND	0.50	"	"	"	"	"	"	
Tetrachloroethene	**0.48**	0.10	"	"	"	"	"	"	
Dibromochloromethane	ND	0.50	"	"	"	"	"	"	
Chlorobenzene	ND	0.10	"	"	"	"	"	"	

H&P Mobile
Geochemistry Inc.

2470 Impala Drive
Carlsbad, CA 92010
760-804-9678 Phone
760-804-9159 Fax

EGL Environmental Geotech Lab
11819 Goldring Road, Unit A
Arcadia, CA 91006

Project: MC092513-L6
Project Number: 13-067-003 / 11710 Valley Blvd
Project Manager: Mr. Ryan Jones

Reported:
03-Oct-13 10:10

Volatile Organic Compounds by 8260SV

H&P Mobile Geochemistry, Inc.

Analyte	Result	Reporting Limit	Units	Dilution Factor	Batch	Prepared	Analyzed	Method	Notes
V12-10, P503cc (E309114-08) Vapor Sampled: 26-Sep-13 Received: 26-Sep-13									
Ethylbenzene	ND	0.50	ug/l	0.05	EI32603	26-Sep-13	26-Sep-13	H&P 8260 SV	
1,1,1,2-Tetrachloroethane	ND	0.50	"	"	"	"	"	"	
m,p-Xylene	ND	0.50	"	"	"	"	"	"	
o-Xylene	ND	0.50	"	"	"	"	"	"	
Styrene	ND	0.50	"	"	"	"	"	"	
Bromoform	ND	0.50	"	"	"	"	"	"	
Isopropylbenzene (Cumene)	ND	0.50	"	"	"	"	"	"	
1,1,2,2-Tetrachloroethane	ND	0.50	"	"	"	"	"	"	
1,2,3-Trichloropropane	ND	0.50	"	"	"	"	"	"	
n-Propylbenzene	ND	0.50	"	"	"	"	"	"	
Bromobenzene	ND	0.50	"	"	"	"	"	"	
1,3,5-Trimethylbenzene	ND	0.50	"	"	"	"	"	"	
2-Chlorotoluene	ND	0.50	"	"	"	"	"	"	
4-Chlorotoluene	ND	0.50	"	"	"	"	"	"	
tert-Butylbenzene	ND	0.50	"	"	"	"	"	"	
1,2,4-Trimethylbenzene	ND	0.50	"	"	"	"	"	"	
sec-Butylbenzene	ND	0.50	"	"	"	"	"	"	
p-Isopropyltoluene	ND	0.50	"	"	"	"	"	"	
1,3-Dichlorobenzene	ND	0.50	"	"	"	"	"	"	
1,4-Dichlorobenzene	ND	0.50	"	"	"	"	"	"	
n-Butylbenzene	ND	0.50	"	"	"	"	"	"	
1,2-Dichlorobenzene	ND	0.50	"	"	"	"	"	"	
1,2-Dibromo-3-chloropropane	ND	5.0	"	"	"	"	"	"	
1,2,4-Trichlorobenzene	ND	0.50	"	"	"	"	"	"	
Hexachlorobutadiene	ND	0.50	"	"	"	"	"	"	
Naphthalene	ND	0.10	"	"	"	"	"	"	
1,2,3-Trichlorobenzene	ND	0.50	"	"	"	"	"	"	
Tertiary-butyl alcohol (TBA)	ND	5.0	"	"	"	"	"	"	
Surrogate: Dibromofluoromethane		*100 %*		*75-125*		"	"	"	
Surrogate: 1,2-Dichloroethane-d4		*102 %*		*75-125*		"	"	"	
Surrogate: Toluene-d8		*99.9 %*		*75-125*		"	"	"	
Surrogate: 4-Bromofluorobenzene		*94.7 %*		*75-125*		"	"	"	

H&P Mobile
Geochemistry Inc.

2470 Impala Drive
Carlsbad, CA 92010
760-804-9678 Phone
760-804-9159 Fax

EGL Environmental Geotech Lab
11819 Goldring Road, Unit A
Arcadia, CA 91006

Project: MC092513-L6
Project Number: 13-067-003 / 11710 Valley Blvd
Project Manager: Mr. Ryan Jones

Reported:
03-Oct-13 10:10

Volatile Organic Compounds by 8260SV

H&P Mobile Geochemistry, Inc.

Analyte	Result	Reporting Limit	Units	Dilution Factor	Batch	Prepared	Analyzed	Method	Notes
V11-5, P489cc (E309114-09) Vapor Sampled: 26-Sep-13 Received: 26-Sep-13									
1,1-Difluoroethane (LCC)	ND	0.50	ug/l	0.05	EI32603	26-Sep-13	26-Sep-13	H&P 8260 SV	
Dichlorodifluoromethane (F12)	ND	0.50	"	"	"	"	"	"	
Chloromethane	ND	0.50	"	"	"	"	"	"	
Vinyl chloride	ND	0.05	"	"	"	"	"	"	
Bromomethane	ND	0.50	"	"	"	"	"	"	
Chloroethane	ND	0.50	"	"	"	"	"	"	
Trichlorofluoromethane (F11)	ND	0.50	"	"	"	"	"	"	
1,1-Dichloroethene	ND	0.50	"	"	"	"	"	"	
Methylene chloride (Dichloromethane)	ND	0.50	"	"	"	"	"	"	
1,1,2 Trichlorotrifluoroethane (F113)	ND	0.50	"	"	"	"	"	"	
Methyl tertiary-butyl ether (MTBE)	ND	0.50	"	"	"	"	"	"	
trans-1,2-Dichloroethene	ND	0.50	"	"	"	"	"	"	
Diisopropyl ether (DIPE)	ND	1.0	"	"	"	"	"	"	
1,1-Dichloroethane	ND	0.50	"	"	"	"	"	"	
Ethyl tert-butyl ether (ETBE)	ND	1.0	"	"	"	"	"	"	
2,2-Dichloropropane	ND	0.50	"	"	"	"	"	"	
cis-1,2-Dichloroethene	ND	0.50	"	"	"	"	"	"	
Chloroform	ND	0.10	"	"	"	"	"	"	
Bromochloromethane	ND	0.50	"	"	"	"	"	"	
1,1,1-Trichloroethane	ND	0.50	"	"	"	"	"	"	
1,1-Dichloropropene	ND	0.50	"	"	"	"	"	"	
Carbon tetrachloride	ND	0.10	"	"	"	"	"	"	
1,2-Dichloroethane (EDC)	ND	0.10	"	"	"	"	"	"	
Tertiary-amyl methyl ether (TAME)	ND	1.0	"	"	"	"	"	"	
Benzene	ND	0.10	"	"	"	"	"	"	
Trichloroethene	ND	0.10	"	"	"	"	"	"	
1,2-Dichloropropane	ND	0.50	"	"	"	"	"	"	
Bromodichloromethane	ND	0.50	"	"	"	"	"	"	
Dibromomethane	ND	0.50	"	"	"	"	"	"	
cis-1,3-Dichloropropene	ND	0.50	"	"	"	"	"	"	
Toluene	ND	1.0	"	"	"	"	"	"	
trans-1,3-Dichloropropene	ND	0.50	"	"	"	"	"	"	
1,1,2-Trichloroethane	ND	0.50	"	"	"	"	"	"	
1,2-Dibromoethane (EDB)	ND	0.50	"	"	"	"	"	"	
1,3-Dichloropropane	ND	0.50	"	"	"	"	"	"	
Tetrachloroethene	**0.12**	0.10	"	"	"	"	"	"	
Dibromochloromethane	ND	0.50	"	"	"	"	"	"	
Chlorobenzene	ND	0.10	"	"	"	"	"	"	

H&P Mobile
Geochemistry Inc.

2470 Impala Drive
Carlsbad, CA 92010
760-804-9678 Phone
760-804-9159 Fax

EGL Environmental Geotech Lab	Project: MC092513-L6	
11819 Goldring Road, Unit A	Project Number: 13-067-003 / 11710 Valley Blvd	Reported:
Arcadia, CA 91006	Project Manager: Mr. Ryan Jones	03-Oct-13 10:10

Volatile Organic Compounds by 8260SV

H&P Mobile Geochemistry, Inc.

Analyte	Result	Reporting Limit	Units	Dilution Factor	Batch	Prepared	Analyzed	Method	Notes
V11-5, P489cc (E309114-09) Vapor Sampled: 26-Sep-13 Received: 26-Sep-13									
Ethylbenzene	ND	0.50	ug/l	0.05	EI32603	26-Sep-13	26-Sep-13	H&P 8260 SV	
1,1,1,2-Tetrachloroethane	ND	0.50	"	"	"	"	"	"	
m,p-Xylene	ND	0.50	"	"	"	"	"	"	
o-Xylene	ND	0.50	"	"	"	"	"	"	
Styrene	ND	0.50	"	"	"	"	"	"	
Bromoform	ND	0.50	"	"	"	"	"	"	
Isopropylbenzene (Cumene)	ND	0.50	"	"	"	"	"	"	
1,1,2,2-Tetrachloroethane	ND	0.50	"	"	"	"	"	"	
1,2,3-Trichloropropane	ND	0.50	"	"	"	"	"	"	
n-Propylbenzene	ND	0.50	"	"	"	"	"	"	
Bromobenzene	ND	0.50	"	"	"	"	"	"	
1,3,5-Trimethylbenzene	ND	0.50	"	"	"	"	"	"	
2-Chlorotoluene	ND	0.50	"	"	"	"	"	"	
4-Chlorotoluene	ND	0.50	"	"	"	"	"	"	
tert-Butylbenzene	ND	0.50	"	"	"	"	"	"	
1,2,4-Trimethylbenzene	ND	0.50	"	"	"	"	"	"	
sec-Butylbenzene	ND	0.50	"	"	"	"	"	"	
p-Isopropyltoluene	ND	0.50	"	"	"	"	"	"	
1,3-Dichlorobenzene	ND	0.50	"	"	"	"	"	"	
1,4-Dichlorobenzene	ND	0.50	"	"	"	"	"	"	
n-Butylbenzene	ND	0.50	"	"	"	"	"	"	
1,2-Dichlorobenzene	ND	0.50	"	"	"	"	"	"	
1,2-Dibromo-3-chloropropane	ND	5.0	"	"	"	"	"	"	
1,2,4-Trichlorobenzene	ND	0.50	"	"	"	"	"	"	
Hexachlorobutadiene	ND	0.50	"	"	"	"	"	"	
Naphthalene	ND	0.10	"	"	"	"	"	"	
1,2,3-Trichlorobenzene	ND	0.50	"	"	"	"	"	"	
Tertiary-butyl alcohol (TBA)	ND	5.0	"	"	"	"	"	"	
Surrogate: Dibromofluoromethane		*107 %*		*75-125*		"	"	"	
Surrogate: 1,2-Dichloroethane-d4		*106 %*		*75-125*		"	"	"	
Surrogate: Toluene-d8		*104 %*		*75-125*		"	"	"	
Surrogate: 4-Bromofluorobenzene		*95.1 %*		*75-125*		"	"	"	

H&P Mobile
Geochemistry Inc.

2470 Impala Drive
Carlsbad, CA 92010
760-804-9678 Phone
760-804-9159 Fax

EGL Environmental Geotech Lab	Project: MC092513-L6	
11819 Goldring Road, Unit A	Project Number: 13-067-003 / 11710 Valley Blvd	Reported:
Arcadia, CA 91006	Project Manager: Mr. Ryan Jones	03-Oct-13 10:10

Volatile Organic Compounds by 8260SV

H&P Mobile Geochemistry, Inc.

Analyte	Result	Reporting Limit	Units	Dilution Factor	Batch	Prepared	Analyzed	Method	Notes
V11-10, P503cc (E309114-10) Vapor Sampled: 26-Sep-13 Received: 26-Sep-13									
1,1-Difluoroethane (LCC)	ND	0.50	ug/l	0.05	EI32603	26-Sep-13	26-Sep-13	H&P 8260 SV	
Dichlorodifluoromethane (F12)	ND	0.50	"	"	"	"	"	"	
Chloromethane	ND	0.50	"	"	"	"	"	"	
Vinyl chloride	ND	0.05	"	"	"	"	"	"	
Bromomethane	ND	0.50	"	"	"	"	"	"	
Chloroethane	ND	0.50	"	"	"	"	"	"	
Trichlorofluoromethane (F11)	ND	0.50	"	"	"	"	"	"	
1,1-Dichloroethene	ND	0.50	"	"	"	"	"	"	
Methylene chloride (Dichloromethane)	ND	0.50	"	"	"	"	"	"	
1,1,2 Trichlorotrifluoroethane (F113)	ND	0.50	"	"	"	"	"	"	
Methyl tertiary-butyl ether (MTBE)	ND	0.50	"	"	"	"	"	"	
trans-1,2-Dichloroethene	ND	0.50	"	"	"	"	"	"	
Diisopropyl ether (DIPE)	ND	1.0	"	"	"	"	"	"	
1,1-Dichloroethane	ND	0.50	"	"	"	"	"	"	
Ethyl tert-butyl ether (ETBE)	ND	1.0	"	"	"	"	"	"	
2,2-Dichloropropane	ND	0.50	"	"	"	"	"	"	
cis-1,2-Dichloroethene	ND	0.50	"	"	"	"	"	"	
Chloroform	ND	0.10	"	"	"	"	"	"	
Bromochloromethane	ND	0.50	"	"	"	"	"	"	
1,1,1-Trichloroethane	ND	0.50	"	"	"	"	"	"	
1,1-Dichloropropene	ND	0.50	"	"	"	"	"	"	
Carbon tetrachloride	ND	0.10	"	"	"	"	"	"	
1,2-Dichloroethane (EDC)	ND	0.10	"	"	"	"	"	"	
Tertiary-amyl methyl ether (TAME)	ND	1.0	"	"	"	"	"	"	
Benzene	ND	0.10	"	"	"	"	"	"	
Trichloroethene	ND	0.10	"	"	"	"	"	"	
1,2-Dichloropropane	ND	0.50	"	"	"	"	"	"	
Bromodichloromethane	ND	0.50	"	"	"	"	"	"	
Dibromomethane	ND	0.50	"	"	"	"	"	"	
cis-1,3-Dichloropropene	ND	0.50	"	"	"	"	"	"	
Toluene	ND	1.0	"	"	"	"	"	"	
trans-1,3-Dichloropropene	ND	0.50	"	"	"	"	"	"	
1,1,2-Trichloroethane	ND	0.50	"	"	"	"	"	"	
1,2-Dibromoethane (EDB)	ND	0.50	"	"	"	"	"	"	
1,3-Dichloropropane	ND	0.50	"	"	"	"	"	"	
Tetrachloroethene	**0.15**	0.10	"	"	"	"	"	"	
Dibromochloromethane	ND	0.50	"	"	"	"	"	"	
Chlorobenzene	ND	0.10	"	"	"	"	"	"	

H&P Mobile
Geochemistry Inc.

2470 Impala Drive
Carlsbad, CA 92010
760-804-9678 Phone
760-804-9159 Fax

EGL Environmental Geotech Lab	Project: MC092513-L6	
11819 Goldring Road, Unit A	Project Number: 13-067-003 / 11710 Valley Blvd	Reported:
Arcadia, CA 91006	Project Manager: Mr. Ryan Jones	03-Oct-13 10:10

Volatile Organic Compounds by 8260SV

H&P Mobile Geochemistry, Inc.

Analyte	Result	Reporting Limit	Units	Dilution Factor	Batch	Prepared	Analyzed	Method	Notes
V11-10, P503cc (E309114-10) Vapor Sampled: 26-Sep-13 Received: 26-Sep-13									
Ethylbenzene	ND	0.50	ug/l	0.05	EI32603	26-Sep-13	26-Sep-13	H&P 8260 SV	
1,1,1,2-Tetrachloroethane	ND	0.50	"	"	"	"	"	"	
m,p-Xylene	ND	0.50	"	"	"	"	"	"	
o-Xylene	ND	0.50	"	"	"	"	"	"	
Styrene	ND	0.50	"	"	"	"	"	"	
Bromoform	ND	0.50	"	"	"	"	"	"	
Isopropylbenzene (Cumene)	ND	0.50	"	"	"	"	"	"	
1,1,2,2-Tetrachloroethane	ND	0.50	"	"	"	"	"	"	
1,2,3-Trichloropropane	ND	0.50	"	"	"	"	"	"	
n-Propylbenzene	ND	0.50	"	"	"	"	"	"	
Bromobenzene	ND	0.50	"	"	"	"	"	"	
1,3,5-Trimethylbenzene	ND	0.50	"	"	"	"	"	"	
2-Chlorotoluene	ND	0.50	"	"	"	"	"	"	
4-Chlorotoluene	ND	0.50	"	"	"	"	"	"	
tert-Butylbenzene	ND	0.50	"	"	"	"	"	"	
1,2,4-Trimethylbenzene	ND	0.50	"	"	"	"	"	"	
sec-Butylbenzene	ND	0.50	"	"	"	"	"	"	
p-Isopropyltoluene	ND	0.50	"	"	"	"	"	"	
1,3-Dichlorobenzene	ND	0.50	"	"	"	"	"	"	
1,4-Dichlorobenzene	ND	0.50	"	"	"	"	"	"	
n-Butylbenzene	ND	0.50	"	"	"	"	"	"	
1,2-Dichlorobenzene	ND	0.50	"	"	"	"	"	"	
1,2-Dibromo-3-chloropropane	ND	5.0	"	"	"	"	"	"	
1,2,4-Trichlorobenzene	ND	0.50	"	"	"	"	"	"	
Hexachlorobutadiene	ND	0.50	"	"	"	"	"	"	
Naphthalene	ND	0.10	"	"	"	"	"	"	
1,2,3-Trichlorobenzene	ND	0.50	"	"	"	"	"	"	
Tertiary-butyl alcohol (TBA)	ND	5.0	"	"	"	"	"	"	
Surrogate: Dibromofluoromethane		*105 %*		*75-125*		"	"	"	
Surrogate: 1,2-Dichloroethane-d4		*108 %*		*75-125*		"	"	"	
Surrogate: Toluene-d8		*105 %*		*75-125*		"	"	"	
Surrogate: 4-Bromofluorobenzene		*99.2 %*		*75-125*		"	"	"	

H&P Mobile
Geochemistry Inc.

2470 Impala Drive
Carlsbad, CA 92010
760-804-9678 Phone
760-804-9159 Fax

EGL Environmental Geotech Lab	Project: MC092513-L6	
11819 Goldring Road, Unit A	Project Number: 13-067-003 / 11710 Valley Blvd	Reported:
Arcadia, CA 91006	Project Manager: Mr. Ryan Jones	03-Oct-13 10:10

Volatile Organic Compounds by 8260SV

H&P Mobile Geochemistry, Inc.

Analyte	Result	Reporting Limit	Units	Dilution Factor	Batch	Prepared	Analyzed	Method	Notes
V15-5, P489cc (E309114-11) Vapor Sampled: 26-Sep-13 Received: 26-Sep-13									
1,1-Difluoroethane (LCC)	ND	0.50	ug/l	0.05	EI32603	26-Sep-13	26-Sep-13	H&P 8260 SV	
Dichlorodifluoromethane (F12)	ND	0.50	"	"	"	"	"	"	
Chloromethane	ND	0.50	"	"	"	"	"	"	
Vinyl chloride	ND	0.05	"	"	"	"	"	"	
Bromomethane	ND	0.50	"	"	"	"	"	"	
Chloroethane	ND	0.50	"	"	"	"	"	"	
Trichlorofluoromethane (F11)	ND	0.50	"	"	"	"	"	"	
1,1-Dichloroethene	ND	0.50	"	"	"	"	"	"	
Methylene chloride (Dichloromethane)	ND	0.50	"	"	"	"	"	"	
1,1,2 Trichlorotrifluoroethane (F113)	ND	0.50	"	"	"	"	"	"	
Methyl tertiary-butyl ether (MTBE)	ND	0.50	"	"	"	"	"	"	
trans-1,2-Dichloroethene	ND	0.50	"	"	"	"	"	"	
Diisopropyl ether (DIPE)	ND	1.0	"	"	"	"	"	"	
1,1-Dichloroethane	ND	0.50	"	"	"	"	"	"	
Ethyl tert-butyl ether (ETBE)	ND	1.0	"	"	"	"	"	"	
2,2-Dichloropropane	ND	0.50	"	"	"	"	"	"	
cis-1,2-Dichloroethene	ND	0.50	"	"	"	"	"	"	
Chloroform	ND	0.10	"	"	"	"	"	"	
Bromochloromethane	ND	0.50	"	"	"	"	"	"	
1,1,1-Trichloroethane	ND	0.50	"	"	"	"	"	"	
1,1-Dichloropropene	ND	0.50	"	"	"	"	"	"	
Carbon tetrachloride	ND	0.10	"	"	"	"	"	"	
1,2-Dichloroethane (EDC)	ND	0.10	"	"	"	"	"	"	
Tertiary-amyl methyl ether (TAME)	ND	1.0	"	"	"	"	"	"	
Benzene	ND	0.10	"	"	"	"	"	"	
Trichloroethene	ND	0.10	"	"	"	"	"	"	
1,2-Dichloropropane	ND	0.50	"	"	"	"	"	"	
Bromodichloromethane	ND	0.50	"	"	"	"	"	"	
Dibromomethane	ND	0.50	"	"	"	"	"	"	
cis-1,3-Dichloropropene	ND	0.50	"	"	"	"	"	"	
Toluene	ND	1.0	"	"	"	"	"	"	
trans-1,3-Dichloropropene	ND	0.50	"	"	"	"	"	"	
1,1,2-Trichloroethane	ND	0.50	"	"	"	"	"	"	
1,2-Dibromoethane (EDB)	ND	0.50	"	"	"	"	"	"	
1,3-Dichloropropane	ND	0.50	"	"	"	"	"	"	
Tetrachloroethene	**0.40**	0.10	"	"	"	"	"	"	
Dibromochloromethane	ND	0.50	"	"	"	"	"	"	
Chlorobenzene	ND	0.10	"	"	"	"	"	"	

H&P Mobile
Geochemistry Inc.

2470 Impala Drive
Carlsbad, CA 92010
760-804-9678 Phone
760-804-9159 Fax

EGL Environmental Geotech Lab	Project: MC092513-L6	
11819 Goldring Road, Unit A	Project Number: 13-067-003 / 11710 Valley Blvd	Reported:
Arcadia, CA 91006	Project Manager: Mr. Ryan Jones	03-Oct-13 10:10

Volatile Organic Compounds by 8260SV

H&P Mobile Geochemistry, Inc.

Analyte	Result	Reporting Limit	Units	Dilution Factor	Batch	Prepared	Analyzed	Method	Notes
V15-5, P489cc (E309114-11) Vapor Sampled: 26-Sep-13 Received: 26-Sep-13									
Ethylbenzene	ND	0.50	ug/l	0.05	EI32603	26-Sep-13	26-Sep-13	H&P 8260 SV	
1,1,1,2-Tetrachloroethane	ND	0.50	"	"	"	"	"	"	
m,p-Xylene	ND	0.50	"	"	"	"	"	"	
o-Xylene	ND	0.50	"	"	"	"	"	"	
Styrene	ND	0.50	"	"	"	"	"	"	
Bromoform	ND	0.50	"	"	"	"	"	"	
Isopropylbenzene (Cumene)	ND	0.50	"	"	"	"	"	"	
1,1,2,2-Tetrachloroethane	ND	0.50	"	"	"	"	"	"	
1,2,3-Trichloropropane	ND	0.50	"	"	"	"	"	"	
n-Propylbenzene	ND	0.50	"	"	"	"	"	"	
Bromobenzene	ND	0.50	"	"	"	"	"	"	
1,3,5-Trimethylbenzene	ND	0.50	"	"	"	"	"	"	
2-Chlorotoluene	ND	0.50	"	"	"	"	"	"	
4-Chlorotoluene	ND	0.50	"	"	"	"	"	"	
tert-Butylbenzene	ND	0.50	"	"	"	"	"	"	
1,2,4-Trimethylbenzene	ND	0.50	"	"	"	"	"	"	
sec-Butylbenzene	ND	0.50	"	"	"	"	"	"	
p-Isopropyltoluene	ND	0.50	"	"	"	"	"	"	
1,3-Dichlorobenzene	ND	0.50	"	"	"	"	"	"	
1,4-Dichlorobenzene	ND	0.50	"	"	"	"	"	"	
n-Butylbenzene	ND	0.50	"	"	"	"	"	"	
1,2-Dichlorobenzene	ND	0.50	"	"	"	"	"	"	
1,2-Dibromo-3-chloropropane	ND	5.0	"	"	"	"	"	"	
1,2,4-Trichlorobenzene	ND	0.50	"	"	"	"	"	"	
Hexachlorobutadiene	ND	0.50	"	"	"	"	"	"	
Naphthalene	ND	0.10	"	"	"	"	"	"	
1,2,3-Trichlorobenzene	ND	0.50	"	"	"	"	"	"	
Tertiary-butyl alcohol (TBA)	ND	5.0	"	"	"	"	"	"	
Surrogate: Dibromofluoromethane		*105 %*		*75-125*		"	"	"	
Surrogate: 1,2-Dichloroethane-d4		*109 %*		*75-125*		"	"	"	
Surrogate: Toluene-d8		*104 %*		*75-125*		"	"	"	
Surrogate: 4-Bromofluorobenzene		*101 %*		*75-125*		"	"	"	

H&P Mobile
Geochemistry Inc.

2470 Impala Drive
Carlsbad, CA 92010
760-804-9678 Phone
760-804-9159 Fax

EGL Environmental Geotech Lab	Project: MC092513-L6	
11819 Goldring Road, Unit A	Project Number: 13-067-003 / 11710 Valley Blvd	Reported:
Arcadia, CA 91006	Project Manager: Mr. Ryan Jones	03-Oct-13 10:10

Volatile Organic Compounds by 8260SV

H&P Mobile Geochemistry, Inc.

Analyte	Result	Reporting Limit	Units	Dilution Factor	Batch	Prepared	Analyzed	Method	Notes
V15-10, P503cc (E309114-12) Vapor Sampled: 26-Sep-13 Received: 26-Sep-13									
1,1-Difluoroethane (LCC)	ND	0.50	ug/l	0.05	EI32603	26-Sep-13	26-Sep-13	H&P 8260 SV	
Dichlorodifluoromethane (F12)	ND	0.50	"	"	"	"	"	"	
Chloromethane	ND	0.50	"	"	"	"	"	"	
Vinyl chloride	ND	0.05	"	"	"	"	"	"	
Bromomethane	ND	0.50	"	"	"	"	"	"	
Chloroethane	ND	0.50	"	"	"	"	"	"	
Trichlorofluoromethane (F11)	ND	0.50	"	"	"	"	"	"	
1,1-Dichloroethene	ND	0.50	"	"	"	"	"	"	
Methylene chloride (Dichloromethane)	ND	0.50	"	"	"	"	"	"	
1,1,2 Trichlorotrifluoroethane (F113)	ND	0.50	"	"	"	"	"	"	
Methyl tertiary-butyl ether (MTBE)	ND	0.50	"	"	"	"	"	"	
trans-1,2-Dichloroethene	ND	0.50	"	"	"	"	"	"	
Diisopropyl ether (DIPE)	ND	1.0	"	"	"	"	"	"	
1,1-Dichloroethane	ND	0.50	"	"	"	"	"	"	
Ethyl tert-butyl ether (ETBE)	ND	1.0	"	"	"	"	"	"	
2,2-Dichloropropane	ND	0.50	"	"	"	"	"	"	
cis-1,2-Dichloroethene	ND	0.50	"	"	"	"	"	"	
Chloroform	ND	0.10	"	"	"	"	"	"	
Bromochloromethane	ND	0.50	"	"	"	"	"	"	
1,1,1-Trichloroethane	ND	0.50	"	"	"	"	"	"	
1,1-Dichloropropene	ND	0.50	"	"	"	"	"	"	
Carbon tetrachloride	ND	0.10	"	"	"	"	"	"	
1,2-Dichloroethane (EDC)	ND	0.10	"	"	"	"	"	"	
Tertiary-amyl methyl ether (TAME)	ND	1.0	"	"	"	"	"	"	
Benzene	ND	0.10	"	"	"	"	"	"	
Trichloroethene	ND	0.10	"	"	"	"	"	"	
1,2-Dichloropropane	ND	0.50	"	"	"	"	"	"	
Bromodichloromethane	ND	0.50	"	"	"	"	"	"	
Dibromomethane	ND	0.50	"	"	"	"	"	"	
cis-1,3-Dichloropropene	ND	0.50	"	"	"	"	"	"	
Toluene	ND	1.0	"	"	"	"	"	"	
trans-1,3-Dichloropropene	ND	0.50	"	"	"	"	"	"	
1,1,2-Trichloroethane	ND	0.50	"	"	"	"	"	"	
1,2-Dibromoethane (EDB)	ND	0.50	"	"	"	"	"	"	
1,3-Dichloropropane	ND	0.50	"	"	"	"	"	"	
Tetrachloroethene	**0.35**	0.10	"	"	"	"	"	"	
Dibromochloromethane	ND	0.50	"	"	"	"	"	"	
Chlorobenzene	ND	0.10	"	"	"	"	"	"	

H&P Mobile
Geochemistry Inc.

2470 Impala Drive
Carlsbad, CA 92010
760-804-9678 Phone
760-804-9159 Fax

EGL Environmental Geotech Lab	Project: MC092513-L6	
11819 Goldring Road, Unit A	Project Number: 13-067-003 / 11710 Valley Blvd	Reported:
Arcadia, CA 91006	Project Manager: Mr. Ryan Jones	03-Oct-13 10:10

Volatile Organic Compounds by 8260SV

H&P Mobile Geochemistry, Inc.

Analyte	Result	Reporting Limit	Units	Dilution Factor	Batch	Prepared	Analyzed	Method	Notes
V15-10, P503cc (E309114-12) Vapor Sampled: 26-Sep-13 Received: 26-Sep-13									
Ethylbenzene	ND	0.50	ug/l	0.05	EI32603	26-Sep-13	26-Sep-13	H&P 8260 SV	
1,1,1,2-Tetrachloroethane	ND	0.50	"	"	"	"	"	"	
m,p-Xylene	ND	0.50	"	"	"	"	"	"	
o-Xylene	ND	0.50	"	"	"	"	"	"	
Styrene	ND	0.50	"	"	"	"	"	"	
Bromoform	ND	0.50	"	"	"	"	"	"	
Isopropylbenzene (Cumene)	ND	0.50	"	"	"	"	"	"	
1,1,2,2-Tetrachloroethane	ND	0.50	"	"	"	"	"	"	
1,2,3-Trichloropropane	ND	0.50	"	"	"	"	"	"	
n-Propylbenzene	ND	0.50	"	"	"	"	"	"	
Bromobenzene	ND	0.50	"	"	"	"	"	"	
1,3,5-Trimethylbenzene	ND	0.50	"	"	"	"	"	"	
2-Chlorotoluene	ND	0.50	"	"	"	"	"	"	
4-Chlorotoluene	ND	0.50	"	"	"	"	"	"	
tert-Butylbenzene	ND	0.50	"	"	"	"	"	"	
1,2,4-Trimethylbenzene	ND	0.50	"	"	"	"	"	"	
sec-Butylbenzene	ND	0.50	"	"	"	"	"	"	
p-Isopropyltoluene	ND	0.50	"	"	"	"	"	"	
1,3-Dichlorobenzene	ND	0.50	"	"	"	"	"	"	
1,4-Dichlorobenzene	ND	0.50	"	"	"	"	"	"	
n-Butylbenzene	ND	0.50	"	"	"	"	"	"	
1,2-Dichlorobenzene	ND	0.50	"	"	"	"	"	"	
1,2-Dibromo-3-chloropropane	ND	5.0	"	"	"	"	"	"	
1,2,4-Trichlorobenzene	ND	0.50	"	"	"	"	"	"	
Hexachlorobutadiene	ND	0.50	"	"	"	"	"	"	
Naphthalene	ND	0.10	"	"	"	"	"	"	
1,2,3-Trichlorobenzene	ND	0.50	"	"	"	"	"	"	
Tertiary-butyl alcohol (TBA)	ND	5.0	"	"	"	"	"	"	
Surrogate: Dibromofluoromethane		*102 %*		*75-125*		"	"	"	
Surrogate: 1,2-Dichloroethane-d4		*99.3 %*		*75-125*		"	"	"	
Surrogate: Toluene-d8		*104 %*		*75-125*		"	"	"	
Surrogate: 4-Bromofluorobenzene		*98.7 %*		*75-125*		"	"	"	

H&P Mobile
Geochemistry Inc.

2470 Impala Drive
Carlsbad, CA 92010
760-804-9678 Phone
760-804-9159 Fax

EGL Environmental Geotech Lab	Project: MC092513-L6	
11819 Goldring Road, Unit A	Project Number: 13-067-003 / 11710 Valley Blvd	Reported:
Arcadia, CA 91006	Project Manager: Mr. Ryan Jones	03-Oct-13 10:10

Volatile Organic Compounds by 8260SV

H&P Mobile Geochemistry, Inc.

Analyte	Result	Reporting Limit	Units	Dilution Factor	Batch	Prepared	Analyzed	Method	Notes
V9-10, P503cc (E309114-13) Vapor Sampled: 26-Sep-13 Received: 26-Sep-13									
1,1-Difluoroethane (LCC)	ND	0.50	ug/l	0.05	EI32603	26-Sep-13	26-Sep-13	H&P 8260 SV	
Dichlorodifluoromethane (F12)	ND	0.50	"	"	"	"	"	"	
Chloromethane	ND	0.50	"	"	"	"	"	"	
Vinyl chloride	ND	0.05	"	"	"	"	"	"	
Bromomethane	ND	0.50	"	"	"	"	"	"	
Chloroethane	ND	0.50	"	"	"	"	"	"	
Trichlorofluoromethane (F11)	ND	0.50	"	"	"	"	"	"	
1,1-Dichloroethene	ND	0.50	"	"	"	"	"	"	
Methylene chloride (Dichloromethane)	ND	0.50	"	"	"	"	"	"	
1,1,2 Trichlorotrifluoroethane (F113)	ND	0.50	"	"	"	"	"	"	
Methyl tertiary-butyl ether (MTBE)	ND	0.50	"	"	"	"	"	"	
trans-1,2-Dichloroethene	ND	0.50	"	"	"	"	"	"	
Diisopropyl ether (DIPE)	ND	1.0	"	"	"	"	"	"	
1,1-Dichloroethane	ND	0.50	"	"	"	"	"	"	
Ethyl tert-butyl ether (ETBE)	ND	1.0	"	"	"	"	"	"	
2,2-Dichloropropane	ND	0.50	"	"	"	"	"	"	
cis-1,2-Dichloroethene	ND	0.50	"	"	"	"	"	"	
Chloroform	ND	0.10	"	"	"	"	"	"	
Bromochloromethane	ND	0.50	"	"	"	"	"	"	
1,1,1-Trichloroethane	ND	0.50	"	"	"	"	"	"	
1,1-Dichloropropene	ND	0.50	"	"	"	"	"	"	
Carbon tetrachloride	ND	0.10	"	"	"	"	"	"	
1,2-Dichloroethane (EDC)	ND	0.10	"	"	"	"	"	"	
Tertiary-amyl methyl ether (TAME)	ND	1.0	"	"	"	"	"	"	
Benzene	ND	0.10	"	"	"	"	"	"	
Trichloroethene	ND	0.10	"	"	"	"	"	"	
1,2-Dichloropropane	ND	0.50	"	"	"	"	"	"	
Bromodichloromethane	ND	0.50	"	"	"	"	"	"	
Dibromomethane	ND	0.50	"	"	"	"	"	"	
cis-1,3-Dichloropropene	ND	0.50	"	"	"	"	"	"	
Toluene	ND	1.0	"	"	"	"	"	"	
trans-1,3-Dichloropropene	ND	0.50	"	"	"	"	"	"	
1,1,2-Trichloroethane	ND	0.50	"	"	"	"	"	"	
1,2-Dibromoethane (EDB)	ND	0.50	"	"	"	"	"	"	
1,3-Dichloropropane	ND	0.50	"	"	"	"	"	"	
Tetrachloroethene	**0.39**	0.10	"	"	"	"	"	"	
Dibromochloromethane	ND	0.50	"	"	"	"	"	"	
Chlorobenzene	ND	0.10	"	"	"	"	"	"	

H&P Mobile
Geochemistry Inc.

2470 Impala Drive
Carlsbad, CA 92010
760-804-9678 Phone
760-804-9159 Fax

EGL Environmental Geotech Lab	Project: MC092513-L6	
11819 Goldring Road, Unit A	Project Number: 13-067-003 / 11710 Valley Blvd	Reported:
Arcadia, CA 91006	Project Manager: Mr. Ryan Jones	03-Oct-13 10:10

Volatile Organic Compounds by 8260SV

H&P Mobile Geochemistry, Inc.

Analyte	Result	Reporting Limit	Units	Dilution Factor	Batch	Prepared	Analyzed	Method	Notes
V9-10, P503cc (E309114-13) Vapor Sampled: 26-Sep-13 Received: 26-Sep-13									
Ethylbenzene	ND	0.50	ug/l	0.05	EI32603	26-Sep-13	26-Sep-13	H&P 8260 SV	
1,1,1,2-Tetrachloroethane	ND	0.50	"	"	"	"	"	"	
m,p-Xylene	ND	0.50	"	"	"	"	"	"	
o-Xylene	ND	0.50	"	"	"	"	"	"	
Styrene	ND	0.50	"	"	"	"	"	"	
Bromoform	ND	0.50	"	"	"	"	"	"	
Isopropylbenzene (Cumene)	ND	0.50	"	"	"	"	"	"	
1,1,2,2-Tetrachloroethane	ND	0.50	"	"	"	"	"	"	
1,2,3-Trichloropropane	ND	0.50	"	"	"	"	"	"	
n-Propylbenzene	ND	0.50	"	"	"	"	"	"	
Bromobenzene	ND	0.50	"	"	"	"	"	"	
1,3,5-Trimethylbenzene	ND	0.50	"	"	"	"	"	"	
2-Chlorotoluene	ND	0.50	"	"	"	"	"	"	
4-Chlorotoluene	ND	0.50	"	"	"	"	"	"	
tert-Butylbenzene	ND	0.50	"	"	"	"	"	"	
1,2,4-Trimethylbenzene	ND	0.50	"	"	"	"	"	"	
sec-Butylbenzene	ND	0.50	"	"	"	"	"	"	
p-Isopropyltoluene	ND	0.50	"	"	"	"	"	"	
1,3-Dichlorobenzene	ND	0.50	"	"	"	"	"	"	
1,4-Dichlorobenzene	ND	0.50	"	"	"	"	"	"	
n-Butylbenzene	ND	0.50	"	"	"	"	"	"	
1,2-Dichlorobenzene	ND	0.50	"	"	"	"	"	"	
1,2-Dibromo-3-chloropropane	ND	5.0	"	"	"	"	"	"	
1,2,4-Trichlorobenzene	ND	0.50	"	"	"	"	"	"	
Hexachlorobutadiene	ND	0.50	"	"	"	"	"	"	
Naphthalene	ND	0.10	"	"	"	"	"	"	
1,2,3-Trichlorobenzene	ND	0.50	"	"	"	"	"	"	
Tertiary-butyl alcohol (TBA)	ND	5.0	"	"	"	"	"	"	
Surrogate: Dibromofluoromethane		*106 %*		*75-125*		"	"	"	
Surrogate: 1,2-Dichloroethane-d4		*99.9 %*		*75-125*		"	"	"	
Surrogate: Toluene-d8		*100 %*		*75-125*		"	"	"	
Surrogate: 4-Bromofluorobenzene		*96.7 %*		*75-125*		"	"	"	

H&P Mobile
Geochemistry Inc.

2470 Impala Drive
Carlsbad, CA 92010
760-804-9678 Phone
760-804-9159 Fax

EGL Environmental Geotech Lab	Project: MC092513-L6	
11819 Goldring Road, Unit A	Project Number: 13-067-003 / 11710 Valley Blvd	Reported:
Arcadia, CA 91006	Project Manager: Mr. Ryan Jones	03-Oct-13 10:10

TPH Analysis by LUFT

H&P Mobile Geochemistry, Inc.

Analyte	Result	Reporting Limit	Units	Dilution Factor	Batch	Prepared	Analyzed	Method	Notes
V4-5, 1PV, P163cc (E309110-01) Vapor Sampled: 25-Sep-13 Received: 25-Sep-13									
Gasoline (C5-C11)	ND	200	ug/l	0.05	EI32504	25-Sep-13	25-Sep-13	LUFT	
V4-5, 3PV, P489cc (E309110-02) Vapor Sampled: 25-Sep-13 Received: 25-Sep-13									
Gasoline (C5-C11)	ND	200	ug/l	0.05	EI32504	25-Sep-13	25-Sep-13	LUFT	
V4-5, 10PV, P1630cc (E309110-03) Vapor Sampled: 25-Sep-13 Received: 25-Sep-13									
Gasoline (C5-C11)	ND	200	ug/l	0.05	EI32504	25-Sep-13	25-Sep-13	LUFT	
V2-5, P489cc (E309110-04) Vapor Sampled: 25-Sep-13 Received: 25-Sep-13									
Gasoline (C5-C11)	ND	200	ug/l	0.05	EI32504	25-Sep-13	25-Sep-13	LUFT	
V2-10, P503cc (E309110-05) Vapor Sampled: 25-Sep-13 Received: 25-Sep-13									
Gasoline (C5-C11)	ND	200	ug/l	0.05	EI32504	25-Sep-13	25-Sep-13	LUFT	
V3-5, P489cc (E309110-06) Vapor Sampled: 25-Sep-13 Received: 25-Sep-13									
Gasoline (C5-C11)	ND	200	ug/l	0.05	EI32504	25-Sep-13	25-Sep-13	LUFT	
V16-5, P489cc (E309110-07) Vapor Sampled: 25-Sep-13 Received: 25-Sep-13									
Gasoline (C5-C11)	ND	200	ug/l	0.05	EI32504	25-Sep-13	25-Sep-13	LUFT	
V16-10, P503cc (E309110-08) Vapor Sampled: 25-Sep-13 Received: 25-Sep-13									
Gasoline (C5-C11)	ND	200	ug/l	0.05	EI32504	25-Sep-13	25-Sep-13	LUFT	
V1-5, P489cc (E309110-09) Vapor Sampled: 25-Sep-13 Received: 25-Sep-13									
Gasoline (C5-C11)	ND	200	ug/l	0.05	EI32504	25-Sep-13	25-Sep-13	LUFT	

H&P Mobile
Geochemistry Inc.

2470 Impala Drive
Carlsbad, CA 92010
760-804-9678 Phone
760-804-9159 Fax

EGL Environmental Geotech Lab
11819 Goldring Road, Unit A
Arcadia, CA 91006

Project: MC092513-L6
Project Number: 13-067-003 / 11710 Valley Blvd
Project Manager: Mr. Ryan Jones

Reported:
03-Oct-13 10:10

TPH Analysis by LUFT

H&P Mobile Geochemistry, Inc.

Analyte	Result	Reporting Limit	Units	Dilution Factor	Batch	Prepared	Analyzed	Method	Notes
V1-10, P503cc (E309110-10) Vapor Sampled: 25-Sep-13 Received: 25-Sep-13									
Gasoline (C5-C11)	ND	200	ug/l	0.05	EI32504	25-Sep-13	25-Sep-13	LUFT	
V14-5, P489cc (E309110-11) Vapor Sampled: 25-Sep-13 Received: 25-Sep-13									
Gasoline (C5-C11)	ND	200	ug/l	0.05	EI32504	25-Sep-13	25-Sep-13	LUFT	
V14-10, P503cc (E309110-12) Vapor Sampled: 25-Sep-13 Received: 25-Sep-13									
Gasoline (C5-C11)	ND	200	ug/l	0.05	EI32504	25-Sep-13	25-Sep-13	LUFT	
V13-5, P489cc (E309110-13) Vapor Sampled: 25-Sep-13 Received: 25-Sep-13									
Gasoline (C5-C11)	ND	200	ug/l	0.05	EI32504	25-Sep-13	25-Sep-13	LUFT	
V13-5, Rep, P539cc (E309110-14) Vapor Sampled: 25-Sep-13 Received: 25-Sep-13									
Gasoline (C5-C11)	ND	200	ug/l	0.05	EI32504	25-Sep-13	25-Sep-13	LUFT	
V13-10, P503cc (E309110-15) Vapor Sampled: 25-Sep-13 Received: 25-Sep-13									
Gasoline (C5-C11)	ND	200	ug/l	0.05	EI32504	25-Sep-13	25-Sep-13	LUFT	
V6-5, P489cc (E309114-01) Vapor Sampled: 26-Sep-13 Received: 26-Sep-13									
Gasoline (C5-C11)	ND	200	ug/l	0.05	EI32603	26-Sep-13	26-Sep-13	LUFT	
V7-5, P489cc (E309114-02) Vapor Sampled: 26-Sep-13 Received: 26-Sep-13									
Gasoline (C5-C11)	ND	200	ug/l	0.05	EI32603	26-Sep-13	26-Sep-13	LUFT	
V9-5, P489cc (E309114-03) Vapor Sampled: 26-Sep-13 Received: 26-Sep-13									
Gasoline (C5-C11)	ND	200	ug/l	0.05	EI32603	26-Sep-13	26-Sep-13	LUFT	

H&P Mobile
Geochemistry Inc.

2470 Impala Drive
Carlsbad, CA 92010
760-804-9678 Phone
760-804-9159 Fax

EGL Environmental Geotech Lab
11819 Goldring Road, Unit A
Arcadia, CA 91006

Project: MC092513-L6
Project Number: 13-067-003 / 11710 Valley Blvd
Project Manager: Mr. Ryan Jones

Reported:
03-Oct-13 10:10

TPH Analysis by LUFT

H&P Mobile Geochemistry, Inc.

Analyte	Result	Reporting Limit	Units	Dilution Factor	Batch	Prepared	Analyzed	Method	Notes
V10-5, P489cc (E309114-04) Vapor Sampled: 26-Sep-13 Received: 26-Sep-13									
Gasoline (C5-C11)	ND	200	ug/l	0.05	EI32603	26-Sep-13	26-Sep-13	LUFT	
V10-5 Rep, P539cc (E309114-05) Vapor Sampled: 26-Sep-13 Received: 26-Sep-13									
Gasoline (C5-C11)	ND	200	ug/l	0.05	EI32603	26-Sep-13	26-Sep-13	LUFT	
V10-10, P503cc (E309114-06) Vapor Sampled: 26-Sep-13 Received: 26-Sep-13									
Gasoline (C5-C11)	ND	200	ug/l	0.05	EI32603	26-Sep-13	26-Sep-13	LUFT	
V12-5, P489cc (E309114-07) Vapor Sampled: 26-Sep-13 Received: 26-Sep-13									
Gasoline (C5-C11)	ND	200	ug/l	0.05	EI32603	26-Sep-13	26-Sep-13	LUFT	
V12-10, P503cc (E309114-08) Vapor Sampled: 26-Sep-13 Received: 26-Sep-13									
Gasoline (C5-C11)	ND	200	ug/l	0.05	EI32603	26-Sep-13	26-Sep-13	LUFT	
V11-5, P489cc (E309114-09) Vapor Sampled: 26-Sep-13 Received: 26-Sep-13									
Gasoline (C5-C11)	ND	200	ug/l	0.05	EI32603	26-Sep-13	26-Sep-13	LUFT	
V11-10, P503cc (E309114-10) Vapor Sampled: 26-Sep-13 Received: 26-Sep-13									
Gasoline (C5-C11)	ND	200	ug/l	0.05	EI32603	26-Sep-13	26-Sep-13	LUFT	
V15-5, P489cc (E309114-11) Vapor Sampled: 26-Sep-13 Received: 26-Sep-13									
Gasoline (C5-C11)	ND	200	ug/l	0.05	EI32603	26-Sep-13	26-Sep-13	LUFT	
V15-10, P503cc (E309114-12) Vapor Sampled: 26-Sep-13 Received: 26-Sep-13									
Gasoline (C5-C11)	ND	200	ug/l	0.05	EI32603	26-Sep-13	26-Sep-13	LUFT	

H&P Mobile
Geochemistry Inc.

2470 Impala Drive
Carlsbad, CA 92010
760-804-9678 Phone
760-804-9159 Fax

EGL Environmental Geotech Lab	Project: MC092513-L6	
11819 Goldring Road, Unit A	Project Number: 13-067-003 / 11710 Valley Blvd	Reported:
Arcadia, CA 91006	Project Manager: Mr. Ryan Jones	03-Oct-13 10:10

TPH Analysis by LUFT

H&P Mobile Geochemistry, Inc.

Analyte	Result	Reporting Limit	Units	Dilution Factor	Batch	Prepared	Analyzed	Method	Notes
V9-10, P503cc (E309114-13) Vapor Sampled: 26-Sep-13 Received: 26-Sep-13									
Gasoline (C5-C11)	ND	200	ug/l	0.05	EI32603	26-Sep-13	26-Sep-13	LUFT	

H&P Mobile
Geochemistry Inc.

2470 Impala Drive
Carlsbad, CA 92010
760-804-9678 Phone
760-804-9159 Fax

EGL Environmental Geotech Lab	Project: MC092513-L6	
11819 Goldring Road, Unit A	Project Number: 13-067-003 / 11710 Valley Blvd	Reported:
Arcadia, CA 91006	Project Manager: Mr. Ryan Jones	03-Oct-13 10:10

Volatile Organic Compounds by 8260SV - Quality Control

H&P Mobile Geochemistry, Inc.

Analyte	Result	Reporting Limit	Units	Spike Level	Source Result	%REC	%REC Limits	RPD	RPD Limit	Notes
Batch EI32504 - EPA 5030										
Blank (EI32504-BLK1)				Prepared & Analyzed: 25-Sep-13						
1,1-Difluoroethane (LCC)	ND	0.50	ug/l							
Dichlorodifluoromethane (F12)	ND	0.50	"							
Chloromethane	ND	0.50	"							
Vinyl chloride	ND	0.05	"							
Bromomethane	ND	0.50	"							
Chloroethane	ND	0.50	"							
Trichlorofluoromethane (F11)	ND	0.50	"							
1,1-Dichloroethene	ND	0.50	"							
Methylene chloride (Dichloromethane)	ND	0.50	"							
1,1,2 Trichlorotrifluoroethane (F113)	ND	0.50	"							
Methyl tertiary-butyl ether (MTBE)	ND	0.50	"							
trans-1,2-Dichloroethene	ND	0.50	"							
Diisopropyl ether (DIPE)	ND	1.0	"							
1,1-Dichloroethane	ND	0.50	"							
Ethyl tert-butyl ether (ETBE)	ND	1.0	"							
2,2-Dichloropropane	ND	0.50	"							
cis-1,2-Dichloroethene	ND	0.50	"							
Chloroform	ND	0.10	"							
Bromochloromethane	ND	0.50	"							
1,1,1-Trichloroethane	ND	0.50	"							
1,1-Dichloropropene	ND	0.50	"							
Carbon tetrachloride	ND	0.10	"							
1,2-Dichloroethane (EDC)	ND	0.10	"							
Tertiary-amyl methyl ether (TAME)	ND	1.0	"							
Benzene	ND	0.10	"							
Trichloroethene	ND	0.10	"							
1,2-Dichloropropane	ND	0.50	"							
Bromodichloromethane	ND	0.50	"							
Dibromomethane	ND	0.50	"							
cis-1,3-Dichloropropene	ND	0.50	"							
Toluene	ND	1.0	"							
trans-1,3-Dichloropropene	ND	0.50	"							
1,1,2-Trichloroethane	ND	0.50	"							
1,2-Dibromoethane (EDB)	ND	0.50	"							

H&P Mobile
Geochemistry Inc.

2470 Impala Drive
Carlsbad, CA 92010
760-804-9678 Phone
760-804-9159 Fax

EGL Environmental Geotech Lab	Project: MC092513-L6	
11819 Goldring Road, Unit A	Project Number: 13-067-003 / 11710 Valley Blvd	Reported:
Arcadia, CA 91006	Project Manager: Mr. Ryan Jones	03-Oct-13 10:10

Volatile Organic Compounds by 8260SV - Quality Control

H&P Mobile Geochemistry, Inc.

Analyte	Result	Reporting Limit	Units	Spike Level	Source Result	%REC	%REC Limits	RPD	RPD Limit	Notes
Batch EI32504 - EPA 5030										
Blank (EI32504-BLK1)			Prepared & Analyzed: 25-Sep-13							
1,3-Dichloropropane	ND	0.50	ug/l							
Tetrachloroethene	ND	0.10	"							
Dibromochloromethane	ND	0.50	"							
Chlorobenzene	ND	0.10	"							
Ethylbenzene	ND	0.50	"							
1,1,1,2-Tetrachloroethane	ND	0.50	"							
m,p-Xylene	ND	0.50	"							
o-Xylene	ND	0.50	"							
Styrene	ND	0.50	"							
Bromoform	ND	0.50	"							
Isopropylbenzene (Cumene)	ND	0.50	"							
1,1,2,2-Tetrachloroethane	ND	0.50	"							
1,2,3-Trichloropropane	ND	0.50	"							
n-Propylbenzene	ND	0.50	"							
Bromobenzene	ND	0.50	"							
1,3,5-Trimethylbenzene	ND	0.50	"							
2-Chlorotoluene	ND	0.50	"							
4-Chlorotoluene	ND	0.50	"							
tert-Butylbenzene	ND	0.50	"							
1,2,4-Trimethylbenzene	ND	0.50	"							
sec-Butylbenzene	ND	0.50	"							
p-Isopropyltoluene	ND	0.50	"							
1,3-Dichlorobenzene	ND	0.50	"							
1,4-Dichlorobenzene	ND	0.50	"							
n-Butylbenzene	ND	0.50	"							
1,2-Dichlorobenzene	ND	0.50	"							
1,2-Dibromo-3-chloropropane	ND	5.0	"							
1,2,4-Trichlorobenzene	ND	0.50	"							
Hexachlorobutadiene	ND	0.50	"							
Naphthalene	ND	0.10	"							
1,2,3-Trichlorobenzene	ND	0.50	"							
Tertiary-butyl alcohol (TBA)	ND	5.0	"							
Surrogate: Dibromofluoromethane	*2.53*		"	*2.50*		*101*	*75-125*			

H&P Mobile
Geochemistry Inc.

2470 Impala Drive
Carlsbad, CA 92010
760-804-9678 Phone
760-804-9159 Fax

EGL Environmental Geotech Lab	Project: MC092513-L6	
11819 Goldring Road, Unit A	Project Number: 13-067-003 / 11710 Valley Blvd	Reported:
Arcadia, CA 91006	Project Manager: Mr. Ryan Jones	03-Oct-13 10:10

Volatile Organic Compounds by 8260SV - Quality Control

H&P Mobile Geochemistry, Inc.

Analyte	Result	Reporting Limit	Units	Spike Level	Source Result	%REC	%REC Limits	RPD	RPD Limit	Notes
Batch EI32504 - EPA 5030										
Blank (EI32504-BLK1)			Prepared & Analyzed: 25-Sep-13							
Surrogate: 1,2-Dichloroethane-d4	*2.48*		*ug/l*	*2.50*		*99.4*	*75-125*			
Surrogate: Toluene-d8	*2.54*		*"*	*2.50*		*102*	*75-125*			
Surrogate: 4-Bromofluorobenzene	*2.42*		*"*	*2.50*		*96.7*	*75-125*			
LCS (EI32504-BS1)			Prepared & Analyzed: 25-Sep-13							
Dichlorodifluoromethane (F12)	3.39	0.50	ug/l	5.00		67.8	70-130			QL-1L
Vinyl chloride	5.21	0.05	"	5.00		104	70-130			
Chloroethane	5.10	0.50	"	5.00		102	70-130			
Trichlorofluoromethane (F11)	5.80	0.50	"	5.00		116	70-130			
1,1-Dichloroethene	4.55	0.50	"	5.00		91.1	70-130			
Methylene chloride (Dichloromethane)	4.39	0.50	"	5.00		87.8	70-130			
1,1,2 Trichlorotrifluoroethane (F113)	5.29	0.50	"	5.00		106	70-130			
trans-1,2-Dichloroethene	4.64	0.50	"	5.00		92.8	70-130			
1,1-Dichloroethane	4.68	0.50	"	5.00		93.5	70-130			
cis-1,2-Dichloroethene	4.42	0.50	"	5.00		88.5	70-130			
Chloroform	5.55	0.10	"	5.00		111	70-130			
1,1,1-Trichloroethane	4.24	0.50	"	5.00		84.8	70-130			
Carbon tetrachloride	3.55	0.10	"	5.00		70.9	70-130			
1,2-Dichloroethane (EDC)	4.84	0.10	"	5.00		96.7	70-130			
Benzene	4.66	0.10	"	5.00		93.2	70-130			
Trichloroethene	4.46	0.10	"	5.00		89.2	70-130			
Toluene	4.31	1.0	"	5.00		86.2	70-130			
1,1,2-Trichloroethane	4.04	0.50	"	5.00		80.9	70-130			
Tetrachloroethene	4.55	0.10	"	5.00		91.0	70-130			
Ethylbenzene	4.48	0.50	"	5.00		89.6	70-130			
1,1,1,2-Tetrachloroethane	3.42	0.50	"	5.00		68.5	70-130			QL-1L
m,p-Xylene	9.03	0.50	"	10.0		90.3	70-130			
o-Xylene	4.26	0.50	"	5.00		85.3	70-130			
1,1,2,2-Tetrachloroethane	4.16	0.50	"	5.00		83.3	70-130			
Surrogate: Dibromofluoromethane	*2.46*		*"*	*2.50*		*98.3*	*75-125*			
Surrogate: 1,2-Dichloroethane-d4	*2.44*		*"*	*2.50*		*97.6*	*75-125*			
Surrogate: Toluene-d8	*2.59*		*"*	*2.50*		*104*	*75-125*			

H&P Mobile
Geochemistry Inc.

2470 Impala Drive
Carlsbad, CA 92010
760-804-9678 Phone
760-804-9159 Fax

EGL Environmental Geotech Lab	Project: MC092513-L6	
11819 Goldring Road, Unit A	Project Number: 13-067-003 / 11710 Valley Blvd	Reported:
Arcadia, CA 91006	Project Manager: Mr. Ryan Jones	03-Oct-13 10:10

Volatile Organic Compounds by 8260SV - Quality Control

H&P Mobile Geochemistry, Inc.

Analyte	Result	Reporting Limit	Units	Spike Level	Source Result	%REC	%REC Limits	RPD	RPD Limit	Notes
Batch EI32504 - EPA 5030										
LCS (EI32504-BS1)				Prepared & Analyzed: 25-Sep-13						
Surrogate: 4-Bromofluorobenzene	*2.64*		*ug/l*	*2.50*		*106*	*75-125*			
Batch EI32603 - EPA 5030										
Blank (EI32603-BLK1)				Prepared & Analyzed: 26-Sep-13						
1,1-Difluoroethane (LCC)	ND	0.50	ug/l							
Dichlorodifluoromethane (F12)	ND	0.50	"							
Chloromethane	ND	0.50	"							
Vinyl chloride	ND	0.05	"							
Bromomethane	ND	0.50	"							
Chloroethane	ND	0.50	"							
Trichlorofluoromethane (F11)	ND	0.50	"							
1,1-Dichloroethene	ND	0.50	"							
Methylene chloride (Dichloromethane)	ND	0.50	"							
1,1,2 Trichlorotrifluoroethane (F113)	ND	0.50	"							
Methyl tertiary-butyl ether (MTBE)	ND	0.50	"							
trans-1,2-Dichloroethene	ND	0.50	"							
Diisopropyl ether (DIPE)	ND	1.0	"							
1,1-Dichloroethane	ND	0.50	"							
Ethyl tert-butyl ether (ETBE)	ND	1.0	"							
2,2-Dichloropropane	ND	0.50	"							
cis-1,2-Dichloroethene	ND	0.50	"							
Chloroform	1.21	0.10	"							B
Bromochloromethane	ND	0.50	"							
1,1,1-Trichloroethane	ND	0.50	"							
1,1-Dichloropropene	ND	0.50	"							
Carbon tetrachloride	ND	0.10	"							
1,2-Dichloroethane (EDC)	ND	0.10	"							
Tertiary-amyl methyl ether (TAME)	ND	1.0	"							
Benzene	ND	0.10	"							
Trichloroethene	ND	0.10	"							
1,2-Dichloropropane	ND	0.50	"							
Bromodichloromethane	0.650	0.50	"							B

H&P Mobile
Geochemistry Inc.

2470 Impala Drive
Carlsbad, CA 92010
760-804-9678 Phone
760-804-9159 Fax

EGL Environmental Geotech Lab	Project: MC092513-L6	
11819 Goldring Road, Unit A	Project Number: 13-067-003 / 11710 Valley Blvd	Reported:
Arcadia, CA 91006	Project Manager: Mr. Ryan Jones	03-Oct-13 10:10

Volatile Organic Compounds by 8260SV - Quality Control

H&P Mobile Geochemistry, Inc.

Analyte	Result	Reporting Limit	Units	Spike Level	Source Result	%REC	%REC Limits	RPD	RPD Limit	Notes
Batch EI32603 - EPA 5030										
Blank (EI32603-BLK1)				Prepared & Analyzed: 26-Sep-13						
Dibromomethane	ND	0.50	ug/l							
cis-1,3-Dichloropropene	ND	0.50	"							
Toluene	ND	1.0	"							
trans-1,3-Dichloropropene	ND	0.50	"							
1,1,2-Trichloroethane	ND	0.50	"							
1,2-Dibromoethane (EDB)	ND	0.50	"							
1,3-Dichloropropane	ND	0.50	"							
Tetrachloroethene	ND	0.10	"							
Dibromochloromethane	ND	0.50	"							
Chlorobenzene	ND	0.10	"							
Ethylbenzene	ND	0.50	"							
1,1,1,2-Tetrachloroethane	ND	0.50	"							
m,p-Xylene	ND	0.50	"							
o-Xylene	ND	0.50	"							
Styrene	ND	0.50	"							
Bromoform	ND	0.50	"							
Isopropylbenzene (Cumene)	ND	0.50	"							
1,1,2,2-Tetrachloroethane	ND	0.50	"							
1,2,3-Trichloropropane	ND	0.50	"							
n-Propylbenzene	ND	0.50	"							
Bromobenzene	ND	0.50	"							
1,3,5-Trimethylbenzene	ND	0.50	"							
2-Chlorotoluene	ND	0.50	"							
4-Chlorotoluene	ND	0.50	"							
tert-Butylbenzene	ND	0.50	"							
1,2,4-Trimethylbenzene	ND	0.50	"							
sec-Butylbenzene	ND	0.50	"							
p-Isopropyltoluene	ND	0.50	"							
1,3-Dichlorobenzene	ND	0.50	"							
1,4-Dichlorobenzene	ND	0.50	"							
n-Butylbenzene	ND	0.50	"							
1,2-Dichlorobenzene	ND	0.50	"							
1,2-Dibromo-3-chloropropane	ND	5.0	"							
1,2,4-Trichlorobenzene	ND	0.50	"							

H&P Mobile
Geochemistry Inc.

2470 Impala Drive
Carlsbad, CA 92010
760-804-9678 Phone
760-804-9159 Fax

EGL Environmental Geotech Lab	Project: MC092513-L6	
11819 Goldring Road, Unit A	Project Number: 13-067-003 / 11710 Valley Blvd	Reported:
Arcadia, CA 91006	Project Manager: Mr. Ryan Jones	03-Oct-13 10:10

Volatile Organic Compounds by 8260SV - Quality Control

H&P Mobile Geochemistry, Inc.

Analyte	Result	Reporting Limit	Units	Spike Level	Source Result	%REC	%REC Limits	RPD	RPD Limit	Notes
Batch EI32603 - EPA 5030										
Blank (EI32603-BLK1)				Prepared & Analyzed: 26-Sep-13						
Hexachlorobutadiene	ND	0.50	ug/l							
Naphthalene	ND	0.10	"							
1,2,3-Trichlorobenzene	ND	0.50	"							
Tertiary-butyl alcohol (TBA)	ND	5.0	"							
Surrogate: Dibromofluoromethane	*2.64*		"	*2.50*		*106*	*75-125*			
Surrogate: 1,2-Dichloroethane-d4	*2.57*		"	*2.50*		*103*	*75-125*			
Surrogate: Toluene-d8	*2.61*		"	*2.50*		*104*	*75-125*			
Surrogate: 4-Bromofluorobenzene	*2.45*		"	*2.50*		*97.9*	*75-125*			
LCS (EI32603-BS1)				Prepared & Analyzed: 26-Sep-13						
Dichlorodifluoromethane (F12)	3.21	0.50	ug/l	5.00		64.2	70-130			QL-1L
Vinyl chloride	5.01	0.05	"	5.00		100	70-130			
Chloroethane	5.20	0.50	"	5.00		104	70-130			
Trichlorofluoromethane (F11)	6.18	0.50	"	5.00		124	70-130			
1,1-Dichloroethene	4.77	0.50	"	5.00		95.3	70-130			
Methylene chloride (Dichloromethane)	4.53	0.50	"	5.00		90.6	70-130			
1,1,2 Trichlorotrifluoroethane (F113)	5.53	0.50	"	5.00		111	70-130			
trans-1,2-Dichloroethene	4.80	0.50	"	5.00		96.0	70-130			
1,1-Dichloroethane	4.87	0.50	"	5.00		97.5	70-130			
cis-1,2-Dichloroethene	4.68	0.50	"	5.00		93.7	70-130			
Chloroform	4.65	0.10	"	5.00		92.9	70-130			
1,1,1-Trichloroethane	4.38	0.50	"	5.00		87.7	70-130			
Carbon tetrachloride	4.22	0.10	"	5.00		84.3	70-130			
1,2-Dichloroethane (EDC)	5.16	0.10	"	5.00		103	70-130			
Benzene	4.84	0.10	"	5.00		96.8	70-130			
Trichloroethene	4.77	0.10	"	5.00		95.4	70-130			
Toluene	4.71	1.0	"	5.00		94.2	70-130			
1,1,2-Trichloroethane	4.70	0.50	"	5.00		94.1	70-130			
Tetrachloroethene	4.72	0.10	"	5.00		94.4	70-130			
Ethylbenzene	4.59	0.50	"	5.00		91.9	70-130			
1,1,1,2-Tetrachloroethane	4.11	0.50	"	5.00		82.2	70-130			
m,p-Xylene	9.19	0.50	"	10.0		91.9	70-130			
o-Xylene	4.29	0.50	"	5.00		85.9	70-130			

H&P Mobile
Geochemistry Inc.

2470 Impala Drive
Carlsbad, CA 92010
760-804-9678 Phone
760-804-9159 Fax

EGL Environmental Geotech Lab	Project: MC092513-L6	
11819 Goldring Road, Unit A	Project Number: 13-067-003 / 11710 Valley Blvd	Reported:
Arcadia, CA 91006	Project Manager: Mr. Ryan Jones	03-Oct-13 10:10

Volatile Organic Compounds by 8260SV - Quality Control

H&P Mobile Geochemistry, Inc.

Analyte	Result	Reporting Limit	Units	Spike Level	Source Result	%REC	%REC Limits	RPD	RPD Limit	Notes
Batch EI32603 - EPA 5030										
LCS (EI32603-BS1)				Prepared & Analyzed: 26-Sep-13						
1,1,2,2-Tetrachloroethane	4.28	0.50	ug/l	5.00		85.7	70-130			
Surrogate: Dibromofluoromethane	*2.51*		"	*2.50*		*100*	*75-125*			
Surrogate: 1,2-Dichloroethane-d4	*2.55*		"	*2.50*		*102*	*75-125*			
Surrogate: Toluene-d8	*2.76*		"	*2.50*		*110*	*75-125*			
Surrogate: 4-Bromofluorobenzene	*2.55*		"	*2.50*		*102*	*75-125*			

H&P Mobile
Geochemistry Inc.

2470 Impala Drive
Carlsbad, CA 92010
760-804-9678 Phone
760-804-9159 Fax

EGL Environmental Geotech Lab	Project: MC092513-L6	
11819 Goldring Road, Unit A	Project Number: 13-067-003 / 11710 Valley Blvd	Reported:
Arcadia, CA 91006	Project Manager: Mr. Ryan Jones	03-Oct-13 10:10

TPH Analysis by LUFT - Quality Control
H&P Mobile Geochemistry, Inc.

Analyte	Result	Reporting Limit	Units	Spike Level	Source Result	%REC	%REC Limits	RPD	RPD Limit	Notes
Batch EI32504 - EPA 5030										
Blank (EI32504-BLK1)				Prepared & Analyzed: 25-Sep-13						
Gasoline (C5-C11)	ND	200	ug/l							
Batch EI32603 - EPA 5030										
Blank (EI32603-BLK1)				Prepared & Analyzed: 26-Sep-13						
Gasoline (C5-C11)	ND	200	ug/l							

H&P Mobile
Geochemistry Inc.

2470 Impala Drive
Carlsbad, CA 92010
760-804-9678 Phone
760-804-9159 Fax

EGL Environmental Geotech Lab	Project: MC092513-L6	
11819 Goldring Road, Unit A	Project Number: 13-067-003 / 11710 Valley Blvd	Reported:
Arcadia, CA 91006	Project Manager: Mr. Ryan Jones	03-Oct-13 10:10

Notes and Definitions

QL-1L	The LCS and/or LCSD recoveries fell below the established control specifications for this analyte. Any result for this compound is qualified and should be considered biased low.
B	Analyte is found in the associated blank as well as in the sample (CLP B-flag). Laboratory Contaminant.
B	Analyte is found in the associated blank as well as in the sample (CLP B-flag). Laboratory Contaminant.
DET	Analyte DETECTED
ND	Analyte NOT DETECTED at or above the reporting limit
NR	Not Reported
dry	Sample results reported on a dry weight basis
RPD	Relative Percent Difference

H&P Mobile
Geochemistry Inc.

2470 Impala Drive
Carlsbad, CA 92010
760-804-9678 Phone
760-804-9159 Fax

EGL Environmental Geotech Lab	Project: MC092513-L6	
11819 Goldring Road, Unit A	Project Number: 13-067-003 / 11710 Valley Blvd	Reported:
Arcadia, CA 91006	Project Manager: Mr. Ryan Jones	03-Oct-13 10:10

Appendix

H&P Mobile Geochemistry, Inc. is approved as an Environmental Testing Laboratory (Certification # LI1-1751) in accordance with the DoD-ELAP program. H&P is approved by the State of Arizona under Certification Numbers AZM758 and AZ0779. H&P is approved as an Environmental Laboratory in conformance with the Environmental Laboratory Accreditation Program (CA) for the category of Volatile and Semi-Volatile Organic Chemistry of Hazardous Waste for the following methods:

Certificate# 2741, 2710, 2539, 2734 & 2730 approved for EPA 8260 and LUFT GC/MS
Certificate# 2742, 2735 & 2741 approved for LUFT
Certificate# 2735 & 2742 approved for EPA 418.1

H&P Mobile Geochemistry, Inc. is approved as an Environmental Laboratory in conformance with the National Environmental Accreditation Conference Standards for the category Environmental Analysis Air and Emissions for the following analytes and methods:

Hexachlorobutadiene by EPA TO-15 & TO-14A
1,2,4-Trichlorobenzene by EPA TO-15 & TO-14A
1,2-Dichlorobenzene by EPA TO-15 & TO-14A
Dichlorotetrafluoroethane by EPA TO-14A
1,4-Dichlorobenzene by EPA TO-15 & TO-14A
Benzene by EPA TO-15 & TO-14A
Chlorobenzene by EPA TO-15 & TO-14A
Ethyl benzene by EPA TO-15 & TO-14A
Styrene by EPA TO-15 & TO-14A
Toluene by EPA TO-15 & TO-14A
Total Xylenes by EPA TO-15
1,1,1-Trichloroethane by EPA TO-15 & TO-14A
1,1,2,2-Tetrachloroethane by EPA TO-15 & TO-14A
1,1,2-Trichloroethane by EPA TO-15 & TO-14A
1,1-Dichloroethane by EPA TO-15 & TO-14A
1,1-Dichloroethene by EPA TO-15 & TO-14A
1,2-Dichloroethane by EPA TO-15 & TO-14A
1,2-Dichloropropane by EPA TO-15 & TO-14A
Benzyl Chloride by EPA TO-15 & TO-14A
Bromoform by EPA TO-15
Bromomethane by EPA TO-15 & TO-14A
Carbon tetrachloride by EPA TO-15 & TO-14A
Chloroethane by EPA TO-15 & TO-14A
Chloroform by EPA TO-15 & TO-14A
Chloromethane by EPA TO-15 & TO-14A
cis-1,2-Dichloroethene by EPA TO-15 & TO-14A
cis-1,3-Dichloropropene by EPA TO-15 & TO-14A
Methylene chloride by EPA TO-15 & TO-14A
Tetrachloroethene by EPA TO-15 & TO-14A
trans-1,2-Dichloroethene by EPA TO-15
trans-1,3-Dichloropropene by EPA TO-15 & TO-14A
Trichloroethene by EPA TO-15 & TO-14A
Vinyl chloride by EPA TO-15
2-Butanone by EPA TO-15
4-Methyl-2-Pentanone by EPA TO-15
Hexane by EPA TO-15
Methyl tert-butyl ether by EPA TO-15
Vinyl acetate by EPA TO-15

1,3-Dichlorobenzene by EPA TO-15 & TO-14A
Trichlorofluoromethane by EPA TO-14A
Naphthalene by H&P SOP TO-15/GC-MS
1,2-Dibromoethane (EDB) by EPA TO-15 & TO-14A
1,2-Dibromo-3-chloropropane by EPA TO-15
1,3-Butadiene by EPA TO-15
1,1,2-Trichlorotrifluoroethane by EPA TO-14A
Carbon disulfide by EPA TO-15
1,4-Dioxane by EPA TO-15

This certification applies to samples analyzed in certain canisters.

Chain of Custody Record

H&P Mobile Geochemistry, Inc.
2470 Impala Dr., Carlsbad, CA 92010 • ph 760.804.9678 • fax 760.804.9159
1855 Colorado Ave., Signal Hill, CA 90755 • ph 800.834.8858

Date: 9-25-13 | H&P Project #: MC092513-L6 | Outside Lab:

Client: EGL Environmental Geotechnology | Collector: Sosth Tran | Page: 1 of 3
Address: 11819 Goldring Road, Unit A, Arcadia, CA 91006 | Client Project #: 13-067-003 | Project Contact: Ryan Jones
Location: 11710 Valley Blvd
Email: ryan@egl.com; ry@egl.com | Phone: 626-263-3588 (Cell) | Fax: | Turn Around Time: Field

Geotracker EDF: Yes ☐ No ☑ | Global ID: | Excel EDD: Yes ☑ No ☐
Sample Receipt: Head Space: Yes ☐ No ☐ | Split: Yes ☐ No ☐ N/A | Temperature: 20

Special Instructions:

Lab Work Order # E309110/EE32504

Sample Name	Field Point Name	Purge Vol	Time	Date	Sample Type	Container Type	Total # of containers	SOIL/GW: 8260B Full List	8270SIM	LUFT GC/MS (5 Pt) TPH gas	LUFT GC/MS (5 Pt) TPH diesel	418.1 TRPH	SOIL VAPOR/AIR ANALYSES: VOCs Full List 8260B	VOCs Short List 8260B	VOCs SIM 8260B	Naphthalene	Oxygenates	TPH/Gas	Benzene	Other	Leak Check Compound (1,1-DFA)	Methane	Fixed Gases	
V4-5, 1PV		163	1011	9-25	Vapor	1Liter	1						X				X	X		X				
V4-5, 3PV		489	1016				1						X				X	X		X				
V4-5, 10PV		1630	1032				1						X				X	X		X				
V2-5		489	1136				1						X				X	X		X				
V2-10		503	1143				1						X				X	X		X				
V3-5		489	1155				1						X				X	X		X				
V16-5		489	1231				1						X				X	X		X				
V16-10		503	1247				1						X				X	X		X				
V1-5		489	1302				1						X				X	X		X				
V1-10		503	1311				1						X				X	X		X				

Relinquished by (Signature): | Company: | Received by (Signature): | Company: H&P | Date: 9-25-13 | Time: 1700
Relinquished by (Signature): | Company: | Received by (Signature): | Company: | Date: | Time:
Approved/Received by (Signature): | Company: | Received by (Signature): | Company: | Date: | Time:

*Signature implies agreement to pay additional fees for services not listed on this COC | Sample disposal instructions: ☐ Return to client ☐ Archive for 60 days ☐ Hold

Chain of Custody Record

Mobile Geochemistry, Inc.

☐ 2470 Impala Dr., Carlsbad, CA 92010 • ph 760.804.9678 • fax 760.804.9159
☑ 1855 Coronado Ave., Signal Hill, CA 90755 • ph 800.834.9888

Date: 9-25-13
H&P Project #: MC092513-C6
Outside Lab:

Client: EGL Environmental Geotechnology Lab
Address: 11814 Goldring
Arcadia, CA 91006
Email: ryan@elab.com; ray@elab.com
Collector: Josh Tran
Client Project #: 13-067-003
Location: 11710 Valley Blvd
Phone: 626-263-3588 (PD3) Fax:
Page 1 of 2
Project Contact: Ryan Jones
Turn around time: Field

Geotracker EDF: Yes ☐ No ☑
Global ID:
Excel EDD: Yes ☑ No ☐

Sample Receipt
Intact: ☑ Yes ☐ No
Seal Intact: ☐ Yes ☐ No ☑ N/A
Cold: ☐ Yes ☐ No ☑ N/A
Temperature: 20

Special Instructions:


Lab Work Order #: E309114 / EI32603

Sample Name	Field Point Name	Purge Vol	Time	Date	Sample Type	Container Type	Total # of containers	SOIL/GW: 8260B Full List	8260B	LUFT/8015M TPH	418.1 TRPH	SOIL VAPOR/AIR ANALYSIS: VOC's: Full List 8260B	VOC's: Short List/DISC 8260B	VOC's: SAM, 8260B	Naphthalene 8260B	Oxygenates 8260B	TPHv gas 8260B	Ketones 8260B	Other	Leak Check Compound	Methane	Fixed Gases
V6-5		479	723	9/26	Vapor	Glass Syringe	1					X				X	X			X		
V7-5		479	728				1					X				X	X			X		
V9-5		479	737				1					X				X	X			X		
V10-5		489	1032				1					X				X	X			X		
V10-5 Rep		539	1032				1					X				X	X			X		
V10-10		503	1028				1					X				X	X			X		
V12-5		484	1127				1					X				X	X			X		
V12-10		503	1127				1					X				X	X			X		
V11-5		489	1205				1					X				X	X			X		
V11-10		503	1211				1					X				X	X			X		

Approved/Relinquished by: (Signature)	(company)	Received by: (Signature)	(company)	Date	Time
		Josh Tran	H&P	9-26-13	1430
Approved/Relinquished by: (Signature)	(company)	Received by: (Signature)	(company)	Date	Time
Approved/Relinquished by: (Signature)	(company)	Received by: (Signature)	(company)	Date	Time

*Signature constitutes authorization to proceed with analysis and acceptance of condition on back.

Sample disposal instruction: ☐ Disposal ☐ Return to client ☐ Pickup

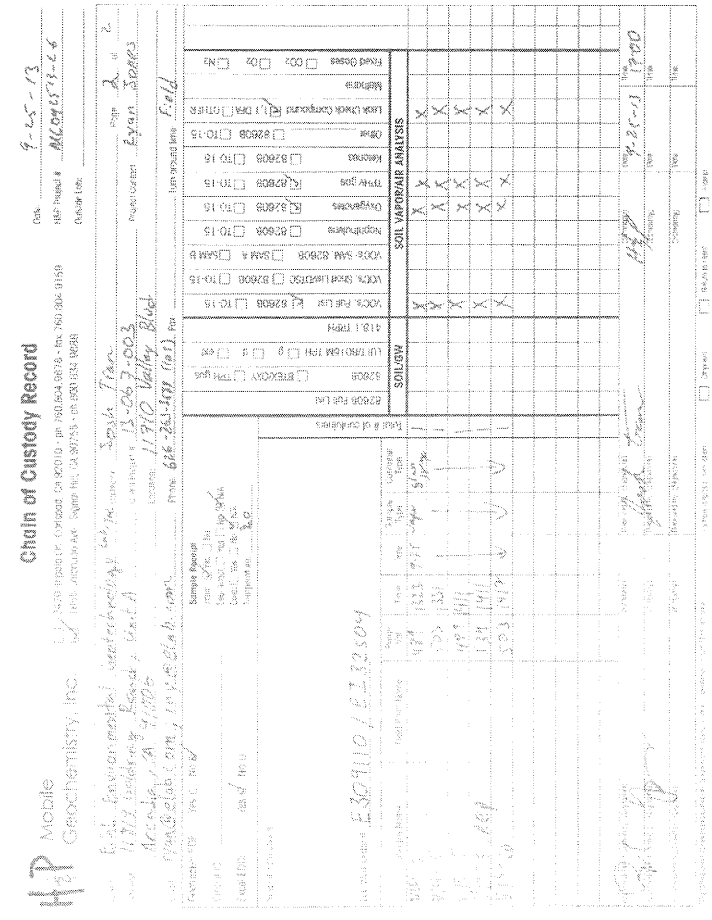

Vapor Sampling with Mobile Lab (Syringe*)

H&P Mobile Geochemistry Inc.

H&P Project #: MC092513-L6
Site Address: 11710 Valley Blvd, El Monte
Consultant: EGL Environmental Geotechnology
Field Rep(s): Ray
H&P Rep(s): J Tran, D Petryshin, T Taylor, A Wagner

Date: 9/25/2013
Arrival Time: 900
Departure Time: 1700
Overtime:
Approved By:

Office Use Only:
Reviewed: SN
Scanned:

Page 1 of 2

	Sampling Information				Probe Specs							Collection Data				
	Point ID	Syringe ID	Date	Sample Time	Probe Depth (ft)	Tubing Length (ft)	Tubing Dia (in.)	Sand Pack Dia (in.)	Sand Pack Ht (in.)	Dry Bent. Dia (in.)	Dry Bent. Ht (in.)	Purge Vol. (cc)	Shut-in Test (✓=Pass)	Flow Rate (mL/min)	Probe Pressure ("Hg)	Field Notes:
1	V4-5'-1PV	108	9/25	1011	5	7	1/8"	1.5	6	1.5	6	163	✓	200	0	
2	V4-5'-3PV	97		1016	5	7						489	✓	200	0	
3	V4-5'-10PV	116		1032	5	7						1630	✓	200	0	
4	V2-5	129		1136	5	7						489	✓	200	0	
5	V2-10	130		1143	10	12						503	✓	200	0	
6	V3-5	119		1155	5	7						489	✓	200	0	
7	V16-5	108		1231	5	7						489	✓	200	0	
8	V16-10	97		1242	10	12						503	✓	200	0	
9	V1-5	130		1302	5	7						489	✓	200	0	
10	V1-10	116		1311	10	12						503	✓	200	0	
11	V14-5	108		1323	5	7						489	✓	200	0	
12	V14-10	129		1331	10	12						503	✓	200	0	

Purge Volume Calculation

Probe ID for PVT, if applicable:	V4-5'		
Tubing:	Length: 7	Diameter 8-Jan	1 Volume: 7
Sand Pack (if included in purge volume calculation):	Height: 6	Diameter 1.5	1 Volume: 69
Dry Bentonite (if included in purge volume calculation):	Height: 6	Diameter 1.5	1 Volume: 87
PVT Increments:	1PV = 163	3PV = 489	10PV = 1630
PV Amount Selected:	3 PV	Selected by: Ray	

Leak Check Information

Leak Check Compound: ☑1,1-DFA ☐1,1,1,2-TFA ☐IPA ☐Other

Procedure: Cloth saturated with LCC is placed around probe tubing at groundlevel

Other Notes: * 50cc vapor collected unless otherwise specified

NOT ALL PROBES THAT WERE INSTALLED WERE SAMPLED, BASED ON CLIENT INSTRUCTION

H&P Mobile Geochemistry, Inc.

Chain of Custody Record

☐ 2470 Impala Dr., Carlsbad, CA 92010 • ph 760.804.9678 • fax 760.804.9159
☑ 1855 Coronado Ave., Signal Hill, CA 90755 • ph 800.834.9888

Date: 9-26-13
H&P Project # MC092513-L6
Outside Lab:

Client: EGL Environmental Geotechnology Lab
Address: 11819 Goldring
Arcadia, CA 91006
Email: ryan@elab.com; ray@elab.com
Collector: Josh Tran
Client Project # 13-067-0003
Location: 11710 Valley Blvd
Phone 626-263-3588
Fax:
Page: 2 of 2
Project Contact: Ryan Jones
Turn around time: Field

Geotracker EDF: Yes ☐ No ☑
Global ID:
Excel EDD: Yes ☑ No ☐

Sample Receipt
Intact: ☑Yes ☐ No
Seal Intact: ☐ Yes ☐ No ☑ N/A
Cold: ☐ Yes ☐ No ☑ N/A
Temperature: ⌀

Special Instructions:

Lab Work Order # E309114/E E32603

Analysis columns — SOIL/GW: 8260B Full List; 8260B ☐BTEX/OXY ☐TPH gas; LUFT/8015M TPH ☐g ☐d ☐ext; 418.1 TRPH. SOIL VAPOR/AIR ANALYSIS: VOC's: Full List ☑8260B ☐TO-15; VOC's: Short List/DTSC ☐8260B ☐TO-15; VOC's: SAM, 8260B ☐SAM A ☐SAM B; Naphthalene ☐8260B ☐TO-15; Oxygenates ☑8260B ☐TO-15; TPHv gas ☑8260B ☐TO-15; Ketones ☐8260B ☐TO-15; Other ☐8260B ☐TO-15; Leak Check Compound ☑1,1 DFA ☐OTHER; Methane; Fixed Gases ☐CO2 ☐O2 ☐N2

Sample Name	Field Point Name	Purge Vol	Time	Date	Sample Type	Container Type	Total # of containers	VOC's: Full List	Oxygenates	TPHv gas	Leak Check Compound
V15-5		489	1232	9-26	Vapor	Glass Syringe	1	X	X	X	X
V15-10		503	1239	↓	↓	↓	1	X	X	X	X
V9-10		481	1301	↓	↓	↓	1	X	X	X	X

Approved/Relinquished by: (Signature)	(company)	Received by: (Signature)	(company)	Date	Time
[signature]		Josh Tran	H&P	9-26-13	1830
Approved/Relinquished by: (Signature)	(company)	Received by: (Signature)	(company)	Date	Time
Approved/Relinquished by: (Signature)	(company)	Received by: (Signature)	(company)	Date	Time

*Signature constitutes authorization to proceed with analysis and acceptance of condition on back.

Sample disposal instruction: ☐ Disposal ☐ Return to client ☐ Pickup

Vapor Sampling with Mobile Lab (Syringe*)

H&P Mobile Geochemistry Inc.

H&P Project #: MC092513-L6 | Date: 9/25/2013
Site Address: 11710 Valley Blvd, El Monte | Arrival Time: 900
Consultant: EGL Environmental Geotechnology | Departure Time: 1700
Field Rep(s): Ray | Overtime:
H&P Rep(s): J Tran, D Petryshin, T Taylor, A Wagner | Approved By:

Office Use Only: Reviewed: SN Scanned:

	Point ID	Syringe ID	Date	Sample Time	Probe Depth (ft)	Tubing Length (ft)	Tubing Dia (in.)	Sand Pack Dia (in.)	Sand Pack Ht (in.)	Dry Bent. Dia (in.)	Dry Bent. Ht (in.)	Purge Vol. (cc)	Shut-in Test (✓=Pass)	Flow Rate (mL/min)	Probe Pressure ("Hg)	Field Notes:
13	V13-5	130	9/25	1411	5	7	1/8	1.5	6	1.5	6	489	✓	<200	0	
14	V13-5 dup	97	"	1411	5	7	"	"	"	"	"	539	✓	<200	0	
15	V13-10	108	"	1417	10	12	"	"	"	"	"	503	✓	<200	0	
16																
17																
18																
19																
20																
21																
22																
23																
24																

Purge Volume Calculation

Probe ID for PVT, if applicable:			
Tubing:	Length:	Diameter:	1 Volume:
Sand Pack (if included in purge volume calculation):	Height:	Diameter:	1 Volume:
Dry Bentonite (if included in purge volume calculation):	Height:	Diameter:	1 Volume:
PVT Increments:	1PV =	3PV =	10PV =
PV Amount Selected:			*Selected by:* Ray

Leak Check Information

Leak Check Compound: ☒1,1-DFA ☐1,1,1,2-TFA ☐IPA ☐Other

Procedure: Cloth saturated with LCC is placed around probe tubing at groundlevel.

Other Notes: * 100cc vapor collected unless otherwise specified.

Vapor Sampling with Mobile Lab (Syringe*)

H&P Mobile Geochemistry Inc.

H&P Project #: MC092513-L6 | Date: 9/26/2013
Site Address: 11710 Valley Blvd, El Monte | Arrival Time: 700
Consultant: EGL Environmental Geotechnology | Departure Time:
Field Rep(s): Ray | Overtime:
H&P Rep(s): J Tran | Approved By:

Office Use Only: Reviewed: SN Scanned:

	Point ID	Syringe ID	Date	Sample Time	Probe Depth (ft)	Tubing Length (ft)	Tubing Dia (in.)	Sand Pack Dia (in.)	Sand Pack Ht (in.)	Dry Bent. Dia (in.)	Dry Bent. Ht (in.)	Purge Vol. (cc)	Shut-in Test (✓=Pass)	Flow Rate (mL/min)	Probe Pressure ("Hg)	Field Notes:
1	V6-5	97	9-25	723	5	7	1/8	1.5	6	1.5	6	489	✓	<200	0	
2	V7-5	108	"	728	5	7	"	"	"	"	"	489	✓	<200	0	
3	V9-5	129	"	737	5	7	"	"	"	"	"	489	✓	<200	0	
4	V10-5	130	"	1032	5	7	"	"	"	"	"	489	✓	<200	0	
5	V10-5 dup	119	"	1032	5	7	"	"	"	"	"	539	✓	<200	0	
6	V10-10	116	"	1038	10	12	"	"	"	"	"	503	✓	<200	0	
7	V11-5	109	"	1121	5	7	"	"	"	"	"	489	✓	<200	0	
8	V12-10	108	"	1127	10	12	"	"	"	"	"	503	✓	<200	0	
9	V11-5	97	"	1205	5	7	"	"	"	"	"	489	✓	<200	0	
10	V11-10	116	"	1211	10	12	"	"	"	"	"	503	✓	<200	0	
11	V15-5	119	"	1232	5	7	"	"	"	"	"	489	✓	<200	0	
12	V15-10	130	"	1239	10	12	"	"	"	"	"	503	✓	<200	0	

Purge Volume Calculation

Probe ID for PVT, if applicable:	V4-5'				
Tubing:	Length: 7	Diameter 8-Jan	1 Volume: 7		
Sand Pack (if included in purge volume calculation):	Height: 6	Diameter 1.5	1 Volume: 69		
Dry Bentonite (if included in purge volume calculation)	Height: 6	Diameter 1.5	1 Volume 87		
PVT Increments:	1PV = 163	3PV = 489	10PV = 1630		
PV Amount Selected:	3	*Selected by:* Ray			

Leak Check Information

Leak Check Compound: ☒1,1-DFA ☐1,1,1,2-TFA ☐IPA ☐Other

Procedure: Cloth saturated with LCC is placed around probe tubing at groundlevel

Other Notes: * 50cc vapor collected unless otherwise specified.

NOT ALL PROBES THAT WERE INSTALLED WERE SAMPLED, BASED ON CLIENT INSTRUCTIONS (3)

Vapor Sampling with Mobile Lab (Syringe*)

Mobile Geochemistry Inc.

H&P Project #: MC092513-L6
Site Address: 11710 Valley Blvd, El Monte
Consultant: EGL Environmental Geotechnology
Field Rep(s): Ray
H&P Rep(s): J Tran

Date: 9/26/2013
Arrival Time: 700
Departure Time:
Overtime:
Approved By:

Office Use Only:
Reviewed: SN
Scanned:

	Sampling Information				Probe Specs							Collection Data				
	Point ID	Syringe ID	Date	Sample Time	Probe Depth (ft)	Tubing Length (ft)	Tubing Dia (in.)	Sand Pack Dia (in.)	Sand Pack Ht (in.)	Dry Bent. Dia (in.)	Dry Bent. Ht (in.)	Purge Vol. (cc)	Shut-in Test (✓=Pass)	Flow Rate (mL/min)	Probe Pressure ("Hg)	Field Notes:
13	W9-10	129	9.26	1501	10	12	1/8"	1.5	6	1.5	6	503	✓	200	0	
14																
15																
Purge Volume Calculation

Probe ID for PVT, if applicable:			
Tubing:	Length:	Diameter:	1 Volume:
Sand Pack (if included in purge volume calculation):	Height:	Diameter:	1 Volume:
Dry Bentonite (if included in purge volume calculation):	Height:	Diameter:	1 Volume:
PVT Increments:	1PV =	3PV =	10PV =
PV Amount Selected:		*Selected by:* Ray	

Leak Check Information

Leak Check Compound: ☒1,1-DFA ☐1,1,1,2-TFA ☐IPA ☐Other

Procedure: Cloth saturated with LCC is placed around probe tubing at groundlevel.

Other Notes. * 100cc vapor collected unless otherwise specified.

Key: I = IRIS; P = PPRTV; A = ATSDR; C = Cal EPA; X = PPRTV Appendix; H = HEAST; J = New Jersey; O = EPA Office of Water; E = Environmental Criteria and Assessment Office; S = see user guide Section 5; L = see user guide on lead; M = mutagen; V = volatile; F = See FAQ; c = cancer; * = where: n SL < 100X c SL; ** = where n SL < 10X c SL; n = noncancer; m = Concentration may exceed ceiling limit (See User Guide); s = Concentration may exceed Csat (See User Guide); SSL values are based on DAF=1

Toxicity and Chemical-specific Information													Contaminant		Screening Levels												Protection of Ground Water SSLs	
SFO (mg/kg-day)$^{-1}$	key	IUR (ug/m^3)$^{-1}$	key	RfD_o (mg/kg-day)	key	RfC_i (mg/m^3)	key	volc	muta-gen	GIABS	ABS	C_{sat} (mg/kg)	Analyte	CAS No.	Resident Soil (mg/kg)	key	Industrial Soil (mg/kg)	key	Resident Air (ug/m^3)	key	Industrial Air (ug/m^3)	key	Tapwater (ug/L)	key	MCL (ug/L)	Risk-based SSL (mg/kg)	MCL-based SSL (mg/kg)
1.8E-02	C	5.1E-06	C	1.5E-01	I					1	0.1		ALAR	1596-84-5	2.7E+01	c	9.6E+01	c	4.8E-01	c	2.4E+00	c	3.7E+00	c		8.2E-04	
8.7E-03	I			4.0E-03	I					1	0.1		Acephate	30560-19-1	5.6E+01	c**	2.0E+02	c*					7.7E+00	c**		1.7E-03	
		2.2E-06	I			9.0E-03	I	V		1		1.1E+05	Acetaldehyde	75-07-0	1.0E+01	c**	5.2E+01	c**	1.1E+00	c**	5.6E+00	c**	2.2E+00	c**		4.5E-04	
				2.0E-02	I					1	0.1		Acetochlor	34256-82-1	1.2E+03	n	1.2E+04	n					2.7E+02	n		2.2E-01	
				9.0E-01	I	3.1E+01	A	V		1		1.1E+05	Acetone	67-64-1	6.1E+04	n	6.3E+05	nms	3.2E+04	n	1.4E+05	n	1.2E+04	n		2.4E+00	
						2.0E-03	X	V		1		1.1E+05	Acetone Cyanohydrin	75-86-5	5.3E+01	n	2.2E+02	n	2.1E+00	n	8.8E+00	n	4.2E+00	n		8.4E-04	
						6.0E-02	I	V		1		1.3E+05	Acetonitrile	75-05-8	8.7E+02	n	3.7E+03	n	6.3E+01	n	2.6E+02	n	1.3E+02	n		2.6E-02	
				1.0E-01	I			V		1		2.5E+03	Acetophenone	98-86-2	7.8E+03	ns	1.0E+05	nms					1.5E+03	n		4.5E-01	
3.8E+00	C	1.3E-03	C							1	0.1		Acetylaminofluorene, 2-	53-96-3	1.3E-01	c	4.5E-01	c	1.9E-03	c	9.4E-03	c	1.3E-02	c		6.2E-05	
				5.0E-04	I	2.0E-05	I	V		1		2.3E+04	Acrolein	107-02-8	1.5E-01	n	6.5E-01	n	2.1E-02	n	8.8E-02	n	4.1E-02	n		8.4E-06	
5.0E-01	I	1.0E-04	I	2.0E-03	I	6.0E-03	I		M	1	0.1		Acrylamide	79-06-1	2.3E-01	c	3.4E+00	c	9.6E-03	c	1.2E-01	c	4.3E-02	c		9.1E-06	
				5.0E-01	I	1.0E-03	I			1	0.1		Acrylic Acid	79-10-7	3.0E+04	n	2.9E+05	nm	1.0E+00	n	4.4E+00	n	7.7E+03	n		1.6E+00	
5.4E-01	I	6.8E-05	I	4.0E-02	A	2.0E-03	I	V		1		1.1E+04	Acrylonitrile	107-13-1	2.4E-01	c*	1.2E+00	c*	3.6E-02	c*	1.8E-01	c*	4.5E-02	c*		9.8E-06	
						6.0E-03	P			1	0.1		Adiponitrile	111-69-3	8.5E+06	nm	3.6E+07	nm	6.3E+00	n	2.6E+01	n					
5.6E-02	C			1.0E-02	I					1	0.1		Alachlor	15972-60-8	8.7E+00	c*	3.1E+01	c					9.1E-01	c	2.0E+00	7.5E-04	1.6E-03
				1.0E-03	I					1	0.1		Aldicarb	116-06-3	6.1E+01	n	6.2E+02	n					1.5E+01	n	3.0E+00(F)	3.8E-03	7.5E-04
				1.0E-03	I					1	0.1		Aldicarb Sulfone	1646-88-4	6.1E+01	n	6.2E+02	n					1.6E+01	n	2.0E+00(F)	3.4E-03	4.4E-04
										1	0.1		Aldicarb sulfoxide	1646-87-3											4.0E+00(F)		8.8E-04
1.7E+01	I	4.9E-03	I	3.0E-05	I					1	0.1		Aldrin	309-00-2	2.9E-02	c*	1.0E-01	c	5.0E-04	c	2.5E-03	c	4.0E-03	c		6.5E-04	
				2.5E-01	I					1	0.1		Ally	74223-64-6	1.5E+04	n	1.5E+05	nm					3.8E+03	n		1.5E+00	
				5.0E-03	I	1.0E-04	X			1	0.1		Allyl Alcohol	107-18-6	3.0E+02	n	3.1E+03	n	1.0E-01	n	4.4E-01	n	7.8E+01	n		1.6E-02	
2.1E-02	C	6.0E-06	C			1.0E-03	I	V		1		1.4E+03	Allyl Chloride	107-05-1	6.8E-01	c**	3.4E+00	c**	4.1E-01	c**	2.0E+00	c**	6.3E-01	c**		2.0E-04	
				1.0E+00	P	5.0E-03	P			1			Aluminum	7429-90-5	7.7E+04	n	9.9E+05	nm	5.2E+00	n	2.2E+01	n	1.6E+04	n		2.3E+04	
				4.0E-04	I					1			Aluminum Phosphide	20859-73-8	3.1E+01	n	4.1E+02	n					6.2E+00	n			
				3.0E-04	I					1	0.1		Amdro	67485-29-4	1.8E+01	n	1.8E+02	n					4.6E+00	n		1.7E+03	
				9.0E-03	I					1	0.1		Ametryn	834-12-8	5.5E+02	n	5.5E+03	n					1.2E+02	n		1.2E-01	
2.1E+01	C	6.0E-03	C							1	0.1		Aminobiphenyl, 4-	92-67-1	2.3E-02	c	8.2E-02	c	4.1E-04	c	2.0E-03	c	2.6E-03	c		1.3E-05	
				8.0E-02	P					1	0.1		Aminophenol, m-	591-27-5	4.9E+03	n	4.9E+04	n					1.2E+03	n		4.7E-01	
				2.0E-02	P					1	0.1		Aminophenol, p-	123-30-8	1.2E+03	n	1.2E+04	n					3.1E+02	n		1.2E-01	
				2.5E-03	I					1	0.1		Amitraz	33089-61-1	1.5E+02	n	1.5E+03	n					5.9E+00	n		3.0E+00	
						1.0E-01	I			1			Ammonia	7664-41-7					1.0E+02	n	4.4E+02	n					
				2.0E-01	I					1			Ammonium Sulfamate	7773-06-0	1.6E+04	n	2.0E+05	nm					3.1E+03	n			
5.7E-03	I	1.6E-06	C	7.0E-03	P	1.0E-03	I			1	0.1		Aniline	62-53-3	8.5E+01	c**	3.0E+02	c*	1.0E+00	n	4.4E+00	n	1.2E+01	c**		3.9E-03	
4.0E-02	P			2.0E-03	X					1	0.1		Anthraquinone, 9,10-	84-65-1	1.2E+01	c*	4.3E+01	c*					1.2E+00	c*		1.2E-02	
				4.0E-04	I					0.15			Antimony (metallic)	7440-36-0	3.1E+01	n	4.1E+02	n					6.0E+00	n	6.0E+00	2.7E-01	2.7E-01
				5.0E-04	H					0.15			Antimony Pentoxide	1314-60-9	3.9E+01	n	5.1E+02	n					7.5E+00	n			
				9.0E-04	H					0.15			Antimony Potassium Tartrate	11071-15-1	7.0E+01	n	9.2E+02	n					1.3E+01	n			
				4.0E-04	H					0.15			Antimony Tetroxide	1332-81-6	3.1E+01	n	4.1E+02	n					6.0E+00	n			
						2.0E-04	I			0.15			Antimony Trioxide	1309-64-4	2.8E+05	nm	1.2E+06	nm	2.1E-01	n	8.8E-01	n					
				1.3E-02	I					1	0.1		Apollo	74115-24-5	7.9E+02	n	8.0E+03	n					1.8E+02	n		1.1E+01	
2.5E-02	I	7.1E-06	I	5.0E-02	H					1	0.1		Aramite	140-57-8	1.9E+01	c	6.9E+01	c	3.4E-01	c	1.7E+00	c	1.1E+00	c		1.3E-02	
1.5E+00	I	4.3E-03	I	3.0E-04	I	1.5E-05	C			1	0.03		Arsenic, Inorganic	7440-38-2	3.9E-01	c*	1.6E+00	c	5.7E-04	c*	2.9E-03	c*	4.5E-02	c	1.0E+01	1.3E-03	2.9E-01
				3.5E-06	C	5.0E-05	I			1			Arsine	7784-42-1	2.7E-01	n	3.6E+00	n	5.2E-02	n	2.2E-01	n	5.4E-02	n			
				9.0E-03	I					1	0.1		Assure	76578-14-8	5.5E+02	n	5.5E+03	n					9.3E+01	n		1.4E+00	
				5.0E-02	I					1	0.1		Asulam	3337-71-1	3.1E+03	n	3.1E+04	n					7.8E+02	n		2.0E-01	
2.3E-01	C			3.5E-02	I					1	0.1		Atrazine	1912-24-9	2.1E+00	c	7.5E+00	c					2.6E-01	c	3.0E+00	1.7E-04	1.9E-03
8.8E-01	C	2.5E-04	C							1	0.1		Auramine	492-80-8	5.5E-01	c	2.0E+00	c	9.7E-03	c	4.9E-02	c	5.7E-02	c		5.2E-04	
				4.0E-04	I					1	0.1		Avermectin B1	65195-55-3	2.4E+01	n	2.5E+02	n					6.3E+00	n		1.1E+01	
1.1E-01	I	3.1E-05	I					V		1			Azobenzene	103-33-3	5.1E+00	c	2.3E+01	c	7.8E-02	c	4.0E-01	c	1.0E-01	c		8.0E-04	
				2.0E-01	I	5.0E-04	H			0.07			Barium	7440-39-3	1.5E+04	n	1.9E+05	nm	5.2E-01	n	2.2E+00	n	2.9E+03	n	2.0E+03	1.2E+02	8.2E+01
				4.0E-03	I					1	0.1		Baygon	114-26-1	2.4E+02	n	2.5E+03	n					6.1E+01	n		2.0E-02	
				3.0E-02	I					1	0.1		Bayleton	43121-43-3	1.8E+03	n	1.8E+04	n					4.3E+02	n		3.4E-01	
				2.5E-02	I					1	0.1		Baythroid	68359-37-5	1.5E+03	n	1.5E+04	n					8.7E+01	n		2.3E+01	
				3.0E-01	I					1	0.1		Benefin	1861-40-1	1.8E+04	n	1.8E+05	nm					1.2E+03	n		4.1E+01	
				5.0E-02	I					1	0.1		Benomyl	17804-35-2	3.1E+03	n	3.1E+04	n					7.5E+02	n		6.6E-01	
				3.0E-02	I					1	0.1		Bentazon	25057-89-0	1.8E+03	n	1.8E+04	n					4.4E+02	n		9.6E-02	
				1.0E-01	I			V		1		1.2E+03	Benzaldehyde	100-52-7	7.8E+03	ns	1.0E+05	nms					1.5E+03	n		3.3E-01	
5.5E-02	I	7.8E-06	I	4.0E-03	I	3.0E-02	I	V		1		1.8E+03	Benzene	71-43-2	1.1E+00	c*	5.4E+00	c*	3.1E-01	c	1.6E+00	c*	3.9E-01	c*	5.0E+00	2.0E-04	2.6E-03
				2.0E-04	X					1	0.1		Benzenediamine-2-methyl sulfate, 1,4-	6369-59-1	1.2E+01	n	1.2E+02	n					3.1E+00	n		8.7E-04	
				1.0E-03	P			V		1		1.3E+03	Benzenethiol	108-98-5	7.8E+01	n	1.0E+03	n					1.3E+01	n		8.6E-03	
2.3E+02	I	6.7E-02	I	3.0E-03	I				M	1	0.1		Benzidine	92-87-5	5.0E-04	c	7.5E-03	c	1.4E-05	c	1.8E-04	c	9.2E-05	c		2.4E-07	
				4.0E+00	I					1	0.1		Benzoic Acid	65-85-0	2.4E+05	nm	2.5E+06	nm					5.8E+04	n		1.4E+01	
1.3E+01	I							V		1		3.2E+02	Benzotrichloride	98-07-7	4.9E-02	c	2.2E-01	c					2.6E-03	c		5.6E-06	
				1.0E-01	P					1	0.1		Benzyl Alcohol	100-51-6	6.1E+03	n	6.2E+04	n					1.5E+03	n		3.7E-01	
1.7E-01	I	4.9E-05	C	2.0E-03	P	1.0E-03	P	V		1		1.5E+03	Benzyl Chloride	100-44-7	1.0E+00	c*	4.9E+00	c*	5.0E-02	c*	2.5E-01	c*	7.7E-02	c*		8.4E-05	

Key: I = IRIS; P = PPRTV; A = ATSDR; C = Cal EPA; X = PPRTV Appendix; H = HEAST; J = New Jersey; O = EPA Office of Water; E = Environmental Criteria and Assessment Office; S = see user guide Section 5; L = see user guide on lead; M = mutagen; V = volatile; F = See FAQ; c = cancer; * = where: n SL < 100X c SL; ** = where n SL < 10X c SL; n = noncancer; m = Concentration may exceed ceiling limit (See User Guide); s = Concentration may exceed Csat (See User Guide); SSL values are based on DAF=1

Toxicity and Chemical-specific Information														Contaminant		Screening Levels												Protection of Ground Water SSLs	
SFO (mg/kg-day)$^{-1}$	key	IUR (ug/m^3)$^{-1}$	key	RfD_o (mg/kg-day)	key	RfC_i (mg/m^3)	key	vo c	muta-gen	GIABS	ABS	C_{sat} (mg/kg)	Analyte	CAS No.	Resident Soil (mg/kg)	key	Industrial Soil (mg/kg)	key	Resident Air (ug/m^3)	key	Industrial Air (ug/m^3)	key	Tapwater (ug/L)	key	MCL (ug/L)	Risk-based SSL (mg/kg)	MCL-based SSL (mg/kg)
		2.4E-03	I	2.0E-03	I	2.0E-05	I			0.007			Beryllium and compounds	7440-41-7	1.6E+02	n	2.0E+03	n	1.0E-03	c*	5.1E-03	c*	1.6E+01	n	4.0E+00	1.3E+01	3.2E+00
				1.0E-04	I					1	0.1		Bidrin	141-66-2	6.1E+00	n	6.2E+01	n					1.6E+00	n		3.6E-04	
				9.0E-03	P					1	0.1		Bifenox	42576-02-3	5.5E+02	n	5.5E+03	n					7.5E+01	n		5.7E-01	
				1.5E-02	I					1	0.1		Biphenthrin	82657-04-3	9.2E+02	n	9.2E+03	n					2.3E+02	n		1.1E+03	
8.0E-03	X			5.0E-02	I	4.0E-04	X	V		1			Biphenyl, 1,1'-	92-52-4	5.1E+01	n	2.1E+02	n	4.2E-01	n	1.8E+00	n	8.3E-01	n		8.7E-03	
7.0E-02	H	1.0E-05	H	4.0E-02	I			V		1		1.0E+03	Bis(2-chloro-1-methylethyl) ether	108-60-1	4.6E+00	c	2.2E+01	c	2.4E-01	c	1.2E+00	c	3.1E-01	c		1.1E-04	
				3.0E-03	P					1	0.1		Bis(2-chloroethoxy)methane	111-91-1	1.8E+02	n	1.8E+03	n					4.6E+01	n		1.1E-02	
1.1E+00	I	3.3E-04	I					V		1		5.1E+03	Bis(2-chloroethyl)ether	111-44-4	2.1E-01	c	1.0E+00	c	7.4E-03	c	3.7E-02	c	1.2E-02	c		3.1E-06	
1.4E-02	I	2.4E-06	C	2.0E-02	I					1	0.1		Bis(2-ethylhexyl)phthalate	117-81-7	3.5E+01	c*	1.2E+02	c	1.0E+00	c	5.1E+00	c	4.8E+00	c*	6.0E+00	1.1E+00	1.4E+00
2.2E+02	I	6.2E-02	I					V		1		4.2E+03	Bis(chloromethyl)ether	542-88-1	7.7E-05	c	3.9E-04	c	3.9E-05	c	2.0E-04	c	6.2E-05	c		1.5E-08	
				5.0E-02	I					1	0.1		Bisphenol A	80-05-7	3.1E+03	n	3.1E+04	n					5.8E+02	n		4.4E+01	
				2.0E-01	I	2.0E-02	H			1			Boron And Borates Only	7440-42-8	1.6E+04	n	2.0E+05	nm	2.1E+01	n	8.8E+01	n	3.1E+03	n		9.9E+00	
				2.0E+00	P	2.0E-02	P		M	1			Boron Trichloride	10294-34-5	1.6E+05	nm	2.0E+06	nm	2.1E+01	n	8.8E+01	n	3.1E+04	n			
				4.0E-02	C	1.3E-02	C			1			Boron Trifluoride	7637-07-2	3.1E+03	n	4.1E+04	n	1.4E+01	n	5.7E+01	n	6.2E+02	n			
7.0E-01	I			4.0E-03	I					1			Bromate	15541-45-4	9.1E-01	c	4.1E+00	c					9.6E-02	c	1.0E+01	7.4E-04	7.7E-02
2.0E+00	X	6.0E-04	X					V		1		2.4E+03	Bromo-2-chloroethane, 1-	107-04-0	2.4E-02	c	1.2E-01	c	4.1E-03	c	2.0E-02	c	6.4E-03	c		1.8E-06	
				8.0E-03	I	6.0E-02	I	V		1		6.8E+02	Bromobenzene	108-86-1	3.0E+02	n	1.8E+03	ns	6.3E+01	n	2.6E+02	n	5.4E+01	n		3.6E-02	
						4.0E-02	X	V		1		4.0E+03	Bromochloromethane	74-97-5	1.6E+02	n	6.8E+02	n	4.2E+01	n	1.8E+02	n	8.3E+01	n		2.1E-02	
6.2E-02	I	3.7E-05	C	2.0E-02	I			V		1		9.3E+02	Bromodichloromethane	75-27-4	2.7E-01	c	1.4E+00	c	6.6E-02	c	3.3E-01	c	1.2E-01	c	8.0E+01(F)	3.2E-05	2.2E-02
7.9E-03	I	1.1E-06	I	2.0E-02	I					1	0.1		Bromoform	75-25-2	6.2E+01	c*	2.2E+02	c*	2.2E+00	c	1.1E+01	c	7.9E+00	c*	8.0E+01(F)	2.1E-03	2.1E-02
				1.4E-03	I	5.0E-03	I	V		1		3.6E+03	Bromomethane	74-83-9	7.3E+00	n	3.2E+01	n	5.2E+00	n	2.2E+01	n	7.0E+00	n		1.8E-03	
				5.0E-03	H					1	0.1		Bromophos	2104-96-3	3.1E+02	n	3.1E+03	n					2.6E+01	n		1.1E-01	
				2.0E-02	I					1	0.1		Bromoxynil	1689-84-5	1.2E+03	n	1.2E+04	n					2.5E+02	n		2.2E-01	
				2.0E-02	I					1	0.1		Bromoxynil Octanoate	1689-99-2	1.2E+03	n	1.2E+04	n					1.0E+02	n		8.7E-01	
3.4E+00	C	3.0E-05	I			2.0E-03	I	V		1		6.7E+02	Butadiene, 1,3-	106-99-0	5.4E-02	c*	2.6E-01	c*	8.1E-02	c*	4.1E-01	c*	1.6E-02	c		8.6E-06	
				1.0E-01	I					1	0.1		Butanol, N-	71-36-3	6.1E+03	n	6.2E+04	n					1.5E+03	n		3.2E-01	
1.9E-03	P			2.0E-01	I					1	0.1		Butyl Benzyl Phthlate	85-68-7	2.6E+02	c*	9.1E+02	c					1.4E+01	c*		2.0E-01	
				2.0E+00	P	3.0E+01	P			1	0.1		Butyl alcohol, sec-	78-92-2	1.2E+05	nm	1.2E+06	nm	3.1E+04	n	1.3E+05	n	3.1E+04	n		6.3E+00	
				5.0E-02	I					1	0.1		Butylate	2008-41-5	3.1E+03	n	3.1E+04	n					3.4E+02	n		3.3E-01	
2.0E-04	C	5.7E-08	C							1	0.1		Butylated hydroxyanisole	25013-16-5	2.4E+03	c	8.6E+03	c	4.3E+01	c	2.2E+02	c	2.1E+02	c		3.9E-01	
				5.0E-02	P			V		1		1.1E+02	Butylbenzene, n-	104-51-8	3.9E+03	ns	5.1E+04	ns					7.8E+02	n		2.5E+00	
				1.0E+00	I					1	0.1		Butylphthalyl Butylglycolate	85-70-1	6.1E+04	n	6.2E+05	nm					1.0E+04	n		2.3E+02	
				2.0E-02	A					1	0.1		Cacodylic Acid	75-60-5	1.2E+03	n	1.2E+04	n					3.1E+02	n			
		1.8E-03	I	1.0E-03	I	2.0E-05	C			0.025	0.001		Cadmium (Diet)	7440-43-9	7.0E+01	n	8.0E+02	n									
		1.8E-03	I	5.0E-04	I	2.0E-05	C			0.05	0.001		Cadmium (Water)	7440-43-9					1.4E-03	c*	6.8E-03	c*	6.9E+00	n	5.0E+00	5.2E-01	3.8E-01
				5.0E-01	I					1	0.1		Caprolactam	105-60-2	3.1E+04	n	3.1E+05	nm					7.7E+03	n		1.9E+00	
1.5E-01	C	4.3E-05	C	2.0E-03	I					1	0.1		Captafol	2425-06-1	3.2E+00	c*	1.1E+01	c	5.7E-02	c	2.9E-01	c	3.5E-01	c*		6.1E-04	
2.3E-03	C	6.6E-07	C	1.3E-01	I					1	0.1		Captan	133-06-2	2.1E+02	c*	7.5E+02	c	3.7E+00	c	1.9E+01	c	2.7E+01	c*		1.9E-02	
				1.0E-01	I					1	0.1		Carbaryl	63-25-2	6.1E+03	n	6.2E+04	n					1.4E+03	n		1.3E+00	
				5.0E-03	I					1	0.1		Carbofuran	1563-66-2	3.1E+02	n	3.1E+03	n					7.3E+01	n	4.0E+01	2.8E-02	1.6E-02
				1.0E-01	I	7.0E-01	I	V		1		7.4E+02	Carbon Disulfide	75-15-0	8.2E+02	ns	3.7E+03	ns	7.3E+02	n	3.1E+03	n	7.2E+02	n		2.1E-01	
7.0E-02	I	6.0E-06	I	4.0E-03	I	1.0E-01	I	V		1		4.6E+02	Carbon Tetrachloride	56-23-5	6.1E-01	c	3.0E+00	c	4.1E-01	c	2.0E+00	c	3.9E-01	c	5.0E+00	1.5E-04	1.9E-03
				1.0E-02	I					1	0.1		Carbosulfan	55285-14-8	6.1E+02	n	6.2E+03	n					3.7E+01	n		9.0E-01	
				1.0E-01	I					1	0.1		Carboxin	5234-68-4	6.1E+03	n	6.2E+04	n					1.5E+03	n		8.0E-01	
						9.0E-04	I			1			Ceric oxide	1306-38-3	1.3E+06	nm	5.4E+06	nm	9.4E-01	n	3.9E+00	n					
				1.0E-01	I					1	0.1		Chloral Hydrate	302-17-0	6.1E+03	n	6.2E+04	n					1.5E+03	n		3.1E-01	
				1.5E-02	I					1	0.1		Chloramben	133-90-4	9.2E+02	n	9.2E+03	n					2.2E+02	n		5.5E-02	
4.0E-01	H									1	0.1		Chloranil	118-75-2	1.2E+00	c	4.3E+00	c					1.6E-01	c		1.3E-04	
3.5E-01	I	1.0E-04	I	5.0E-04	I	7.0E-04	I			1	0.04		Chlordane	12789-03-6	1.6E+00	c*	6.5E+00	c*	2.4E-02	c*	1.2E-01	c*	1.9E-01	c*	2.0E+00	1.3E-02	1.4E-01
1.0E+01	I	4.6E-03	C	3.0E-04	I					1	0.1		Chlordecone (Kepone)	143-50-0	4.9E-02	c	1.7E-01	c	5.3E-04	c	2.7E-03	c	3.0E-03	c		1.1E-04	
				7.0E-04	A					1	0.1		Chlorfenvinphos	470-90-6	4.3E+01	n	4.3E+02	n					8.6E+00	n		2.3E-02	
				2.0E-02	I					1	0.1		Chlorimuron, Ethyl-	90982-32-4	1.2E+03	n	1.2E+04	n					3.0E+02	n		1.0E-01	
				1.0E-01	I	1.5E-04	A			1			Chlorine	7782-50-5	7.5E+03	n	9.1E+04	n	1.5E-01	n	6.4E-01	n	1.6E+03	n		7.0E-01	
				3.0E-02	I	2.0E-04	I			1			Chlorine Dioxide	10049-04-4	2.3E+03	n	3.0E+04	n	2.1E-01	n	8.8E-01	n	4.7E+02	n			
				3.0E-02	I					1			Chlorite (Sodium Salt)	7758-19-2	2.3E+03	n	3.1E+04	n					4.7E+02	n	1.0E+03		
						5.0E+01	I	V		1		1.2E+03	Chloro-1,1-difluoroethane, 1-	75-68-3	5.8E+04	ns	2.4E+05	nms	5.2E+04	n	2.2E+05	n	1.0E+05	n		5.2E+01	
		3.0E-04	I	2.0E-02	H	2.0E-02	I	V		1		7.5E+02	Chloro-1,3-butadiene, 2-	126-99-8	9.4E-03	c	4.7E-02	c	8.1E-03	c	4.1E-02	c	1.6E-02	c		8.5E-06	
4.6E-01	H									1	0.1		Chloro-2-methylaniline HCl, 4-	3165-93-3	1.1E+00	c	3.7E+00	c					1.5E-01	c		1.3E-04	
1.0E-01	P	7.7E-05	C	3.0E-03	X					1	0.1		Chloro-2-methylaniline, 4-	95-69-2	4.9E+00	c*	1.7E+01	c	3.2E-02	c	1.6E-01	c	6.0E-01	c*		3.4E-04	
2.7E-01	X							V		1	0.1	2.8E+04	Chloroacetaldehyde, 2-	107-20-0	1.8E+00	c	6.4E+00	c					2.5E-01	c		5.0E-05	
				2.0E-03	H					1	0.1		Chloroacetic Acid	79-11-8	1.2E+02	n	1.2E+03	n					3.1E+01	n	6.0E+01	6.3E-03	1.2E-02
						3.0E-05	I			1	0.1		Chloroacetophenone, 2-	532-27-4	4.3E+04	n	1.8E+05	nm	3.1E-02	n	1.3E-01	n					
2.0E-01	P			4.0E-03	I					1	0.1		Chloroaniline, p-	106-47-8	2.4E+00	c	8.6E+00	c					3.2E-01	c		1.3E-04	
				2.0E-02	I	5.0E-02	P	V		1		7.6E+02	Chlorobenzene	108-90-7	2.9E+02	n	1.4E+03	ns	5.2E+01	n	2.2E+02	n	7.2E+01	n	1.0E+02	4.9E-02	6.8E-02
1.1E-01	C	3.1E-05	C	2.0E-02	I					1	0.1		Chlorobenziate	510-15-6	4.4E+00	c	1.6E+01	c	7.8E-02	c	4.0E-01	c	2.7E-01	c		8.8E-04	

Key: I = IRIS; P = PPRTV; A = ATSDR; C = Cal EPA; X = PPRTV Appendix; H = HEAST; J = New Jersey; O = EPA Office of Water; E = Environmental Criteria and Assessment Office; S = see user guide Section 5; L = see user guide on lead; M = mutagen; V = volatile; F = See FAQ; c = cancer; * = where: n SL < 100X c SL; ** = where n SL < 10X c SL; n = noncancer; m = Concentration may exceed ceiling limit (See User Guide); s = Concentration may exceed Csat (See User Guide); SSL values are based on DAF=1

Toxicity and Chemical-specific Information														Contaminant		Screening Levels												Protection of Ground Water SSLs	
SFO (mg/kg-day)$^{-1}$	key	IUR (ug/m^3)$^{-1}$	key	RfD_o (mg/kg-day)	key	RfC_i (mg/m^3)	key	vo c	muta-gen	GIABS	ABS	C_{sat} (mg/kg)	Analyte	CAS No.	Resident Soil (mg/kg)	key	Industrial Soil (mg/kg)	key	Resident Air (ug/m^3)	key	Industrial Air (ug/m^3)	key	Tapwater (ug/L)	key	MCL (ug/L)	Risk-based SSL (mg/kg)	MCL-based SSL (mg/kg)
				3.0E-02	X					1	0.1		Chlorobenzoic Acid, p-	74-11-3	1.8E+03	n	1.8E+04	n					3.9E+02	n		9.9E-02	
				3.0E-03	P	3.0E-01	P	V		1		1.2E+02	Chlorobenzotrifluoride, 4-	98-56-6	2.1E+02	ns	2.3E+03	ns	3.1E+02	n	1.3E+03	n	2.6E+01	n		9.3E-02	
				4.0E-02	P			V		1		7.3E+02	Chlorobutane, 1-	109-69-3	3.1E+03	ns	4.1E+04	ns					4.8E+02	n		2.0E-01	
						5.0E+01	I	V		1		1.7E+03	Chlorodifluoromethane	75-45-6	5.3E+04	ns	2.2E+05	nms	5.2E+04	n	2.2E+05	n	1.0E+05	n		4.3E+01	
				2.0E-02	P				M	1	0.1		Chloroethanol, 2-	107-07-3	1.2E+03	n	1.2E+04	n					3.1E+02	n		6.3E-02	
3.1E-02	C	2.3E-05	I	1.0E-02	I	9.8E-02	A	V		1		2.5E+03	Chloroform	67-66-3	2.9E-01	c	1.5E+00	c	1.1E-01	c	5.3E-01	c	1.9E-01	c	8.0E+01(F)	5.3E-05	2.2E-02
						9.0E-02	I	V		1		1.3E+03	Chloromethane	74-87-3	1.2E+02	n	5.0E+02	n	9.4E+01	n	3.9E+02	n	1.9E+02	n		4.9E-02	
2.4E+00	C	6.9E-04	C					V		1		2.6E+04	Chloromethyl Methyl Ether	107-30-2	1.9E-02	c	9.4E-02	c	3.5E-03	c	1.8E-02	c	5.6E-03	c		1.2E-06	
				8.0E-02	I			V		1			Chloronaphthalene, Beta-	91-58-7	6.3E+03	n	8.2E+04	n					5.5E+02	n		2.9E+00	
3.0E-01	P			3.0E-03	P	1.0E-05	X			1	0.1		Chloronitrobenzene, o-	88-73-3	1.6E+00	c	5.7E+00	c	1.0E-02	n	4.4E-02	n	2.0E-01	c		1.9E-04	
6.3E-03	P			1.0E-03	P	6.0E-04	P			1	0.1		Chloronitrobenzene, p-	100-00-5	6.1E+01	n	2.7E+02	c**	6.3E-01	n	2.6E+00	n	9.4E+00	c**		8.7E-03	
				5.0E-03	I			V		1		2.2E+04	Chlorophenol, 2-	95-57-8	3.9E+02	n	5.1E+03	n					7.1E+01	n		5.7E-02	
						4.0E-04	C	V		1		6.2E+02	Chloropicrin	76-06-2	2.1E+00	n	8.8E+00	n	4.2E-01	n	1.8E+00	n	8.3E-01	n		2.5E-04	
3.1E-03	C	8.9E-07	C	1.5E-02	I					1	0.1		Chlorothalonil	1897-45-6	1.6E+02	c**	5.6E+02	c*	2.7E+00	c	1.4E+01	c	1.9E+01	c*		4.3E-02	
				2.0E-02	I			V		1		9.1E+02	Chlorotoluene, o-	95-49-8	1.6E+03	ns	2.0E+04	ns					1.8E+02	n		1.7E-01	
				2.0E-02	X			V		1		2.5E+02	Chlorotoluene, p-	106-43-4	1.6E+03	ns	2.0E+04	ns					1.9E+02	n		1.8E-01	
2.4E+02	C	6.9E-02	C							1	0.1		Chlorozotocin	54749-90-5	2.0E-03	c	7.2E-03	c	3.5E-05	c	1.8E-04	c	2.8E-04	c		6.2E-08	
				2.0E-01	I					1	0.1		Chlorpropham	101-21-3	1.2E+04	n	1.2E+05	nm					2.2E+03	n		1.9E+00	
				1.0E-03	A					1	0.1		Chlorpyrifos	2921-88-2	6.1E+01	n	6.2E+02	n					6.2E+00	n		9.2E-02	
				1.0E-02	H					1	0.1		Chlorpyrifos Methyl	5598-13-0	6.1E+02	n	6.2E+03	n					8.9E+01	n		4.1E-01	
				5.0E-02	I					1	0.1		Chlorsulfuron	64902-72-3	3.1E+03	n	3.1E+04	n					7.7E+02	n		6.5E-01	
				8.0E-04	H					1	0.1		Chlorthiophos	60238-56-4	4.9E+01	n	4.9E+02	n					2.0E+00	n		5.2E-02	
				1.5E+00	I					0.013			Chromium(III), Insoluble Salts	16065-83-1	1.2E+05	nm	1.5E+06	nm					1.6E+04	n		2.8E+07	
5.0E-01	J	8.4E-02	S	3.0E-03	I	1.0E-04	I		M	0.025			Chromium(VI)	18540-29-9	2.9E-01	c	5.6E+00	c	1.1E-05	c	1.5E-04	c	3.1E-02	c		5.9E-04	
										0.013			Chromium, Total	7440-47-3											1.0E+02		1.8E+05
		9.0E-03	P	3.0E-04	P	6.0E-06	P			1			Cobalt	7440-48-4	2.3E+01	n	3.0E+02	n	2.7E-04	c*	1.4E-03	c*	4.7E+00	n		2.1E-01	
		6.2E-04	I						M	1	0.1		Coke Oven Emissions	8007-45-2					1.5E-03	c	2.0E-02	c					
				4.0E-02	H					1			Copper	7440-50-8	3.1E+03	n	4.1E+04	n					6.2E+02	n	1.3E+03	2.2E+01	4.6E+01
				5.0E-02	I	6.0E-01	C			1	0.1		Cresol, m-	108-39-4	3.1E+03	n	3.1E+04	n	6.3E+02	n	2.6E+03	n	7.2E+02	n		5.7E-01	
				5.0E-02	I	6.0E-01	C			1	0.1		Cresol, o-	95-48-7	3.1E+03	n	3.1E+04	n	6.3E+02	n	2.6E+03	n	7.2E+02	n		5.8E-01	
				1.0E-01	A	6.0E-01	C			1	0.1		Cresol, p-	106-44-5	6.1E+03	n	6.2E+04	n	6.3E+02	n	2.6E+03	n	1.4E+03	n		1.1E+00	
				1.0E-01	A					1	0.1		Cresol, p-chloro-m-	59-50-7	6.1E+03	n	6.2E+04	n					1.1E+03	n		1.3E+00	
				1.0E-01	A	6.0E-01	C			1	0.1		Cresols	1319-77-3	6.1E+03	n	6.2E+04	n	6.3E+02	n	2.6E+03	n	1.4E+03	n		1.2E+00	
1.9E+00	H			1.0E-03	P			V		1		1.7E+04	Crotonaldehyde, trans-	123-73-9	3.4E-01	c	1.5E+00	c					3.5E-02	c		7.1E-06	
				1.0E-01	I	4.0E-01	I	V		1		2.7E+02	Cumene	98-82-8	2.1E+03	ns	1.1E+04	ns	4.2E+02	n	1.8E+03	n	3.9E+02	n		6.4E-01	
2.2E-01	C	6.3E-05	C							1	0.1		Cupferron	135-20-6	2.2E+00	c	7.8E+00	c	3.9E-02	c	1.9E-01	c	3.1E-01	c		5.3E-04	
8.4E-01	H			2.0E-03	H					1	0.1		Cyanazine	21725-46-2	5.8E-01	c	2.1E+00	c					7.6E-02	c		3.5E-05	
													Cyanides														
				1.0E-03	I					1			~Calcium Cyanide	592-01-8	7.8E+01	n	1.0E+03	n					1.6E+01	n			
				5.0E-03	I					1			~Copper Cyanide	544-92-3	3.9E+02	n	5.1E+03	n					7.8E+01	n			
				6.0E-04	I	8.0E-04	S	V		1		1.0E+07	~Cyanide (CN-)	57-12-5	2.2E+01	n	1.4E+02	n	8.3E-01	n	3.5E+00	n	1.4E+00	n	2.0E+02	1.4E-02	2.0E+00
				1.0E-03	I			V		1			~Cyanogen	460-19-5	7.8E+01	n	1.0E+03	n					1.6E+01	n			
				9.0E-02	I			V		1			~Cyanogen Bromide	506-68-3	7.0E+03	n	9.2E+04	n					1.4E+03	n			
				5.0E-02	I			V		1			~Cyanogen Chloride	506-77-4	3.9E+03	n	5.1E+04	n					7.8E+02	n			
				6.0E-04	I	8.0E-04	I	V		1		1.0E+07	~Hydrogen Cyanide	74-90-8	2.3E+01	n	1.5E+02	n	8.3E-01	n	3.5E+00	n	1.4E+00	n		1.4E-02	
				2.0E-03	I					1			~Potassium Cyanide	151-50-8	1.6E+02	n	2.0E+03	n					3.1E+01	n			
				5.0E-03	I					0.04			~Potassium Silver Cyanide	506-61-6	3.9E+02	n	5.1E+03	n					5.9E+01	n			
				1.0E-01	I					0.04			~Silver Cyanide	506-64-9	7.8E+03	n	1.0E+05	nm					1.3E+03	n			
				1.0E-03	I					1			~Sodium Cyanide	143-33-9	7.8E+01	n	1.0E+03	n					1.6E+01	n	2.0E+02		
				2.0E-04	X					1			~Thiocyanate	463-56-9	1.6E+01	n	2.0E+02	n					3.1E+00	n			
				5.0E-02	I					1			~Zinc Cyanide	557-21-1	3.9E+03	n	5.1E+04	n					7.8E+02	n			
						6.0E+00	I	V		1		1.2E+02	Cyclohexane	110-82-7	7.0E+03	ns	2.9E+04	ns	6.3E+03	n	2.6E+04	n	1.3E+04	n		1.3E+01	
2.3E-02	H									1	0.1		Cyclohexane, 1,2,3,4,5-pentabromo-6-chloro-	87-84-3	2.1E+01	c	7.5E+01	c					2.1E+00	c		1.2E-02	
				5.0E+00	I	7.0E-01	P			1	0.1		Cyclohexanone	108-94-1	3.1E+05	nm	3.1E+06	nm	7.3E+02	n	3.1E+03	n	7.7E+04	n		1.8E+01	
				5.0E-03	P	1.0E+00	X	V		1		2.8E+02	Cyclohexene	110-83-8	3.1E+02	ns	2.8E+03	ns	1.0E+03	n	4.4E+03	n	5.3E+01	n		3.5E-02	
				2.0E-01	I					1	0.1		Cyclohexylamine	108-91-8	1.2E+04	n	1.2E+05	nm					3.0E+03	n		7.9E-01	
				5.0E-03	I					1	0.1		Cyhalothrin/karate	68085-85-8	3.1E+02	n	3.1E+03	n					7.8E+01	n		5.3E+01	
				1.0E-02	I					1	0.1		Cypermethrin	52315-07-8	6.1E+02	n	6.2E+03	n					1.6E+02	n		2.5E+01	
				7.5E-03	I					1	0.1		Cyromazine	66215-27-8	4.6E+02	n	4.6E+03	n					1.2E+02	n		3.0E-02	
2.4E-01	I	6.9E-05	C							1	0.1		DDD	72-54-8	2.0E+00	c	7.2E+00	c	3.5E-02	c	1.8E-01	c	2.7E-02	c		6.4E-03	
3.4E-01	I	9.7E-05	C							1	0.1		DDE, p,p'-	72-55-9	1.4E+00	c	5.1E+00	c	2.5E-02	c	1.3E-01	c	2.0E-01	c		4.6E-02	
3.4E-01	I	9.7E-05	I	5.0E-04	I					1	0.03		DDT	50-29-3	1.7E+00	c*	7.0E+00	c*	2.5E-02	c	1.3E-01	c	2.0E-01	c*		6.7E-02	
				1.0E-02	I					1	0.1		Dacthal	1861-32-1	6.1E+02	n	6.2E+03	n					9.3E+01	n		1.1E-01	
				3.0E-02	I					1	0.1		Dalapon	75-99-0	1.8E+03	n	1.8E+04	n					4.6E+02	n	2.0E+02	9.6E-02	4.1E-02
7.0E-04	I			7.0E-03	I					1	0.1		Decabromodiphenyl ether, 2,2',3,3',4,4',5,5',6,6'- (BDE-209)	1163-19-5	4.3E+02	n	2.5E+03	c**					9.6E+01	c**		5.3E+01	

Key: I = IRIS; P = PPRTV; A = ATSDR; C = Cal EPA; X = PPRTV Appendix; H = HEAST; J = New Jersey; O = EPA Office of Water; E = Environmental Criteria and Assessment Office; S = see user guide Section 5; L = see user guide on lead; M = mutagen; V = volatile; F = See FAQ; c = cancer; * = where: n SL < 100X c SL; ** = where n SL < 10X c SL; n = noncancer; m = Concentration may exceed ceiling limit (See User Guide); s = Concentration may exceed Csat (See User Guide); SSL values are based on DAF=1

Toxicity and Chemical-specific Information													Contaminant		Screening Levels												Protection of Ground Water SSLs	
SFO (mg/kg-day)$^{-1}$	key	IUR (ug/m^3)$^{-1}$	key	RfD_o (mg/kg-day)	key	RfC_i (mg/m^3)	key	voc	muta-gen	GIABS	ABS	C_{sat} (mg/kg)	Analyte	CAS No.	Resident Soil (mg/kg)	key	Industrial Soil (mg/kg)	key	Resident Air (ug/m^3)	key	Industrial Air (ug/m^3)	key	Tapwater (ug/L)	key	MCL (ug/L)	Risk-based SSL (mg/kg)	MCL-based SSL (mg/kg)
				4.0E-05	I					1	0.1		Demeton	8065-48-3	2.4E+00	n	2.5E+01	n					5.2E-01	n			
1.2E-03	I			6.0E-01	I					1	0.1		Di(2-ethylhexyl)adipate	103-23-1	4.1E+02	c*	1.4E+03	c					5.6E+01	c	4.0E+02	4.0E+00	2.9E+01
6.1E-02	H									1	0.1		Diallate	2303-16-4	8.0E+00	c	2.8E+01	c					4.6E-01	c		6.8E-04	
				7.0E-04	A					1	0.1		Diazinon	333-41-5	4.3E+01	n	4.3E+02	n					7.9E+00	n		4.9E-02	
8.0E-01	P	6.0E-03	P	2.0E-04	P	2.0E-04	I	V	M	1		9.8E+02	Dibromo-3-chloropropane, 1,2-	96-12-8	5.4E-03	c	6.9E-02	c	1.6E-04	c	2.0E-03	c	3.2E-04	c	2.0E-01	1.4E-07	8.6E-05
				1.0E-02	I					1	0.1		Dibromobenzene, 1,4-	106-37-6	6.1E+02	n	6.2E+03	n					9.8E+01	n		9.3E-02	
8.4E-02	I	2.7E-05	C	2.0E-02	I			V		1	0.1	8.0E+02	Dibromochloromethane	124-48-1	6.8E-01	c	3.3E+00	c	9.0E-02	c	4.5E-01	c	1.5E-01	c	8.0E+01(F)	3.9E-05	2.1E-02
2.0E+00	I	6.0E-04	I	9.0E-03	I	9.0E-03	I	V		1		1.3E+03	Dibromoethane, 1,2-	106-93-4	3.4E-02	c	1.7E-01	c	4.1E-03	c	2.0E-02	c	6.5E-03	c	5.0E-02	1.8E-06	1.4E-05
				1.0E-02	H	4.0E-03	X	V		1		2.8E+03	Dibromomethane (Methylene Bromide)	74-95-3	2.5E+01	n	1.1E+02	n	4.2E+00	n	1.8E+01	n	7.9E+00	n		1.9E-03	
				1.0E-01	I					1	0.1		Dibutyl Phthalate	84-74-2	6.1E+03	n	6.2E+04	n					6.7E+02	n		1.7E+00	
				3.0E-04	P					1	0.1		Dibutyltin Compounds	NA	1.8E+01	n	1.8E+02	n					4.7E+00	n			
				3.0E-02	I					1	0.1		Dicamba	1918-00-9	1.8E+03	n	1.8E+04	n					4.4E+02	n		1.1E-01	
		4.2E-03	P					V		1		5.2E+02	Dichloro-2-butene, 1,4-	764-41-0	6.9E-03	c	3.5E-02	c	5.8E-04	c	2.9E-03	c	1.2E-03	c		5.4E-07	
		4.2E-03	P					V		1	0.1	5.2E+02	Dichloro-2-butene, cis-1,4-	1476-11-5	6.9E-03	c	3.5E-02	c	5.8E-04	c	2.9E-03	c	1.2E-03	c		5.4E-07	
		4.2E-03	P					V		1	0.1	7.6E+02	Dichloro-2-butene, trans-1,4-	110-57-6	6.9E-03	c	3.5E-02	c	5.8E-04	c	2.9E-03	c	1.2E-03	c		5.4E-07	
5.0E-02	I			4.0E-03	I					1	0.1		Dichloroacetic Acid	79-43-6	9.7E+00	c*	3.4E+01	c*					1.3E+00	c*	6.0E+01	2.7E-04	1.2E-02
				9.0E-02	I	2.0E-01	H	V		1		3.8E+02	Dichlorobenzene, 1,2-	95-50-1	1.9E+03	ns	9.8E+03	ns	2.1E+02	n	8.8E+02	n	2.8E+02	n	6.0E+02	2.7E-01	5.8E-01
5.4E-03	C	1.1E-05	C	7.0E-02	A	8.0E-01	I	V		1			Dichlorobenzene, 1,4-	106-46-7	2.4E+00	c	1.2E+01	c	2.2E-01	c	1.1E+00	c	4.2E-01	c	7.5E+01	4.0E-04	7.2E-02
4.5E-01	I	3.4E-04	C							1	0.1		Dichlorobenzidine, 3,3'-	91-94-1	1.1E+00	c	3.8E+00	c	7.2E-03	c	3.6E-02	c	1.1E-01	c		7.1E-04	
				9.0E-03	X					1	0.1		Dichlorobenzophenone, 4,4'-	90-98-2	5.5E+02	n	5.5E+03	n					5.7E+01	n		3.5E-01	
				2.0E-01	I	1.0E-01	X	V		1		8.5E+02	Dichlorodifluoromethane	75-71-8	9.4E+01	n	4.0E+02	n	1.0E+02	n	4.4E+02	n	1.9E+02	n		3.0E-01	
5.7E-03	C	1.6E-06	C	2.0E-01	P			V		1		1.7E+03	Dichloroethane, 1,1-	75-34-3	3.3E+00	c	1.7E+01	c	1.5E+00	c	7.7E+00	c	2.4E+00	c		6.8E-04	
9.1E-02	I	2.6E-05	I	6.0E-03	X	7.0E-03	P	V		1		3.0E+03	Dichloroethane, 1,2-	107-06-2	4.3E-01	c*	2.2E+00	c*	9.4E-02	c*	4.7E-01	c*	1.5E-01	c*	5.0E+00	4.2E-05	1.4E-03
				5.0E-02	I	2.0E-01	I	V		1		1.2E+03	Dichloroethylene, 1,1-	75-35-4	2.4E+02	n	1.1E+03	n	2.1E+02	n	8.8E+02	n	2.6E+02	n	7.0E+00	9.3E-02	2.5E-03
				9.0E-03	H			V		1		1.3E+03	Dichloroethylene, 1,2- (Mixed Isomers)	540-59-0	7.0E+02	n	9.2E+03	ns					1.3E+02	n		3.7E-02	
				2.0E-03	I			V		1		2.4E+03	Dichloroethylene, 1,2-cis-	156-59-2	1.6E+02	n	2.0E+03	n					2.8E+01	n	7.0E+01	8.2E-03	2.1E-02
				2.0E-02	I	6.0E-02	P	V		1		1.7E+03	Dichloroethylene, 1,2-trans-	156-60-5	1.5E+02	n	6.9E+02	n	6.3E+01	n	2.6E+02	n	8.6E+01	n	1.0E+02	2.5E-02	2.9E-02
				3.0E-03	I					1	0.1		Dichlorophenol, 2,4-	120-83-2	1.8E+02	n	1.8E+03	n					3.5E+01	n		4.1E-02	
				1.0E-02	I					1	0.05		Dichlorophenoxy Acetic Acid, 2,4-	94-75-7	6.9E+02	n	7.7E+03	n					1.3E+02	n	7.0E+01	3.5E-02	1.8E-02
				8.0E-03	I					1	0.1		Dichlorophenoxy)butyric Acid, 4-(2,4-	94-82-6	4.9E+02	n	4.9E+03	n					9.1E+01	n		3.6E-02	
3.6E-02	C	1.0E-05	C	9.0E-02	A	4.0E-03	I	V		1		1.4E+03	Dichloropropane, 1,2-	78-87-5	9.4E-01	c*	4.7E+00	c*	2.4E-01	c*	1.2E+00	c*	3.8E-01	c*	5.0E+00	1.3E-04	1.7E-03
				2.0E-02	P			V		1		1.5E+03	Dichloropropane, 1,3-	142-28-9	1.6E+03	ns	2.0E+04	ns					2.9E+02	n		9.9E-02	
				3.0E-03	I					1	0.1		Dichloropropanol, 2,3-	616-23-9	1.8E+02	n	1.8E+03	n					4.6E+01	n		9.8E-03	
1.0E-01	I	4.0E-06	I	3.0E-02	I	2.0E-02	I	V		1		1.6E+03	Dichloropropene, 1,3-	542-75-6	1.7E+00	c*	8.3E+00	c*	6.1E-01	c*	3.1E+00	c*	4.1E-01	c*		1.5E-04	
2.9E-01	I	8.3E-05	C	5.0E-04	I	5.0E-04	I			1	0.1		Dichlorvos	62-73-7	1.7E+00	c*	5.9E+00	c*	2.9E-02	c*	1.5E-01	c*	2.3E-01	c*		7.0E-05	
				8.0E-03	P	7.0E-03	P	V		1			Dicyclopentadiene	77-73-6	3.1E+01	n	1.3E+02	n	7.3E+00	n	3.1E+01	n	1.2E+01	n		4.3E-02	
1.6E+01	I	4.6E-03	I	5.0E-05	I					1	0.1		Dieldrin	60-57-1	3.0E-02	c	1.1E-01	c	5.3E-04	c	2.7E-03	c	1.5E-03	c		6.1E-05	
		3.0E-04	C			5.0E-03	I			1	0.1		Diesel Engine Exhaust	NA					8.1E-03	c	4.1E-02	c					
				2.0E-03	P	2.0E-04	P			1	0.1		Diethanolamine	111-42-2	1.2E+02	n	1.2E+03	n	2.1E-01	n	8.8E-01	n	3.1E+01	n		6.3E-03	
				8.0E-01	I					1	0.1		Diethyl Phthalate	84-66-2	4.9E+04	n	4.9E+05	nm					1.1E+04	n		4.7E+00	
				3.0E-02	P	1.0E-04	P			1	0.1		Diethylene Glycol Monobutyl Ether	112-34-5	1.8E+03	n	1.8E+04	n	1.0E-01	n	4.4E-01	n	4.7E+02	n		1.0E-01	
				6.0E-02	P	3.0E-04	P			1	0.1		Diethylene Glycol Monoethyl Ether	111-90-0	3.6E+03	n	3.6E+04	n	3.1E-01	n	1.3E+00	n	9.4E+02	n		1.9E-01	
				1.0E-03	P					1	0.1		Diethylformamide	617-84-5	6.1E+01	n	6.2E+02	n					1.6E+01	n		3.2E-03	
3.5E+02	C	1.0E-01	C							1	0.1		Diethylstilbestrol	56-53-1	1.4E-03	c	4.9E-03	c	2.4E-05	c	1.2E-04	c	4.3E-05	c		2.4E-05	
				8.0E-02	I					1	0.1		Difenzoquat	43222-48-6	4.9E+03	n	4.9E+04	n					1.2E+03	n			
				2.0E-02	I					1	0.1		Diflubenzuron	35367-38-5	1.2E+03	n	1.2E+04	n					2.2E+02	n		2.5E-01	
						4.0E+01	I	V		1		1.4E+03	Difluoroethane, 1,1-	75-37-6	5.2E+04	ns	2.2E+05	nms	4.2E+04	n	1.8E+05	n	8.3E+04	n		2.8E+01	
4.4E-02	C	1.3E-05	C					V		1	0.1		Dihydrosafrole	94-58-6	2.4E-01	c	1.2E+00	c	1.9E-01	c	9.4E-01	c	2.6E-01	c		3.2E-04	
						7.0E-01	P	V		1		2.3E+03	Diisopropyl Ether	108-20-3	2.4E+03	ns	1.0E+04	ns	7.3E+02	n	3.1E+03	n	1.5E+03	n		3.7E-01	
				8.0E-02	I			V		1		5.3E+02	Diisopropyl Methylphosphonate	1445-75-6	6.3E+03	ns	8.2E+04	ns					1.2E+03	n		3.5E-01	
				2.0E-02	I					1	0.1		Dimethipin	55290-64-7	1.2E+03	n	1.2E+04	n					3.1E+02	n		6.9E-02	
				2.0E-04	I					1	0.1		Dimethoate	60-51-5	1.2E+01	n	1.2E+02	n					3.1E+00	n		7.0E-04	
1.4E-02	H									1	0.1		Dimethoxybenzidine, 3,3'-	119-90-4	3.5E+01	c	1.2E+02	c					4.7E+00	c		5.7E-03	
1.7E-03	P			6.0E-02	P					1	0.1		Dimethyl methylphosphonate	756-79-6	2.9E+02	c*	1.0E+03	c*					3.9E+01	c*		8.3E-03	
4.6E+00	C	1.3E-03	C							1	0.1		Dimethylamino azobenzene [p-]	60-11-7	1.1E-01	c	3.7E-01	c	1.9E-03	c	9.4E-03	c	4.3E-03	c		1.8E-05	
5.8E-01	H									1	0.1		Dimethylaniline HCl, 2,4-	21436-96-4	8.4E-01	c	3.0E+00	c					1.2E-01	c		1.0E-04	
2.0E-01	P			2.0E-03	X					1	0.1		Dimethylaniline, 2,4-	95-68-1	2.4E+00	c*	8.6E+00	c					3.2E-01	c*		1.8E-04	
				2.0E-03	I			V		1		8.3E+02	Dimethylaniline, N,N-	121-69-7	1.6E+02	n	2.0E+03	ns					2.7E+01	n		9.8E-03	
1.1E+01	P									1	0.1		Dimethylbenzidine, 3,3'-	119-93-7	4.4E-02	c	1.6E-01	c					5.6E-03	c		3.7E-05	
				1.0E-01	P	3.0E-02	I			1	0.1		Dimethylformamide	68-12-2	6.1E+03	n	6.2E+04	n	3.1E+01	n	1.3E+02	n	1.6E+03	n		3.2E-01	
				1.0E-04	X	2.0E-06	X			1	0.1		Dimethylhydrazine, 1,1-	57-14-7	6.1E+00	n	6.1E+01	n	2.1E-03	n	8.8E-03	n	1.6E+00	n		3.5E-04	
5.5E+02	C	1.6E-01	C							1	0.1		Dimethylhydrazine, 1,2-	540-73-8	8.8E-04	c	3.1E-03	c	1.5E-05	c	7.7E-05	c	1.2E-04	c		2.8E-08	
				2.0E-02	I					1	0.1		Dimethylphenol, 2,4-	105-67-9	1.2E+03	n	1.2E+04	n					2.7E+02	n		3.2E-01	
				6.0E-04	I					1	0.1		Dimethylphenol, 2,6-	576-26-1	3.7E+01	n	3.7E+02	n					8.1E+00	n		9.8E-03	
				1.0E-03	I					1	0.1		Dimethylphenol, 3,4-	95-65-8	6.1E+01	n	6.2E+02	n					1.4E+01	n		1.6E-02	

Key: I = IRIS; P = PPRTV; A = ATSDR; C = Cal EPA; X = PPRTV Appendix; H = HEAST; J = New Jersey; O = EPA Office of Water; E = Environmental Criteria and Assessment Office; S = see user guide Section 5; L = see user guide on lead; M = mutagen; V = volatile; F = See FAQ; c = cancer; * = where: n SL < 100X c SL; ** = where n SL < 10X c SL; n = noncancer; m = Concentration may exceed ceiling limit (See User Guide); s = Concentration may exceed Csat (See User Guide); SSL values are based on DAF=1

Toxicity and Chemical-specific Information													Contaminant		Screening Levels												Protection of Ground Water SSLs	
SFO (mg/kg-day)$^{-1}$	key	IUR (ug/m^3)$^{-1}$	key	RfD_o (mg/kg-day)	key	RfC_i (mg/m^3)	key	volatile	muta-gen	GIABS	ABS	C_{sat} (mg/kg)	Analyte	CAS No.	Resident Soil (mg/kg)	key	Industrial Soil (mg/kg)	key	Resident Air (ug/m^3)	key	Industrial Air (ug/m^3)	key	Tapwater (ug/L)	key	MCL (ug/L)	Risk-based SSL (mg/kg)	MCL-based SSL (mg/kg)
				1.0E-01	I			V		1			Dimethylterephthalate	120-61-6	7.8E+03	n	1.0E+05	nm					1.4E+03	n		3.8E-01	
4.5E-02	C	1.3E-05	C					V		1	0.1	1.1E+03	Dimethylvinylchloride	513-37-1	2.0E-01	c	1.0E+00	c	1.9E-01	c	9.4E-01	c	2.8E-01	c		1.8E-04	
				8.0E-05	X					1	0.1		Dinitro-o-cresol, 4,6-	534-52-1	4.9E+00	n	4.9E+01	n					1.2E+00	n		2.0E-03	
				2.0E-03	I					1	0.1		Dinitro-o-cyclohexyl Phenol, 4,6-	131-89-5	1.2E+02	n	1.2E+03	n					1.7E+01	n		5.7E-01	
				1.0E-04	P					1	0.1		Dinitrobenzene, 1,2-	528-29-0	6.1E+00	n	6.2E+01	n					1.5E+00	n		1.4E-03	
				1.0E-04	I					1	0.1		Dinitrobenzene, 1,3-	99-65-0	6.1E+00	n	6.2E+01	n					1.5E+00	n		1.4E-03	
				1.0E-04	P					1	0.1		Dinitrobenzene, 1,4-	100-25-4	6.1E+00	n	6.2E+01	n					1.5E+00	n		1.4E-03	
				2.0E-03	I					1	0.1		Dinitrophenol, 2,4-	51-28-5	1.2E+02	n	1.2E+03	n					3.0E+01	n		3.4E-02	
6.8E-01	I									1	0.1		Dinitrotoluene Mixture, 2,4/2,6-	25321-14-6	7.2E-01	c	2.5E+00	c					9.2E-02	c		1.3E-04	
3.1E-01	C	8.9E-05	C	2.0E-03	I					1	0.102		Dinitrotoluene, 2,4-	121-14-2	1.6E+00	c*	5.5E+00	c	2.7E-02	c	1.4E-01	c	2.0E-01	c		2.8E-04	
				1.0E-03	P					1	0.099		Dinitrotoluene, 2,6-	606-20-2	6.1E+01	n	6.2E+02	n					1.5E+01	n		2.0E-02	
				2.0E-03	S					1	0.006		Dinitrotoluene, 2-Amino-4,6-	35572-78-2	1.5E+02	n	2.0E+03	n					3.0E+01	n		2.3E-02	
				2.0E-03	S					1	0.009		Dinitrotoluene, 4-Amino-2,6-	19406-51-0	1.5E+02	n	1.9E+03	n					3.0E+01	n		2.3E-02	
				1.0E-03	I					1	0.1		Dinoseb	88-85-7	6.1E+01	n	6.2E+02	n					1.1E+01	n	7.0E+00	9.8E-02	6.2E-02
1.0E-01	I	7.7E-06	C	3.0E-02	I	3.0E+00	C			1	0.1		Dioxane, 1,4-	123-91-1	4.9E+00	c	1.7E+01	c	3.2E-01	c	1.6E+00	c	6.7E-01	c		1.4E-04	
													Dioxins															
6.2E+03	I	1.3E+00	I							1	0.03		~Hexachlorodibenzo-p-dioxin, Mixture	NA	9.4E-05	c	3.9E-04	c	1.9E-06	c	9.4E-06	c	1.1E-05	c		1.5E-05	
1.3E+05	C	3.8E+01	C	7.0E-10	I	4.0E-08	C			1	0.03		~TCDD, 2,3,7,8-	1746-01-6	4.5E-06	c*	1.8E-05	c*	6.4E-08	c	3.2E-07	c	5.2E-07	c*	3.0E-05	2.6E-07	1.5E-05
				3.0E-02	I					1	0.1		Diphenamid	957-51-7	1.8E+03	n	1.8E+04	n					4.1E+02	n		4.0E+00	
				8.0E-04	X					1	0.1		Diphenyl Sulfone	127-63-9	4.9E+01	n	4.9E+02	n					1.1E+01	n		2.8E-02	
				2.5E-02	I					1	0.1		Diphenylamine	122-39-4	1.5E+03	n	1.5E+04	n					2.4E+02	n		4.4E-01	
8.0E-01	I	2.2E-04	I							1	0.1		Diphenylhydrazine, 1,2-	122-66-7	6.1E-01	c	2.2E+00	c	1.1E-02	c	5.6E-02	c	6.7E-02	c		2.2E-04	
				2.2E-03	I					1	0.1		Diquat	85-00-7	1.3E+02	n	1.4E+03	n					3.4E+01	n	2.0E+01	6.5E-01	3.7E-01
7.4E+00	C	2.1E-03	C							1	0.1		Direct Black 38	1937-37-7	6.6E-02	c	2.3E-01	c	1.2E-03	c	5.8E-03	c	9.1E-03	c		4.4E+00	
7.4E+00	C	2.1E-03	C							1	0.1		Direct Blue 6	2602-46-2	6.6E-02	c	2.3E-01	c	1.2E-03	c	5.8E-03	c	9.1E-03	c		1.4E+01	
6.7E+00	C	1.9E-03	C							1	0.1		Direct Brown 95	16071-86-6	7.3E-02	c	2.6E-01	c	1.3E-03	c	6.5E-03	c	1.0E-02	c			
				4.0E-05	I					1	0.1		Disulfoton	298-04-4	2.4E+00	n	2.5E+01	n					3.8E-01	n		7.1E-04	
				1.0E-02	I			V		1	0.1		Dithiane, 1,4-	505-29-3	6.1E+02	n	6.2E+03	n					1.5E+02	n		7.6E-02	
				2.0E-03	I					1	0.1		Diuron	330-54-1	1.2E+02	n	1.2E+03	n					2.8E+01	n		1.2E-02	
				4.0E-03	I					1	0.1		Dodine	2439-10-3	2.4E+02	n	2.5E+03	n					6.2E+01	n		3.2E-01	
				2.5E-02	I			V		1			EPTC	759-94-4	2.0E+03	n	2.6E+04	n					2.9E+02	n		1.5E-01	
				6.0E-03	I					1	0.1		Endosulfan	115-29-7	3.7E+02	n	3.7E+03	n					7.8E+01	n		1.1E+00	
				2.0E-02	I					1	0.1		Endothall	145-73-3	1.2E+03	n	1.2E+04	n					3.0E+02	n	1.0E+02	7.1E-02	2.4E-02
				3.0E-04	I					1	0.1		Endrin	72-20-8	1.8E+01	n	1.8E+02	n					1.7E+00	n	2.0E+00	6.8E-02	8.1E-02
9.9E-03	I	1.2E-06	I	6.0E-03	P	1.0E-03	I	V		1		1.1E+04	Epichlorohydrin	106-89-8	2.0E+01	n	8.8E+01	n	1.0E+00	n	4.4E+00	n	2.0E+00	n		4.5E-04	
						2.0E-02	I	V		1		1.5E+04	Epoxybutane, 1,2-	106-88-7	1.7E+02	n	7.2E+02	n	2.1E+01	n	8.8E+01	n	4.2E+01	n		9.2E-03	
				5.0E-03	I					1	0.1		Ethephon	16672-87-0	3.1E+02	n	3.1E+03	n					7.8E+01	n		1.6E-02	
				5.0E-04	I					1	0.1		Ethion	563-12-2	3.1E+01	n	3.1E+02	n					3.2E+00	n		6.3E-03	
				1.0E-01	P	6.0E-02	P			1	0.1		Ethoxyethanol Acetate, 2-	111-15-9	6.1E+03	n	6.2E+04	n	6.3E+01	n	2.6E+02	n	1.5E+03	n		3.2E-01	
				4.0E-01	H	2.0E-01	I			1	0.1		Ethoxyethanol, 2-	110-80-5	2.4E+04	n	2.5E+05	nm	2.1E+02	n	8.8E+02	n	6.2E+03	n		1.3E+00	
				9.0E-01	I			V		1		1.1E+04	Ethyl Acetate	141-78-6	7.0E+04	ns	9.2E+05	nms					1.4E+04	n		2.9E+00	
4.8E-02	H							V		1		2.5E+03	Ethyl Acrylate	140-88-5	1.3E+01	c	6.0E+01	c					1.4E+00	c		3.0E-04	
						1.0E+01	I	V		1		2.1E+03	Ethyl Chloride	75-00-3	1.5E+04	ns	6.1E+04	ns	1.0E+04	n	4.4E+04	n	2.1E+04	n		5.9E+00	
				2.0E-01	I			V		1		1.0E+04	Ethyl Ether	60-29-7	1.6E+04	ns	2.0E+05	nms					3.1E+03	n		6.8E-01	
				9.0E-02	H	3.0E-01	P	V		1		1.1E+03	Ethyl Methacrylate	97-63-2	1.5E+03	ns	7.5E+03	ns	3.1E+02	n	1.3E+03	n	4.2E+02	n		9.9E-02	
				1.0E-05	I					1	0.1		Ethyl-p-nitrophenyl Phosphonate	2104-64-5	6.1E-01	n	6.2E+00	n					6.6E-02	n		2.1E-03	
1.1E-02	C	2.5E-06	C	1.0E-01	I	1.0E+00	I	V		1		4.8E+02	Ethylbenzene	100-41-4	5.4E+00	c	2.7E+01	c	9.7E-01	c	4.9E+00	c	1.3E+00	c	7.0E+02	1.5E-03	7.8E-01
				7.0E-02	P					1	0.1		Ethylene Cyanohydrin	109-78-4	4.3E+03	n	4.3E+04	n					1.1E+03	n		2.2E-01	
				9.0E-02	P					1	0.1		Ethylene Diamine	107-15-3	5.5E+03	n	5.5E+04	n					1.4E+03	n		3.2E-01	
				2.0E+00	I	4.0E-01	C			1	0.1		Ethylene Glycol	107-21-1	1.2E+05	nm	1.2E+06	nm	4.2E+02	n	1.8E+03	n	3.1E+04	n		6.3E+00	
				1.0E-01	I	1.6E+00	I			1	0.1		Ethylene Glycol Monobutyl Ether	111-76-2	6.1E+03	n	6.2E+04	n	1.7E+03	n	7.0E+03	n	1.5E+03	n		3.2E-01	
3.1E-01	C	8.8E-05	C			3.0E-02	C	V		1		1.2E+05	Ethylene Oxide	75-21-8	1.7E-01	c	8.3E-01	c	2.8E-02	c	1.4E-01	c	4.4E-02	c		9.1E-06	
4.5E-02	C	1.3E-05	C	8.0E-05	I					1	0.1		Ethylene Thiourea	96-45-7	4.9E+00	n	3.8E+01	c**	1.9E-01	c	9.4E-01	c	1.2E+00	n		2.8E-04	
6.5E+01	C	1.9E-02	C					V		1	0.1	1.5E+05	Ethyleneimine	151-56-4	2.3E-03	c	1.0E-02	c	1.3E-04	c	6.5E-04	c	2.1E-04	c		4.5E-08	
				3.0E+00	I					1	0.1		Ethylphthalyl Ethyl Glycolate	84-72-0	1.8E+05	nm	1.8E+06	nm					4.5E+04	n		1.0E+02	
				8.0E-03	I					1	0.1		Express	101200-48-0	4.9E+02	n	4.9E+03	n					1.2E+02	n		4.7E-02	
				2.5E-04	I					1	0.1		Fenamiphos	22224-92-6	1.5E+01	n	1.5E+02	n					3.4E+00	n		3.3E-03	
				2.5E-02	I					1	0.1		Fenpropathrin	39515-41-8	1.5E+03	n	1.5E+04	n					4.6E+01	n		2.1E+00	
				1.3E-02	I					1	0.1		Fluometuron	2164-17-2	7.9E+02	n	8.0E+03	n					1.9E+02	n		1.4E-01	
				4.0E-02	C	1.3E-02	C			1			Fluoride	16984-48-8	3.1E+03	n	4.1E+04	n	1.4E+01	n	5.7E+01	n	6.2E+02	n		9.3E+01	
				6.0E-02	I	1.3E-02	C			1			Fluorine (Soluble Fluoride)	7782-41-4	4.7E+03	n	6.1E+04	n	1.4E+01	n	5.7E+01	n	9.3E+02	n	4.0E+03	1.4E+02	6.0E+02
				8.0E-02	I					1	0.1		Fluridone	59756-60-4	4.9E+03	n	4.9E+04	n					1.1E+03	n		1.3E+02	
				2.0E-02	I					1	0.1		Flurprimidol	56425-91-3	1.2E+03	n	1.2E+04	n					2.6E+02	n		1.2E+00	
				6.0E-02	I					1	0.1		Flutolanil	66332-96-5	3.7E+03	n	3.7E+04	n					7.2E+02	n		3.9E+00	
				1.0E-02	I					1	0.1		Fluvalinate	69409-94-5	6.1E+02	n	6.2E+03	n					1.6E+02	n		2.3E+02	

Key: I = IRIS; P = PPRTV; A = ATSDR; C = Cal EPA; X = PPRTV Appendix; H = HEAST; J = New Jersey; O = EPA Office of Water; E = Environmental Criteria and Assessment Office; S = see user guide Section 5; L = see user guide on lead; M = mutagen; V = volatile; F = See FAQ; c = cancer; * = where: n SL < 100X c SL; ** = where n SL < 10X c SL; n = noncancer; m = Concentration may exceed ceiling limit (See User Guide); s = Concentration may exceed Csat (See User Guide); SSL values are based on DAF=1

Toxicity and Chemical-specific Information												Contaminant		Screening Levels												Protection of Ground Water SSLs	
SFO (mg/kg-day)$^{-1}$	key	IUR (ug/m^3)$^{-1}$	key	RfD_o (mg/kg-day)	key	RfC_i (mg/m^3)	key	volc	muta-gen	GIABS	ABS	C_{sat} (mg/kg)	Analyte	CAS No.	Resident Soil (mg/kg)	key	Industrial Soil (mg/kg)	key	Resident Air (ug/m^3)	key	Industrial Air (ug/m^3)	key	Tapwater (ug/L)	key	MCL (ug/L)	Risk-based SSL (mg/kg)	MCL-based SSL (mg/kg)
3.5E-03	I			1.0E-01	I					1	0.1		Folpet	133-07-3	1.4E+02	c*	4.9E+02	c					1.7E+01	c*		4.1E-03	
1.9E-01	I									1	0.1		Fomesafen	72178-02-0	2.6E+00	c	9.1E+00	c					3.4E-01	c		1.1E-03	
				2.0E-03	I					1	0.1		Fonofos	944-22-9	1.2E+02	n	1.2E+03	n					1.8E+01	n		3.5E-02	
		1.3E-05	I	2.0E-01	I	9.8E-03	A			1	0.1		Formaldehyde	50-00-0	1.2E+04	n	1.2E+05	nm	1.9E-01	c*	9.4E-01	c*	3.1E+03	n		6.2E-01	
				9.0E-01	P	3.0E-04	X			1	0.1		Formic Acid	64-18-6	4.9E+04	n	4.2E+05	nm	3.1E-01	n	1.3E+00	n	1.4E+04	n		2.8E+00	
				3.0E+00	I					1	0.1		Fosetyl-AL	39148-24-8	1.8E+05	nm	1.8E+06	nm					4.7E+04	n			
													Furans															
				1.0E-03	X			V		1			~Dibenzofuran	132-64-9	7.8E+01	n	1.0E+03	n					5.8E+00	n		1.1E-01	
				1.0E-03	I			V		1		6.2E+03	~Furan	110-00-9	7.8E+01	n	1.0E+03	n					1.5E+01	n		5.7E-03	
				9.0E-01	I	2.0E+00	I	V		1	0.1	1.7E+05	~Tetrahydrofuran	109-99-9	1.8E+04	n	9.5E+04	n	2.1E+03	n	8.8E+03	n	3.2E+03	n		7.1E-01	
3.8E+00	H									1	0.1		Furazolidone	67-45-8	1.3E-01	c	4.5E-01	c					1.8E-02	c		3.4E-05	
				3.0E-03	I	5.0E-02	H			1	0.1		Furfural	98-01-1	1.8E+02	n	1.8E+03	n	5.2E+01	n	2.2E+02	n	4.6E+01	n		9.9E-03	
1.5E+00	C	4.3E-04	C							1	0.1		Furium	531-82-8	3.2E-01	c	1.1E+00	c	5.7E-03	c	2.9E-02	c	4.4E-02	c		5.9E-05	
3.0E-02	I	8.6E-06	C							1	0.1		Furmecyclox	60568-05-0	1.6E+01	c	5.7E+01	c	2.8E-01	c	1.4E+00	c	9.6E-01	c		1.0E-03	
				4.0E-04	I					1	0.1		Glufosinate, Ammonium	77182-82-2	2.4E+01	n	2.5E+02	n					6.3E+00	n		1.4E-03	
						8.0E-05	C			1	0.1		Glutaraldehyde	111-30-8	1.1E+05	nm	4.8E+05	nm	8.3E-02	n	3.5E-01	n					
				4.0E-04	I	1.0E-03	H			1	0.1		Glycidyl	765-34-4	2.4E+01	n	2.5E+02	n	1.0E+00	n	4.4E+00	n	6.2E+00	n		1.3E-03	
				1.0E-01	I					1	0.1		Glyphosate	1071-83-6	6.1E+03	n	6.2E+04	n					1.6E+03	n	7.0E+02	3.2E-01	1.4E-01
				3.0E-03	I					1	0.1		Goal	42874-03-3	1.8E+02	n	1.8E+03	n					2.4E+01	n		1.9E+00	
				3.0E-03	A	1.0E-02	A			1	0.1		Guthion	86-50-0	1.8E+02	n	1.8E+03	n	1.0E+01	n	4.4E+01	n	4.3E+01	n		1.3E-02	
				5.0E-05	I					1	0.1		Haloxyfop, Methyl	69806-40-2	3.1E+00	n	3.1E+01	n					5.8E-01	n		6.4E-03	
				1.3E-02	I					1	0.1		Harmony	79277-27-3	7.9E+02	n	8.0E+03	n					2.0E+02	n		6.1E-02	
4.5E+00	I	1.3E-03	I	5.0E-04	I					1	0.1		Heptachlor	76-44-8	1.1E-01	c	3.8E-01	c	1.9E-03	c	9.4E-03	c	1.8E-03	c	4.0E-01	1.4E-04	3.3E-02
9.1E+00	I	2.6E-03	I	1.3E-05	I					1	0.1		Heptachlor Epoxide	1024-57-3	5.3E-02	c*	1.9E-01	c*	9.4E-04	c	4.7E-03	c	3.3E-03	c*	2.0E-01	6.8E-05	4.1E-03
				2.0E-03	I					1	0.1		Hexabromobenzene	87-82-1	1.2E+02	n	1.2E+03	n					3.1E+01	n		1.8E-01	
				2.0E-04	I					1	0.1		Hexabromodiphenyl ether, 2,2',4,4',5,5'- (BDE-153)	68631-49-2	1.2E+01	n	1.2E+02	n					3.1E+00	n			
1.6E+00	I	4.6E-04	I	8.0E-04	I					1	0.1		Hexachlorobenzene	118-74-1	3.0E-01	c	1.1E+00	c	5.3E-03	c	2.7E-02	c	4.2E-02	c	1.0E+00	5.3E-04	1.3E-02
7.8E-02	I	2.2E-05	I	1.0E-03	P					1	0.1		Hexachlorobutadiene	87-68-3	6.2E+00	c**	2.2E+01	c*	1.1E-01	c	5.6E-01	c	2.6E-01	c*		5.0E-04	
6.3E+00	I	1.8E-03	I	8.0E-03	A					1	0.1		Hexachlorocyclohexane, Alpha-	319-84-6	7.7E-02	c	2.7E-01	c	1.4E-03	c	6.8E-03	c	6.2E-03	c		3.6E-05	
1.8E+00	I	5.3E-04	I							1	0.1		Hexachlorocyclohexane, Beta-	319-85-7	2.7E-01	c	9.6E-01	c	4.6E-03	c	2.3E-02	c	2.2E-02	c		1.3E-04	
1.1E+00	C	3.1E-04	C	3.0E-04	I					1	0.04		Hexachlorocyclohexane, Gamma- (Lindane)	58-89-9	5.2E-01	c*	2.1E+00	c	7.8E-03	c	4.0E-02	c	3.6E-02	c*	2.0E-01	2.1E-04	1.2E-03
1.8E+00	I	5.1E-04	I							1	0.1		Hexachlorocyclohexane, Technical	608-73-1	2.7E-01	c	9.6E-01	c	4.8E-03	c	2.4E-02	c	2.2E-02	c		1.3E-04	
				6.0E-03	I	2.0E-04	I			1	0.1		Hexachlorocyclopentadiene	77-47-4	3.7E+02	n	3.7E+03	n	2.1E-01	n	8.8E-01	n	2.2E+01	n	5.0E+01	7.0E-02	1.6E-01
4.0E-02	I	1.1E-05	C	7.0E-04	I	3.0E-02	I			1	0.1		Hexachloroethane	67-72-1	1.2E+01	c**	4.3E+01	c*	2.2E-01	c	1.1E+00	c	7.9E-01	c**		4.8E-04	
				3.0E-04	I					1	0.1		Hexachlorophene	70-30-4	1.8E+01	n	1.8E+02	n					4.7E+00	n		6.3E+00	
1.1E-01	I			3.0E-03	I					1	0.015		Hexahydro-1,3,5-trinitro-1,3,5-triazine (RDX)	121-82-4	5.6E+00	c*	2.4E+01	c					6.1E-01	c*		2.3E-04	
						1.0E-05	I	V		1		5.2E+03	Hexamethylene Diisocyanate, 1,6-	822-06-0	3.4E+00	n	1.4E+01	n	1.0E-02	n	4.4E-02	n	2.1E-02	n		2.1E-04	
				4.0E-04	P					1	0.1		Hexamethylphosphoramide	680-31-9	2.4E+01	n	2.5E+02	n					6.2E+00	n		1.4E-03	
				6.0E-02	H	7.0E-01	I	V		1		1.4E+02	Hexane, N-	110-54-3	5.7E+02	ns	2.6E+03	ns	7.3E+02	n	3.1E+03	n	2.5E+02	n		1.8E+00	
				2.0E+00	P					1	0.1		Hexanedioic Acid	124-04-9	1.2E+05	nm	1.2E+06	nm					3.1E+04	n		7.7E+00	
				5.0E-03	I	3.0E-02	I	V		1		3.3E+03	Hexanone, 2-	591-78-6	2.1E+02	n	1.4E+03	n	3.1E+01	n	1.3E+02	n	3.4E+01	n		7.9E-03	
				3.3E-02	I					1	0.1		Hexazinone	51235-04-2	2.0E+03	n	2.0E+04	n					5.0E+02	n		2.3E-01	
3.0E+00	I	4.9E-03	I			3.0E-05	P			1			Hydrazine	302-01-2	2.1E-01	c	9.5E-01	c	5.0E-04	c*	2.5E-03	c*	2.2E-02	c			
3.0E+00	I	4.9E-03	I							1			Hydrazine Sulfate	10034-93-2	2.1E-01	c	9.5E-01	c	5.0E-04	c	2.5E-03	c	2.2E-02	c			
						2.0E-02	I			1			Hydrogen Chloride	7647-01-0	2.8E+07	nm	1.2E+08	nm	2.1E+01	n	8.8E+01	n					
				4.0E-02	C	1.4E-02	C			1			Hydrogen Fluoride	7664-39-3	3.1E+03	n	4.1E+04	n	1.5E+01	n	6.1E+01	n	6.2E+02	n			
						2.0E-03	I			1			Hydrogen Sulfide	7783-06-4	2.8E+06	nm	1.2E+07	nm	2.1E+00	n	8.8E+00	n					
6.0E-02	P			4.0E-02	P					1	0.1		Hydroquinone	123-31-9	8.1E+00	c	2.9E+01	c					1.1E+00	c		7.5E-04	
				1.3E-02	I					1	0.1		Imazalil	35554-44-0	7.9E+02	n	8.0E+03	n					1.4E+02	n		2.5E+00	
				2.5E-01	I					1	0.1		Imazaquin	81335-37-7	1.5E+04	n	1.5E+05	nm					3.8E+03	n		1.9E+01	
				1.0E-02	A					1			Iodine	7553-56-2	7.8E+02	n	1.0E+04	n					1.6E+02	n		9.4E+00	
				4.0E-02	I					1	0.1		Iprodione	36734-19-7	2.4E+03	n	2.5E+04	n					5.7E+02	n		1.7E-01	
				7.0E-01	P					1			Iron	7439-89-6	5.5E+04	n	7.2E+05	nm					1.1E+04	n		2.7E+02	
				3.0E-01	I					1	0.1		Isobutyl Alcohol	78-83-1	1.8E+04	n	1.8E+05	nm					4.6E+03	n		9.5E-01	
9.5E-04	I			2.0E-01	I	2.0E+00	C			1	0.1		Isophorone	78-59-1	5.1E+02	c*	1.8E+03	c*	2.1E+03	n	8.8E+03	n	6.7E+01	c*		2.2E-02	
				1.5E-02	I					1	0.1		Isopropalin	33820-53-0	9.2E+02	n	9.2E+03	n					2.9E+01	n		6.6E-01	
						7.0E+00	C			1	0.1		Isopropanol	67-63-0	9.9E+09	nm	4.2E+10	nm	7.3E+03	n	3.1E+04	n					
				1.0E-01	I					1	0.1		Isopropyl Methyl Phosphonic Acid	1832-54-8	6.1E+03	n	6.2E+04	n					1.6E+03	n		3.4E-01	
				5.0E-02	I					1	0.1		Isoxaben	82558-50-7	3.1E+03	n	3.1E+04	n					5.6E+02	n		1.5E+00	
						3.0E-01	A	V		1			JP-7	NA	4.3E+08	nm	1.8E+09	nm	3.1E+02	n	1.3E+03	n	6.3E+02	n			
				7.5E-02	I					1	0.1		Kerb	23950-58-5	4.6E+03	n	4.6E+04	n					9.0E+02	n		9.1E-01	
				2.0E-03	I					1	0.1		Lactofen	77501-63-4	1.2E+02	n	1.2E+03	n					1.9E+01	n		8.7E-01	
													Lead Compounds														
2.8E-01	C	8.0E-05	C							1	0.1		~Lead acetate	301-04-2	1.7E+00	c	6.2E+00	c	3.0E-02	c	1.5E-01	c	2.4E-01	c			
										1			~Lead and Compounds	7439-92-1	4.0E+02	L	8.0E+02	L	1.5E-01	L		L		L	1.5E+01		1.4E+01

Key: I = IRIS; P = PPRTV; A = ATSDR; C = Cal EPA; X = PPRTV Appendix; H = HEAST; J = New Jersey; O = EPA Office of Water; E = Environmental Criteria and Assessment Office; S = see user guide Section 5; L = see user guide on lead; M = mutagen; V = volatile; F = See FAQ; c = cancer; * = where: n SL < 100X c SL; ** = where n SL < 10X c SL; n = noncancer; m = Concentration may exceed ceiling limit (See User Guide); s = Concentration may exceed Csat (See User Guide); SSL values are based on DAF=1

Toxicity and Chemical-specific Information																Contaminant		Screening Levels										Protection of Ground Water SSLs	
SFO (mg/kg-day)$^{-1}$	key	IUR (ug/m^3)$^{-1}$	key	RfD_o (mg/kg-day)	key	RfC_i (mg/m^3)	key	volc	muta-gen	GIABS	ABS	C_{sat} (mg/kg)	Analyte	CAS No.	Resident Soil (mg/kg)	key	Industrial Soil (mg/kg)	key	Resident Air (ug/m^3)	key	Industrial Air (ug/m^3)	key	Tapwater (ug/L)	key	MCL (ug/L)	Risk-based SSL (mg/kg)	MCL-based SSL (mg/kg)
3.8E-02	C	1.1E-05	C							1	0.1		~Lead subacetate	1335-32-6	1.3E+01	c	4.5E+01	c	2.2E-01	c	1.1E+00	c	1.8E+00	c			
				1.0E-07	I					1	0.1		~Tetraethyl Lead	78-00-2	6.1E-03	n	6.2E-02	n					9.9E-04	n		3.5E-06	
				2.0E-03	I					1	0.1		Linuron	330-55-2	1.2E+02	n	1.2E+03	n					2.6E+01	n		2.3E-02	
				2.0E-03	P					1			Lithium	7439-93-2	1.6E+02	n	2.0E+03	n					3.1E+01	n		9.3E+00	
				2.0E-01	I					1	0.1		Londax	83055-99-6	1.2E+04	n	1.2E+05	nm					3.1E+03	n		7.9E-01	
				5.0E-04	I					1	0.1		MCPA	94-74-6	3.1E+01	n	3.1E+02	n					5.7E+00	n		1.5E-03	
				1.0E-02	I					1	0.1		MCPB	94-81-5	6.1E+02	n	6.2E+03	n					1.1E+02	n		4.4E-02	
				1.0E-03	I					1	0.1		MCPP	93-65-2	6.1E+01	n	6.2E+02	n					1.2E+01	n		3.5E-03	
				2.0E-02	I					1	0.1		Malathion	121-75-5	1.2E+03	n	1.2E+04	n					3.0E+02	n		7.9E-02	
				1.0E-01	I	7.0E-04	C			1	0.1		Maleic Anhydride	108-31-6	6.1E+03	n	6.1E+04	n	7.3E-01	n	3.1E+00	n	1.5E+03	n		3.0E-01	
				5.0E-01	I					1	0.1		Maleic Hydrazide	123-33-1	3.1E+04	n	3.1E+05	nm					7.8E+03	n		1.6E+00	
				1.0E-04	P					1	0.1		Malononitrile	109-77-3	6.1E+00	n	6.2E+01	n					1.6E+00	n		3.2E-04	
				3.0E-02	H					1	0.1		Mancozeb	8018-01-7	1.8E+03	n	1.8E+04	n					4.6E+02	n		6.5E-01	
				5.0E-03	I					1	0.1		Maneb	12427-38-2	3.1E+02	n	3.1E+03	n					7.7E+01	n		1.1E-01	
				1.4E-01	I	5.0E-05	I			1			Manganese (Diet)	7439-96-5													
				2.4E-02	S	5.0E-05	I			0.04			Manganese (Non-diet)	7439-96-5	1.8E+03	n	2.3E+04	n	5.2E-02	n	2.2E-01	n	3.2E+02	n		2.1E+01	
				9.0E-05	H					1	0.1		Mephosfolan	950-10-7	5.5E+00	n	5.5E+01	n					1.4E+00	n		2.1E-03	
				3.0E-02	I					1	0.1		Mepiquat Chloride	24307-26-4	1.8E+03	n	1.8E+04	n					4.7E+02	n		1.6E-01	
													Mercury Compounds															
				3.0E-04	I	3.0E-04	S			0.07			~Mercuric Chloride (and other Mercury salts)	7487-94-7	2.3E+01	n	3.1E+02	n	3.1E-01	n	1.3E+00	n	4.3E+00	n	2.0E+00		
						3.0E-04	I	V		1		3.1E+00	~Mercury (elemental)	7439-97-6	1.0E+01	ns	4.3E+01	ns	3.1E-01	n	1.3E+00	n	6.3E-01	n	2.0E+00	3.3E-02	1.0E-01
				1.0E-04	I					1			~Methyl Mercury	22967-92-6	7.8E+00	n	1.0E+02	n					1.6E+00	n			
				8.0E-05	I					1	0.1		~Phenylmercuric Acetate	62-38-4	4.9E+00	n	4.9E+01	n					1.2E+00	n		3.9E-04	
				3.0E-05	I					1	0.1		Merphos	150-50-5	1.8E+00	n	1.8E+01	n					4.7E-01	n		4.6E-02	
				3.0E-05	I					1	0.1		Merphos Oxide	78-48-8	1.8E+00	n	1.8E+01	n					6.1E-02	n		3.0E-04	
				6.0E-02	I					1	0.1		Metalaxyl	57837-19-1	3.7E+03	n	3.7E+04	n					9.2E+02	n		2.5E-01	
				1.0E-04	I	3.0E-02	P	V		1		4.6E+03	Methacrylonitrile	126-98-7	7.6E+00	n	9.2E+01	n	3.1E+01	n	1.3E+02	n	1.5E+00	n		3.4E-04	
				5.0E-05	I					1	0.1		Methamidophos	10265-92-6	3.1E+00	n	3.1E+01	n					7.8E-01	n		1.6E-04	
				5.0E-01	I	4.0E+00	C			1	0.1		Methanol	67-56-1	3.1E+04	n	3.1E+05	nm	4.2E+03	n	1.8E+04	n	7.8E+03	n		1.6E+00	
				1.0E-03	I					1	0.1		Methidathion	950-37-8	6.1E+01	n	6.2E+02	n					1.5E+01	n		3.7E-03	
				2.5E-02	I					1	0.1		Methomyl	16752-77-5	1.5E+03	n	1.5E+04	n					3.9E+02	n		8.5E-02	
4.9E-02	C	1.4E-05	C							1	0.1		Methoxy-5-nitroaniline, 2-	99-59-2	9.9E+00	c	3.5E+01	c	1.7E-01	c	8.8E-01	c	1.3E+00	c		4.6E-04	
				5.0E-03	I					1	0.1		Methoxychlor	72-43-5	3.1E+02	n	3.1E+03	n					2.7E+01	n	4.0E+01	1.5E+00	2.2E+00
				8.0E-03	P	1.0E-03	P			1	0.1		Methoxyethanol Acetate, 2-	110-49-6	4.9E+02	n	4.9E+03	n	1.0E+00	n	4.4E+00	n	1.2E+02	n		2.6E-02	
				5.0E-03	P	2.0E-02	I			1	0.1		Methoxyethanol, 2-	109-86-4	3.1E+02	n	3.1E+03	n	2.1E+01	n	8.8E+01	n	7.8E+01	n		1.6E-02	
				1.0E+00	X			V		1		2.9E+04	Methyl Acetate	79-20-9	7.8E+04	ns	1.0E+06	nms					1.6E+04	n		3.2E+00	
				3.0E-02	H	2.0E-02	P	V		1		6.8E+03	Methyl Acrylate	96-33-3	1.5E+02	n	6.4E+02	n	2.1E+01	n	8.8E+01	n	3.8E+01	n		8.1E-03	
				6.0E-01	I	5.0E+00	I	V		1		2.8E+04	Methyl Ethyl Ketone (2-Butanone)	78-93-3	2.8E+04	n	2.0E+05	nms	5.2E+03	n	2.2E+04	n	4.9E+03	n		1.0E+00	
		1.0E-03	X	1.0E-03	P	2.0E-05	X			1	0.1		Methyl Hydrazine	60-34-4	6.1E+01	n	6.1E+02	n	2.4E-03	c**	1.2E-02	c**	1.6E+01	n		3.5E-03	
				8.0E-02	H	3.0E+00	I	V		1		3.4E+03	Methyl Isobutyl Ketone (4-methyl-2-pentanone)	108-10-1	5.3E+03	ns	5.3E+04	ns	3.1E+03	n	1.3E+04	n	1.0E+03	n		2.3E-01	
						1.0E-03	C	V		1	0.1	1.7E+04	Methyl Isocyanate	624-83-9	5.0E+00	n	2.1E+01	n	1.0E+00	n	4.4E+00	n	2.1E+00	n		5.9E-04	
				1.4E+00	I	7.0E-01	I	V		1		2.4E+03	Methyl Methacrylate	80-62-6	4.8E+03	ns	2.1E+04	ns	7.3E+02	n	3.1E+03	n	1.4E+03	n		3.0E-01	
				2.5E-04	I					1	0.1		Methyl Parathion	298-00-0	1.5E+01	n	1.5E+02	n					3.4E+00	n		5.7E-03	
				6.0E-02	X					1	0.1		Methyl Phosphonic Acid	993-13-5	3.7E+03	n	3.7E+04	n					9.4E+02	n		1.9E-01	
				6.0E-03	H	4.0E-02	H	V		1		3.9E+02	Methyl Styrene (Mixed Isomers)	25013-15-4	2.4E+02	n	1.5E+03	ns	4.2E+01	n	1.8E+02	n	3.2E+01	n		5.2E-02	
9.9E-02	C	2.8E-05	C							1	0.1		Methyl methanesulfonate	66-27-3	4.9E+00	c	1.7E+01	c	8.7E-02	c	4.4E-01	c	6.8E-01	c		1.4E-04	
1.8E-03	C	2.6E-07	C			3.0E+00	I	V		1		8.9E+03	Methyl tert-Butyl Ether (MTBE)	1634-04-4	4.3E+01	c	2.2E+02	c	9.4E+00	c	4.7E+01	c	1.2E+01	c		2.8E-03	
				2.0E-04	X					1	0.1		Methyl-1,4-benzenediamine dihydrochloride, 2-	615-45-2	1.2E+01	n	1.2E+02	n					3.1E+00	n		1.9E-03	
9.0E-03	P			2.0E-02	X					1	0.1		Methyl-5-Nitroaniline, 2-	99-55-8	5.4E+01	c*	1.9E+02	c*					7.0E+00	c*		3.9E-03	
8.3E+00	C	2.4E-03	C							1	0.1		Methyl-N-nitro-N-nitrosoguanidine, N-	70-25-7	5.9E-02	c	2.1E-01	c	1.0E-03	c	5.1E-03	c	8.1E-03	c		2.8E-06	
1.3E-01	C	3.7E-05	C							1	0.1		Methylaniline Hydrochloride, 2-	636-21-5	3.7E+00	c	1.3E+01	c	6.6E-02	c	3.3E-01	c	5.0E-01	c		2.1E-04	
				1.0E-02	A					1	0.1		Methylarsonic acid	124-58-3	6.1E+02	n	6.2E+03	n					1.6E+02	n			
				2.0E-04	X					1	0.1		Methylbenzene,1-4-diamine monohydrochloride, 2-	74612-12-7	1.2E+01	n	1.2E+02	n					3.1E+00	n			
				2.0E-04	X					1	0.1		Methylbenzene-1,4-diamine sulfate, 2-	615-50-9	1.2E+01	n	1.2E+02	n					3.1E+00	n			
2.2E+01	C	6.3E-03	C						M	1	0.1		Methylcholanthrene, 3-	56-49-5	5.2E-03	c	7.8E-02	c	1.5E-04	c	1.9E-03	c	9.8E-04	c		1.9E-03	
2.0E-03	I	1.0E-08	I	6.0E-03	I	6.0E-01	I	V	M	1		3.3E+03	Methylene Chloride	75-09-2	5.6E+01	c**	9.6E+02	c**	9.6E+01	c**	1.2E+03	c**	9.9E+00	c**	5.0E+00	2.5E-03	1.3E-03
1.0E-01	P	4.3E-04	C	2.0E-03	P				M	1	0.1		Methylene-bis(2-chloroaniline), 4,4'-	101-14-4	1.2E+00	c	1.7E+01	c*	2.2E-03	c	2.9E-02	c	1.4E-01	c		1.6E-03	
4.6E-02	I	1.3E-05	C							1	0.1		Methylene-bis(N,N-dimethyl) Aniline, 4,4'-	101-61-1	1.1E+01	c	3.7E+01	c	1.9E-01	c	9.4E-01	c	4.1E-01	c		2.3E-03	
1.6E+00	C	4.6E-04	C			2.0E-02	C			1	0.1		Methylenebisbenzenamine, 4,4'-	101-77-9	3.0E-01	c	1.1E+00	c	5.3E-03	c	2.7E-02	c	4.1E-02	c		1.8E-04	
						6.0E-04	I			1	0.1		Methylenediphenyl Diisocyanate	101-68-8	8.5E+05	nm	3.6E+06	nm	6.3E-01	n	2.6E+00	n					
				7.0E-02	H			V		1		5.0E+02	Methylstyrene, Alpha-	98-83-9	5.5E+03	ns	7.2E+04	ns					5.8E+02	n		9.3E-01	
				1.5E-01	I					1	0.1		Metolachlor	51218-45-2	9.2E+03	n	9.2E+04	n					2.1E+03	n		2.5E+00	
				2.5E-02	I					1	0.1		Metribuzin	21087-64-9	1.5E+03	n	1.5E+04	n					3.8E+02	n		1.2E-01	
				3.0E+00	P			V		1	0.1	3.4E-01	Mineral oils	8012-95-1	1.8E+05	nms	1.8E+06	nms					4.7E+04	n		1.9E+03	
1.8E+01	C	5.1E-03	C	2.0E-04	I					1	0.1		Mirex	2385-85-5	2.7E-02	c	9.6E-02	c	4.8E-04	c	2.4E-03	c	3.7E-03	c		2.7E-03	

Key: I = IRIS; P = PPRTV; A = ATSDR; C = Cal EPA; X = PPRTV Appendix; H = HEAST; J = New Jersey; O = EPA Office of Water; E = Environmental Criteria and Assessment Office; S = see user guide Section 5; L = see user guide on lead; M = mutagen; V = volatile; F = See FAQ; c = cancer; * = where: n SL < 100X c SL; ** = where n SL < 10X c SL; n = noncancer; m = Concentration may exceed ceiling limit (See User Guide); s = Concentration may exceed Csat (See User Guide); SSL values are based on DAF=1

Toxicity and Chemical-specific Information														Contaminant		Screening Levels										Protection of Ground Water SSLs	
SFO (mg/kg-day)$^{-1}$	key	IUR (ug/m^3)$^{-1}$	key	RfD_o (mg/kg-day)	key	RfC_i (mg/m^3)	key	voc	muta-gen	GIABS	ABS	C_{sat} (mg/kg)	Analyte	CAS No.	Resident Soil (mg/kg)	key	Industrial Soil (mg/kg)	key	Resident Air (ug/m^3)	key	Industrial Air (ug/m^3)	key	Tapwater (ug/L)	key	MCL (ug/L)	Risk-based SSL (mg/kg)	MCL-based SSL (mg/kg)
				2.0E-03	I					1	0.1		Molinate	2212-67-1	1.2E+02	n	1.2E+03	n					2.3E+01	n		1.3E-02	
				5.0E-03	I					1			Molybdenum	7439-98-7	3.9E+02	n	5.1E+03	n					7.8E+01	n		1.6E+00	
				1.0E-01	I					1			Monochloramine	10599-90-3	7.8E+03	n	1.0E+05	nm					1.6E+03	n	4.0E+03		
				2.0E-03	P					1	0.1		Monomethylaniline	100-61-8	1.2E+02	n	1.2E+03	n					3.0E+01	n		1.1E-02	
				3.0E-04	X					1	0.1		N,N'-Diphenyl-1,4-benzenediamine	74-31-7	1.8E+01	n	1.8E+02	n					2.7E+00	n		2.8E-01	
				2.0E-03	I					1	0.1		Naled	300-76-5	1.2E+02	n	1.2E+03	n					3.1E+01	n		1.4E-02	
				3.0E-02	X	1.0E-01	P	V		1			Naphtha, High Flash Aromatic (HFAN)	64724-95-6	2.3E+03	n	3.1E+04	n	1.0E+02	n	4.4E+02	n	1.4E+02	n			
1.8E+00	C	0.0E+00	C							1	0.1		Naphthylamine, 2-	91-59-8	2.7E-01	c	9.6E-01	c					3.3E-02	c		1.7E-04	
				1.0E-01	I					1	0.1		Napropamide	15299-99-7	6.1E+03	n	6.2E+04	n					1.3E+03	n		8.3E+00	
				5.0E-02	C	5.0E-05	C			0.04			Nickel Carbonyl	13463-39-3	3.7E+03	n	4.4E+04	n	5.2E-02	n	2.2E-01	n	6.7E+02	n			
				5.0E-02	C	1.0E-04	C			1			Nickel Oxide	1313-99-1	3.8E+03	n	4.7E+04	n	1.0E-01	n	4.4E-01	n	7.8E+02	n			
		2.4E-04	I	5.0E-02	C	5.0E-05	C			0.04			Nickel Refinery Dust	NA	3.7E+03	n	4.4E+04	n	1.0E-02	c**	5.1E-02	c**	7.6E+02	n		1.1E+02	
		2.6E-04	C	2.0E-02	I	9.0E-05	A			0.04			Nickel Soluble Salts	7440-02-0	1.5E+03	n	2.0E+04	n	9.4E-03	c*	4.7E-02	c**	3.0E+02	n		2.0E+01	
1.7E+00	C	4.8E-04	I	5.0E-02	C	5.0E-05	C			0.04			Nickel Subsulfide	12035-72-2	3.8E-01	c	1.7E+00	c	5.1E-03	c*	2.6E-02	c**	3.9E-02	c			
				1.6E+00	I					1			Nitrate	14797-55-8	1.3E+05	nm	1.6E+06	nm					2.5E+04	n	1.0E+04		
										1			Nitrate + Nitrite (as N)	NA											1.0E+04		
				1.0E-01	I					1			Nitrite	14797-65-0	7.8E+03	n	1.0E+05	nm					1.6E+03	n	1.0E+03		
				1.0E-02	X	5.0E-05	X			1	0.1		Nitroaniline, 2-	88-74-4	6.1E+02	n	6.0E+03	n	5.2E-02	n	2.2E-01	n	1.5E+02	n		6.2E-02	
2.0E-02	P			4.0E-03	P	6.0E-03	P			1	0.1		Nitroaniline, 4-	100-01-6	2.4E+01	c*	8.6E+01	c*	6.3E+00	n	2.6E+01	n	3.3E+00	c*		1.4E-03	
		4.0E-05	I	2.0E-03	I	9.0E-03	I	V		1		3.1E+03	Nitrobenzene	98-95-3	4.8E+00	c*	2.4E+01	c*	6.1E-02	c	3.1E-01	c	1.2E-01	c*		7.9E-05	
				3.0E+03	P					1	0.1		Nitrocellulose	9004-70-0	1.8E+08	nm	1.8E+09	nm					4.7E+07	n		1.0E+04	
				7.0E-02	H					1	0.1		Nitrofurantoin	67-20-9	4.3E+03	n	4.3E+04	n					1.1E+03	n		4.7E-01	
1.3E+00	C	3.7E-04	C							1	0.1		Nitrofurazone	59-87-0	3.7E-01	c	1.3E+00	c	6.6E-03	c	3.3E-02	c	5.2E-02	c		4.6E-05	
1.7E-02	P			1.0E-04	P					1	0.1		Nitroglycerin	55-63-0	6.1E+00	n	6.2E+01	n					1.5E+00	n		6.6E-04	
				1.0E-01	I					1	0.1		Nitroguanidine	556-88-7	6.1E+03	n	6.2E+04	n					1.6E+03	n		3.8E-01	
		9.0E-06	P			2.0E-02	P	V		1		1.8E+04	Nitromethane	75-52-5	4.9E+00	c*	2.5E+01	c*	2.7E-01	c*	1.4E+00	c*	5.4E-01	c*		1.2E-04	
		2.7E-03	H			2.0E-02	I	V		1		4.9E+03	Nitropropane, 2-	79-46-9	1.3E-02	c	6.4E-02	c	9.0E-04	c	4.5E-03	c	1.8E-03	c		4.7E-07	
2.7E+01	C	7.7E-03	C						M	1	0.1		Nitroso-N-ethylurea, N-	759-73-9	4.3E-03	c	6.4E-02	c	1.2E-04	c	1.6E-03	c	7.9E-04	c		1.9E-07	
1.2E+02	C	3.4E-02	C						M	1	0.1		Nitroso-N-methylurea, N-	684-93-5	9.6E-04	c	1.4E-02	c	2.8E-05	c	3.6E-04	c	1.8E-04	c		4.0E-08	
5.4E+00	I	1.6E-03	I					V		1			Nitroso-di-N-butylamine, N-	924-16-3	8.7E-02	c	4.0E-01	c	1.5E-03	c	7.7E-03	c	2.4E-03	c		4.8E-06	
7.0E+00	I	2.0E-03	C							1	0.1		Nitroso-di-N-propylamine, N-	621-64-7	6.9E-02	c	2.5E-01	c	1.2E-03	c	6.1E-03	c	9.3E-03	c		7.0E-06	
2.8E+00	I	8.0E-04	C							1	0.1		Nitrosodiethanolamine, N-	1116-54-7	1.7E-01	c	6.2E-01	c	3.0E-03	c	1.5E-02	c	2.4E-02	c		4.8E-06	
1.5E+02	I	4.3E-02	I						M	1	0.1		Nitrosodiethylamine, N-	55-18-5	7.7E-04	c	1.1E-02	c	2.2E-05	c	2.9E-04	c	1.4E-04	c		5.2E-08	
5.1E+01	I	1.4E-02	I	8.0E-06	P	4.0E-05	X		M	1	0.1		Nitrosodimethylamine, N-	62-75-9	2.3E-03	c	3.4E-02	c	6.9E-05	c	8.8E-04	c	4.2E-04	c		1.0E-07	
4.9E-03	I	2.6E-06	C							1	0.1		Nitrosodiphenylamine, N-	86-30-6	9.9E+01	c	3.5E+02	c	9.4E-01	c	4.7E+00	c	1.0E+01	c		5.7E-02	
2.2E+01	I	6.3E-03	C							1	0.1		Nitrosomethylethylamine, N-	10595-95-6	2.2E-02	c	7.8E-02	c	3.9E-04	c	1.9E-03	c	3.0E-03	c		8.7E-07	
6.7E+00	C	1.9E-03	C							1	0.1		Nitrosomorpholine [N-]	59-89-2	7.3E-02	c	2.6E-01	c	1.3E-03	c	6.5E-03	c	1.0E-02	c		2.5E-06	
9.4E+00	C	2.7E-03	C							1	0.1		Nitrosopiperidine [N-]	100-75-4	5.2E-02	c	1.8E-01	c	9.0E-04	c	4.5E-03	c	7.1E-03	c		3.8E-06	
2.1E+00	I	6.1E-04	I							1	0.1		Nitrosopyrrolidine, N-	930-55-2	2.3E-01	c	8.2E-01	c	4.0E-03	c	2.0E-02	c	3.2E-02	c		1.2E-05	
				1.0E-04	X					1	0.1		Nitrotoluene, m-	99-08-1	6.1E+00	n	6.2E+01	n					1.3E+00	n		1.2E-03	
2.2E-01	P			9.0E-04	P			V		1		1.5E+03	Nitrotoluene, o-	88-72-2	2.9E+00	c*	1.3E+01	c*					2.7E-01	c*		2.5E-04	
1.6E-02	P			4.0E-03	P					1	0.1		Nitrotoluene, p-	99-99-0	3.0E+01	c**	1.1E+02	c*					3.7E+00	c*		3.4E-03	
				3.0E-04	X	2.0E-01	P	V		1		6.9E+00	Nonane, n-	111-84-2	2.1E+01	ns	2.3E+02	ns	2.1E+02	n	8.8E+02	n	4.6E+00	n		6.6E-02	
				4.0E-02	I					1	0.1		Norflurazon	27314-13-2	2.4E+03	n	2.5E+04	n					6.0E+02	n		3.9E+00	
				7.0E-04	I					1	0.1		Nustar	85509-19-9	4.3E+01	n	4.3E+02	n					8.3E+00	n		1.4E+00	
				3.0E-03	I					1	0.1		Octabromodiphenyl Ether	32536-52-0	1.8E+02	n	1.8E+03	n					4.7E+01	n		9.3E+00	
				5.0E-02	I					1	0.006		Octahydro-1,3,5,7-tetranitro-1,3,5,7-tetra (HMX)	2691-41-0	3.8E+03	n	4.9E+04	n					7.8E+02	n		9.9E-01	
				2.0E-03	H					1	0.1		Octamethylpyrophosphoramide	152-16-9	1.2E+02	n	1.2E+03	n					3.1E+01	n		7.5E-03	
				1.2E-02	P					1	0.1		Octyl Phthalate, di-N-	117-84-0	7.3E+02	n	7.4E+03	n					1.9E+02	n		5.3E+01	
				5.0E-02	I					1	0.1		Oryzalin	19044-88-3	3.1E+03	n	3.1E+04	n					6.2E+02	n		1.1E+00	
				5.0E-03	I					1	0.1		Oxadiazon	19666-30-9	3.1E+02	n	3.1E+03	n					3.5E+01	n		3.6E-01	
				2.5E-02	I					1	0.1		Oxamyl	23135-22-0	1.5E+03	n	1.5E+04	n					3.9E+02	n	2.0E+02	8.6E-02	4.4E-02
				1.3E-02	I					1	0.1		Paclobutrazol	76738-62-0	7.9E+02	n	8.0E+03	n					1.7E+02	n		3.6E-01	
				4.5E-03	I					1	0.1		Paraquat Dichloride	1910-42-5	2.7E+02	n	2.8E+03	n					7.0E+01	n		9.7E-01	
				6.0E-03	H					1	0.1		Parathion	56-38-2	3.7E+02	n	3.7E+03	n					6.5E+01	n		3.3E-01	
				5.0E-02	H					1	0.1		Pebulate	1114-71-2	3.1E+03	n	3.1E+04	n					4.2E+02	n		3.3E-01	
				4.0E-02	I					1	0.1		Pendimethalin	40487-42-1	2.4E+03	n	2.5E+04	n					1.3E+02	n		1.5E+00	
				2.0E-03	I					1	0.1		Pentabromodiphenyl Ether	32534-81-9	1.2E+02	n	1.2E+03	n					3.1E+01	n		1.4E+00	
				1.0E-04	I					1	0.1		Pentabromodiphenyl ether, 2,2',4,4',5- (BDE-99)	60348-60-9	6.1E+00	n	6.2E+01	n					1.6E+00	n		6.8E-02	
				8.0E-04	I					1	0.1		Pentachlorobenzene	608-93-5	4.9E+01	n	4.9E+02	n					2.3E+00	n		1.7E-02	
9.0E-02	P									1	0.1		Pentachloroethane	76-01-7	5.4E+00	c	1.9E+01	c					5.6E-01	c		2.7E-04	
2.6E-01	H			3.0E-03	I					1	0.1		Pentachloronitrobenzene	82-68-8	1.9E+00	c*	6.6E+00	c					1.0E-01	c		1.3E-03	
4.0E-01	I	5.1E-06	C	5.0E-03	I					1	0.25		Pentachlorophenol	87-86-5	8.9E-01	c	2.7E+00	c	4.8E-01	c	2.4E+00	c	3.5E-02	c	1.0E+00	3.6E-04	1.0E-02
4.0E-03	X			2.0E-03	P					1	0.1		Pentaerythritol tetranitrate (PETN)	78-11-5	1.2E+02	c**	4.3E+02	c**					1.6E+01	c**		2.4E-02	
						1.0E+00	P	V		1		3.9E+02	Pentane, n-	109-66-0	8.7E+02	ns	3.7E+03	ns	1.0E+03	n	4.4E+03	n	2.1E+03	n		1.0E+01	

Key: I = IRIS; P = PPRTV; A = ATSDR; C = Cal EPA; X = PPRTV Appendix; H = HEAST; J = New Jersey; O = EPA Office of Water; E = Environmental Criteria and Assessment Office; S = see user guide Section 5; L = see user guide on lead; M = mutagen; V = volatile; F = See FAQ; c = cancer; * = where: n SL < 100X c SL; ** = where n SL < 10X c SL; n = noncancer; m = Concentration may exceed ceiling limit (See User Guide); s = Concentration may exceed Csat (See User Guide); SSL values are based on DAF=1

Toxicity and Chemical-specific Information												Contaminant		Screening Levels														Protection of Ground Water SSLs	
SFO (mg/kg-day)$^{-1}$	key	IUR (ug/m^3)$^{-1}$	key	RfD_o (mg/kg-day)	key	RfC_i (mg/m^3)	key	voc	muta-gen	GIABS	ABS	C_{sat} (mg/kg)	Analyte	CAS No.	Resident Soil (mg/kg)	key	Industrial Soil (mg/kg)	key	Resident Air (ug/m^3)	key	Industrial Air (ug/m^3)	key	Tapwater (ug/L)	key	MCL (ug/L)	Risk-based SSL (mg/kg)	MCL-based SSL (mg/kg)
				7.0E-04	I					1			**Perchlorates**															
				7.0E-04	I					1			~Ammonium Perchlorate	7790-98-9	5.5E+01	n	7.2E+02	n					1.1E+01	n			
				7.0E-04	I					1			~Lithium Perchlorate	7791-03-9	5.5E+01	n	7.2E+02	n					1.1E+01	n			
				7.0E-04	I					1			~Perchlorate and Perchlorate Salts	14797-73-0	5.5E+01	n	7.2E+02	n					1.1E+01	n	1.5E+01(F)		
				7.0E-04	I					1			~Potassium Perchlorate	7778-74-7	5.5E+01	n	7.2E+02	n					1.1E+01	n			
				7.0E-04	I					1			~Sodium Perchlorate	7601-89-0	5.5E+01	n	7.2E+02	n					1.1E+01	n			
				5.0E-02	I					1	0.1		Permethrin	52645-53-1	3.1E+03	n	3.1E+04	n					7.8E+02	n		1.9E+02	
2.2E-03	C	6.3E-07	C							1	0.1		Phenacetin	62-44-2	2.2E+02	c	7.8E+02	c	3.9E+00	c	1.9E+01	c	3.0E+01	c		8.3E-03	
				2.5E-01	I					1	0.1		Phenmedipham	13684-63-4	1.5E+04	n	1.5E+05	nm					3.0E+03	n		1.6E+01	
				3.0E-01	I	2.0E-01	C			1	0.1		Phenol	108-95-2	1.8E+04	n	1.8E+05	nm	2.1E+02	n	8.8E+02	n	4.5E+03	n		2.6E+00	
				5.0E-04	X					1	0.1		Phenothiazine	92-84-2	3.1E+01	n	3.1E+02	n					3.2E+00	n		1.0E-02	
				6.0E-03	I					1	0.1		Phenylenediamine, m-	108-45-2	3.7E+02	n	3.7E+03	n					9.4E+01	n		2.5E-02	
4.7E-02	H									1	0.1		Phenylenediamine, o-	95-54-5	1.0E+01	c	3.7E+01	c					1.4E+00	c		3.8E-04	
				1.9E-01	H					1	0.1		Phenylenediamine, p-	106-50-3	1.2E+04	n	1.2E+05	nm					3.0E+03	n		7.9E-01	
1.9E-03	H									1	0.1		Phenylphenol, 2-	90-43-7	2.5E+02	c	8.9E+02	c					2.6E+01	c		3.5E-01	
				2.0E-04	H					1	0.1		Phorate	298-02-2	1.2E+01	n	1.2E+02	n					2.3E+00	n		2.6E-03	
						3.0E-04	I	V		1		1.6E+03	Phosgene	75-44-5	3.3E-01	n	1.4E+00	n	3.1E-01	n	1.3E+00	n					
				2.0E-02	I					1	0.1		Phosmet	732-11-6	1.2E+03	n	1.2E+04	n					2.9E+02	n		6.4E-02	
													Phosphates, Inorganic															
				4.9E+01	P					1			~Aluminum metaphosphate	13776-88-0	3.8E+06	nm	5.0E+07	nm					7.6E+05	n			
				4.9E+01	P					1			~Ammonium polyphosphate	68333-79-9	3.8E+06	nm	5.0E+07	nm					7.6E+05	n			
				4.9E+01	P					1			~Calcium pyrophosphate	7790-76-3	3.8E+06	nm	5.0E+07	nm					7.6E+05	n			
				4.9E+01	P					1			~Diammonium phosphate	7783-28-0	3.8E+06	nm	5.0E+07	nm					7.6E+05	n			
				4.9E+01	P					1			~Dicalcium phosphate	7757-93-9	3.8E+06	nm	5.0E+07	nm					7.6E+05	n			
				4.9E+01	P					1			~Dimagnesium phosphate	7782-75-4	3.8E+06	nm	5.0E+07	nm					7.6E+05	n			
				4.9E+01	P					1			~Dipotassium phosphate	7758-11-4	3.8E+06	nm	5.0E+07	nm					7.6E+05	n			
				4.9E+01	P					1			~Disodium phosphate	7558-79-4	3.8E+06	nm	5.0E+07	nm					7.6E+05	n			
				4.9E+01	P					1			~Monoaluminum phosphate	13530-50-2	3.8E+06	nm	5.0E+07	nm					7.6E+05	n			
				4.9E+01	P					1			~Monoammonium phosphate	7722-76-1	3.8E+06	nm	5.0E+07	nm					7.6E+05	n			
				4.9E+01	P					1			~Monocalcium phosphate	7758-23-8	3.8E+06	nm	5.0E+07	nm					7.6E+05	n			
				4.9E+01	P					1			~Monomagnesium phosphate	7757-86-0	3.8E+06	nm	5.0E+07	nm					7.6E+05	n			
				4.9E+01	P					1			~Monopotassium phosphate	7778-77-0	3.8E+06	nm	5.0E+07	nm					7.6E+05	n			
				4.9E+01	P					1			~Monosodium phosphate	7558-80-7	3.8E+06	nm	5.0E+07	nm					7.6E+05	n			
				4.9E+01	P					1			~Polyphosphoric acid	8017-16-1	3.8E+06	nm	5.0E+07	nm					7.6E+05	n			
				4.9E+01	P					1			~Potassium tripolyphosphate	13845-36-8	3.8E+06	nm	5.0E+07	nm					7.6E+05	n			
				4.9E+01	P					1			~Sodium acid pyrophosphate	7758-16-9	3.8E+06	nm	5.0E+07	nm					7.6E+05	n			
				4.9E+01	P					1			~Sodium aluminum phosphate (acidic)	7785-88-8	3.8E+06	nm	5.0E+07	nm					7.6E+05	n			
				4.9E+01	P					1			~Sodium aluminum phosphate (anhydrous)	10279-59-1	3.8E+06	nm	5.0E+07	nm					7.6E+05	n			
				4.9E+01	P					1			~Sodium aluminum phosphate (tetrahydrate)	10305-76-7	3.8E+06	nm	5.0E+07	nm					7.6E+05	n			
				4.9E+01	P					1			~Sodium hexametaphosphate	10124-56-8	3.8E+06	nm	5.0E+07	nm					7.6E+05	n			
				4.9E+01	P					1			~Sodium polyphosphate	68915-31-1	3.8E+06	nm	5.0E+07	nm					7.6E+05	n			
				4.9E+01	P					1			~Sodium trimetaphosphate	7785-84-4	3.8E+06	nm	5.0E+07	nm					7.6E+05	n			
				4.9E+01	P					1			~Sodium tripolyphosphate	7758-29-4	3.8E+06	nm	5.0E+07	nm					7.6E+05	n			
				4.9E+01	P					1			~Tetrapotassium phosphate	7320-34-5	3.8E+06	nm	5.0E+07	nm					7.6E+05	n			
				4.9E+01	P					1			~Tetrasodium pyrophosphate	7722-88-5	3.8E+06	nm	5.0E+07	nm					7.6E+05	n			
				4.9E+01	P					1			~Trialuminum sodium tetra decahydrogenoctaorthophosphate (dihydrate)	15136-87-5	3.8E+06	nm	5.0E+07	nm					7.6E+05	n			
				4.9E+01	P					1			~Tricalcium phosphate	7758-87-4	3.8E+06	nm	5.0E+07	nm					7.6E+05	n			
				4.9E+01	P					1			~Trimagnesium phosphate	7757-87-1	3.8E+06	nm	5.0E+07	nm					7.6E+05	n			
				4.9E+01	P					1			~Tripotassium phosphate	7778-53-2	3.8E+06	nm	5.0E+07	nm					7.6E+05	n			
				4.9E+01	P					1			~Trisodium phosphate	7601-54-9	3.8E+06	nm	5.0E+07	nm					7.6E+05	n			
				3.0E-04	I	3.0E-04	I			1			Phosphine	7803-51-2	2.3E+01	n	3.1E+02	n	3.1E-01	n	1.3E+00	n	4.7E+00	n			
				4.9E+01	P	1.0E-02	I			1			Phosphoric Acid	7664-38-2	3.0E+06	nm	2.7E+07	nm	1.0E+01	n	4.4E+01	n	7.6E+05	n			
				2.0E-05	I					1			Phosphorus, White	7723-14-0	1.6E+00	n	2.0E+01	n					3.1E-01	n		1.1E-03	
				1.0E+00	H					1	0.1		Phthalic Acid, P-	100-21-0	6.1E+04	n	6.2E+05	nm					1.5E+04	n		5.3E+00	
				2.0E+00	I	2.0E-02	C			1	0.1		Phthalic Anhydride	85-44-9	1.2E+05	nm	1.2E+06	nm	2.1E+01	n	8.8E+01	n	3.0E+04	n		6.6E+00	
				7.0E-02	I					1	0.1		Picloram	1918-02-1	4.3E+03	n	4.3E+04	n					1.1E+03	n	5.0E+02	2.9E-01	1.4E-01
				1.0E-04	X					1	0.1		Picramic Acid (2-Amino-4,6-dinitrophenol)	96-91-3	6.1E+00	n	6.2E+01	n					1.5E+00	n		1.0E-03	
				1.0E-02	I					1	0.1		Pirimiphos, Methyl	29232-93-7	6.1E+02	n	6.2E+03	n					9.1E+01	n		8.7E-02	
3.0E+01	C	8.6E-03	C	7.0E-06	H					1	0.1		Polybrominated Biphenyls	59536-65-1	1.6E-02	c*	5.7E-02	c*	2.8E-04	c	1.4E-03	c	2.2E-03	c*			
													Polychlorinated Biphenyls (PCBs)															
7.0E-02	S	2.0E-05	S	7.0E-05	I					1	0.14		~Aroclor 1016	12674-11-2	3.9E+00	n	2.1E+01	c**	1.2E-01	c	6.1E-01	c	9.6E-01	c**		9.2E-02	
2.0E+00	S	5.7E-04	S					V		1	0.14	7.6E+02	~Aroclor 1221	11104-28-2	1.4E-01	c	5.4E-01	c	4.3E-03	c	2.1E-02	c	4.0E-03	c		6.9E-05	
2.0E+00	S	5.7E-04	S					V		1	0.14	7.3E+01	~Aroclor 1232	11141-16-5	1.4E-01	c	5.4E-01	c	4.3E-03	c	2.1E-02	c	4.0E-03	c		6.9E-05	
2.0E+00	S	5.7E-04	S							1	0.14		~Aroclor 1242	53469-21-9	2.2E-01	c	7.4E-01	c	4.3E-03	c	2.1E-02	c	3.4E-02	c		5.3E-03	
2.0E+00	S	5.7E-04	S							1	0.14		~Aroclor 1248	12672-29-6	2.2E-01	c	7.4E-01	c	4.3E-03	c	2.1E-02	c	3.4E-02	c		5.2E-03	

Key: I = IRIS; P = PPRTV; A = ATSDR; C = Cal EPA; X = PPRTV Appendix; H = HEAST; J = New Jersey; O = EPA Office of Water; E = Environmental Criteria and Assessment Office; S = see user guide Section 5; L = see user guide on lead; M = mutagen; V = volatile; F = See FAQ; c = cancer; * = where: n SL < 100X c SL; ** = where n SL < 10X c SL; n = noncancer; m = Concentration may exceed ceiling limit (See User Guide); s = Concentration may exceed Csat (See User Guide); SSL values are based on DAF=1


Toxicity and Chemical-specific Information														Contaminant		Screening Levels												Protection of Ground Water SSLs	
SFO (mg/kg-day)$^{-1}$	key	IUR (ug/m^3)$^{-1}$	key	RfD_o (mg/kg-day)	key	RfC_i (mg/m^3)	key	vo c	muta-gen	GIABS	ABS	C_{sat} (mg/kg)	Analyte	CAS No.	Resident Soil (mg/kg)	key	Industrial Soil (mg/kg)	key	Resident Air (ug/m^3)	key	Industrial Air (ug/m^3)	key	Tapwater (ug/L)	key	MCL (ug/L)	Risk-based SSL (mg/kg)	MCL-based SSL (mg/kg)
2.0E+00	S	5.7E-04	S	2.0E-05	I					1	0.14		~Aroclor 1254	11097-69-1	2.2E-01	c**	7.4E-01	c*	4.3E-03	c	2.1E-02	c	3.4E-02	c**		8.8E-03	
2.0E+00	S	5.7E-04	S							1	0.14		~Aroclor 1260	11096-82-5	2.2E-01	c	7.4E-01	c	4.3E-03	c	2.1E-02	c	3.4E-02	c		2.4E-02	
3.9E+00	E	1.1E-03	E	3.3E-05	E	1.3E-03	E			1	0.14		~Heptachlorobiphenyl, 2,3,3',4,4',5,5'- (PCB 189)	39635-31-9	1.1E-01	c*	3.8E-01	c*	2.1E-03	c	1.1E-02	c	1.7E-02	c*		1.2E-02	
3.9E+00	E	1.1E-03	E	3.3E-05	E	1.3E-03	E			1	0.14		~Hexachlorobiphenyl, 2,3',4,4',5,5'- (PCB 167)	52663-72-6	1.1E-01	c*	3.8E-01	c*	2.1E-03	c	1.1E-02	c	1.7E-02	c*		7.2E-03	
3.9E+00	E	1.1E-03	E	3.3E-05	E	1.3E-03	E			1	0.14		~Hexachlorobiphenyl, 2,3,3',4,4',5'- (PCB 157)	69782-90-7	1.1E-01	c*	3.8E-01	c*	2.1E-03	c	1.1E-02	c	1.7E-02	c*		7.4E-03	
3.9E+00	E	1.1E-03	E	3.3E-05	E	1.3E-03	E			1	0.14		~Hexachlorobiphenyl, 2,3,3',4,4',5- (PCB 156)	38380-08-4	1.1E-01	c*	3.8E-01	c*	2.1E-03	c	1.1E-02	c	1.7E-02	c*		7.4E-03	
3.9E+03	E	1.1E+00	E	3.3E-08	E	1.3E-06	E			1	0.14		~Hexachlorobiphenyl, 3,3',4,4',5,5'- (PCB 169)	32774-16-6	1.1E-04	c*	3.8E-04	c*	2.1E-06	c	1.1E-05	c	1.7E-05	c*		7.2E-06	
3.9E+00	E	1.1E-03	E	3.3E-05	E	1.3E-03	E			1	0.14		~Pentachlorobiphenyl, 2',3,4,4',5- (PCB 123)	65510-44-3	1.1E-01	c*	3.8E-01	c*	2.1E-03	c	1.1E-02	c	1.7E-02	c*		4.5E-03	
3.9E+00	E	1.1E-03	E	3.3E-05	E	1.3E-03	E			1	0.14		~Pentachlorobiphenyl, 2,3',4,4',5- (PCB 118)	31508-00-6	1.1E-01	c*	3.8E-01	c*	2.1E-03	c	1.1E-02	c	1.7E-02	c*		4.4E-03	
3.9E+00	E	1.1E-03	E	3.3E-05	E	1.3E-03	E			1	0.14		~Pentachlorobiphenyl, 2,3,3',4,4'- (PCB 105)	32598-14-4	1.1E-01	c*	3.8E-01	c*	2.1E-03	c	1.1E-02	c	1.7E-02	c*		4.5E-03	
3.9E+00	E	1.1E-03	E	3.3E-05	E	1.3E-03	E			1	0.14		~Pentachlorobiphenyl, 2,3,4,4',5- (PCB 114)	74472-37-0	1.1E-01	c*	3.8E-01	c*	2.1E-03	c	1.1E-02	c	1.7E-02	c*		4.5E-03	
1.3E+04	E	3.8E+00	E	1.0E-08	E	4.0E-07	E			1	0.14		~Pentachlorobiphenyl, 3,3',4,4',5- (PCB 126)	57465-28-8	3.4E-05	c*	1.1E-04	c*	6.4E-07	c	3.2E-06	c	5.2E-06	c*		1.3E-06	
2.0E+00	I	5.7E-04	I							1	0.14		~Polychlorinated Biphenyls (high risk)	1336-36-3	2.2E-01	c	7.4E-01	c	4.3E-03	c	2.1E-02	c					
4.0E-01	I	1.0E-04	I							1	0.14		~Polychlorinated Biphenyls (low risk)	1336-36-3					2.4E-02	c	1.2E-01	c	1.7E-01	c	5.0E-01	2.6E-02	7.8E-02
7.0E-02	I	2.0E-05	I							1	0.14		~Polychlorinated Biphenyls (lowest risk)	1336-36-3					1.2E-01	c	6.1E-01	c					
1.3E+01	E	3.8E-03	E	1.0E-05	E	4.0E-04	E			1	0.14		~Tetrachlorobiphenyl, 3,3',4,4'- (PCB 77)	32598-13-3	3.4E-02	c*	1.1E-01	c*	6.4E-04	c	3.2E-03	c	5.2E-03	c*		8.1E-04	
3.9E+01	E	1.1E-02	E	3.3E-06	E	1.3E-04	E			1	0.14		~Tetrachlorobiphenyl, 3,4,4',5- (PCB 81)	70362-50-4	1.1E-02	c*	3.8E-02	c*	2.1E-04	c	1.1E-03	c	1.7E-03	c*		2.7E-04	
						6.0E-04	I			1	0.1		Polymeric Methylene Diphenyl Diisocyanate (PMDI)	9016-87-9	8.5E+05	nm	3.6E+06	nm	6.3E-01	n	2.6E+00	n					
													Polynuclear Aromatic Hydrocarbons (PAHs)														
				6.0E-02	I			V		1	0.13		~Acenaphthene	83-32-9	3.4E+03	n	3.3E+04	n					4.0E+02	n		4.1E+00	
				3.0E-01	I			V		1	0.13		~Anthracene	120-12-7	1.7E+04	n	1.7E+05	nm					1.3E+03	n		4.2E+01	
7.3E-01	E	1.1E-04	C						M	1	0.13		~Benz[a]anthracene	56-55-3	1.5E-01	c	2.1E+00	c	8.7E-03	c	1.1E-01	c	2.9E-02	c		1.0E-02	
1.2E+00	C	1.1E-04	C							1	0.13		~Benzo(j)fluoranthene	205-82-3	3.8E-01	c	1.3E+00	c	2.2E-02	c	1.1E-01	c	5.6E-02	c		6.7E-02	
7.3E+00	I	1.1E-03	C						M	1	0.13		~Benzo[a]pyrene	50-32-8	1.5E-02	c	2.1E-01	c	8.7E-04	c	1.1E-02	c	2.9E-03	c	2.0E-01	3.5E-03	2.4E-01
7.3E-01	E	1.1E-04	C						M	1	0.13		~Benzo[b]fluoranthene	205-99-2	1.5E-01	c	2.1E+00	c	8.7E-03	c	1.1E-01	c	2.9E-02	c		3.5E-02	
7.3E-02	E	1.1E-04	C						M	1	0.13		~Benzo[k]fluoranthene	207-08-9	1.5E+00	c	2.1E+01	c	8.7E-03	c	1.1E-01	c	2.9E-01	c		3.5E-01	
7.3E-03	E	1.1E-05	C						M	1	0.13		~Chrysene	218-01-9	1.5E+01	c	2.1E+02	c	8.7E-02	c	1.1E+00	c	2.9E+00	c		1.1E+00	
7.3E+00	E	1.2E-03	C						M	1	0.13		~Dibenz[a,h]anthracene	53-70-3	1.5E-02	c	2.1E-01	c	8.0E-04	c	1.0E-02	c	2.9E-03	c		1.1E-02	
1.2E+01	C	1.1E-03	C							1	0.13		~Dibenzo(a,e)pyrene	192-65-4	3.8E-02	c	1.3E-01	c	2.2E-03	c	1.1E-02	c	5.6E-03	c		7.3E-02	
2.5E+02	C	7.1E-02	C						M	1	0.13		~Dimethylbenz(a)anthracene, 7,12-	57-97-6	4.3E-04	c	6.2E-03	c	1.4E-05	c	1.7E-04	c	8.6E-05	c		8.5E-05	
				4.0E-02	I					1	0.13		~Fluoranthene	206-44-0	2.3E+03	n	2.2E+04	n					6.3E+02	n		7.0E+01	
				4.0E-02	I			V		1	0.13		~Fluorene	86-73-7	2.3E+03	n	2.2E+04	n					2.2E+02	n		4.0E+00	
7.3E-01	E	1.1E-04	C						M	1	0.13		~Indeno[1,2,3-cd]pyrene	193-39-5	1.5E-01	c	2.1E+00	c	8.7E-03	c	1.1E-01	c	2.9E-02	c		2.0E-01	
2.9E-02	P			7.0E-02	A			V		1	0.13		~Methylnaphthalene, 1-	90-12-0	1.6E+01	c	5.3E+01	c					9.7E-01	c		5.1E-03	
				4.0E-03	I			V		1	0.13		~Methylnaphthalene, 2-	91-57-6	2.3E+02	n	2.2E+03	n					2.7E+01	n		1.4E-01	
		3.4E-05	C	2.0E-02	I	3.0E-03	I	V		1	0.13		~Naphthalene	91-20-3	3.6E+00	c*	1.8E+01	c*	7.2E-02	c*	3.6E-01	c*	1.4E-01	c*		4.7E-04	
1.2E+00	C	1.1E-04	C							1	0.13		~Nitropyrene, 4-	57835-92-4	3.8E-01	c	1.3E+00	c	2.2E-02	c	1.1E-01	c	1.6E-02	c		2.8E-03	
				3.0E-02	I			V		1	0.13		~Pyrene	129-00-0	1.7E+03	n	1.7E+04	n					8.7E+01	n		9.5E+00	
1.5E-01	I			9.0E-03	I					1	0.1		Prochloraz	67747-09-5	3.2E+00	c	1.1E+01	c					3.2E-01	c		1.6E-03	
				6.0E-03	H					1	0.1		Profluralin	26399-36-0	3.7E+02	n	3.7E+03	n					1.9E+01	n		1.2E+00	
				1.5E-02	I					1	0.1		Prometon	1610-18-0	9.2E+02	n	9.2E+03	n					1.9E+02	n		9.2E-02	
				4.0E-03	I					1	0.1		Prometryn	7287-19-6	2.4E+02	n	2.5E+03	n					4.5E+01	n		6.9E-02	
				1.3E-02	I					1	0.1		Propachlor	1918-16-7	7.9E+02	n	8.0E+03	n					1.9E+02	n		1.2E-01	
				5.0E-03	I					1	0.1		Propanil	709-98-8	3.1E+02	n	3.1E+03	n					6.3E+01	n		3.5E-02	
				2.0E-02	I					1	0.1		Propargite	2312-35-8	1.2E+03	n	1.2E+04	n					1.2E+02	n		8.8E+00	
				2.0E-03	I					1	0.1		Propargyl Alcohol	107-19-7	1.2E+02	n	1.2E+03	n					3.1E+01	n		6.4E-03	
				2.0E-02	I					1	0.1		Propazine	139-40-2	1.2E+03	n	1.2E+04	n					2.6E+02	n		2.3E-01	
				2.0E-02	I					1	0.1		Propham	122-42-9	1.2E+03	n	1.2E+04	n					2.7E+02	n		1.7E-01	
				1.3E-02	I					1	0.1		Propiconazole	60207-90-1	7.9E+02	n	8.0E+03	n					1.6E+02	n		5.3E-01	
						8.0E-03	I	V		1		3.3E+04	Propionaldehyde	123-38-6	8.0E+01	n	3.4E+02	n	8.3E+00	n	3.5E+01	n	1.7E+01	n		3.4E-03	
				1.0E-01	X	1.0E+00	X	V		1	0.1	2.6E+02	Propyl benzene	103-65-1	3.4E+03	ns	2.1E+04	ns	1.0E+03	n	4.4E+03	n	5.3E+02	n		9.9E-01	
						3.0E+00	C	V		1	0.1	3.5E+02	Propylene	115-07-1	2.4E+03	ns	1.0E+04	ns	3.1E+03	n	1.3E+04	n	6.3E+03	n		6.0E+00	
				2.0E+01	P					1	0.1		Propylene Glycol	57-55-6	1.2E+06	nm	1.2E+07	nm					3.1E+05	n		6.3E+01	
						2.7E-04	A			1	0.1		Propylene Glycol Dinitrate	6423-43-4	3.9E+05	nm	1.6E+06	nm	2.8E-01	n	1.2E+00	n					
				7.0E-01	H					1	0.1		Propylene Glycol Monoethyl Ether	1569-02-4	4.3E+04	n	4.3E+05	nm					1.1E+04	n		2.2E+00	
				7.0E-01	H	2.0E+00	I			1	0.1		Propylene Glycol Monomethyl Ether	107-98-2	4.3E+04	n	4.3E+05	nm	2.1E+03	n	8.8E+03	n	1.1E+04	n		2.2E+00	
2.4E-01	I	3.7E-06	I			3.0E-02	I	V		1		7.8E+04	Propylene Oxide	75-56-9	2.0E+00	c	9.0E+00	c	6.6E-01	c*	3.3E+00	c*	2.3E-01	c		4.8E-05	
				2.5E-01	I					1	0.1		Pursuit	81335-77-5	1.5E+04	n	1.5E+05	nm					3.6E+03	n		3.2E+00	
				2.5E-02	I					1	0.1		Pydrin	51630-58-1	1.5E+03	n	1.5E+04	n					3.9E+02	n		2.5E+02	
				1.0E-03	I			V		1		5.3E+05	Pyridine	110-86-1	7.8E+01	n	1.0E+03	n					1.5E+01	n		5.3E-03	
				5.0E-04	I					1	0.1		Quinalphos	13593-03-8	3.1E+01	n	3.1E+02	n					3.8E+00	n		3.2E-02	
3.0E+00	I									1	0.1		Quinoline	91-22-5	1.6E-01	c	5.7E-01	c					2.1E-02	c		6.8E-05	
						3.0E-02	A			1			Refractory Ceramic Fibers	NA	4.3E+07	nm	1.8E+08	nm	3.1E+01	n	1.3E+02	n					
				3.0E-02	I					1	0.1		Resmethrin	10453-86-8	1.8E+03	n	1.8E+04	n					4.8E+01	n		3.0E+01	
				5.0E-02	H					1	0.1		Ronnel	299-84-3	3.1E+03	n	3.1E+04	n					3.0E+02	n		2.7E+00	

Key: I = IRIS; P = PPRTV; A = ATSDR; C = Cal EPA; X = PPRTV Appendix; H = HEAST; J = New Jersey; O = EPA Office of Water; E = Environmental Criteria and Assessment Office; S = see user guide Section 5; L = see user guide on lead; M = mutagen; V = volatile; F = See FAQ; c = cancer; * = where: n SL < 100X c SL; ** = where n SL < 10X c SL; n = noncancer; m = Concentration may exceed ceiling limit (See User Guide); s = Concentration may exceed Csat (See User Guide); SSL values are based on DAF=1

Toxicity and Chemical-specific Information												Contaminant		Screening Levels												Protection of Ground Water SSLs	
SFO (mg/kg-day)$^{-1}$	key	IUR (ug/m^3)$^{-1}$	key	RfD_o (mg/kg-day)	key	RfC_i (mg/m^3)	key	volc	muta-gen	GIABS	ABS	C_{sat} (mg/kg)	Analyte	CAS No.	Resident Soil (mg/kg)	key	Industrial Soil (mg/kg)	key	Resident Air (ug/m^3)	key	Industrial Air (ug/m^3)	key	Tapwater (ug/L)	key	MCL (ug/L)	Risk-based SSL (mg/kg)	MCL-based SSL (mg/kg)
				4.0E-03	I					1	0.1		Rotenone	83-79-4	2.4E+02	n	2.5E+03	n					4.7E+01	n		2.4E+01	
2.2E-01	C	6.3E-05	C						M	1	0.1		Safrole	94-59-7	5.2E-01	c	7.8E+00	c	1.5E-02	c	1.9E-01	c	8.3E-02	c		5.1E-05	
				2.5E-02	I					1	0.1		Savey	78587-05-0	1.5E+03	n	1.5E+04	n					8.1E+01	n		3.6E-01	
				5.0E-03	I					1			Selenious Acid	7783-00-8	3.9E+02	n	5.1E+03	n					7.8E+01	n			
				5.0E-03	I	2.0E-02	C			1			Selenium	7782-49-2	3.9E+02	n	5.1E+03	n	2.1E+01	n	8.8E+01	n	7.8E+01	n	5.0E+01	4.0E-01	2.6E-01
				5.0E-03	C	2.0E-02	C			1			Selenium Sulfide	7446-34-6	3.9E+02	n	5.1E+03	n	2.1E+01	n	8.8E+01	n	7.8E+01	n			
				9.0E-02	I					1	0.1		Sethoxydim	74051-80-2	5.5E+03	n	5.5E+04	n					7.8E+02	n		6.9E+00	
						3.0E-03	C			1			Silica (crystalline, respirable)	7631-86-9	4.3E+06	nm	1.8E+07	nm	3.1E+00	n	1.3E+01	n					
				5.0E-03	I					0.04			Silver	7440-22-4	3.9E+02	n	5.1E+03	n					7.1E+01	n		6.0E-01	
1.2E-01	H			5.0E-03	I					1	0.1		Simazine	122-34-9	4.1E+00	c*	1.4E+01	c					5.2E-01	c	4.0E+00	2.6E-04	2.0E-03
				1.3E-02	I					1	0.1		Sodium Acifluorfen	62476-59-9	7.9E+02	n	8.0E+03	n					2.0E+02	n		1.6E+00	
				4.0E-03	I					1			Sodium Azide	26628-22-8	3.1E+02	n	4.1E+03	n					6.2E+01	n			
2.7E-01	H			3.0E-02	I					1	0.1		Sodium Diethyldithiocarbamate	148-18-5	1.8E+00	c	6.4E+00	c					2.5E-01	c			
				5.0E-02	A	1.3E-02	C			1			Sodium Fluoride	7681-49-4	3.9E+03	n	5.1E+04	n	1.4E+01	n	5.7E+01	n	7.8E+02	n			
				2.0E-05	I					1	0.1		Sodium Fluoroacetate	62-74-8	1.2E+00	n	1.2E+01	n					3.1E-01	n		6.3E-05	
				1.0E-03	H					1			Sodium Metavanadate	13718-26-8	7.8E+01	n	1.0E+03	n					1.6E+01	n			
2.4E-02	H			3.0E-02	I					1	0.1		Stirofos (Tetrachlorovinphos)	961-11-5	2.0E+01	c*	7.2E+01	c					2.4E+00	c		7.0E-03	
				6.0E-01	I					1			Strontium, Stable	7440-24-6	4.7E+04	n	6.1E+05	nm					9.3E+03	n		3.3E+02	
				3.0E-04	I					1	0.1		Strychnine	57-24-9	1.8E+01	n	1.8E+02	n					4.6E+00	n		5.1E-02	
				2.0E-01	I	1.0E+00	I	V		1		8.7E+02	Styrene	100-42-5	6.3E+03	ns	3.6E+04	ns	1.0E+03	n	4.4E+03	n	1.1E+03	n	1.0E+02	1.2E+00	1.1E-01
				1.0E-03	P	2.0E-03	P			1	0.1		Sulfolane	126-33-0	6.1E+01	n	6.2E+02	n	2.1E+00	n	8.8E+00	n	1.6E+01	n		3.4E-03	
				8.0E-04	P					1	0.1		Sulfonylbis(4-chlorobenzene), 1,1'-	80-07-9	4.9E+01	n	4.9E+02	n					8.3E+00	n		4.9E-02	
						1.0E-03	C			1			Sulfuric Acid	7664-93-9	1.4E+06	nm	6.0E+06	nm	1.0E+00	n	4.4E+00	n					
				2.5E-02	I					1	0.1		Systhane	88671-89-0	1.5E+03	n	1.5E+04	n					3.5E+02	n		4.3E+00	
				3.0E-02	H					1	0.1		TCMTB	21564-17-0	1.8E+03	n	1.8E+04	n					3.7E+02	n		2.6E+00	
				7.0E-02	I					1	0.1		Tebuthiuron	34014-18-1	4.3E+03	n	4.3E+04	n					1.1E+03	n		3.0E-01	
				2.0E-02	H					1	0.1		Temephos	3383-96-8	1.2E+03	n	1.2E+04	n					3.1E+02	n		6.0E+01	
				1.3E-02	I					1	0.1		Terbacil	5902-51-2	7.9E+02	n	8.0E+03	n					2.0E+02	n		5.9E-02	
				2.5E-05	H					1	0.1		Terbufos	13071-79-9	1.5E+00	n	1.5E+01	n					1.8E-01	n		3.9E-04	
				1.0E-03	I					1	0.1		Terbutryn	886-50-0	6.1E+01	n	6.2E+02	n					1.0E+01	n		1.4E-02	
				1.0E-04	I					1	0.1		Tetrabromodiphenyl ether, 2,2',4,4'- (BDE-47)	5436-43-1	6.1E+00	n	6.2E+01	n					1.6E+00	n		4.2E-02	
				3.0E-04	I					1	0.1		Tetrachlorobenzene, 1,2,4,5-	95-94-3	1.8E+01	n	1.8E+02	n					1.2E+00	n		5.8E-03	
2.6E-02	I	7.4E-06	I	3.0E-02	I			V		1		6.8E+02	Tetrachloroethane, 1,1,1,2-	630-20-6	1.9E+00	c	9.3E+00	c	3.3E-01	c	1.7E+00	c	5.0E-01	c		1.9E-04	
2.0E-01	I	5.8E-05	C	2.0E-02	I			V		1		1.9E+03	Tetrachloroethane, 1,1,2,2-	79-34-5	5.6E-01	c	2.8E+00	c	4.2E-02	c	2.1E-01	c	6.6E-02	c		2.6E-05	
2.1E-03	I	2.6E-07	I	6.0E-03	I	4.0E-02	I	V		1		1.7E+02	Tetrachloroethylene	127-18-4	2.2E+01	c**	1.1E+02	c**	9.4E+00	c**	4.7E+01	c**	9.7E+00	c**	5.0E+00	4.4E-03	2.3E-03
				3.0E-02	I					1	0.1		Tetrachlorophenol, 2,3,4,6-	58-90-2	1.8E+03	n	1.8E+04	n					1.7E+02	n		1.1E+00	
2.0E+01	H									1	0.1		Tetrachlorotoluene, p- alpha, alpha, alpha-	5216-25-1	2.4E-02	c	8.6E-02	c					1.1E-03	c		3.9E-06	
				5.0E-04	I					1	0.1		Tetraethyl Dithiopyrophosphate	3689-24-5	3.1E+01	n	3.1E+02	n					5.3E+00	n		3.9E-03	
						8.0E+01	I	V		1		1.1E+03	Tetrafluoroethane, 1,1,1,2-	811-97-2	1.1E+05	nms	4.6E+05	nms	8.3E+04	n	3.5E+05	n	1.7E+05	n		9.3E+01	
				4.0E-03	P					1	0.1		Tetryl (Trinitrophenylmethylnitramine)	479-45-8	2.4E+02	n	2.5E+03	n					6.1E+01	n		5.8E-01	
				7.0E-06	X					1			Thallium (I) Nitrate	10102-45-1	5.5E-01	n	7.2E+00	n					1.1E-01	n			
				1.0E-05	X					1			Thallium (Soluble Salts)	7440-28-0	7.8E-01	n	1.0E+01	n					1.6E-01	n	2.0E+00	1.1E-02	1.4E-01
				6.0E-06	X					1			Thallium Acetate	563-68-8	4.7E-01	n	6.1E+00	n					9.3E-02	n			
				2.0E-05	X					1			Thallium Carbonate	6533-73-9	1.6E+00	n	2.0E+01	n					3.1E-01	n			
				6.0E-06	X					1			Thallium Chloride	7791-12-0	4.7E-01	n	6.1E+00	n					9.3E-02	n			
				2.0E-05	X					1			Thallium Sulfate	7446-18-6	1.6E+00	n	2.0E+01	n					3.1E-01	n			
				1.0E-02	I					1	0.1		Thiobencarb	28249-77-6	6.1E+02	n	6.2E+03	n					1.2E+02	n		4.2E-01	
				7.0E-02	X					1	0.008		Thiodiglycol	111-48-8	5.4E+03	n	6.8E+04	n					1.1E+03	n		2.2E-01	
				3.0E-04	H					1	0.1		Thiofanox	39196-18-4	1.8E+01	n	1.8E+02	n					4.1E+00	n		1.4E-03	
				8.0E-02	I					1	0.1		Thiophanate, Methyl	23564-05-8	4.9E+03	n	4.9E+04	n					1.2E+03	n		1.1E+00	
				5.0E-03	I					1	0.1		Thiram	137-26-8	3.1E+02	n	3.1E+03	n					7.6E+01	n		1.1E-01	
				6.0E-01	H					1			Tin	7440-31-5	4.7E+04	n	6.1E+05	nm					9.3E+03	n		2.3E+03	
						1.0E-04	A			1			Titanium Tetrachloride	7550-45-0	1.4E+05	nm	6.0E+05	nm	1.0E-01	n	4.4E-01	n					
				8.0E-02	I	5.0E+00	I	V		1		8.2E+02	Toluene	108-88-3	5.0E+03	ns	4.5E+04	ns	5.2E+03	n	2.2E+04	n	8.6E+02	n	1.0E+03	5.9E-01	6.9E-01
				6.0E-01	H					1	0.1		Toluene-2,5-diamine	95-70-5	3.7E+04	n	3.7E+05	nm					9.3E+03	n		2.9E+00	
3.0E-02	P			4.0E-03	X					1	0.1		Toluidine, p-	106-49-0	1.6E+01	c*	5.7E+01	c*					2.2E+00	c*		9.2E-04	
1.1E+00	I	3.2E-04	I							1	0.1		Toxaphene	8001-35-2	4.4E-01	c	1.6E+00	c	7.6E-03	c	3.8E-02	c	1.3E-02	c	3.0E+00	2.1E-03	4.6E-01
				7.5E-03	I					1	0.1		Tralomethrin	66841-25-6	4.6E+02	n	4.6E+03	n					1.2E+02	n		4.5E+01	
				3.0E-04	A					1	0.1		Tri-n-butyltin	688-73-3	1.8E+01	n	1.8E+02	n					2.8E+00	n		6.2E-02	
				8.0E+01	X				M	1	0.1		Triacetin	102-76-1	4.9E+06	nm	4.9E+07	nm					1.2E+06	n		3.5E+02	
				1.3E-02	I					1	0.1		Triallate	2303-17-5	7.9E+02	n	8.0E+03	n					8.7E+01	n		1.9E-01	
				1.0E-02	I					1	0.1		Triasulfuron	82097-50-5	6.1E+02	n	6.2E+03	n					1.6E+02	n		1.6E-01	
				5.0E-03	I					1	0.1		Tribromobenzene, 1,2,4-	615-54-3	3.1E+02	n	3.1E+03	n					3.3E+01	n		4.7E-02	
9.0E-03	P			1.0E-02	P					1	0.1		Tributyl Phosphate	126-73-8	5.4E+01	c*	1.9E+02	c*					4.5E+00	c*		2.2E-02	
				3.0E-04	P					1	0.1		Tributyltin Compounds	NA	1.8E+01	n	1.8E+02	n					4.7E+00	n			

Key: I = IRIS; P = PPRTV; A = ATSDR; C = Cal EPA; X = PPRTV Appendix; H = HEAST; J = New Jersey; O = EPA Office of Water; E = Environmental Criteria and Assessment Office; S = see user guide Section 5; L = see user guide on lead; M = mutagen; V = volatile; F = See FAQ; c = cancer; * = where: n SL < 100X c SL; ** = where n SL < 10X c SL; n = noncancer; m = Concentration may exceed ceiling limit (See User Guide); s = Concentration may exceed Csat (See User Guide); SSL values are based on DAF=1


Toxicity and Chemical-specific Information																Contaminant		Screening Levels												Protection of Ground Water SSLs	
SFO (mg/kg-day)$^{-1}$	key	IUR (ug/m^3)$^{-1}$	key	RfD_o (mg/kg-day)	key	RfC_i (mg/m^3)	key	volc	muta-gen	GIABS	ABS	C_{sat} (mg/kg)	Analyte	CAS No.	Resident Soil (mg/kg)	key	Industrial Soil (mg/kg)	key	Resident Air (ug/m^3)	key	Industrial Air (ug/m^3)	key	Tapwater (ug/L)	key	MCL (ug/L)	Risk-based SSL (mg/kg)	MCL-based SSL (mg/kg)
				3.0E-04	I					1	0.1		Tributyltin Oxide	56-35-9	1.8E+01	n	1.8E+02	n					4.4E+00	n		2.3E+02	
				3.0E+01	I	3.0E+01	H	V		1		9.1E+02	Trichloro-1,2,2-trifluoroethane, 1,1,2-	76-13-1	4.3E+04	ns	1.8E+05	nms	3.1E+04	n	1.3E+05	n	5.3E+04	n		1.3E+02	
7.0E-02	I			2.0E-02	I					1	0.1		Trichloroacetic Acid	76-03-9	6.9E+00	c	2.5E+01	c					9.4E-01	c	6.0E+01	1.9E-04	1.2E-02
2.9E-02	H									1	0.1		Trichloroaniline HCl, 2,4,6-	33663-50-2	1.7E+01	c	5.9E+01	c					2.3E+00	c		6.4E-03	
7.0E-03	X			3.0E-05	X					1	0.1		Trichloroaniline, 2,4,6-	634-93-5	1.8E+00	n	1.8E+01	n					3.0E-01	n		2.7E-03	
				8.0E-04	X			V		1	0.1		Trichlorobenzene, 1,2,3-	87-61-6	4.9E+01	n	4.9E+02	n					5.2E+00	n		1.5E-02	
2.9E-02	P			1.0E-02	I	2.0E-03	P	V		1		4.0E+02	Trichlorobenzene, 1,2,4-	120-82-1	2.2E+01	c**	9.9E+01	c**	2.1E+00	n	8.8E+00	n	9.9E-01	c**	7.0E+01	2.9E-03	2.0E-01
				2.0E+00	I	5.0E+00	I	V		1		6.4E+02	Trichloroethane, 1,1,1-	71-55-6	8.7E+03	ns	3.8E+04	ns	5.2E+03	n	2.2E+04	n	7.5E+03	n	2.0E+02	2.6E+00	7.0E-02
5.7E-02	I	1.6E-05	I	4.0E-03	I	2.0E-04	X	V		1		2.2E+03	Trichloroethane, 1,1,2-	79-00-5	1.1E+00	c**	5.3E+00	c**	1.5E-01	c**	7.7E-01	c**	2.4E-01	c**	5.0E+00	7.7E-05	1.6E-03
4.6E-02	I	4.1E-06	I	5.0E-04	I	2.0E-03	I	V	M	1		6.9E+02	Trichloroethylene	79-01-6	9.1E-01	c**	6.4E+00	c**	4.3E-01	c**	3.0E+00	c**	4.4E-01	c**	5.0E+00	1.6E-04	1.8E-03
				3.0E-01	I	7.0E-01	H	V		1		1.2E+03	Trichlorofluoromethane	75-69-4	7.9E+02	n	3.4E+03	ns	7.3E+02	n	3.1E+03	n	1.1E+03	n		6.9E-01	
				1.0E-01	I					1	0.1		Trichlorophenol, 2,4,5-	95-95-4	6.1E+03	n	6.2E+04	n					8.9E+02	n		3.3E+00	
1.1E-02	I	3.1E-06	I	1.0E-03	P					1	0.1		Trichlorophenol, 2,4,6-	88-06-2	4.4E+01	c**	1.6E+02	c**	7.8E-01	c	4.0E+00	c	3.5E+00	c**		1.3E-02	
				1.0E-02	I					1	0.1		Trichlorophenoxyacetic Acid, 2,4,5-	93-76-5	6.1E+02	n	6.2E+03	n					1.2E+02	n		5.2E-02	
				8.0E-03	I					1	0.1		Trichlorophenoxypropionic acid, -2,4,5	93-72-1	4.9E+02	n	4.9E+03	n					8.4E+01	n	5.0E+01	4.6E-02	2.8E-02
				5.0E-03	I			V		1		1.3E+03	Trichloropropane, 1,1,2-	598-77-6	3.9E+02	n	5.1E+03	ns					6.8E+01	n		2.7E-02	
3.0E+01	I			4.0E-03	I	3.0E-04	I	V	M	1		1.4E+03	Trichloropropane, 1,2,3-	96-18-4	5.0E-03	c	9.5E-02	c	3.1E-01	n	1.3E+00	n	6.5E-04	c		2.8E-07	
				3.0E-03	X	3.0E-04	P	V		1		4.5E+02	Trichloropropene, 1,2,3-	96-19-5	7.8E-01	n	3.3E+00	n	3.1E-01	n	1.3E+00	n	6.2E-01	n		3.1E-04	
				3.0E-03	I					1	0.1		Tridiphane	58138-08-2	1.8E+02	n	1.8E+03	n					1.3E+01	n		9.3E-02	
						7.0E-03	I	V		1		2.8E+04	Triethylamine	121-44-8	1.2E+02	n	5.2E+02	n	7.3E+00	n	3.1E+01	n	1.5E+01	n		4.4E-03	
7.7E-03	I			7.5E-03	I					1	0.1		Trifluralin	1582-09-8	6.3E+01	c**	2.2E+02	c*					2.2E+00	c*		7.2E-02	
2.0E-02	P			1.0E-02	P					1	0.1		Trimethyl Phosphate	512-56-1	2.4E+01	c*	8.6E+01	c*					3.4E+00	c*		7.4E-04	
						5.0E-03	P	V		1		2.9E+02	Trimethylbenzene, 1,2,3-	526-73-8	5.3E+01	n	2.2E+02	n	5.2E+00	n	2.2E+01	n	1.0E+01	n		1.5E-02	
						7.0E-03	P	V		1		2.2E+02	Trimethylbenzene, 1,2,4-	95-63-6	6.2E+01	n	2.6E+02	ns	7.3E+00	n	3.1E+01	n	1.5E+01	n		2.1E-02	
				1.0E-02	X			V		1		1.8E+02	Trimethylbenzene, 1,3,5-	108-67-8	7.8E+02	ns	1.0E+04	ns					8.7E+01	n		1.2E-01	
				3.0E-02	I					1	0.019		Trinitrobenzene, 1,3,5-	99-35-4	2.2E+03	n	2.7E+04	n					4.6E+02	n		1.7E+00	
3.0E-02	I			5.0E-04	I					1	0.032		Trinitrotoluene, 2,4,6-	118-96-7	1.9E+01	c**	7.9E+01	c**					2.2E+00	c**		1.3E-02	
				2.0E-02	P					1	0.1		Triphenylphosphine Oxide	791-28-6	1.2E+03	n	1.2E+04	n					2.8E+02	n		1.2E+00	
				1.0E-02	X				M	1	0.1		Tris(1-chloro-2-propyl)phosphate	13674-84-5	6.1E+02	n	6.2E+03	n					1.5E+02	n		5.0E-01	
2.0E-02	P			7.0E-03	P					1	0.1		Tris(2-chloroethyl)phosphate	115-96-8	2.4E+01	c*	8.6E+01	c*					3.3E+00	c*		3.2E-03	
3.2E-03	P			1.0E-01	P					1	0.1		Tris(2-ethylhexyl)phosphate	78-42-2	1.5E+02	c*	5.4E+02	c					2.1E+01	c*		1.0E+02	
				3.0E-03	I					1			Uranium (Soluble Salts)	NA	2.3E+02	n	3.1E+03	n					4.7E+01	n	3.0E+01	2.1E+01	1.4E+01
1.0E+00	C	2.9E-04	C						M	1	0.1		Urethane	51-79-6	1.2E-01	c	1.7E+00	c	3.3E-03	c	4.2E-02	c	2.1E-02	c		4.8E-06	
		8.3E-03	P	9.0E-03	I	7.0E-06	P			0.026			Vanadium Pentoxide	1314-62-1	4.0E+02	c**	2.0E+03	c**	2.9E-04	c*	1.5E-03	c*	1.1E+02	n			
				5.0E-03	S					1			Vanadium and Compounds	NA	3.9E+02	n	5.2E+03	n					7.8E+01	n		7.8E+01	
				1.0E-03	I					1	0.1		Vernolate	1929-77-7	6.1E+01	n	6.2E+02	n					8.3E+00	n		6.6E-03	
				2.5E-02	I					1	0.1		Vinclozolin	50471-44-8	1.5E+03	n	1.5E+04	n					3.4E+02	n		2.6E-01	
				1.0E+00	H	2.0E-01	I	V		1		2.8E+03	Vinyl Acetate	108-05-4	9.7E+02	n	4.1E+03	ns	2.1E+02	n	8.8E+02	n	4.1E+02	n		8.7E-02	
		3.2E-05	H			3.0E-03	I	V		1		3.4E+03	Vinyl Bromide	593-60-2	1.1E-01	c*	5.6E-01	c*	7.6E-02	c*	3.8E-01	c*	1.5E-01	c*		4.4E-05	
7.2E-01	I	4.4E-06	I	3.0E-03	I	1.0E-01	I	V	M	1		3.9E+03	Vinyl Chloride	75-01-4	6.0E-02	c	1.7E+00	c	1.6E-01	c	2.8E+00	c	1.5E-02	c	2.0E+00	5.3E-06	6.9E-04
				3.0E-04	I					1	0.1		Warfarin	81-81-2	1.8E+01	n	1.8E+02	n					4.4E+00	n		4.6E-03	
				2.0E-01	S	1.0E-01	S	V		1		3.9E+02	Xylene, P-	106-42-3	6.0E+02	ns	2.6E+03	ns	1.0E+02	n	4.4E+02	n	1.9E+02	n		1.8E-01	
				2.0E-01	S	1.0E-01	S	V		1		3.9E+02	Xylene, m-	108-38-3	5.9E+02	ns	2.5E+03	ns	1.0E+02	n	4.4E+02	n	1.9E+02	n		1.8E-01	
				2.0E-01	S	1.0E-01	S	V		1		4.3E+02	Xylene, o-	95-47-6	6.9E+02	ns	3.0E+03	ns	1.0E+02	n	4.4E+02	n	1.9E+02	n		1.9E-01	
				2.0E-01	I	1.0E-01	I	V		1		2.6E+02	Xylenes	1330-20-7	6.3E+02	ns	2.7E+03	ns	1.0E+02	n	4.4E+02	n	1.9E+02	n	1.0E+04	1.9E-01	9.8E+00
				3.0E-04	I					1			Zinc Phosphide	1314-84-7	2.3E+01	n	3.1E+02	n					4.7E+00	n			
				3.0E-01	I					1			Zinc and Compounds	7440-66-6	2.3E+04	n	3.1E+05	nm					4.7E+03	n		2.9E+02	
				5.0E-02	I					1	0.1		Zineb	12122-67-7	3.1E+03	n	3.1E+04	n					7.7E+02	n		2.2E+00	
				8.0E-05	P					1			Zirconium	7440-67-7	6.3E+00	n	8.2E+01	n					1.2E+00	n		3.7E+00	

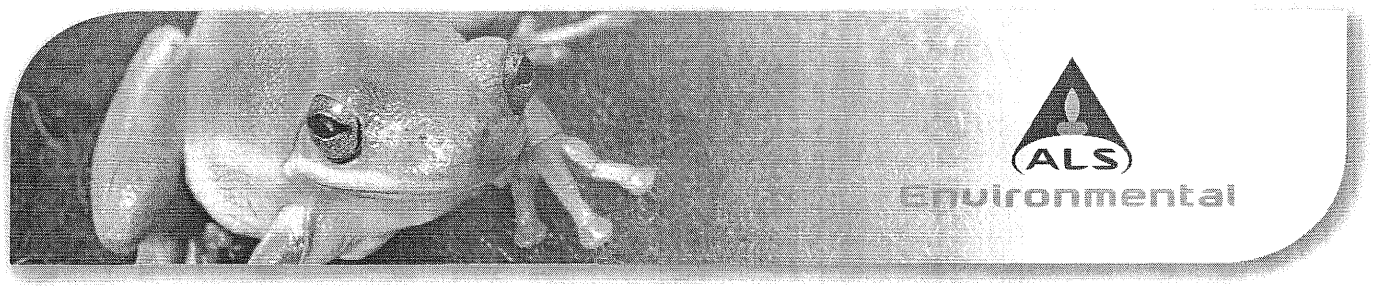

Columbia Analytical Services™

Petroleum Hydrocarbon Ranges

Petroleum Fractions by Carbon Range

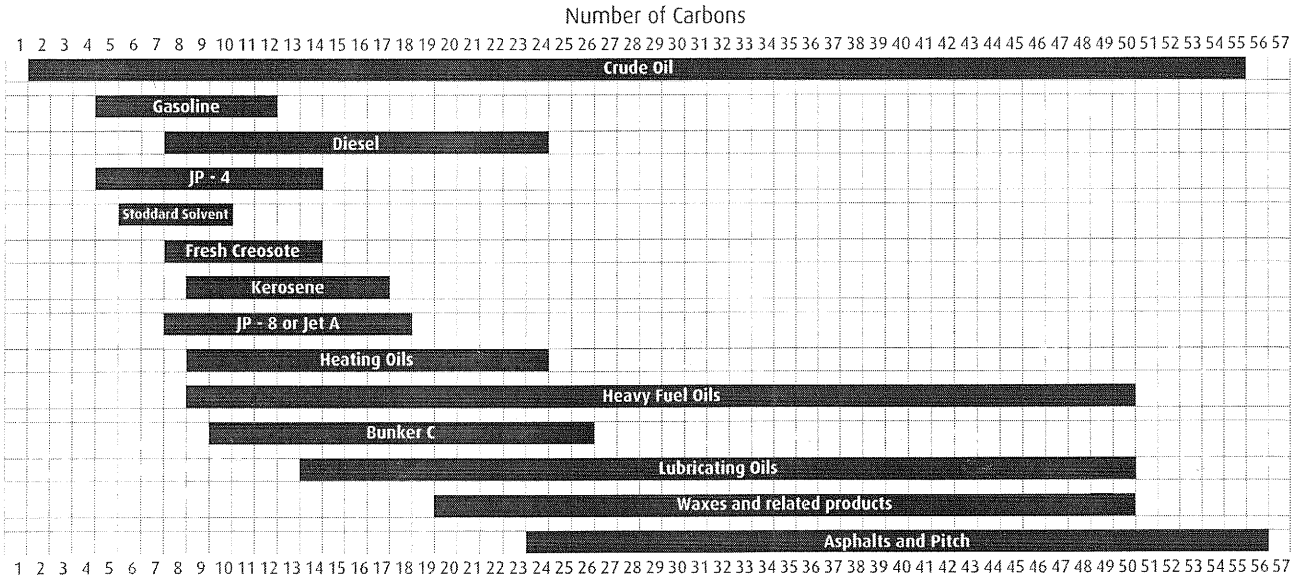

Test	Typical Carbon Range*	
Fuel Scan	C6-C40	Semi Quantitative
Gasoline range organics (GRO)	C6-C12	Quantitative
Diesel range organics (DRO)	C10-C28	Quantitative
Oil range organics (ORO)	C20-C35	Quantitative
Residual range organics (RRO)	C25-C36	Quantitative
Volatile petroleum hydrocarbons (VPH)	C5-C12 ALIPHATICS** + C9-C10 AROMATICS***	Quantitative
Extractable petroleum hydrocarbons (EPH)	C9-C36 ALIPHATICS + C11-C22 AROMATICS	Quantitative

* Carbon range may differ from state to state. These ranges are the most common.
** Aliphatics - Petroleum hydrocarbons that do not contain benzene rings.
*** Aromatics - Petroleum hydrocarbons that contain benzene rings.

States with specific prescribed methods: AK, AZ, CT, FL, ID (NW TPH), MA, MI, MS, NJ, OR (NW TPH), PA, TN, TX, WA (NW TPH), WI
Contact the laboratory for complete information about your state.

ALS Environmental Laboratory Locations Across North America

Canada: Burlington · Calgary · Centre of Excellence · Edmonton · Fort McMurray · Fort St. John · Grande Prairie · London · Mississauga · Richmond Hill · Saskatoon · Thunder Bay · Vancouver · Waterloo · Winnipeg · Yellowknife **United States:** Cincinnati · Everett · Fort Collins · Holland · Houston · Jacksonville · Kelso · Middletown · Rochester · Salt Lake City · Simi Valley · Spring City · South Charleston · Tucson · York **Mexico:** Monterrey

www.alsglobal.com | www.caslab.com

RIGHT SOLUTIONS RIGHT PARTNER

APPENDIX D
ENVIRONMENTAL DATABASE INFORMATION

Proposed Residential Development
11640-11730 Valley Boulevard
El Monte, CA 91732

Inquiry Number: 6078761.2s
June 01, 2020

The EDR Radius Map™ Report

6 Armstrong Road, 4th floor
Shelton, CT 06484
Toll Free: 800.352.0050
www.edrnet.com

TABLE OF CONTENTS

SECTION	PAGE
Executive Summary	ES1
Overview Map	2
Detail Map	3
Map Findings Summary	4
Map Findings	9
Orphan Summary	465
Government Records Searched/Data Currency Tracking	GR-1

GEOCHECK ADDENDUM

GeoCheck - Not Requested

Thank you for your business.
Please contact EDR at 1-800-352-0050
with any questions or comments.

Disclaimer - Copyright and Trademark Notice

This Report contains certain information obtained from a variety of public and other sources reasonably available to Environmental Data Resources, Inc. It cannot be concluded from this Report that coverage information for the target and surrounding properties does not exist from other sources. **NO WARRANTY EXPRESSED OR IMPLIED, IS MADE WHATSOEVER IN CONNECTION WITH THIS REPORT. ENVIRONMENTAL DATA RESOURCES, INC. SPECIFICALLY DISCLAIMS THE MAKING OF ANY SUCH WARRANTIES, INCLUDING WITHOUT LIMITATION, MERCHANTABILITY OR FITNESS FOR A PARTICULAR USE OR PURPOSE. ALL RISK IS ASSUMED BY THE USER. IN NO EVENT SHALL ENVIRONMENTAL DATA RESOURCES, INC. BE LIABLE TO ANYONE, WHETHER ARISING OUT OF ERRORS OR OMISSIONS, NEGLIGENCE, ACCIDENT OR ANY OTHER CAUSE, FOR ANY LOSS OF DAMAGE, INCLUDING, WITHOUT LIMITATION, SPECIAL, INCIDENTAL, CONSEQUENTIAL, OR EXEMPLARY DAMAGES. ANY LIABILITY ON THE PART OF ENVIRONMENTAL DATA RESOURCES, INC. IS STRICTLY LIMITED TO A REFUND OF THE AMOUNT PAID FOR THIS REPORT.** Purchaser accepts this Report "AS IS". Any analyses, estimates, ratings, environmental risk levels or risk codes provided in this Report are provided for illustrative purposes only, and are not intended to provide, nor should they be interpreted as providing any facts regarding, or prediction or forecast of, any environmental risk for any property. Only a Phase I Environmental Site Assessment performed by an environmental professional can provide information regarding the environmental risk for any property. Additionally, the information provided in this Report is not to be construed as legal advice.

Copyright 2020 by Environmental Data Resources, Inc. All rights reserved. Reproduction in any media or format, in whole or in part, of any report or map of Environmental Data Resources, Inc., or its affiliates, is prohibited without prior written permission.

EDR and its logos (including Sanborn and Sanborn Map) are trademarks of Environmental Data Resources, Inc. or its affiliates. All other trademarks used herein are the property of their respective owners.

EXECUTIVE SUMMARY

A search of available environmental records was conducted by Environmental Data Resources, Inc. (EDR).
The results of this search follow:

TARGET PROPERTY ADDRESS

PROPOSED RESIDENTIAL DEVELOPMENT
11640-11730 VALLEY BOULEVARD
EL MONTE, CA 91732
Elevation: 296 ft.
EDR Inquiry Number: 6078761.2s

TARGET PROPERTY SEARCH RESULTS

STANDARD ENVIRONMENTAL RECORDS

Site	Map ID Direction Distance Distance ft. Elevation ft.	NPL	Proposed NPL	NPL LIENS	Delisted NPL	FEDERAL FACILITY	SEMS	SEMS-ARCHIVE	CORRACTS	RCRA-TSDF	RCRA-LQG	RCRA-SQG	RCRA-VSQG	LUCIS	US ENG CONTROLS	US INST CONTROLS	ERNS	RESPONSE	ENVIROSTOR	SWF/LF	LUST	INDIAN LUST	CPS-SLIC	FEMA UST	UST	AST	INDIAN UST	INDIAN VCP	VCP	BROWNFIELDS
NELSON PONTIAC 11710 VALLEY BLVD E EL MONTE, CA 91732 S122356257	A1 TP																				X									
TRICOLOR AUTO 11705 VALLEY BLVD STE 11721 EL MONTE, CA 91732 S123632063	A2 TP																													
NELSON PONTIAC 11710 VALLEY BLVD E EL MONTE, CA S114660312	A3 TP																													
NELSON ENTERPRISES #1 11640 VALLEY BLVD EL MONTE, CA 91732 S124587872	A4 TP																													
CUSTOM RIM & TIRE 11640 VALLEY BLVD EL MONTE, CA 91732 S106765515	A5 TP																													
NELSON PONTIAC 11710 VALLEY BLVD. EL MONTE, CA S114660314	A6 TP																													
NELSON PONTIAC G M C & HONDA 11710 VALLEY BLVD EL MONTE, CA 91732 S123778631	A7 TP																													

ADDITIONAL ENVIRONMENTAL RECORDS

Site	Map ID	US BROWNFIELDS	WMUDS/SWAT	SWRCY	HAULERS	INDIAN ODI	ODI	DEBRIS REGION 9	IHS OPEN DUMPS	AOCONCERN	US HIST CDL	HIST Cal-Sites	SCH	CDL	Toxic Pits	CERS HAZ WASTE	US CDL	PFAS	SWEEPS UST	HIST UST	CA FID UST	CERS TANKS	LIENS	LIENS 2	DEED	HMIRS	CHMIRS	LDS	MCS	SPILLS 90	RCRA NonGen / NLR	FUDS	DOD	SCRD DRYCLEANERS	US FIN ASSUR	EPA WATCH LIST	2020 COR ACTION
NELSON PONTIAC S122356257	A1																																				
TRICOLOR AUTO S123632063	A2																																				
NELSON PONTIAC S114660312	A3																																				
NELSON ENTERPRISES #1 S124587872	A4																																				
CUSTOM RIM & TIRE S106765515	A5																																				
NELSON PONTIAC S114660314	A6																																				
NELSON PONTIAC G M C & HONDA S123778631	A7																																				

Site	Map ID	TSCA	TRIS	SSTS	ROD	RMP	RAATS	PRP	PADS	ICIS	FTTS	MLTS	COAL ASH DOE	COAL ASH EPA	PCB TRANSFORMER	RADINFO	HIST FTTS	DOT OPS	CONSENT	INDIAN RESERV	FUSRAP	UMTRA	LEAD SMELTERS	US AIRS	US MINES	ABANDONED MINES	FINDS	ECHO	DOCKET HWC	UXO	FUELS PROGRAM	CA BOND EXP. PLAN	Cortese	CUPA Listings	DRYCLEANERS	EMI
NELSON PONTIAC S122356257	A1																																			
TRICOLOR AUTO S123632063	A2																																			
NELSON PONTIAC S114660312	A3																																			
NELSON ENTERPRISES #1 S124587872	A4																																			
CUSTOM RIM & TIRE S106765515	A5																																			
NELSON PONTIAC S114660314	A6																																			
NELSON PONTIAC G M C & HONDA S123778631	A7																																			

EXECUTIVE SUMMARY

TARGET PROPERTY ADDRESS

PROPOSED RESIDENTIAL DEVELOPMENT
11640-11730 VALLEY BOULEVARD
EL MONTE, CA 91732
Elevation: 296 ft.
EDR Inquiry Number: 6078761.2s

STANDARD ENVIRONMENTAL RECORDS

TARGET PROPERTY SEARCH RESULTS Site	Map ID Direction Distance Distance ft. Elevation ft.	NPL	Proposed NPL	NPL LIENS	Delisted NPL	FEDERAL FACILITY	SEMS	SEMS-ARCHIVE	CORRACTS	RCRA-TSDF	RCRA-LQG	RCRA-SQG	RCRA-VSQG	LUCIS	US ENG CONTROLS	US INST CONTROLS	ERNS	RESPONSE	ENVIROSTOR	SWF/LF	LUST	INDIAN LUST	CPS-SLIC	FEMA UST	UST	AST	INDIAN UST	INDIAN VCP	VCP	BROWNFIELDS
TRICOLOR AUTO 11705 VALLEY BLVD STE 11721 EL MONTE, CA 91732 1024847543	A8 TP																													
NELSON PONTIAC 11710 VALLEY EL MONTE, CA 91732 S110060748	A9 TP																													
REDFORD MOTORS (DEST) 11720 VALLEY BLVD EL MONTE, CA 91732 U003059593	A10 TP																													
NELSON PONTIAC 11710 VALLEY BLVD E EL MONTE, CA 91732 1023302606	A11 TP																													
NELSON PONTIAC 11710 VALLEY BLVD EL MONTE, CA S114660315	A12 TP																													
NELSON PONTIAC 11710 VALLEY BLVD. EL MONTE, CA 91732 S106836223	A13 TP																													
REDFORD MOTORS 11720 VALLEY BLVD EL MONTE, CA 91732 S106765254	A14 TP																													

ADDITIONAL ENVIRONMENTAL RECORDS

Site	Map ID	US BROWNFIELDS	WMUDS/SWAT	SWRCY	HAULERS	INDIAN ODI	ODI	DEBRIS REGION 9	IHS OPEN DUMPS	AOCONCERN	US HIST CDL	HIST Cal-Sites	SCH	CDL	Toxic Pits	CERS HAZ WASTE	US CDL	PFAS	SWEEPS UST	HIST UST	CA FID UST	CERS TANKS	LIENS	LIENS 2	DEED	HMIRS	CHMIRS	LDS	MCS	SPILLS 90	RCRA NonGen / NLR	FUDS	DOD	SCRD DRYCLEANERS	US FIN ASSUR	EPA WATCH LIST	2020 COR ACTION	TSCA	TRIS	SSTS	ROD	RMP	RAATS	PRP	PADS	ICIS	FTTS	MLTS	COAL ASH DOE	COAL ASH EPA	PCB TRANSFORMER	RADINFO	HIST FTTS	DOT OPS	CONSENT	INDIAN RESERV	FUSRAP	UMTRA	LEAD SMELTERS	US AIRS	US MINES	ABANDONED MINES	FINDS	ECHO	DOCKET HWC	UXO	FUELS PROGRAM	CA BOND EXP. PLAN	Cortese	CUPA Listings	DRYCLEANERS	EMI
TRICOLOR AUTO	A8																														X	
NELSON PONTIAC	A9	
REDFORD MOTORS (DEST)	A10	
NELSON PONTIAC	A11	X									
NELSON PONTIAC	A12	
NELSON PONTIAC	A13	X
REDFORD MOTORS	A14	

EXECUTIVE SUMMARY

TARGET PROPERTY ADDRESS

PROPOSED RESIDENTIAL DEVELOPMENT
11640-11730 VALLEY BOULEVARD
EL MONTE, CA 91732
Elevation: 296 ft.
EDR Inquiry Number: 6078761.2s

SURROUNDING PROPERTY SEARCH RESULTS

STANDARD ENVIRONMENTAL RECORDS

Site	Map ID Direction Distance Distance ft. Elevation ft.	NPL	Proposed NPL	NPL LIENS	Delisted NPL	FEDERAL FACILITY	SEMS	SEMS-ARCHIVE	CORRACTS	RCRA-TSDF	RCRA-LQG	RCRA-SQG	RCRA-VSQG	LUCIS	US ENG CONTROLS	US INST CONTROLS	ERNS	RESPONSE	ENVIROSTOR	SWF/LF	LUST	INDIAN LUST	CPS-SLIC	FEMA UST	UST	AST	INDIAN UST	INDIAN VCP	VCP	BROWNFIELDS
SAN GABRIEL VALLEY BALDWIN PARK, CA CCA0000001	Region NNE 1/4-1/2 2204 ft.																													
SAN GABRIEL VALLEY (AREA 2) SUNSET & SAN BERNARDINO FREEWAY BALDWIN PARK, CA 91706 1000114961	Region ESE 1/2-1 4840 ft.	X					X								X															
SAN GABRIEL VALLEY (AREA 1) PECK RD & REAL EL MONTE, CA 91733 1000114959	Region South 1/4-1/2 1648 ft.	X					X								X															
BELL PONTIAC/GMC INC 11710 E VALLEY BLVD EL MONTE, CA 91732 1000385009	B15 < 1/8 1 ft. 293 ft. Lower											X									X									
AT&T MOBILITY - EL MONTE SOUTH (USID12125) 11645 VALLEY BLVD STE A EL MONTE, CA 91732 S106922907	A16 NE < 1/8 95 ft. 298 ft. Higher																													

ADDITIONAL ENVIRONMENTAL RECORDS

Site	Map ID	US BROWNFIELDS	WMUDS/SWAT	SWRCY	HAULERS	INDIAN ODI	ODI	DEBRIS REGION 9	IHS OPEN DUMPS	AOCONCERN	US HIST CDL	HIST Cal-Sites	SCH	CDL	Toxic Pits	CERS HAZ WASTE	US CDL	PFAS	SWEEPS UST	HIST UST	CA FID UST	CERS TANKS	LIENS	LIENS 2	DEED	HMIRS	CHMIRS	LDS	MCS	SPILLS 90	RCRA NonGen / NLR	FUDS	DOD	SCRD DRYCLEANERS	US FIN ASSUR	EPA WATCH LIST
SAN GABRIEL VALLEY	Region									X																										
SAN GABRIEL VALLEY (AREA 2)	Region																														X					
SAN GABRIEL VALLEY (AREA 1)	Region																																			
BELL PONTIAC/GMC INC	B15																		X	X	X															
AT&T MOBILITY - EL MONTE SOUTH (USID12125)	A16																		X																	

Site	Map ID	2020 COR ACTION	TSCA	TRIS	SSTS	ROD	RMP	RAATS	PRP	PADS	ICIS	FTTS	MLTS	COAL ASH DOE	COAL ASH EPA	PCB TRANSFORMER	RADINFO	HIST FTTS	DOT OPS	CONSENT	INDIAN RESERV	FUSRAP	UMTRA	LEAD SMELTERS	US AIRS	US MINES	ABANDONED MINES	FINDS	ECHO	DOCKET HWC	UXO	FUELS PROGRAM	CA BOND EXP. PLAN	Cortese	CUPA Listings	DRYCLEANERS	EMI
SAN GABRIEL VALLEY	Region																																				
SAN GABRIEL VALLEY (AREA 2)	Region					X			X																												
SAN GABRIEL VALLEY (AREA 1)	Region					X			X											X								X	X								
BELL PONTIAC/GMC INC	B15																											X	X								X
AT&T MOBILITY - EL MONTE SOUTH (USID12125)	A16																																				

EXECUTIVE SUMMARY

TARGET PROPERTY ADDRESS

PROPOSED RESIDENTIAL DEVELOPMENT
11640-11730 VALLEY BOULEVARD
EL MONTE, CA 91732
Elevation: 296 ft.
EDR Inquiry Number: 6078761.2s

SURROUNDING PROPERTY SEARCH RESULTS

STANDARD ENVIRONMENTAL RECORDS

Site	Map ID Direction Distance Distance ft. Elevation ft.	NPL	Proposed NPL	NPL LIENS	Delisted NPL	FEDERAL FACILITY	SEMS	SEMS-ARCHIVE	CORRACTS	RCRA-TSDF	RCRA-LQG	RCRA-SQG	RCRA-VSQG	LUCIS	US ENG CONTROLS	US INST CONTROLS	ERNS	RESPONSE	ENVIROSTOR	SWF/LF	LUST	INDIAN LUST	CPS-SLIC	FEMA UST	UST	AST	INDIAN UST	INDIAN VCP	VCP	BROWNFIELDS
COSMOPROF BEAUTY 11635 VALLEY BLVD STE A EL MONTE, CA 91732 1024852975	A17 NNE < 1/8 110 ft. 299 ft. Higher																													
COSMOPROF SUPPLY 11635 VALLEY BLVD STE A EL MONTE, CA 91732 S113077333	A18 NNE < 1/8 110 ft. 299 ft. Higher																													
NELSON PONTIAC 11705 VALLEY BLVD E EL MONTE, CA 91732 S122356258	B19 East < 1/8 111 ft. 296 ft. Higher																				X									
GANAS AUTO 11705 VALLEY BLVD EL MONTE, CA 91732 1026057719	B20 East < 1/8 111 ft. 296 ft. Higher											X																		
AUTO SQUARE COLLISION 11705 VALLEY BLVD EL MONTE, CA 91734 S108431094	B21 East < 1/8 111 ft. 296 ft. Higher																													

ADDITIONAL ENVIRONMENTAL RECORDS

Site	US BROWNFIELDS	WMUDS/SWAT	SWRCY	HAULERS	INDIAN ODI	ODI	DEBRIS REGION 9	IHS OPEN DUMPS	AOCONCERN	US HIST CDL	HIST Cal-Sites	SCH	CDL	Toxic Pits	CERS HAZ WASTE	US CDL	PFAS	SWEEPS UST	HIST UST	CA FID UST	CERS TANKS	LIENS	LIENS 2	DEED	HMIRS	CHMIRS	LDS	MCS	SPILLS 90	RCRA NonGen / NLR	FUDS	DOD	SCRD DRYCLEANERS	US FIN ASSUR	EPA WATCH LIST
COSMOPROF BEAUTY																														X					
COSMOPROF SUPPLY															X																				
NELSON PONTIAC																																			
GANAS AUTO																																			
AUTO SQUARE COLLISION															X																				

Site	2020 COR ACTION	TSCA	TRIS	SSTS	ROD	RMP	RAATS	PRP	PADS	ICIS	FTTS	MLTS	COAL ASH DOE	COAL ASH EPA	PCB TRANSFORMER	RADINFO	HIST FTTS	DOT OPS	CONSENT	INDIAN RESERV	FUSRAP	UMTRA	LEAD SMELTERS	US AIRS	US MINES	ABANDONED MINES	FINDS	ECHO	DOCKET HWC	UXO	FUELS PROGRAM	CA BOND EXP. PLAN	Cortese	CUPA Listings	DRYCLEANERS	EMI
COSMOPROF BEAUTY																																				
COSMOPROF SUPPLY																																				
NELSON PONTIAC																																				
GANAS AUTO																																				
AUTO SQUARE COLLISION																																				X

EXECUTIVE SUMMARY

TARGET PROPERTY ADDRESS

PROPOSED RESIDENTIAL DEVELOPMENT
11640-11730 VALLEY BOULEVARD
EL MONTE, CA 91732
Elevation: 296 ft.
EDR Inquiry Number: 6078761.2s

SURROUNDING PROPERTY SEARCH RESULTS

STANDARD ENVIRONMENTAL RECORDS

Site	Map ID Direction Distance Distance ft. Elevation ft.	NPL	Proposed NPL	NPL LIENS	Delisted NPL	FEDERAL FACILITY	SEMS	SEMS-ARCHIVE	CORRACTS	RCRA-TSDF	RCRA-LQG	RCRA-SQG	RCRA-VSQG	LUCIS	US ENG CONTROLS	US INST CONTROLS	ERNS	RESPONSE	ENVIROSTOR	SWF/LF	LUST	INDIAN LUST	CPS-SLIC	FEMA UST	UST	AST	INDIAN UST	INDIAN VCP	VCP	BROWNFIELDS
AUTOZONE #6808 11705 VALLEY BLVD EL MONTE, CA 91732 1024873775	B22 East < 1/8 111 ft. 296 ft. Higher																													
TRICOLOR AUTO 11705 VALLEY BLVD EL MONTE, CA 91732 A100425413	B23 East < 1/8 111 ft. 296 ft. Higher																									X				
SCOTT PONTIAC-GMC/PRIME SOUTHLAND BUILDING 11705 VALLEY BLVD E EL MONTE, CA 91732 S122356261	B24 East < 1/8 111 ft. 296 ft. Higher																				X									
SCHAFFEL DEVELOPMENT CO INC 11629 VALLEY BLVD EL MONTE, CA S106931953	A25 North < 1/8 136 ft. 299 ft. Higher																													
LEETRANSCO INC 11743 VALLEY BLVD EL MONTE, CA 91732 1025868079	C26 ESE < 1/8 247 ft. 294 ft. Lower																													

ADDITIONAL ENVIRONMENTAL RECORDS

Site	Map ID Direction Distance Distance ft. Elevation ft.	US BROWNFIELDS	WMUDS/SWAT	SWRCY	HAULERS	INDIAN ODI	ODI	DEBRIS REGION 9	IHS OPEN DUMPS	AOCONCERN	US HIST CDL	HIST Cal-Sites	SCH	CDL	Toxic Pits	CERS HAZ WASTE	US CDL	PFAS	SWEEPS UST	HIST UST	CA FID UST	CERS TANKS	LIENS	LIENS 2	DEED	HMIRS	CHMIRS	LDS	MCS	SPILLS 90	RCRA NonGen / NLR	FUDS	DOD	SCRD DRYCLEANERS	US FIN ASSUR	EPA WATCH LIST
AUTOZONE #6808 11705 VALLEY BLVD EL MONTE, CA 91732 1024873775	B22 East < 1/8 111 ft. 296 ft. Higher																														X					
TRICOLOR AUTO 11705 VALLEY BLVD EL MONTE, CA 91732 A100425413	B23 East < 1/8 111 ft. 296 ft. Higher																																			
SCOTT PONTIAC-GMC/PRIME SOUTHLAND BUILDING 11705 VALLEY BLVD E EL MONTE, CA 91732 S122356261	B24 East < 1/8 111 ft. 296 ft. Higher																																			
SCHAFFEL DEVELOPMENT CO INC 11629 VALLEY BLVD EL MONTE, CA S106931953	A25 North < 1/8 136 ft. 299 ft. Higher																		X																	
LEETRANSCO INC 11743 VALLEY BLVD EL MONTE, CA 91732 1025868079	C26 ESE < 1/8 247 ft. 294 ft. Lower																														X					

Site	Map ID Direction Distance Distance ft. Elevation ft.	2020 COR ACTION	TSCA	TRIS	SSTS	ROD	RMP	RAATS	PRP	PADS	ICIS	FTTS	MLTS	COAL ASH DOE	COAL ASH EPA	PCB TRANSFORMER	RADINFO	HIST FTTS	DOT OPS	CONSENT	INDIAN RESERV	FUSRAP	UMTRA	LEAD SMELTERS	US AIRS	US MINES	ABANDONED MINES	FINDS	ECHO	DOCKET HWC	UXO	FUELS PROGRAM	CA BOND EXP. PLAN	Cortese	CUPA Listings	DRYCLEANERS	EMI
AUTOZONE #6808 11705 VALLEY BLVD EL MONTE, CA 91732 1024873775	B22 East < 1/8 111 ft. 296 ft. Higher																																				
TRICOLOR AUTO 11705 VALLEY BLVD EL MONTE, CA 91732 A100425413	B23 East < 1/8 111 ft. 296 ft. Higher																																				
SCOTT PONTIAC-GMC/PRIME SOUTHLAND BUILDING 11705 VALLEY BLVD E EL MONTE, CA 91732 S122356261	B24 East < 1/8 111 ft. 296 ft. Higher																																				
SCHAFFEL DEVELOPMENT CO INC 11629 VALLEY BLVD EL MONTE, CA S106931953	A25 North < 1/8 136 ft. 299 ft. Higher																																				
LEETRANSCO INC 11743 VALLEY BLVD EL MONTE, CA 91732 1025868079	C26 ESE < 1/8 247 ft. 294 ft. Lower																																				

EXECUTIVE SUMMARY

TARGET PROPERTY ADDRESS

PROPOSED RESIDENTIAL DEVELOPMENT
11640-11730 VALLEY BOULEVARD
EL MONTE, CA 91732
Elevation: 296 ft.
EDR Inquiry Number: 6078761.2s

SURROUNDING PROPERTY SEARCH RESULTS

STANDARD ENVIRONMENTAL RECORDS

Site	Map ID Direction Distance Distance ft. Elevation ft.	NPL	Proposed NPL	NPL LIENS	Delisted NPL	FEDERAL FACILITY	SEMS	SEMS-ARCHIVE	CORRACTS	RCRA-TSDF	RCRA-LQG	RCRA-SQG	RCRA-VSQG	LUCIS	US ENG CONTROLS	US INST CONTROLS	ERNS	RESPONSE	ENVIROSTOR	SWF/LF	LUST	INDIAN LUST	CPS-SLIC	FEMA UST	UST	AST	INDIAN UST	INDIAN VCP	VCP	BROWNFIELDS
BILL AND JIM SERVICE 11743 VALLEY BLVD EL MONTE, CA 91732 S106765416	C27 ESE < 1/8 247 ft. 294 ft. Lower																													
HENRI AUTO CENTER 11743 VALLEY BLVD STE A EL MONTE, CA 91732 1020191198	C28 ESE < 1/8 247 ft. 294 ft. Lower																													
HERTZ RENTAL 11747 VALLEY BLVD EL MONTE, CA 91733 S102062162	C29 ESE < 1/8 291 ft. 293 ft. Lower																				X									
BUDGET CAR AND TRUCK RENTAL 11747 EAST VALLEY BOULEVARD EL MONTE, CA U004271041	C30 ESE < 1/8 291 ft. 293 ft. Lower																								X					
ENSENADA'S BUMPER CHROME 11825 VALLEY BLVD EL MONTE, CA 91732 S106765586	D31 ESE < 1/8 618 ft. 290 ft. Lower																													

ADDITIONAL ENVIRONMENTAL RECORDS

Site	Map ID	US BROWNFIELDS	WMUDS/SWAT	SWRCY	HAULERS	INDIAN ODI	ODI	DEBRIS REGION 9	IHS OPEN DUMPS	AOCONCERN	US HIST CDL	HIST Cal-Sites	SCH	CDL	Toxic Pits	CERS HAZ WASTE	US CDL	PFAS	SWEEPS UST	HIST UST	CA FID UST	CERS TANKS	LIENS	LIENS 2	DEED	HMIRS	CHMIRS	LDS	MCS	SPILLS 90	RCRA NonGen / NLR	FUDS	DOD	SCRD DRYCLEANERS	US FIN ASSUR	EPA WATCH LIST
BILL AND JIM SERVICE	C27															X																				
HENRI AUTO CENTER	C28																																			
HERTZ RENTAL	C29																																			
BUDGET CAR AND TRUCK RENTAL	C30																																			
ENSENADA'S BUMPER CHROME	D31																																			

Site	Map ID	2020 COR ACTION	TSCA	TRIS	SSTS	ROD	RMP	RAATS	PRP	PADS	ICIS	FTTS	MLTS	COAL ASH DOE	COAL ASH EPA	PCB TRANSFORMER	RADINFO	HIST FTTS	DOT OPS	CONSENT	INDIAN RESERV	FUSRAP	UMTRA	LEAD SMELTERS	US AIRS	US MINES	ABANDONED MINES	FINDS	ECHO	DOCKET HWC	UXO	FUELS PROGRAM	CA BOND EXP. PLAN	Cortese	CUPA Listings	DRYCLEANERS	EMI
BILL AND JIM SERVICE	C27																																				
HENRI AUTO CENTER	C28																																				
HERTZ RENTAL	C29																																				
BUDGET CAR AND TRUCK RENTAL	C30																																				
ENSENADA'S BUMPER CHROME	D31																																				

EXECUTIVE SUMMARY

TARGET PROPERTY ADDRESS

PROPOSED RESIDENTIAL DEVELOPMENT
11640-11730 VALLEY BOULEVARD
EL MONTE, CA 91732
Elevation: 296 ft.
EDR Inquiry Number: 6078761.2s

SURROUNDING PROPERTY SEARCH RESULTS

STANDARD ENVIRONMENTAL RECORDS

Site	Map ID Direction Distance Distance ft. Elevation ft.	NPL	Proposed NPL	NPL LIENS	Delisted NPL	FEDERAL FACILITY	SEMS	SEMS-ARCHIVE	CORRACTS	RCRA-TSDF	RCRA-LQG	RCRA-SQG	RCRA-VSQG	LUCIS	US ENG CONTROLS	US INST CONTROLS	ERNS	RESPONSE	ENVIROSTOR	SWF/LF	LUST	INDIAN LUST	CPS-SLIC	FEMA UST	UST	AST	INDIAN UST	INDIAN VCP	VCP	BROWNFIELDS
QUICK-N-CLEAN CLEANERS 11820 VALLEY BLVD EL MONTE, CA 91732 S106484544	D32 SE 1/8-1/4 779 ft. 289 ft. Lower																						X							
QUICK N CLEAN CLEANERS 11820 E VALLEY EL MONTE, CA 91732 1000262063	D33 SE 1/8-1/4 779 ft. 289 ft. Lower																													
QUICK "N" CLEAN CLEANERS 11820 E VALLEY BLVD EL MONTE, CA 91731 S121700529	D34 SE 1/8-1/4 779 ft. 289 ft. Lower																													
QUICK N CLEAN CLEANERS & LAUNDRY,L.LEWIS 11820 E VALLEY BLVD EL MONTE, CA 91731 S121697073	D35 SE 1/8-1/4 779 ft. 289 ft. Lower																													
QUICK N CLEAN CLEANERS 11820 E VALLEY BLVD EL MONTE, CA 91731 S121699500	D36 SE 1/8-1/4 779 ft. 289 ft. Lower																													

ADDITIONAL ENVIRONMENTAL RECORDS

Site	US BROWNFIELDS	WMUDS/SWAT	SWRCY	HAULERS	INDIAN ODI	ODI	DEBRIS REGION 9	IHS OPEN DUMPS	AOCONCERN	US HIST CDL	HIST Cal-Sites	SCH	CDL	Toxic Pits	CERS HAZ WASTE	US CDL	PFAS	SWEEPS UST	HIST UST	CA FID UST	CERS TANKS	LIENS	LIENS 2	DEED	HMIRS	CHMIRS	LDS	MCS	SPILLS 90	RCRA NonGen / NLR	FUDS	DOD	SCRD DRYCLEANERS	US FIN ASSUR	EPA WATCH LIST
QUICK-N-CLEAN CLEANERS (D32)																																			
QUICK N CLEAN CLEANERS (D33)																														X					
QUICK "N" CLEAN CLEANERS (D34)																																			
QUICK N CLEAN CLEANERS & LAUNDRY,L.LEWIS (D35)																																			
QUICK N CLEAN CLEANERS (D36)																																			

Site	2020 COR ACTION	TSCA	TRIS	SSTS	ROD	RMP	RAATS	PRP	PADS	ICIS	FTTS	MLTS	COAL ASH DOE	COAL ASH EPA	PCB TRANSFORMER	RADINFO	HIST FTTS	DOT OPS	CONSENT	INDIAN RESERV	FUSRAP	UMTRA	LEAD SMELTERS	US AIRS	US MINES	ABANDONED MINES	FINDS	ECHO	DOCKET HWC	UXO	FUELS PROGRAM	CA BOND EXP. PLAN	Cortese	CUPA Listings	DRYCLEANERS	EMI
QUICK-N-CLEAN CLEANERS (D32)																																				
QUICK N CLEAN CLEANERS (D33)																											X	X								X
QUICK "N" CLEAN CLEANERS (D34)																																			X	
QUICK N CLEAN CLEANERS & LAUNDRY,L.LEWIS (D35)																																			X	
QUICK N CLEAN CLEANERS (D36)																																			X	

EXECUTIVE SUMMARY

TARGET PROPERTY ADDRESS

PROPOSED RESIDENTIAL DEVELOPMENT
11640-11730 VALLEY BOULEVARD
EL MONTE, CA 91732
Elevation: 296 ft.
EDR Inquiry Number: 6078761.2s

SURROUNDING PROPERTY SEARCH RESULTS

STANDARD ENVIRONMENTAL RECORDS

Site	Map ID Direction Distance Distance ft. Elevation ft.	NPL	Proposed NPL	NPL LIENS	Delisted NPL	FEDERAL FACILITY	SEMS	SEMS-ARCHIVE	CORRACTS	RCRA-TSDF	RCRA-LQG	RCRA-SQG	RCRA-VSQG	LUCIS	US ENG CONTROLS	US INST CONTROLS	ERNS	RESPONSE	ENVIROSTOR	SWF/LF	LUST	INDIAN LUST	CPS-SLIC	FEMA UST	UST	AST	INDIAN UST	INDIAN VCP	VCP	BROWNFIELDS
L MONTY BODY SHOP INC 11581 FEDERAL DR EL MONTE, CA 91731 1007200712	E37 NNE 1/8-1/4 794 ft. 300 ft. Higher											X																		
NATIONAL INST. OF NUTRITION 11581 FEDERAL DR EL MONTE, CA 91731 S104583087	E38 NNE 1/8-1/4 794 ft. 300 ft. Higher																													
FIVE POINTS AUTO DISMANTLER 11847 E VALLEY BLVD EL MONTE, CA 91732 S111214896	D39 ESE 1/8-1/4 830 ft. 290 ft. Lower																													
FIVE POINT AUTO SALVAGE 11847 VALLEY BLVD EL MONTE, CA 91732 1001217305	D40 ESE 1/8-1/4 830 ft. 290 ft. Lower											X																		
FIVE POINT AUTO DISMANTLER 11847 E VALLEY BLVD EL MONTE, CA 91732 1024869296	D41 ESE 1/8-1/4 830 ft. 290 ft. Lower																													

ADDITIONAL ENVIRONMENTAL RECORDS

Site	US BROWNFIELDS	WMUDS/SWAT	SWRCY	HAULERS	INDIAN ODI	ODI	DEBRIS REGION 9	IHS OPEN DUMPS	AOCONCERN	US HIST CDL	HIST Cal-Sites	SCH	CDL	Toxic Pits	CERS HAZ WASTE	US CDL	PFAS	SWEEPS UST	HIST UST	CA FID UST	CERS TANKS	LIENS	LIENS 2	DEED	HMIRS	CHMIRS	LDS	MCS	SPILLS 90	RCRA NonGen / NLR	FUDS	DOD	SCRD DRYCLEANERS	US FIN ASSUR	EPA WATCH LIST	2020 COR ACTION	TSCA	TRIS	SSTS	ROD	RMP	RAATS	PRP	PADS	ICIS	FTTS	MLTS	COAL ASH DOE	COAL ASH EPA	PCB TRANSFORMER	RADINFO	HIST FTTS	DOT OPS	CONSENT	INDIAN RESERV	FUSRAP	UMTRA	LEAD SMELTERS	US AIRS	US MINES	ABANDONED MINES	FINDS	ECHO	DOCKET HWC	UXO	FUELS PROGRAM	CA BOND EXP. PLAN	Cortese	CUPA Listings	DRYCLEANERS	EMI
L MONTY BODY SHOP INC	
NATIONAL INST. OF NUTRITION	X
FIVE POINTS AUTO DISMANTLER															X	
FIVE POINT AUTO SALVAGE	X	X								
FIVE POINT AUTO DISMANTLER																														X																																							

TARGET PROPERTY ADDRESS

PROPOSED RESIDENTIAL DEVELOPMENT
11640-11730 VALLEY BOULEVARD
EL MONTE, CA 91732
Elevation: 296 ft.
EDR Inquiry Number: 6078761.2s

SURROUNDING PROPERTY SEARCH RESULTS

STANDARD ENVIRONMENTAL RECORDS

Site	Map ID Direction Distance Distance ft. Elevation ft.	NPL	Proposed NPL	NPL LIENS	Delisted NPL	FEDERAL FACILITY	SEMS	SEMS-ARCHIVE	CORRACTS	RCRA-TSDF	RCRA-LQG	RCRA-SQG	RCRA-VSQG	LUCIS	US ENG CONTROLS	US INST CONTROLS	ERNS	RESPONSE	ENVIROSTOR	SWF/LF	LUST	INDIAN LUST	CPS-SLIC	FEMA UST	UST	AST	INDIAN UST	INDIAN VCP	VCP	BROWNFIELDS
COIN OP LAUNDRY MAT 11721 GARVEY AVE EL MONTE, CA 91732 S106765201	F42 SSE 1/8-1/4 832 ft. 285 ft. Lower																													
ROBERT KAGY COMMERICAL PROPERTY 11647 GARVEY AVE EL MONTE, CA 91732 U004265844	F43 South 1/8-1/4 845 ft. 284 ft. Lower																							X					
EL MONTE EAZY AUTO 11848 VALLEY BLVD STE 4B EL MONTE, CA 91732 1024864538	D44 SE 1/8-1/4 868 ft. 290 ft. Lower																													
CHECOS TRANSMISSION 11848 VALLEY BLVD 4B EL MONTE, CA 91732 1024867935	D45 SE 1/8-1/4 868 ft. 290 ft. Lower																													
J&G AUTO REPAIR 11848 VALLEY BLVD EL MONTE, CA 91732 S103958390	D46 SE 1/8-1/4 868 ft. 290 ft. Lower																													

ADDITIONAL ENVIRONMENTAL RECORDS

Site	US BROWNFIELDS	WMUDS/SWAT	SWRCY	HAULERS	INDIAN ODI	ODI	DEBRIS REGION 9	IHS OPEN DUMPS	AOCONCERN	US HIST CDL	HIST Cal-Sites	SCH	CDL	Toxic Pits	CERS HAZ WASTE	US CDL	PFAS	SWEEPS UST	HIST UST	CA FID UST	CERS TANKS	LIENS	LIENS 2	DEED	HMIRS	CHMIRS	LDS	MCS	SPILLS 90	RCRA NonGen / NLR	FUDS	DOD	SCRD DRYCLEANERS	US FIN ASSUR	EPA WATCH LIST
COIN OP LAUNDRY MAT																																			
ROBERT KAGY COMMERICAL PROPERTY																																			
EL MONTE EAZY AUTO																														X					
CHECOS TRANSMISSION																														X					
J&G AUTO REPAIR																																			

Site	2020 COR ACTION	TSCA	TRIS	SSTS	ROD	RMP	RAATS	PRP	PADS	ICIS	FTTS	MLTS	COAL ASH DOE	COAL ASH EPA	PCB TRANSFORMER	RADINFO	HIST FTTS	DOT OPS	CONSENT	INDIAN RESERV	FUSRAP	UMTRA	LEAD SMELTERS	US AIRS	US MINES	ABANDONED MINES	FINDS	ECHO	DOCKET HWC	UXO	FUELS PROGRAM	CA BOND EXP. PLAN	Cortese	CUPA Listings	DRYCLEANERS	EMI
COIN OP LAUNDRY MAT																																				
ROBERT KAGY COMMERICAL PROPERTY																																				
EL MONTE EAZY AUTO																																				
CHECOS TRANSMISSION																																				
J&G AUTO REPAIR																																				

EXECUTIVE SUMMARY

TARGET PROPERTY ADDRESS

PROPOSED RESIDENTIAL DEVELOPMENT
11640-11730 VALLEY BOULEVARD
EL MONTE, CA 91732
Elevation: 296 ft.
EDR Inquiry Number: 6078761.2s

SURROUNDING PROPERTY SEARCH RESULTS

STANDARD ENVIRONMENTAL RECORDS

Site	Map ID / Direction / Distance / Distance ft. / Elevation ft.	NPL	Proposed NPL	NPL LIENS	Delisted NPL	FEDERAL FACILITY	SEMS	SEMS-ARCHIVE	CORRACTS	RCRA-TSDF	RCRA-LQG	RCRA-SQG	RCRA-VSQG	LUCIS	US ENG CONTROLS	US INST CONTROLS	ERNS	RESPONSE	ENVIROSTOR	SWF/LF	LUST	INDIAN LUST	CPS-SLIC	FEMA UST	UST	AST	INDIAN UST	INDIAN VCP	VCP	BROWNFIELDS
R&R AUTO PARTS 11850 VALLEY BLVD EL MONTE, CA 91732 S106765900	D47 SE 1/8-1/4 875 ft. 290 ft. Lower																													
PRETTY CALIFORNIA CLEAN 11850 VALLEY BLVD EL MONTE, CA 91732 S124429411	D48 SE 1/8-1/4 875 ft. 290 ft. Lower																													
GUNDERSON NISSAN INC 11565 FEDERAL DR EL MONTE, CA 91731 1001085538	G49 North 1/8-1/4 888 ft. 300 ft. Higher											X																		
CITY NISSAN INC DBA ROSS NISSAN OF EL MONTE 11565 FEDERAL DR EL MONTE, CA 91731 1024826800	G50 North 1/8-1/4 888 ft. 300 ft. Higher																													
RAY PRODUCTS INC 11565 FEDERAL DR EL MONTE, CA 91731 1004443835	G51 North 1/8-1/4 888 ft. 300 ft. Higher																													

ADDITIONAL ENVIRONMENTAL RECORDS

Site	Map ID	US BROWNFIELDS	WMUDS/SWAT	SWRCY	HAULERS	INDIAN ODI	ODI	DEBRIS REGION 9	IHS OPEN DUMPS	AOCONCERN	US HIST CDL	HIST Cal-Sites	SCH	CDL	Toxic Pits	CERS HAZ WASTE	US CDL	PFAS	SWEEPS UST	HIST UST	CA FID UST	CERS TANKS	LIENS	LIENS 2	DEED	HMIRS	CHMIRS	LDS	MCS	SPILLS 90	RCRA NonGen / NLR	FUDS	DOD	SCRD DRYCLEANERS	US FIN ASSUR	EPA WATCH LIST	2020 COR ACTION
R&R AUTO PARTS	D47																																				
PRETTY CALIFORNIA CLEAN	D48			X																																	
GUNDERSON NISSAN INC	G49																																				
CITY NISSAN INC DBA ROSS NISSAN OF EL MONTE	G50																														X						
RAY PRODUCTS INC	G51															X						X															

Site	Map ID	TSCA	TRIS	SSTS	ROD	RMP	RAATS	PRP	PADS	ICIS	FTTS	MLTS	COAL ASH DOE	COAL ASH EPA	PCB TRANSFORMER	RADINFO	HIST FTTS	DOT OPS	CONSENT	INDIAN RESERV	FUSRAP	UMTRA	LEAD SMELTERS	US AIRS	US MINES	ABANDONED MINES	FINDS	ECHO	DOCKET HWC	UXO	FUELS PROGRAM	CA BOND EXP. PLAN	Cortese	CUPA Listings	DRYCLEANERS	EMI
R&R AUTO PARTS	D47																																			
PRETTY CALIFORNIA CLEAN	D48																																			
GUNDERSON NISSAN INC	G49																										X									
CITY NISSAN INC DBA ROSS NISSAN OF EL MONTE	G50																																			
RAY PRODUCTS INC	G51										X						X																			X

EXECUTIVE SUMMARY

TARGET PROPERTY ADDRESS

PROPOSED RESIDENTIAL DEVELOPMENT
11640-11730 VALLEY BOULEVARD
EL MONTE, CA 91732
Elevation: 296 ft.
EDR Inquiry Number: 6078761.2s

SURROUNDING PROPERTY SEARCH RESULTS

Site / Map ID, Direction, Distance, Distance ft., Elevation ft.	VALPARAISO AUTO SALES, 11619 GARVEY AVE, EL MONTE, CA 91732, U004265848 — H52, South, 1/8-1/4, 909 ft., 282 ft., Lower	ROBERT KAGY COMMERCIAL, 11619 GARVEY AVE, EL MONTE, CA 91732, S106766085 — H53, South, 1/8-1/4, 909 ft., 282 ft., Lower	TEXACO, 11860 VALLEY BLVD, EL MONTE, CA 91732, U001569425 — I54, SE, 1/8-1/4, 943 ft., 290 ft., Lower	TEXACO OIL SS, 11860 VALLEY BLVD, EL MONTE, CA 91732, S101585719 — I55, SE, 1/8-1/4, 943 ft., 290 ft., Lower	ARCO DEALER TRAINING CTR, 11537 E FEDERAL DR, EL MONTE, CA 91731, 1000325108 — G56, North, 1/8-1/4, 1011 ft., 299 ft., Higher
STANDARD ENVIRONMENTAL RECORDS					
NPL					
Proposed NPL					
NPL LIENS					
Delisted NPL					
FEDERAL FACILITY					
SEMS					
SEMS-ARCHIVE					
CORRACTS					
RCRA-TSDF					
RCRA-LQG					
RCRA-SQG					X
RCRA-VSQG					
LUCIS					
US ENG CONTROLS					
US INST CONTROLS					
ERNS					
RESPONSE					
ENVIROSTOR					
SWF/LF					
LUST					
INDIAN LUST					
CPS-SLIC					
FEMA UST					
UST	X				
AST					
INDIAN UST					
INDIAN VCP					
VCP					
BROWNFIELDS					
ADDITIONAL ENVIRONMENTAL RECORDS					
US BROWNFIELDS					
WMUDS/SWAT					
SWRCY					
HAULERS					
INDIAN ODI					
ODI					
DEBRIS REGION 9					
IHS OPEN DUMPS					
AOCONCERN					
US HIST CDL					
HIST Cal-Sites					
SCH					
CDL					
Toxic Pits					
CERS HAZ WASTE					
US CDL					
PFAS					
SWEEPS UST				X	
HIST UST			X		
CA FID UST				X	
CERS TANKS					
LIENS					
LIENS 2					
DEED					
HMIRS					
CHMIRS					
LDS					
MCS					
SPILLS 90					
RCRA NonGen / NLR					
FUDS					
DOD					
SCRD DRYCLEANERS					
US FIN ASSUR					
EPA WATCH LIST					
2020 COR ACTION					
TSCA					
TRIS					
SSTS					
ROD					
RMP					
RAATS					
PRP					
PADS					
ICIS					
FTTS					
MLTS					
COAL ASH DOE					
COAL ASH EPA					
PCB TRANSFORMER					
RADINFO					
HIST FTTS					
DOT OPS					
CONSENT					
INDIAN RESERV					
FUSRAP					
UMTRA					
LEAD SMELTERS					
US AIRS					
US MINES					
ABANDONED MINES					
FINDS					X
ECHO					X
DOCKET HWC					
UXO					
FUELS PROGRAM					
CA BOND EXP. PLAN					
Cortese					
CUPA Listings					
DRYCLEANERS					
EMI					

EXECUTIVE SUMMARY

TARGET PROPERTY ADDRESS

PROPOSED RESIDENTIAL DEVELOPMENT
11640-11730 VALLEY BOULEVARD
EL MONTE, CA 91732
Elevation: 296 ft.
EDR Inquiry Number: 6078761.2s

SURROUNDING PROPERTY SEARCH RESULTS

STANDARD ENVIRONMENTAL RECORDS

Site	Map ID / Direction / Distance / Distance ft. / Elevation ft.	NPL	Proposed NPL	NPL LIENS	Delisted NPL	FEDERAL FACILITY	SEMS	SEMS-ARCHIVE	CORRACTS	RCRA-TSDF	RCRA-LQG	RCRA-SQG	RCRA-VSQG	LUCIS	US ENG CONTROLS	US INST CONTROLS	ERNS	RESPONSE	ENVIROSTOR	SWF/LF	LUST	INDIAN LUST	CPS-SLIC	FEMA UST	UST	AST	INDIAN UST	INDIAN VCP	VCP	BROWNFIELDS
HOUSEHOLD ELECTRIC 3113 SAN LEON EL MONTE, CA 91732 1000379344	57 WSW 1/8-1/4 1021 ft. 280 ft. Lower											X																		
HOUSE OF PARTS 11642 GARVEY AVE EL MONTE, CA 91732 S106765675	H58 South 1/8-1/4 1025 ft. 283 ft. Lower																													
GEUNINE PARTS CO DBA NAPA AUTO PARTS - LA 012 11642 E GARVEY AVE EL MONTE, CA 91732 1024821598	H59 South 1/8-1/4 1025 ft. 283 ft. Lower																													
HERMAN BUDIMAN DDS 11816 GARVEY AVE EL MONTE, CA 91732 1024821650	J60 SSE 1/8-1/4 1030 ft. 285 ft. Lower																													
HERMANOS LOPEZ RADIATOR MUFFLR 11624 GARVEY AVE EL MONTE, CA 91732 S100866915	H61 South 1/8-1/4 1049 ft. 282 ft. Lower																													

ADDITIONAL ENVIRONMENTAL RECORDS

Site	Map ID	US BROWNFIELDS	WMUDS/SWAT	SWRCY	HAULERS	INDIAN ODI	ODI	DEBRIS REGION 9	IHS OPEN DUMPS	AOCONCERN	US HIST CDL	HIST Cal-Sites	SCH	CDL	Toxic Pits	CERS HAZ WASTE	US CDL	PFAS	SWEEPS UST	HIST UST	CA FID UST	CERS TANKS	LIENS	LIENS 2	DEED	HMIRS	CHMIRS	LDS	MCS	SPILLS 90	RCRA NonGen / NLR	FUDS	DOD	SCRD DRYCLEANERS	US FIN ASSUR	EPA WATCH LIST
HOUSEHOLD ELECTRIC	57																																			
HOUSE OF PARTS	H58																																			
GEUNINE PARTS CO DBA NAPA AUTO PARTS - LA 012	H59																														X					
HERMAN BUDIMAN DDS	J60																														X					
HERMANOS LOPEZ RADIATOR MUFFLR	H61																																			

Site	Map ID	2020 COR ACTION	TSCA	TRIS	SSTS	ROD	RMP	RAATS	PRP	PADS	ICIS	FTTS	MLTS	COAL ASH DOE	COAL ASH EPA	PCB TRANSFORMER	RADINFO	HIST FTTS	DOT OPS	CONSENT	INDIAN RESERV	FUSRAP	UMTRA	LEAD SMELTERS	US AIRS	US MINES	ABANDONED MINES	FINDS	ECHO	DOCKET HWC	UXO	FUELS PROGRAM	CA BOND EXP. PLAN	Cortese	CUPA Listings	DRYCLEANERS	EMI
HOUSEHOLD ELECTRIC	57																											X	X								
HOUSE OF PARTS	H58																																				
GEUNINE PARTS CO DBA NAPA AUTO PARTS - LA 012	H59																																				
HERMAN BUDIMAN DDS	J60																																				
HERMANOS LOPEZ RADIATOR MUFFLR	H61																																				

EXECUTIVE SUMMARY

TARGET PROPERTY ADDRESS

PROPOSED RESIDENTIAL DEVELOPMENT
11640-11730 VALLEY BOULEVARD
EL MONTE, CA 91732
Elevation: 296 ft.
EDR Inquiry Number: 6078761.2s

SURROUNDING PROPERTY SEARCH RESULTS

Site	Map ID / Direction / Distance / Distance ft. / Elevation ft.
91850 11832 GARVEY AVE EL MONTE, CA 91732 U001569399	J62 SE 1/8-1/4 1052 ft. 285 ft. Lower
91850 11832 E GARVEY EL MONTE, CA 91732 S102062196	J63 SE 1/8-1/4 1052 ft. 285 ft. Lower
DOLLAR TREE #02017 11910 VALLEY BLVD EL MONTE, CA 91732 1024835830	I64 SE 1/8-1/4 1146 ft. 290 ft. Lower
DOLLAR TREE #02017 11910 VALLEY BLVD EL MONTE, CA 91732 S117310725	I65 SE 1/8-1/4 1146 ft. 290 ft. Lower
WALGREENS #7598 11907 VALLEY BLVD EL MONTE, CA 91732 1016954243	I66 ESE 1/8-1/4 1152 ft. 291 ft. Lower

STANDARD ENVIRONMENTAL RECORDS

Map ID	NPL	Proposed NPL	NPL LIENS	Delisted NPL	FEDERAL FACILITY	SEMS	SEMS-ARCHIVE	CORRACTS	RCRA-TSDF	RCRA-LQG	RCRA-SQG	RCRA-VSQG	LUCIS	US ENG CONTROLS	US INST CONTROLS	ERNS	RESPONSE	ENVIROSTOR	SWF/LF	LUST	INDIAN LUST	CPS-SLIC	FEMA UST	UST	AST	INDIAN UST	INDIAN VCP	VCP	BROWNFIELDS
J62																													
J63																													
I64																													
I65																													
I66																													

ADDITIONAL ENVIRONMENTAL RECORDS

Map ID	US BROWNFIELDS	WMUDS/SWAT	SWRCY	HAULERS	INDIAN ODI	ODI	DEBRIS REGION 9	IHS OPEN DUMPS	AOCONCERN	US HIST CDL	HIST Cal-Sites	SCH	CDL	Toxic Pits	CERS HAZ WASTE	US CDL	PFAS	SWEEPS UST	HIST UST	CA FID UST	CERS TANKS	LIENS	LIENS 2	DEED	HMIRS	CHMIRS	LDS	MCS	SPILLS 90	RCRA NonGen / NLR
J62																			X											
J63																		X	X											
I64																														X
I65															X															
I66																														X

Map ID	FUDS	DOD	SCRD DRYCLEANERS	US FIN ASSUR	EPA WATCH LIST	2020 COR ACTION	TSCA	TRIS	SSTS	ROD	RMP	RAATS	PRP	PADS	ICIS	FTTS	MLTS	COAL ASH DOE	COAL ASH EPA	PCB TRANSFORMER	RADINFO	HIST FTTS	DOT OPS	CONSENT	INDIAN RESERV	FUSRAP	UMTRA	LEAD SMELTERS	US AIRS	US MINES	ABANDONED MINES	FINDS	ECHO	DOCKET HWC	UXO	FUELS PROGRAM	CA BOND EXP. PLAN	Cortese	CUPA Listings	DRYCLEANERS	EMI
J62	
J63	
I64	
I65	
I66	

EXECUTIVE SUMMARY

TARGET PROPERTY ADDRESS

PROPOSED RESIDENTIAL DEVELOPMENT
11640-11730 VALLEY BOULEVARD
EL MONTE, CA 91732
Elevation: 296 ft.
EDR Inquiry Number: 6078761.2s

SURROUNDING PROPERTY SEARCH RESULTS

STANDARD ENVIRONMENTAL RECORDS (NPL through BROWNFIELDS); ADDITIONAL ENVIRONMENTAL RECORDS (US BROWNFIELDS through EMI)

Site	Map ID Direction Distance Distance ft. Elevation ft.	NPL	Proposed NPL	NPL LIENS	Delisted NPL	FEDERAL FACILITY	SEMS	SEMS-ARCHIVE	CORRACTS	RCRA-TSDF	RCRA-LQG	RCRA-SQG	RCRA-VSQG	LUCIS	US ENG CONTROLS	US INST CONTROLS	ERNS	RESPONSE	ENVIROSTOR	SWF/LF	LUST	INDIAN LUST	CPS-SLIC	FEMA UST	UST	AST	INDIAN UST	INDIAN VCP	VCP	BROWNFIELDS	US BROWNFIELDS	WMUDS/SWAT	SWRCY	HAULERS	INDIAN ODI	ODI	DEBRIS REGION 9	IHS OPEN DUMPS	AOCONCERN	US HIST CDL	HIST Cal-Sites	SCH	CDL	Toxic Pits	CERS HAZ WASTE	US CDL	PFAS	SWEEPS UST	HIST UST	CA FID UST	CERS TANKS	LIENS	LIENS 2	DEED	HMIRS	CHMIRS	LDS	MCS	SPILLS 90	RCRA NonGen / NLR	FUDS	DOD	SCRD DRYCLEANERS	US FIN ASSUR	EPA WATCH LIST	2020 COR ACTION	TSCA	TRIS	SSTS	ROD	RMP	RAATS	PRP	PADS	ICIS	FTTS	MLTS	COAL ASH DOE	COAL ASH EPA	PCB TRANSFORMER	RADINFO	HIST FTTS	DOT OPS	CONSENT	INDIAN RESERV	FUSRAP	UMTRA	LEAD SMELTERS	US AIRS	US MINES	ABANDONED MINES	FINDS	ECHO	DOCKET HWC	UXO	FUELS PROGRAM	CA BOND EXP. PLAN	Cortese	CUPA Listings	DRYCLEANERS	EMI
SOUTHERN CALIFORNIA GAS COMPANY 11912 VALLEY BLVD EL MONTE, CA 91732 1025880971	I67 SE 1/8-1/4 1164 ft. 291 ft. Lower	X	
BENZTEC, LLC 11606 GARVEY AVE UNIT #C EL MONTE, CA 91732 1024862513	H68 South 1/8-1/4 1179 ft. 281 ft. Lower	X	
L A SMOG CHECK & REPAIR 11606 E GARVEY AVE # A EL MONTE, CA 91732 S123519203	H69 South 1/8-1/4 1179 ft. 281 ft. Lower	X	
LA SMOG CHECK & REPAIR 11606 E GARVEY AVE UNIT A EL MONTE, CA 91732 1024803278	H70 South 1/8-1/4 1179 ft. 281 ft. Lower	X	
BENZTEC 11606 GARVEY AVE STE C EL MONTE, CA 91732 S113136307	H71 South 1/8-1/4 1179 ft. 281 ft. Lower	X	

EXECUTIVE SUMMARY

TARGET PROPERTY ADDRESS

PROPOSED RESIDENTIAL DEVELOPMENT
11640-11730 VALLEY BOULEVARD
EL MONTE, CA 91732
Elevation: 296 ft.
EDR Inquiry Number: 6078761.2s

SURROUNDING PROPERTY SEARCH RESULTS

Site / Map ID / Direction / Distance / Distance ft. / Elevation ft.	D & S AUTO SALES 11519 GARVEY AVE EL MONTE, CA 91732 S102428574 K72 SSW 1/8-1/4 1185 ft. 280 ft. Lower	D AND G AUTO SALES 3235 N PECK RD EL MONTE, CA 91731 1000114751 73 WNW 1/8-1/4 1220 ft. 282 ft. Lower	SMITH BROS AUTO SUPPLY 11513 GARVEY AVE EL MONTE, CA 91732 S106765263 K74 SSW 1/8-1/4 1258 ft. 280 ft. Lower	PATRIOT HYUNDAI OF EL MONTE 3462 N PECK RD EL MONTE, CA 91731 S112836138 L75 NNW 1/8-1/4 1259 ft. 293 ft. Lower	NELSON DODGE 3462 N PECK RD EL MONTE, CA 91731 1000978157 L76 NNW 1/8-1/4 1259 ft. 293 ft. Lower
STANDARD ENVIRONMENTAL RECORDS					
NPL					
Proposed NPL					
NPL LIENS					
Delisted NPL					
FEDERAL FACILITY					
SEMS					
SEMS-ARCHIVE					
CORRACTS					
RCRA-TSDF					
RCRA-LQG					
RCRA-SQG		X			
RCRA-VSQG					
LUCIS					
US ENG CONTROLS					
US INST CONTROLS					
ERNS					
RESPONSE					
ENVIROSTOR					
SWF/LF					
LUST	X				
INDIAN LUST					
CPS-SLIC					
FEMA UST					
UST					
AST					
INDIAN UST					
INDIAN VCP					
VCP					
BROWNFIELDS					
ADDITIONAL ENVIRONMENTAL RECORDS					
US BROWNFIELDS					
WMUDS/SWAT					
SWRCY					
HAULERS					
INDIAN ODI					
ODI					
DEBRIS REGION 9					
IHS OPEN DUMPS					
AOCONCERN					
US HIST CDL					
HIST Cal-Sites					
SCH					
CDL					
Toxic Pits					
CERS HAZ WASTE				X	
US CDL					
PFAS					
SWEEPS UST					
HIST UST					
CA FID UST					
CERS TANKS					
LIENS					
LIENS 2					
DEED					
HMIRS					
CHMIRS					
LDS					
MCS					
SPILLS 90					
RCRA NonGen / NLR					X
FUDS					
DOD					
SCRD DRYCLEANERS					
US FIN ASSUR					
EPA WATCH LIST					
2020 COR ACTION					
TSCA					
TRIS					
SSTS					
ROD					
RMP					
RAATS					
PRP					
PADS					
ICIS					
FTTS					
MLTS					
COAL ASH DOE					
COAL ASH EPA					
PCB TRANSFORMER					
RADINFO					
HIST FTTS					
DOT OPS					
CONSENT					
INDIAN RESERV					
FUSRAP					
UMTRA					
LEAD SMELTERS					
US AIRS					
US MINES					
ABANDONED MINES					
FINDS		X			X
ECHO		X			X
DOCKET HWC					
UXO					
FUELS PROGRAM					
CA BOND EXP. PLAN					
Cortese					
CUPA Listings					
DRYCLEANERS					
EMI					

EXECUTIVE SUMMARY

TARGET PROPERTY ADDRESS

PROPOSED RESIDENTIAL DEVELOPMENT
11640-11730 VALLEY BOULEVARD
EL MONTE, CA 91732
Elevation: 296 ft.
EDR Inquiry Number: 6078761.2s

SURROUNDING PROPERTY SEARCH RESULTS

STANDARD ENVIRONMENTAL RECORDS

Site	Map ID Direction Distance Distance ft. Elevation ft.	NPL	Proposed NPL	NPL LIENS	Delisted NPL	FEDERAL FACILITY	SEMS	SEMS-ARCHIVE	CORRACTS	RCRA-TSDF	RCRA-LQG	RCRA-SQG	RCRA-VSQG	LUCIS	US ENG CONTROLS	US INST CONTROLS	ERNS	RESPONSE	ENVIROSTOR	SWF/LF	LUST	INDIAN LUST	CPS-SLIC	FEMA UST	UST	AST	INDIAN UST	INDIAN VCP	VCP	BROWNFIELDS
PATRIOT HYUNDAI OF EL MONTE 3462 PECK RD EL MONTE, CA 91731 1024872323	L77 NNW 1/8-1/4 1259 ft. 293 ft. Lower																													
SUPER UNIQUE AUTO REPAIR 11514 GARVEY AVE EL MONTE, CA 91732 S103993207	K78 SSW 1/8-1/4 1287 ft. 280 ft. Lower																													
AUTO WORKS BODY & PAINT DBA FIX AUTO DOWNTOWN EL MONTE 11528 GARVEY AVE EL MONTE, CA 91732 1024815860	K79 SSW 1/8-1/4 1294 ft. 280 ft. Lower																													
AUTO WERKS BODY & PAINT 11528 E GARVEY AVE EL MONTE, CA 91732 S113127842	K80 SSW 1/8-1/4 1294 ft. 280 ft. Lower																													
SUPERIOR ENGINES, INC. 11528 E GARVEY AVE EL MONTE, CA 91732 S103624239	K81 SSW 1/8-1/4 1294 ft. 280 ft. Lower																													

ADDITIONAL ENVIRONMENTAL RECORDS

Site	US BROWNFIELDS	WMUDS/SWAT	SWRCY	HAULERS	INDIAN ODI	ODI	DEBRIS REGION 9	IHS OPEN DUMPS	AOCONCERN	US HIST CDL	HIST Cal-Sites	SCH	CDL	Toxic Pits	CERS HAZ WASTE	US CDL	PFAS	SWEEPS UST	HIST UST	CA FID UST	CERS TANKS	LIENS	LIENS 2	DEED	HMIRS	CHMIRS	LDS	MCS	SPILLS 90	RCRA NonGen / NLR
PATRIOT HYUNDAI OF EL MONTE																														X
SUPER UNIQUE AUTO REPAIR															X															
AUTO WORKS BODY & PAINT DBA FIX AUTO DOWNTOWN EL MONTE																														X
AUTO WERKS BODY & PAINT															X															
SUPERIOR ENGINES, INC.																														

Site	FUDS	DOD	SCRD DRYCLEANERS	US FIN ASSUR	EPA WATCH LIST	2020 COR ACTION	TSCA	TRIS	SSTS	ROD	RMP	RAATS	PRP	PADS	ICIS	FTTS	MLTS	COAL ASH DOE	COAL ASH EPA	PCB TRANSFORMER	RADINFO	HIST FTTS	DOT OPS	CONSENT	INDIAN RESERV	FUSRAP	UMTRA	LEAD SMELTERS	US AIRS	US MINES	ABANDONED MINES	FINDS	ECHO	DOCKET HWC	UXO	FUELS PROGRAM	CA BOND EXP. PLAN	Cortese	CUPA Listings	DRYCLEANERS	EMI
PATRIOT HYUNDAI OF EL MONTE	
SUPER UNIQUE AUTO REPAIR	
AUTO WORKS BODY & PAINT DBA FIX AUTO DOWNTOWN EL MONTE	
AUTO WERKS BODY & PAINT	
SUPERIOR ENGINES, INC.	

EXECUTIVE SUMMARY

TARGET PROPERTY ADDRESS

PROPOSED RESIDENTIAL DEVELOPMENT
11640-11730 VALLEY BOULEVARD
EL MONTE, CA 91732
Elevation: 296 ft.
EDR Inquiry Number: 6078761.2s

SURROUNDING PROPERTY SEARCH RESULTS

STANDARD ENVIRONMENTAL RECORDS

Site	Map ID Direction Distance Distance ft. Elevation ft.	NPL	Proposed NPL	NPL LIENS	Delisted NPL	FEDERAL FACILITY	SEMS	SEMS-ARCHIVE	CORRACTS	RCRA-TSDF	RCRA-LQG	RCRA-SQG	RCRA-VSQG	LUCIS	US ENG CONTROLS	US INST CONTROLS	ERNS	RESPONSE	ENVIROSTOR	SWF/LF	LUST	INDIAN LUST	CPS-SLIC	FEMA UST	UST	AST	INDIAN UST	INDIAN VCP	VCP	BROWNFIELDS
WESTERN DENTAL SERVICES INC 11450 VALLEY BLVD EL MONTE, CA 91731 S113082207	M82 NW 1/8-1/4 1295 ft. 282 ft. Lower																													
WESTERN DENTAL SERVICES INC 11450 VALLEY BLVD EL MONTE, CA 91731 1024794578	M83 NW 1/8-1/4 1295 ft. 282 ft. Lower																													
MUNOZ 5 POINT BODY SHOP 11927 VALLEY BLVD EL MONTE, CA 91732 S106765796	84 ESE 1/8-1/4 1302 ft. 292 ft. Lower																													
VACANT LAND 3456 PECK RD EL MONTE, CA 91731 S106765955	L85 North 1/8-1/4 1307 ft. 293 ft. Lower																													
CHEVRON #91733/1892 11453 VALLEY BLVD EL MONTE, CA 91731 U003776236	M86 NW 1/8-1/4 1308 ft. 284 ft. Lower																								X					

ADDITIONAL ENVIRONMENTAL RECORDS

Site	Map ID Direction Distance Distance ft. Elevation ft.	US BROWNFIELDS	WMUDS/SWAT	SWRCY	HAULERS	INDIAN ODI	ODI	DEBRIS REGION 9	IHS OPEN DUMPS	AOCONCERN	US HIST CDL	HIST Cal-Sites	SCH	CDL	Toxic Pits	CERS HAZ WASTE	US CDL	PFAS	SWEEPS UST	HIST UST	CA FID UST	CERS TANKS	LIENS	LIENS 2	DEED	HMIRS	CHMIRS	LDS	MCS	SPILLS 90	RCRA NonGen / NLR	FUDS	DOD	SCRD DRYCLEANERS	US FIN ASSUR	EPA WATCH LIST	2020 COR ACTION	TSCA	TRIS	SSTS	ROD	RMP	RAATS	PRP	PADS	ICIS	FTTS	MLTS	COAL ASH DOE	COAL ASH EPA	PCB TRANSFORMER	RADINFO	HIST FTTS	DOT OPS	CONSENT	INDIAN RESERV	FUSRAP	UMTRA	LEAD SMELTERS	US AIRS	US MINES	ABANDONED MINES	FINDS	ECHO	DOCKET HWC	UXO	FUELS PROGRAM	CA BOND EXP. PLAN	Cortese	CUPA Listings	DRYCLEANERS	EMI
WESTERN DENTAL SERVICES INC 11450 VALLEY BLVD EL MONTE, CA 91731 S113082207	M82 NW 1/8-1/4 1295 ft. 282 ft. Lower															X	
WESTERN DENTAL SERVICES INC 11450 VALLEY BLVD EL MONTE, CA 91731 1024794578	M83 NW 1/8-1/4 1295 ft. 282 ft. Lower																														X	
MUNOZ 5 POINT BODY SHOP 11927 VALLEY BLVD EL MONTE, CA 91732 S106765796	84 ESE 1/8-1/4 1302 ft. 292 ft. Lower	
VACANT LAND 3456 PECK RD EL MONTE, CA 91731 S106765955	L85 North 1/8-1/4 1307 ft. 293 ft. Lower	
CHEVRON #91733/1892 11453 VALLEY BLVD EL MONTE, CA 91731 U003776236	M86 NW 1/8-1/4 1308 ft. 284 ft. Lower	

EXECUTIVE SUMMARY

TARGET PROPERTY ADDRESS

PROPOSED RESIDENTIAL DEVELOPMENT
11640-11730 VALLEY BOULEVARD
EL MONTE, CA 91732
Elevation: 296 ft.
EDR Inquiry Number: 6078761.2s

SURROUNDING PROPERTY SEARCH RESULTS

STANDARD ENVIRONMENTAL RECORDS

Site	Map ID Direction Distance Distance ft. Elevation ft.	NPL	Proposed NPL	NPL LIENS	Delisted NPL	FEDERAL FACILITY	SEMS	SEMS-ARCHIVE	CORRACTS	RCRA-TSDF	RCRA-LQG	RCRA-SQG	RCRA-VSQG	LUCIS	US ENG CONTROLS	US INST CONTROLS	ERNS	RESPONSE	ENVIROSTOR	SWF/LF	LUST	INDIAN LUST	CPS-SLIC	FEMA UST	UST	AST	INDIAN UST	INDIAN VCP	VCP	BROWNFIELDS
CHEVRON STATION NO 91733 11453 VALLEY BLVD EL MONTE, CA 91731 1005904384	M87 NW 1/8-1/4 1308 ft. 284 ft. Lower											X																		
CHEVRON USA SS # 91733 11453 E VALLEY BLVD EL MONTE, CA 91731 S104582081	M88 NW 1/8-1/4 1308 ft. 284 ft. Lower																													
91733 11453 E VALLEY DLVD EL MONTE, CA 91731 S118407060	M89 NW 1/8-1/4 1308 ft. 284 ft. Lower																													
CHEVRON #9-1733 11453 VALLEY BLVD E EL MONTE, CA 91731 S102427143	M90 NW 1/8-1/4 1308 ft. 284 ft. Lower																				X									
CHEVRON USA, INC. 11453 VALLEY BLVD EL MONTE, CA 91731 U001569311	M91 NW 1/8-1/4 1308 ft. 284 ft. Lower																													

ADDITIONAL ENVIRONMENTAL RECORDS

Map ID	US BROWNFIELDS	WMUDS/SWAT	SWRCY	HAULERS	INDIAN ODI	ODI	DEBRIS REGION 9	IHS OPEN DUMPS	AOCONCERN	US HIST CDL	HIST Cal-Sites	SCH	CDL	Toxic Pits	CERS HAZ WASTE	US CDL	PFAS	SWEEPS UST	HIST UST	CA FID UST	CERS TANKS	LIENS	LIENS 2	DEED	HMIRS	CHMIRS	LDS	MCS	SPILLS 90	RCRA NonGen / NLR	FUDS	DOD	SCRD DRYCLEANERS	US FIN ASSUR	EPA WATCH LIST
M87																																			
M88																		X																	
M89																			X																
M90																																			
M91																			X																

Map ID	2020 COR ACTION	TSCA	TRIS	SSTS	ROD	RMP	RAATS	PRP	PADS	ICIS	FTTS	MLTS	COAL ASH DOE	COAL ASH EPA	PCB TRANSFORMER	RADINFO	HIST FTTS	DOT OPS	CONSENT	INDIAN RESERV	FUSRAP	UMTRA	LEAD SMELTERS	US AIRS	US MINES	ABANDONED MINES	FINDS	ECHO	DOCKET HWC	UXO	FUELS PROGRAM	CA BOND EXP. PLAN	Cortese	CUPA Listings	DRYCLEANERS	EMI
M87																											X	X								
M88																																				
M89																																				
M90																																				
M91																																				

EXECUTIVE SUMMARY

TARGET PROPERTY ADDRESS

PROPOSED RESIDENTIAL DEVELOPMENT
11640-11730 VALLEY BOULEVARD
EL MONTE, CA 91732
Elevation: 296 ft.
EDR Inquiry Number: 6078761.2s

SURROUNDING PROPERTY SEARCH RESULTS

STANDARD ENVIRONMENTAL RECORDS

Site	Map ID Direction Distance Distance ft. Elevation ft.	NPL	Proposed NPL	NPL LIENS	Delisted NPL	FEDERAL FACILITY	SEMS	SEMS-ARCHIVE	CORRACTS	RCRA-TSDF	RCRA-LQG	RCRA-SQG	RCRA-VSQG	LUCIS	US ENG CONTROLS	US INST CONTROLS	ERNS	RESPONSE	ENVIROSTOR	SWF/LF	LUST	INDIAN LUST	CPS-SLIC	FEMA UST	UST	AST	INDIAN UST	INDIAN VCP	VCP	BROWNFIELDS
CHEVRON STATION #91733 11453 EAST VALLEY BLV EL MONTE, CA 91732 S113043068	M92 NW 1/8-1/4 1308 ft. 284 ft. Lower																													
HAAGENI AND MONTE PARTNERSHIP 3544 PECK RD N EL MONTE, CA 91731 S102059323	93 NNE 1/4-1/2 1554 ft. 293 ft. Lower																				X									
LONGO TOYOTA 3534 N PECK RD EL MONTE, CA 91731 S108222384	N94 North 1/4-1/2 1820 ft. 291 ft. Lower																				X					X				
USA PETROLEUM SERVICE STAT. #260 3538 PECK RD N EL MONTE, CA 91731 S104816204	N95 North 1/4-1/2 1851 ft. 291 ft. Lower																				X									
USA PETROLEUM #260 3538 PECK EL MONTE, CA 90406 S102440522	N96 North 1/4-1/2 1851 ft. 291 ft. Lower																													

ADDITIONAL ENVIRONMENTAL RECORDS

Site	US BROWNFIELDS	WMUDS/SWAT	SWRCY	HAULERS	INDIAN ODI	ODI	DEBRIS REGION 9	IHS OPEN DUMPS	AOCONCERN	US HIST CDL	HIST Cal-Sites	SCH	CDL	Toxic Pits	CERS HAZ WASTE	US CDL	PFAS	SWEEPS UST	HIST UST	CA FID UST	CERS TANKS	LIENS	LIENS 2	DEED	HMIRS	CHMIRS	LDS	MCS	SPILLS 90	RCRA NonGen / NLR	FUDS	DOD	SCRD DRYCLEANERS	US FIN ASSUR	EPA WATCH LIST	2020 COR ACTION
M92 CHEVRON STATION #91733															X						X					X										
93 HAAGENI AND MONTE PARTNERSHIP																		X																		
N94 LONGO TOYOTA															X						X															
N95 USA PETROLEUM SERVICE STAT. #260																																				
N96 USA PETROLEUM #260																																				

Site	TSCA	TRIS	SSTS	ROD	RMP	RAATS	PRP	PADS	ICIS	FTTS	MLTS	COAL ASH DOE	COAL ASH EPA	PCB TRANSFORMER	RADINFO	HIST FTTS	DOT OPS	CONSENT	INDIAN RESERV	FUSRAP	UMTRA	LEAD SMELTERS	US AIRS	US MINES	ABANDONED MINES	FINDS	ECHO	DOCKET HWC	UXO	FUELS PROGRAM	CA BOND EXP. PLAN	Cortese	CUPA Listings	DRYCLEANERS	EMI
M92 CHEVRON STATION #91733																																			
93 HAAGENI AND MONTE PARTNERSHIP																																			
N94 LONGO TOYOTA																																			
N95 USA PETROLEUM SERVICE STAT. #260																																			
N96 USA PETROLEUM #260																																			

EXECUTIVE SUMMARY

TARGET PROPERTY ADDRESS

PROPOSED RESIDENTIAL DEVELOPMENT
11640-11730 VALLEY BOULEVARD
EL MONTE, CA 91732
Elevation: 296 ft.
EDR Inquiry Number: 6078761.2s

SURROUNDING PROPERTY SEARCH RESULTS

STANDARD ENVIRONMENTAL RECORDS

Site	Map ID Direction Distance Distance ft. Elevation ft.	NPL	Proposed NPL	NPL LIENS	Delisted NPL	FEDERAL FACILITY	SEMS	SEMS-ARCHIVE	CORRACTS	RCRA-TSDF	RCRA-LQG	RCRA-SQG	RCRA-VSQG	LUCIS	US ENG CONTROLS	US INST CONTROLS	ERNS	RESPONSE	ENVIROSTOR	SWF/LF	LUST	INDIAN LUST	CPS-SLIC	FEMA UST	UST	AST	INDIAN UST	INDIAN VCP	VCP	BROWNFIELDS
11204 ASHER STREET C 11204 ASHER STREET EL MONTE, CA 91731 S118756545	97 West 1/4-1/2 1860 ft. 282 ft. Lower																		X											
SHELL SERVICE STATION 11301 GARVEY AVE. EL MONTE, CA 91732 S103623668	O98 SW 1/4-1/2 1885 ft. 276 ft. Lower																				X									
TOSCO - 76 STATION #2657 11225 GARVEY AVE E EL MONTE, CA 91733 S105693770	O99 SW 1/4-1/2 1947 ft. 276 ft. Lower																				X									
76 PRODUCTS STATION #2657 11225 GARVEY EL MONTE, CA 91733 S102590657	O100 SW 1/4-1/2 1947 ft. 276 ft. Lower																													
HYTONE CLEANERS 2701 N MOUNTAIN VIEW RD EL MONTE, CA 91732 S106484337	P101 South 1/4-1/2 1955 ft. 277 ft. Lower																						X							

ADDITIONAL ENVIRONMENTAL RECORDS

Site	Map ID	US BROWNFIELDS	WMUDS/SWAT	SWRCY	HAULERS	INDIAN ODI	ODI	DEBRIS REGION 9	IHS OPEN DUMPS	AOCONCERN	US HIST CDL	HIST Cal-Sites	SCH	CDL	Toxic Pits	CERS HAZ WASTE	US CDL	PFAS	SWEEPS UST	HIST UST	CA FID UST	CERS TANKS	LIENS	LIENS 2	DEED	HMIRS	CHMIRS	LDS	MCS	SPILLS 90	RCRA NonGen / NLR	FUDS	DOD	SCRD DRYCLEANERS	US FIN ASSUR	EPA WATCH LIST
11204 ASHER STREET C	97												X																							
SHELL SERVICE STATION	O98																																			
TOSCO - 76 STATION #2657	O99																																			
76 PRODUCTS STATION #2657	O100																																			
HYTONE CLEANERS	P101																																			

Site	Map ID	2020 COR ACTION	TSCA	TRIS	SSTS	ROD	RMP	RAATS	PRP	PADS	ICIS	FTTS	MLTS	COAL ASH DOE	COAL ASH EPA	PCB TRANSFORMER	RADINFO	HIST FTTS	DOT OPS	CONSENT	INDIAN RESERV	FUSRAP	UMTRA	LEAD SMELTERS	US AIRS	US MINES	ABANDONED MINES	FINDS	ECHO	DOCKET HWC	UXO	FUELS PROGRAM	CA BOND EXP. PLAN	Cortese	CUPA Listings	DRYCLEANERS	EMI
11204 ASHER STREET C	97																																				
SHELL SERVICE STATION	O98																																				
TOSCO - 76 STATION #2657	O99																																				
76 PRODUCTS STATION #2657	O100																																				
HYTONE CLEANERS	P101																																				

EXECUTIVE SUMMARY

TARGET PROPERTY ADDRESS

PROPOSED RESIDENTIAL DEVELOPMENT
11640-11730 VALLEY BOULEVARD
EL MONTE, CA 91732
Elevation: 296 ft.
EDR Inquiry Number: 6078761.2s

STANDARD ENVIRONMENTAL RECORDS

SURROUNDING PROPERTY SEARCH RESULTS Site	Map ID Direction Distance Distance ft. Elevation ft.	NPL	Proposed NPL	NPL LIENS	Delisted NPL	FEDERAL FACILITY	SEMS	SEMS-ARCHIVE	CORRACTS	RCRA-TSDF	RCRA-LQG	RCRA-SQG	RCRA-VSQG	LUCIS	US ENG CONTROLS	US INST CONTROLS	ERNS	RESPONSE	ENVIROSTOR	SWF/LF	LUST	INDIAN LUST	CPS-SLIC	FEMA UST	UST	AST	INDIAN UST	INDIAN VCP	VCP	BROWNFIELDS
HYTONE CLEANERS 2702 MOUNTAIN VIEW RD EL MONTE, CA 91732 S106166707	P102 South 1/4-1/2 2038 ft. 277 ft. Lower																	X	X											
HYTONE CLEANERS PCE AND TCE VAPOR INTRUSION 2702 NORTH MOUNTAIN VIEW ROAD EL MONTE, CA 91732 1015754882	P103 South 1/4-1/2 2038 ft. 277 ft. Lower						X																							
EL MONTE PLATING CO 114-0 STEWART ST EL MONTE, CA 91731 1000301743	Q104 North 1/4-1/2 2046 ft. 289 ft. Lower						X					X																		
EL MONTE PLATING 11409 STEWART STREET EL MONTE, CA 91731 S117038699	Q105 North 1/4-1/2 2046 ft. 289 ft. Lower																		X											
CITY OF EL MONTE POLICE Y 11333 VALLEY EL MONTE, CA 91734 S103623743	R106 NW 1/4-1/2 2072 ft. 283 ft. Lower																				X									

ADDITIONAL ENVIRONMENTAL RECORDS

Map ID	US BROWNFIELDS	WMUDS/SWAT	SWRCY	HAULERS	INDIAN ODI	ODI	DEBRIS REGION 9	IHS OPEN DUMPS	AOCONCERN	US HIST CDL	HIST Cal-Sites	SCH	CDL	Toxic Pits	CERS HAZ WASTE	US CDL	PFAS	SWEEPS UST	HIST UST	CA FID UST	CERS TANKS	LIENS	LIENS 2	DEED	HMIRS	CHMIRS	LDS	MCS	SPILLS 90
P102															X														
P103																													
Q104																													
Q105																													
R106																													

Map ID	RCRA NonGen / NLR	FUDS	DOD	SCRD DRYCLEANERS	US FIN ASSUR	EPA WATCH LIST	2020 COR ACTION	TSCA	TRIS	SSTS	ROD	RMP	RAATS	PRP	PADS	ICIS	FTTS	MLTS	COAL ASH DOE	COAL ASH EPA	PCB TRANSFORMER	RADINFO	HIST FTTS	DOT OPS	CONSENT	INDIAN RESERV	FUSRAP	UMTRA	LEAD SMELTERS	US AIRS	US MINES	ABANDONED MINES	FINDS	ECHO	DOCKET HWC	UXO	FUELS PROGRAM	CA BOND EXP. PLAN	Cortese	CUPA Listings	DRYCLEANERS	EMI
P102																																							X		X	
P103	
Q104	
Q105	
R106	

EXECUTIVE SUMMARY

TARGET PROPERTY ADDRESS

PROPOSED RESIDENTIAL DEVELOPMENT
11640-11730 VALLEY BOULEVARD
EL MONTE, CA 91732
Elevation: 296 ft.
EDR Inquiry Number: 6078761.2s

STANDARD ENVIRONMENTAL RECORDS

SURROUNDING PROPERTY SEARCH RESULTS Site	Map ID Direction Distance Distance ft. Elevation ft.	NPL	Proposed NPL	NPL LIENS	Delisted NPL	FEDERAL FACILITY	SEMS	SEMS-ARCHIVE	CORRACTS	RCRA-TSDF	RCRA-LQG	RCRA-SQG	RCRA-VSQG	LUCIS	US ENG CONTROLS	US INST CONTROLS	ERNS	RESPONSE	ENVIROSTOR	SWF/LF	LUST	INDIAN LUST	CPS-SLIC	FEMA UST	UST	AST	INDIAN UST	INDIAN VCP	VCP	BROWNFIELDS
CITY OF EL MONTE POLICE YARD 11333 VALLEY BLVD EL MONTE, CA 91731 S102062062	R107 NW 1/4-1/2 2072 ft. 283 ft. Lower																				X									
CITY OF EL MONTE POLICE DEPT 11323 VALLEY BL E EL MONTE, CA 91731 S101586318	R108 NW 1/4-1/2 2108 ft. 283 ft. Lower																				X									
STANDARD BRANDS PAINT - # 16 3603 PECK RD EL MONTE, CA 91731 U001569386	109 North 1/4-1/2 2199 ft. 292 ft. Lower																						X							
EL MONTE RENTS, INC. 12061 VALLEY BLVD E EL MONTE, CA 91732 1000301753	110 SE 1/4-1/2 2331 ft. 292 ft. Lower																				X									
SAN GABRIEL VALLEY WATER COMPA 11142 EAST GARVEY AVENUE EL MONTE, CA 91733 U001569493	111 WSW 1/4-1/2 2432 ft. 274 ft. Lower																				X									

ADDITIONAL ENVIRONMENTAL RECORDS

Site	US BROWNFIELDS	WMUDS/SWAT	SWRCY	HAULERS	INDIAN ODI	ODI	DEBRIS REGION 9	IHS OPEN DUMPS	AOCONCERN	US HIST CDL	HIST Cal-Sites	SCH	CDL	Toxic Pits	CERS HAZ WASTE	US CDL	PFAS	SWEEPS UST	HIST UST	CA FID UST	CERS TANKS	LIENS	LIENS 2	DEED	HMIRS	CHMIRS	LDS	MCS	SPILLS 90	RCRA NonGen / NLR	FUDS	DOD	SCRD DRYCLEANERS	US FIN ASSUR	EPA WATCH LIST
CITY OF EL MONTE POLICE YARD (R107)																																			
CITY OF EL MONTE POLICE DEPT (R108)																		X		X															
STANDARD BRANDS PAINT - # 16 (109)																			X																
EL MONTE RENTS, INC. (110)																		X	X	X															
SAN GABRIEL VALLEY WATER COMPA (111)																			X																

Site	2020 COR ACTION	TSCA	TRIS	SSTS	ROD	RMP	RAATS	PRP	PADS	ICIS	FTTS	MLTS	COAL ASH DOE	COAL ASH EPA	PCB TRANSFORMER	RADINFO	HIST FTTS	DOT OPS	CONSENT	INDIAN RESERV	FUSRAP	UMTRA	LEAD SMELTERS	US AIRS	US MINES	ABANDONED MINES	FINDS	ECHO	DOCKET HWC	UXO	FUELS PROGRAM	CA BOND EXP. PLAN	Cortese	CUPA Listings	DRYCLEANERS	EMI
CITY OF EL MONTE POLICE YARD (R107)																																				
CITY OF EL MONTE POLICE DEPT (R108)																																				X
STANDARD BRANDS PAINT - # 16 (109)																																				
EL MONTE RENTS, INC. (110)																																				X
SAN GABRIEL VALLEY WATER COMPA (111)																																				

EXECUTIVE SUMMARY

TARGET PROPERTY ADDRESS

PROPOSED RESIDENTIAL DEVELOPMENT
11640-11730 VALLEY BOULEVARD
EL MONTE, CA 91732
Elevation: 296 ft.
EDR Inquiry Number: 6078761.2s

SURROUNDING PROPERTY SEARCH RESULTS

STANDARD ENVIRONMENTAL RECORDS

Site	Map ID Direction Distance Distance ft. Elevation ft.	NPL	Proposed NPL	NPL LIENS	Delisted NPL	FEDERAL FACILITY	SEMS	SEMS-ARCHIVE	CORRACTS	RCRA-TSDF	RCRA-LQG	RCRA-SQG	RCRA-VSQG	LUCIS	US ENG CONTROLS	US INST CONTROLS	ERNS	RESPONSE	ENVIROSTOR	SWF/LF	LUST	INDIAN LUST	CPS-SLIC	FEMA UST	UST	AST	INDIAN UST	INDIAN VCP	VCP	BROWNFIELDS
RED & ART'S RADIATOR 11029 E. GARVEY AVE EL MONTE, CA 91733 S100179737	112 WSW 1/2-1 2949 ft. 272 ft. Lower																													
SAN GABRIEL GROUNDWATER BASIN (1-4)* 10-20 MI E OF L.A. ON HWY 10 IN AZUSA EL MONTE, CA 91732 S101272771	113 NW 1/2-1 2974 ft. 284 ft. Lower																		X											
PECK & 4TH GROVE AVE EL MONTE, CA S100178127	114 NNE 1/2-1 3546 ft. 300 ft. Higher																													
HARLOW PLATING CO 12240 MAGNOLIA AVE EL MONTE, CA 91732 1000291255	115 SSE 1/2-1 3817 ft. 282 ft. Lower										X								X											
B & D AUTO SALVAGE 12301, 12319 E VALLEY BLVD. EL MONTE, CA 91732 S108054423	116 SE 1/2-1 4193 ft. 293 ft. Lower																		X											

ADDITIONAL ENVIRONMENTAL RECORDS

Site	US BROWNFIELDS	WMUDS/SWAT	SWRCY	HAULERS	INDIAN ODI	ODI	DEBRIS REGION 9	IHS OPEN DUMPS	AOCONCERN	US HIST CDL	HIST Cal-Sites	SCH	CDL	Toxic Pits	CERS HAZ WASTE	US CDL	PFAS	SWEEPS UST	HIST UST	CA FID UST	CERS TANKS	LIENS	LIENS 2	DEED	HMIRS	CHMIRS	LDS	MCS	SPILLS 90	RCRA NonGen / NLR	FUDS	DOD	SCRD DRYCLEANERS	US FIN ASSUR	EPA WATCH LIST	2020 COR ACTION
RED & ART'S RADIATOR																																				
SAN GABRIEL GROUNDWATER BASIN (1-4)*											X																									
PECK & 4TH GROVE AVE																																				
HARLOW PLATING CO																			X																	
B & D AUTO SALVAGE																																				

Site	TSCA	TRIS	SSTS	ROD	RMP	RAATS	PRP	PADS	ICIS	FTTS	MLTS	COAL ASH DOE	COAL ASH EPA	PCB TRANSFORMER	RADINFO	HIST FTTS	DOT OPS	CONSENT	INDIAN RESERV	FUSRAP	UMTRA	LEAD SMELTERS	US AIRS	US MINES	ABANDONED MINES	FINDS	ECHO	DOCKET HWC	UXO	FUELS PROGRAM	CA BOND EXP. PLAN	Cortese	CUPA Listings	DRYCLEANERS	EMI
RED & ART'S RADIATOR																																			
SAN GABRIEL GROUNDWATER BASIN (1-4)*																																X			
PECK & 4TH GROVE AVE																																			
HARLOW PLATING CO																										X	X							X	
B & D AUTO SALVAGE																																			

EXECUTIVE SUMMARY


TARGET PROPERTY ADDRESS

PROPOSED RESIDENTIAL DEVELOPMENT
11640-11730 VALLEY BOULEVARD
EL MONTE, CA 91732
Elevation: 296 ft.
EDR Inquiry Number: 6078761.2s

SURROUNDING PROPERTY SEARCH RESULTS

Section	Site / Map ID, Direction, Distance, Distance ft., Elevation ft.	KOTOFF AND COMPANY, INC 2620 NORTH DURFEE AVENUE EL MONTE, CA 91732 U001569416 117 SSE 1/2-1 4490 ft. 278 ft. Lower	CENTRAL PLATING SERVICE 10930 SCHMIDT RD EL MONTE, CA 91733 S106102761 118 SW 1/2-1 4791 ft. 265 ft. Lower	ROLLINS TRUCK LEASING 12432 VALLEY BLVD E EL MONTE, CA 91732 S103587512 119 SE 1/2-1 4839 ft. 289 ft. Lower	SHINING STAR PRESCHOOL 3215, 3221 & 3227 SANTA ANITA AVENUE EL MONTE, CA 91731 S103883829 120 West 1/2-1 5053 ft. 275 ft. Lower
STANDARD ENVIRONMENTAL RECORDS	NPL				
	Proposed NPL				
	NPL LIENS				
	Delisted NPL				
	FEDERAL FACILITY				
	SEMS				
	SEMS-ARCHIVE				
	CORRACTS				
	RCRA-TSDF				
	RCRA-LQG				
	RCRA-SQG				
	RCRA-VSQG				
	LUCIS				
	US ENG CONTROLS				
	US INST CONTROLS				
	ERNS				
	RESPONSE				
	ENVIROSTOR	X	X	X	X
	SWF/LF				
	LUST			X	
	INDIAN LUST				
	CPS-SLIC				
	FEMA UST				
	UST				
	AST				
	INDIAN UST				
	INDIAN VCP				
	VCP				
	BROWNFIELDS				
ADDITIONAL ENVIRONMENTAL RECORDS	US BROWNFIELDS				
	WMUDS/SWAT				
	SWRCY				
	HAULERS				
	INDIAN ODI				
	ODI				
	DEBRIS REGION 9				
	IHS OPEN DUMPS				
	AOCONCERN				
	US HIST CDL				
	HIST Cal-Sites				
	SCH				X
	CDL				
	Toxic Pits				
	CERS HAZ WASTE				
	US CDL				
	PFAS				
	SWEEPS UST				
	HIST UST	X			
	CA FID UST				
	CERS TANKS				
	LIENS				
	LIENS 2				
	DEED				
	HMIRS				
	CHMIRS				
	LDS				
	MCS				
	SPILLS 90				
	RCRA NonGen / NLR				
	FUDS				
	DOD				
	SCRD DRYCLEANERS				
	US FIN ASSUR				
	EPA WATCH LIST				
	2020 COR ACTION				
	TSCA				
	TRIS				
	SSTS				
	ROD				
	RMP				
	RAATS				
	PRP				
	PADS				
	ICIS				
	FTTS				
	MLTS				
	COAL ASH DOE				
	COAL ASH EPA				
	PCB TRANSFORMER				
	RADINFO				
	HIST FTTS				
	DOT OPS				
	CONSENT				
	INDIAN RESERV				
	FUSRAP				
	UMTRA				
	LEAD SMELTERS				
	US AIRS				
	US MINES				
	ABANDONED MINES				
	FINDS				
	ECHO				
	DOCKET HWC				
	UXO				
	FUELS PROGRAM				
	CA BOND EXP. PLAN				
	Cortese				
	CUPA Listings				
	DRYCLEANERS				
	EMI				

OVERVIEW MAP - 6078761.2S

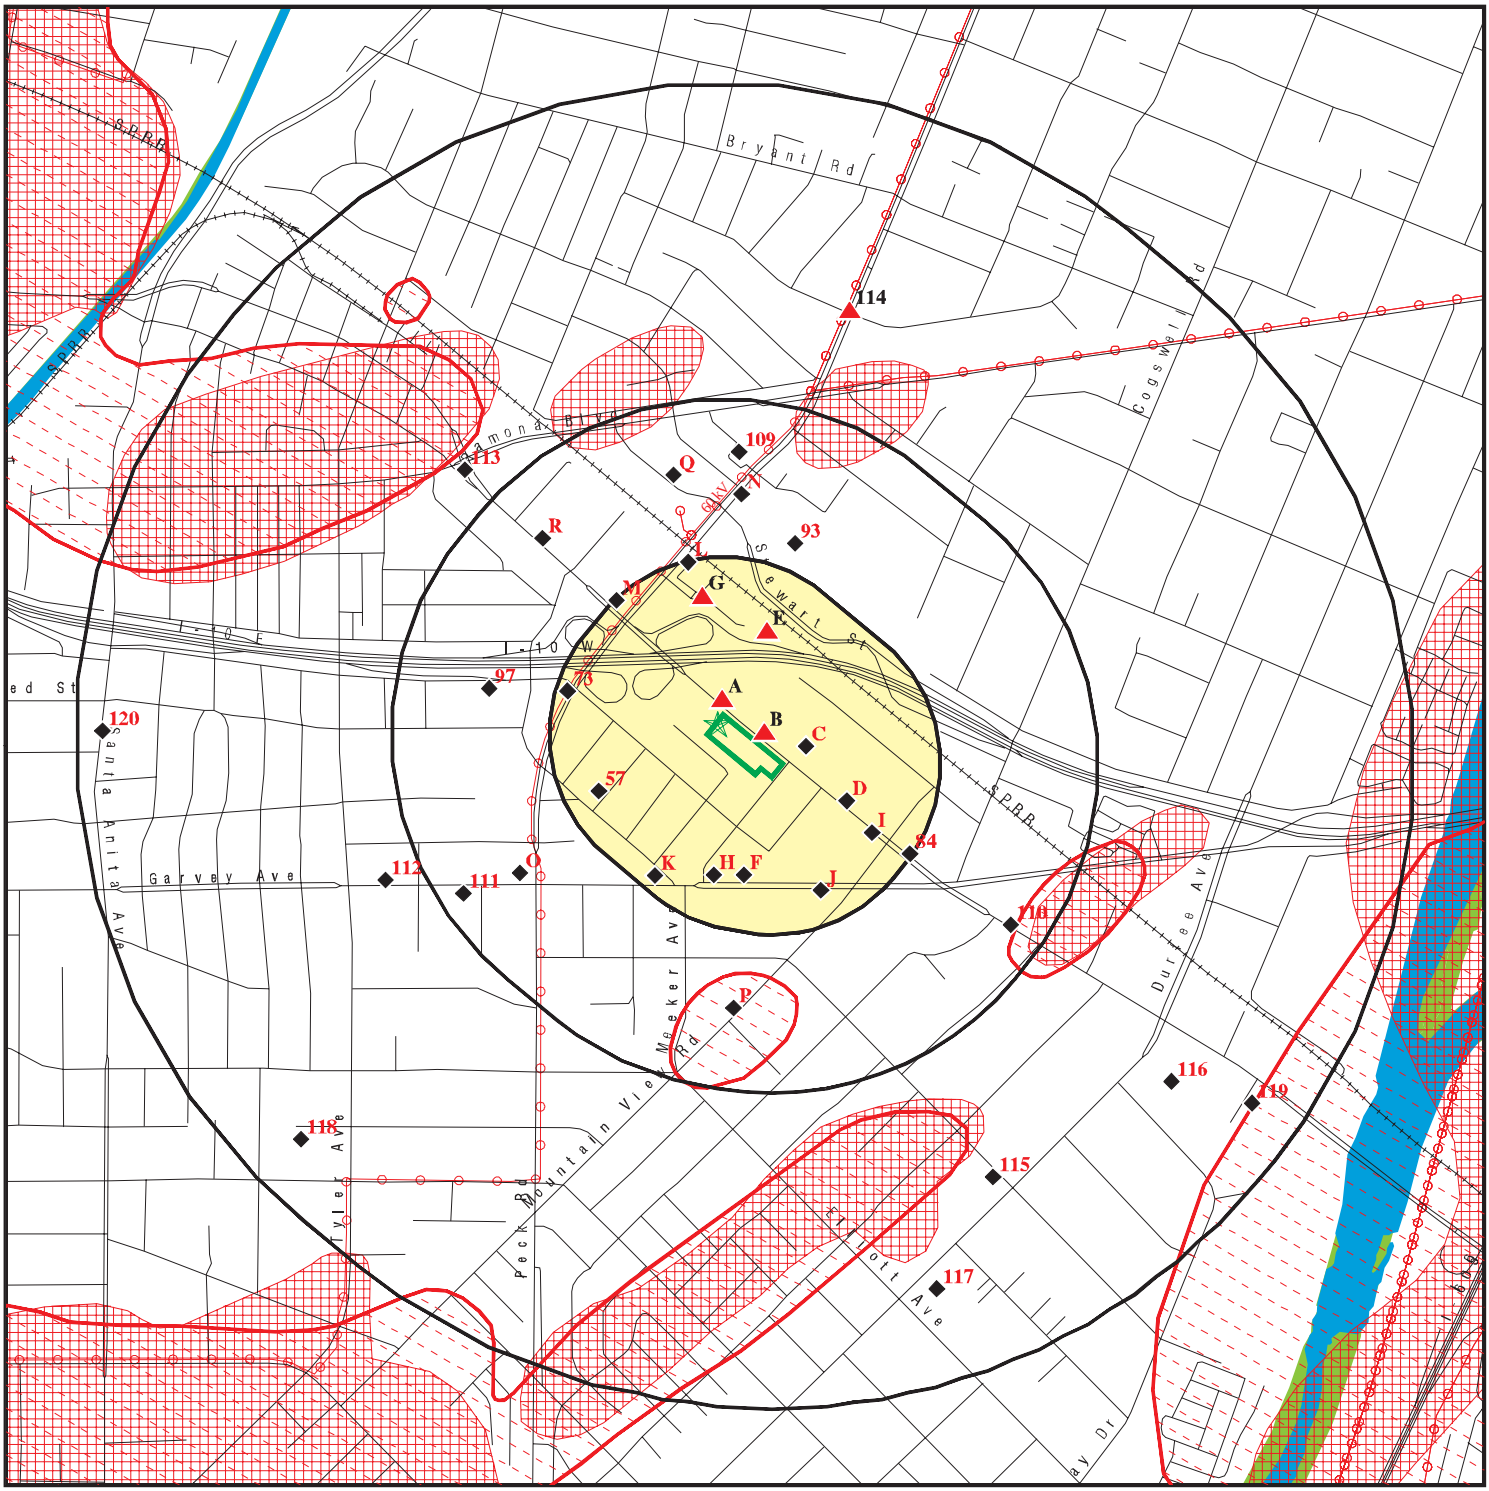

Target Property

Sites at elevations higher than or equal to the target property

Sites at elevations lower than the target property

Manufactured Gas Plants

National Priority List Sites

Dept. Defense Sites

Indian Reservations BIA

Power transmission lines

Special Flood Hazard Area (1%)

0.2% Annual Chance Flood Hazard

National Wetland Inventory

State Wetlands


Areas of Concern

This report includes Interactive Map Layers to display and/or hide map information. The legend includes only those icons for the default map view.

SITE NAME:	Proposed Residential Development	CLIENT:	Terracon
ADDRESS:	11640-11730 Valley Boulevard El Monte CA 91732	CONTACT:	Maria Maternowski
LAT/LONG:	34.066489 / 118.025527	INQUIRY #:	6078761.2s
		DATE:	June 01, 2020 2:59 pm

Copyright © 2020 EDR, Inc. © 2015 TomTom Rel. 2015.

DETAIL MAP - 6078761.2S

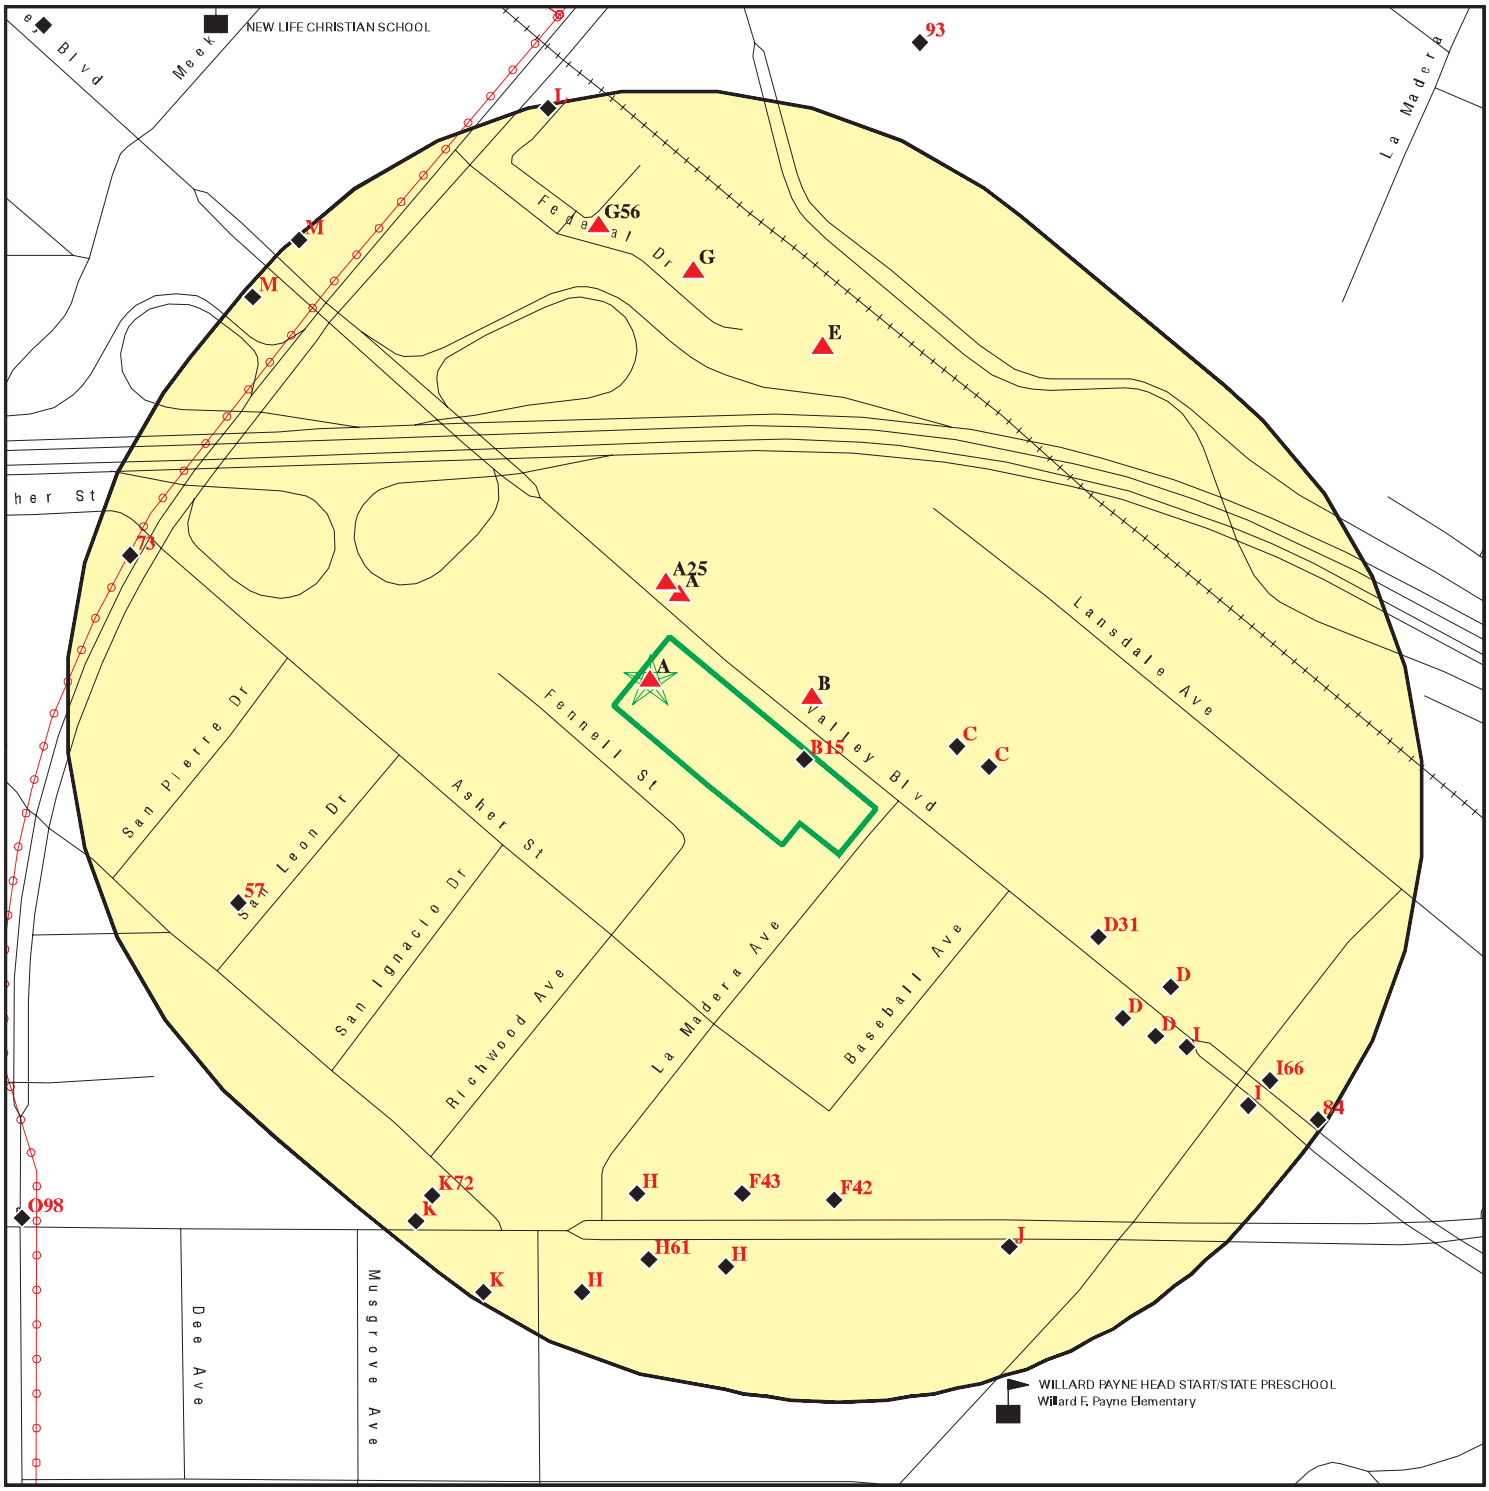

- Target Property
- Sites at elevations higher than or equal to the target property
- Sites at elevations lower than the target property
- Manufactured Gas Plants
- Sensitive Receptors
- National Priority List Sites
- Dept. Defense Sites
- Indian Reservations BIA
- Power transmission lines
- Special Flood Hazard Area (1%)
- 0.2% Annual Chance Flood Hazard
- Areas of Concern

This report includes Interactive Map Layers to display and/or hide map information. The legend includes only those icons for the default map view.

SITE NAME: Proposed Residential Development ADDRESS: 11640-11730 Valley Boulevard El Monte CA 91732 LAT/LONG: 34.066489 / 118.025527	CLIENT: Terracon CONTACT: Maria Maternowski INQUIRY #: 6078761.2s DATE: June 01, 2020 3:00 pm

Copyright © 2020 EDR, Inc. © 2015 TomTom Rel. 2015.

MAP FINDINGS SUMMARY

Database	Search Distance (Miles)	Target Property	< 1/8	1/8 - 1/4	1/4 - 1/2	1/2 - 1	> 1	Total Plotted
STANDARD ENVIRONMENTAL RECORDS								
Federal NPL site list								
NPL	1.000		0	0	1	1	NR	2
Proposed NPL	1.000		0	0	0	0	NR	0
NPL LIENS	1.000		0	0	0	0	NR	0
Federal Delisted NPL site list								
Delisted NPL	1.000		0	0	0	0	NR	0
Federal CERCLIS list								
FEDERAL FACILITY	0.500		0	0	0	NR	NR	0
SEMS	0.500		0	0	3	NR	NR	3
Federal CERCLIS NFRAP site list								
SEMS-ARCHIVE	0.500		0	0	0	NR	NR	0
Federal RCRA CORRACTS facilities list								
CORRACTS	1.000		0	0	0	0	NR	0
Federal RCRA non-CORRACTS TSD facilities list								
RCRA-TSDF	0.500		0	0	0	NR	NR	0
Federal RCRA generators list								
RCRA-LQG	0.250		0	0	NR	NR	NR	0
RCRA-SQG	0.250		2	7	NR	NR	NR	9
RCRA-VSQG	0.250		0	0	NR	NR	NR	0
Federal institutional controls / engineering controls registries								
LUCIS	0.500		0	0	0	NR	NR	0
US ENG CONTROLS	0.500		0	0	1	NR	NR	1
US INST CONTROLS	0.500		0	0	0	NR	NR	0
Federal ERNS list								
ERNS	TP		NR	NR	NR	NR	NR	0
State- and tribal - equivalent NPL								
RESPONSE	1.000		0	0	1	0	NR	1
State- and tribal - equivalent CERCLIS								
ENVIROSTOR	1.000		0	0	3	7	NR	10
State and tribal landfill and/or solid waste disposal site lists								
SWF/LF	0.500		0	0	0	NR	NR	0
State and tribal leaking storage tank lists								
LUST	0.500	1	4	2	10	NR	NR	17

MAP FINDINGS SUMMARY

Database	Search Distance (Miles)	Target Property	< 1/8	1/8 - 1/4	1/4 - 1/2	1/2 - 1	> 1	Total Plotted
INDIAN LUST	0.500		0	0	0	NR	NR	0
CPS-SLIC	0.500		0	1	2	NR	NR	3
State and tribal registered storage tank lists								
FEMA UST	0.250		0	0	NR	NR	NR	0
UST	0.250		1	3	NR	NR	NR	4
AST	0.250		1	0	NR	NR	NR	1
INDIAN UST	0.250		0	0	NR	NR	NR	0
State and tribal voluntary cleanup sites								
INDIAN VCP	0.500		0	0	0	NR	NR	0
VCP	0.500		0	0	0	NR	NR	0
State and tribal Brownfields sites								
BROWNFIELDS	0.500		0	0	0	NR	NR	0
ADDITIONAL ENVIRONMENTAL RECORDS								
Local Brownfield lists								
US BROWNFIELDS	0.500		0	0	0	NR	NR	0
Local Lists of Landfill / Solid Waste Disposal Sites								
WMUDS/SWAT	0.500		0	0	0	NR	NR	0
SWRCY	0.500		0	1	0	NR	NR	1
HAULERS	TP		NR	NR	NR	NR	NR	0
INDIAN ODI	0.500		0	0	0	NR	NR	0
ODI	0.500		0	0	0	NR	NR	0
DEBRIS REGION 9	0.500		0	0	0	NR	NR	0
IHS OPEN DUMPS	0.500		0	0	0	NR	NR	0
Local Lists of Hazardous waste / Contaminated Sites								
AOCONCERN	1.000		0	0	1	0	NR	1
US HIST CDL	TP		NR	NR	NR	NR	NR	0
HIST Cal-Sites	1.000		0	0	0	1	NR	1
SCH	0.250		0	0	NR	NR	NR	0
CDL	TP		NR	NR	NR	NR	NR	0
Toxic Pits	1.000		0	0	0	0	NR	0
CERS HAZ WASTE	0.250		3	10	NR	NR	NR	13
US CDL	TP		NR	NR	NR	NR	NR	0
PFAS	0.500		0	0	0	NR	NR	0
Local Lists of Registered Storage Tanks								
SWEEPS UST	0.250		3	3	NR	NR	NR	6
HIST UST	0.250		1	5	NR	NR	NR	6
CA FID UST	0.250		1	1	NR	NR	NR	2
CERS TANKS	0.250		0	2	NR	NR	NR	2
Local Land Records								
LIENS	TP		NR	NR	NR	NR	NR	0

MAP FINDINGS SUMMARY

Database	Search Distance (Miles)	Target Property	< 1/8	1/8 - 1/4	1/4 - 1/2	1/2 - 1	> 1	Total Plotted
LIENS 2	TP		NR	NR	NR	NR	NR	0
DEED	0.500		0	0	0	NR	NR	0
Records of Emergency Release Reports								
HMIRS	TP		NR	NR	NR	NR	NR	0
CHMIRS	TP		NR	NR	NR	NR	NR	0
LDS	TP		NR	NR	NR	NR	NR	0
MCS	TP		NR	NR	NR	NR	NR	0
SPILLS 90	TP		NR	NR	NR	NR	NR	0
Other Ascertainable Records								
RCRA NonGen / NLR	0.250	1	3	16	NR	NR	NR	20
FUDS	1.000		0	0	0	0	NR	0
DOD	1.000		0	0	0	0	NR	0
SCRD DRYCLEANERS	0.500		0	0	0	NR	NR	0
US FIN ASSUR	TP		NR	NR	NR	NR	NR	0
EPA WATCH LIST	TP		NR	NR	NR	NR	NR	0
2020 COR ACTION	0.250		0	0	NR	NR	NR	0
TSCA	TP		NR	NR	NR	NR	NR	0
TRIS	TP		NR	NR	NR	NR	NR	0
SSTS	TP		NR	NR	NR	NR	NR	0
ROD	1.000		0	0	1	1	NR	2
RMP	TP		NR	NR	NR	NR	NR	0
RAATS	TP		NR	NR	NR	NR	NR	0
PRP	TP		NR	NR	NR	NR	NR	0
PADS	TP		NR	NR	NR	NR	NR	0
ICIS	TP		NR	NR	NR	NR	NR	0
FTTS	TP		NR	NR	NR	NR	NR	0
MLTS	TP		NR	NR	NR	NR	NR	0
COAL ASH DOE	TP		NR	NR	NR	NR	NR	0
COAL ASH EPA	0.500		0	0	0	NR	NR	0
PCB TRANSFORMER	TP		NR	NR	NR	NR	NR	0
RADINFO	TP		NR	NR	NR	NR	NR	0
HIST FTTS	TP		NR	NR	NR	NR	NR	0
DOT OPS	TP		NR	NR	NR	NR	NR	0
CONSENT	1.000		0	0	1	0	NR	1
INDIAN RESERV	1.000		0	0	0	0	NR	0
FUSRAP	1.000		0	0	0	0	NR	0
UMTRA	0.500		0	0	0	NR	NR	0
LEAD SMELTERS	TP		NR	NR	NR	NR	NR	0
US AIRS	TP		NR	NR	NR	NR	NR	0
US MINES	0.250		0	0	NR	NR	NR	0
ABANDONED MINES	0.250		0	0	NR	NR	NR	0
FINDS	TP	1	NR	NR	NR	NR	NR	1
ECHO	TP		NR	NR	NR	NR	NR	0
DOCKET HWC	TP		NR	NR	NR	NR	NR	0
UXO	1.000		0	0	0	0	NR	0
FUELS PROGRAM	0.250		0	0	NR	NR	NR	0
CA BOND EXP. PLAN	1.000		0	0	0	0	NR	0
Cortese	0.500		0	0	1	NR	NR	1
CUPA Listings	0.250		0	0	NR	NR	NR	0

MAP FINDINGS SUMMARY

Database	Search Distance (Miles)	Target Property	< 1/8	1/8 - 1/4	1/4 - 1/2	1/2 - 1	> 1	Total Plotted
DRYCLEANERS	0.250		0	3	NR	NR	NR	3
EMI	TP	1	NR	NR	NR	NR	NR	1
ENF	TP		NR	NR	NR	NR	NR	0
Financial Assurance	TP		NR	NR	NR	NR	NR	0
HAZNET	TP	2	NR	NR	NR	NR	NR	2
ICE	TP		NR	NR	NR	NR	NR	0
HIST CORTESE	0.500	1	1	2	6	NR	NR	10
LOS ANGELES CO. HMS	TP	1	NR	NR	NR	NR	NR	1
HWP	1.000		0	0	0	0	NR	0
HWT	0.250		0	0	NR	NR	NR	0
MINES	0.250		0	0	NR	NR	NR	0
MWMP	0.250		0	0	NR	NR	NR	0
NPDES	TP		NR	NR	NR	NR	NR	0
PEST LIC	TP		NR	NR	NR	NR	NR	0
PROC	0.500		0	0	0	NR	NR	0
Notify 65	1.000		0	0	0	2	NR	2
LA Co. Site Mitigation	TP		NR	NR	NR	NR	NR	0
UIC	TP		NR	NR	NR	NR	NR	0
UIC GEO	TP		NR	NR	NR	NR	NR	0
WASTEWATER PITS	0.500		0	0	0	NR	NR	0
WDS	TP		NR	NR	NR	NR	NR	0
WIP	0.250	2	3	16	NR	NR	NR	21
MILITARY PRIV SITES	TP		NR	NR	NR	NR	NR	0
PROJECT	TP		NR	NR	NR	NR	NR	0
WDR	TP		NR	NR	NR	NR	NR	0
CIWQS	TP		NR	NR	NR	NR	NR	0
CERS	TP	1	NR	NR	NR	NR	NR	1
NON-CASE INFO	TP		NR	NR	NR	NR	NR	0
OTHER OIL GAS	TP		NR	NR	NR	NR	NR	0
PROD WATER PONDS	TP		NR	NR	NR	NR	NR	0
SAMPLING POINT	TP		NR	NR	NR	NR	NR	0
WELL STIM PROJ	TP		NR	NR	NR	NR	NR	0
HWTS	TP	3	NR	NR	NR	NR	NR	3
MINES MRDS	TP		NR	NR	NR	NR	NR	0
LOS ANGELES CO LF METHANE	0.500		0	0	0	NR	NR	0
EDR HIGH RISK HISTORICAL RECORDS								
EDR Exclusive Records								
EDR MGP	1.000		0	0	0	0	NR	0
EDR Hist Auto	0.125		1	NR	NR	NR	NR	1
EDR Hist Cleaner	0.125		0	NR	NR	NR	NR	0
EDR RECOVERED GOVERNMENT ARCHIVES								
Exclusive Recovered Govt. Archives								
RGA LF	TP		NR	NR	NR	NR	NR	0
RGA LUST	TP	3	NR	NR	NR	NR	NR	3
- Totals --		17	24	72	31	12	0	156

MAP FINDINGS SUMMARY

Database	Search Distance (Miles)	Target Property	< 1/8	1/8 - 1/4	1/4 - 1/2	1/2 - 1	> 1	Total Plotted

NOTES:

TP = Target Property

NR = Not Requested at this Search Distance

Sites may be listed in more than one database

A1 **NELSON PONTIAC** **LUST** **S122356257**
Target **11710 VALLEY BLVD E** **CERS** **N/A**
Property **EL MONTE, CA 91732**

Site 1 of 18 in cluster A

Actual:
296 ft.

LUST:

Name:	NELSON PONTIAC
Address:	11710 VALLEY BLVD E
City,State,Zip:	EL MONTE, CA 91732
Lead Agency:	LOS ANGELES COUNTY
Case Type:	LUST Cleanup Site
Geo Track:	http://geotracker.waterboards.ca.gov/profile_report.asp?global_id=T0603704037
Global Id:	T0603704037
Latitude:	34.0659677
Longitude:	-118.0242289
Status:	Completed - Case Closed
Status Date:	09/15/1992
Case Worker:	JOA
RB Case Number:	I-13121
Local Agency:	LOS ANGELES COUNTY
Potential Media Affect:	Soil
Potential Contaminants of Concern:	Gasoline

LUST:

Global Id:	T0603704037
Contact Type:	Local Agency Caseworker
Contact Name:	JOHN AWUJO
Organization Name:	LOS ANGELES COUNTY
Address:	900 S FREMONT AVE
City:	ALHAMBRA
Email:	jawujo@dpw.lacounty.gov
Phone Number:	6264583507

Global Id:	T0603704037
Contact Type:	Regional Board Caseworker
Contact Name:	YUE RONG
Organization Name:	LOS ANGELES RWQCB (REGION 4)
Address:	320 W. 4TH ST., SUITE 200
City:	Los Angeles
Email:	yrong@waterboards.ca.gov

LUST:

Global Id:	T0603704037
Action Type:	Other
Date:	12/22/1989
Action:	Leak Discovery

Global Id:	T0603704037
Action Type:	Other
Date:	12/22/1989
Action:	Leak Stopped

Global Id:	T0603704037
Action Type:	Other
Date:	02/16/1990
Action:	Leak Reported

NELSON PONTIAC (Continued) **S122356257**

LUST:
Global Id: T0603704037
Status: Open - Case Begin Date
Status Date: 06/10/1987

Global Id: T0603704037
Status: Open - Remediation
Status Date: 06/10/1987

Global Id: T0603704037
Status: Completed - Case Closed
Status Date: 09/15/1992

CERS:
Name: NELSON PONTIAC
Address: 11710 VALLEY BLVD E
City,State,Zip: EL MONTE, CA 91732
Site ID: 225559
CERS ID: T0603704037
CERS Description: Leaking Underground Storage Tank Cleanup Site

Affiliation:
Affiliation Type Desc: Regional Board Caseworker
Entity Name: YUE RONG - LOS ANGELES RWQCB (REGION 4)
Affiliation Address: 320 W. 4TH ST., SUITE 200
Affiliation City: Los Angeles
Affiliation State: CA

Affiliation Type Desc: Local Agency Caseworker
Entity Name: JOHN AWUJO - LOS ANGELES COUNTY
Affiliation Address: 900 S FREMONT AVE
Affiliation City: ALHAMBRA
Affiliation State: CA
Affiliation Phone: 6264583507

A2 **TRICOLOR AUTO** **HAZNET** **S123632063**
Target **11705 VALLEY BLVD STE 11721** **HWTS** **N/A**
Property **EL MONTE, CA 91732**

Site 2 of 18 in cluster A

Actual:
296 ft.

HAZNET:
Name: TRICOLOR AUTO
Address: 11705 VALLEY BLVD STE 11721
City,State,Zip: EL MONTE, CA 917323084
Contact: RICARDO ARAIZA
Telephone: 3232158901
Mailing Address: 11705 VALLEY BLVD

Year: 2017
Gepaid: CAL000402512
TSD EPA ID: CAD097030993
CA Waste Code: 352 - Other organic solids
Disposal Method: H141 - Storage, Bulking, And/Or Transfer Off Site--No Treatment/Reovery (H010-H129) Or (H131-H135)

TRICOLOR AUTO (Continued) **S123632063**

Tons: 0.05

Additional Info:
Year: 2017
Gen EPA ID: CAL000402512

Shipment Date: 20170630
Creation Date: 5/20/2018 18:31:51
Receipt Date: 20170707
Manifest ID: 017449287JJK
Trans EPA ID: CAD028277036
Trans Name: ASBURY ENVIRONMENTAL SERVICES
TSDF EPA ID: CAD097030993
Trans Name: US ECOLOGY VERNON INC
CA Waste Code: 352 - Other organic solids
Disposal Method: H141 - Storage, Bulking, And/Or Transfer Off Site--No Treatment/Reovery (H010-H129) Or (H131-H135)
Quantity Tons: 0.05
Waste Quantity: 100
Quantity Unit: P

HWTS:
Name: TRICOLOR AUTO
Address: 11705 VALLEY BLVD STE 11721
City,State,Zip: EL MONTE, CA 917323084
EPA ID: CAL000402512
Create Date: 11/26/2014
Last Act Date: 03/23/2018
Mailing Address: 11705 VALLEY BLVD
Mailing City,State,Zip: EL MONTE, CA 91732
Owner Name: TRICOLOR AUTO LLC
Owner Address: 11705 VALLEY BLVD
Owner City,State,Zip: EL MONTE, CA 91732
Contact Name: RICARDO ARAIZA
Contact Address: 11705 VALLEY BLVD
City,State,Zip: EL MONTE, CA 91732

NAICS:
EPA ID: CAL000402512
Create Date: 2016-08-17 13:42:21
NAICS Code: 811111
NAICS Description: General Automotive Repair
Issued EPA ID Date: 2014-11-26 09:30:31
Facility Name: TRICOLOR AUTO
Facility Address: 11705 VALLEY BLVD STE 11721
Facility City: EL MONTE
Facility County: 19
Facility State: CA
Facility Zip: 917323084

A3 **NELSON PONTIAC** **RGA LUST** **S114660312**
Target **11710 VALLEY BLVD E** **N/A**
Property **EL MONTE, CA**

Site 3 of 18 in cluster A

Actual: **296 ft.**

RGA LUST:

Name:	NELSON PONTIAC		
Address:	11710 VALLEY BLVD E		
City:	EL MONTE		
State:	EL MONTE		
	2012	NELSON PONTIAC	11710 VALLEY BLVD E
Name:	NELSON PONTIAC		
Address:	11710 VALLEY BLVD E		
City:	EL MONTE		
State:	EL MONTE		
	2011	NELSON PONTIAC	11710 VALLEY BLVD E
Name:	NELSON PONTIAC		
Address:	11710 VALLEY BLVD E		
City:	EL MONTE		
State:	EL MONTE		
	2010	NELSON PONTIAC	11710 VALLEY BLVD E
Name:	NELSON PONTIAC		
Address:	11710 VALLEY BLVD E		
City:	EL MONTE		
State:	EL MONTE		
	2009	NELSON PONTIAC	11710 VALLEY BLVD E
Name:	NELSON PONTIAC		
Address:	11710 VALLEY BLVD E		
City:	EL MONTE		
State:	EL MONTE		
	2008	NELSON PONTIAC	11710 VALLEY BLVD E
Name:	NELSON PONTIAC		
Address:	11710 VALLEY BLVD E		
City:	EL MONTE		
State:	EL MONTE		
	2007	NELSON PONTIAC	11710 VALLEY BLVD E
Name:	NELSON PONTIAC		
Address:	11710 VALLEY BLVD E		
City:	EL MONTE		
State:	EL MONTE		
	2006	NELSON PONTIAC	11710 VALLEY BLVD E
Name:	NELSON PONTIAC		
Address:	11710 VALLEY BLVD E		
City:	EL MONTE		
State:	EL MONTE		
	2005	NELSON PONTIAC	11710 VALLEY BLVD E
Name:	NELSON PONTIAC		
Address:	11710 VALLEY BLVD E		
City:	EL MONTE		
State:	EL MONTE		
	2003	NELSON PONTIAC	11710 VALLEY BLVD E
Name:	NELSON PONTIAC		
Address:	11710 VALLEY BLVD E		
City:	EL MONTE		
State:	EL MONTE		
	2002	NELSON PONTIAC	11710 VALLEY BLVD E
Name:	NELSON PONTIAC		
Address:	11710 VALLEY BLVD E		

NELSON PONTIAC (Continued) **S114660312**

City: EL MONTE
State: EL MONTE
2001 NELSON PONTIAC 11710 VALLEY BLVD E
Name: NELSON PONTIAC
Address: 11710 VALLEY BLVD E
City: EL MONTE
State: EL MONTE
2000 NELSON PONTIAC 11710 VALLEY BLVD E

A4 **NELSON ENTERPRISES #1** **HWTS** **S124587872**
Target **11640 VALLEY BLVD** **N/A**
Property **EL MONTE, CA 91732**

Site 4 of 18 in cluster A

Actual: **296 ft.**

HWTS:

Name:	NELSON ENTERPRISES #1
Address:	11640 VALLEY BLVD
City,State,Zip:	EL MONTE, CA 917323036
EPA ID:	CAC002602483
Inactive Date:	10/11/2006
Create Date:	04/13/2006
Last Act Date:	10/31/2006
Mailing Address:	1050 LAKES DR STE 420
Mailing City,State,Zip:	WEST COVINA, CA 91790
Owner Name:	NELSON ENTERPRISES #1 INC
Owner Address:	1050 LAKES DR STE 420
Owner City,State,Zip:	WEST COVINA, CA 91790
Contact Name:	DALE FESSLER
Contact Address:	1050 LAKES DR STE 420
City,State,Zip:	WEST COVINA, CA 91790

A5 **CUSTOM RIM & TIRE** **WIP** **S106765515**
Target **11640 VALLEY BLVD** **N/A**
Property **EL MONTE, CA 91732**

Site 5 of 18 in cluster A

Actual: **296 ft.**

WIP:

Name:	CUSTOM RIM & TIRE
Address:	11640 Valley Blvd
City,State,Zip:	EL MONTE, CA 91732
Region:	4
File Number:	107.0791
File Status:	**Not reported**
Staff:	UNIDENTIFIED
Facility Suite:	Not reported

A6 **NELSON PONTIAC** **RGA LUST** **S114660314**
Target **11710 VALLEY BLVD.** **N/A**
Property **EL MONTE, CA**

Site 6 of 18 in cluster A

Actual: **296 ft.**

RGA LUST:
Name: NELSON PONTIAC
Address: 11710 VALLEY BLVD.
City: EL MONTE
State: EL MONTE
1994 NELSON PONTIAC 11710 VALLEY BLVD.
Name: NELSON PONTIAC
Address: 11710 VALLEY BLVD.
City: EL MONTE
State: EL MONTE
1993 NELSON PONTIAC 11710 VALLEY BLVD.

A7 **NELSON PONTIAC G M C & HONDA** **HAZNET** **S123778631**
Target **11710 VALLEY BLVD** **HWTS** **N/A**
Property **EL MONTE, CA 91732**

Site 7 of 18 in cluster A

Actual: **296 ft.**

HAZNET:
Name: NELSON PONTIAC G M C & HONDA
Address: 11710 VALLEY BLVD
City,State,Zip: EL MONTE, CA 917320000
Contact: GRACE WOLLARD
Telephone: 8184440321
Mailing Address: --

Year: 1985
Gepaid: CAX000137463
TSD EPA ID: CAD008302903
CA Waste Code: 461 - Paint sludge
Disposal Method: UNK -
Tons: 0.4587

HWTS:
Name: NELSON PONTIAC G M C & HONDA
Address: 11710 VALLEY BLVD
City,State,Zip: EL MONTE, CA 917320000
EPA ID: CAX000137463
Inactive Date: 04/30/1986
Create Date: 01/09/1985
Last Act Date: 07/10/2001
Mailing Address: --
Mailing City,State,Zip: EL MONTE, CA 917340000
Owner Name: --
Owner Address: --
Owner City,State,Zip: --, 99 --
Contact Name: GRACE WOLLARD
Contact Address: --
City,State,Zip: --, 99 --

A8 Target Property **TRICOLOR AUTO**
11705 VALLEY BLVD STE 11721
EL MONTE, CA 91732

RCRA NonGen / NLR **1024847543** **CAL000402512**

Site 8 of 18 in cluster A

Actual: 296 ft.

RCRA NonGen / NLR:

Date form received by agency:	2014-11-26 00:00:00.0
Facility name:	TRICOLOR AUTO
Facility address:	11705 VALLEY BLVD STE 11721 EL MONTE, CA 91732-3084
EPA ID:	CAL000402512
Mailing address:	11705 VALLEY BLVD EL MONTE, CA 91732
Contact:	RICARDO ARAIZA
Contact address:	11705 VALLEY BLVD EL MONTE, CA 91732
Contact telephone:	323-215-8901
Contact email:	RARAIZA@GANASAUTO.COM
EPA Region:	09
Classification:	Non-Generator
Description:	Handler: Non-Generators do not presently generate hazardous waste

Owner/Operator Summary:

Owner/operator name:	TRICOLOR AUTO LLC
Owner/operator address:	11705 VALLEY BLVD EL MONTE, CA 91732
Owner/operator telephone:	424-290-2200
Legal status:	Other
Owner/Operator Type:	Owner
Owner/operator name:	RICARDO ARAIZA
Owner/operator address:	11705 VALLEY BLVD EL MONTE, CA 91732
Owner/operator telephone:	323-215-8901
Legal status:	Other
Owner/Operator Type:	Operator

Handler Activities Summary:

U.S. importer of hazardous waste:	No
Mixed waste (haz. and radioactive):	No
Recycler of hazardous waste:	No
Transporter of hazardous waste:	No
Treater, storer or disposer of HW:	No
Underground injection activity:	No
On-site burner exemption:	No
Furnace exemption:	No
Used oil fuel burner:	No
Used oil processor:	No
User oil refiner:	No
Used oil fuel marketer to burner:	No
Used oil Specification marketer:	No
Used oil transfer facility:	No
Used oil transporter:	No

Violation Status: No violations found

A9 **NELSON PONTIAC** **HIST CORTESE** **S110060748**
Target **11710 VALLEY** **N/A**
Property **EL MONTE, CA 91732**

Site 9 of 18 in cluster A

Actual: **296 ft.**

HIST CORTESE:
- edr_fname: NELSON PONTIAC
- edr_fadd1: 11710 VALLEY
- City,State,Zip: EL MONTE, CA 91732
- Region: CORTESE
- Facility County Code: 19
- Reg By: LTNKA
- Reg Id: I-13121

A10 **REDFORD MOTORS (DEST)** **LOS ANGELES CO. HMS** **U003059593**
Target **11720 VALLEY BLVD** **N/A**
Property **EL MONTE, CA 91732**

Site 10 of 18 in cluster A

Actual: **296 ft.**

LOS ANGELES CO. HMS:
- Name: REDFORD MOTORS (DEST)
- Address: 11720 VALLEY BLVD
- City,State,Zip: EL MONTE, CA 91732
- Region: LA
- Permit Category: I
- Facility Id: 003303-I03419
- Facility Type: 00
- Facility Status: Closed
- Area: 3C
- Permit Number: 000001505
- Permit Status: Closed

A11 **NELSON PONTIAC** **FINDS** **1023302606**
Target **11710 VALLEY BLVD E** **N/A**
Property **EL MONTE, CA 91732**

Site 11 of 18 in cluster A

Actual: **296 ft.**

FINDS:
- Registry ID: 110065948327
- Facility URL: http://ofmpub.epa.gov/enviro/fii_query_detail.disp_program_facility?p_registry_id=110065948327

Environmental Interest/Information System:
STATE MASTER

Click this hyperlink while viewing on your computer to access additional FINDS: detail in the EDR Site Report.

A12 **NELSON PONTIAC** **RGA LUST** **S114660315**
Target **11710 VALLEY BLVD** **N/A**
Property **EL MONTE, CA**

Site 12 of 18 in cluster A

Actual: **296 ft.**

RGA LUST:

Name:	NELSON PONTIAC		
Address:	11710 VALLEY BLVD		
City:	EL MONTE		
State:	EL MONTE		
	1998	NELSON PONTIAC	11710 VALLEY BLVD
Name:	NELSON PONTIAC		
Address:	11710 VALLEY BLVD		
City:	EL MONTE		
State:	EL MONTE		
	1997	NELSON PONTIAC	11710 VALLEY BLVD
Name:	NELSON PONTIAC		
Address:	11710 VALLEY BLVD		
City:	EL MONTE		
State:	EL MONTE		
	1996	NELSON PONTIAC	11710 VALLEY BLVD
Name:	NELSON PONTIAC		
Address:	11710 VALLEY BLVD		
City:	EL MONTE		
State:	EL MONTE		
	1995	NELSON PONTIAC	11710 VALLEY BLVD

A13 **NELSON PONTIAC** **EMI** **S106836223**
Target **11710 VALLEY BLVD.** **N/A**
Property **EL MONTE, CA 91732**

Site 13 of 18 in cluster A

Actual: **296 ft.**

EMI:

Name:	NELSON PONTIAC
Address:	11710 VALLEY BLVD.
City,State,Zip:	EL MONTE, CA 91732
Year:	1987
County Code:	19
Air Basin:	SC
Facility ID:	22036
Air District Name:	SC
SIC Code:	5511
Air District Name:	SOUTH COAST AQMD
Total Organic Hydrocarbon Gases Tons/Yr:	2
Reactive Organic Gases Tons/Yr:	2
Carbon Monoxide Emissions Tons/Yr:	0
NOX - Oxides of Nitrogen Tons/Yr:	0
SOX - Oxides of Sulphur Tons/Yr:	0
Particulate Matter Tons/Yr:	0
Part. Matter 10 Micrometers and Smllr Tons/Yr:	0

A14
Target
Property

REDFORD MOTORS
11720 VALLEY BLVD
EL MONTE, CA 91732

WIP **S106765254**
N/A

Site 14 of 18 in cluster A

Actual:
296 ft.

WIP:
Name: REDFORD MOTORS
Address: 11720 Valley Blvd
City,State,Zip: EL MONTE, CA 91732
Region: 4
File Number: 107.0298
File Status: Historical
Staff: BPONEK
Facility Suite: Not reported

Areas of Concern
NNE
1/4-1/2
2204 ft.

SAN GABRIEL VALLEY

BALDWIN PARK, CA

AOCONCERN **CCA0000001**
N/A

AOC:
Description: San Gabriel Valley areas where VOC contamination is at or above the MCL as designated by region 9 EPA office.

NPL
Region
ESE
1/2-1
4840 ft.

SAN GABRIEL VALLEY (AREA 2)
SUNSET & SAN BERNARDINO FREEWAY
BALDWIN PARK, CA 91706

NPL **1000114961**
SEMS **CAD980818512**
US ENG CONTROLS
RCRA NonGen / NLR
ROD
PRP

NPL:
Name: SAN GABRIEL VALLEY (AREA 2)
Address: SUNSET & SAN BERNARDINO FREEWAY
City,State,Zip: BALDWIN PARK, CA 91706
EPA ID: CAD980818512
EPA Region: 9
Federal: N
Final Date: 1984-05-08 00:00:00
Site ID: 902092
Latitude: 34.073611
Site Score: 42.240000000000002
Longitude: -117.9361

NPL:
EPA ID: CAD980818512
NPL Status: Currently on the Final NPL
Category Description: Depth To Aquifer-<= 10 Feet
Category Value: 1

EPA ID: CAD980818512
NPL Status: Currently on the Final NPL
Category Description: Distance To Nearest Population-> 0 And <= 1/4 Mile
Category Value: 10

NPL:

SAN GABRIEL VALLEY (AREA 2) (Continued) **1000114961**

EPA ID: CAD980818512
Site ID: 0902092
Site Status: F
Federal Site: N
EPA Region: 09
Date Proposed: 09/08/83
Date Finalized: 05/08/84

NPL:
EPA ID: CAD980818512
NPL Status: Currently on the Final NPL

EPA ID: CAD980818512
NPL Status: Currently on the Final NPL
Substance ID: U210
Substance: TETRACHLOROETHENE
CAS #: 127-18-4
Pathway: GROUND WATER PATHWAY
Scoring: 2

EPA ID: CAD980818512
NPL Status: Currently on the Final NPL
Substance ID: U211
Substance: CARBON TETRACHLORIDE
CAS #: 56-23-5
Pathway: GROUND WATER PATHWAY
Scoring: 4

EPA ID: CAD980818512
NPL Status: Currently on the Final NPL
Substance ID: U228
Substance: TRICHLOROETHYLENE (TCE)
CAS #: 79-01-6
Pathway: GROUND WATER PATHWAY
Scoring: 2

NPL:
EPA ID: CAD980818512
Summary: Conditions at listing September 1983): San Gabriel Valley Area 2) is a ground water plume that parallels the San Gabriel River to the west in the San Gabriel ground water basin in the Baldwin Park area of Los Angeles County, California. Th

EPA ID: CAD980818512
Summary: e plume is about 7.5 miles long and 1.5 miles wide. Ground water is contaminated with trichloroethylene TCE), perchloroethylene PCE), and carbon tetrachloride, according to analyses by State agencies and local water companies. Many pub

EPA ID: CAD980818512
Summary: lic wells in the area exceed the EPA Suggested No Adverse Response Levels SNARL) for TCE and PCE. Approximately 100,000 people are affected. Cities and public water companies in the area have tested to ensure that their water supplies contain

EPA ID: CAD980818512

SAN GABRIEL VALLEY (AREA 2) (Continued) **1000114961**

Summary: less than 5 parts per billion ppb) of TCE, a level considered safe for human consumption. When alternative methods of reducing the TCE level below 5 ppb are not effective, wells are removed from service. Status June 1984): A supplemen

EPA ID: CAD980818512
Summary: tal sampling program of contaminated wells will begin soon to get a snapshot view of the degree of contamination. The State Department of Health Services and EPA are preparing to initiate a remedial investigation/ feasibility study to dete

EPA ID: CAD980818512
Summary: rmine the aerial and vertical extent of contamination and to develop alternatives for treatment and management of the problem. EPA continues its investigation to identify sources of the contamination. This site, along with the three

EPA ID: CAD980818512
Summary: other San Gabriel Valley sites, was added to the NPL in May 1984 because it involves a serious problem that required taking immediate remedial action.

NPL:
EPA ID: CAD980818512
NPL Status: Final
Proposed Date: 09/08/1983
Final Date: 05/08/1984

NPL:
EPA ID: CAD980818512
NPL Name: SAN GABRIEL VALLEY (AREA 2)

SEMS:
Site ID: 0902092
EPA ID: CAD980818512
Name: SAN GABRIEL VALLEY (AREA 2)
Address: SUNSET & SAN BERNARDINO FREEWAY
City,State,Zip: BALDWIN PARK, CA 91706
Cong District: 28,31,32,34
FIPS Code: 06037
Latitude: 34.073611
Longitude: -117.936100
FF: N
NPL: Currently on the Final NPL

SEMS Detail:
Region: 09
Site ID: 0902092
EPA ID: CAD980818512
Site Name: SAN GABRIEL VALLEY (AREA 2)
NPL: F
FF: N
OU: 00
Action Code: HR
Action Name: HAZRANK

SAN GABRIEL VALLEY (AREA 2) (Continued) **1000114961**

SEQ:	1
Start Date:	1983-09-01 04:00:00
Finish Date:	9/1/1983 4:00:00 AM
Current Action Lead:	EPA Perf
Region:	09
Site ID:	0902092
EPA ID:	CAD980818512
Site Name:	SAN GABRIEL VALLEY (AREA 2)
NPL:	F
FF:	N
OU:	01
Action Code:	RO
Action Name:	ROD
SEQ:	1
Start Date:	1994-03-31 05:00:00
Finish Date:	3/31/1994 5:00:00 AM
Current Action Lead:	EPA Perf
Region:	09
Site ID:	0902092
EPA ID:	CAD980818512
Site Name:	SAN GABRIEL VALLEY (AREA 2)
NPL:	F
FF:	N
OU:	00
Action Code:	SI
Action Name:	SI
SEQ:	1
Start Date:	1983-03-01 05:00:00
Finish Date:	9/1/1983 4:00:00 AM
Qual:	H
Current Action Lead:	EPA Perf
Region:	09
Site ID:	0902092
EPA ID:	CAD980818512
Site Name:	SAN GABRIEL VALLEY (AREA 2)
NPL:	F
FF:	N
OU:	00
Action Code:	NF
Action Name:	NPL FINL
SEQ:	1
Start Date:	1984-05-08 04:00:00
Finish Date:	5/8/1984 4:00:00 AM
Current Action Lead:	EPA Perf
Region:	09
Site ID:	0902092
EPA ID:	CAD980818512
Site Name:	SAN GABRIEL VALLEY (AREA 2)
NPL:	F
FF:	N
OU:	00
Action Code:	NP
Action Name:	PROPOSED

SAN GABRIEL VALLEY (AREA 2) (Continued) **1000114961**

SEQ: 1
Start Date: 1983-09-08 04:00:00
Finish Date: 9/8/1983 4:00:00 AM
Current Action Lead: EPA Perf

Region: 09
Site ID: 0902092
EPA ID: CAD980818512
Site Name: SAN GABRIEL VALLEY (AREA 2)
NPL: F
FF: N
OU: 00
Action Code: TA
Action Name: TECH ASSIST
SEQ: 1
Start Date: 2001-04-03 04:00:00
Current Action Lead: EPA Perf

Region: 09
Site ID: 0902092
EPA ID: CAD980818512
Site Name: SAN GABRIEL VALLEY (AREA 2)
NPL: F
FF: N
OU: 00
Action Code: AR
Action Name: ADMIN REC
SEQ: 1
Start Date: 2000-07-18 04:00:00
Current Action Lead: EPA Perf

Region: 09
Site ID: 0902092
EPA ID: CAD980818512
Site Name: SAN GABRIEL VALLEY (AREA 2)
NPL: F
FF: N
OU: 01
Action Code: JF
Action Name: ECO RISK
SEQ: 1
Start Date: 1992-09-16 04:00:00
Finish Date: 9/16/1992 4:00:00 AM
Current Action Lead: EPA Perf

Region: 09
Site ID: 0902092
EPA ID: CAD980818512
Site Name: SAN GABRIEL VALLEY (AREA 2)
NPL: F
FF: N
OU: 00
Action Code: MA
Action Name: ST COOP
SEQ: 1
Start Date: 2006-06-23 04:00:00
Current Action Lead: EPA Perf

SAN GABRIEL VALLEY (AREA 2) (Continued) **1000114961**

Region:	09
Site ID:	0902092
EPA ID:	CAD980818512
Site Name:	SAN GABRIEL VALLEY (AREA 2)
NPL:	F
FF:	N
OU:	00
Action Code:	FE
Action Name:	5 YEAR
SEQ:	2
Start Date:	2012-09-24 04:00:00
Finish Date:	9/24/2012 4:00:00 AM
Current Action Lead:	EPA Perf

Region:	09
Site ID:	0902092
EPA ID:	CAD980818512
Site Name:	SAN GABRIEL VALLEY (AREA 2)
NPL:	F
FF:	N
OU:	00
Action Code:	PA
Action Name:	PA
SEQ:	1
Start Date:	1983-09-01 04:00:00
Finish Date:	9/1/1983 4:00:00 AM
Qual:	H
Current Action Lead:	EPA Perf

Region:	09
Site ID:	0902092
EPA ID:	CAD980818512
Site Name:	SAN GABRIEL VALLEY (AREA 2)
NPL:	F
FF:	N
OU:	00
Action Code:	RS
Action Name:	RV ASSESS
SEQ:	1
Start Date:	1991-12-27 05:00:00
Finish Date:	12/27/1991 5:00:00 AM
Current Action Lead:	EPA Perf

Region:	09
Site ID:	0902092
EPA ID:	CAD980818512
Site Name:	SAN GABRIEL VALLEY (AREA 2)
NPL:	F
FF:	N
OU:	01
Action Code:	ED
Action Name:	R/H ASMT
SEQ:	1
Start Date:	1992-09-16 04:00:00
Finish Date:	9/16/1992 4:00:00 AM
Current Action Lead:	EPA Perf

SAN GABRIEL VALLEY (AREA 2) (Continued) **1000114961**

Region:	09
Site ID:	0902092
EPA ID:	CAD980818512
Site Name:	SAN GABRIEL VALLEY (AREA 2)
NPL:	F
FF:	N
OU:	00
Action Code:	FE
Action Name:	5 YEAR
SEQ:	3
Start Date:	2016-10-31 04:00:00
Finish Date:	8/17/2017 4:00:00 AM
Current Action Lead:	EPA Perf

Region:	09
Site ID:	0902092
EPA ID:	CAD980818512
Site Name:	SAN GABRIEL VALLEY (AREA 2)
NPL:	F
FF:	N
OU:	00
Action Code:	FE
Action Name:	5 YEAR
SEQ:	1
Start Date:	2007-05-01 04:00:00
Finish Date:	9/27/2007 4:00:00 AM
Current Action Lead:	EPA Perf

Region:	09
Site ID:	0902092
EPA ID:	CAD980818512
Site Name:	SAN GABRIEL VALLEY (AREA 2)
NPL:	F
FF:	N
OU:	00
Action Code:	CR
Action Name:	CI
SEQ:	1
Start Date:	1984-05-01 04:00:00
Finish Date:	5/1/1984 4:00:00 AM
Current Action Lead:	EPA Perf

Region:	09
Site ID:	0902092
EPA ID:	CAD980818512
Site Name:	SAN GABRIEL VALLEY (AREA 2)
NPL:	F
FF:	N
OU:	01
Action Code:	CO
Action Name:	RI/FS
SEQ:	1
Start Date:	1987-08-01 04:00:00
Finish Date:	3/31/1994 5:00:00 AM
Current Action Lead:	EPA Perf

Region: 09

SAN GABRIEL VALLEY (AREA 2) (Continued) **1000114961**

Site ID:	0902092
EPA ID:	CAD980818512
Site Name:	SAN GABRIEL VALLEY (AREA 2)
NPL:	F
FF:	N
OU:	00
Action Code:	CR
Action Name:	CI
SEQ:	3
Start Date:	1984-05-01 04:00:00
Current Action Lead:	EPA Perf

Region:	09
Site ID:	0902092
EPA ID:	CAD980818512
Site Name:	SAN GABRIEL VALLEY (AREA 2)
NPL:	F
FF:	N
OU:	04
Action Code:	BE
Action Name:	PRP RD
SEQ:	4
Start Date:	2000-07-21 04:00:00
Finish Date:	8/8/2003 4:00:00 AM
Current Action Lead:	EPA Ovrsght

Region:	09
Site ID:	0902092
EPA ID:	CAD980818512
Site Name:	SAN GABRIEL VALLEY (AREA 2)
NPL:	F
FF:	N
OU:	04
Action Code:	BF
Action Name:	PRP RA
SEQ:	4
Start Date:	2003-08-08 04:00:00
Finish Date:	3/31/2005 5:00:00 AM
Qual:	IR
Current Action Lead:	EPA Ovrsght

Region:	09
Site ID:	0902092
EPA ID:	CAD980818512
Site Name:	SAN GABRIEL VALLEY (AREA 2)
NPL:	F
FF:	N
OU:	02
Action Code:	BF
Action Name:	PRP RA
SEQ:	2
Start Date:	2002-09-26 04:00:00
Finish Date:	9/30/2003 4:00:00 AM
Qual:	IR
Current Action Lead:	EPA Ovrsght

Region:	09

SAN GABRIEL VALLEY (AREA 2) (Continued) **1000114961**

Site ID:	0902092
EPA ID:	CAD980818512
Site Name:	SAN GABRIEL VALLEY (AREA 2)
NPL:	F
FF:	N
OU:	03
Action Code:	BE
Action Name:	PRP RD
SEQ:	3
Start Date:	2000-07-21 04:00:00
Finish Date:	3/31/2003 5:00:00 AM
Current Action Lead:	EPA Ovrsght

Region:	09
Site ID:	0902092
EPA ID:	CAD980818512
Site Name:	SAN GABRIEL VALLEY (AREA 2)
NPL:	F
FF:	N
OU:	03
Action Code:	BF
Action Name:	PRP RA
SEQ:	3
Start Date:	2003-03-31 05:00:00
Finish Date:	9/30/2004 4:00:00 AM
Qual:	IR
Current Action Lead:	EPA Ovrsght

Region:	09
Site ID:	0902092
EPA ID:	CAD980818512
Site Name:	SAN GABRIEL VALLEY (AREA 2)
NPL:	F
FF:	N
OU:	05
Action Code:	BE
Action Name:	PRP RD
SEQ:	5
Start Date:	2000-07-21 04:00:00
Finish Date:	9/29/2004 4:00:00 AM
Current Action Lead:	EPA Ovrsght

Region:	09
Site ID:	0902092
EPA ID:	CAD980818512
Site Name:	SAN GABRIEL VALLEY (AREA 2)
NPL:	F
FF:	N
OU:	05
Action Code:	BF
Action Name:	PRP RA
SEQ:	5
Start Date:	2004-09-29 04:00:00
Finish Date:	9/28/2006 4:00:00 AM
Qual:	IR
Current Action Lead:	EPA Ovrsght

SAN GABRIEL VALLEY (AREA 2) (Continued) **1000114961**

Region:	09
Site ID:	0902092
EPA ID:	CAD980818512
Site Name:	SAN GABRIEL VALLEY (AREA 2)
NPL:	F
FF:	N
OU:	02
Action Code:	BE
Action Name:	PRP RD
SEQ:	2
Start Date:	2000-07-21 04:00:00
Finish Date:	9/26/2002 4:00:00 AM
Current Action Lead:	EPA Ovrsght

Region:	09
Site ID:	0902092
EPA ID:	CAD980818512
Site Name:	SAN GABRIEL VALLEY (AREA 2)
NPL:	F
FF:	N
OU:	01
Action Code:	ME
Action Name:	PRP LR
SEQ:	1
Start Date:	2003-09-30 04:00:00
Current Action Lead:	EPA Ovrsght

Region:	09
Site ID:	0902092
EPA ID:	CAD980818512
Site Name:	SAN GABRIEL VALLEY (AREA 2)
NPL:	F
FF:	N
OU:	01
Action Code:	OM
Action Name:	OM
SEQ:	1
Start Date:	2003-09-30 04:00:00
Current Action Lead:	EPA Ovrsght

Region:	09
Site ID:	0902092
EPA ID:	CAD980818512
Site Name:	SAN GABRIEL VALLEY (AREA 2)
NPL:	F
FF:	N
OU:	02
Action Code:	OM
Action Name:	OM
SEQ:	2
Start Date:	2003-09-30 04:00:00
Current Action Lead:	EPA Ovrsght

Region:	09
Site ID:	0902092
EPA ID:	CAD980818512
Site Name:	SAN GABRIEL VALLEY (AREA 2)

SAN GABRIEL VALLEY (AREA 2) (Continued) **1000114961**

NPL: F
FF: N
OU: 03
Action Code: OM
Action Name: OM
SEQ: 3
Start Date: 2004-09-30 04:00:00
Current Action Lead: EPA Ovrsght

Region: 09
Site ID: 0902092
EPA ID: CAD980818512
Site Name: SAN GABRIEL VALLEY (AREA 2)
NPL: F
FF: N
OU: 04
Action Code: OM
Action Name: OM
SEQ: 4
Start Date: 2005-03-31 05:00:00
Current Action Lead: EPA Ovrsght

Region: 09
Site ID: 0902092
EPA ID: CAD980818512
Site Name: SAN GABRIEL VALLEY (AREA 2)
NPL: F
FF: N
OU: 05
Action Code: OM
Action Name: OM
SEQ: 5
Start Date: 2006-09-28 04:00:00
Current Action Lead: EPA Ovrsght

Region: 09
Site ID: 0902092
EPA ID: CAD980818512
Site Name: SAN GABRIEL VALLEY (AREA 2)
NPL: F
FF: N
OU: 00
Action Code: DS
Action Name: DISCVRY
SEQ: 1
Start Date: 1980-04-01 05:00:00
Finish Date: 4/1/1980 5:00:00 AM
Current Action Lead: St Perf

SIte:
Name: SAN GABRIEL VALLEY (AREA 2)
Address: SUNSET & SAN BERNARDINO FREEWAY
City,State,Zip: BALDWIN PARK, CA 91706
Action Taken Date: 03/31/1994
EPA ID: CAD980818512
Site ID: 0902092

SAN GABRIEL VALLEY (AREA 2) (Continued) **1000114961**

Action Name: GOVT Decision Document (ROD)
Action ID: 1
Operable Unit: 01
Action Completion Date: 03/31/1994
Contaminated Media: Groundwater

Media:
EPA ID: CAD980818512
Contaminated Media: Groundwater
Site ID: 0902092
Action ID: 1
Action Completion Date: 03/31/1994
Operable Unit: 01
Action Name: GOVT Decision Document (ROD)
Action Taken Date: 03/31/1994

EPA ID: CAD980818512
Contaminated Media: Groundwater
Site ID: 0902092
Action ID: 1
Action Completion Date: 03/31/1994
Operable Unit: 01
Action Name: GOVT Decision Document (ROD)
Action Taken Date: 03/31/1994

EPA ID: CAD980818512
Contaminated Media: Groundwater
Site ID: 0902092
Action ID: 1
Action Completion Date: 03/31/1994
Operable Unit: 01
Action Name: GOVT Decision Document (ROD)
Action Taken Date: 03/31/1994

EPA ID: CAD980818512
Contaminated Media: Groundwater
Site ID: 0902092
Action ID: 1
Action Completion Date: 03/31/1994
Operable Unit: 01
Action Name: GOVT Decision Document (ROD)
Action Taken Date: 03/31/1994

EPA ID: CAD980818512
Contaminated Media: Groundwater
Site ID: 0902092
Action ID: 1
Action Completion Date: 03/31/1994
Operable Unit: 01
Action Name: GOVT Decision Document (ROD)
Action Taken Date: 03/31/1994

EPA ID: CAD980818512
Contaminated Media: Groundwater
Site ID: 0902092
Action ID: 1
Action Completion Date: 03/31/1994
Operable Unit: 01
Action Name: GOVT Decision Document (ROD)
Action Taken Date: 03/31/1994

RCRA NonGen / NLR:
Date form received by agency: 2015-05-21 00:00:00.0
Facility name: SAN GABRIEL VALLEY AREA 2
Facility address: SUNSET & SAN BERNARDINO FRWY

SAN GABRIEL VALLEY (AREA 2) (Continued) **1000114961**

BALDWIN PARK, CA 91706
EPA ID: CAD980818512
Mailing address: P.O. BOX 6010
EL MONTE, CA 91734-2010
Contact: VICTOR A MONTIEL
Contact address: SUNSET & SAN BERNARDINO FRWY 14104 CORAK AVE
BALDWIN PARK, CA 91706
Contact telephone: 626-416-7199
Contact email: VAMONTIEL@SGVWATER.COM
EPA Region: 09
Classification: Non-Generator
Description: Handler: Non-Generators do not presently generate hazardous waste

Owner/Operator Summary:
Owner/operator name: SAN GABRIEL VALLEY AREA A
Owner/operator address: 11142 GARVEY AVE
EL MONTE, CA 91733
Owner/operator telephone: 626-448-6183
Legal status: Other
Owner/Operator Type: Owner

Owner/operator name: VICTOR A MONTIEL
Owner/operator address: SUNSET & SAN BERNARDINO FRWY 14104 CORAK AVE
BALDWIN PARK, CA 91706
Owner/operator telephone: 626-416-7199
Legal status: Other
Owner/Operator Type: Operator

Handler Activities Summary:
U.S. importer of hazardous waste: No
Mixed waste (haz. and radioactive): No
Recycler of hazardous waste: No
Transporter of hazardous waste: No
Treater, storer or disposer of HW: No
Underground injection activity: No
On-site burner exemption: No
Furnace exemption: No
Used oil fuel burner: No
Used oil processor: No
User oil refiner: No
Used oil fuel marketer to burner: No
Used oil Specification marketer: No
Used oil transfer facility: No
Used oil transporter: No

Violation Status: No violations found

ROD:
Name: SAN GABRIEL VALLEY (AREA 2)
Address: SUNSET & SAN BERNARDINO FREEWAY
City,State,Zip: BALDWIN PARK, CA 91706
EPA ID: CAD980818512
RG: 9
Site ID: 902092
Action: GOVT Decision Document (ROD)
Operable Unit Number: BALDWIN PARK
SEQ ID: 1

SAN GABRIEL VALLEY (AREA 2) (Continued) **1000114961**

Action Completion: 1994-03-31 00:00:00
NPL Status: Final

PRP:
PRP Name:
A & J SYSTEMS
A&E PLASTICS CO.
A-1 ORNAMENTAL IRON
ACORN ENGINEERING CO.
ACROMIL
ADAMS AND COLTRIN, INC.
ADAMS CAMPBELL CO., LTD.
ADVANCED HEAT TECHNOLOGY CORP.
AEROJET ELECTROSYSTEMS
AEROJET ELECTROSYSTEMS
AEROJET-GENERAL CORP.
AEROJET-GENERAL CORP.
AEROJET-GENERAL CORP.
AEROSOL SERVICES COMPANY
AIR DISTRIBUTION PRODUCTS, INC.
ALLEGIANCE HEALTHCARE CORPORATION
ALLEGIANCE HEALTHCARE CORPORATION
ALLFAST FASTENING SYSTEMS, INC.
ALLIED PHOTO PRODUCTS INC.
ALLSTATE INSURANCE CO.
AMERICAN SHEDS INC.
ARCADIA MACHINE AND TOOL
AREMAC ASSOCIATES
AREMAC HEAT TREATING,INC.
ARMY CORPS OF ENGINEERS
ARTHUR B. SCHULTZ AND JOSEPH POLTORAK
ARTISTIC POLISHING AND PLATING
ASSOCIATED ASPHALT PAVING MATERIALS
ASTRO SEAL, INC.
ASTRO SEAL, INC.
ASTRONAUTIC ENAMELERS
AZUSA GAS SYSTEMS
AZUSA LAND RECLAMATION
AZUSA LAND RECLAMATION
AZUSA PIPE AND TUBE BENDING
AZUSA PIPE AND TUBE BENDING
AZUSA PIPE AND TUBE BENDING
AZUSA ROCK INC.
B&B RED-I-MIX-CONCRETE INC.
BALL-ICON, BALL GLASS DIV.
BAXTER HEALTHCARE CORPORATION
BDP CO.
BENCHMARK HOLDING GROUP
BENCHMARK TECHNOLOGY
BIRTCHER
BRENT FAMILY TRUST
BROWN JORDEN CO.
C&H DISTRIBUTING
CAL MAT CO.
CALIFORNIA HYDROFORMING CO., INC.
CALIFORNIA STEEL AND TUBE
CALTRANS
CARDINAL INDUSTRIES FINISHERS

SAN GABRIEL VALLEY (AREA 2) (Continued) **1000114961**

CHAMPION PARTS, INC.
CHARLES HOFGAARDEN
CHEM ARROW CORPORATION
CHEMICAL WASTE MANAGEMENT
CHEMLAWN SERVICE CORP.
CHEVRON CORPORATION
CHEVRON USA, INC.

Click this hyperlink while viewing on your computer to access
196 additional PRP: record(s) in the EDR Site Report.

NPL **SAN GABRIEL VALLEY (AREA 1)** **NPL** **1000114959**
Region **PECK RD & REAL** **SEMS** **CAD980677355**
South **EL MONTE, CA 91733** **US ENG CONTROLS**
1/4-1/2 **ROD**
1648 ft. **PRP**
CONSENT
FINDS
ECHO

NPL:
Name: SAN GABRIEL VALLEY (AREA 1)
Address: PECK RD & REAL
City,State,Zip: EL MONTE, CA 91733
EPA ID: CAD980677355
EPA Region: 9
Federal: N
Final Date: 1984-05-08 00:00:00
Site ID: 901951
Latitude: 34.125
Site Score: 42.240000000000002
Longitude: -118

NPL:
EPA ID: CAD980677355
NPL Status: Currently on the Final NPL
Category Description: Depth To Aquifer-> 100 Feet
Category Value: 135

EPA ID: CAD980677355
NPL Status: Currently on the Final NPL
Category Description: Distance To Nearest Population-> 0 And <= 1/4 Mile
Category Value: 10

NPL:
EPA ID: CAD980677355
Site ID: 0901951
Site Status: F
Federal Site: N
EPA Region: 09
Date Proposed: 09/08/83
Date Finalized: 05/08/84

NPL:
EPA ID: CAD980677355
NPL Status: Currently on the Final NPL

SAN GABRIEL VALLEY (AREA 1) (Continued) **1000114959**

EPA ID: CAD980677355
NPL Status: Currently on the Final NPL
Substance ID: U044
Substance: CHLOROFORM
CAS #: 67-66-3
Pathway: GROUND WATER PATHWAY
Scoring: 4

EPA ID: CAD980677355
NPL Status: Currently on the Final NPL
Substance ID: U210
Substance: TETRACHLOROETHENE
CAS #: 127-18-4
Pathway: GROUND WATER PATHWAY
Scoring: 2

EPA ID: CAD980677355
NPL Status: Currently on the Final NPL
Substance ID: U228
Substance: TRICHLOROETHYLENE (TCE)
CAS #: 79-01-6
Pathway: GROUND WATER PATHWAY
Scoring: 2

NPL:
EPA ID: CAD980677355
Summary: Conditions at listing September 1983): San Gabriel Valley Area 1) is a ground water plume that runs along the axis of the Rio Hondo Wash and the Salt Pit Wash in the San Gabriel ground water basin in El Monte, Los Angeles County, California

EPA ID: CAD980677355
Summary: . The plume also parallels the San Gabriel River to the east. It is approximately 4 miles long and 1.5 miles wide. Ground water is contaminated with trichloroethylene TCE), perchloroethylene PCE), and carbon tetrachloride CTC) accord

EPA ID: CAD980677355
Summary: ing to analyses by State agencies and local water companies. Many public wells in this area exceed the EPA Suggested No Adverse Response Levels SNARL) for TCE and PCE. Approximately 200,000 people are affected. Cities and public water compan

EPA ID: CAD980677355
Summary: ies in the area have tested to ensure that their water supplies contain less than 5 parts per billion ppb) of TCE and 4 ppb PCE, levels considered safe for human consumption. When alternative methods of reducing the TCE and PCE levels below su

EPA ID: CAD980677355
Summary: ch levels are not effective, wells are removed from service. Currently, three small mutual water companies have no alternate water supply and have advised their customers to use bottled water. Status June 1984): As a result of EP

EPA ID: CAD980677355
Summary: A s analysis of initial remedial measures, completed in December

SAN GABRIEL VALLEY (AREA 1) (Continued) **1000114959**

l983, EPA will install water treatment systems to provide clean water to two of the three companies that have no alternate supply. The third company has already purchased a treat

EPA ID: CAD980677355
Summary: ment system and will begin operation of the system soon. A supplemental sampling program of contaminated wells will begin soon to get a snapshot view of the degree of contamination. The State Department of Health Services and EPA are

EPA ID: CAD980677355
Summary: preparing to initiate a remedial investigation/feasibility study to determine the aerial and vertical extent of contamination and to develop alternatives for treatment and management of the problem. EPA continues its investigation to iden

EPA ID: CAD980677355
Summary: tify sources of contamination. This site, along with the three other San Gabriel Valley sites, was added to the NPL in May 1984 because it involves a serious problem that required taking immediate remedial action.

NPL:
EPA ID: CAD980677355
NPL Status: Final
Proposed Date: 09/08/1983
Final Date: 05/08/1984

NPL:
EPA ID: CAD980677355
NPL Name: SAN GABRIEL VALLEY (AREA 1)

SEMS:
Site ID: 0901951
EPA ID: CAD980677355
Name: SAN GABRIEL VALLEY (AREA 1)
Address: PECK RD & REAL
City,State,Zip: EL MONTE, CA 91733
Cong District: 28,31,38
FIPS Code: 06037
Latitude: +34.125000
Longitude: -118.000000
FF: N
NPL: Currently on the Final NPL

SEMS Detail:
Region: 09
Site ID: 0901951
EPA ID: CAD980677355
Site Name: SAN GABRIEL VALLEY (AREA 1)
NPL: F
FF: N
OU: 02
Action Code: RA
Action Name: RA

SAN GABRIEL VALLEY (AREA 1) (Continued) **1000114959**

SEQ:	2
Start Date:	2000-09-27 04:00:00
Finish Date:	9/30/2003 4:00:00 AM
Qual:	IR
Current Action Lead:	EPA Perf
Region:	09
Site ID:	0901951
EPA ID:	CAD980677355
Site Name:	SAN GABRIEL VALLEY (AREA 1)
NPL:	F
FF:	N
OU:	00
Action Code:	RS
Action Name:	RV ASSESS
SEQ:	2
Start Date:	1991-12-27 05:00:00
Finish Date:	12/27/1991 5:00:00 AM
Current Action Lead:	EPA Perf
Region:	09
Site ID:	0901951
EPA ID:	CAD980677355
Site Name:	SAN GABRIEL VALLEY (AREA 1)
NPL:	F
FF:	N
OU:	04
Action Code:	CO
Action Name:	RI/FS
SEQ:	4
Start Date:	1987-04-01 05:00:00
Finish Date:	9/29/1988 4:00:00 AM
Current Action Lead:	EPA Perf
Region:	09
Site ID:	0901951
EPA ID:	CAD980677355
Site Name:	SAN GABRIEL VALLEY (AREA 1)
NPL:	F
FF:	N
OU:	02
Action Code:	CO
Action Name:	RI/FS
SEQ:	5
Start Date:	1987-04-01 05:00:00
Finish Date:	3/31/1993 5:00:00 AM
Current Action Lead:	EPA Perf
Region:	09
Site ID:	0901951
EPA ID:	CAD980677355
Site Name:	SAN GABRIEL VALLEY (AREA 1)
NPL:	F
FF:	N
OU:	00
Action Code:	DS
Action Name:	DISCVRY

SAN GABRIEL VALLEY (AREA 1) (Continued) **1000114959**

SEQ: 1
Start Date: 1980-04-01 05:00:00
Finish Date: 4/1/1980 5:00:00 AM
Current Action Lead: EPA Perf

Region: 09
Site ID: 0901951
EPA ID: CAD980677355
Site Name: SAN GABRIEL VALLEY (AREA 1)
NPL: F
FF: N
OU: 00
Action Code: CR
Action Name: CI
SEQ: 2
Start Date: 2000-09-28 04:00:00
Current Action Lead: EPA Perf

Region: 09
Site ID: 0901951
EPA ID: CAD980677355
Site Name: SAN GABRIEL VALLEY (AREA 1)
NPL: F
FF: N
OU: 00
Action Code: FE
Action Name: 5 YEAR
SEQ: 1
Start Date: 2006-09-28 04:00:00
Finish Date: 9/28/2006 4:00:00 AM
Current Action Lead: EPA Perf

Region: 09
Site ID: 0901951
EPA ID: CAD980677355
Site Name: SAN GABRIEL VALLEY (AREA 1)
NPL: F
FF: N
OU: 00
Action Code: PA
Action Name: PA
SEQ: 1
Start Date: 1983-09-01 04:00:00
Finish Date: 9/1/1983 4:00:00 AM
Qual: H
Current Action Lead: EPA Perf

Region: 09
Site ID: 0901951
EPA ID: CAD980677355
Site Name: SAN GABRIEL VALLEY (AREA 1)
NPL: F
FF: N
OU: 02
Action Code: OF
Action Name: O AND F
SEQ: 1

SAN GABRIEL VALLEY (AREA 1) (Continued) **1000114959**

Start Date:	2003-05-16 04:00:00
Finish Date:	5/16/2003 4:00:00 AM
Current Action Lead:	EPA Perf
Region:	09
Site ID:	0901951
EPA ID:	CAD980677355
Site Name:	SAN GABRIEL VALLEY (AREA 1)
NPL:	F
FF:	N
OU:	02
Action Code:	LR
Action Name:	LT RESP
SEQ:	2
Start Date:	2003-05-16 04:00:00
Finish Date:	5/16/2013 4:00:00 AM
Current Action Lead:	EPA Perf
Region:	09
Site ID:	0901951
EPA ID:	CAD980677355
Site Name:	SAN GABRIEL VALLEY (AREA 1)
NPL:	F
FF:	N
OU:	00
Action Code:	FE
Action Name:	5 YEAR
SEQ:	2
Start Date:	2011-09-14 04:00:00
Finish Date:	9/14/2011 4:00:00 AM
Current Action Lead:	EPA Perf
Region:	09
Site ID:	0901951
EPA ID:	CAD980677355
Site Name:	SAN GABRIEL VALLEY (AREA 1)
NPL:	F
FF:	N
OU:	03
Action Code:	RA
Action Name:	RA
SEQ:	1
Start Date:	1988-05-25 04:00:00
Finish Date:	3/29/1989 5:00:00 AM
Current Action Lead:	EPA Perf
Region:	09
Site ID:	0901951
EPA ID:	CAD980677355
Site Name:	SAN GABRIEL VALLEY (AREA 1)
NPL:	F
FF:	N
OU:	00
Action Code:	CR
Action Name:	CI
SEQ:	3
Start Date:	2006-06-21 04:00:00

SAN GABRIEL VALLEY (AREA 1) (Continued) **1000114959**

Current Action Lead:	EPA Perf
Region:	09
Site ID:	0901951
EPA ID:	CAD980677355
Site Name:	SAN GABRIEL VALLEY (AREA 1)
NPL:	F
FF:	N
OU:	00
Action Code:	MA
Action Name:	ST COOP
SEQ:	4
Start Date:	2010-10-07 04:00:00
Current Action Lead:	EPA Perf
Region:	09
Site ID:	0901951
EPA ID:	CAD980677355
Site Name:	SAN GABRIEL VALLEY (AREA 1)
NPL:	F
FF:	N
OU:	00
Action Code:	FE
Action Name:	5 YEAR
SEQ:	4
Start Date:	2012-09-26 04:00:00
Finish Date:	9/11/2013 4:00:00 AM
Current Action Lead:	EPA Perf
Region:	09
Site ID:	0901951
EPA ID:	CAD980677355
Site Name:	SAN GABRIEL VALLEY (AREA 1)
NPL:	F
FF:	N
OU:	05
Action Code:	FS
Action Name:	FS
SEQ:	1
Start Date:	2014-07-10 04:00:00
Current Action Lead:	EPA Perf
Region:	09
Site ID:	0901951
EPA ID:	CAD980677355
Site Name:	SAN GABRIEL VALLEY (AREA 1)
NPL:	F
FF:	N
OU:	00
Action Code:	FE
Action Name:	5 YEAR
SEQ:	3
Start Date:	2015-10-07 04:00:00
Finish Date:	9/30/2016 4:00:00 AM
Current Action Lead:	EPA Perf
Region:	09

SAN GABRIEL VALLEY (AREA 1) (Continued) **1000114959**

Site ID:	0901951
EPA ID:	CAD980677355
Site Name:	SAN GABRIEL VALLEY (AREA 1)
NPL:	F
FF:	N
OU:	05
Action Code:	RA
Action Name:	RA
SEQ:	3
Start Date:	2008-08-07 04:00:00
Finish Date:	8/16/2013 4:00:00 AM
Current Action Lead:	EPA Perf

Region:	09
Site ID:	0901951
EPA ID:	CAD980677355
Site Name:	SAN GABRIEL VALLEY (AREA 1)
NPL:	F
FF:	N
OU:	04
Action Code:	AR
Action Name:	ADMIN REC
SEQ:	3
Start Date:	1991-06-25 04:00:00
Finish Date:	6/25/1991 4:00:00 AM
Qual:	E
Current Action Lead:	EPA Perf

Region:	09
Site ID:	0901951
EPA ID:	CAD980677355
Site Name:	SAN GABRIEL VALLEY (AREA 1)
NPL:	F
FF:	N
OU:	02
Action Code:	CO
Action Name:	RI/FS
SEQ:	6
Start Date:	1997-03-27 05:00:00
Finish Date:	11/10/1999 5:00:00 AM
Current Action Lead:	EPA Perf

Region:	09
Site ID:	0901951
EPA ID:	CAD980677355
Site Name:	SAN GABRIEL VALLEY (AREA 1)
NPL:	F
FF:	N
OU:	00
Action Code:	SI
Action Name:	SI
SEQ:	2
Start Date:	1983-03-01 05:00:00
Finish Date:	9/1/1983 4:00:00 AM
Qual:	H
Current Action Lead:	EPA Perf

SAN GABRIEL VALLEY (AREA 1) (Continued) **1000114959**

Region:	09
Site ID:	0901951
EPA ID:	CAD980677355
Site Name:	SAN GABRIEL VALLEY (AREA 1)
NPL:	F
FF:	N
OU:	00
Action Code:	CR
Action Name:	CI
SEQ:	1
Start Date:	1984-05-01 04:00:00
Current Action Lead:	EPA Perf

Region:	09
Site ID:	0901951
EPA ID:	CAD980677355
Site Name:	SAN GABRIEL VALLEY (AREA 1)
NPL:	F
FF:	N
OU:	00
Action Code:	AR
Action Name:	ADMIN REC
SEQ:	1
Start Date:	1993-08-25 04:00:00
Current Action Lead:	EPA Perf

Region:	09
Site ID:	0901951
EPA ID:	CAD980677355
Site Name:	SAN GABRIEL VALLEY (AREA 1)
NPL:	F
FF:	N
OU:	00
Action Code:	NP
Action Name:	PROPOSED
SEQ:	1
Start Date:	1983-09-08 04:00:00
Finish Date:	9/8/1983 4:00:00 AM
Current Action Lead:	EPA Perf

Region:	09
Site ID:	0901951
EPA ID:	CAD980677355
Site Name:	SAN GABRIEL VALLEY (AREA 1)
NPL:	F
FF:	N
OU:	01
Action Code:	JF
Action Name:	ECO RISK
SEQ:	1
Start Date:	1992-09-16 04:00:00
Finish Date:	9/16/1992 4:00:00 AM
Current Action Lead:	EPA Perf

Region:	09
Site ID:	0901951
EPA ID:	CAD980677355

SAN GABRIEL VALLEY (AREA 1) (Continued) **1000114959**

Site Name:	SAN GABRIEL VALLEY (AREA 1)
NPL:	F
FF:	N
OU:	02
Action Code:	GM
Action Name:	GWTRMON
SEQ:	1
Start Date:	1993-04-28 04:00:00
Current Action Lead:	EPA Perf
Region:	09
Site ID:	0901951
EPA ID:	CAD980677355
Site Name:	SAN GABRIEL VALLEY (AREA 1)
NPL:	F
FF:	N
OU:	00
Action Code:	RS
Action Name:	RV ASSESS
SEQ:	1
Start Date:	1990-09-19 04:00:00
Finish Date:	9/19/1990 4:00:00 AM
Current Action Lead:	EPA Perf
Region:	09
Site ID:	0901951
EPA ID:	CAD980677355
Site Name:	SAN GABRIEL VALLEY (AREA 1)
NPL:	F
FF:	N
OU:	05
Action Code:	RO
Action Name:	ROD
SEQ:	6
Start Date:	2000-09-29 04:00:00
Finish Date:	9/29/2000 4:00:00 AM
Current Action Lead:	EPA Perf
Region:	09
Site ID:	0901951
EPA ID:	CAD980677355
Site Name:	SAN GABRIEL VALLEY (AREA 1)
NPL:	F
FF:	N
OU:	02
Action Code:	RD
Action Name:	RD
SEQ:	5
Start Date:	2012-08-12 04:00:00
Finish Date:	7/1/2013 4:00:00 AM
Current Action Lead:	EPA Perf
Region:	09
Site ID:	0901951
EPA ID:	CAD980677355
Site Name:	SAN GABRIEL VALLEY (AREA 1)
NPL:	F

SAN GABRIEL VALLEY (AREA 1) (Continued) **1000114959**

FF: N
OU: 02
Action Code: RA
Action Name: RA
SEQ: 4
Start Date: 2013-07-01 04:00:00
Current Action Lead: EPA Perf

Region: 09
Site ID: 0901951
EPA ID: CAD980677355
Site Name: SAN GABRIEL VALLEY (AREA 1)
NPL: F
FF: N
OU: 00
Action Code: MA
Action Name: ST COOP
SEQ: 1
Start Date: 1988-01-12 05:00:00
Finish Date: 3/31/2006 5:00:00 AM
Current Action Lead: EPA Perf

Region: 09
Site ID: 0901951
EPA ID: CAD980677355
Site Name: SAN GABRIEL VALLEY (AREA 1)
NPL: F
FF: N
OU: 00
Action Code: AR
Action Name: ADMIN REC
SEQ: 2
Start Date: 1989-03-02 05:00:00
Qual: E
Current Action Lead: EPA Perf

Region: 09
Site ID: 0901951
EPA ID: CAD980677355
Site Name: SAN GABRIEL VALLEY (AREA 1)
NPL: F
FF: N
OU: 00
Action Code: HR
Action Name: HAZRANK
SEQ: 1
Start Date: 1983-09-01 04:00:00
Finish Date: 9/1/1983 4:00:00 AM
Current Action Lead: EPA Perf

Region: 09
Site ID: 0901951
EPA ID: CAD980677355
Site Name: SAN GABRIEL VALLEY (AREA 1)
NPL: F
FF: N
OU: 00

SAN GABRIEL VALLEY (AREA 1) (Continued) **1000114959**

Action Code:	TA
Action Name:	TECH ASSIST
SEQ:	1
Start Date:	1989-09-15 04:00:00
Current Action Lead:	EPA Perf
Region:	09
Site ID:	0901951
EPA ID:	CAD980677355
Site Name:	SAN GABRIEL VALLEY (AREA 1)
NPL:	F
FF:	N
OU:	03
Action Code:	RO
Action Name:	ROD
SEQ:	1
Start Date:	1984-05-11 04:00:00
Finish Date:	5/11/1984 4:00:00 AM
Current Action Lead:	EPA Perf
Region:	09
Site ID:	0901951
EPA ID:	CAD980677355
Site Name:	SAN GABRIEL VALLEY (AREA 1)
NPL:	F
FF:	N
OU:	04
Action Code:	RO
Action Name:	ROD
SEQ:	3
Start Date:	1988-09-29 04:00:00
Finish Date:	9/29/1988 4:00:00 AM
Current Action Lead:	EPA Perf
Region:	09
Site ID:	0901951
EPA ID:	CAD980677355
Site Name:	SAN GABRIEL VALLEY (AREA 1)
NPL:	F
FF:	N
OU:	02
Action Code:	RD
Action Name:	RD
SEQ:	4
Start Date:	1999-04-05 04:00:00
Finish Date:	3/29/2002 5:00:00 AM
Current Action Lead:	EPA Perf
Region:	09
Site ID:	0901951
EPA ID:	CAD980677355
Site Name:	SAN GABRIEL VALLEY (AREA 1)
NPL:	F
FF:	N
OU:	04
Action Code:	RD
Action Name:	RD

SAN GABRIEL VALLEY (AREA 1) (Continued) **1000114959**

SEQ:	3
Start Date:	1988-09-14 04:00:00
Finish Date:	7/18/1991 4:00:00 AM
Current Action Lead:	EPA Perf
Region:	09
Site ID:	0901951
EPA ID:	CAD980677355
Site Name:	SAN GABRIEL VALLEY (AREA 1)
NPL:	F
FF:	N
OU:	01
Action Code:	ED
Action Name:	R/H ASMT
SEQ:	1
Start Date:	1992-09-16 04:00:00
Finish Date:	9/16/1992 4:00:00 AM
Current Action Lead:	EPA Perf
Region:	09
Site ID:	0901951
EPA ID:	CAD980677355
Site Name:	SAN GABRIEL VALLEY (AREA 1)
NPL:	F
FF:	N
OU:	00
Action Code:	NF
Action Name:	NPL FINL
SEQ:	1
Start Date:	1984-05-08 04:00:00
Finish Date:	5/8/1984 4:00:00 AM
Current Action Lead:	EPA Perf
Region:	09
Site ID:	0901951
EPA ID:	CAD980677355
Site Name:	SAN GABRIEL VALLEY (AREA 1)
NPL:	F
FF:	N
OU:	03
Action Code:	CO
Action Name:	RI/FS
SEQ:	1
Start Date:	1983-06-13 04:00:00
Finish Date:	5/11/1984 4:00:00 AM
Current Action Lead:	EPA Perf
Region:	09
Site ID:	0901951
EPA ID:	CAD980677355
Site Name:	SAN GABRIEL VALLEY (AREA 1)
NPL:	F
FF:	N
OU:	02
Action Code:	RO
Action Name:	ROD
SEQ:	4

SAN GABRIEL VALLEY (AREA 1) (Continued) **1000114959**

Start Date:	1993-03-31 05:00:00
Finish Date:	3/31/1993 5:00:00 AM
Current Action Lead:	EPA Perf
Region:	09
Site ID:	0901951
EPA ID:	CAD980677355
Site Name:	SAN GABRIEL VALLEY (AREA 1)
NPL:	F
FF:	N
OU:	01
Action Code:	RO
Action Name:	ROD
SEQ:	5
Start Date:	1999-06-23 04:00:00
Finish Date:	6/23/1999 4:00:00 AM
Current Action Lead:	EPA Perf
Region:	09
Site ID:	0901951
EPA ID:	CAD980677355
Site Name:	SAN GABRIEL VALLEY (AREA 1)
NPL:	F
FF:	N
OU:	03
Action Code:	RD
Action Name:	RD
SEQ:	1
Start Date:	1985-09-30 04:00:00
Finish Date:	2/4/1988 5:00:00 AM
Current Action Lead:	EPA Perf
Region:	09
Site ID:	0901951
EPA ID:	CAD980677355
Site Name:	SAN GABRIEL VALLEY (AREA 1)
NPL:	F
FF:	N
OU:	04
Action Code:	RD
Action Name:	RD
SEQ:	2
Start Date:	1988-09-14 04:00:00
Finish Date:	6/13/1991 4:00:00 AM
Current Action Lead:	EPA Perf
Region:	09
Site ID:	0901951
EPA ID:	CAD980677355
Site Name:	SAN GABRIEL VALLEY (AREA 1)
NPL:	F
FF:	N
OU:	05
Action Code:	LR
Action Name:	LT RESP
SEQ:	3
Start Date:	2013-05-10 04:00:00

SAN GABRIEL VALLEY (AREA 1) (Continued) **1000114959**

Current Action Lead:	EPA Perf
Region:	09
Site ID:	0901951
EPA ID:	CAD980677355
Site Name:	SAN GABRIEL VALLEY (AREA 1)
NPL:	F
FF:	N
OU:	05
Action Code:	GM
Action Name:	GWTRMON
SEQ:	2
Start Date:	2000-09-29 04:00:00
Current Action Lead:	EPA Perf
Region:	09
Site ID:	0901951
EPA ID:	CAD980677355
Site Name:	SAN GABRIEL VALLEY (AREA 1)
NPL:	F
FF:	N
OU:	05
Action Code:	RI
Action Name:	RI
SEQ:	1
Start Date:	2010-07-14 04:00:00
Current Action Lead:	EPA Perf
Region:	09
Site ID:	0901951
EPA ID:	CAD980677355
Site Name:	SAN GABRIEL VALLEY (AREA 1)
NPL:	F
FF:	N
OU:	00
Action Code:	CR
Action Name:	CI
SEQ:	4
Start Date:	2011-12-22 05:00:00
Current Action Lead:	EPA Perf
Region:	09
Site ID:	0901951
EPA ID:	CAD980677355
Site Name:	SAN GABRIEL VALLEY (AREA 1)
NPL:	F
FF:	N
OU:	00
Action Code:	CR
Action Name:	CI
SEQ:	5
Start Date:	2011-12-22 05:00:00
Current Action Lead:	EPA Perf
Region:	09
Site ID:	0901951
EPA ID:	CAD980677355

SAN GABRIEL VALLEY (AREA 1) (Continued) **1000114959**

Site Name:	SAN GABRIEL VALLEY (AREA 1)
NPL:	F
FF:	N
OU:	00
Action Code:	CR
Action Name:	CI
SEQ:	6
Start Date:	2012-12-13 05:00:00
Current Action Lead:	EPA Perf
Region:	09
Site ID:	0901951
EPA ID:	CAD980677355
Site Name:	SAN GABRIEL VALLEY (AREA 1)
NPL:	F
FF:	N
OU:	05
Action Code:	CO
Action Name:	RI/FS
SEQ:	10
Start Date:	2016-02-25 05:00:00
Current Action Lead:	EPA Perf
Region:	09
Site ID:	0901951
EPA ID:	CAD980677355
Site Name:	SAN GABRIEL VALLEY (AREA 1)
NPL:	F
FF:	N
OU:	08
Action Code:	FM
Action Name:	FPA/MA
SEQ:	1
Start Date:	2020-02-13 05:00:00
Current Action Lead:	EPA Perf
Region:	09
Site ID:	0901951
EPA ID:	CAD980677355
Site Name:	SAN GABRIEL VALLEY (AREA 1)
NPL:	F
FF:	N
OU:	07
Action Code:	TA
Action Name:	TECH ASSIST
SEQ:	2
Start Date:	2019-08-01 04:00:00
Current Action Lead:	EPA Perf
Region:	09
Site ID:	0901951
EPA ID:	CAD980677355
Site Name:	SAN GABRIEL VALLEY (AREA 1)
NPL:	F
FF:	N
OU:	02
Action Code:	CO

SAN GABRIEL VALLEY (AREA 1) (Continued) **1000114959**

Action Name:	RI/FS
SEQ:	11
Start Date:	2016-06-30 04:00:00
Current Action Lead:	EPA Perf
Region:	09
Site ID:	0901951
EPA ID:	CAD980677355
Site Name:	SAN GABRIEL VALLEY (AREA 1)
NPL:	F
FF:	N
OU:	05
Action Code:	BE
Action Name:	PRP RD
SEQ:	2
Start Date:	2003-09-22 04:00:00
Finish Date:	8/16/2013 4:00:00 AM
Current Action Lead:	EPA Ovrsght
Region:	09
Site ID:	0901951
EPA ID:	CAD980677355
Site Name:	SAN GABRIEL VALLEY (AREA 1)
NPL:	F
FF:	N
OU:	08
Action Code:	BE
Action Name:	PRP RD
SEQ:	3
Start Date:	2003-11-14 05:00:00
Finish Date:	5/13/2008 4:00:00 AM
Current Action Lead:	EPA Ovrsght
Region:	09
Site ID:	0901951
EPA ID:	CAD980677355
Site Name:	SAN GABRIEL VALLEY (AREA 1)
NPL:	F
FF:	N
OU:	09
Action Code:	BE
Action Name:	PRP RD
SEQ:	4
Start Date:	2003-11-14 05:00:00
Finish Date:	2/9/2010 5:00:00 AM
Current Action Lead:	EPA Ovrsght
Region:	09
Site ID:	0901951
EPA ID:	CAD980677355
Site Name:	SAN GABRIEL VALLEY (AREA 1)
NPL:	F
FF:	N
OU:	08
Action Code:	BE
Action Name:	PRP RD
SEQ:	7

SAN GABRIEL VALLEY (AREA 1) (Continued) **1000114959**

Start Date:	2003-11-14 05:00:00
Finish Date:	9/22/2010 4:00:00 AM
Current Action Lead:	EPA Ovrsght
Region:	09
Site ID:	0901951
EPA ID:	CAD980677355
Site Name:	SAN GABRIEL VALLEY (AREA 1)
NPL:	F
FF:	N
OU:	01
Action Code:	BE
Action Name:	PRP RD
SEQ:	1
Start Date:	2003-11-14 05:00:00
Finish Date:	4/28/2005 4:00:00 AM
Current Action Lead:	EPA Ovrsght
Region:	09
Site ID:	0901951
EPA ID:	CAD980677355
Site Name:	SAN GABRIEL VALLEY (AREA 1)
NPL:	F
FF:	N
OU:	01
Action Code:	BD
Action Name:	PRP RI/FS
SEQ:	1
Start Date:	1995-03-16 05:00:00
Finish Date:	6/23/1999 4:00:00 AM
Current Action Lead:	EPA Ovrsght
Region:	09
Site ID:	0901951
EPA ID:	CAD980677355
Site Name:	SAN GABRIEL VALLEY (AREA 1)
NPL:	F
FF:	N
OU:	05
Action Code:	BD
Action Name:	PRP RI/FS
SEQ:	2
Start Date:	1995-07-25 04:00:00
Finish Date:	9/29/2000 4:00:00 AM
Current Action Lead:	EPA Ovrsght
Region:	09
Site ID:	0901951
EPA ID:	CAD980677355
Site Name:	SAN GABRIEL VALLEY (AREA 1)
NPL:	F
FF:	N
OU:	09
Action Code:	BF
Action Name:	PRP RA
SEQ:	3
Start Date:	2010-02-09 05:00:00

SAN GABRIEL VALLEY (AREA 1) (Continued) **1000114959**

Current Action Lead:	EPA Ovrsght
Region:	09
Site ID:	0901951
EPA ID:	CAD980677355
Site Name:	SAN GABRIEL VALLEY (AREA 1)
NPL:	F
FF:	N
OU:	08
Action Code:	BF
Action Name:	PRP RA
SEQ:	1
Start Date:	2008-05-13 04:00:00
Finish Date:	2/19/2020 5:00:00 AM
Current Action Lead:	EPA Ovrsght
Region:	09
Site ID:	0901951
EPA ID:	CAD980677355
Site Name:	SAN GABRIEL VALLEY (AREA 1)
NPL:	F
FF:	N
OU:	08
Action Code:	BF
Action Name:	PRP RA
SEQ:	6
Start Date:	2010-09-22 04:00:00
Finish Date:	2/19/2020 5:00:00 AM
Current Action Lead:	EPA Ovrsght
Region:	09
Site ID:	0901951
EPA ID:	CAD980677355
Site Name:	SAN GABRIEL VALLEY (AREA 1)
NPL:	F
FF:	N
OU:	09
Action Code:	ME
Action Name:	PRP LR
SEQ:	2
Start Date:	2016-11-08 05:00:00
Current Action Lead:	EPA Ovrsght
Region:	09
Site ID:	0901951
EPA ID:	CAD980677355
Site Name:	SAN GABRIEL VALLEY (AREA 1)
NPL:	F
FF:	N
OU:	08
Action Code:	ME
Action Name:	PRP LR
SEQ:	1
Start Date:	2016-11-08 05:00:00
Current Action Lead:	EPA Ovrsght
Region:	09

SAN GABRIEL VALLEY (AREA 1) (Continued) **1000114959**

Site ID:	0901951
EPA ID:	CAD980677355
Site Name:	SAN GABRIEL VALLEY (AREA 1)
NPL:	F
FF:	N
OU:	02
Action Code:	OM
Action Name:	OM
SEQ:	1
Start Date:	2013-05-16 04:00:00
Current Action Lead:	St Perf

Region:	09
Site ID:	0901951
EPA ID:	CAD980677355
Site Name:	SAN GABRIEL VALLEY (AREA 1)
NPL:	F
FF:	N
OU:	00
Action Code:	MA
Action Name:	ST COOP
SEQ:	2
Start Date:	2006-09-18 04:00:00
Finish Date:	6/30/2010 4:00:00 AM
Current Action Lead:	St Perf

Region:	09
Site ID:	0901951
EPA ID:	CAD980677355
Site Name:	SAN GABRIEL VALLEY (AREA 1)
NPL:	F
FF:	N
OU:	00
Action Code:	MA
Action Name:	ST COOP
SEQ:	3
Start Date:	2006-09-18 04:00:00
Finish Date:	6/30/2010 4:00:00 AM
Current Action Lead:	St Perf

Region:	09
Site ID:	0901951
EPA ID:	CAD980677355
Site Name:	SAN GABRIEL VALLEY (AREA 1)
NPL:	F
FF:	N
OU:	01
Action Code:	CO
Action Name:	RI/FS
SEQ:	3
Start Date:	1985-09-30 04:00:00
Finish Date:	9/30/1990 4:00:00 AM
Current Action Lead:	St Perf

Region:	09
Site ID:	0901951
EPA ID:	CAD980677355

SAN GABRIEL VALLEY (AREA 1) (Continued) **1000114959**

Site Name: SAN GABRIEL VALLEY (AREA 1)
NPL: F
FF: N
OU: 03
Action Code: LR
Action Name: LT RESP
SEQ: 1
Start Date: 1990-04-16 04:00:00
Finish Date: 5/25/1998 4:00:00 AM
Current Action Lead: St Perf

Region: 09
Site ID: 0901951
EPA ID: CAD980677355
Site Name: SAN GABRIEL VALLEY (AREA 1)
NPL: F
FF: N
OU: 00
Action Code: SI
Action Name: SI
SEQ: 1
Start Date: 1983-03-01 05:00:00
Finish Date: 9/1/1983 4:00:00 AM
Qual: H
Current Action Lead: St Perf

SIte:
Name: SAN GABRIEL VALLEY (AREA 1)
Address: PECK RD & REAL
City,State,Zip: EL MONTE, CA 91733
Action Taken Date: 11/10/2005
EPA ID: CAD980677355
Site ID: 0901951
Action Name: GOVT ESD
Action ID: 2
Operable Unit: 05
Action Completion Date: 12/31/2005
Contaminated Media: Groundwater

Media:
EPA ID: CAD980677355
Contaminated Media: Groundwater
Site ID: 0901951
Action ID: 2
Action Completion Date: 09/30/1987
Operable Unit: 03
Action Name: GOVT ROD Amendment
Action Taken Date: 09/30/1987

EPA ID: CAD980677355
Contaminated Media: Groundwater
Site ID: 0901951
Action ID: 3
Action Completion Date: 09/30/1999
Operable Unit: 02
Action Name: GOVT ROD Amendment

SAN GABRIEL VALLEY (AREA 1) (Continued) **1000114959**

Action Taken Date: 11/10/1999

EPA ID: CAD980677355
Contaminated Media: Groundwater
Site ID: 0901951
Action ID: 3
Action Completion Date: 09/30/1999
Operable Unit: 02
Action Name: GOVT ROD Amendment
Action Taken Date: 11/10/1999

EPA ID: CAD980677355
Contaminated Media: Groundwater
Site ID: 0901951
Action ID: 1
Action Completion Date: 06/30/1984
Operable Unit: 03
Action Name: GOVT Decision Document (ROD)
Action Taken Date: 05/11/1984

EPA ID: CAD980677355
Contaminated Media: Groundwater
Site ID: 0901951
Action ID: 3
Action Completion Date: 09/30/1988
Operable Unit: 04
Action Name: GOVT Decision Document (ROD)
Action Taken Date: 09/29/1988

EPA ID: CAD980677355
Contaminated Media: Groundwater
Site ID: 0901951
Action ID: 1
Action Completion Date: 08/22/2002
Operable Unit: 01
Action Name: GOVT ESD
Action Taken Date: 08/22/2002

EPA ID: CAD980677355
Contaminated Media: Groundwater
Site ID: 0901951
Action ID: 5
Action Completion Date: 09/30/1999
Operable Unit: 01
Action Name: GOVT ROD for PRP Remedy
Action Taken Date: 06/23/1999

EPA ID: CAD980677355
Contaminated Media: Groundwater
Site ID: 0901951
Action ID: 3
Action Completion Date: 09/30/1999
Operable Unit: 02
Action Name: GOVT ROD Amendment
Action Taken Date: 11/10/1999

EPA ID: CAD980677355

SAN GABRIEL VALLEY (AREA 1) (Continued) **1000114959**

Contaminated Media: Groundwater
Site ID: 0901951
Action ID: 2
Action Completion Date: 12/31/2005
Operable Unit: 05
Action Name: GOVT ESD
Action Taken Date: 11/10/2005

EPA ID: CAD980677355
Contaminated Media: Groundwater
Site ID: 0901951
Action ID: 1
Action Completion Date: 09/30/1993
Operable Unit: 04
Action Name: GOVT ROD Amendment
Action Taken Date: 09/22/1993

EPA ID: CAD980677355
Contaminated Media: Groundwater
Site ID: 0901951
Action ID: 2
Action Completion Date: 12/31/2005
Operable Unit: 05
Action Name: GOVT ESD
Action Taken Date: 11/10/2005

EPA ID: CAD980677355
Contaminated Media: Groundwater
Site ID: 0901951
Action ID: 1
Action Completion Date: 06/30/1984
Operable Unit: 03
Action Name: GOVT Decision Document (ROD)
Action Taken Date: 05/11/1984

EPA ID: CAD980677355
Contaminated Media: Groundwater
Site ID: 0901951
Action ID: 6
Action Completion Date: 09/30/2000
Operable Unit: 05
Action Name: GOVT ROD for PRP Remedy
Action Taken Date: 09/29/2000

EPA ID: CAD980677355
Contaminated Media: Groundwater
Site ID: 0901951
Action ID: 6
Action Completion Date: 09/30/2000
Operable Unit: 05
Action Name: GOVT ROD for PRP Remedy
Action Taken Date: 09/29/2000

EPA ID: CAD980677355
Contaminated Media: Groundwater
Site ID: 0901951
Action ID: 3

SAN GABRIEL VALLEY (AREA 1) (Continued) **1000114959**

Action Completion Date: 09/30/1988
Operable Unit: 04
Action Name: GOVT Decision Document (ROD)
Action Taken Date: 09/29/1988

EPA ID: CAD980677355
Contaminated Media: Groundwater
Site ID: 0901951
Action ID: 3
Action Completion Date: 09/30/1988
Operable Unit: 04
Action Name: GOVT Decision Document (ROD)
Action Taken Date: 09/29/1988

EPA ID: CAD980677355
Contaminated Media: Groundwater
Site ID: 0901951
Action ID: 5
Action Completion Date: 09/30/1999
Operable Unit: 01
Action Name: GOVT ROD for PRP Remedy
Action Taken Date: 06/23/1999

EPA ID: CAD980677355
Contaminated Media: Groundwater
Site ID: 0901951
Action ID: 5
Action Completion Date: 09/30/1999
Operable Unit: 01
Action Name: GOVT ROD for PRP Remedy
Action Taken Date: 06/23/1999

EPA ID: CAD980677355
Contaminated Media: Groundwater
Site ID: 0901951
Action ID: 1
Action Completion Date: 09/30/1993
Operable Unit: 04
Action Name: GOVT ROD Amendment
Action Taken Date: 09/22/1993

EPA ID: CAD980677355
Contaminated Media: Groundwater
Site ID: 0901951
Action ID: 5
Action Completion Date: 09/30/1999
Operable Unit: 01
Action Name: GOVT ROD for PRP Remedy
Action Taken Date: 06/23/1999

EPA ID: CAD980677355
Contaminated Media: Groundwater
Site ID: 0901951
Action ID: 4
Action Completion Date: 03/31/1993
Operable Unit: 02
Action Name: GOVT Decision Document (ROD)

SAN GABRIEL VALLEY (AREA 1) (Continued) **1000114959**

Action Taken Date: 03/31/1993

EPA ID: CAD980677355
Contaminated Media: Groundwater
Site ID: 0901951
Action ID: 1
Action Completion Date: 06/30/1984
Operable Unit: 03
Action Name: GOVT Decision Document (ROD)
Action Taken Date: 05/11/1984

EPA ID: CAD980677355
Contaminated Media: Groundwater
Site ID: 0901951
Action ID: 1
Action Completion Date: 08/22/2002
Operable Unit: 01
Action Name: GOVT ESD
Action Taken Date: 08/22/2002

EPA ID: CAD980677355
Contaminated Media: Groundwater
Site ID: 0901951
Action ID: 5
Action Completion Date: 09/30/1999
Operable Unit: 01
Action Name: GOVT ROD for PRP Remedy
Action Taken Date: 06/23/1999

EPA ID: CAD980677355
Contaminated Media: Groundwater
Site ID: 0901951
Action ID: 5
Action Completion Date: 09/30/1999
Operable Unit: 01
Action Name: GOVT ROD for PRP Remedy
Action Taken Date: 06/23/1999

EPA ID: CAD980677355
Contaminated Media: Groundwater
Site ID: 0901951
Action ID: 3
Action Completion Date: 09/30/1999
Operable Unit: 02
Action Name: GOVT ROD Amendment
Action Taken Date: 11/10/1999

EPA ID: CAD980677355
Contaminated Media: Groundwater
Site ID: 0901951
Action ID: 3
Action Completion Date: 09/30/1999
Operable Unit: 02
Action Name: GOVT ROD Amendment
Action Taken Date: 11/10/1999

EPA ID: CAD980677355

SAN GABRIEL VALLEY (AREA 1) (Continued) **1000114959**

Contaminated Media: Groundwater
Site ID: 0901951
Action ID: 1
Action Completion Date: 09/30/1993
Operable Unit: 04
Action Name: GOVT ROD Amendment
Action Taken Date: 09/22/1993

EPA ID: CAD980677355
Contaminated Media: Groundwater
Site ID: 0901951
Action ID: 1
Action Completion Date: 09/30/1993
Operable Unit: 04
Action Name: GOVT ROD Amendment
Action Taken Date: 09/22/1993

EPA ID: CAD980677355
Contaminated Media: Groundwater
Site ID: 0901951
Action ID: 3
Action Completion Date: 09/30/1988
Operable Unit: 04
Action Name: GOVT Decision Document (ROD)
Action Taken Date: 09/29/1988

EPA ID: CAD980677355
Contaminated Media: Groundwater
Site ID: 0901951
Action ID: 1
Action Completion Date: 08/22/2002
Operable Unit: 01
Action Name: GOVT ESD
Action Taken Date: 08/22/2002

EPA ID: CAD980677355
Contaminated Media: Groundwater
Site ID: 0901951
Action ID: 5
Action Completion Date: 09/30/1999
Operable Unit: 01
Action Name: GOVT ROD for PRP Remedy
Action Taken Date: 06/23/1999

ROD:
Name: SAN GABRIEL VALLEY (AREA 1)
Address: PECK RD & REAL
City,State,Zip: EL MONTE, CA 91733
EPA ID: CAD980677355
RG: 9
Site ID: 901951
Action: GOVT Decision Document (ROD)
Operable Unit Number: RICHWOOD WATER COMPANY
SEQ ID: 1
Action Completion: 1984-05-11 00:00:00
NPL Status: Final

SAN GABRIEL VALLEY (AREA 1) (Continued) **1000114959**

Name:	SAN GABRIEL VALLEY (AREA 1)
Address:	PECK RD & REAL
City,State,Zip:	EL MONTE, CA 91733
EPA ID:	CAD980677355
RG:	9
Site ID:	901951
Action:	GOVT Decision Document (ROD)
Operable Unit Number:	SUBURBAN
SEQ ID:	3
Action Completion:	1988-09-29 00:00:00
NPL Status:	Final

Name:	SAN GABRIEL VALLEY (AREA 1)
Address:	PECK RD & REAL
City,State,Zip:	EL MONTE, CA 91733
EPA ID:	CAD980677355
RG:	9
Site ID:	901951
Action:	GOVT Decision Document (ROD)
Operable Unit Number:	WHITTIER-NARROWS
SEQ ID:	4
Action Completion:	1993-03-31 00:00:00
NPL Status:	Final

Name:	SAN GABRIEL VALLEY (AREA 1)
Address:	PECK RD & REAL
City,State,Zip:	EL MONTE, CA 91733
EPA ID:	CAD980677355
RG:	9
Site ID:	901951
Action:	GOVT ESD
Operable Unit Number:	EL MONTE
SEQ ID:	1
Action Completion:	2002-08-22 00:00:00
NPL Status:	Final

Name:	SAN GABRIEL VALLEY (AREA 1)
Address:	PECK RD & REAL
City,State,Zip:	EL MONTE, CA 91733
EPA ID:	CAD980677355
RG:	9
Site ID:	901951
Action:	GOVT ESD
Operable Unit Number:	SOUTH EL MONTE
SEQ ID:	2
Action Completion:	2005-11-10 00:00:00
NPL Status:	Final

Name:	SAN GABRIEL VALLEY (AREA 1)
Address:	PECK RD & REAL
City,State,Zip:	EL MONTE, CA 91733
EPA ID:	CAD980677355
RG:	9
Site ID:	901951
Action:	GOVT ROD Amendment
Operable Unit Number:	SUBURBAN

SAN GABRIEL VALLEY (AREA 1) (Continued) **1000114959**

SEQ ID: 1
Action Completion: 1993-09-22 00:00:00
NPL Status: Final

Name: SAN GABRIEL VALLEY (AREA 1)
Address: PECK RD & REAL
City,State,Zip: EL MONTE, CA 91733
EPA ID: CAD980677355
RG: 9
Site ID: 901951
Action: GOVT ROD Amendment
Operable Unit Number: RICHWOOD WATER COMPANY
SEQ ID: 2
Action Completion: 1987-09-30 00:00:00
NPL Status: Final

Name: SAN GABRIEL VALLEY (AREA 1)
Address: PECK RD & REAL
City,State,Zip: EL MONTE, CA 91733
EPA ID: CAD980677355
RG: 9
Site ID: 901951
Action: GOVT ROD Amendment
Operable Unit Number: WHITTIER-NARROWS
SEQ ID: 3
Action Completion: 1999-11-10 00:00:00
NPL Status: Final

Name: SAN GABRIEL VALLEY (AREA 1)
Address: PECK RD & REAL
City,State,Zip: EL MONTE, CA 91733
EPA ID: CAD980677355
RG: 9
Site ID: 901951
Action: GOVT ROD for PRP Remedy
Operable Unit Number: EL MONTE
SEQ ID: 5
Action Completion: 1999-06-23 00:00:00
NPL Status: Final

Name: SAN GABRIEL VALLEY (AREA 1)
Address: PECK RD & REAL
City,State,Zip: EL MONTE, CA 91733
EPA ID: CAD980677355
RG: 9
Site ID: 901951
Action: GOVT ROD for PRP Remedy
Operable Unit Number: SOUTH EL MONTE
SEQ ID: 6
Action Completion: 2000-09-29 00:00:00
NPL Status: Final

PRP Name: A & A SCREW PRODUCTS
A & B BUS COMPANY
A & J SYSTEMS
A & L MOTOR PARTS, INC.
A&E PLASTICS CO.

SAN GABRIEL VALLEY (AREA 1) (Continued) **1000114959**

A-1 ORNAMENTAL IRON
ABERCROMBIE, DEANNA
ACORN ENGINEERING CO.
ACROMIL
ADAMS AND CAMPBELL COMPANY LTD.
ADAMS AND COLTRIN, INC.
ADAMS FAMILY TRUST
ADVANCED HEAT TECHNOLOGY CORP.
AEROJET ELECTROSYSTEMS
AEROJET-GENERAL CORP.
AEROJET-GENERAL CORP.
AEROJET-GENERAL CORP.
AEROSOL SERVICES COMPANY
AIR DISTRIBUTION PRODUCTS, INC.
AIR DISTRIBUTION PRODUCTS, INC.
AIRCRAFT STAMPING CO
AIRCRAFT STAMPING CO
AIRCRAFT STAMPING COMPANY, INC
ALBERT ALFIERI
ALLEGHENY TECHNOLOGIES
ALLFAST FASTENING SYSTEMS, INC.
ALLIED PHOTO PRODUCTS INC.
ALLSTATE INSURANCE CO.
AMERICAN SHEDS INC.
AMERON, INC
ANDRUSS FAMILY TRUST
ANTHONY MONTES
APW NORTH AMERICA INC.
ARCADIA MACHINE AND TOOL
AREMAC ASSOCIATES
AREMAC ASSOCIATES
AREMAC HEAT TREATING, INC.
AREMAC HEAT TREATING,INC.
ART WEISS
ART WEISS
ART WEISS, INC.
ARTHUR B. SCHULTZ AND JOSEPH POLTORAK
ARTISTIC POLISHING AND PLATING
ARTISTIC POLISHING AND PLATING
ARTISTIC POLISHING AND PLATING
ASSOCIATED ASPHALT PAVING MATERIALS
ASTRO SEAL, INC.
ASTRO SEAL, INC.
ASTRO SEAL, INC.
ASTRO SEAL, INC.
ASTRO SEAL, INC.
ASTRO SEAL, INC.
ASTRO SEAL, INC.
ASTRONAUTIC ENAMELERS
ASTRONAUTIC ENAMELERS
AZUSA LAND RECLAMATION
AZUSA LAND RECLAMATION
AZUSA LAND RECLAMATION
AZUSA ROCK INC.
B&B RED-I-MIX-CONCRETE INC.

SAN GABRIEL VALLEY (AREA 1) (Continued) **1000114959**

Click this hyperlink while viewing on your computer to access
441 additional PRP: record(s) in the EDR Site Report.

CONSENT:
EPA ID: CAD980677355
Name: IN THE MATTER OF: SAN GABRIEL VALLEY SUPERFUND SI
Name: SAN GABRIEL VALLEY (AREA 1)
Address: PECK RD & REAL
City,State,Zip: EL MONTE, CA 91733
County: LOS ANGELES

FINDS:
Registry ID: 110009329538
Facility URL: http://ofmpub.epa.gov/enviro/fii_query_detail.disp_program_facility?p_registry_id=110009329538

Environmental Interest/Information System:
SUPERFUND NPL
ICIS (Integrated Compliance Information System) is the Integrated Compliance Information System and provides a database that, when complete, will contain integrated Enforcement and Compliance information across most of EPA's programs. The vision for ICIS is to replace EPA's independent databases that contain Enforcement data with a single repository for that information. Currently, ICIS contains all Federal Administrative and Judicial enforcement actions. This information is maintained in ICIS by EPA in the Regional offices and it Headquarters. A future release of ICIS will replace the Permit Compliance System (PCS) which supports the NPDES and will integrate that information with Federal actions already in the system. ICIS also has the capability to track other activities occurring in the Region that support Compliance and Enforcement programs. These include; Incident Tracking, Compliance Assistance, and Compliance Monitoring.

Click this hyperlink while viewing on your computer to access
additional FINDS: detail in the EDR Site Report.

ECHO:
Envid: 1000114959
Registry ID: 110009329538
DFR URL: http://echo.epa.gov/detailed-facility-report?fid=110009329538
Name: SAN GABRIEL VALLEY (AREA 1)
Address: PECK RD & REAL
City,State,Zip: EL MONTE, CA 91733

B15 **BELL PONTIAC/GMC INC** **RCRA-SQG** **1000385009**
11710 E VALLEY BLVD **LUST** **CAD981387194**
< 1/8 **EL MONTE, CA 91732** **SWEEPS UST**
1 ft. **HIST UST**
Site 1 of 7 in cluster B **CA FID UST**
FINDS
Relative: **ECHO**
Lower **EMI**
Actual: **HIST CORTESE**
293 ft. **LOS ANGELES CO. HMS**
WIP

BELL PONTIAC/GMC INC (Continued) **1000385009**

RCRA-SQG:
Date form received by agency: 1996-09-01 00:00:00.0
Facility name: NELSON PONTIAC GMC HONDA
Facility address: 11710 E VALLEY BLVD
EL MONTE, CA 91732
EPA ID: CAD981387194
Mailing address: E VALLEY BLVD
EL MONTE, CA 91732
Contact country: US
EPA Region: 09
Classification: Small Small Quantity Generator
Description: Handler: generates more than 100 and less than 1000 kg of hazardous waste during any calendar month and accumulates less than 6000 kg of hazardous waste at any time; or generates 100 kg or less of hazardous waste during any calendar month, and accumulates more than 1000 kg of hazardous waste at any time

Owner/Operator Summary:
Owner/operator name: ETHEL L NELSON
Owner/operator address: NOT REQUIRED
NOT REQUIRED, ME 99999
Owner/operator telephone: 415-555-1212
Legal status: Private
Owner/Operator Type: Owner

Owner/operator name: NOT REQUIRED
Owner/operator address: NOT REQUIRED
NOT REQUIRED, ME 99999
Owner/operator telephone: 415-555-1212
Legal status: Private
Owner/Operator Type: Operator

Handler Activities Summary:
U.S. importer of hazardous waste: No
Mixed waste (haz. and radioactive): No
Recycler of hazardous waste: No
Transporter of hazardous waste: No
Treater, storer or disposer of HW: No
Underground injection activity: No
On-site burner exemption: No
Furnace exemption: No
Used oil fuel burner: No
Used oil processor: No
User oil refiner: No
Used oil fuel marketer to burner: No
Used oil Specification marketer: No
Used oil transfer facility: No
Used oil transporter: No

Violation Status: No violations found

LUST REG 4:
Region: 4
Regional Board: 04
County: Los Angeles
Facility Id: I-13121

BELL PONTIAC/GMC INC (Continued) **1000385009**

Status:	Case Closed	
Substance:	Gasoline	
Case Type:	Soil	
Abatement Method Used at the Site:		Excavate and Dispose
Global ID:	T0603704037	
Staff:	UNK	
Local Agency:	19000	
Enforcement Type:	222	
Date Leak Discovered:	12/22/1989	
Date Leak First Reported:		2/16/1990
Date Leak Record Entered:	4/22/1990	
Date Leak Stopped:	12/22/1989	
Date Case Last Changed on Database:		9/15/1992
Date the Case was Closed:		9/15/1992
How Leak Discovered:	Tank Closure	
Cause of Leak:	UNK	
Leak Source:	UNK	
Operator:	SMITH, MERV.	
Approx. Dist To Production Well (ft):		2297.3180914813052412863311761
Source of Cleanup Funding:		UNK
Remedial Action Underway:		6/10/1987
Enforcement Action Date:		1/1/1965
Responsible Party:	NELSON PONTIAC	
RP Address:	11705 VALLEY BLVD., EL MONTE, 91732	
Program:	LUST	
Lat/Long:	34.0659677 / -1	

Region:	4	
Regional Board:	04	
County:	Los Angeles	
Facility Id:	I-17049	
Status:	Case Closed	
Substance:	Gasoline	
Case Type:	Groundwater	
Global ID:	T0603704441	
Staff:	UNK	
Local Agency:	19000	
Cross Street:	FWY 10	
Date Leak Discovered:	11/29/1989	
Date Leak First Reported:		12/22/1989
Date Leak Record Entered:	12/22/1992	
Date Leak Stopped:	11/29/1989	
Date Case Last Changed on Database:		12/27/1994
Date the Case was Closed:		12/27/1994
How Leak Discovered:	Tank Closure	
Cause of Leak:	UNK	
Leak Source:	Piping	
Operator:	SMITH, MERV	
Approx. Dist To Production Well (ft):		2262.3682844195281602161387714
Source of Cleanup Funding:		Piping
Preliminary Site Assessment Began:		12/22/1989
Responsible Party:	NELSON PONTIAC	
RP Address:	11705 VALLEY BLVD, EL MONTE, CA 91732	
Program:	LUST	
Lat/Long:	34.0663427 / -1	

BELL PONTIAC/GMC INC (Continued) **1000385009**

SWEEPS UST:

Name:	NELSON PONTIAC
Address:	11710 E VALLEY BLVD
City:	EL MONTE
Comp Number:	13121
SWRCB Tank Id:	19-000-013121-000001
Capacity:	10000
Tank Use:	M.V. FUEL
STG:	PRODUCT
Content:	REG UNLEADED
Number Of Tanks:	1

HIST UST:

Name:	NELSON PONTIAC
Address:	11710 VALLEY BLVD
City,State,Zip:	EL MONTE, CA 91732
Region:	STATE
Facility ID:	00000046986
Facility Type:	Other
Other Type:	AUTO SALES & SERVICE
Contact Name:	ETHEL L. NELSON
Telephone:	8184440321
Owner Name:	ETHEL L. NELSON
Owner Address:	11710 E. VALLEY BLVD.
Owner City,St,Zip:	EL MONTE, CA 91732
Total Tanks:	0005
Tank Num:	001
Container Num:	#1
Tank Capacity:	00001000
Tank Used for:	PRODUCT
Type of Fuel:	DIESEL
Leak Detection:	None
Tank Num:	002
Container Num:	#5
Tank Capacity:	00000000
Tank Used for:	WASTE
Leak Detection:	None
Tank Num:	003
Container Num:	#2
Year Installed:	1980
Tank Capacity:	00009940
Tank Used for:	PRODUCT
Type of Fuel:	UNLEADED
Leak Detection:	None
Tank Num:	004
Container Num:	#3
Tank Capacity:	00000000
Tank Used for:	WASTE
Type of Fuel:	WASTE OIL
Leak Detection:	None
Tank Num:	005

BELL PONTIAC/GMC INC (Continued) **1000385009**

Container Num: #4
Tank Capacity: 00000000
Tank Used for: WASTE
Type of Fuel: WASTE OIL
Leak Detection: None

CA FID UST:
Facility ID: 19002423
Regulated By: UTNKI
Regulated ID: CAC000204
Facility Phone: 2132836564
Mailing Address: 11710 E VALLEY BLVD
Mailing City,St,Zip: EL MONTE 91732
Status: Inactive

FINDS:
Registry ID: 110002689797
Facility URL: http://ofmpub.epa.gov/enviro/fii_query_detail.disp_program_facility?p_registry_id=110002689797

Environmental Interest/Information System:
AIR EMISSIONS CLASSIFICATION UNKNOWN
RCRAInfo is a national information system that supports the Resource Conservation and Recovery Act (RCRA) program through the tracking of events and activities related to facilities that generate, transport, and treat, store, or dispose of hazardous waste. RCRAInfo allows RCRA program staff to track the notification, permit, compliance, and corrective action activities required under RCRA.

Click this hyperlink while viewing on your computer to access additional FINDS: detail in the EDR Site Report.

ECHO:
Envid: 1000385009
Registry ID: 110002689797
DFR URL: http://echo.epa.gov/detailed-facility-report?fid=110002689797
Name: BELL PONTIAC/GMC INC
Address: 11710 E VALLEY BLVD
City,State,Zip: EL MONTE, CA 91732

EMI:
Name: BELL PONTIAC/GMC INC
Address: 11710 VALLEY BLVD
City,State,Zip: EL MONTE, CA 91732
Year: 1997
County Code: 19
Air Basin: SC
Facility ID: 104954
Air District Name: SC
SIC Code: 5511
Air District Name: SOUTH COAST AQMD
Total Organic Hydrocarbon Gases Tons/Yr: 4
Reactive Organic Gases Tons/Yr: 2
Carbon Monoxide Emissions Tons/Yr: 0
NOX - Oxides of Nitrogen Tons/Yr: 0
SOX - Oxides of Sulphur Tons/Yr: 0
Particulate Matter Tons/Yr: 0

BELL PONTIAC/GMC INC (Continued) **1000385009**

Part. Matter 10 Micrometers and Smllr Tons/Yr:0

Name:	BELL PONTIAC/GMC INC
Address:	11710 VALLEY BLVD
City,State,Zip:	EL MONTE, CA 91732
Year:	1998
County Code:	19
Air Basin:	SC
Facility ID:	104954
Air District Name:	SC
SIC Code:	5511
Air District Name:	SOUTH COAST AQMD
Total Organic Hydrocarbon Gases Tons/Yr:	3
Reactive Organic Gases Tons/Yr:	2
Carbon Monoxide Emissions Tons/Yr:	0
NOX - Oxides of Nitrogen Tons/Yr:	0
SOX - Oxides of Sulphur Tons/Yr:	0
Particulate Matter Tons/Yr:	0
Part. Matter 10 Micrometers and Smllr Tons/Yr:	0

Name:	BELL PONTIAC/GMC INC
Address:	11710 VALLEY BLVD
City,State,Zip:	EL MONTE, CA 91732
Year:	1999
County Code:	19
Air Basin:	SC
Facility ID:	104954
Air District Name:	SC
SIC Code:	5511
Air District Name:	SOUTH COAST AQMD
Total Organic Hydrocarbon Gases Tons/Yr:	4
Reactive Organic Gases Tons/Yr:	2
Carbon Monoxide Emissions Tons/Yr:	0
NOX - Oxides of Nitrogen Tons/Yr:	0
SOX - Oxides of Sulphur Tons/Yr:	0
Particulate Matter Tons/Yr:	0
Part. Matter 10 Micrometers and Smllr Tons/Yr:	0

Name:	BELL PONTIAC/GMC INC
Address:	11710 VALLEY BLVD
City,State,Zip:	EL MONTE, CA 91732
Year:	2000
County Code:	19
Air Basin:	SC
Facility ID:	104954
Air District Name:	SC
SIC Code:	5511
Air District Name:	SOUTH COAST AQMD
Total Organic Hydrocarbon Gases Tons/Yr:	4
Reactive Organic Gases Tons/Yr:	2
Carbon Monoxide Emissions Tons/Yr:	0
NOX - Oxides of Nitrogen Tons/Yr:	0
SOX - Oxides of Sulphur Tons/Yr:	0
Particulate Matter Tons/Yr:	0
Part. Matter 10 Micrometers and Smllr Tons/Yr:	0

Name: BELL PONTIAC/GMC INC

BELL PONTIAC/GMC INC (Continued) **1000385009**

Address:	11710 VALLEY BLVD
City,State,Zip:	EL MONTE, CA 91732
Year:	2001
County Code:	19
Air Basin:	SC
Facility ID:	104954
Air District Name:	SC
SIC Code:	5511
Air District Name:	SOUTH COAST AQMD
Total Organic Hydrocarbon Gases Tons/Yr:	4
Reactive Organic Gases Tons/Yr:	2
Carbon Monoxide Emissions Tons/Yr:	0
NOX - Oxides of Nitrogen Tons/Yr:	0
SOX - Oxides of Sulphur Tons/Yr:	0
Particulate Matter Tons/Yr:	0
Part. Matter 10 Micrometers and Smllr Tons/Yr:	0

HIST CORTESE:

edr_fname:	NELSON PONTIAC
edr_fadd1:	11705 VALLEY
City,State,Zip:	EL MONTE, CA 91732
Region:	CORTESE
Facility County Code:	19
Reg By:	LTNKA
Reg Id:	I-17049

LOS ANGELES CO. HMS:

Name:	NELSON PONTIAC
Address:	11710 VALLEY BLVD
City,State,Zip:	EL MONTE, CA 91732
Region:	LA
Permit Category:	Not reported
Facility Id:	012888-013121
Facility Type:	Not reported
Facility Status:	Removed
Area:	3C
Permit Number:	Not reported
Permit Status:	Not reported

WIP:

Name:	NELSON PONTIAC-HONDA-GMC
Address:	11710 Valley Blvd
City,State,Zip:	EL MONTE, CA 91732
Region:	4
File Number:	107.1253
File Status:	**Historical**
Staff:	BPONEK
Facility Suite:	Not reported

A16
NE
< 1/8
0.018 mi.
95 ft.

AT&T MOBILITY - EL MONTE-SOUTH (USID12125)
11645 VALLEY BLVD STE A
EL MONTE, CA 91732

Site 15 of 18 in cluster A

SWEEPS UST
CERS

S106922907
N/A

Relative:
Higher

Actual:
298 ft.

SWEEPS UST:

Name:	ASR DEVELOPMENT
Address:	11645 VALLEY BLVD
City:	EL MONTE
Status:	Active
Comp Number:	13949
Number:	9
Referral Date:	06-30-89
Created Date:	06-30-89

CERS:

Name:	AT&T MOBILITY - EL MONTE-SOUTH (USID12125)
Address:	11645 VALLEY BLVD STE A
City,State,Zip:	EL MONTE, CA 91732
Site ID:	8372
CERS ID:	10198579
CERS Description:	Chemical Storage Facilities

Evaluation:

Eval General Type:	Compliance Evaluation Inspection
Eval Date:	10-02-2019
Violations Found:	No
Eval Type:	Routine done by local agency
Eval Notes:	Gretchen Munoz, Environmental Site Manager
Eval Division:	Los Angeles County Fire Department
Eval Program:	HMRRP
Eval Source:	CERS

Eval General Type:	Compliance Evaluation Inspection
Eval Date:	10-27-2016
Violations Found:	No
Eval Type:	Routine done by local agency
Eval Notes:	Twanda Beo
Eval Division:	Los Angeles County Fire Department
Eval Program:	HMRRP
Eval Source:	CERS

Affiliation:

Affiliation Type Desc:	CUPA District
Entity Name:	Los Angeles County Fire
Affiliation Address:	5825 Rickenbacker Road
Affiliation City:	Commerce
Affiliation State:	CA
Affiliation Zip:	90040-3027
Affiliation Phone:	(323) 890-4045

Affiliation Type Desc:	Environmental Contact
Entity Name:	AT&T EH&S Hotline - Option #1
Affiliation Address:	308 S. Akard St., 17th Floor
Affiliation City:	Dallas
Affiliation State:	TX
Affiliation Zip:	75202

AT&T MOBILITY - EL MONTE-SOUTH (USID12125) (Continued) **S106922907**

Affiliation Type Desc:	Parent Corporation
Entity Name:	AT&T Mobility
Affiliation Type Desc:	Document Preparer
Entity Name:	Peter Burnell, Sigma Consultants, Inc.
Affiliation Type Desc:	Legal Owner
Entity Name:	NEW CINGULAR WIRELESS PCS, LLC
Affiliation Address:	308 S. Akard St., 17th Floor
Affiliation City:	Dallas
Affiliation State:	TX
Affiliation Country:	United States
Affiliation Zip:	75202
Affiliation Phone:	(214) 464-1712
Affiliation Type Desc:	Property Owner
Entity Name:	Crown Castle International Corporation
Affiliation Address:	1220 Augusta Dr,
Affiliation City:	Houston
Affiliation State:	TX
Affiliation Country:	United States
Affiliation Zip:	77057
Affiliation Phone:	(713) 570-3000
Affiliation Type Desc:	Facility Mailing Address
Entity Name:	Mailing Address
Affiliation Address:	308 S. Akard St., 17th Floor
Affiliation City:	Dallas
Affiliation State:	TX
Affiliation Zip:	75202
Affiliation Type Desc:	Identification Signer
Entity Name:	Jeremy McGrue
Entity Title:	National EPCRA Manager
Affiliation Type Desc:	Operator
Entity Name:	AT&T Mobility
Affiliation Phone:	(800) 566-9347

A17 **COSMOPROF BEAUTY** **RCRA NonGen / NLR** **1024852975**
NNE **11635 VALLEY BLVD STE A** **CAL000412334**
< 1/8 **EL MONTE, CA 91732**
0.021 mi.
110 ft. **Site 16 of 18 in cluster A**

Relative:
Higher

Actual:
299 ft.

RCRA NonGen / NLR:

Date form received by agency:	2015-11-13 00:00:00.0
Facility name:	COSMOPROF BEAUTY
Facility address:	11635 VALLEY BLVD STE A EL MONTE, CA 91732-3071
EPA ID:	CAL000412334
Contact:	RANDY GOSS
Contact address:	3001 COLORADO BLVD DENTON, TX 76210
Contact telephone:	940-898-7500
Contact email:	RGOSS@SALLYBEAUTY.COM
EPA Region:	09

COSMOPROF BEAUTY (Continued) **1024852975**

Classification: Non-Generator
Description: Handler: Non-Generators do not presently generate hazardous waste

Owner/Operator Summary:
Owner/operator name: RANDY GOSS
Owner/operator address: 3001 COLORADO BLVD
DENTON, TX 76210
Owner/operator telephone: 940-898-7500
Legal status: Other
Owner/Operator Type: Operator

Owner/operator name: SALLY BEAUTY HOLDING LLC
Owner/operator address: 3001 COLORADO BLVD
DENTON, TX 76210
Owner/operator telephone: 940-898-7500
Legal status: Other
Owner/Operator Type: Owner

Handler Activities Summary:
U.S. importer of hazardous waste: No
Mixed waste (haz. and radioactive): No
Recycler of hazardous waste: No
Transporter of hazardous waste: No
Treater, storer or disposer of HW: No
Underground injection activity: No
On-site burner exemption: No
Furnace exemption: No
Used oil fuel burner: No
Used oil processor: No
User oil refiner: No
Used oil fuel marketer to burner: No
Used oil Specification marketer: No
Used oil transfer facility: No
Used oil transporter: No

Violation Status: No violations found

A18 **COSMOPROF SUPPLY** **CERS HAZ WASTE** **S113077333**
NNE **11635 VALLEY BLVD STE A** **N/A**
< 1/8 **EL MONTE, CA 91732**
0.021 mi.
110 ft. **Site 17 of 18 in cluster A**

Relative: Higher
Actual: 299 ft.

CERS HAZ WASTE:
Name: COSMOPROF SUPPLY
Address: 11635 VALLEY BLVD STE A
City,State,Zip: EL MONTE, CA 91732
Site ID: 366836
CERS ID: 10665523
CERS Description: Hazardous Waste Generator

Evaluation:
Eval General Type: Compliance Evaluation Inspection
Eval Date: 03-17-2017
Violations Found: No
Eval Type: Routine done by local agency
Eval Notes: Sandra Luna, manager
Eval Division: Los Angeles County Fire Department

COSMOPROF SUPPLY (Continued) **S113077333**

Eval Program: HW
Eval Source: CERS

Affiliation:
Affiliation Type Desc: CUPA District
Entity Name: Los Angeles County Fire
Affiliation Address: 5825 Rickenbacker Road
Affiliation City: Commerce
Affiliation State: CA
Affiliation Zip: 90040-3027
Affiliation Phone: (323) 890-4045

Affiliation Type Desc: Property Owner
Entity Name: Sally Beauty Holding LLC
Affiliation Address: 11635 Valley Blvd Ste A
Affiliation City: El Monte
Affiliation State: CA
Affiliation Country: United States
Affiliation Zip: 91732
Affiliation Phone: (626) 579-0419

Affiliation Type Desc: Legal Owner
Entity Name: Sally Beauty Holding LLC
Affiliation Address: 3001 COLORADO BLVD
Affiliation City: DENTON
Affiliation State: TX
Affiliation Country: United States
Affiliation Zip: 76210
Affiliation Phone: (940) 898-7500

Affiliation Type Desc: Document Preparer
Entity Name: Larry Burton

Affiliation Type Desc: Environmental Contact
Entity Name: DEBBIE MIDDLETON
Affiliation Address: 3001 COLORADO BLVD
Affiliation City: DENTON
Affiliation State: TX
Affiliation Zip: 76210

Affiliation Type Desc: Facility Mailing Address
Entity Name: Mailing Address
Affiliation Address: 11635 VALLEY BLVD STE A
Affiliation City: EL MONTE
Affiliation State: CA
Affiliation Zip: 91732

Affiliation Type Desc: Identification Signer
Entity Name: Larry Burton
Entity Title: Director, Temarry Recycling, Inc

Affiliation Type Desc: Operator
Entity Name: Sally Beauty Holding LLC
Affiliation Phone: (940) 898-7500

Affiliation Type Desc: Parent Corporation
Entity Name: Sally Beauty Holding LLC

COSMOPROF SUPPLY (Continued) **S113077333**

B19 **NELSON PONTIAC** **LUST** **S122356258**
East **11705 VALLEY BLVD E** **CERS** **N/A**
< 1/8 **EL MONTE, CA 91732**
0.021 mi.
111 ft. **Site 2 of 7 in cluster B**

Relative:
Higher

Actual:
296 ft.

LUST:

Name:	NELSON PONTIAC
Address:	11705 VALLEY BLVD E
City,State,Zip:	EL MONTE, CA 91732
Lead Agency:	LOS ANGELES COUNTY
Case Type:	LUST Cleanup Site
Geo Track:	http://geotracker.waterboards.ca.gov/profile_report.asp?global_id=T0603704441
Global Id:	T0603704441
Latitude:	34.066871
Longitude:	-118.024013
Status:	Completed - Case Closed
Status Date:	12/27/1994
Case Worker:	JOA
RB Case Number:	I-17049
Local Agency:	LOS ANGELES COUNTY
Potential Media Affect:	Other Groundwater (uses other than drinking water)
Potential Contaminants of Concern:	Gasoline

LUST:

Global Id:	T0603704441
Contact Type:	Local Agency Caseworker
Contact Name:	JOHN AWUJO
Organization Name:	LOS ANGELES COUNTY
Address:	900 S FREMONT AVE
City:	ALHAMBRA
Email:	jawujo@dpw.lacounty.gov
Phone Number:	6264583507

Global Id:	T0603704441
Contact Type:	Regional Board Caseworker
Contact Name:	YUE RONG
Organization Name:	LOS ANGELES RWQCB (REGION 4)
Address:	320 W. 4TH ST., SUITE 200
City:	Los Angeles
Email:	yrong@waterboards.ca.gov

LUST:

Global Id:	T0603704441
Action Type:	Other
Date:	11/29/1989
Action:	Leak Discovery

Global Id:	T0603704441
Action Type:	Other
Date:	11/29/1989
Action:	Leak Stopped

Global Id:	T0603704441
Action Type:	Other
Date:	12/22/1989

NELSON PONTIAC (Continued) **S122356258**

Action: Leak Reported

LUST:
Global Id: T0603704441
Status: Open - Case Begin Date
Status Date: 11/29/1989

Global Id: T0603704441
Status: Open - Site Assessment
Status Date: 12/22/1989

Global Id: T0603704441
Status: Completed - Case Closed
Status Date: 12/27/1994

CERS:
Name: NELSON PONTIAC
Address: 11705 VALLEY BLVD E
City,State,Zip: EL MONTE, CA 91732
Site ID: 220946
CERS ID: T0603704441
CERS Description: Leaking Underground Storage Tank Cleanup Site

Affiliation:
Affiliation Type Desc: Local Agency Caseworker
Entity Name: JOHN AWUJO - LOS ANGELES COUNTY
Affiliation Address: 900 S FREMONT AVE
Affiliation City: ALHAMBRA
Affiliation State: CA
Affiliation Phone: 6264583507

Affiliation Type Desc: Regional Board Caseworker
Entity Name: YUE RONG - LOS ANGELES RWQCB (REGION 4)
Affiliation Address: 320 W. 4TH ST., SUITE 200
Affiliation City: Los Angeles
Affiliation State: CA

B20 **GANAS AUTO** **RCRA-SQG** **1026057719**
East **11705 VALLEY BLVD** **CAR000303552**
< 1/8 **EL MONTE, CA 91732**
0.021 mi.
111 ft. **Site 3 of 7 in cluster B**

Relative:
Higher

Actual:
296 ft.

RCRA-SQG:
Date form received by agency: 2020-01-16 00:00:00.0
Facility name: GANAS AUTO
Facility address: 11705 VALLEY BLVD
EL MONTE, CA 91732
EPA ID: CAR000303552
Mailing address: W MOCKINGBIRD LANE
SUITE 1500
DALLAS, TX 75247
Contact: JAVONNI SANCHEZ
Contact address: W MOCKINGBIRD LANE SUITE 1500
DALLAS, TX 75247

GANAS AUTO (Continued) **1026057719**

Contact country: US
Contact telephone: 737-484-6791
Contact email: SANCHEZJ@TRICOLOR.COM
EPA Region: 09
Classification: Small Small Quantity Generator
Description: Handler: generates more than 100 and less than 1000 kg of hazardous waste during any calendar month and accumulates less than 6000 kg of hazardous waste at any time; or generates 100 kg or less of hazardous waste during any calendar month, and accumulates more than 1000 kg of hazardous waste at any time

Owner/Operator Summary:
Owner/operator name: DANIEL CHU
Owner/operator address: W MOCKINGBIRD LANE SUITE 1500
DALLASDALLAS, TX 75247
Owner/operator country: US
Owner/operator telephone: 737-484-6791
Owner/operator email: SANCHEZJ@TRICOLOR.COM
Legal status: Private
Owner/Operator Type: Owner
Owner/Op start date: 2019-02-01 00:00:00.

Owner/operator name: ALEJANDRO VARGAS
Owner/operator address: VALLEY BLVD
EL MONTE, CA 91732
Owner/operator country: US
Owner/operator email: AVARGAS@GANASAUTO.COM
Legal status: Private
Owner/Operator Type: Operator
Owner/Op start date: 2019-10-23 00:00:00.

Handler Activities Summary:
U.S. importer of hazardous waste: No
Recycler of hazardous waste: Yes
Transporter of hazardous waste: No
Treater, storer or disposer of HW: No
Underground injection activity: No
On-site burner exemption: No
Furnace exemption: No
Used oil fuel burner: No
Used oil processor: No
User oil refiner: No
Used oil fuel marketer to burner: No
Used oil Specification marketer: No
Used oil transfer facility: No
Used oil transporter: No

Hazardous Waste Summary:

. Waste code: 221
. Waste name: Waste oil and mixed oil

. Waste code: D001
. Waste name: IGNITABLE WASTE

Violation Status: No violations found

B21 **AUTO SQUARE COLLISION** **CERS HAZ WASTE** **S108431094**
East **11705 VALLEY BLVD** **EMI** **N/A**
< 1/8 **EL MONTE, CA 91734** **CERS**
0.021 mi.
111 ft. **Site 4 of 7 in cluster B**

Relative:
Higher

Actual:
296 ft.

CERS HAZ WASTE:

Name:	TRICOLOR AUTO
Address:	11705 VALLEY BLVD
City,State,Zip:	EL MONTE, CA 91732
Site ID:	77717
CERS ID:	10510306
CERS Description:	Hazardous Waste Generator

EMI:

Name:	AUTO SQUARE COLLISION
Address:	11705 VALLEY BLVD
City,State,Zip:	EL MONTE, CA 91734
Year:	2005
County Code:	19
Air Basin:	SC
Facility ID:	144363
Air District Name:	SC
SIC Code:	7532
Air District Name:	SOUTH COAST AQMD
Total Organic Hydrocarbon Gases Tons/Yr:	2.79133
Reactive Organic Gases Tons/Yr:	1.810283526
Carbon Monoxide Emissions Tons/Yr:	.00665
NOX - Oxides of Nitrogen Tons/Yr:	.0247
SOX - Oxides of Sulphur Tons/Yr:	.000155
Particulate Matter Tons/Yr:	.00142
Part. Matter 10 Micrometers and Smllr Tons/Yr:	.00142

Name:	AUTO SQUARE COLLISION
Address:	11705 VALLEY BLVD
City,State,Zip:	EL MONTE, CA 91734
Year:	2009
County Code:	19
Air Basin:	SC
Facility ID:	144363
Air District Name:	SC
SIC Code:	5511
Air District Name:	SOUTH COAST AQMD
Total Organic Hydrocarbon Gases Tons/Yr:	0.32632317742936801
Reactive Organic Gases Tons/Yr:	0.32117000000000001
Carbon Monoxide Emissions Tons/Yr:	5.8599999999999998E-3
NOX - Oxides of Nitrogen Tons/Yr:	0.02
SOX - Oxides of Sulphur Tons/Yr:	1.3899999999999999E-4
Particulate Matter Tons/Yr:	1.2600000000000001E-3
Part. Matter 10 Micrometers and Smllr Tons/Yr:	1.2600000000000001E-3

CERS:

Name:	AUTO SQUARE COLLISION
Address:	11705 VALLEY BLVD
City,State,Zip:	EL MONTE, CA 91732-3037
Site ID:	453045
CERS ID:	110037981217
CERS Description:	US EPA Air Emission Inventory System (EIS)

AUTO SQUARE COLLISION (Continued) **S108431094**

Name: TRICOLOR AUTO
Address: 11705 VALLEY BLVD
City,State,Zip: EL MONTE, CA 91732
Site ID: 77717
CERS ID: 10510306
CERS Description: Chemical Storage Facilities

Violations:

Site ID: 77717
Site Name: Tricolor Auto
Violation Date: 06-09-2017
Citation: HSC 6.67 25270.4.5(a) - California Health and Safety Code, Chapter 6.67, Section(s) 25270.4.5(a)
Violation Description: Failure to prepare and implement a Spill Prevention Control and Countermeasure (SPCC) Plan.
Violation Notes: Returned to compliance on 10/27/2017. OBSERVATION: Failure to prepare SPCC. CORRECTIVE ACTION: Prepare SPCC.
Violation Division: Los Angeles County Fire Department
Violation Program: APSA
Violation Source: CERS

Site ID: 77717
Site Name: Tricolor Auto
Violation Date: 06-09-2017
Citation: 19 CCR 6.95 25508(a)(1) - California Code of Regulations, Title 19, Chapter 6.95, Section(s) 25508(a)(1)
Violation Description: Failure to complete and electronically submit the Business Activities Page and/or Business Owner Operator Identification Page.
Violation Notes: Returned to compliance on 08/28/2017. OBSERVATION: The business failed to complete and electronically submit the Business Activities Page and/or Business Owner Operator Identification Page. CORRECTIVE ACTION: Complete and electronically submit the Business Activities Page and/or Business Owner Operator Identification Page.
Violation Division: Los Angeles County Fire Department
Violation Program: HMRRP
Violation Source: CERS

Site ID: 77717
Site Name: Tricolor Auto
Violation Date: 06-09-2017
Citation: 40 CFR 1 265.31 - U.S. Code of Federal Regulations, Title 40, Chapter 1, Section(s) 265.31
Violation Description: Failure to maintain and operate the facility to minimize the possibility of a fire, explosion, or any unplanned sudden or non-sudden release of hazardous waste or hazardous waste constituents to air, soil, or surface water which could threaten human health or the environment.
Violation Notes: Returned to compliance on 08/28/2017. OBSERVATION: Compressor oil was observed to have leaked into a floor drain in the compressor room located on the north side of the service garage (photos taken). CORRECTIVE ACTION: Submit photos/documentation to the CUPA demonstrating the spill has been properly removed and managed.
Violation Division: Los Angeles County Fire Department
Violation Program: HW
Violation Source: CERS

Evaluation:

AUTO SQUARE COLLISION (Continued) **S108431094**

Eval General Type:	Compliance Evaluation Inspection
Eval Date:	06-09-2017
Violations Found:	Yes
Eval Type:	Routine done by local agency
Eval Notes:	Victor Morales, Service Recon Manager
Eval Division:	Los Angeles County Fire Department
Eval Program:	HMRRP
Eval Source:	CERS

Eval General Type:	Other/Unknown
Eval Date:	08-28-2017
Violations Found:	No
Eval Type:	Other, not routine, done by local agency
Eval Notes:	1st revisit conducted; Business Owner/Operator Identification page submitted with inaccurate contact information; CERS reviewed and rejected; followup required.
Eval Division:	Los Angeles County Fire Department
Eval Program:	HMRRP
Eval Source:	CERS

Eval General Type:	Compliance Evaluation Inspection
Eval Date:	06-09-2017
Violations Found:	Yes
Eval Type:	Routine done by local agency
Eval Notes:	Victor Morales, Service Recon Manager
Eval Division:	Los Angeles County Fire Department
Eval Program:	HW
Eval Source:	CERS

Eval General Type:	Other/Unknown
Eval Date:	10-27-2017
Violations Found:	No
Eval Type:	Other, not routine, done by local agency
Eval Division:	Los Angeles County Fire Department
Eval Program:	APSA
Eval Source:	CERS

Eval General Type:	Compliance Evaluation Inspection
Eval Date:	06-09-2017
Violations Found:	Yes
Eval Type:	Routine done by local agency
Eval Notes:	Victor Morales, Service Recon Manager
Eval Division:	Los Angeles County Fire Department
Eval Program:	APSA
Eval Source:	CERS

Eval General Type:	Other/Unknown
Eval Date:	08-28-2017
Violations Found:	No
Eval Type:	Other, not routine, done by local agency
Eval Notes:	1st revisit; Mr. Morales stated that KPA (consultant) has prepared a draft SPCC and the final report will be available in 2 weeks; followup required.
Eval Division:	Los Angeles County Fire Department
Eval Program:	APSA
Eval Source:	CERS

AUTO SQUARE COLLISION (Continued) **S108431094**

Eval General Type:	Other/Unknown
Eval Date:	08-28-2017
Violations Found:	No
Eval Type:	Other, not routine, done by local agency
Eval Notes:	Revisit conducted with Mr. Victor Morales, Service Manager; oil leak cleaned, drain plugged; NOV abated.
Eval Division:	Los Angeles County Fire Department
Eval Program:	HW
Eval Source:	CERS

Coordinates:

Site ID:	77717
Facility Name:	Tricolor Auto
Env Int Type Code:	HWG
Program ID:	10510306
Ref Point Type Desc:	Center of a facility or station.
Latitude:	34.066830
Longitude:	-118.023980

Affiliation:

Affiliation Type Desc:	Legal Owner
Entity Name:	AutoZone, Inc
Affiliation Address:	123 South Front Street
Affiliation City:	Memphis
Affiliation State:	TN
Affiliation Country:	United States
Affiliation Zip:	38103
Affiliation Phone:	(901) 495-6500
Affiliation Type Desc:	Property Owner
Entity Name:	AutoZone
Affiliation Address:	123 South Front Street
Affiliation City:	Memphis
Affiliation State:	TN
Affiliation Country:	United States
Affiliation Zip:	38103
Affiliation Phone:	(901) 495-6500
Affiliation Type Desc:	CUPA District
Entity Name:	Los Angeles County Fire
Affiliation Address:	5825 Rickenbacker Road
Affiliation City:	Commerce
Affiliation State:	CA
Affiliation Zip:	90040-3027
Affiliation Phone:	(323) 890-4045
Affiliation Type Desc:	Document Preparer
Entity Name:	Deborah Williams
Affiliation Type Desc:	Facility Mailing Address
Entity Name:	Mailing Address
Affiliation Address:	123 South Front Street, Dept. 8190
Affiliation City:	Memphis
Affiliation State:	TN
Affiliation Zip:	38103

AUTO SQUARE COLLISION (Continued) **S108431094**

Affiliation Type Desc:	Environmental Contact
Entity Name:	Andrew Beaven
Affiliation Address:	123 South Front Street, Dept. 8190
Affiliation City:	Memphis
Affiliation State:	TN
Affiliation Zip:	38103
Affiliation Type Desc:	Identification Signer
Entity Name:	Deborah Williams
Entity Title:	Environmental Coordinator
Affiliation Type Desc:	Parent Corporation
Entity Name:	Auto Zone
Affiliation Type Desc:	Operator
Entity Name:	Autozone
Affiliation Phone:	(901) 495-7129

B22 **AUTOZONE #6808** **RCRA NonGen / NLR** **1024873775**
East **11705 VALLEY BLVD** **CAL000442427**
< 1/8 **EL MONTE, CA 91732**
0.021 mi.
111 ft. **Site 5 of 7 in cluster B**

Relative:
Higher

Actual:
296 ft.

RCRA NonGen / NLR:

Date form received by agency:	2019-01-16 00:00:00.0
Facility name:	AUTOZONE #6808
Facility address:	11705 VALLEY BLVD EL MONTE, CA 91732
EPA ID:	CAL000442427
Mailing address:	123 SOUTH FRONT STREET DEPT. 8190 MEMPHIS, TN 38103
Contact:	DEBORAH WILLIAMS
Contact address:	123 SOUTH FRONT STREET DEPT. 8190 MEMPHIS, TN 38103
Contact telephone:	901-495-7129
Contact email:	DEBORAH.J.WILLIAMS@AUTOZONE.COM
EPA Region:	09
Classification:	Non-Generator
Description:	Handler: Non-Generators do not presently generate hazardous waste

Owner/Operator Summary:

Owner/operator name:	DEBORAH WILLIAMS
Owner/operator address:	123 SOUTH FRONT STREET DEPT. 8190 MEMPHIS, TN 38103
Owner/operator telephone:	901-495-7129
Legal status:	Other
Owner/Operator Type:	Operator
Owner/operator name:	AUTOZONE, INC
Owner/operator address:	123 SOUTH FRONT STREET DEPT. 8190 MEMPHIS, TN 38103
Owner/operator telephone:	901-495-6500
Legal status:	Other
Owner/Operator Type:	Owner

AUTOZONE #6808 (Continued) **1024873775**

Handler Activities Summary:

U.S. importer of hazardous waste:	No
Mixed waste (haz. and radioactive):	No
Recycler of hazardous waste:	No
Transporter of hazardous waste:	No
Treater, storer or disposer of HW:	No
Underground injection activity:	No
On-site burner exemption:	No
Furnace exemption:	No
Used oil fuel burner:	No
Used oil processor:	No
User oil refiner:	No
Used oil fuel marketer to burner:	No
Used oil Specification marketer:	No
Used oil transfer facility:	No
Used oil transporter:	No

Violation Status: No violations found

B23 **TRICOLOR AUTO** **AST** **A100425413**
East **11705 VALLEY BLVD** **N/A**
< 1/8 **EL MONTE, CA 91732**
0.021 mi.
111 ft. **Site 6 of 7 in cluster B**

Relative: **Higher**
Actual: **296 ft.**

AST:

Name:	TRICOLOR AUTO
Address:	11705 VALLEY BLVD
City/Zip:	EL MONTE,91732
Owner:	Tricolor Auto
CERSID:	10510306
Business Name:	Tricolor Auto
Phone:	4696589678
Mailing Address:	11705 Valley Blvd
Mailing Address City:	El Monte
Mailing Address State:	CA
Mailing Address Zip Code:	91732
Operator Name:	Bill Ussery
Operator Phone:	4696589678
Owner Phone:	4696589678
Owner Mail Address:	11705 Valley Blvd
Owner State:	CA
Owner Zip Code:	91732
Owner Country:	United States
EPAID:	CAL000402512

B24 **SCOTT PONTIAC-GMC/PRIME SOUTHLAND BUILDING** **LUST** **S122356261**
East **11705 VALLEY BLVD E** **CERS** **N/A**
< 1/8 **EL MONTE, CA 91732**
0.021 mi.
111 ft. **Site 7 of 7 in cluster B**

Relative: **Higher**
Actual: **296 ft.**

LUST:

Name:	SCOTT PONTIAC-GMC/PRIME SOUTHLAND BUILDING
Address:	11705 VALLEY BLVD E
City,State,Zip:	EL MONTE, CA 91732
Lead Agency:	LOS ANGELES RWQCB (REGION 4)

SCOTT PONTIAC-GMC/PRIME SOUTHLAND BUILDING (Continued) **S122356261**

Case Type:	LUST Cleanup Site
Geo Track:	http://geotracker.waterboards.ca.gov/profile_report.asp?global_id=T0603737968
Global Id:	T0603737968
Latitude:	34.066965
Longitude:	-118.024219
Status:	Completed - Case Closed
Status Date:	07/29/2011
Case Worker:	NC
RB Case Number:	I-17049A
Local Agency:	LOS ANGELES COUNTY
File Location:	Regional Board
Local Case Number:	15933-17049
Potential Media Affect:	Soil
Potential Contaminants of Concern:	Gasoline

LUST:

Global Id:	T0603737968
Contact Type:	Regional Board Caseworker
Contact Name:	NOMAN CHOWDHURY
Organization Name:	LOS ANGELES RWQCB (REGION 4)
Address:	320 WEST 4TH STREET, SUITE 200
City:	LOS ANGELES
Email:	noman.chowdhury@waterboards.ca.gov
Phone Number:	2135766704

Global Id:	T0603737968
Contact Type:	Local Agency Caseworker
Contact Name:	PATRICK K. LEI
Organization Name:	LOS ANGELES COUNTY
Address:	900 S. FREMONT AVE.
City:	ALHAMBRA
Email:	plei@ladpw.org

LUST:

Global Id:	T0603737968
Action Type:	Other
Date:	05/26/2004
Action:	Leak Discovery

Global Id:	T0603737968
Action Type:	ENFORCEMENT
Date:	02/22/2007
Action:	Staff Letter

Global Id:	T0603737968
Action Type:	ENFORCEMENT
Date:	07/29/2011
Action:	Closure/No Further Action Letter

Global Id:	T0603737968
Action Type:	RESPONSE
Date:	06/14/2007
Action:	Tank Removal Report / UST Sampling Report

Global Id:	T0603737968
Action Type:	REMEDIATION
Date:	05/28/2004

SCOTT PONTIAC-GMC/PRIME SOUTHLAND BUILDING (Continued) **S122356261**

Action: Excavation

Global Id: T0603737968
Action Type: ENFORCEMENT
Date: 09/16/2008
Action: Notice to Comply

Global Id: T0603737968
Action Type: Other
Date: 06/15/2004
Action: Leak Reported

Global Id: T0603737968
Action Type: RESPONSE
Date: 04/22/2007
Action: Other Report / Document

LUST:
Global Id: T0603737968
Status: Open - Case Begin Date
Status Date: 05/26/2004

Global Id: T0603737968
Status: Open - Site Assessment
Status Date: 03/15/2006

Global Id: T0603737968
Status: Completed - Case Closed
Status Date: 07/29/2011

CERS:
Name: SCOTT PONTIAC-GMC/PRIME SOUTHLAND BUILDING
Address: 11705 VALLEY BLVD E
City,State,Zip: EL MONTE, CA 91732
Site ID: 252538
CERS ID: T0603737968
CERS Description: Leaking Underground Storage Tank Cleanup Site

Affiliation:
Affiliation Type Desc: Local Agency Caseworker
Entity Name: PATRICK K. LEI - LOS ANGELES COUNTY
Affiliation Address: 900 S. FREMONT AVE.
Affiliation City: ALHAMBRA
Affiliation State: CA

Affiliation Type Desc: Regional Board Caseworker
Entity Name: NOMAN CHOWDHURY - LOS ANGELES RWQCB (REGION 4)
Affiliation Address: 320 WEST 4TH STREET, SUITE 200
Affiliation City: LOS ANGELES
Affiliation State: CA
Affiliation Phone: 2135766704

A25 **SCHAFFEL DEVELOPMENT CO INC** **SWEEPS UST** **S106931953**
North **11629 VALLEY BLVD** **N/A**
< 1/8 **EL MONTE, CA**
0.026 mi.
136 ft. **Site 18 of 18 in cluster A**

Relative: **Higher**
Actual: **299 ft.**

SWEEPS UST:

Name:	SCHAFFEL DEVELOPMENT CO INC
Address:	11629 VALLEY BLVD
City:	EL MONTE
Status:	Active
Comp Number:	14159
Number:	9
Referral Date:	06-30-89
Created Date:	06-30-89

C26 **LEETRANSCO INC** **RCRA NonGen / NLR** **1025868079**
ESE **11743 VALLEY BLVD** **CAL000349408**
< 1/8 **EL MONTE, CA 91732**
0.047 mi.
247 ft. **Site 1 of 5 in cluster C**

Relative: **Lower**
Actual: **294 ft.**

RCRA NonGen / NLR:

Date form received by agency:	2010-01-20 00:00:00.0
Facility name:	LEETRANSCO INC
Facility address:	11743 VALLEY BLVD EL MONTE, CA 91732-3037
EPA ID:	CAL000349408
Contact:	KWANG SOO LEE
Contact address:	11743 VALLEY BLVD EL MONTE, CA 91732
Contact telephone:	626-443-0034
Contact email:	LEECOTRANSMISSION@GMAIL.COM
EPA Region:	09
Classification:	Non-Generator
Description:	Handler: Non-Generators do not presently generate hazardous waste

Owner/Operator Summary:

Owner/operator name:	KWANG SOO LEE
Owner/operator address:	11743 VALLEY BLVD EL MONTE, CA 91732
Owner/operator telephone:	626-443-0034
Legal status:	Other
Owner/Operator Type:	Operator
Owner/operator name:	LEETRANSCO INC
Owner/operator address:	11743 VALLEY BLVD EL MONTE, CA 91732
Owner/operator telephone:	626-443-0034
Legal status:	Other
Owner/Operator Type:	Owner

Handler Activities Summary:

U.S. importer of hazardous waste:	No
Mixed waste (haz. and radioactive):	No
Recycler of hazardous waste:	No
Transporter of hazardous waste:	No
Treater, storer or disposer of HW:	No
Underground injection activity:	No

LEETRANSCO INC (Continued) **1025868079**

On-site burner exemption:	No
Furnace exemption:	No
Used oil fuel burner:	No
Used oil processor:	No
User oil refiner:	No
Used oil fuel marketer to burner:	No
Used oil Specification marketer:	No
Used oil transfer facility:	No
Used oil transporter:	No

Violation Status: No violations found

C27 **BILL AND JIM SERVICE** **CERS HAZ WASTE** **S106765416**
ESE **11743 VALLEY BLVD** **WIP** **N/A**
< 1/8 **EL MONTE, CA 91732** **CERS**
0.047 mi.
247 ft. **Site 2 of 5 in cluster C**

Relative: **Lower**
Actual: **294 ft.**

CERS HAZ WASTE:

Name:	LEECO TRANSMISSION
Address:	11743 VALLEY BLVD
City,State,Zip:	EL MONTE, CA 91732
Site ID:	43887
CERS ID:	10297870
CERS Description:	Hazardous Waste Generator

WIP:

Name:	BILL AND JIM SERVICE
Address:	11743 Valley Blvd
City,State,Zip:	EL MONTE, CA 91732
Region:	4
File Number:	107.0642
File Status:	**Not reported**
Staff:	UNIDENTIFIED
Facility Suite:	Not reported

CERS:

Name:	LEECO TRANSMISSION
Address:	11743 VALLEY BLVD
City,State,Zip:	EL MONTE, CA 91732
Site ID:	43887
CERS ID:	10297870
CERS Description:	Chemical Storage Facilities

Violations:

Site ID:	43887
Site Name:	LEECO TRANSMISSION
Violation Date:	10-27-2017
Citation:	HSC 6.5 25250.22 - California Health and Safety Code, Chapter 6.5, Section(s) 25250.22
Violation Description:	Failure to properly manage used oil and/or fuel filters in accordance with the requirements.
Violation Notes:	Returned to compliance on 11/09/2017. OBSERVATION: One 30-gal and one 55-gal drums of used oil filters located in the northeast service bay were observed without labels and accumulation start date. CORRECTIVE ACTION: Submit photos to the CUPA demonstrating that the used oil filters are being properly managed or submit a bill of lading to this department demonstrating proper disposal.

BILL AND JIM SERVICE (Continued) **S106765416**

Violation Division:	Los Angeles County Fire Department
Violation Program:	HW
Violation Source:	CERS
Site ID:	43887
Site Name:	LEECO TRANSMISSION
Violation Date:	10-27-2017
Citation:	HSC 6.95 25508.2 - California Health and Safety Code, Chapter 6.95, Section(s) 25508.2
Violation Description:	Failure to annually review and electronically certify that the business plan is complete and accurate on or before the annual due date.
Violation Notes:	Returned to compliance on 10/27/2017. OBSERVATION: The business failed to electronically submit and certify that the business plan is complete, accurate, and in compliance with EPCRA on or before the annual due date. CORRECTIVE ACTION: Electronically submit and certify that the business plan is complete, accurate, and in compliance with EPCRA on or before the annual due date.
Violation Division:	Los Angeles County Fire Department
Violation Program:	HMRRP
Violation Source:	CERS
Site ID:	43887
Site Name:	LEECO TRANSMISSION
Violation Date:	10-03-2014
Citation:	HSC 6.95 25508(d) - California Health and Safety Code, Chapter 6.95, Section(s) 25508(d)
Violation Description:	Failure to complete and/or electronically submit a business plan when storing/handling a hazardous material at or above reportable quantities.
Violation Notes:	Returned to compliance on 08/21/2015. OBSERVATION: A business plan has not been received by the CUPA. The facility was previously sent a notice/request from the CUPA for the submittal of a business plan. CORRECTIVE ACTION: Submit the business plan electronically in the California Environmental Reporting System (CERS) and implement immediately.
Violation Division:	Los Angeles County Fire Department
Violation Program:	HMRRP
Violation Source:	CERS

Evaluation:

Eval General Type:	Compliance Evaluation Inspection
Eval Date:	10-27-2017
Violations Found:	Yes
Eval Type:	Routine done by local agency
Eval Notes:	Kwang Lee, Owner
Eval Division:	Los Angeles County Fire Department
Eval Program:	HW
Eval Source:	CERS
Eval General Type:	Other/Unknown
Eval Date:	08-21-2015
Violations Found:	No
Eval Type:	Other, not routine, done by local agency
Eval Division:	Los Angeles County Fire Department
Eval Program:	HMRRP
Eval Source:	CERS

BILL AND JIM SERVICE (Continued) **S106765416**

Eval General Type:	Compliance Evaluation Inspection
Eval Date:	10-03-2014
Violations Found:	No
Eval Type:	Routine done by local agency
Eval Notes:	KWANG LEE NO SIGNIFICANT VIOLATIONS OBSERVED
Eval Division:	Los Angeles County Fire Department
Eval Program:	HW
Eval Source:	CERS

Eval General Type:	Compliance Evaluation Inspection
Eval Date:	10-27-2017
Violations Found:	Yes
Eval Type:	Routine done by local agency
Eval Notes:	Kwang Lee, Owner
Eval Division:	Los Angeles County Fire Department
Eval Program:	HMRRP
Eval Source:	CERS

Eval General Type:	Compliance Evaluation Inspection
Eval Date:	10-03-2014
Violations Found:	Yes
Eval Type:	Routine done by local agency
Eval Notes:	SAM PARK
Eval Division:	Los Angeles County Fire Department
Eval Program:	HMRRP
Eval Source:	CERS

Eval General Type:	Other/Unknown
Eval Date:	11-09-2017
Violations Found:	No
Eval Type:	Other, not routine, done by local agency
Eval Notes:	Email received containing photo of used oil filter disposal receipt and label on drum; NOV abated.
Eval Division:	Los Angeles County Fire Department
Eval Program:	HW
Eval Source:	CERS

Enforcement Action:

Site ID:	43887
Site Name:	LEECO TRANSMISSION
Site Address:	11743 VALLEY BLVD
Site City:	EL MONTE
Site Zip:	91732
Enf Action Date:	10-03-2014
Enf Action Type:	Notice of Violation (Unified Program)
Enf Action Description:	Notice of Violation Issued by the Inspector at the Time of Inspection
Enf Action Division:	Los Angeles County Fire Department
Enf Action Program:	HMRRP
Enf Action Source:	CERS

Coordinates:

Site ID:	43887
Facility Name:	LEECO TRANSMISSION
Env Int Type Code:	HWG
Program ID:	10297870
Ref Point Type Desc:	Center of a facility or station.

BILL AND JIM SERVICE (Continued) **S106765416**

Latitude: 34.066040
Longitude: -118.023090

Affiliation:
Affiliation Type Desc: Document Preparer
Entity Name: SAM / MANAGER

Affiliation Type Desc: Legal Owner
Entity Name: LEETRANSCO INC
Affiliation Address: 11743 VALLEY BLVD
Affiliation City: EL MONTE
Affiliation State: CA
Affiliation Country: United States
Affiliation Zip: 91732
Affiliation Phone: (626) 443-0034

Affiliation Type Desc: Identification Signer
Entity Name: KWANG LEE
Entity Title: PRESIDENT/OWNER

Affiliation Type Desc: Operator
Entity Name: KWANG LEE
Affiliation Phone: (626) 452-1204

Affiliation Type Desc: Facility Mailing Address
Entity Name: Mailing Address
Affiliation Address: 11743 VALLEY BLVD
Affiliation City: EL MONTE
Affiliation State: CA
Affiliation Zip: 91732

Affiliation Type Desc: CUPA District
Entity Name: Los Angeles County Fire
Affiliation Address: 5825 Rickenbacker Road
Affiliation City: Commerce
Affiliation State: CA
Affiliation Zip: 90040-3027
Affiliation Phone: (323) 890-4045

Affiliation Type Desc: Environmental Contact
Entity Name: KWANG LEE
Affiliation Address: 11743 E VALLEY BLVD #B
Affiliation City: EL MONTE
Affiliation State: CA
Affiliation Zip: 91732

Affiliation Type Desc: Parent Corporation
Entity Name: LEECO TRANSMISSION

Affiliation Type Desc: Property Owner
Entity Name: KWANG LEE
Affiliation Address: 11743 VALLEY BLVD
Affiliation City: El Monte
Affiliation State: CA
Affiliation Country: United States
Affiliation Zip: 91732
Affiliation Phone: (626) 443-0034

C28 **HENRI AUTO CENTER** **EDR Hist Auto** **1020191198**
ESE **11743 VALLEY BLVD STE A** **N/A**
< 1/8 **EL MONTE, CA 91732**
0.047 mi.
247 ft. **Site 3 of 5 in cluster C**

Relative: EDR Hist Auto
Lower

Actual:
294 ft.

Year:	Name:	Type:
1969	BILL & JIM SERVICE	Automotive Repair Shops, NEC
1970	BILL & JIM SERVICE	Automotive Repair Shops, NEC
1971	BILL & JIM SERVICE	Automotive Repair Shops, NEC
1972	BILL & JIM SERVICE	Automotive Repair Shops, NEC
1973	BILL & JIM SERVICE	Automotive Repair Shops, NEC
1974	BILL & JIM SERVICE	Automotive Repair Shops, NEC
1975	BILL & JIM SERVICE	Automotive Repair Shops, NEC
1976	BILL & JIM SERVICE	Automotive Repair Shops, NEC
1977	BILL & JIM SERVICE	Automotive Repair Shops, NEC
1978	BILL & JIM SERVICE	Automotive Repair Shops, NEC
1979	BILL & JIM SERVICE	Automotive Repair Shops, NEC
1980	BILL & JIM SERVICE	Automotive Repair Shops, NEC
1982	BILL & JIM SERVICE INC	Automotive Repair Shops, NEC
1983	BILL & JIM SERVICE INC	Automotive Repair Shops, NEC
1985	BILL & JIM SERVICE INC	Automotive Repair Shops, NEC
1986	BILL & JIM SERVICE INC	Automotive Repair Shops, NEC
1987	BILL & JIM SERVICE INC	Automotive Repair Shops, NEC
1988	BILL & JIM SERVICE INC	Automotive Repair Shops, NEC
1990	BILL & JIM SERVICE INC	Brake Services
1991	BILL & JIM SERVICE INC	Brake Services
1992	BILL & JIM SERVICE INC	Brake Services
1993	BILL & JIM SERVICE INC	Brake Services
1994	BILL & JIM SERVICE INC	Brake Services
1995	BILL & JIM SERVICE INC	Brake Services
1998	LEECO TRANSMISSION EXCHANGE	Automotive Transmission Repair Shops
1999	HENRI AUTO CENTER	General Automotive Repair Shops
1999	LEECO TRANSMISSION EXCHANGE	Automotive Transmission Repair Shops
2000	LEECO TRANSMISSION EXCHANGE	Automotive Transmission Repair Shops
2000	HENRI AUTO CENTER	General Automotive Repair Shops
2001	LEECO TRANSMISSION EXCHANGE	Automotive Transmission Repair Shops
2001	HENRI AUTO CENTER	General Automotive Repair Shops
2002	LEECO TRANSMISSION EXCHANGE	Automotive Transmission Repair Shops
2002	HENRI AUTO CENTER	General Automotive Repair Shops
2003	K & J TRANSMISSION	Automotive Transmission Repair Shops
2003	HENRI AUTO CENTER	General Automotive Repair Shops
2005	QUAN AUTO CENTER	General Automotive Repair Shops
2006	LEECO TRANSMISSION EXCHANGE	Automotive Transmission Repair Shops
2006	QUAN AUTO CENTER	General Automotive Repair Shops
2007	LEECO TRANSMISSION EXCHANGE	Automotive Transmission Repair Shops
2008	AUTO EXPRESS	Automotive Repair Shops, NEC
2008	LEECO TRANSMISSION EXCHANGE	Automotive Transmission Repair Shops
2009	LEECO TRANSMISSION EXCHANGE	Automotive Transmission Repair Shops
2009	AUTO EXPRESS	Automotive Repair Shops, NEC
2010	LEECO TRANSMISSION EXCHANGE	Automotive Transmission Repair Shops
2010	AUTO EXPRESS	Automotive Repair Shops, NEC
2011	AUTO EXPRESS	Automotive Repair Shops, NEC
2011	LEE TRANSMISSION INC	Automotive Transmission Repair Shops
2011	LEECO TRANSMISSION EXCHANGE	Automotive Transmission Repair Shops
2012	LEE TRANSMISSION INC	Automotive Transmission Repair Shops
2012	LEECO TRANSMISSION EXCHANGE	Automotive Transmission Repair Shops

HENRI AUTO CENTER (Continued) **1020191198**

2013	LEECO TRANSMISSION EXCHANGE	Automotive Transmission Repair Shops
2013	LEE TRANSMISSION INC	Automotive Transmission Repair Shops
2014	LEE TRANSMISSION INC	Automotive Transmission Repair Shops
2014	LEECO TRANSMISSION EXCHANGE	Automotive Transmission Repair Shops

---

C29 **HERTZ RENTAL** **LUST** **S102062162**
ESE **11747 VALLEY BLVD** **LOS ANGELES CO. HMS** **N/A**
< 1/8 **EL MONTE, CA 91733** **CERS**
0.055 mi.
291 ft. **Site 4 of 5 in cluster C**

Relative: **Lower**
Actual: **293 ft.**

LUST:

Name:	BUDGET CAR AND TRUCK RENTAL(FORMER HERTZ RENTAL)
Address:	11747 E VALLEY BLVD
City,State,Zip:	EL MONTE, CA 91733
Lead Agency:	SWRCB
Case Type:	LUST Cleanup Site
Geo Track:	http://geotracker.waterboards.ca.gov/profile_report.asp?global_id=T0603749296
Global Id:	T0603749296
Latitude:	34.065907
Longitude:	-118.022832
Status:	Completed - Case Closed
Status Date:	07/14/2015
Case Worker:	MC
RB Case Number:	015008-015885
Local Agency:	LOS ANGELES COUNTY
Local Case Number:	015008-015885
Potential Media Affect:	Under Investigation
Potential Contaminants of Concern:	Gasoline

LUST:

Global Id:	T0603749296
Contact Type:	Regional Board Caseworker
Contact Name:	MATTHEW COHEN
Organization Name:	SWRCB
Address:	1001 I Street
City:	SACRAMENTO
Email:	mcohen@waterboards.ca.gov
Phone Number:	9163415751

Global Id:	T0603749296
Contact Type:	Local Agency Caseworker
Contact Name:	RANI IYER
Organization Name:	LOS ANGELES COUNTY
Address:	900 S. FREMONT AVE.
City:	ALHAMBRA
Email:	riyer@dpw.lacounty.gov

Global Id:	T0603749296
Contact Type:	Regional Board Caseworker
Contact Name:	YUE RONG
Organization Name:	LOS ANGELES RWQCB (REGION 4)
Address:	320 W. 4TH ST., SUITE 200
City:	Los Angeles
Email:	yrong@waterboards.ca.gov

LUST:

Global Id:	T0603749296

HERTZ RENTAL (Continued) **S102062162**

Action Type: Other
Date: 01/01/1992
Action: Leak Discovery

Global Id: T0603749296
Action Type: RESPONSE
Date: 08/21/2013
Action: Request for Closure - Regulator Responded

Global Id: T0603749296
Action Type: REMEDIATION
Date: 01/14/1992

Global Id: T0603749296
Action Type: ENFORCEMENT
Date: 07/17/2013
Action: Referral to Other State Agency

Global Id: T0603749296
Action Type: ENFORCEMENT
Date: 03/27/1991
Action: Site Visit / Inspection / Sampling

Global Id: T0603749296
Action Type: ENFORCEMENT
Date: 07/31/1991
Action: Staff Letter

Global Id: T0603749296
Action Type: Other
Date: 01/14/1992
Action: Leak Reported

Global Id: T0603749296
Action Type: ENFORCEMENT
Date: 05/20/1991
Action: Staff Letter

Global Id: T0603749296
Action Type: ENFORCEMENT
Date: 07/30/2009
Action: Staff Letter

Global Id: T0603749296
Action Type: ENFORCEMENT
Date: 12/06/2013
Action: Notification - Public Notice of Case Closure

Global Id: T0603749296
Action Type: RESPONSE
Date: 07/08/1991
Action: Correspondence

Global Id: T0603749296
Action Type: RESPONSE
Date: 04/01/1991
Action: Tank Removal Report / UST Sampling Report

HERTZ RENTAL (Continued) **S102062162**

Global Id: T0603749296
Action Type: RESPONSE
Date: 01/01/1992
Action: Tank Removal Report / UST Sampling Report

Global Id: T0603749296
Action Type: RESPONSE
Date: 09/11/2009
Action: Site Assessment Report

Global Id: T0603749296
Action Type: RESPONSE
Date: 09/24/2008
Action: Soil and Water Investigation Workplan

Global Id: T0603749296
Action Type: ENFORCEMENT
Date: 07/14/2015
Action: Closure/No Further Action Letter

Global Id: T0603749296
Action Type: RESPONSE
Date: 04/20/2015
Action: Well Destruction Report

Global Id: T0603749296
Action Type: ENFORCEMENT
Date: 03/12/2014
Action: State Water Board Closure Order

LUST:
Global Id: T0603749296
Status: Open - Case Begin Date
Status Date: 01/01/1992

Global Id: T0603749296
Status: Open - Site Assessment
Status Date: 01/14/1992

Global Id: T0603749296
Status: Open - Eligible for Closure
Status Date: 11/13/2013

Global Id: T0603749296
Status: Open - Eligible for Closure
Status Date: 03/14/2014

Global Id: T0603749296
Status: Completed - Case Closed
Status Date: 07/14/2015

LOS ANGELES CO. HMS:
Name: HERTZ RENTAL
Address: 11747 VALLEY BLVD
City,State,Zip: EL MONTE, CA 91733

HERTZ RENTAL (Continued) **S102062162**

Region: LA
Permit Category: Not reported
Facility Id: 015008-015885
Facility Type: Not reported
Facility Status: Removed
Area: 3C
Permit Number: Not reported
Permit Status: Not reported

CERS:
Name: BUDGET CAR AND TRUCK RENTAL(FORMER HERTZ RENTAL)
Address: 11747 E VALLEY BLVD
City,State,Zip: EL MONTE, CA 91733
Site ID: 198803
CERS ID: T0603749296
CERS Description: Leaking Underground Storage Tank Cleanup Site

Affiliation:
Affiliation Type Desc: Regional Board Caseworker
Entity Name: MATTHEW COHEN - SWRCB
Affiliation Address: 1001 I Street
Affiliation City: SACRAMENTO
Affiliation State: CA
Affiliation Phone: 9163415751

Affiliation Type Desc: Regional Board Caseworker
Entity Name: YUE RONG - LOS ANGELES RWQCB (REGION 4)
Affiliation Address: 320 W. 4TH ST., SUITE 200
Affiliation City: Los Angeles
Affiliation State: CA

Affiliation Type Desc: Local Agency Caseworker
Entity Name: RANI IYER - LOS ANGELES COUNTY
Affiliation Address: 900 S. FREMONT AVE.
Affiliation City: ALHAMBRA
Affiliation State: CA

C30 **BUDGET CAR AND TRUCK RENTAL** **UST** **U004271041**
ESE **11747 EAST VALLEY BOULEVARD** **N/A**
< 1/8 **EL MONTE, CA**
0.055 mi.
291 ft. **Site 5 of 5 in cluster C**

Relative: UST CLOSURE:
Lower
Name: BUDGET CAR AND TRUCK RENTAL
Actual: Address: 11747 EAST VALLEY BOULEVARD
293 ft. City,State,Zip: EL MONTE, CA
Claim Number: Case No. 015008-015885
Type: Closure Denials and Approved Orders
Deadline Date: 2/21/2014
Documents: 11747 East Valley Boulevard, El Monte, Los Angeles CountyNotice PDF Download , 11747 East Valley Boulevard, El Monte, Los Angeles CountyExec Draft Order PDF Download , 11747 East Valley Boulevard, El Monte, Los Angeles CountyFinal Closure Summary PDF Download
Closure: WQO 2014-0036-UST (03/12/2014) PDF Download
Closure URL: https://www.waterboards.ca.gov/water_issues/programs/ustcf/docs/prop_closure_cases/2014_0036_ust.pdf

BUDGET CAR AND TRUCK RENTAL (Continued) **U004271041**

Uniform: WQO 2014-0036-UST (03/12/2014)Uniform Closure Letter (07/14/2015) PDF Download
Uniform URL: https://www.waterboards.ca.gov/water_issues/programs/ustcf/docs/prop_closure_cases/015008_015885_ucl.pdf

---

D31 **ENSENADA'S BUMPER CHROME** **WIP** **S106765586**
ESE **11825 VALLEY BLVD** **N/A**
< 1/8 **EL MONTE, CA 91732**
0.117 mi.
618 ft. **Site 1 of 14 in cluster D**

Relative: **Lower**
Actual: **290 ft.**

WIP:
Name: ENSENADA'S BUMPER CHROME
Address: 11825 Valley Blvd
City,State,Zip: EL MONTE, CA 91732
Region: 4
File Number: 107.0898
File Status: **Not reported**
Staff: UNIDENTIFIED
Facility Suite: Not reported

D32 **QUICK-N-CLEAN CLEANERS** **CPS-SLIC** **S106484544**
SE **11820 VALLEY BLVD** **WIP** **N/A**
1/8-1/4 **EL MONTE, CA 91732** **CERS**
0.148 mi.
779 ft. **Site 2 of 14 in cluster D**

Relative: **Lower**
Actual: **289 ft.**

CPS-SLIC:
Name: QUICK-N-CLEAN CLEANERS
Address: 11820 VALLEY BLVD.
City,State,Zip: EL MONTE, CA 91732
Region: STATE
Facility Status: **Open - Site Assessment**
Status Date: 03/27/2018
Global Id: SL603798730
Lead Agency: LOS ANGELES RWQCB (REGION 4)
Latitude: 34.06512
Longitude: -118.02166
Case Type: Cleanup Program Site
Case Worker: SM
RB Case Number: 107.0327
File Location: Regional Board
Potential Media Affected: Aquifer used for drinking water supply
Site History: The Former Lewis Cleaners site was a dry cleaning facility. PCE, TCE, 1,1-DCE and other compounds were detected in soil vapor samples. The case was issued a "No Further Action" letter on September 19, 1994.

Click here to access the California GeoTracker records for this facility:

WIP:
Name: QUICK-N-CLEAN CLEANERS
Address: 11820 Valley Blvd
City,State,Zip: EL MONTE, CA 91732
Region: 4
File Number: 107.0327
File Status: **Active**
Staff: CORTEZ

QUICK-N-CLEAN CLEANERS (Continued) **S106484544**

Facility Suite: Not reported

CERS:
Name: QUICK-N-CLEAN CLEANERS
Address: 11820 VALLEY BLVD.
City,State,Zip: EL MONTE, CA 91732
Site ID: 247992
CERS ID: SL603798730
CERS Description: Cleanup Program Site

Affiliation:
Affiliation Type Desc: Regional Board Caseworker
Entity Name: SHERVIN MILANI - LOS ANGELES RWQCB (REGION 4)
Affiliation Address: 320 W. 4th Street
Affiliation City: LOS ANGELES
Affiliation State: CA
Affiliation Phone: 2135766705

D33 **QUICK N CLEAN CLEANERS** **RCRA NonGen / NLR** **1000262063**
SE **11820 E VALLEY** **FINDS** **CAD980816052**
1/8-1/4 **EL MONTE, CA 91732** **ECHO**
0.148 mi. **EMI**
779 ft. **Site 3 of 14 in cluster D**

Relative: Lower
Actual: 289 ft.

RCRA NonGen / NLR:
Date form received by agency: 1995-03-21 00:00:00.0
Facility name: QUICK N CLEAN CLEANERS
Facility address: 11820 E VALLEY
EL MONTE, CA 91732
EPA ID: CAD980816052
Contact: SEONG SUH
Contact address: 11820 E VALLEY
EL MONTE, CA 91732
Contact country: US
Contact telephone: 818-442-5537
EPA Region: 09
Classification: Non-Generator
Description: Handler: Non-Generators do not presently generate hazardous waste

Owner/Operator Summary:
Owner/operator name: SEONG SUH
Owner/operator address: 11820 E VALLEY BLVD
EL MONTE, CA 91732
Owner/operator telephone: 818-442-5537
Legal status: Private
Owner/Operator Type: Owner

Owner/operator name: NOT REQUIRED
Owner/operator address: NOT REQUIRED
NOT REQUIRED, ME 99999
Owner/operator telephone: 415-555-1212
Legal status: Private
Owner/Operator Type: Operator

Handler Activities Summary:
U.S. importer of hazardous waste: No

QUICK N CLEAN CLEANERS (Continued) **1000262063**

Mixed waste (haz. and radioactive): No
Recycler of hazardous waste: No
Transporter of hazardous waste: No
Treater, storer or disposer of HW: No
Underground injection activity: No
On-site burner exemption: No
Furnace exemption: No
Used oil fuel burner: No
Used oil processor: No
User oil refiner: No
Used oil fuel marketer to burner: No
Used oil Specification marketer: No
Used oil transfer facility: No
Used oil transporter: No

Violation Status: No violations found

FINDS:
Registry ID: 110002672411
Facility URL: http://ofmpub.epa.gov/enviro/fii_query_detail.disp_program_facility?p_registry_id=110002672411

Environmental Interest/Information System:
RCRAInfo is a national information system that supports the Resource Conservation and Recovery Act (RCRA) program through the tracking of events and activities related to facilities that generate, transport, and treat, store, or dispose of hazardous waste. RCRAInfo allows RCRA program staff to track the notification, permit, compliance, and corrective action activities required under RCRA.

Click this hyperlink while viewing on your computer to access additional FINDS: detail in the EDR Site Report.

ECHO:
Envid: 1000262063
Registry ID: 110002672411
DFR URL: http://echo.epa.gov/detailed-facility-report?fid=110002672411
Name: QUICK N CLEAN CLEANERS
Address: 11820 E VALLEY
City,State,Zip: EL MONTE, CA 91732

EMI:
Name: QUICK N CLEAN CLEANERS & LAUND
Address: 11820 E VALLEY BL
City,State,Zip: EL MONTE, CA 91731
Year: 1987
County Code: 19
Air Basin: SC
Facility ID: 24026
Air District Name: SC
SIC Code: 7216
Air District Name: SOUTH COAST AQMD
Total Organic Hydrocarbon Gases Tons/Yr: 2
Reactive Organic Gases Tons/Yr: 0
Carbon Monoxide Emissions Tons/Yr: 0
NOX - Oxides of Nitrogen Tons/Yr: 0
SOX - Oxides of Sulphur Tons/Yr: 0
Particulate Matter Tons/Yr: 0

QUICK N CLEAN CLEANERS (Continued) **1000262063**

Part. Matter 10 Micrometers and Smllr Tons/Yr:0

Name:	QUICK N CLEAN CLEANERS, W.STRU
Address:	11820 E VALLEY BLVD
City,State,Zip:	EL MONTE, CA 91731
Year:	1990
County Code:	19
Air Basin:	SC
Facility ID:	77516
Air District Name:	SC
SIC Code:	7216
Air District Name:	SOUTH COAST AQMD
Total Organic Hydrocarbon Gases Tons/Yr:	4
Reactive Organic Gases Tons/Yr:	0
Carbon Monoxide Emissions Tons/Yr:	0
NOX - Oxides of Nitrogen Tons/Yr:	0
SOX - Oxides of Sulphur Tons/Yr:	0
Particulate Matter Tons/Yr:	0
Part. Matter 10 Micrometers and Smllr Tons/Yr:	0

D34 **QUICK "N" CLEAN CLEANERS** **DRYCLEANERS** **S121700529**
SE **11820 E VALLEY BLVD** **N/A**
1/8-1/4 **EL MONTE, CA 91731**
0.148 mi.
779 ft. **Site 4 of 14 in cluster D**

Relative: DRYCLEAN SOUTH COAST:
Lower

Name:	QUICK "N" CLEAN CLEANERS
Address:	11820 E VALLEY BLVD
City,State,Zip:	EL MONTE, CA 91731
Facility ID:	95902
Application Number:	279523
Permit Number:	D71593
Status:	O
Representative Name:	SEUNG YOUN SUH
Representative Telephone:	818 4425537
Permit Status:	INACTIVE
BCAT Number:	000234
BCAT Description:	DRY CLEANING EQUIP PERCHLOROETHYLENE
CCAT Number:	04
CCAT Description:	VAPOR RECOVERY UNIT COMPRESS & CONDENSE
UTM East:	405.70001221
UTM North:	3769.6000977

Actual:
289 ft.

D35 **QUICK N CLEAN CLEANERS & LAUNDRY,L.LEWIS** **DRYCLEANERS** **S121697073**
SE **11820 E VALLEY BLVD** **N/A**
1/8-1/4 **EL MONTE, CA 91731**
0.148 mi.
779 ft. **Site 5 of 14 in cluster D**

Relative: DRYCLEAN SOUTH COAST:
Lower

Name:	QUICK N CLEAN CLEANERS & LAUNDRY,L.LEWIS
Address:	11820 E VALLEY BLVD
City,State,Zip:	EL MONTE, CA 91731
Facility ID:	24026
Application Number:	C43782

Actual:
289 ft.

QUICK N CLEAN CLEANERS & LAUNDRY,L.LEWIS (Continued) **S121697073**

Permit Number:	M29847
Status:	S
Permit Status:	INACTIVE
BCAT Number:	000234
BCAT Description:	DRY CLEANING EQUIP PERCHLOROETHYLENE
UTM East:	0
UTM North:	0

Name:	QUICK N CLEAN CLEANERS & LAUNDRY,L.LEWIS
Address:	11820 E VALLEY BLVD
City,State,Zip:	EL MONTE, CA 91731
Facility ID:	24026
Application Number:	101190
Status:	S
BCAT Number:	000234
BCAT Description:	DRY CLEANING EQUIP PERCHLOROETHYLENE
UTM East:	0
UTM North:	0

Name:	QUICK N CLEAN CLEANERS & LAUNDRY,L.LEWIS
Address:	11820 E VALLEY BLVD
City,State,Zip:	EL MONTE, CA 91731
Facility ID:	24026
Application Number:	126515
Permit Number:	M41907
Status:	S
Permit Status:	INACTIVE
BCAT Number:	000234
BCAT Description:	DRY CLEANING EQUIP PERCHLOROETHYLENE
UTM East:	0
UTM North:	0

Name:	QUICK N CLEAN CLEANERS & LAUNDRY,L.LEWIS
Address:	11820 E VALLEY BLVD
City,State,Zip:	EL MONTE, CA 91731
Facility ID:	24026
Application Number:	131416
Permit Number:	M44618
Status:	S
Permit Status:	INACTIVE
BCAT Number:	000234
BCAT Description:	DRY CLEANING EQUIP PERCHLOROETHYLENE
UTM East:	0
UTM North:	0

Name:	QUICK N CLEAN CLEANERS & LAUNDRY,L.LEWIS
Address:	11820 E VALLEY BLVD
City,State,Zip:	EL MONTE, CA 91731
Facility ID:	24026
Application Number:	A59454
Permit Number:	P40574
Status:	S
Permit Status:	INACTIVE
BCAT Number:	000234
BCAT Description:	DRY CLEANING EQUIP PERCHLOROETHYLENE
UTM East:	0
UTM North:	0

D36 **QUICK N CLEAN CLEANERS** **DRYCLEANERS** **S121699500**
SE **11820 E VALLEY BLVD** **N/A**
1/8-1/4 **EL MONTE, CA 91731**
0.148 mi.
779 ft. **Site 6 of 14 in cluster D**

Relative: **Lower**
Actual: **289 ft.**

DRYCLEAN SOUTH COAST:

Name:	QUICK N CLEAN CLEANERS
Address:	11820 E VALLEY BLVD
City,State,Zip:	EL MONTE, CA 91731
Facility ID:	77516
Application Number:	224596
Permit Number:	D25201
Status:	A
Representative Name:	WILLIAM C. STRUIT JR
Representative Telephone:	818 4425537
Permit Status:	INACTIVE
BCAT Number:	000234
BCAT Description:	DRY CLEANING EQUIP PERCHLOROETHYLENE
CCAT Number:	04
CCAT Description:	VAPOR RECOVERY UNIT COMPRESS & CONDENSE
UTM East:	405.70001221
UTM North:	3769.6000977

E37 **L MONTY BODY SHOP INC** **RCRA-SQG** **1007200712**
NNE **11581 FEDERAL DR** **CAR000150763**
1/8-1/4 **EL MONTE, CA 91731**
0.150 mi.
794 ft. **Site 1 of 2 in cluster E**

Relative: **Higher**
Actual: **300 ft.**

RCRA-SQG:

Date form received by agency:	2004-02-09 00:00:00.0
Facility name:	L MONTY BODY SHOP INC
Facility address:	11581 FEDERAL DR EL MONTE, CA 91731
EPA ID:	CAR000150763
Mailing address:	1841 TYLER AVE SOUTH EL MONTE, CA 91733
Contact:	CURT F NIXON
Contact address:	1841 TYLER AVE SOUTH EL MONTE, CA 91733
Contact country:	US
Contact telephone:	626-442-8776
EPA Region:	09
Classification:	Small Small Quantity Generator
Description:	Handler: generates more than 100 and less than 1000 kg of hazardous waste during any calendar month and accumulates less than 6000 kg of hazardous waste at any time; or generates 100 kg or less of hazardous waste during any calendar month, and accumulates more than 1000 kg of hazardous waste at any time

Owner/Operator Summary:

Owner/operator name:	CURT F NIXON
Owner/operator country:	US
Legal status:	Private
Owner/Operator Type:	Operator
Owner/Op start date:	2003-06-01 00:00:00.
Owner/operator name:	CURT F NIXON

L MONTY BODY SHOP INC (Continued) **1007200712**

Owner/operator country: US
Legal status: Private
Owner/Operator Type: Owner
Owner/Op start date: 2003-06-01 00:00:00.

Handler Activities Summary:
U.S. importer of hazardous waste: No
Mixed waste (haz. and radioactive): No
Recycler of hazardous waste: No
Transporter of hazardous waste: No
Treater, storer or disposer of HW: No
Underground injection activity: No
On-site burner exemption: No
Furnace exemption: No
Used oil fuel burner: No
Used oil processor: No
User oil refiner: No
Used oil fuel marketer to burner: No
Used oil Specification marketer: No
Used oil transfer facility: No
Used oil transporter: No

Hazardous Waste Summary:

. Waste code: D001
. Waste name: IGNITABLE WASTE

. Waste code: D005
. Waste name: BARIUM

. Waste code: D007
. Waste name: CHROMIUM

. Waste code: D008
. Waste name: LEAD

. Waste code: F002
. Waste name: THE FOLLOWING SPENT HALOGENATED SOLVENTS: TETRACHLOROETHYLENE, METHYLENE CHLORIDE, TRICHLOROETHYLENE, 1,1,1-TRICHLOROETHANE, CHLOROBENZENE, 1,1,2-TRICHLORO-1,2,2-TRIFLUOROETHANE, ORTHO-DICHLOROBENZENE, TRICHLOROFLUOROMETHANE, AND 1,1,2, TRICHLOROETHANE; ALL SPENT SOLVENT MIXTURES/BLENDS CONTAINING, BEFORE USE, A TOTAL OF TEN PERCENT OR MORE (BY VOLUME) OF ONE OR MORE OF THE ABOVE HALOGENATED SOLVENTS OR THOSE SOLVENTS LISTED IN F001, F004, AND F005; AND STILL BOTTOMS FROM THE RECOVERY OF THESE SPENT SOLVENTS AND SPENT SOLVENT MIXTURES.

. Waste code: F003
. Waste name: THE FOLLOWING SPENT NONHALOGENATED SOLVENTS: XYLENE, ACETONE, ETHYL ACETATE, ETHYL BENZENE, ETHYL ETHER, METHYL ISOBUTYL KETONE, N-BUTYL ALCOHOL, CYCLOHEXANONE, AND METHANOL; ALL SPENT SOLVENT MIXTURES/BLENDS CONTAINING, BEFORE USE, ONLY THE ABOVE SPENT NONHALOGENATED SOLVENTS; AND ALL SPENT SOLVENT MIXTURES/BLENDS CONTAINING, BEFORE USE, ONE OR MORE OF THE ABOVE NONHALOGENATED SOLVENTS, AND A TOTAL OF TEN PERCENT OR MORE (BY VOLUME) OF ONE OR MORE OF THOSE SOLVENTS LISTED IN F001, F002, F004, AND F005; AND STILL

L MONTY BODY SHOP INC (Continued) **1007200712**

BOTTOMS FROM THE RECOVERY OF THESE SPENT SOLVENTS AND SPENT SOLVENT MIXTURES.

. Waste code: F005
. Waste name: THE FOLLOWING SPENT NONHALOGENATED SOLVENTS: TOLUENE, METHYL ETHYL KETONE, CARBON DISULFIDE, ISOBUTANOL, PYRIDINE, BENZENE, 2-ETHOXYETHANOL, AND 2-NITROPROPANE; ALL SPENT SOLVENT MIXTURES/BLENDS CONTAINING, BEFORE USE, A TOTAL OF TEN PERCENT OR MORE (BY VOLUME) OF ONE OR MORE OF THE ABOVE NONHALOGENATED SOLVENTS OR THOSE SOLVENTS LISTED IN F001, F002, OR F004; AND STILL BOTTOMS FROM THE RECOVERY OF THESE SPENT SOLVENTS AND SPENT SOLVENT MIXTURES.

Violation Status: No violations found

E38 **NATIONAL INST. OF NUTRITION** **EMI S104583087**
NNE **11581 FEDERAL DR** **WIP N/A**
1/8-1/4 **EL MONTE, CA 91731**
0.150 mi.
794 ft. **Site 2 of 2 in cluster E**

Relative: **Higher**
Actual: **300 ft.**

EMI:

Name:	NION CORP
Address:	11581 FEDERAL DR
City,State,Zip:	EL MONTE, CA 917310000
Year:	1987
County Code:	19
Air Basin:	SC
Facility ID:	44445
Air District Name:	SC
SIC Code:	2834
Air District Name:	SOUTH COAST AQMD
Total Organic Hydrocarbon Gases Tons/Yr:	0
Reactive Organic Gases Tons/Yr:	0
Carbon Monoxide Emissions Tons/Yr:	0
NOX - Oxides of Nitrogen Tons/Yr:	0
SOX - Oxides of Sulphur Tons/Yr:	0
Particulate Matter Tons/Yr:	1
Part. Matter 10 Micrometers and Smllr Tons/Yr:	1

Name:	NION CORP
Address:	11581 FEDERAL DR
City,State,Zip:	EL MONTE, CA 917310000
Year:	1990
County Code:	19
Air Basin:	SC
Facility ID:	44445
Air District Name:	SC
SIC Code:	2836
Air District Name:	SOUTH COAST AQMD
Total Organic Hydrocarbon Gases Tons/Yr:	0
Reactive Organic Gases Tons/Yr:	0
Carbon Monoxide Emissions Tons/Yr:	0
NOX - Oxides of Nitrogen Tons/Yr:	0
SOX - Oxides of Sulphur Tons/Yr:	0
Particulate Matter Tons/Yr:	1
Part. Matter 10 Micrometers and Smllr Tons/Yr:	1

WIP:

NATIONAL INST. OF NUTRITION (Continued) **S104583087**

Name: NATIONAL INST. OF NUTRITION
Address: 11581 Federal Dr
City,State,Zip: EL MONTE, CA 91731
Region: 4
File Number: 107.1258
File Status: Not reported
Staff: UNIDENTIFIED
Facility Suite: Not reported

D39 **FIVE POINTS AUTO DISMANTLER** **CERS HAZ WASTE** **S111214896**
ESE **11847 E VALLEY BLVD** **NPDES** **N/A**
1/8-1/4 **EL MONTE, CA 91732** **CIWQS**
0.157 mi. **CERS**
830 ft. **Site 7 of 14 in cluster D**

Relative:
Lower

Actual:
290 ft.

CERS HAZ WASTE:
Name: FIVE POINTS AUTO DISMANTLER
Address: 11847 E VALLEY BLVD
City,State,Zip: EL MONTE, CA 91732
Site ID: 116772
CERS ID: 10282150
CERS Description: Hazardous Waste Generator

NPDES:
Name: FIVE POINTS AUTO SALVAGE
Address: 11847 E VALLEY BLVD
City,State,Zip: EL MONTE, CA 91732
WDID: 4 19I024567
Regulatory Measure Type: Industrial
Status: Terminated
Status Date: 10/09/2018
Operator Name: Five Point Auto Salvage Inc
Operator Address: 11847 E Valley Blvd
Operator City: El Monte
Operator State: California
Operator Zip: 91732

NPDES as of 03/2018:
NPDES Number: CAS000001
Status: Active
Agency Number: 0
Region: 4
Regulatory Measure ID: 442926
Order Number: 97-03-DWQ
Regulatory Measure Type: Enrollee
WDID: 4 19I024567
Program Type: Industrial
Effective Date Of Regulatory Measure: 11/22/2013
Discharge Name: Five Point Auto Salvage Inc
Discharge Address: 11847 E Valley Blvd
Discharge City: El Monte
Discharge State: California
Discharge Zip: 91732

Region: 4
Regulatory Measure ID: 442926
Regulatory Measure Type: Industrial
WDID: 4 19I024567

FIVE POINTS AUTO DISMANTLER (Continued) **S111214896**

Received Date:	11/22/2013
Processed Date:	11/22/2013
Status:	Active
Status Date:	11/22/2013
Place Size:	25000
Place Size Unit:	SqFt
Contact:	Ho Phuong
Contact Title:	Owner
Contact Phone:	626-443-3044
Contact Email:	janetlinfangchen@hotmail.com
Operator Name:	Five Point Auto Salvage Inc
Operator Address:	11847 E Valley Blvd
Operator City:	El Monte
Operator State:	California
Operator Zip:	91732
Operator Contact:	Ho Phuong
Operator Contact Title:	Owner
Operator Contact Phone:	626-443-3044
Operator Contact Email:	janetlinfangchen@hotmail.com
Operator Type:	Private Business
Developer State:	California
Dir Discharge Uswater Ind:	N
Receiving Water Name:	Storm Drain
Certifier:	Janet Chen
Certifier Title:	CFO
Certification Date:	29-JUN-15
Primary Sic:	5015-Motor Vehicle Parts, Used

Name:	FIVE POINTS AUTO SALVAGE
Address:	11847 E VALLEY BLVD
City,State,Zip:	EL MONTE, CA 91732
Facility Status:	Terminated
NPDES Number:	CAS000001
Region:	4
Agency Number:	0
Regulatory Measure ID:	442926
Order Number:	97-03-DWQ
WDID:	4 19I024567
Regulatory Measure Type:	Enrollee
Program Type:	Industrial
Effective Date Of Regulatory Measure:	11/22/2013
Termination Date Of Regulatory Measure:	07/06/2018
Discharge Address:	11847 E Valley Blvd
Discharge Name:	Five Point Auto Salvage Inc
Discharge City:	El Monte
Discharge State:	California
Discharge Zip:	91732

NPDES as of 03/2018:

NPDES Number:	CAS000001
Status:	Active
Agency Number:	0
Region:	4
Regulatory Measure ID:	442926
Order Number:	97-03-DWQ
Regulatory Measure Type:	Enrollee
WDID:	4 19I024567

FIVE POINTS AUTO DISMANTLER (Continued) **S111214896**

Program Type:	Industrial
Effective Date Of Regulatory Measure:	11/22/2013
Discharge Name:	Five Point Auto Salvage Inc
Discharge Address:	11847 E Valley Blvd
Discharge City:	El Monte
Discharge State:	California
Discharge Zip:	91732
Region:	4
Regulatory Measure ID:	442926
Regulatory Measure Type:	Industrial
WDID:	4 19I024567
Received Date:	11/22/2013
Processed Date:	11/22/2013
Status:	Active
Status Date:	11/22/2013
Place Size:	25000
Place Size Unit:	SqFt
Contact:	Ho Phuong
Contact Title:	Owner
Contact Phone:	626-443-3044
Contact Email:	janetlinfangchen@hotmail.com
Operator Name:	Five Point Auto Salvage Inc
Operator Address:	11847 E Valley Blvd
Operator City:	El Monte
Operator State:	California
Operator Zip:	91732
Operator Contact:	Ho Phuong
Operator Contact Title:	Owner
Operator Contact Phone:	626-443-3044
Operator Contact Email:	janetlinfangchen@hotmail.com
Operator Type:	Private Business
Developer State:	California
Dir Discharge Uswater Ind:	N
Receiving Water Name:	Storm Drain
Certifier:	Janet Chen
Certifier Title:	CFO
Certification Date:	29-JUN-15
Primary Sic:	5015-Motor Vehicle Parts, Used
Name:	FIVE POINTS AUTO DISMANTLER
Address:	11847 E VALLEY BLVD
City,State,Zip:	EL MONTE, CA 91732
Facility Status:	Active
NPDES Number:	CAS000001
Region:	4
Agency Number:	0
Regulatory Measure ID:	499129
Order Number:	97-03-DWQ
WDID:	4 19I027785
Regulatory Measure Type:	Enrollee
Program Type:	Industrial
Effective Date Of Regulatory Measure:	07/06/2018
Discharge Address:	11847 E Valley Blvd
Discharge Name:	Five Points Auto Dismantler
Discharge City:	El Monte

FIVE POINTS AUTO DISMANTLER (Continued) **S111214896**

Discharge State:	California
Discharge Zip:	91732
Name:	FIVE POINTS AUTO DISMANTLER
Address:	11847 E VALLEY BLVD
City,State,Zip:	EL MONTE, CA 91732
WDID:	4 19I027785
Regulatory Measure Type:	Industrial
Status:	Active
Status Date:	07/06/2018
Operator Name:	Five Points Auto Dismantler
Operator Address:	11847 E Valley Blvd
Operator City:	El Monte
Operator State:	California
Operator Zip:	91732

CIWQS:

Name:	FIVE POINTS AUTO SALVAGE
Address:	11847 E VALLEY BLVD
City,State,Zip:	EL MONTE, CA 91732
Agency:	George Romo
Agency Address:	11847 E Valley Blvd, El Monte, CA 91732
Place/Project Type:	Industrial
Region:	4
Program:	INDSTW
Regulatory Measure Status:	Terminated
Regulatory Measure Type:	Storm water industrial
Order Number:	2014-0057-DWQ
WDID:	4 19I023610
NPDES Number:	CAS000001
Effective Date:	04/24/2012
Termination Date:	12/05/2014
Enforcement Actions within 5 years:	0
Violations within 5 years:	0
Name:	FIVE POINTS AUTO SALVAGE
Address:	11847 E VALLEY BLVD
City,State,Zip:	EL MONTE, CA 91732
Agency:	Five Point Auto Salvage Inc
Agency Address:	11847 E Valley Blvd, El Monte, CA 91732
Place/Project Type:	Industrial - Motor Vehicle Parts, Used
SIC/NAICS:	5015
Region:	4
Program:	INDSTW
Regulatory Measure Status:	Terminated
Regulatory Measure Type:	Storm water industrial
Order Number:	2014-0057-DWQ
WDID:	4 19I024567
NPDES Number:	CAS000001
Effective Date:	11/22/2013
Termination Date:	07/06/2018
Enforcement Actions within 5 years:	0
Violations within 5 years:	0
Latitude:	34.035196
Longitude:	-118.011676
Name:	FIVE POINTS AUTO DISMANTLER

FIVE POINTS AUTO DISMANTLER (Continued) **S111214896**

Address:	11847 E VALLEY BLVD
City,State,Zip:	EL MONTE, CA 91732
Agency:	Five Points Auto Dismantler
Agency Address:	11847 E Valley Blvd, El Monte, CA 91732
Place/Project Type:	Industrial - Motor Vehicle Parts, Used
SIC/NAICS:	5015
Region:	4
Program:	INDSTW
Regulatory Measure Status:	Active
Regulatory Measure Type:	Storm water industrial
Order Number:	2014-0057-DWQ
WDID:	4 19I027785
NPDES Number:	CAS000001
Effective Date:	07/06/2018
Enforcement Actions within 5 years:	0
Violations within 5 years:	0
Latitude:	34.06453
Longitude:	-118.02134

Name:	FIVE POINTS AUTO SALVAGE
Address:	11847 E VALLEY BLVD
City,State,Zip:	EL MONTE, CA 91732
Agency:	Five Points Auto Salvage
Agency Address:	11847 E Valley Blvd, El Monte, CA 91732
Place/Project Type:	Industrial - Motor Vehicle Parts, Used
SIC/NAICS:	5015
Region:	4
Program:	INDSTW
Regulatory Measure Status:	Terminated
Regulatory Measure Type:	Storm water industrial
Order Number:	2014-0057-DWQ
WDID:	4 19I020916
NPDES Number:	CAS000001
Effective Date:	06/04/2007
Termination Date:	08/28/2012
Enforcement Actions within 5 years:	0
Violations within 5 years:	0
Latitude:	34.06453
Longitude:	-118.02182

CERS:

Name:	FIVE POINTS AUTO DISMANTLER
Address:	11847 E VALLEY BLVD
City,State,Zip:	EL MONTE, CA 91732
Site ID:	116772
CERS ID:	10282150
CERS Description:	Chemical Storage Facilities

Violations:

Site ID:	116772
Site Name:	FIVE POINTS AUTO DISMANTLER
Violation Date:	10-09-2013
Citation:	HSC 6.95 Multiple - California Health and Safety Code, Chapter 6.95, Section(s) Multiple
Violation Description:	Business Plan Program - Administration/Documentation - General
Violation Division:	Los Angeles County Fire Department
Violation Program:	HMRRP

FIVE POINTS AUTO DISMANTLER (Continued) **S111214896**

Violation Source:	CERS
Site ID:	116772
Site Name:	FIVE POINTS AUTO DISMANTLER
Violation Date:	02-13-2017
Citation:	HSC 6.95 25508.2 - California Health and Safety Code, Chapter 6.95, Section(s) 25508.2
Violation Description:	Failure to annually review and electronically certify that the business plan is complete and accurate on or before the annual due date.
Violation Notes:	Returned to compliance on 03/23/2017. OBSERVATION: The facility has not annually reviewed and certified that the business plan is complete, accurate, and up-to-date for the year 2017. CORRECTIVE ACTION: Review, revise, and certify the business plan electronically in the California Environmental Reporting System (CERS).
Violation Division:	Los Angeles County Fire Department
Violation Program:	HMRRP
Violation Source:	CERS
Site ID:	116772
Site Name:	FIVE POINTS AUTO DISMANTLER
Violation Date:	10-09-2013
Citation:	22 CCR 16 66266.130 - California Code of Regulations, Title 22, Chapter 16, Section(s) 66266.130
Violation Description:	Failure to properly handle, manage, label, and recycle used oil and fuel filters.
Violation Division:	Los Angeles County Fire Department
Violation Program:	HW
Violation Source:	CERS
Site ID:	116772
Site Name:	FIVE POINTS AUTO DISMANTLER
Violation Date:	02-13-2017
Citation:	40 CFR 1 265.35 - U.S. Code of Federal Regulations, Title 40, Chapter 1, Section(s) 265.35
Violation Description:	Failure to maintain aisle space to allow the unobstructed movement of personnel, fire protection equipment, spill control equipment, and decontamination equipment to any area of facility operation in an emergency, unless aisle space is not needed for any of these purposes.
Violation Notes:	Returned to compliance on 03/23/2017. OBSERVATION: Observed automotive parts around the hazardous waste storage area and on top of the 55-gallon drums of hazardous waste. Adequate aisle space shall be maintained to allow the unobstructed movement of personnel, fire protection equipment, spill control equipment, and decontamination equipment to any area of facility operation in an emergency. CORRECTIVE ACTION: Immediately provide adequate aisle space to allow movement in an emergency. Remove all automotive parts around the hazardous waste storage area and on top of the hazardous waste drums.
Violation Division:	Los Angeles County Fire Department
Violation Program:	HW
Violation Source:	CERS
Site ID:	116772
Site Name:	FIVE POINTS AUTO DISMANTLER
Violation Date:	02-13-2017
Citation:	HSC 6.5 Multiple - California Health and Safety Code, Chapter 6.5, Section(s) Multiple

FIVE POINTS AUTO DISMANTLER (Continued) **S111214896**

Violation Description:	Hazardous Waste Generator Program - Release/Leaks/Spills - General
Violation Notes:	Returned to compliance on 03/23/2017. OBSERVATION: Observed oil spill inside the secondary containment. CORRECTIVE ACTION: Clean up spillage of hazardous waste inside the secondary containment and manage it as hazardous waste.
Violation Division:	Los Angeles County Fire Department
Violation Program:	HW
Violation Source:	CERS
Site ID:	116772
Site Name:	FIVE POINTS AUTO DISMANTLER
Violation Date:	02-13-2017
Citation:	22 CCR 12 66262.34(f) - California Code of Regulations, Title 22, Chapter 12, Section(s) 66262.34(f)
Violation Description:	Failure to properly label hazardous waste accumulation containers and portable tanks with the following requirements: "Hazardous Waste", name and address of the generator, physical and chemical characteristics of the Hazardous Waste, and starting accumulation date.
Violation Notes:	Returned to compliance on 03/23/2017. OBSERVATION: Observed 2 x 55-gallon drums of hazardous waste without proper label. All hazardous waste containers shall be marked with the following information: 1) the words G Hazardous WasteG ; 2) name and address of generator; 3) hazardous properties; 4) physical state; 5) composition (contents); 6) accumulation start date. CORRECTIVE ACTION: Immediately label these containers and ensure that all hazardous waste containers are marked with all the required information.
Violation Division:	Los Angeles County Fire Department
Violation Program:	HW
Violation Source:	CERS
Site ID:	116772
Site Name:	FIVE POINTS AUTO DISMANTLER
Violation Date:	10-09-2013
Citation:	22 CCR 12 66262.34(f) - California Code of Regulations, Title 22, Chapter 12, Section(s) 66262.34(f)
Violation Description:	Failure to properly label hazardous waste accumulation containers with the following requirements: "Hazardous Waste", name and address of the generator, physical and chemical characteristics of the Hazardous Waste, and starting accumulation date.
Violation Division:	Los Angeles County Fire Department
Violation Program:	HMRRP
Violation Source:	CERS

Evaluation:

Eval General Type:	Compliance Evaluation Inspection
Eval Date:	02-13-2017
Violations Found:	Yes
Eval Type:	Routine done by local agency
Eval Notes:	PHUONG DAVID HO
Eval Division:	Los Angeles County Fire Department
Eval Program:	HW
Eval Source:	CERS
Eval General Type:	Compliance Evaluation Inspection
Eval Date:	10-09-2013
Violations Found:	Yes

FIVE POINTS AUTO DISMANTLER (Continued) **S111214896**

Eval Type: Routine done by local agency
Eval Notes: Inspection 10/9/2013 by BJ Wright
Eval Division: Los Angeles County Fire Department
Eval Program: HMRRP
Eval Source: CERS

Eval General Type: Other/Unknown
Eval Date: 03-23-2017
Violations Found: No
Eval Type: Other, not routine, done by local agency
Eval Division: Los Angeles County Fire Department
Eval Program: HW
Eval Source: CERS

Eval General Type: Compliance Evaluation Inspection
Eval Date: 02-13-2017
Violations Found: Yes
Eval Type: Routine done by local agency
Eval Notes: PHUONG DAVID HO
Eval Division: Los Angeles County Fire Department
Eval Program: HMRRP
Eval Source: CERS

Eval General Type: Other/Unknown
Eval Date: 03-23-2017
Violations Found: No
Eval Type: Other, not routine, done by local agency
Eval Division: Los Angeles County Fire Department
Eval Program: HMRRP
Eval Source: CERS

Eval General Type: Compliance Evaluation Inspection
Eval Date: 10-09-2013
Violations Found: No
Eval Type: Routine done by local agency
Eval Division: Los Angeles County Fire Department
Eval Program: HMRRP
Eval Source: CERS

Eval General Type: Compliance Evaluation Inspection
Eval Date: 10-09-2013
Violations Found: No
Eval Type: Routine done by local agency
Eval Division: Los Angeles County Fire Department
Eval Program: HW
Eval Source: CERS

Eval General Type: Compliance Evaluation Inspection
Eval Date: 10-09-2013
Violations Found: Yes
Eval Type: Routine done by local agency
Eval Notes: Inspection conducted 10/9/2013
Eval Division: Los Angeles County Fire Department
Eval Program: HW
Eval Source: CERS

FIVE POINTS AUTO DISMANTLER (Continued) **S111214896**

Coordinates:

Site ID:	116772
Facility Name:	FIVE POINTS AUTO DISMANTLER
Env Int Type Code:	HWG
Program ID:	10282150
Ref Point Type Desc:	Center of a facility or station.
Latitude:	34.064690
Longitude:	-118.021160

Affiliation:

Affiliation Type Desc:	Legal Owner
Entity Name:	Top New & Used Auto Parts, Inc
Affiliation Address:	11847 E. Valley Blvd
Affiliation City:	El Monte
Affiliation State:	CA
Affiliation Country:	United States
Affiliation Zip:	91732
Affiliation Phone:	(626) 443-3044
Affiliation Type Desc:	Operator
Entity Name:	Tony Ngoc Nguyen
Affiliation Phone:	(626) 443-3044
Affiliation Type Desc:	Document Preparer
Entity Name:	tony nguyen
Affiliation Type Desc:	Identification Signer
Entity Name:	Tony Nguyen
Entity Title:	President
Affiliation Type Desc:	Owner/Operator
Entity Name:	Five Points Auto Dismantler
Entity Title:	Operator
Affiliation Address:	11847 E Valley Blvd
Affiliation City:	El Monte
Affiliation State:	CA
Affiliation Zip:	91732
Affiliation Type Desc:	Facility Mailing Address
Entity Name:	Mailing Address
Affiliation Address:	11847 E. Valley Blvd
Affiliation City:	El Monte
Affiliation State:	CA
Affiliation Zip:	91732
Affiliation Type Desc:	CUPA District
Entity Name:	Los Angeles County Fire
Affiliation Address:	5825 Rickenbacker Road
Affiliation City:	Commerce
Affiliation State:	CA
Affiliation Zip:	90040-3027
Affiliation Phone:	(323) 890-4045
Affiliation Type Desc:	Environmental Contact
Entity Name:	L&M Environmental Services
Affiliation Address:	PO Box 828

FIVE POINTS AUTO DISMANTLER (Continued) **S111214896**

Affiliation City: Paramount
Affiliation State: CA
Affiliation Zip: 90723

Affiliation Type Desc: Parent Corporation
Entity Name: Five Points Auto Dismantler

Name: FIVE POINTS AUTO DISMANTLER
Address: 11847 E VALLEY BLVD
City,State,Zip: EL MONTE, CA 91732
Site ID: 116772
CERS ID: 865175
CERS Description: Industrial Facility Storm Water

Violations:
Site ID: 116772
Site Name: FIVE POINTS AUTO DISMANTLER
Violation Date: 10-09-2013
Citation: HSC 6.95 Multiple - California Health and Safety Code, Chapter 6.95, Section(s) Multiple
Violation Description: Business Plan Program - Administration/Documentation - General
Violation Division: Los Angeles County Fire Department
Violation Program: HMRRP
Violation Source: CERS

Site ID: 116772
Site Name: FIVE POINTS AUTO DISMANTLER
Violation Date: 02-13-2017
Citation: HSC 6.95 25508.2 - California Health and Safety Code, Chapter 6.95, Section(s) 25508.2
Violation Description: Failure to annually review and electronically certify that the business plan is complete and accurate on or before the annual due date.
Violation Notes: Returned to compliance on 03/23/2017. OBSERVATION: The facility has not annually reviewed and certified that the business plan is complete, accurate, and up-to-date for the year 2017. CORRECTIVE ACTION: Review, revise, and certify the business plan electronically in the California Environmental Reporting System (CERS).
Violation Division: Los Angeles County Fire Department
Violation Program: HMRRP
Violation Source: CERS

Site ID: 116772
Site Name: FIVE POINTS AUTO DISMANTLER
Violation Date: 10-09-2013
Citation: 22 CCR 16 66266.130 - California Code of Regulations, Title 22, Chapter 16, Section(s) 66266.130
Violation Description: Failure to properly handle, manage, label, and recycle used oil and fuel filters.
Violation Division: Los Angeles County Fire Department
Violation Program: HW
Violation Source: CERS

Site ID: 116772
Site Name: FIVE POINTS AUTO DISMANTLER
Violation Date: 02-13-2017
Citation: 40 CFR 1 265.35 - U.S. Code of Federal Regulations, Title 40, Chapter

FIVE POINTS AUTO DISMANTLER (Continued) **S111214896**

	1, Section(s) 265.35
Violation Description:	Failure to maintain aisle space to allow the unobstructed movement of personnel, fire protection equipment, spill control equipment, and decontamination equipment to any area of facility operation in an emergency, unless aisle space is not needed for any of these purposes.
Violation Notes:	Returned to compliance on 03/23/2017. OBSERVATION: Observed automotive parts around the hazardous waste storage area and on top of the 55-gallon drums of hazardous waste. Adequate aisle space shall be maintained to allow the unobstructed movement of personnel, fire protection equipment, spill control equipment, and decontamination equipment to any area of facility operation in an emergency. CORRECTIVE ACTION: Immediately provide adequate aisle space to allow movement in an emergency. Remove all automotive parts around the hazardous waste storage area and on top of the hazardous waste drums.
Violation Division:	Los Angeles County Fire Department
Violation Program:	HW
Violation Source:	CERS
Site ID:	116772
Site Name:	FIVE POINTS AUTO DISMANTLER
Violation Date:	02-13-2017
Citation:	HSC 6.5 Multiple - California Health and Safety Code, Chapter 6.5, Section(s) Multiple
Violation Description:	Hazardous Waste Generator Program - Release/Leaks/Spills - General
Violation Notes:	Returned to compliance on 03/23/2017. OBSERVATION: Observed oil spill inside the secondary containment. CORRECTIVE ACTION: Clean up spillage of hazardous waste inside the secondary containment and manage it as hazardous waste.
Violation Division:	Los Angeles County Fire Department
Violation Program:	HW
Violation Source:	CERS
Site ID:	116772
Site Name:	FIVE POINTS AUTO DISMANTLER
Violation Date:	02-13-2017
Citation:	22 CCR 12 66262.34(f) - California Code of Regulations, Title 22, Chapter 12, Section(s) 66262.34(f)
Violation Description:	Failure to properly label hazardous waste accumulation containers and portable tanks with the following requirements: "Hazardous Waste", name and address of the generator, physical and chemical characteristics of the Hazardous Waste, and starting accumulation date.
Violation Notes:	Returned to compliance on 03/23/2017. OBSERVATION: Observed 2 x 55-gallon drums of hazardous waste without proper label. All hazardous waste containers shall be marked with the following information: 1) the words G Hazardous WasteG ; 2) name and address of generator; 3) hazardous properties; 4) physical state; 5) composition (contents); 6) accumulation start date. CORRECTIVE ACTION: Immediately label these containers and ensure that all hazardous waste containers are marked with all the required information.
Violation Division:	Los Angeles County Fire Department
Violation Program:	HW
Violation Source:	CERS
Site ID:	116772
Site Name:	FIVE POINTS AUTO DISMANTLER
Violation Date:	10-09-2013

FIVE POINTS AUTO DISMANTLER (Continued) **S111214896**

Citation: 22 CCR 12 66262.34(f) - California Code of Regulations, Title 22, Chapter 12, Section(s) 66262.34(f)
Violation Description: Failure to properly label hazardous waste accumulation containers with the following requirements: "Hazardous Waste", name and address of the generator, physical and chemical characteristics of the Hazardous Waste, and starting accumulation date.
Violation Division: Los Angeles County Fire Department
Violation Program: HMRRP
Violation Source: CERS

Evaluation:
Eval General Type: Compliance Evaluation Inspection
Eval Date: 02-13-2017
Violations Found: Yes
Eval Type: Routine done by local agency
Eval Notes: PHUONG DAVID HO
Eval Division: Los Angeles County Fire Department
Eval Program: HW
Eval Source: CERS

Eval General Type: Compliance Evaluation Inspection
Eval Date: 10-09-2013
Violations Found: Yes
Eval Type: Routine done by local agency
Eval Notes: Inspection 10/9/2013 by BJ Wright
Eval Division: Los Angeles County Fire Department
Eval Program: HMRRP
Eval Source: CERS

Eval General Type: Other/Unknown
Eval Date: 03-23-2017
Violations Found: No
Eval Type: Other, not routine, done by local agency
Eval Division: Los Angeles County Fire Department
Eval Program: HW
Eval Source: CERS

Eval General Type: Compliance Evaluation Inspection
Eval Date: 02-13-2017
Violations Found: Yes
Eval Type: Routine done by local agency
Eval Notes: PHUONG DAVID HO
Eval Division: Los Angeles County Fire Department
Eval Program: HMRRP
Eval Source: CERS

Eval General Type: Other/Unknown
Eval Date: 03-23-2017
Violations Found: No
Eval Type: Other, not routine, done by local agency
Eval Division: Los Angeles County Fire Department
Eval Program: HMRRP
Eval Source: CERS

Eval General Type: Compliance Evaluation Inspection
Eval Date: 10-09-2013
Violations Found: No

FIVE POINTS AUTO DISMANTLER (Continued) **S111214896**

Eval Type: Routine done by local agency
Eval Division: Los Angeles County Fire Department
Eval Program: HMRRP
Eval Source: CERS

Eval General Type: Compliance Evaluation Inspection
Eval Date: 10-09-2013
Violations Found: No
Eval Type: Routine done by local agency
Eval Division: Los Angeles County Fire Department
Eval Program: HW
Eval Source: CERS

Eval General Type: Compliance Evaluation Inspection
Eval Date: 10-09-2013
Violations Found: Yes
Eval Type: Routine done by local agency
Eval Notes: Inspection conducted 10/9/2013
Eval Division: Los Angeles County Fire Department
Eval Program: HW
Eval Source: CERS

Coordinates:
Site ID: 116772
Facility Name: FIVE POINTS AUTO DISMANTLER
Env Int Type Code: HWG
Program ID: 10282150
Ref Point Type Desc: Center of a facility or station.
Latitude: 34.064690
Longitude: -118.021160

Affiliation:
Affiliation Type Desc: Legal Owner
Entity Name: Top New & Used Auto Parts, Inc
Affiliation Address: 11847 E. Valley Blvd
Affiliation City: El Monte
Affiliation State: CA
Affiliation Country: United States
Affiliation Zip: 91732
Affiliation Phone: (626) 443-3044

Affiliation Type Desc: Operator
Entity Name: Tony Ngoc Nguyen
Affiliation Phone: (626) 443-3044

Affiliation Type Desc: Document Preparer
Entity Name: tony nguyen

Affiliation Type Desc: Identification Signer
Entity Name: Tony Nguyen
Entity Title: President

Affiliation Type Desc: Owner/Operator
Entity Name: Five Points Auto Dismantler
Entity Title: Operator
Affiliation Address: 11847 E Valley Blvd

FIVE POINTS AUTO DISMANTLER (Continued) **S111214896**

Affiliation City: El Monte
Affiliation State: CA
Affiliation Zip: 91732

Affiliation Type Desc: Facility Mailing Address
Entity Name: Mailing Address
Affiliation Address: 11847 E. Valley Blvd
Affiliation City: El Monte
Affiliation State: CA
Affiliation Zip: 91732

Affiliation Type Desc: CUPA District
Entity Name: Los Angeles County Fire
Affiliation Address: 5825 Rickenbacker Road
Affiliation City: Commerce
Affiliation State: CA
Affiliation Zip: 90040-3027
Affiliation Phone: (323) 890-4045

Affiliation Type Desc: Environmental Contact
Entity Name: L&M Environmental Services
Affiliation Address: PO Box 828
Affiliation City: Paramount
Affiliation State: CA
Affiliation Zip: 90723

Affiliation Type Desc: Parent Corporation
Entity Name: Five Points Auto Dismantler

D40 **FIVE POINT AUTO SALVAGE** **RCRA-SQG** **1001217305**
ESE **11847 VALLEY BLVD** **FINDS** **CAR000031815**
1/8-1/4 **EL MONTE, CA 91732** **ECHO**
0.157 mi. **HAZNET**
830 ft. **Site 8 of 14 in cluster D** **NPDES**
WDS
Relative: **WIP**
Lower **CIWQS**
Actual: **HWTS**
290 ft.

RCRA-SQG:
Date form received by agency: 1997-09-29 00:00:00.0
Facility name: FIVE POINT AUTO SALVAGE
Facility address: 11847 VALLEY BLVD
EL MONTE, CA 91732
EPA ID: CAR000031815
Contact: YOUNG S LEE
Contact address: 11847 VALLEY BLVD
EL MONTE, CA 91732
Contact country: US
Contact telephone: 818-443-3044
EPA Region: 09
Classification: Small Small Quantity Generator
Description: Handler: generates more than 100 and less than 1000 kg of hazardous waste during any calendar month and accumulates less than 6000 kg of hazardous waste at any time; or generates 100 kg or less of hazardous waste during any calendar month, and accumulates more than 1000 kg of hazardous waste at any time

FIVE POINT AUTO SALVAGE (Continued) **1001217305**

Owner/Operator Summary:
Owner/operator name: YOUNG S LEE
Owner/operator address: 11847 VALLEY BLVD
EL MONTE, CA 91732
Owner/operator telephone: 626-443-3044
Legal status: Private
Owner/Operator Type: Owner

Handler Activities Summary:
U.S. importer of hazardous waste: No
Mixed waste (haz. and radioactive): No
Recycler of hazardous waste: No
Transporter of hazardous waste: No
Treater, storer or disposer of HW: No
Underground injection activity: No
On-site burner exemption: No
Furnace exemption: No
Used oil fuel burner: No
Used oil processor: No
User oil refiner: No
Used oil fuel marketer to burner: No
Used oil Specification marketer: No
Used oil transfer facility: No
Used oil transporter: No

Hazardous Waste Summary:

. Waste code: D001
. Waste name: IGNITABLE WASTE

. Waste code: D006
. Waste name: CADMIUM

. Waste code: D008
. Waste name: LEAD

. Waste code: D027
. Waste name: 1,4-DICHLOROBENZENE

. Waste code: D039
. Waste name: TETRACHLOROETHYLENE

Violation Status: No violations found

FINDS:
Registry ID: 110006486132
Facility URL: http://ofmpub.epa.gov/enviro/fii_query_detail.disp_program_facility?p_registry_id=110006486132

Environmental Interest/Information System:
California Hazardous Waste Tracking System - Datamart (HWTS-DATAMART) provides California with information on hazardous waste shipments for generators, transporters, and treatment, storage, and disposal facilities.
RCRAInfo is a national information system that supports the Resource Conservation and Recovery Act (RCRA) program through the tracking of events and activities related to facilities that generate, transport,

FIVE POINT AUTO SALVAGE (Continued) **1001217305**

and treat, store, or dispose of hazardous waste. RCRAInfo allows RCRA program staff to track the notification, permit, compliance, and corrective action activities required under RCRA.
STATE MASTER

Click this hyperlink while viewing on your computer to access additional FINDS: detail in the EDR Site Report.

ECHO:

Envid:	1001217305
Registry ID:	110006486132
DFR URL:	http://echo.epa.gov/detailed-facility-report?fid=110006486132
Name:	FIVE POINT AUTO SALVAGE
Address:	11847 VALLEY BLVD
City,State,Zip:	EL MONTE, CA 91732

HAZNET:

Name:	FIVE POINT AUTO SALVAGE
Address:	11847 VALLEY BLVD
City,State,Zip:	EL MONTE, CA 917320000
Contact:	MR YOUNG S LEE, OWNER
Telephone:	6263360362
Mailing Address:	3102 CAPA DR
Year:	2005
Gepaid:	CAR000031815
TSD EPA ID:	CAT000613893
CA Waste Code:	134 - Aqueous solution with total organic residues less than 10 percent
Disposal Method:	H01 - Transfer Station
Tons:	0.0714
Year:	2003
Gepaid:	CAR000031815
TSD EPA ID:	CAT000613893
CA Waste Code:	134 - Aqueous solution with total organic residues less than 10 percent
Disposal Method:	H01 - Transfer Station
Tons:	0.2856
Year:	2002
Gepaid:	CAR000031815
TSD EPA ID:	CAT000613893
CA Waste Code:	134 - Aqueous solution with total organic residues less than 10 percent
Disposal Method:	H01 - Transfer Station
Tons:	0.1302
Year:	1999
Gepaid:	CAR000031815
TSD EPA ID:	CAT000613893
CA Waste Code:	134 - Aqueous solution with total organic residues less than 10 percent
Disposal Method:	H01 - Transfer Station
Tons:	0.0756
Year:	1998
Gepaid:	CAR000031815
TSD EPA ID:	CAT000613893
CA Waste Code:	134 - Aqueous solution with total organic residues less than 10 percent
Disposal Method:	H01 - Transfer Station

FIVE POINT AUTO SALVAGE (Continued) **1001217305**

Tons: 0.2016

Additional Info:
Year: 1998
Gen EPA ID: CAR000031815

Shipment Date: 19981211
Creation Date: 1/28/1999 0:00:00
Receipt Date: 19981211
Manifest ID: 98450649
Trans EPA ID: ILD984908202
TSDF EPA ID: CAT000613893
CA Waste Code: 134 - Aqueous solution with <10% total organic residues
RCRA Code: D006
Disposal Method: H01 - Transfer Station
Quantity Tons: 0.063
Waste Quantity: 15
Quantity Unit: G

Shipment Date: 19981106
Creation Date: 12/17/1998 0:00:00
Receipt Date: 19981106
Manifest ID: 98445074
Trans EPA ID: ILD984908202
TSDF EPA ID: CAT000613893
TSDF Alt EPA ID: CAT000613893
CA Waste Code: 134 - Aqueous solution with <10% total organic residues
RCRA Code: D006
Disposal Method: H01 - Transfer Station
Quantity Tons: 0.0714
Waste Quantity: 17
Quantity Unit: G

Shipment Date: 19980929
Creation Date: 11/19/1998 0:00:00
Receipt Date: 19980929
Manifest ID: 98280143
Trans EPA ID: ILD984908202
TSDF EPA ID: CAT000613893
CA Waste Code: 134 - Aqueous solution with <10% total organic residues
RCRA Code: D006
Disposal Method: H01 - Transfer Station
Quantity Tons: 0.0672
Waste Quantity: 16
Quantity Unit: G

Additional Info:
Year: 2002
Gen EPA ID: CAR000031815

Shipment Date: 20020409
Creation Date: 7/17/2002 18:33:08
Receipt Date: 20020410
Manifest ID: 21561199
Trans EPA ID: SCR000075150

FIVE POINT AUTO SALVAGE (Continued) **1001217305**

TSDF EPA ID: CAT000613893
CA Waste Code: 134 - Aqueous solution with <10% total organic residues
Disposal Method: H01 - Transfer Station
Quantity Tons: 0.0588
Waste Quantity: 14
Quantity Unit: G

Shipment Date: 20020201
Creation Date: 6/7/2002 18:30:54
Receipt Date: 20020204
Manifest ID: 21445044
Trans EPA ID: SCR000075150
TSDF EPA ID: CAT000613893
CA Waste Code: 134 - Aqueous solution with <10% total organic residues
Disposal Method: H01 - Transfer Station
Quantity Tons: 0.0714
Waste Quantity: 17
Quantity Unit: G

Additional Info:
Year: 1999
Gen EPA ID: CAR000031815

Shipment Date: 19991117
Creation Date: 1/11/2000 0:00:00
Receipt Date: 19991117
Manifest ID: 99519398
Trans EPA ID: ILD984908202
TSDF EPA ID: CAT000613893
CA Waste Code: 134 - Aqueous solution with <10% total organic residues
RCRA Code: D039
Disposal Method: H01 - Transfer Station
Quantity Tons: 0.0756
Waste Quantity: 18
Quantity Unit: G

Additional Info:
Year: 2003
Gen EPA ID: CAR000031815

Shipment Date: 20031117
Creation Date: 8/5/2004 10:08:03
Receipt Date: 20031118
Manifest ID: 22870683
Trans EPA ID: TXR000050930
Trans Name: SAFETY-KLEEN SYSTEMS INC
TSDF EPA ID: CAT000613893
Trans Name: SAFETY-KLEEN SYSTEMS INC
TSDF Alt EPA ID: CAT000613893
CA Waste Code: 134 - Aqueous solution with <10% total organic residues
Disposal Method: H01 - Transfer Station
Quantity Tons: 0.0756
Waste Quantity: 18
Quantity Unit: G

Shipment Date: 20031016

FIVE POINT AUTO SALVAGE (Continued) **1001217305**

Creation Date:	8/3/2004 15:00:31
Receipt Date:	20031017
Manifest ID:	23029063
Trans EPA ID:	TXR000050930
Trans Name:	SAFETY-KLEEN SYSTEMS INC
TSDF EPA ID:	CAT000613893
Trans Name:	SAFETY-KLEEN SYSTEMS INC
TSDF Alt EPA ID:	CAT000613893
CA Waste Code:	134 - Aqueous solution with <10% total organic residues
Disposal Method:	H01 - Transfer Station
Quantity Tons:	0.0714
Waste Quantity:	17
Quantity Unit:	G

Shipment Date:	20030812
Creation Date:	7/26/2004 18:31:36
Receipt Date:	20030813
Manifest ID:	22646404
Trans EPA ID:	TXR000050930
TSDF EPA ID:	CAT000613893
TSDF Alt EPA ID:	CAT000613893
CA Waste Code:	134 - Aqueous solution with <10% total organic residues
Disposal Method:	H01 - Transfer Station
Quantity Tons:	0.0546
Waste Quantity:	13
Quantity Unit:	G

Shipment Date:	20030114
Creation Date:	3/30/2003 18:31:13
Receipt Date:	20030115
Manifest ID:	22182813
Trans EPA ID:	TXR000050930
TSDF EPA ID:	CAT000613893
CA Waste Code:	134 - Aqueous solution with <10% total organic residues
Disposal Method:	H01 - Transfer Station
Quantity Tons:	0.084
Waste Quantity:	20
Quantity Unit:	G

Additional Info:

Year:	2005
Gen EPA ID:	CAR000031815

Shipment Date:	20050426
Creation Date:	7/21/2005 18:32:26
Receipt Date:	20050428
Manifest ID:	24347661
Trans EPA ID:	TXR000050930
Trans Name:	SAFETY-KLEEN SYSTEMS INC
TSDF EPA ID:	CAT000613893
Trans Name:	SAFETY-KLEEN SYSTEMS INC
TSDF Alt EPA ID:	CAT000613893
CA Waste Code:	134 - Aqueous solution with <10% total organic residues
Disposal Method:	H01 - Transfer Station
Quantity Tons:	0.0714
Waste Quantity:	17
Quantity Unit:	G

FIVE POINT AUTO SALVAGE (Continued) **1001217305**

NPDES:

Name:	FIVE POINTS AUTO WRECKING
Address:	11847 VALLEY BLVD
City,State,Zip:	EL MONTE, CA 91732
WDID:	4 19I000030
Regulatory Measure Type:	Industrial
Status:	Terminated
Status Date:	04/08/2005
Operator Name:	Lee Young S
Operator Address:	11847 Valley Blvd
Operator City:	El Monte
Operator State:	California
Operator Zip:	91732

NPDES as of 03/2018:

Region:	4
Regulatory Measure ID:	188530
Regulatory Measure Type:	Industrial
WDID:	4 19I000030
Received Date:	05/09/2008
Processed Date:	02/07/1992
Status:	Terminated
Status Date:	04/08/2005
Place Size:	26000
Place Size Unit:	SqFt
Operator Name:	Lee, Young S
Operator Address:	11847 Valley Blvd
Operator City:	El Monte
Operator State:	California
Operator Zip:	91732
Operator Type:	Private Business
Developer State:	California
Primary Sic:	5015-Motor Vehicle Parts, Used

WDS:

Name:	FIVE POINTS AUTO WRECKING
Address:	11847 Valley Blvd
City:	EL MONTE
Facility ID:	4 19I000030
Facility Type:	Industrial - Facility that treats and/or disposes of liquid or semisolid wastes from any servicing, producing, manufacturing or processing operation of whatever nature, including mining, gravel washing, geothermal operations, air conditioning, ship building and repairing, oil production, storage and disposal operations, water pumping.
Facility Status:	Active - Any facility with a continuous or seasonal discharge that is under Waste Discharge Requirements.
NPDES Number:	CAS000001 The 1st 2 characters designate the state. The remaining 7 are assigned by the Regional Board
Subregion:	4
Facility Telephone:	6264433044
Facility Contact:	YOUNG
Agency Name:	YOUNG S LEE
Agency Address:	11847 Valley Blvd
Agency City,St,Zip:	El Monte 917323039

FIVE POINT AUTO SALVAGE (Continued) **1001217305**

Agency Contact: YOUNG
Agency Telephone: 6264433044
Agency Type: Private
SIC Code: 0
Design Flow: 0
Baseline Flow: 0
Treat To Water: Minor Threat to Water Quality. A violation of a regional board order should cause a relatively minor impairment of beneficial uses compared to a major or minor threat. Not: All nurds without a TTWQ will be considered a minor threat to water quality unless coded at a higher Level. A Zero (0) may be used to code those NURDS that are found to represent no threat to water quality.
Complexity: Category C - Facilities having no waste treatment systems, such as cooling water dischargers or thosewho must comply through best management practices, facilities with passive waste treatment and disposal systems, such as septic systems with subsurface disposal, or dischargers having waste storage systems with land disposal such as dairy waste ponds.

WIP:
Name: FIVE POINTS AUTO SALVAGE
Address: 11847 Valley Blvd
City,State,Zip: EL MONTE, CA 91732
Region: 4
File Number: 107.0927
File Status: Historical
Staff: UNIDENTIFIED
Facility Suite: Not reported

CIWQS:
Name: FIVE POINTS AUTO WRECKING
Address: 11847 VALLEY BLVD
City,State,Zip: EL MONTE, CA 91732
Agency: Lee, Young S
Agency Address: 11847 Valley Blvd, El Monte, CA 91732
Place/Project Type: Industrial - Motor Vehicle Parts, Used
SIC/NAICS: 5015
Region: 4
Program: INDSTW
Regulatory Measure Status: Terminated
Regulatory Measure Type: Storm water industrial
Order Number: 2014-0057-DWQ
WDID: 4 19I000030
NPDES Number: CAS000001
Effective Date: 02/07/1992
Enforcement Actions within 5 years: 0
Violations within 5 years: 0
Latitude: 34.06453
Longitude: -118.02182

HWTS:
Name: FIVE POINT AUTO SALVAGE
Address: 11847 VALLEY BLVD
City,State,Zip: EL MONTE, CA 917320000
EPA ID: CAR000031815
Inactive Date: 06/30/2005

FIVE POINT AUTO SALVAGE (Continued) **1001217305**

Create Date:	05/13/1998
Last Act Date:	12/04/2006
Mailing Address:	3102 CAPA DR
Mailing City,State,Zip:	HACIENDA HTS, CA 917450000
Owner Name:	YOUNG S LEE
Owner Address:	11847 E VALLEY BLVD
Owner City,State,Zip:	EL MONTE, CA 917320000
Contact Name:	MR YOUNG S LEE, OWNER
Contact Address:	11847 VALLEY BLVD
City,State,Zip:	EL MONTE, CA 917320000

Name:	FIVE POINTS AUTO SALVAGE
Address:	11847 VALLEY BLVD
City,State,Zip:	EL MONTE, CA 917323039
EPA ID:	CAL000373697
Inactive Date:	10/09/2013
Create Date:	04/16/2012
Last Act Date:	03/26/2014
Mailing Address:	11847 VALLEY BLVD
Mailing City,State,Zip:	EL MONTE, CA 917323039
Owner Name:	FIVE POINTS AUTO SALVAGE
Owner Address:	433 S ASPAN AVE
Owner City,State,Zip:	AZUSA, CA 917024206
Contact Name:	GEORGE ROMO
Contact Address:	11847 VALLEY BLVD
City,State,Zip:	EL MONTE, CA 917323039

NAICS:

EPA ID:	CAL000373697
Create Date:	2012-04-16 13:25:17
NAICS Code:	44312
NAICS Description:	Computer and Software Stores
Issued EPA ID Date:	2012-04-16 13:25:17
Inactive Date:	2013-10-09 00:00:00
Facility Name:	FIVE POINTS AUTO SALVAGE
Facility Address:	11847 VALLEY BLVD
Facility City:	EL MONTE
Facility County:	19
Facility State:	CA
Facility Zip:	917323039

EPA ID:	CAL000373697
Create Date:	2013-10-09 10:46:44
NAICS Code:	44131
NAICS Description:	Automotive Parts and Accessories Stores
Issued EPA ID Date:	2012-04-16 13:25:17
Inactive Date:	2013-10-09 00:00:00
Facility Name:	FIVE POINTS AUTO SALVAGE
Facility Address:	11847 VALLEY BLVD
Facility City:	EL MONTE
Facility County:	19
Facility State:	CA
Facility Zip:	917323039

D41 **FIVE POINT AUTO DISMANTLER** **RCRA NonGen / NLR** **1024869296**
ESE **11847 E VALLEY BLVD** **CAL000437909**
1/8-1/4 **EL MONTE, CA 91732**
0.157 mi.
830 ft. **Site 9 of 14 in cluster D**

Relative:
Lower

Actual:
290 ft.

RCRA NonGen / NLR:

Date form received by agency:	2018-07-30 00:00:00.0
Facility name:	FIVE POINT AUTO DISMANTLER
Facility address:	11847 E VALLEY BLVD EL MONTE, CA 91732
EPA ID:	CAL000437909
Contact:	TONY NGOC NGUYEN
Contact address:	11847 E VALLEY BLVD EL MONTE, CA 91732
Contact telephone:	626-443-3044
Contact email:	TNTONY@HOTMAIL.COM
EPA Region:	09
Classification:	Non-Generator
Description:	Handler: Non-Generators do not presently generate hazardous waste

Owner/Operator Summary:

Owner/operator name:	TOP NEW & USED AUTO PARTS INC
Owner/operator address:	11847 E VALLEY BLVD EL MONTE, CA 91732
Owner/operator telephone:	626-443-3044
Legal status:	Other
Owner/Operator Type:	Owner
Owner/operator name:	TONY NGOC NGUYEN
Owner/operator address:	11847 E VALLEY BLVD EL MONTE, CA 91732
Owner/operator telephone:	626-443-3044
Legal status:	Other
Owner/Operator Type:	Operator

Handler Activities Summary:

U.S. importer of hazardous waste:	No
Mixed waste (haz. and radioactive):	No
Recycler of hazardous waste:	No
Transporter of hazardous waste:	No
Treater, storer or disposer of HW:	No
Underground injection activity:	No
On-site burner exemption:	No
Furnace exemption:	No
Used oil fuel burner:	No
Used oil processor:	No
User oil refiner:	No
Used oil fuel marketer to burner:	No
Used oil Specification marketer:	No
Used oil transfer facility:	No
Used oil transporter:	No

Violation Status: No violations found

F42 **COIN OP LAUNDRY MAT** **WIP** **S106765201**
SSE **11721 GARVEY AVE** **N/A**
1/8-1/4 **EL MONTE, CA 91732**
0.158 mi.
832 ft. **Site 1 of 2 in cluster F**

Relative: **Lower**
Actual: **285 ft.**

WIP:

Name:	COIN OP LAUNDRY MAT
Address:	11721 Garvey Ave
City,State,Zip:	EL MONTE, CA 91732
Region:	4
File Number:	107.0060
File Status:	**Historical**
Staff:	CRS
Facility Suite:	Not reported

F43 **ROBERT KAGY COMMERICAL PROPERTY** **UST** **U004265844**
South **11647 GARVEY AVE** **N/A**
1/8-1/4 **EL MONTE, CA 91732**
0.160 mi.
845 ft. **Site 2 of 2 in cluster F**

Relative: **Lower**
Actual: **284 ft.**

UST:

Name:	ROBERT KAGY COMMERICAL PROPERTY
Address:	11647 GARVEY AVE
City,State,Zip:	EL MONTE, CA 91732
Facility ID:	LACoFA
Permitting Agency:	Los Angeles County Fire Department
Latitude:	34.06313
Longitude:	-118.0248

D44 **EL MONTE EAZY AUTO** **RCRA NonGen / NLR** **1024864538**
SE **11848 VALLEY BLVD STE 4B** **CAL000433100**
1/8-1/4 **EL MONTE, CA 91732**
0.164 mi.
868 ft. **Site 10 of 14 in cluster D**

Relative: **Lower**
Actual: **290 ft.**

RCRA NonGen / NLR:

Date form received by agency:	2018-01-08 00:00:00.0
Facility name:	EL MONTE EAZY AUTO
Facility address:	11848 VALLEY BLVD STE 4B EL MONTE, CA 91732
EPA ID:	CAL000433100
Contact:	MARA MACKEPEACE
Contact address:	731 PENMAR LN #A POMONA, CA 91766
Contact telephone:	909-764-1087
Contact email:	STARONLY91@GMAIL.COM
EPA Region:	09
Classification:	Non-Generator
Description:	Handler: Non-Generators do not presently generate hazardous waste

Owner/Operator Summary:

Owner/operator name:	MARA MACKEPEACE
Owner/operator address:	731 PENMAR LN #A POMONA, CA 91766
Owner/operator telephone:	909-764-1087
Legal status:	Other

EL MONTE EAZY AUTO (Continued) **1024864538**

Owner/Operator Type: Operator

Owner/operator name: EDGAR BARRIOS
Owner/operator address: 731 PENMAR LN #A
POMONA, CA 91766
Owner/operator telephone: 626-454-1810
Legal status: Other
Owner/Operator Type: Owner

Handler Activities Summary:
U.S. importer of hazardous waste: No
Mixed waste (haz. and radioactive): No
Recycler of hazardous waste: No
Transporter of hazardous waste: No
Treater, storer or disposer of HW: No
Underground injection activity: No
On-site burner exemption: No
Furnace exemption: No
Used oil fuel burner: No
Used oil processor: No
User oil refiner: No
Used oil fuel marketer to burner: No
Used oil Specification marketer: No
Used oil transfer facility: No
Used oil transporter: No

Violation Status: No violations found

D45 **CHECOS TRANSMISSION** **RCRA NonGen / NLR** **1024867935**
SE **11848 VALLEY BLVD 4B** **CAL000436535**
1/8-1/4 **EL MONTE, CA 91732**
0.164 mi.
868 ft. **Site 11 of 14 in cluster D**

Relative:
Lower

Actual:
290 ft.

RCRA NonGen / NLR:
Date form received by agency: 2018-05-24 00:00:00.0
Facility name: CHECOS TRANSMISSION
Facility address: 11848 VALLEY BLVD 4B
EL MONTE, CA 91732
EPA ID: CAL000436535
Contact: SERGIO VAZQUEZ
Contact address: 11848 VALLEY BLVD 4B
EL MONTE, CA 91732
Contact telephone: 909-236-9677
Contact email: CHECOSTRANSMISSION@GMAIL.COM
EPA Region: 09
Classification: Non-Generator
Description: Handler: Non-Generators do not presently generate hazardous waste

Owner/Operator Summary:
Owner/operator name: SERGIO VAZQUEZ
Owner/operator address: 11848 VALLEY BLVD 4B
EL MONTE, CA 91732
Owner/operator telephone: 909-236-9677
Legal status: Other
Owner/Operator Type: Operator

Owner/operator name: SERGIO VAZQUEZ

CHECOS TRANSMISSION (Continued) **1024867935**

Owner/operator address: 5030 1/4 CLARA ST
CUDAHY, CA 90201
Owner/operator telephone: 909-236-9677
Legal status: Other
Owner/Operator Type: Owner

Handler Activities Summary:
U.S. importer of hazardous waste: No
Mixed waste (haz. and radioactive): No
Recycler of hazardous waste: No
Transporter of hazardous waste: No
Treater, storer or disposer of HW: No
Underground injection activity: No
On-site burner exemption: No
Furnace exemption: No
Used oil fuel burner: No
Used oil processor: No
User oil refiner: No
Used oil fuel marketer to burner: No
Used oil Specification marketer: No
Used oil transfer facility: No
Used oil transporter: No

Violation Status: No violations found

D46 **J&G AUTO REPAIR** **WIP** **S103958390**
SE **11848 VALLEY BLVD** **N/A**
1/8-1/4 **EL MONTE, CA 91732**
0.164 mi.
868 ft. **Site 12 of 14 in cluster D**

Relative: WIP:
Lower
Actual: Name: J&G AUTO REPAIR
290 ft. Address: 11848 Valley Blvd
City,State,Zip: EL MONTE, CA 91732
Region: 4
File Number: 107.1067
File Status: Not reported
Staff: UNIDENTIFIED
Facility Suite: Not reported

D47 **R&R AUTO PARTS** **WIP** **S106765900**
SE **11850 VALLEY BLVD** **N/A**
1/8-1/4 **EL MONTE, CA 91732**
0.166 mi.
875 ft. **Site 13 of 14 in cluster D**

Relative: WIP:
Lower
Actual: Name: R&R AUTO PARTS
290 ft. Address: 11850 Valley Blvd
City,State,Zip: EL MONTE, CA 91732
Region: 4
File Number: 107.1405
File Status: Not reported
Staff: UNIDENTIFIED
Facility Suite: Not reported

D48 **PRETTY CALIFORNIA CLEAN** **SWRCY** **S124429411**
SE **11850 VALLEY BLVD** **N/A**
1/8-1/4 **EL MONTE, CA 91732**
0.166 mi.
875 ft. **Site 14 of 14 in cluster D**

Relative: **Lower**
Actual: **290 ft.**

SWRCY:

Name:	PRETTY CALIFORNIA CLEAN
Address:	11850 VALLEY BLVD
City,State,Zip:	EL MONTE, CA 91732
Cert Id:	RC282765.001
Mailing Address:	3536 1/2 Meeker Ave
Mailing City:	El Monte
Mailing State:	CA
Mailing Zip Code:	91731
Phone Number:	(323) 772-8263
Rural:	N
Operation Begin Date:	05/01/2019
Hours of Operation:	Mon - Sat 9:00 am - 5:00 pm, Closed 12:00 pm - 12:30 pm; Sun 10:00 am - 2:00 pm
Organization Name:	Pretty California Clean

G49 **GUNDERSON NISSAN INC** **RCRA-SQG** **1001085538**
North **11565 FEDERAL DR** **FINDS** **CAR000008615**
1/8-1/4 **EL MONTE, CA 91731** **WIP**
0.168 mi.
888 ft. **Site 1 of 4 in cluster G**

Relative: **Higher**
Actual: **300 ft.**

RCRA-SQG:

Date form received by agency:	1995-01-24 00:00:00.0
Facility name:	GUNDERSON NISSAN INC
Facility address:	11565 FEDERAL DR EL MONTE, CA 91731-5410
EPA ID:	CAR000008615
Mailing address:	P O BOX 5410 EL MONTE, CA 91731-5410
Contact:	DAVID DENNING
Contact address:	11565 FEDERAL DR EL MONTE, CA 91731-5410
Contact country:	US
Contact telephone:	818-579-0500
EPA Region:	09
Classification:	Small Small Quantity Generator
Description:	Handler: generates more than 100 and less than 1000 kg of hazardous waste during any calendar month and accumulates less than 6000 kg of hazardous waste at any time; or generates 100 kg or less of hazardous waste during any calendar month, and accumulates more than 1000 kg of hazardous waste at any time

Owner/Operator Summary:

Owner/operator name:	SCOTT GUNDERSON NISSAN
Owner/operator address:	11565 FEDERAL DR EL MONTE, CA 91731
Owner/operator telephone:	818-579-0500
Legal status:	Private
Owner/Operator Type:	Owner

Handler Activities Summary:

U.S. importer of hazardous waste:	No
Mixed waste (haz. and radioactive):	No

GUNDERSON NISSAN INC (Continued) **1001085538**

Recycler of hazardous waste:	No
Transporter of hazardous waste:	No
Treater, storer or disposer of HW:	No
Underground injection activity:	No
On-site burner exemption:	No
Furnace exemption:	No
Used oil fuel burner:	No
Used oil processor:	No
User oil refiner:	No
Used oil fuel marketer to burner:	No
Used oil Specification marketer:	No
Used oil transfer facility:	No
Used oil transporter:	No

Violation Status: No violations found

FINDS:
Registry ID: 110055809683
Facility URL: http://ofmpub.epa.gov/enviro/fii_query_detail.disp_program_facility?p_registry_id=110055809683

Environmental Interest/Information System:
STATE MASTER
Registry ID: 110011650837
Facility URL: http://ofmpub.epa.gov/enviro/fii_query_detail.disp_program_facility?p_registry_id=110011650837

Environmental Interest/Information System:
NCDB (National Compliance Data Base) supports implementation of the Federal Insecticide, Fungicide, and Rodenticide Act (FIFRA) and the Toxic Substances Control Act (TSCA). The system tracks inspections in regions and states with cooperative agreements, enforcement actions, and settlements.

Click this hyperlink while viewing on your computer to access additional FINDS: detail in the EDR Site Report.

WIP:
Name: RAY PRODUCTS
Address: 11565 Federal Dr
City,State,Zip: EL MONTE, CA 91731
Region: 4
File Number: 107.1423
File Status: Historical
Staff: YLU
Facility Suite: Not reported

G50 **CITY NISSAN INC DBA ROSS NISSAN OF EL MONTE** **RCRA NonGen / NLR** **1024826800**
North **11565 FEDERAL DR** **CAL000355155**
1/8-1/4 **EL MONTE, CA 91731**
0.168 mi.
888 ft. **Site 2 of 4 in cluster G**

Relative:
Higher

Actual:
300 ft.

RCRA NonGen / NLR:
Date form received by agency: 2010-07-27 00:00:00.0
Facility name: CITY NISSAN INC DBA ROSS NISSAN OF EL MONTE
Facility address: 11565 FEDERAL DR
EL MONTE, CA 91731-3296
EPA ID: CAL000355155
Mailing address: 3428 PECK RD

CITY NISSAN INC DBA ROSS NISSAN OF EL MONTE (Continued) **1024826800**

EL MONTE, CA 91731-3222
Contact: NICOLE BOHLEN
Contact address: 3428 PECK RD
EL MONTE, CA 91731
Contact telephone: 626-350-8868
Contact email: NICOLE@ROSSNISSAN1.COM
EPA Region: 09
Classification: Non-Generator
Description: Handler: Non-Generators do not presently generate hazardous waste

Owner/Operator Summary:
Owner/operator name: CITY NISSAN INC
Owner/operator address: 3428 PECK RD
EL MONTE, CA 91731
Owner/operator telephone: 626-350-8868
Legal status: Other
Owner/Operator Type: Owner

Owner/operator name: NICOLE BOHLEN
Owner/operator address: 3428 PECK RD
EL MONTE, CA 91731
Owner/operator telephone: 626-350-8868
Legal status: Other
Owner/Operator Type: Operator

Handler Activities Summary:
U.S. importer of hazardous waste: No
Mixed waste (haz. and radioactive): No
Recycler of hazardous waste: No
Transporter of hazardous waste: No
Treater, storer or disposer of HW: No
Underground injection activity: No
On-site burner exemption: No
Furnace exemption: No
Used oil fuel burner: No
Used oil processor: No
User oil refiner: No
Used oil fuel marketer to burner: No
Used oil Specification marketer: No
Used oil transfer facility: No
Used oil transporter: No

Violation Status: No violations found

G51 **RAY PRODUCTS INC** **CERS HAZ WASTE** **1004443835**
North **11565 FEDERAL DR** **CERS TANKS** **N/A**
1/8-1/4 **EL MONTE, CA 91731** **FTTS**
0.168 mi. **HIST FTTS**
888 ft. **Site 3 of 4 in cluster G** **EMI**
CERS

Relative:
Higher

Actual:
300 ft.

CERS HAZ WASTE:
Name: ROSS NISSAN
Address: 11565 FEDERAL DR
City,State,Zip: EL MONTE, CA 91731
Site ID: 400921
CERS ID: 10283275
CERS Description: Hazardous Waste Generator

RAY PRODUCTS INC (Continued) **1004443835**

CERS TANKS:
Name: ROSS NISSAN
Address: 11565 FEDERAL DR
City,State,Zip: EL MONTE, CA 91731
Site ID: 400921
CERS ID: 10283275
CERS Description: Aboveground Petroleum Storage

FTTS INSP:
Inspection Number: 19920610R9003 5
Region: 09
Inspection Date: 06/10/92
Inspector: B. DEVINY
Violation occurred: No
Investigation Type: EPCRA, Enforcement, SEE Conducted
Investigation Reason: Neutral Scheme, Region
Legislation Code: EPCRA
Facility Function: User

HIST FTTS INSP:
Inspection Number: 19920610R9003 5
Region: 09
Inspector: B. DEVINY
Violation occurred: No
Investigation Type: EPCRA, Enforcement, SEE Conducted
Investigation Reason: Neutral Scheme, Region
Legislation Code: EPCRA
Facility Function: User

EMI:
Name: RAY PRODUCTS INC
Address: 11565 FEDERAL DR
City,State,Zip: EL MONTE, CA 91731
Year: 1990
County Code: 19
Air Basin: SC
Facility ID: 80060
Air District Name: SC
SIC Code: 3089
Air District Name: SOUTH COAST AQMD
Total Organic Hydrocarbon Gases Tons/Yr: 2
Reactive Organic Gases Tons/Yr: 2
Carbon Monoxide Emissions Tons/Yr: 0
NOX - Oxides of Nitrogen Tons/Yr: 0
SOX - Oxides of Sulphur Tons/Yr: 0
Particulate Matter Tons/Yr: 0
Part. Matter 10 Micrometers and Smllr Tons/Yr: 0

CERS:
Name: ROSS NISSAN
Address: 11565 FEDERAL DR
City,State,Zip: EL MONTE, CA 91731
Site ID: 400921

RAY PRODUCTS INC (Continued) **1004443835**

CERS ID: 10283275
CERS Description: Chemical Storage Facilities

Violations:

Site ID: 400921
Site Name: ROSS NISSAN
Violation Date: 06-09-2017
Citation: 22 CCR 15 66265.192(h) - California Code of Regulations, Title 22, Chapter 15, Section(s) 66265.192(h)
Violation Description: Failure of generator to obtain assessment or reassessment every five (5) years or the remaining service life of the tank system, as stated in the engineer's assessment, whichever is less. This assessment applies to onground or aboveground tank systems containing only non-RCRA hazardous wastes generated onsite, or for a small quantity generator onground or aboveground tank systems containing RCRA hazardous wastes generated onsite.
Violation Notes: Returned to compliance on 08/21/2017. OBSERVATION: A hazardous waste tank assessment has not been conducted for the used oil and waste coolant tank systems. CORRECTIVE ACTION: Obtain a written hazardous waste tank system assessment for the used oil and waste coolant tank systems in accordance with 22 CCR 15 66265.192 and submit a copy to the CUPA.
Violation Division: Los Angeles County Fire Department
Violation Program: HW
Violation Source: CERS

Site ID: 400921
Site Name: ROSS NISSAN
Violation Date: 06-09-2017
Citation: HSC 6.95 25508(a)(1) - California Health and Safety Code, Chapter 6.95, Section(s) 25508(a)(1)
Violation Description: Failure to complete and electronically submit hazardous material inventory information for all reportable hazardous materials on site at or above reportable quantities.
Violation Notes: Returned to compliance on 08/22/2017. OBSERVATION: The business failed to complete and electronically submit chemical inventory information for all reportable hazardous materials on site at or above reportable quantities. CORRECTIVE ACTION: Complete and electronically submit the chemical inventory information for all reportable hazardous materials on site at or above reportable quantities.
Violation Division: Los Angeles County Fire Department
Violation Program: HMRRP
Violation Source: CERS

Site ID: 400921
Site Name: ROSS NISSAN
Violation Date: 04-16-2014
Citation: HSC 6.95 25503.5(a) - California Health and Safety Code, Chapter 6.95, Section(s) 25503.5(a)
Violation Description: Owner/Operator failed to establish and implement a Hazardous Materials Business Plan when storing hazardous materials at or above the thresholds quantities of 55 gallons/500 lbs/200 cubic feet.
Violation Notes: Returned to compliance on 08/21/2017.
Violation Division: Los Angeles County Fire Department
Violation Program: HMRRP
Violation Source: CERS

Site ID: 400921

RAY PRODUCTS INC (Continued) **1004443835**

Site Name:	ROSS NISSAN
Violation Date:	06-09-2017
Citation:	HSC 6.95 25508(a)(1) - California Health and Safety Code, Chapter 6.95, Section(s) 25508(a)(1)
Violation Description:	Failure to complete and electronically submit a site map with all required content.
Violation Notes:	Returned to compliance on 08/22/2017. OBSERVATION: The business failed to complete and electronically submit a site map with all required content including: hazardous materials/waste storage areas. CORRECTIVE ACTION: Complete and electronically submit a site map with all required content.
Violation Division:	Los Angeles County Fire Department
Violation Program:	HMRRP
Violation Source:	CERS
Site ID:	400921
Site Name:	ROSS NISSAN
Violation Date:	06-09-2017
Citation:	HSC 6.67 25270.6(a)(1), 25270.6(a)(2) - California Health and Safety Code, Chapter 6.67, Section(s) 25270.6(a)(1), 25270.6(a)(2)
Violation Description:	Failure to submit a tank facility statement on or before January 1 annually unless a current Business Plan has been submitted.
Violation Notes:	Returned to compliance on 08/22/2017. OBSERVATION: Failure to submit a Tank Facility Statement or Business Plan. CORRECTIVE ACTION: Submit a Tank Facility Statement or Business Plan.
Violation Division:	Los Angeles County Fire Department
Violation Program:	APSA
Violation Source:	CERS
Site ID:	400921
Site Name:	ROSS NISSAN
Violation Date:	04-16-2014
Citation:	22 CCR 12 66262.34(f) - California Code of Regulations, Title 22, Chapter 12, Section(s) 66262.34(f)
Violation Description:	Failure to properly label hazardous waste accumulation containers with the following requirements: "Hazardous Waste", name and address of the generator, physical and chemical characteristics of the Hazardous Waste, and starting accumulation date.
Violation Notes:	Returned to compliance on 08/21/2017.
Violation Division:	Los Angeles County Fire Department
Violation Program:	HW
Violation Source:	CERS

Evaluation:

Eval General Type:	Compliance Evaluation Inspection
Eval Date:	06-09-2017
Violations Found:	Yes
Eval Type:	Routine done by local agency
Eval Notes:	Robert Gonzalez, Service Manager
Eval Division:	Los Angeles County Fire Department
Eval Program:	APSA
Eval Source:	CERS
Eval General Type:	Other/Unknown
Eval Date:	08-22-2017
Violations Found:	No
Eval Type:	Other, not routine, done by local agency

RAY PRODUCTS INC (Continued) **1004443835**

Eval Notes:	CERS reviewed; Inventory and Site Map complete; NOV abated.
Eval Division:	Los Angeles County Fire Department
Eval Program:	HMRRP
Eval Source:	CERS
Eval General Type:	Compliance Evaluation Inspection
Eval Date:	04-16-2014
Violations Found:	Yes
Eval Type:	Routine done by local agency
Eval Division:	Los Angeles County Fire Department
Eval Program:	HMRRP
Eval Source:	CERS
Eval General Type:	Other/Unknown
Eval Date:	08-21-2017
Violations Found:	No
Eval Type:	Other, not routine, done by local agency
Eval Notes:	Revisit wth Mr. Robert Gonzalez; tank assessment dated 6/30/17 reviewed, cerified by PES Engineering; NOV abated.
Eval Division:	Los Angeles County Fire Department
Eval Program:	HW
Eval Source:	CERS
Eval General Type:	Compliance Evaluation Inspection
Eval Date:	04-16-2014
Violations Found:	Yes
Eval Type:	Routine done by local agency
Eval Division:	Los Angeles County Fire Department
Eval Program:	HW
Eval Source:	CERS
Eval General Type:	Other/Unknown
Eval Date:	08-22-2017
Violations Found:	No
Eval Type:	Other, not routine, done by local agency
Eval Notes:	CERS reviewed; HMBP completed in lieu of APSA Statement; NOV abated.
Eval Division:	Los Angeles County Fire Department
Eval Program:	APSA
Eval Source:	CERS
Eval General Type:	Compliance Evaluation Inspection
Eval Date:	06-09-2017
Violations Found:	Yes
Eval Type:	Routine done by local agency
Eval Notes:	Robert Gonzalez, Service Manager
Eval Division:	Los Angeles County Fire Department
Eval Program:	HMRRP
Eval Source:	CERS
Eval General Type:	Compliance Evaluation Inspection
Eval Date:	06-09-2017
Violations Found:	Yes
Eval Type:	Routine done by local agency
Eval Notes:	Robert Gonzalez, Service Manager
Eval Division:	Los Angeles County Fire Department
Eval Program:	HW
Eval Source:	CERS

RAY PRODUCTS INC (Continued) **1004443835**

Enforcement Action:

Site ID:	400921
Site Name:	ROSS NISSAN
Site Address:	11565 FEDERAL DR
Site City:	EL MONTE
Site Zip:	91731
Enf Action Date:	04-16-2014
Enf Action Type:	Notice of Violation (Unified Program)
Enf Action Description:	Notice of Violation Issued by the Inspector at the Time of Inspection
Enf Action Division:	Los Angeles County Fire Department
Enf Action Program:	HMRRP
Enf Action Source:	CERS

Site ID:	400921
Site Name:	ROSS NISSAN
Site Address:	11565 FEDERAL DR
Site City:	EL MONTE
Site Zip:	91731
Enf Action Date:	04-16-2014
Enf Action Type:	Notice of Violation (Unified Program)
Enf Action Description:	Notice of Violation Issued by the Inspector at the Time of Inspection
Enf Action Division:	Los Angeles County Fire Department
Enf Action Program:	HW
Enf Action Source:	CERS

Coordinates:

Site ID:	400921
Facility Name:	ROSS NISSAN
Env Int Type Code:	APSA
Program ID:	10283275
Ref Point Type Desc:	Center of a facility or station.
Latitude:	34.069290
Longitude:	-118.025100

Affiliation:

Affiliation Type Desc:	Parent Corporation
Entity Name:	ROSS NISSAN

Affiliation Type Desc:	Facility Mailing Address
Entity Name:	Mailing Address
Affiliation Address:	11565 FEDERAL DR
Affiliation City:	EL MONTE
Affiliation State:	CA
Affiliation Zip:	91731

Affiliation Type Desc:	Document Preparer
Entity Name:	KPA, LLC

Affiliation Type Desc:	CUPA District
Entity Name:	Los Angeles County Fire
Affiliation Address:	5825 Rickenbacker Road
Affiliation City:	Commerce
Affiliation State:	CA
Affiliation Zip:	90040-3027
Affiliation Phone:	(323) 890-4045

RAY PRODUCTS INC (Continued) **1004443835**

Affiliation Type Desc:	Environmental Contact
Entity Name:	ROBERT GONZALEZ
Affiliation Address:	11565 FEDERAL DR
Affiliation City:	EL MONTE
Affiliation State:	CA
Affiliation Zip:	91731
Affiliation Type Desc:	Identification Signer
Entity Name:	Robert Gonzales
Entity Title:	Service Manaer
Affiliation Type Desc:	Legal Owner
Entity Name:	ROSS NISSAN
Affiliation Address:	11565 FEDERAL DR
Affiliation City:	EL MONTE
Affiliation State:	CA
Affiliation Country:	United States
Affiliation Zip:	91731
Affiliation Phone:	(626) 350-8868
Affiliation Type Desc:	Operator
Entity Name:	JIM ROSS
Affiliation Phone:	(626) 350-8868

H52 **VALPARAISO AUTO SALES** **UST** **U004265848**
South **11619 GARVEY AVE** **N/A**
1/8-1/4 **EL MONTE, CA 91732**
0.172 mi.
909 ft. **Site 1 of 9 in cluster H**

Relative: UST:
Lower

Actual: Name:	VALPARAISO AUTO SALES
282 ft. Address:	11619 GARVEY AVE
City,State,Zip:	EL MONTE, CA 91732
Facility ID:	LACoFA
Permitting Agency:	Los Angeles County Fire Department
Latitude:	34.06313
Longitude:	-118.02563

H53 **ROBERT KAGY COMMERCIAL** **LOS ANGELES CO. HMS** **S106766085**
South **11619 GARVEY AVE** **WIP** **N/A**
1/8-1/4 **EL MONTE, CA 91732**
0.172 mi.
909 ft. **Site 2 of 9 in cluster H**

Relative: LOS ANGELES CO. HMS:
Lower

Actual: Name:	ROBERT KAGY COMMERCIAL
282 ft. Address:	11619 GARVEY AVE
City,State,Zip:	EL MONTE, CA 917323307
Region:	LA
Permit Category:	T
Facility Id:	003783-057923
Facility Type:	0
Facility Status:	Removed
Area:	3C

ROBERT KAGY COMMERCIAL (Continued) **S106766085**

Permit Number: 000742453
Permit Status: Removed

WIP:
Name: CENTURY AUTO SALES
Address: 11619 Garvey Ave
City,State,Zip: EL MONTE, CA 91732
Region: 4
File Number: 107.1689
File Status: Historical
Staff: KELLIOTT
Facility Suite: Not reported

I54 **TEXACO** **HIST UST** **U001569425**
SE **11860 VALLEY BLVD** **N/A**
1/8-1/4 **EL MONTE, CA 91732**
0.179 mi.
943 ft. **Site 1 of 6 in cluster I**

Relative:
Lower

Actual:
290 ft.

HIST UST:
Name: TEXACO
Address: 11860 VALLEY BLVD
City,State,Zip: EL MONTE, CA 91732
File Number: 00028A67
URL: http://geotracker.waterboards.ca.gov/ustpdfs/pdf/00028A67.pdf
Region: STATE
Facility ID: 00000017405
Facility Type: Gas Station
Contact Name: CLIFFORD E. DILLARD
Telephone: 8185758081
Owner Name: TEXACO U.S.A
Owner Address: P.O. BOX 3756 3350 WILSHIRE BL
Owner City,St,Zip: LOS ANGELES, CA 90010
Total Tanks: 0004

Tank Num: 001
Container Num: 1
Year Installed: 1971
Tank Capacity: 00000550
Tank Used for: WASTE
Type of Fuel: WASTE OIL
Leak Detection: None

Tank Num: 002
Container Num: 2
Year Installed: 1971
Tank Capacity: 00010000
Tank Used for: PRODUCT
Type of Fuel: UNLEADED
Leak Detection: Stock Inventor

Tank Num: 003
Container Num: 3
Year Installed: 1971
Tank Capacity: 00010000
Tank Used for: PRODUCT
Type of Fuel: REGULAR

TEXACO (Continued) **U001569425**

Leak Detection: Stock Inventor

Tank Num: 004
Container Num: 4
Year Installed: 1971
Tank Capacity: 00010000
Tank Used for: PRODUCT
Type of Fuel: PREMIUM
Leak Detection: Stock Inventor

Click here for Geo Tracker PDF:

I55 **TEXACO OIL SS** **SWEEPS UST** **S101585719**
SE **11860 VALLEY BLVD** **CA FID UST** **N/A**
1/8-1/4 **EL MONTE, CA 91732** **LOS ANGELES CO. HMS**
0.179 mi.
943 ft. **Site 2 of 6 in cluster I**

Relative: SWEEPS UST:
Lower
Actual: Name: TEXACO OIL CORP
290 ft. Address: 11860 E VALLEY BLVD
City: EL MONTE
Status: Active
Comp Number: 9301
Number: 9
Board Of Equalization: 44-000217
Referral Date: 06-30-89
Created Date: 06-30-89
SWRCB Tank Id: 19-000-009301-000001
Tank Status: A
Active Date: 06-30-89
Tank Use: UNKNOWN
STG: W
Number Of Tanks: 5

Name: TEXACO OIL CORP
Address: 11860 E VALLEY BLVD
City: EL MONTE
Status: Active
Comp Number: 9301
Number: 9
Board Of Equalization: 44-000217
Referral Date: 06-30-89
Created Date: 06-30-89
SWRCB Tank Id: 19-000-009301-000002
Tank Status: A
Active Date: 06-30-89
Tank Use: UNKNOWN
STG: W

Name: TEXACO OIL CORP
Address: 11860 E VALLEY BLVD
City: EL MONTE
Status: Active
Comp Number: 9301
Number: 9
Board Of Equalization: 44-000217
Referral Date: 06-30-89

TEXACO OIL SS (Continued) **S101585719**

Created Date: 06-30-89
SWRCB Tank Id: 19-000-009301-000003
Tank Status: A
Active Date: 06-30-89
Tank Use: UNKNOWN
STG: W

Name: TEXACO OIL CORP
Address: 11860 E VALLEY BLVD
City: EL MONTE
Status: Active
Comp Number: 9301
Number: 9
Board Of Equalization: 44-000217
Referral Date: 06-30-89
Created Date: 06-30-89
SWRCB Tank Id: 19-000-009301-000004
Tank Status: A
Active Date: 06-30-89
Tank Use: UNKNOWN
STG: W

Name: TEXACO OIL CORP
Address: 11860 E VALLEY BLVD
City: EL MONTE
Status: Active
Comp Number: 9301
Number: 9
Board Of Equalization: 44-000217
Referral Date: 06-30-89
Created Date: 06-30-89
SWRCB Tank Id: 19-000-009301-000005
Tank Status: A
Active Date: 06-30-89
Tank Use: UNKNOWN
STG: W

CA FID UST:
Facility ID: 19027900
Regulated By: UTNKA
Regulated ID: 00017405
Facility Phone: 8180000000
Mailing Address: BOX
Mailing City,St,Zip: EL MONTE
Status: Active

LOS ANGELES CO. HMS:
Name: TEXACO OIL SS
Address: 11860 VALLEY BLVD
City,State,Zip: EL MONTE, CA 91732
Region: LA
Permit Category: T
Facility Id: 009488-009301
Facility Type: 0
Facility Status: Removed
Area: 3C

TEXACO OIL SS (Continued) **S101585719**

Permit Number: 00000385T
Permit Status: Removed

G56 **ARCO DEALER TRAINING CTR** **RCRA-SQG** **1000325108**
North **11537 E FEDERAL DR** **FINDS** **CAD981998347**
1/8-1/4 **EL MONTE, CA 91731** **ECHO**
0.191 mi.
1011 ft. **Site 4 of 4 in cluster G**

Relative:
Higher

Actual:
299 ft.

RCRA-SQG:
Date form received by agency: 1996-09-01 00:00:00.0
Facility name: ARCO DEALER TRAINING CTR
Facility address: 11537 E FEDERAL DR
EL MONTE, CA 91731
EPA ID: CAD981998347
Contact country: US
EPA Region: 09
Classification: Small Small Quantity Generator
Description: Handler: generates more than 100 and less than 1000 kg of hazardous waste during any calendar month and accumulates less than 6000 kg of hazardous waste at any time; or generates 100 kg or less of hazardous waste during any calendar month, and accumulates more than 1000 kg of hazardous waste at any time

Owner/Operator Summary:
Owner/operator name: ATLANTIC RICHFIELD CO
Owner/operator address: NOT REQUIRED
NOT REQUIRED, ME 99999
Owner/operator telephone: 415-555-1212
Legal status: Private
Owner/Operator Type: Owner

Owner/operator name: NOT REQUIRED
Owner/operator address: NOT REQUIRED
NOT REQUIRED, ME 99999
Owner/operator telephone: 415-555-1212
Legal status: Private
Owner/Operator Type: Operator

Handler Activities Summary:
U.S. importer of hazardous waste: No
Mixed waste (haz. and radioactive): No
Recycler of hazardous waste: No
Transporter of hazardous waste: No
Treater, storer or disposer of HW: No
Underground injection activity: No
On-site burner exemption: No
Furnace exemption: No
Used oil fuel burner: No
Used oil processor: No
User oil refiner: No
Used oil fuel marketer to burner: No
Used oil Specification marketer: No
Used oil transfer facility: No
Used oil transporter: No

ARCO DEALER TRAINING CTR (Continued) **1000325108**

Historical Generators:
Date form received by agency: 1987-06-10 00:00:00.0
Site name: ARCO DEALER TRAINING CTR
Classification: Large Quantity Generator

Violation Status: No violations found

FINDS:
Registry ID: 110002771607
Facility URL: http://ofmpub.epa.gov/enviro/fii_query_detail.disp_program_facility?p_registry_id=110002771607

Environmental Interest/Information System:
RCRAInfo is a national information system that supports the Resource Conservation and Recovery Act (RCRA) program through the tracking of events and activities related to facilities that generate, transport, and treat, store, or dispose of hazardous waste. RCRAInfo allows RCRA program staff to track the notification, permit, compliance, and corrective action activities required under RCRA.

Click this hyperlink while viewing on your computer to access additional FINDS: detail in the EDR Site Report.

ECHO:
Envid: 1000325108
Registry ID: 110002771607
DFR URL: http://echo.epa.gov/detailed-facility-report?fid=110002771607
Name: ARCO DEALER TRAINING CTR
Address: 11537 E FEDERAL DR
City,State,Zip: EL MONTE, CA 91731

57
WSW
1/8-1/4
0.193 mi.
1021 ft.

HOUSEHOLD ELECTRIC **RCRA-SQG 1000379344**
3113 SAN LEON **FINDS CAD982497869**
EL MONTE, CA 91732 **ECHO**

Relative:
Lower

Actual:
280 ft.

RCRA-SQG:
Date form received by agency: 1990-02-02 00:00:00.0
Facility name: HOUSEHOLD ELECTRIC
Facility address: 3113 SAN LEON
EL MONTE, CA 91732
EPA ID: CAD982497869
Mailing address: 11428 ASHER STREET
EL MONTE, CA 91732
Contact: ENVIRONMENTAL MANAGER
Contact address: 3113 SAN LEON
EL MONTE, CA 91732
Contact country: US
Contact telephone: 818-579-3154
EPA Region: 09
Classification: Small Small Quantity Generator
Description: Handler: generates more than 100 and less than 1000 kg of hazardous waste during any calendar month and accumulates less than 6000 kg of hazardous waste at any time; or generates 100 kg or less of hazardous waste during any calendar month, and accumulates more than 1000 kg of hazardous waste at any time

HOUSEHOLD ELECTRIC (Continued) **1000379344**

Owner/Operator Summary:
Owner/operator name: NOT REQUIRED
Owner/operator address: NOT REQUIRED
NOT REQUIRED, ME 99999
Owner/operator telephone: 415-555-1212
Legal status: Private
Owner/Operator Type: Operator

Owner/operator name: DAVE ARCHER
Owner/operator address: NOT REQUIRED
NOT REQUIRED, ME 99999
Owner/operator telephone: 415-555-1212
Legal status: Private
Owner/Operator Type: Owner

Handler Activities Summary:
U.S. importer of hazardous waste: No
Mixed waste (haz. and radioactive): No
Recycler of hazardous waste: No
Transporter of hazardous waste: No
Treater, storer or disposer of HW: No
Underground injection activity: No
On-site burner exemption: No
Furnace exemption: No
Used oil fuel burner: No
Used oil processor: No
User oil refiner: No
Used oil fuel marketer to burner: No
Used oil Specification marketer: No
Used oil transfer facility: No
Used oil transporter: No

Violation Status: No violations found

FINDS:
Registry ID: 110002832221
Facility URL: http://ofmpub.epa.gov/enviro/fii_query_detail.disp_program_facility?p_registry_id=110002832221

Environmental Interest/Information System:
RCRAInfo is a national information system that supports the Resource Conservation and Recovery Act (RCRA) program through the tracking of events and activities related to facilities that generate, transport, and treat, store, or dispose of hazardous waste. RCRAInfo allows RCRA program staff to track the notification, permit, compliance, and corrective action activities required under RCRA.

Click this hyperlink while viewing on your computer to access additional FINDS: detail in the EDR Site Report.

ECHO:
Envid: 1000379344
Registry ID: 110002832221
DFR URL: http://echo.epa.gov/detailed-facility-report?fid=110002832221
Name: HOUSEHOLD ELECTRIC
Address: 3113 SAN LEON
City,State,Zip: EL MONTE, CA 91732

H58 **HOUSE OF PARTS** **WIP** **S106765675**
South **11642 GARVEY AVE** **N/A**
1/8-1/4 **EL MONTE, CA 91732**
0.194 mi.
1025 ft. **Site 3 of 9 in cluster H**

Relative: **Lower**
Actual: **283 ft.**

WIP:

Name:	HOUSE OF PARTS
Address:	11642 Garvey Ave
City,State,Zip:	EL MONTE, CA 91732
Region:	4
File Number:	107.1027
File Status:	**Not reported**
Staff:	UNIDENTIFIED
Facility Suite:	Not reported

H59 **GEUNINE PARTS CO DBA NAPA AUTO PARTS - LA 012** **RCRA NonGen / NLR** **1024821598**
South **11642 E GARVEY AVE** **CAL000337819**
1/8-1/4 **EL MONTE, CA 91732**
0.194 mi.
1025 ft. **Site 4 of 9 in cluster H**

Relative: **Lower**
Actual: **283 ft.**

RCRA NonGen / NLR:

Date form received by agency:	2008-11-07 00:00:00.0
Facility name:	GEUNINE PARTS CO DBA NAPA AUTO PARTS - LA 012
Facility address:	11642 E GARVEY AVE EL MONTE, CA 91732
EPA ID:	CAL000337819
Mailing address:	7150 S FULTON STREET #300 CENTENNIAL, CO 80110-0000
Contact:	OSHAY BARNER
Contact address:	7150 S FULTON STREET #300 CENTENNIAL, CO 80112
Contact telephone:	303-623-7373
Contact email:	OSHAY_BARNER@GENPT.COM
EPA Region:	09
Classification:	Non-Generator
Description:	Handler: Non-Generators do not presently generate hazardous waste

Owner/Operator Summary:

Owner/operator name:	GENUINE PARTS COMPANY
Owner/operator address:	2999 WILDWOOD PARKWAY ATLANTA, GA 30339
Owner/operator telephone:	770-953-1700
Legal status:	Other
Owner/Operator Type:	Owner
Owner/operator name:	OSHAY BARNER
Owner/operator address:	7150 S FULTON STREET #300 CENTENNIAL, CO 80112
Owner/operator telephone:	303-623-7373
Legal status:	Other
Owner/Operator Type:	Operator

Handler Activities Summary:

U.S. importer of hazardous waste:	No
Mixed waste (haz. and radioactive):	No
Recycler of hazardous waste:	No
Transporter of hazardous waste:	No

GEUNINE PARTS CO DBA NAPA AUTO PARTS - LA 012 (Continued) **1024821598**

Treater, storer or disposer of HW:	No
Underground injection activity:	No
On-site burner exemption:	No
Furnace exemption:	No
Used oil fuel burner:	No
Used oil processor:	No
User oil refiner:	No
Used oil fuel marketer to burner:	No
Used oil Specification marketer:	No
Used oil transfer facility:	No
Used oil transporter:	No

Violation Status: No violations found

J60 **HERMAN BUDIMAN DDS** **RCRA NonGen / NLR** **1024821650**
SSE **11816 GARVEY AVE** **CAL000338032**
1/8-1/4 **EL MONTE, CA 91732**
0.195 mi.
1030 ft. **Site 1 of 3 in cluster J**

Relative:
Lower

Actual:
285 ft.

RCRA NonGen / NLR:

Date form received by agency:	2008-11-20 00:00:00.0
Facility name:	HERMAN BUDIMAN DDS
Facility address:	11816 GARVEY AVE EL MONTE, CA 91732-3312
EPA ID:	CAL000338032
Contact:	HERMAN BUDIMAN DDS
Contact address:	11816 GARVEY AVE EL MONTE, CA 91732
Contact telephone:	626-443-8744
Contact email:	NYUNYU@AOL.COM
EPA Region:	09
Classification:	Non-Generator
Description:	Handler: Non-Generators do not presently generate hazardous waste

Owner/Operator Summary:

Owner/operator name:	HERMAN BUDIMAN DDS
Owner/operator address:	11816 GARVEY AVE EL MONTE, CA 91732
Owner/operator telephone:	626-443-8744
Legal status:	Other
Owner/Operator Type:	Owner

Owner/operator name:	HERMAN BUDIMAN DDS
Owner/operator address:	11816 GARVEY AVE EL MONTE, CA 91732
Owner/operator telephone:	626-443-8744
Legal status:	Other
Owner/Operator Type:	Operator

Handler Activities Summary:

U.S. importer of hazardous waste:	No
Mixed waste (haz. and radioactive):	No
Recycler of hazardous waste:	No
Transporter of hazardous waste:	No
Treater, storer or disposer of HW:	No
Underground injection activity:	No
On-site burner exemption:	No

HERMAN BUDIMAN DDS (Continued) **1024821650**

Furnace exemption:	No
Used oil fuel burner:	No
Used oil processor:	No
User oil refiner:	No
Used oil fuel marketer to burner:	No
Used oil Specification marketer:	No
Used oil transfer facility:	No
Used oil transporter:	No

Violation Status: No violations found

H61 **HERMANOS LOPEZ RADIATOR MUFFLR** **WIP** **S100866915**
South **11624 GARVEY AVE** **N/A**
1/8-1/4 **EL MONTE, CA 91732**
0.199 mi.
1049 ft. **Site 5 of 9 in cluster H**

Relative: **Lower**
Actual: **282 ft.**

WIP:

Name:	HERMANOS LOPEZ RADIATOR MUFFLR
Address:	11624 Garvey Ave
City,State,Zip:	EL MONTE, CA 91732
Region:	4
File Number:	107.1240
File Status:	**Not reported**
Staff:	UNIDENTIFIED
Facility Suite:	Not reported

J62 **91850** **HIST UST** **U001569399**
SE **11832 GARVEY AVE** **N/A**
1/8-1/4 **EL MONTE, CA 91732**
0.199 mi.
1052 ft. **Site 2 of 3 in cluster J**

Relative: **Lower**
Actual: **285 ft.**

HIST UST:

Name:	91850
Address:	11832 GARVEY AVE
City,State,Zip:	EL MONTE, CA 91732
Region:	STATE
Facility ID:	00000062151
Facility Type:	Gas Station
Contact Name:	ADILI,TAWFIG
Telephone:	8184422435
Owner Name:	CHEVRON U.S.A. INC.
Owner Address:	575 MARKET
Owner City,St,Zip:	SAN FRANCISCO, CA 94105
Total Tanks:	0004
Tank Num:	001
Container Num:	1
Year Installed:	1956
Tank Capacity:	00003000
Tank Used for:	PRODUCT
Container Construction Thickness:	0000170
Leak Detection:	Stock Inventor
Tank Num:	002
Container Num:	2

91850 (Continued) **U001569399**

Year Installed:	1956
Tank Capacity:	00005000
Tank Used for:	PRODUCT
Container Construction Thickness:	0000250
Leak Detection:	Stock Inventor
Tank Num:	003
Container Num:	3
Year Installed:	1956
Tank Capacity:	00005000
Tank Used for:	PRODUCT
Container Construction Thickness:	0000250
Leak Detection:	Stock Inventor
Tank Num:	004
Container Num:	4
Year Installed:	1956
Tank Capacity:	00000550
Tank Used for:	WASTE
Container Construction Thickness:	0000100
Leak Detection:	Stock Inventor

J63 **91850** **SWEEPS UST** **S102062196**
SE **11832 E GARVEY** **HIST UST** **N/A**
1/8-1/4 **EL MONTE, CA 91732** **LOS ANGELES CO. HMS**
0.199 mi.
1052 ft. **Site 3 of 3 in cluster J**

Relative:
Lower

Actual:
285 ft.

SWEEPS UST:

Name:	CHEVRON USA SS 1850
Address:	11832 E GARVEY AVE
City:	EL MONTE
Status:	Active
Comp Number:	10667
Number:	9
Referral Date:	06-30-89
Created Date:	06-30-89

HIST UST:

Name:	91850
Address:	11832 E GARVEY
City,State,Zip:	EL MONTE, CA 91732
File Number:	00026C95
URL:	http://geotracker.waterboards.ca.gov/ustpdfs/pdf/00026C95.pdf

Click here for Geo Tracker PDF:

LOS ANGELES CO. HMS:

Name:	CHEVRON USA SS 091850
Address:	11832 GARVEY AVE
City,State,Zip:	EL MONTE, CA 91733
Region:	LA
Permit Category:	T
Facility Id:	010717-010667
Facility Type:	0
Facility Status:	Removed

91850 (Continued) **S102062196**

Area: 3C
Permit Number: 00002182T
Permit Status: Removed

I64 **DOLLAR TREE #02017** **RCRA NonGen / NLR** **1024835830**
SE **11910 VALLEY BLVD** **CAL000378367**
1/8-1/4 **EL MONTE, CA 91732**
0.217 mi.
1146 ft. **Site 3 of 6 in cluster I**

Relative:
Lower

Actual:
290 ft.

RCRA NonGen / NLR:
Date form received by agency: 2012-09-19 00:00:00.0
Facility name: DOLLAR TREE #02017
Facility address: 11910 VALLEY BLVD
EL MONTE, CA 91732
EPA ID: CAL000378367
Mailing address: 500 VOLVO PKWY
CHESAPEAKE, VA 23320-1604
Contact: ANGELA JONES
Contact address: 500 VOLVO PKWY
CHESAPEAKE, VA 23320-1604
Contact telephone: 757-321-5761
Contact email: AJONES@DOLLARTREE.COM
EPA Region: 09
Classification: Non-Generator
Description: Handler: Non-Generators do not presently generate hazardous waste

Owner/Operator Summary:
Owner/operator name: DOLLAR TREE STORES, INC.
Owner/operator address: 500 VOLVO PKWY
CHESAPEAKE, VA 23320
Owner/operator telephone: 757-321-5000
Legal status: Other
Owner/Operator Type: Owner

Owner/operator name: ANGELA JONES
Owner/operator address: 500 VOLVO PKWY
CHESAPEAKE, VA 23320
Owner/operator telephone: 757-321-5761
Legal status: Other
Owner/Operator Type: Operator

Handler Activities Summary:
U.S. importer of hazardous waste: No
Mixed waste (haz. and radioactive): No
Recycler of hazardous waste: No
Transporter of hazardous waste: No
Treater, storer or disposer of HW: No
Underground injection activity: No
On-site burner exemption: No
Furnace exemption: No
Used oil fuel burner: No
Used oil processor: No
User oil refiner: No
Used oil fuel marketer to burner: No
Used oil Specification marketer: No
Used oil transfer facility: No

DOLLAR TREE #02017 (Continued) **1024835830**

Used oil transporter: No

Violation Status: No violations found

I65 **DOLLAR TREE #02017** **CERS HAZ WASTE** **S117310725**
SE **11910 VALLEY BLVD** **HAZNET** **N/A**
1/8-1/4 **EL MONTE, CA 91732** **CERS**
0.217 mi. **HWTS**
1146 ft. **Site 4 of 6 in cluster I**

Relative:
Lower

Actual:
290 ft.

CERS HAZ WASTE:
Name: DOLLAR TREE #02017
Address: 11910 VALLEY BLVD
City,State,Zip: EL MONTE, CA 91732
Site ID: 112058
CERS ID: 10175999
CERS Description: Hazardous Waste Generator

HAZNET:
Name: DOLLAR TREE #02017
Address: 11910 VALLEY BLVD
City,State,Zip: EL MONTE, CA 91732
Contact: ANGELA JONES
Telephone: 7573215761
Mailing Address: 500 VOLVO PKWY

Year: 2017
Gepaid: CAL000378367
TSD EPA ID: CAD008364432
CA Waste Code: 122 - Alkaline solution without metals pH >= 12.5
Disposal Method: H141 - Storage, Bulking, And/Or Transfer Off Site--No Treatment/Reovery (H010-H129) Or (H131-H135)
Tons: 0.017

Year: 2017
Gepaid: CAL000378367
TSD EPA ID: CAD008364432
CA Waste Code: 214 - Unspecified solvent mixture
Disposal Method: H141 - Storage, Bulking, And/Or Transfer Off Site--No Treatment/Reovery (H010-H129) Or (H131-H135)
Tons: 0.0165

Year: 2017
Gepaid: CAL000378367
TSD EPA ID: CAD008364432
CA Waste Code: 331 - Off-specification, aged or surplus organics
Disposal Method: H141 - Storage, Bulking, And/Or Transfer Off Site--No Treatment/Reovery (H010-H129) Or (H131-H135)
Tons: 0.129

Year: 2016
Gepaid: CAL000378367
TSD EPA ID: CAD008364432
CA Waste Code: 214 - Unspecified solvent mixture
Disposal Method: H141 - Storage, Bulking, And/Or Transfer Off Site--No Treatment/Reovery (H010-H129) Or (H131-H135)
Tons: 0.026

DOLLAR TREE #02017 (Continued) **S117310725**

Year:	2016
Gepaid:	CAL000378367
TSD EPA ID:	CAD008364432
CA Waste Code:	122 - Alkaline solution without metals pH >= 12.5
Disposal Method:	H141 - Storage, Bulking, And/Or Transfer Off Site--No Treatment/Reovery (H010-H129) Or (H131-H135)
Tons:	0.0195
Year:	2016
Gepaid:	CAL000378367
TSD EPA ID:	CAD008364432
CA Waste Code:	331 - Off-specification, aged or surplus organics
Disposal Method:	H141 - Storage, Bulking, And/Or Transfer Off Site--No Treatment/Reovery (H010-H129) Or (H131-H135)
Tons:	0.077
Year:	2016
Gepaid:	CAL000378367
TSD EPA ID:	CAD008364432
CA Waste Code:	181 - Other inorganic solid waste
Disposal Method:	H141 - Storage, Bulking, And/Or Transfer Off Site--No Treatment/Reovery (H010-H129) Or (H131-H135)
Tons:	0.003
Year:	2015
Gepaid:	CAL000378367
TSD EPA ID:	CAD008364432
CA Waste Code:	141 - Off-specification, aged or surplus inorganics
Disposal Method:	H141 - Storage, Bulking, And/Or Transfer Off Site--No Treatment/Reovery (H010-H129) Or (H131-H135)
Tons:	0.1
Year:	2015
Gepaid:	CAL000378367
TSD EPA ID:	CAD008364432
CA Waste Code:	-
Disposal Method:	H141 - Storage, Bulking, And/Or Transfer Off Site--No Treatment/Reovery (H010-H129) Or (H131-H135)
Tons:	0.0085
Year:	2015
Gepaid:	CAL000378367
TSD EPA ID:	CAD008364432
CA Waste Code:	214 - Unspecified solvent mixture
Disposal Method:	H141 - Storage, Bulking, And/Or Transfer Off Site--No Treatment/Reovery (H010-H129) Or (H131-H135)
Tons:	0.0235

Click this hyperlink while viewing on your computer to access
10 additional CA HAZNET: record(s) in the EDR Site Report.

Additional Info:

Year:	2015
Gen EPA ID:	CAL000378367
Shipment Date:	20151118

DOLLAR TREE #02017 (Continued) **S117310725**

Creation Date:	3/2/2016 22:15:14
Receipt Date:	20151125
Manifest ID:	008508748FLE
Trans EPA ID:	MNS000110924
Trans Name:	STERICYCLE SPECIALTY WASTE SOLUTIONS INC
Trans 2 EPA ID:	CAD983649880
Trans 2 Name:	PSC ENVIRONMENTAL SERVICES LP
TSDF EPA ID:	CAD008364432
Trans Name:	RHO CHEM LLC
CA Waste Code:	122 - Alkaline solution without metals (pH > 12.5
RCRA Code:	D002
Disposal Method:	H141 - Storage, Bulking, And/Or Transfer Off Site--No Treatment/Reovery (H010-H129) Or (H131-H135)
Quantity Tons:	0.0675
Waste Quantity:	135
Quantity Unit:	P
Shipment Date:	20151118
Creation Date:	3/2/2016 22:15:14
Receipt Date:	20151125
Manifest ID:	008508748FLE
Trans EPA ID:	MNS000110924
Trans Name:	STERICYCLE SPECIALTY WASTE SOLUTIONS INC
Trans 2 EPA ID:	CAD983649880
Trans 2 Name:	PSC ENVIRONMENTAL SERVICES LP
TSDF EPA ID:	CAD008364432
Trans Name:	RHO CHEM LLC
CA Waste Code:	214 - Unspecified solvent mixture
RCRA Code:	D035
Disposal Method:	H141 - Storage, Bulking, And/Or Transfer Off Site--No Treatment/Reovery (H010-H129) Or (H131-H135)
Quantity Tons:	0.004
Waste Quantity:	8
Quantity Unit:	P
Additional Code 1:	D001
Shipment Date:	20151118
Creation Date:	3/2/2016 22:15:14
Receipt Date:	20151125
Manifest ID:	008508748FLE
Trans EPA ID:	MNS000110924
Trans Name:	STERICYCLE SPECIALTY WASTE SOLUTIONS INC
Trans 2 EPA ID:	CAD983649880
Trans 2 Name:	PSC ENVIRONMENTAL SERVICES LP
TSDF EPA ID:	CAD008364432
Trans Name:	RHO CHEM LLC
CA Waste Code:	214 - Unspecified solvent mixture
RCRA Code:	D001
Disposal Method:	H141 - Storage, Bulking, And/Or Transfer Off Site--No Treatment/Reovery (H010-H129) Or (H131-H135)
Quantity Tons:	0.006
Waste Quantity:	12
Quantity Unit:	P
Shipment Date:	20151118
Manifest ID:	008508748FLE
Trans EPA ID:	MNS000110924

DOLLAR TREE #02017 (Continued) **S117310725**

Trans Name:	STERICYCLE SPECIALTY WASTE SOLUTIONS INC
Trans 2 EPA ID:	CAD983649880
Trans 2 Name:	PSC ENVIRONMENTAL SERVICES LP
TSDF EPA ID:	CAD008364432
Trans Name:	RHO CHEM LLC
CA Waste Code:	181 - Other inorganic solid waste Organics
Disposal Method:	H141 - Storage, Bulking, And/Or Transfer Off Site--No Treatment/Reovery (H010-H129) Or (H131-H135)
Quantity Tons:	0.0225
Waste Quantity:	45
Quantity Unit:	P
Shipment Date:	20151118
Creation Date:	3/2/2016 22:15:14
Receipt Date:	20151125
Manifest ID:	008508748FLE
Trans EPA ID:	MNS000110924
Trans Name:	STERICYCLE SPECIALTY WASTE SOLUTIONS INC
Trans 2 EPA ID:	CAD983649880
Trans 2 Name:	PSC ENVIRONMENTAL SERVICES LP
TSDF EPA ID:	CAD008364432
Trans Name:	RHO CHEM LLC
CA Waste Code:	141 - Off-specification, aged, or surplus inorganics
Disposal Method:	H141 - Storage, Bulking, And/Or Transfer Off Site--No Treatment/Reovery (H010-H129) Or (H131-H135)
Quantity Tons:	0.1
Waste Quantity:	200
Quantity Unit:	P
Shipment Date:	20150713
Creation Date:	9/25/2015 22:15:09
Receipt Date:	20150720
Manifest ID:	007374283FLE
Trans EPA ID:	MNS000110924
Trans Name:	STERICYCLE SPECIALTY WASTE SOLUTIONS INC
Trans 2 EPA ID:	CAD983649880
Trans 2 Name:	PSC ENVIRONMENTAL SERVICES LP
TSDF EPA ID:	CAD008364432
Trans Name:	RHO CHEM LLC
CA Waste Code:	- Not reported
Disposal Method:	H141 - Storage, Bulking, And/Or Transfer Off Site--No Treatment/Reovery (H010-H129) Or (H131-H135)
Quantity Tons:	0.005
Waste Quantity:	10
Quantity Unit:	P
Shipment Date:	20150713
Creation Date:	9/25/2015 22:15:09
Receipt Date:	20150720
Manifest ID:	007374283FLE
Trans EPA ID:	MNS000110924
Trans Name:	STERICYCLE SPECIALTY WASTE SOLUTIONS INC
Trans 2 EPA ID:	CAD983649880
Trans 2 Name:	PSC ENVIRONMENTAL SERVICES LP
TSDF EPA ID:	CAD008364432
Trans Name:	RHO CHEM LLC
CA Waste Code:	122 - Alkaline solution without metals (pH > 12.5

DOLLAR TREE #02017 (Continued) **S117310725**

RCRA Code:	D002
Disposal Method:	H141 - Storage, Bulking, And/Or Transfer Off Site--No Treatment/Reovery (H010-H129) Or (H131-H135)
Quantity Tons:	0.0035
Waste Quantity:	7
Quantity Unit:	P
Shipment Date:	20150713
Creation Date:	9/25/2015 22:15:09
Receipt Date:	20150720
Manifest ID:	007374283FLE
Trans EPA ID:	MNS000110924
Trans Name:	STERICYCLE SPECIALTY WASTE SOLUTIONS INC
Trans 2 EPA ID:	CAD983649880
Trans 2 Name:	PSC ENVIRONMENTAL SERVICES LP
TSDF EPA ID:	CAD008364432
Trans Name:	RHO CHEM LLC
CA Waste Code:	214 - Unspecified solvent mixture
RCRA Code:	D035
Disposal Method:	H141 - Storage, Bulking, And/Or Transfer Off Site--No Treatment/Reovery (H010-H129) Or (H131-H135)
Quantity Tons:	0.005
Waste Quantity:	10
Quantity Unit:	P
Additional Code 1:	D001
Shipment Date:	20150713
Manifest ID:	007374283FLE
Trans EPA ID:	MNS000110924
Trans Name:	STERICYCLE SPECIALTY WASTE SOLUTIONS INC
Trans 2 EPA ID:	CAD983649880
Trans 2 Name:	PSC ENVIRONMENTAL SERVICES LP
TSDF EPA ID:	CAD008364432
Trans Name:	RHO CHEM LLC
CA Waste Code:	141 - Off-specification, aged, or surplus inorganics
Disposal Method:	H141 - Storage, Bulking, And/Or Transfer Off Site--No Treatment/Reovery (H010-H129) Or (H131-H135)
Quantity Tons:	0.022
Waste Quantity:	44
Quantity Unit:	P
Shipment Date:	20150713
Creation Date:	9/25/2015 22:15:09
Receipt Date:	20150720
Manifest ID:	007374283FLE
Trans EPA ID:	MNS000110924
Trans Name:	STERICYCLE SPECIALTY WASTE SOLUTIONS INC
Trans 2 EPA ID:	CAD983649880
Trans 2 Name:	PSC ENVIRONMENTAL SERVICES LP
TSDF EPA ID:	CAD008364432
Trans Name:	RHO CHEM LLC
CA Waste Code:	214 - Unspecified solvent mixture
RCRA Code:	D001
Disposal Method:	H141 - Storage, Bulking, And/Or Transfer Off Site--No Treatment/Reovery (H010-H129) Or (H131-H135)
Quantity Tons:	0.004
Waste Quantity:	8

DOLLAR TREE #02017 (Continued) **S117310725**

Quantity Unit:	P
Additional Info:	
Year:	2016
Gen EPA ID:	CAL000378367
Shipment Date:	20151118
Manifest ID:	008508748FLE
Trans EPA ID:	MNS000110924
Trans Name:	STERICYCLE SPECIALTY WASTE SOLUTIONS INC
Trans 2 EPA ID:	CAD983649880
Trans 2 Name:	PSC ENVIRONMENTAL SERVICES LP
TSDF EPA ID:	CAD008364432
Trans Name:	RHO CHEM LLC
CA Waste Code:	181 - Other inorganic solid waste Organics
Disposal Method:	H141 - Storage, Bulking, And/Or Transfer Off Site--No Treatment/Reovery (H010-H129) Or (H131-H135)
Quantity Tons:	0.0225
Waste Quantity:	45
Quantity Unit:	P
Shipment Date:	20151118
Creation Date:	3/2/2016 22:15:14
Receipt Date:	20151125
Manifest ID:	008508748FLE
Trans EPA ID:	MNS000110924
Trans Name:	STERICYCLE SPECIALTY WASTE SOLUTIONS INC
Trans 2 EPA ID:	CAD983649880
Trans 2 Name:	PSC ENVIRONMENTAL SERVICES LP
TSDF EPA ID:	CAD008364432
Trans Name:	RHO CHEM LLC
CA Waste Code:	141 - Off-specification, aged, or surplus inorganics
Disposal Method:	H141 - Storage, Bulking, And/Or Transfer Off Site--No Treatment/Reovery (H010-H129) Or (H131-H135)
Quantity Tons:	0.1
Waste Quantity:	200
Quantity Unit:	P
Shipment Date:	20151118
Creation Date:	3/2/2016 22:15:14
Receipt Date:	20151125
Manifest ID:	008508748FLE
Trans EPA ID:	MNS000110924
Trans Name:	STERICYCLE SPECIALTY WASTE SOLUTIONS INC
Trans 2 EPA ID:	CAD983649880
Trans 2 Name:	PSC ENVIRONMENTAL SERVICES LP
TSDF EPA ID:	CAD008364432
Trans Name:	RHO CHEM LLC
CA Waste Code:	122 - Alkaline solution without metals (pH > 12.5
RCRA Code:	D002
Disposal Method:	H141 - Storage, Bulking, And/Or Transfer Off Site--No Treatment/Reovery (H010-H129) Or (H131-H135)
Quantity Tons:	0.0675
Waste Quantity:	135
Quantity Unit:	P
Shipment Date:	20151118

DOLLAR TREE #02017 (Continued) **S117310725**

Creation Date:	3/2/2016 22:15:14
Receipt Date:	20151125
Manifest ID:	008508748FLE
Trans EPA ID:	MNS000110924
Trans Name:	STERICYCLE SPECIALTY WASTE SOLUTIONS INC
Trans 2 EPA ID:	CAD983649880
Trans 2 Name:	PSC ENVIRONMENTAL SERVICES LP
TSDF EPA ID:	CAD008364432
Trans Name:	RHO CHEM LLC
CA Waste Code:	214 - Unspecified solvent mixture
RCRA Code:	D035
Disposal Method:	H141 - Storage, Bulking, And/Or Transfer Off Site--No Treatment/Reovery (H010-H129) Or (H131-H135)
Quantity Tons:	0.004
Waste Quantity:	8
Quantity Unit:	P
Additional Code 1:	D001
Shipment Date:	20151118
Creation Date:	3/2/2016 22:15:14
Receipt Date:	20151125
Manifest ID:	008508748FLE
Trans EPA ID:	MNS000110924
Trans Name:	STERICYCLE SPECIALTY WASTE SOLUTIONS INC
Trans 2 EPA ID:	CAD983649880
Trans 2 Name:	PSC ENVIRONMENTAL SERVICES LP
TSDF EPA ID:	CAD008364432
Trans Name:	RHO CHEM LLC
CA Waste Code:	214 - Unspecified solvent mixture
RCRA Code:	D001
Disposal Method:	H141 - Storage, Bulking, And/Or Transfer Off Site--No Treatment/Reovery (H010-H129) Or (H131-H135)
Quantity Tons:	0.006
Waste Quantity:	12
Quantity Unit:	P
Shipment Date:	20150713
Manifest ID:	007374283FLE
Trans EPA ID:	MNS000110924
Trans Name:	STERICYCLE SPECIALTY WASTE SOLUTIONS INC
Trans 2 EPA ID:	CAD983649880
Trans 2 Name:	PSC ENVIRONMENTAL SERVICES LP
TSDF EPA ID:	CAD008364432
Trans Name:	RHO CHEM LLC
CA Waste Code:	141 - Off-specification, aged, or surplus inorganics
Disposal Method:	H141 - Storage, Bulking, And/Or Transfer Off Site--No Treatment/Reovery (H010-H129) Or (H131-H135)
Quantity Tons:	0.022
Waste Quantity:	44
Quantity Unit:	P
Shipment Date:	20150713
Creation Date:	9/25/2015 22:15:09
Receipt Date:	20150720
Manifest ID:	007374283FLE
Trans EPA ID:	MNS000110924
Trans Name:	STERICYCLE SPECIALTY WASTE SOLUTIONS INC

DOLLAR TREE #02017 (Continued) **S117310725**

Trans 2 EPA ID:	CAD983649880
Trans 2 Name:	PSC ENVIRONMENTAL SERVICES LP
TSDF EPA ID:	CAD008364432
Trans Name:	RHO CHEM LLC
CA Waste Code:	- Not reported
Disposal Method:	H141 - Storage, Bulking, And/Or Transfer Off Site--No Treatment/Reovery (H010-H129) Or (H131-H135)
Quantity Tons:	0.005
Waste Quantity:	10
Quantity Unit:	P
Shipment Date:	20150713
Creation Date:	9/25/2015 22:15:09
Receipt Date:	20150720
Manifest ID:	007374283FLE
Trans EPA ID:	MNS000110924
Trans Name:	STERICYCLE SPECIALTY WASTE SOLUTIONS INC
Trans 2 EPA ID:	CAD983649880
Trans 2 Name:	PSC ENVIRONMENTAL SERVICES LP
TSDF EPA ID:	CAD008364432
Trans Name:	RHO CHEM LLC
CA Waste Code:	122 - Alkaline solution without metals (pH > 12.5
RCRA Code:	D002
Disposal Method:	H141 - Storage, Bulking, And/Or Transfer Off Site--No Treatment/Reovery (H010-H129) Or (H131-H135)
Quantity Tons:	0.0035
Waste Quantity:	7
Quantity Unit:	P
Shipment Date:	20150713
Creation Date:	9/25/2015 22:15:09
Receipt Date:	20150720
Manifest ID:	007374283FLE
Trans EPA ID:	MNS000110924
Trans Name:	STERICYCLE SPECIALTY WASTE SOLUTIONS INC
Trans 2 EPA ID:	CAD983649880
Trans 2 Name:	PSC ENVIRONMENTAL SERVICES LP
TSDF EPA ID:	CAD008364432
Trans Name:	RHO CHEM LLC
CA Waste Code:	214 - Unspecified solvent mixture
RCRA Code:	D035
Disposal Method:	H141 - Storage, Bulking, And/Or Transfer Off Site--No Treatment/Reovery (H010-H129) Or (H131-H135)
Quantity Tons:	0.005
Waste Quantity:	10
Quantity Unit:	P
Additional Code 1:	D001
Shipment Date:	20150713
Creation Date:	9/25/2015 22:15:09
Receipt Date:	20150720
Manifest ID:	007374283FLE
Trans EPA ID:	MNS000110924
Trans Name:	STERICYCLE SPECIALTY WASTE SOLUTIONS INC
Trans 2 EPA ID:	CAD983649880
Trans 2 Name:	PSC ENVIRONMENTAL SERVICES LP
TSDF EPA ID:	CAD008364432

DOLLAR TREE #02017 (Continued) **S117310725**

Trans Name:	RHO CHEM LLC
CA Waste Code:	214 - Unspecified solvent mixture
RCRA Code:	D001
Disposal Method:	H141 - Storage, Bulking, And/Or Transfer Off Site--No Treatment/Reovery (H010-H129) Or (H131-H135)
Quantity Tons:	0.004
Waste Quantity:	8
Quantity Unit:	P

Additional Info:

Year:	2013
Gen EPA ID:	CAL000378367
Shipment Date:	20130724
Creation Date:	12/4/2013 22:15:05
Receipt Date:	20130808
Manifest ID:	005827678FLE
Trans EPA ID:	MNS000110924
Trans Name:	STERICYCLE SPECIALTY WASTE SOLUTIONS INC
Trans 2 EPA ID:	OKD981588791
Trans 2 Name:	TRIAD TRANSPORT INC
TSDF EPA ID:	INR000110197
Trans Name:	STERICYCLE INC
CA Waste Code:	122 - Alkaline solution without metals (pH > 12.5
RCRA Code:	D002
Disposal Method:	H141 - Storage, Bulking, And/Or Transfer Off Site--No Treatment/Reovery (H010-H129) Or (H131-H135)
Quantity Tons:	0.001
Waste Quantity:	2
Quantity Unit:	P
Shipment Date:	20130724
Creation Date:	12/4/2013 22:15:05
Receipt Date:	20130808
Manifest ID:	005827678FLE
Trans EPA ID:	MNS000110924
Trans Name:	STERICYCLE SPECIALTY WASTE SOLUTIONS INC
Trans 2 EPA ID:	OKD981588791
Trans 2 Name:	TRIAD TRANSPORT INC
TSDF EPA ID:	INR000110197
Trans Name:	STERICYCLE INC
CA Waste Code:	561 - Not reported
Disposal Method:	- Not reported
Quantity Tons:	0.004
Waste Quantity:	8
Quantity Unit:	P
Shipment Date:	20130128
Creation Date:	6/27/2013 22:15:06
Receipt Date:	20130211
Manifest ID:	005526793FLE
Trans EPA ID:	MNS000110924
Trans Name:	STERICYCLE SPECIALTY WASTE SOLUTIONS INC
Trans 2 EPA ID:	OKD981588791
Trans 2 Name:	TRIAD TRANSPORT INC
TSDF EPA ID:	INR000110197
Trans Name:	STERICYCLE INC

DOLLAR TREE #02017 (Continued) **S117310725**

CA Waste Code:	214 - Unspecified solvent mixture
RCRA Code:	D001
Disposal Method:	H141 - Storage, Bulking, And/Or Transfer Off Site--No Treatment/Reovery (H010-H129) Or (H131-H135)
Quantity Tons:	0.0025
Waste Quantity:	5
Quantity Unit:	P
Shipment Date:	20130128
Creation Date:	6/27/2013 22:15:06
Receipt Date:	20130211
Manifest ID:	005526793FLE
Trans EPA ID:	MNS000110924
Trans Name:	STERICYCLE SPECIALTY WASTE SOLUTIONS INC
Trans 2 EPA ID:	OKD981588791
Trans 2 Name:	TRIAD TRANSPORT INC
TSDF EPA ID:	INR000110197
Trans Name:	STERICYCLE INC
CA Waste Code:	214 - Unspecified solvent mixture
RCRA Code:	D001
Disposal Method:	H141 - Storage, Bulking, And/Or Transfer Off Site--No Treatment/Reovery (H010-H129) Or (H131-H135)
Quantity Tons:	0.0025
Waste Quantity:	5
Quantity Unit:	P
Shipment Date:	20130128
Creation Date:	6/27/2013 22:15:06
Receipt Date:	20130211
Manifest ID:	005526793FLE
Trans EPA ID:	MNS000110924
Trans Name:	STERICYCLE SPECIALTY WASTE SOLUTIONS INC
Trans 2 EPA ID:	OKD981588791
Trans 2 Name:	TRIAD TRANSPORT INC
TSDF EPA ID:	INR000110197
Trans Name:	STERICYCLE INC
CA Waste Code:	232 - Pesticides and other waste associated with pesticide production
Disposal Method:	H141 - Storage, Bulking, And/Or Transfer Off Site--No Treatment/Reovery (H010-H129) Or (H131-H135)
Quantity Tons:	0.0065
Waste Quantity:	13
Quantity Unit:	P
Shipment Date:	20130128
Manifest ID:	005526793FLE
Trans EPA ID:	MNS000110924
Trans Name:	STERICYCLE SPECIALTY WASTE SOLUTIONS INC
Trans 2 EPA ID:	OKD981588791
Trans 2 Name:	TRIAD TRANSPORT INC
TSDF EPA ID:	INR000110197
Trans Name:	STERICYCLE INC
CA Waste Code:	561 - Not reported
Disposal Method:	- Not reported
Quantity Tons:	0.0265
Waste Quantity:	53
Quantity Unit:	P

DOLLAR TREE #02017 (Continued) **S117310725**

Shipment Date:	20130128
Creation Date:	6/27/2013 22:15:06
Receipt Date:	20130211
Manifest ID:	005526793FLE
Trans EPA ID:	MNS000110924
Trans Name:	STERICYCLE SPECIALTY WASTE SOLUTIONS INC
Trans 2 EPA ID:	OKD981588791
Trans 2 Name:	TRIAD TRANSPORT INC
TSDF EPA ID:	INR000110197
Trans Name:	STERICYCLE INC
CA Waste Code:	122 - Alkaline solution without metals (pH > 12.5
RCRA Code:	D002
Disposal Method:	H141 - Storage, Bulking, And/Or Transfer Off Site--No Treatment/Reovery (H010-H129) Or (H131-H135)
Quantity Tons:	0.0085
Waste Quantity:	17
Quantity Unit:	P

Additional Info:

Year:	2017
Gen EPA ID:	CAL000378367

Shipment Date:	20171108
Creation Date:	8/27/2018 18:30:14
Receipt Date:	20171116
Manifest ID:	010179278FLE
Trans EPA ID:	MNS000110924
Trans Name:	STERICYCLE SPECIALTY WASTE SOLUTIONS INC
Trans 2 EPA ID:	CAR000217554
Trans 2 Name:	CRUZ CONTAINERS LOGISTICS INC
TSDF EPA ID:	CAD008364432
Trans Name:	RHO CHEM LLC
CA Waste Code:	331 - Off-specification, aged, or surplus organics
RCRA Code:	D001
Disposal Method:	H141 - Storage, Bulking, And/Or Transfer Off Site--No Treatment/Reovery (H010-H129) Or (H131-H135)
Quantity Tons:	0.004
Waste Quantity:	8
Quantity Unit:	P

Shipment Date:	20171108
Creation Date:	8/27/2018 18:30:14
Receipt Date:	20171116
Manifest ID:	010179278FLE
Trans EPA ID:	MNS000110924
Trans Name:	STERICYCLE SPECIALTY WASTE SOLUTIONS INC
Trans 2 EPA ID:	CAR000217554
Trans 2 Name:	CRUZ CONTAINERS LOGISTICS INC
TSDF EPA ID:	CAD008364432
Trans Name:	RHO CHEM LLC
CA Waste Code:	122 - Alkaline solution without metals (pH > 12.5
RCRA Code:	D002
Disposal Method:	H141 - Storage, Bulking, And/Or Transfer Off Site--No Treatment/Reovery (H010-H129) Or (H131-H135)
Quantity Tons:	0.0075
Waste Quantity:	15
Quantity Unit:	P

DOLLAR TREE #02017 (Continued) **S117310725**

Shipment Date:	20171108
Creation Date:	8/27/2018 18:30:14
Receipt Date:	20171116
Manifest ID:	010179278FLE
Trans EPA ID:	MNS000110924
Trans Name:	STERICYCLE SPECIALTY WASTE SOLUTIONS INC
Trans 2 EPA ID:	CAR000217554
Trans 2 Name:	CRUZ CONTAINERS LOGISTICS INC
TSDF EPA ID:	CAD008364432
Trans Name:	RHO CHEM LLC
CA Waste Code:	214 - Unspecified solvent mixture
RCRA Code:	D035
Disposal Method:	H141 - Storage, Bulking, And/Or Transfer Off Site--No Treatment/Reovery (H010-H129) Or (H131-H135)
Quantity Tons:	0.0035
Waste Quantity:	7
Quantity Unit:	P
Additional Code 1:	D001

Shipment Date:	20171108
Creation Date:	8/27/2018 18:30:14
Receipt Date:	20171116
Manifest ID:	010179278FLE
Trans EPA ID:	MNS000110924
Trans Name:	STERICYCLE SPECIALTY WASTE SOLUTIONS INC
Trans 2 EPA ID:	CAR000217554
Trans 2 Name:	CRUZ CONTAINERS LOGISTICS INC
TSDF EPA ID:	CAD008364432
Trans Name:	RHO CHEM LLC
CA Waste Code:	331 - Off-specification, aged, or surplus organics
RCRA Code:	D001
Disposal Method:	H141 - Storage, Bulking, And/Or Transfer Off Site--No Treatment/Reovery (H010-H129) Or (H131-H135)
Quantity Tons:	0.0005
Waste Quantity:	1
Quantity Unit:	P

Shipment Date:	20170728
Creation Date:	5/21/2018 18:32:48
Receipt Date:	20170802
Manifest ID:	010741003FLE
Trans EPA ID:	MNS000110924
Trans Name:	STERICYCLE SPECIALTY WASTE SOLUTIONS INC
Trans 2 EPA ID:	NED986382133
Trans 2 Name:	SST
TSDF EPA ID:	CAD008364432
Trans Name:	RHO CHEM LLC
CA Waste Code:	122 - Alkaline solution without metals (pH > 12.5
RCRA Code:	D002
Disposal Method:	H141 - Storage, Bulking, And/Or Transfer Off Site--No Treatment/Reovery (H010-H129) Or (H131-H135)
Quantity Tons:	0.004
Waste Quantity:	8
Quantity Unit:	P

Shipment Date:	20170728

DOLLAR TREE #02017 (Continued) **S117310725**

Creation Date:	5/21/2018 18:32:48
Receipt Date:	20170802
Manifest ID:	010741003FLE
Trans EPA ID:	MNS000110924
Trans Name:	STERICYCLE SPECIALTY WASTE SOLUTIONS INC
Trans 2 EPA ID:	NED986382133
Trans 2 Name:	SST
TSDF EPA ID:	CAD008364432
Trans Name:	RHO CHEM LLC
CA Waste Code:	331 - Off-specification, aged, or surplus organics
RCRA Code:	D001
Disposal Method:	H141 - Storage, Bulking, And/Or Transfer Off Site--No Treatment/Reovery (H010-H129) Or (H131-H135)
Quantity Tons:	0.006
Waste Quantity:	12
Quantity Unit:	P
Shipment Date:	20170728
Creation Date:	5/21/2018 18:32:48
Receipt Date:	20170802
Manifest ID:	010741003FLE
Trans EPA ID:	MNS000110924
Trans Name:	STERICYCLE SPECIALTY WASTE SOLUTIONS INC
Trans 2 EPA ID:	NED986382133
Trans 2 Name:	SST
TSDF EPA ID:	CAD008364432
Trans Name:	RHO CHEM LLC
CA Waste Code:	214 - Unspecified solvent mixture
RCRA Code:	D035
Disposal Method:	H141 - Storage, Bulking, And/Or Transfer Off Site--No Treatment/Reovery (H010-H129) Or (H131-H135)
Quantity Tons:	0.0045
Waste Quantity:	9
Quantity Unit:	P
Additional Code 1:	D001
Shipment Date:	20170728
Creation Date:	5/21/2018 18:32:48
Receipt Date:	20170802
Manifest ID:	010741003FLE
Trans EPA ID:	MNS000110924
Trans Name:	STERICYCLE SPECIALTY WASTE SOLUTIONS INC
Trans 2 EPA ID:	NED986382133
Trans 2 Name:	SST
TSDF EPA ID:	CAD008364432
Trans Name:	RHO CHEM LLC
CA Waste Code:	331 - Off-specification, aged, or surplus organics
Disposal Method:	H141 - Storage, Bulking, And/Or Transfer Off Site--No Treatment/Reovery (H010-H129) Or (H131-H135)
Quantity Tons:	0.062
Waste Quantity:	124
Quantity Unit:	P
Shipment Date:	20170217
Manifest ID:	009352599FLE
Trans EPA ID:	MNS000110924
Trans Name:	STERICYCLE SPECIALTY WASTE SOLUTIONS INC

DOLLAR TREE #02017 (Continued) **S117310725**

Trans 2 EPA ID:	CAD983649880
Trans 2 Name:	PSC ENVIRONMENTAL SERVICES LP
TSDF EPA ID:	CAD008364432
Trans Name:	RHO CHEM LLC
CA Waste Code:	181 - Other inorganic solid waste Organics
Disposal Method:	H141 - Storage, Bulking, And/Or Transfer Off Site--No Treatment/Reovery (H010-H129) Or (H131-H135)
Quantity Tons:	0.0155
Waste Quantity:	31
Quantity Unit:	P
Shipment Date:	20170217
Creation Date:	4/10/2017 18:30:14
Receipt Date:	20170223
Manifest ID:	009352599FLE
Trans EPA ID:	MNS000110924
Trans Name:	STERICYCLE SPECIALTY WASTE SOLUTIONS INC
Trans 2 EPA ID:	CAD983649880
Trans 2 Name:	PSC ENVIRONMENTAL SERVICES LP
TSDF EPA ID:	CAD008364432
Trans Name:	RHO CHEM LLC
CA Waste Code:	122 - Alkaline solution without metals (pH > 12.5
RCRA Code:	D002
Disposal Method:	H141 - Storage, Bulking, And/Or Transfer Off Site--No Treatment/Reovery (H010-H129) Or (H131-H135)
Quantity Tons:	0.0055
Waste Quantity:	11
Quantity Unit:	P

Additional Info:

Year:	2014
Gen EPA ID:	CAL000378367
Shipment Date:	20141023
Manifest ID:	007296320FLE
Trans EPA ID:	MNS000110924
Trans Name:	STERICYCLE SPECIALTY WASTE SOLUTIONS INC
Trans 2 EPA ID:	CAR000177527
Trans 2 Name:	PHILIP WEST INDUSTRIAL SERVICES
TSDF EPA ID:	CAD008364432
Trans Name:	RHO CHEM LLC
CA Waste Code:	- Not reported
Disposal Method:	H141 - Storage, Bulking, And/Or Transfer Off Site--No Treatment/Reovery (H010-H129) Or (H131-H135)
Quantity Tons:	0.0015
Waste Quantity:	3
Quantity Unit:	P
Shipment Date:	20141023
Creation Date:	1/14/2015 22:14:51
Receipt Date:	20141030
Manifest ID:	007296320FLE
Trans EPA ID:	MNS000110924
Trans Name:	STERICYCLE SPECIALTY WASTE SOLUTIONS INC
Trans 2 EPA ID:	CAR000177527
Trans 2 Name:	PHILIP WEST INDUSTRIAL SERVICES
TSDF EPA ID:	CAD008364432

DOLLAR TREE #02017 (Continued) **S117310725**

Trans Name:	RHO CHEM LLC
CA Waste Code:	141 - Off-specification, aged, or surplus inorganics
Disposal Method:	H141 - Storage, Bulking, And/Or Transfer Off Site--No Treatment/Reovery (H010-H129) Or (H131-H135)
Quantity Tons:	0.0105
Waste Quantity:	21
Quantity Unit:	P
Shipment Date:	20141023
Creation Date:	1/14/2015 22:14:51
Receipt Date:	20141030
Manifest ID:	007296320FLE
Trans EPA ID:	MNS000110924
Trans Name:	STERICYCLE SPECIALTY WASTE SOLUTIONS INC
Trans 2 EPA ID:	CAR000177527
Trans 2 Name:	PHILIP WEST INDUSTRIAL SERVICES
TSDF EPA ID:	CAD008364432
Trans Name:	RHO CHEM LLC
CA Waste Code:	214 - Unspecified solvent mixture
RCRA Code:	D001
Disposal Method:	H141 - Storage, Bulking, And/Or Transfer Off Site--No Treatment/Reovery (H010-H129) Or (H131-H135)
Quantity Tons:	0.004
Waste Quantity:	8
Quantity Unit:	P
Shipment Date:	20141023
Creation Date:	1/14/2015 22:14:51
Receipt Date:	20141030
Manifest ID:	007296320FLE
Trans EPA ID:	MNS000110924
Trans Name:	STERICYCLE SPECIALTY WASTE SOLUTIONS INC
Trans 2 EPA ID:	CAR000177527
Trans 2 Name:	PHILIP WEST INDUSTRIAL SERVICES
TSDF EPA ID:	CAD008364432
Trans Name:	RHO CHEM LLC
CA Waste Code:	214 - Unspecified solvent mixture
RCRA Code:	D035
Disposal Method:	H141 - Storage, Bulking, And/Or Transfer Off Site--No Treatment/Reovery (H010-H129) Or (H131-H135)
Quantity Tons:	0.006
Waste Quantity:	12
Quantity Unit:	P
Additional Code 1:	D001
Shipment Date:	20141023
Creation Date:	1/14/2015 22:14:51
Receipt Date:	20141030
Manifest ID:	007296320FLE
Trans EPA ID:	MNS000110924
Trans Name:	STERICYCLE SPECIALTY WASTE SOLUTIONS INC
Trans 2 EPA ID:	CAR000177527
Trans 2 Name:	PHILIP WEST INDUSTRIAL SERVICES
TSDF EPA ID:	CAD008364432
Trans Name:	RHO CHEM LLC
CA Waste Code:	122 - Alkaline solution without metals (pH > 12.5
RCRA Code:	D002

DOLLAR TREE #02017 (Continued) **S117310725**

Disposal Method:	H141 - Storage, Bulking, And/Or Transfer Off Site--No Treatment/Reovery (H010-H129) Or (H131-H135)
Quantity Tons:	0.0115
Waste Quantity:	23
Quantity Unit:	P
Shipment Date:	20140703
Creation Date:	6/24/2015 22:15:06
Receipt Date:	20140708
Manifest ID:	005138414FLE
Trans EPA ID:	MNS000110924
Trans Name:	STERICYCLE SPECIALTY WASTE SOLUTIONS INC
Trans 2 EPA ID:	OKD981588791
Trans 2 Name:	TRIAD TRANSPORT INC
TSDF EPA ID:	CAD008364432
Trans Name:	RHO CHEM LLC
CA Waste Code:	214 - Unspecified solvent mixture
RCRA Code:	D035
Disposal Method:	H141 - Storage, Bulking, And/Or Transfer Off Site--No Treatment/Reovery (H010-H129) Or (H131-H135)
Quantity Tons:	0.0025
Waste Quantity:	5
Quantity Unit:	P
Additional Code 1:	D001
Shipment Date:	20140703
Creation Date:	6/24/2015 22:15:06
Receipt Date:	20140708
Manifest ID:	005138414FLE
Trans EPA ID:	MNS000110924
Trans Name:	STERICYCLE SPECIALTY WASTE SOLUTIONS INC
Trans 2 EPA ID:	OKD981588791
Trans 2 Name:	TRIAD TRANSPORT INC
TSDF EPA ID:	CAD008364432
Trans Name:	RHO CHEM LLC
CA Waste Code:	141 - Off-specification, aged, or surplus inorganics
Disposal Method:	H141 - Storage, Bulking, And/Or Transfer Off Site--No Treatment/Reovery (H010-H129) Or (H131-H135)
Quantity Tons:	0.0235
Waste Quantity:	47
Quantity Unit:	P
Shipment Date:	20140703
Creation Date:	6/24/2015 22:15:06
Receipt Date:	20140708
Manifest ID:	005138414FLE
Trans EPA ID:	MNS000110924
Trans Name:	STERICYCLE SPECIALTY WASTE SOLUTIONS INC
Trans 2 EPA ID:	OKD981588791
Trans 2 Name:	TRIAD TRANSPORT INC
TSDF EPA ID:	CAD008364432
Trans Name:	RHO CHEM LLC
CA Waste Code:	214 - Unspecified solvent mixture
RCRA Code:	D001
Disposal Method:	H141 - Storage, Bulking, And/Or Transfer Off Site--No Treatment/Reovery (H010-H129) Or (H131-H135)
Quantity Tons:	0.0045

DOLLAR TREE #02017 (Continued) **S117310725**

Waste Quantity:	9
Quantity Unit:	P
Shipment Date:	20140703
Creation Date:	6/24/2015 22:15:06
Receipt Date:	20140708
Manifest ID:	005138414FLE
Trans EPA ID:	MNS000110924
Trans Name:	STERICYCLE SPECIALTY WASTE SOLUTIONS INC
Trans 2 EPA ID:	OKD981588791
Trans 2 Name:	TRIAD TRANSPORT INC
TSDF EPA ID:	CAD008364432
Trans Name:	RHO CHEM LLC
CA Waste Code:	122 - Alkaline solution without metals (pH > 12.5
RCRA Code:	D002
Disposal Method:	H141 - Storage, Bulking, And/Or Transfer Off Site--No Treatment/Reovery (H010-H129) Or (H131-H135)
Quantity Tons:	0.0035
Waste Quantity:	7
Quantity Unit:	P
Shipment Date:	20140324
Creation Date:	8/14/2014 22:15:24
Receipt Date:	20140407
Manifest ID:	006290241FLE
Trans EPA ID:	MNS000110924
Trans Name:	STERICYCLE SPECIALTY WASTE SOLUTIONS INC
Trans 2 EPA ID:	OKD981588791
Trans 2 Name:	TRIAD TRANSPORT INC
TSDF EPA ID:	INR000110197
Trans Name:	STERICYCLE INC
CA Waste Code:	214 - Unspecified solvent mixture
RCRA Code:	D035
Disposal Method:	H141 - Storage, Bulking, And/Or Transfer Off Site--No Treatment/Reovery (H010-H129) Or (H131-H135)
Quantity Tons:	0.011
Waste Quantity:	22
Quantity Unit:	P
Additional Code 1:	D001

CERS:

Name:	DOLLAR TREE #02017
Address:	11910 VALLEY BLVD
City,State,Zip:	EL MONTE, CA 91732
Site ID:	112058
CERS ID:	10175999
CERS Description:	Chemical Storage Facilities

Evaluation:

Eval General Type:	Compliance Evaluation Inspection
Eval Date:	08-02-2013
Violations Found:	No
Eval Type:	Routine done by local agency
Eval Notes:	INSPECTED BY Z. SONGCO CONSENT GIVEN BY RANDY FRANCO
Eval Division:	Los Angeles County Fire Department
Eval Program:	HW
Eval Source:	CERS

DOLLAR TREE #02017 (Continued) **S117310725**

Eval General Type:	Compliance Evaluation Inspection
Eval Date:	08-02-2013
Violations Found:	No
Eval Type:	Routine done by local agency
Eval Notes:	INSPECTED BY Z. SONGCO CONSENT GIVEN BY RANDY FRANCO
Eval Division:	Los Angeles County Fire Department
Eval Program:	HMRRP
Eval Source:	CERS

Eval General Type:	Compliance Evaluation Inspection
Eval Date:	08-02-2013
Violations Found:	No
Eval Type:	Routine done by local agency
Eval Division:	Los Angeles County Fire Department
Eval Program:	HMRRP
Eval Source:	CERS

Eval General Type:	Compliance Evaluation Inspection
Eval Date:	08-02-2013
Violations Found:	No
Eval Type:	Routine done by local agency
Eval Division:	Los Angeles County Fire Department
Eval Program:	HW
Eval Source:	CERS

Eval General Type:	Compliance Evaluation Inspection
Eval Date:	12-12-2016
Violations Found:	No
Eval Type:	Routine done by local agency
Eval Notes:	Chester Bank, manager
Eval Division:	Los Angeles County Fire Department
Eval Program:	HMRRP
Eval Source:	CERS

Eval General Type:	Compliance Evaluation Inspection
Eval Date:	12-12-2016
Violations Found:	No
Eval Type:	Routine done by local agency
Eval Notes:	Chester Bank, manager
Eval Division:	Los Angeles County Fire Department
Eval Program:	HW
Eval Source:	CERS

Coordinates:

Site ID:	112058
Facility Name:	Dollar Tree #02017
Env Int Type Code:	HWG
Program ID:	10175999
Ref Point Type Desc:	Center of a facility or station.
Latitude:	34.063420
Longitude:	-118.020320

Affiliation:

Affiliation Type Desc:	Identification Signer
Entity Name:	Angela Jones
Entity Title:	EH&S Specialist

DOLLAR TREE #02017 (Continued) **S117310725**

Affiliation Type Desc:	Legal Owner
Entity Name:	Dollar Tree Stores, Inc.
Affiliation Address:	500 Volvo Parkway
Affiliation City:	Chesapeake
Affiliation State:	VA
Affiliation Country:	United States
Affiliation Zip:	23320
Affiliation Phone:	(757) 321-5000

Affiliation Type Desc:	Operator
Entity Name:	Dollar Tree Stores, Inc.
Affiliation Phone:	(757) 321-5000

Affiliation Type Desc:	Parent Corporation
Entity Name:	Dollar Tree Stores, Inc.

Affiliation Type Desc:	Property Owner
Entity Name:	SDC Property Management, LLC
Affiliation Address:	1445 Castello Avenue
Affiliation City:	Los Angeles
Affiliation State:	CA
Affiliation Country:	United States
Affiliation Zip:	90035
Affiliation Phone:	(310) 440-9110

Affiliation Type Desc:	CUPA District
Entity Name:	Los Angeles County Fire
Affiliation Address:	5825 Rickenbacker Road
Affiliation City:	Commerce
Affiliation State:	CA
Affiliation Zip:	90040-3027
Affiliation Phone:	(323) 890-4045

Affiliation Type Desc:	Environmental Contact
Entity Name:	Stephanie Caiati
Affiliation Address:	500 Volvo Parkway
Affiliation City:	Chesapeake
Affiliation State:	VA
Affiliation Zip:	23320

Affiliation Type Desc:	Document Preparer
Entity Name:	Angela Jones

Affiliation Type Desc:	Facility Mailing Address
Entity Name:	Mailing Address
Affiliation Address:	500 Volvo Parkway EH&S
Affiliation City:	Chesapeake
Affiliation State:	VA
Affiliation Zip:	23320

HWTS:

Name:	DOLLAR TREE #02017
Address:	11910 VALLEY BLVD
City,State,Zip:	EL MONTE, CA 91732
EPA ID:	CAL000378367

DOLLAR TREE #02017 (Continued) **S117310725**

Create Date:	09/19/2012
Last Act Date:	09/10/2019
Mailing Address:	500 VOLVO PKWY
Mailing City,State,Zip:	CHESAPEAKE, VA 233201604
Owner Name:	DOLLAR TREE STORES, INC.
Owner Address:	500 VOLVO PKWY
Owner City,State,Zip:	CHESAPEAKE, VA 233201604
Contact Name:	ANGELA JONES
Contact Address:	500 VOLVO PKWY
City,State,Zip:	CHESAPEAKE, VA 233201604

NAICS:

EPA ID:	CAL000378367
Create Date:	2012-09-19 15:46:44
NAICS Code:	45299
NAICS Description:	All Other General Merchandise Stores
Issued EPA ID Date:	2012-09-19 15:46:44
Facility Name:	DOLLAR TREE #02017
Facility Address:	11910 VALLEY BLVD
Facility City:	EL MONTE
Facility County:	19
Facility State:	CA
Facility Zip:	91732

I66 **WALGREENS #7598** **RCRA NonGen / NLR** **1016954243**
ESE **11907 VALLEY BLVD** **CAL000323037**
1/8-1/4 **EL MONTE, CA 91732**
0.218 mi.
1152 ft. **Site 5 of 6 in cluster I**

Relative:
Lower

Actual:
291 ft.

RCRA NonGen / NLR:

Date form received by agency:	2019-12-20 00:00:00.0
Facility name:	WALGREENS #7598
Facility address:	11907 VALLEY BLVD EL MONTE, CA 91732
EPA ID:	CAL000323037
Mailing address:	WILMOT RD MS 1434 DEERFIELD, IL 60015
Contact:	AMBER DURKIN
Contact address:	WILMOT RD 5TH FLR MS 1450 DEERFIELD, IL 60015
Contact country:	US
Contact telephone:	847-964-8816
Contact email:	AMBER.DURKIN@WALGREENS.COM
EPA Region:	09
Classification:	Non-Generator
Description:	Handler: Non-Generators do not presently generate hazardous waste

Owner/Operator Summary:

Owner/operator name:	WALGREEN CO
Owner/operator address:	WILMOT RD MS 1434 DEERFIELD, IL 60015
Owner/operator country:	US
Owner/operator telephone:	847-315-2812
Legal status:	Private
Owner/Operator Type:	Owner
Owner/Op start date:	2003-07-28 00:00:00.

WALGREENS #7598 (Continued) **1016954243**

Owner/operator name: ASI EL MONTE LLC
Owner/operator address: BISHOP ST STE 940
HONOLULU, HI 96813
Owner/operator telephone: 808-521-4961
Legal status: Private
Owner/Operator Type: Owner
Owner/Op start date: 2004-01-20 00:00:00.

Owner/operator name: WALGREEN CO
Legal status: Private
Owner/Operator Type: Operator
Owner/Op start date: 2004-01-20 00:00:00.

Owner/operator name: WALGREEN CO
Owner/operator address: WILMOT RD MS 1434
DEERFIELD, IL 60015
Owner/operator country: US
Owner/operator telephone: 847-315-2812
Legal status: Private
Owner/Operator Type: Operator
Owner/Op start date: 2003-07-28 00:00:00.

Handler Activities Summary:
U.S. importer of hazardous waste: No
Recycler of hazardous waste: No
Transporter of hazardous waste: No
Treater, storer or disposer of HW: No
Underground injection activity: No
On-site burner exemption: No
Furnace exemption: No
Used oil fuel burner: No
Used oil processor: No
User oil refiner: No
Used oil fuel marketer to burner: No
Used oil Specification marketer: No
Used oil transfer facility: No
Used oil transporter: No

Historical Generators:
Date form received by agency: 2018-08-31 00:00:00.0
Site name: WALGREENS #7598
Classification: Large Quantity Generator

Date form received by agency: 2016-04-06 00:00:00.0
Site name: WALGREENS #7598
Classification: Large Quantity Generator

Date form received by agency: 2014-03-01 00:00:00.0
Site name: WALGREENS #7598
Classification: Conditionally Exempt Small Quantity Generator

Hazardous Waste Summary:

. Waste code: 131
. Waste name: Aqueous solution (2 < pH < 12.5) containing reactive anions (azide,

WALGREENS #7598 (Continued) **1016954243**

bromate, chlorate, cyanide, fluoride, hypochlorite, nitrite, perchlorate, and sulfide anions)

. Waste code: 181
. Waste name: Other inorganic solid waste

. Waste code: 214
. Waste name: Unspecified solvent mixture

. Waste code: 311
. Waste name: Pharmaceutical waste

. Waste code: 331
. Waste name: Off-specification, aged, or surplus organics

. Waste code: D001
. Waste name: IGNITABLE WASTE

. Waste code: D002
. Waste name: CORROSIVE WASTE

. Waste code: D007
. Waste name: CHROMIUM

. Waste code: D009
. Waste name: MERCURY

. Waste code: D010
. Waste name: SELENIUM

. Waste code: D024
. Waste name: M-CRESOL

. Waste code: P001
. Waste name: 2H-1-BENZOPYRAN-2-ONE, 4-HYDROXY-3-(3-OXO-1-PHENYLBUTYL)-, & SALTS, WHEN PRESENT AT CONCENTRATIONS GREATER THAN 0.3% (OR) WARFARIN, & SALTS, WHEN PRESENT AT CONCENTRATIONS GREATER THAN 0.3%

. Waste code: P075
. Waste name: NICOTINE, & SALTS (OR) PYRIDINE, 3-(1-METHYL-2-PYRROLIDINYL)-,(S)-, & SALTS

. Waste code: U034
. Waste name: ACETALDEHYDE, TRICHLORO- (OR) CHLORAL

. Waste code: U165
. Waste name: NAPHTHALENE

Biennial Reports:

Last Biennial Reporting Year: 2017

Annual Waste Handled:
Waste code: D001
Waste name: IGNITABLE HAZARDOUS WASTES ARE THOSE WASTES WHICH HAVE A FLASHPOINT OF LESS THAN 140 DEGREES FAHRENHEIT AS DETERMINED BY A PENSKY-MARTENS CLOSED CUP FLASH POINT TESTER. ANOTHER METHOD OF DETERMINING THE FLASH POINT OF A WASTE IS TO REVIEW THE MATERIAL SAFETY DATA SHEET,

WALGREENS #7598 (Continued) **1016954243**

WHICH CAN BE OBTAINED FROM THE MANUFACTURER OR DISTRIBUTOR OF THE MATERIAL. LACQUER THINNER IS AN EXAMPLE OF A COMMONLY USED SOLVENT WHICH WOULD BE CONSIDERED AS IGNITABLE HAZARDOUS WASTE.

Amount (Lbs): 84

Waste code: D007
Waste name: CHROMIUM
Amount (Lbs): 3

Waste code: D010
Waste name: SELENIUM
Amount (Lbs): 3

Waste code: P001
Waste name: 2H-1-BENZOPYRAN-2-ONE, 4-HYDROXY-3-(3-OXO-1-PHENYLBUTYL)-, & SALTS, WHEN PRESENT AT CONCENTRATIONS GREATER THAN 0.3%
Amount (Lbs): 4

Waste code: P075
Waste name: NICOTINE, & SALTS
Amount (Lbs): 12

Violation Status: No violations found

I67 **SOUTHERN CALIFORNIA GAS COMPANY** **RCRA NonGen / NLR** **1025880971**
SE **11912 VALLEY BLVD** **CAP000208603**
1/8-1/4 **EL MONTE, CA 91732**
0.220 mi.
1164 ft. **Site 6 of 6 in cluster I**

Relative: **Lower**

Actual: **291 ft.**

RCRA NonGen / NLR:
Date form received by agency: 2010-08-23 00:00:00.0
Facility name: SOUTHERN CALIFORNIA GAS COMPANY
Facility address: 11912 VALLEY BLVD
STE B
EL MONTE, CA 91732
EPA ID: CAP000208603
Mailing address: 6875 CONSOLIDATED WAY
SD1373
SAN DIEGO, CA 92121
Contact: JAMES T SCRUGGS
Contact address: 6875 CONSOLIDATED WAY SD1373
SAN DIEGO, CA 92121
Contact country: US
Contact telephone: 858-653-3104
Contact email: JSCRUGGS@SEMPRAUTILITIES.COM
EPA Region: 09
Classification: Non-Generator
Description: Handler: Non-Generators do not presently generate hazardous waste

Owner/Operator Summary:
Owner/operator name: SOUTHERN CALIFORNIA GAS CO
Owner/operator country: US
Legal status: Private
Owner/Operator Type: Operator
Owner/Op start date: 1982-05-05 00:00:00.

SOUTHERN CALIFORNIA GAS COMPANY (Continued) **1025880971**

Owner/operator name: SOUTHERN CALIFORNIA GAS CO
Owner/operator address: 6875 CONSOLIDATED WAY SD1373
SAN DIEGO, CA 92121
Owner/operator country: US
Owner/operator telephone: 858-653-3104
Legal status: Private
Owner/Operator Type: Owner
Owner/Op start date: 1982-05-05 00:00:00.

Handler Activities Summary:
U.S. importer of hazardous waste: No
Mixed waste (haz. and radioactive): No
Recycler of hazardous waste: No
Transporter of hazardous waste: No
Treater, storer or disposer of HW: No
Underground injection activity: No
On-site burner exemption: No
Furnace exemption: No
Used oil fuel burner: No
Used oil processor: No
User oil refiner: No
Used oil fuel marketer to burner: No
Used oil Specification marketer: No
Used oil transfer facility: No
Used oil transporter: No

Universal Waste Summary:
Waste type: Thermostats
Accumulated waste on-site: Yes

Waste type: Lamps
Accumulated waste on-site: Yes

Waste type: Pesticides
Accumulated waste on-site: Yes

Waste type: Batteries
Accumulated waste on-site: Yes

Historical Generators:
Date form received by agency: 2010-05-25 00:00:00.0
Site name: SOUTHERN CALIFORNIA GAS COMPANY
Classification: Small Quantity Generator

Hazardous Waste Summary:

. Waste code: 151
. Waste name: Asbestos-containing waste

. Waste code: 181
. Waste name: Other inorganic solid waste

. Waste code: 352
. Waste name: Other organic solids

SOUTHERN CALIFORNIA GAS COMPANY (Continued) **1025880971**

. Waste code: D008
. Waste name: LEAD

Violation Status: No violations found

H68 **BENZTEC, LLC** **RCRA NonGen / NLR** **1024862513**
South **11606 GARVEY AVE UNIT #C** **CAL000431028**
1/8-1/4 **EL MONTE, CA 91732**
0.223 mi.
1179 ft. **Site 6 of 9 in cluster H**

Relative:
Lower

Actual:
281 ft.

RCRA NonGen / NLR:
Date form received by agency: 2019-04-25 00:00:00.0
Facility name: BENZTEC, LLC
Facility address: 11606 GARVEY AVE UNIT #C
EL MONTE, CA 91732
EPA ID: CAL000431028
Contact: SID TRAN
Contact address: 11606 GARVEY AVE UNIT #C
EL MONTE, CA 91732
Contact country: US
Contact telephone: 626-662-5339
Contact email: SID@BENZTEC.COM
EPA Region: 09
Classification: Non-Generator
Description: Handler: Non-Generators do not presently generate hazardous waste

Owner/Operator Summary:
Owner/operator name: SID TRAN
Owner/operator address: 11606 GARVEY AVE UNIT #C
EL MONTE, CA 91732
Owner/operator country: US
Owner/operator telephone: 626-662-5339
Legal status: Other
Owner/Operator Type: Operator

Owner/operator name: SINH TRAN
Owner/operator address: 1137 WALNUT ST
SAN GABRIEL, CA 91776
Owner/operator country: US
Owner/operator telephone: 626-662-5339
Legal status: Other
Owner/Operator Type: Owner

Handler Activities Summary:
U.S. importer of hazardous waste: No
Mixed waste (haz. and radioactive): No
Recycler of hazardous waste: No
Transporter of hazardous waste: No
Treater, storer or disposer of HW: No
Underground injection activity: No
On-site burner exemption: No
Furnace exemption: No
Used oil fuel burner: No
Used oil processor: No
User oil refiner: No
Used oil fuel marketer to burner: No
Used oil Specification marketer: No

BENZTEC, LLC (Continued) **1024862513**

Used oil transfer facility: No
Used oil transporter: No

Violation Status: No violations found

H69 **L A SMOG CHECK & REPAIR** **CERS HAZ WASTE** **S123519203**
South **11606 E GARVEY AVE # A** **CERS** **N/A**
1/8-1/4 **EL MONTE, CA 91732**
0.223 mi.
1179 ft. **Site 7 of 9 in cluster H**

Relative:
Lower

Actual:
281 ft.

CERS HAZ WASTE:
Name: L A SMOG CHECK & REPAIR
Address: 11606 E GARVEY AVE # A
City,State,Zip: EL MONTE, CA 91732
Site ID: 42309
CERS ID: 10297960
CERS Description: Hazardous Waste Generator

CERS:
Name: L A SMOG CHECK & REPAIR
Address: 11606 E GARVEY AVE # A
City,State,Zip: EL MONTE, CA 91732
Site ID: 42309
CERS ID: 10297960
CERS Description: Chemical Storage Facilities

Violations:
Site ID: 42309
Site Name: L A SMOG CHECK & REPAIR
Violation Date: 09-12-2013
Citation: HSC 6.95 25505(a) - California Health and Safety Code, Chapter 6.95, Section(s) 25505(a)
Violation Description: Owner/Operator failed to complete and/or submit a Hazardous Materials Business Plan when storing hazardous materials at or above the thresholds quantities of 55 gallons/500 lbs/200 cubic feet.
Violation Notes: Facility failed to submit a Hazardous Materials Business Plan and Chemical Inventory through the California Environmental Reporting System.
Violation Division: Los Angeles County Fire Department
Violation Program: HMRRP
Violation Source: CERS

Evaluation:
Eval General Type: Compliance Evaluation Inspection
Eval Date: 09-12-2013
Violations Found: No
Eval Type: Routine done by local agency
Eval Division: Los Angeles County Fire Department
Eval Program: HMRRP
Eval Source: CERS

Eval General Type: Compliance Evaluation Inspection
Eval Date: 01-23-2017
Violations Found: No
Eval Type: Routine done by local agency
Eval Notes: Bill Nuygen, owner
Eval Division: Los Angeles County Fire Department

L A SMOG CHECK & REPAIR (Continued) **S123519203**

Eval Program: HW
Eval Source: CERS

Eval General Type: Compliance Evaluation Inspection
Eval Date: 09-12-2013
Violations Found: Yes
Eval Type: Routine done by local agency
Eval Notes: Inspected by Z. Songco Consent given by Bill Nguyen
Eval Division: Los Angeles County Fire Department
Eval Program: HMRRP
Eval Source: CERS

Eval General Type: Compliance Evaluation Inspection
Eval Date: 09-12-2013
Violations Found: No
Eval Type: Routine done by local agency
Eval Division: Los Angeles County Fire Department
Eval Program: HW
Eval Source: CERS

Eval General Type: Compliance Evaluation Inspection
Eval Date: 01-23-2017
Violations Found: No
Eval Type: Routine done by local agency
Eval Notes: Bill Nguyen, owner
Eval Division: Los Angeles County Fire Department
Eval Program: HMRRP
Eval Source: CERS

Eval General Type: Compliance Evaluation Inspection
Eval Date: 09-12-2013
Violations Found: No
Eval Type: Routine done by local agency
Eval Notes: Inspected by Z. Songco Consent given by Bill Nguyen
Eval Division: Los Angeles County Fire Department
Eval Program: HW
Eval Source: CERS

Enforcement Action:
Site ID: 42309
Site Name: L A SMOG CHECK & REPAIR
Site Address: 11606 E GARVEY AVE # A
Site City: EL MONTE
Site Zip: 91732
Enf Action Date: 09-12-2013
Enf Action Type: Notice of Violation (Unified Program)
Enf Action Description: Notice of Violation Issued by the Inspector at the Time of Inspection
Enf Action Division: Los Angeles County Fire Department
Enf Action Program: HMRRP
Enf Action Source: CERS

Affiliation:
Affiliation Type Desc: Document Preparer
Entity Name: Bill Nguyen

Affiliation Type Desc: CUPA District

L A SMOG CHECK & REPAIR (Continued) **S123519203**

Entity Name:	Los Angeles County Fire
Affiliation Address:	5825 Rickenbacker Road
Affiliation City:	Commerce
Affiliation State:	CA
Affiliation Zip:	90040-3027
Affiliation Phone:	(323) 890-4045
Affiliation Type Desc:	Identification Signer
Entity Name:	BILL NGUYEN
Entity Title:	Owner
Affiliation Type Desc:	Legal Owner
Entity Name:	BILL NGUYEN
Affiliation Address:	11606 E. GARVEY AVE. #A
Affiliation City:	EL MONTE
Affiliation State:	CA
Affiliation Country:	United States
Affiliation Zip:	91732
Affiliation Phone:	(626) 442-9765
Affiliation Type Desc:	Operator
Entity Name:	BILL NGUYEN
Affiliation Phone:	(626) 363-5576
Affiliation Type Desc:	Parent Corporation
Entity Name:	L A SMOG CHECK & REPAIR
Affiliation Type Desc:	Environmental Contact
Entity Name:	BILL NGUYEN
Affiliation Address:	16828 Francisquito Ave
Affiliation City:	La Puente
Affiliation State:	CA
Affiliation Zip:	91744
Affiliation Type Desc:	Facility Mailing Address
Entity Name:	Mailing Address
Affiliation Address:	11606 E GARVEY AVE #A
Affiliation City:	EL MONTE
Affiliation State:	CA
Affiliation Zip:	91732

H70 **LA SMOG CHECK & REPAIR** **RCRA NonGen / NLR** **1024803278**
South **11606 E GARVEY AVE UNIT A** **CAL000251958**
1/8-1/4 **EL MONTE, CA 91732**
0.223 mi.
1179 ft. **Site 8 of 9 in cluster H**

Relative:
Lower

Actual:
281 ft.

RCRA NonGen / NLR:

Date form received by agency:	2002-05-13 00:00:00.0
Facility name:	LA SMOG CHECK & REPAIR
Facility address:	11606 E GARVEY AVE UNIT A EL MONTE, CA 91732
EPA ID:	CAL000251958
Contact:	BILL NGUYEN - OWNER
Contact address:	11606 E GARVEY AVE UNIT A EL MONTE, CA 91732
Contact telephone:	626-442-9765

LA SMOG CHECK & REPAIR (Continued) **1024803278**

Contact email: B_A@ATT.NET
EPA Region: 09
Classification: Non-Generator
Description: Handler: Non-Generators do not presently generate hazardous waste

Owner/Operator Summary:
Owner/operator name: BILL NGUYEN
Owner/operator address: 11606 E GARVEY AVE UNIT A
EL MONTE, CA 91732
Owner/operator telephone: 626-442-9765
Legal status: Other
Owner/Operator Type: Owner

Owner/operator name: BILL NGUYEN - OWNER
Owner/operator address: 11606 E GARVEY AVE UNIT A
EL MONTE, CA 91732
Owner/operator telephone: 626-442-9765
Legal status: Other
Owner/Operator Type: Operator

Handler Activities Summary:
U.S. importer of hazardous waste: No
Mixed waste (haz. and radioactive): No
Recycler of hazardous waste: No
Transporter of hazardous waste: No
Treater, storer or disposer of HW: No
Underground injection activity: No
On-site burner exemption: No
Furnace exemption: No
Used oil fuel burner: No
Used oil processor: No
User oil refiner: No
Used oil fuel marketer to burner: No
Used oil Specification marketer: No
Used oil transfer facility: No
Used oil transporter: No

Violation Status: No violations found

H71 **BENZTEC** **CERS HAZ WASTE** **S113136307**
South **11606 GARVEY AVE STE C** **CERS** **N/A**
1/8-1/4 **EL MONTE, CA 91732**
0.223 mi.
1179 ft. **Site 9 of 9 in cluster H**

Relative: **Lower**
Actual: **281 ft.**

CERS HAZ WASTE:
Name: LIM AUTO TECH SERVICE
Address: 11606 GARVEY AVE STE B
City,State,Zip: EL MONTE, CA 91732
Site ID: 277876
CERS ID: 10633921
CERS Description: Hazardous Waste Generator

Name: BENZTEC
Address: 11606 GARVEY AVE STE C
City,State,Zip: EL MONTE, CA 91732
Site ID: 445102
CERS ID: 10776475

BENZTEC (Continued) **S113136307**

CERS Description: Hazardous Waste Generator

CERS:
Name: LIM AUTO TECH SERVICE
Address: 11606 GARVEY AVE STE B
City,State,Zip: EL MONTE, CA 91732
Site ID: 277876
CERS ID: 10633921
CERS Description: Chemical Storage Facilities

Violations:
Site ID: 277876
Site Name: LIM AUTO TECH SERVICE
Violation Date: 05-29-2015
Citation: HSC 6.95 25508(d) - California Health and Safety Code, Chapter 6.95, Section(s) 25508(d)
Violation Description: Failure to complete and/or electronically submit a business plan when storing/handling a hazardous material at or above reportable quantities.
Violation Notes: Returned to compliance on 07/01/2015. Log onto the California Environmental Reporting System (CERS) to submit the required information, including the sections for business activities, business owner/operator identification, site map, hazardous material inventory, emergency response plan, and employee training plan. Nothing has been submitted to CERS
Violation Division: Los Angeles County Fire Department
Violation Program: HMRRP
Violation Source: CERS

Evaluation:
Eval General Type: Other/Unknown
Eval Date: 07-01-2015
Violations Found: No
Eval Type: Other, not routine, done by local agency
Eval Division: Los Angeles County Fire Department
Eval Program: HMRRP
Eval Source: CERS

Eval General Type: Compliance Evaluation Inspection
Eval Date: 05-29-2015
Violations Found: No
Eval Type: Routine done by local agency
Eval Notes: Peter Lim No significant violation observed at time of inspection.
Eval Division: Los Angeles County Fire Department
Eval Program: HW
Eval Source: CERS

Eval General Type: Compliance Evaluation Inspection
Eval Date: 10-15-2018
Violations Found: No
Eval Type: Routine done by local agency
Eval Notes: PETER LIM NO SIGNIFICANT VIOLATIONS OBSERVED
Eval Division: Los Angeles County Fire Department
Eval Program: HW
Eval Source: CERS

Eval General Type: Compliance Evaluation Inspection

BENZTEC (Continued) **S113136307**

Eval Date: 05-29-2015
Violations Found: Yes
Eval Type: Routine done by local agency
Eval Notes: Peter Lim
Eval Division: Los Angeles County Fire Department
Eval Program: HMRRP
Eval Source: CERS

Eval General Type: Compliance Evaluation Inspection
Eval Date: 10-15-2018
Violations Found: No
Eval Type: Routine done by local agency
Eval Notes: PETER LIM NO SIGNIFICANT VIOLATIONS OBSERVED
Eval Division: Los Angeles County Fire Department
Eval Program: HMRRP
Eval Source: CERS

Affiliation:
Affiliation Type Desc: Operator
Entity Name: PETER LIM
Affiliation Phone: (626) 566-1586

Affiliation Type Desc: CUPA District
Entity Name: Los Angeles County Fire
Affiliation Address: 5825 Rickenbacker Road
Affiliation City: Commerce
Affiliation State: CA
Affiliation Zip: 90040-3027
Affiliation Phone: (323) 890-4045

Affiliation Type Desc: Parent Corporation
Entity Name: LIM AUTO TECH SERVICE

Affiliation Type Desc: Document Preparer
Entity Name: Peter Lim

Affiliation Type Desc: Environmental Contact
Entity Name: PETER LIM
Affiliation Address: 11606 E GARVEY AVE #B
Affiliation City: EL MONTE
Affiliation State: CA
Affiliation Zip: 91732

Affiliation Type Desc: Facility Mailing Address
Entity Name: Mailing Address
Affiliation Address: 11606 E GARVEY AVE #B
Affiliation City: EL MONTE
Affiliation State: CA
Affiliation Zip: 91732

Affiliation Type Desc: Identification Signer
Entity Name: Peter Lim

Affiliation Type Desc: Legal Owner
Entity Name: PETER LIM
Affiliation Address: 11606 E GARVEY AVE #B
Affiliation City: EL MONTE

BENZTEC (Continued) **S113136307**

Affiliation State: CA
Affiliation Country: United States
Affiliation Zip: 91732
Affiliation Phone: (626) 566-1586

Name: BENZTEC
Address: 11606 GARVEY AVE STE C
City,State,Zip: EL MONTE, CA 91732
Site ID: 445102
CERS ID: 10776475
CERS Description: Chemical Storage Facilities

Violations:
Site ID: 445102
Site Name: BENZTEC
Violation Date: 10-15-2018
Citation: Un-Specified
Violation Description: Hazardous Waste Generator Program - Administration/Documentation - General Local Ordinance
Violation Notes: Returned to compliance on 12/07/2018. OBSERVATION: Owner/Operator failed to obtain or maintain an active hazardous waste and hazardous materials permits. CORRECTIVE ACTION: Every business or business concern within the jurisdiction of the LACoCUPA and subject to one or more of the program elements shall be required to apply for, pay the permit fees, and obtain from the LACoCUPA a unified program facility permit for the program elements applicable to such facility prior to the commencement of any business or activity related to any of the program elements. The permit required under this section shall be posted and conspicuously displayed at the location falling under the requirements of this chapter. Go to www.cers.calepa.ca.gov
Violation Division: Los Angeles County Fire Department
Violation Program: HW
Violation Source: CERS

Site ID: 445102
Site Name: BENZTEC
Violation Date: 10-15-2018
Citation: HSC 6.95 25508(a)(1) - California Health and Safety Code, Chapter 6.95, Section(s) 25508(a)(1)
Violation Description: Failure to complete and electronically submit a business plan when storing/handling a hazardous material at or above reportable quantities.
Violation Notes: Returned to compliance on 01/18/2019. OBSERVATION: The business failed to complete and electronically submit a business plan when handling hazardous materials at or above the reportable threshold quantities. CORRECTIVE ACTION: Go to www.cers.calepa.ca.gov. Complete the business activities, ownership information, chemical inventory, site map, emergency response plan and training plan.
Violation Division: Los Angeles County Fire Department
Violation Program: HMRRP
Violation Source: CERS

Evaluation:
Eval General Type: Compliance Evaluation Inspection
Eval Date: 10-15-2018
Violations Found: Yes

BENZTEC (Continued) **S113136307**

Eval Type: Routine done by local agency
Eval Notes: SID TRAN
Eval Division: Los Angeles County Fire Department
Eval Program: HW
Eval Source: CERS

Eval General Type: Other/Unknown
Eval Date: 12-06-2018
Violations Found: No
Eval Type: Other, not routine, done by local agency
Eval Division: Los Angeles County Fire Department
Eval Program: HMRRP
Eval Source: CERS

Eval General Type: Other/Unknown
Eval Date: 01-18-2019
Violations Found: No
Eval Type: Other, not routine, done by local agency
Eval Division: Los Angeles County Fire Department
Eval Program: HMRRP
Eval Source: CERS

Eval General Type: Compliance Evaluation Inspection
Eval Date: 10-15-2018
Violations Found: Yes
Eval Type: Routine done by local agency
Eval Notes: SID TRAN
Eval Division: Los Angeles County Fire Department
Eval Program: HMRRP
Eval Source: CERS

Eval General Type: Other/Unknown
Eval Date: 12-06-2018
Violations Found: No
Eval Type: Other, not routine, done by local agency
Eval Division: Los Angeles County Fire Department
Eval Program: HW
Eval Source: CERS

Eval General Type: Other/Unknown
Eval Date: 01-11-2019
Violations Found: No
Eval Type: Other, not routine, done by local agency
Eval Division: Los Angeles County Fire Department
Eval Program: HMRRP
Eval Source: CERS

Affiliation:
Affiliation Type Desc: Identification Signer
Entity Name: SID TRAN
Entity Title: MEMBER

Affiliation Type Desc: Parent Corporation
Entity Name: BENZTEC

Affiliation Type Desc: Environmental Contact
Entity Name: SID TRAN

BENZTEC (Continued) **S113136307**

Affiliation Address:	11606 GARVEY AVE #C
Affiliation City:	EL MONTE
Affiliation State:	CA
Affiliation Zip:	91732
Affiliation Type Desc:	CUPA District
Entity Name:	Los Angeles County Fire
Affiliation Address:	5825 Rickenbacker Road
Affiliation City:	Commerce
Affiliation State:	CA
Affiliation Zip:	90040-3027
Affiliation Phone:	(323) 890-4045
Affiliation Type Desc:	Facility Mailing Address
Entity Name:	Mailing Address
Affiliation Address:	11606 GARVEY AVE #C
Affiliation City:	EL MONTE
Affiliation State:	CA
Affiliation Zip:	91732
Affiliation Type Desc:	Operator
Entity Name:	SID TRAN
Affiliation Phone:	(626) 662-5339
Affiliation Type Desc:	Document Preparer
Entity Name:	Sid Tran
Affiliation Type Desc:	Legal Owner
Entity Name:	SID TRAN
Affiliation Address:	11606 GARVEY AVE #C
Affiliation City:	EL MONTE
Affiliation State:	CA
Affiliation Country:	United States
Affiliation Zip:	91732
Affiliation Phone:	(626) 251-9500

K72 **D & S AUTO SALES** **LUST** **S102428574**
SSW **11519 GARVEY AVE** **HIST CORTESE** **N/A**
1/8-1/4 **EL MONTE, CA 91732** **CERS**
0.224 mi.
1185 ft. **Site 1 of 6 in cluster K**

Relative: **Lower**

Actual: **280 ft.**

LUST REG 4:

Region:	4	
Regional Board:	04	
County:	Los Angeles	
Facility Id:	I-14308	
Status:	Case Closed	
Substance:	Diesel	
Case Type:	Soil	
Global ID:	T0603704151	
Staff:	UNK	
Local Agency:	19000	
Cross Street:	MEEKER RD	
Date Leak Discovered:	12/20/1994	
Date Leak First Reported:		12/20/1990
Date Leak Record Entered:	3/25/1996	

D & S AUTO SALES (Continued) **S102428574**

Date Leak Stopped: 12/20/1994
Date Case Last Changed on Database: 12/27/1994
Date the Case was Closed: 7/22/1996
How Leak Discovered: Tank Closure
Approx. Dist To Production Well (ft): 2402.665265988056478062729 0473
Responsible Party: D & S AUTO SALES
RP Address: 11519 GARVEY AVE E, EL MONTE 91732
Program: LUST
Lat/Long: 34.0629768 / -1

LUST:
Name: D & S AUTO SALES
Address: 11519 GARVEY AVE
City,State,Zip: EL MONTE, CA 91732
Lead Agency: LOS ANGELES RWQCB (REGION 4)
Case Type: LUST Cleanup Site
Geo Track: http://geotracker.waterboards.ca.gov/profile_report.asp?global_id=T0603704151
Global Id: T0603704151
Latitude: 34.063072
Longitude: -118.027231
Status: Completed - Case Closed
Status Date: 07/22/1996
Case Worker: YR
RB Case Number: I-14308
Local Agency: LOS ANGELES COUNTY
Potential Media Affect: Soil
Potential Contaminants of Concern: Diesel

LUST:
Global Id: T0603704151
Contact Type: Local Agency Caseworker
Contact Name: JOHN AWUJO
Organization Name: LOS ANGELES COUNTY
Address: 900 S FREMONT AVE
City: ALHAMBRA
Email: jawujo@dpw.lacounty.gov
Phone Number: 6264583507

Global Id: T0603704151
Contact Type: Regional Board Caseworker
Contact Name: YUE RONG
Organization Name: LOS ANGELES RWQCB (REGION 4)
Address: 320 W. 4TH ST., SUITE 200
City: Los Angeles
Email: yrong@waterboards.ca.gov

LUST:
Global Id: T0603704151
Action Type: Other
Date: 12/20/1994
Action: Leak Discovery

Global Id: T0603704151
Action Type: Other
Date: 12/20/1994
Action: Leak Stopped

D & S AUTO SALES (Continued) **S102428574**

Global Id: T0603704151
Action Type: Other
Date: 12/20/1990
Action: Leak Reported

LUST:
Global Id: T0603704151
Status: Open - Case Begin Date
Status Date: 12/20/1990

Global Id: T0603704151
Status: Completed - Case Closed
Status Date: 07/22/1996

HIST CORTESE:
edr_fname: D & S AUTO SALES
edr_fadd1: 11519 GARVEY
City,State,Zip: EL MONTE, CA 91732
Region: CORTESE
Facility County Code: 19
Reg By: LTNKA
Reg Id: I-14308

CERS:
Name: D & S AUTO SALES
Address: 11519 GARVEY AVE
City,State,Zip: EL MONTE, CA 91732
Site ID: 204275
CERS ID: T0603704151
CERS Description: Leaking Underground Storage Tank Cleanup Site

Affiliation:
Affiliation Type Desc: Local Agency Caseworker
Entity Name: JOHN AWUJO - LOS ANGELES COUNTY
Affiliation Address: 900 S FREMONT AVE
Affiliation City: ALHAMBRA
Affiliation State: CA
Affiliation Phone: 6264583507

Affiliation Type Desc: Regional Board Caseworker
Entity Name: YUE RONG - LOS ANGELES RWQCB (REGION 4)
Affiliation Address: 320 W. 4TH ST., SUITE 200
Affiliation City: Los Angeles
Affiliation State: CA

73
WNW
1/8-1/4
0.231 mi.
1220 ft.

D AND G AUTO SALES
3235 N PECK RD
EL MONTE, CA 91731

RCRA-SQG
FINDS
ECHO

1000114751
CAD982323271

Relative:
Lower

Actual:
282 ft.

RCRA-SQG:

Date form received by agency:	1988-01-25 00:00:00.0
Facility name:	D AND G AUTO SALES
Facility address:	3235 N PECK RD EL MONTE, CA 91731
EPA ID:	CAD982323271
Mailing address:	10614 GARVEY AVE EL MONTE, CA 91732
Contact:	ENVIRONMENTAL MANAGER
Contact address:	3235 N PECK RD EL MONTE, CA 91731
Contact country:	US
Contact telephone:	818-579-0498
EPA Region:	09
Classification:	Small Small Quantity Generator
Description:	Handler: generates more than 100 and less than 1000 kg of hazardous waste during any calendar month and accumulates less than 6000 kg of hazardous waste at any time; or generates 100 kg or less of hazardous waste during any calendar month, and accumulates more than 1000 kg of hazardous waste at any time

Owner/Operator Summary:

Owner/operator name:	RON EBERHART
Owner/operator address:	3235 N PECK RD EL MONTE, CA 91731
Owner/operator telephone:	415-555-1212
Legal status:	Private
Owner/Operator Type:	Owner
Owner/operator name:	NOT REQUIRED
Owner/operator address:	NOT REQUIRED NOT REQUIRED, ME 99999
Owner/operator telephone:	415-555-1212
Legal status:	Private
Owner/Operator Type:	Operator

Handler Activities Summary:

U.S. importer of hazardous waste:	No
Mixed waste (haz. and radioactive):	No
Recycler of hazardous waste:	No
Transporter of hazardous waste:	No
Treater, storer or disposer of HW:	No
Underground injection activity:	No
On-site burner exemption:	No
Furnace exemption:	No
Used oil fuel burner:	No
Used oil processor:	No
User oil refiner:	No
Used oil fuel marketer to burner:	No
Used oil Specification marketer:	No
Used oil transfer facility:	No
Used oil transporter:	No

D AND G AUTO SALES (Continued) **1000114751**

Violation Status: No violations found

FINDS:
Registry ID: 110002794352
Facility URL: http://ofmpub.epa.gov/enviro/fii_query_detail.disp_program_facility?p_registry_id=110002794352

Environmental Interest/Information System:
RCRAInfo is a national information system that supports the Resource Conservation and Recovery Act (RCRA) program through the tracking of events and activities related to facilities that generate, transport, and treat, store, or dispose of hazardous waste. RCRAInfo allows RCRA program staff to track the notification, permit, compliance, and corrective action activities required under RCRA.

Click this hyperlink while viewing on your computer to access additional FINDS: detail in the EDR Site Report.

ECHO:
Envid: 1000114751
Registry ID: 110002794352
DFR URL: http://echo.epa.gov/detailed-facility-report?fid=110002794352
Name: D AND G AUTO SALES
Address: 3235 N PECK RD
City,State,Zip: EL MONTE, CA 91731

K74 **SMITH BROS AUTO SUPPLY** **WIP** **S106765263**
SSW **11513 GARVEY AVE** **N/A**
1/8-1/4 **EL MONTE, CA 91732**
0.238 mi.
1258 ft. **Site 2 of 6 in cluster K**

Relative: WIP:
Lower
Actual: Name: SMITH BROS AUTO SUPPLY
280 ft. Address: 11513 Garvey Ave
City,State,Zip: EL MONTE, CA 91732
Region: 4
File Number: 107.0336
File Status: Historical
Staff: BPONEK
Facility Suite: Not reported

L75 **PATRIOT HYUNDAI OF EL MONTE** **CERS HAZ WASTE** **S112836138**
NNW **3462 N PECK RD** **HAZNET** **N/A**
1/8-1/4 **EL MONTE, CA 91731** **CERS**
0.238 mi. **HWTS**
1259 ft. **Site 1 of 4 in cluster L**

Relative: CERS HAZ WASTE:
Lower
Actual: Name: PATRIOT HYUNDAI OF EL MONTE
293 ft. Address: 3462 N PECK RD
City,State,Zip: EL MONTE, CA 91731
Site ID: 86270
CERS ID: 10282747
CERS Description: Hazardous Waste Generator

HAZNET:

PATRIOT HYUNDAI OF EL MONTE (Continued) **S112836138**

Name:	NELSON DODGE INC
Address:	3462 N PECK RD
City,State,Zip:	EL MONTE, CA 917310000
Contact:	D CASTILLO-PARTS & SVCS DIR
Telephone:	6264440321
Mailing Address:	3462 N PECK RD
Year:	2003
Gepaid:	CA0000931915
TSD EPA ID:	CAT080013352
CA Waste Code:	222 - Oil/water separation sludge
Disposal Method:	R01 - Recycler
Tons:	5.838
Year:	2002
Gepaid:	CA0000931915
TSD EPA ID:	CAT080013352
CA Waste Code:	223 - Unspecified oil-containing waste
Disposal Method:	R01 - Recycler
Tons:	0.1251
Year:	2002
Gepaid:	CA0000931915
TSD EPA ID:	CAT080013352
CA Waste Code:	222 - Oil/water separation sludge
Disposal Method:	R01 - Recycler
Tons:	5.838
Year:	2000
Gepaid:	CA0000931915
TSD EPA ID:	CAT080013352
CA Waste Code:	133 - Aqueous solution with total organic residues 10 percent or more
Disposal Method:	R01 - Recycler
Tons:	1.7722
Year:	2000
Gepaid:	CA0000931915
TSD EPA ID:	CAT080025711
CA Waste Code:	134 - Aqueous solution with total organic residues less than 10 percent
Disposal Method:	H01 - Transfer Station
Tons:	0.84
Year:	1999
Gepaid:	CA0000931915
TSD EPA ID:	CAT000613893
CA Waste Code:	134 - Aqueous solution with total organic residues less than 10 percent
Disposal Method:	-
Tons:	0
Year:	1999
Gepaid:	CA0000931915
TSD EPA ID:	CAT000613893
CA Waste Code:	134 - Aqueous solution with total organic residues less than 10 percent
Disposal Method:	H01 - Transfer Station
Tons:	1.4448
Year:	1999

PATRIOT HYUNDAI OF EL MONTE (Continued) **S112836138**

Gepaid: CA0000931915
TSD EPA ID: CAD099452708
CA Waste Code: 222 - Oil/water separation sludge
Disposal Method: -
Tons: 4.2784

Year: 1999
Gepaid: CA0000931915
TSD EPA ID: CAT080025711
CA Waste Code: 134 - Aqueous solution with total organic residues less than 10 percent
Disposal Method: R01 - Recycler
Tons: 4.83

Year: 1999
Gepaid: CA0000931915
TSD EPA ID: CAT080013352
CA Waste Code: 133 - Aqueous solution with total organic residues 10 percent or more
Disposal Method: R01 - Recycler
Tons: 3.7738

Click this hyperlink while viewing on your computer to access
12 additional CA HAZNET: record(s) in the EDR Site Report.

Additional Info:
Year: 1997
Gen EPA ID: CA0000931915

Shipment Date: 19971211
Creation Date: 7/23/1998 0:00:00
Receipt Date: 19971217
Manifest ID: 97349252
Trans EPA ID: ILD984908202
TSDF EPA ID: CAD093459485
TSDF Alt EPA ID: CAD093459485
CA Waste Code: 214 - Unspecified solvent mixture
RCRA Code: D039
Disposal Method: H01 - Transfer Station
Quantity Tons: 0.0288
Waste Quantity: 8
Quantity Unit: G

Shipment Date: 19971029
Creation Date: 7/23/1998 0:00:00
Receipt Date: 19971029
Manifest ID: 96835495
Trans EPA ID: CAD028277036
TSDF EPA ID: CAT080013352
TSDF Alt EPA ID: CAT080013352
CA Waste Code: 133 - Aqueous solution with 10% or more total organic residues
Disposal Method: R01 - Recycler
Quantity Tons: 0.834
Waste Quantity: 200
Quantity Unit: G

Shipment Date: 19970922
Creation Date: 7/23/1998 0:00:00

PATRIOT HYUNDAI OF EL MONTE (Continued) **S112836138**

Receipt Date: 19970926
Manifest ID: 96854564
Trans EPA ID: ILD984908202
TSDF EPA ID: CAD093459485
TSDF Alt EPA ID: CAD093459485
CA Waste Code: 214 - Unspecified solvent mixture
RCRA Code: D039
Disposal Method: H01 - Transfer Station
Quantity Tons: 0.0252
Waste Quantity: 7
Quantity Unit: G

Shipment Date: 19970902
Creation Date: 7/23/1998 0:00:00
Receipt Date: 19970902
Manifest ID: 96817351
Trans EPA ID: CAD028277036
TSDF EPA ID: CAT080013352
TSDF Alt EPA ID: CAT080013352
CA Waste Code: 133 - Aqueous solution with 10% or more total organic residues
Disposal Method: R01 - Recycler
Quantity Tons: 0.834
Waste Quantity: 200
Quantity Unit: G

Shipment Date: 19970813
Creation Date: 7/23/1998 0:00:00
Receipt Date: 19970818
Manifest ID: 96843871
Trans EPA ID: ILD984908202
TSDF EPA ID: CAD093459485
TSDF Alt EPA ID: CAD093459485
CA Waste Code: 214 - Unspecified solvent mixture
RCRA Code: D039
Disposal Method: H01 - Transfer Station
Quantity Tons: 0.0288
Waste Quantity: 8
Quantity Unit: G

Shipment Date: 19970708
Creation Date: 12/4/1997 0:00:00
Receipt Date: 19970714
Manifest ID: 96858396
Trans EPA ID: ILD984908202
TSDF EPA ID: CAD093459485
CA Waste Code: 214 - Unspecified solvent mixture
RCRA Code: D039
Disposal Method: H01 - Transfer Station
Quantity Tons: 0.0288
Waste Quantity: 8
Quantity Unit: G

Shipment Date: 19970613
Creation Date: 12/4/1997 0:00:00
Receipt Date: 19970614
Manifest ID: 96814652
Trans EPA ID: CAD028277036

PATRIOT HYUNDAI OF EL MONTE (Continued) **S112836138**

TSDF EPA ID: CAT080013352
TSDF Alt EPA ID: CAT080013352
CA Waste Code: 133 - Aqueous solution with 10% or more total organic residues
Disposal Method: R01 - Recycler
Quantity Tons: 0.834
Waste Quantity: 200
Quantity Unit: G

Shipment Date: 19970610
Creation Date: 12/4/1997 0:00:00
Receipt Date: 19970616
Manifest ID: 96622921
Trans EPA ID: ILD984908202
TSDF EPA ID: CAD093459485
CA Waste Code: 214 - Unspecified solvent mixture
RCRA Code: D039
Disposal Method: H01 - Transfer Station
Quantity Tons: 0.0288
Waste Quantity: 8
Quantity Unit: G

Shipment Date: 19970527
Creation Date: 5/8/1998 0:00:00
Manifest ID: 95956231
Trans EPA ID: ILD984908202
TSDF EPA ID: CAT000613893
TSDF Alt EPA ID: CAT000613893
CA Waste Code: 741 - Liquids with halogenated organic compounds > 1000 mg/l
RCRA Code: D001
Disposal Method: - Not reported
Quantity Tons: 0.1417
Waste Quantity: 34
Quantity Unit: G

Shipment Date: 19970527
Creation Date: 5/8/1998 0:00:00
Manifest ID: 95956231
Trans EPA ID: ILD984908202
TSDF EPA ID: CAT000613893
TSDF Alt EPA ID: CAT000613893
CA Waste Code: 213 - Hydrocarbon solvents (benzene, hexane, Stoddard, etc.
RCRA Code: D039
Disposal Method: - Not reported
Quantity Tons: 0.0708
Waste Quantity: 17
Quantity Unit: G

Additional Info:
Year: 1998
Gen EPA ID: CA0000931915

Shipment Date: 19981217
Creation Date: 1/28/1999 0:00:00
Receipt Date: 19981217
Manifest ID: 98622286
Trans EPA ID: ILD984908202
TSDF EPA ID: CAT000613893

PATRIOT HYUNDAI OF EL MONTE (Continued) **S112836138**

CA Waste Code:	134 - Aqueous solution with <10% total organic residues
RCRA Code:	D039
Disposal Method:	H01 - Transfer Station
Quantity Tons:	0.0336
Waste Quantity:	8
Quantity Unit:	G
Shipment Date:	19981215
Creation Date:	2/2/1999 0:00:00
Receipt Date:	19981215
Manifest ID:	98505702
Trans EPA ID:	CAD028277036
TSDF EPA ID:	CAT080025711
CA Waste Code:	134 - Aqueous solution with <10% total organic residues
Disposal Method:	- Not reported
Quantity Tons:	0.777
Waste Quantity:	185
Quantity Unit:	G
Shipment Date:	19981130
Creation Date:	1/13/1999 0:00:00
Receipt Date:	19981130
Manifest ID:	98449178
Trans EPA ID:	ILD984908202
Trans 2 EPA ID:	SCD987574647
TSDF EPA ID:	CAT000613893
TSDF Alt EPA ID:	CAT000613893
CA Waste Code:	134 - Aqueous solution with <10% total organic residues
RCRA Code:	D006
Disposal Method:	H01 - Transfer Station
Quantity Tons:	0.063
Waste Quantity:	15
Quantity Unit:	G
Shipment Date:	19981103
Creation Date:	12/10/1998 0:00:00
Receipt Date:	19981103
Manifest ID:	98558730
Trans EPA ID:	ILD984908202
Trans 2 EPA ID:	SCD987574647
TSDF EPA ID:	CAT000613893
CA Waste Code:	134 - Aqueous solution with <10% total organic residues
RCRA Code:	D039
Disposal Method:	H01 - Transfer Station
Quantity Tons:	0.0336
Waste Quantity:	8
Quantity Unit:	G
Shipment Date:	19981031
Creation Date:	1/13/1999 0:00:00
Receipt Date:	19981031
Manifest ID:	98507511
Trans EPA ID:	CAD028277036
TSDF EPA ID:	CAT080013352
CA Waste Code:	133 - Aqueous solution with 10% or more total organic residues
Disposal Method:	R01 - Recycler
Quantity Tons:	0.417

PATRIOT HYUNDAI OF EL MONTE (Continued) **S112836138**

Waste Quantity:	100
Quantity Unit:	G
Shipment Date:	19980930
Creation Date:	12/7/1998 0:00:00
Receipt Date:	19980930
Manifest ID:	98504646
Trans EPA ID:	CAD028277036
TSDF EPA ID:	CAT080013352
TSDF Alt EPA ID:	CAT080013352
CA Waste Code:	133 - Aqueous solution with 10% or more total organic residues
Disposal Method:	R01 - Recycler
Quantity Tons:	3.753
Waste Quantity:	900
Quantity Unit:	G
Shipment Date:	19980928
Creation Date:	11/5/1998 0:00:00
Receipt Date:	19980928
Manifest ID:	98284076
Trans EPA ID:	ILD984908202
TSDF EPA ID:	CAT000613893
CA Waste Code:	134 - Aqueous solution with <10% total organic residues
RCRA Code:	D039
Disposal Method:	H01 - Transfer Station
Quantity Tons:	0.0336
Waste Quantity:	8
Quantity Unit:	G
Shipment Date:	19980928
Creation Date:	11/5/1998 0:00:00
Receipt Date:	19980928
Manifest ID:	98284919
Trans EPA ID:	ILD984908202
TSDF EPA ID:	CAT000613893
CA Waste Code:	134 - Aqueous solution with <10% total organic residues
RCRA Code:	D006
Disposal Method:	H01 - Transfer Station
Quantity Tons:	0.0672
Waste Quantity:	16
Quantity Unit:	G
Shipment Date:	19980819
Creation Date:	11/2/1998 0:00:00
Receipt Date:	19980820
Manifest ID:	98167290
Trans EPA ID:	CAD028277036
TSDF EPA ID:	CAT080013352
TSDF Alt EPA ID:	CAT080013352
CA Waste Code:	133 - Aqueous solution with 10% or more total organic residues
Disposal Method:	R01 - Recycler
Quantity Tons:	0.5212
Waste Quantity:	125
Quantity Unit:	G
Shipment Date:	19980812
Creation Date:	10/1/1998 0:00:00

PATRIOT HYUNDAI OF EL MONTE (Continued) **S112836138**

Receipt Date:	19980812
Manifest ID:	98271254
Trans EPA ID:	ILD984908202
TSDF EPA ID:	CAT000613893
CA Waste Code:	134 - Aqueous solution with <10% total organic residues
RCRA Code:	D039
Disposal Method:	H01 - Transfer Station
Quantity Tons:	0.0336
Waste Quantity:	8
Quantity Unit:	G

Additional Info:

Year:	2000
Gen EPA ID:	CA0000931915
Shipment Date:	20000621
Creation Date:	9/11/2000 0:00:00
Receipt Date:	20000621
Manifest ID:	20233817
Trans EPA ID:	CAD028277036
TSDF EPA ID:	CAT080013352
TSDF Alt EPA ID:	CAT080013352
CA Waste Code:	133 - Aqueous solution with 10% or more total organic residues
Disposal Method:	R01 - Recycler
Quantity Tons:	0.3127
Waste Quantity:	75
Quantity Unit:	G
Shipment Date:	20000509
Creation Date:	7/12/2000 0:00:00
Receipt Date:	20000509
Manifest ID:	99614590
Trans EPA ID:	CAD028277036
TSDF EPA ID:	CAT080013352
CA Waste Code:	133 - Aqueous solution with 10% or more total organic residues
Disposal Method:	R01 - Recycler
Quantity Tons:	0.834
Waste Quantity:	200
Quantity Unit:	G
Shipment Date:	20000405
Creation Date:	5/23/2000 0:00:00
Receipt Date:	20000405
Manifest ID:	99773713
Trans EPA ID:	CAD028277036
TSDF EPA ID:	CAT080025711
CA Waste Code:	134 - Aqueous solution with <10% total organic residues
Disposal Method:	H01 - Transfer Station
Quantity Tons:	0.84
Waste Quantity:	200
Quantity Unit:	G
Shipment Date:	20000302
Creation Date:	5/17/2000 0:00:00
Receipt Date:	20000303
Manifest ID:	99624830
Trans EPA ID:	CAD028277036

PATRIOT HYUNDAI OF EL MONTE (Continued) **S112836138**

TSDF EPA ID: CAT080013352
CA Waste Code: 133 - Aqueous solution with 10% or more total organic residues
Disposal Method: R01 - Recycler
Quantity Tons: 0.6255
Waste Quantity: 150
Quantity Unit: G

Additional Info:
Year: 2002
Gen EPA ID: CA0000931915

Shipment Date: 20020917
Creation Date: 2/6/2003 18:31:16
Receipt Date: 20020917
Manifest ID: 22190854
Trans EPA ID: SCR000075150
TSDF EPA ID: CAT080013352
CA Waste Code: 222 - Oil/water separation sludge
Disposal Method: R01 - Recycler
Quantity Tons: 5.838
Waste Quantity: 1400
Quantity Unit: G

Shipment Date: 20020605
Creation Date: 9/18/2002 18:31:39
Receipt Date: 20020618
Manifest ID: 21670152
Trans EPA ID: CAD028277036
TSDF EPA ID: CAT080013352
CA Waste Code: 223 - Unspecified oil-containing waste
RCRA Code: D001
Disposal Method: R01 - Recycler
Quantity Tons: 0.1251
Waste Quantity: 30
Quantity Unit: G

Additional Info:
Year: 1999
Gen EPA ID: CA0000931915

Shipment Date: 19991222
Creation Date: 3/7/2000 0:00:00
Receipt Date: 19991222
Manifest ID: 99774213
Trans EPA ID: CAD028277036
TSDF EPA ID: CAT080013352
TSDF Alt EPA ID: CAT080013352
CA Waste Code: 133 - Aqueous solution with 10% or more total organic residues
Disposal Method: R01 - Recycler
Quantity Tons: 0.7297
Waste Quantity: 175
Quantity Unit: G

Shipment Date: 19991025
Creation Date: 12/17/1999 0:00:00
Receipt Date: 19991026

PATRIOT HYUNDAI OF EL MONTE (Continued) **S112836138**

Manifest ID:	99518109
Trans EPA ID:	ILD984908202
TSDF EPA ID:	CAT000613893
TSDF Alt EPA ID:	CAT000613893
CA Waste Code:	134 - Aqueous solution with <10% total organic residues
RCRA Code:	D039
Disposal Method:	H01 - Transfer Station
Quantity Tons:	0.084
Waste Quantity:	20
Quantity Unit:	G
Shipment Date:	19991021
Creation Date:	1/11/2000 0:00:00
Receipt Date:	19991021
Manifest ID:	99362825
Trans EPA ID:	CAD028277036
TSDF EPA ID:	CAT080013352
TSDF Alt EPA ID:	CAT080013352
CA Waste Code:	133 - Aqueous solution with 10% or more total organic residues
Disposal Method:	R01 - Recycler
Quantity Tons:	0.417
Waste Quantity:	100
Quantity Unit:	G
Shipment Date:	19991005
Creation Date:	12/17/1999 0:00:00
Receipt Date:	19991005
Manifest ID:	99128866
Trans EPA ID:	CAD028277036
TSDF EPA ID:	CAT080013352
TSDF Alt EPA ID:	CAT080013352
CA Waste Code:	134 - Aqueous solution with <10% total organic residues
Disposal Method:	R01 - Recycler
Quantity Tons:	0.735
Waste Quantity:	175
Quantity Unit:	G
Shipment Date:	19991005
Creation Date:	11/22/1999 0:00:00
Receipt Date:	19991005
Manifest ID:	99505575
Trans EPA ID:	ILD984908202
TSDF EPA ID:	CAT000613893
TSDF Alt EPA ID:	CAT000613893
CA Waste Code:	134 - Aqueous solution with <10% total organic residues
RCRA Code:	D039
Disposal Method:	H01 - Transfer Station
Quantity Tons:	0.1512
Waste Quantity:	36
Quantity Unit:	G
Shipment Date:	19990920
Creation Date:	10/27/1999 0:00:00
Receipt Date:	19990920
Manifest ID:	99119224
Trans EPA ID:	ILD984908202
TSDF EPA ID:	CAT000613893

PATRIOT HYUNDAI OF EL MONTE (Continued) **S112836138**

CA Waste Code: 134 - Aqueous solution with <10% total organic residues
RCRA Code: D039
Disposal Method: H01 - Transfer Station
Quantity Tons: 0.0336
Waste Quantity: 8
Quantity Unit: G

Shipment Date: 19990830
Creation Date: 10/28/1999 0:00:00
Receipt Date: 19990830
Manifest ID: 99051707
Trans EPA ID: ILD984908202
TSDF EPA ID: CAT000613893
TSDF Alt EPA ID: CAT000613893
CA Waste Code: 134 - Aqueous solution with <10% total organic residues
RCRA Code: D039
Disposal Method: H01 - Transfer Station
Quantity Tons: 0.0798
Waste Quantity: 19
Quantity Unit: G

Shipment Date: 19990821
Creation Date: 10/26/1999 0:00:00
Receipt Date: 19990823
Manifest ID: 99130037
Trans EPA ID: CAD028277036
TSDF EPA ID: CAT080013352
TSDF Alt EPA ID: CAT080013352
CA Waste Code: 133 - Aqueous solution with 10% or more total organic residues
Disposal Method: R01 - Recycler
Quantity Tons: 0.7506
Waste Quantity: 180
Quantity Unit: G

Shipment Date: 19990809
Creation Date: 9/23/1999 0:00:00
Receipt Date: 19990809
Manifest ID: 99203651
Trans EPA ID: ILD984908202
TSDF EPA ID: CAT000613893
TSDF Alt EPA ID: CAT000613893
CA Waste Code: 134 - Aqueous solution with <10% total organic residues
RCRA Code: D039
Disposal Method: H01 - Transfer Station
Quantity Tons: 0.0336
Waste Quantity: 8
Quantity Unit: G

Shipment Date: 19990809
Creation Date: 9/23/1999 0:00:00
Receipt Date: 19990809
Manifest ID: 99203651
Trans EPA ID: ILD984908202
TSDF EPA ID: CAT000613893
TSDF Alt EPA ID: CAT000613893
CA Waste Code: 134 - Aqueous solution with <10% total organic residues
RCRA Code: D039

PATRIOT HYUNDAI OF EL MONTE (Continued) **S112836138**

Disposal Method: H01 - Transfer Station
Quantity Tons: 0.1512
Waste Quantity: 36
Quantity Unit: G

Additional Info:
Year: 1996
Gen EPA ID: CA0000931915

Shipment Date: 19961112
Creation Date: 5/20/1997 0:00:00
Receipt Date: 19961113
Manifest ID: 96347482
Trans EPA ID: CAD028277036
TSDF EPA ID: CAT080013352
CA Waste Code: 133 - Aqueous solution with 10% or more total organic residues
Disposal Method: R01 - Recycler
Quantity Tons: 0.5212
Waste Quantity: 125
Quantity Unit: G

Shipment Date: 19960823
Creation Date: 5/30/1997 0:00:00
Receipt Date: 19960824
Manifest ID: 96009002
Trans EPA ID: CAD028277036
TSDF EPA ID: CAT080013352
CA Waste Code: 133 - Aqueous solution with 10% or more total organic residues
Disposal Method: R01 - Recycler
Quantity Tons: 0.6255
Waste Quantity: 150
Quantity Unit: G

Shipment Date: 19960426
Creation Date: 10/29/1996 0:00:00
Receipt Date: 19960429
Manifest ID: 95811726
Trans EPA ID: CAD028277036
TSDF EPA ID: CAT080013352
TSDF Alt EPA ID: CAT080013352
CA Waste Code: 133 - Aqueous solution with 10% or more total organic residues
Disposal Method: R01 - Recycler
Quantity Tons: 0.6046
Waste Quantity: 145
Quantity Unit: G

Additional Info:
Year: 2003
Gen EPA ID: CA0000931915

Shipment Date: 20030916
Creation Date: 8/3/2004 15:00:31
Receipt Date: 20030917
Manifest ID: 22646148
Trans EPA ID: TXR000050930
Trans Name: SAFETY-KLEEN SYSTEMS INC

PATRIOT HYUNDAI OF EL MONTE (Continued) **S112836138**

TSDF EPA ID: CAT080013352
Trans Name: DEMENNO KERDOON
TSDF Alt EPA ID: CAT080013352
CA Waste Code: 222 - Oil/water separation sludge
Disposal Method: R01 - Recycler
Quantity Tons: 5.838
Waste Quantity: 1400
Quantity Unit: G

CERS:
Name: PATRIOT HYUNDAI OF EL MONTE
Address: 3462 N PECK RD
City,State,Zip: EL MONTE, CA 91731
Site ID: 86270
CERS ID: 10282747
CERS Description: Chemical Storage Facilities

Violations:
Site ID: 86270
Site Name: Patriot Hyundai of El Monte
Violation Date: 03-02-2016
Citation: HSC 6.95 25508(a)(1) - California Health and Safety Code, Chapter 6.95, Section(s) 25508(a)(1)
Violation Description: Failure to complete and electronically submit a site map with all required content.
Violation Notes: Returned to compliance on 04/28/2016. OBSERVATION: A review of CERS revealed that the facility has not accurately submitted the facility site map to the CUPA. CORRECTIVE ACTION: Provide a detailed site map of the building. The site map must be an overhead drawing. The map should include the following: 1) Evacuation staging (assembly) areas 2) Locations of emergency response equipment (fire extinguishers) Once completed, go to the California Environmental Reporting System (CERS) internet website (http://cers.calepa.ca.gov/) and upload the site map. Resubmit this section/page. If you need assistance, contact the Los Angeles County Fire Department Data Operations section at 323-890-4000.
Violation Division: Los Angeles County Fire Department
Violation Program: HMRRP
Violation Source: CERS

Site ID: 86270
Site Name: Patriot Hyundai of El Monte
Violation Date: 03-02-2016
Citation: 40 CFR 1 265.173 - U.S. Code of Federal Regulations, Title 40, Chapter 1, Section(s) 265.173
Violation Description: Failure to properly close hazardous waste containers when not in active use.
Violation Notes: Returned to compliance on 04/28/2016. OBSERVATION: Two 55 gallon containers of used oil filters not capped/covered. CORRECTIVE ACTION: Immediately close these containers and ensure all hazardous waste containers are closed when not adding or removing waste. Waste containers are considered closed when all lids/caps are in place.
Violation Division: Los Angeles County Fire Department
Violation Program: HW
Violation Source: CERS

Site ID: 86270

PATRIOT HYUNDAI OF EL MONTE (Continued) **S112836138**

Site Name:	Patriot Hyundai of El Monte
Violation Date:	03-02-2016
Citation:	22 CCR 23 66273.34 - California Code of Regulations, Title 22, Chapter 23, Section(s) 66273.34
Violation Description:	Failure to properly label the following categories of universal waste as: 1) Each batteries or the container in which the batteries are contained as "Universal Waste-Battery(ies)". 2) Each mercury-containing equipment or the container in which the mercury-containing equipment is contained as "Universal Waste -Mercury-Containing Equipment". 3) Each Florescent lamp or the container or package in which the lamps are contained as "Universal Waste-Lamp(s)". 4) Each electronic devices or the container or pallet in or on which the electronic devices are contained as "Universal Waste-Electronic Device(s)". 5) Each CRTs or the container or pallet in or on which the CRTs are contained as "Universal Waste-CRT(s)". 6) A container of CRT glass shall be labeled or marked clearly with the following phrase: "Universal Waste-CRT glass". 7) In lieu of labeling individual electronic devices, CRTs, and/or containers of CRT glass pursuant to subsections d) through f) of this section, a universal waste handler may combine, package, and accumulate those universal wastes in appropriate containers or within a designated area demarcated by boundaries that are clearly labeled with the applicable portion(s) of the following phrase: "Universal Waste-Electronic Device(s)/Universal Waste - CRT(s)/Universal Waste-CRT Glass".
Violation Notes:	Returned to compliance on 04/28/2016. OBSERVATION: Eighteen boxes of waste fluorescent light lamps without labels. CORRECTIVE ACTION: Each box shall be marked with the words 'Universal Waste' and the type of waste (Mercury containing lamps/bulbs). Immediately label these wastes and ensure that all universal wastes are labeled with the required information.
Violation Division:	Los Angeles County Fire Department
Violation Program:	HW
Violation Source:	CERS

Site ID:	86270
Site Name:	Patriot Hyundai of El Monte
Violation Date:	03-02-2016
Citation:	HSC 6.5 Multiple - California Health and Safety Code, Chapter 6.5, Section(s) Multiple
Violation Description:	Haz Waste Generator Program - Administration/Documentation - General
Violation Notes:	Returned to compliance on 05/10/2016. OBSERVATION: A hazardous waste tank system assessment for the 480 gallon used oil tank was not available at the time of the inspection. CORRECTIVE ACTION: Immediately have an assessment prepared for the 480 gallon hazardous waste tank systems. The owner or operator of a hazardous waste tank system shall obtain a written assessment reviewed and certified by an independent, qualified, professional engineer, registered in California, attesting that the system has sufficient structural integrity, is acceptable for the transferring, storing, and treating of hazardous waste, and that the tanks and containment system are suitably designed. The assessment is valid for a maximum period of five years or the remaining service life of the tank system, as stated in the engineer's assessment, whichever is less. 22CCR 66265.192
Violation Division:	Los Angeles County Fire Department
Violation Program:	HW
Violation Source:	CERS

PATRIOT HYUNDAI OF EL MONTE (Continued) **S112836138**

Site ID:	86270
Site Name:	Patriot Hyundai of El Monte
Violation Date:	03-02-2016
Citation:	22 CCR 23 66273.5 - California Code of Regulations, Title 22, Chapter 23, Section(s) 66273.5
Violation Description:	Failure to properly manage mercury containing lamp bulbs which are destined for reclamation or recycling from the date the bulbs were first discarded or broken.
Violation Notes:	Returned to compliance on 04/28/2016. OBSERVATION: Universal Waste Handler failed to properly manage mercury containing lamp bulbs which are destined for reclamation or recycling from the date the bulbs were first discarded or broken. Mercury containing fluorescent lamps were observed stacked on shelves and upright in open containers. CORRECTIVE ACTION: Owner/Operator shall immediatly ensure proper management of mercury containing lamp bulbs which are destined for reclamation or recycling from the date the bulbs were first discarded or broken in accordance with Title 22 regulations. Submit documentation to the CUPA demonstrating what corrective actions were taken.
Violation Division:	Los Angeles County Fire Department
Violation Program:	HW
Violation Source:	CERS

Site ID:	86270
Site Name:	Patriot Hyundai of El Monte
Violation Date:	03-02-2016
Citation:	22 CCR 12 66262.12 - California Code of Regulations, Title 22, Chapter 12, Section(s) 66262.12
Violation Description:	Failure to obtain and/or maintain an Active EPA ID.
Violation Notes:	Returned to compliance on 04/28/2016. OBSERVATION: This facilityG s EPA ID number is inactive. CORRECTIVE ACTION: Immediately reactivate the facility EPA ID number through the Department of Toxic Substance Control (DTSC) to manage hazardous waste. A hazardous waste generator shall not treat, store, dispose of, transport or offer for transportation, hazardous waste without an active EPA ID number.
Violation Division:	Los Angeles County Fire Department
Violation Program:	HW
Violation Source:	CERS

Site ID:	86270
Site Name:	Patriot Hyundai of El Monte
Violation Date:	03-02-2016
Citation:	22 CCR 12 66262.34(f) - California Code of Regulations, Title 22, Chapter 12, Section(s) 66262.34(f)
Violation Description:	Failure to properly label hazardous waste accumulation containers with the following requirements: "Hazardous Waste", name and address of the generator, physical and chemical characteristics of the Hazardous Waste, and starting accumulation date.
Violation Notes:	Returned to compliance on 04/28/2016. OBSERVATION: One 30 gallon container of unknown waste material with a hazardous waste label that was unreadable. CORRECTIVE ACTION: Immediately relabel the container and ensure that all hazardous waste containers are marked with all the required information. All hazardous waste containers shall be marked with the following information: 1) the words G Hazardous WasteG ; 2) name and address of generator; 3) hazardous properties; 4) physical state; 5) composition (contents); 6) accumulation start date.
Violation Division:	Los Angeles County Fire Department
Violation Program:	HW

PATRIOT HYUNDAI OF EL MONTE (Continued) **S112836138**

Violation Source: CERS

Evaluation:

Eval General Type: Other/Unknown
Eval Date: 04-28-2016
Violations Found: No
Eval Type: Other, not routine, done by local agency
Eval Division: Los Angeles County Fire Department
Eval Program: HMRRP
Eval Source: CERS

Eval General Type: Other/Unknown
Eval Date: 04-28-2016
Violations Found: No
Eval Type: Other, not routine, done by local agency
Eval Division: Los Angeles County Fire Department
Eval Program: HW
Eval Source: CERS

Eval General Type: Compliance Evaluation Inspection
Eval Date: 05-04-2019
Violations Found: No
Eval Type: Routine done by local agency
Eval Notes: Anthony Leon Assistant Parts Manager
Eval Division: Los Angeles County Fire Department
Eval Program: HMRRP
Eval Source: CERS

Eval General Type: Compliance Evaluation Inspection
Eval Date: 05-04-2019
Violations Found: No
Eval Type: Routine done by local agency
Eval Notes: Anthony Leon Assistant Parts Manager
Eval Division: Los Angeles County Fire Department
Eval Program: HW
Eval Source: CERS

Eval General Type: Compliance Evaluation Inspection
Eval Date: 03-02-2016
Violations Found: Yes
Eval Type: Routine done by local agency
Eval Notes: Juan Garcia
Eval Division: Los Angeles County Fire Department
Eval Program: HW
Eval Source: CERS

Eval General Type: Compliance Evaluation Inspection
Eval Date: 03-02-2016
Violations Found: Yes
Eval Type: Routine done by local agency
Eval Notes: Juan Garcia
Eval Division: Los Angeles County Fire Department
Eval Program: HMRRP
Eval Source: CERS

Eval General Type: Other/Unknown
Eval Date: 05-10-2016

PATRIOT HYUNDAI OF EL MONTE (Continued) **S112836138**

Violations Found: No
Eval Type: Other, not routine, done by local agency
Eval Division: Los Angeles County Fire Department
Eval Program: HW
Eval Source: CERS

Affiliation:
Affiliation Type Desc: Identification Signer
Entity Name: Oscar Chavez
Entity Title: SERVICE MANAGER

Affiliation Type Desc: CUPA District
Entity Name: Los Angeles County Fire
Affiliation Address: 5825 Rickenbacker Road
Affiliation City: Commerce
Affiliation State: CA
Affiliation Zip: 90040-3027
Affiliation Phone: (323) 890-4045

Affiliation Type Desc: Environmental Contact
Entity Name: Oscar Chavez
Affiliation Address: 3462 N PECK RD
Affiliation City: EL MONTE
Affiliation State: CA
Affiliation Zip: 91734

Affiliation Type Desc: Facility Mailing Address
Entity Name: Mailing Address
Affiliation Address: 3462 N PECK RD
Affiliation City: EL MONTE
Affiliation State: CA
Affiliation Zip: 91731

Affiliation Type Desc: Legal Owner
Entity Name: Patriot Hyundai of El Monte, LLC.
Affiliation Address: 3462 N PECK RD
Affiliation City: EL MONTE
Affiliation State: CA
Affiliation Country: United States
Affiliation Zip: 91731
Affiliation Phone: (626) 534-0288

Affiliation Type Desc: Operator
Entity Name: Ray Agha
Affiliation Phone: (626) 534-0288

Affiliation Type Desc: Parent Corporation
Entity Name: PATRIOT HYUNDAI of EL MONTE

Affiliation Type Desc: Document Preparer
Entity Name: Chris Mamoulelis, Celly Services, Inc.

HWTS:
Name: NELSON DODGE INC
Address: 3462 N PECK RD

PATRIOT HYUNDAI OF EL MONTE (Continued) **S112836138**

City,State,Zip:	EL MONTE, CA 917310000
EPA ID:	CA0000931915
Inactive Date:	06/30/2003
Create Date:	12/08/1995
Last Act Date:	07/06/2010
Mailing Address:	3462 N PECK RD
Mailing City,State,Zip:	EL MONTE, CA 917310000
Owner Name:	NELSON DODGE INC
Owner Address:	3462 N PECK RD
Owner City,State,Zip:	EL MONTE, CA 917310000
Contact Name:	D CASTILLO-PARTS & SVCS DIR
Contact Address:	3462 N PECK RD
City,State,Zip:	EL MONTE, CA 917310000

NAICS:

EPA ID:	CA0000931915
Create Date:	2002-03-14 16:36:26
NAICS Code:	44111
NAICS Description:	New Car Dealers
Issued EPA ID Date:	1995-12-08 00:00:00
Inactive Date:	2003-06-30 00:00:00
Facility Name:	NELSON DODGE INC
Facility Address:	3462 N PECK RD
Facility City:	EL MONTE
Facility County:	19
Facility State:	CA
Facility Zip:	917310000

L76 **NELSON DODGE** **RCRA NonGen / NLR** **1000978157**
NNW **3462 N PECK RD** **FINDS** **CA0000931915**
1/8-1/4 **EL MONTE, CA 91731** **ECHO**
0.238 mi.
1259 ft. **Site 2 of 4 in cluster L**

Relative:
Lower

Actual:
293 ft.

RCRA NonGen / NLR:

Date form received by agency:	1994-11-14 00:00:00.0
Facility name:	NELSON DODGE
Facility address:	3462 N PECK RD EL MONTE, CA 91731
EPA ID:	CA0000931915
Mailing address:	3642 N PECK RD EL MONTE, CA 91731
Contact:	DAVID CASTILLO
Contact address:	3642 N PECK RD EL MONTE, CA 91731
Contact country:	US
Contact telephone:	626-444-0322
EPA Region:	09
Classification:	Non-Generator
Description:	Handler: Non-Generators do not presently generate hazardous waste

Owner/Operator Summary:

Owner/operator name:	STEVE NELSON
Owner/operator address:	3464 N PECK RD EL MONTE, CA 91731
Owner/operator telephone:	818-444-0321
Legal status:	Private

NELSON DODGE (Continued) **1000978157**

Owner/Operator Type: Owner

Handler Activities Summary:
U.S. importer of hazardous waste: No
Mixed waste (haz. and radioactive): No
Recycler of hazardous waste: No
Transporter of hazardous waste: No
Treater, storer or disposer of HW: No
Underground injection activity: No
On-site burner exemption: No
Furnace exemption: No
Used oil fuel burner: No
Used oil processor: No
User oil refiner: No
Used oil fuel marketer to burner: No
Used oil Specification marketer: No
Used oil transfer facility: No
Used oil transporter: No

Violation Status: No violations found

FINDS:
Registry ID: 110002621360
Facility URL: http://ofmpub.epa.gov/enviro/fii_query_detail.disp_program_facility?p_registry_id=110002621360

Environmental Interest/Information System:
RCRAInfo is a national information system that supports the Resource Conservation and Recovery Act (RCRA) program through the tracking of events and activities related to facilities that generate, transport, and treat, store, or dispose of hazardous waste. RCRAInfo allows RCRA program staff to track the notification, permit, compliance, and corrective action activities required under RCRA.

Click this hyperlink while viewing on your computer to access additional FINDS: detail in the EDR Site Report.

ECHO:
Envid: 1000978157
Registry ID: 110002621360
DFR URL: http://echo.epa.gov/detailed-facility-report?fid=110002621360
Name: NELSON DODGE
Address: 3462 N PECK RD
City,State,Zip: EL MONTE, CA 91731

L77 **PATRIOT HYUNDAI OF EL MONTE** **RCRA NonGen / NLR** **1024872323**
NNW **3462 PECK RD** **CAL000440970**
1/8-1/4 **EL MONTE, CA 91731**
0.238 mi.
1259 ft. **Site 3 of 4 in cluster L**

Relative:
Lower

Actual:
293 ft.

RCRA NonGen / NLR:
Date form received by agency: 2018-11-20 00:00:00.0
Facility name: PATRIOT HYUNDAI OF EL MONTE
Facility address: 3462 PECK RD
EL MONTE, CA 91731
EPA ID: CAL000440970
Mailing address: 20700 VENTURA BLVD STE 207
WOODLAND HILLS, CA 91364

PATRIOT HYUNDAI OF EL MONTE (Continued) **1024872323**

Contact:	BRANDON AGHA
Contact address:	20700 VENTURA BLVD STE 207 WOODLAND HILLS, CA 91364
Contact telephone:	647-448-2313
Contact email:	AGHA@PATRIOTAUTOMOTIVEGROUP.CA
EPA Region:	09
Classification:	Non-Generator
Description:	Handler: Non-Generators do not presently generate hazardous waste

Owner/Operator Summary:

Owner/operator name:	PATRIOT HYUNDAI OF EL MONTE
Owner/operator address:	3462 PECK RD EL MONTE, CA 91731
Owner/operator telephone:	416-565-9675
Legal status:	Other
Owner/Operator Type:	Owner
Owner/operator name:	BRANDON AGHA
Owner/operator address:	20700 VENTURA BLVD STE 207 WOODLAND HILLS, CA 91364
Owner/operator telephone:	647-448-2313
Legal status:	Other
Owner/Operator Type:	Operator

Handler Activities Summary:

U.S. importer of hazardous waste:	No
Mixed waste (haz. and radioactive):	No
Recycler of hazardous waste:	No
Transporter of hazardous waste:	No
Treater, storer or disposer of HW:	No
Underground injection activity:	No
On-site burner exemption:	No
Furnace exemption:	No
Used oil fuel burner:	No
Used oil processor:	No
User oil refiner:	No
Used oil fuel marketer to burner:	No
Used oil Specification marketer:	No
Used oil transfer facility:	No
Used oil transporter:	No

Violation Status: No violations found

K78 **SUPER UNIQUE AUTO REPAIR** **CERS HAZ WASTE** **S103993207**
SSW **11514 GARVEY AVE** **WIP** **N/A**
1/8-1/4 **EL MONTE, CA 91732** **CERS**
0.244 mi.
1287 ft. **Site 3 of 6 in cluster K**

Relative:
Lower

Actual:
280 ft.

CERS HAZ WASTE:

Name:	SUPER UNIQUE AUTO REPAIR
Address:	11514 GARVEY AVE
City,State,Zip:	EL MONTE, CA 91732
Site ID:	158251
CERS ID:	10284298
CERS Description:	Hazardous Waste Generator

SUPER UNIQUE AUTO REPAIR (Continued) **S103993207**

WIP:
Name: UNIQUE AUTO CENTER
Address: 11514 Garvey Ave
City,State,Zip: EL MONTE, CA 91732
Region: 4
File Number: 107.0952
File Status: Historical
Staff: UNIDENTIFIED
Facility Suite: Not reported

CERS:
Name: SUPER UNIQUE AUTO REPAIR
Address: 11514 GARVEY AVE
City,State,Zip: EL MONTE, CA 91732
Site ID: 158251
CERS ID: 10284298
CERS Description: Chemical Storage Facilities

Violations:
Site ID: 158251
Site Name: SUPER UNIQUE AUTO REPAIR
Violation Date: 03-11-2013
Citation: HSC 6.95 25505(a) - California Health and Safety Code, Chapter 6.95, Section(s) 25505(a)
Violation Description: Owner/Operator failed to complete and/or submit a Hazardous Materials Business Plan when storing hazardous materials at or above the thresholds quantities of 55 gallons/500 lbs/200 cubic feet.
Violation Notes: Submit HMBP to CERS
Violation Division: Los Angeles County Fire Department
Violation Program: HMRRP
Violation Source: CERS

Site ID: 158251
Site Name: SUPER UNIQUE AUTO REPAIR
Violation Date: 03-11-2013
Citation: 22 CCR 12 66262.40(a) - California Code of Regulations, Title 22, Chapter 12, Section(s) 66262.40(a)
Violation Description: Failure to maintain uniform hazardous waste manifest, consolidated manifest, or bills of lading copies for three years.
Violation Notes: provide disposal documents for HW disposal
Violation Division: Los Angeles County Fire Department
Violation Program: HW
Violation Source: CERS

Site ID: 158251
Site Name: SUPER UNIQUE AUTO REPAIR
Violation Date: 03-03-2017
Citation: HSC 6.95 25508(a)(1) - California Health and Safety Code, Chapter 6.95, Section(s) 25508(a)(1)
Violation Description: Failure to complete and electronically submit a business plan when storing/handling a hazardous material at or above reportable quantities.
Violation Notes: Returned to compliance on 08/16/2017. OBSERVATION: A business plan has not been received by the CUPA. The facility was previously sent a notice/request from the CUPA for the submittal of a business plan. CORRECTIVE ACTION: Submit a complete business plan electronically in the California Environmental Reporting System (CERS) with required

SUPER UNIQUE AUTO REPAIR (Continued) **S103993207**

corrections and implement immediately.
Violation Division: Los Angeles County Fire Department
Violation Program: HMRRP
Violation Source: CERS

Site ID: 158251
Site Name: SUPER UNIQUE AUTO REPAIR
Violation Date: 03-03-2017
Citation: HSC 6.5 25244.19 - California Health and Safety Code, Chapter 6.5, Section(s) 25244.19
Violation Description: Failure of a generator to conduct, when required, a source reduction evaluation review and plan every four years, and/or failure of the review and plan to contain all required information.
Violation Notes: Returned to compliance on 05/31/2017. OBSERVATION: Used oil and filter drums were missing proper labels. All hazardous waste containers shall be marked with the following information: 1) the words G Hazardous WasteG ; 2) name and address of generator; 3) hazardous properties; 4) physical state; 5) composition (contents); 6) accumulation start date. CORRECTIVE ACTION: Immediately label these containers and ensure that all hazardous waste containers are marked with all the required information.
Violation Division: Los Angeles County Fire Department
Violation Program: HW
Violation Source: CERS

Site ID: 158251
Site Name: SUPER UNIQUE AUTO REPAIR
Violation Date: 03-11-2013
Citation: 22 CCR 12 66262.34(f) - California Code of Regulations, Title 22, Chapter 12, Section(s) 66262.34(f)
Violation Description: Failure to properly label hazardous waste accumulation containers with the following requirements: "Hazardous Waste", name and address of the generator, physical and chemical characteristics of the Hazardous Waste, and starting accumulation date.
Violation Notes: properly HW label used oil containers and parts washer
Violation Division: Los Angeles County Fire Department
Violation Program: HW
Violation Source: CERS

Site ID: 158251
Site Name: SUPER UNIQUE AUTO REPAIR
Violation Date: 03-03-2017
Citation: HSC 6.5 Multiple - California Health and Safety Code, Chapter 6.5, Section(s) Multiple
Violation Description: Hazardous Waste Generator Program - Training - General
Violation Notes: Returned to compliance on 05/31/2017. OBSERVATION: This facilityG s EPA ID number is inactive. A hazardous waste generator shall not treat, store, dispose of, transport or offer for transportation, hazardous waste without an EPA ID number. CORRECTIVE ACTION: Immediately contact DTSC and reactivate your EPA ID number and submit evidence to the CUPA 30 days from now.
Violation Division: Los Angeles County Fire Department
Violation Program: HW
Violation Source: CERS

Evaluation:
Eval General Type: Other/Unknown

SUPER UNIQUE AUTO REPAIR (Continued) **S103993207**

Eval Date:	05-31-2017
Violations Found:	No
Eval Type:	Other, not routine, done by local agency
Eval Notes:	Revisit conducted with Johnny Mendoza; labels applied on HW drums; HMBP completed in CERS. NOV abated.
Eval Division:	Los Angeles County Fire Department
Eval Program:	HW
Eval Source:	CERS
Eval General Type:	Other/Unknown
Eval Date:	09-29-2017
Violations Found:	No
Eval Type:	Other, not routine, done by local agency
Eval Division:	Los Angeles County Fire Department
Eval Program:	HMRRP
Eval Source:	CERS
Eval General Type:	Compliance Evaluation Inspection
Eval Date:	03-03-2017
Violations Found:	Yes
Eval Type:	Routine done by local agency
Eval Notes:	Juan Mendoza, Owner
Eval Division:	Los Angeles County Fire Department
Eval Program:	HMRRP
Eval Source:	CERS
Eval General Type:	Compliance Evaluation Inspection
Eval Date:	03-03-2017
Violations Found:	Yes
Eval Type:	Routine done by local agency
Eval Notes:	Juan Mendoza, Owner
Eval Division:	Los Angeles County Fire Department
Eval Program:	HW
Eval Source:	CERS
Eval General Type:	Compliance Evaluation Inspection
Eval Date:	03-11-2013
Violations Found:	Yes
Eval Type:	Routine done by local agency
Eval Notes:	Inspected by M. Molina, HMS II Consent by Juan Mendoza
Eval Division:	Los Angeles County Fire Department
Eval Program:	HMRRP
Eval Source:	CERS
Eval General Type:	Compliance Evaluation Inspection
Eval Date:	03-11-2013
Violations Found:	Yes
Eval Type:	Routine done by local agency
Eval Notes:	Inspected by M. Molina, HMS II Consent by Juan Mendoza
Eval Division:	Los Angeles County Fire Department
Eval Program:	HW
Eval Source:	CERS

Coordinates:

Site ID:	158251
Facility Name:	SUPER UNIQUE AUTO REPAIR
Env Int Type Code:	HWG

SUPER UNIQUE AUTO REPAIR (Continued) **S103993207**

Program ID: 10284298
Ref Point Type Desc: Center of a facility or station.
Latitude: 34.062810
Longitude: -118.027330

Affiliation:
Affiliation Type Desc: Legal Owner
Entity Name: Juan Mendoza
Affiliation Address: 11514 GARVEY AVE
Affiliation City: EL MONTE
Affiliation State: CA
Affiliation Country: United States
Affiliation Zip: 91732
Affiliation Phone: (626) 579-1650

Affiliation Type Desc: Onsite Treatment Unit Owner Operator
Entity Name: johnny mendoza

Affiliation Type Desc: CUPA District
Entity Name: Los Angeles County Fire
Affiliation Address: 5825 Rickenbacker Road
Affiliation City: Commerce
Affiliation State: CA
Affiliation Zip: 90040-3027
Affiliation Phone: (323) 890-4045

Affiliation Type Desc: Environmental Contact
Entity Name: Juan Mendoza
Affiliation Address: 11514 GARVEY AVE
Affiliation City: EL MONTE
Affiliation State: CA
Affiliation Zip: 91732

Affiliation Type Desc: Facility Mailing Address
Entity Name: Mailing Address
Affiliation Address: 11514 GARVEY AVE
Affiliation City: EL MONTE
Affiliation State: CA
Affiliation Zip: 91732

Affiliation Type Desc: Operator
Entity Name: Juan Mendoza
Affiliation Phone: (626) 579-1680

Affiliation Type Desc: Parent Corporation
Entity Name: SUPER UNIQUE AUTO REPAIR

Affiliation Type Desc: Property Owner
Entity Name: juan menedoza
Affiliation Address: 11514 GARVEY AVE
Affiliation City: EL MONTE
Affiliation State: CA
Affiliation Country: United States
Affiliation Zip: 91732
Affiliation Phone: (626) 579-1680

Affiliation Type Desc: Document Preparer

SUPER UNIQUE AUTO REPAIR (Continued) **S103993207**

Entity Name: Juan Mendoza

Affiliation Type Desc: Identification Signer
Entity Name: Juan Mendoza
Entity Title: Owner

K79 **AUTO WORKS BODY & PAINT DBA FIX AUTO DOWNTOWN EL M** **RCRA NonGen / NLR** **1024815860**
SSW **11528 GARVEY AVE** **CAL000315337**
1/8-1/4 **EL MONTE, CA 91732**
0.245 mi.
1294 ft. **Site 4 of 6 in cluster K**

Relative:
Lower

Actual:
280 ft.

RCRA NonGen / NLR:
Date form received by agency: 2007-01-12 00:00:00.0
Facility name: AUTO WORKS BODY & PAINT DBA FIX AUTO DOWNTOWN EL MONTE
Facility address: 11528 GARVEY AVE
EL MONTE, CA 91732-3306
EPA ID: CAL000315337
Contact: PETER HONG
Contact address: 11528, GARVEY AVE
EL MONTE, CA 91732
Contact telephone: 626-442-6558
Contact email: PETER.HONG@FIXAUTO.COM
EPA Region: 09
Classification: Non-Generator
Description: Handler: Non-Generators do not presently generate hazardous waste

Owner/Operator Summary:
Owner/operator name: PETER HONG
Owner/operator address: 11528 GARVEY AVE
EL MONTE, CA 91732
Owner/operator telephone: 626-442-6558
Legal status: Other
Owner/Operator Type: Owner

Owner/operator name: PETER HONG
Owner/operator address: 11528, GARVEY AVE
EL MONTE, CA 91732
Owner/operator telephone: 626-442-6558
Legal status: Other
Owner/Operator Type: Operator

Handler Activities Summary:
U.S. importer of hazardous waste: No
Mixed waste (haz. and radioactive): No
Recycler of hazardous waste: No
Transporter of hazardous waste: No
Treater, storer or disposer of HW: No
Underground injection activity: No
On-site burner exemption: No
Furnace exemption: No
Used oil fuel burner: No
Used oil processor: No
User oil refiner: No
Used oil fuel marketer to burner: No
Used oil Specification marketer: No

AUTO WORKS BODY & PAINT DBA FIX AUTO DOWNTOWN EL MONTE (Continued) **1024815860**

Used oil transfer facility: No
Used oil transporter: No

Violation Status: No violations found

K80 **AUTO WERKS BODY & PAINT** **CERS HAZ WASTE** **S113127842**
SSW **11528 E GARVEY AVE** **HAZNET** **N/A**
1/8-1/4 **EL MONTE, CA 91732** **CERS**
0.245 mi. **HWTS**
1294 ft. **Site 5 of 6 in cluster K**

Relative:
Lower

Actual:
280 ft.

CERS HAZ WASTE:
Name: AUTO WERKS - FIX AUTO DOWNTOWN EL MONTE
Address: 11528 E GARVEY AVE
City,State,Zip: EL MONTE, CA 91732
Site ID: 96154
CERS ID: 10284730
CERS Description: Hazardous Waste Generator

HAZNET:
Name: AUTO WERKS BODY & PAINT
Address: 11528 E GARVEY AVE
City,State,Zip: EL MONTE, CA 91732
Contact: POT HONG
Telephone: 6264426558
Mailing Address: 11528 E GARVEY AVE

Year: 2006
Gepaid: CAL000273568
TSD EPA ID: CAD099452708
CA Waste Code: 221 - Waste oil and mixed oil
Disposal Method: R01 - Recycler
Tons: 0.209

Additional Info:
Year: 2006
Gen EPA ID: CAL000273568

Shipment Date: 20060518
Creation Date: 8/24/2006 18:32:30
Receipt Date: 20060518
Manifest ID: 25119088
Trans EPA ID: CAD982488470
Trans Name: SWIFT OIL VACUUM INC
TSDF EPA ID: CAD099452708
Trans Name: INDUSTRIAL SERVICE OIL CO INC
TSDF Alt EPA ID: CAD099452708
CA Waste Code: 221 - Waste oil and mixed oil
Disposal Method: R01 - Recycler
Quantity Tons: 0.209
Waste Quantity: 55
Quantity Unit: G

CERS:
Name: AUTO WERKS - FIX AUTO DOWNTOWN EL MONTE
Address: 11528 E GARVEY AVE

AUTO WERKS BODY & PAINT (Continued) **S113127842**

City,State,Zip: EL MONTE, CA 91732
Site ID: 96154
CERS ID: 10284730
CERS Description: Chemical Storage Facilities

Violations:
Site ID: 96154
Site Name: Auto Werks - Fix Auto Downtown El Monte
Violation Date: 02-06-2017
Citation: HSC 6.95 25508(a)(1) - California Health and Safety Code, Chapter 6.95, Section(s) 25508(a)(1)
Violation Description: Failure to establish and electronically submit an adequate emergency response plan and procedures for a release or threatened release of a hazardous material.
Violation Notes: Returned to compliance on 02/08/2017.
Violation Division: Los Angeles County Fire Department
Violation Program: HMRRP
Violation Source: CERS

Site ID: 96154
Site Name: Auto Werks - Fix Auto Downtown El Monte
Violation Date: 02-06-2017
Citation: 19 CCR 6.95 25508(a)(1) - California Code of Regulations, Title 19, Chapter 6.95, Section(s) 25508(a)(1)
Violation Description: Failure to complete and electronically submit the Business Activities Page and/or Business Owner Operator Identification Page.
Violation Notes: Returned to compliance on 02/08/2017. say yes to HM.
Violation Division: Los Angeles County Fire Department
Violation Program: HMRRP
Violation Source: CERS

Site ID: 96154
Site Name: Auto Werks - Fix Auto Downtown El Monte
Violation Date: 02-06-2017
Citation: HSC 6.5 Multiple - California Health and Safety Code, Chapter 6.5, Section(s) Multiple
Violation Description: Hazardous Waste Generator Program - Training - General
Violation Notes: Returned to compliance on 06/20/2017.
Violation Division: Los Angeles County Fire Department
Violation Program: HW
Violation Source: CERS

Site ID: 96154
Site Name: Auto Werks - Fix Auto Downtown El Monte
Violation Date: 09-12-2013
Citation: HSC 6.95 25505(a) - California Health and Safety Code, Chapter 6.95, Section(s) 25505(a)
Violation Description: Owner/Operator failed to complete and/or submit a Hazardous Materials Business Plan when storing hazardous materials at or above the thresholds quantities of 55 gallons/500 lbs/200 cubic feet.
Violation Notes: Facility failed to submit Hazardous Materials Business Plan and Chemical Inventory in the California Environmental Reporting System.
Violation Division: Los Angeles County Fire Department
Violation Program: HMRRP
Violation Source: CERS

Site ID: 96154
Site Name: Auto Werks - Fix Auto Downtown El Monte

AUTO WERKS BODY & PAINT (Continued) **S113127842**

Violation Date: 02-06-2017
Citation: HSC 6.95 25508(a)(1) - California Health and Safety Code, Chapter 6.95, Section(s) 25508(a)(1)
Violation Description: Failure to complete and electronically submit a site map with all required content.
Violation Notes: Returned to compliance on 02/08/2017. ADD FIRE EXTINGUISHER, SCALE.
Violation Division: Los Angeles County Fire Department
Violation Program: HMRRP
Violation Source: CERS

Site ID: 96154
Site Name: Auto Werks - Fix Auto Downtown El Monte
Violation Date: 09-12-2013
Citation: 22 CCR 12 66262.40(a) - California Code of Regulations, Title 22, Chapter 12, Section(s) 66262.40(a)
Violation Description: Failure to maintain uniform hazardous waste manifest, consolidated manifest, or bills of lading copies for three years.
Violation Notes: Facility failed to provide manifest for paint-related waste.
Violation Division: Los Angeles County Fire Department
Violation Program: HW
Violation Source: CERS

Evaluation:
Eval General Type: Compliance Evaluation Inspection
Eval Date: 02-06-2017
Violations Found: Yes
Eval Type: Routine done by local agency
Eval Notes: Peter Hong, owner
Eval Division: Los Angeles County Fire Department
Eval Program: HW
Eval Source: CERS

Eval General Type: Compliance Evaluation Inspection
Eval Date: 09-12-2013
Violations Found: Yes
Eval Type: Routine done by local agency
Eval Notes: Inspected by Z. Songco Consent given by Bill Thai
Eval Division: Los Angeles County Fire Department
Eval Program: HW
Eval Source: CERS

Eval General Type: Compliance Evaluation Inspection
Eval Date: 02-06-2017
Violations Found: Yes
Eval Type: Routine done by local agency
Eval Notes: Peter Hong, owner
Eval Division: Los Angeles County Fire Department
Eval Program: HMRRP
Eval Source: CERS

Eval General Type: Other/Unknown
Eval Date: 06-20-2017
Violations Found: No
Eval Type: Other, not routine, done by local agency
Eval Notes: EPA ACTIVE.
Eval Division: Los Angeles County Fire Department
Eval Program: HW

AUTO WERKS BODY & PAINT (Continued) **S113127842**

Eval Source: CERS

Eval General Type: Compliance Evaluation Inspection
Eval Date: 09-12-2013
Violations Found: Yes
Eval Type: Routine done by local agency
Eval Notes: Inspected by Z. Songco Consent given by Bill Thai
Eval Division: Los Angeles County Fire Department
Eval Program: HMRRP
Eval Source: CERS

Eval General Type: Other/Unknown
Eval Date: 02-08-2017
Violations Found: No
Eval Type: Other, not routine, done by local agency
Eval Notes: CERS ISSUES RESOLVED.
Eval Division: Los Angeles County Fire Department
Eval Program: HMRRP
Eval Source: CERS

Eval General Type: Compliance Evaluation Inspection
Eval Date: 09-12-2013
Violations Found: No
Eval Type: Routine done by local agency
Eval Division: Los Angeles County Fire Department
Eval Program: HMRRP
Eval Source: CERS

Eval General Type: Compliance Evaluation Inspection
Eval Date: 09-12-2013
Violations Found: No
Eval Type: Routine done by local agency
Eval Division: Los Angeles County Fire Department
Eval Program: HW
Eval Source: CERS

Enforcement Action:
Site ID: 96154
Site Name: Auto Werks - Fix Auto Downtown El Monte
Site Address: 11528 E GARVEY AVE
Site City: EL MONTE
Site Zip: 91732
Enf Action Date: 09-12-2013
Enf Action Type: Notice of Violation (Unified Program)
Enf Action Description: Notice of Violation Issued by the Inspector at the Time of Inspection
Enf Action Division: Los Angeles County Fire Department
Enf Action Program: HMRRP
Enf Action Source: CERS

Site ID: 96154
Site Name: Auto Werks - Fix Auto Downtown El Monte
Site Address: 11528 E GARVEY AVE
Site City: EL MONTE
Site Zip: 91732
Enf Action Date: 09-12-2013
Enf Action Type: Notice of Violation (Unified Program)
Enf Action Description: Notice of Violation Issued by the Inspector at the Time of Inspection

AUTO WERKS BODY & PAINT (Continued) **S113127842**

Enf Action Division: Los Angeles County Fire Department
Enf Action Program: HW
Enf Action Source: CERS

Coordinates:
Site ID: 96154
Facility Name: Auto Werks - Fix Auto Downtown El Monte
Env Int Type Code: HWG
Program ID: 10284730
Ref Point Type Desc: Center of a facility or station.
Latitude: 34.062430
Longitude: -118.026860

Affiliation:
Affiliation Type Desc: Facility Mailing Address
Entity Name: Mailing Address
Affiliation Address: 11528 Garvey Ave
Affiliation City: El Monte
Affiliation State: CA
Affiliation Zip: 91732

Affiliation Type Desc: CUPA District
Entity Name: Los Angeles County Fire
Affiliation Address: 5825 Rickenbacker Road
Affiliation City: Commerce
Affiliation State: CA
Affiliation Zip: 90040-3027
Affiliation Phone: (323) 890-4045

Affiliation Type Desc: Environmental Contact
Entity Name: peter hong
Affiliation Address: 11528 Garvey Ave
Affiliation City: El Monte
Affiliation State: CA
Affiliation Zip: 91732

Affiliation Type Desc: Legal Owner
Entity Name: peter hong
Affiliation Address: 11528 Garvey Ave
Affiliation City: El Monte
Affiliation State: CA
Affiliation Country: United States
Affiliation Zip: 91732
Affiliation Phone: (626) 230-8659

Affiliation Type Desc: Operator
Entity Name: Auto Works Body & Paint
Affiliation Phone: (626) 442-6558

Affiliation Type Desc: Document Preparer
Entity Name: peter hong

Affiliation Type Desc: Identification Signer
Entity Name: peter hong

Affiliation Type Desc: Parent Corporation

AUTO WERKS BODY & PAINT (Continued) **S113127842**

Entity Name: AUTO WORKS

HWTS:

Name:	AUTO WERKS BODY & PAINT
Address:	11528 E GARVEY AVE
City,State,Zip:	EL MONTE, CA 91732
EPA ID:	CAL000273568
Inactive Date:	06/30/2006
Create Date:	07/31/2003
Last Act Date:	10/15/2007
Mailing Address:	11528 E GARVEY AVE
Mailing City,State,Zip:	EL MONTE, CA 91732
Owner Name:	POT HONG
Owner Address:	11528 E GARVEY AVE
Owner City,State,Zip:	EL MONTE, CA 917700000
Contact Name:	POT HONG
Contact Address:	11528 E GARVEY AVE
City,State,Zip:	EL MONTE, CA 91732

NAICS:

EPA ID:	CAL000273568
Create Date:	2003-07-31 15:24:52
NAICS Code:	811121
NAICS Description:	Automotive Body, Paint, and Interior Repair and Maintenance
Issued EPA ID Date:	2003-07-31 15:24:52
Inactive Date:	2006-06-30 14:21:37
Facility Name:	AUTO WERKS BODY & PAINT
Facility Address:	11528 E GARVEY AVE
Facility City:	EL MONTE
Facility County:	19
Facility State:	CA
Facility Zip:	91732

K81 **SUPERIOR ENGINES, INC.** **HAZNET** **S103624239**
SSW **11528 E GARVEY AVE** **LOS ANGELES CO. HMS** **N/A**
1/8-1/4 **EL MONTE, CA 91732** **WIP**
0.245 mi. **HWTS**
1294 ft. **Site 6 of 6 in cluster K**

Relative: **Lower**
Actual: **280 ft.**

HAZNET:

Name:	AUTO WORKS BODY & PAINT DBA FIX AUTO DOWNTOWN EL MONTE
Address:	11528 GARVEY AVE
City,State,Zip:	EL MONTE, CA 917323306
Contact:	PETER HONG
Telephone:	6264426558
Mailing Address:	11528 GARVEY AVE
Year:	2017
Gepaid:	CAL000315337
TSD EPA ID:	CAD008252405
CA Waste Code:	214 - Unspecified solvent mixture
Disposal Method:	H061 - Fuel Blending Prior To Energy Recovery At Another Site
Tons:	0.1692
Year:	2016
Gepaid:	CAL000315337

SUPERIOR ENGINES, INC. (Continued) **S103624239**

TSD EPA ID: CAD008252405
CA Waste Code: 214 - Unspecified solvent mixture
Disposal Method: H061 - Fuel Blending Prior To Energy Recovery At Another Site
Tons: 0.09

Year: 2016
Gepaid: CAL000315337
TSD EPA ID: CAD008252405
CA Waste Code: 133 - Aqueous solution with total organic residues 10 percent or more
Disposal Method: H061 - Fuel Blending Prior To Energy Recovery At Another Site
Tons: 0.22518

Year: 2016
Gepaid: CAL000315337
TSD EPA ID: CAD008252405
CA Waste Code: 352 - Other organic solids
Disposal Method: H061 - Fuel Blending Prior To Energy Recovery At Another Site
Tons: 0.25

Year: 2016
Gepaid: CAL000315337
TSD EPA ID: CAD008252405
CA Waste Code: 221 - Waste oil and mixed oil
Disposal Method: H061 - Fuel Blending Prior To Energy Recovery At Another Site
Tons: 0.285

Year: 2012
Gepaid: CAL000315337
TSD EPA ID: CAT000613893
CA Waste Code: 212 - Oxygenated solvents (acetone, butanol, ethyl acetate, etc.)
Disposal Method: H141 - Storage, Bulking, And/Or Transfer Off Site--No Treatment/Reovery (H010-H129) Or (H131-H135)
Tons: 0.066

Year: 2011
Gepaid: CAL000315337
TSD EPA ID: TXD077603371
CA Waste Code: 212 - Oxygenated solvents (acetone, butanol, ethyl acetate, etc.)
Disposal Method: H061 - Fuel Blending Prior To Energy Recovery At Another Site
Tons: 0.075

Year: 2010
Gepaid: CAL000315337
TSD EPA ID: CAT000613893
CA Waste Code: 212 - Oxygenated solvents (acetone, butanol, ethyl acetate, etc.)
Disposal Method: H141 - Storage, Bulking, And/Or Transfer Off Site--No Treatment/Reovery (H010-H129) Or (H131-H135)
Tons: 0.075

Year: 2009
Gepaid: CAL000315337
TSD EPA ID: CAD008252405
CA Waste Code: 214 - Unspecified solvent mixture
Disposal Method: H061 - Fuel Blending Prior To Energy Recovery At Another Site
Tons: 0.126

SUPERIOR ENGINES, INC. (Continued) **S103624239**

Additional Info:
Year: 2017
Gen EPA ID: CAL000315337

Shipment Date: 20170428
Creation Date: 5/12/2018 18:32:44
Receipt Date: 20170428
Manifest ID: 016996538JJK
Trans EPA ID: CAD008252405
Trans Name: PACIFIC RESOURCE RECOVERY SERVICES
TSDF EPA ID: CAD008252405
Trans Name: PACIFIC RESOURCE RECOVERY SERVICES
CA Waste Code: 214 - Unspecified solvent mixture
RCRA Code: F005
Disposal Method: H061 - Fuel Blending Prior To Energy Recovery At Another Site
Quantity Tons: 0.1692
Waste Quantity: 47
Quantity Unit: G
Additional Code 1: F003
Additional Code 2: D001

Additional Info:
Year: 2009
Gen EPA ID: CAL000315337

Shipment Date: 20090105
Creation Date: 5/12/2009 18:30:08
Receipt Date: 20090105
Manifest ID: 004995676JJK
Trans EPA ID: CAR000194837
Trans Name: PACIFIC COAST LACQUER
TSDF EPA ID: CAD008252405
Trans Name: PACIFIC RESOURCE RECOVERY
CA Waste Code: 214 - Unspecified solvent mixture
RCRA Code: F005
Disposal Method: H061 - Fuel Blending Prior To Energy Recovery At Another Site
Quantity Tons: 0.126
Waste Quantity: 35
Quantity Unit: G
Additional Code 1: F003
Additional Code 2: D001

Additional Info:
Year: 2011
Gen EPA ID: CAL000315337

Shipment Date: 20110110
Creation Date: 5/25/2012 20:30:28
Receipt Date: 20120119
Manifest ID: 002888163SKS
Trans EPA ID: TXR000050930
Trans Name: SAFETY-KLEEN SYSTEMS INC
TSDF EPA ID: TXD077603371
Trans Name: SAFETY-KLEEN SYSTEMS INC
CA Waste Code: 212 - Oxygenated solvents (acetone, butanol, ethyl acetate, etc.
RCRA Code: F005

SUPERIOR ENGINES, INC. (Continued) **S103624239**

Disposal Method:	H061 - Fuel Blending Prior To Energy Recovery At Another Site
Quantity Tons:	0.075
Waste Quantity:	150
Quantity Unit:	P
Additional Code 1:	F003
Additional Code 2:	D035
Additional Code 3:	D001

Additional Info:

Year:	2010
Gen EPA ID:	CAL000315337
Shipment Date:	20100329
Creation Date:	12/3/2010 18:30:22
Receipt Date:	20100401
Manifest ID:	002277619SKS
Trans EPA ID:	TXR000050930
Trans Name:	SAFETY-KLEEN SYSTEMS INC
TSDF EPA ID:	CAT000613893
Trans Name:	SAFETY-KLEEN SYSTEMS INC
CA Waste Code:	212 - Oxygenated solvents (acetone, butanol, ethyl acetate, etc.
RCRA Code:	F003
Disposal Method:	H141 - Storage, Bulking, And/Or Transfer Off Site--No Treatment/Reovery (H010-H129) Or (H131-H135)
Quantity Tons:	0.075
Waste Quantity:	150
Quantity Unit:	P
Additional Code 1:	D039
Additional Code 2:	D035
Additional Code 3:	D018
Additional Code 4:	D001

Additional Info:

Year:	2012
Gen EPA ID:	CAL000315337
Shipment Date:	20121026
Creation Date:	3/22/2013 22:15:24
Receipt Date:	20121030
Manifest ID:	003535247SKS
Trans EPA ID:	TXR000081205
Trans Name:	SAFETY-KLEEN SYSTEMS INC
TSDF EPA ID:	CAT000613893
Trans Name:	SAFETY-KLEEN SYSTEMS INC
CA Waste Code:	212 - Oxygenated solvents (acetone, butanol, ethyl acetate, etc.
RCRA Code:	F003
Disposal Method:	H141 - Storage, Bulking, And/Or Transfer Off Site--No Treatment/Reovery (H010-H129) Or (H131-H135)
Quantity Tons:	0.066
Waste Quantity:	20
Quantity Unit:	G
Additional Code 1:	D039
Additional Code 2:	D035
Additional Code 3:	D018
Additional Code 4:	D001

SUPERIOR ENGINES, INC. (Continued) **S103624239**

LOS ANGELES CO. HMS:
- Name: SUPERIOR MOTORS (DEST)
- Address: 11528 GARVEY AVE
- City,State,Zip: EL MONTE, CA 91731
- Region: LA
- Permit Category: Not reported
- Facility Id: 004293-I04448
- Facility Type: Not reported
- Facility Status: OPEN
- Area: 3C
- Permit Number: Not reported
- Permit Status: Not reported

WIP:
- Name: SUPERIOR ENGINES, INC.
- Address: 11528 E Garvey Ave
- City,State,Zip: EL MONTE, CA 91732
- Region: 4
- File Number: 107.0354
- **File Status: Historical**
- Staff: CCC
- Facility Suite: Not reported

HWTS:
- Name: AUTO WORK BODY & PAINT DBA FIX AUTO DOWNTOWN EL MONTE
- Address: 11528 GARVEY AVE
- City,State,Zip: EL MONTE, CA 917323306
- EPA ID: CAL000315337
- Create Date: 01/12/2007
- Last Act Date: 09/17/2019
- Mailing Address: 11528 GARVEY AVE
- Mailing City,State,Zip: EL MONTE, CA 917323306
- Owner Name: PETER HONG
- Owner Address: 11528 GARVEY AVE
- Owner City,State,Zip: EL MONTE, CA 917323306
- Contact Name: PETER HONG
- Contact Address: 11528 GARVEY AVE
- City,State,Zip: EL MONTE, CA 91732

NAICS:
- EPA ID: CAL000315337
- Create Date: 2007-01-12 11:06:45
- NAICS Code: 811121
- NAICS Description: Automotive Body, Paint, and Interior Repair and Maintenance
- Issued EPA ID Date: 2007-01-12 11:06:45
- Facility Name: AUTO WORK BODY & PAINT DBA FIX AUTO DOWNTOWN EL MONTE
- Facility Address: 11528 GARVEY AVE
- Facility City: EL MONTE
- Facility County: 19
- Facility State: CA
- Facility Zip: 917323306

M82 **WESTERN DENTAL SERVICES INC** **CERS HAZ WASTE** **S113082207**
NW **11450 VALLEY BLVD** **HAZNET** **N/A**
1/8-1/4 **EL MONTE, CA 91731** **HWTS**
0.245 mi.
1295 ft. **Site 1 of 9 in cluster M**

Relative:
Lower

Actual:
282 ft.

CERS HAZ WASTE:

Name:	WESTERN DENTAL
Address:	11450 VALLEY BLVD
City,State,Zip:	EL MONTE, CA 91731
Site ID:	171204
CERS ID:	10448422
CERS Description:	Hazardous Waste Generator

Evaluation:

Eval General Type:	Compliance Evaluation Inspection
Eval Date:	07-09-2015
Violations Found:	No
Eval Type:	Routine done by local agency
Eval Notes:	Nancy Chacon
Eval Division:	Los Angeles County Fire Department
Eval Program:	HW
Eval Source:	CERS

Eval General Type:	Compliance Evaluation Inspection
Eval Date:	07-22-2019
Violations Found:	No
Eval Type:	Routine done by local agency
Eval Notes:	Valerie Aldrigde, FloorSupervisor
Eval Division:	Los Angeles County Fire Department
Eval Program:	HW
Eval Source:	CERS

Coordinates:

Site ID:	171204
Facility Name:	Western Dental
Env Int Type Code:	HWG
Program ID:	10448422
Ref Point Type Desc:	Center of a facility or station.
Latitude:	34.069020
Longitude:	-118.028710

Affiliation:

Affiliation Type Desc:	Document Preparer
Entity Name:	Gerardo Mejia

Affiliation Type Desc:	Environmental Contact
Entity Name:	Edward Saldana
Affiliation Address:	530 South Main St.
Affiliation City:	Orange
Affiliation State:	CA
Affiliation Zip:	92868

Affiliation Type Desc:	Facility Mailing Address
Entity Name:	Mailing Address
Affiliation Address:	530 South Main St.
Affiliation City:	Orange
Affiliation State:	CA
Affiliation Zip:	92868

WESTERN DENTAL SERVICES INC (Continued) **S113082207**

Affiliation Type Desc:	Legal Owner
Entity Name:	Western Dental Services, Inc
Affiliation Address:	530 South Main St.
Affiliation City:	Orange
Affiliation State:	CA
Affiliation Country:	United States
Affiliation Zip:	92868
Affiliation Phone:	(714) 480-3000
Affiliation Type Desc:	Operator
Entity Name:	Western Dental Services, Inc
Affiliation Phone:	(714) 480-3000
Affiliation Type Desc:	Parent Corporation
Entity Name:	Western Dental Services, Inc.
Affiliation Type Desc:	Property Owner
Entity Name:	Yong O. Hwang
Affiliation Address:	723 Charmel Lane
Affiliation City:	Pacific Palisades,
Affiliation State:	CA
Affiliation Country:	United States
Affiliation Zip:	90272
Affiliation Phone:	(310) 573-9145
Affiliation Type Desc:	CUPA District
Entity Name:	Los Angeles County Fire
Affiliation Address:	5825 Rickenbacker Road
Affiliation City:	Commerce
Affiliation State:	CA
Affiliation Zip:	90040-3027
Affiliation Phone:	(323) 890-4045
Affiliation Type Desc:	Identification Signer
Entity Name:	Gerardo Mejia

HAZNET:

Name:	WESTERN DENTAL SERVICES INC
Address:	11450 VALLEY BLVD
City,State,Zip:	EL MONTE, CA 917310000
Contact:	KAREN NGUYEN
Telephone:	7145713564
Mailing Address:	530 S MAIN STREET
Year:	2015
Gepaid:	CAL000149157
TSD EPA ID:	CAD008252405
CA Waste Code:	551 - Laboratory waste chemicals
Disposal Method:	H061 - Fuel Blending Prior To Energy Recovery At Another Site
Tons:	0.02085
Year:	2014
Gepaid:	CAL000149157
TSD EPA ID:	OKD00040239
CA Waste Code:	551 - Laboratory waste chemicals

WESTERN DENTAL SERVICES INC (Continued) **S113082207**

Disposal Method: -
Tons: 0.0417

Year: 2013
Gepaid: CAL000149157
TSD EPA ID: CAD044429835
CA Waste Code: 723 - Liquids with chromium (VI) >= 500 Mg./L
Disposal Method: -

Year: 2013
Gepaid: CAL000149157
TSD EPA ID: CAD044429835
CA Waste Code: 223 - Unspecified oil-containing waste
Disposal Method: -

Year: 2013
Gepaid: CAL000149157
TSD EPA ID: CAD044429835
CA Waste Code: 343 - Unspecified organic liquid mixture
Disposal Method: H141 - Storage, Bulking, And/Or Transfer Off Site--No Treatment/Reovery (H010-H129) Or (H131-H135)
Tons: 0.034

Year: 2013
Gepaid: CAL000149157
TSD EPA ID: CAD044429835
CA Waste Code: 343 - Unspecified organic liquid mixture
Disposal Method: -

Year: 2012
Gepaid: CAL000149157
TSD EPA ID: CAD044429835
CA Waste Code: 343 - Unspecified organic liquid mixture
Disposal Method: H141 - Storage, Bulking, And/Or Transfer Off Site--No Treatment/Reovery (H010-H129) Or (H131-H135)
Tons: 0.034

Year: 2011
Gepaid: CAL000149157
TSD EPA ID: CAD044429835
CA Waste Code: 343 - Unspecified organic liquid mixture
Disposal Method: H141 - Storage, Bulking, And/Or Transfer Off Site--No Treatment/Reovery (H010-H129) Or (H131-H135)
Tons: 0.017

Year: 2009
Gepaid: CAL000149157
TSD EPA ID: CAD044429835
CA Waste Code: 223 - Unspecified oil-containing waste
Disposal Method: -

Year: 2009
Gepaid: CAL000149157
TSD EPA ID: CAD044429835
CA Waste Code: 723 - Liquids with chromium (VI) >= 500 Mg./L
Disposal Method: -

WESTERN DENTAL SERVICES INC (Continued) **S113082207**

Click this hyperlink while viewing on your computer to access
46 additional CA HAZNET: record(s) in the EDR Site Report.

Additional Info:

Year:	2006
Gen EPA ID:	CAL000149157
Shipment Date:	20061218
Creation Date:	4/19/2007 18:31:22
Receipt Date:	20061226
Manifest ID:	000892720JJK
Trans EPA ID:	CAL000827859
Trans Name:	ETS A DIVISION OF STERICYCLE INC
TSDF EPA ID:	CAL000175030
Trans Name:	IONIZATION RESEARCH/ECOSOLUTIONS
CA Waste Code:	343 - Unspecified organic liquid mixture
RCRA Code:	D001
Disposal Method:	H141 - Storage, Bulking, And/Or Transfer Off Site--No Treatment/Reovery (H010-H129) Or (H131-H135)
Quantity Tons:	0.017
Waste Quantity:	5
Quantity Unit:	G
Shipment Date:	20060731
Creation Date:	9/28/2006 18:30:24
Receipt Date:	20060807
Manifest ID:	24427598
Trans EPA ID:	CAL000827859
Trans Name:	ETS A DVISION OF STERICYLE INC
TSDF EPA ID:	CAL000175030
Trans Name:	ECO SOLUTIONS A DIVISION OF STERICYCLE INC
TSDF Alt EPA ID:	CAL000175030
CA Waste Code:	212 - Oxygenated solvents (acetone, butanol, ethyl acetate, etc.
RCRA Code:	D001
Disposal Method:	H01 - Transfer Station
Quantity Tons:	0.0132
Waste Quantity:	4
Quantity Unit:	G
Shipment Date:	20060508
Creation Date:	8/10/2006 18:36:07
Receipt Date:	20060515
Manifest ID:	24427499
Trans EPA ID:	CAL000827859
Trans Name:	ETS A DVISION OF STERICYLE INC
TSDF EPA ID:	CAL000175030
Trans Name:	ECO SOLUTIONS A DIVISION OF STERICYCLE INC
TSDF Alt EPA ID:	CAL000175030
CA Waste Code:	135 - Unspecified aqueous solution
Disposal Method:	T01 - Treatment, Tank
Quantity Tons:	0.021
Waste Quantity:	5
Quantity Unit:	G
Shipment Date:	20060313
Creation Date:	7/14/2006 18:30:33

WESTERN DENTAL SERVICES INC (Continued) **S113082207**

Receipt Date:	20060320
Manifest ID:	24427314
Trans EPA ID:	CAL000827859
Trans Name:	ETS A DVISION OF STERICYLE INC
TSDF EPA ID:	CAL000175030
Trans Name:	ECO SOLUTIONS A DIVISION OF STERICYCLE INC
TSDF Alt EPA ID:	CAL000175030
CA Waste Code:	212 - Oxygenated solvents (acetone, butanol, ethyl acetate, etc.
RCRA Code:	D001
Disposal Method:	H01 - Transfer Station
Quantity Tons:	0.0132
Waste Quantity:	4
Quantity Unit:	G

Shipment Date:	20060309
Creation Date:	7/5/2006 12:04:15
Receipt Date:	20060314
Manifest ID:	23455175
Trans EPA ID:	MAD039322250
Trans Name:	CLEAN HARBORS ENV SERVICES INC
Trans 2 EPA ID:	UTD986382133
Trans 2 Name:	TW COMPANY
TSDF EPA ID:	UTD981552177
Trans Name:	CLEAN HARBORS ARAGONITE LLC
CA Waste Code:	352 - Other organic solids
RCRA Code:	D028
Disposal Method:	T03 - Treatment, Incineration
Quantity Tons:	0.005
Waste Quantity:	10
Quantity Unit:	P

Additional Info:

Year:	1999
Gen EPA ID:	CAL000149157

Shipment Date:	19991206
Creation Date:	2/15/2000 0:00:00
Receipt Date:	19991210
Manifest ID:	99249842
Trans EPA ID:	CAL000190216
TSDF EPA ID:	CAD028409019
TSDF Alt EPA ID:	CAD028409019
CA Waste Code:	181 - Other inorganic solid waste Organics
RCRA Code:	D009
Disposal Method:	H01 - Transfer Station
Quantity Tons:	0.001
Waste Quantity:	0.25
Quantity Unit:	G

Shipment Date:	19991008
Creation Date:	12/17/1999 0:00:00
Receipt Date:	19991015
Manifest ID:	99249667
Trans EPA ID:	CAL000190216
TSDF EPA ID:	CAD028409019
TSDF Alt EPA ID:	CAD028409019
CA Waste Code:	212 - Oxygenated solvents (acetone, butanol, ethyl acetate, etc.

WESTERN DENTAL SERVICES INC (Continued) **S113082207**

RCRA Code: D001
Disposal Method: H01 - Transfer Station
Quantity Tons: 0.0165
Waste Quantity: 5
Quantity Unit: G

Shipment Date: 19990421
Creation Date: 6/10/1999 0:00:00
Receipt Date: 19990430
Manifest ID: 98820598
Trans EPA ID: CAL000827859
TSDF EPA ID: CAD028409019
CA Waste Code: 212 - Oxygenated solvents (acetone, butanol, ethyl acetate, etc.
RCRA Code: D001
Disposal Method: H01 - Transfer Station
Quantity Tons: 0.0165
Waste Quantity: 5
Quantity Unit: G

Shipment Date: 19990109
Creation Date: 3/1/1999 0:00:00
Receipt Date: 19990113
Manifest ID: 98236890
Trans EPA ID: CAD020763751
TSDF EPA ID: CAD028409019
CA Waste Code: 181 - Other inorganic solid waste Organics
RCRA Code: D009
Disposal Method: H01 - Transfer Station
Quantity Tons: 0.0009
Waste Quantity: 0.225
Quantity Unit: G

Shipment Date: 19990109
Creation Date: 3/1/1999 0:00:00
Receipt Date: 19990113
Manifest ID: 96800600
Trans EPA ID: CAD020763751
TSDF EPA ID: CAD000088252
CA Waste Code: 181 - Other inorganic solid waste Organics
RCRA Code: D008
Disposal Method: H01 - Transfer Station
Quantity Tons: 0.0195
Waste Quantity: 39
Quantity Unit: P

Additional Info:
Year: 2004
Gen EPA ID: CAL000149157

Shipment Date: 20040930
Creation Date: 12/21/2004 18:30:50
Receipt Date: 20041007
Manifest ID: 22798029
Trans EPA ID: CAL000160111
Trans Name: ALLIANCE ENVIRONMENTAL GROUP
Trans 2 EPA ID: CAR000017657
Trans 2 Name: BDC - SPECIAL WASTE SERVICES

WESTERN DENTAL SERVICES INC (Continued) **S113082207**

TSDF EPA ID:	CAD009007626
Trans Name:	AZUSA LAND RECLAMATION
TSDF Alt EPA ID:	CAD009007626
CA Waste Code:	151 - Asbestos-containing waste
Disposal Method:	D80 - Disposal, Land Fill
Quantity Tons:	0.33712
Waste Quantity:	0.4
Quantity Unit:	Y
Shipment Date:	20040927
Creation Date:	1/6/2005 18:32:03
Receipt Date:	20041004
Manifest ID:	24283614
Trans EPA ID:	CAL000827859
Trans Name:	ETS A DVISION OF STERICYLE INC
TSDF EPA ID:	CAL000175030
Trans Name:	ECO SOLUTIONS A DIVISION OF STERICYCLE INC
TSDF Alt EPA ID:	CAL000175030
CA Waste Code:	212 - Oxygenated solvents (acetone, butanol, ethyl acetate, etc.
RCRA Code:	D001
Disposal Method:	H01 - Transfer Station
Quantity Tons:	0.0132
Waste Quantity:	4
Quantity Unit:	G
Shipment Date:	20040927
Creation Date:	1/6/2005 18:32:03
Receipt Date:	20041004
Manifest ID:	24283614
Trans EPA ID:	CAL000827859
Trans Name:	ETS A DVISION OF STERICYLE INC
TSDF EPA ID:	CAL000175030
Trans Name:	ECO SOLUTIONS A DIVISION OF STERICYCLE INC
TSDF Alt EPA ID:	CAL000175030
CA Waste Code:	181 - Other inorganic solid waste Organics
RCRA Code:	D009
Disposal Method:	H01 - Transfer Station
Quantity Tons:	0.02085
Waste Quantity:	5
Quantity Unit:	G
Shipment Date:	20040706
Creation Date:	11/1/2004 12:36:11
Receipt Date:	20040712
Manifest ID:	23858608
Trans EPA ID:	CAL000827859
Trans Name:	ETS A DVISION OF STERICYLE INC
TSDF EPA ID:	CAL000175030
Trans Name:	ECO SOLUTIONS A DIVISION OF STERICYCLE INC
TSDF Alt EPA ID:	CAL000175030
CA Waste Code:	181 - Other inorganic solid waste Organics
RCRA Code:	D009
Disposal Method:	- Not reported
Quantity Tons:	0.02085
Waste Quantity:	5
Quantity Unit:	G

WESTERN DENTAL SERVICES INC (Continued) **S113082207**

Shipment Date:	20040510
Creation Date:	10/15/2004 10:46:40
Receipt Date:	20040517
Manifest ID:	23858419
Trans EPA ID:	CAL000827859
Trans Name:	ETS A DVISION OF STERICYLE INC
TSDF EPA ID:	CAL000175030
Trans Name:	ECO SOLUTIONS A DIVISION OF STERICYCLE INC
TSDF Alt EPA ID:	CAL000175030
CA Waste Code:	181 - Other inorganic solid waste Organics
RCRA Code:	D009
Disposal Method:	H01 - Transfer Station
Quantity Tons:	0.02085
Waste Quantity:	5
Quantity Unit:	G

Shipment Date:	20040412
Creation Date:	10/14/2004 7:49:48
Receipt Date:	20040419
Manifest ID:	22849190
Trans EPA ID:	CAL000827859
Trans Name:	ETS-DIVISION OF STERICYCLE INC
TSDF EPA ID:	CAL000175030
Trans Name:	ECO SOLUTIONS A DIVISION OF STERICYCLE INC
TSDF Alt EPA ID:	CAL000175030
CA Waste Code:	181 - Other inorganic solid waste Organics
RCRA Code:	D009
Disposal Method:	H01 - Transfer Station
Quantity Tons:	0.02085
Waste Quantity:	5
Quantity Unit:	G

Shipment Date:	20040315
Creation Date:	8/23/2004 8:16:48
Receipt Date:	20040322
Manifest ID:	22849081
Trans EPA ID:	CAL000827859
Trans Name:	ETS-DIVISION OF STERICYCLE INC
TSDF EPA ID:	CAL000175030
Trans Name:	ECO SOLUTIONS A DIVISION OF STERICYCLE INC
TSDF Alt EPA ID:	CAL000175030
CA Waste Code:	212 - Oxygenated solvents (acetone, butanol, ethyl acetate, etc.
RCRA Code:	D001
Disposal Method:	H01 - Transfer Station
Quantity Tons:	0.0132
Waste Quantity:	4
Quantity Unit:	G

Shipment Date:	20040216
Creation Date:	8/20/2004 9:31:41
Receipt Date:	20040223
Manifest ID:	22848924
Trans EPA ID:	CAL000827859
Trans Name:	ETS-DIVISION OF STERICYCLE INC
TSDF EPA ID:	CAL000175030
Trans Name:	ECO SOLUTIONS A DIVISION OF STERICYCLE INC
TSDF Alt EPA ID:	CAL000175030

WESTERN DENTAL SERVICES INC (Continued) **S113082207**

CA Waste Code: 181 - Other inorganic solid waste Organics
RCRA Code: D009
Disposal Method: H01 - Transfer Station
Quantity Tons: 0.02085
Waste Quantity: 5
Quantity Unit: G

Shipment Date: 20040119
Creation Date: 8/19/2004 11:23:00
Receipt Date: 20040126
Manifest ID: 22848909
Trans EPA ID: CAL000827859
Trans Name: ETS-DIVISION OF STERICYCLE INC
TSDF EPA ID: CAL000175030
Trans Name: ECO SOLUTIONS A DIVISION OF STERICYCLE INC
TSDF Alt EPA ID: CAL000175030
CA Waste Code: 181 - Other inorganic solid waste Organics
RCRA Code: D009
Disposal Method: H01 - Transfer Station
Quantity Tons: 0.02085
Waste Quantity: 5
Quantity Unit: G

Additional Info:
Year: 2012
Gen EPA ID: CAL000149157

Shipment Date: 20120813
Creation Date: 10/10/2012 22:15:39
Receipt Date: 20120827
Manifest ID: 004987186FLE
Trans EPA ID: CAD980891352
Trans Name: STERICYCLE INC
Trans 2 EPA ID: MNS000110924
Trans 2 Name: STERICYCLE SPECIALTY WASTE SOLUTIONS INC
TSDF EPA ID: CAD044429835
Trans Name: CLEAN HARBORS WILMINGTON LLC
CA Waste Code: 343 - Unspecified organic liquid mixture
RCRA Code: D001
Disposal Method: H141 - Storage, Bulking, And/Or Transfer Off Site--No Treatment/Reovery (H010-H129) Or (H131-H135)
Quantity Tons: 0.017
Waste Quantity: 5
Quantity Unit: G

Shipment Date: 20120116
Creation Date: 4/16/2012 20:30:25
Receipt Date: 20120125
Manifest ID: 004546666FLE
Trans EPA ID: CAD980891352
Trans Name: STERICYCLE INC
Trans 2 EPA ID: MNS000110924
Trans 2 Name: STERICYCLE SPECIALTY WASTE SOLUTIONS INC
TSDF EPA ID: CAD044429835
Trans Name: CLEAN HARBORS WILMINGTON LLC
CA Waste Code: 343 - Unspecified organic liquid mixture
RCRA Code: D001

WESTERN DENTAL SERVICES INC (Continued) **S113082207**

Disposal Method:	H141 - Storage, Bulking, And/Or Transfer Off Site--No Treatment/Reovery (H010-H129) Or (H131-H135)
Quantity Tons:	0.017
Waste Quantity:	5
Quantity Unit:	G

Additional Info:

Year:	2015
Gen EPA ID:	CAL000149157
Shipment Date:	20150110
Creation Date:	8/5/2015 22:15:33
Receipt Date:	20150128
Manifest ID:	014001059JJK
Trans EPA ID:	CAL000379113
Trans Name:	MEDASEND BIOMEDICAL
Trans 2 EPA ID:	CAR000241448
Trans 2 Name:	ECC
TSDF EPA ID:	CAD008252405
Trans Name:	PACIFIC RESOURCE RECOVERY
CA Waste Code:	551 - Laboratory waste chemicals 561 Detergent and soap
RCRA Code:	D001
Disposal Method:	H061 - Fuel Blending Prior To Energy Recovery At Another Site
Quantity Tons:	0.02085
Waste Quantity:	5
Quantity Unit:	G

Additional Info:

Year:	1998
Gen EPA ID:	CAL000149157
Shipment Date:	19981106
Creation Date:	1/13/1999 0:00:00
Receipt Date:	19981111
Manifest ID:	98236820
Trans EPA ID:	CAD020763751
TSDF EPA ID:	CAD028409019
TSDF Alt EPA ID:	CAD028409019
CA Waste Code:	212 - Oxygenated solvents (acetone, butanol, ethyl acetate, etc.
RCRA Code:	D001
Disposal Method:	H01 - Transfer Station
Quantity Tons:	0.0165
Waste Quantity:	5
Quantity Unit:	G
Shipment Date:	19980519
Creation Date:	7/15/1998 0:00:00
Receipt Date:	19980527
Manifest ID:	96768036
Trans EPA ID:	CAD020763751
TSDF EPA ID:	CAD000088252
TSDF Alt EPA ID:	CAD000088252
CA Waste Code:	212 - Oxygenated solvents (acetone, butanol, ethyl acetate, etc.
RCRA Code:	D001
Disposal Method:	H01 - Transfer Station
Quantity Tons:	0.0165

WESTERN DENTAL SERVICES INC (Continued) **S113082207**

Waste Quantity:	5
Quantity Unit:	G
Shipment Date:	19980114
Creation Date:	4/16/1998 0:00:00
Receipt Date:	19980123
Manifest ID:	96769048
Trans EPA ID:	CAD020763751
TSDF EPA ID:	CAD050806850
TSDF Alt EPA ID:	CAD050806850
CA Waste Code:	181 - Other inorganic solid waste Organics
RCRA Code:	D009
Disposal Method:	H01 - Transfer Station
Quantity Tons:	0.0002
Waste Quantity:	0.05
Quantity Unit:	G
Shipment Date:	19980114
Creation Date:	3/31/1998 0:00:00
Receipt Date:	19980123
Manifest ID:	96768858
Trans EPA ID:	CAD020763751
TSDF EPA ID:	CAD000088252
TSDF Alt EPA ID:	CAD000088252
CA Waste Code:	343 - Unspecified organic liquid mixture
RCRA Code:	D001
Disposal Method:	H01 - Transfer Station
Quantity Tons:	0.0136
Waste Quantity:	4
Quantity Unit:	G

Additional Info:

Year:	1994
Gen EPA ID:	CAL000149157
Shipment Date:	19941205
Creation Date:	3/28/1996 0:00:00
Receipt Date:	19941207
Manifest ID:	93568554
Trans EPA ID:	CAD020763751
TSDF EPA ID:	CAD982524613
CA Waste Code:	541 - Photochemicals / photo processing waste
RCRA Code:	D011
Disposal Method:	- Not reported
Quantity Tons:	0.0333
Waste Quantity:	8
Quantity Unit:	G
Shipment Date:	19941110
Creation Date:	3/28/1996 0:00:00
Receipt Date:	19941111
Manifest ID:	93568433
Trans EPA ID:	CAD020763751
TSDF EPA ID:	CAD982524613
CA Waste Code:	541 - Photochemicals / photo processing waste
RCRA Code:	D011
Disposal Method:	- Not reported

WESTERN DENTAL SERVICES INC (Continued) **S113082207**

Quantity Tons: 0.025
Waste Quantity: 6
Quantity Unit: G

Shipment Date: 19941011
Creation Date: 3/26/1996 0:00:00
Receipt Date: 19941013
Manifest ID: 93568076
Trans EPA ID: CAD020763751
TSDF EPA ID: CAD982524613
CA Waste Code: 541 - Photochemicals / photo processing waste
RCRA Code: D011
Disposal Method: - Not reported
Quantity Tons: 0.0333
Waste Quantity: 8
Quantity Unit: G

Additional Info:
Year: 2009
Gen EPA ID: CAL000149157

Shipment Date: 20091228
Creation Date: 5/27/2010 18:30:08
Receipt Date: 20100122
Manifest ID: 002487612FLE
Trans EPA ID: CAL000827859
Trans Name: ETS A DIVISION OF STERICYCLE INC
Trans 2 EPA ID: CAD982492399
Trans 2 Name: ALL CHEMICAL DISPOSAL INC
TSDF EPA ID: CAD044429835
Trans Name: CLEAN HARBORS WILMINGTON LLC
CA Waste Code: 343 - Unspecified organic liquid mixture
Disposal Method: - Not reported
Quantity Unit: G

Shipment Date: 20091228
Creation Date: 5/27/2010 18:30:08
Receipt Date: 20100122
Manifest ID: 002487612FLE
Trans EPA ID: CAL000827859
Trans Name: ETS A DIVISION OF STERICYCLE INC
Trans 2 EPA ID: CAD982492399
Trans 2 Name: ALL CHEMICAL DISPOSAL INC
TSDF EPA ID: CAD044429835
Trans Name: CLEAN HARBORS WILMINGTON LLC
CA Waste Code: 723 - Liquids with chromium (VI) > 500 mg/l
RCRA Code: D007
Disposal Method: - Not reported
Quantity Unit: G

Shipment Date: 20091228
Creation Date: 5/27/2010 18:30:08
Receipt Date: 20100122
Manifest ID: 002487612FLE
Trans EPA ID: CAL000827859
Trans Name: ETS A DIVISION OF STERICYCLE INC
Trans 2 EPA ID: CAD982492399

WESTERN DENTAL SERVICES INC (Continued) **S113082207**

Trans 2 Name:	ALL CHEMICAL DISPOSAL INC
TSDF EPA ID:	CAD044429835
Trans Name:	CLEAN HARBORS WILMINGTON LLC
CA Waste Code:	343 - Unspecified organic liquid mixture
RCRA Code:	D001
Disposal Method:	H141 - Storage, Bulking, And/Or Transfer Off Site--No Treatment/Reovery (H010-H129) Or (H131-H135)
Quantity Tons:	0.017
Waste Quantity:	5
Quantity Unit:	G
Shipment Date:	20091228
Creation Date:	5/27/2010 18:30:08
Receipt Date:	20100122
Manifest ID:	002487612FLE
Trans EPA ID:	CAL000827859
Trans Name:	ETS A DIVISION OF STERICYCLE INC
Trans 2 EPA ID:	CAD982492399
Trans 2 Name:	ALL CHEMICAL DISPOSAL INC
TSDF EPA ID:	CAD044429835
Trans Name:	CLEAN HARBORS WILMINGTON LLC
CA Waste Code:	223 - Unspecified oil-containing waste
Disposal Method:	- Not reported
Quantity Unit:	G
Shipment Date:	20090615
Creation Date:	9/23/2009 18:30:30
Receipt Date:	20090624
Manifest ID:	002487577FLE
Trans EPA ID:	CAL000827859
Trans Name:	ETS A DIVISION OF STERICYCLE INC
Trans 2 EPA ID:	CAD982492399
Trans 2 Name:	ALL CHEMICAL DISPOSAL INC
TSDF EPA ID:	CAD044429835
Trans Name:	CLEAN HARBORS WILMINGTON LLC
CA Waste Code:	343 - Unspecified organic liquid mixture
Disposal Method:	- Not reported
Quantity Unit:	G
Shipment Date:	20090615
Creation Date:	9/23/2009 18:30:30
Receipt Date:	20090624
Manifest ID:	002487577FLE
Trans EPA ID:	CAL000827859
Trans Name:	ETS A DIVISION OF STERICYCLE INC
Trans 2 EPA ID:	CAD982492399
Trans 2 Name:	ALL CHEMICAL DISPOSAL INC
TSDF EPA ID:	CAD044429835
Trans Name:	CLEAN HARBORS WILMINGTON LLC
CA Waste Code:	723 - Liquids with chromium (VI) > 500 mg/l
RCRA Code:	D007
Disposal Method:	- Not reported
Quantity Unit:	G
Shipment Date:	20090615
Creation Date:	9/23/2009 18:30:30
Receipt Date:	20090624

WESTERN DENTAL SERVICES INC (Continued) **S113082207**

Manifest ID:	002487577FLE
Trans EPA ID:	CAL000827859
Trans Name:	ETS A DIVISION OF STERICYCLE INC
Trans 2 EPA ID:	CAD982492399
Trans 2 Name:	ALL CHEMICAL DISPOSAL INC
TSDF EPA ID:	CAD044429835
Trans Name:	CLEAN HARBORS WILMINGTON LLC
CA Waste Code:	343 - Unspecified organic liquid mixture
RCRA Code:	D001
Disposal Method:	H141 - Storage, Bulking, And/Or Transfer Off Site--No Treatment/Reovery (H010-H129) Or (H131-H135)
Quantity Tons:	0.034
Waste Quantity:	10
Quantity Unit:	G
Shipment Date:	20090615
Creation Date:	9/23/2009 18:30:30
Receipt Date:	20090624
Manifest ID:	002487577FLE
Trans EPA ID:	CAL000827859
Trans Name:	ETS A DIVISION OF STERICYCLE INC
Trans 2 EPA ID:	CAD982492399
Trans 2 Name:	ALL CHEMICAL DISPOSAL INC
TSDF EPA ID:	CAD044429835
Trans Name:	CLEAN HARBORS WILMINGTON LLC
CA Waste Code:	223 - Unspecified oil-containing waste
Disposal Method:	- Not reported
Quantity Unit:	G

Additional Info:

Year:	2013
Gen EPA ID:	CAL000149157
Shipment Date:	20130830
Creation Date:	11/4/2013 22:15:04
Receipt Date:	20130906
Manifest ID:	004983082FLE
Trans EPA ID:	CAD980891352
Trans Name:	STERICYCLE INC
Trans 2 EPA ID:	MNS000110924
Trans 2 Name:	STERICYCLE SPECIALTY WASTE SOLUTIONS INC
TSDF EPA ID:	CAD044429835
Trans Name:	CLEAN HARBORS WILMINGTON LLC
CA Waste Code:	723 - Liquids with chromium (VI) > 500 mg/l
RCRA Code:	D007
Disposal Method:	- Not reported
Quantity Unit:	G
Shipment Date:	20130830
Creation Date:	11/4/2013 22:15:04
Receipt Date:	20130906
Manifest ID:	004983082FLE
Trans EPA ID:	CAD980891352
Trans Name:	STERICYCLE INC
Trans 2 EPA ID:	MNS000110924
Trans 2 Name:	STERICYCLE SPECIALTY WASTE SOLUTIONS INC
TSDF EPA ID:	CAD044429835

WESTERN DENTAL SERVICES INC (Continued) **S113082207**

Trans Name:	CLEAN HARBORS WILMINGTON LLC
CA Waste Code:	343 - Unspecified organic liquid mixture
RCRA Code:	D001
Disposal Method:	H141 - Storage, Bulking, And/Or Transfer Off Site--No Treatment/Reovery (H010-H129) Or (H131-H135)
Quantity Tons:	0.017
Waste Quantity:	5
Quantity Unit:	G
Shipment Date:	20130830
Creation Date:	11/4/2013 22:15:04
Receipt Date:	20130906
Manifest ID:	004983082FLE
Trans EPA ID:	CAD980891352
Trans Name:	STERICYCLE INC
Trans 2 EPA ID:	MNS000110924
Trans 2 Name:	STERICYCLE SPECIALTY WASTE SOLUTIONS INC
TSDF EPA ID:	CAD044429835
Trans Name:	CLEAN HARBORS WILMINGTON LLC
CA Waste Code:	223 - Unspecified oil-containing waste
Disposal Method:	- Not reported
Quantity Unit:	G
Shipment Date:	20130830
Creation Date:	11/4/2013 22:15:04
Receipt Date:	20130906
Manifest ID:	004983082FLE
Trans EPA ID:	CAD980891352
Trans Name:	STERICYCLE INC
Trans 2 EPA ID:	MNS000110924
Trans 2 Name:	STERICYCLE SPECIALTY WASTE SOLUTIONS INC
TSDF EPA ID:	CAD044429835
Trans Name:	CLEAN HARBORS WILMINGTON LLC
CA Waste Code:	343 - Unspecified organic liquid mixture
Disposal Method:	- Not reported
Quantity Unit:	G
Shipment Date:	20130304
Creation Date:	5/14/2013 22:15:15
Receipt Date:	20130308
Manifest ID:	004983072FLE
Trans EPA ID:	CAD980891352
Trans Name:	STERICYCLE INC
Trans 2 EPA ID:	MNS000110924
Trans 2 Name:	STERICYCLE SPECIALTY WASTE SOLUTIONS INC
TSDF EPA ID:	CAD044429835
Trans Name:	CLEAN HARBORS WILMINGTON LLC
CA Waste Code:	343 - Unspecified organic liquid mixture
Disposal Method:	H141 - Storage, Bulking, And/Or Transfer Off Site--No Treatment/Reovery (H010-H129) Or (H131-H135)
Quantity Tons:	0.017
Waste Quantity:	5
Quantity Unit:	G

Additional Info:

Year:	2000
Gen EPA ID:	CAL000149157

WESTERN DENTAL SERVICES INC (Continued) **S113082207**

Shipment Date:	20001222
Creation Date:	3/22/2001 0:00:00
Receipt Date:	20001229
Manifest ID:	20147437
Trans EPA ID:	CAL000827859
TSDF EPA ID:	CAD028409019
TSDF Alt EPA ID:	CAD028409019
CA Waste Code:	212 - Oxygenated solvents (acetone, butanol, ethyl acetate, etc.
RCRA Code:	D001
Disposal Method:	H01 - Transfer Station
Quantity Tons:	0.0165
Waste Quantity:	5
Quantity Unit:	G

Shipment Date:	20000717
Creation Date:	9/11/2000 0:00:00
Receipt Date:	20000721
Manifest ID:	20148504
Trans EPA ID:	CAL000827859
TSDF EPA ID:	CAD028409019
TSDF Alt EPA ID:	CAD028409019
CA Waste Code:	- Not reported
Disposal Method:	H01 - Transfer Station
Quantity Tons:	0
Waste Quantity:	0

Shipment Date:	20000717
Creation Date:	9/11/2000 0:00:00
Receipt Date:	20000721
Manifest ID:	20148504
Trans EPA ID:	CAL000827859
TSDF EPA ID:	CAD028409019
TSDF Alt EPA ID:	CAD028409019
CA Waste Code:	181 - Other inorganic solid waste Organics
RCRA Code:	D009
Disposal Method:	- Not reported
Quantity Tons:	0.001
Waste Quantity:	0.25
Quantity Unit:	G

Shipment Date:	20000717
Creation Date:	9/11/2000 0:00:00
Receipt Date:	20000721
Manifest ID:	20148504
Trans EPA ID:	CAL000827859
TSDF EPA ID:	CAD028409019
TSDF Alt EPA ID:	CAD028409019
CA Waste Code:	212 - Oxygenated solvents (acetone, butanol, ethyl acetate, etc.
RCRA Code:	D001
Disposal Method:	H01 - Transfer Station
Quantity Tons:	0.0165
Waste Quantity:	5
Quantity Unit:	G

Shipment Date:	20000519
Creation Date:	8/1/2000 0:00:00
Receipt Date:	20000526

WESTERN DENTAL SERVICES INC (Continued) **S113082207**

Manifest ID: 99702733
Trans EPA ID: CAL000190216
TSDF EPA ID: CAD028409019
TSDF Alt EPA ID: CAD028409019
CA Waste Code: 223 - Unspecified oil-containing waste
Disposal Method: T01 - Treatment, Tank
Quantity Tons: 0.0208
Waste Quantity: 5
Quantity Unit: G

Shipment Date: 20000519
Creation Date: 8/1/2000 0:00:00
Receipt Date: 20000526
Manifest ID: 99702733
Trans EPA ID: CAL000190216
TSDF EPA ID: CAD028409019
TSDF Alt EPA ID: CAD028409019
CA Waste Code: 181 - Other inorganic solid waste Organics
RCRA Code: D008
Disposal Method: H01 - Transfer Station
Quantity Tons: 0.0065
Waste Quantity: 13
Quantity Unit: P

Shipment Date: 20000321
Creation Date: 6/13/2000 0:00:00
Receipt Date: 20000324
Manifest ID: 99699209
Trans EPA ID: CAL000190216
TSDF EPA ID: CAD028409019
TSDF Alt EPA ID: CAD028409019
CA Waste Code: 212 - Oxygenated solvents (acetone, butanol, ethyl acetate, etc.
RCRA Code: D001
Disposal Method: H01 - Transfer Station
Quantity Tons: 0.0165
Waste Quantity: 5
Quantity Unit: G

Shipment Date: 20000131
Creation Date: 4/28/2000 0:00:00
Receipt Date: 20000204
Manifest ID: 98820491
Trans EPA ID: CAL000827859
TSDF EPA ID: CAD028409019
TSDF Alt EPA ID: CAD028409019
CA Waste Code: 181 - Other inorganic solid waste Organics
RCRA Code: D008
Disposal Method: H01 - Transfer Station
Quantity Tons: 0.006
Waste Quantity: 12
Quantity Unit: P

Additional Info:
Year: 2008
Gen EPA ID: CAL000149157

Shipment Date: 20081216

WESTERN DENTAL SERVICES INC (Continued) **S113082207**

Creation Date:	2/20/2009 18:30:31
Receipt Date:	20081223
Manifest ID:	004819662JJK
Trans EPA ID:	CAL000827859
Trans Name:	ETS A DIVISION OF STERICYCLE INC
Trans 2 EPA ID:	CAL000827859
Trans 2 Name:	ETS A DIVISION OF STERICYCLE INC
TSDF EPA ID:	CAD028409019
Trans Name:	CROSBY & OVERTON
CA Waste Code:	343 - Unspecified organic liquid mixture
RCRA Code:	D001
Disposal Method:	H061 - Fuel Blending Prior To Energy Recovery At Another Site
Quantity Tons:	0.017
Waste Quantity:	5
Quantity Unit:	G

Shipment Date:	20080611
Creation Date:	8/25/2008 18:30:08
Receipt Date:	20080617
Manifest ID:	002371353JJK
Trans EPA ID:	CAL000827859
Trans Name:	ETS A DIVISION OF STERICYCLE INC
Trans 2 EPA ID:	CAL000827859
Trans 2 Name:	ETS A DIVISION OF STERICYCLE INC
TSDF EPA ID:	CAD028409019
Trans Name:	CROSBY & OVERTON
CA Waste Code:	343 - Unspecified organic liquid mixture
RCRA Code:	D001
Disposal Method:	H061 - Fuel Blending Prior To Energy Recovery At Another Site
Quantity Tons:	0.017
Waste Quantity:	5
Quantity Unit:	G

Shipment Date:	20080114
Creation Date:	3/12/2008 18:30:10
Receipt Date:	20080122
Manifest ID:	002371499JJK
Trans EPA ID:	CAL000827859
Trans Name:	ETS A DIVISION OF STERICYCLE INC
Trans 2 EPA ID:	CAL000827859
Trans 2 Name:	ETS A DIVISION OF STERICYCLE INC
TSDF EPA ID:	CAD028409019
Trans Name:	CROSBY & OVERTON
CA Waste Code:	223 - Unspecified oil-containing waste
Disposal Method:	H061 - Fuel Blending Prior To Energy Recovery At Another Site
Quantity Tons:	0.00417
Waste Quantity:	1
Quantity Unit:	G

Additional Info:

Year:	2002
Gen EPA ID:	CAL000149157

Shipment Date:	20020716
Creation Date:	1/21/2003 18:30:55
Receipt Date:	20020722
Manifest ID:	21643782

WESTERN DENTAL SERVICES INC (Continued) **S113082207**

Trans EPA ID: CAL000827859
TSDF EPA ID: CAL000212588
CA Waste Code: 212 - Oxygenated solvents (acetone, butanol, ethyl acetate, etc.
RCRA Code: D001
Disposal Method: - Not reported
Quantity Tons: 0.0165
Waste Quantity: 5
Quantity Unit: G

Additional Info:
Year: 2007
Gen EPA ID: CAL000149157

Shipment Date: 20071119
Creation Date: 2/29/2008 18:30:38
Receipt Date: 20071127
Manifest ID: 002371467JJK
Trans EPA ID: CAL000827859
Trans Name: ETS A DIVISION OF STERICYCLE INC
Trans 2 EPA ID: CAL000827859
Trans 2 Name: ETS A DIVISION OF STERICYCLE INC
TSDF EPA ID: CAD028409019
Trans Name: CROSBY & OVERTON
CA Waste Code: 343 - Unspecified organic liquid mixture
RCRA Code: D001
Disposal Method: H061 - Fuel Blending Prior To Energy Recovery At Another Site
Quantity Tons: 0.0136
Waste Quantity: 4
Quantity Unit: G

Shipment Date: 20070507
Creation Date: 10/10/2007 18:30:08
Receipt Date: 20070515
Manifest ID: 002371117JJK
Trans EPA ID: CAL000827859
Trans Name: ETS A DIVISION OF STERICYCLE INC
Trans 2 EPA ID: CAL000827859
Trans 2 Name: ETS A DIVISION OF STERICYCLE INC
TSDF EPA ID: CAD028409019
Trans Name: CROSBY & OVERTON
CA Waste Code: 343 - Unspecified organic liquid mixture
RCRA Code: D001
Disposal Method: H061 - Fuel Blending Prior To Energy Recovery At Another Site
Quantity Tons: 0.017
Waste Quantity: 5
Quantity Unit: G

Additional Info:
Year: 2001
Gen EPA ID: CAL000149157

Shipment Date: 20011127
Creation Date: 2/13/2002 0:00:00
Receipt Date: 20011203
Manifest ID: 21143715
Trans EPA ID: CAL000827859

WESTERN DENTAL SERVICES INC (Continued) **S113082207**

TSDF EPA ID:	CAL000212588
TSDF Alt EPA ID:	CAL000212588
CA Waste Code:	212 - Oxygenated solvents (acetone, butanol, ethyl acetate, etc.
RCRA Code:	D001
Disposal Method:	- Not reported
Quantity Tons:	0.0165
Waste Quantity:	5
Quantity Unit:	G
Shipment Date:	20010611
Creation Date:	8/24/2001 0:00:00
Receipt Date:	20010615
Manifest ID:	20824270
Trans EPA ID:	CAL000827859
TSDF EPA ID:	CAD028409019
TSDF Alt EPA ID:	CAD028409019
CA Waste Code:	212 - Oxygenated solvents (acetone, butanol, ethyl acetate, etc.
RCRA Code:	D001
Disposal Method:	H01 - Transfer Station
Quantity Tons:	0.0165
Waste Quantity:	5
Quantity Unit:	G
Shipment Date:	20010419
Creation Date:	7/10/2001 0:00:00
Receipt Date:	20010427
Manifest ID:	98820454
Trans EPA ID:	CAL000827859
TSDF EPA ID:	CAD028409019
TSDF Alt EPA ID:	CAD028409019
CA Waste Code:	223 - Unspecified oil-containing waste
Disposal Method:	T01 - Treatment, Tank
Quantity Tons:	0.0166
Waste Quantity:	4
Quantity Unit:	G
Shipment Date:	20010419
Creation Date:	7/10/2001 0:00:00
Receipt Date:	20010427
Manifest ID:	20824661
Trans EPA ID:	CAL000827859
TSDF EPA ID:	CAD028409019
TSDF Alt EPA ID:	CAD028409019
CA Waste Code:	181 - Other inorganic solid waste Organics
RCRA Code:	D009
Disposal Method:	H01 - Transfer Station
Quantity Tons:	0.0009
Waste Quantity:	0.225
Quantity Unit:	G

Additional Info:

Year:	2005
Gen EPA ID:	CAL000149157
Shipment Date:	20051219
Creation Date:	6/22/2006 18:32:03
Receipt Date:	20051227

WESTERN DENTAL SERVICES INC (Continued) **S113082207**

Manifest ID:	24429100
Trans EPA ID:	CAL000827859
Trans Name:	ETS A DVISION OF STERICYLE IN
TSDF EPA ID:	CAL000175030
Trans Name:	ECO SOLUTIONS A DIVISION OF STERICYCLE INC
TSDF Alt EPA ID:	CAL000175030
CA Waste Code:	212 - Oxygenated solvents (acetone, butanol, ethyl acetate, etc.
RCRA Code:	D001
Disposal Method:	H01 - Transfer Station
Quantity Tons:	0.0099
Waste Quantity:	3
Quantity Unit:	G
Shipment Date:	20050829
Creation Date:	8/23/2006 18:32:59
Receipt Date:	20050906
Manifest ID:	24428943
Trans EPA ID:	CAL000827859
Trans Name:	ETS A DVISION OF STERICYLE IN
TSDF EPA ID:	CAL000175030
Trans Name:	ECO SOLUTIONS A DIVISION OF STERICYCLE INC
TSDF Alt EPA ID:	CAL000175030
CA Waste Code:	212 - Oxygenated solvents (acetone, butanol, ethyl acetate, etc.
RCRA Code:	D001
Disposal Method:	H01 - Transfer Station
Quantity Tons:	0.0132
Waste Quantity:	4
Quantity Unit:	G
Shipment Date:	20050509
Creation Date:	8/24/2005 7:27:35
Receipt Date:	20050516
Manifest ID:	24428891
Trans EPA ID:	CAL000827859
Trans Name:	ETS A DVISION OF STERICYLE IN
TSDF EPA ID:	CAL000175030
Trans Name:	ECO SOLUTIONS A DIVISION OF STERICYCLE INC
TSDF Alt EPA ID:	CAL000175030
CA Waste Code:	212 - Oxygenated solvents (acetone, butanol, ethyl acetate, etc.
RCRA Code:	D001
Disposal Method:	H01 - Transfer Station
Quantity Tons:	0.0165
Waste Quantity:	5
Quantity Unit:	G
Shipment Date:	20050114
Creation Date:	4/3/2005 18:31:55
Receipt Date:	20050124
Manifest ID:	24283851
Trans EPA ID:	CAL000827859
Trans Name:	ETS A DVISION OF STERICYLE INC
TSDF EPA ID:	CAL000175030
Trans Name:	ECO SOLUTIONS A DIVISION OF STERICYCLE INC
TSDF Alt EPA ID:	CAL000175030
CA Waste Code:	212 - Oxygenated solvents (acetone, butanol, ethyl acetate, etc.
RCRA Code:	D001
Disposal Method:	H01 - Transfer Station

WESTERN DENTAL SERVICES INC (Continued) **S113082207**

Quantity Tons: 0.0132
Waste Quantity: 4
Quantity Unit: G

Additional Info:
Year: 1997
Gen EPA ID: CAL000149157

Shipment Date: 19971013
Creation Date: 7/23/1998 0:00:00
Receipt Date: 19971017
Manifest ID: 96800031
Trans EPA ID: CAD020763751
TSDF EPA ID: CAD000088252
TSDF Alt EPA ID: CAD000088252
CA Waste Code: 343 - Unspecified organic liquid mixture
RCRA Code: D001
Disposal Method: H01 - Transfer Station
Quantity Tons: 0.0068
Waste Quantity: 2
Quantity Unit: G

Shipment Date: 19970815
Creation Date: 7/23/1998 0:00:00
Receipt Date: 19970822
Manifest ID: 96800026
Trans EPA ID: CAD020763751
TSDF EPA ID: CAD000088252
TSDF Alt EPA ID: CAD000088252
CA Waste Code: 343 - Unspecified organic liquid mixture
RCRA Code: D001
Disposal Method: H01 - Transfer Station
Quantity Tons: 0.0034
Waste Quantity: 1
Quantity Unit: G

Shipment Date: 19970718
Creation Date: 12/4/1997 0:00:00
Receipt Date: 19970725
Manifest ID: 96799787
Trans EPA ID: CAD020763751
TSDF EPA ID: CAD000088252
CA Waste Code: 343 - Unspecified organic liquid mixture
RCRA Code: D001
Disposal Method: H01 - Transfer Station
Quantity Tons: 0.0034
Waste Quantity: 1
Quantity Unit: G

Shipment Date: 19970707
Creation Date: 12/4/1997 0:00:00
Receipt Date: 19970711
Manifest ID: 96866284
Trans EPA ID: CAD020763751
TSDF EPA ID: CAD000088252
CA Waste Code: 343 - Unspecified organic liquid mixture
RCRA Code: D001

WESTERN DENTAL SERVICES INC (Continued) **S113082207**

Disposal Method:	H01 - Transfer Station
Quantity Tons:	0.0068
Waste Quantity:	2
Quantity Unit:	G
Shipment Date:	19970430
Creation Date:	7/17/1997 0:00:00
Receipt Date:	19970501
Manifest ID:	96647464
Trans EPA ID:	CAD020763751
TSDF EPA ID:	CAD000088252
CA Waste Code:	343 - Unspecified organic liquid mixture
RCRA Code:	D001
Disposal Method:	H01 - Transfer Station
Quantity Tons:	0.0034
Waste Quantity:	1
Quantity Unit:	G
Shipment Date:	19970326
Creation Date:	6/26/1997 0:00:00
Receipt Date:	19970328
Manifest ID:	96647419
Trans EPA ID:	CAD020763751
TSDF EPA ID:	CAD000088252
TSDF Alt EPA ID:	CAD000088252
CA Waste Code:	343 - Unspecified organic liquid mixture
RCRA Code:	D001
Disposal Method:	H01 - Transfer Station
Quantity Tons:	0.0068
Waste Quantity:	2
Quantity Unit:	G
Shipment Date:	19970312
Creation Date:	6/26/1997 0:00:00
Receipt Date:	19970314
Manifest ID:	96647917
Trans EPA ID:	CAD020763751
TSDF EPA ID:	CAD000088252
TSDF Alt EPA ID:	CAD000088252
CA Waste Code:	343 - Unspecified organic liquid mixture
RCRA Code:	D001
Disposal Method:	H01 - Transfer Station
Quantity Tons:	0.0085
Waste Quantity:	2.5
Quantity Unit:	G
Shipment Date:	19970113
Creation Date:	5/21/1997 0:00:00
Receipt Date:	19970117
Manifest ID:	96517997
Trans EPA ID:	CAD020763751
TSDF EPA ID:	CAD000088252
CA Waste Code:	343 - Unspecified organic liquid mixture
RCRA Code:	D001
Disposal Method:	H01 - Transfer Station
Quantity Tons:	0.0034
Waste Quantity:	1

WESTERN DENTAL SERVICES INC (Continued) **S113082207**

Quantity Unit: G

Shipment Date: 19970113
Creation Date: 6/26/1997 0:00:00
Receipt Date: 19970127
Manifest ID: 96647661
Trans EPA ID: CAD020763751
Trans 2 EPA ID: CAD983668583
TSDF EPA ID: CAT080022148
TSDF Alt EPA ID: CAT080022148
CA Waste Code: 181 - Other inorganic solid waste Organics
RCRA Code: D009
Disposal Method: H01 - Transfer Station
Quantity Tons: 0.0109
Waste Quantity: 0.013
Quantity Unit: Y

Additional Info:
Year: 2011
Gen EPA ID: CAL000149157

Shipment Date: 20110103
Creation Date: 5/5/2011 18:30:32
Receipt Date: 20110112
Manifest ID: 003545977FLE
Trans EPA ID: CAD980891352
Trans Name: STERICYCLE INC
Trans 2 EPA ID: CAD982492399
Trans 2 Name: ALL CHEMICAL DISPOSAL INC
TSDF EPA ID: CAD044429835
Trans Name: CLEAN HARBORS WILMINGTON LLC
CA Waste Code: 343 - Unspecified organic liquid mixture
RCRA Code: D001
Disposal Method: H141 - Storage, Bulking, And/Or Transfer Off Site--No Treatment/Reovery (H010-H129) Or (H131-H135)
Quantity Tons: 0.017
Waste Quantity: 5
Quantity Unit: G

Additional Info:
Year: 2003
Gen EPA ID: CAL000149157

Shipment Date: 20031027
Creation Date: 8/4/2004 18:30:55
Receipt Date: 20031103
Manifest ID: 22866737
Trans EPA ID: CAL000827859
Trans Name: ETS-DIVISION OF STERICYCLE INC
TSDF EPA ID: CAL000175030
Trans Name: ECO SOLUTIONS A DIVISION OF STERICYCLE INC
TSDF Alt EPA ID: CAL000175030
CA Waste Code: 212 - Oxygenated solvents (acetone, butanol, ethyl acetate, etc.
RCRA Code: D001
Disposal Method: H01 - Transfer Station
Quantity Tons: 0.0132

WESTERN DENTAL SERVICES INC (Continued) **S113082207**

Waste Quantity: 4
Quantity Unit: G

Shipment Date: 20030609
Creation Date: 7/20/2004 10:01:52
Receipt Date: 20030616
Manifest ID: 22158331
Trans EPA ID: CAL000827859
TSDF EPA ID: CAL000212588
TSDF Alt EPA ID: CAL000212588
CA Waste Code: 212 - Oxygenated solvents (acetone, butanol, ethyl acetate, etc.
RCRA Code: D001
Disposal Method: T01 - Treatment, Tank
Quantity Tons: 0.0132
Waste Quantity: 4
Quantity Unit: G

Shipment Date: 20030218
Creation Date: 1/5/2007 18:30:16
Receipt Date: 20030224
Manifest ID: 22158046
Trans EPA ID: CAL000827859
TSDF EPA ID: CAL000212588
TSDF Alt EPA ID: CAL000212588
CA Waste Code: 181 - Other inorganic solid waste Organics
RCRA Code: D009
Disposal Method: - Not reported
Quantity Tons: 0.0001
Waste Quantity: 0.025
Quantity Unit: G

Shipment Date: 20030121
Creation Date: 5/21/2003 18:32:18
Receipt Date: 20030127
Manifest ID: 22164741
Trans EPA ID: CAL000827859
TSDF EPA ID: CAL000212588
TSDF Alt EPA ID: CAL000212588
CA Waste Code: 212 - Oxygenated solvents (acetone, butanol, ethyl acetate, etc.
RCRA Code: D001
Disposal Method: - Not reported
Quantity Tons: 0.0165
Waste Quantity: 5
Quantity Unit: G

Additional Info:
Year: 1996
Gen EPA ID: CAL000149157

Shipment Date: 19961209
Creation Date: 5/21/1997 0:00:00
Receipt Date: 19961211
Manifest ID: 96517975
Trans EPA ID: CAD020763751
TSDF EPA ID: CAD000088252
CA Waste Code: 343 - Unspecified organic liquid mixture
RCRA Code: D001

WESTERN DENTAL SERVICES INC (Continued) **S113082207**

Disposal Method:	H01 - Transfer Station
Quantity Tons:	0.0034
Waste Quantity:	1
Quantity Unit:	G
Shipment Date:	19961108
Creation Date:	5/21/1997 0:00:00
Receipt Date:	19961115
Manifest ID:	96517737
Trans EPA ID:	CAD020763751
TSDF EPA ID:	CAD000088252
CA Waste Code:	343 - Unspecified organic liquid mixture
RCRA Code:	D001
Disposal Method:	H01 - Transfer Station
Quantity Tons:	0.0034
Waste Quantity:	1
Quantity Unit:	G
Shipment Date:	19961008
Creation Date:	6/26/1997 0:00:00
Receipt Date:	19961011
Manifest ID:	96517499
Trans EPA ID:	CAD020763751
TSDF EPA ID:	CAD000088252
TSDF Alt EPA ID:	CAD000088252
CA Waste Code:	343 - Unspecified organic liquid mixture
RCRA Code:	D001
Disposal Method:	H01 - Transfer Station
Quantity Tons:	0.0068
Waste Quantity:	2
Quantity Unit:	G
Shipment Date:	19960814
Creation Date:	5/30/1997 0:00:00
Receipt Date:	19960816
Manifest ID:	96517428
Trans EPA ID:	CAD020763751
TSDF EPA ID:	CAD000088252
CA Waste Code:	343 - Unspecified organic liquid mixture
RCRA Code:	D001
Disposal Method:	H01 - Transfer Station
Quantity Tons:	0.0034
Waste Quantity:	1
Quantity Unit:	G
Shipment Date:	19960724
Creation Date:	5/20/1997 0:00:00
Receipt Date:	19960729
Manifest ID:	96220340
Trans EPA ID:	CAD020763751
TSDF EPA ID:	CAD000088252
CA Waste Code:	343 - Unspecified organic liquid mixture
RCRA Code:	D001
Disposal Method:	H01 - Transfer Station
Quantity Tons:	0.0034
Waste Quantity:	1
Quantity Unit:	G

WESTERN DENTAL SERVICES INC (Continued) **S113082207**

Shipment Date:	19960624
Creation Date:	5/20/1997 0:00:00
Receipt Date:	19960628
Manifest ID:	96220077
Trans EPA ID:	CAD020763751
TSDF EPA ID:	CAD000088252
CA Waste Code:	343 - Unspecified organic liquid mixture
RCRA Code:	D001
Disposal Method:	H01 - Transfer Station
Quantity Tons:	0.0034
Waste Quantity:	1
Quantity Unit:	G

Shipment Date:	19960520
Creation Date:	5/20/1997 0:00:00
Receipt Date:	19960524
Manifest ID:	96219920
Trans EPA ID:	CAD020763751
TSDF EPA ID:	CAD000088252
CA Waste Code:	343 - Unspecified organic liquid mixture
RCRA Code:	D001
Disposal Method:	H01 - Transfer Station
Quantity Tons:	0.0034
Waste Quantity:	1
Quantity Unit:	G

Shipment Date:	19960417
Creation Date:	10/4/1996 0:00:00
Receipt Date:	19960419
Manifest ID:	96219875
Trans EPA ID:	CAD020763751
TSDF EPA ID:	CAD000088252
CA Waste Code:	343 - Unspecified organic liquid mixture
RCRA Code:	D001
Disposal Method:	H01 - Transfer Station
Quantity Tons:	0.0034
Waste Quantity:	1
Quantity Unit:	G

Shipment Date:	19960325
Creation Date:	10/16/1996 0:00:00
Receipt Date:	19960329
Manifest ID:	96219616
Trans EPA ID:	CAD020763751
TSDF EPA ID:	CAD000088252
TSDF Alt EPA ID:	CAD000088252
CA Waste Code:	343 - Unspecified organic liquid mixture
RCRA Code:	D001
Disposal Method:	H01 - Transfer Station
Quantity Tons:	0.0034
Waste Quantity:	1
Quantity Unit:	G

Shipment Date:	19960201
Creation Date:	10/10/1996 0:00:00
Receipt Date:	19960202

WESTERN DENTAL SERVICES INC (Continued) **S113082207**

Manifest ID:	95342269
Trans EPA ID:	CAD020763751
TSDF EPA ID:	CAT080022148
TSDF Alt EPA ID:	CAT080022148
CA Waste Code:	141 - Off-specification, aged, or surplus inorganics
RCRA Code:	D009
Disposal Method:	H01 - Transfer Station
Quantity Tons:	0.002
Waste Quantity:	4
Quantity Unit:	P

Additional Info:

Year:	2014
Gen EPA ID:	CAL000149157
Shipment Date:	20140520
Creation Date:	11/13/2014 22:15:11
Receipt Date:	20140528
Manifest ID:	011742821JJK
Trans EPA ID:	CAL000379113
Trans Name:	MEDASEND BIOMEDICAL
Trans 2 EPA ID:	MI0000203871
Trans 2 Name:	EQ
TSDF EPA ID:	OKD00040239
Trans Name:	EQ OKLAHOMA
CA Waste Code:	551 - Laboratory waste chemicals 561 Detergent and soap
RCRA Code:	D001
Disposal Method:	- Not reported
Quantity Tons:	0.02085
Waste Quantity:	5
Quantity Unit:	G
Shipment Date:	20140520
Creation Date:	11/13/2014 22:15:11
Receipt Date:	20140528
Manifest ID:	011742818JJK
Trans EPA ID:	CAL000379113
Trans Name:	MEDASEND BIOMEDICAL
Trans 2 EPA ID:	MI0000203871
Trans 2 Name:	EQ
TSDF EPA ID:	OKD00040239
Trans Name:	EQ OKLAHOMA
CA Waste Code:	551 - Laboratory waste chemicals 561 Detergent and soap
RCRA Code:	D001
Disposal Method:	- Not reported
Quantity Tons:	0.02085
Waste Quantity:	5
Quantity Unit:	G

Additional Info:

Year:	1995
Gen EPA ID:	CAL000149157
Shipment Date:	19951204
Creation Date:	7/26/1996 0:00:00
Receipt Date:	19951208

WESTERN DENTAL SERVICES INC (Continued) **S113082207**

Manifest ID:	95933436
Trans EPA ID:	CAD020763751
TSDF EPA ID:	CAD000088252
CA Waste Code:	343 - Unspecified organic liquid mixture
RCRA Code:	D001
Disposal Method:	H01 - Transfer Station
Quantity Tons:	0.0034
Waste Quantity:	1
Quantity Unit:	G
Shipment Date:	19951106
Creation Date:	7/26/1996 0:00:00
Receipt Date:	19951011
Manifest ID:	95933965
Trans EPA ID:	CAD020763751
TSDF EPA ID:	CAD000088252
CA Waste Code:	343 - Unspecified organic liquid mixture
RCRA Code:	D001
Disposal Method:	H01 - Transfer Station
Quantity Tons:	0.0034
Waste Quantity:	1
Quantity Unit:	G
Shipment Date:	19951012
Creation Date:	7/26/1996 0:00:00
Receipt Date:	19951020
Manifest ID:	95933931
Trans EPA ID:	CAD020763751
TSDF EPA ID:	CAD000088252
CA Waste Code:	343 - Unspecified organic liquid mixture
RCRA Code:	D001
Disposal Method:	H01 - Transfer Station
Quantity Tons:	0.0136
Waste Quantity:	4
Quantity Unit:	G
Shipment Date:	19950814
Creation Date:	4/2/1996 0:00:00
Receipt Date:	19950822
Manifest ID:	95617323
Trans EPA ID:	CAD020763751
Trans 2 EPA ID:	CAD982433575
TSDF EPA ID:	CAD981402522
CA Waste Code:	541 - Photochemicals / photo processing waste
RCRA Code:	D011
Disposal Method:	- Not reported
Quantity Tons:	0.025
Waste Quantity:	6
Quantity Unit:	G
Shipment Date:	19950717
Creation Date:	4/2/1996 0:00:00
Receipt Date:	19950718
Manifest ID:	95617904
Trans EPA ID:	CAD020763751
TSDF EPA ID:	CAD000088252
TSDF Alt EPA ID:	CAD000088252

WESTERN DENTAL SERVICES INC (Continued) **S113082207**

CA Waste Code: 343 - Unspecified organic liquid mixture
RCRA Code: D001
Disposal Method: H01 - Transfer Station
Quantity Tons: 0.0102
Waste Quantity: 3
Quantity Unit: G

Shipment Date: 19950621
Creation Date: 4/2/1996 0:00:00
Receipt Date: 19950626
Manifest ID: 95617652
Trans EPA ID: CAD020763751
Trans 2 EPA ID: CAD982433575
TSDF EPA ID: CAD981402522
CA Waste Code: 541 - Photochemicals / photo processing waste
RCRA Code: D011
Disposal Method: R01 - Recycler
Quantity Tons: 0.0333
Waste Quantity: 8
Quantity Unit: G

Shipment Date: 19950427
Creation Date: 4/2/1996 0:00:00
Receipt Date: 19950503
Manifest ID: 95342165
Trans EPA ID: CAD020763751
TSDF EPA ID: CAD000088252
CA Waste Code: 343 - Unspecified organic liquid mixture
RCRA Code: D001
Disposal Method: H01 - Transfer Station
Quantity Tons: 0.0068
Waste Quantity: 2
Quantity Unit: G

Shipment Date: 19950427
Creation Date: 4/2/1996 0:00:00
Receipt Date: 19950501
Manifest ID: 95342719
Trans EPA ID: CAD020763751
Trans 2 EPA ID: CAD982433575
TSDF EPA ID: CAD981402522
CA Waste Code: 541 - Photochemicals / photo processing waste
RCRA Code: D011
Disposal Method: R01 - Recycler
Quantity Tons: 0.0208
Waste Quantity: 5
Quantity Unit: G

Shipment Date: 19950328
Creation Date: 3/29/1996 0:00:00
Receipt Date: 19950403
Manifest ID: 95342203
Trans EPA ID: CAD020763751
TSDF EPA ID: CAD000088252
CA Waste Code: 343 - Unspecified organic liquid mixture
RCRA Code: D001
Disposal Method: H01 - Transfer Station

WESTERN DENTAL SERVICES INC (Continued) **S113082207**

Quantity Tons:	0.0034
Waste Quantity:	1
Quantity Unit:	G
Shipment Date:	19950328
Creation Date:	3/29/1996 0:00:00
Receipt Date:	19950404
Manifest ID:	95342940
Trans EPA ID:	CAD020763751
Trans 2 EPA ID:	CAD982433575
TSDF EPA ID:	CAD981402522
CA Waste Code:	541 - Photochemicals / photo processing waste
RCRA Code:	D011
Disposal Method:	R01 - Recycler
Quantity Tons:	0.0166
Waste Quantity:	4
Quantity Unit:	G

HWTS:

Name:	WESTERN DENTAL SERVICES INC
Address:	11450 VALLEY BLVD
City,State,Zip:	EL MONTE, CA 917310000
EPA ID:	CAL000149157
Create Date:	08/18/1994
Last Act Date:	08/12/2019
Mailing Name:	FACILITIES DEPARTMENT
Mailing Address:	530 S MAIN STREET
Mailing City,State,Zip:	ORANGE, CA 928680000
Owner Name:	WESTERN DENTAL SERVICES, INC
Owner Address:	530 S MAIN STREET
Owner City,State,Zip:	ORANGE, CA 928680000
Contact Name:	KAREN NGUYEN
Contact Address:	530 S MAIN ST
City,State,Zip:	ORANGE, CA 928680000

NAICS:

EPA ID:	CAL000149157
Create Date:	2004-10-20 10:23:57
NAICS Code:	62121
NAICS Description:	Offices of Dentists
Issued EPA ID Date:	1994-08-18 00:00:00
Facility Name:	WESTERN DENTAL SERVICES INC
Facility Address:	11450 VALLEY BLVD
Facility City:	EL MONTE
Facility County:	19
Facility State:	CA
Facility Zip:	917310000

M83 **WESTERN DENTAL SERVICES INC** **RCRA NonGen / NLR** **1024794578**
NW **11450 VALLEY BLVD** **CAL000149157**
1/8-1/4 **EL MONTE, CA 91731**
0.245 mi.
1295 ft. **Site 2 of 9 in cluster M**

Relative:
Lower

Actual:
282 ft.

RCRA NonGen / NLR:

Date form received by agency:	1994-08-18 00:00:00.0
Facility name:	WESTERN DENTAL SERVICES INC
Facility address:	11450 VALLEY BLVD EL MONTE, CA 91731-0000
EPA ID:	CAL000149157
Mailing address:	530 S MAIN STREET ORANGE, CA 92868-0000
Contact:	KAREN NGUYEN
Contact address:	530 S MAIN ST ORANGE, CA 92868-0000
Contact telephone:	714-571-3564
Contact email:	KNGUYEN@WESTERNDENTAL.COM
EPA Region:	09
Classification:	Non-Generator
Description:	Handler: Non-Generators do not presently generate hazardous waste

Owner/Operator Summary:

Owner/operator name:	KAREN NGUYEN
Owner/operator address:	530 S MAIN ST ORANGE, CA 92868
Owner/operator telephone:	714-571-3564
Legal status:	Other
Owner/Operator Type:	Operator
Owner/operator name:	WESTERN DENTAL SERVICES, INC
Owner/operator address:	530 S MAIN STREET ORANGE, CA 92868
Owner/operator telephone:	714-480-3000
Legal status:	Other
Owner/Operator Type:	Owner

Handler Activities Summary:

U.S. importer of hazardous waste:	No
Mixed waste (haz. and radioactive):	No
Recycler of hazardous waste:	No
Transporter of hazardous waste:	No
Treater, storer or disposer of HW:	No
Underground injection activity:	No
On-site burner exemption:	No
Furnace exemption:	No
Used oil fuel burner:	No
Used oil processor:	No
User oil refiner:	No
Used oil fuel marketer to burner:	No
Used oil Specification marketer:	No
Used oil transfer facility:	No
Used oil transporter:	No

Violation Status: No violations found

84
ESE
1/8-1/4
0.247 mi.
1302 ft.

MUNOZ 5 POINT BODY SHOP
11927 VALLEY BLVD
EL MONTE, CA 91732

WIP **S106765796**
N/A

Relative:
Lower

Actual:
292 ft.

WIP:

Name:	MUNOZ 5 POINT BODY SHOP
Address:	11927 Valley Blvd
City,State,Zip:	EL MONTE, CA 91732
Region:	4
File Number:	107.1246
File Status:	**Not reported**
Staff:	UNIDENTIFIED
Facility Suite:	Not reported

L85
North
1/8-1/4
0.248 mi.
1307 ft.

VACANT LAND
3456 PECK RD
EL MONTE, CA 91731

Site 4 of 4 in cluster L

WIP **S106765955**
N/A

Relative:
Lower

Actual:
293 ft.

WIP:

Name:	VACANT LAND
Address:	3456 Peck Rd
City,State,Zip:	EL MONTE, CA 91731
Region:	4
File Number:	107.1492
File Status:	**Historical**
Staff:	KELLIOTT
Facility Suite:	Not reported

M86
NW
1/8-1/4
0.248 mi.
1308 ft.

CHEVRON #91733/1892
11453 VALLEY BLVD
EL MONTE, CA 91731

Site 3 of 9 in cluster M

UST **U003776236**
N/A

Relative:
Lower

Actual:
284 ft.

UST:

Name:	CHEVRON USA SS 091733
Address:	11453 VALLEY BLVD
City,State,Zip:	EL MONTE, CA 91731
Facility ID:	9064
Permitting Agency:	LOS ANGELES COUNTY
Latitude:	34.0709641
Longitude:	-118.0270531

Name:	CHEVRON #91733/1892
Address:	11453 VALLEY BLVD
City,State,Zip:	EL MONTE, CA 91731
Facility ID:	LACoFA0027257
Permitting Agency:	Los Angeles County Fire Department
Latitude:	34.06946
Longitude:	-118.02824

M87 **CHEVRON STATION NO 91733** **RCRA-SQG** **1005904384**
NW **11453 VALLEY BLVD** **FINDS** **CAR000122051**
1/8-1/4 **EL MONTE, CA 91731** **ECHO**
0.248 mi. **HAZNET**
1308 ft. **Site 4 of 9 in cluster M** **HWTS**

Relative: Lower

Actual: 284 ft.

RCRA-SQG:

Date form received by agency:	2002-06-17 00:00:00.0
Facility name:	CHEVRON STATION NO 91733
Facility address:	11453 VALLEY BLVD EL MONTE, CA 91731-3229
EPA ID:	CAR000122051
Mailing address:	P O BOX 6004 SAN RAMON, CA 94583
Contact:	KATHY NORRIS
Contact address:	P O BOX 6004 SAN RAMON, CA 94583
Contact country:	US
Contact telephone:	925-842-5931
EPA Region:	09
Classification:	Small Small Quantity Generator
Description:	Handler: generates more than 100 and less than 1000 kg of hazardous waste during any calendar month and accumulates less than 6000 kg of hazardous waste at any time; or generates 100 kg or less of hazardous waste during any calendar month, and accumulates more than 1000 kg of hazardous waste at any time

Owner/Operator Summary:

Owner/operator name:	CHEVRON PRODUCTS CO
Owner/operator address:	P O BOX 6004 SAN RAMON, CA 94583
Owner/operator telephone:	925-842-5931
Legal status:	Private
Owner/Operator Type:	Owner

Handler Activities Summary:

U.S. importer of hazardous waste:	No
Mixed waste (haz. and radioactive):	No
Recycler of hazardous waste:	No
Transporter of hazardous waste:	No
Treater, storer or disposer of HW:	No
Underground injection activity:	No
On-site burner exemption:	No
Furnace exemption:	No
Used oil fuel burner:	No
Used oil processor:	No
User oil refiner:	No
Used oil fuel marketer to burner:	No
Used oil Specification marketer:	No
Used oil transfer facility:	No
Used oil transporter:	No

Hazardous Waste Summary:

. Waste code: D001
. Waste name: IGNITABLE WASTE

. Waste code: D018

CHEVRON STATION NO 91733 (Continued) **1005904384**

. Waste name: BENZENE

Violation Status: No violations found

FINDS:
Registry ID: 110012543293
Facility URL: http://ofmpub.epa.gov/enviro/fii_query_detail.disp_program_facility?p_registry_id=110012543293

Environmental Interest/Information System:
California Hazardous Waste Tracking System - Datamart (HWTS-DATAMART) provides California with information on hazardous waste shipments for generators, transporters, and treatment, storage, and disposal facilities.
RCRAInfo is a national information system that supports the Resource Conservation and Recovery Act (RCRA) program through the tracking of events and activities related to facilities that generate, transport, and treat, store, or dispose of hazardous waste. RCRAInfo allows RCRA program staff to track the notification, permit, compliance, and corrective action activities required under RCRA.
STATE MASTER
Registry ID: 110055777217
Facility URL: http://ofmpub.epa.gov/enviro/fii_query_detail.disp_program_facility?p_registry_id=110055777217

Environmental Interest/Information System:
STATE MASTER

Click this hyperlink while viewing on your computer to access additional FINDS: detail in the EDR Site Report.

ECHO:
Envid: 1005904384
Registry ID: 110012543293
DFR URL: http://echo.epa.gov/detailed-facility-report?fid=110012543293
Name: CHEVRON STATION NO 91733
Address: 11453 VALLEY BLVD
City,State,Zip: EL MONTE, CA 91731

HAZNET:
Name: CHEVRON STATION NO 91733
Address: 11453 VALLEY BLVD
City,State,Zip: EL MONTE, CA 917313229
Contact: KWAME AWUKU
Telephone: 8773866044
Mailing Address: PO BOX 6004

Year: 2017
Gepaid: CAR000122051
TSD EPA ID: CAD044429835
CA Waste Code: 352 - Other organic solids
Disposal Method: H141 - Storage, Bulking, And/Or Transfer Off Site--No Treatment/Reovery (H010-H129) Or (H131-H135)
Tons: 0.1875

Year: 2017
Gepaid: CAR000122051
TSD EPA ID: CAD044429835
CA Waste Code: 134 - Aqueous solution with total organic residues less than 10 percent

CHEVRON STATION NO 91733 (Continued) **1005904384**

Disposal Method: H141 - Storage, Bulking, And/Or Transfer Off Site--No Treatment/Reovery (H010-H129) Or (H131-H135)
Tons: 0.0975

Year: 2016
Gepaid: CAR000122051
TSD EPA ID: CAD044429835
CA Waste Code: 134 - Aqueous solution with total organic residues less than 10 percent
Disposal Method: H141 - Storage, Bulking, And/Or Transfer Off Site--No Treatment/Reovery (H010-H129) Or (H131-H135)
Tons: 0.2525

Year: 2016
Gepaid: CAR000122051
TSD EPA ID: CAD044429835
CA Waste Code: 352 - Other organic solids
Disposal Method: H141 - Storage, Bulking, And/Or Transfer Off Site--No Treatment/Reovery (H010-H129) Or (H131-H135)
Tons: 0.085

Year: 2015
Gepaid: CAR000122051
TSD EPA ID: CAD044429835
CA Waste Code: 352 - Other organic solids
Disposal Method: H141 - Storage, Bulking, And/Or Transfer Off Site--No Treatment/Reovery (H010-H129) Or (H131-H135)
Tons: 0.2885

Year: 2015
Gepaid: CAR000122051
TSD EPA ID: CAD044429835
CA Waste Code: 352 - Other organic solids
Disposal Method: -
Tons: 0.021

Year: 2015
Gepaid: CAR000122051
TSD EPA ID: CAD044429835
CA Waste Code: 134 - Aqueous solution with total organic residues less than 10 percent
Disposal Method: H141 - Storage, Bulking, And/Or Transfer Off Site--No Treatment/Reovery (H010-H129) Or (H131-H135)
Tons: 0.8195

Year: 2015
Gepaid: CAR000122051
TSD EPA ID: CAD044429835
CA Waste Code: 134 - Aqueous solution with total organic residues less than 10 percent
Disposal Method: -
Tons: 0.2325

Year: 2014
Gepaid: CAR000122051
TSD EPA ID: CAD044429835
CA Waste Code: 134 - Aqueous solution with total organic residues less than 10 percent
Disposal Method: H141 - Storage, Bulking, And/Or Transfer Off Site--No Treatment/Reovery (H010-H129) Or (H131-H135)
Tons: 0.04

CHEVRON STATION NO 91733 (Continued) **1005904384**

Year:	2014
Gepaid:	CAR000122051
TSD EPA ID:	CAD044429835
CA Waste Code:	352 - Other organic solids
Disposal Method:	H141 - Storage, Bulking, And/Or Transfer Off Site--No Treatment/Reovery (H010-H129) Or (H131-H135)
Tons:	0.125

Click this hyperlink while viewing on your computer to access
38 additional CA HAZNET: record(s) in the EDR Site Report.

Additional Info:

Year:	2017
Gen EPA ID:	CAR000122051
Shipment Date:	20171214
Creation Date:	8/20/2018 18:30:11
Receipt Date:	20171229
Manifest ID:	011290983FLE
Trans EPA ID:	MAD039322250
Trans Name:	CLEAN HARBORS ENVIRONMENTAL SERVICES INC
TSDF EPA ID:	CAD044429835
Trans Name:	CLEAN HARBORS WILMINGTON LLC
CA Waste Code:	134 - Aqueous solution with <10% total organic residues
RCRA Code:	D018
Disposal Method:	H141 - Storage, Bulking, And/Or Transfer Off Site--No Treatment/Reovery (H010-H129) Or (H131-H135)
Quantity Tons:	0.0225
Waste Quantity:	45
Quantity Unit:	P
Additional Code 1:	D001
Shipment Date:	20171214
Creation Date:	8/20/2018 18:30:11
Receipt Date:	20171229
Manifest ID:	011290983FLE
Trans EPA ID:	MAD039322250
Trans Name:	CLEAN HARBORS ENVIRONMENTAL SERVICES INC
TSDF EPA ID:	CAD044429835
Trans Name:	CLEAN HARBORS WILMINGTON LLC
CA Waste Code:	352 - Other organic solids
RCRA Code:	D018
Disposal Method:	H141 - Storage, Bulking, And/Or Transfer Off Site--No Treatment/Reovery (H010-H129) Or (H131-H135)
Quantity Tons:	0.025
Waste Quantity:	50
Quantity Unit:	P
Shipment Date:	20171214
Creation Date:	8/20/2018 18:30:11
Receipt Date:	20171229
Manifest ID:	011290983FLE
Trans EPA ID:	MAD039322250
Trans Name:	CLEAN HARBORS ENVIRONMENTAL SERVICES INC
TSDF EPA ID:	CAD044429835
Trans Name:	CLEAN HARBORS WILMINGTON LLC

CHEVRON STATION NO 91733 (Continued) **1005904384**

CA Waste Code: 352 - Other organic solids
Disposal Method: H141 - Storage, Bulking, And/Or Transfer Off Site--No Treatment/Reovery (H010-H129) Or (H131-H135)
Quantity Tons: 0.0175
Waste Quantity: 35
Quantity Unit: P

Shipment Date: 20171026
Creation Date: 6/20/2018 18:31:19
Receipt Date: 20171113
Manifest ID: 011238619FLE
Trans EPA ID: MAD039322250
Trans Name: CLEAN HARBORS ENVIRONMENTAL SERVICES INC
TSDF EPA ID: CAD044429835
Trans Name: CLEAN HARBORS WILMINGTON LLC
CA Waste Code: 352 - Other organic solids
Disposal Method: H141 - Storage, Bulking, And/Or Transfer Off Site--No Treatment/Reovery (H010-H129) Or (H131-H135)
Quantity Tons: 0.05
Waste Quantity: 100
Quantity Unit: P

Shipment Date: 20170627
Creation Date: 5/31/2018 18:30:25
Receipt Date: 20170711
Manifest ID: 010235341FLE
Trans EPA ID: MAD039322250
Trans Name: CLEAN HARBORS ENVIRONMENTAL SERVICES INC
TSDF EPA ID: CAD044429835
Trans Name: CLEAN HARBORS WILMINGTON LLC
CA Waste Code: 352 - Other organic solids
Disposal Method: H141 - Storage, Bulking, And/Or Transfer Off Site--No Treatment/Reovery (H010-H129) Or (H131-H135)
Quantity Tons: 0.01
Waste Quantity: 20
Quantity Unit: P

Shipment Date: 20170627
Creation Date: 5/31/2018 18:30:25
Receipt Date: 20170711
Manifest ID: 010235341FLE
Trans EPA ID: MAD039322250
Trans Name: CLEAN HARBORS ENVIRONMENTAL SERVICES INC
TSDF EPA ID: CAD044429835
Trans Name: CLEAN HARBORS WILMINGTON LLC
CA Waste Code: 352 - Other organic solids
RCRA Code: D018
Disposal Method: H141 - Storage, Bulking, And/Or Transfer Off Site--No Treatment/Reovery (H010-H129) Or (H131-H135)
Quantity Tons: 0.01
Waste Quantity: 20
Quantity Unit: P

Shipment Date: 20170216
Creation Date: 5/16/2017 18:30:23
Receipt Date: 20170216
Manifest ID: 010338329FLE

CHEVRON STATION NO 91733 (Continued) **1005904384**

Trans EPA ID:	MAD039322250
Trans Name:	CLEAN HARBORS ENVIRONMENTAL SERVICES, INC.
TSDF EPA ID:	CAD044429835
Trans Name:	CLEAN HARBORS OF WILMINGTON, LLC
CA Waste Code:	352 - Other organic solids
RCRA Code:	D018
Disposal Method:	H141 - Storage, Bulking, And/Or Transfer Off Site--No Treatment/Reovery (H010-H129) Or (H131-H135)
Quantity Tons:	0.015
Waste Quantity:	30
Quantity Unit:	P
Shipment Date:	20170216
Creation Date:	5/16/2017 18:30:23
Receipt Date:	20170216
Manifest ID:	010338329FLE
Trans EPA ID:	MAD039322250
Trans Name:	CLEAN HARBORS ENVIRONMENTAL SERVICES, INC.
TSDF EPA ID:	CAD044429835
Trans Name:	CLEAN HARBORS OF WILMINGTON, LLC
CA Waste Code:	134 - Aqueous solution with <10% total organic residues
RCRA Code:	D018
Disposal Method:	H141 - Storage, Bulking, And/Or Transfer Off Site--No Treatment/Reovery (H010-H129) Or (H131-H135)
Quantity Tons:	0.075
Waste Quantity:	150
Quantity Unit:	P
Additional Code 1:	D001
Shipment Date:	20170105
Creation Date:	3/24/2017 18:32:23
Receipt Date:	20170105
Manifest ID:	010230422FLE
Trans EPA ID:	MAD039322250
Trans Name:	CLEAN HARBORS ENVIRONMENTAL SERVICE INC
TSDF EPA ID:	CAD044429835
Trans Name:	CLEAN HARBORS WILMINGTON LLC
CA Waste Code:	352 - Other organic solids
Disposal Method:	H141 - Storage, Bulking, And/Or Transfer Off Site--No Treatment/Reovery (H010-H129) Or (H131-H135)
Quantity Tons:	0.025
Waste Quantity:	50
Quantity Unit:	P
Shipment Date:	20170105
Creation Date:	3/24/2017 18:32:23
Receipt Date:	20170105
Manifest ID:	010230422FLE
Trans EPA ID:	MAD039322250
Trans Name:	CLEAN HARBORS ENVIRONMENTAL SERVICE INC
TSDF EPA ID:	CAD044429835
Trans Name:	CLEAN HARBORS WILMINGTON LLC
CA Waste Code:	352 - Other organic solids
RCRA Code:	D018
Disposal Method:	H141 - Storage, Bulking, And/Or Transfer Off Site--No Treatment/Reovery (H010-H129) Or (H131-H135)
Quantity Tons:	0.035

CHEVRON STATION NO 91733 (Continued) **1005904384**

Waste Quantity: 70
Quantity Unit: P

Additional Info:
Year: 2015
Gen EPA ID: CAR000122051

Shipment Date: 20151124
Creation Date: 1/11/2016 22:16:40
Receipt Date: 20151124
Manifest ID: 009019154FLE
Trans EPA ID: MAD039322250
Trans Name: CLEAN HARBORS ENVIRONMENTAL SERVICE INC
TSDF EPA ID: CAD044429835
Trans Name: CLEAN HARBORS WILMINGTON LLC
CA Waste Code: 134 - Aqueous solution with <10% total organic residues
RCRA Code: D018
Disposal Method: H141 - Storage, Bulking, And/Or Transfer Off Site--No Treatment/Reovery (H010-H129) Or (H131-H135)
Quantity Tons: 0.015
Waste Quantity: 30
Quantity Unit: P
Additional Code 1: D001

Shipment Date: 20151124
Creation Date: 1/11/2016 22:16:40
Receipt Date: 20151124
Manifest ID: 009019154FLE
Trans EPA ID: MAD039322250
Trans Name: CLEAN HARBORS ENVIRONMENTAL SERVICE INC
TSDF EPA ID: CAD044429835
Trans Name: CLEAN HARBORS WILMINGTON LLC
CA Waste Code: 352 - Other organic solids
RCRA Code: D018
Disposal Method: H141 - Storage, Bulking, And/Or Transfer Off Site--No Treatment/Reovery (H010-H129) Or (H131-H135)
Quantity Tons: 0.02
Waste Quantity: 40
Quantity Unit: P

Shipment Date: 20151124
Creation Date: 1/11/2016 22:16:40
Receipt Date: 20151124
Manifest ID: 009019154FLE
Trans EPA ID: MAD039322250
Trans Name: CLEAN HARBORS ENVIRONMENTAL SERVICE INC
TSDF EPA ID: CAD044429835
Trans Name: CLEAN HARBORS WILMINGTON LLC
CA Waste Code: 352 - Other organic solids
Disposal Method: H141 - Storage, Bulking, And/Or Transfer Off Site--No Treatment/Reovery (H010-H129) Or (H131-H135)
Quantity Tons: 0.0325
Waste Quantity: 65
Quantity Unit: P

Shipment Date: 20151022
Creation Date: 12/22/2015 22:15:07

CHEVRON STATION NO 91733 (Continued) **1005904384**

Receipt Date:	20151022
Manifest ID:	008302781FLE
Trans EPA ID:	MAD039322250
Trans Name:	CLEAN HARBORS ENVIRONMENTAL SERVICE INC
TSDF EPA ID:	CAD044429835
Trans Name:	CLEAN HARBORS WILMINGTON LLC
CA Waste Code:	352 - Other organic solids
Disposal Method:	H141 - Storage, Bulking, And/Or Transfer Off Site--No Treatment/Reovery (H010-H129) Or (H131-H135)
Quantity Tons:	0.04
Waste Quantity:	80
Quantity Unit:	P
Shipment Date:	20150729
Creation Date:	9/11/2015 22:15:55
Receipt Date:	20150729
Manifest ID:	008819580FLE
Trans EPA ID:	MAD039322250
Trans Name:	CLEAN HARBORS ENVIRONMENTAL SERVICES INC
TSDF EPA ID:	CAD044429835
Trans Name:	CLEAN HARBORS WILMINGTON LLC
CA Waste Code:	352 - Other organic solids
Disposal Method:	H141 - Storage, Bulking, And/Or Transfer Off Site--No Treatment/Reovery (H010-H129) Or (H131-H135)
Quantity Tons:	0.09
Waste Quantity:	180
Quantity Unit:	P
Shipment Date:	20150716
Creation Date:	9/11/2015 22:15:30
Receipt Date:	20150716
Manifest ID:	007544649FLE
Trans EPA ID:	MAD039322250
Trans Name:	CLEAN HARBORS ENVIRONMENTAL SERVICES INC
TSDF EPA ID:	CAD044429835
Trans Name:	CLEAN HARBORS WILMINGTON LLC
CA Waste Code:	134 - Aqueous solution with <10% total organic residues
RCRA Code:	D018
Disposal Method:	H141 - Storage, Bulking, And/Or Transfer Off Site--No Treatment/Reovery (H010-H129) Or (H131-H135)
Quantity Tons:	0.462
Waste Quantity:	110
Quantity Unit:	G
Additional Code 1:	D001
Shipment Date:	20150618
Creation Date:	5/24/2016 16:37:46
Manifest ID:	007544182FLE
Trans EPA ID:	MAD039322250
Trans Name:	CLEAN HARBORS ENVIRONMENTAL SERVICES, INC.
TSDF EPA ID:	CAD044429835
Trans Name:	CLEAN HARBORS WILMINGTON, LLC
CA Waste Code:	352 - Other organic solids
RCRA Code:	D018
Disposal Method:	- Not reported
Quantity Tons:	0.006
Waste Quantity:	12

CHEVRON STATION NO 91733 (Continued) **1005904384**

Quantity Unit: P

Shipment Date: 20150618
Creation Date: 5/24/2016 16:37:46
Manifest ID: 007544182FLE
Trans EPA ID: MAD039322250
Trans Name: CLEAN HARBORS ENVIRONMENTAL SERVICES, INC.
TSDF EPA ID: CAD044429835
Trans Name: CLEAN HARBORS WILMINGTON, LLC
CA Waste Code: 352 - Other organic solids
Disposal Method: - Not reported
Quantity Tons: 0.015
Waste Quantity: 30
Quantity Unit: P

Shipment Date: 20150618
Creation Date: 5/24/2016 16:37:46
Manifest ID: 007544182FLE
Trans EPA ID: MAD039322250
Trans Name: CLEAN HARBORS ENVIRONMENTAL SERVICES, INC.
TSDF EPA ID: CAD044429835
Trans Name: CLEAN HARBORS WILMINGTON, LLC
CA Waste Code: 134 - Aqueous solution with <10% total organic residues
RCRA Code: D018
Disposal Method: - Not reported
Quantity Tons: 0.2325
Waste Quantity: 465
Quantity Unit: P
Additional Code 1: D001

Shipment Date: 20150618
Creation Date: 8/20/2015 22:15:20
Receipt Date: 20150619
Manifest ID: 007544192FLE
Trans EPA ID: MAD039322250
Trans Name: CLEAN HARBORS ENVIRONMENTAL SERVICES INC
TSDF EPA ID: CAD044429835
Trans Name: CLEAN HARBORS WILMINGTON LLC
CA Waste Code: 134 - Aqueous solution with <10% total organic residues
RCRA Code: D018
Disposal Method: H141 - Storage, Bulking, And/Or Transfer Off Site--No Treatment/Reovery (H010-H129) Or (H131-H135)
Quantity Tons: 0.2325
Waste Quantity: 465
Quantity Unit: P
Additional Code 1: D001

Additional Info:
Year: 2011
Gen EPA ID: CAR000122051

Shipment Date: 20110920
Creation Date: 2/16/2012 20:30:13
Receipt Date: 20110927
Manifest ID: 008894821JJK
Trans EPA ID: CAR000172460
Trans Name: ENVIRONMENTAL LOGISTICS INC

CHEVRON STATION NO 91733 (Continued) **1005904384**

Trans 2 EPA ID:	MAD039322250
Trans 2 Name:	CLEAN HARBORS ENVIRONMENTAL SERVICES
TSDF EPA ID:	CAD044429835
Trans Name:	CLEAN HARBORS ENVIRONMENTAL SERVICES
CA Waste Code:	223 - Unspecified oil-containing waste
RCRA Code:	D018
Disposal Method:	H141 - Storage, Bulking, And/Or Transfer Off Site--No Treatment/Reovery (H010-H129) Or (H131-H135)
Quantity Tons:	0.0125
Waste Quantity:	25
Quantity Unit:	P
Shipment Date:	20110920
Creation Date:	2/16/2012 20:30:13
Receipt Date:	20110927
Manifest ID:	008894821JJK
Trans EPA ID:	CAR000172460
Trans Name:	ENVIRONMENTAL LOGISTICS INC
Trans 2 EPA ID:	MAD039322250
Trans 2 Name:	CLEAN HARBORS ENVIRONMENTAL SERVICES
TSDF EPA ID:	CAD044429835
Trans Name:	CLEAN HARBORS ENVIRONMENTAL SERVICES
CA Waste Code:	343 - Unspecified organic liquid mixture
RCRA Code:	D018
Disposal Method:	H141 - Storage, Bulking, And/Or Transfer Off Site--No Treatment/Reovery (H010-H129) Or (H131-H135)
Quantity Tons:	0.0034
Waste Quantity:	1
Quantity Unit:	G
Additional Code 1:	D001
Shipment Date:	20110920
Creation Date:	12/9/2011 18:30:51
Receipt Date:	20110921
Manifest ID:	008894820JJK
Trans EPA ID:	CAR000172460
Trans Name:	ENVIRONMENTAL LOGISTICS INC
TSDF EPA ID:	CAD982444481
Trans Name:	FILTER RECYCLING SERVICES INC
CA Waste Code:	352 - Other organic solids
Disposal Method:	H129 - Other Treatment
Quantity Tons:	0.05
Waste Quantity:	100
Quantity Unit:	P
Shipment Date:	20110408
Creation Date:	5/31/2011 18:30:11
Receipt Date:	20110409
Manifest ID:	008106658JJK
Trans EPA ID:	CAR000172460
Trans Name:	ENVIRONMENTAL LOGISTICS INC
TSDF EPA ID:	CAD982444481
Trans Name:	FILTER RECYCLING SERVICES INC
CA Waste Code:	352 - Other organic solids
Disposal Method:	H010 - Metals Recovery Including Retoring,Smelting,Chemicals,Ect
Quantity Tons:	0.015
Waste Quantity:	30

CHEVRON STATION NO 91733 (Continued) **1005904384**

Quantity Unit:	P
Shipment Date:	20110408
Creation Date:	10/1/2011 18:30:39
Receipt Date:	20110422
Manifest ID:	008106659JJK
Trans EPA ID:	CAR000172460
Trans Name:	ENVIRONMENTAL LOGISTICS INC
Trans 2 EPA ID:	MAD039322250
Trans 2 Name:	CLEAN HARBORS ENVIRONMENTAL SERVICES
TSDF EPA ID:	CAD044429835
Trans Name:	CLEAN HARBORS ENVIRONMENTAL SERVICES
CA Waste Code:	223 - Unspecified oil-containing waste
RCRA Code:	D018
Disposal Method:	H141 - Storage, Bulking, And/Or Transfer Off Site--No Treatment/Reovery (H010-H129) Or (H131-H135)
Quantity Tons:	0.0075
Waste Quantity:	15
Quantity Unit:	P
Shipment Date:	20110408
Creation Date:	10/1/2011 18:30:39
Receipt Date:	20110422
Manifest ID:	008106659JJK
Trans EPA ID:	CAR000172460
Trans Name:	ENVIRONMENTAL LOGISTICS INC
Trans 2 EPA ID:	MAD039322250
Trans 2 Name:	CLEAN HARBORS ENVIRONMENTAL SERVICES
TSDF EPA ID:	CAD044429835
Trans Name:	CLEAN HARBORS ENVIRONMENTAL SERVICES
CA Waste Code:	343 - Unspecified organic liquid mixture
RCRA Code:	D018
Disposal Method:	H141 - Storage, Bulking, And/Or Transfer Off Site--No Treatment/Reovery (H010-H129) Or (H131-H135)
Quantity Tons:	0.051
Waste Quantity:	15
Quantity Unit:	G
Additional Code 1:	D001
Shipment Date:	20110224
Creation Date:	4/22/2011 18:30:37
Receipt Date:	20110304
Manifest ID:	007288873JJK
Trans EPA ID:	CAR000209023
Trans Name:	CALIFORNIA HAZARDOUS SERVICES
TSDF EPA ID:	CAD008302903
Trans Name:	VEOLIA ENVIRONMENTAL SERVICES
CA Waste Code:	134 - Aqueous solution with <10% total organic residues
RCRA Code:	D018
Disposal Method:	H039 - Other Recovery Of Reclamation For Reuse Including Acid Regeneration, Organics Recovery Ect
Quantity Tons:	0.084
Waste Quantity:	20
Quantity Unit:	G
Additional Code 1:	D001
Shipment Date:	20110221

CHEVRON STATION NO 91733 (Continued) **1005904384**

Creation Date:	5/5/2011 18:30:26
Receipt Date:	20110307
Manifest ID:	008108371JJK
Trans EPA ID:	CAR000172460
Trans Name:	ENVIRONMENTAL LOGISTICS INC
Trans 2 EPA ID:	MAD039322250
Trans 2 Name:	CLEAN HARBORS ENVIRONMENTAL SERVICES
TSDF EPA ID:	CAD044429835
Trans Name:	CLEAN HARBORS ENVIRONMENTAL SERVICES
CA Waste Code:	343 - Unspecified organic liquid mixture
RCRA Code:	D018
Disposal Method:	H141 - Storage, Bulking, And/Or Transfer Off Site--No Treatment/Reovery (H010-H129) Or (H131-H135)
Quantity Tons:	0.17
Waste Quantity:	50
Quantity Unit:	G
Additional Code 1:	D001

Additional Info:

Year:	2013
Gen EPA ID:	CAR000122051
Shipment Date:	20131219
Creation Date:	3/18/2014 22:15:05
Receipt Date:	20131219
Manifest ID:	006110322FLE
Trans EPA ID:	MAD039322250
Trans Name:	CLEAN HARBORS ENVIRONMENTAL SERVICES INC
TSDF EPA ID:	CAD044429835
Trans Name:	CLEAN HARBORS WILMINGTON LLC
CA Waste Code:	134 - Aqueous solution with <10% total organic residues
RCRA Code:	D018
Disposal Method:	H141 - Storage, Bulking, And/Or Transfer Off Site--No Treatment/Reovery (H010-H129) Or (H131-H135)
Quantity Tons:	0.2
Waste Quantity:	400
Quantity Unit:	P
Additional Code 1:	D001
Shipment Date:	20131025
Creation Date:	12/4/2013 22:15:18
Receipt Date:	20131028
Manifest ID:	006968798FLE
Trans EPA ID:	MAD039322250
Trans Name:	CLEAN HARBORS ENVIRONMENTAL SERVICES INC
TSDF EPA ID:	CAD044429835
Trans Name:	CLEAN HARBORS WILMINGTON LLC
CA Waste Code:	134 - Aqueous solution with <10% total organic residues
RCRA Code:	D018
Disposal Method:	H141 - Storage, Bulking, And/Or Transfer Off Site--No Treatment/Reovery (H010-H129) Or (H131-H135)
Quantity Tons:	0.015
Waste Quantity:	30
Quantity Unit:	P
Additional Code 1:	D001
Shipment Date:	20131025

CHEVRON STATION NO 91733 (Continued) **1005904384**

Creation Date:	12/4/2013 22:15:18
Receipt Date:	20131028
Manifest ID:	006968798FLE
Trans EPA ID:	MAD039322250
Trans Name:	CLEAN HARBORS ENVIRONMENTAL SERVICES INC
TSDF EPA ID:	CAD044429835
Trans Name:	CLEAN HARBORS WILMINGTON LLC
CA Waste Code:	352 - Other organic solids
RCRA Code:	D018
Disposal Method:	H141 - Storage, Bulking, And/Or Transfer Off Site--No Treatment/Reovery (H010-H129) Or (H131-H135)
Quantity Tons:	0.0075
Waste Quantity:	15
Quantity Unit:	P
Shipment Date:	20131025
Creation Date:	12/4/2013 22:15:18
Receipt Date:	20131028
Manifest ID:	006968798FLE
Trans EPA ID:	MAD039322250
Trans Name:	CLEAN HARBORS ENVIRONMENTAL SERVICES INC
TSDF EPA ID:	CAD044429835
Trans Name:	CLEAN HARBORS WILMINGTON LLC
CA Waste Code:	352 - Other organic solids
Disposal Method:	H141 - Storage, Bulking, And/Or Transfer Off Site--No Treatment/Reovery (H010-H129) Or (H131-H135)
Quantity Tons:	0.0325
Waste Quantity:	65
Quantity Unit:	P
Shipment Date:	20130815
Creation Date:	10/29/2013 22:15:09
Receipt Date:	20130816
Manifest ID:	006105888FLE
Trans EPA ID:	MAD039322250
Trans Name:	CLEAN HARBORS ENVIRONMENTAL SERVICES INC
TSDF EPA ID:	CAD044429835
Trans Name:	CLEAN HARBORS WILMINGTON LLC
CA Waste Code:	134 - Aqueous solution with <10% total organic residues
RCRA Code:	D018
Disposal Method:	H141 - Storage, Bulking, And/Or Transfer Off Site--No Treatment/Reovery (H010-H129) Or (H131-H135)
Quantity Tons:	0.0225
Waste Quantity:	45
Quantity Unit:	P
Additional Code 1:	D001
Shipment Date:	20130815
Creation Date:	10/29/2013 22:15:09
Receipt Date:	20130816
Manifest ID:	006105891FLE
Trans EPA ID:	MAD039322250
Trans Name:	CLEAN HARBORS ENVIRONMENTAL SERVICES INC
TSDF EPA ID:	CAD044429835
Trans Name:	CLEAN HARBORS WILMINGTON LLC
CA Waste Code:	352 - Other organic solids
Disposal Method:	H141 - Storage, Bulking, And/Or Transfer Off Site--No

CHEVRON STATION NO 91733 (Continued) **1005904384**

	Treatment/Reovery (H010-H129) Or (H131-H135)
Quantity Tons:	0.035
Waste Quantity:	70
Quantity Unit:	P
Shipment Date:	20130516
Creation Date:	7/17/2013 22:15:05
Receipt Date:	20130517
Manifest ID:	006069628FLE
Trans EPA ID:	MAD039322250
Trans Name:	CLEAN HARBORS ENVIRONMENTAL SERVICES, INC.
TSDF EPA ID:	CAD044429835
Trans Name:	CLEAN HARBORS WILMINGTON, LLC
CA Waste Code:	352 - Other organic solids
Disposal Method:	H141 - Storage, Bulking, And/Or Transfer Off Site--No Treatment/Reovery (H010-H129) Or (H131-H135)
Quantity Tons:	0.0275
Waste Quantity:	55
Quantity Unit:	P
Shipment Date:	20130516
Creation Date:	7/17/2013 22:15:05
Receipt Date:	20130517
Manifest ID:	006069628FLE
Trans EPA ID:	MAD039322250
Trans Name:	CLEAN HARBORS ENVIRONMENTAL SERVICES, INC.
TSDF EPA ID:	CAD044429835
Trans Name:	CLEAN HARBORS WILMINGTON, LLC
CA Waste Code:	134 - Aqueous solution with <10% total organic residues
RCRA Code:	D018
Disposal Method:	H141 - Storage, Bulking, And/Or Transfer Off Site--No Treatment/Reovery (H010-H129) Or (H131-H135)
Quantity Tons:	0.01
Waste Quantity:	20
Quantity Unit:	P
Additional Code 1:	D001
Shipment Date:	20130516
Creation Date:	7/17/2013 22:15:05
Receipt Date:	20130517
Manifest ID:	006069628FLE
Trans EPA ID:	MAD039322250
Trans Name:	CLEAN HARBORS ENVIRONMENTAL SERVICES, INC.
TSDF EPA ID:	CAD044429835
Trans Name:	CLEAN HARBORS WILMINGTON, LLC
CA Waste Code:	352 - Other organic solids
RCRA Code:	D018
Disposal Method:	H141 - Storage, Bulking, And/Or Transfer Off Site--No Treatment/Reovery (H010-H129) Or (H131-H135)
Quantity Tons:	0.02
Waste Quantity:	40
Quantity Unit:	P
Shipment Date:	20130501
Creation Date:	7/15/2013 22:15:07
Receipt Date:	20130502
Manifest ID:	006066749FLE

CHEVRON STATION NO 91733 (Continued) **1005904384**

Trans EPA ID:	MAD039322250
Trans Name:	CLEAN HARBORS ENVIRONMENTAL SERVICES, INC.
TSDF EPA ID:	CAD044429835
Trans Name:	CLEAN HARBORS WILMINGTON, LLC
CA Waste Code:	352 - Other organic solids
Disposal Method:	H141 - Storage, Bulking, And/Or Transfer Off Site--No Treatment/Reovery (H010-H129) Or (H131-H135)
Quantity Tons:	0.06
Waste Quantity:	120
Quantity Unit:	P

Additional Info:

Year:	2014
Gen EPA ID:	CAR000122051
Shipment Date:	20141111
Creation Date:	1/15/2015 22:14:55
Receipt Date:	20141112
Manifest ID:	008064364FLE
Trans EPA ID:	MAD039322250
Trans Name:	CLEAN HARBORS ENVIRONMENTAL SERVICES INC
TSDF EPA ID:	CAD044429835
Trans Name:	CLEAN HARBORS WILMINGTON LLC
CA Waste Code:	352 - Other organic solids
Disposal Method:	H141 - Storage, Bulking, And/Or Transfer Off Site--No Treatment/Reovery (H010-H129) Or (H131-H135)
Quantity Tons:	0.03
Waste Quantity:	60
Quantity Unit:	P
Shipment Date:	20140825
Creation Date:	10/22/2014 22:15:04
Receipt Date:	20140825
Manifest ID:	007455038FLE
Trans EPA ID:	MAD039322250
Trans Name:	CLEAN HARBORS ENVIRONMENTAL SERVICES INC
TSDF EPA ID:	CAD044429835
Trans Name:	CLEAN HARBORS WILMINGTON LLC
CA Waste Code:	134 - Aqueous solution with <10% total organic residues
RCRA Code:	D018
Disposal Method:	H141 - Storage, Bulking, And/Or Transfer Off Site--No Treatment/Reovery (H010-H129) Or (H131-H135)
Quantity Tons:	0.01
Waste Quantity:	20
Quantity Unit:	P
Additional Code 1:	D001
Shipment Date:	20140825
Creation Date:	10/22/2014 22:15:04
Receipt Date:	20140825
Manifest ID:	007455038FLE
Trans EPA ID:	MAD039322250
Trans Name:	CLEAN HARBORS ENVIRONMENTAL SERVICES INC
TSDF EPA ID:	CAD044429835
Trans Name:	CLEAN HARBORS WILMINGTON LLC
CA Waste Code:	352 - Other organic solids
Disposal Method:	H141 - Storage, Bulking, And/Or Transfer Off Site--No

CHEVRON STATION NO 91733 (Continued) **1005904384**

	Treatment/Reovery (H010-H129) Or (H131-H135)
Quantity Tons:	0.005
Waste Quantity:	10
Quantity Unit:	P
Shipment Date:	20140811
Creation Date:	10/22/2014 22:15:11
Receipt Date:	20140811
Manifest ID:	007475509FLE
Trans EPA ID:	MAD039322250
Trans Name:	CLEAN HARBORS ENVIRONMENTAL SERVICES INC
TSDF EPA ID:	CAD044429835
Trans Name:	CLEAN HARBORS WILMINGTON LLC
CA Waste Code:	352 - Other organic solids
Disposal Method:	H141 - Storage, Bulking, And/Or Transfer Off Site--No Treatment/Reovery (H010-H129) Or (H131-H135)
Quantity Tons:	0.0125
Waste Quantity:	25
Quantity Unit:	P
Shipment Date:	20140811
Creation Date:	10/22/2014 22:15:11
Receipt Date:	20140811
Manifest ID:	007475504FLE
Trans EPA ID:	MAD039322250
Trans Name:	CLEAN HARBORS ENVIRONMENTAL SERVICES INC
TSDF EPA ID:	CAD044429835
Trans Name:	CLEAN HARBORS WILMINGTON LLC
CA Waste Code:	352 - Other organic solids
RCRA Code:	D018
Disposal Method:	H141 - Storage, Bulking, And/Or Transfer Off Site--No Treatment/Reovery (H010-H129) Or (H131-H135)
Quantity Tons:	0.01
Waste Quantity:	20
Quantity Unit:	P
Shipment Date:	20140522
Creation Date:	7/12/2014 22:15:17
Receipt Date:	20140527
Manifest ID:	006994766FLE
Trans EPA ID:	MAD039322250
Trans Name:	CLEAN HARBORS ENVIRONMENTAL SERVICES INC
TSDF EPA ID:	CAD044429835
Trans Name:	CLEAN HARBORS WILMINGTON LLC
CA Waste Code:	352 - Other organic solids
Disposal Method:	H141 - Storage, Bulking, And/Or Transfer Off Site--No Treatment/Reovery (H010-H129) Or (H131-H135)
Quantity Tons:	0.0225
Waste Quantity:	45
Quantity Unit:	P
Shipment Date:	20140401
Creation Date:	6/6/2014 22:15:14
Receipt Date:	20140402
Manifest ID:	006966031FLE
Trans EPA ID:	MAD039322250
Trans Name:	CLEAN HARBORS ENVIRONMENTAL SERVICES INC

CHEVRON STATION NO 91733 (Continued) **1005904384**

TSDF EPA ID:	CAD044429835
Trans Name:	CLEAN HARBORS WILMINGTON LLC
CA Waste Code:	134 - Aqueous solution with <10% total organic residues
RCRA Code:	D018
Disposal Method:	H141 - Storage, Bulking, And/Or Transfer Off Site--No Treatment/Reovery (H010-H129) Or (H131-H135)
Quantity Tons:	0.0125
Waste Quantity:	25
Quantity Unit:	P
Additional Code 1:	D001
Shipment Date:	20140313
Creation Date:	5/9/2014 22:14:57
Receipt Date:	20140314
Manifest ID:	007477307FLE
Trans EPA ID:	MAD039322250
Trans Name:	CLEAN HARBORS ENVIRONMENTAL SERVICES INC
TSDF EPA ID:	CAD044429835
Trans Name:	CLEAN HARBORS WILMINGTON LLC
CA Waste Code:	352 - Other organic solids
RCRA Code:	D018
Disposal Method:	H141 - Storage, Bulking, And/Or Transfer Off Site--No Treatment/Reovery (H010-H129) Or (H131-H135)
Quantity Tons:	0.0075
Waste Quantity:	15
Quantity Unit:	P
Shipment Date:	20140313
Creation Date:	5/9/2014 22:14:57
Receipt Date:	20140314
Manifest ID:	007477307FLE
Trans EPA ID:	MAD039322250
Trans Name:	CLEAN HARBORS ENVIRONMENTAL SERVICES INC
TSDF EPA ID:	CAD044429835
Trans Name:	CLEAN HARBORS WILMINGTON LLC
CA Waste Code:	134 - Aqueous solution with <10% total organic residues
RCRA Code:	D018
Disposal Method:	H141 - Storage, Bulking, And/Or Transfer Off Site--No Treatment/Reovery (H010-H129) Or (H131-H135)
Quantity Tons:	0.0175
Waste Quantity:	35
Quantity Unit:	P
Additional Code 1:	D001
Shipment Date:	20140313
Creation Date:	5/9/2014 22:14:57
Receipt Date:	20140314
Manifest ID:	007477307FLE
Trans EPA ID:	MAD039322250
Trans Name:	CLEAN HARBORS ENVIRONMENTAL SERVICES INC
TSDF EPA ID:	CAD044429835
Trans Name:	CLEAN HARBORS WILMINGTON LLC
CA Waste Code:	352 - Other organic solids
Disposal Method:	H141 - Storage, Bulking, And/Or Transfer Off Site--No Treatment/Reovery (H010-H129) Or (H131-H135)
Quantity Tons:	0.0375
Waste Quantity:	75

CHEVRON STATION NO 91733 (Continued) **1005904384**

Quantity Unit: P

Additional Info:
Year: 2008
Gen EPA ID: CAR000122051

Shipment Date: 20081223
Creation Date: 3/24/2009 18:30:09
Receipt Date: 20081224
Manifest ID: 004822202JJK
Trans EPA ID: CAR000172460
Trans Name: ENVIRONMENTAL LOGISTICS INC
TSDF EPA ID: CAD982444481
Trans Name: FILTER RECYCLING SERVICES INC
CA Waste Code: 352 - Other organic solids
Disposal Method: H129 - Other Treatment
Quantity Tons: 0.075
Waste Quantity: 150
Quantity Unit: P

Shipment Date: 20081223
Creation Date: 4/8/2009 18:31:36
Receipt Date: 20090102
Manifest ID: 004822203JJK
Trans EPA ID: CAR000172460
Trans Name: ENVIRONMENTAL LOGISTICS INC
Trans 2 EPA ID: MAD039322250
Trans 2 Name: CLEAN HARBORS ENVIRONMENTAL SERVICES
TSDF EPA ID: CAD044429835
Trans Name: CLEAN HARBORS ENVIRONMENTAL SERVICES
CA Waste Code: 223 - Unspecified oil-containing waste
RCRA Code: D018
Disposal Method: H141 - Storage, Bulking, And/Or Transfer Off Site--No Treatment/Reovery (H010-H129) Or (H131-H135)
Quantity Tons: 0.18765
Waste Quantity: 45
Quantity Unit: G

Shipment Date: 20081223
Creation Date: 4/8/2009 18:31:36
Receipt Date: 20090102
Manifest ID: 004822203JJK
Trans EPA ID: CAR000172460
Trans Name: ENVIRONMENTAL LOGISTICS INC
Trans 2 EPA ID: MAD039322250
Trans 2 Name: CLEAN HARBORS ENVIRONMENTAL SERVICES
TSDF EPA ID: CAD044429835
Trans Name: CLEAN HARBORS ENVIRONMENTAL SERVICES
CA Waste Code: 343 - Unspecified organic liquid mixture
RCRA Code: D018
Disposal Method: H141 - Storage, Bulking, And/Or Transfer Off Site--No Treatment/Reovery (H010-H129) Or (H131-H135)
Quantity Tons: 0.0068
Waste Quantity: 2
Quantity Unit: G
Additional Code 1: D001

CHEVRON STATION NO 91733 (Continued) **1005904384**

Shipment Date:	20081006
Creation Date:	1/14/2009 18:30:08
Receipt Date:	20081010
Manifest ID:	004852623JJK
Trans EPA ID:	CAR000172460
Trans Name:	ENVIRONMENTAL LOGISTICS INC
Trans 2 EPA ID:	MAD039322250
Trans 2 Name:	CLEAN HARBORS ENVIRONMENTAL SERVICES
TSDF EPA ID:	CAD044429835
Trans Name:	CLEAN HARBORS ENVIRONMENTAL SERVICES
CA Waste Code:	223 - Unspecified oil-containing waste
RCRA Code:	D018
Disposal Method:	H141 - Storage, Bulking, And/Or Transfer Off Site--No Treatment/Reovery (H010-H129) Or (H131-H135)
Quantity Tons:	0.0125
Waste Quantity:	25
Quantity Unit:	P

Shipment Date:	20081001
Creation Date:	2/20/2009 18:30:20
Receipt Date:	20081002
Manifest ID:	005055867JJK
Trans EPA ID:	CAR000172460
Trans Name:	ENVIRONMENTAL LOGISTICS INC
TSDF EPA ID:	CAD982444481
Trans Name:	FILTER RECYCLING SERVICES INC
CA Waste Code:	352 - Other organic solids
Disposal Method:	H129 - Other Treatment
Quantity Tons:	0.05
Waste Quantity:	100
Quantity Unit:	P

Shipment Date:	20080930
Creation Date:	11/17/2008 18:30:18
Receipt Date:	20081009
Manifest ID:	004806060JJK
Trans EPA ID:	CAR000152785
Trans Name:	CALIFORNIA HAZARDOUS SERVICES
TSDF EPA ID:	CAD008302903
Trans Name:	VEOLIA ENVIRONMENTAL SERVICES
CA Waste Code:	352 - Other organic solids
Disposal Method:	H141 - Storage, Bulking, And/Or Transfer Off Site--No Treatment/Reovery (H010-H129) Or (H131-H135)
Quantity Tons:	0.0225
Waste Quantity:	45
Quantity Unit:	P

Shipment Date:	20080820
Creation Date:	10/10/2008 18:30:08
Receipt Date:	20080827
Manifest ID:	003317994JJK
Trans EPA ID:	CAR000152785
Trans Name:	CALIFORNIA HAZARDOUS SERVICES
TSDF EPA ID:	CAD008302903
Trans Name:	VEOLIA ENVIRONMENTAL SERVICES
CA Waste Code:	134 - Aqueous solution with <10% total organic residues
RCRA Code:	D018

CHEVRON STATION NO 91733 (Continued) **1005904384**

Disposal Method:	H039 - Other Recovery Of Reclamation For Reuse Including Acid Regeneration, Organics Recovery Ect
Quantity Tons:	1.386
Waste Quantity:	330
Quantity Unit:	G
Additional Code 1:	D001
Shipment Date:	20080606
Creation Date:	8/8/2008 18:30:29
Receipt Date:	20080609
Manifest ID:	003419292JJK
Trans EPA ID:	CAR000172460
Trans Name:	ENVIRONMENTAL LOGISTICS INC
TSDF EPA ID:	CAD982444481
Trans Name:	FILTER RECYCLING SERVICES INC
CA Waste Code:	352 - Other organic solids
Disposal Method:	H010 - Metals Recovery Including Retoring,Smelting,Chemicals,Ect
Quantity Tons:	0.02
Waste Quantity:	40
Quantity Unit:	P
Shipment Date:	20080410
Creation Date:	6/5/2008 18:30:08
Receipt Date:	20080411
Manifest ID:	004055227JJK
Trans EPA ID:	CAR000172460
Trans Name:	ENVIRONMENTAL LOGISTICS INC
TSDF EPA ID:	CAD982444481
Trans Name:	FILTER RECYCLING SERVICES INC
CA Waste Code:	134 - Aqueous solution with <10% total organic residues
Disposal Method:	H141 - Storage, Bulking, And/Or Transfer Off Site--No Treatment/Reovery (H010-H129) Or (H131-H135)
Quantity Tons:	0.42
Waste Quantity:	100
Quantity Unit:	G
Shipment Date:	20080215
Creation Date:	6/4/2008 18:30:29
Receipt Date:	20080216
Manifest ID:	003810128JJK
Trans EPA ID:	CAR000172460
Trans Name:	ENVIRONMENTAL LOGISTICS INC
TSDF EPA ID:	CAD982444481
Trans Name:	FILTER RECYCLING SERVICES INC
CA Waste Code:	352 - Other organic solids
Disposal Method:	H141 - Storage, Bulking, And/Or Transfer Off Site--No Treatment/Reovery (H010-H129) Or (H131-H135)
Quantity Tons:	0.015
Waste Quantity:	30
Quantity Unit:	P

Additional Info:

Year:	2009
Gen EPA ID:	CAR000122051
Shipment Date:	20090825
Creation Date:	11/3/2009 18:30:20

CHEVRON STATION NO 91733 (Continued) **1005904384**

Receipt Date:	20090903
Manifest ID:	006063332JJK
Trans EPA ID:	CAR000172460
Trans Name:	ENVIRONMENTAL LOGISTICS INC
Trans 2 EPA ID:	MAD039322250
Trans 2 Name:	CLEAN HARBORS ENVIRONMENTAL SERVICES
TSDF EPA ID:	CAD044429835
Trans Name:	CLEAN HARBORS ENVIRONMENTAL SERVICES
CA Waste Code:	223 - Unspecified oil-containing waste
RCRA Code:	D018
Disposal Method:	H141 - Storage, Bulking, And/Or Transfer Off Site--No Treatment/Reovery (H010-H129) Or (H131-H135)
Quantity Tons:	0.005
Waste Quantity:	10
Quantity Unit:	P
Shipment Date:	20090825
Creation Date:	10/29/2009 18:30:26
Receipt Date:	20090825
Manifest ID:	006063333JJK
Trans EPA ID:	CAR000172460
Trans Name:	ENVIRONMENTAL LOGISTICS INC
TSDF EPA ID:	CAD982444481
Trans Name:	FILTER RECYCLING SERVICES INC
CA Waste Code:	352 - Other organic solids
Disposal Method:	H129 - Other Treatment
Quantity Tons:	0.0175
Waste Quantity:	35
Quantity Unit:	P
Shipment Date:	20090604
Creation Date:	9/23/2009 18:30:38
Receipt Date:	20090612
Manifest ID:	005985245JJK
Trans EPA ID:	CAR000172460
Trans Name:	ENVIRONMENTAL LOGISTICS INC
Trans 2 EPA ID:	MAD039322250
Trans 2 Name:	CLEAN HARBORS ENVIRONMENTAL SERVICES
TSDF EPA ID:	CAD044429835
Trans Name:	CLEAN HARBORS ENVIRONMENTAL SERVICES
CA Waste Code:	223 - Unspecified oil-containing waste
RCRA Code:	D018
Disposal Method:	H141 - Storage, Bulking, And/Or Transfer Off Site--No Treatment/Reovery (H010-H129) Or (H131-H135)
Quantity Tons:	0.02
Waste Quantity:	40
Quantity Unit:	P
Shipment Date:	20090604
Creation Date:	7/31/2009 18:30:08
Receipt Date:	20090605
Manifest ID:	005985246JJK
Trans EPA ID:	CAR000172460
Trans Name:	ENVIRONMENTAL LOGISTICS INC
TSDF EPA ID:	CAD982444481
Trans Name:	FILTER RECYCLING SERVICES INC
CA Waste Code:	352 - Other organic solids

CHEVRON STATION NO 91733 (Continued) **1005904384**

Disposal Method:	H010 - Metals Recovery Including Retoring,Smelting,Chemicals,Ect
Quantity Tons:	0.035
Waste Quantity:	70
Quantity Unit:	P
Shipment Date:	20090505
Creation Date:	8/12/2009 18:30:08
Receipt Date:	20090508
Manifest ID:	005428460JJK
Trans EPA ID:	CAR000172460
Trans Name:	ENVIRONMENTAL LOGISTICS INC
Trans 2 EPA ID:	MAD039322250
Trans 2 Name:	CLEAN HARBORS ENVIRONMENTAL SERVICES
TSDF EPA ID:	CAD044429835
Trans Name:	CLEAN HARBORS ENVIRONMENTAL SERVICES
CA Waste Code:	343 - Unspecified organic liquid mixture
RCRA Code:	D018
Disposal Method:	H141 - Storage, Bulking, And/Or Transfer Off Site--No Treatment/Reovery (H010-H129) Or (H131-H135)
Quantity Tons:	0.051
Waste Quantity:	15
Quantity Unit:	G
Additional Code 1:	D001
Shipment Date:	20090309
Creation Date:	5/29/2009 18:30:11
Receipt Date:	20090313
Manifest ID:	005387173JJK
Trans EPA ID:	CAR000172460
Trans Name:	ENVIRONMENTAL LOGISTICS INC
Trans 2 EPA ID:	MAD039322250
Trans 2 Name:	CLEAN HARBORS ENVIRONMENTAL SERVICES
TSDF EPA ID:	CAD044429835
Trans Name:	CLEAN HARBORS ENVIRONMENTAL SERVICES
CA Waste Code:	223 - Unspecified oil-containing waste
RCRA Code:	D018
Disposal Method:	H141 - Storage, Bulking, And/Or Transfer Off Site--No Treatment/Reovery (H010-H129) Or (H131-H135)
Quantity Tons:	0.18765
Waste Quantity:	45
Quantity Unit:	G
Shipment Date:	20090109
Creation Date:	3/31/2009 18:30:48
Receipt Date:	20090112
Manifest ID:	005385479JJK
Trans EPA ID:	CAR000172460
Trans Name:	ENVIRONMENTAL LOGISTICS INC
TSDF EPA ID:	CAD982444481
Trans Name:	FILTER RECYCLING SERVICES INC
CA Waste Code:	352 - Other organic solids
Disposal Method:	H129 - Other Treatment
Quantity Tons:	0.2
Waste Quantity:	400
Quantity Unit:	P

CHEVRON STATION NO 91733 (Continued) **1005904384**

Additional Info:

Year:	2004
Gen EPA ID:	CAR000122051
Shipment Date:	20041203
Creation Date:	3/13/2007 18:30:42
Receipt Date:	20041206
Manifest ID:	24201771
Trans EPA ID:	CAD982444481
Trans Name:	FILTER RECYCLING SERVICES INC
TSDF EPA ID:	CAD982444481
Trans Name:	FILTER RECYCLING SERVICES INC
TSDF Alt EPA ID:	CAD982444481
CA Waste Code:	352 - Other organic solids
RCRA Code:	NONE
Disposal Method:	R01 - Recycler
Quantity Tons:	0.2
Waste Quantity:	400
Quantity Unit:	P
Shipment Date:	20040728
Creation Date:	1/4/2005 18:32:14
Receipt Date:	20040728
Manifest ID:	23561398
Trans EPA ID:	CAD982444481
Trans Name:	FILTER RECYCLING SERVICES INC
TSDF EPA ID:	CAD982444481
Trans Name:	FILTER RECYCLING SERVICES INC
TSDF Alt EPA ID:	CAD982444481
CA Waste Code:	352 - Other organic solids
RCRA Code:	NONE
Disposal Method:	H01 - Transfer Station
Quantity Tons:	0.07
Waste Quantity:	140
Quantity Unit:	P

Additional Info:

Year:	2006
Gen EPA ID:	CAR000122051
Shipment Date:	20061114
Creation Date:	3/30/2007 13:32:41
Receipt Date:	20061114
Manifest ID:	000459222JJK
Trans EPA ID:	CAD982444481
Trans Name:	FILTER RECYCLING SERVICES INC
TSDF EPA ID:	CAD982444481
Trans Name:	FILTER RECYCLING SERCIVES INC
CA Waste Code:	352 - Other organic solids
Disposal Method:	H141 - Storage, Bulking, And/Or Transfer Off Site--No Treatment/Reovery (H010-H129) Or (H131-H135)
Quantity Tons:	0.2
Waste Quantity:	400
Quantity Unit:	P
Shipment Date:	20060814

CHEVRON STATION NO 91733 (Continued) **1005904384**

Creation Date:	10/5/2006 18:30:24
Receipt Date:	20060818
Manifest ID:	24908555
Trans EPA ID:	CAR000152785
Trans Name:	CALIFORNIA HAZARDOUS SERVICES
TSDF EPA ID:	CAD008302903
Trans Name:	VEOLIA ENVIRONMENTAL SERVICES
TSDF Alt EPA ID:	CAD008302903
CA Waste Code:	134 - Aqueous solution with <10% total organic residues
RCRA Code:	D001
Disposal Method:	R01 - Recycler
Quantity Tons:	0.2226
Waste Quantity:	53
Quantity Unit:	G

Shipment Date:	20060720
Creation Date:	9/28/2006 18:30:56
Receipt Date:	20060721
Manifest ID:	25287926
Trans EPA ID:	CAD982444481
Trans Name:	FILTER RECYCLING SERVICES INC
TSDF EPA ID:	CAD982444481
Trans Name:	FILTER RECYCLING SERVICES INC
TSDF Alt EPA ID:	CAD982444481
CA Waste Code:	352 - Other organic solids
Disposal Method:	R01 - Recycler
Quantity Tons:	0.05
Waste Quantity:	100
Quantity Unit:	P

Additional Info:

Year:	2016
Gen EPA ID:	CAR000122051

Shipment Date:	20151124
Creation Date:	1/11/2016 22:16:40
Receipt Date:	20151124
Manifest ID:	009019154FLE
Trans EPA ID:	MAD039322250
Trans Name:	CLEAN HARBORS ENVIRONMENTAL SERVICE INC
TSDF EPA ID:	CAD044429835
Trans Name:	CLEAN HARBORS WILMINGTON LLC
CA Waste Code:	134 - Aqueous solution with <10% total organic residues
RCRA Code:	D018
Disposal Method:	H141 - Storage, Bulking, And/Or Transfer Off Site--No Treatment/Reovery (H010-H129) Or (H131-H135)
Quantity Tons:	0.015
Waste Quantity:	30
Quantity Unit:	P
Additional Code 1:	D001

Shipment Date:	20151124
Creation Date:	1/11/2016 22:16:40
Receipt Date:	20151124
Manifest ID:	009019154FLE
Trans EPA ID:	MAD039322250
Trans Name:	CLEAN HARBORS ENVIRONMENTAL SERVICE INC

CHEVRON STATION NO 91733 (Continued) **1005904384**

TSDF EPA ID: CAD044429835
Trans Name: CLEAN HARBORS WILMINGTON LLC
CA Waste Code: 352 - Other organic solids
Disposal Method: H141 - Storage, Bulking, And/Or Transfer Off Site--No Treatment/Reovery (H010-H129) Or (H131-H135)
Quantity Tons: 0.0325
Waste Quantity: 65
Quantity Unit: P

Shipment Date: 20151124
Creation Date: 1/11/2016 22:16:40
Receipt Date: 20151124
Manifest ID: 009019154FLE
Trans EPA ID: MAD039322250
Trans Name: CLEAN HARBORS ENVIRONMENTAL SERVICE INC
TSDF EPA ID: CAD044429835
Trans Name: CLEAN HARBORS WILMINGTON LLC
CA Waste Code: 352 - Other organic solids
RCRA Code: D018
Disposal Method: H141 - Storage, Bulking, And/Or Transfer Off Site--No Treatment/Reovery (H010-H129) Or (H131-H135)
Quantity Tons: 0.02
Waste Quantity: 40
Quantity Unit: P

Shipment Date: 20151022
Creation Date: 12/22/2015 22:15:07
Receipt Date: 20151022
Manifest ID: 008302781FLE
Trans EPA ID: MAD039322250
Trans Name: CLEAN HARBORS ENVIRONMENTAL SERVICE INC
TSDF EPA ID: CAD044429835
Trans Name: CLEAN HARBORS WILMINGTON LLC
CA Waste Code: 352 - Other organic solids
Disposal Method: H141 - Storage, Bulking, And/Or Transfer Off Site--No Treatment/Reovery (H010-H129) Or (H131-H135)
Quantity Tons: 0.04
Waste Quantity: 80
Quantity Unit: P

Shipment Date: 20150729
Creation Date: 9/11/2015 22:15:55
Receipt Date: 20150729
Manifest ID: 008819580FLE
Trans EPA ID: MAD039322250
Trans Name: CLEAN HARBORS ENVIRONMENTAL SERVICES INC
TSDF EPA ID: CAD044429835
Trans Name: CLEAN HARBORS WILMINGTON LLC
CA Waste Code: 352 - Other organic solids
Disposal Method: H141 - Storage, Bulking, And/Or Transfer Off Site--No Treatment/Reovery (H010-H129) Or (H131-H135)
Quantity Tons: 0.09
Waste Quantity: 180
Quantity Unit: P

Shipment Date: 20150716
Creation Date: 9/11/2015 22:15:30

CHEVRON STATION NO 91733 (Continued) **1005904384**

Receipt Date:	20150716
Manifest ID:	007544649FLE
Trans EPA ID:	MAD039322250
Trans Name:	CLEAN HARBORS ENVIRONMENTAL SERVICES INC
TSDF EPA ID:	CAD044429835
Trans Name:	CLEAN HARBORS WILMINGTON LLC
CA Waste Code:	134 - Aqueous solution with <10% total organic residues
RCRA Code:	D018
Disposal Method:	H141 - Storage, Bulking, And/Or Transfer Off Site--No Treatment/Reovery (H010-H129) Or (H131-H135)
Quantity Tons:	0.462
Waste Quantity:	110
Quantity Unit:	G
Additional Code 1:	D001
Shipment Date:	20150618
Creation Date:	8/20/2015 22:15:20
Receipt Date:	20150619
Manifest ID:	007544192FLE
Trans EPA ID:	MAD039322250
Trans Name:	CLEAN HARBORS ENVIRONMENTAL SERVICES INC
TSDF EPA ID:	CAD044429835
Trans Name:	CLEAN HARBORS WILMINGTON LLC
CA Waste Code:	352 - Other organic solids
RCRA Code:	D018
Disposal Method:	H141 - Storage, Bulking, And/Or Transfer Off Site--No Treatment/Reovery (H010-H129) Or (H131-H135)
Quantity Tons:	0.006
Waste Quantity:	12
Quantity Unit:	P
Shipment Date:	20150618
Creation Date:	8/20/2015 22:15:20
Receipt Date:	20150619
Manifest ID:	007544192FLE
Trans EPA ID:	MAD039322250
Trans Name:	CLEAN HARBORS ENVIRONMENTAL SERVICES INC
TSDF EPA ID:	CAD044429835
Trans Name:	CLEAN HARBORS WILMINGTON LLC
CA Waste Code:	352 - Other organic solids
Disposal Method:	H141 - Storage, Bulking, And/Or Transfer Off Site--No Treatment/Reovery (H010-H129) Or (H131-H135)
Quantity Tons:	0.015
Waste Quantity:	30
Quantity Unit:	P
Shipment Date:	20150618
Creation Date:	8/20/2015 22:15:20
Receipt Date:	20150619
Manifest ID:	007544192FLE
Trans EPA ID:	MAD039322250
Trans Name:	CLEAN HARBORS ENVIRONMENTAL SERVICES INC
TSDF EPA ID:	CAD044429835
Trans Name:	CLEAN HARBORS WILMINGTON LLC
CA Waste Code:	134 - Aqueous solution with <10% total organic residues
RCRA Code:	D018
Disposal Method:	H141 - Storage, Bulking, And/Or Transfer Off Site--No

CHEVRON STATION NO 91733 (Continued) **1005904384**

	Treatment/Reovery (H010-H129) Or (H131-H135)
Quantity Tons:	0.2325
Waste Quantity:	465
Quantity Unit:	P
Additional Code 1:	D001
Shipment Date:	20150618
Creation Date:	5/24/2016 16:37:46
Manifest ID:	007544182FLE
Trans EPA ID:	MAD039322250
Trans Name:	CLEAN HARBORS ENVIRONMENTAL SERVICES, INC.
TSDF EPA ID:	CAD044429835
Trans Name:	CLEAN HARBORS WILMINGTON, LLC
CA Waste Code:	352 - Other organic solids
RCRA Code:	D018
Disposal Method:	- Not reported
Quantity Tons:	0.006
Waste Quantity:	12
Quantity Unit:	P

Additional Info:

Year:	2012
Gen EPA ID:	CAR000122051
Shipment Date:	20121211
Creation Date:	2/15/2013 22:15:34
Receipt Date:	20121226
Manifest ID:	010608686JJK
Trans EPA ID:	CAR000172460
Trans Name:	ENVIRONMENTAL LOGISTICS INC
Trans 2 EPA ID:	MAD039322250
Trans 2 Name:	CLEAN HARBORS ENVIRONMENTAL SERVICES
TSDF EPA ID:	CAD044429835
Trans Name:	CLEAN HARBORS WILMINGTON LLC
CA Waste Code:	223 - Unspecified oil-containing waste
RCRA Code:	D018
Disposal Method:	H141 - Storage, Bulking, And/Or Transfer Off Site--No Treatment/Reovery (H010-H129) Or (H131-H135)
Quantity Tons:	0.01
Waste Quantity:	20
Quantity Unit:	P
Shipment Date:	20121211
Creation Date:	2/15/2013 22:15:34
Receipt Date:	20121226
Manifest ID:	010608686JJK
Trans EPA ID:	CAR000172460
Trans Name:	ENVIRONMENTAL LOGISTICS INC
Trans 2 EPA ID:	MAD039322250
Trans 2 Name:	CLEAN HARBORS ENVIRONMENTAL SERVICES
TSDF EPA ID:	CAD044429835
Trans Name:	CLEAN HARBORS WILMINGTON LLC
CA Waste Code:	343 - Unspecified organic liquid mixture
RCRA Code:	D018
Disposal Method:	H141 - Storage, Bulking, And/Or Transfer Off Site--No Treatment/Reovery (H010-H129) Or (H131-H135)
Quantity Tons:	0.0034

CHEVRON STATION NO 91733 (Continued) **1005904384**

Waste Quantity:	1
Quantity Unit:	G
Additional Code 1:	D001
Shipment Date:	20121211
Creation Date:	2/9/2013 22:15:14
Receipt Date:	20121211
Manifest ID:	010608685JJK
Trans EPA ID:	CAR000172460
Trans Name:	ENVIRONMENTAL LOGISTICS INC
TSDF EPA ID:	CAD982444481
Trans Name:	FILTER RECYCLING SERVICES INC
CA Waste Code:	352 - Other organic solids
Disposal Method:	H010 - Metals Recovery Including Retoring,Smelting,Chemicals,Ect
Quantity Tons:	0.0225
Waste Quantity:	45
Quantity Unit:	P
Shipment Date:	20121017
Creation Date:	1/5/2013 22:15:26
Receipt Date:	20121024
Manifest ID:	010615268JJK
Trans EPA ID:	CAR000172460
Trans Name:	ENVIRONMENTAL LOGISTICS INC
Trans 2 EPA ID:	MAD039322250
Trans 2 Name:	CLEAN HARBORS ENVIRONMENTAL SERVICES
TSDF EPA ID:	CAD044429835
Trans Name:	CLEAN HARBORS WILMINGTON LLC
CA Waste Code:	223 - Unspecified oil-containing waste
RCRA Code:	D018
Disposal Method:	H141 - Storage, Bulking, And/Or Transfer Off Site--No Treatment/Reovery (H010-H129) Or (H131-H135)
Quantity Tons:	0.02
Waste Quantity:	40
Quantity Unit:	P
Shipment Date:	20120925
Creation Date:	11/14/2012 22:15:52
Receipt Date:	20120925
Manifest ID:	010388459JJK
Trans EPA ID:	CAR000172460
Trans Name:	ENVIRONMENTAL LOGISTICS INC
TSDF EPA ID:	CAD982444481
Trans Name:	FILTER RECYCLING SERVICES INC
CA Waste Code:	352 - Other organic solids
Disposal Method:	H010 - Metals Recovery Including Retoring,Smelting,Chemicals,Ect
Quantity Tons:	0.035
Waste Quantity:	70
Quantity Unit:	P
Shipment Date:	20120619
Creation Date:	6/22/2015 14:41:29
Receipt Date:	20120707
Manifest ID:	009944831JJK
Trans EPA ID:	CAR000172460
Trans Name:	ENVIRONMENTAL LOGISTICS INC
Trans 2 EPA ID:	MAD039322250

CHEVRON STATION NO 91733 (Continued) **1005904384**

Trans 2 Name:	CLEAN HARBORS ENVIRONMENTAL SERVICES
TSDF EPA ID:	CAD044429835
Trans Name:	CLEAN HARBORS ENVIRONMENTAL SERVICES
CA Waste Code:	134 - Aqueous solution with <10% total organic residues
RCRA Code:	D018
Disposal Method:	H141 - Storage, Bulking, And/Or Transfer Off Site--No Treatment/Reovery (H010-H129) Or (H131-H135)
Quantity Tons:	0.0042
Waste Quantity:	1
Quantity Unit:	G
Additional Code 1:	D001
Shipment Date:	20120619
Creation Date:	9/17/2012 22:15:21
Receipt Date:	20120620
Manifest ID:	009944830JJK
Trans EPA ID:	CAR000172460
Trans Name:	ENVIRONMENTAL LOGISTICS INC
TSDF EPA ID:	CAD982444481
Trans Name:	FILTER RECYCLING SERVICES INC
CA Waste Code:	352 - Other organic solids
Disposal Method:	H129 - Other Treatment
Quantity Tons:	0.0175
Waste Quantity:	35
Quantity Unit:	P
Shipment Date:	20120619
Creation Date:	6/22/2015 14:41:29
Receipt Date:	20120707
Manifest ID:	009944831JJK
Trans EPA ID:	CAR000172460
Trans Name:	ENVIRONMENTAL LOGISTICS INC
Trans 2 EPA ID:	MAD039322250
Trans 2 Name:	CLEAN HARBORS ENVIRONMENTAL SERVICES
TSDF EPA ID:	CAD044429835
Trans Name:	CLEAN HARBORS ENVIRONMENTAL SERVICES
CA Waste Code:	223 - Unspecified oil-containing waste
RCRA Code:	D018
Disposal Method:	H141 - Storage, Bulking, And/Or Transfer Off Site--No Treatment/Reovery (H010-H129) Or (H131-H135)
Quantity Tons:	0.0125
Waste Quantity:	25
Quantity Unit:	P
Shipment Date:	20120608
Creation Date:	9/17/2012 22:15:21
Receipt Date:	20120621
Manifest ID:	009944941JJK
Trans EPA ID:	CAR000172460
Trans Name:	ENVIRONMENTAL LOGISTICS INC
Trans 2 EPA ID:	MAD039322250
Trans 2 Name:	CLEAN HARBORS ENVIRONMENTAL SERVICES
TSDF EPA ID:	CAD044429835
Trans Name:	CLEAN HARBORS ENVIRONMENTAL SERVICES
CA Waste Code:	223 - Unspecified oil-containing waste
RCRA Code:	D018
Disposal Method:	H141 - Storage, Bulking, And/Or Transfer Off Site--No

CHEVRON STATION NO 91733 (Continued) **1005904384**

	Treatment/Reovery (H010-H129) Or (H131-H135)
Quantity Tons:	0.025
Waste Quantity:	50
Quantity Unit:	P
Shipment Date:	20120608
Creation Date:	6/22/2015 14:41:55
Receipt Date:	20120621
Manifest ID:	009944942JJK
Trans EPA ID:	CAR000172460
Trans Name:	ENVIRONMENTAL LOGISTICS INC
Trans 2 EPA ID:	MAD039322250
Trans 2 Name:	CLEAN HARBORS ENVIRONMENTAL SERVICES
TSDF EPA ID:	CAD044429835
Trans Name:	CLEAN HARBORS ENVIRONMENTAL SERVICES
CA Waste Code:	134 - Aqueous solution with <10% total organic residues
RCRA Code:	D018
Disposal Method:	H141 - Storage, Bulking, And/Or Transfer Off Site--No Treatment/Reovery (H010-H129) Or (H131-H135)
Quantity Tons:	0.021
Waste Quantity:	5
Quantity Unit:	G
Additional Code 1:	D001

Additional Info:

Year:	2010
Gen EPA ID:	CAR000122051
Shipment Date:	20101116
Creation Date:	5/5/2011 18:30:32
Receipt Date:	20101129
Manifest ID:	007927890JJK
Trans EPA ID:	CAR000172460
Trans Name:	ENVIRONMENTAL LOGISTICS INC
Trans 2 EPA ID:	MAD039322250
Trans 2 Name:	CLEAN HARBORS ENVIRONMENTAL SERVICES
TSDF EPA ID:	CAD044429835
Trans Name:	CLEAN HARBORS ENVIRONMENTAL SERVICES
CA Waste Code:	223 - Unspecified oil-containing waste
RCRA Code:	D018
Disposal Method:	H141 - Storage, Bulking, And/Or Transfer Off Site--No Treatment/Reovery (H010-H129) Or (H131-H135)
Quantity Tons:	0.0175
Waste Quantity:	35
Quantity Unit:	P
Shipment Date:	20101116
Creation Date:	1/3/2011 18:31:25
Receipt Date:	20101117
Manifest ID:	007927891JJK
Trans EPA ID:	CAR000172460
Trans Name:	ENVIRONMENTAL LOGISTICS INC
TSDF EPA ID:	CAD982444481
Trans Name:	FILTER RECYCLING SERVICES INC
CA Waste Code:	352 - Other organic solids
Disposal Method:	H129 - Other Treatment
Quantity Tons:	0.03

CHEVRON STATION NO 91733 (Continued) **1005904384**

Waste Quantity:	60
Quantity Unit:	P
Shipment Date:	20101116
Creation Date:	5/5/2011 18:30:32
Receipt Date:	20101129
Manifest ID:	007927890JJK
Trans EPA ID:	CAR000172460
Trans Name:	ENVIRONMENTAL LOGISTICS INC
Trans 2 EPA ID:	MAD039322250
Trans 2 Name:	CLEAN HARBORS ENVIRONMENTAL SERVICES
TSDF EPA ID:	CAD044429835
Trans Name:	CLEAN HARBORS ENVIRONMENTAL SERVICES
CA Waste Code:	343 - Unspecified organic liquid mixture
RCRA Code:	D018
Disposal Method:	H141 - Storage, Bulking, And/Or Transfer Off Site--No Treatment/Reovery (H010-H129) Or (H131-H135)
Quantity Tons:	0.051
Waste Quantity:	15
Quantity Unit:	G
Additional Code 1:	D001
Shipment Date:	20100920
Creation Date:	2/8/2011 18:30:24
Receipt Date:	20100924
Manifest ID:	007628927JJK
Trans EPA ID:	CAR000172460
Trans Name:	ENVIRONMENTAL LOGISTICS INC
Trans 2 EPA ID:	MAD039322250
Trans 2 Name:	CLEAN HARBORS ENVIRONMENTAL SERVICES
TSDF EPA ID:	CAD044429835
Trans Name:	CLEAN HARBORS ENVIRONMENTAL SERVICES
CA Waste Code:	223 - Unspecified oil-containing waste
RCRA Code:	D018
Disposal Method:	H141 - Storage, Bulking, And/Or Transfer Off Site--No Treatment/Reovery (H010-H129) Or (H131-H135)
Quantity Tons:	0.02
Waste Quantity:	40
Quantity Unit:	P
Shipment Date:	20100706
Creation Date:	12/16/2010 18:30:26
Receipt Date:	20100716
Manifest ID:	007023672JJK
Trans EPA ID:	CAR000172460
Trans Name:	ENVIRONMENTAL LOGISTICS INC
Trans 2 EPA ID:	MAD039322250
Trans 2 Name:	CLEAN HARBORS ENVIRONMENTAL SERVICES
TSDF EPA ID:	CAD044429835
Trans Name:	CLEAN HARBORS ENVIRONMENTAL SERVICES
CA Waste Code:	343 - Unspecified organic liquid mixture
RCRA Code:	D018
Disposal Method:	- Not reported
Quantity Unit:	G
Additional Code 1:	D001
Shipment Date:	20100706

CHEVRON STATION NO 91733 (Continued) **1005904384**

Creation Date:	12/16/2010 18:30:26
Receipt Date:	20100716
Manifest ID:	007023672JJK
Trans EPA ID:	CAR000172460
Trans Name:	ENVIRONMENTAL LOGISTICS INC
Trans 2 EPA ID:	MAD039322250
Trans 2 Name:	CLEAN HARBORS ENVIRONMENTAL SERVICES
TSDF EPA ID:	CAD044429835
Trans Name:	CLEAN HARBORS ENVIRONMENTAL SERVICES
CA Waste Code:	223 - Unspecified oil-containing waste
RCRA Code:	D018
Disposal Method:	H141 - Storage, Bulking, And/Or Transfer Off Site--No Treatment/Reovery (H010-H129) Or (H131-H135)
Quantity Tons:	0.01
Waste Quantity:	20
Quantity Unit:	P
Shipment Date:	20100624
Creation Date:	8/30/2010 18:30:37
Receipt Date:	20100625
Manifest ID:	007025251JJK
Trans EPA ID:	CAR000172460
Trans Name:	ENVIRONMENTAL LOGISTICS INC
TSDF EPA ID:	CAD982444481
Trans Name:	FILTER RECYCLING SERVICES INC
CA Waste Code:	352 - Other organic solids
Disposal Method:	H010 - Metals Recovery Including Retoring,Smelting,Chemicals,Ect
Quantity Tons:	0.0225
Waste Quantity:	45
Quantity Unit:	P
Shipment Date:	20100624
Creation Date:	10/8/2012 8:27:46
Receipt Date:	20100713
Manifest ID:	007025250JJK
Trans EPA ID:	CAR000172460
Trans Name:	ENVIRONMENTAL LOGISTICS INC
Trans 2 EPA ID:	MAD039322250
Trans 2 Name:	CLEAN HARBORS ENVIRONMENTAL SERVICES
TSDF EPA ID:	CAD044429835
Trans Name:	CLEAN HARBORS ENVIRONMENTAL SERVICES
CA Waste Code:	223 - Unspecified oil-containing waste
RCRA Code:	D018
Disposal Method:	H141 - Storage, Bulking, And/Or Transfer Off Site--No Treatment/Reovery (H010-H129) Or (H131-H135)
Quantity Tons:	0.01
Waste Quantity:	20
Quantity Unit:	P
Shipment Date:	20100624
Creation Date:	10/8/2012 8:27:46
Receipt Date:	20100713
Manifest ID:	007025250JJK
Trans EPA ID:	CAR000172460
Trans Name:	ENVIRONMENTAL LOGISTICS INC
Trans 2 EPA ID:	MAD039322250
Trans 2 Name:	CLEAN HARBORS ENVIRONMENTAL SERVICES

CHEVRON STATION NO 91733 (Continued) **1005904384**

TSDF EPA ID: CAD044429835
Trans Name: CLEAN HARBORS ENVIRONMENTAL SERVICES
CA Waste Code: 343 - Unspecified organic liquid mixture
RCRA Code: D018
Disposal Method: H141 - Storage, Bulking, And/Or Transfer Off Site--No Treatment/Reovery (H010-H129) Or (H131-H135)
Quantity Tons: 0.017
Waste Quantity: 5
Quantity Unit: G
Additional Code 1: D001

Shipment Date: 20100520
Creation Date: 10/8/2010 18:30:19
Receipt Date: 20100528
Manifest ID: 007025218JJK
Trans EPA ID: CAR000172460
Trans Name: ENVIRONMENTAL LOGISTICS INC
Trans 2 EPA ID: MAD039322250
Trans 2 Name: CLEAN HARBORS ENVIRONMENTAL SERVICES
TSDF EPA ID: CAD044429835
Trans Name: CLEAN HARBORS ENVIRONMENTAL SERVICES
CA Waste Code: 223 - Unspecified oil-containing waste
RCRA Code: D018
Disposal Method: H141 - Storage, Bulking, And/Or Transfer Off Site--No Treatment/Reovery (H010-H129) Or (H131-H135)
Quantity Tons: 0.06255
Waste Quantity: 15
Quantity Unit: G

Additional Info:
Year: 2007
Gen EPA ID: CAR000122051

Shipment Date: 20071016
Creation Date: 1/8/2008 18:30:43
Receipt Date: 20071016
Manifest ID: 002984586JJK
Trans EPA ID: CAD982444481
Trans Name: FILTER RECYCLING SERVICES INC
TSDF EPA ID: CAD982444481
Trans Name: FILTER RECYCLING SERVICES INC
CA Waste Code: 352 - Other organic solids
Disposal Method: H141 - Storage, Bulking, And/Or Transfer Off Site--No Treatment/Reovery (H010-H129) Or (H131-H135)
Quantity Tons: 0.0545
Waste Quantity: 109
Quantity Unit: P

Shipment Date: 20070724
Creation Date: 11/5/2007 18:30:21
Receipt Date: 20070727
Manifest ID: 003318563JJK
Trans EPA ID: CAR000152785
Trans Name: CALIFORNIA HAZARDOUS SERVICES
TSDF EPA ID: CAD008302903
Trans Name: VEOLIA ENVIRONMENTAL SERVICES
CA Waste Code: 134 - Aqueous solution with <10% total organic residues

CHEVRON STATION NO 91733 (Continued) **1005904384**

RCRA Code:	D018
Disposal Method:	H039 - Other Recovery Of Reclamation For Reuse Including Acid Regeneration, Organics Recovery Ect
Quantity Tons:	0.3864
Waste Quantity:	92
Quantity Unit:	G
Additional Code 1:	D001
Shipment Date:	20070607
Creation Date:	10/23/2007 18:30:06
Receipt Date:	20070608
Manifest ID:	002989840JJK
Trans EPA ID:	CAD982444481
Trans Name:	FILTER RECYCLING SERVICES INC
TSDF EPA ID:	CAD982444481
Trans Name:	FILTER RECYCLING SERVICES INC
CA Waste Code:	352 - Other organic solids
Disposal Method:	H129 - Other Treatment
Quantity Tons:	0.1
Waste Quantity:	200
Quantity Unit:	P
Shipment Date:	20070501
Creation Date:	9/24/2007 18:30:15
Receipt Date:	20070501
Manifest ID:	001865655JJK
Trans EPA ID:	CAD982444481
Trans Name:	FILTER RECYCLING SERVICES INC
TSDF EPA ID:	CAD982444481
Trans Name:	FILTER RECYCLING SERVICES INC
CA Waste Code:	223 - Unspecified oil-containing waste
Disposal Method:	H141 - Storage, Bulking, And/Or Transfer Off Site--No Treatment/Reovery (H010-H129) Or (H131-H135)
Quantity Tons:	0.1251
Waste Quantity:	30
Quantity Unit:	G
Shipment Date:	20070416
Creation Date:	12/28/2007 18:30:13
Receipt Date:	20070416
Manifest ID:	000457873JJK
Trans EPA ID:	CAD982444481
Trans Name:	FILTER RECYCLING SERVICES INC
TSDF EPA ID:	CAD982444481
Trans Name:	FILTER RECYCLING SERVICES INC
CA Waste Code:	352 - Other organic solids
Disposal Method:	H141 - Storage, Bulking, And/Or Transfer Off Site--No Treatment/Reovery (H010-H129) Or (H131-H135)
Quantity Tons:	0.05
Waste Quantity:	100
Quantity Unit:	P

Additional Info:

Year:	2005
Gen EPA ID:	CAR000122051
Shipment Date:	20050914

CHEVRON STATION NO 91733 (Continued) **1005904384**

Creation Date:	3/10/2006 10:49:15
Receipt Date:	20050915
Manifest ID:	24745556
Trans EPA ID:	CAD982444481
Trans Name:	FILTER RECYCLING SERVICES INC
TSDF EPA ID:	CAD982444481
Trans Name:	FILTER RECYCLING SERVICES INC
TSDF Alt EPA ID:	CAD982444481
CA Waste Code:	352 - Other organic solids
Disposal Method:	R01 - Recycler
Quantity Tons:	0.01
Waste Quantity:	20
Quantity Unit:	P

Shipment Date:	20050727
Creation Date:	11/23/2005 18:30:57
Receipt Date:	20050727
Manifest ID:	24509866
Trans EPA ID:	CAD982444481
Trans Name:	FILTER RECYCLING SERVICES INC
TSDF EPA ID:	CAD982444481
Trans Name:	FILTER RECYCLING SERVICES INC
TSDF Alt EPA ID:	CAD982444481
CA Waste Code:	352 - Other organic solids
Disposal Method:	R01 - Recycler
Quantity Tons:	0.0075
Waste Quantity:	15
Quantity Unit:	P

Shipment Date:	20050608
Creation Date:	9/16/2005 18:31:41
Receipt Date:	20050609
Manifest ID:	24407521
Trans EPA ID:	CAD982444481
Trans Name:	FILTER RECYCLING SERVICES INC
TSDF EPA ID:	CAD982444481
Trans Name:	FILTER RECYCLING SERVICES INC
TSDF Alt EPA ID:	CAD982444481
CA Waste Code:	352 - Other organic solids
Disposal Method:	R01 - Recycler
Quantity Tons:	0.0075
Waste Quantity:	15
Quantity Unit:	P

Shipment Date:	20050511
Creation Date:	8/17/2005 18:32:04
Receipt Date:	20050511
Manifest ID:	24404726
Trans EPA ID:	CAD982444481
Trans Name:	FILTER RECYCLING SERVICES INC
TSDF EPA ID:	CAD982444481
Trans Name:	FILTER RECYCLING SERVICES INC
TSDF Alt EPA ID:	CAD982444481
CA Waste Code:	352 - Other organic solids
RCRA Code:	NONE
Disposal Method:	R01 - Recycler
Quantity Tons:	0.0125

CHEVRON STATION NO 91733 (Continued) **1005904384**

Waste Quantity: 25
Quantity Unit: P

Shipment Date: 20050323
Creation Date: 7/21/2005 18:31:13
Receipt Date: 20050324
Manifest ID: 24200524
Trans EPA ID: CAD982444481
Trans Name: FILTER RECYCLING SERVICES INC
TSDF EPA ID: CAD982444481
Trans Name: FILTER RECYCLING SERVICES INC
TSDF Alt EPA ID: CAD982444481
CA Waste Code: 352 - Other organic solids
RCRA Code: NONE
Disposal Method: R01 - Recycler
Quantity Tons: 0.0625
Waste Quantity: 125
Quantity Unit: P

HWTS:
Name: CHEVRON STATION NO 91733
Address: 11453 VALLEY BLVD
City,State,Zip: EL MONTE, CA 917313229
EPA ID: CAR000122051
Create Date: 03/04/2003
Last Act Date: 08/21/2019
Mailing Address: PO BOX 6004
Mailing City,State,Zip: SAN RAMON, CA 945830000
Owner Name: CHEVRON
Owner Address: PO BOX 6004
Owner City,State,Zip: SAN RAMON, CA 945830000
Contact Name: KWAME AWUKU
Contact Address: 6001 BOLLINGER CANYON RD.
City,State,Zip: SAN RAMON, CA 94583

NAICS:
EPA ID: CAR000122051
Create Date: 2003-10-23 13:13:52
NAICS Code: 44711
NAICS Description: Gasoline Stations with Convenience Stores
Issued EPA ID Date: 2003-03-04 14:25:35
Facility Name: CHEVRON STATION NO 91733
Facility Address: 11453 VALLEY BLVD
Facility City: EL MONTE
Facility County: 19
Facility State: CA
Facility Zip: 917313229

EPA ID: CAR000122051
Create Date: 2011-08-17 14:36:26
NAICS Code: 447110
NAICS Description: Gasoline Stations with Convenience Stores
Issued EPA ID Date: 2003-03-04 14:25:35
Facility Name: CHEVRON STATION NO 91733
Facility Address: 11453 VALLEY BLVD
Facility City: EL MONTE
Facility County: 19

CHEVRON STATION NO 91733 (Continued) **1005904384**

Facility State: CA
Facility Zip: 917313229

M88 **CHEVRON USA SS # 91733** **SWEEPS UST** **S104582081**
NW **11453 E VALLEY BLVD** **N/A**
1/8-1/4 **EL MONTE, CA 91731**
0.248 mi.
1308 ft. **Site 5 of 9 in cluster M**

Relative: SWEEPS UST:
Lower

Actual: Name: CHEVRON USA SS # 91733
284 ft. Address: 11453 E VALLEY BLVD
City: EL MONTE
Status: Active
Comp Number: 9064
Number: 1
Board Of Equalization: 44-008282
Referral Date: 01-13-90
Action Date: 01-13-90
Created Date: 06-30-89
SWRCB Tank Id: 19-000-009064-000001
Tank Status: A
Capacity: 10000
Active Date: 01-13-90
Tank Use: M.V. FUEL
STG: P
Content: LEADED
Number Of Tanks: 5

Name: CHEVRON USA SS # 91733
Address: 11453 E VALLEY BLVD
City: EL MONTE
Status: Active
Comp Number: 9064
Number: 1
Board Of Equalization: 44-008282
Referral Date: 01-13-90
Action Date: 01-13-90
Created Date: 06-30-89
SWRCB Tank Id: 19-000-009064-000002
Tank Status: A
Capacity: 10000
Active Date: 01-13-90
Tank Use: M.V. FUEL
STG: P
Content: REG UNLEADED

Name: CHEVRON USA SS # 91733
Address: 11453 E VALLEY BLVD
City: EL MONTE
Status: Active
Comp Number: 9064
Number: 1
Board Of Equalization: 44-008282
Referral Date: 01-13-90
Action Date: 01-13-90
Created Date: 06-30-89

CHEVRON USA SS # 91733 (Continued) **S104582081**

SWRCB Tank Id:	19-000-009064-000003
Tank Status:	A
Capacity:	10000
Active Date:	01-13-90
Tank Use:	M.V. FUEL
STG:	P
Content:	REG UNLEADED
Name:	CHEVRON USA SS # 91733
Address:	11453 E VALLEY BLVD
City:	EL MONTE
Status:	Active
Comp Number:	9064
Number:	1
Board Of Equalization:	44-008282
Referral Date:	01-13-90
Action Date:	01-13-90
Created Date:	06-30-89
SWRCB Tank Id:	19-000-009064-000004
Tank Status:	A
Capacity:	1000
Active Date:	01-13-90
Tank Use:	OIL
STG:	W
Name:	CHEVRON USA SS # 91733
Address:	11453 E VALLEY BLVD
City:	EL MONTE
Status:	Active
Comp Number:	9064
Number:	1
Board Of Equalization:	44-008282
Referral Date:	01-13-90
Action Date:	01-13-90
Created Date:	06-30-89
SWRCB Tank Id:	19-000-009064-000005
Tank Status:	A
Active Date:	06-30-89
Tank Use:	UNKNOWN
STG:	W

M89 **91733** **HIST UST** **S118407060**
NW **11453 E VALLEY DLVD** **N/A**
1/8-1/4 **EL MONTE, CA 91731**
0.248 mi.
1308 ft. **Site 6 of 9 in cluster M**

Relative: HIST UST:
Lower

Name:	91733
Address:	11453 E VALLEY DLVD
City,State,Zip:	EL MONTE, CA 91731
File Number:	00026C89
URL:	http://geotracker.waterboards.ca.gov/ustpdfs/pdf/00026C89.pdf

Actual:
284 ft.

Click here for Geo Tracker PDF:

M90 **CHEVRON #9-1733** **LUST** **S102427143**
NW **11453 VALLEY BLVD E** **HIST CORTESE** **N/A**
1/8-1/4 **EL MONTE, CA 91731** **CERS**
0.248 mi.
1308 ft. **Site 7 of 9 in cluster M**

Relative: **Lower**

Actual: **284 ft.**

LUST REG 4:

Region:	4	
Regional Board:	04	
County:	Los Angeles	
Facility Id:	I-09064	
Status:	Case Closed	
Substance:	Diesel	
Case Type:	Soil	
Global ID:	T0603703337	
Staff:	UNK	
Local Agency:	19000	
Cross Street:	PECK	
Date Leak Discovered:	11/16/1987	
Date Leak First Reported:		11/17/1987
Date Leak Record Entered:	12/17/1987	
Date Leak Stopped:	11/16/1987	
Date Case Last Changed on Database:		8/23/1994
Date the Case was Closed:		8/23/1994
How Leak Discovered:	Tank Test	
Cause of Leak:	Corrosion	
Leak Source:	Tank	
Operator:	VAN HOOSEN, ROY	
Approx. Dist To Production Well (ft):		460.30447355585857065059895 93
Source of Cleanup Funding:		Tank
Pollution Characterization Began:		11/17/1987
Responsible Party:	CHEVRON USA INC.	
RP Address:	PO BOX 2833, LA HABRA, CA 90632	
Program:	LUST	
Lat/Long:	34.0700776 / -1	
Summary:	TESTER LOST 3 GALLONS OF DIESEL FUEL DURING TEST. THERE WAS NO APPARENT LOSS OF USED OIL.	

Region:	4	
Regional Board:	04	
County:	Los Angeles	
Facility Id:	I-09064A	
Status:	Preliminary site assessment underway	
Substance:	Hydrocarbons	
Case Type:	Soil	
Abatement Method Used at the Site:		OT
Global ID:	T0603703338	
Staff:	UNK	
Local Agency:	19000	
Date Leak Discovered:	11/4/1999	
Date Leak First Reported:		11/30/1999
Date Case Last Changed on Database:		12/1/1999
How Leak Discovered:	Subsurface Monitoring	
Cause of Leak:	UNK	
Leak Source:	UNK	
Approx. Dist To Production Well (ft):		763.11631385453847739890269096
Source of Cleanup Funding:		UNK
Preliminary Site Assessment Began:		11/30/1999
Hist Max MTBE Conc in Soil:		.035

CHEVRON #9-1733 (Continued) **S102427143**

Soil Qualifier: <
Responsible Party: CHEVRON PRODUCTS CO
RP Address: 1300 S. BEACH BLVD., LA HABRA, CA 90632
Program: LUST
Lat/Long: 34.0695096 / -1

LUST:
Name: CHEVRON #9-1733
Address: 11453 VALLEY BLVD E
City,State,Zip: EL MONTE, CA 91731
Lead Agency: LOS ANGELES COUNTY
Case Type: LUST Cleanup Site
Geo Track: http://geotracker.waterboards.ca.gov/profile_report.asp?global_id=T0603703337
Global Id: T0603703337
Latitude: 34.069459
Longitude: -118.028246
Status: Completed - Case Closed
Status Date: 04/10/2000
Case Worker: JOA
RB Case Number: I-09064
Local Agency: LOS ANGELES COUNTY
Potential Media Affect: Soil
Potential Contaminants of Concern: Diesel

LUST:
Global Id: T0603703337
Contact Type: Local Agency Caseworker
Contact Name: JOHN AWUJO
Organization Name: LOS ANGELES COUNTY
Address: 900 S FREMONT AVE
City: ALHAMBRA
Email: jawujo@dpw.lacounty.gov
Phone Number: 6264583507

Global Id: T0603703337
Contact Type: Regional Board Caseworker
Contact Name: YUE RONG
Organization Name: LOS ANGELES RWQCB (REGION 4)
Address: 320 W. 4TH ST., SUITE 200
City: Los Angeles
Email: yrong@waterboards.ca.gov

LUST:
Global Id: T0603703337
Action Type: Other
Date: 11/16/1987
Action: Leak Discovery

Global Id: T0603703337
Action Type: Other
Date: 11/16/1987
Action: Leak Stopped

Global Id: T0603703337
Action Type: Other
Date: 11/17/1987
Action: Leak Reported

CHEVRON #9-1733 (Continued) **S102427143**

LUST:
Global Id: T0603703337
Status: Open - Case Begin Date
Status Date: 11/16/1987

Global Id: T0603703337
Status: Open - Site Assessment
Status Date: 11/17/1987

Global Id: T0603703337
Status: Completed - Case Closed
Status Date: 04/10/2000

Name: CHEVRON #9-1733
Address: 11453 VALLEY BLVD E
City,State,Zip: EL MONTE, CA 91731
Lead Agency: LOS ANGELES COUNTY
Case Type: LUST Cleanup Site
Geo Track: http://geotracker.waterboards.ca.gov/profile_report.asp?global_id=T0603703338
Global Id: T0603703338
Latitude: 34.069459
Longitude: -118.028246
Status: Completed - Case Closed
Status Date: 04/10/2000
Case Worker: JOA
RB Case Number: I-09064A
Local Agency: LOS ANGELES COUNTY
Potential Media Affect: Soil
Potential Contaminants of Concern: Other Solvent or Non-Petroleum Hydrocarbon

LUST:
Global Id: T0603703338
Contact Type: Local Agency Caseworker
Contact Name: JOHN AWUJO
Organization Name: LOS ANGELES COUNTY
Address: 900 S FREMONT AVE
City: ALHAMBRA
Email: jawujo@dpw.lacounty.gov
Phone Number: 6264583507

Global Id: T0603703338
Contact Type: Regional Board Caseworker
Contact Name: YUE RONG
Organization Name: LOS ANGELES RWQCB (REGION 4)
Address: 320 W. 4TH ST., SUITE 200
City: Los Angeles
Email: yrong@waterboards.ca.gov

LUST:
Global Id: T0603703338
Action Type: ENFORCEMENT
Date: 04/10/2000
Action: Closure/No Further Action Letter - #c284254

Global Id: T0603703338
Action Type: Other

CHEVRON #9-1733 (Continued) **S102427143**

Date: 11/04/1999
Action: Leak Discovery

Global Id: T0603703338
Action Type: Other
Date: 11/30/1999
Action: Leak Reported

LUST:
Global Id: T0603703338
Status: Open - Case Begin Date
Status Date: 11/04/1999

Global Id: T0603703338
Status: Open - Site Assessment
Status Date: 11/30/1999

Global Id: T0603703338
Status: Completed - Case Closed
Status Date: 04/10/2000

HIST CORTESE:
edr_fname: CHEVRON #9-1733
edr_fadd1: 11453 VALLEY
City,State,Zip: EL MONTE, CA 91731
Region: CORTESE
Facility County Code: 19
Reg By: LTNKA
Reg Id: I-09064

edr_fname: CHEVRON #9-1733
edr_fadd1: 11453 VALLEY
City,State,Zip: EL MONTE, CA 91731
Region: CORTESE
Facility County Code: 19
Reg By: LTNKA
Reg Id: I-09064A

CERS:
Name: CHEVRON #9-1733
Address: 11453 VALLEY BLVD E
City,State,Zip: EL MONTE, CA 91731
Site ID: 210446
CERS ID: T0603703337
CERS Description: Leaking Underground Storage Tank Cleanup Site

Affiliation:
Affiliation Type Desc: Regional Board Caseworker
Entity Name: YUE RONG - LOS ANGELES RWQCB (REGION 4)
Affiliation Address: 320 W. 4TH ST., SUITE 200
Affiliation City: Los Angeles
Affiliation State: CA

Affiliation Type Desc: Local Agency Caseworker
Entity Name: JOHN AWUJO - LOS ANGELES COUNTY

CHEVRON #9-1733 (Continued) **S102427143**

Affiliation Address: 900 S FREMONT AVE
Affiliation City: ALHAMBRA
Affiliation State: CA
Affiliation Phone: 6264583507

Name: CHEVRON #9-1733
Address: 11453 VALLEY BLVD E
City,State,Zip: EL MONTE, CA 91731
Site ID: 210446
CERS ID: T0603703338
CERS Description: Leaking Underground Storage Tank Cleanup Site

Affiliation:
Affiliation Type Desc: Regional Board Caseworker
Entity Name: YUE RONG - LOS ANGELES RWQCB (REGION 4)
Affiliation Address: 320 W. 4TH ST., SUITE 200
Affiliation City: Los Angeles
Affiliation State: CA

Affiliation Type Desc: Local Agency Caseworker
Entity Name: JOHN AWUJO - LOS ANGELES COUNTY
Affiliation Address: 900 S FREMONT AVE
Affiliation City: ALHAMBRA
Affiliation State: CA
Affiliation Phone: 6264583507

M91 **CHEVRON USA, INC.** **HIST UST** **U001569311**
NW **11453 VALLEY BLVD** **WIP** **N/A**
1/8-1/4 **EL MONTE, CA 91731**
0.248 mi.
1308 ft. **Site 8 of 9 in cluster M**

Relative: **Lower**
Actual: **284 ft.**

HIST UST:
Name: 91733
Address: 11453 VALLEY BLVD
City,State,Zip: EL MONTE, CA 91731
Region: STATE
Facility ID: 00000062119
Facility Type: Gas Station
Contact Name: VAN HOOSEN,ROY O
Telephone: 8185759836
Owner Name: CHEVRON U.S.A. INC.
Owner Address: 575 MARKET
Owner City,St,Zip: SAN FRANCISCO, CA 94105
Total Tanks: 0004

Tank Num: 001
Container Num: 1
Year Installed: 1965
Tank Capacity: 00010000
Tank Used for: PRODUCT
Container Construction Thickness: 0000250
Leak Detection: Stock Inventor

Tank Num: 002
Container Num: 2

CHEVRON USA, INC. (Continued) **U001569311**

Year Installed: 1965
Tank Capacity: 00010000
Tank Used for: PRODUCT
Container Construction Thickness: 0000250
Leak Detection: Stock Inventor

Tank Num: 003
Container Num: 3
Year Installed: 1965
Tank Capacity: 00004000
Tank Used for: PRODUCT
Container Construction Thickness: 0000170
Leak Detection: Stock Inventor

Tank Num: 004
Container Num: 4
Year Installed: 1965
Tank Capacity: 00001000
Tank Used for: WASTE
Container Construction Thickness: 0000130
Leak Detection: Stock Inventor

WIP:
Name: CHEVRON USA, INC.
Address: 11453 Valley Blvd
City,State,Zip: EL MONTE, CA 91731
Region: 4
File Number: 107.5869
File Status: Not reported
Staff: UNIDENTIFIED
Facility Suite: Not reported

M92 **CHEVRON STATION #91733** **CERS HAZ WASTE** **S113043068**
NW **11453 EAST VALLEY BLV** **CERS TANKS** **N/A**
1/8-1/4 **EL MONTE, CA 91732** **CHMIRS**
0.248 mi. **HAZNET**
1308 ft. **Site 9 of 9 in cluster M** **CERS**
HWTS

Relative:
Lower

Actual:
284 ft.

CERS HAZ WASTE:
Name: CHEVRON #91733/1892
Address: 11453 VALLEY BLVD
City,State,Zip: EL MONTE, CA 91731
Site ID: 18233
CERS ID: 10290505
CERS Description: Hazardous Waste Generator

CERS TANKS:
Name: CHEVRON #91733/1892
Address: 11453 VALLEY BLVD
City,State,Zip: EL MONTE, CA 91731
Site ID: 18233
CERS ID: 10290505
CERS Description: Underground Storage Tank

CHMIRS:

CHEVRON STATION #91733 (Continued) **S113043068**

Address:	11453 VALLEY BLVD
City,State,Zip:	EL MONTE, CA
OES Incident Number:	13-1701
OES notification:	03/20/2013
Waterway Involved:	No
Spill Site:	Service Station
Cleanup By:	Unknown
Measure:	Gal(s)
Date/Time:	840
Year:	2013
Agency:	NRC
Incident Date:	3/20/2013
Admin Agency:	El Monte City Fire Department
Contained:	Yes
Substance:	Gasoline
Quantity Released:	2.76
Description:	Caller is reporting that a customer was filling the car tank and they had a hole in the tank spilling material to the ground.

HAZNET:

Name:	CHEVRON STATION #91733
Address:	11453 EAST VALLEY BLV
City,State,Zip:	EL MONTE, CA 917320000
Contact:	--
Telephone:	--
Mailing Address:	11453 EAST VALLEY BLV
Year:	1996
Gepaid:	CAL000055414
TSD EPA ID:	CAT080025711
CA Waste Code:	134 - Aqueous solution with total organic residues less than 10 percent
Disposal Method:	R01 - Recycler
Tons:	0.231
Year:	1996
Gepaid:	CAL000055414
TSD EPA ID:	CAT080025711
CA Waste Code:	221 - Waste oil and mixed oil
Disposal Method:	R01 - Recycler
Tons:	3.1236
Year:	1995
Gepaid:	CAL000055414
TSD EPA ID:	CAT080025711
CA Waste Code:	135 - Unspecified aqueous solution
Disposal Method:	R01 - Recycler
Tons:	0.462
Year:	1995
Gepaid:	CAL000055414
TSD EPA ID:	CAD000088252
CA Waste Code:	134 - Aqueous solution with total organic residues less than 10 percent
Disposal Method:	H01 - Transfer Station
Tons:	0.02

CHEVRON STATION #91733 (Continued) **S113043068**

Additional Info:

Year:	1995
Gen EPA ID:	CAL000055414
Shipment Date:	19951206
Creation Date:	9/18/1996 0:00:00
Receipt Date:	19951212
Manifest ID:	95143539
Trans EPA ID:	CA0000001818
TSDF EPA ID:	CAT080025711
TSDF Alt EPA ID:	CAT080025711
CA Waste Code:	135 - Unspecified aqueous solution
Disposal Method:	R01 - Recycler
Quantity Tons:	0.462
Waste Quantity:	110
Quantity Unit:	G
Shipment Date:	19951206
Creation Date:	7/26/1996 0:00:00
Receipt Date:	19951212
Manifest ID:	95143537
Trans EPA ID:	CA0000001818
TSDF EPA ID:	CAD000088252
CA Waste Code:	134 - Aqueous solution with <10% total organic residues
Disposal Method:	H01 - Transfer Station
Quantity Tons:	0.02
Waste Quantity:	40
Quantity Unit:	P

Additional Info:

Year:	1996
Gen EPA ID:	CAL000055414
Shipment Date:	19961014
Creation Date:	5/20/1997 0:00:00
Receipt Date:	19961020
Manifest ID:	96393627
Trans EPA ID:	CA0000001818
TSDF EPA ID:	CAT080025711
CA Waste Code:	134 - Aqueous solution with <10% total organic residues
Disposal Method:	R01 - Recycler
Quantity Tons:	0.231
Waste Quantity:	55
Quantity Unit:	G
Shipment Date:	19961014
Creation Date:	5/20/1997 0:00:00
Receipt Date:	19961020
Manifest ID:	96393627
Trans EPA ID:	CA0000001818
TSDF EPA ID:	CAT080025711
CA Waste Code:	221 - Waste oil and mixed oil
Disposal Method:	R01 - Recycler
Quantity Tons:	0.988
Waste Quantity:	260
Quantity Unit:	G

CHEVRON STATION #91733 (Continued) **S113043068**

Shipment Date:	19960619
Creation Date:	5/30/1997 0:00:00
Receipt Date:	19960619
Manifest ID:	95911027
Trans EPA ID:	CA0000001818
TSDF EPA ID:	CAT080025711
CA Waste Code:	221 - Waste oil and mixed oil
Disposal Method:	R01 - Recycler
Quantity Tons:	2.1356
Waste Quantity:	562
Quantity Unit:	G

CERS:

Name:	CHEVRON #91733/1892
Address:	11453 VALLEY BLVD
City,State,Zip:	EL MONTE, CA 91731
Site ID:	18233
CERS ID:	10290505
CERS Description:	Chemical Storage Facilities

Violations:

Site ID:	18233
Site Name:	CHEVRON #91733/1892
Violation Date:	11-14-2018
Citation:	23 CCR 16 2665(b) - California Code of Regulations, Title 23, Chapter 16, Section(s) 2665(b)
Violation Description:	"Failure to submit a copy of the overfill prevention equipment inspection results on the G Overfill Prevention Equipment Inspection Report FormG to the UPA within 30 days after the inspection. "
Violation Notes:	Returned to compliance on 02/01/2019.
Violation Division:	Los Angeles County Department of Public Works
Violation Program:	UST
Violation Source:	CERS

Site ID:	18233
Site Name:	CHEVRON #91733/1892
Violation Date:	11-14-2018
Citation:	23 CCR 16 2641(h) - California Code of Regulations, Title 23, Chapter 16, Section(s) 2641(h)
Violation Description:	Failure to have an approved UST Monitoring Plan.
Violation Notes:	Returned to compliance on 02/01/2019.
Violation Division:	Los Angeles County Department of Public Works
Violation Program:	UST
Violation Source:	CERS

Site ID:	18233
Site Name:	CHEVRON #91733/1892
Violation Date:	11-14-2018
Citation:	23 CCR 16 2632(d)(1)(c),2641(h),2711(a)(8) - California Code of Regulations, Title 23, Chapter 16, Section(s) 2632(d)(1)(c),2641(h),2711(a)(8)
Violation Description:	Failure to submit or maintain a current facility plot plan.
Violation Notes:	Returned to compliance on 02/01/2019.
Violation Division:	Los Angeles County Department of Public Works
Violation Program:	UST
Violation Source:	CERS

CHEVRON STATION #91733 (Continued) **S113043068**

Site ID:	18233
Site Name:	CHEVRON #91733/1892
Violation Date:	11-14-2018
Citation:	23 CCR 16 2635(e)(8) - California Code of Regulations, Title 23, Chapter 16, Section(s) 2635(e)(8)
Violation Description:	Failure to submit as-built plans for the location and orientation of the tanks and appurtenant piping systems for new installations and/or with the permit application.
Violation Notes:	Returned to compliance on 02/01/2019.
Violation Division:	Los Angeles County Department of Public Works
Violation Program:	UST
Violation Source:	CERS

Site ID:	18233
Site Name:	CHEVRON #91733/1892
Violation Date:	06-02-2015
Citation:	HSC 6.95 25508(a)(1) - California Health and Safety Code, Chapter 6.95, Section(s) 25508(a)(1)
Violation Description:	Failure to complete and electronically submit hazardous material inventory information for all reportable hazardous materials on site at or above reportable quantities.
Violation Notes:	Returned to compliance on 07/22/2015. OBSERVATION: The facility has not accurately submitted the Hazardous Material Inventory Chemical Description page to the CUPA Observed chemicals unreported in the Hazardous Material Inventory: a) Waste sump water G one 55 gallon drum, one 30 gallon drum CORRECTIVE ACTION: Complete and submit the Hazardous Materials Inventory Chemical Description page for all materials listed above electronically in the California Environmental Reporting System (CERS). Go online to CERS website (http://cers.calepa.ca.gov/) and provide corrections to the hazardous material inventory. .
Violation Division:	Los Angeles County Fire Department
Violation Program:	HMRRP
Violation Source:	CERS

Site ID:	18233
Site Name:	CHEVRON #91733/1892
Violation Date:	11-14-2018
Citation:	HSC 6.7 25284.2 - California Health and Safety Code, Chapter 6.7, Section(s) 25284.2
Violation Description:	"Failure to meet one or more of the following requirements: Install or maintain a liquid-tight spill container. Have a minimum capacity of five gallons. Have a functional drain valve or other method for the removal of liquid from the spill container. Be resistant to galvanic corrosion. Perform a tightness test at installation, every 12 months thereafter, or within 30 days after a repair to the spill container. Tested using applicable manufacturer guidelines, industry codes, engineering standards, or a method approved by a professional engineer. Tested by a certified UST service technician. Maintain records of spill containment testing for 36 months. "
Violation Notes:	Returned to compliance on 02/01/2019.
Violation Division:	Los Angeles County Department of Public Works
Violation Program:	UST
Violation Source:	CERS

Site ID:	18233
Site Name:	CHEVRON #91733/1892

CHEVRON STATION #91733 (Continued) **S113043068**

Violation Date: 11-14-2018
Citation: 23 CCR 16 2716(a) through (e) - California Code of Regulations, Title 23, Chapter 16, Section(s) 2716(a) through (e)
Violation Description: For designated operator (DO) monthly inspections conducted before October 1, 2018, failure to comply with one or more of the following requirements: Be performed by an ICC certified DO. Inspect monthly alarm history report, check that alarms are documented and responded to appropriately, and attach a copy. Inspect for the presence of liquid/debris in spill containers. Inspect for the presence of liquid/debris in under dispenser containment (UDC) and ensure that the monitoring equipment is positioned correctly. Inspect for liquid or debris in containment sumps where an alarm occurred with no service visit. Check that all testing and maintenance has been completed and documented. Verify that all facility employees have been trained in accordance with 23 CCR 2715(c). For designated operator (DO) 30 day inspections conducted on and after October 1, 2018, failure to conduct the designated UST operator visual inspection at least once every 30 days.
Violation Notes: Returned to compliance on 02/01/2019.
Violation Division: Los Angeles County Department of Public Works
Violation Program: UST
Violation Source: CERS

Evaluation:
Eval General Type: Compliance Evaluation Inspection
Eval Date: 01-08-2015
Violations Found: No
Eval Type: Routine done by local agency
Eval Notes: ALL RECORDS COMPLETE AND IN CERS. TLS-350R STATING ALL NORMAL. ALL SUMPS/UDC'S CLEAN DRY, SENSORS CORRECT AND AT LOWEST POINTS OF SUMPS
Eval Division: Los Angeles County Department of Public Works
Eval Program: UST
Eval Source: CERS

Eval General Type: Compliance Evaluation Inspection
Eval Date: 07-01-2013
Violations Found: No
Eval Type: Routine done by local agency
Eval Division: Los Angeles County Fire Department
Eval Program: HMRRP
Eval Source: CERS

Eval General Type: Compliance Evaluation Inspection
Eval Date: 11-14-2018
Violations Found: Yes
Eval Type: Routine done by local agency
Eval Notes: NOVC:O/F INSP NOT SUBMITTED;CERS;A889135 TANK GRADE LOCATIONS WRONG; 87 FSPBK FAIL;DO NOT ATTACH OCT A.H.|SENSORS LOW/VERT;3YR RPTS
Eval Division: Los Angeles County Department of Public Works
Eval Program: UST
Eval Source: CERS

Eval General Type: Compliance Evaluation Inspection
Eval Date: 07-01-2013
Violations Found: No
Eval Type: Routine done by local agency
Eval Division: Los Angeles County Fire Department

CHEVRON STATION #91733 (Continued) **S113043068**

Eval Program: HW
Eval Source: CERS

Eval General Type: Compliance Evaluation Inspection
Eval Date: 12-05-2016
Violations Found: No
Eval Type: Routine done by local agency
Eval Notes: SUMPS DRY, SENSORS AT LOWEST POINT, TESTING UP TO DATE. CERS IS CORRECT
Eval Division: Los Angeles County Department of Public Works
Eval Program: UST
Eval Source: CERS

Eval General Type: Compliance Evaluation Inspection
Eval Date: 06-02-2015
Violations Found: No
Eval Type: Routine done by local agency
Eval Notes: Brian Ou No significant violations observed at the time of the inspection .
Eval Division: Los Angeles County Fire Department
Eval Program: HW
Eval Source: CERS

Eval General Type: Compliance Evaluation Inspection
Eval Date: 10-20-2018
Violations Found: No
Eval Type: Routine done by local agency
Eval Notes: Elisa Granados, Assistant Manager
Eval Division: Los Angeles County Fire Department
Eval Program: HMRRP
Eval Source: CERS

Eval General Type: Compliance Evaluation Inspection
Eval Date: 10-20-2018
Violations Found: No
Eval Type: Routine done by local agency
Eval Notes: Elisa Granados, Assistant Manager
Eval Division: Los Angeles County Fire Department
Eval Program: HW
Eval Source: CERS

Eval General Type: Compliance Evaluation Inspection
Eval Date: 11-28-2017
Violations Found: No
Eval Type: Routine done by local agency
Eval Notes: VR TLS-350R CERT 112817, SB989 112316. STP SUMPS W/209 SENSORS, DW AO SMITH, PLLD'S, 420 ANNULARS, FLAPPERS, UDC W/208 SENSORS.
Eval Division: Los Angeles County Department of Public Works
Eval Program: UST
Eval Source: CERS

Eval General Type: Compliance Evaluation Inspection
Eval Date: 12-29-2015
Violations Found: No
Eval Type: Routine done by local agency
Eval Notes: ALL SUMPS DRY AND SENSORS AT THE LOWEST POINT; ALL PAPERWORK WAS ONSITE AND CURRENT. MONITOR CERT PERFORMED 12/29/15

CHEVRON STATION #91733 (Continued) **S113043068**

Eval Division:	Los Angeles County Department of Public Works
Eval Program:	UST
Eval Source:	CERS
Eval General Type:	Compliance Evaluation Inspection
Eval Date:	06-02-2015
Violations Found:	Yes
Eval Type:	Routine done by local agency
Eval Notes:	Brian Ou
Eval Division:	Los Angeles County Fire Department
Eval Program:	HMRRP
Eval Source:	CERS
Eval General Type:	Other/Unknown
Eval Date:	07-22-2015
Violations Found:	No
Eval Type:	Other, not routine, done by local agency
Eval Division:	Los Angeles County Fire Department
Eval Program:	HW
Eval Source:	CERS
Eval General Type:	Compliance Evaluation Inspection
Eval Date:	10-29-2019
Violations Found:	No
Eval Type:	Routine done by local agency
Eval Notes:	ALL CERS CORRECTIONS MADE; ACCEPTED. SUMPS/UDC'S CLEAN NO LIQUID, SENSORS CORRECT AND AT LOW POINTS, V/R STATING ALL NORMAL RECORDS OK
Eval Division:	Los Angeles County Department of Public Works
Eval Program:	UST
Eval Source:	CERS

Coordinates:

Site ID:	18233
Facility Name:	CHEVRON #91733/1892
Env Int Type Code:	HWG
Program ID:	10290505
Ref Point Type Desc:	Center of a facility or station.
Latitude:	34.069460
Longitude:	-118.028240

Affiliation:

Affiliation Type Desc:	Property Owner
Entity Name:	JIMENEZ FAMILY LTD PARTNERSHIP
Affiliation Address:	550 PARKROSE AVE
Affiliation City:	MONROVIA
Affiliation State:	CA
Affiliation Country:	United States
Affiliation Zip:	91016
Affiliation Phone:	(925) 842-9002
Affiliation Type Desc:	UST Tank Owner
Entity Name:	CHEVRON PRODUCTS COMPANY (A DIVISION OF CHEVRON U.S.A. INC.)
Affiliation Address:	P.O. BOX 6004, ATTN: PERMIT DESK
Affiliation City:	SAN RAMON
Affiliation State:	CA
Affiliation Country:	United States

CHEVRON STATION #91733 (Continued) **S113043068**

Affiliation Zip:	94583
Affiliation Phone:	(925) 842-9002
Affiliation Type Desc:	Document Preparer
Entity Name:	Andrea Vilchis
Affiliation Type Desc:	Environmental Contact
Entity Name:	Chevron Products Company (A DIVISION OF CHEVRON U.S.A. INC)
Affiliation Address:	P O BOX 6004, ATTN: PERMIT DESK
Affiliation City:	SAN RAMON
Affiliation State:	CA
Affiliation Zip:	94583
Affiliation Type Desc:	Parent Corporation
Entity Name:	CHEVRON PRODUCTS COMPANY (A DIVISION OF CHEVRON U.S.A. INC.)
Affiliation Type Desc:	Facility Mailing Address
Entity Name:	Mailing Address
Affiliation Address:	PO BOX 6004, ATTN; PERMIT DESK
Affiliation City:	SAN RAMON
Affiliation State:	CA
Affiliation Zip:	94583
Affiliation Type Desc:	Identification Signer
Entity Name:	Andrea Vilchis
Entity Title:	RETAIL HES SPECIALIST
Affiliation Type Desc:	Legal Owner
Entity Name:	Chevron Products Company (A DIVISION OF CHEVRON U.S.A. INC)
Affiliation Address:	P O BOX 6004, ATTN: PERMIT DESK
Affiliation City:	SAN RAMON
Affiliation State:	CA
Affiliation Country:	United States
Affiliation Zip:	94583
Affiliation Phone:	(925) 842-9002
Affiliation Type Desc:	UST Permit Applicant
Entity Name:	CHARLES BITTLE - 8/27/2015
Entity Title:	RETAIL HES
Affiliation Phone:	(925) 842-9002
Affiliation Type Desc:	UST Tank Operator
Entity Name:	CHEVRON PRODUCTS COMPANY (A DIVISION OF CHEVRON U.S.A. INC.)
Affiliation Address:	P.O. BOX 6004, ATTN: PERMIT DESK
Affiliation City:	SAN RAMON
Affiliation State:	CA
Affiliation Country:	United States
Affiliation Zip:	94583
Affiliation Phone:	(925) 842-9002
Affiliation Type Desc:	CUPA District
Entity Name:	Los Angeles County Fire
Affiliation Address:	5825 Rickenbacker Road
Affiliation City:	Commerce
Affiliation State:	CA
Affiliation Zip:	90040-3027
Affiliation Phone:	(323) 890-4045

CHEVRON STATION #91733 (Continued) **S113043068**

Affiliation Type Desc:	Operator
Entity Name:	CHEVRON #91733/1892
Affiliation Phone:	(626) 453-0310
Affiliation Type Desc:	UST Property Owner Name
Entity Name:	JIMENEZ FAMILY LTD PARTNERSHIP
Affiliation Address:	550 PARKROSE AVE
Affiliation City:	MONROVIA
Affiliation State:	CA
Affiliation Country:	United States
Affiliation Zip:	91016
Affiliation Phone:	(925) 842-9002

HWTS:

Name:	CHEVRON STATION #91733
Address:	11453 EAST VALLEY BLV
City,State,Zip:	EL MONTE, CA 917320000
EPA ID:	CAL000055414
Inactive Date:	01/01/1900
Create Date:	10/25/1993
Last Act Date:	10/25/1993
Mailing Address:	11453 EAST VALLEY BLV
Mailing City,State,Zip:	EL MONTE, CA 917320000
Owner Name:	--
Owner Address:	--
Owner City,State,Zip:	--, 99 --
Contact Name:	--
Contact Address:	--
City,State,Zip:	--, 99 --

---

93 **HAAGENI AND MONTE PARTNERSHIP** **LUST** **S102059323**
NNE **3544 PECK RD N** **SWEEPS UST** **N/A**
1/4-1/2 **EL MONTE, CA 91731** **HIST CORTESE**
0.294 mi. **LOS ANGELES CO. HMS**
1554 ft. **WIP**
CERS

Relative:
Lower

Actual:
293 ft.

LUST REG 4:

Region:	4	
Regional Board:	04	
County:	Los Angeles	
Facility Id:	R-13990	
Status:	Case Closed	
Substance:	Hydrocarbons	
Case Type:	Soil	
Abatement Method Used at the Site:		Excavate and Dispose
Global ID:	T0603705216	
Staff:	UNK	
Local Agency:	19000	
Cross Street:	STEWART ST	
Date Leak Discovered:	2/26/1988	
Date Leak First Reported:		5/23/1996
Date Leak Record Entered:	6/14/1996	
Date Case Last Changed on Database:		5/23/1996
Date the Case was Closed:		5/23/1996
How Leak Discovered:	Tank Closure	

HAAGENI AND MONTE PARTNERSHIP (Continued) **S102059323**

Cause of Leak: UNK
Leak Source: Tank
Approx. Dist To Production Well (ft): 1524.64238706326023145777799777
Source of Cleanup Funding: Tank
Responsible Party: THE ALEXANDER HAAGEN CO
RP Address: 3500 SEPULVEDA BLVD, MANHATTAN BEACH CA 90266
Program: LUST
Lat/Long: 34.0718335 / -1
Summary: REFER TO LA CO DPW COMPLETE RECORD

LUST:
Name: HAAGENI AND MONTE PARTNERSHIP
Address: 3544 PECK RD N
City,State,Zip: EL MONTE, CA 91731
Lead Agency: LOS ANGELES COUNTY
Case Type: LUST Cleanup Site
Geo Track: http://geotracker.waterboards.ca.gov/profile_report.asp?global_id=T0603705216
Global Id: T0603705216
Latitude: 34.0715394
Longitude: -118.0251903
Status: Completed - Case Closed
Status Date: 05/23/1996
Case Worker: JOA
RB Case Number: R-13990
Local Agency: LOS ANGELES COUNTY
Potential Media Affect: Soil
Potential Contaminants of Concern: Other Solvent or Non-Petroleum Hydrocarbon

LUST:
Global Id: T0603705216
Contact Type: Local Agency Caseworker
Contact Name: JOHN AWUJO
Organization Name: LOS ANGELES COUNTY
Address: 900 S FREMONT AVE
City: ALHAMBRA
Email: jawujo@dpw.lacounty.gov
Phone Number: 6264583507

Global Id: T0603705216
Contact Type: Regional Board Caseworker
Contact Name: YUE RONG
Organization Name: LOS ANGELES RWQCB (REGION 4)
Address: 320 W. 4TH ST., SUITE 200
City: Los Angeles
Email: yrong@waterboards.ca.gov

LUST:
Global Id: T0603705216
Action Type: Other
Date: 02/26/1988
Action: Leak Discovery

Global Id: T0603705216
Action Type: Other
Date: 05/23/1996
Action: Leak Reported

HAAGENI AND MONTE PARTNERSHIP (Continued) **S102059323**

LUST:
Global Id: T0603705216
Status: Open - Case Begin Date
Status Date: 02/26/1988

Global Id: T0603705216
Status: Completed - Case Closed
Status Date: 05/23/1996

SWEEPS UST:
Name: HAAGENI EL MONTE PARTNERSHIP
Address: 3544 N PECK RD
City: EL MONTE
Status: Active
Comp Number: 13990
Number: 9
Referral Date: 06-30-89
Created Date: 06-30-89

HIST CORTESE:
edr_fname: HAAGENI AND MONTE PARTNER
edr_fadd1: 3544 PECK
City,State,Zip: EL MONTE, CA 90266
Region: CORTESE
Facility County Code: 19
Reg By: LTNKA
Reg Id: R-13990

LOS ANGELES CO. HMS:
Name: HAAGEN EL MONTE PARTNERSHIP
Address: 3544 PECK RD
City,State,Zip: EL MONTE, CA 91731
Region: LA
Permit Category: T
Facility Id: 004277-013990
Facility Type: 1
Facility Status: Removed
Area: 3C
Permit Number: 000163780
Permit Status: Removed

Name: SEARS ROEBUCK & CO (DEST)
Address: 3544 PECK RD
City,State,Zip: EL MONTE, CA 91731
Region: LA
Permit Category: Not reported
Facility Id: 004277-I04431
Facility Type: Not reported
Facility Status: OPEN
Area: 3C
Permit Number: Not reported
Permit Status: Not reported

HAAGENI AND MONTE PARTNERSHIP (Continued) **S102059323**

WIP:
Name: HOMEBASE #09
Address: 3544 N Peck Rd
City,State,Zip: EL MONTE, CA 91732
Region: 4
File Number: 106.5968
File Status: Historical
Staff: RNEVAREZ
Facility Suite: Not reported

CERS:
Name: HAAGENI AND MONTE PARTNERSHIP
Address: 3544 PECK RD N
City,State,Zip: EL MONTE, CA 91731
Site ID: 256060
CERS ID: T0603705216
CERS Description: Leaking Underground Storage Tank Cleanup Site

Affiliation:
Affiliation Type Desc: Local Agency Caseworker
Entity Name: JOHN AWUJO - LOS ANGELES COUNTY
Affiliation Address: 900 S FREMONT AVE
Affiliation City: ALHAMBRA
Affiliation State: CA
Affiliation Phone: 6264583507

Affiliation Type Desc: Regional Board Caseworker
Entity Name: YUE RONG - LOS ANGELES RWQCB (REGION 4)
Affiliation Address: 320 W. 4TH ST., SUITE 200
Affiliation City: Los Angeles
Affiliation State: CA

N94 **LONGO TOYOTA** **LUST** **S108222384**
North **3534 N PECK RD** **AST** **N/A**
1/4-1/2 **EL MONTE, CA 91731** **CERS HAZ WASTE**
0.345 mi. **CERS TANKS**
1820 ft. **Site 1 of 3 in cluster N** **CERS**

Relative:
Lower

Actual:
291 ft.

LUST:
Name: LONGO TOYOTA
Address: 3534 N PECK RD
City,State,Zip: EL MONTE, CA 91731
Lead Agency: LOS ANGELES COUNTY
Case Type: LUST Cleanup Site
Geo Track: http://geotracker.waterboards.ca.gov/profile_report.asp?global_id=T0603732390
Global Id: T0603732390
Latitude: 34.071564
Longitude: -118.025238
Status: Completed - Case Closed
Status Date: 04/14/2005
Case Worker: TS
Local Agency: LOS ANGELES COUNTY
Local Case Number: 13402
Potential Media Affect: Soil
Potential Contaminants of Concern: Gasoline, Waste Oil / Motor / Hydraulic / Lubricating, Alcohols

LONGO TOYOTA (Continued) **S108222384**

LUST:
Global Id: T0603732390
Contact Type: Local Agency Caseworker
Contact Name: TIM SMITH
Organization Name: LOS ANGELES COUNTY
Address: 900 S. FREMONT AVE.
City: ALHAMBRA
Email: tsmith@dpw.lacounty.gov

Global Id: T0603732390
Contact Type: Regional Board Caseworker
Contact Name: YUE RONG
Organization Name: LOS ANGELES RWQCB (REGION 4)
Address: 320 W. 4TH ST., SUITE 200
City: Los Angeles
Email: yrong@waterboards.ca.gov

LUST:
Global Id: T0603732390
Action Type: Other
Date: 11/11/1998
Action: Leak Discovery

Global Id: T0603732390
Action Type: REMEDIATION
Date: 11/11/1998

Global Id: T0603732390
Action Type: Other
Date: 11/06/2000
Action: Leak Reported

LUST:
Global Id: T0603732390
Status: Open - Case Begin Date
Status Date: 11/11/1998

Global Id: T0603732390
Status: Open - Site Assessment
Status Date: 08/19/2004

Global Id: T0603732390
Status: Completed - Case Closed
Status Date: 04/14/2005

AST:
Name: LONGO TOYOTA
Address: 3534 N PECK RD
City/Zip: EL MONTE,
Owner: PENSKE MOTOR GROUP LLC
CERSID: 10153417
Facility ID: LACoFA0020488
Business Name: LONGO TOYOTA
Phone: (626) 580-6000

LONGO TOYOTA (Continued) **S108222384**

Mailing Address:	3534 N PECK RD
Mailing Address City:	EL MONTE
Mailing Address State:	CA
Mailing Address Zip Code:	91731
Operator Name:	TOM RUDNAI
Operator Phone:	(626)580-6000
Owner Phone:	(626) 580-6000
Owner Mail Address:	3534 N PECK RD
Owner State:	CA
Owner Zip Code:	91731
Owner Country:	United States
EPAID:	CAD982337131

CERS HAZ WASTE:

Name:	LONGO TOYOTA
Address:	3534 N PECK RD
City,State,Zip:	EL MONTE, CA 91731-3526
Site ID:	131274
CERS ID:	10153417
CERS Description:	Hazardous Waste Generator

CERS TANKS:

Name:	LONGO TOYOTA
Address:	3534 N PECK RD
City,State,Zip:	EL MONTE, CA 91731-3526
Site ID:	131274
CERS ID:	10153417
CERS Description:	Aboveground Petroleum Storage

Name:	LONGO TOYOTA
Address:	3534 N PECK RD
City,State,Zip:	EL MONTE, CA 91731-3526
Site ID:	131274
CERS ID:	10153417
CERS Description:	Underground Storage Tank

CERS:

Name:	LONGO TOYOTA
Address:	3534 N PECK RD
City,State,Zip:	EL MONTE, CA 91731-3526
Site ID:	131274
CERS ID:	10153417
CERS Description:	Chemical Storage Facilities

Violations:

Site ID:	131274
Site Name:	LONGO TOYOTA
Violation Date:	03-01-2017
Citation:	23 CCR 16 2632, 2634, 2712(b) - California Code of Regulations, Title 23, Chapter 16, Section(s) 2632, 2634, 2712(b)
Violation Description:	Failure to maintain monitoring and maintenance records (e.g., alarm logs) and/or maintain records of appropriate follow-up actions.
Violation Notes:	Returned to compliance on 05/18/2017.
Violation Division:	Los Angeles County Department of Public Works
Violation Program:	UST
Violation Source:	CERS

LONGO TOYOTA (Continued) **S108222384**

Site ID:	131274
Site Name:	LONGO TOYOTA
Violation Date:	03-13-2015
Citation:	HSC 6.7 25286(a) - California Health and Safety Code, Chapter 6.7, Section(s) 25286(a)
Violation Description:	Failure to submit an complete and accurate application for a permit to operate an underground storage tank, or for renewal of the permit.
Violation Notes:	Returned to compliance on 03/04/2016.
Violation Division:	Los Angeles County Department of Public Works
Violation Program:	UST
Violation Source:	CERS

Site ID:	131274
Site Name:	LONGO TOYOTA
Violation Date:	03-13-2015
Citation:	HSC 6.75 25299.30-25299.34 - California Health and Safety Code, Chapter 6.75, Section(s) 25299.30-25299.34
Violation Description:	Failure to submit and maintain complete and current Certification of Financial Responsibility or other mechanism of financial assurance.
Violation Notes:	Returned to compliance on 03/04/2016.
Violation Division:	Los Angeles County Department of Public Works
Violation Program:	UST
Violation Source:	CERS

Site ID:	131274
Site Name:	LONGO TOYOTA
Violation Date:	01-26-2016
Citation:	HSC 6.95 25508(a)(1) - California Health and Safety Code, Chapter 6.95, Section(s) 25508(a)(1)
Violation Description:	Failure to complete and electronically submit hazardous material inventory information for all reportable hazardous materials on site at or above reportable quantities.
Violation Notes:	Returned to compliance on 02/11/2016. OBSERVATION: A review of CERS, revealed that the facility has not accurately submitted the Hazardous Material Inventory Chemical Description page to the CUPA Observed chemicals unreported in the Hazardous Material Inventory: a) Used oil G Maximum Daily Amount = 250 gallon, Largest Container = 250 gallons, AST @ the Used Car Service Building b) Waste antifreeze G Maximum Daily Amount = 250 gallon, Largest Container = 250 gallons, AST @ the Used Car Service Building c) Motor oil G Maximum Daily Amount = 250 gallon, Largest Container = 250 gallons, AST @ the Used Car Service Building d) ATF G Maximum Daily Amount = 250 gallon, Largest Container = 250 gallons, AST @ the Used Car Service Building Observed chemicals incorrectly reported in the Hazardous Material Inventory: a) Propane G Maximum Daily Amount = 25,480 cubic feet, Largest Container = 280 cubic feet, cylinder b) Motor Oil G Maximum Daily Amount = 2,947 gallon, Largest Container = 55 gallons, tanks @ [Truncated]
Violation Division:	Los Angeles County Fire Department
Violation Program:	HMRRP
Violation Source:	CERS

Site ID:	131274
Site Name:	LONGO TOYOTA
Violation Date:	02-26-2018
Citation:	HSC 6.7 25290.1(c),25290.2(c),25291(a)(2),2529.1(e) - California Health and Safety Code, Chapter 6.7, Section(s) 25290.1(c),25290.2(c),25291(a)(2),2529.1(e)

LONGO TOYOTA (Continued) **S108222384**

Violation Description:	Failure to maintain secondary containment (e.g., failure of secondary containment testing).
Violation Division:	Los Angeles County Department of Public Works
Violation Program:	UST
Violation Source:	CERS
Site ID:	131274
Site Name:	LONGO TOYOTA
Violation Date:	03-01-2017
Citation:	23 CCR 16 2715(c) - California Code of Regulations, Title 23, Chapter 16, Section(s) 2715(c)
Violation Description:	Failure to comply with one or more of the following designated operator (DO) monthly inspection requirements: Be performed by an ICC certified DO. Inspect monthly alarm history report, check that alarms are documented and responded to appropriately, and attach a copy. Inspect for the presence of liquid/debris in spill containers. Inspect for the presence of liquid/debris in under dispenser containment (UDC) and ensure that the monitoring equipment is positioned correctly. Inspect for liquid or debris in containment sumps where an alarm occurred with no service visit. Check that all testing and maintenance has been completed and documented. Verify that all facility employees have been properly trained.
Violation Notes:	Returned to compliance on 05/18/2017.
Violation Division:	Los Angeles County Department of Public Works
Violation Program:	UST
Violation Source:	CERS
Site ID:	131274
Site Name:	LONGO TOYOTA
Violation Date:	03-01-2017
Citation:	23 CCR 6.7 25284, 25286 - California Code of Regulations, Title 23, Chapter 6.7, Section(s) 25284, 25286
Violation Description:	Failure to submit a complete and accurate application for a permit to operate a UST, or for renewal of the permit.
Violation Notes:	Returned to compliance on 05/18/2017.
Violation Division:	Los Angeles County Department of Public Works
Violation Program:	UST
Violation Source:	CERS
Site ID:	131274
Site Name:	LONGO TOYOTA
Violation Date:	03-01-2017
Citation:	23 CCR 16 2712 - California Code of Regulations, Title 23, Chapter 16, Section(s) 2712
Violation Description:	Failure to comply with any of the applicable requirements of the permit issued for the operation of the UST system.
Violation Notes:	Returned to compliance on 05/18/2017.
Violation Division:	Los Angeles County Department of Public Works
Violation Program:	UST
Violation Source:	CERS
Site ID:	131274
Site Name:	LONGO TOYOTA
Violation Date:	03-13-2015
Citation:	23 CCR 16 2712(i) - California Code of Regulations, Title 23, Chapter 16, Section(s) 2712(i)
Violation Description:	Failure to maintain on site an approved monitoring plan.

LONGO TOYOTA (Continued) **S108222384**

Violation Notes: Returned to compliance on 03/04/2016.
Violation Division: Los Angeles County Department of Public Works
Violation Program: UST
Violation Source: CERS

Site ID: 131274
Site Name: LONGO TOYOTA
Violation Date: 03-01-2017
Citation: HSC 6.7 25292.1(a) - California Health and Safety Code, Chapter 6.7, Section(s) 25292.1(a)
Violation Description: Failure to operate the UST system to prevent unauthorized releases including leaks, spills, and/or overfills.
Violation Notes: Returned to compliance on 05/18/2017.
Violation Division: Los Angeles County Department of Public Works
Violation Program: UST
Violation Source: CERS

Evaluation:
Eval General Type: Compliance Evaluation Inspection
Eval Date: 01-26-2016
Violations Found: No
Eval Type: Routine done by local agency
Eval Notes: Cindy Mirly
Eval Division: Los Angeles County Fire Department
Eval Program: APSA
Eval Source: CERS

Eval General Type: Compliance Evaluation Inspection
Eval Date: 01-26-2016
Violations Found: Yes
Eval Type: Routine done by local agency
Eval Notes: Cindy Mirly
Eval Division: Los Angeles County Fire Department
Eval Program: HMRRP
Eval Source: CERS

Eval General Type: Compliance Evaluation Inspection
Eval Date: 03-01-2017
Violations Found: Yes
Eval Type: Routine done by local agency
Eval Notes: CERS CORRECTIONS,EXT O/F ALARM NOT FUNCTIONAL,DO REPORT MISSING RESP,ONSE TO ALARMS.VR TLS 350,FLEXIBLE PRODUCTFXIV,208,420
Eval Division: Los Angeles County Department of Public Works
Eval Program: UST
Eval Source: CERS

Eval General Type: Compliance Evaluation Inspection
Eval Date: 04-06-2019
Violations Found: No
Eval Type: Routine done by local agency
Eval Notes: Joe Gonzalez
Eval Division: Los Angeles County Fire Department
Eval Program: HW
Eval Source: CERS

Eval General Type: Compliance Evaluation Inspection
Eval Date: 01-26-2016

LONGO TOYOTA (Continued) **S108222384**

Violations Found:	No
Eval Type:	Routine done by local agency
Eval Notes:	Cindy Mirly
Eval Division:	Los Angeles County Fire Department
Eval Program:	HWLQG
Eval Source:	CERS
Eval General Type:	Compliance Evaluation Inspection
Eval Date:	09-08-2009
Violations Found:	No
Eval Type:	Routine done by local agency
Eval Notes:	Inspector Name: Los Angeles County CUPA
Eval Division:	Los Angeles County Fire Department
Eval Program:	HWLQG
Eval Source:	CERS
Eval General Type:	Other/Unknown
Eval Date:	09-19-2016
Violations Found:	No
Eval Type:	Other, not routine, done by local agency
Eval Division:	Los Angeles County Fire Department
Eval Program:	HW
Eval Source:	CERS
Eval General Type:	Other/Unknown
Eval Date:	02-11-2016
Violations Found:	No
Eval Type:	Other, not routine, done by local agency
Eval Division:	Los Angeles County Fire Department
Eval Program:	HMRRP
Eval Source:	CERS
Eval General Type:	Compliance Evaluation Inspection
Eval Date:	02-26-2018
Violations Found:	Yes
Eval Type:	Routine done by local agency
Eval Notes:	3/1/17 SB989 PIPE SUMP AND UDC NOT PERFORMED 4" ABOVE HIGHEST PENETR ATION.TLS 350/DW FLEX/FXIV/208 SUMP + UDC/420 ANNULAR
Eval Division:	Los Angeles County Department of Public Works
Eval Program:	UST
Eval Source:	CERS
Eval General Type:	Compliance Evaluation Inspection
Eval Date:	04-06-2019
Violations Found:	No
Eval Type:	Routine done by local agency
Eval Division:	Los Angeles County Fire Department
Eval Program:	HMRRP
Eval Source:	CERS
Eval General Type:	Compliance Evaluation Inspection
Eval Date:	03-01-2016
Violations Found:	Yes
Eval Type:	Routine done by local agency
Eval Notes:	CERS CORRECTIONS:CURRENT FINANCIAL RESP FORM IN CERS, TANK INFO & MONITORING PLAN INFO IN CERS.
Eval Division:	Los Angeles County Department of Public Works

LONGO TOYOTA (Continued) **S108222384**

Eval Program: UST
Eval Source: CERS

Eval General Type: Compliance Evaluation Inspection
Eval Date: 04-06-2019
Violations Found: No
Eval Type: Routine done by local agency
Eval Division: Los Angeles County Fire Department
Eval Program: APSA
Eval Source: CERS

Eval General Type: Compliance Evaluation Inspection
Eval Date: 07-17-2012
Violations Found: No
Eval Type: Routine done by local agency
Eval Division: Los Angeles County Fire Department
Eval Program: HWLQG
Eval Source: CERS

Eval General Type: Other/Unknown
Eval Date: 12-13-2018
Violations Found: No
Eval Type: Other, not routine, done by local agency
Eval Notes: 5 SOIL SAMPLES:2 BELW TNK INVERT,2 BELW PIPING RUN,&1 BELW UDC. ALL @DEPTH OF 2-3FT.REFERRED TO HQ FOR DIRECTION ON VENT PIPING.
Eval Division: Los Angeles County Department of Public Works
Eval Program: UST
Eval Source: CERS

Coordinates:
Site ID: 131274
Facility Name: LONGO TOYOTA
Env Int Type Code: APSA
Program ID: 10153417
Ref Point Type Desc: Center of a facility or station.
Latitude: 34.070620
Longitude: -118.020230

Affiliation:
Affiliation Type Desc: Document Preparer
Entity Name: C. Pestolis, KPA

Affiliation Type Desc: Environmental Contact
Entity Name: Ellen Yang
Affiliation Address: 3534 N PECK RD
Affiliation City: EL MONTE
Affiliation State: CA
Affiliation Zip: 91731

Affiliation Type Desc: Identification Signer
Entity Name: Ellen Yang
Entity Title: VP and General Counsel

Affiliation Type Desc: Legal Owner
Entity Name: PENSKE MOTOR GROUP LLC
Affiliation Address: 3534 N PECK RD

LONGO TOYOTA (Continued) **S108222384**

Affiliation City:	EL MONTE
Affiliation State:	CA
Affiliation Country:	United States
Affiliation Zip:	91731
Affiliation Phone:	(626) 580-6000
Affiliation Type Desc:	UST Property Owner Name
Entity Name:	PENSKE REALTY, INC.
Affiliation Address:	3534 N Peck Road
Affiliation City:	El Monte
Affiliation State:	CA
Affiliation Country:	United States
Affiliation Zip:	91731
Affiliation Phone:	(626) 580-6000
Affiliation Type Desc:	UST Tank Operator
Entity Name:	D. LONGO, LLC
Affiliation Address:	3534 N Peck Road
Affiliation City:	El Monte
Affiliation State:	CA
Affiliation Country:	United States
Affiliation Zip:	91731
Affiliation Phone:	(626) 580-6000
Affiliation Type Desc:	Regional Board Caseworker
Entity Name:	YUE RONG - LOS ANGELES RWQCB (REGION 4)
Affiliation Address:	320 W. 4TH ST., SUITE 200
Affiliation City:	Los Angeles
Affiliation State:	CA
Affiliation Type Desc:	UST Tank Owner
Entity Name:	D. LONGO, LLC
Affiliation Address:	3534 N Peck Road
Affiliation City:	El Monte
Affiliation State:	CA
Affiliation Country:	United States
Affiliation Zip:	91731
Affiliation Phone:	(626) 580-6000
Affiliation Type Desc:	CUPA District
Entity Name:	Los Angeles County Fire
Affiliation Address:	5825 Rickenbacker Road
Affiliation City:	Commerce
Affiliation State:	CA
Affiliation Zip:	90040-3027
Affiliation Phone:	(323) 890-4045
Affiliation Type Desc:	Local Agency Caseworker
Entity Name:	TIM SMITH - LOS ANGELES COUNTY
Affiliation Address:	900 S. FREMONT AVE.
Affiliation City:	ALHAMBRA
Affiliation State:	CA
Affiliation Type Desc:	Operator
Entity Name:	PENSKE MOTOR GROUP LLC
Affiliation Phone:	(626) 580-6000

LONGO TOYOTA (Continued) **S108222384**

Affiliation Type Desc: Parent Corporation
Entity Name: LONGO TOYOTA

Affiliation Type Desc: Facility Mailing Address
Entity Name: Mailing Address
Affiliation Address: 3534 N PECK RD
Affiliation City: EL MONTE
Affiliation State: CA
Affiliation Zip: 91731

Affiliation Type Desc: UST Permit Applicant
Entity Name: Cindy Mirly
Entity Title: EHS Manager
Affiliation Phone: (626) 580-6000

Name: LONGO TOYOTA
Address: 3534 N PECK RD
City,State,Zip: EL MONTE, CA 91731-3526
Site ID: 131274
CERS ID: T0603732390
CERS Description: Leaking Underground Storage Tank Cleanup Site

Violations:
Site ID: 131274
Site Name: LONGO TOYOTA
Violation Date: 03-01-2017
Citation: 23 CCR 16 2632, 2634, 2712(b) - California Code of Regulations, Title 23, Chapter 16, Section(s) 2632, 2634, 2712(b)
Violation Description: Failure to maintain monitoring and maintenance records (e.g., alarm logs) and/or maintain records of appropriate follow-up actions.
Violation Notes: Returned to compliance on 05/18/2017.
Violation Division: Los Angeles County Department of Public Works
Violation Program: UST
Violation Source: CERS

Site ID: 131274
Site Name: LONGO TOYOTA
Violation Date: 03-13-2015
Citation: HSC 6.7 25286(a) - California Health and Safety Code, Chapter 6.7, Section(s) 25286(a)
Violation Description: Failure to submit an complete and accurate application for a permit to operate an underground storage tank, or for renewal of the permit.
Violation Notes: Returned to compliance on 03/04/2016.
Violation Division: Los Angeles County Department of Public Works
Violation Program: UST
Violation Source: CERS

Site ID: 131274
Site Name: LONGO TOYOTA
Violation Date: 03-13-2015
Citation: HSC 6.75 25299.30-25299.34 - California Health and Safety Code, Chapter 6.75, Section(s) 25299.30-25299.34
Violation Description: Failure to submit and maintain complete and current Certification of Financial Responsibility or other mechanism of financial assurance.
Violation Notes: Returned to compliance on 03/04/2016.
Violation Division: Los Angeles County Department of Public Works
Violation Program: UST

LONGO TOYOTA (Continued) **S108222384**

Violation Source: CERS

Site ID: 131274
Site Name: LONGO TOYOTA
Violation Date: 01-26-2016
Citation: HSC 6.95 25508(a)(1) - California Health and Safety Code, Chapter 6.95, Section(s) 25508(a)(1)
Violation Description: Failure to complete and electronically submit hazardous material inventory information for all reportable hazardous materials on site at or above reportable quantities.
Violation Notes: Returned to compliance on 02/11/2016. OBSERVATION: A review of CERS, revealed that the facility has not accurately submitted the Hazardous Material Inventory Chemical Description page to the CUPA Observed chemicals unreported in the Hazardous Material Inventory: a) Used oil G Maximum Daily Amount = 250 gallon, Largest Container = 250 gallons, AST @ the Used Car Service Building b) Waste antifreeze G Maximum Daily Amount = 250 gallon, Largest Container = 250 gallons, AST @ the Used Car Service Building c) Motor oil G Maximum Daily Amount = 250 gallon, Largest Container = 250 gallons, AST @ the Used Car Service Building d) ATF G Maximum Daily Amount = 250 gallon, Largest Container = 250 gallons, AST @ the Used Car Service Building Observed chemicals incorrectly reported in the Hazardous Material Inventory: a) Propane G Maximum Daily Amount = 25,480 cubic feet, Largest Container = 280 cubic feet, cylinder b) Motor Oil G Maximum Daily Amount = 2,947 gallon, Largest Container = 55 gallons, tanks @ [Truncated]
Violation Division: Los Angeles County Fire Department
Violation Program: HMRRP
Violation Source: CERS

Site ID: 131274
Site Name: LONGO TOYOTA
Violation Date: 02-26-2018
Citation: HSC 6.7 25290.1(c),25290.2(c),25291(a)(2),2529.1(e) - California Health and Safety Code, Chapter 6.7, Section(s) 25290.1(c),25290.2(c),25291(a)(2),2529.1(e)
Violation Description: Failure to maintain secondary containment (e.g., failure of secondary containment testing).
Violation Division: Los Angeles County Department of Public Works
Violation Program: UST
Violation Source: CERS

Site ID: 131274
Site Name: LONGO TOYOTA
Violation Date: 03-01-2017
Citation: 23 CCR 16 2715(c) - California Code of Regulations, Title 23, Chapter 16, Section(s) 2715(c)
Violation Description: Failure to comply with one or more of the following designated operator (DO) monthly inspection requirements: Be performed by an ICC certified DO. Inspect monthly alarm history report, check that alarms are documented and responded to appropriately, and attach a copy. Inspect for the presence of liquid/debris in spill containers. Inspect for the presence of liquid/debris in under dispenser containment (UDC) and ensure that the monitoring equipment is positioned correctly. Inspect for liquid or debris in containment sumps where an alarm occurred with no service visit. Check that all testing and maintenance has been completed and documented. Verify that all facility employees have been properly trained.

LONGO TOYOTA (Continued) **S108222384**

Violation Notes: Returned to compliance on 05/18/2017.
Violation Division: Los Angeles County Department of Public Works
Violation Program: UST
Violation Source: CERS

Site ID: 131274
Site Name: LONGO TOYOTA
Violation Date: 03-01-2017
Citation: 23 CCR 6.7 25284, 25286 - California Code of Regulations, Title 23, Chapter 6.7, Section(s) 25284, 25286
Violation Description: Failure to submit a complete and accurate application for a permit to operate a UST, or for renewal of the permit.
Violation Notes: Returned to compliance on 05/18/2017.
Violation Division: Los Angeles County Department of Public Works
Violation Program: UST
Violation Source: CERS

Site ID: 131274
Site Name: LONGO TOYOTA
Violation Date: 03-01-2017
Citation: 23 CCR 16 2712 - California Code of Regulations, Title 23, Chapter 16, Section(s) 2712
Violation Description: Failure to comply with any of the applicable requirements of the permit issued for the operation of the UST system.
Violation Notes: Returned to compliance on 05/18/2017.
Violation Division: Los Angeles County Department of Public Works
Violation Program: UST
Violation Source: CERS

Site ID: 131274
Site Name: LONGO TOYOTA
Violation Date: 03-13-2015
Citation: 23 CCR 16 2712(i) - California Code of Regulations, Title 23, Chapter 16, Section(s) 2712(i)
Violation Description: Failure to maintain on site an approved monitoring plan.
Violation Notes: Returned to compliance on 03/04/2016.
Violation Division: Los Angeles County Department of Public Works
Violation Program: UST
Violation Source: CERS

Site ID: 131274
Site Name: LONGO TOYOTA
Violation Date: 03-01-2017
Citation: HSC 6.7 25292.1(a) - California Health and Safety Code, Chapter 6.7, Section(s) 25292.1(a)
Violation Description: Failure to operate the UST system to prevent unauthorized releases including leaks, spills, and/or overfills.
Violation Notes: Returned to compliance on 05/18/2017.
Violation Division: Los Angeles County Department of Public Works
Violation Program: UST
Violation Source: CERS

Evaluation:
Eval General Type: Compliance Evaluation Inspection
Eval Date: 01-26-2016
Violations Found: No
Eval Type: Routine done by local agency

LONGO TOYOTA (Continued) **S108222384**

Eval Notes:	Cindy Mirly
Eval Division:	Los Angeles County Fire Department
Eval Program:	APSA
Eval Source:	CERS
Eval General Type:	Compliance Evaluation Inspection
Eval Date:	01-26-2016
Violations Found:	Yes
Eval Type:	Routine done by local agency
Eval Notes:	Cindy Mirly
Eval Division:	Los Angeles County Fire Department
Eval Program:	HMRRP
Eval Source:	CERS
Eval General Type:	Compliance Evaluation Inspection
Eval Date:	03-01-2017
Violations Found:	Yes
Eval Type:	Routine done by local agency
Eval Notes:	CERS CORRECTIONS,EXT O/F ALARM NOT FUNCTIONAL,DO REPORT MISSING RESP,ONSE TO ALARMS.VR TLS 350,FLEXIBLE PRODUCTFXIV,208,420
Eval Division:	Los Angeles County Department of Public Works
Eval Program:	UST
Eval Source:	CERS
Eval General Type:	Compliance Evaluation Inspection
Eval Date:	04-06-2019
Violations Found:	No
Eval Type:	Routine done by local agency
Eval Notes:	Joe Gonzalez
Eval Division:	Los Angeles County Fire Department
Eval Program:	HW
Eval Source:	CERS
Eval General Type:	Compliance Evaluation Inspection
Eval Date:	01-26-2016
Violations Found:	No
Eval Type:	Routine done by local agency
Eval Notes:	Cindy Mirly
Eval Division:	Los Angeles County Fire Department
Eval Program:	HWLQG
Eval Source:	CERS
Eval General Type:	Compliance Evaluation Inspection
Eval Date:	09-08-2009
Violations Found:	No
Eval Type:	Routine done by local agency
Eval Notes:	Inspector Name: Los Angeles County CUPA
Eval Division:	Los Angeles County Fire Department
Eval Program:	HWLQG
Eval Source:	CERS
Eval General Type:	Other/Unknown
Eval Date:	09-19-2016
Violations Found:	No
Eval Type:	Other, not routine, done by local agency
Eval Division:	Los Angeles County Fire Department
Eval Program:	HW

LONGO TOYOTA (Continued) **S108222384**

Eval Source: CERS

Eval General Type: Other/Unknown
Eval Date: 02-11-2016
Violations Found: No
Eval Type: Other, not routine, done by local agency
Eval Division: Los Angeles County Fire Department
Eval Program: HMRRP
Eval Source: CERS

Eval General Type: Compliance Evaluation Inspection
Eval Date: 02-26-2018
Violations Found: Yes
Eval Type: Routine done by local agency
Eval Notes: 3/1/17 SB989 PIPE SUMP AND UDC NOT PERFORMED 4" ABOVE HIGHEST PENETR ATION.TLS 350/DW FLEX/FXIV/208 SUMP + UDC/420 ANNULAR
Eval Division: Los Angeles County Department of Public Works
Eval Program: UST
Eval Source: CERS

Eval General Type: Compliance Evaluation Inspection
Eval Date: 04-06-2019
Violations Found: No
Eval Type: Routine done by local agency
Eval Division: Los Angeles County Fire Department
Eval Program: HMRRP
Eval Source: CERS

Eval General Type: Compliance Evaluation Inspection
Eval Date: 03-01-2016
Violations Found: Yes
Eval Type: Routine done by local agency
Eval Notes: CERS CORRECTIONS:CURRENT FINANCIAL RESP FORM IN CERS, TANK INFO & MONITORING PLAN INFO IN CERS.
Eval Division: Los Angeles County Department of Public Works
Eval Program: UST
Eval Source: CERS

Eval General Type: Compliance Evaluation Inspection
Eval Date: 04-06-2019
Violations Found: No
Eval Type: Routine done by local agency
Eval Division: Los Angeles County Fire Department
Eval Program: APSA
Eval Source: CERS

Eval General Type: Compliance Evaluation Inspection
Eval Date: 07-17-2012
Violations Found: No
Eval Type: Routine done by local agency
Eval Division: Los Angeles County Fire Department
Eval Program: HWLQG
Eval Source: CERS

Eval General Type: Other/Unknown
Eval Date: 12-13-2018
Violations Found: No

LONGO TOYOTA (Continued) **S108222384**

Eval Type: Other, not routine, done by local agency
Eval Notes: 5 SOIL SAMPLES:2 BELW TNK INVERT,2 BELW PIPING RUN,&1 BELW UDC. ALL @DEPTH OF 2-3FT.REFERRED TO HQ FOR DIRECTION ON VENT PIPING.
Eval Division: Los Angeles County Department of Public Works
Eval Program: UST
Eval Source: CERS

Coordinates:
Site ID: 131274
Facility Name: LONGO TOYOTA
Env Int Type Code: APSA
Program ID: 10153417
Ref Point Type Desc: Center of a facility or station.
Latitude: 34.070620
Longitude: -118.020230

Affiliation:
Affiliation Type Desc: Document Preparer
Entity Name: C. Pestolis, KPA

Affiliation Type Desc: Environmental Contact
Entity Name: Ellen Yang
Affiliation Address: 3534 N PECK RD
Affiliation City: EL MONTE
Affiliation State: CA
Affiliation Zip: 91731

Affiliation Type Desc: Identification Signer
Entity Name: Ellen Yang
Entity Title: VP and General Counsel

Affiliation Type Desc: Legal Owner
Entity Name: PENSKE MOTOR GROUP LLC
Affiliation Address: 3534 N PECK RD
Affiliation City: EL MONTE
Affiliation State: CA
Affiliation Country: United States
Affiliation Zip: 91731
Affiliation Phone: (626) 580-6000

Affiliation Type Desc: UST Property Owner Name
Entity Name: PENSKE REALTY, INC.
Affiliation Address: 3534 N Peck Road
Affiliation City: El Monte
Affiliation State: CA
Affiliation Country: United States
Affiliation Zip: 91731
Affiliation Phone: (626) 580-6000

Affiliation Type Desc: UST Tank Operator
Entity Name: D. LONGO, LLC
Affiliation Address: 3534 N Peck Road
Affiliation City: El Monte
Affiliation State: CA
Affiliation Country: United States
Affiliation Zip: 91731

LONGO TOYOTA (Continued) **S108222384**

Affiliation Phone:	(626) 580-6000
Affiliation Type Desc:	Regional Board Caseworker
Entity Name:	YUE RONG - LOS ANGELES RWQCB (REGION 4)
Affiliation Address:	320 W. 4TH ST., SUITE 200
Affiliation City:	Los Angeles
Affiliation State:	CA
Affiliation Type Desc:	UST Tank Owner
Entity Name:	D. LONGO, LLC
Affiliation Address:	3534 N Peck Road
Affiliation City:	El Monte
Affiliation State:	CA
Affiliation Country:	United States
Affiliation Zip:	91731
Affiliation Phone:	(626) 580-6000
Affiliation Type Desc:	CUPA District
Entity Name:	Los Angeles County Fire
Affiliation Address:	5825 Rickenbacker Road
Affiliation City:	Commerce
Affiliation State:	CA
Affiliation Zip:	90040-3027
Affiliation Phone:	(323) 890-4045
Affiliation Type Desc:	Local Agency Caseworker
Entity Name:	TIM SMITH - LOS ANGELES COUNTY
Affiliation Address:	900 S. FREMONT AVE.
Affiliation City:	ALHAMBRA
Affiliation State:	CA
Affiliation Type Desc:	Operator
Entity Name:	PENSKE MOTOR GROUP LLC
Affiliation Phone:	(626) 580-6000
Affiliation Type Desc:	Parent Corporation
Entity Name:	LONGO TOYOTA
Affiliation Type Desc:	Facility Mailing Address
Entity Name:	Mailing Address
Affiliation Address:	3534 N PECK RD
Affiliation City:	EL MONTE
Affiliation State:	CA
Affiliation Zip:	91731
Affiliation Type Desc:	UST Permit Applicant
Entity Name:	Cindy Mirly
Entity Title:	EHS Manager
Affiliation Phone:	(626) 580-6000

N95 **USA PETROLEUM SERVICE STAT. #260** **LUST** **S104816204**
North **3538 PECK RD N** **CERS** **N/A**
1/4-1/2 **EL MONTE, CA 91731**
0.351 mi.
1851 ft. **Site 2 of 3 in cluster N**

Relative: **Lower**

Actual: **291 ft.**

LUST REG 4:

Region:	4	
Regional Board:	04	
County:	Los Angeles	
Facility Id:	I-14957	
Status:	Case Closed	
Substance:	Gasoline	
Case Type:	Groundwater	
Abatement Method Used at the Site:		VE
Global ID:	T0603704235	
Staff:	JLC	
Local Agency:	19000	
Cross Street:	STEWART ST	
Enforcement Type:	CLOS	
Date Leak Discovered:	12/1/1989	
Date Leak First Reported:		12/1/1989
Date Leak Record Entered:	4/22/1990	
Date Leak Stopped:	12/1/1989	
Date Case Last Changed on Database:		7/23/2002
Date the Case was Closed:		10/23/2003
How Leak Discovered:	OM	
Cause of Leak:	UNK	
Leak Source:	UNK	
Operator:	GREEN, KENNETH M.	
Approx. Dist To Production Well (ft):		1493.3706879384205789543450559
Source of Cleanup Funding:		UNK
Preliminary Site Assessment Workplan Submitted:		2/27/1987
Preliminary Site Assessment Began:		2/27/1987
Pollution Characterization Began:		4/7/1999
Remediation Plan Submitted:		1/5/2000
Remedial Action Underway:		1/5/2000
Post Remedial Action Monitoring Began:		12/1/1989
Historical Max MTBE Date:		5/3/1999
Hist Max MTBE Conc in Groundwater:		180
Hist Max MTBE Conc in Soil:		37
Soil Qualifier:	=	
Responsible Party:	WILLIAM HENRY	
RP Address:	30101 AGOURA CT #200	
Program:	LUST	
Lat/Long:	34.0717465 / -1	
Summary:	1/31/00 4TH QTR GW MON RPT 1999; 7/17/00 2ND QTR GW MON RPT 2000; 10/16/00 3RD QTR GW MON RPT 2000; 1/31/01 4TH QTR GW MON RPT 2000	

LUST:

Name:	USA PETROLEUM SERVICE STAT. #260
Address:	3538 PECK RD N
City,State,Zip:	EL MONTE, CA 91731
Lead Agency:	LOS ANGELES RWQCB (REGION 4)
Case Type:	LUST Cleanup Site
Geo Track:	http://geotracker.waterboards.ca.gov/profile_report.asp?global_id=T0603704235
Global Id:	T0603704235
Latitude:	34.0717465
Longitude:	-118.025556

USA PETROLEUM SERVICE STAT. #260 (Continued) **S104816204**

Status: Completed - Case Closed
Status Date: 10/23/2003
RB Case Number: I-14957
Local Agency: LOS ANGELES COUNTY
Potential Media Affect: Aquifer used for drinking water supply
Potential Contaminants of Concern: Gasoline

LUST:
Global Id: T0603704235
Contact Type: Local Agency Caseworker
Contact Name: JOHN AWUJO
Organization Name: LOS ANGELES COUNTY
Address: 900 S FREMONT AVE
City: ALHAMBRA
Email: jawujo@dpw.lacounty.gov
Phone Number: 6264583507

LUST:
Global Id: T0603704235
Action Type: Other
Date: 12/01/1989
Action: Leak Discovery

Global Id: T0603704235
Action Type: RESPONSE
Date: 03/21/2003
Action: Other Report / Document

Global Id: T0603704235
Action Type: RESPONSE
Date: 01/15/2003
Action: Soil and Water Investigation Report

Global Id: T0603704235
Action Type: RESPONSE
Date: 04/15/2003
Action: Soil and Water Investigation Report

Global Id: T0603704235
Action Type: RESPONSE
Date: 10/22/2003
Action: Other Report / Document

Global Id: T0603704235
Action Type: Other
Date: 12/01/1989
Action: Leak Stopped

Global Id: T0603704235
Action Type: ENFORCEMENT
Date: 06/15/2001
Action: Staff Letter

Global Id: T0603704235
Action Type: ENFORCEMENT
Date: 09/11/2002
Action: Staff Letter

USA PETROLEUM SERVICE STAT. #260 (Continued) **S104816204**

Global Id: T0603704235
Action Type: ENFORCEMENT
Date: 10/23/2003
Action: Closure/No Further Action Letter

Global Id: T0603704235
Action Type: Other
Date: 12/01/1989
Action: Leak Reported

Global Id: T0603704235
Action Type: ENFORCEMENT
Date: 04/07/1999
Action: Staff Letter

Global Id: T0603704235
Action Type: ENFORCEMENT
Date: 01/14/2002
Action: Staff Letter

Global Id: T0603704235
Action Type: ENFORCEMENT
Date: 06/17/2002
Action: Staff Letter

Global Id: T0603704235
Action Type: ENFORCEMENT
Date: 03/08/2001
Action: Staff Letter

Global Id: T0603704235
Action Type: ENFORCEMENT
Date: 05/08/2001
Action: Staff Letter

Global Id: T0603704235
Action Type: RESPONSE
Date: 11/15/2002
Action: CAP/RAP - Final Remediation / Design Plan

Global Id: T0603704235
Action Type: ENFORCEMENT
Date: 02/18/2003
Action: Staff Letter

Global Id: T0603704235
Action Type: ENFORCEMENT
Date: 10/09/2003
Action: Notification - Preclosure

Global Id: T0603704235
Action Type: RESPONSE
Date: 04/30/2002
Action: Monitoring Report - Quarterly

Global Id: T0603704235
Action Type: RESPONSE

USA PETROLEUM SERVICE STAT. #260 (Continued) **S104816204**

Date: 04/30/2002
Action: Soil and Water Investigation Report

Global Id: T0603704235
Action Type: RESPONSE
Date: 04/15/2002
Action: Soil and Water Investigation Report

Global Id: T0603704235
Action Type: RESPONSE
Date: 07/15/2002
Action: Monitoring Report - Quarterly

Global Id: T0603704235
Action Type: RESPONSE
Date: 11/15/2002
Action: Other Report / Document

Global Id: T0603704235
Action Type: RESPONSE
Date: 10/15/2002
Action: Soil and Water Investigation Report

Global Id: T0603704235
Action Type: RESPONSE
Date: 01/15/2003
Action: Monitoring Report - Quarterly

Global Id: T0603704235
Action Type: RESPONSE
Date: 10/15/2002
Action: Monitoring Report - Quarterly

Global Id: T0603704235
Action Type: RESPONSE
Date: 04/15/2003
Action: Monitoring Report - Quarterly

LUST:
Global Id: T0603704235
Status: Open - Case Begin Date
Status Date: 02/27/1987

Global Id: T0603704235
Status: Open - Site Assessment
Status Date: 02/27/1987

Global Id: T0603704235
Status: Open - Verification Monitoring
Status Date: 12/01/1989

Global Id: T0603704235
Status: Open - Site Assessment
Status Date: 04/07/1999

Global Id: T0603704235
Status: Open - Remediation

USA PETROLEUM SERVICE STAT. #260 (Continued) **S104816204**

Status Date: 01/05/2000

Global Id: T0603704235
Status: Completed - Case Closed
Status Date: 10/23/2003

CERS:
Name: USA PETROLEUM SERVICE STAT. #260
Address: 3538 PECK RD N
City,State,Zip: EL MONTE, CA 91731
Site ID: 224384
CERS ID: T0603704235
CERS Description: Leaking Underground Storage Tank Cleanup Site

Affiliation:
Affiliation Type Desc: Local Agency Caseworker
Entity Name: JOHN AWUJO - LOS ANGELES COUNTY
Affiliation Address: 900 S FREMONT AVE
Affiliation City: ALHAMBRA
Affiliation State: CA
Affiliation Phone: 6264583507

N96 **USA PETROLEUM #260** **HIST CORTESE** **S102440522**
North **3538 PECK** **N/A**
1/4-1/2 **EL MONTE, CA 90406**
0.351 mi.
1851 ft. **Site 3 of 3 in cluster N**

Relative: HIST CORTESE:
Lower
Actual: edr_fname: USA PETROLEUM #260
291 ft. edr_fadd1: 3538 PECK
City,State,Zip: EL MONTE, CA 90406
Region: CORTESE
Facility County Code: 19
Reg By: LTNKA
Reg Id: I-14957

---

97 **11204 ASHER STREET C** **ENVIROSTOR** **S118756545**
West **11204 ASHER STREET** **SCH** **N/A**
1/4-1/2 **EL MONTE, CA 91731** **CERS**
0.352 mi.
1860 ft.

Relative: ENVIROSTOR:
Lower
Actual: Name: 11204 ASHER STREET COMMUNITY SCHOOL
282 ft. Address: 11204 ASHER STREET
City,State,Zip: EL MONTE, CA 91731
Facility ID: 19650044
Status: No Action Required
Status Date: 12/27/2002
Site Code: 304394
Site Type: School Investigation
Site Type Detailed: School
Acres: 0.89

11204 ASHER STREET C (Continued) **S118756545**

NPL: NO
Regulatory Agencies: SMBRP
Lead Agency: SMBRP
Program Manager: Angela Garcia
Supervisor: Shahir Haddad
Division Branch: Southern California Schools & Brownfields Outreach
Assembly: 48
Senate: 22
Restricted Use: NO
Site Mgmt Req: NONE SPECIFIED
Funding: School District
Latitude: 34.06734
Longitude: -118.0318
APN: NONE SPECIFIED
Past Use: NONE
Potential COC: Lead
Confirmed COC: NONE SPECIFIED
Potential Description: NMA
Alias Name: EL MONTE CITY ELEM SD-11204 ASHER ST COM
Alias Type: Alternate Name
Alias Name: 304394
Alias Type: Project Code (Site Code)
Alias Name: 19650044
Alias Type: Envirostor ID Number

Completed Info:
Completed Area Name: PROJECT WIDE
Completed Document Type: Phase 1
Completed Date: 12/27/2002
Comments: COMPLETED: DTSC reviewed a Phase I Environmental Assessment and has made a "No Action determination for this Site.

Completed Area Name: PROJECT WIDE
Completed Document Type: Cost Recovery Closeout Memo
Completed Date: 12/27/2002

SCH:

Name: 11204 ASHER STREET COMMUNITY SCHOOL
Address: 11204 ASHER STREET
City,State,Zip: EL MONTE, CA 91731
Facility ID: 19650044
Site Type: School Investigation
Site Type Detail: School
Site Mgmt. Req.: NONE SPECIFIED
Acres: 0.89
National Priorities List: NO
Cleanup Oversight Agencies: SMBRP
Lead Agency: SMBRP
Lead Agency Description: DTSC - Site Cleanup Program
Project Manager: Angela Garcia
Supervisor: Shahir Haddad
Division Branch: Southern California Schools & Brownfields Outreach
Site Code: 304394
Assembly: 48
Senate: 22

11204 ASHER STREET C (Continued) **S118756545**

Status:	No Action Required
Status Date:	12/27/2002
Restricted Use:	NO
Funding:	School District
Latitude:	34.06734
Longitude:	-118.0318
APN:	NONE SPECIFIED
Past Use:	NONE
Potential COC:	Lead
Confirmed COC:	NONE SPECIFIED
Potential Description:	NMA
Alias Name:	EL MONTE CITY ELEM SD-11204 ASHER ST COM
Alias Type:	Alternate Name
Alias Name:	304394
Alias Type:	Project Code (Site Code)
Alias Name:	19650044
Alias Type:	Envirostor ID Number

Completed Info:

Completed Area Name:	PROJECT WIDE
Completed Document Type:	Phase 1
Completed Date:	12/27/2002
Comments:	COMPLETED: DTSC reviewed a Phase I Environmental Assessment and has made a "No Action determination for this Site.
Completed Area Name:	PROJECT WIDE
Completed Document Type:	Cost Recovery Closeout Memo
Completed Date:	12/27/2002

CERS:

Name:	11204 ASHER STREET C
Address:	11204 ASHER STREET
City,State,Zip:	EL MONTE, CA 91731
Site ID:	370770
CERS ID:	19650044
CERS Description:	School Investigation

Affiliation:

Affiliation Type Desc:	Lead Project Manager
Entity Name:	ANGELA GARCIA
Affiliation City:	CYPRESS
Affiliation State:	CA
Affiliation Type Desc:	Supervisor
Entity Name:	SHAHIR HADDAD

O98 **SHELL SERVICE STATION** **LUST S103623668**
SW **11301 GARVEY AVE.** **CERS N/A**
1/4-1/2 **EL MONTE, CA 91732**
0.357 mi.
1885 ft. **Site 1 of 3 in cluster O**

Relative:
Lower

Actual:
276 ft.

LUST:

Name:	SHELL SERVICE STATION
Address:	11301 GARVEY AVE.
City,State,Zip:	EL MONTE, CA 91732

SHELL SERVICE STATION (Continued) **S103623668**

Lead Agency:	LOS ANGELES RWQCB (REGION 4)
Case Type:	LUST Cleanup Site
Geo Track:	http://geotracker.waterboards.ca.gov/profile_report.asp?global_id=T0603707123
Global Id:	T0603707123
Latitude:	34.063126055
Longitude:	-118.030296572
Status:	Completed - Case Closed
Status Date:	05/22/2008
Case Worker:	JFL
RB Case Number:	R-26383
Local Agency:	LOS ANGELES COUNTY
File Location:	Regional Board
Local Case Number:	9676-26383
Potential Media Affect:	Aquifer used for drinking water supply
Potential Contaminants of Concern:	Gasoline

LUST:

Global Id:	T0603707123
Contact Type:	Regional Board Caseworker
Contact Name:	JOE F. LUERA
Organization Name:	LOS ANGELES RWQCB (REGION 4)
Address:	320 W. 4TH STREET, SUITE 200
City:	LOS ANGELES
Email:	joe.luera@waterboards.ca.gov

Global Id:	T0603707123
Contact Type:	Local Agency Caseworker
Contact Name:	SAM STEVENS
Organization Name:	LOS ANGELES COUNTY
Address:	900 S. FREMONT AVE.
City:	ALHAMBRA
Phone Number:	6264583507

LUST:

Global Id:	T0603707123
Action Type:	Other
Date:	04/08/2003
Action:	Leak Discovery

Global Id:	T0603707123
Action Type:	ENFORCEMENT
Date:	02/13/2008
Action:	Staff Letter

Global Id:	T0603707123
Action Type:	ENFORCEMENT
Date:	05/15/2008
Action:	Notification - Preclosure

Global Id:	T0603707123
Action Type:	ENFORCEMENT
Date:	05/22/2008
Action:	Closure/No Further Action Letter

Global Id:	T0603707123
Action Type:	RESPONSE
Date:	04/15/2007

SHELL SERVICE STATION (Continued) **S103623668**

Action: Monitoring Report - Quarterly

Global Id: T0603707123
Action Type: REMEDIATION
Date: 10/03/2003
Action: Excavation

Global Id: T0603707123
Action Type: ENFORCEMENT
Date: 03/30/2007
Action: Staff Letter

Global Id: T0603707123
Action Type: Other
Date: 04/10/2003
Action: Leak Reported

Global Id: T0603707123
Action Type: RESPONSE
Date: 05/15/2007
Action: Other Report / Document

Global Id: T0603707123
Action Type: RESPONSE
Date: 01/15/2008
Action: Monitoring Report - Quarterly

Global Id: T0603707123
Action Type: RESPONSE
Date: 07/03/2008
Action: Well Destruction Report

Global Id: T0603707123
Action Type: RESPONSE
Date: 07/15/2007
Action: Monitoring Report - Quarterly

Global Id: T0603707123
Action Type: RESPONSE
Date: 06/05/2008
Action: Other Report / Document

Global Id: T0603707123
Action Type: RESPONSE
Date: 10/15/2007
Action: Monitoring Report - Quarterly

Global Id: T0603707123
Action Type: RESPONSE
Date: 04/15/2008
Action: Electronic Reporting Submittal Due

Global Id: T0603707123
Action Type: RESPONSE
Date: 04/15/2008
Action: Monitoring Report - Quarterly

SHELL SERVICE STATION (Continued) **S103623668**

LUST:

Global Id:	T0603707123
Status:	Open - Case Begin Date
Status Date:	04/08/2003
Global Id:	T0603707123
Status:	Open - Site Assessment
Status Date:	06/08/2005
Global Id:	T0603707123
Status:	Open - Site Assessment
Status Date:	08/28/2006
Global Id:	T0603707123
Status:	Completed - Case Closed
Status Date:	05/22/2008

CERS:

Name:	SHELL SERVICE STATION
Address:	11301 GARVEY AVE.
City,State,Zip:	EL MONTE, CA 91732
Site ID:	259386
CERS ID:	T0603707123
CERS Description:	Leaking Underground Storage Tank Cleanup Site

Affiliation:

Affiliation Type Desc:	Local Agency Caseworker
Entity Name:	SAM STEVENS - LOS ANGELES COUNTY
Affiliation Address:	900 S. FREMONT AVE.
Affiliation City:	ALHAMBRA
Affiliation State:	CA
Affiliation Phone:	6264583507
Affiliation Type Desc:	Regional Board Caseworker
Entity Name:	JOE F. LUERA - LOS ANGELES RWQCB (REGION 4)
Affiliation Address:	320 W. 4TH STREET, SUITE 200
Affiliation City:	LOS ANGELES
Affiliation State:	CA

O99 **TOSCO - 76 STATION #2657** **LUST S105693770**
SW **11225 GARVEY AVE E** **CERS N/A**
1/4-1/2 **EL MONTE, CA 91733**
0.369 mi.
1947 ft. **Site 2 of 3 in cluster O**

Relative:
Lower

Actual:
276 ft.

LUST REG 4:

Region:	4
Regional Board:	04
County:	Los Angeles
Facility Id:	I-03268
Status:	Pollution Characterization
Substance:	Gasoline
Case Type:	Groundwater
Global ID:	T0603702898
Staff:	NB

TOSCO - 76 STATION #2657 (Continued) **S105693770**

Local Agency:	19000	
Cross Street:	PECK RD	
Enforcement Type:	SEL	
Date Leak Discovered:	2/8/1994	
Date Leak First Reported:		2/11/1994
Date Leak Record Entered:	6/6/1995	
Date Confirmation Began:	2/11/1994	
Date Leak Stopped:	2/9/1994	
Date Case Last Changed on Database:		7/15/2002
How Leak Discovered:	OM	
Cause of Leak:	Other Cause	
Leak Source:	Piping	
Operator:	BEHROUZ SHIRDEL	
Approx. Dist To Production Well (ft):		1463.38223485331393804368592 88
Source of Cleanup Funding:		Piping
Preliminary Site Assessment Workplan Submitted:		5/28/1997
Preliminary Site Assessment Began:		6/12/1997
Pollution Characterization Began:		1/16/2004
Remediation Plan Submitted:		1/14/2002
Post Remedial Action Monitoring Began:		2/11/1994
Historical Max MTBE Date:		8/11/1999
Hist Max MTBE Conc in Groundwater:		5500
Responsible Party:	MS. LIZ SEWELL	
RP Address:	P.O. BOX 25376	
Program:	LUST	
Lat/Long:	34.0631374 / -1	
Summary:	RECEIVED RESPONSE TO OUR MARCH 21, 2000, LETTER; 10/15/00 3RD QTR STATUS RPT 2000; 1/8/01 4TH QTR GW MON RPT 2000	

LUST:

Name:	TOSCO - 76 STATION #2657
Address:	11225 GARVEY AVE E
City,State,Zip:	EL MONTE, CA 91733
Lead Agency:	LOS ANGELES RWQCB (REGION 4)
Case Type:	LUST Cleanup Site
Geo Track:	http://geotracker.waterboards.ca.gov/profile_report.asp?global_id=T0603702898
Global Id:	T0603702898
Latitude:	34.0631374
Longitude:	-118.031022373
Status:	Completed - Case Closed
Status Date:	07/28/2011
Case Worker:	NB
RB Case Number:	I-03268
Local Agency:	LOS ANGELES COUNTY
File Location:	Regional Board
Potential Media Affect:	Aquifer used for drinking water supply
Potential Contaminants of Concern:	Gasoline

LUST:

Global Id:	T0603702898
Contact Type:	Local Agency Caseworker
Contact Name:	JOHN AWUJO
Organization Name:	LOS ANGELES COUNTY
Address:	900 S FREMONT AVE
City:	ALHAMBRA
Email:	jawujo@dpw.lacounty.gov
Phone Number:	6264583507

TOSCO - 76 STATION #2657 (Continued) **S105693770**

Global Id: T0603702898
Contact Type: Regional Board Caseworker
Contact Name: NHAN BAO
Organization Name: LOS ANGELES RWQCB (REGION 4)
Address: 320 WEST 4TH STREET, SUITE 200
City: LOS ANGELES
Email: nbao@waterboards.ca.gov
Phone Number: 2135766703

LUST:
Global Id: T0603702898
Action Type: ENFORCEMENT
Date: 12/21/2005
Action: Staff Letter

Global Id: T0603702898
Action Type: ENFORCEMENT
Date: 03/14/2006
Action: Staff Letter

Global Id: T0603702898
Action Type: ENFORCEMENT
Date: 06/22/2006
Action: Site Visit / Inspection / Sampling

Global Id: T0603702898
Action Type: ENFORCEMENT
Date: 04/07/2011
Action: Site Visit / Inspection / Sampling

Global Id: T0603702898
Action Type: Other
Date: 02/08/1994
Action: Leak Discovery

Global Id: T0603702898
Action Type: RESPONSE
Date: 10/15/2004
Action: Soil and Water Investigation Report

Global Id: T0603702898
Action Type: RESPONSE
Date: 07/15/2003
Action: Monitoring Report - Quarterly

Global Id: T0603702898
Action Type: RESPONSE
Date: 07/25/2003
Action: Soil and Water Investigation Report

Global Id: T0603702898
Action Type: RESPONSE
Date: 07/15/2003
Action: Soil and Water Investigation Report

Global Id: T0603702898
Action Type: RESPONSE

TOSCO - 76 STATION #2657 (Continued) **S105693770**

Date: 01/15/2004
Action: Monitoring Report - Quarterly

Global Id: T0603702898
Action Type: RESPONSE
Date: 01/15/2004
Action: Soil and Water Investigation Workplan

Global Id: T0603702898
Action Type: RESPONSE
Date: 01/15/2011
Action: Monitoring Report - Semi-Annually

Global Id: T0603702898
Action Type: ENFORCEMENT
Date: 10/03/2007
Action: Staff Letter

Global Id: T0603702898
Action Type: RESPONSE
Date: 01/15/2005
Action: Soil and Water Investigation Report

Global Id: T0603702898
Action Type: RESPONSE
Date: 01/15/2005
Action: Monitoring Report - Quarterly

Global Id: T0603702898
Action Type: RESPONSE
Date: 01/15/2004
Action: Interim Remedial Action Plan

Global Id: T0603702898
Action Type: RESPONSE
Date: 01/15/2004
Action: Soil and Water Investigation Report

Global Id: T0603702898
Action Type: RESPONSE
Date: 10/15/2004
Action: Monitoring Report - Quarterly

Global Id: T0603702898
Action Type: RESPONSE
Date: 10/15/2004
Action: Interim Remedial Action Report

Global Id: T0603702898
Action Type: RESPONSE
Date: 10/15/2004
Action: Well Installation Report

Global Id: T0603702898
Action Type: RESPONSE
Date: 10/15/2003
Action: Soil and Water Investigation Report

TOSCO - 76 STATION #2657 (Continued) **S105693770**

Global Id: T0603702898
Action Type: RESPONSE
Date: 08/15/2004
Action: Monitoring Report - Quarterly

Global Id: T0603702898
Action Type: RESPONSE
Date: 04/15/2004
Action: Soil and Water Investigation Report

Global Id: T0603702898
Action Type: RESPONSE
Date: 04/15/2004
Action: Monitoring Report - Quarterly

Global Id: T0603702898
Action Type: RESPONSE
Date: 01/15/2011
Action: Conceptual Site Model

Global Id: T0603702898
Action Type: RESPONSE
Date: 10/15/2008
Action: Monitoring Report - Quarterly

Global Id: T0603702898
Action Type: RESPONSE
Date: 07/15/2011
Action: Monitoring Report - Semi-Annually

Global Id: T0603702898
Action Type: RESPONSE
Date: 01/15/2008
Action: Monitoring Report - Quarterly

Global Id: T0603702898
Action Type: RESPONSE
Date: 07/15/2010
Action: Monitoring Report - Semi-Annually

Global Id: T0603702898
Action Type: RESPONSE
Date: 07/15/2009
Action: Conceptual Site Model

Global Id: T0603702898
Action Type: ENFORCEMENT
Date: 02/04/2008
Action: Staff Letter

Global Id: T0603702898
Action Type: Other
Date: 02/09/1994
Action: Leak Stopped

Global Id: T0603702898
Action Type: RESPONSE

TOSCO - 76 STATION #2657 (Continued) **S105693770**

Date: 09/01/2004
Action: Soil and Water Investigation Report

Global Id: T0603702898
Action Type: RESPONSE
Date: 07/15/2005
Action: Monitoring Report - Quarterly

Global Id: T0603702898
Action Type: RESPONSE
Date: 07/20/2007
Action: Soil and Water Investigation Workplan

Global Id: T0603702898
Action Type: RESPONSE
Date: 04/15/2005
Action: Soil and Water Investigation Report

Global Id: T0603702898
Action Type: RESPONSE
Date: 07/15/2007
Action: Monitoring Report - Quarterly

Global Id: T0603702898
Action Type: RESPONSE
Date: 07/15/2007
Action: Soil and Water Investigation Report

Global Id: T0603702898
Action Type: REMEDIATION
Date: 02/10/1994
Action: Excavation

Global Id: T0603702898
Action Type: REMEDIATION
Date: 08/25/1995
Action: Excavation

Global Id: T0603702898
Action Type: REMEDIATION
Date: 05/16/2006
Action: Soil Vapor Extraction (SVE)

Global Id: T0603702898
Action Type: ENFORCEMENT
Date: 01/14/2002
Action: 13267 Requirement

Global Id: T0603702898
Action Type: RESPONSE
Date: 01/15/2007
Action: Monitoring Report - Quarterly

Global Id: T0603702898
Action Type: RESPONSE
Date: 01/15/2007
Action: Soil and Water Investigation Report

TOSCO - 76 STATION #2657 (Continued) **S105693770**

Global Id: T0603702898
Action Type: RESPONSE
Date: 10/15/2005
Action: Monitoring Report - Quarterly

Global Id: T0603702898
Action Type: RESPONSE
Date: 10/15/2005
Action: Soil and Water Investigation Report

Global Id: T0603702898
Action Type: Other
Date: 02/11/1994
Action: Leak Reported

Global Id: T0603702898
Action Type: RESPONSE
Date: 10/15/2006
Action: Monitoring Report - Quarterly

Global Id: T0603702898
Action Type: RESPONSE
Date: 07/15/2006
Action: Well Installation Report

Global Id: T0603702898
Action Type: RESPONSE
Date: 01/15/2006
Action: Monitoring Report - Quarterly

Global Id: T0603702898
Action Type: RESPONSE
Date: 07/15/2006
Action: Soil and Water Investigation Report

Global Id: T0603702898
Action Type: RESPONSE
Date: 04/15/2006
Action: Monitoring Report - Quarterly

Global Id: T0603702898
Action Type: RESPONSE
Date: 04/15/2006
Action: Soil and Water Investigation Report

Global Id: T0603702898
Action Type: RESPONSE
Date: 02/15/2006
Action: Soil and Water Investigation Workplan

Global Id: T0603702898
Action Type: RESPONSE
Date: 01/15/2006
Action: Remedial Progress Report

Global Id: T0603702898
Action Type: RESPONSE

TOSCO - 76 STATION #2657 (Continued) **S105693770**

Date: 10/15/2006
Action: Soil and Water Investigation Report

Global Id: T0603702898
Action Type: RESPONSE
Date: 04/15/2007
Action: Monitoring Report - Quarterly

Global Id: T0603702898
Action Type: RESPONSE
Date: 04/15/2007
Action: Soil and Water Investigation Report

Global Id: T0603702898
Action Type: RESPONSE
Date: 01/15/2008
Action: Conceptual Site Model

Global Id: T0603702898
Action Type: RESPONSE
Date: 10/15/2007
Action: Monitoring Report - Quarterly

Global Id: T0603702898
Action Type: RESPONSE
Date: 10/15/2007
Action: Soil and Water Investigation Report

Global Id: T0603702898
Action Type: ENFORCEMENT
Date: 06/15/2009
Action: Staff Letter

Global Id: T0603702898
Action Type: RESPONSE
Date: 01/15/2009
Action: Conceptual Site Model

Global Id: T0603702898
Action Type: RESPONSE
Date: 07/15/2008
Action: Monitoring Report - Quarterly

Global Id: T0603702898
Action Type: RESPONSE
Date: 10/15/2008
Action: Conceptual Site Model

Global Id: T0603702898
Action Type: RESPONSE
Date: 07/15/2009
Action: Monitoring Report - Semi-Annually

Global Id: T0603702898
Action Type: RESPONSE
Date: 07/15/2009
Action: Request for Closure

TOSCO - 76 STATION #2657 (Continued) **S105693770**

Global Id: T0603702898
Action Type: RESPONSE
Date: 04/15/2009
Action: Conceptual Site Model

Global Id: T0603702898
Action Type: RESPONSE
Date: 04/15/2009
Action: Monitoring Report - Quarterly

Global Id: T0603702898
Action Type: ENFORCEMENT
Date: 05/28/2004
Action: Staff Letter

Global Id: T0603702898
Action Type: RESPONSE
Date: 01/15/2009
Action: Monitoring Report - Quarterly

Global Id: T0603702898
Action Type: RESPONSE
Date: 04/15/2008
Action: Monitoring Report - Quarterly

Global Id: T0603702898
Action Type: RESPONSE
Date: 01/15/2006
Action: Soil and Water Investigation Report

Global Id: T0603702898
Action Type: RESPONSE
Date: 07/15/2005
Action: Soil and Water Investigation Report

Global Id: T0603702898
Action Type: RESPONSE
Date: 04/15/2008
Action: Conceptual Site Model

Global Id: T0603702898
Action Type: RESPONSE
Date: 01/15/2010
Action: Conceptual Site Model

Global Id: T0603702898
Action Type: RESPONSE
Date: 01/15/2010
Action: Monitoring Report - Semi-Annually

Global Id: T0603702898
Action Type: RESPONSE
Date: 04/15/2005
Action: Monitoring Report - Quarterly

Global Id: T0603702898
Action Type: ENFORCEMENT

TOSCO - 76 STATION #2657 (Continued) **S105693770**

Date: 10/31/2003
Action: Staff Letter

Global Id: T0603702898
Action Type: RESPONSE
Date: 07/15/2010
Action: Monitoring Report - Semi-Annually

Global Id: T0603702898
Action Type: ENFORCEMENT
Date: 07/28/2011
Action: Closure/No Further Action Letter

Global Id: T0603702898
Action Type: RESPONSE
Date: 04/15/2002
Action: Monitoring Report - Quarterly

Global Id: T0603702898
Action Type: RESPONSE
Date: 10/15/2002
Action: Monitoring Report - Quarterly

Global Id: T0603702898
Action Type: RESPONSE
Date: 07/15/2004
Action: Soil and Water Investigation Report

Global Id: T0603702898
Action Type: RESPONSE
Date: 01/15/2003
Action: Monitoring Report - Quarterly

Global Id: T0603702898
Action Type: RESPONSE
Date: 04/15/2003
Action: Monitoring Report - Quarterly

LUST:
Global Id: T0603702898
Status: Open - Case Begin Date
Status Date: 02/08/1994

Global Id: T0603702898
Status: Open - Site Assessment
Status Date: 05/28/1997

Global Id: T0603702898
Status: Open - Remediation
Status Date: 01/14/2002

Global Id: T0603702898
Status: Completed - Case Closed
Status Date: 07/28/2011

TOSCO - 76 STATION #2657 (Continued) **S105693770**

CERS:
- Name: TOSCO - 76 STATION #2657
- Address: 11225 GARVEY AVE E
- City,State,Zip: EL MONTE, CA 91733
- Site ID: 222231
- CERS ID: T0603702898
- CERS Description: Leaking Underground Storage Tank Cleanup Site

Affiliation:
- Affiliation Type Desc: Regional Board Caseworker
- Entity Name: NHAN BAO - LOS ANGELES RWQCB (REGION 4)
- Affiliation Address: 320 WEST 4TH STREET, SUITE 200
- Affiliation City: LOS ANGELES
- Affiliation State: CA
- Affiliation Phone: 2135766703

- Affiliation Type Desc: Local Agency Caseworker
- Entity Name: JOHN AWUJO - LOS ANGELES COUNTY
- Affiliation Address: 900 S FREMONT AVE
- Affiliation City: ALHAMBRA
- Affiliation State: CA
- Affiliation Phone: 6264583507

O100 **76 PRODUCTS STATION #2657** **HIST CORTESE** **S102590657**
SW **11225 GARVEY** **N/A**
1/4-1/2 **EL MONTE, CA 91733**
0.369 mi.
1947 ft. **Site 3 of 3 in cluster O**

Relative: **Lower**
Actual: **276 ft.**

HIST CORTESE:
- edr_fname: 76 PRODUCTS STATION #2657
- edr_fadd1: 11225 GARVEY
- City,State,Zip: EL MONTE, CA 91733
- Region: CORTESE
- Facility County Code: 19
- Reg By: LTNKA
- Reg Id: I-03268

P101 **HYTONE CLEANERS** **CPS-SLIC** **S106484337**
South **2701 N MOUNTAIN VIEW RD** **CERS** **N/A**
1/4-1/2 **EL MONTE, CA 91732**
0.370 mi.
1955 ft. **Site 1 of 3 in cluster P**

Relative: **Lower**
Actual: **277 ft.**

CPS-SLIC:
- Name: HYTONE CLEANERS
- Address: 2701 N MOUNTAIN VIEW RD
- City,State,Zip: EL MONTE, CA 91732
- Region: STATE
- **Facility Status:** **Open - Site Assessment**
- Status Date: 06/30/2002
- Global Id: SL603792730
- Lead Agency: DEPARTMENT OF TOXIC SUBSTANCES CONTROL
- Lead Agency Case Number: 60000629
- Latitude: 34.058488

HYTONE CLEANERS (Continued) **S106484337**

Longitude: -118.025705
Case Type: Cleanup Program Site
File Location: DTSC
Site History: Case Transferred to DTSC on 12/20/06

Click here to access the California GeoTracker records for this facility:

CERS:
Name: HYTONE CLEANERS
Address: 2701 N MOUNTAIN VIEW RD
City,State,Zip: EL MONTE, CA 91732
Site ID: 250874
CERS ID: SL603792730
CERS Description: Cleanup Program Site

P102 **HYTONE CLEANERS** **RESPONSE** **S106166707**
South **2702 MOUNTAIN VIEW RD** **ENVIROSTOR** **N/A**
1/4-1/2 **EL MONTE, CA 91732** **CERS HAZ WASTE**
0.386 mi. **Cortese**
2038 ft. **Site 2 of 3 in cluster P** **DRYCLEANERS**
HAZNET
Relative: **WIP**
Lower **CERS**
Actual: **HWTS**
277 ft.

RESPONSE:
Name: HYTONE CLEANERS
Address: 2702 MOUNTAIN VIEW ROAD
City,State,Zip: EL MONTE, CA 91732
Facility ID: 60000629
Site Type: State Response
Site Type Detail: State Response or NPL
Acres: 0.49
National Priorities List: NO
Cleanup Oversight Agencies: SMBRP
Lead Agency Description: DTSC - Site Cleanup Program
Project Manager: S. Steven Hariri
Supervisor: Robert Senga
Division Branch: Cleanup Cypress
Site Code: 900308
Site Mgmt. Req.: NONE SPECIFIED
Assembly: 48
Senate: 22
Status: Active
Status Date: 05/01/2007
Restricted Use: NO
Funding: Responsible Party
Latitude: 34.05952
Longitude: -118.0245
APN: 8106024012
Past Use: DRY CLEANING
Potential COC : Tetrachloroethylene (PCE Trichloroethylene (TCE 1,1-Dichloroethane 1,2-Dichloroethylene (cis
Confirmed COC: NONE SPECIFIED
Potential Description: OTH, SOIL
Alias Name: 8106024012
Alias Type: APN

HYTONE CLEANERS (Continued) **S106166707**

Alias Name: 110033615050
Alias Type: EPA (FRS #)
Alias Name: SL603792730
Alias Type: GeoTracker Global ID
Alias Name: 301319
Alias Type: Project Code (Site Code)
Alias Name: 900308
Alias Type: Project Code (Site Code)
Alias Name: 60000629
Alias Type: Envirostor ID Number

Completed Info:
Completed Area Name: PROJECT WIDE
Completed Document Type: Other Report
Completed Date: 05/21/2014
Comments: Cost estimate to URS for negotiation. Negotiation complete 5/22/14

Completed Area Name: PROJECT WIDE
Completed Document Type: Pilot/Treatability Study Report
Completed Date: 02/25/2016

Completed Area Name: PROJECT WIDE
Completed Document Type: Work Notice
Completed Date: 01/07/2015

Completed Area Name: PROJECT WIDE
Completed Document Type: Monitoring Report
Completed Date: 08/12/2015
Comments: DTSC reviewed the summary report.

Completed Area Name: PROJECT WIDE
Completed Document Type: Monitoring Report
Completed Date: 10/15/2015

Completed Area Name: PROJECT WIDE
Completed Document Type: Monitoring Report
Completed Date: 11/10/2015

Completed Area Name: PROJECT WIDE
Completed Document Type: Monitoring Report
Completed Date: 01/19/2016

Completed Area Name: PROJECT WIDE
Completed Document Type: Monitoring Report
Completed Date: 01/20/2016

Completed Area Name: PROJECT WIDE
Completed Document Type: Preliminary Assessment Work Plan
Completed Date: 08/20/2018

Completed Area Name: PROJECT WIDE
Completed Document Type: Removal Action Workplan
Completed Date: 10/02/2019

Completed Area Name: PROJECT WIDE
Completed Document Type: Monitoring Report
Completed Date: 04/15/2019

HYTONE CLEANERS (Continued) **S106166707**

Completed Area Name: PROJECT WIDE
Completed Document Type: Monitoring Report
Completed Date: 07/12/2019

Completed Area Name: PROJECT WIDE
Completed Document Type: Monitoring Report
Completed Date: 10/01/2019

Completed Area Name: PROJECT WIDE
Completed Document Type: Monitoring Report
Completed Date: 01/07/2020

Completed Area Name: PROJECT WIDE
Completed Document Type: Preliminary Assessment Report
Completed Date: 12/12/2000

Completed Area Name: PROJECT WIDE
Completed Document Type: Tank Removal Report
Completed Date: 09/04/2001
Comments: Contamination Found - Vertical and Lateral Extent not defined

Completed Area Name: PROJECT WIDE
Completed Document Type: Site Characterization Report
Completed Date: 02/28/2002

Completed Area Name: PROJECT WIDE
Completed Document Type: Well Completion Report
Completed Date: 09/04/2001
Comments: Phase II Documents-Well Construction Reports

Completed Area Name: PROJECT WIDE
Completed Document Type: Community Profile
Completed Date: 07/18/2019

Completed Area Name: PROJECT WIDE
Completed Document Type: Pilot Study/Treatability Workplan
Completed Date: 01/14/2014

Completed Area Name: PROJECT WIDE
Completed Document Type: Letter - Notice
Completed Date: 11/09/2012
Comments: Prop 65 Notification - Sent

Completed Area Name: PROJECT WIDE
Completed Document Type: Unilateral Order (I/SE, RAO, CAO, EPA AO)
Completed Date: 05/24/2013

Completed Area Name: PROJECT WIDE
Completed Document Type: Ability To Pay
Completed Date: 04/13/2015
Comments: ATP completed

Completed Area Name: PROJECT WIDE
Completed Document Type: State/Federal Funded Site Contract
Completed Date: 05/03/2018

Completed Area Name: PROJECT WIDE

HYTONE CLEANERS (Continued) **S106166707**

Completed Document Type: State/Federal Funded Site Contract
Completed Date: 09/06/2018

Completed Area Name: PROJECT WIDE
Completed Document Type: State/Federal Funded Site Work Order
Completed Date: 01/24/2019

Completed Area Name: PROJECT WIDE
Completed Document Type: State/Federal Funded Site Contract
Completed Date: 01/31/2019

Completed Area Name: PROJECT WIDE
Completed Document Type: State/Federal Funded Site Contract
Completed Date: 11/26/2018

Schedule Area Name: PROJECT WIDE
Schedule Document Type: Remedial Action Completion Report
Schedule Due Date: 06/12/2020

ENVIROSTOR:
Name: HYTONE CLEANERS
Address: 2702 MOUNTAIN VIEW ROAD
City,State,Zip: EL MONTE, CA 91732
Facility ID: 60000629
Status: Active
Status Date: 05/01/2007
Site Code: 900308
Site Type: State Response
Site Type Detailed: State Response or NPL
Acres: 0.49
NPL: NO
Regulatory Agencies: SMBRP
Lead Agency: SMBRP
Program Manager: S. Steven Hariri
Supervisor: Robert Senga
Division Branch: Cleanup Cypress
Assembly: 48
Senate: 22
Restricted Use: NO
Site Mgmt Req: NONE SPECIFIED
Funding: Responsible Party
Latitude: 34.05952
Longitude: -118.0245
APN: 8106024012
Past Use: DRY CLEANING
Potential COC: Tetrachloroethylene (PCE Trichloroethylene (TCE 1,1-Dichloroethane 1,2-Dichloroethylene (cis
Confirmed COC: NONE SPECIFIED
Potential Description: OTH, SOIL
Alias Name: 8106024012
Alias Type: APN
Alias Name: 110033615050
Alias Type: EPA (FRS #)
Alias Name: SL603792730
Alias Type: GeoTracker Global ID
Alias Name: 301319
Alias Type: Project Code (Site Code)

HYTONE CLEANERS (Continued) **S106166707**

Alias Name: 900308
Alias Type: Project Code (Site Code)
Alias Name: 60000629
Alias Type: Envirostor ID Number

Completed Info:
Completed Area Name: PROJECT WIDE
Completed Document Type: Other Report
Completed Date: 05/21/2014
Comments: Cost estimate to URS for negotiation. Negotiation complete 5/22/14

Completed Area Name: PROJECT WIDE
Completed Document Type: Pilot/Treatability Study Report
Completed Date: 02/25/2016

Completed Area Name: PROJECT WIDE
Completed Document Type: Work Notice
Completed Date: 01/07/2015

Completed Area Name: PROJECT WIDE
Completed Document Type: Monitoring Report
Completed Date: 08/12/2015
Comments: DTSC reviewed the summary report.

Completed Area Name: PROJECT WIDE
Completed Document Type: Monitoring Report
Completed Date: 10/15/2015

Completed Area Name: PROJECT WIDE
Completed Document Type: Monitoring Report
Completed Date: 11/10/2015

Completed Area Name: PROJECT WIDE
Completed Document Type: Monitoring Report
Completed Date: 01/19/2016

Completed Area Name: PROJECT WIDE
Completed Document Type: Monitoring Report
Completed Date: 01/20/2016

Completed Area Name: PROJECT WIDE
Completed Document Type: Preliminary Assessment Work Plan
Completed Date: 08/20/2018

Completed Area Name: PROJECT WIDE
Completed Document Type: Removal Action Workplan
Completed Date: 10/02/2019

Completed Area Name: PROJECT WIDE
Completed Document Type: Monitoring Report
Completed Date: 04/15/2019

Completed Area Name: PROJECT WIDE
Completed Document Type: Monitoring Report
Completed Date: 07/12/2019

Completed Area Name: PROJECT WIDE
Completed Document Type: Monitoring Report

HYTONE CLEANERS (Continued) **S106166707**

Completed Date: 10/01/2019

Completed Area Name: PROJECT WIDE
Completed Document Type: Monitoring Report
Completed Date: 01/07/2020

Completed Area Name: PROJECT WIDE
Completed Document Type: Preliminary Assessment Report
Completed Date: 12/12/2000

Completed Area Name: PROJECT WIDE
Completed Document Type: Tank Removal Report
Completed Date: 09/04/2001
Comments: Contamination Found - Vertical and Lateral Extent not defined

Completed Area Name: PROJECT WIDE
Completed Document Type: Site Characterization Report
Completed Date: 02/28/2002

Completed Area Name: PROJECT WIDE
Completed Document Type: Well Completion Report
Completed Date: 09/04/2001
Comments: Phase II Documents-Well Construction Reports

Completed Area Name: PROJECT WIDE
Completed Document Type: Community Profile
Completed Date: 07/18/2019

Completed Area Name: PROJECT WIDE
Completed Document Type: Pilot Study/Treatability Workplan
Completed Date: 01/14/2014

Completed Area Name: PROJECT WIDE
Completed Document Type: Letter - Notice
Completed Date: 11/09/2012
Comments: Prop 65 Notification - Sent

Completed Area Name: PROJECT WIDE
Completed Document Type: Unilateral Order (I/SE, RAO, CAO, EPA AO)
Completed Date: 05/24/2013

Completed Area Name: PROJECT WIDE
Completed Document Type: Ability To Pay
Completed Date: 04/13/2015
Comments: ATP completed

Completed Area Name: PROJECT WIDE
Completed Document Type: State/Federal Funded Site Contract
Completed Date: 05/03/2018

Completed Area Name: PROJECT WIDE
Completed Document Type: State/Federal Funded Site Contract
Completed Date: 09/06/2018

Completed Area Name: PROJECT WIDE
Completed Document Type: State/Federal Funded Site Work Order
Completed Date: 01/24/2019

HYTONE CLEANERS (Continued) **S106166707**

Completed Area Name: PROJECT WIDE
Completed Document Type: State/Federal Funded Site Contract
Completed Date: 01/31/2019

Completed Area Name: PROJECT WIDE
Completed Document Type: State/Federal Funded Site Contract
Completed Date: 11/26/2018

Schedule Area Name: PROJECT WIDE
Schedule Document Type: Remedial Action Completion Report
Schedule Due Date: 06/12/2020

CERS HAZ WASTE:
Name: HYTONE CLEANERS
Address: 2702 MOUNTAIN VIEW RD
City,State,Zip: EL MONTE, CA 91732
Site ID: 123673
CERS ID: 10285615
CERS Description: Hazardous Waste Generator

CORTESE:
Name: HYTONE CLEANERS
Address: 2702 MOUNTAIN VIEW ROAD
City,State,Zip: EL MONTE, CA 91732
Region: CORTESE
Envirostor Id: 60000629
Site/Facility Type: STATE RESPONSE
Cleanup Status: ACTIVE
Status Date: 05/01/2007
Site Code: 301319, 900308
Latitude: 34.059523
Longitude: -118.02456
Flag: envirostor
File Name: Haz Waste & Substances Sites

DRYCLEANERS:
Name: HYTONE CLEANERS
Address: 2702 MOUNTAIN VIEW RD
City,State,Zip: EL MONTE, CA 917323428
EPA Id: CAD981999543
NAICS Code: 81232
NAICS Description: Drycleaning and Laundry Services (except Coin-Operated)
SIC Code: 7211
SIC Description: Power Laundries, Family and Commercial
Create Date: 03/01/1988
Facility Active: No
Inactive Date: 06/30/2007
Owner Name: HYTONE CLEANERS
Owner Address: 2702 MTN VIEW RD
Owner Telephone: 6264441660
Contact Name: DAVID WANG
Contact Address: 2702 MOUNTAIN VIEW RD
Contact Telephone: 6266279549
Mailing Address 1: 2702 MOUNTAIN VIEW RD
Mailing City: EL MONTE

HYTONE CLEANERS (Continued) **S106166707**

Mailing State:	CA
Mailing Zip:	917323428
Owner Fax:	6264442286
Region Code:	3

Name:	HYTONE CLEANERS
Address:	2702 MOUNTAIN VIEW RD
City,State,Zip:	EL MONTE, CA 91732
EPA Id:	CAL000335307
NAICS Code:	81232
NAICS Description:	Drycleaning and Laundry Services (except Coin-Operated)
SIC Code:	7211
SIC Description:	Power Laundries, Family and Commercial
Create Date:	08/08/2008
Facility Active:	No
Inactive Date:	06/07/2013
Owner Name:	LOI HUYNH
Owner Address:	4521 DUBONNET AVE
Owner Telephone:	6264510728
Contact Name:	LOI HUYNH
Contact Address:	2702 MOUNTAIN VIEW RD
Contact Telephone:	6264441660
Mailing Address 1:	2702 MOUNTAIN VIEW RD
Mailing City:	EL MONTE
Mailing State:	CA
Mailing Zip:	917320000
Owner Fax:	6264442286
Region Code:	3

Name:	HYTONE CLEANERS INC
Address:	2702 MOUNTAIN VIEW RD
City,State,Zip:	EL MONTE, CA 91732
EPA Id:	CAL000387391
NAICS Code:	81232
NAICS Description:	Drycleaning and Laundry Services (except Coin-Operated)
SIC Code:	7211
SIC Description:	Power Laundries, Family and Commercial
Create Date:	07/15/2013
Facility Active:	Yes
Owner Name:	MANDY DANG
Owner Address:	PO BOX 327
Owner Telephone:	6268906017
Contact Name:	PASCAL AU
Contact Address:	PO BOX 327
Contact Telephone:	6268906017
Mailing Address 1:	2702 MOUNTAIN VIEW RD
Mailing City:	EL MONTE
Mailing State:	CA
Mailing Zip:	91732
Region Code:	3

HAZNET:

Name:	HYTONE CLEANERS
Address:	2702 MOUNTAIN VIEW RD
City,State,Zip:	EL MONTE, CA 917323428
Contact:	DAVID WANG
Telephone:	6266279549

HYTONE CLEANERS (Continued) **S106166707**

Mailing Address:	2702 MOUNTAIN VIEW RD
Year:	2005
Gepaid:	CAD981999543
TSD EPA ID:	NVR000076158
CA Waste Code:	134 - Aqueous solution with total organic residues less than 10 percent
Disposal Method:	R01 - Recycler
Year:	2005
Gepaid:	CAD981999543
TSD EPA ID:	NVR000076158
CA Waste Code:	-
Disposal Method:	R01 - Recycler
Year:	2005
Gepaid:	CAD981999543
TSD EPA ID:	NVR000076158
CA Waste Code:	211 - Halogenated solvents (chloroforms, methyl chloride, perchloroethylene, etc)
Disposal Method:	*** - Invalid Code
Tons:	0.67935
Year:	2005
Gepaid:	CAD981999543
TSD EPA ID:	NVR000076158
CA Waste Code:	211 - Halogenated solvents (chloroforms, methyl chloride, perchloroethylene, etc)
Disposal Method:	R01 - Recycler
Tons:	0.16
Year:	2005
Gepaid:	CAD981999543
TSD EPA ID:	NVR000076158
CA Waste Code:	213 - Hydrocarbon solvents (benzene, hexane, Stoddard, Etc.)
Disposal Method:	-
Year:	2005
Gepaid:	CAD981999543
TSD EPA ID:	NVR000076158
CA Waste Code:	134 - Aqueous solution with total organic residues less than 10 percent
Disposal Method:	-
Year:	2004
Gepaid:	CAD981999543
TSD EPA ID:	NVR000076158
CA Waste Code:	213 - Hydrocarbon solvents (benzene, hexane, Stoddard, Etc.)
Disposal Method:	-
Year:	2004
Gepaid:	CAD981999543
TSD EPA ID:	NVR000076158
CA Waste Code:	211 - Halogenated solvents (chloroforms, methyl chloride, perchloroethylene, etc)
Disposal Method:	-
Tons:	1.0287
Year:	2004
Gepaid:	CAD981999543
TSD EPA ID:	CAD008302903
CA Waste Code:	211 - Halogenated solvents (chloroforms, methyl chloride, perchloroethylene, etc)

HYTONE CLEANERS (Continued) **S106166707**

Disposal Method: R01 - Recycler
Tons: 0.22935

Year: 2004
Gepaid: CAD981999543
TSD EPA ID: CAD008302903
CA Waste Code: 211 - Halogenated solvents (chloroforms, methyl chloride, perchloroethylene, etc)
Disposal Method: H01 - Transfer Station
Tons: 0.22

Click this hyperlink while viewing on your computer to access
22 additional CA HAZNET: record(s) in the EDR Site Report.

Additional Info:
Year: 1995
Gen EPA ID: CAD981999543

Shipment Date: 19951213
Creation Date: 9/18/1996 0:00:00
Receipt Date: 19951214
Manifest ID: 95896144
Trans EPA ID: CAD981414386
TSDF EPA ID: CAD981397417
CA Waste Code: 211 - Halogenated solvents (chloroform, methyl chloride, perchloroethylene, etc.
RCRA Code: F002
Disposal Method: R01 - Recycler
Quantity Tons: 0.4214
Waste Quantity: 0.5
Quantity Unit: Y

Shipment Date: 19951213
Creation Date: 9/18/1996 0:00:00
Receipt Date: 19951214
Manifest ID: 95896144
Trans EPA ID: CAD981414386
TSDF EPA ID: CAD981397417
CA Waste Code: 211 - Halogenated solvents (chloroform, methyl chloride, perchloroethylene, etc.
RCRA Code: F002
Disposal Method: R01 - Recycler
Quantity Tons: 0
Waste Quantity: 0

Shipment Date: 19951012
Creation Date: 7/26/1996 0:00:00
Receipt Date: 19951013
Manifest ID: 95946495
Trans EPA ID: CAD981414386
TSDF EPA ID: CAD981397417
CA Waste Code: 211 - Halogenated solvents (chloroform, methyl chloride, perchloroethylene, etc.
RCRA Code: F002
Disposal Method: R01 - Recycler
Quantity Tons: 0
Waste Quantity: 0

HYTONE CLEANERS (Continued) **S106166707**

Quantity Unit:	Y
Shipment Date:	19951012
Creation Date:	7/26/1996 0:00:00
Receipt Date:	19951013
Manifest ID:	95946495
Trans EPA ID:	CAD981414386
TSDF EPA ID:	CAD981397417
CA Waste Code:	211 - Halogenated solvents (chloroform, methyl chloride, perchloroethylene, etc.
RCRA Code:	F002
Disposal Method:	R01 - Recycler
Quantity Tons:	0.2293
Waste Quantity:	55
Quantity Unit:	G
Shipment Date:	19950828
Creation Date:	7/26/1996 0:00:00
Receipt Date:	19950829
Manifest ID:	95542178
Trans EPA ID:	CAD981414386
TSDF EPA ID:	CAD981397417
CA Waste Code:	211 - Halogenated solvents (chloroform, methyl chloride, perchloroethylene, etc.
RCRA Code:	F002
Disposal Method:	R01 - Recycler
Quantity Tons:	0
Waste Quantity:	0
Quantity Unit:	G
Shipment Date:	19950828
Creation Date:	7/26/1996 0:00:00
Receipt Date:	19950829
Manifest ID:	95542178
Trans EPA ID:	CAD981414386
TSDF EPA ID:	CAD981397417
CA Waste Code:	211 - Halogenated solvents (chloroform, methyl chloride, perchloroethylene, etc.
RCRA Code:	F002
Disposal Method:	R01 - Recycler
Quantity Tons:	0.4214
Waste Quantity:	0.5
Quantity Unit:	Y
Shipment Date:	19950519
Creation Date:	4/2/1996 0:00:00
Receipt Date:	19950522
Manifest ID:	95666046
Trans EPA ID:	CAD981414386
TSDF EPA ID:	CAD981397417
TSDF Alt EPA ID:	CAD981397417
CA Waste Code:	- Not reported
Disposal Method:	R01 - Recycler
Quantity Tons:	0
Waste Quantity:	0
Shipment Date:	19950519

HYTONE CLEANERS (Continued) **S106166707**

Creation Date:	4/2/1996 0:00:00
Receipt Date:	19950522
Manifest ID:	95666046
Trans EPA ID:	CAD981414386
TSDF EPA ID:	CAD981397417
TSDF Alt EPA ID:	CAD981397417
CA Waste Code:	211 - Halogenated solvents (chloroform, methyl chloride, perchloroethylene, etc.
RCRA Code:	F002
Disposal Method:	R01 - Recycler
Quantity Tons:	0.4214
Waste Quantity:	0.5
Quantity Unit:	Y
Shipment Date:	19950331
Creation Date:	4/2/1996 0:00:00
Receipt Date:	19950403
Manifest ID:	95185706
Trans EPA ID:	CAD981414386
TSDF EPA ID:	CAD981397417
TSDF Alt EPA ID:	CAD981397417
CA Waste Code:	211 - Halogenated solvents (chloroform, methyl chloride, perchloroethylene, etc.
RCRA Code:	F002
Disposal Method:	R01 - Recycler
Quantity Tons:	0.4214
Waste Quantity:	0.5
Quantity Unit:	Y
Shipment Date:	19950331
Creation Date:	4/2/1996 0:00:00
Receipt Date:	19950403
Manifest ID:	95185706
Trans EPA ID:	CAD981414386
TSDF EPA ID:	CAD981397417
TSDF Alt EPA ID:	CAD981397417
CA Waste Code:	211 - Halogenated solvents (chloroform, methyl chloride, perchloroethylene, etc.
RCRA Code:	F002
Disposal Method:	R01 - Recycler
Quantity Tons:	0.2001
Waste Quantity:	48
Quantity Unit:	G

Additional Info:

Year:	1999
Gen EPA ID:	CAD981999543
Shipment Date:	19991214
Creation Date:	8/14/2000 0:00:00
Manifest ID:	99550817
Trans EPA ID:	CAD981414386
TSDF EPA ID:	CAD981397417
CA Waste Code:	211 - Halogenated solvents (chloroform, methyl chloride, perchloroethylene, etc.
RCRA Code:	F002
Disposal Method:	- Not reported

HYTONE CLEANERS (Continued) **S106166707**

Quantity Tons:	0.4214
Waste Quantity:	0.5
Quantity Unit:	Y
Shipment Date:	19991214
Creation Date:	8/14/2000 0:00:00
Manifest ID:	99550817
Trans EPA ID:	CAD981414386
TSDF EPA ID:	CAD981397417
CA Waste Code:	211 - Halogenated solvents (chloroform, methyl chloride, perchloroethylene, etc.
RCRA Code:	F002
Disposal Method:	- Not reported
Quantity Tons:	0.1459
Waste Quantity:	35
Quantity Unit:	G
Shipment Date:	19990824
Creation Date:	3/22/2000 0:00:00
Receipt Date:	19990903
Manifest ID:	99456024
Trans EPA ID:	CAD981414386
TSDF EPA ID:	CAD981397417
CA Waste Code:	211 - Halogenated solvents (chloroform, methyl chloride, perchloroethylene, etc.
RCRA Code:	F002
Disposal Method:	R01 - Recycler
Quantity Tons:	0.4214
Waste Quantity:	0.5
Quantity Unit:	Y
Shipment Date:	19990824
Creation Date:	3/22/2000 0:00:00
Receipt Date:	19990903
Manifest ID:	99456024
Trans EPA ID:	CAD981414386
TSDF EPA ID:	CAD981397417
CA Waste Code:	211 - Halogenated solvents (chloroform, methyl chloride, perchloroethylene, etc.
RCRA Code:	F002
Disposal Method:	R01 - Recycler
Quantity Tons:	0.1084
Waste Quantity:	26
Quantity Unit:	G
Shipment Date:	19990526
Creation Date:	11/18/1999 0:00:00
Receipt Date:	19990528
Manifest ID:	99110870
Trans EPA ID:	CAD981414386
TSDF EPA ID:	CAD981397417
TSDF Alt EPA ID:	CAD981397417
CA Waste Code:	211 - Halogenated solvents (chloroform, methyl chloride, perchloroethylene, etc.
RCRA Code:	F002
Disposal Method:	R01 - Recycler
Quantity Tons:	0.4214

HYTONE CLEANERS (Continued) **S106166707**

Waste Quantity: 0.5
Quantity Unit: Y

Shipment Date: 19990526
Creation Date: 11/18/1999 0:00:00
Receipt Date: 19990528
Manifest ID: 99110870
Trans EPA ID: CAD981414386
TSDF EPA ID: CAD981397417
TSDF Alt EPA ID: CAD981397417
CA Waste Code: 211 - Halogenated solvents (chloroform, methyl chloride, perchloroethylene, etc.
RCRA Code: F002
Disposal Method: R01 - Recycler
Quantity Tons: 0.1584
Waste Quantity: 38
Quantity Unit: G

Shipment Date: 19990203
Creation Date: 6/3/1999 0:00:00
Receipt Date: 19990203
Manifest ID: 98759822
Trans EPA ID: CAD981414386
TSDF EPA ID: CAD981397417
TSDF Alt EPA ID: CAD981397417
CA Waste Code: 211 - Halogenated solvents (chloroform, methyl chloride, perchloroethylene, etc.
RCRA Code: F002
Disposal Method: R01 - Recycler
Quantity Tons: 0.4214
Waste Quantity: 0.5
Quantity Unit: Y

Shipment Date: 19990203
Creation Date: 6/3/1999 0:00:00
Receipt Date: 19990203
Manifest ID: 98759822
Trans EPA ID: CAD981414386
TSDF EPA ID: CAD981397417
TSDF Alt EPA ID: CAD981397417
CA Waste Code: 211 - Halogenated solvents (chloroform, methyl chloride, perchloroethylene, etc.
RCRA Code: F002
Disposal Method: R01 - Recycler
Quantity Tons: 0.1209
Waste Quantity: 29
Quantity Unit: G

Additional Info:
Year: 1998
Gen EPA ID: CAD981999543

Shipment Date: 19981112
Creation Date: 3/15/1999 0:00:00
Receipt Date: 19981113
Manifest ID: 98462648
Trans EPA ID: CAD981414386

HYTONE CLEANERS (Continued) **S106166707**

TSDF EPA ID:	CAD981397417
CA Waste Code:	211 - Halogenated solvents (chloroform, methyl chloride, perchloroethylene, etc.
RCRA Code:	F002
Disposal Method:	R01 - Recycler
Quantity Tons:	0.4214
Waste Quantity:	0.5
Quantity Unit:	Y
Shipment Date:	19981112
Creation Date:	3/15/1999 0:00:00
Receipt Date:	19981113
Manifest ID:	98462648
Trans EPA ID:	CAD981414386
TSDF EPA ID:	CAD981397417
CA Waste Code:	211 - Halogenated solvents (chloroform, methyl chloride, perchloroethylene, etc.
RCRA Code:	F002
Disposal Method:	R01 - Recycler
Quantity Tons:	0.1042
Waste Quantity:	25
Quantity Unit:	G
Shipment Date:	19980810
Creation Date:	12/7/1998 0:00:00
Receipt Date:	19980811
Manifest ID:	98078191
Trans EPA ID:	CAD981414386
TSDF EPA ID:	CAD981397417
TSDF Alt EPA ID:	CAD981397417
CA Waste Code:	211 - Halogenated solvents (chloroform, methyl chloride, perchloroethylene, etc.
RCRA Code:	F002
Disposal Method:	R01 - Recycler
Quantity Tons:	0.3127
Waste Quantity:	75
Quantity Unit:	G
Shipment Date:	19980810
Creation Date:	12/7/1998 0:00:00
Receipt Date:	19980811
Manifest ID:	98078191
Trans EPA ID:	CAD981414386
TSDF EPA ID:	CAD981397417
TSDF Alt EPA ID:	CAD981397417
CA Waste Code:	211 - Halogenated solvents (chloroform, methyl chloride, perchloroethylene, etc.
RCRA Code:	F002
Disposal Method:	R01 - Recycler
Quantity Tons:	0.4214
Waste Quantity:	0.5
Quantity Unit:	Y
Shipment Date:	19980515
Creation Date:	8/3/1998 0:00:00
Receipt Date:	19980518
Manifest ID:	98023405

HYTONE CLEANERS (Continued) **S106166707**

Trans EPA ID: CAD981414386
TSDF EPA ID: CAD981397417
CA Waste Code: 211 - Halogenated solvents (chloroform, methyl chloride, perchloroethylene, etc.
RCRA Code: F002
Disposal Method: R01 - Recycler
Quantity Tons: 0.4214
Waste Quantity: 0.5
Quantity Unit: Y

Shipment Date: 19980515
Creation Date: 8/3/1998 0:00:00
Receipt Date: 19980518
Manifest ID: 98023405
Trans EPA ID: CAD981414386
TSDF EPA ID: CAD981397417
CA Waste Code: - Not reported
Disposal Method: R01 - Recycler
Quantity Tons: 0
Waste Quantity: 0

Shipment Date: 19980115
Creation Date: 4/16/1998 0:00:00
Receipt Date: 19980116
Manifest ID: 97440730
Trans EPA ID: CAD981414386
TSDF EPA ID: CAD981397417
TSDF Alt EPA ID: CAD981397417
CA Waste Code: 211 - Halogenated solvents (chloroform, methyl chloride, perchloroethylene, etc.
RCRA Code: F002
Disposal Method: R01 - Recycler
Quantity Tons: 0.4214
Waste Quantity: 0.5
Quantity Unit: Y

Shipment Date: 19980115
Creation Date: 4/16/1998 0:00:00
Receipt Date: 19980116
Manifest ID: 97440730
Trans EPA ID: CAD981414386
TSDF EPA ID: CAD981397417
TSDF Alt EPA ID: CAD981397417
CA Waste Code: 211 - Halogenated solvents (chloroform, methyl chloride, perchloroethylene, etc.
RCRA Code: F002
Disposal Method: R01 - Recycler
Quantity Tons: 0.1626
Waste Quantity: 39
Quantity Unit: G

Additional Info:
Year: 1993
Gen EPA ID: CAD981999543

Shipment Date: 19931207
Creation Date: 9/14/1995 0:00:00

HYTONE CLEANERS (Continued) **S106166707**

Receipt Date:	19931208
Manifest ID:	93023498
Trans EPA ID:	ILD984908202
TSDF EPA ID:	CAT000613893
CA Waste Code:	741 - Liquids with halogenated organic compounds > 1000 mg/l
RCRA Code:	F002
Disposal Method:	H01 - Transfer Station
Quantity Tons:	0.2275
Waste Quantity:	455
Quantity Unit:	P
Shipment Date:	19931005
Creation Date:	9/13/1995 0:00:00
Receipt Date:	19931006
Manifest ID:	93079658
Trans EPA ID:	ILD984908202
TSDF EPA ID:	CAT000613893
TSDF Alt EPA ID:	CAT000613893
CA Waste Code:	741 - Liquids with halogenated organic compounds > 1000 mg/l
RCRA Code:	F002
Disposal Method:	H01 - Transfer Station
Quantity Tons:	0.195
Waste Quantity:	390
Quantity Unit:	P
Shipment Date:	19930816
Creation Date:	9/12/1995 0:00:00
Receipt Date:	19930817
Manifest ID:	92564923
Trans EPA ID:	ILD984908202
TSDF EPA ID:	CAT000613893
CA Waste Code:	741 - Liquids with halogenated organic compounds > 1000 mg/l
RCRA Code:	F002
Disposal Method:	H01 - Transfer Station
Quantity Tons:	0.13
Waste Quantity:	260
Quantity Unit:	P
Shipment Date:	19930524
Creation Date:	9/9/1995 0:00:00
Receipt Date:	19930525
Manifest ID:	92577698
Trans EPA ID:	ILD051060408
TSDF EPA ID:	CAT000613893
CA Waste Code:	741 - Liquids with halogenated organic compounds > 1000 mg/l
RCRA Code:	F002
Disposal Method:	H01 - Transfer Station
Quantity Tons:	0.2925
Waste Quantity:	585
Quantity Unit:	P

Additional Info:

Year:	1997
Gen EPA ID:	CAD981999543
Shipment Date:	19970915
Creation Date:	7/23/1998 0:00:00

HYTONE CLEANERS (Continued) **S106166707**

Receipt Date:	19970916
Manifest ID:	96776467
Trans EPA ID:	CAD981414386
TSDF EPA ID:	CAD981397417
TSDF Alt EPA ID:	CAD981397417
CA Waste Code:	211 - Halogenated solvents (chloroform, methyl chloride, perchloroethylene, etc.
RCRA Code:	F002
Disposal Method:	R01 - Recycler
Quantity Tons:	0.4214
Waste Quantity:	0.5
Quantity Unit:	Y
Shipment Date:	19970915
Creation Date:	7/23/1998 0:00:00
Receipt Date:	19970916
Manifest ID:	96776467
Trans EPA ID:	CAD981414386
TSDF EPA ID:	CAD981397417
TSDF Alt EPA ID:	CAD981397417
CA Waste Code:	211 - Halogenated solvents (chloroform, methyl chloride, perchloroethylene, etc.
RCRA Code:	F002
Disposal Method:	R01 - Recycler
Quantity Tons:	0.0708
Waste Quantity:	17
Quantity Unit:	G
Shipment Date:	19970728
Creation Date:	12/4/1997 0:00:00
Receipt Date:	19970729
Manifest ID:	96742192
Trans EPA ID:	CAD981414386
TSDF EPA ID:	CAD981397417
CA Waste Code:	211 - Halogenated solvents (chloroform, methyl chloride, perchloroethylene, etc.
RCRA Code:	F002
Disposal Method:	R01 - Recycler
Quantity Tons:	0.4214
Waste Quantity:	0.5
Quantity Unit:	Y
Shipment Date:	19970728
Creation Date:	12/4/1997 0:00:00
Receipt Date:	19970729
Manifest ID:	96742192
Trans EPA ID:	CAD981414386
TSDF EPA ID:	CAD981397417
CA Waste Code:	211 - Halogenated solvents (chloroform, methyl chloride, perchloroethylene, etc.
RCRA Code:	F002
Disposal Method:	R01 - Recycler
Quantity Tons:	0.1751
Waste Quantity:	42
Quantity Unit:	G
Shipment Date:	19970203

HYTONE CLEANERS (Continued) **S106166707**

Creation Date:	6/26/1997 0:00:00
Receipt Date:	19970204
Manifest ID:	96816676
Trans EPA ID:	CAD981414386
TSDF EPA ID:	CAD981397417
TSDF Alt EPA ID:	CAD981397417
CA Waste Code:	211 - Halogenated solvents (chloroform, methyl chloride, perchloroethylene, etc.
RCRA Code:	F002
Disposal Method:	R01 - Recycler
Quantity Tons:	0.4214
Waste Quantity:	0.5
Quantity Unit:	Y
Shipment Date:	19970203
Creation Date:	6/26/1997 0:00:00
Receipt Date:	19970204
Manifest ID:	96816676
Trans EPA ID:	CAD981414386
TSDF EPA ID:	CAD981397417
TSDF Alt EPA ID:	CAD981397417
CA Waste Code:	211 - Halogenated solvents (chloroform, methyl chloride, perchloroethylene, etc.
RCRA Code:	F002
Disposal Method:	R01 - Recycler
Quantity Tons:	0.1459
Waste Quantity:	35
Quantity Unit:	G

Additional Info:

Year:	2004
Gen EPA ID:	CAD981999543
Shipment Date:	20041103
Creation Date:	1/14/2005 10:18:48
Receipt Date:	20041108
Manifest ID:	24277800
Trans EPA ID:	CAR000063921
Trans Name:	CONSOLIDATED WESTERN
Trans 2 EPA ID:	CAD981375983
Trans 2 Name:	TECHNICHEM INC
TSDF EPA ID:	NVR000076158
Trans Name:	RESOLVENT INC
CA Waste Code:	211 - Halogenated solvents (chloroform, methyl chloride, perchloroethylene, etc.
RCRA Code:	F002
Disposal Method:	- Not reported
Quantity Tons:	0.22935
Waste Quantity:	55
Quantity Unit:	G
Shipment Date:	20041103
Creation Date:	1/14/2005 10:18:48
Receipt Date:	20041108
Manifest ID:	24277800
Trans EPA ID:	CAR000063921
Trans Name:	CONSOLIDATED WESTERN

HYTONE CLEANERS (Continued) **S106166707**

Trans 2 EPA ID:	CAD981375983
Trans 2 Name:	TECHNICHEM INC
TSDF EPA ID:	NVR000076158
Trans Name:	RESOLVENT INC
CA Waste Code:	134 - Aqueous solution with <10% total organic residues
RCRA Code:	D039
Disposal Method:	- Not reported
Quantity Unit:	G
Shipment Date:	20041103
Creation Date:	1/14/2005 10:18:48
Receipt Date:	20041108
Manifest ID:	24277800
Trans EPA ID:	CAR000063921
Trans Name:	CONSOLIDATED WESTERN
Trans 2 EPA ID:	CAD981375983
Trans 2 Name:	TECHNICHEM INC
TSDF EPA ID:	NVR000076158
Trans Name:	RESOLVENT INC
CA Waste Code:	213 - Hydrocarbon solvents (benzene, hexane, Stoddard, etc.
RCRA Code:	NA
Disposal Method:	- Not reported
Quantity Unit:	P
Shipment Date:	20041103
Creation Date:	1/14/2005 10:18:48
Receipt Date:	20041108
Manifest ID:	24277800
Trans EPA ID:	CAR000063921
Trans Name:	CONSOLIDATED WESTERN
Trans 2 EPA ID:	CAD981375983
Trans 2 Name:	TECHNICHEM INC
TSDF EPA ID:	NVR000076158
Trans Name:	RESOLVENT INC
CA Waste Code:	211 - Halogenated solvents (chloroform, methyl chloride, perchloroethylene, etc.
RCRA Code:	F002
Disposal Method:	- Not reported
Quantity Tons:	0.32
Waste Quantity:	640
Quantity Unit:	P
Shipment Date:	20040611
Creation Date:	11/5/2004 18:30:59
Receipt Date:	20040614
Manifest ID:	23622279
Trans EPA ID:	CAR000036921
Trans Name:	CONSOLIDATED WESTERN LLC
Trans 2 EPA ID:	CAD981375983
Trans 2 Name:	TECHNICHEM INC
TSDF EPA ID:	NVR000076158
Trans Name:	RESOLVENT INC
CA Waste Code:	134 - Aqueous solution with <10% total organic residues
RCRA Code:	D039
Disposal Method:	- Not reported
Shipment Date:	20040611

HYTONE CLEANERS (Continued) **S106166707**

Creation Date:	11/5/2004 18:30:59
Receipt Date:	20040614
Manifest ID:	23622279
Trans EPA ID:	CAR000036921
Trans Name:	CONSOLIDATED WESTERN LLC
Trans 2 EPA ID:	CAD981375983
Trans 2 Name:	TECHNICHEM INC
TSDF EPA ID:	NVR000076158
Trans Name:	RESOLVENT INC
CA Waste Code:	213 - Hydrocarbon solvents (benzene, hexane, Stoddard, etc.
RCRA Code:	NA
Disposal Method:	- Not reported
Shipment Date:	20040611
Creation Date:	11/5/2004 18:30:59
Receipt Date:	20040614
Manifest ID:	23622279
Trans EPA ID:	CAR000036921
Trans Name:	CONSOLIDATED WESTERN LLC
Trans 2 EPA ID:	CAD981375983
Trans 2 Name:	TECHNICHEM INC
TSDF EPA ID:	NVR000076158
Trans Name:	RESOLVENT INC
CA Waste Code:	211 - Halogenated solvents (chloroform, methyl chloride, perchloroethylene, etc.
RCRA Code:	F002
Disposal Method:	- Not reported
Quantity Tons:	0.25
Waste Quantity:	500
Quantity Unit:	P
Shipment Date:	20040611
Creation Date:	11/5/2004 18:30:59
Receipt Date:	20040614
Manifest ID:	23622279
Trans EPA ID:	CAR000036921
Trans Name:	CONSOLIDATED WESTERN LLC
Trans 2 EPA ID:	CAD981375983
Trans 2 Name:	TECHNICHEM INC
TSDF EPA ID:	NVR000076158
Trans Name:	RESOLVENT INC
CA Waste Code:	211 - Halogenated solvents (chloroform, methyl chloride, perchloroethylene, etc.
RCRA Code:	F002
Disposal Method:	- Not reported
Quantity Tons:	0.22935
Waste Quantity:	55
Quantity Unit:	G
Shipment Date:	20040224
Creation Date:	1/5/2007 18:31:00
Receipt Date:	20040304
Manifest ID:	22930019
Trans EPA ID:	CAR000036921
Trans Name:	CONSOLIDATED WESTERN LLC
TSDF EPA ID:	CAD008302903
Trans Name:	ONYX ENVIRONMENTAL SERVICES

HYTONE CLEANERS (Continued) **S106166707**

CA Waste Code: 211 - Halogenated solvents (chloroform, methyl chloride, perchloroethylene, etc.
RCRA Code: F002
Disposal Method: R01 - Recycler
Quantity Tons: 0.22935
Waste Quantity: 55
Quantity Unit: G

Shipment Date: 20040224
Creation Date: 1/5/2007 18:31:00
Receipt Date: 20040304
Manifest ID: 22930019
Trans EPA ID: CAR000036921
Trans Name: CONSOLIDATED WESTERN LLC
TSDF EPA ID: CAD008302903
Trans Name: ONYX ENVIRONMENTAL SERVICES
CA Waste Code: 211 - Halogenated solvents (chloroform, methyl chloride, perchloroethylene, etc.
RCRA Code: F002
Disposal Method: H01 - Transfer Station
Quantity Tons: 0.22
Waste Quantity: 440
Quantity Unit: P

Additional Info:
Year: 2002
Gen EPA ID: CAD981999543

Shipment Date: 20021217
Creation Date: 4/1/2003 18:31:07
Receipt Date: 20021226
Manifest ID: 22218268
Trans EPA ID: CAR000036921
TSDF EPA ID: CAD008302903
CA Waste Code: 211 - Halogenated solvents (chloroform, methyl chloride, perchloroethylene, etc.
RCRA Code: F002
Disposal Method: H01 - Transfer Station
Quantity Tons: 0.16
Waste Quantity: 320
Quantity Unit: P

Shipment Date: 20021217
Creation Date: 4/1/2003 18:31:07
Receipt Date: 20021226
Manifest ID: 22218268
Trans EPA ID: CAR000036921
TSDF EPA ID: CAD008302903
CA Waste Code: 211 - Halogenated solvents (chloroform, methyl chloride, perchloroethylene, etc.
RCRA Code: F002
Disposal Method: R01 - Recycler
Quantity Tons: 0.22935
Waste Quantity: 55
Quantity Unit: G

Shipment Date: 20020810

HYTONE CLEANERS (Continued) **S106166707**

Creation Date:	3/14/2003 18:31:30
Receipt Date:	20020819
Manifest ID:	21924996
Trans EPA ID:	CAR000036921
TSDF EPA ID:	CAD008302903
CA Waste Code:	211 - Halogenated solvents (chloroform, methyl chloride, perchloroethylene, etc.
RCRA Code:	F002
Disposal Method:	H01 - Transfer Station
Quantity Tons:	0.16
Waste Quantity:	320
Quantity Unit:	P
Shipment Date:	20020810
Creation Date:	3/14/2003 18:31:30
Receipt Date:	20020819
Manifest ID:	21924996
Trans EPA ID:	CAR000036921
TSDF EPA ID:	CAD008302903
CA Waste Code:	211 - Halogenated solvents (chloroform, methyl chloride, perchloroethylene, etc.
RCRA Code:	F002
Disposal Method:	R01 - Recycler
Quantity Tons:	0.22935
Waste Quantity:	55
Quantity Unit:	G
Shipment Date:	20020313
Creation Date:	7/22/2002 18:32:38
Receipt Date:	20020314
Manifest ID:	21638814
Trans EPA ID:	CAR000047613
TSDF EPA ID:	CAT080033681
CA Waste Code:	611 - Contaminated soil from site clean-ups
RCRA Code:	D039
Disposal Method:	T03 - Treatment, Incineration
Quantity Tons:	1.25
Waste Quantity:	2500
Quantity Unit:	P
Shipment Date:	20020306
Creation Date:	7/17/2002 18:31:10
Receipt Date:	20020313
Manifest ID:	21605275
Trans EPA ID:	CAR000095927
TSDF EPA ID:	CAD008302903
CA Waste Code:	211 - Halogenated solvents (chloroform, methyl chloride, perchloroethylene, etc.
RCRA Code:	F002
Disposal Method:	H01 - Transfer Station
Quantity Tons:	0.16
Waste Quantity:	320
Quantity Unit:	P
Shipment Date:	20020306
Creation Date:	7/17/2002 18:31:10
Receipt Date:	20020313

HYTONE CLEANERS (Continued) **S106166707**

Manifest ID: 21605275
Trans EPA ID: CAR000095927
TSDF EPA ID: CAD008302903
CA Waste Code: 211 - Halogenated solvents (chloroform, methyl chloride, perchloroethylene, etc.
RCRA Code: F002
Disposal Method: R01 - Recycler
Quantity Tons: 0.18765
Waste Quantity: 45
Quantity Unit: G

Shipment Date: 20020306
Creation Date: 7/17/2002 18:31:10
Receipt Date: 20020313
Manifest ID: 21605275
Trans EPA ID: CAR000095927
TSDF EPA ID: CAD008302903
CA Waste Code: 343 - Unspecified organic liquid mixture
RCRA Code: D001
Disposal Method: - Not reported
Quantity Unit: G

Additional Info:
Year: 2001
Gen EPA ID: CAD981999543

Shipment Date: 20011112
Creation Date: 1/16/2002 0:00:00
Receipt Date: 20011116
Manifest ID: 21426672
Trans EPA ID: CAR000036921
TSDF EPA ID: CAD008302903
TSDF Alt EPA ID: CAD008302903
CA Waste Code: 211 - Halogenated solvents (chloroform, methyl chloride, perchloroethylene, etc.
RCRA Code: F002
Disposal Method: R01 - Recycler
Quantity Tons: 0.1459
Waste Quantity: 35
Quantity Unit: G

Shipment Date: 20011112
Creation Date: 1/16/2002 0:00:00
Receipt Date: 20011116
Manifest ID: 21426672
Trans EPA ID: CAR000036921
TSDF EPA ID: CAD008302903
TSDF Alt EPA ID: CAD008302903
CA Waste Code: 211 - Halogenated solvents (chloroform, methyl chloride, perchloroethylene, etc.
RCRA Code: F002
Disposal Method: H01 - Transfer Station
Quantity Tons: 0.16
Waste Quantity: 320
Quantity Unit: P

Shipment Date: 20010806

HYTONE CLEANERS (Continued) **S106166707**

Creation Date:	10/23/2001 0:00:00
Receipt Date:	20010810
Manifest ID:	21163693
Trans EPA ID:	CAD000036921
TSDF EPA ID:	CAD008302903
CA Waste Code:	211 - Halogenated solvents (chloroform, methyl chloride, perchloroethylene, etc.
RCRA Code:	F002
Disposal Method:	H01 - Transfer Station
Quantity Tons:	0.16
Waste Quantity:	320
Quantity Unit:	P
Shipment Date:	20010806
Creation Date:	10/23/2001 0:00:00
Receipt Date:	20010810
Manifest ID:	21163693
Trans EPA ID:	CAD000036921
TSDF EPA ID:	CAD008302903
CA Waste Code:	211 - Halogenated solvents (chloroform, methyl chloride, perchloroethylene, etc.
RCRA Code:	F002
Disposal Method:	R01 - Recycler
Quantity Tons:	0.1709
Waste Quantity:	41
Quantity Unit:	G
Shipment Date:	20010801
Creation Date:	10/23/2001 0:00:00
Receipt Date:	20010803
Manifest ID:	21171901
Trans EPA ID:	CAT080016116
TSDF EPA ID:	CAT080013352
TSDF Alt EPA ID:	CAT080013352
CA Waste Code:	221 - Waste oil and mixed oil
Disposal Method:	R01 - Recycler
Quantity Tons:	0.19
Waste Quantity:	50
Quantity Unit:	G
Shipment Date:	20010506
Creation Date:	10/1/2001 0:00:00
Manifest ID:	21163693
Trans EPA ID:	CAD000036921
TSDF EPA ID:	CAD008302908
CA Waste Code:	211 - Halogenated solvents (chloroform, methyl chloride, perchloroethylene, etc.
RCRA Code:	F002
Disposal Method:	- Not reported
Quantity Tons:	0.1709
Waste Quantity:	41
Quantity Unit:	G
Shipment Date:	20010506
Creation Date:	10/1/2001 0:00:00
Manifest ID:	21163693
Trans EPA ID:	CAD000036921

HYTONE CLEANERS (Continued) **S106166707**

TSDF EPA ID: CAD008302908
CA Waste Code: 211 - Halogenated solvents (chloroform, methyl chloride, perchloroethylene, etc.
RCRA Code: F002
Disposal Method: - Not reported
Quantity Tons: 0.16
Waste Quantity: 320
Quantity Unit: P

Shipment Date: 20010425
Creation Date: 7/10/2001 0:00:00
Receipt Date: 20010427
Manifest ID: 20822058
Trans EPA ID: CAR000094151
TSDF EPA ID: CAD008302903
TSDF Alt EPA ID: CAD008302903
CA Waste Code: 211 - Halogenated solvents (chloroform, methyl chloride, perchloroethylene, etc.
RCRA Code: F002
Disposal Method: H01 - Transfer Station
Quantity Tons: 0.24
Waste Quantity: 480
Quantity Unit: P

Shipment Date: 20010425
Creation Date: 7/10/2001 0:00:00
Receipt Date: 20010427
Manifest ID: 20822058
Trans EPA ID: CAR000094151
TSDF EPA ID: CAD008302903
TSDF Alt EPA ID: CAD008302903
CA Waste Code: 211 - Halogenated solvents (chloroform, methyl chloride, perchloroethylene, etc.
RCRA Code: F002
Disposal Method: R01 - Recycler
Quantity Tons: 0.2376
Waste Quantity: 57
Quantity Unit: G

Shipment Date: 20010202
Creation Date: 4/19/2001 0:00:00
Receipt Date: 20010207
Manifest ID: 20583180
Trans EPA ID: CAR000075424
TSDF EPA ID: CAD008302903
TSDF Alt EPA ID: CAD008302903
CA Waste Code: 211 - Halogenated solvents (chloroform, methyl chloride, perchloroethylene, etc.
RCRA Code: F002
Disposal Method: R01 - Recycler
Quantity Tons: 0.2293
Waste Quantity: 55
Quantity Unit: G

Additional Info:
Year: 2003
Gen EPA ID: CAD981999543

HYTONE CLEANERS (Continued) **S106166707**

Shipment Date:	20030909
Creation Date:	7/13/2004 10:48:19
Receipt Date:	20030917
Manifest ID:	22414664
Trans EPA ID:	CAR000036921
Trans Name:	CONSOLIDATED WESTERN LLC
TSDF EPA ID:	CAD008302903
Trans Name:	ONYX ENVIRONMENTAL SERVICES
TSDF Alt EPA ID:	CAD008302903
CA Waste Code:	211 - Halogenated solvents (chloroform, methyl chloride, perchloroethylene, etc.
RCRA Code:	F002
Disposal Method:	H01 - Transfer Station
Quantity Tons:	0.16
Waste Quantity:	320
Quantity Unit:	P

Shipment Date:	20030909
Creation Date:	7/13/2004 10:48:19
Receipt Date:	20030917
Manifest ID:	22414664
Trans EPA ID:	CAR000036921
Trans Name:	CONSOLIDATED WESTERN LLC
TSDF EPA ID:	CAD008302903
Trans Name:	ONYX ENVIRONMENTAL SERVICES
TSDF Alt EPA ID:	CAD008302903
CA Waste Code:	211 - Halogenated solvents (chloroform, methyl chloride, perchloroethylene, etc.
RCRA Code:	F002
Disposal Method:	R01 - Recycler
Quantity Tons:	0.18765
Waste Quantity:	45
Quantity Unit:	G

Shipment Date:	20030430
Creation Date:	9/2/2003 18:31:45
Receipt Date:	20030509
Manifest ID:	22625737
Trans EPA ID:	CAR000036921
TSDF EPA ID:	CAD008302903
TSDF Alt EPA ID:	CAD008302903
CA Waste Code:	211 - Halogenated solvents (chloroform, methyl chloride, perchloroethylene, etc.
RCRA Code:	F002
Disposal Method:	H01 - Transfer Station
Quantity Tons:	0.15
Waste Quantity:	300
Quantity Unit:	P

Shipment Date:	20030430
Creation Date:	9/2/2003 18:31:45
Receipt Date:	20030509
Manifest ID:	22625737
Trans EPA ID:	CAR000036921
TSDF EPA ID:	CAD008302903
TSDF Alt EPA ID:	CAD008302903
CA Waste Code:	211 - Halogenated solvents (chloroform, methyl chloride,

HYTONE CLEANERS (Continued) **S106166707**

perchloroethylene, etc.
RCRA Code: F002
Disposal Method: R01 - Recycler
Quantity Tons: 0.20016
Waste Quantity: 48
Quantity Unit: G

Additional Info:
Year: 1996
Gen EPA ID: CAD981999543

Shipment Date: 19961030
Creation Date: 5/21/1997 0:00:00
Receipt Date: 19961031
Manifest ID: 96567508
Trans EPA ID: CAD981414386
TSDF EPA ID: CAD981397417
CA Waste Code: 211 - Halogenated solvents (chloroform, methyl chloride, perchloroethylene, etc.
RCRA Code: F002
Disposal Method: R01 - Recycler
Quantity Tons: 0.4214
Waste Quantity: 0.5
Quantity Unit: Y

Shipment Date: 19961030
Creation Date: 5/21/1997 0:00:00
Receipt Date: 19961031
Manifest ID: 96567508
Trans EPA ID: CAD981414386
TSDF EPA ID: CAD981397417
CA Waste Code: 211 - Halogenated solvents (chloroform, methyl chloride, perchloroethylene, etc.
RCRA Code: F002
Disposal Method: R01 - Recycler
Quantity Tons: 0.1876
Waste Quantity: 45
Quantity Unit: G

Shipment Date: 19960522
Creation Date: 5/30/1997 0:00:00
Receipt Date: 19960523
Manifest ID: 96058322
Trans EPA ID: CAD981414386
TSDF EPA ID: CAD981397417
CA Waste Code: 211 - Halogenated solvents (chloroform, methyl chloride, perchloroethylene, etc.
RCRA Code: F002
Disposal Method: R01 - Recycler
Quantity Tons: 0.4214
Waste Quantity: 0.5
Quantity Unit: Y

Shipment Date: 19960522
Creation Date: 5/30/1997 0:00:00
Receipt Date: 19960523
Manifest ID: 96058322

HYTONE CLEANERS (Continued) **S106166707**

Trans EPA ID: CAD981414386
TSDF EPA ID: CAD981397417
CA Waste Code: 211 - Halogenated solvents (chloroform, methyl chloride, perchloroethylene, etc.
RCRA Code: F002
Disposal Method: R01 - Recycler
Quantity Tons: 0.1459
Waste Quantity: 35
Quantity Unit: G

Shipment Date: 19960305
Creation Date: 10/29/1996 0:00:00
Receipt Date: 19960306
Manifest ID: 96023269
Trans EPA ID: CAD981414386
TSDF EPA ID: CAD981397417
TSDF Alt EPA ID: CAD981397417
CA Waste Code: 211 - Halogenated solvents (chloroform, methyl chloride, perchloroethylene, etc.
RCRA Code: F002
Disposal Method: R01 - Recycler
Quantity Tons: 0.4214
Waste Quantity: 0.5
Quantity Unit: Y

Shipment Date: 19960305
Creation Date: 10/29/1996 0:00:00
Receipt Date: 19960306
Manifest ID: 96023269
Trans EPA ID: CAD981414386
TSDF EPA ID: CAD981397417
TSDF Alt EPA ID: CAD981397417
CA Waste Code: 211 - Halogenated solvents (chloroform, methyl chloride, perchloroethylene, etc.
RCRA Code: F002
Disposal Method: R01 - Recycler
Quantity Tons: 0.321
Waste Quantity: 77
Quantity Unit: G

Additional Info:
Year: 2000
Gen EPA ID: CAD981999543

Shipment Date: 20001106
Creation Date: 3/5/2001 0:00:00
Receipt Date: 20001115
Manifest ID: 20585190
Trans EPA ID: CAD983657719
Trans 2 EPA ID: CAD981446156
TSDF EPA ID: AZD009015389
CA Waste Code: 211 - Halogenated solvents (chloroform, methyl chloride, perchloroethylene, etc.
RCRA Code: F002
Disposal Method: R01 - Recycler
Quantity Tons: 0.2293
Waste Quantity: 55

HYTONE CLEANERS (Continued) **S106166707**

Quantity Unit: G

Shipment Date: 20001106
Creation Date: 3/5/2001 0:00:00
Receipt Date: 20001115
Manifest ID: 20585190
Trans EPA ID: CAD983657719
Trans 2 EPA ID: CAD981446156
TSDF EPA ID: AZD009015389
CA Waste Code: 211 - Halogenated solvents (chloroform, methyl chloride, perchloroethylene, etc.
RCRA Code: F002
Disposal Method: R01 - Recycler
Quantity Tons: 0.2107
Waste Quantity: 0.25
Quantity Unit: Y

Additional Info:
Year: 1994
Gen EPA ID: CAD981999543

Shipment Date: 19941027
Creation Date: 10/19/1995 0:00:00
Receipt Date: 19941028
Manifest ID: 93791505
Trans EPA ID: ILD984908202
TSDF EPA ID: CAT000613893
CA Waste Code: 741 - Liquids with halogenated organic compounds > 1000 mg/l
RCRA Code: F002
Disposal Method: H01 - Transfer Station
Quantity Tons: 0.0975
Waste Quantity: 195
Quantity Unit: P

Shipment Date: 19941027
Creation Date: 10/19/1995 0:00:00
Receipt Date: 19941028
Manifest ID: 93791505
Trans EPA ID: ILD984908202
TSDF EPA ID: CAT000613893
CA Waste Code: 741 - Liquids with halogenated organic compounds > 1000 mg/l
RCRA Code: F002
Disposal Method: H01 - Transfer Station
Quantity Tons: 0.16
Waste Quantity: 320
Quantity Unit: P

Shipment Date: 19940801
Creation Date: 10/17/1995 0:00:00
Receipt Date: 19940802
Manifest ID: 93677412
Trans EPA ID: ILD984908202
TSDF EPA ID: CAT000613893
CA Waste Code: 741 - Liquids with halogenated organic compounds > 1000 mg/l
RCRA Code: F002
Disposal Method: H01 - Transfer Station
Quantity Tons: 0.0975

HYTONE CLEANERS (Continued) **S106166707**

Waste Quantity: 195
Quantity Unit: P

Shipment Date: 19940617
Creation Date: 10/10/1995 0:00:00
Receipt Date: 19940620
Manifest ID: 93548467
Trans EPA ID: ILD984908202
TSDF EPA ID: CAT000613893
CA Waste Code: 741 - Liquids with halogenated organic compounds > 1000 mg/l
RCRA Code: F002
Disposal Method: H01 - Transfer Station
Quantity Tons: 0.42
Waste Quantity: 840
Quantity Unit: P

Shipment Date: 19940408
Creation Date: 10/5/1995 0:00:00
Receipt Date: 19940411
Manifest ID: 93417735
Trans EPA ID: ILD984908202
TSDF EPA ID: CAT000613893
CA Waste Code: 741 - Liquids with halogenated organic compounds > 1000 mg/l
RCRA Code: F002
Disposal Method: H01 - Transfer Station
Quantity Tons: 0.36
Waste Quantity: 720
Quantity Unit: P

Shipment Date: 19940211
Creation Date: 9/15/1995 0:00:00
Receipt Date: 19940214
Manifest ID: 93120056
Trans EPA ID: ILD984908202
TSDF EPA ID: CAT000613893
CA Waste Code: 741 - Liquids with halogenated organic compounds > 1000 mg/l
RCRA Code: F002
Disposal Method: H01 - Transfer Station
Quantity Tons: 0.195
Waste Quantity: 390
Quantity Unit: P

Additional Info:
Year: 2005
Gen EPA ID: CAD981999543

Shipment Date: 20051109
Creation Date: 1/3/2007 18:30:08
Receipt Date: 20051117
Manifest ID: 24799683
Trans EPA ID: CAR000166827
Trans Name: AMERICAN INDUSTRIAL SERVICES
Trans 2 EPA ID: CAD981375983
Trans 2 Name: TECHNICHEM INC
TSDF EPA ID: NVR000076158
Trans Name: RESOLVENT INC
CA Waste Code: 211 - Halogenated solvents (chloroform, methyl chloride,

HYTONE CLEANERS (Continued) **S106166707**

	perchloroethylene, etc.
RCRA Code:	F002
Disposal Method:	R01 - Recycler
Quantity Tons:	0.16
Waste Quantity:	320
Quantity Unit:	P
Shipment Date:	20051109
Creation Date:	1/3/2007 18:30:08
Receipt Date:	20051117
Manifest ID:	24799683
Trans EPA ID:	CAR000166827
Trans Name:	AMERICAN INDUSTRIAL SERVICES
Trans 2 EPA ID:	CAD981375983
Trans 2 Name:	TECHNICHEM INC
TSDF EPA ID:	NVR000076158
Trans Name:	RESOLVENT INC
CA Waste Code:	211 - Halogenated solvents (chloroform, methyl chloride, perchloroethylene, etc.
RCRA Code:	F002
Disposal Method:	R01 - Recycler
Shipment Date:	20051109
Creation Date:	1/3/2007 18:30:08
Receipt Date:	20051117
Manifest ID:	24799683
Trans EPA ID:	CAR000166827
Trans Name:	AMERICAN INDUSTRIAL SERVICES
Trans 2 EPA ID:	CAD981375983
Trans 2 Name:	TECHNICHEM INC
TSDF EPA ID:	NVR000076158
Trans Name:	RESOLVENT INC
CA Waste Code:	134 - Aqueous solution with <10% total organic residues
RCRA Code:	D039
Disposal Method:	R01 - Recycler
Shipment Date:	20051109
Creation Date:	1/3/2007 18:30:08
Receipt Date:	20051117
Manifest ID:	24799683
Trans EPA ID:	CAR000166827
Trans Name:	AMERICAN INDUSTRIAL SERVICES
Trans 2 EPA ID:	CAD981375983
Trans 2 Name:	TECHNICHEM INC
TSDF EPA ID:	NVR000076158
Trans Name:	RESOLVENT INC
CA Waste Code:	- Not reported
Disposal Method:	R01 - Recycler
Shipment Date:	20050519
Creation Date:	7/27/2005 10:48:47
Receipt Date:	20050524
Manifest ID:	24408548
Trans EPA ID:	CAR000036921
Trans Name:	CONSOLIDATED WESTERN
Trans 2 EPA ID:	CAD981375983
Trans 2 Name:	TECHNICHEM INC

HYTONE CLEANERS (Continued) **S106166707**

TSDF EPA ID:	NVR000076158
Trans Name:	RESOLVENT INC
CA Waste Code:	211 - Halogenated solvents (chloroform, methyl chloride, perchloroethylene, etc.
RCRA Code:	F002
Disposal Method:	*** - Invalid Code
Quantity Tons:	0.45
Waste Quantity:	900
Quantity Unit:	P
Shipment Date:	20050519
Creation Date:	7/27/2005 10:48:47
Receipt Date:	20050524
Manifest ID:	24408548
Trans EPA ID:	CAR000036921
Trans Name:	CONSOLIDATED WESTERN
Trans 2 EPA ID:	CAD981375983
Trans 2 Name:	TECHNICHEM INC
TSDF EPA ID:	NVR000076158
Trans Name:	RESOLVENT INC
CA Waste Code:	211 - Halogenated solvents (chloroform, methyl chloride, perchloroethylene, etc.
RCRA Code:	F002
Disposal Method:	*** - Invalid Code
Quantity Tons:	0.22935
Waste Quantity:	55
Quantity Unit:	G
Shipment Date:	20050519
Creation Date:	7/27/2005 10:48:47
Receipt Date:	20050524
Manifest ID:	24408548
Trans EPA ID:	CAR000036921
Trans Name:	CONSOLIDATED WESTERN
Trans 2 EPA ID:	CAD981375983
Trans 2 Name:	TECHNICHEM INC
TSDF EPA ID:	NVR000076158
Trans Name:	RESOLVENT INC
CA Waste Code:	134 - Aqueous solution with <10% total organic residues
RCRA Code:	D039
Disposal Method:	- Not reported
Shipment Date:	20050519
Creation Date:	7/27/2005 10:48:47
Receipt Date:	20050524
Manifest ID:	24408548
Trans EPA ID:	CAR000036921
Trans Name:	CONSOLIDATED WESTERN
Trans 2 EPA ID:	CAD981375983
Trans 2 Name:	TECHNICHEM INC
TSDF EPA ID:	NVR000076158
Trans Name:	RESOLVENT INC
CA Waste Code:	213 - Hydrocarbon solvents (benzene, hexane, Stoddard, etc.
RCRA Code:	NA
Disposal Method:	- Not reported

HYTONE CLEANERS (Continued) **S106166707**

WIP:
Name: HYTONE CLEANERS
Address: 2702 Mountain View Rd
City,State,Zip: EL MONTE, CA 91733
Region: 4
File Number: 107.0179
File Status: Active
Staff: CORTEZ
Facility Suite: Not reported

CERS:
Name: HYTONE CLEANERS
Address: 2702 MOUNTAIN VIEW ROAD
City,State,Zip: EL MONTE, CA 91732
Site ID: 338495
CERS ID: 60000629
CERS Description: State Response

Affiliation:
Affiliation Type Desc: Supervisor
Entity Name: JU-TSENG LIU

Affiliation Type Desc: Lead Project Manager
Entity Name: S. STEVEN HARIRI
Affiliation City: CYPRESS
Affiliation State: CA

HWTS:
Name: HYTONE CLEANERS
Address: 2702 MOUNTAIN VIEW RD
City,State,Zip: EL MONTE, CA 917323428
EPA ID: CAD981999543
Inactive Date: 06/30/2007
Create Date: 03/01/1988
Last Act Date: 10/15/2007
Mailing Address: 2702 MOUNTAIN VIEW RD
Mailing City,State,Zip: EL MONTE, CA 917323428
Owner Name: HYTONE CLEANERS
Owner Address: 2702 MTN VIEW RD
Owner City,State,Zip: EL MONTE, CA 917320000
Contact Name: DAVID WANG
Contact Address: 2702 MOUNTAIN VIEW RD
City,State,Zip: EL MONTE, CA 917323428

NAICS:
EPA ID: CAD981999543
Create Date: 2002-03-14 16:36:26
NAICS Code: 81232
NAICS Description: Drycleaning and Laundry Services (except Coin-Operated)
Issued EPA ID Date: 1988-03-01 00:00:00
Inactive Date: 2007-06-30 09:15:35
Facility Name: HYTONE CLEANERS
Facility Address: 2702 MOUNTAIN VIEW RD
Facility City: EL MONTE
Facility County: 19
Facility State: CA

HYTONE CLEANERS (Continued) **S106166707**

Facility Zip: 917323428

P103 **HYTONE CLEANERS PCE AND TCE VAPOR INTRUSION** **SEMS** **1015754882**
South **2702 NORTH MOUNTAIN VIEW ROAD** **CAN000909512**
1/4-1/2 **EL MONTE, CA 91732**
0.386 mi.
2038 ft. **Site 3 of 3 in cluster P**

Relative:
Lower

Actual:
277 ft.

SEMS:
Site ID: 0909512
EPA ID: CAN000909512
Name: HYTONE CLEANERS PCE AND TCE VAPOR INTRUSION
Address: 2702 NORTH MOUNTAIN VIEW ROAD
City,State,Zip: EL MONTE, CA 91732
FIPS Code: 06037
FF: N
NPL: Not on the NPL
Non NPL Status: Removal Only Site (No Site Assessment Work Needed)

SEMS Detail:
Region: 09
Site ID: 0909512
EPA ID: CAN000909512
Site Name: HYTONE CLEANERS PCE AND TCE VAPOR INTRUSION
NPL: N
FF: N
OU: 00
Action Code: RV
Action Name: RMVL
SEQ: 1
Start Date: 2013-04-08 04:00:00
Finish Date: 3/28/2014 4:00:00 AM
Qual: C
Current Action Lead: EPA Perf

Q104 **EL MONTE PLATING CO** **SEMS** **1000301743**
North **114-0 STEWART ST** **RCRA-SQG** **CAD059790717**
1/4-1/2 **EL MONTE, CA 91731**
0.387 mi.
2046 ft. **Site 1 of 2 in cluster Q**

Relative:
Lower

Actual:
289 ft.

SEMS:
Site ID: 0905981
EPA ID: CAD059790717
Name: EL MONTE PLATING
Address: 11409 STEWART STREET
City,State,Zip: EL MONTE, CA 91731
FIPS Code: 06037
FF: N
NPL: Not on the NPL
Non NPL Status: NFRAP-Site does not qualify for the NPL based on existing information

SEMS Detail:
Region: 09
Site ID: 0905981

EL MONTE PLATING CO (Continued) **1000301743**

EPA ID: CAD059790717
Site Name: EL MONTE PLATING
NPL: N
FF: N
OU: 00
Action Code: DS
Action Name: DISCVRY
SEQ: 1
Start Date: 2003-05-22 04:00:00
Finish Date: 5/22/2003 4:00:00 AM
Current Action Lead: St Perf

Region: 09
Site ID: 0905981
EPA ID: CAD059790717
Site Name: EL MONTE PLATING
NPL: N
FF: N
OU: 00
Action Code: PA
Action Name: PA
SEQ: 1
Start Date: 2014-07-01 04:00:00
Finish Date: 6/15/2015 4:00:00 AM
Qual: N
Current Action Lead: St Perf

Region: 09
Site ID: 0905981
EPA ID: CAD059790717
Site Name: EL MONTE PLATING
NPL: N
FF: N
OU: 00
Action Code: HX
Action Name: PRE-CERC
SEQ: 1
Start Date: 2003-05-22 04:00:00
Finish Date: 5/22/2003 4:00:00 AM
Current Action Lead: St Perf

RCRA-SQG:
Date form received by agency: 2002-02-21 00:00:00.0
Facility name: EL MONTE PLATING CO
Facility address: 114-0 STEWART ST
EL MONTE, CA 91731
EPA ID: CAD059790717
Mailing address: 11409 STEWART ST
EL MONTE, CA 91731
Contact: DARREL W JENSEN
Contact country: US
Contact telephone: 626-448-3607
EPA Region: 09
Classification: Small Small Quantity Generator
Description: Handler: generates more than 100 and less than 1000 kg of hazardous waste during any calendar month and accumulates less than 6000 kg of

EL MONTE PLATING CO (Continued) **1000301743**

hazardous waste at any time; or generates 100 kg or less of hazardous waste during any calendar month, and accumulates more than 1000 kg of hazardous waste at any time

Handler Activities Summary:

U.S. importer of hazardous waste:	No
Mixed waste (haz. and radioactive):	No
Recycler of hazardous waste:	No
Transporter of hazardous waste:	No
Treater, storer or disposer of HW:	No
Underground injection activity:	No
On-site burner exemption:	No
Furnace exemption:	No
Used oil fuel burner:	No
Used oil processor:	No
User oil refiner:	No
Used oil fuel marketer to burner:	No
Used oil Specification marketer:	No
Used oil transfer facility:	No
Used oil transporter:	No

Historical Generators:

Date form received by agency:	2002-02-21 00:00:00.0
Site name:	EL MONTE PLATING CO
Classification:	Large Quantity Generator
Date form received by agency:	1996-09-01 00:00:00.0
Site name:	EL MONTE PLATING CO
Classification:	Small Quantity Generator
Date form received by agency:	1980-08-18 00:00:00.0
Site name:	EL MONTE PLATING CO
Classification:	Large Quantity Generator
Violation Status:	No violations found

Q105 **EL MONTE PLATING** **ENVIROSTOR** **S117038699**
North **11409 STEWART STREET** **N/A**
1/4-1/2 **EL MONTE, CA 91731**
0.387 mi.
2046 ft. **Site 2 of 2 in cluster Q**

Relative: **Lower**

Actual: **289 ft.**

ENVIROSTOR:

Name:	EL MONTE PLATING
Address:	11409 STEWART STREET
City,State,Zip:	EL MONTE, CA 91731
Facility ID:	60002057
Status:	Refer: Other Agency
Status Date:	07/30/2015
Site Code:	401692
Site Type:	Evaluation
Site Type Detailed:	Evaluation
Acres:	0.5
NPL:	NO
Regulatory Agencies:	SMBRP
Lead Agency:	SMBRP
Program Manager:	Willard Garrett
Supervisor:	Manny Alonzo

EL MONTE PLATING (Continued) **S117038699**

Division Branch: Cleanup Cypress
Assembly: 48
Senate: 22
Special Program: EPA - PASI
Restricted Use: NO
Site Mgmt Req: NONE SPECIFIED
Funding: EPA Grant
Latitude: 34.0723
Longitude: -118.0267
APN: NONE SPECIFIED
Past Use: HAZARDOUS WASTE STORAGE - TANKS/CONTAINERS, HAZARDOUS WASTE TREATMENT, METAL PLATING - CHROME, METAL PLATING - OTHER
Potential COC: Under Investigation Arsenic 305185 Tetrachloroethylene (PCE Trichloroethylene (TCE Vinyl chloride Cadmium and compounds Copper and compounds Cyanide (free Nickel
Confirmed COC: Arsenic Tetrachloroethylene (PCE Cadmium and compounds Copper and compounds Cyanide (free Nickel Trichloroethylene (TCE Vinyl chloride Under Investigation 305185
Potential Description: SOIL
Alias Name: 401692
Alias Type: Project Code (Site Code)
Alias Name: 60002057
Alias Type: Envirostor ID Number

Completed Info:
Completed Area Name: PROJECT WIDE
Completed Document Type: PA/SI Reassessment
Completed Date: 06/19/2015
Comments: Final report available July 2015 from USEPA data base and uploaded. SSA report Confidential attachments located in Confidential field, see drop down menu.

Completed Area Name: PROJECT WIDE
Completed Document Type: Correspondence
Completed Date: 08/05/2015

R106 **CITY OF EL MONTE POLICE Y** **LUST** **S103623743**
NW **11333 VALLEY** **HIST CORTESE** **N/A**
1/4-1/2 **EL MONTE, CA 91734** **CERS**
0.392 mi.
2072 ft. **Site 1 of 3 in cluster R**

Relative: **Lower**
Actual: **283 ft.**

LUST:
Name: CITY OF EL MONTE POLICE YARD
Address: 11333 VALLEY BLVD
City,State,Zip: EL MONTE, CA 91731
Lead Agency: LOS ANGELES RWQCB (REGION 4)
Case Type: LUST Cleanup Site
Geo Track: http://geotracker.waterboards.ca.gov/profile_report.asp?global_id=T0603705374
Global Id: T0603705374
Latitude: 34.0704212
Longitude: -118.0299458
Status: Completed - Case Closed
Status Date: 06/08/2004
Case Worker: YR
RB Case Number: R-22823
Local Agency: LOS ANGELES COUNTY

CITY OF EL MONTE POLICE Y (Continued) **S103623743**

Potential Media Affect: Aquifer used for drinking water supply
Potential Contaminants of Concern: Gasoline

LUST:
Global Id: T0603705374
Contact Type: Regional Board Caseworker
Contact Name: AHMAD J. LAMAA
Organization Name: LOS ANGELES RWQCB (REGION 4)
Address: 320 West 4th Street Suite 200
City: Los Angeles
Email: alamaa@waterboards.ca.gov

Global Id: T0603705374
Contact Type: Local Agency Caseworker
Contact Name: JOHN AWUJO
Organization Name: LOS ANGELES COUNTY
Address: 900 S FREMONT AVE
City: ALHAMBRA
Email: jawujo@dpw.lacounty.gov
Phone Number: 6264583507

Global Id: T0603705374
Contact Type: Regional Board Caseworker
Contact Name: YUE RONG
Organization Name: LOS ANGELES RWQCB (REGION 4)
Address: 320 W. 4TH ST., SUITE 200
City: Los Angeles
Email: yrong@waterboards.ca.gov

LUST:
Global Id: T0603705374
Action Type: Other
Date: 09/01/1987
Action: Leak Discovery

Global Id: T0603705374
Action Type: Other
Date: 09/01/1987
Action: Leak Stopped

Global Id: T0603705374
Action Type: Other
Date: 09/01/1987
Action: Leak Reported

LUST:
Global Id: T0603705374
Status: Open - Case Begin Date
Status Date: 09/01/1987

Global Id: T0603705374
Status: Open - Site Assessment
Status Date: 03/19/1997

Global Id: T0603705374
Status: Completed - Case Closed
Status Date: 06/08/2004

CITY OF EL MONTE POLICE Y (Continued) **S103623743**

HIST CORTESE:

edr_fname:	CITY OF EL MONTE POLICE Y
edr_fadd1:	11333 VALLEY
City,State,Zip:	EL MONTE, CA 91734
Region:	CORTESE
Facility County Code:	19
Reg By:	LTNKA
Reg Id:	R-22823

CERS:

Name:	CITY OF EL MONTE POLICE YARD
Address:	11333 VALLEY BLVD
City,State,Zip:	EL MONTE, CA 91731
Site ID:	193060
CERS ID:	T0603705374
CERS Description:	Leaking Underground Storage Tank Cleanup Site

Affiliation:

Affiliation Type Desc:	Regional Board Caseworker
Entity Name:	AHMAD J. LAMAA - LOS ANGELES RWQCB (REGION 4)
Affiliation Address:	320 West 4th Street Suite 200
Affiliation City:	Los Angeles
Affiliation State:	CA

Affiliation Type Desc:	Local Agency Caseworker
Entity Name:	JOHN AWUJO - LOS ANGELES COUNTY
Affiliation Address:	900 S FREMONT AVE
Affiliation City:	ALHAMBRA
Affiliation State:	CA
Affiliation Phone:	6264583507

Affiliation Type Desc:	Regional Board Caseworker
Entity Name:	YUE RONG - LOS ANGELES RWQCB (REGION 4)
Affiliation Address:	320 W. 4TH ST., SUITE 200
Affiliation City:	Los Angeles
Affiliation State:	CA

R107 **CITY OF EL MONTE POLICE YARD** **LUST** **S102062062**
NW **11333 VALLEY BLVD** **N/A**
1/4-1/2 **EL MONTE, CA 91731**
0.392 mi.
2072 ft. **Site 2 of 3 in cluster R**

Relative:
Lower

Actual:
283 ft.

LUST REG 4:

Region:	4
Regional Board:	04
County:	Los Angeles
Facility Id:	R-22823
Status:	Preliminary site assessment workplan submitted
Substance:	Gasoline
Case Type:	Groundwater
Global ID:	T0603705374
Staff:	UNK
Local Agency:	19000
Cross Street:	JOHNSON
Date Leak Discovered:	9/1/1987

CITY OF EL MONTE POLICE YARD (Continued) **S102062062**

Date Leak First Reported: 9/1/1987
Date Leak Record Entered: 6/17/1997
Date Leak Stopped: 9/1/1987
Date Case Last Changed on Database: 5/29/1997
How Leak Discovered: Tank Closure
Cause of Leak: UNK
Leak Source: UNK
Approx. Dist To Production Well (ft): 153.878197437394208099327280 71
Source of Cleanup Funding: UNK
Preliminary Site Assessment Workplan Submitted: 3/19/1997
Responsible Party: CITY OF EL MONTE
RP Address: P.O. BOX 6008, EL MONTE CA 91734
Program: LUST
Lat/Long: 34.0706506 / -1
Summary: DRINKING WATER PRODUCTION WELL ON SITE, WELL LOCATED 250 FT FROM LEAKING TANK. PRODUCTION WELL HAS BEEN SHUT DOWN FOR VOC CONTAMINATION. THEY ARE TRYING TO GET WELL ON LINE.

R108 **CITY OF EL MONTE POLICE DEPT** **LUST** **S101586318**
NW **11323 VALLEY BL E** **SWEEPS UST** **N/A**
1/4-1/2 **EL MONTE, CA 91731** **CA FID UST**
0.399 mi. **EMI**
2108 ft. **Site 3 of 3 in cluster R** **ENF**
HIST CORTESE
Relative: Lower **LOS ANGELES CO. HMS**
CERS
Actual: 283 ft.

LUST REG 4:
Region: 4
Regional Board: 04
County: Los Angeles
Facility Id: R-09340
Status: Case Closed
Substance: Perchlorethylene
Case Type: Specific tank leak that has contaminated a specific well used for drinking water
Global ID: T0603704800
Staff: AJL
Local Agency: 19000
Cross Street: MEEKER RD
Enforcement Type: CLOS
Date Leak Discovered: 12/14/1989
Date Leak First Reported: 12/14/1989
Date Leak Record Entered: 7/10/1996
Date Case Last Changed on Database: 7/19/2002
Date the Case was Closed: 5/28/2004
Cause of Leak: UNK
Leak Source: UNK
Approx. Dist To Production Well (ft): 119.458515911606342942314 06484
Source of Cleanup Funding: UNK
Preliminary Site Assessment Workplan Submitted: 11/16/1989
Preliminary Site Assessment Began: 12/11/1992
Pollution Characterization Began: 5/16/1994
Remediation Plan Submitted: 5/23/1990
Remedial Action Underway: 10/1/2001
Enforcement Action Date: 3/13/2001
Responsible Party: MR. BRYAN P. HELLEIN
RP Address: 3527 SANTA ANITA AVE.
Program: LUST

CITY OF EL MONTE POLICE DEPT (Continued) **S101586318**

Lat/Long: 34.0707146 / -1
Summary: THE SIE HAD ONE GASOLINE AND ONE DIESEL TANK. LIMITED SOIL AND GROUNDWATER CONTAMINATION, HOWEVER, ONE PRODUCTION WELL SOON TO BECOME ACTIVE IS LOCATED APPROXIMATELY 130' FROM UST; 12/28/00 MON WELL SAMPLING & REMED. PROGRES

LUST:
Name: CITY OF EL MONTE POLICE DEPT
Address: 11323 VALLEY BL E
City,State,Zip: EL MONTE, CA 91731
Lead Agency: LOS ANGELES RWQCB (REGION 4)
Case Type: LUST Cleanup Site
Geo Track: http://geotracker.waterboards.ca.gov/profile_report.asp?global_id=T0603704800
Global Id: T0603704800
Latitude: 34.0704708
Longitude: -118.0300088
Status: Completed - Case Closed
Status Date: 06/08/2004
Case Worker: AJL
RB Case Number: R-09340
Local Agency: LOS ANGELES COUNTY
Potential Media Affect: Well used for drinking water supply
Potential Contaminants of Concern: Tetrachloroethylene (PCE)

LUST:
Global Id: T0603704800
Contact Type: Regional Board Caseworker
Contact Name: AHMAD J. LAMAA
Organization Name: LOS ANGELES RWQCB (REGION 4)
Address: 320 West 4th Street Suite 200
City: Los Angeles
Email: alamaa@waterboards.ca.gov

Global Id: T0603704800
Contact Type: Local Agency Caseworker
Contact Name: JOHN AWUJO
Organization Name: LOS ANGELES COUNTY
Address: 900 S FREMONT AVE
City: ALHAMBRA
Email: jawujo@dpw.lacounty.gov
Phone Number: 6264583507

LUST:
Global Id: T0603704800
Action Type: Other
Date: 12/14/1989
Action: Leak Discovery

Global Id: T0603704800
Action Type: RESPONSE
Date: 04/15/2003
Action: Monitoring Report - Quarterly

Global Id: T0603704800
Action Type: RESPONSE
Date: 04/15/2003
Action: Soil and Water Investigation Report

CITY OF EL MONTE POLICE DEPT (Continued) **S101586318**

Global Id: T0603704800
Action Type: RESPONSE
Date: 01/15/2003
Action: Monitoring Report - Quarterly

Global Id: T0603704800
Action Type: RESPONSE
Date: 10/15/2002
Action: Monitoring Report - Quarterly

Global Id: T0603704800
Action Type: RESPONSE
Date: 07/15/2002
Action: Monitoring Report - Quarterly

Global Id: T0603704800
Action Type: REMEDIATION
Date: 11/05/1999
Action: Soil Vapor Extraction (SVE)

Global Id: T0603704800
Action Type: REMEDIATION
Date: 02/01/2002
Action: Excavation

Global Id: T0603704800
Action Type: ENFORCEMENT
Date: 06/26/2002
Action: Staff Letter

Global Id: T0603704800
Action Type: Other
Date: 12/14/1989
Action: Leak Reported

Global Id: T0603704800
Action Type: ENFORCEMENT
Date: 03/13/2001
Action: 13267 Requirement

Global Id: T0603704800
Action Type: ENFORCEMENT
Date: 06/08/2004
Action: Closure/No Further Action Letter

Global Id: T0603704800
Action Type: ENFORCEMENT
Date: 06/01/2004
Action: Site Visit / Inspection / Sampling

LUST:
Global Id: T0603704800
Status: Open - Case Begin Date
Status Date: 11/16/1989

Global Id: T0603704800
Status: Open - Site Assessment

CITY OF EL MONTE POLICE DEPT (Continued) **S101586318**

Status Date: 11/16/1989

Global Id: T0603704800
Status: Open - Remediation
Status Date: 05/23/1990

Global Id: T0603704800
Status: Open - Site Assessment
Status Date: 12/11/1992

Global Id: T0603704800
Status: Open - Site Assessment
Status Date: 05/16/1994

Global Id: T0603704800
Status: Open - Remediation
Status Date: 10/01/2001

Global Id: T0603704800
Status: Completed - Case Closed
Status Date: 06/08/2004

SWEEPS UST:
Name: CITY OF EL MONTE
Address: 11323 E VALLEY BLVD
City: EL MONTE
Status: Active
Comp Number: 9340
Number: 9
Board Of Equalization: 44-008397
Referral Date: 06-30-89
Created Date: 06-30-89
SWRCB Tank Id: 19-000-009340-000001
Tank Status: A
Active Date: 06-30-89
Tank Use: UNKNOWN
STG: W
Number Of Tanks: 3

Name: CITY OF EL MONTE
Address: 11323 E VALLEY BLVD
City: EL MONTE
Status: Active
Comp Number: 9340
Number: 9
Board Of Equalization: 44-008397
Referral Date: 06-30-89
Created Date: 06-30-89
SWRCB Tank Id: 19-000-009340-000002
Tank Status: A
Active Date: 06-30-89
Tank Use: UNKNOWN
STG: W

Name: CITY OF EL MONTE
Address: 11323 E VALLEY BLVD

CITY OF EL MONTE POLICE DEPT (Continued) **S101586318**

City:	EL MONTE
Status:	Active
Comp Number:	9340
Number:	9
Board Of Equalization:	44-008397
Referral Date:	06-30-89
Created Date:	06-30-89
SWRCB Tank Id:	19-000-009340-000003
Tank Status:	A
Active Date:	06-30-89
Tank Use:	UNKNOWN
STG:	W

CA FID UST:

Facility ID:	19044819
Regulated By:	UTNKA
Regulated ID:	00020878
Facility Phone:	8180000000
Mailing Address:	11323 E VALLEY BLVD
Mailing City,St,Zip:	EL MONTE
Status:	Active

EMI:

Name:	EL MONTE CITY, POLICE DEPT
Address:	11323 E VALLEY BLVD
City,State,Zip:	EL MONTE, CA 91731
Year:	1990
County Code:	19
Air Basin:	SC
Facility ID:	26838
Air District Name:	SC
SIC Code:	9221
Air District Name:	SOUTH COAST AQMD
Total Organic Hydrocarbon Gases Tons/Yr:	1
Reactive Organic Gases Tons/Yr:	1
Carbon Monoxide Emissions Tons/Yr:	2
NOX - Oxides of Nitrogen Tons/Yr:	2
SOX - Oxides of Sulphur Tons/Yr:	0
Particulate Matter Tons/Yr:	1
Part. Matter 10 Micrometers and Smllr Tons/Yr:	1

ENF:

Name:	POLICE DEPARTMENT
Address:	11323 VALLEY
City,State,Zip:	EL MONTE, CA 91731
Region:	4
Facility Id:	250667
Agency Name:	El Monte City
Place Type:	Facility
Facility Type:	All other facilities
Agency Type:	City Agency
# Of Agencies:	1
Place Latitude:	34.070551
Place Longitude:	-118.030225
# Of Places:	1
Source Of Facility:	Reg Meas

CITY OF EL MONTE POLICE DEPT (Continued) **S101586318**

Program:	UST
Program Category1:	TANKS
Program Category2:	TANKS
# Of Programs:	1
WDID:	R-09340
Reg Measure Id:	167565
Reg Measure Type:	Unregulated
Region:	4
Status:	Never Active
Status Date:	02/20/2013
Status Enrollee:	N
Individual/General:	I
Direction/Voice:	Passive
Enforcement Id(EID):	229451
Region:	4
Order / Resolution Number:	UNKNOWN
Enforcement Action Type:	Staff Enforcement Letter
Effective Date:	10/14/1999
Termination Date:	10/14/1999
Status:	Historical
Title:	Enforcement - R-09340
Description:	Level 1 enforcement letter sent 10/14/99 for FTS 3 groundwater monitoring reports.
Program:	UST
# Of Programs1:	1
Total Assessment Amount:	0
Initial Assessed Amount:	0
Liability $ Amount:	0
Project $ Amount:	0
Liability $ Paid:	0
Project $ Completed:	0
Total $ Paid/Completed Amount:	0

HIST CORTESE:

edr_fname:	CITY OF EL MONTE POLICE D
edr_fadd1:	11323 VALLEY
City,State,Zip:	EL MONTE, CA 91731
Region:	CORTESE
Facility County Code:	19
Reg By:	LTNKA
Reg Id:	R-09340

LOS ANGELES CO. HMS:

Name:	CITY OF EL MONTE POLICE DEPT
Address:	11323 VALLEY BLVD
City,State,Zip:	EL MONTE, CA 91731
Region:	LA
Permit Category:	T
Facility Id:	009524-009340
Facility Type:	0
Facility Status:	Removed
Area:	3C
Permit Number:	00000402T
Permit Status:	Removed

CITY OF EL MONTE POLICE DEPT (Continued) **S101586318**

CERS:
Name: CITY OF EL MONTE POLICE DEPT
Address: 11323 VALLEY BL E
City,State,Zip: EL MONTE, CA 91731
Site ID: 199755
CERS ID: T0603704800
CERS Description: Leaking Underground Storage Tank Cleanup Site

Affiliation:
Affiliation Type Desc: Local Agency Caseworker
Entity Name: JOHN AWUJO - LOS ANGELES COUNTY
Affiliation Address: 900 S FREMONT AVE
Affiliation City: ALHAMBRA
Affiliation State: CA
Affiliation Phone: 6264583507

Affiliation Type Desc: Regional Board Caseworker
Entity Name: AHMAD J. LAMAA - LOS ANGELES RWQCB (REGION 4)
Affiliation Address: 320 West 4th Street Suite 200
Affiliation City: Los Angeles
Affiliation State: CA

---

109 North 1/4-1/2 0.416 mi. 2199 ft.

STANDARD BRANDS PAINT - # 16
3603 PECK RD
EL MONTE, CA 91731

CPS-SLIC HIST UST WIP CERS **U001569386 N/A**

Relative: Lower

Actual: 292 ft.

CPS-SLIC:
Name: STANDARD BRANDS PAINT #16
Address: 3603 PECK RD.
City,State,Zip: EL MONTE, CA 91731
Region: STATE
Facility Status: Open - Inactive
Status Date: 01/29/2015
Global Id: SL603798732
Lead Agency: LOS ANGELES RWQCB (REGION 4)
Latitude: 34.073232
Longitude: -118.022707
Case Type: Cleanup Program Site
RB Case Number: 107.0347
Potential Media Affected: Aquifer used for drinking water supply

Click here to access the California GeoTracker records for this facility:

HIST UST:
Name: STANDARD BRANDS PAINT - # 16
Address: 3603 PECK RD
City,State,Zip: EL MONTE, CA 91731
Region: STATE
Facility ID: 00000016958
Facility Type: Other
Other Type: RETAIL PAINT
Contact Name: JOHN WALVOORD
Telephone: 8184443084
Owner Name: STANDARD BRANDS PAINT COMPANY

STANDARD BRANDS PAINT - # 16 (Continued) **U001569386**

Owner Address: 4300 W. 190TH STREET
Owner City,St,Zip: TORRANCE, CA 90509
Total Tanks: 0001

Tank Num: 001
Container Num: SBP-016-1
Year Installed: 1961
Tank Capacity: 00007500
Tank Used for: PRODUCT
Container Construction Thickness: 3/8
Leak Detection: Stock Inventor

WIP:
Name: STANDARD BRANDS PAINT #16
Address: 3603 Peck Rd
City,State,Zip: EL MONTE, CA 91731
Region: 4
File Number: 107.0347
File Status: Active
Staff: CORTEZ
Facility Suite: Not reported

CERS:
Name: STANDARD BRANDS PAINT #16
Address: 3603 PECK RD.
City,State,Zip: EL MONTE, CA 91731
Site ID: 209376
CERS ID: SL603798732
CERS Description: Cleanup Program Site

110
SE
1/4-1/2
0.441 mi.
2331 ft.

Relative:
Lower

Actual:
292 ft.

EL MONTE RENTS, INC.
12061 VALLEY BLVD E
EL MONTE, CA 91732

LUST **1000301753**
SWEEPS UST **N/A**
HIST UST
CA FID UST
EMI
HIST CORTESE
LOS ANGELES CO. HMS
CERS

LUST REG 4:
Region: 4
Regional Board: 04
County: Los Angeles
Facility Id: I-09210
Status: Case Closed
Substance: Waste Oil
Case Type: Soil
Global ID: T0603703357
Staff: UNK
Local Agency: 19000
Cross Street: GARVEY AVE.
Date Leak Discovered: 11/20/1990
Date Leak First Reported: 11/27/1990
Date Leak Record Entered: 1/15/1991
Date Leak Stopped: 11/20/1990
Date Case Last Changed on Database: 6/20/1991
Date the Case was Closed: 6/20/1991

EL MONTE RENTS, INC. (Continued) **1000301753**

How Leak Discovered: Tank Closure
Cause of Leak: UNK
Leak Source: UNK
Operator: WHITT, BILL
Approx. Dist To Production Well (ft): 1683.2818018897000330376604357
Source of Cleanup Funding: UNK
Responsible Party: BLANK RP
Program: LUST
Lat/Long: 34.0620968 / -1

LUST:
Name: EL MONTE RENTS, INC.
Address: 12061 VALLEY BLVD E
City,State,Zip: EL MONTE, CA 91732
Lead Agency: LOS ANGELES COUNTY
Case Type: LUST Cleanup Site
Geo Track: http://geotracker.waterboards.ca.gov/profile_report.asp?global_id=T0603703357
Global Id: T0603703357
Latitude: 34.0621981
Longitude: -118.0180723
Status: Completed - Case Closed
Status Date: 06/20/1991
Case Worker: JOA
RB Case Number: I-09210
Local Agency: LOS ANGELES COUNTY
Potential Media Affect: Soil
Potential Contaminants of Concern: Waste Oil / Motor / Hydraulic / Lubricating

LUST:
Global Id: T0603703357
Contact Type: Local Agency Caseworker
Contact Name: JOHN AWUJO
Organization Name: LOS ANGELES COUNTY
Address: 900 S FREMONT AVE
City: ALHAMBRA
Email: jawujo@dpw.lacounty.gov
Phone Number: 6264583507

Global Id: T0603703357
Contact Type: Regional Board Caseworker
Contact Name: YUE RONG
Organization Name: LOS ANGELES RWQCB (REGION 4)
Address: 320 W. 4TH ST., SUITE 200
City: Los Angeles
Email: yrong@waterboards.ca.gov

LUST:
Global Id: T0603703357
Action Type: Other
Date: 11/20/1990
Action: Leak Discovery

Global Id: T0603703357
Action Type: Other
Date: 11/20/1990
Action: Leak Stopped

EL MONTE RENTS, INC. (Continued) **1000301753**

Global Id: T0603703357
Action Type: Other
Date: 11/27/1990
Action: Leak Reported

LUST:
Global Id: T0603703357
Status: Open - Case Begin Date
Status Date: 11/20/1990

Global Id: T0603703357
Status: Completed - Case Closed
Status Date: 06/20/1991

SWEEPS UST:
Name: EL MONTE RENTS INC
Address: 12061 E VALLEY BLVD
City: EL MONTE
Comp Number: 9210
Board Of Equalization: 44-008358
SWRCB Tank Id: 19-000-009210-000002
Capacity: 500
Tank Use: OIL
STG: WASTE
Number Of Tanks: 1

Name: EL MONTE RENTS INC
Address: 12061 E VALLEY BLVD
City: EL MONTE
Status: Active
Comp Number: 9210
Number: 9
Board Of Equalization: 44-008358
Referral Date: 10-03-90
Action Date: 10-03-90
Created Date: 06-30-89
SWRCB Tank Id: 19-000-009210-000001
Tank Status: A
Active Date: 06-30-89
Tank Use: UNKNOWN
STG: W
Number Of Tanks: 1

HIST UST:
Name: EL MONTE RENTS INC
Address: 12061 E VALLEY BLVD
City,State,Zip: EL MONTE, CA 91745
File Number: 00026418
URL: http://geotracker.waterboards.ca.gov/ustpdfs/pdf/00026418.pdf

Click here for Geo Tracker PDF:

CA FID UST:

EL MONTE RENTS, INC. (Continued) **1000301753**

Facility ID: 19002957
Regulated By: UTNKA
Regulated ID: 00041210
Facility Phone: 8184436158
Mailing Address: 12061 E VALLEY BLVD
Mailing City,St,Zip: EL MONTE 91732
Status: Active

EMI:

Name:	EL MONTE RENTS INC
Address:	12061 E VALLEY BL
City,State,Zip:	EL MONTE, CA 91732
Year:	1990
County Code:	19
Air Basin:	SC
Facility ID:	27399
Air District Name:	SC
SIC Code:	7353
Air District Name:	SOUTH COAST AQMD
Total Organic Hydrocarbon Gases Tons/Yr:	1
Reactive Organic Gases Tons/Yr:	1
Carbon Monoxide Emissions Tons/Yr:	2
NOX - Oxides of Nitrogen Tons/Yr:	9
SOX - Oxides of Sulphur Tons/Yr:	1
Particulate Matter Tons/Yr:	1
Part. Matter 10 Micrometers and Smllr Tons/Yr:	1

Name:	EL MONTE RENTS INC
Address:	12061 E VALLEY BL
City,State,Zip:	EL MONTE, CA 91732
Year:	1993
County Code:	19
Air Basin:	SC
Facility ID:	27399
Air District Name:	SC
SIC Code:	7353
Air District Name:	SOUTH COAST AQMD
Total Organic Hydrocarbon Gases Tons/Yr:	0
Reactive Organic Gases Tons/Yr:	0
Carbon Monoxide Emissions Tons/Yr:	0
NOX - Oxides of Nitrogen Tons/Yr:	0
SOX - Oxides of Sulphur Tons/Yr:	0
Particulate Matter Tons/Yr:	0
Part. Matter 10 Micrometers and Smllr Tons/Yr:	0

Name:	EL MONTE RENTS INC
Address:	12061 E VALLEY BL
City,State,Zip:	EL MONTE, CA 91732
Year:	1995
County Code:	19
Air Basin:	SC
Facility ID:	27399
Air District Name:	SC
SIC Code:	7353
Air District Name:	SOUTH COAST AQMD
Total Organic Hydrocarbon Gases Tons/Yr:	0
Reactive Organic Gases Tons/Yr:	0

EL MONTE RENTS, INC. (Continued) **1000301753**

Carbon Monoxide Emissions Tons/Yr: 0
NOX - Oxides of Nitrogen Tons/Yr: 0
SOX - Oxides of Sulphur Tons/Yr: 0
Particulate Matter Tons/Yr: 0
Part. Matter 10 Micrometers and Smllr Tons/Yr: 0

HIST CORTESE:
edr_fname: EL MONTE RENTS, INC.
edr_fadd1: 12061 VALLEY
City,State,Zip: EL MONTE, CA 91732
Region: CORTESE
Facility County Code: 19
Reg By: LTNKA
Reg Id: I-09210

LOS ANGELES CO. HMS:
Name: EL MONTE RENTS INC
Address: 12061 VALLEY BLVD
City,State,Zip: EL MONTE, CA 917323103
Region: LA
Permit Category: T
Facility Id: 009403-009210
Facility Type: 0
Facility Status: Removed
Area: 3C
Permit Number: 00000208T
Permit Status: Removed

CERS:
Name: EL MONTE RENTS, INC.
Address: 12061 VALLEY BLVD E
City,State,Zip: EL MONTE, CA 91732
Site ID: 210717
CERS ID: T0603703357
CERS Description: Leaking Underground Storage Tank Cleanup Site

Affiliation:
Affiliation Type Desc: Local Agency Caseworker
Entity Name: JOHN AWUJO - LOS ANGELES COUNTY
Affiliation Address: 900 S FREMONT AVE
Affiliation City: ALHAMBRA
Affiliation State: CA
Affiliation Phone: 6264583507

Affiliation Type Desc: Regional Board Caseworker
Entity Name: YUE RONG - LOS ANGELES RWQCB (REGION 4)
Affiliation Address: 320 W. 4TH ST., SUITE 200
Affiliation City: Los Angeles
Affiliation State: CA

111
WSW
1/4-1/2
0.461 mi.
2432 ft.

SAN GABRIEL VALLEY WATER COMPA
11142 EAST GARVEY AVENUE
EL MONTE, CA 91733

LUST **U001569493**
HIST UST **N/A**
LOS ANGELES CO. HMS
CERS

Relative:
Lower

Actual:
274 ft.

LUST:

Name:	SAN GABRIEL VALLEY WATER COMPANY
Address:	11142 E GARVEY AVE
City,State,Zip:	EL MONTE, CA 91733
Lead Agency:	LOS ANGELES COUNTY
Case Type:	LUST Cleanup Site
Geo Track:	http://geotracker.waterboards.ca.gov/profile_report.asp?global_id=T0603724263
Global Id:	T0603724263
Latitude:	34.062353
Longitude:	-118.032539
Status:	Completed - Case Closed
Status Date:	03/23/2007
Case Worker:	TS
Local Agency:	LOS ANGELES COUNTY
Local Case Number:	4061-4207
Potential Media Affect:	Under Investigation
Potential Contaminants of Concern:	Gasoline

LUST:

Global Id:	T0603724263
Contact Type:	Local Agency Caseworker
Contact Name:	TIM SMITH
Organization Name:	LOS ANGELES COUNTY
Address:	900 S. FREMONT AVE.
City:	ALHAMBRA
Email:	tsmith@dpw.lacounty.gov

Global Id:	T0603724263
Contact Type:	Regional Board Caseworker
Contact Name:	YUE RONG
Organization Name:	LOS ANGELES RWQCB (REGION 4)
Address:	320 W. 4TH ST., SUITE 200
City:	Los Angeles
Email:	yrong@waterboards.ca.gov

LUST:

Global Id:	T0603724263
Action Type:	Other
Date:	06/11/1999
Action:	Leak Discovery

Global Id:	T0603724263
Action Type:	ENFORCEMENT
Date:	03/23/2007
Action:	Closure/No Further Action Letter

Global Id:	T0603724263
Action Type:	Other
Date:	06/11/1999
Action:	Leak Reported

LUST:

Global Id:	T0603724263

SAN GABRIEL VALLEY WATER COMPA (Continued) **U001569493**

Status: Open - Case Begin Date
Status Date: 06/11/1999

Global Id: T0603724263
Status: Open - Site Assessment
Status Date: 06/11/1999

Global Id: T0603724263
Status: Open - Site Assessment
Status Date: 08/22/2002

Global Id: T0603724263
Status: Open - Remediation
Status Date: 02/06/2003

Global Id: T0603724263
Status: Completed - Case Closed
Status Date: 03/23/2007

HIST UST:
Name: SAN GABRIEL VALLEY WATER COMPA
Address: 11142 EAST GARVEY AVENUE
City,State,Zip: EL MONTE, CA 91733
File Number: 00028156
URL: http://geotracker.waterboards.ca.gov/ustpdfs/pdf/00028156.pdf
Region: STATE
Facility ID: 00000006579
Facility Type: Other
Other Type: PUBLIC UTILITY
Contact Name: I. G. HOLMBERG, PRESIDENT
Telephone: 8184486183
Owner Name: SAN GABRIEL VALLEY WATER COMPA
Owner Address: 11142 EAST GARVEY AVENUE
Owner City,St,Zip: EL MONTE, CA 91733
Total Tanks: 0003

Tank Num: 001
Container Num: #1
Year Installed: 1973
Tank Capacity: 00010000
Tank Used for: PRODUCT
Type of Fuel: UNLEADED
Leak Detection: None

Tank Num: 002
Container Num: #2
Tank Capacity: 00001000
Tank Used for: PRODUCT
Type of Fuel: REGULAR
Leak Detection: None

Tank Num: 003
Container Num: #3
Tank Capacity: 00000500
Tank Used for: WASTE
Type of Fuel: WASTE OIL

SAN GABRIEL VALLEY WATER COMPA (Continued) **U001569493**

Leak Detection: None

Click here for Geo Tracker PDF:

LOS ANGELES CO. HMS:

Name:	SAN GABRIEL VALLEY WATER CO
Address:	11142 GARVEY AVE
City,State,Zip:	EL MONTE, CA 917332425
Region:	LA
Permit Category:	T
Facility Id:	004061-004207
Facility Type:	0
Facility Status:	Permit
Area:	3C
Permit Number:	00000408T
Permit Status:	Permit

Name:	SAN GABRIEL VALLEY WATER(DEST)
Address:	11142 GARVEY AVE
City,State,Zip:	EL MONTE, CA 917332425
Region:	LA
Permit Category:	I
Facility Id:	004061-I04207
Facility Type:	00
Facility Status:	Closed
Area:	3C
Permit Number:	00001877X
Permit Status:	Closed

CERS:

Name:	SAN GABRIEL VALLEY WATER COMPANY
Address:	11142 E GARVEY AVE
City,State,Zip:	EL MONTE, CA 91733
Site ID:	216327
CERS ID:	T0603724263
CERS Description:	Leaking Underground Storage Tank Cleanup Site

Affiliation:

Affiliation Type Desc:	Regional Board Caseworker
Entity Name:	YUE RONG - LOS ANGELES RWQCB (REGION 4)
Affiliation Address:	320 W. 4TH ST., SUITE 200
Affiliation City:	Los Angeles
Affiliation State:	CA

Affiliation Type Desc:	Local Agency Caseworker
Entity Name:	TIM SMITH - LOS ANGELES COUNTY
Affiliation Address:	900 S. FREMONT AVE.
Affiliation City:	ALHAMBRA
Affiliation State:	CA

112
WSW
1/2-1
0.559 mi.
2949 ft.

RED & ART'S RADIATOR
11029 E. GARVEY AVE
EL MONTE, CA 91733

Notify 65 **S100179737**
N/A

Relative:
Lower

Actual:
272 ft.

NOTIFY 65:

Name:	RED & ART'S RADIATOR
Address:	11029 E. GARVEY AVE
City,State,Zip:	EL MONTE, CA 91733

113
NW
1/2-1
0.563 mi.
2974 ft.

SAN GABRIEL GROUNDWATER BASIN (1-4)*
10-20 MI E OF L.A. ON HWY 10 IN AZUSA
EL MONTE, CA 91732

ENVIROSTOR **S101272771**
HIST Cal-Sites **N/A**
Cortese

Relative:
Lower

Actual:
284 ft.

ENVIROSTOR:

Name:	SAN GABRIEL GROUNDWATER BASIN (1-4)*
Address:	10-20 MI E OF L.A. ON HWY 10 IN AZUSA
City,State,Zip:	EL MONTE, CA 91732
Facility ID:	19990006
Status:	Active
Status Date:	05/12/2015
Site Code:	301502
Site Type:	Federal Superfund
Site Type Detailed:	State Response or NPL
Acres:	72320
NPL:	YES
Regulatory Agencies:	SMBRP, RWQCB 4 - Los Angeles, US EPA
Lead Agency:	US EPA
Program Manager:	John Childs
Supervisor:	Ajit Vaidya
Division Branch:	Engineering & Special Projects
Assembly:	48
Senate:	22
Restricted Use:	NO
Site Mgmt Req:	NONE SPECIFIED
Funding:	Joint State/Federal-Funded
Latitude:	34.07239
Longitude:	-118.0325
APN:	NONE SPECIFIED
Past Use:	AEROSPACE MANUFACTURING/MAINTENANCE, AEROSPACE ROCKET TESTING/LAUNCH, BATTERY STORAGE, DEGREASING FACILITY, DRY CLEANING, ELECTRIC GENERATION/SUBSTATION, ENGINE TESTING/REPAIR, FIRING RANGE - SMALL ARMS ETC..., FOUNDRY, FUEL - VEHICLE STORAGE/ REFUELING, JUNKYARD, LABORATORIES- UNSPECIFIED, MACHINE SHOP, MANUFACTURED GAS PLANT, MANUFACTURING - CERAMICS, MANUFACTURING - CHEMICALS, MANUFACTURING - ELECTRONIC, MANUFACTURING - INDUSTRIAL MACHINERY, MANUFACTURING - METAL, MANUFACTURING - OTHER, PAINT MANUFACTURING, MANUFACTURING - PAPER, MANUFACTURING - PESTICIDES, MANUFACTURING - PETROLEUM, METAL FINISHING, METAL PLATING - OTHER, PAINT/DEPAINT FACILITY, RECYCLING - DRUM, RESEARCH - AEROSPACE, RETAIL - SERVICE STATION
Potential COC:	Perchlorate Tetrachloroethylene (PCE Trichloroethylene (TCE 1,4-Dioxane N-Nitroso-N-methylethylamine
Confirmed COC:	Perchlorate Tetrachloroethylene (PCE 1,4-Dioxane Trichloroethylene (TCE N-Nitroso-N-methylethylamine
Potential Description:	AQUI, OTH, SOIL, WELL
Alias Name:	*SAN GABRIEL GROUNDWATER BASIN (1-4)
Alias Type:	Alternate Name

SAN GABRIEL GROUNDWATER BASIN (1-4)* (Continued) **S101272771**

Alias Name: SAN GABRIEL GROUNDWATER BASIN (1-4)
Alias Type: Alternate Name
Alias Name: SAN GABRIEL, OVERALL SITE
Alias Type: Alternate Name
Alias Name: 110033609879
Alias Type: EPA (FRS #)
Alias Name: P31035
Alias Type: PCode
Alias Name: 300132
Alias Type: Project Code (Site Code)
Alias Name: 300345
Alias Type: Project Code (Site Code)
Alias Name: 300347
Alias Type: Project Code (Site Code)
Alias Name: 301178
Alias Type: Project Code (Site Code)
Alias Name: 301369
Alias Type: Project Code (Site Code)
Alias Name: 301370
Alias Type: Project Code (Site Code)
Alias Name: 301404
Alias Type: Project Code (Site Code)
Alias Name: 301425
Alias Type: Project Code (Site Code)
Alias Name: 301502
Alias Type: Project Code (Site Code)
Alias Name: 19990006
Alias Type: Envirostor ID Number
Alias Name: 60001335
Alias Type: Envirostor ID Number
Alias Name: 60001336
Alias Type: Envirostor ID Number
Alias Name: 60001337
Alias Type: Envirostor ID Number
Alias Name: 60001338
Alias Type: Envirostor ID Number
Alias Name: 60001339
Alias Type: Envirostor ID Number
Alias Name: 60001340
Alias Type: Envirostor ID Number
Alias Name: http://yosemite.epa.gov/r9/sfund/r9sfdocw.nsf/3dec8ba32523684288257426
00743733/0065ed704ae95ccc88257007005e941e!OpenDocument
Alias Type: External Website Link / URL
Alias Name: https://www.envirostor.dtsc.ca.gov/public/profile_report?global_id=600
01340
Alias Type: External Website Link / URL
Alias Name: https://www.envirostor.dtsc.ca.gov/screens/menu.asp?global_id=60001340
Alias Type: External Website Link / URL

Completed Info:
Completed Area Name: Wellhead Treatment Projects Partially Funded by DTSC
Completed Sub Area Name: Big Dalton Wellhead Treatment Project (aka Baldwin Park Covina Wellhead Treatment Project; aka Covina Wellhead Treatment Project)
Completed Document Type: Remedial Investigation / Feasibility Study
Completed Date: 07/30/1988

Completed Area Name: Preliminary Basinwide Investigation
Completed Document Type: Remedial Action Plan

SAN GABRIEL GROUNDWATER BASIN (1-4)* (Continued) **S101272771**

Completed Date: 05/31/1984

Completed Area Name: Preliminary Basinwide Investigation
Completed Document Type: Remedial Investigation / Feasibility Study
Completed Date: 03/31/1984

Completed Area Name: Operable Units with Completed Investigation & Cleanup
Completed Sub Area Name: Suburban OU (aka Suburban Water Systems/Bartolo Wellfield)
Completed Document Type: Record of Decision
Completed Date: 09/28/1988
Comments: Record of Decision (ROD) was issued by U.S. EPA on September 28, 1988

Completed Area Name: Operable Units with Completed Investigation & Cleanup
Completed Sub Area Name: Suburban OU (aka Suburban Water Systems/Bartolo Wellfield)
Completed Document Type: Record of Decision - Amendment
Completed Date: 09/22/1993

Completed Area Name: Operable Units with Completed Investigation & Cleanup
Completed Sub Area Name: Richwood OU
Completed Document Type: Record of Decision
Completed Date: 05/06/1984

Completed Area Name: Operable Units with Completed Investigation & Cleanup
Completed Sub Area Name: Richwood OU
Completed Document Type: Record of Decision - Amendment
Completed Date: 09/01/1987

Completed Area Name: Operable Units with Completed Investigation & Cleanup
Completed Sub Area Name: Suburban OU (aka Suburban Water Systems/Bartolo Wellfield)
Completed Document Type: Feasibility Study Report
Completed Date: 06/22/1988

Completed Area Name: PROJECT WIDE
Completed Document Type: Other Report
Completed Date: 05/08/1984

Completed Area Name: Area 1
Completed Document Type: 5 Year Review Reports
Completed Date: 09/11/2013

Completed Area Name: PROJECT WIDE
Completed Document Type: Technical Report
Completed Date: 12/01/2002

Completed Area Name: Area 1
Completed Document Type: 5 Year Review Reports
Completed Date: 09/30/2016
Comments: Second Five Year Review, San Gabriel Valley Area 1 Superfund Site

Completed Area Name: Operable Units with Completed Investigation & Cleanup
Completed Sub Area Name: Richwood OU
Completed Document Type: Remedy Constructed: Operating Properly & Successfully
Completed Date: 12/31/1999
Comments: Richwood OU - DTSC oversight of the remedial activities at the Richwood operable unit ended in December 1999 when San Gabriel Valley Water Company took over the responsibility of supplying the Richwood community with an alternative source of clean drinking water.

SAN GABRIEL GROUNDWATER BASIN (1-4)* (Continued) **S101272771**

Completed Area Name: Wellhead Treatment Projects Partially Funded by DTSC
Completed Sub Area Name: City of Monrovia Wellhead Treatment Project
Completed Document Type: Remedial Action Completion Report
Completed Date: 02/12/1996

Completed Area Name: PROJECT WIDE
Completed Document Type: Remedial Action Plan
Completed Date: 06/15/1994

Completed Area Name: Wellhead Treatment Projects Partially Funded by DTSC
Completed Sub Area Name: Big Dalton Wellhead Treatment Project (aka Baldwin Park Covina Wellhead Treatment Project; aka Covina Wellhead Treatment Project)
Completed Document Type: Remedial Design - Preliminary/Intermediate
Completed Date: 10/31/1993

Completed Area Name: Wellhead Treatment Projects Partially Funded by DTSC
Completed Sub Area Name: Big Dalton Wellhead Treatment Project (aka Baldwin Park Covina Wellhead Treatment Project; aka Covina Wellhead Treatment Project)
Completed Document Type: Remedial Action Plan
Completed Date: 06/30/1993

Completed Area Name: PROJECT WIDE
Completed Document Type: Remedial Investigation / Feasibility Study
Completed Date: 07/21/1992

Completed Area Name: Wellhead Treatment Projects Partially Funded by DTSC
Completed Sub Area Name: Arrow Wellhead Treatment Project
Completed Document Type: Remedial Action Completion Report
Completed Date: 01/30/1992

Completed Area Name: Wellhead Treatment Projects Partially Funded by DTSC
Completed Sub Area Name: Big Dalton Wellhead Treatment Project (aka Baldwin Park Covina Wellhead Treatment Project; aka Covina Wellhead Treatment Project)
Completed Document Type: Remedial Design - Preliminary/Intermediate
Completed Date: 07/31/1991

Completed Area Name: Preliminary Basinwide Investigation
Completed Document Type: Remedial Design - Preliminary/Intermediate
Completed Date: 01/31/1989

Completed Area Name: PROJECT WIDE
Completed Document Type: Technical Report
Completed Date: 04/17/1990

Completed Area Name: PROJECT WIDE
Completed Document Type: Letter - Demand
Completed Date: 06/30/1998

Completed Area Name: Wellhead Treatment Projects Partially Funded by DTSC
Completed Sub Area Name: Big Dalton Wellhead Treatment Project (aka Baldwin Park Covina Wellhead Treatment Project; aka Covina Wellhead Treatment Project)
Completed Document Type: Letter - Demand
Completed Date: 12/15/1998

Completed Area Name: Wellhead Treatment Projects Partially Funded by DTSC
Completed Sub Area Name: City of Monrovia Wellhead Treatment Project
Completed Document Type: State/Federal Funded Site Contract

SAN GABRIEL GROUNDWATER BASIN (1-4)* (Continued) **S101272771**

Completed Date: 06/11/1992

Completed Area Name: Wellhead Treatment Projects Partially Funded by DTSC
Completed Sub Area Name: City of Monrovia Wellhead Treatment Project
Completed Document Type: Imminent and/or Substantial Endangerment Order
Completed Date: 12/08/1994

Completed Area Name: Operable Units with Completed Investigation & Cleanup
Completed Sub Area Name: Suburban OU (aka Suburban Water Systems/Bartolo Wellfield)
Completed Document Type: Consent Decree
Completed Date: 04/22/2002

Completed Area Name: Operable Units with Completed Investigation & Cleanup
Completed Sub Area Name: Suburban OU (aka Suburban Water Systems/Bartolo Wellfield)
Completed Document Type: Consent Decree
Completed Date: 09/25/2003

Completed Area Name: Operable Units with Completed Investigation & Cleanup
Completed Sub Area Name: Richwood OU
Completed Document Type: Imminent and/or Subst. Endangerment Determination
Completed Date: 10/31/1985

Completed Area Name: PROJECT WIDE
Completed Document Type: Letter - Demand
Completed Date: 01/13/1998
Comments: Referral letter to AG's office.

Completed Area Name: PROJECT WIDE
Completed Document Type: Correspondence
Completed Date: 02/21/2012
Comments: EPA letter

Future Area Name: PROJECT WIDE
Future Document Type: 5 Year Review Reports
Future Due Date: 2022

Calsite:
Name: SAN GABRIEL GROUNDWATER BASIN (1-4)*
Address: 10-20 MI E OF L.A. ON HWY 10 IN AZUSA
City: EL MONTE
Region: GLENDALE
Facility ID: 19990006
Facility Type: NPJF
Type: NPL SITE, JOINT STATE/FEDERAL-FUNDED
Branch: SB
Branch Name: SO CAL - CYPRESS
State Senate District: 01011983
Status: ANNUAL WORKPLAN (AWP) - ACTIVE SITE
Status Name: ANNUAL WORKPLAN - ACTIVE SITE
Lead Agency: ENVIRONMENTAL PROTECTION AGENCY
NPL: Listed
SIC Code: 99
SIC Name: NONCLASSIFIABLE ESTABLISHMENTS
Groundwater Contamination: Confirmed
Staff Member Responsible for Site: JSPISZMA
Region Water Control Board: LA
Region Water Control Board Name: LOS ANGELES

SAN GABRIEL GROUNDWATER BASIN (1-4)* (Continued) **S101272771**

Lat/Long (dms):	0 0 0 / 0 0 0
State Assembly District Code:	49
State Senate District Code:	24
Facility ID:	19990006
Activity:	RIFS
Activity Name:	REMEDIAL INVESTIGATION / FEASIBILITY STUDY
AWP Code:	B
Proposed Budget:	0
Comments Date:	03311984
Est Person-Yrs to complete:	0
Activity Status:	AWP
Definition of Status:	ANNUAL WORKPLAN - ACTIVE SITE
Liquids Removed (Gals):	0
Liquids Treated (Gals):	0
For Commercial Reuse:	0
For Industrial Reuse:	0
For Residential Reuse:	0
Unknown Type:	0
Facility ID:	19990006
Activity:	RAP
Activity Name:	REMEDIAL ACTION PLAN / RECORD OF DECISION
AWP Code:	B
Proposed Budget:	0
Comments Date:	05311984
Est Person-Yrs to complete:	0
Activity Status:	AWP
Definition of Status:	ANNUAL WORKPLAN - ACTIVE SITE
Liquids Removed (Gals):	0
Liquids Treated (Gals):	0
For Commercial Reuse:	0
For Industrial Reuse:	0
For Residential Reuse:	0
Unknown Type:	0
Facility ID:	19990006
Activity:	RIFS
Activity Name:	REMEDIAL INVESTIGATION / FEASIBILITY STUDY
AWP Code:	C
Proposed Budget:	0
Comments Date:	07301988
Est Person-Yrs to complete:	0
Activity Status:	AWP
Definition of Status:	ANNUAL WORKPLAN - ACTIVE SITE
Liquids Removed (Gals):	0
Liquids Treated (Gals):	0
For Commercial Reuse:	0
For Industrial Reuse:	0
For Residential Reuse:	0
Unknown Type:	0
Facility ID:	19990006
Activity:	RAP
Activity Name:	REMEDIAL ACTION PLAN / RECORD OF DECISION
AWP Code:	C
Proposed Budget:	0
Comments Date:	09301988
Est Person-Yrs to complete:	0
Activity Status:	AWP
Definition of Status:	ANNUAL WORKPLAN - ACTIVE SITE

SAN GABRIEL GROUNDWATER BASIN (1-4)* (Continued) **S101272771**

Liquids Removed (Gals):	0
Liquids Treated (Gals):	0
For Commercial Reuse:	0
For Industrial Reuse:	0
For Residential Reuse:	0
Unknown Type:	0
Facility ID:	19990006
Activity:	DES
Activity Name:	DESIGN
AWP Code:	B
Proposed Budget:	0
Comments Date:	01311989
Est Person-Yrs to complete:	0
Activity Status:	AWP
Definition of Status:	ANNUAL WORKPLAN - ACTIVE SITE
Liquids Removed (Gals):	0
Liquids Treated (Gals):	0
For Commercial Reuse:	0
For Industrial Reuse:	0
For Residential Reuse:	0
Unknown Type:	0
Facility ID:	19990006
Activity:	FRA
Activity Name:	FINAL REMEDIAL ACTION
AWP Code:	B
Proposed Budget:	0
Comments Date:	05301990
Est Person-Yrs to complete:	0
Activity Status:	AWP
Definition of Status:	ANNUAL WORKPLAN - ACTIVE SITE
Liquids Removed (Gals):	0
Liquids Treated (Gals):	0
For Commercial Reuse:	0
For Industrial Reuse:	0
For Residential Reuse:	0
Unknown Type:	0
Facility ID:	19990006
Activity:	DES
Activity Name:	DESIGN
AWP Code:	AW
Proposed Budget:	0
Comments Date:	04301991
Est Person-Yrs to complete:	0
Activity Status:	AWP
Definition of Status:	ANNUAL WORKPLAN - ACTIVE SITE
Liquids Removed (Gals):	0
Liquids Treated (Gals):	0
For Commercial Reuse:	0
For Industrial Reuse:	0
For Residential Reuse:	0
Unknown Type:	0
Facility ID:	19990006
Activity:	DES
Activity Name:	DESIGN
AWP Code:	C
Proposed Budget:	0
Comments Date:	07311991

SAN GABRIEL GROUNDWATER BASIN (1-4)* (Continued) **S101272771**

Est Person-Yrs to complete:	0
Activity Status:	AWP
Definition of Status:	ANNUAL WORKPLAN - ACTIVE SITE
Liquids Removed (Gals):	0
Liquids Treated (Gals):	0
For Commercial Reuse:	0
For Industrial Reuse:	0
For Residential Reuse:	0
Unknown Type:	0
Facility ID:	19990006
Activity:	FRA
Activity Name:	FINAL REMEDIAL ACTION
AWP Code:	AWIMP
Proposed Budget:	0
Comments Date:	01301992
Est Person-Yrs to complete:	0
Activity Status:	AWP
Definition of Status:	ANNUAL WORKPLAN - ACTIVE SITE
Liquids Removed (Gals):	0
Liquids Treated (Gals):	0
For Commercial Reuse:	0
For Industrial Reuse:	0
For Residential Reuse:	0
Unknown Type:	0
Facility ID:	19990006
Activity:	RIFS
Activity Name:	REMEDIAL INVESTIGATION / FEASIBILITY STUDY
AWP Code:	OVALL
Proposed Budget:	0
Comments Date:	07211992
Est Person-Yrs to complete:	0
Activity Status:	AWP
Definition of Status:	ANNUAL WORKPLAN - ACTIVE SITE
Liquids Removed (Gals):	0
Liquids Treated (Gals):	0
For Commercial Reuse:	0
For Industrial Reuse:	0
For Residential Reuse:	0
Unknown Type:	0
Facility ID:	19990006
Activity:	RIFS
Activity Name:	REMEDIAL INVESTIGATION / FEASIBILITY STUDY
AWP Code:	WNMW
Proposed Budget:	0
Comments Date:	09151992
Est Person-Yrs to complete:	0
Activity Status:	AWP
Definition of Status:	ANNUAL WORKPLAN - ACTIVE SITE
Liquids Removed (Gals):	0
Liquids Treated (Gals):	0
For Commercial Reuse:	0
For Industrial Reuse:	0
For Residential Reuse:	0
Unknown Type:	0
Facility ID:	19990006
Activity:	RIFS
Activity Name:	REMEDIAL INVESTIGATION / FEASIBILITY STUDY

SAN GABRIEL GROUNDWATER BASIN (1-4)* (Continued) **S101272771**

AWP Code:	WN
Proposed Budget:	0
Comments Date:	09161992
Est Person-Yrs to complete:	0
Activity Status:	AWP
Definition of Status:	ANNUAL WORKPLAN - ACTIVE SITE
Liquids Removed (Gals):	0
Liquids Treated (Gals):	0
For Commercial Reuse:	0
For Industrial Reuse:	0
For Residential Reuse:	0
Unknown Type:	0
Facility ID:	19990006
Activity:	RAP
Activity Name:	REMEDIAL ACTION PLAN / RECORD OF DECISION
AWP Code:	WNMW
Proposed Budget:	0
Comments Date:	03311993
Est Person-Yrs to complete:	0
Activity Status:	AWP
Definition of Status:	ANNUAL WORKPLAN - ACTIVE SITE
Liquids Removed (Gals):	0
Liquids Treated (Gals):	0
For Commercial Reuse:	0
For Industrial Reuse:	0
For Residential Reuse:	0
Unknown Type:	0
Facility ID:	19990006
Activity:	RAP
Activity Name:	REMEDIAL ACTION PLAN / RECORD OF DECISION
AWP Code:	WNROD
Proposed Budget:	0
Comments Date:	03311993
Est Person-Yrs to complete:	0
Activity Status:	AWP
Definition of Status:	ANNUAL WORKPLAN - ACTIVE SITE
Liquids Removed (Gals):	0
Liquids Treated (Gals):	0
For Commercial Reuse:	0
For Industrial Reuse:	0
For Residential Reuse:	0
Unknown Type:	0
Facility ID:	19990006
Activity:	RAP
Activity Name:	REMEDIAL ACTION PLAN / RECORD OF DECISION
AWP Code:	BD
Proposed Budget:	0
Comments Date:	06301993
Est Person-Yrs to complete:	0
Activity Status:	AWP
Definition of Status:	ANNUAL WORKPLAN - ACTIVE SITE
Liquids Removed (Gals):	0
Liquids Treated (Gals):	0
For Commercial Reuse:	0
For Industrial Reuse:	0
For Residential Reuse:	0
Unknown Type:	0

SAN GABRIEL GROUNDWATER BASIN (1-4)* (Continued) **S101272771**

Facility ID:	19990006
Activity:	DES
Activity Name:	DESIGN
AWP Code:	BDPRD
Proposed Budget:	0
Comments Date:	10311993
Est Person-Yrs to complete:	0
Activity Status:	AWP
Definition of Status:	ANNUAL WORKPLAN - ACTIVE SITE
Liquids Removed (Gals):	0
Liquids Treated (Gals):	0
For Commercial Reuse:	0
For Industrial Reuse:	0
For Residential Reuse:	0
Unknown Type:	0
Facility ID:	19990006
Activity:	RAP
Activity Name:	REMEDIAL ACTION PLAN / RECORD OF DECISION
AWP Code:	BPROD
Proposed Budget:	0
Comments Date:	03311994
Est Person-Yrs to complete:	0
Activity Status:	AWP
Definition of Status:	ANNUAL WORKPLAN - ACTIVE SITE
Liquids Removed (Gals):	0
Liquids Treated (Gals):	0
For Commercial Reuse:	0
For Industrial Reuse:	0
For Residential Reuse:	0
Unknown Type:	0
Facility ID:	19990006
Activity:	CEQA
Activity Name:	CEQA INCLUDING NEGATIVE DECS
AWP Code:	COM
Proposed Budget:	0
Comments Date:	06151994
Est Person-Yrs to complete:	0
Activity Status:	AWP
Definition of Status:	ANNUAL WORKPLAN - ACTIVE SITE
Liquids Removed (Gals):	0
Liquids Treated (Gals):	0
For Commercial Reuse:	0
For Industrial Reuse:	0
For Residential Reuse:	0
Unknown Type:	0
Facility ID:	19990006
Activity:	RAP
Activity Name:	REMEDIAL ACTION PLAN / RECORD OF DECISION
AWP Code:	COM
Proposed Budget:	0
Comments Date:	06151994
Est Person-Yrs to complete:	0
Activity Status:	AWP
Definition of Status:	ANNUAL WORKPLAN - ACTIVE SITE
Liquids Removed (Gals):	0
Liquids Treated (Gals):	0
For Commercial Reuse:	0

SAN GABRIEL GROUNDWATER BASIN (1-4)* (Continued) **S101272771**

For Industrial Reuse:	0
For Residential Reuse:	0
Unknown Type:	0
Facility ID:	19990006
Activity:	DES
Activity Name:	DESIGN
AWP Code:	COM
Proposed Budget:	0
Comments Date:	12151994
Est Person-Yrs to complete:	0
Activity Status:	AWP
Definition of Status:	ANNUAL WORKPLAN - ACTIVE SITE
Liquids Removed (Gals):	0
Liquids Treated (Gals):	0
For Commercial Reuse:	0
For Industrial Reuse:	0
For Residential Reuse:	0
Unknown Type:	0
Facility ID:	19990006
Activity:	RIFS
Activity Name:	REMEDIAL INVESTIGATION / FEASIBILITY STUDY
AWP Code:	PV
Proposed Budget:	0
Comments Date:	05301997
Est Person-Yrs to complete:	0
Activity Status:	AWP
Definition of Status:	ANNUAL WORKPLAN - ACTIVE SITE
Liquids Removed (Gals):	0
Liquids Treated (Gals):	0
For Commercial Reuse:	0
For Industrial Reuse:	0
For Residential Reuse:	0
Unknown Type:	0
Facility ID:	19990006
Activity:	RMDL
Activity Name:	REMEDIAL ACTION (RAP REQUIRED)
AWP Code:	COM
Proposed Budget:	0
Comments Date:	02121996
Est Person-Yrs to complete:	0
Activity Status:	AWP
Definition of Status:	ANNUAL WORKPLAN - ACTIVE SITE
Liquids Removed (Gals):	0
Liquids Treated (Gals):	0
Removal Action Certification:	N
For Commercial Reuse:	0
For Industrial Reuse:	0
For Residential Reuse:	0
Unknown Type:	0
Facility ID:	19990006
Activity:	RMDL
Activity Name:	REMEDIAL ACTION (RAP REQUIRED)
AWP Code:	BP-B6
Proposed Budget:	0
Comments Date:	02182004
Est Person-Yrs to complete:	0
Activity Status:	AWP

SAN GABRIEL GROUNDWATER BASIN (1-4)* (Continued) **S101272771**

Definition of Status:	ANNUAL WORKPLAN - ACTIVE SITE
Liquids Removed (Gals):	0
Liquids Treated (Gals):	0
Removal Action Certification:	N
For Commercial Reuse:	0
For Industrial Reuse:	0
For Residential Reuse:	0
Unknown Type:	0
Facility ID:	19990006
Activity:	DES
Activity Name:	DESIGN
AWP Code:	BP-B6
Proposed Budget:	0
Comments Date:	03312003
Est Person-Yrs to complete:	0.32000
Estimated Size:	L
Activity Status:	AWP
Definition of Status:	ANNUAL WORKPLAN - ACTIVE SITE
Liquids Removed (Gals):	0
Liquids Treated (Gals):	0
For Commercial Reuse:	0
For Industrial Reuse:	0
For Residential Reuse:	0
Unknown Type:	0
Facility ID:	19990006
Activity:	RAP
Activity Name:	REMEDIAL ACTION PLAN / RECORD OF DECISION
AWP Code:	PV
Proposed Budget:	0
Comments Date:	09301998
Est Person-Yrs to complete:	0
Activity Status:	AWP
Definition of Status:	ANNUAL WORKPLAN - ACTIVE SITE
Liquids Removed (Gals):	0
Liquids Treated (Gals):	0
For Commercial Reuse:	0
For Industrial Reuse:	0
For Residential Reuse:	0
Unknown Type:	0
Facility ID:	19990006
Activity:	DES
Activity Name:	DESIGN
AWP Code:	PV
Proposed Budget:	0
AWP Completion Date:	09302005
Est Person-Yrs to complete:	0
Activity Status:	AWP
Definition of Status:	ANNUAL WORKPLAN - ACTIVE SITE
Liquids Removed (Gals):	0
Liquids Treated (Gals):	0
For Commercial Reuse:	0
For Industrial Reuse:	0
For Residential Reuse:	0
Unknown Type:	0
Facility ID:	19990006
Activity:	RMDL
Activity Name:	REMEDIAL ACTION (RAP REQUIRED)

SAN GABRIEL GROUNDWATER BASIN (1-4)* (Continued) **S101272771**

AWP Code:	PV
Proposed Budget:	0
AWP Completion Date:	09302006
Est Person-Yrs to complete:	0
Activity Status:	AWP
Definition of Status:	ANNUAL WORKPLAN - ACTIVE SITE
Liquids Removed (Gals):	0
Liquids Treated (Gals):	0
For Commercial Reuse:	0
For Industrial Reuse:	0
For Residential Reuse:	0
Unknown Type:	0
Facility ID:	19990006
Activity:	OM
Activity Name:	OPERATION & MAINTENANCE
AWP Code:	WN
Proposed Budget:	1640000
AWP Completion Date:	06302032
Est Person-Yrs to complete:	0
Estimated Size:	L
Activity Status:	AWP
Definition of Status:	ANNUAL WORKPLAN - ACTIVE SITE
Liquids Removed (Gals):	0
Liquids Treated (Gals):	0
For Commercial Reuse:	0
For Industrial Reuse:	0
For Residential Reuse:	0
Unknown Type:	0
Facility ID:	19990006
Activity:	OM
Activity Name:	OPERATION & MAINTENANCE
AWP Code:	RICHW
Proposed Budget:	0
Comments Date:	12311999
Est Person-Yrs to complete:	0
Estimated Size:	L
Activity Status:	AWP
Definition of Status:	ANNUAL WORKPLAN - ACTIVE SITE
Liquids Removed (Gals):	0
Liquids Treated (Gals):	0
For Commercial Reuse:	0
For Industrial Reuse:	0
For Residential Reuse:	0
Unknown Type:	0
Facility ID:	19990006
Activity:	RIFS
Activity Name:	REMEDIAL INVESTIGATION / FEASIBILITY STUDY
AWP Code:	EM
Proposed Budget:	0
Comments Date:	04301998
Est Person-Yrs to complete:	0
Activity Status:	AWP
Definition of Status:	ANNUAL WORKPLAN - ACTIVE SITE
Liquids Removed (Gals):	0
Liquids Treated (Gals):	0
For Commercial Reuse:	0
For Industrial Reuse:	0

SAN GABRIEL GROUNDWATER BASIN (1-4)* (Continued) **S101272771**

For Residential Reuse:	0
Unknown Type:	0
Facility ID:	19990006
Activity:	RAP
Activity Name:	REMEDIAL ACTION PLAN / RECORD OF DECISION
AWP Code:	EM
Proposed Budget:	0
Comments Date:	06241999
Est Person-Yrs to complete:	0
Activity Status:	AWP
Definition of Status:	ANNUAL WORKPLAN - ACTIVE SITE
Liquids Removed (Gals):	0
Liquids Treated (Gals):	0
For Commercial Reuse:	0
For Industrial Reuse:	0
For Residential Reuse:	0
Unknown Type:	0
Facility ID:	19990006
Activity:	RMDL
Activity Name:	REMEDIAL ACTION (RAP REQUIRED)
AWP Code:	EM
Proposed Budget:	0
AWP Completion Date:	09302006
Est Person-Yrs to complete:	0
Activity Status:	AWP
Definition of Status:	ANNUAL WORKPLAN - ACTIVE SITE
Liquids Removed (Gals):	0
Liquids Treated (Gals):	0
For Commercial Reuse:	0
For Industrial Reuse:	0
For Residential Reuse:	0
Unknown Type:	0
Facility ID:	19990006
Activity:	RIFS
Activity Name:	REMEDIAL INVESTIGATION / FEASIBILITY STUDY
AWP Code:	SEM
Proposed Budget:	0
Comments Date:	04071999
Est Person-Yrs to complete:	0
Activity Status:	AWP
Definition of Status:	ANNUAL WORKPLAN - ACTIVE SITE
Liquids Removed (Gals):	0
Liquids Treated (Gals):	0
For Commercial Reuse:	0
For Industrial Reuse:	0
For Residential Reuse:	0
Unknown Type:	0
Facility ID:	19990006
Activity:	RAP
Activity Name:	REMEDIAL ACTION PLAN / RECORD OF DECISION
AWP Code:	SEM
Proposed Budget:	0
Comments Date:	09282000
Est Person-Yrs to complete:	0
Activity Status:	AWP
Definition of Status:	ANNUAL WORKPLAN - ACTIVE SITE
Liquids Removed (Gals):	0

SAN GABRIEL GROUNDWATER BASIN (1-4)* (Continued) **S101272771**

Liquids Treated (Gals):	0
For Commercial Reuse:	0
For Industrial Reuse:	0
For Residential Reuse:	0
Unknown Type:	0
Facility ID:	19990006
Activity:	RAP
Activity Name:	REMEDIAL ACTION PLAN / RECORD OF DECISION
AWP Code:	WN
Proposed Budget:	0
Comments Date:	11101999
Est Person-Yrs to complete:	0
Activity Status:	AWP
Definition of Status:	ANNUAL WORKPLAN - ACTIVE SITE
Liquids Removed (Gals):	0
Liquids Treated (Gals):	0
For Commercial Reuse:	0
For Industrial Reuse:	0
For Residential Reuse:	0
Unknown Type:	0
Facility ID:	19990006
Activity:	DES
Activity Name:	DESIGN
AWP Code:	WN
Proposed Budget:	0
Comments Date:	03082001
Est Person-Yrs to complete:	0
Activity Status:	AWP
Definition of Status:	ANNUAL WORKPLAN - ACTIVE SITE
Liquids Removed (Gals):	0
Liquids Treated (Gals):	0
For Commercial Reuse:	0
For Industrial Reuse:	0
For Residential Reuse:	0
Unknown Type:	0
Facility ID:	19990006
Activity:	RMDL
Activity Name:	REMEDIAL ACTION (RAP REQUIRED)
AWP Code:	WNOU
Proposed Budget:	0
Comments Date:	09302003
Est Person-Yrs to complete:	0
Activity Status:	AWP
Definition of Status:	ANNUAL WORKPLAN - ACTIVE SITE
Liquids Removed (Gals):	0
Liquids Treated (Gals):	0
For Commercial Reuse:	0
For Industrial Reuse:	0
For Residential Reuse:	0
Unknown Type:	0
Facility ID:	19990006
Activity:	ENFFU
Activity Name:	ENFORCEMENT FOLLOW UP, AG OR DA REFERRAL, ETC.
AWP Code:	SFSUB
Proposed Budget:	0
Comments Date:	06301998
Est Person-Yrs to complete:	0

SAN GABRIEL GROUNDWATER BASIN (1-4)* (Continued) **S101272771**

Activity Status:	AWP
Definition of Status:	ANNUAL WORKPLAN - ACTIVE SITE
Liquids Removed (Gals):	0
Liquids Treated (Gals):	0
For Commercial Reuse:	0
For Industrial Reuse:	0
For Residential Reuse:	0
Unknown Type:	0
Facility ID:	19990006
Activity:	ENFFU
Activity Name:	ENFORCEMENT FOLLOW UP, AG OR DA REFERRAL, ETC.
AWP Code:	SFARR
Proposed Budget:	0
Comments Date:	06301998
Est Person-Yrs to complete:	0
Activity Status:	AWP
Definition of Status:	ANNUAL WORKPLAN - ACTIVE SITE
Liquids Removed (Gals):	0
Liquids Treated (Gals):	0
For Commercial Reuse:	0
For Industrial Reuse:	0
For Residential Reuse:	0
Unknown Type:	0
Facility ID:	19990006
Activity:	ENFFU
Activity Name:	ENFORCEMENT FOLLOW UP, AG OR DA REFERRAL, ETC.
AWP Code:	SFBD
Proposed Budget:	0
Comments Date:	12151998
Est Person-Yrs to complete:	0
Activity Status:	AWP
Definition of Status:	ANNUAL WORKPLAN - ACTIVE SITE
Liquids Removed (Gals):	0
Liquids Treated (Gals):	0
For Commercial Reuse:	0
For Industrial Reuse:	0
For Residential Reuse:	0
Unknown Type:	0
Facility ID:	19990006
Activity:	DES
Activity Name:	DESIGN
AWP Code:	SEM
Proposed Budget:	0
AWP Completion Date:	09302005
Est Person-Yrs to complete:	0
Activity Status:	AWP
Definition of Status:	ANNUAL WORKPLAN - ACTIVE SITE
Liquids Removed (Gals):	0
Liquids Treated (Gals):	0
For Commercial Reuse:	0
For Industrial Reuse:	0
For Residential Reuse:	0
Unknown Type:	0
Facility ID:	19990006
Activity:	DES
Activity Name:	DESIGN
AWP Code:	EM

SAN GABRIEL GROUNDWATER BASIN (1-4)* (Continued) **S101272771**

Proposed Budget:	0
AWP Completion Date:	09302005
Est Person-Yrs to complete:	0
Activity Status:	AWP
Definition of Status:	ANNUAL WORKPLAN - ACTIVE SITE
Liquids Removed (Gals):	0
Liquids Treated (Gals):	0
For Commercial Reuse:	0
For Industrial Reuse:	0
For Residential Reuse:	0
Unknown Type:	0
Facility ID:	19990006
Activity:	ENFFU
Activity Name:	ENFORCEMENT FOLLOW UP, AG OR DA REFERRAL, ETC.
AWP Code:	SFBP
Proposed Budget:	0
Comments Date:	06301999
Est Person-Yrs to complete:	0
Activity Status:	AWP
Definition of Status:	ANNUAL WORKPLAN - ACTIVE SITE
Liquids Removed (Gals):	0
Liquids Treated (Gals):	0
For Commercial Reuse:	0
For Industrial Reuse:	0
For Residential Reuse:	0
Unknown Type:	0
Facility ID:	19990006
Activity:	ENFFU
Activity Name:	ENFORCEMENT FOLLOW UP, AG OR DA REFERRAL, ETC.
AWP Code:	SFCOM
Proposed Budget:	0
Comments Date:	06301999
Est Person-Yrs to complete:	0
Activity Status:	AWP
Definition of Status:	ANNUAL WORKPLAN - ACTIVE SITE
Liquids Removed (Gals):	0
Liquids Treated (Gals):	0
For Commercial Reuse:	0
For Industrial Reuse:	0
For Residential Reuse:	0
Unknown Type:	0
Facility ID:	19990006
Activity:	RMDL
Activity Name:	REMEDIAL ACTION (RAP REQUIRED)
AWP Code:	SEM
Proposed Budget:	0
AWP Completion Date:	09302006
Est Person-Yrs to complete:	0
Activity Status:	AWP
Definition of Status:	ANNUAL WORKPLAN - ACTIVE SITE
Liquids Removed (Gals):	0
Liquids Treated (Gals):	0
For Commercial Reuse:	0
For Industrial Reuse:	0
For Residential Reuse:	0
Unknown Type:	0
Facility ID:	19990006

SAN GABRIEL GROUNDWATER BASIN (1-4)* (Continued) **S101272771**

Activity:	DES
Activity Name:	DESIGN
AWP Code:	BP-B5
Proposed Budget:	0
AWP Completion Date:	09302005
Est Person-Yrs to complete:	0
Activity Status:	AWP
Definition of Status:	ANNUAL WORKPLAN - ACTIVE SITE
Liquids Removed (Gals):	0
Liquids Treated (Gals):	0
For Commercial Reuse:	0
For Industrial Reuse:	0
For Residential Reuse:	0
Unknown Type:	0
Facility ID:	19990006
Activity:	DES
Activity Name:	DESIGN
AWP Code:	BP-AL
Proposed Budget:	0
Comments Date:	08082003
Est Person-Yrs to complete:	0
Activity Status:	AWP
Definition of Status:	ANNUAL WORKPLAN - ACTIVE SITE
Liquids Removed (Gals):	0
Liquids Treated (Gals):	0
For Commercial Reuse:	0
For Industrial Reuse:	0
For Residential Reuse:	0
Unknown Type:	0
Facility ID:	19990006
Activity:	RMDL
Activity Name:	REMEDIAL ACTION (RAP REQUIRED)
AWP Code:	BP-B5
Proposed Budget:	0
AWP Completion Date:	09302005
Est Person-Yrs to complete:	0
Activity Status:	AWP
Definition of Status:	ANNUAL WORKPLAN - ACTIVE SITE
Liquids Removed (Gals):	0
Liquids Treated (Gals):	0
For Commercial Reuse:	0
For Industrial Reuse:	0
For Residential Reuse:	0
Unknown Type:	0
Facility ID:	19990006
Activity:	RMDL
Activity Name:	REMEDIAL ACTION (RAP REQUIRED)
AWP Code:	BP-AL
Proposed Budget:	0
AWP Completion Date:	06302005
Comments Date:	10012004
Est Person-Yrs to complete:	0
Activity Status:	AWP
Definition of Status:	ANNUAL WORKPLAN - ACTIVE SITE
Liquids Removed (Gals):	0
Liquids Treated (Gals):	0
Activity Comments:	THE GROUNDWATER REMEDIATION EXTRACTION RATE IS 7800 GPM.

SAN GABRIEL GROUNDWATER BASIN (1-4)* (Continued) **S101272771**

For Commercial Reuse:	0
For Industrial Reuse:	0
For Residential Reuse:	0
Unknown Type:	0
Facility ID:	19990006
Activity:	ENFFU
Activity Name:	ENFORCEMENT FOLLOW UP, AG OR DA REFERRAL, ETC.
AWP Code:	PVSOF
Proposed Budget:	0
Comments Date:	09142001
Est Person-Yrs to complete:	0
Activity Status:	AWP
Definition of Status:	ANNUAL WORKPLAN - ACTIVE SITE
Liquids Removed (Gals):	0
Liquids Treated (Gals):	0
For Commercial Reuse:	0
For Industrial Reuse:	0
For Residential Reuse:	0
Unknown Type:	0
Facility ID:	19990006
Activity:	ENFFU
Activity Name:	ENFORCEMENT FOLLOW UP, AG OR DA REFERRAL, ETC.
AWP Code:	EMSOF
Proposed Budget:	0
Comments Date:	10012001
Est Person-Yrs to complete:	0
Activity Status:	AWP
Definition of Status:	ANNUAL WORKPLAN - ACTIVE SITE
Liquids Removed (Gals):	0
Liquids Treated (Gals):	0
For Commercial Reuse:	0
For Industrial Reuse:	0
For Residential Reuse:	0
Unknown Type:	0
Facility ID:	19990006
Activity:	OM
Activity Name:	OPERATION & MAINTENANCE
AWP Code:	BP-B6
Proposed Budget:	0
AWP Completion Date:	06302032
Est Person-Yrs to complete:	0
Activity Status:	AWP
Definition of Status:	ANNUAL WORKPLAN - ACTIVE SITE
Liquids Removed (Gals):	0
Liquids Treated (Gals):	0
For Commercial Reuse:	0
For Industrial Reuse:	0
For Residential Reuse:	0
Unknown Type:	0
Facility ID:	19990006
Activity:	OM
Activity Name:	OPERATION & MAINTENANCE
AWP Code:	BP-AL
Proposed Budget:	0
AWP Completion Date:	06302032
Est Person-Yrs to complete:	0
Activity Status:	AWP

SAN GABRIEL GROUNDWATER BASIN (1-4)* (Continued) **S101272771**

Definition of Status:	ANNUAL WORKPLAN - ACTIVE SITE
Liquids Removed (Gals):	0
Liquids Treated (Gals):	0
For Commercial Reuse:	0
For Industrial Reuse:	0
For Residential Reuse:	0
Unknown Type:	0
Facility ID:	19990006
Activity:	OM
Activity Name:	OPERATION & MAINTENANCE
AWP Code:	BP-B5
Proposed Budget:	0
AWP Completion Date:	06302032
Est Person-Yrs to complete:	0
Activity Status:	AWP
Definition of Status:	ANNUAL WORKPLAN - ACTIVE SITE
Liquids Removed (Gals):	0
Liquids Treated (Gals):	0
For Commercial Reuse:	0
For Industrial Reuse:	0
For Residential Reuse:	0
Unknown Type:	0
Facility ID:	19990006
Activity:	PRP
Activity Name:	POTENTIAL RESPONSIBLE PARTY SEARCH
AWP Code:	PV
Proposed Budget:	0
Comments Date:	09292000
Est Person-Yrs to complete:	0
Activity Status:	AWP
Definition of Status:	ANNUAL WORKPLAN - ACTIVE SITE
Liquids Removed (Gals):	0
Liquids Treated (Gals):	0
For Commercial Reuse:	0
For Industrial Reuse:	0
For Residential Reuse:	0
Unknown Type:	0
Facility ID:	19990006
Activity:	PRP
Activity Name:	POTENTIAL RESPONSIBLE PARTY SEARCH
AWP Code:	BP
Proposed Budget:	0
Comments Date:	05311997
Est Person-Yrs to complete:	0
Activity Status:	AWP
Definition of Status:	ANNUAL WORKPLAN - ACTIVE SITE
Liquids Removed (Gals):	0
Liquids Treated (Gals):	0
For Commercial Reuse:	0
For Industrial Reuse:	0
For Residential Reuse:	0
Unknown Type:	0
Facility ID:	19990006
Activity:	PRP
Activity Name:	POTENTIAL RESPONSIBLE PARTY SEARCH
AWP Code:	EM
Proposed Budget:	0

SAN GABRIEL GROUNDWATER BASIN (1-4)* (Continued) **S101272771**

Comments Date:	07312001
Est Person-Yrs to complete:	0
Activity Status:	AWP
Definition of Status:	ANNUAL WORKPLAN - ACTIVE SITE
Liquids Removed (Gals):	0
Liquids Treated (Gals):	0
For Commercial Reuse:	0
For Industrial Reuse:	0
For Residential Reuse:	0
Unknown Type:	0
Facility ID:	19990006
Activity:	PRP
Activity Name:	POTENTIAL RESPONSIBLE PARTY SEARCH
AWP Code:	SEM
Proposed Budget:	0
Comments Date:	02282002
Est Person-Yrs to complete:	0
Activity Status:	AWP
Definition of Status:	ANNUAL WORKPLAN - ACTIVE SITE
Liquids Removed (Gals):	0
Liquids Treated (Gals):	0
For Commercial Reuse:	0
For Industrial Reuse:	0
For Residential Reuse:	0
Unknown Type:	0
Facility ID:	19990006
Activity:	COST
Activity Name:	COST RECOVERY
AWP Code:	BP
Proposed Budget:	0
Comments Date:	09172002
Est Person-Yrs to complete:	0
Activity Status:	AWP
Definition of Status:	ANNUAL WORKPLAN - ACTIVE SITE
Liquids Removed (Gals):	0
Liquids Treated (Gals):	0
For Commercial Reuse:	0
For Industrial Reuse:	0
For Residential Reuse:	0
Unknown Type:	0
Facility ID:	19990006
Activity:	COST
Activity Name:	COST RECOVERY
AWP Code:	BP
Proposed Budget:	0
Comments Date:	09302002
Est Person-Yrs to complete:	0
Activity Status:	AWP
Definition of Status:	ANNUAL WORKPLAN - ACTIVE SITE
Liquids Removed (Gals):	0
Liquids Treated (Gals):	0
For Commercial Reuse:	0
For Industrial Reuse:	0
For Residential Reuse:	0
Unknown Type:	0
Facility ID:	19990006
Activity:	COST

SAN GABRIEL GROUNDWATER BASIN (1-4)* (Continued) **S101272771**

Activity Name:	COST RECOVERY
AWP Code:	SUBOU
Proposed Budget:	0
Comments Date:	11052002
Est Person-Yrs to complete:	0
Activity Status:	AWP
Definition of Status:	ANNUAL WORKPLAN - ACTIVE SITE
Liquids Removed (Gals):	0
Liquids Treated (Gals):	0
For Commercial Reuse:	0
For Industrial Reuse:	0
For Residential Reuse:	0
Unknown Type:	0
Facility ID:	19990006
Activity:	COST
Activity Name:	COST RECOVERY
AWP Code:	SUBOU
Proposed Budget:	0
Comments Date:	11052002
Est Person-Yrs to complete:	0
Activity Status:	AWP
Definition of Status:	ANNUAL WORKPLAN - ACTIVE SITE
Liquids Removed (Gals):	0
Liquids Treated (Gals):	0
For Commercial Reuse:	0
For Industrial Reuse:	0
For Residential Reuse:	0
Unknown Type:	0
Alternate Address:	EL MONTE AREA
Alternate City,St,Zip:	EL MONTE, CA 91732
Alternate Address:	10-20 MI E OF L.A. ON HWY 10 IN AZUSA
Alternate City,St,Zip:	EL MONTE, CA 91732

Background Info:

The San Gabriel Valley Groundwater Basin is located approximately ten to twenty miles east of downtown Los Angeles in Los Angeles County. The Basin covers an area of approximately 167 square miles and represents 90% of the source of drinking water supply for over one million residents. The San Gabriel Basin also includes industrial and commercial sources as well as undeveloped areas.

Forty-five different water purveyors extract groundwater in the Basin for use as municipal water supply. A number of additional commercial/industrial users also extract and use groundwater from the basin.

In 1979, volatile organic compounds (VOCs) were discovered in the Baldwin Park area. Subsequent testing found that VOC contamination was widely distributed throughout the Basin, and were determined to pose a significant threat to the groundwater resources in the area.

Contaminants of concern (COCs) originally included perchloroethylene (PCE), trichloroethylene (TCE), 1,2 dichlorethane (1,2 DCA), carbon tetrachloride (CTC). In 1997, perchlorate was discovered in the Baldwin Park area of the Basin. Since that time, 1,4-dioxane and N-nitrosodimethylamine (NDMA) have also been discovered in the groundwater of the basin. Perchlorate, NDMA and 1,4-dioxane have subsequently been added to the list of contaminants of concern.

SAN GABRIEL GROUNDWATER BASIN (1-4)* (Continued) **S101272771**

U.S. EPA believes that the source of this contamination initially stems from an increase in industrial activity during World War II, followed by rapid industrial and residential growth during the post-war period. Perchlorate is used in the manufacturing of solid rocket fuels. NDMA is associated with the production of liquid rocket fuel. 1,4-dioxane has been used as a stabilizer in chlorinated solvents.
In 1984, U.S. EPA listed the San Gabriel Groundwater Basin on the National Priority List (NPL) under the Comprehensive Environmental Response, Compensation and Liability Act (CERCLA). U.S. EPA subsequently broke the site down into "operable units" (OUs) to better focus investigative and cleanup efforts in the San Gabriel Groundwater Basin, as follows:
o Richwood
o Whittier Narrows
o Suburban Water System/Bartolo Well Field
o Baldwin Park
o Puente Valley
o El Monte
o South El Monte
o Alhambra
For NPL sites, DTSC serves in a support role to U.S. EPA. In this capacity, DTSC provides in-depth review of data and other technical submissions, and must provide formal concurrence at each stage of the remedy selection process.
DTSC is also responsible for assuring that state regulatory standards are met. In the case of a "fund lead" remedy, DTSC also has an obligation to pay 10% of the construction costs for the selected remedy. DTSC is also required to take over financial responsibility for operation and maintenance (O&M) of the remedy after a specified period of time (either one year or 10 years), depending on the type of remedy selected.
CURRRENT & PLANNED SITE ACTIVITIES:
As of January 2003, U.S. EPA is conducting investigation and cleanup activities of the operable units (Baldwin Park, Whittier Narrows, Puente Valley, El Monte and South El Monte). U.S. EPA has also begun preliminary assessment of contamination in the Alhambra OU. A detailed discussion of current and planned activities at the five operable units is presented below:
1. Whittier Narrows Operable Unit:
The Whittier Narrows is an underground geological formation that consists primarily of stream deposited sediments which serve a channel to groundwater leaving the Basin. Most surface and groundwater leaving the San Gabriel Groundwater Basin flows naturally through the Whittier Narrows and discharges into the Central Groundwater Basin, located directly down gradient from Whittier Narrows.
U.S. EPA's primary objective for creating the Whittier Narrows operable unit was to provide early warning should contaminants from the San Gabriel Basin pose a threat to the groundwater resources of the Central Groundwater Basin.
In 1993, U.S. EPA issued a "no action" Record of Decision (ROD) for the Whittier Narrows OU which set up a groundwater monitoring program as the preferred alternative. In 1997, U.S. EPA found that VOCs in the Whittier Narrows monitoring wells had increased to concentrations approaching and/or in some cases, exceeding the maximum contaminant levels (MCLs) for VOCs. U.S. EPA

SAN GABRIEL GROUNDWATER BASIN (1-4)* (Continued) **S101272771**

subsequently made the decision to move forward with a fund-lead remedy for the Whittier Narrows operable unit.
In November 1999, U.S. EPA amended the ROD and selected construction and operation of an 11,000 gallon per minute groundwater extraction and treatment as the preferred remedy. Groundwater was to be treated to drinking water standards and to be used to augment drinking water supplies.
Design of the remedy was completed in March 2001. During the design process, DTSC made technical recommendations to U.S. EPA that will provide additional flexibility to the system and significantly lower the annual operations and maintenance costs.
U.S. EPA initiated construction on the treatment plant in June 2001 and was essentially completed in May 2002. As of January 2003, U.S. EPA is in the process of finalizing a Memorandum of Agreement (MOA) with the City of Whittier to serve as operator of the plant for the first 10 years of operation. The California Department of Health Services is in the process of finalizing the drinking water permit necessary to re-use the treated water for drinking water supply.
DTSC is contributing ten percent of the construction costs for was issued in September 1998. The selected remedy for the PVOU includes extraction, containment and treatment of contaminated groundwater in the shallow and intermediate zones at the mouth of Puente Valley.
The ROD estimated that the remedy would cost something on the order of $27.5 million dollars.
U.S. EPA issued Special Notice letters to 56 potentially responsible parties (PRPs) in September 2000. RD/RA negotiations began in December 2000. A group of PRPs, lead by Northrup Grummon, will be performing the cleanup work in the intermediate zone. A second group of PRPs will be designing and implementing the remedy for the shallow zone.
Since the ROD was issued in September 1988, both the shallow and intermediate plumes have spread. As of January 2003, U.S. EPA and the PRP groups are conducting additional site investigation activities aimed at defining the new plume boundaries in both the shallow and intermediate zones. As a result, the projected date for initiation of design phase for the intermediate zone remedy has been extended to April 2003.
4. El Monte Operable Unit
The El Monte OU includes portions of the cities of El Monte, Rosemead and Temple City. The El Monte OU was established to address the relatively high concentrations of volatile organic compounds (VOCs) which underlay the El Monte and South El Monte area.
U.S. EPA issued its Record of Decision (ROD) for the El Monte OU in June 1999. The cleanup plan required that groundwater contamination in the shallow and deeper portion of the aquifer be contained so that further migration of contaminants is prevented.
However, the discovery of perchlorate and other emergent contaminants in the El Monte OU led U.S. EPA to issue an "Explanation of Significant Difference" (ESD) in August 2002. The ESD amends the original ROD by addressing cleanup of perchlorate, NDMA and 1-4-dioxane.
5. South El Monte Operable Unit
The South El Monte Operable Unit includes portions of the

SAN GABRIEL GROUNDWATER BASIN (1-4)* (Continued) **S101272771**

cities of South El Monte, El Monte and Rosemead. The South El Monte Operable Unit was established in order to further protect the Whittier Narrows portion of the aquifer from migration of contaminants from the upgradient of the basin. Sampling performed by U.S. EPA has indicated that some of the shallow zone contamination and much of the intermediate zone contamination migrate in a southernly direction towards the Whittier Narrows. However, a portion of the intermediate zone contamination flows in a westerly direction.
U.S. EPA issued the Record of Decision (ROD) for the South El Monte Operable Unit in September 2000. The preferred alternative outlined in the ROD calls for containment of groundwater contaminated with VOCs in the intermediate zone in the western portion of the South El Monte OU. The ROD assumes the southernly component of the containment will migrate into the Whittier Narrows OU, where it will be captured and treated by the Whittier Narrows extraction and treatment plant. However, since issuance of the ROD, perchlorate, 1,4-Dioxane, NDMA and hexavalent chromium have also been detected in the South El Monte OU, leading to a need to update the cleanup plan for the South El Monte OU as well.
In July 1999, a group of PRPs and the San Gabriel Basin Water Quality Authority (WQA) completed construction of an "early action" remedial project known as the South El Monte Shallow Barrier Project. The Shallow Barrier Project consists of a 1000 gallon per minute (gpm) extraction and treatment system which includes treatment modules for both peroxide and 1,4-dioxane.
In February 2001, U.S. EPA sent special notice letters to a group of 67 PRPs, initiating the beginning of RD/RA Consent Decree Negotiations. However, perchlorate, 1,4-dioxane, NDMA, and hexavalent chromium have also been detected in the South El Monte OU.
In July 2002, a group of PRPs and three local water purveyors entered into an agreement to fund portions of the remedy. The PRPs who are signatory for this agreement will provide funding to the water suppliers to construct additional extraction wells, wellhead treatment units and other system upgrades aimed at removal and treatment of perchlorate and 1,4-dioxane.
6. Richwood Mutual Operable Unit
The Richwood OU was established to address contamination in two supply wells operated by the Richwood Mutual Water Company. The Richwood Mutual Water Company was a small privately owned water company, which supplied drinking water to the 250 residents in the Richwood community in South El Monte.
In May 1984, U.S. EPA issued a Record of Decision for the Richwood OU which mandated construction of a wellhead treatment plant to service the wells operated by the Richwood Mutual Water Company.
In 1987, U.S. EPA designed and constructed a wellhead treatment plant for the two Richwood supply wells. DTSC contributed $150,000 to pay its 10% cost share for construction of the facility required under the Comprehensive Environmental Response Liability and Compensation Act (CERCLA). Construction of the Richwood wellhead treatment system was completed in 1992, and authority for operation and maintenance (O&M) was formally transferred to DTSC in 1993. In 1994

SAN GABRIEL GROUNDWATER BASIN (1-4)* (Continued) **S101272771**

DTSC made the decision to provide the Richwood community with an alternative source of drinking water after experiencing numerous difficulties in keeping the plant operational. DTSC purchased drinking water for the community until 1999, when the San Gabriel Valley Water Company was able to provide a permanent source of drinking water for the community.
During the period between March 1994 and December 1999, DTSC provided approximately $379,000 in state funds for the Richwood community. In 1998, DTSC was able to provide an additional $185,000 in state funding to perform a variety of system upgrades so that transfer of responsibility for providing drinking water to the Richwood Community could be permanently taken over by the San Gabriel Valley Water Company. This transfer took place in December 1999. This action also effectively ended the Department's financial obligation under CERCLA for O&M of the remedy.
PRP's were ever identified for the Richwood OU. Costs for remedial efforts at Richwood came out of funding set aside for orphan share sites.
7. Suburban Operable Unit
In October 1986, Suburban Water Systems (SWS) contacted EPA concerning contamination in their Bartolo well field in the Whittier Narrows area. The Bartolo wells serve a population of approximately 70,000 residents in the City of Whittier.
EPA subsequently identified the Suburban Water Systems/Bartolo well field as an operable unit. U.S. EPA issued the Record of Decision in 1988, and began design of a wellhead treatment plant as the selected remedy. The Design was completed in July 1991. However, in October 1991, U.S. EPA conducted additional sampling of the Suburban wells and found that VOC concentrations decreased to below the Maximum Contaminant Levels (MCLs). U.S. EPA subsequently made the decision not to move forward with construction of the remedy. In 1993 EPA amended the Whittier Narrows ROD in order to construct a monitoring well network to monitor VOC concentrations coming from the Bartolo wellfield and other upgradient sources. The 1993 amended ROD also included provisions for construction of a contingency remedy should concentrations of VOCs increase beyond the MCL level.
DTSC and U.S. EPA have been in cost recovery negotiations since 1996 and in late 2002 received partial payment for its past cleanup costs under a settlement agreement with the two of the identified PRPs. A second settlement agreement with the remaining PRP is pending and is expected during Fiscal Year 2002/2003.
8. WELLHEAD TREATMENT PROJECTS FUNDED BY DTSC
DTSC has also contributed state funds for the construction of three well head treatment plants in the San Gabriel Basin:
o Arrowhead Wellhead Treatment Project - $1,161,433
o Big Dalton Wellhead Treatment Plant - $2,758,305
o City of Monrovia Wellhead Treatment Project - $838,564
the Whittier Narrows extraction and treatment plant and has currently set aside $920,000 to cover these costs.
2. Baldwin Park Operable Unit
The Baldwin Park Operable Unit was established in order to address the most highly contaminated groundwater in the San Gabriel Basin. It includes portions of the cities of Azusa,

SAN GABRIEL GROUNDWATER BASIN (1-4)* (Continued) **S101272771**

Irwindale, Baldwin Park and West Covina.
The March 1994 ROD identified the construction and operation of a groundwater extraction and treatment system (s) and distribution facilities capable of processing approximately 27 million gallons per day (gpm) as the preferred remedial alternative. This preferred alternative allowed for use of existing extraction wells and/or treatment systems where possible, as well as construction of new extraction wells, wellhead treatment units and/or regional extraction and treatment systems necessary to provide the desired hydrological containment.
The 1997 discovery of perchlorate required EPA to revise its cleanup strategy. EPA issued an amended cleanup plan in May 1999, which included provisions for construction and operation of additional treatment systems to the original remedy for the treatment of perchlorate, NDMA, and 1,4-dioxane. U.S. EPA estimated that addition of these treatment units would increase the estimated costs of the proposed remedy from $47 million in capital costs and $4 million per year in annual O&M costs to $85 million in capital costs and $10 million per year in annual O&M costs.
In May 1997, EPA sent "Special Notice" letters to the 19 named PRPs to begin formal negotiations expected to result in a binding commitment by the PRPs, in the form of a Consent Decree, to design, construct, and operate the groundwater cleanup facilities. The negotiations were originally expected to conclude in late 1997, but were delayed following the discovery of perchlorate, NDMA, and 1,4-dioxane.
In 1998, local support shifted to an alternative plan proposed by the Main San Gabriel Basin Watermaster (a court-appointed entity responsible for administering the water rights agreement in the San Gabriel Basin). The Watermaster Plan proposed that the treated groundwater be used locally, and that local agencies play a major role in designing, building, and operating the cleanup facilities.
By June 2000, however, negotiation had not produced agreements between EPA and the PRPs, or between the Offering Parties and the Watermaster. EPA concluded that negotiations alone were unlikely to produce an agreement and on June 30,2000, issued a Unilateral Administrative Order (UAO) directing the 10 PRPs to complete the remedial design and make arrangements for the construction and operation of the BPOU groundwater extraction wells, treatment systems, and related cleanup facilities.
However, negotiations between several of the local water purveyors and a group of potentially responsible parties (PRPs) known as the "offering parties" continued after issuance of the UAO. In Fall 2000, negotiations between the PRPs and water agencies resumed, and in January 2001 a 25-page preliminary agreement was reached between six water agencies and eight of the PRPs. The agreement, known as the Memorandum of Understanding (MOU), calls for the PRPs to fund most of the cost of designing, building, and operating the groundwater extraction and treatment facilities called for in EPA's cleanup plan and for the water agencies to construct, own, and operate the facilities.
PRP-water agency negotiations to translate the MOU into a detailed binding agreement continued throughout 2001 and early

SAN GABRIEL GROUNDWATER BASIN (1-4)* (Continued) **S101272771**

2002. In March 2002, eight PRPs and seven water agencies signed a final comprehensive agreement. This 300-page agreement commits the PRPs to fund the design, construction, and operation of the groundwater extraction, treatment, and conveyance facilities needed to satisfy EPA's cleanup goals and meet local water supply needs. The cleanup plan requires pumping of approximately 22,000 gallons per minute of contaminated groundwater and treating it to remove contaminants at an estimated cost of $150 to $200 million, making the groundwater cleanup one of the largest and most expensive in the United States.
The water agencies and their contractors are completing most of the design and construction work, with EPA and PRP oversight. The remedy is being built as four subprojects, each ranging in capacity from 2,500 gallons per minute to 7,800 gallons per minute. Each subproject has or will have one or more groundwater extraction wells and a series of treatment processes expected to include air stripping, ion exchange, and advanced oxidation (ultraviolet light and hydrogen peroxide).
The first of the four subprojects, the La Puente Valley County Water District project, has been completed and is now supplying the treated groundwater for potable use. As of May 2002, the second subproject, the San Gabriel Valley Water Company B6 project, is beginning construction. The third subproject, the Valley County Water District-Arrow/Lante subproject, is about to begin construction. The fourth and last subproject, the San Gabriel Valley Water Company B6 subproject is in the initial design phase. The San Gabriel Valley Water Company B6 subproject and the Valley County Water District subproject are expected to be completed in late 2002 or early 2003, and construction on the final subproject should be completed by mid-2003.
3. Puente Valley Operable Unit
The Puente Valley Operable Unit includes most of the City of Industry and portions of the City of La Puente.
U.S. EPA presented a cleanup plan for the Puente Valley Operable Unit in January 1998. The record of Decision (ROD) for the OU

Comments Date: 01031994
Comments: Arrow and Big Dalton Wellhead treatment plants begin
Comments Date: 01031994
Comments: operations, both were shut down in 1997 due to perchlorate
Comments Date: 01031994
Comments: contamination.
Comments Date: 02061994
Comments: DTSC provided funding to build a wellhead treatment system for
Comments Date: 02061994
Comments: two City of Monrovia Supply Wells. Construction of the
Comments Date: 02061994
Comments: wellhead treatment system began in 1994 and was completed in
Comments Date: 02061994
Comments: 1997.
Comments Date: 02182004
Comments: RMDL - BP-B6: Completion of contruction of B6 Groundwater
Comments Date: 02182004
Comments: extractionand treatment plant which will process 11 million
Comments Date: 02182004
Comments: gallons ofwater per day. This is one of several projects which
Comments Date: 02182004

SAN GABRIEL GROUNDWATER BASIN (1-4)* (Continued) **S101272771**

Comments:	are jointly funded by the Responsible Parties and local water
Comments Date:	02182004
Comments:	purveyors that comprise the interim remedy for the Baldwin Park
Comments Date:	02182004
Comments:	OU.
Comments Date:	02281992
Comments:	Construction of Arrow Wellhead Treatment Project completed.
Comments Date:	02282001
Comments:	South El Monte OU - U.S. EPA issues special notice letters to
Comments Date:	02282001
Comments:	67 PRPs.
Comments Date:	03051993
Comments:	Whittier Narrows OU - U.S. EPA issues Record of Decision (ROD).
Comments Date:	03121992
Comments:	Construction of Arrow Wellhead Treatment Project Completed.
Comments Date:	03282002
Comments:	Balwin Park OU - Agreement between 8 PRPs and water utilities
Comments Date:	03282002
Comments:	to design and construct four projects which, taken together,
Comments Date:	03282002
Comments:	will serve as the interim remedy for the Baldwin Park OU.
Comments Date:	03302001
Comments:	Whittier Narrows OU - Final design of extraction and treatment
Comments Date:	03302001
Comments:	system completed.
Comments Date:	03311994
Comments:	U.S. EPA issues Record of Decision (ROD) for the Baldwin Park
Comments Date:	03311994
Comments:	OU.
Comments Date:	05011998
Comments:	Baldwin Park OU - U.S. EPA issues "Explanation of Significant
Comments Date:	05011998
Comments:	Difference" (ESD) amending cleanup plan for the Baldwin Park OU
Comments Date:	05011998
Comments:	to include treatment of Perchlorate, NDMA and 1,4-Dioxane.
Comments Date:	05081984
Comments:	San Gabriel Basin Groundwater Site added to the National
Comments Date:	05081984
Comments:	Priorities List (NPL).
Comments Date:	05111984
Comments:	Richwood OU - U.S. EPA issues Record of Decision (ROD).
Comments Date:	05121994
Comments:	Richwood OU - DTSC makes decision to provide the community of
Comments Date:	05121994
Comments:	Richwood an alternative source of drinking water supply in
Comments Date:	05121994
Comments:	lieu of continued operation of the Richwood groundwater
Comments Date:	05121994
Comments:	treatment plant.
Comments Date:	06012000
Comments:	Baldwin Park OU - U.S. EPA issues Unilateral Administrative
Comments Date:	06012000
Comments:	Order (UAO) to 19 PRPs to design and construct the Baldwin
Comments Date:	06012000
Comments:	Park Remedy.
Comments Date:	06151997
Comments:	Perchlorate discovered in Baldwin Park OU.

SAN GABRIEL GROUNDWATER BASIN (1-4)* (Continued) **S101272771**

Comments Date:	06171991
Comments:	DTSC allocates funding for Arrow, Big Dalton and City of
Comments Date:	06171991
Comments:	Monrovia wellhead treatment projects.
Comments Date:	06301999
Comments:	U.S. EPA issued Record of Decision (ROD) for El Monte OU.
Comments Date:	07242001
Comments:	El Monte OU - U.S. EPA issues special notice letters to 27 PRPs.
Comments Date:	07251991
Comments:	Site encompasses 10-20 miles east of Los Angeles on Hwy 10 in
Comments Date:	07251991
Comments:	Azusa, Baldwin Park, Monterey Park, City of Industry, Covina,
Comments Date:	07251991
Comments:	and Monrovia and runs along the axis of the Rio Hondo Wash
Comments Date:	07251991
Comments:	beneath the cities of Monrovia, Irwindale, and El Monte. Site
Comments Date:	07251991
Comments:	parallels the San Gabriel River to the east. Large plume of
Comments Date:	07251991
Comments:	groundwater is contaminated with PCE, TCE, and CTC.
Comments Date:	08302002
Comments:	El Monte OU - "Explanation of Significant Difference" (ESD)
Comments Date:	08302002
Comments:	issued amending cleanup plan for El Monte OU.
Comments Date:	09011988
Comments:	Contract issued to the San Gabriel Basin Water Quality
Comments Date:	09011988
Comments:	Authority for construction of the Arrow Wellhead Treatment
Comments Date:	09011988
Comments:	Plant.
Comments Date:	09121989
Comments:	Suburban OU - U.S. EPA issues Record of Decision.
Comments Date:	09132000
Comments:	U.S. EPA sends special notice letter to 56 PRPs initiating
Comments Date:	09132000
Comments:	beginning of the RD/RA negotiation phase.
Comments Date:	09191993
Comments:	Richwood OU - Financial responsibility for operation and
Comments Date:	09191993
Comments:	maintenance for the Richwood treatment plant shifted to DTSC.
Comments Date:	09251993
Comments:	Suburban OU - ROD amendment issued.
Comments Date:	09291987
Comments:	Richwood OU - ROD amendment issued and construction of the
Comments Date:	09291987
Comments:	Richwood groundwater treatment plant was initiated.
Comments Date:	09301998
Comments:	U.S. EPA issued a Record of Decision (ROD) for Puente Valley OU.
Comments Date:	09302002
Comments:	Baldwin Park OU - Payment of DTSC past costs under a small
Comments Date:	09302002
Comments:	party cashout Agreement dated August 28, 2002.
Comments Date:	09302003
Comments:	RMDL - WNOU: U.S. EPA completed construction of the 11,000 gallon
Comments Date:	09302003
Comments:	per minute (gpm) groundwater extraction and treatment system
Comments Date:	09302003

SAN GABRIEL GROUNDWATER BASIN (1-4)* (Continued) **S101272771**

Comments:	wihch constituted the interim remedy for the Whittier Narrows
Comments Date:	09302003
Comments:	Operable Unit on May 16, 2002. On September 30, 2003 U.S.EPA
Comments Date:	09302003
Comments:	issued the Remedial Action Report for the Whittier Narrows
Comments Date:	09302003
Comments:	Interim Remedy, the internal report that EPA uses to formally
Comments Date:	09302003
Comments:	document the end of the remedial construction phase and the
Comments Date:	09302003
Comments:	initiation of the formal Operation and Maintainance period, which
Comments Date:	09302003
Comments:	began on May 16, 2003.
Comments Date:	10012004
Comments:	Completion of construction of Valley County Water District
Comments Date:	10012004
Comments:	(VCWD) Arrow Lante groundwater treatment facility. This
Comments Date:	10012004
Comments:	treatment system is one element of three projects that are
Comments Date:	10012004
Comments:	components of the larger overall remedy for the Baldwin Park OU.
Comments Date:	11122002
Comments:	Suburban OU - Payment of DTSC's pasts costs for the Suburban OU
Comments Date:	11122002
Comments:	under a small party cashout settlement dated October 16, 2002.
Comments Date:	11151999
Comments:	Whittier Narrows OU - ROD amendment issued.
Comments Date:	11302000
Comments:	U.S. EPA issues Record of Decision (ROD) for So. El Monte OU.
Comments Date:	12311999
Comments:	Richwood OU - San Gabriel Valley Water Company takes over
Comments Date:	12311999
Comments:	responsibility for supplying the Richwood community with a
Comments Date:	12311999
Comments:	permanent water supply, ending DTSC's financial responsibility
Comments Date:	12311999
Comments:	for O & M of the Richwood remedy.
ID Name:	BEP DATABASE PCODE
ID Value:	P31035
ID Name:	CALSTARS CODE
ID Value:	300502
ID Name:	CALSTARS CODE
ID Value:	301178
ID Name:	CALSTARS CODE
ID Value:	300345
ID Name:	CALSTARS CODE
ID Value:	300346
ID Name:	CALSTARS CODE
ID Value:	300347
ID Name:	CALSTARS CODE
ID Value:	300131
ID Name:	CALSTARS CODE
ID Value:	300132
Alternate Name:	SAN GABRIEL, OVERALL SITE
Alternate Name:	SAN GABRIEL GROUNDWATER BASIN (1-4)
Alternate Name:	*SAN GABRIEL GROUNDWATER BASIN (1-4)
Alternate Name:	SAN GABRIEL GROUNDWATER BASIN (1-4)*

SAN GABRIEL GROUNDWATER BASIN (1-4)* (Continued) **S101272771**

Special Programs Code: MSCA
Special Programs Name: MULTI-SITE COOPERATIVE AGREEMENT

CORTESE:

Name:	SAN GABRIEL GROUNDWATER BASIN (1-4)*
Address:	10-20 MI E OF L.A. ON HWY 10 IN AZUSA
City,State,Zip:	EL MONTE, CA 91732
Region:	CORTESE
Envirostor Id:	19990006
Site/Facility Type:	FEDERAL SUPERFUND - LISTED
Cleanup Status:	ACTIVE
Status Date:	05/12/2015
Site Code:	300132, 300345, 300347, 301178, 301369, 301370, 301404, 301425, 301502
Latitude:	34.072395
Longitude:	-118.0325
Flag:	envirostor
File Name:	Haz Waste & Substances Sites

114
NNE
1/2-1
0.672 mi.
3546 ft.

PECK & 4TH GROVE AVE
EL MONTE, CA

Notify 65 **S100178127**
N/A

Relative:
Higher

Actual:
300 ft.

NOTIFY 65:

Name:	PECK & 4TH GROVE AVE
City,State,Zip:	EL MONTE, CA

115
SSE
1/2-1
0.723 mi.
3817 ft.

HARLOW PLATING CO
12240 MAGNOLIA AVE
EL MONTE, CA 91732

RCRA-LQG **1000291255**
ENVIROSTOR **CAD981386055**
HIST UST
FINDS
ECHO
DRYCLEANERS
HAZNET
LA Co. Site Mitigation
WIP
CERS
HWTS

Relative:
Lower

Actual:
282 ft.

RCRA-LQG:

Date form received by agency:	1986-02-11 00:00:00.0
Facility name:	HARLOW PLATING CO
Facility address:	12240 MAGNOLIA AVE EL MONTE, CA 91732
EPA ID:	CAD981386055
Contact:	ENVIRONMENTAL MANAGER
Contact address:	12240 MAGNOLIA AVE EL MONTE, CA 91732
Contact country:	US
Contact telephone:	818-999-9999
EPA Region:	09
Land type:	Other land type
Classification:	Large Quantity Generator
Description:	Handler: generates 1,000 kg or more of hazardous waste during any calendar month; or generates more than 1 kg of acutely hazardous waste

HARLOW PLATING CO (Continued) **1000291255**

during any calendar month; or generates more than 100 kg of any residue or contaminated soil, waste or other debris resulting from the cleanup of a spill, into or on any land or water, of acutely hazardous waste during any calendar month; or generates 1 kg or less of acutely hazardous waste during any calendar month, and accumulates more than 1 kg of acutely hazardous waste at any time; or generates 100 kg or less of any residue or contaminated soil, waste or other debris resulting from the cleanup of a spill, into or on any land or water, of acutely hazardous waste during any calendar month, and accumulates more than 100 kg of that material at any time

Owner/Operator Summary:
Owner/operator name: J SANTOIANNI
Owner/operator address: NOT REQUIRED
NOT REQUIRED, ME 99999
Owner/operator telephone: 415-555-1212
Legal status: Private
Owner/Operator Type: Owner

Handler Activities Summary:
U.S. importer of hazardous waste: No
Mixed waste (haz. and radioactive): No
Recycler of hazardous waste: No
Transporter of hazardous waste: No
Treater, storer or disposer of HW: No
Underground injection activity: No
On-site burner exemption: No
Furnace exemption: No
Used oil fuel burner: No
Used oil processor: No
User oil refiner: No
Used oil fuel marketer to burner: No
Used oil Specification marketer: No
Used oil transfer facility: No
Used oil transporter: No

Facility Has Received Notices of Violations:
Area of violation: Generators - General
Date violation determined: 2019-02-13 19:50:35.0
Violation lead agency: State

Regulation violated: FR - 262.10-12.A
Area of violation: Generators - General
Date violation determined: 2003-01-10 17:22:11.0
Date achieved compliance: 1999-03-31 00:00:00.0
Violation lead agency: State

Evaluation Action Summary:
Evaluation date: 2018-09-20 00:00:00.0
Evaluation: COMPLIANCE EVALUATION INSPECTION ON-SITE
Area of violation: Generators - General
Evaluation lead agency: State

Evaluation date: 2018-04-18 00:00:00.0
Evaluation: COMPLIANCE EVALUATION INSPECTION ON-SITE

HARLOW PLATING CO (Continued) **1000291255**

Evaluation lead agency: State

Evaluation date: 1994-03-31 00:00:00.0
Evaluation: COMPLIANCE EVALUATION INSPECTION ON-SITE
Area of violation: Generators - General
Date achieved compliance: 1999-03-31 00:00:00.0
Evaluation lead agency: State Contractor/Grantee

ENVIROSTOR:
Name: HARLOW PLATING CO.
Address: 12240 MAGNOLIA STREET
City,State,Zip: EL MONTE, CA 91732
Facility ID: 71002779
Status: Refer: Other Agency
Site Type: Tiered Permit
Site Type Detailed: Tiered Permit
NPL: NO
Regulatory Agencies: NONE SPECIFIED
Lead Agency: NONE SPECIFIED
Division Branch: Cleanup Chatsworth
Assembly: 48
Senate: 22
Restricted Use: NO
Site Mgmt Req: NONE SPECIFIED
Latitude: 34.05665
Longitude: -118.0183
APN: NONE SPECIFIED
Past Use: NONE SPECIFIED
Potential COC: NONE SPECIFIED
Confirmed COC: NONE SPECIFIED
Potential Description: NONE SPECIFIED
Alias Name: CAD981386055
Alias Type: EPA Identification Number
Alias Name: 110002689305
Alias Type: EPA (FRS #)
Alias Name: 71002779
Alias Type: Envirostor ID Number

Completed Info:

HIST UST:
Name: HARLOW PLATING CO
Address: 12240 MAGNOLIA AVE
City,State,Zip: EL MONTE, CA 91732
File Number: 000271D1
URL: http://geotracker.waterboards.ca.gov/ustpdfs/pdf/000271D1.pdf
Region: STATE
Facility ID: 00000055528
Facility Type: Other
Other Type: PLATING
Contact Name: JOHN SANTOIANNI
Telephone: 8184011205
Owner Name: JOHN JAMES SANTOIANNI
Owner Address: 12240 MAGNOLIA AVE
Owner City,St,Zip: EL MONTE, CA 91732
Total Tanks: 0001

HARLOW PLATING CO (Continued) **1000291255**

Tank Num: 001
Container Num: 1
Year Installed: 1984
Tank Capacity: 00001500
Tank Used for: PRODUCT
Type of Fuel: 06
Leak Detection: Visual

Click here for Geo Tracker PDF:

FINDS:
Registry ID: 110002689305
Facility URL: http://ofmpub.epa.gov/enviro/fii_query_detail.disp_program_facility?p_registry_id=110002689305

Environmental Interest/Information System:
California Hazardous Waste Tracking System - Datamart (HWTS-DATAMART) provides California with information on hazardous waste shipments for generators, transporters, and treatment, storage, and disposal facilities.
RCRAInfo is a national information system that supports the Resource Conservation and Recovery Act (RCRA) program through the tracking of events and activities related to facilities that generate, transport, and treat, store, or dispose of hazardous waste. RCRAInfo allows RCRA program staff to track the notification, permit, compliance, and corrective action activities required under RCRA.
STATE MASTER

Click this hyperlink while viewing on your computer to access additional FINDS: detail in the EDR Site Report.

ECHO:
Envid: 1000291255
Registry ID: 110002689305
DFR URL: http://echo.epa.gov/detailed-facility-report?fid=110002689305
Name: HARLOW PLATING CO
Address: 12240 MAGNOLIA AVE
City,State,Zip: EL MONTE, CA 91732

DRYCLEAN SOUTH COAST:
Name: HARLOW PLATING CO. JOHN SANTOIANNI DBA
Address: 12240 MAGNOLIA ST
City,State,Zip: EL MONTE, CA 91732
Facility ID: 71174
Application Number: 199943
Status: A
Representative Name: JOHN SANTOIANNI
Representative Telephone: 818 4011205
BCAT Number: 000321
BCAT Description: TANK, SURFACE PREPARATION - OTHER ACIDS
UTM East: 406.00900269
UTM North: 3768.7089844

HAZNET:
Name: HARLOW PLATING CO
Address: 12240 MAGNOLIA AVE
City,State,Zip: EL MONTE, CA 917320000

HARLOW PLATING CO (Continued) **1000291255**

Contact:	JOHN SANTOIANNI
Telephone:	6264011205
Mailing Address:	12240 MAGNOLIA ST
Year:	2017
Gepaid:	CAD981386055
TSD EPA ID:	NVT330010000
CA Waste Code:	171 - Metal sludge (Alkaline solution (pH >= 12.5) with metals)
Disposal Method:	H132 - Landfill Or Surface Impoundment That Will Be Closed As Landfill(To Include On-Site Treatment And/Or Stabilization)
Tons:	0.8428
Year:	2016
Gepaid:	CAD981386055
TSD EPA ID:	NVT330010000
CA Waste Code:	171 - Metal sludge (Alkaline solution (pH >= 12.5) with metals)
Disposal Method:	H132 - Landfill Or Surface Impoundment That Will Be Closed As Landfill(To Include On-Site Treatment And/Or Stabilization)
Tons:	0.8428
Year:	2015
Gepaid:	CAD981386055
TSD EPA ID:	NVT330010000
CA Waste Code:	181 - Other inorganic solid waste
Disposal Method:	H132 - Landfill Or Surface Impoundment That Will Be Closed As Landfill(To Include On-Site Treatment And/Or Stabilization)
Tons:	1
Year:	2010
Gepaid:	CAD981386055
TSD EPA ID:	NVT330010000
CA Waste Code:	181 - Other inorganic solid waste
Disposal Method:	H132 - Landfill Or Surface Impoundment That Will Be Closed As Landfill(To Include On-Site Treatment And/Or Stabilization)
Tons:	0.65
Year:	2006
Gepaid:	CAD981386055
TSD EPA ID:	NVT330010000
CA Waste Code:	181 - Other inorganic solid waste
Disposal Method:	D80 - Disposal, Land Fill
Tons:	1
Year:	2004
Gepaid:	CAD981386055
TSD EPA ID:	CAD097030993
CA Waste Code:	352 - Other organic solids
Disposal Method:	D99 - Disposal, Other
Tons:	1
Year:	2003
Gepaid:	CAD981386055
TSD EPA ID:	CAT080033681
CA Waste Code:	352 - Other organic solids
Disposal Method:	R01 - Recycler
Tons:	1

HARLOW PLATING CO (Continued) **1000291255**

Year:	2002
Gepaid:	CAD981386055
TSD EPA ID:	CAD097030993
CA Waste Code:	352 - Other organic solids
Disposal Method:	R01 - Recycler
Tons:	0.6

Year:	2001
Gepaid:	CAD981386055
TSD EPA ID:	CAD097030993
CA Waste Code:	352 - Other organic solids
Disposal Method:	D99 - Disposal, Other
Tons:	1.5

Year:	2000
Gepaid:	CAD981386055
TSD EPA ID:	CAD097030993
CA Waste Code:	352 - Other organic solids
Disposal Method:	D99 - Disposal, Other
Tons:	2.75

Click this hyperlink while viewing on your computer to access
23 additional CA HAZNET: record(s) in the EDR Site Report.

Additional Info:

Year:	2010
Gen EPA ID:	CAD981386055
Shipment Date:	20100514
Creation Date:	12/16/2010 18:31:07
Receipt Date:	20100519
Manifest ID:	006899487JJK
Trans EPA ID:	CAR000188201
Trans Name:	ENVIRONMENTAL RECOVERY SERVICES INC
Trans 2 EPA ID:	CAR000189928
Trans 2 Name:	NV TRANSPORT
TSDF EPA ID:	NVT330010000
Trans Name:	US ECOLOGY
CA Waste Code:	181 - Other inorganic solid waste Organics
Disposal Method:	H132 - Landfill Or Surface Impoundment That Will Be Closed As Landfill(To Include On-Site Treatment And/Or Stabilization)
Quantity Tons:	0.65
Waste Quantity:	1300
Quantity Unit:	P

Additional Info:

Year:	2015
Gen EPA ID:	CAD981386055
Shipment Date:	20150722
Creation Date:	1/23/2016 22:15:12
Receipt Date:	20150724
Manifest ID:	014550308JJK
Trans EPA ID:	CAR000188201
Trans Name:	ENVIRONMENTAL RECOVERY SERVICES INC

HARLOW PLATING CO (Continued) **1000291255**

Trans 2 EPA ID:	CAD982030173
Trans 2 Name:	ECOLOGY CONTROL INDUSTRIES
TSDF EPA ID:	NVT330010000
Trans Name:	US ECOLOGY
CA Waste Code:	181 - Other inorganic solid waste Organics
Disposal Method:	H132 - Landfill Or Surface Impoundment That Will Be Closed As Landfill(To Include On-Site Treatment And/Or Stabilization)
Quantity Tons:	1
Waste Quantity:	2000
Quantity Unit:	P

Additional Info:

Year:	1999
Gen EPA ID:	CAD981386055
Shipment Date:	19991025
Creation Date:	1/11/2000 0:00:00
Receipt Date:	19991027
Manifest ID:	99369028
Trans EPA ID:	CA0000970392
TSDF EPA ID:	CAD097030993
CA Waste Code:	352 - Other organic solids
Disposal Method:	D99 - Disposal, Other
Quantity Tons:	0.5
Waste Quantity:	1000
Quantity Unit:	P
Shipment Date:	19990617
Creation Date:	8/24/1999 0:00:00
Receipt Date:	19990622
Manifest ID:	99336507
Trans EPA ID:	CA0000970392
TSDF EPA ID:	CAD097030993
TSDF Alt EPA ID:	CAD097030993
CA Waste Code:	352 - Other organic solids
Disposal Method:	D99 - Disposal, Other
Quantity Tons:	1
Waste Quantity:	2000
Quantity Unit:	P
Shipment Date:	19990325
Creation Date:	6/10/1999 0:00:00
Receipt Date:	19990329
Manifest ID:	99295183
Trans EPA ID:	CA0000970392
TSDF EPA ID:	CAD097030993
CA Waste Code:	352 - Other organic solids
Disposal Method:	D99 - Disposal, Other
Quantity Tons:	1
Waste Quantity:	2000
Quantity Unit:	P

Additional Info:

Year:	2017
Gen EPA ID:	CAD981386055

HARLOW PLATING CO (Continued) **1000291255**

Shipment Date:	20170802
Creation Date:	11/2/2018 18:30:14
Receipt Date:	20170807
Manifest ID:	014558065JJK
Trans EPA ID:	CAD983613688
Trans Name:	MILES CHEMICAL COMPANY
Trans 2 EPA ID:	CAD000032870
Trans 2 Name:	AMERICAN TRUCK LOGISTICS
TSDF EPA ID:	NVT330010000
Trans Name:	US ECOLOGY NEVADA INC
CA Waste Code:	171 - Metal sludge (see 121
RCRA Code:	F006
Disposal Method:	H132 - Landfill Or Surface Impoundment That Will Be Closed As Landfill(To Include On-Site Treatment And/Or Stabilization)
Quantity Tons:	1.6856
Waste Quantity:	2
Quantity Unit:	Y

Shipment Date:	20170306
Creation Date:	5/12/2018 18:31:28
Receipt Date:	20170310
Manifest ID:	014352460JJK
Trans EPA ID:	CAD983613688
Trans Name:	MILES CHEMICAL COMPANY
Trans 2 EPA ID:	CAR000187922
Trans 2 Name:	RUST & SONS
TSDF EPA ID:	NVT330010000
Trans Name:	US ECOLOGY NEVADA INC
CA Waste Code:	171 - Metal sludge (see 121
RCRA Code:	F006
Disposal Method:	H132 - Landfill Or Surface Impoundment That Will Be Closed As Landfill(To Include On-Site Treatment And/Or Stabilization)
Quantity Tons:	0.8428
Waste Quantity:	1
Quantity Unit:	Y

Additional Info:

Year:	2002
Gen EPA ID:	CAD981386055

Shipment Date:	20021120
Creation Date:	2/13/2003 18:31:35
Receipt Date:	20021122
Manifest ID:	22069509
Trans EPA ID:	CA0000970392
TSDF EPA ID:	CAD097030993
CA Waste Code:	352 - Other organic solids
Disposal Method:	R01 - Recycler
Quantity Tons:	0.6
Waste Quantity:	1200
Quantity Unit:	P

Additional Info:

Year:	1998
Gen EPA ID:	CAD981386055

HARLOW PLATING CO (Continued) **1000291255**

Shipment Date:	19981207
Creation Date:	3/1/1999 0:00:00
Receipt Date:	19981211
Manifest ID:	98816203
Trans EPA ID:	CA0000970392
TSDF EPA ID:	CAD097030993
TSDF Alt EPA ID:	CAD097030993
CA Waste Code:	352 - Other organic solids
Disposal Method:	D99 - Disposal, Other
Quantity Tons:	0.9
Waste Quantity:	1800
Quantity Unit:	P

Shipment Date:	19980917
Creation Date:	12/7/1998 0:00:00
Receipt Date:	19980922
Manifest ID:	98443641
Trans EPA ID:	CA0000970392
TSDF EPA ID:	CAD097030993
TSDF Alt EPA ID:	CAD097030993
CA Waste Code:	352 - Other organic solids
Disposal Method:	D99 - Disposal, Other
Quantity Tons:	0.85
Waste Quantity:	1700
Quantity Unit:	P

Shipment Date:	19980429
Creation Date:	7/15/1998 0:00:00
Receipt Date:	19980504
Manifest ID:	98335727
Trans EPA ID:	CA0000970392
TSDF EPA ID:	CAD097030993
TSDF Alt EPA ID:	CAD097030993
CA Waste Code:	352 - Other organic solids
Disposal Method:	D99 - Disposal, Other
Quantity Tons:	0.5
Waste Quantity:	1000
Quantity Unit:	P

Additional Info:

Year:	1997
Gen EPA ID:	CAD981386055

Shipment Date:	19971224
Creation Date:	3/31/1998 0:00:00
Receipt Date:	19971231
Manifest ID:	97309794
Trans EPA ID:	CA0000970392
TSDF EPA ID:	CAD097030993
TSDF Alt EPA ID:	CAD097030993
CA Waste Code:	352 - Other organic solids
Disposal Method:	D99 - Disposal, Other
Quantity Tons:	1
Waste Quantity:	2000
Quantity Unit:	P

Shipment Date:	19970617

HARLOW PLATING CO (Continued) **1000291255**

Creation Date:	12/4/1997 0:00:00
Receipt Date:	19970620
Manifest ID:	96656748
Trans EPA ID:	CA0000970392
TSDF EPA ID:	CAD097030993
CA Waste Code:	352 - Other organic solids
Disposal Method:	D99 - Disposal, Other
Quantity Tons:	2
Waste Quantity:	4000
Quantity Unit:	P

Additional Info:

Year:	1993
Gen EPA ID:	CAD981386055

Shipment Date:	19930909
Creation Date:	9/12/1995 0:00:00
Receipt Date:	19930913
Manifest ID:	93167709
Trans EPA ID:	CAD982369993
TSDF EPA ID:	CAT000646117
TSDF Alt EPA ID:	CAT000646117
CA Waste Code:	491 - Unspecified sludge waste
Disposal Method:	D80 - Disposal, Land Fill
Quantity Tons:	1.6856
Waste Quantity:	2
Quantity Unit:	Y

Shipment Date:	19930212
Creation Date:	9/7/1995 0:00:00
Receipt Date:	19930216
Manifest ID:	92311735
Trans EPA ID:	CAD982369993
TSDF EPA ID:	CAT000646117
TSDF Alt EPA ID:	CAT000646117
CA Waste Code:	491 - Unspecified sludge waste
Disposal Method:	D80 - Disposal, Land Fill
Quantity Tons:	1.6856
Waste Quantity:	2
Quantity Unit:	Y

Additional Info:

Year:	1996
Gen EPA ID:	CAD981386055

Shipment Date:	19961219
Creation Date:	5/21/1997 0:00:00
Receipt Date:	19961220
Manifest ID:	96656045
Trans EPA ID:	CA0000970392
TSDF EPA ID:	CAD097030993
CA Waste Code:	352 - Other organic solids
Disposal Method:	D99 - Disposal, Other
Quantity Tons:	2
Waste Quantity:	4000
Quantity Unit:	P

HARLOW PLATING CO (Continued) **1000291255**

Shipment Date:	19960702
Creation Date:	5/30/1997 0:00:00
Receipt Date:	19960703
Manifest ID:	96056452
Trans EPA ID:	CA0000970392
TSDF EPA ID:	CAD000088252
CA Waste Code:	491 - Unspecified sludge waste
Disposal Method:	H01 - Transfer Station
Quantity Tons:	2
Waste Quantity:	4000
Quantity Unit:	P

Shipment Date:	19960202
Creation Date:	10/10/1996 0:00:00
Receipt Date:	19960205
Manifest ID:	95898834
Trans EPA ID:	CA0000970392
TSDF EPA ID:	CAD000088252
TSDF Alt EPA ID:	CAD000088252
CA Waste Code:	491 - Unspecified sludge waste
Disposal Method:	H01 - Transfer Station
Quantity Tons:	1
Waste Quantity:	2000
Quantity Unit:	P

Additional Info:

Year:	1995
Gen EPA ID:	CAD981386055

Shipment Date:	19950523
Creation Date:	4/2/1996 0:00:00
Receipt Date:	19950524
Manifest ID:	95614830
Trans EPA ID:	CA0000970392
TSDF EPA ID:	CAD000088252
CA Waste Code:	491 - Unspecified sludge waste
Disposal Method:	H01 - Transfer Station
Quantity Tons:	2
Waste Quantity:	4000
Quantity Unit:	P

Shipment Date:	19950303
Creation Date:	3/29/1996 0:00:00
Receipt Date:	19950307
Manifest ID:	92851026
Trans EPA ID:	CA0000970392
TSDF EPA ID:	CAD000088252
CA Waste Code:	491 - Unspecified sludge waste
Disposal Method:	H01 - Transfer Station
Quantity Tons:	2
Waste Quantity:	4000
Quantity Unit:	P

Additional Info:

Year:	2004

HARLOW PLATING CO (Continued) **1000291255**

Gen EPA ID: CAD981386055

Shipment Date: 20041021
Creation Date: 12/31/2004 18:30:54
Receipt Date: 20041026
Manifest ID: 24069232
Trans EPA ID: CA0000970392
Trans Name: ENVIRONMENTAL RECOVERY SERVICES INC
TSDF EPA ID: CAD097030993
Trans Name: US FILTER RECOVERY SERVICES
CA Waste Code: 352 - Other organic solids
RCRA Code: NONE
Disposal Method: D99 - Disposal, Other
Quantity Tons: 1
Waste Quantity: 2000
Quantity Unit: P

Additional Info:
Year: 1994
Gen EPA ID: CAD981386055

Shipment Date: 19941107
Creation Date: 3/28/1996 0:00:00
Receipt Date: 19941108
Manifest ID: 92850079
Trans EPA ID: CAD983646589
TSDF EPA ID: CAD000088252
CA Waste Code: 352 - Other organic solids
Disposal Method: H01 - Transfer Station
Quantity Tons: 2
Waste Quantity: 4000
Quantity Unit: P

Shipment Date: 19940829
Creation Date: 10/17/1995 0:00:00
Receipt Date: 19940830
Manifest ID: 93551333
Trans EPA ID: CAD983646589
TSDF EPA ID: CAD000088252
CA Waste Code: 181 - Other inorganic solid waste Organics
Disposal Method: H01 - Transfer Station
Quantity Tons: 2
Waste Quantity: 4000
Quantity Unit: P

Shipment Date: 19940627
Creation Date: 10/10/1995 0:00:00
Manifest ID: 93506609
Trans EPA ID: CAD983646589
TSDF EPA ID: CAT080033681
CA Waste Code: 181 - Other inorganic solid waste Organics
Disposal Method: - Not reported
Quantity Tons: 2
Waste Quantity: 4000
Quantity Unit: P

Shipment Date: 19940415

HARLOW PLATING CO (Continued) **1000291255**

Creation Date:	3/25/1996 0:00:00
Receipt Date:	19940415
Manifest ID:	93338429
Trans EPA ID:	CAD982369993
TSDF EPA ID:	CAT000646117
TSDF Alt EPA ID:	CAT000646117
CA Waste Code:	491 - Unspecified sludge waste
Disposal Method:	D80 - Disposal, Land Fill
Quantity Tons:	3.3712
Waste Quantity:	4
Quantity Unit:	Y

Additional Info:

Year:	2001
Gen EPA ID:	CAD981386055
Shipment Date:	20011127
Creation Date:	1/16/2002 0:00:00
Receipt Date:	20011129
Manifest ID:	21389063
Trans EPA ID:	CA0000970392
TSDF EPA ID:	CAD097030993
CA Waste Code:	352 - Other organic solids
Disposal Method:	D99 - Disposal, Other
Quantity Tons:	0.75
Waste Quantity:	1500
Quantity Unit:	P
Shipment Date:	20010320
Creation Date:	5/16/2001 0:00:00
Receipt Date:	20010322
Manifest ID:	20899510
Trans EPA ID:	CA0000970392
TSDF EPA ID:	CAD097030993
TSDF Alt EPA ID:	CAD097030993
CA Waste Code:	352 - Other organic solids
Disposal Method:	D99 - Disposal, Other
Quantity Tons:	0.75
Waste Quantity:	1500
Quantity Unit:	P

Additional Info:

Year:	2016
Gen EPA ID:	CAD981386055
Shipment Date:	20150722
Creation Date:	1/23/2016 22:15:12
Receipt Date:	20150724
Manifest ID:	014550308JJK
Trans EPA ID:	CAR000188201
Trans Name:	ENVIRONMENTAL RECOVERY SERVICES INC
Trans 2 EPA ID:	CAD982030173
Trans 2 Name:	ECOLOGY CONTROL INDUSTRIES
TSDF EPA ID:	NVT330010000
Trans Name:	US ECOLOGY
CA Waste Code:	181 - Other inorganic solid waste Organics

HARLOW PLATING CO (Continued) **1000291255**

Disposal Method: H132 - Landfill Or Surface Impoundment That Will Be Closed As Landfill(To Include On-Site Treatment And/Or Stabilization)
Quantity Tons: 1
Waste Quantity: 2000
Quantity Unit: P

Additional Info:
Year: 2000
Gen EPA ID: CAD981386055

Shipment Date: 20001214
Creation Date: 3/22/2001 0:00:00
Receipt Date: 20001218
Manifest ID: 20883907
Trans EPA ID: CA0000970392
TSDF EPA ID: CAD097030993
TSDF Alt EPA ID: CAD097030993
CA Waste Code: 352 - Other organic solids
Disposal Method: D99 - Disposal, Other
Quantity Tons: 0.75
Waste Quantity: 1500
Quantity Unit: P

Shipment Date: 20000719
Creation Date: 9/25/2000 0:00:00
Receipt Date: 20000725
Manifest ID: 20156954
Trans EPA ID: CA0000970392
TSDF EPA ID: CAD097030993
TSDF Alt EPA ID: CAD097030993
CA Waste Code: 352 - Other organic solids
Disposal Method: D99 - Disposal, Other
Quantity Tons: 1
Waste Quantity: 2000
Quantity Unit: P

Shipment Date: 20000323
Creation Date: 5/30/2000 0:00:00
Receipt Date: 20000329
Manifest ID: 20217379
Trans EPA ID: CA0000970392
TSDF EPA ID: CAD097030993
TSDF Alt EPA ID: CAD097030993
CA Waste Code: 352 - Other organic solids
Disposal Method: D99 - Disposal, Other
Quantity Tons: 1
Waste Quantity: 2000
Quantity Unit: P

Additional Info:
Year: 2003
Gen EPA ID: CAD981386055

Shipment Date: 20031210
Creation Date: 8/12/2004 8:09:46
Receipt Date: 20031212

HARLOW PLATING CO (Continued) **1000291255**

Manifest ID: 23482050
Trans EPA ID: CA0000970392
Trans Name: ENVIRONMENTAL RECOVERY SERVICES INC
TSDF EPA ID: CAT080033681
Trans Name: DK ENVIRONMENTAL
TSDF Alt EPA ID: CAT080033681
CA Waste Code: 352 - Other organic solids
Disposal Method: R01 - Recycler
Quantity Tons: 1
Waste Quantity: 2000
Quantity Unit: P

Additional Info:
Year: 2006
Gen EPA ID: CAD981386055

Shipment Date: 20060207
Creation Date: 5/6/2006 18:31:14
Receipt Date: 20060210
Manifest ID: 25110730
Trans EPA ID: CA0000970392
Trans Name: ENVIRONMENTAL RECOVERY SERVICES INC
TSDF EPA ID: NVT330010000
Trans Name: US ECOLOGY
CA Waste Code: 181 - Other inorganic solid waste Organics
Disposal Method: D80 - Disposal, Land Fill
Quantity Tons: 1
Waste Quantity: 2000
Quantity Unit: P

LA Co. Site Mitigation:
Name: HARLOW PAINTING CO.
Address: 12240 MAGNOLIA ST
City,State,Zip: EL MONTE, CA 91732
Facility ID: FA0016936
Status: Not reported
Site ID: SD0011250
Jurisdiction: State
Case ID: RO0011250
Abated: Yes
Assigned To: Not reported
Entered Date: 05/11/2004
Abated Date: 11/03/1997

WIP:
Name: HARLOW PLATING CO.
Address: 12240 Magnolia Ave
City,State,Zip: EL MONTE, CA 91732
Region: 4
File Number: 107.0170
File Status: Historical
Staff: DKOO
Facility Suite: Not reported

Name: GIANT TIRE SERVICE
Address: 12240 Magnolia Ave

HARLOW PLATING CO (Continued) **1000291255**

City,State,Zip: EL MONTE, CA 91732
Region: 4
File Number: 107.0970
File Status: Not reported
Staff: UNIDENTIFIED
Facility Suite: Not reported

CERS:
Name: HARLOW PLATING COMPANY
Address: 12240 MAGNOLIA ST.
City,State,Zip: EL MONTE, CA 91732
Site ID: 121687
CERS ID: 10280482
CERS Description: Chemical Storage Facilities

Violations:
Site ID: 121687
Site Name: HARLOW PLATING COMPANY
Violation Date: 08-24-2017
Citation: 22 CCR 45 67450.3(c)(9)(F) - California Code of Regulations, Title 22, Chapter 45, Section(s) 67450.3(c)(9)(F)
Violation Description: Failure of generator to obtain assessment or reassessment every five (5) years or the remaining service life of the tank system, as stated in the engineer's assessment, whichever is less. This assessment applies to onground or aboveground tank systems containing only non-RCRA hazardous wastes generated onsite, and tank systems authorized under Permit-by-Rule, Conditional Authorization, and Conditional Exemption or for a small quantity generator onground or aboveground tank systems containing RCRA hazardous wastes generated onsite.
Violation Notes: Returned to compliance on 05/08/2019. OBSERVATION: Owner/Operator failed to obtain assessment or reassessment every five (5) years or the remaining service life of the hazardous waste treatment tank system, as stated in the engineer's assessment, whichever is less. No tank assessment was available at time of inspection. CORRECTIVE ACTION: Obtain assessment or reassessment of the hazardous waste treatment tank system pursuant to 22 CCR 66265.192, completed by a professional engineer.
Violation Division: Los Angeles County Fire Department
Violation Program: PBR
Violation Source: CERS

Site ID: 121687
Site Name: HARLOW PLATING COMPANY
Violation Date: 08-24-2017
Citation: 22 CCR 45 67450.11(a)(1) - California Code of Regulations, Title 22, Chapter 45, Section(s) 67450.11(a)(1)
Violation Description: Failure of the generator to meet the Permit by Rule requirements for the treatment of Chromium VI waste, including automatically controlled addition of both pH and the reducing agents.
Violation Notes: Returned to compliance on 05/08/2019. OBSERVATION: Owner/Operator failed to meet the Permit by Rule requirements for the treatment of Chromium VI waste, including automatically controlled addition of both pH and the reducing agents. CORRECTIVE ACTION: Immediately comply with Permit by Rule requirements for the treatment of Chromium VI waste, including automatically controlled addition of both pH and the reducing agents. Submit documentation to the CUPA to indicate what

HARLOW PLATING CO (Continued) **1000291255**

	actions have been taken to comply with this requirement.
Violation Division:	Los Angeles County Fire Department
Violation Program:	PBR
Violation Source:	CERS
Site ID:	121687
Site Name:	HARLOW PLATING COMPANY
Violation Date:	08-24-2017
Citation:	HSC 6.95 25508(a)(1) - California Health and Safety Code, Chapter 6.95, Section(s) 25508(a)(1)
Violation Description:	Failure to complete and electronically submit hazardous material inventory information for all reportable hazardous materials on site at or above reportable quantities.
Violation Notes:	Returned to compliance on 05/08/2019. OBSERVATION: The business failed to complete and electronically submit chemical inventory information for all reportable hazardous materials (HM) on site at or above reportable quantities. Observed propane used for forklifts. CORRECTIVE ACTION: Complete and electronically submit the chemical inventory information for all reportable hazardous materials on site at or above reportable quantities. Please add propane to HM inventory.
Violation Division:	Los Angeles County Fire Department
Violation Program:	HMRRP
Violation Source:	CERS
Site ID:	121687
Site Name:	HARLOW PLATING COMPANY
Violation Date:	08-24-2017
Citation:	22 CCR 12 66262.34(f) - California Code of Regulations, Title 22, Chapter 12, Section(s) 66262.34(f)
Violation Description:	Failure to properly label hazardous waste accumulation containers and portable tanks with the following requirements: "Hazardous Waste", name and address of the generator, physical and chemical characteristics of the Hazardous Waste, and starting accumulation date.
Violation Notes:	Returned to compliance on 05/08/2019. OBSERVATION: One cubic yard box] of filter cake located in the exterior hazardous waste storage area was observed without a hazardous waste label. CORRECTIVE ACTION: Submit a photo to the CUPA demonstrating that the container listed above has been properly labeled.
Violation Division:	Los Angeles County Fire Department
Violation Program:	HW
Violation Source:	CERS
Site ID:	121687
Site Name:	HARLOW PLATING COMPANY
Violation Date:	08-24-2017
Citation:	22 CCR 45 67450.2(b)(2) - California Code of Regulations, Title 22, Chapter 45, Section(s) 67450.2(b)(2)
Violation Description:	Failure to submit the signature page for the onsite treatment notification.
Violation Notes:	Returned to compliance on 05/08/2019. OBSERVATION: Written closure plan not available during time of inspection per CCR 67450.3(c)(8)(G) CORRECTIVE ACTION: Provide written closure plan that includes: 1. A description of how and when each FTU will be closed. The description shall identify the maximum extent of the operation during the life of the FTU(s), and how the applicable requirements of sections 66264.178, 66265.114, 66265.197(a), 66265.197(b), (c)(1) and (c)(2) and 66265.404

HARLOW PLATING CO (Continued) **1000291255**

	will be met; 2. An estimate of the maximum inventory of waste in storage and in treatment at any time during the operation of the FTU(s) at the facility; 3. A description of the steps needed to decontaminate the treatment equipment during closure; and 4. An estimate of the expected year of closure and a schedule for final closure. The schedule for final closure shall include, at a minimum, the total time required to close each FTU.
Violation Division:	Los Angeles County Fire Department
Violation Program:	PBR
Violation Source:	CERS
Site ID:	121687
Site Name:	HARLOW PLATING COMPANY
Violation Date:	08-24-2017
Citation:	HSC 6.5 Multiple - California Health and Safety Code, Chapter 6.5, Section(s) Multiple
Violation Description:	Tiered Permitting Program - Operations/Maintenance - General
Violation Notes:	Returned to compliance on 05/08/2019. OBSERVATION: Warning sign not observed in hazardous waste treatment area. CORRECTIVE ACTION: Post warning sign reading: "Danger Hazardous Waste Area - Keep Out" in the hazardous waste treatment area per CCR 67450.3(c)(9)(A).
Violation Division:	Los Angeles County Fire Department
Violation Program:	PBR
Violation Source:	CERS
Site ID:	121687
Site Name:	HARLOW PLATING COMPANY
Violation Date:	09-20-2018
Citation:	HSC 6.5 Multiple - California Health and Safety Code, Chapter 6.5, Section(s) Multiple
Violation Description:	RCRA Large Quantity Generator - Release/Leaks/Spills - General
Violation Notes:	OBSERVATION: 9/20/18-Inspection revealed sludge, plating residues, discoloration and etching below the plating line areas. On March 19, 1997, DTSC received a copy of Harlow Plating CompanyG s Tiered Permitting Phase I Environmental Assessment Checklist (Phase I), which HHMD subsequently received. The Phase I is checked G NOG for the ten questions asked and an attachment from Glenfos Inc., provided a Preliminary Site Assessment Report which states, starting paragraph three: G During this Phase 1 Environmental Audit, no evidence was found by Glenfos which would indicate that the site has been exposed to environmental contamination. No apparent signs of spills of hazardous materials, stained pavement or unusual odors, which may be indicative of exposure to environmental contamination, were observed at the siteG G CORRECTIVE ACTION: You must determine the nature, concentration and full extent of the contamination and properly remediate all contaminated areas (visible [Truncated]
Violation Division:	Los Angeles County Fire Department
Violation Program:	HWLQG
Violation Source:	CERS
Site ID:	121687
Site Name:	HARLOW PLATING COMPANY
Violation Date:	09-20-2018
Citation:	22 CCR 45 67450.13(a)(2) - California Code of Regulations, Title 22, Chapter 45, Section(s) 67450.13(a)(2)
Violation Description:	Failure to adjust Closure Costs for inflation / deflation by March 1st
Violation Notes:	Returned to compliance on 05/08/2019. OBSERVATION: An adjustment for

HARLOW PLATING CO (Continued) **1000291255**

	the written closure cost estimate was not fully submitted to the CERS by March 1 of each year. The Owner/Operator or Generator shall adjust the closure cost estimate for inflation by March 1 of each year. CORRECTIVE ACTION: Submit the adjusted written closure cost estimate to the CERS. Please itemize assests that exempts your facility from financial assurance. If property value is used, please submit a current copy of the property tax or other documentation showing you are the current owner of the property.
Violation Division:	Los Angeles County Fire Department
Violation Program:	PBR
Violation Source:	CERS
Site ID:	121687
Site Name:	HARLOW PLATING COMPANY
Violation Date:	08-24-2017
Citation:	HSC 6.5 25244.19 - California Health and Safety Code, Chapter 6.5, Section(s) 25244.19
Violation Description:	Failure of a generator to conduct, when required, a source reduction evaluation review and plan every four years, and/or failure of the review and plan to contain all required information.
Violation Notes:	Returned to compliance on 05/08/2019. OBSERVATION: Failure of the Owner/Operator to conduct a source reduction evaluation review and plan every four years, or the review and/or plan failed to contain all required information. CORRECTIVE ACTION: Conduct a source reduction evaluation review and plan at this time and every four years thereafter, and ensure review and plan contain all required information. Submit a copy to the CUPA.
Violation Division:	Los Angeles County Fire Department
Violation Program:	HW
Violation Source:	CERS
Site ID:	121687
Site Name:	HARLOW PLATING COMPANY
Violation Date:	09-20-2018
Citation:	HSC 6.5 Multiple - California Health and Safety Code, Chapter 6.5, Section(s) Multiple
Violation Description:	Tiered Permitting - Administration/Documentation - General
Violation Notes:	Returned to compliance on 05/08/2019. OBSERVATION: 9/20/18 inspection revealed: Owner has stated that the plating operation has not been in operation in over a year. Owner is currently using building as personal office space. No new raw chemicals are delivered to the facility, no hazardous waste is being generated and no treatment is being conducted on site according to owner. CORRECTIVE ACTION: G Owner shall remove or dispose of all hazardous waste within 90 days after final volume is treated [22 CCR 67450.3(c)(11)(D)]. G Closure shall be completed within 180 days after treating final volume of hazardous waste [22 CCR 67450.3(c)(11)(E)]. G Owner shall notify CUPA 15 days prior to completion of closure [22 CCR 67450.3(c)(11)(F)]. G Owner shall submit a certification signed by the owner/operator and a CA registered professional engineer stating closure is completed in accordance with the closure plan [22 CCR 67450.3(c)(11)(G)].
Violation Division:	Los Angeles County Fire Department
Violation Program:	PBR
Violation Source:	CERS
Site ID:	121687
Site Name:	HARLOW PLATING COMPANY

HARLOW PLATING CO (Continued) **1000291255**

Violation Date:	08-24-2017
Citation:	22 CCR 45 67450.7 - California Code of Regulations, Title 22, Chapter 45, Section(s) 67450.7
Violation Description:	Failure of the owner or operator of a facility who operates a transportable treatment unit (TTU) or fixed treatment unit (FTU) under a permit by rule to complete a corrective action program at the facility. The corrective action shall consist of a phase 1 environmental assessment, which shall be submitted within one year of the initial notification of permit by rule treatment, and a subsequent corrective action conducted as necessary to protect human health and the environment for all releases of hazardous waste or constituents from any solid or hazardous waste management unit at the facility, regardless of the time at which waste was placed in the unit.
Violation Notes:	Returned to compliance on 05/08/2019. OBSERVATION: The Owner/Operator failed to complete a corrective action program at the facility. An Owner/Operator shall complete a corrective action program at the facility that consists of a phase 1 environmental assessment and subsequent corrective action as necessary to protect human health and the environment for all releases of hazardous waste or constituents from any solid or hazardous waste management unit a the facility, regardless of the time at which waste was placed in the unit. A phase 1 environmental assessment shall be conducted and a Phase 1 Environmental Assessment Checklist shall be submitted within one year of the initial notification. CORRECTIVE ACTIONS: Submit a copy of the Phase 1 Environmental Assessment Checklist to the CUPA within one year of the initial notification. Please submit or resubmit (if applicable) your phase I checklist.
Violation Division:	Los Angeles County Fire Department
Violation Program:	PBR
Violation Source:	CERS
Site ID:	121687
Site Name:	HARLOW PLATING COMPANY
Violation Date:	09-20-2018
Citation:	22 CCR 45 67450.13(a)(4) - California Code of Regulations, Title 22, Chapter 45, Section(s) 67450.13(a)(4)
Violation Description:	Failure to submit financial assurance form upon a change in the closure plan or when there is an increase in the closure costs.
Violation Notes:	Returned to compliance on 05/08/2019. OBSERVATION: Estimated closure cost submitted in CERS for 2018 does not reflect an independent closure cost summary and scope of work established by third party consultants, Environmental Services Company (ESC) for $32,470 on March 7, 2018. CORRECTIVE ACTION: Update and upload to CERS the proper estimated closure cost per ESCG s report.
Violation Division:	Los Angeles County Fire Department
Violation Program:	PBR
Violation Source:	CERS
Site ID:	121687
Site Name:	HARLOW PLATING COMPANY
Violation Date:	09-20-2018
Citation:	HSC 6.5 Multiple - California Health and Safety Code, Chapter 6.5, Section(s) Multiple
Violation Description:	RCRA Large Quantity Generator - Abandonment/Illegal Disposal/Unauthorized Treatment - General
Violation Notes:	OBSERVATION: Plating-line tanks with liquid and solid residues on all tanks. All tanks are deteriorated and have chemical discoloration

HARLOW PLATING CO (Continued) **1000291255**

and/or salt accumulation; (5-10) 55-gallon drums with unknown contents and treatment unit tanks with residual inside. Operator claims he has not utilized any equipment or chemicals in over one year and is not currently operating. The owner failed to close the facility in a manner that minimizes the need for further maintenance, and controls, minimizes or eliminates, to the extent necessary to protect human health and the environment, post-closure escape of hazardous waste, hazardous constituents to the ground. CORRECTIVE ACTION: Immediately dispose of and properly manage all containers of hazardous waste, unknown chemicals and sludge accumulation under the plating-line according to Title 22 hazardous waste regulations.

Violation Division: Los Angeles County Fire Department
Violation Program: HWLQG
Violation Source: CERS

Site ID: 121687
Site Name: HARLOW PLATING COMPANY
Violation Date: 09-20-2018
Citation: HSC 6.5 Multiple - California Health and Safety Code, Chapter 6.5, Section(s) Multiple
Violation Description: RCRA Large Quantity Generator Program - Operations/Maintenance - General
Violation Notes: OBSERVATION: 9/20/18-Inspection revealed sludge, plating debris, discoloration and etching below the plating line areas; walls and ceiling show signs of corrosion, rust and deterioration. The owner failed to properly dispose of, or decontaminate all contaminated equipment, structures and soils (if applicable) by removing all hazardous waste and residues per [22 CCR 66265.114]. CORRECTIVE ACTION: Properly decontaminate and dispose of all stained/contaminated concrete areas, plating residues, and soils (if applicable) and manage according to Title 22 hazardous waste regulations. In addition, all underground and aboveground tank systems that held hazardous waste or hazardous materials, and are to be disposed, reclaimed or closed in place shall meet the requirements per [22 CCR 67383.1-.5].
Violation Division: Los Angeles County Fire Department
Violation Program: HWLQG
Violation Source: CERS

Evaluation:
Eval General Type: Other/Unknown
Eval Date: 04-18-2018
Violations Found: No
Eval Type: Other, not routine, done by local agency
Eval Division: Los Angeles County Fire Department
Eval Program: HWLQG
Eval Source: CERS

Eval General Type: Compliance Evaluation Inspection
Eval Date: 09-20-2018
Violations Found: Yes
Eval Type: Routine done by local agency
Eval Notes: John Santoianni, Owner
Eval Division: Los Angeles County Fire Department
Eval Program: PBR
Eval Source: CERS

Eval General Type: Compliance Evaluation Inspection

HARLOW PLATING CO (Continued) **1000291255**

Eval Date: 08-24-2017
Violations Found: Yes
Eval Type: Routine done by local agency
Eval Notes: John Santoianni, Owner
Eval Division: Los Angeles County Fire Department
Eval Program: HW
Eval Source: CERS

Eval General Type: Compliance Evaluation Inspection
Eval Date: 08-24-2017
Violations Found: Yes
Eval Type: Routine done by local agency
Eval Notes: John Santoianni, Owner
Eval Division: Los Angeles County Fire Department
Eval Program: PBR
Eval Source: CERS

Eval General Type: Compliance Evaluation Inspection
Eval Date: 09-20-2018
Violations Found: Yes
Eval Type: Routine done by local agency
Eval Notes: John Santoianni, Owner
Eval Division: Los Angeles County Fire Department
Eval Program: HWLQG
Eval Source: CERS

Eval General Type: Compliance Evaluation Inspection
Eval Date: 05-14-2014
Violations Found: No
Eval Type: Routine done by local agency
Eval Division: Los Angeles County Fire Department
Eval Program: HMRRP
Eval Source: CERS

Eval General Type: Compliance Evaluation Inspection
Eval Date: 05-14-2014
Violations Found: No
Eval Type: Routine done by local agency
Eval Division: Los Angeles County Fire Department
Eval Program: HW
Eval Source: CERS

Eval General Type: Compliance Evaluation Inspection
Eval Date: 05-14-2014
Violations Found: No
Eval Type: Routine done by local agency
Eval Division: Los Angeles County Fire Department
Eval Program: PBR
Eval Source: CERS

Eval General Type: Compliance Evaluation Inspection
Eval Date: 08-24-2017
Violations Found: Yes
Eval Type: Routine done by local agency
Eval Notes: John Santoianni, Owner
Eval Division: Los Angeles County Fire Department
Eval Program: HMRRP

HARLOW PLATING CO (Continued) **1000291255**

Eval Source: CERS

Eval General Type: Compliance Evaluation Inspection
Eval Date: 09-20-2018
Violations Found: No
Eval Type: Routine done by local agency
Eval Notes: John Santoianni, Owner
Eval Division: Los Angeles County Fire Department
Eval Program: HMRRP
Eval Source: CERS

Affiliation:
Affiliation Type Desc: CUPA District
Entity Name: Los Angeles County Fire
Affiliation Address: 5825 Rickenbacker Road
Affiliation City: Commerce
Affiliation State: CA
Affiliation Zip: 90040-3027
Affiliation Phone: (323) 890-4045

Affiliation Type Desc: Parent Corporation
Entity Name: HARLOW PLATING COMPANY

Affiliation Type Desc: Document Preparer
Entity Name: JOHN SANTOIANNI

Affiliation Type Desc: Environmental Contact
Entity Name: JOHN SANTOIANNI
Affiliation Address: 12240 MAGNOLIA ST
Affiliation City: EL MONTE
Affiliation State: CA
Affiliation Zip: 91732

Affiliation Type Desc: Legal Owner
Entity Name: JOHN SANTOIANNI
Affiliation Address: 12240 MAGNOLIA ST.
Affiliation City: EL MONTE
Affiliation State: CA
Affiliation Country: United States
Affiliation Zip: 91732
Affiliation Phone: (626) 401-1205

Affiliation Type Desc: Onsite Treatment Unit Owner Operator
Entity Name: John Santoianni
Entity Title: Owner

Affiliation Type Desc: Operator
Entity Name: JOHN SANTOIANNI
Affiliation Phone: (626) 401-1205

Affiliation Type Desc: Property Owner
Entity Name: JOHN SANTOIANNI
Affiliation Address: 12240 MAGNOLIA ST.
Affiliation City: EL MONTE
Affiliation State: CA
Affiliation Country: United States
Affiliation Zip: 91732

HARLOW PLATING CO (Continued) **1000291255**

Affiliation Phone: (626) 401-1205

Affiliation Type Desc: Facility Mailing Address
Entity Name: Mailing Address
Affiliation Address: 12240 MAGNOLIA ST.
Affiliation City: EL MONTE
Affiliation State: CA
Affiliation Zip: 91732

Affiliation Type Desc: Identification Signer
Entity Name: John Santoianni
Entity Title: Owner

HWTS:
Name: HARLOW PLATING CO
Address: 12240 MAGNOLIA AVE
City,State,Zip: EL MONTE, CA 917320000
EPA ID: CAD981386055
Create Date: 04/10/1987
Last Act Date: 08/19/2019
Mailing Address: 12240 MAGNOLIA ST
Mailing City,State,Zip: EL MONTE, CA 917323420
Owner Name: JOHN SANTOIANNI
Owner Address: 12240 MAGNOLIA ST
Owner City,State,Zip: EL MONTE, CA 917323420
Contact Name: JOHN SANTOIANNI
Contact Address: 12240 MAGNOLIA ST
City,State,Zip: EL MONTE, CA 91732

NAICS:
EPA ID: CAD981386055
Create Date: 2004-10-20 10:23:57
NAICS Code: 332813
NAICS Description: Electroplating, Plating, Polishing, Anodizing, and Coloring
Issued EPA ID Date: 1987-04-10 00:00:00
Facility Name: HARLOW PLATING CO
Facility Address: 12240 MAGNOLIA AVE
Facility City: EL MONTE
Facility County: 19
Facility State: CA
Facility Zip: 917320000

---

116 **B & D AUTO SALVAGE** **ENVIROSTOR** **S108054423**
SE **12301, 12319 E VALLEY BLVD.** **N/A**
1/2-1 **EL MONTE, CA 91732**
0.794 mi.
4193 ft.

Relative:
Lower

Actual:
293 ft.

ENVIROSTOR:
Name: B & D AUTO SALVAGE
Address: 12301, 12319 E VALLEY BLVD.
City,State,Zip: EL MONTE, CA 91732
Facility ID: 60000311
Status: Inactive - Action Required
Status Date: 05/19/2006
Site Type: Evaluation

B & D AUTO SALVAGE (Continued) **S108054423**

Site Type Detailed:	Evaluation
Acres:	1
NPL:	NO
Regulatory Agencies:	SMBRP
Lead Agency:	SMBRP
Supervisor:	Juli Propes
Division Branch:	Cleanup Chatsworth
Assembly:	48
Senate:	22
Special Program:	EPA - PASI
Restricted Use:	NO
Site Mgmt Req:	NONE SPECIFIED
Funding:	EPA Grant
Latitude:	34.05834
Longitude:	-118.0130
APN:	NONE SPECIFIED
Past Use:	UNKNOWN
Potential COC:	Benzene Polynuclear aromatic hydrocarbons (PAHs
Confirmed COC:	30019-NO 30003-NO
Potential Description:	SOIL
Alias Name:	60000311
Alias Type:	Envirostor ID Number

Completed Info:

Completed Area Name:	PROJECT WIDE
Completed Document Type:	Site Screening
Completed Date:	05/19/2006
Comments:	EPA APPROVAL BY MATT MITGUARD (PROJECT OFFICER)

---

117 **KOTOFF AND COMPANY, INC** **ENVIROSTOR** **U001569416**
SSE **2620 NORTH DURFEE AVENUE** **HIST UST** **N/A**
1/2-1 **EL MONTE, CA 91732** **WDS**
0.850 mi. **WIP**
4490 ft.

Relative:
Lower

Actual:
278 ft.

ENVIROSTOR:

Name:	KOTOFF & CO., INC.
Address:	2620 DURFEE AVENUE
City,State,Zip:	EL MONTE, CA 91732
Facility ID:	71002170
Status:	Inactive - Needs Evaluation
Status Date:	11/30/2010
Site Code:	550102
Site Type:	Tiered Permit
Site Type Detailed:	Tiered Permit
Acres:	1
NPL:	NO
Regulatory Agencies:	NONE SPECIFIED
Lead Agency:	NONE SPECIFIED
Supervisor:	Robert Senga
Division Branch:	Cleanup Chatsworth
Assembly:	48
Senate:	22
Restricted Use:	NO
Site Mgmt Req:	NONE SPECIFIED
Latitude:	34.05357
Longitude:	-118.0194

KOTOFF AND COMPANY, INC (Continued) **U001569416**

APN: NONE SPECIFIED
Past Use: NONE SPECIFIED
Potential COC: NONE SPECIFIED
Confirmed COC: NONE SPECIFIED
Potential Description: NONE SPECIFIED
Alias Name: CAD008284739
Alias Type: EPA Identification Number
Alias Name: 110000477699
Alias Type: EPA (FRS #)
Alias Name: 301060
Alias Type: Project Code (Site Code)
Alias Name: 550102
Alias Type: Project Code (Site Code)
Alias Name: 71002170
Alias Type: Envirostor ID Number

Completed Info:
Completed Area Name: PROJECT WIDE
Completed Document Type: Phase 1
Completed Date: 01/11/2006

Completed Area Name: PROJECT WIDE
Completed Document Type: Phase 1 Non-Submittal
Completed Date: 06/28/2000

Completed Area Name: PROJECT WIDE
Completed Document Type: Phase I Verification
Completed Date: 09/27/2001

Completed Area Name: PROJECT WIDE
Completed Document Type: Consent Agreement
Completed Date: 03/21/2006

Name: KOTOFF AND COMPANY, INC
Address: 2620 NORTH DURFEE AVENUE
City,State,Zip: EL MONTE, CA 91732
Facility ID: 19281194
Status: Refer: Other Agency
Status Date: 05/01/1984
Site Type: Historical
Site Type Detailed: * Historical
NPL: NO
Regulatory Agencies: NONE SPECIFIED
Lead Agency: NONE SPECIFIED
Supervisor: * Mmonroy
Division Branch: Cleanup Chatsworth
Assembly: 48
Senate: 22
Special Program: * RCRA 3012 - Past Haz Waste Disp Inven Site
Restricted Use: NO
Site Mgmt Req: NONE SPECIFIED
Latitude: 34.05358
Longitude: -118.0194
APN: 8109001007
Past Use: NONE SPECIFIED
Potential COC: * OTHER STILL BOTTOM WASTE * UNSPECIFIED ACID SOLUTION
Polychlorinated biphenyls (PCBs Chromium VI

KOTOFF AND COMPANY, INC (Continued) **U001569416**

Confirmed COC: NONE SPECIFIED
Potential Description: NONE SPECIFIED
Alias Name: 8109001007
Alias Type: APN
Alias Name: CAD008284739
Alias Type: EPA Identification Number
Alias Name: 110000477699
Alias Type: EPA (FRS #)
Alias Name: 19281194
Alias Type: Envirostor ID Number

Completed Info:
Completed Area Name: PROJECT WIDE
Completed Document Type: Site Screening
Completed Date: 10/25/1994
Comments: Database verification project confirms NFA for DTSC.

Completed Area Name: PROJECT WIDE
Completed Document Type: Preliminary Assessment Report
Completed Date: 05/01/1984
Comments: PERMIT(OTHER) PERMIT: IW PERMIT #3775. (COUNTY) T/C W/J.KOTOFF,(818)443-7115, 4/6/84 - 1)SOURCE ACT: DECORATIVE CHROM,CHROM PLATING. 2)YR OF OPER: 1960 TO PRESENT SUBMIT TO EPA PRELIM ASSESS DONE RCRA 3012

Completed Area Name: PROJECT WIDE
Completed Document Type: * Discovery
Completed Date: 09/24/1983
Comments: FACILITY IDENTIFIED ID FROM ERRIS

HIST UST:
Name: KOTOFF & CO. INC.
Address: 2620 DURFEE AVE
City,State,Zip: EL MONTE, CA 91732
Region: STATE
Facility ID: 00000050972
Facility Type: Other
Other Type: METAL FINISHING
Contact Name: JAMES/WILLIAM KOTOFF
Telephone: 8184437115
Owner Name: KOTOFF & CO. INC.
Owner Address: 2620 DURFEE AVE.
Owner City,St,Zip: EL MONTE, CA 91732
Total Tanks: 0001

Tank Num: 001
Container Num: 1
Year Installed: 1982
Tank Capacity: 00001250
Tank Used for: WASTE
Container Construction Thickness: 4
Leak Detection: Visual

WDS:
Name: KOTOFF & CO. INC.
Address: 2620 Durfee Ave

KOTOFF AND COMPANY, INC (Continued) **U001569416**

City:	EL MONTE
Facility ID:	4 19I001140
Facility Type:	Other - Does not fall into the category of Municipal/Domestic, Industrial, Agricultural or Solid Waste (Class I, II or III)
Facility Status:	Active - Any facility with a continuous or seasonal discharge that is under Waste Discharge Requirements.
NPDES Number:	CAS000001 The 1st 2 characters designate the state. The remaining 7 are assigned by the Regional Board
Subregion:	4
Facility Telephone:	8184437115
Facility Contact:	Jim Kotoff
Agency Name:	KOTOFF & CO. INC.
Agency Address:	2620 Durfee Ave.
Agency City,St,Zip:	El Monte 91732
Agency Contact:	Dean Miller
Agency Telephone:	6264437115
Agency Type:	Private
SIC Code:	3471
Primary Waste Type:	Inert/Influent or Solid Wastes that do not contain soluble pollutants or organic wastes and have little adverse impact on water quality. Such wastes could cause turbidity and siltation. Uncontaminated soils, rubble and concrete are examples of this category.
Primary Waste:	SLDWST
Waste2:	Solid Wastes
Primary Waste Type:	Inert/Influent or Solid Wastes that do not contain soluble pollutants or organic wastes and have little adverse impact on water quality. Such wastes could cause turbidity and siltation. Uncontaminated soils, rubble and concrete are examples of this category.
Design Flow:	0
Baseline Flow:	0
Reclamation:	No reclamation requirements associated with this facility.
POTW:	The facility is not a POTW.
Treat To Water:	Minor Threat to Water Quality. A violation of a regional board order should cause a relatively minor impairment of beneficial uses compared to a major or minor threat. Not: All nurds without a TTWQ will be considered a minor threat to water quality unless coded at a higher Level. A Zero (0) may be used to code those NURDS that are found to represent no threat to water quality.
Complexity:	Category C - Facilities having no waste treatment systems, such as cooling water dischargers or thosewho must comply through best management practices, facilities with passive waste treatment and disposal systems, such as septic systems with subsurface disposal, or dischargers having waste storage systems with land disposal such as dairy waste ponds.

WIP:

Name:	KOTOFF & CO. INC.
Address:	2620 Durfee Ave
City,State,Zip:	EL MONTE, CA 91732
Region:	4
File Number:	107.0202
File Status:	**Historical**
Staff:	CRS
Facility Suite:	Not reported

118
SW
1/2-1
0.907 mi.
4791 ft.

CENTRAL PLATING SERVICE
10930 SCHMIDT RD
EL MONTE, CA 91733

ENVIROSTOR
LA Co. Site Mitigation
WDS
WIP

S106102761
N/A

Relative:
Lower

Actual:
265 ft.

ENVIROSTOR:

Name:	CENTRAL PLATING
Address:	10930 SCHMIDT ROAD
City,State,Zip:	EL MONTE, CA 91733
Facility ID:	71002303
Status:	Refer: Other Agency
Site Type:	Tiered Permit
Site Type Detailed:	Tiered Permit
NPL:	NO
Regulatory Agencies:	NONE SPECIFIED
Lead Agency:	NONE SPECIFIED
Division Branch:	Cleanup Chatsworth
Assembly:	48
Senate:	22
Restricted Use:	NO
Site Mgmt Req:	NONE SPECIFIED
Latitude:	34.05701
Longitude:	-118.0370
APN:	NONE SPECIFIED
Past Use:	NONE SPECIFIED
Potential COC:	NONE SPECIFIED
Confirmed COC:	NONE SPECIFIED
Potential Description:	NONE SPECIFIED
Alias Name:	CAD009559139
Alias Type:	EPA Identification Number
Alias Name:	110002637031
Alias Type:	EPA (FRS #)
Alias Name:	71002303
Alias Type:	Envirostor ID Number

Completed Info:

Completed Area Name:	PROJECT WIDE
Completed Document Type:	Phase 1 Non-Submittal
Completed Date:	01/19/2001

LA Co. Site Mitigation:

Name:	CENTRAL PLATING SERVICE
Address:	10930 SCHMIDT RD
City,State,Zip:	EL MONTE, CA 91733
Facility ID:	Not reported
Status:	Not reported
Site ID:	SD0000390
Jurisdiction:	County
Case ID:	RO0001391
Abated:	Yes
Assigned To:	Richard Clark
Entered Date:	10/06/2011
Abated Date:	Not reported

WDS:

Name:	CENTRAL PLATING CO.
Address:	10930 Schmidt Rd

CENTRAL PLATING SERVICE (Continued) **S106102761**

City:	EL MONTE
Facility ID:	4 19I010378
Facility Type:	Other - Does not fall into the category of Municipal/Domestic, Industrial, Agricultural or Solid Waste (Class I, II or III)
Facility Status:	Active - Any facility with a continuous or seasonal discharge that is under Waste Discharge Requirements.
NPDES Number:	CAS000001 The 1st 2 characters designate the state. The remaining 7 are assigned by the Regional Board
Subregion:	4
Facility Telephone:	6264423530
Facility Contact:	Michael Amaya
Agency Name:	CENTRAL PLATING CO.
Agency City,St,Zip:	0
Agency Type:	Private
SIC Code:	3471
Primary Waste Type:	Nonhazardous Solid Wastes/Influent or Solid Wastes that contain nonhazardous putrescible and non putrescible solid, semisolid, and liquid wastes (E.G., garbage, trash, refuse, paper, demolition and construction wastes, manure, vegetable or animal solid and semisolid waste).
Primary Waste:	STORMS
Waste2:	Stormwater Runoff
Primary Waste Type:	Nonhazardous Solid Wastes/Influent or Solid Wastes that contain nonhazardous putrescible and non putrescible solid, semisolid, and liquid wastes (E.G., garbage, trash, refuse, paper, demolition and construction wastes, manure, vegetable or animal solid and semisolid waste).
Design Flow:	0
Baseline Flow:	0
Reclamation:	No reclamation requirements associated with this facility.
POTW:	The facility is not a POTW.
Treat To Water:	Minor Threat to Water Quality. A violation of a regional board order should cause a relatively minor impairment of beneficial uses compared to a major or minor threat. Not: All nurds without a TTWQ will be considered a minor threat to water quality unless coded at a higher Level. A Zero (0) may be used to code those NURDS that are found to represent no threat to water quality.
Complexity:	Category C - Facilities having no waste treatment systems, such as cooling water dischargers or thosewho must comply through best management practices, facilities with passive waste treatment and disposal systems, such as septic systems with subsurface disposal, or dischargers having waste storage systems with land disposal such as dairy waste ponds.

WIP:

Name:	CENTRAL PLATING CO.
Address:	10930 Schmidt Rd
City,State,Zip:	EL MONTE, CA 91730
Region:	4
File Number:	107.0462
File Status:	**Historical**
Staff:	UNIDENTIFIED
Facility Suite:	Not reported

119 SE 1/2-1 0.916 mi. 4839 ft. | **ROLLINS TRUCK LEASING**
12432 VALLEY BLVD E
EL MONTE, CA 91732 | **ENVIROSTOR LUST HIST CORTESE CERS** | **S103587512 N/A**

Relative: Lower

Actual: 289 ft.

ENVIROSTOR:

Name:	TITAN ENVIRONMENTAL TRANSPORTATION
Address:	12432 VALLEY BOULEVARD
City,State,Zip:	EL MONTE, CA 91732
Facility ID:	60001720
Status:	Certified
Status Date:	11/07/2012
Site Code:	551021
Site Type:	Corrective Action
Site Type Detailed:	Corrective Action
Acres:	0.07
NPL:	NO
Regulatory Agencies:	SMBRP
Lead Agency:	SMBRP
Supervisor:	Javier Hinojosa
Division Branch:	Cleanup Chatsworth
Assembly:	49
Senate:	22
Special Program:	Voluntary Cleanup Program
Restricted Use:	NO
Site Mgmt Req:	NONE SPECIFIED
Funding:	Responsible Party
Latitude:	34.05811
Longitude:	-118.0105
APN:	8109-013015
Past Use:	HAZARDOUS WASTE HAULER
Potential COC:	Asbestos Containing Materials (ACM Lead
Confirmed COC:	Lead Asbestos Containing Materials (ACM
Potential Description:	IA
Alias Name:	8109-013015
Alias Type:	APN
Alias Name:	551021
Alias Type:	Project Code (Site Code)
Alias Name:	60001720
Alias Type:	Envirostor ID Number

Completed Info:

Completed Area Name:	PROJECT WIDE
Completed Document Type:	Consent Agreement
Completed Date:	06/21/2012
Comments:	FICA Agreement Executed
Completed Area Name:	PROJECT WIDE
Completed Document Type:	RFI Workplan
Completed Date:	09/20/2012
Comments:	Plan original draft date was March 29, 2012 and was last revised on 8/12/2012.
Completed Area Name:	PROJECT WIDE
Completed Document Type:	Fieldwork
Completed Date:	10/25/2012
Comments:	Recived project closeout report on 10/25/2012.
Completed Area Name:	PROJECT WIDE

ROLLINS TRUCK LEASING (Continued) **S103587512**

Completed Document Type: Removal Action Completion Report
Completed Date: 11/07/2012
Comments: Received fully executed Acknowledgement and Satisfaction document

LUST REG 4:
Region: 4
Regional Board: 04
County: Los Angeles
Facility Id: 107.1459
Status: Case Closed
Substance: Gasoline
Case Type: Soil
Global ID: T0603700166
Staff: WIP
Local Agency: 19000
Cross Street: DURFEE AVE
Date Leak Discovered: 3/19/1991
Date Leak First Reported: 7/3/1991
Date Leak Record Entered: 7/29/1991
Date Leak Stopped: 3/19/1991
Date Case Last Changed on Database: 10/18/1995
Date the Case was Closed: 4/17/1995
How Leak Discovered: Tank Closure
Cause of Leak: UNK
Leak Source: UNK
Operator: STAN, ELLIS
Approx. Dist To Production Well (ft): 769.31733818073303915151288678
Source of Cleanup Funding: UNK
Preliminary Site Assessment Began: 7/3/1991
Responsible Party: ROLLINS TRUCK LEASING
RP Address: 12432 E. VALLEY BLVD., EL MONTE, CA 91732
Program: LUST
Lat/Long: 34.0574179 / -1
Summary: WIP CASE #107.1459 / old case # i-12244

LUST:
Name: ROLLINS TRUCK LEASING
Address: 12432 VALLEY BLVD E
City,State,Zip: EL MONTE, CA 91732
Lead Agency: LOS ANGELES RWQCB (REGION 4)
Case Type: LUST Cleanup Site
Geo Track: http://geotracker.waterboards.ca.gov/profile_report.asp?global_id=T0603700166
Global Id: T0603700166
Latitude: 34.057839
Longitude: -118.010778
Status: Completed - Case Closed
Status Date: 04/17/1995
Case Worker: WIP
RB Case Number: 107.1459
Local Agency: LOS ANGELES COUNTY
Potential Media Affect: Soil
Potential Contaminants of Concern: Gasoline

LUST:
Global Id: T0603700166
Contact Type: Local Agency Caseworker

ROLLINS TRUCK LEASING (Continued) **S103587512**

Contact Name: JOHN AWUJO
Organization Name: LOS ANGELES COUNTY
Address: 900 S FREMONT AVE
City: ALHAMBRA
Email: jawujo@dpw.lacounty.gov
Phone Number: 6264583507

Global Id: T0603700166
Contact Type: Regional Board Caseworker
Contact Name: WELL INVESTIGATION PROGRAM
Organization Name: LOS ANGELES RWQCB (REGION 4)
Address: 320 W. 4TH ST., SUITE 200
City: LOS ANGELES

LUST:
Global Id: T0603700166
Action Type: Other
Date: 03/19/1991
Action: Leak Discovery

Global Id: T0603700166
Action Type: Other
Date: 03/19/1991
Action: Leak Stopped

Global Id: T0603700166
Action Type: Other
Date: 07/03/1991
Action: Leak Reported

LUST:
Global Id: T0603700166
Status: Open - Case Begin Date
Status Date: 03/19/1991

Global Id: T0603700166
Status: Open - Site Assessment
Status Date: 07/03/1991

Global Id: T0603700166
Status: Completed - Case Closed
Status Date: 04/17/1995

HIST CORTESE:
edr_fname: ROLLINS TRUCK LEASING
edr_fadd1: 12432 VALLEY
City,State,Zip: EL MONTE, CA 91746
Region: CORTESE
Facility County Code: 19
Reg By: LTNKA
Reg Id: 107.1459

CERS:
Name: ROLLINS TRUCK LEASING

ROLLINS TRUCK LEASING (Continued) **S103587512**

Address: 12432 VALLEY BLVD E
City,State,Zip: EL MONTE, CA 91732
Site ID: 198200
CERS ID: SL603798805
CERS Description: Cleanup Program Site

Affiliation:
Affiliation Type Desc: Local Agency Caseworker
Entity Name: JOHN AWUJO - LOS ANGELES COUNTY
Affiliation Address: 900 S FREMONT AVE
Affiliation City: ALHAMBRA
Affiliation State: CA
Affiliation Phone: 6264583507

Affiliation Type Desc: Regional Board Caseworker
Entity Name: WELL INVESTIGATION PROGRAM - LOS ANGELES RWQCB (REGION 4)
Affiliation Address: 320 W. 4TH ST., SUITE 200
Affiliation City: LOS ANGELES
Affiliation State: CA

Name: ROLLINS TRUCK LEASING
Address: 12432 VALLEY BLVD E
City,State,Zip: EL MONTE, CA 91732
Site ID: 198200
CERS ID: T0603700166
CERS Description: Leaking Underground Storage Tank Cleanup Site

Affiliation:
Affiliation Type Desc: Local Agency Caseworker
Entity Name: JOHN AWUJO - LOS ANGELES COUNTY
Affiliation Address: 900 S FREMONT AVE
Affiliation City: ALHAMBRA
Affiliation State: CA
Affiliation Phone: 6264583507

Affiliation Type Desc: Regional Board Caseworker
Entity Name: WELL INVESTIGATION PROGRAM - LOS ANGELES RWQCB (REGION 4)
Affiliation Address: 320 W. 4TH ST., SUITE 200
Affiliation City: LOS ANGELES
Affiliation State: CA

---

120 West 1/2-1 0.957 mi. 5053 ft. **SHINING STAR PRESCHOOL** **ENVIROSTOR** **S103883829**
3215, 3221 & 3227 SANTA ANITA AVENUE **SCH** **N/A**
EL MONTE, CA 91731

Relative: Lower
Actual: 275 ft.

ENVIROSTOR:
Name: SHINING STAR PRESCHOOL
Address: 3215, 3221 & 3227 SANTA ANITA AVENUE
City,State,Zip: EL MONTE, CA 91731
Facility ID: 19990020
Status: No Further Action
Status Date: 07/01/1999
Site Code: 300754
Site Type: School Investigation
Site Type Detailed: School

SHINING STAR PRESCHOOL (Continued) **S103883829**

Acres: 0.75
NPL: NO
Regulatory Agencies: DTSC
Lead Agency: DTSC
Supervisor: Shahir Haddad
Division Branch: Southern California Schools & Brownfields Outreach
Assembly: 49
Senate: 22
Restricted Use: NO
Site Mgmt Req: NONE SPECIFIED
Funding: School District
Latitude: 34.06639
Longitude: -118.0425
APN: NONE SPECIFIED
Past Use: NONE
Potential COC: NONE SPECIFIED No Contaminants found
Confirmed COC: No Contaminants found
Potential Description: NMA
Alias Name: SHINING STAR PRESCHOOL
Alias Type: Alternate Name
Alias Name: SHINING STAR PRESCHOOL
Alias Type: Alternate Name
Alias Name: 300754
Alias Type: Project Code (Site Code)
Alias Name: 19990020
Alias Type: Envirostor ID Number

Completed Info:
Completed Area Name: PROJECT WIDE
Completed Document Type: Preliminary Endangerment Assessment Report
Completed Date: 07/01/1999

Completed Area Name: PROJECT WIDE
Completed Document Type: Voluntary Cleanup Agreement
Completed Date: 05/21/1999

Completed Area Name: PROJECT WIDE
Completed Document Type: Cost Recovery Closeout Memo
Completed Date: 07/21/1999

SCH:

Name: SHINING STAR PRESCHOOL
Address: 3215, 3221 & 3227 SANTA ANITA AVENUE
City,State,Zip: EL MONTE, CA 91731
Facility ID: 19990020
Site Type: School Investigation
Site Type Detail: School
Site Mgmt. Req.: NONE SPECIFIED
Acres: 0.75
National Priorities List: NO
Cleanup Oversight Agencies: DTSC
Lead Agency: DTSC
Lead Agency Description: * DTSC
Supervisor: Shahir Haddad
Division Branch: Southern California Schools & Brownfields Outreach

SHINING STAR PRESCHOOL (Continued) **S103883829**

Site Code:	300754
Assembly:	49
Senate:	22
Status:	No Further Action
Status Date:	07/01/1999
Restricted Use:	NO
Funding:	School District
Latitude:	34.06639
Longitude:	-118.0425
APN:	NONE SPECIFIED
Past Use:	NONE
Potential COC:	NONE SPECIFIED, No Contaminants found
Confirmed COC:	No Contaminants found
Potential Description:	NMA
Alias Name:	SHINING STAR PRESCHOOL
Alias Type:	Alternate Name
Alias Name:	SHINING STAR PRESCHOOL
Alias Type:	Alternate Name
Alias Name:	300754
Alias Type:	Project Code (Site Code)
Alias Name:	19990020
Alias Type:	Envirostor ID Number

Completed Info:

Completed Area Name:	PROJECT WIDE
Completed Document Type:	Preliminary Endangerment Assessment Report
Completed Date:	07/01/1999
Completed Area Name:	PROJECT WIDE
Completed Document Type:	Voluntary Cleanup Agreement
Completed Date:	05/21/1999
Completed Area Name:	PROJECT WIDE
Completed Document Type:	Cost Recovery Closeout Memo
Completed Date:	07/21/1999

Count: 3 records. ORPHAN SUMMARY

City	EDR ID	Site Name	Site Address	Zip	Database(s)
EL MONTE	S100833441	SAN GABRIEL GROUND WATER BASIN 1	EL MONTE AREA	91732	CA BOND EXP. PLAN
EL MONTE	S107526708		10024 VALLEY BLVD, WIN ALLEZ I	91731	CDL
EL MONTE	S124446618	J A T AUTO BODY	10157 VALLEY BLVD # A&B	91731	CERS HAZ WASTE

GOVERNMENT RECORDS SEARCHED / DATA CURRENCY TRACKING

St	Acronym	Full Name	Government Agency	Gov Date	Arvl. Date	Active Date
CA	AST	Aboveground Petroleum Storage Tank Facilities	California Environmental Protection Agency	07/06/2016	07/12/2016	09/19/2016
CA	BROWNFIELDS	Considered Brownfieds Sites Listing	State Water Resources Control Board	12/18/2019	12/19/2019	02/19/2020
CA	CA BOND EXP. PLAN	Bond Expenditure Plan	Department of Health Services	01/01/1989	07/27/1994	08/02/1994
CA	CA FID UST	Facility Inventory Database	California Environmental Protection Agency	10/31/1994	09/05/1995	09/29/1995
CA	CDL	Clandestine Drug Labs	Department of Toxic Substances Control	12/31/2018	02/05/2020	04/15/2020
CA	CERS	CalEPA Regulated Site Portal Data	California Environmental Protection Agency	01/21/2020	01/22/2020	04/01/2020
CA	CERS HAZ WASTE	CERS HAZ WASTE	CalEPA	01/21/2020	01/22/2020	04/01/2020
CA	CERS TANKS	California Environmental Reporting System (CERS) Tanks	California Environmental Protection Agency	01/21/2020	01/22/2020	04/01/2020
CA	CHMIRS	California Hazardous Material Incident Report System	Office of Emergency Services	12/24/2019	01/22/2020	03/30/2020
CA	CIWQS	California Integrated Water Quality System	State Water Resources Control Board	03/02/2020	03/03/2020	05/13/2020
CA	CORTESE	"Cortese" Hazardous Waste & Substances Sites List	CAL EPA/Office of Emergency Information	12/18/2019	12/20/2019	02/20/2020
CA	CPS-SLIC	Statewide SLIC Cases (GEOTRACKER)	State Water Resources Control Board	05/13/2020	05/13/2020	05/14/2020
CA	CUPA LIVERMORE-PLEASANTON	CUPA Facility Listing	Livermore-Pleasanton Fire Department	05/01/2019	05/14/2019	07/17/2019
CA	CUPA SAN FRANCISCO CO	CUPA Facility Listing	San Francisco County Department of Environmen	02/03/2020	02/04/2020	04/09/2020
CA	DEED	Deed Restriction Listing	DTSC and SWRCB	03/02/2020	03/03/2020	05/13/2020
CA	DRYCLEAN AVAQMD	Antelope Valley Air Quality Management District Drycleaner L	Antelope Valley Air Quality Management Distri	02/27/2020	02/28/2020	05/07/2020
CA	DRYCLEAN SOUTH COAST	South Coast Air Quality Management District Drycleaner Listi	South Coast Air Quality Management District	01/31/2020	01/31/2020	04/09/2020
CA	DRYCLEANERS	Cleaner Facilities	Department of Toxic Substance Control	12/04/2019	01/29/2020	04/09/2020
CA	EMI	Emissions Inventory Data	California Air Resources Board	12/31/2017	06/24/2019	08/22/2019
CA	ENF	Enforcement Action Listing	State Water Resoruces Control Board	04/03/2020	04/07/2020	04/15/2020
CA	ENVIROSTOR	EnviroStor Database	Department of Toxic Substances Control	01/27/2020	01/28/2020	04/09/2020
CA	Financial Assurance 1	Financial Assurance Information Listing	Department of Toxic Substances Control	01/21/2020	01/23/2020	04/01/2020
CA	Financial Assurance 2	Financial Assurance Information Listing	California Integrated Waste Management Board	02/19/2020	02/20/2020	04/24/2020
CA	HAULERS	Registered Waste Tire Haulers Listing	Integrated Waste Management Board	11/15/2019	11/15/2019	01/23/2020
CA	HAZNET	Facility and Manifest Data	California Environmental Protection Agency	12/31/2017	05/29/2019	07/22/2019
CA	HIST CAL-SITES	Calsites Database	Department of Toxic Substance Control	08/08/2005	08/03/2006	08/24/2006
CA	HIST CORTESE	Hazardous Waste & Substance Site List	Department of Toxic Substances Control	04/01/2001	01/22/2009	04/08/2009
CA	HIST UST	Hazardous Substance Storage Container Database	State Water Resources Control Board	10/15/1990	01/25/1991	02/12/1991
CA	HWP	EnviroStor Permitted Facilities Listing	Department of Toxic Substances Control	02/18/2020	02/19/2020	04/24/2020
CA	HWT	Registered Hazardous Waste Transporter Database	Department of Toxic Substances Control	01/06/2020	01/07/2020	03/05/2020
CA	HWTS	Hazardous Waste Tracking System	Department of Toxic Substances Control	10/15/2019	11/14/2019	02/07/2020
CA	ICE	ICE	Department of Toxic Subsances Control	02/18/2020	02/19/2020	04/24/2020
CA	LDS	Land Disposal Sites Listing (GEOTRACKER)	State Water Qualilty Control Board	05/13/2020	05/13/2020	05/14/2020
CA	LIENS	Environmental Liens Listing	Department of Toxic Substances Control	03/03/2020	03/05/2020	05/14/2020
CA	LUST	Leaking Underground Fuel Tank Report (GEOTRACKER)	State Water Resources Control Board	05/13/2020	05/13/2020	05/15/2020
CA	LUST REG 1	Active Toxic Site Investigation	California Regional Water Quality Control Boa	02/01/2001	02/28/2001	03/29/2001
CA	LUST REG 2	Fuel Leak List	California Regional Water Quality Control Boa	09/30/2004	10/20/2004	11/19/2004
CA	LUST REG 3	Leaking Underground Storage Tank Database	California Regional Water Quality Control Boa	05/19/2003	05/19/2003	06/02/2003
CA	LUST REG 4	Underground Storage Tank Leak List	California Regional Water Quality Control Boa	09/07/2004	09/07/2004	10/12/2004
CA	LUST REG 5	Leaking Underground Storage Tank Database	California Regional Water Quality Control Boa	07/01/2008	07/22/2008	07/31/2008
CA	LUST REG 6L	Leaking Underground Storage Tank Case Listing	California Regional Water Quality Control Boa	09/09/2003	09/10/2003	10/07/2003
CA	LUST REG 6V	Leaking Underground Storage Tank Case Listing	California Regional Water Quality Control Boa	06/07/2005	06/07/2005	06/29/2005
CA	LUST REG 7	Leaking Underground Storage Tank Case Listing	California Regional Water Quality Control Boa	02/26/2004	02/26/2004	03/24/2004
CA	LUST REG 8	Leaking Underground Storage Tanks	California Regional Water Quality Control Boa	02/14/2005	02/15/2005	03/28/2005
CA	LUST REG 9	Leaking Underground Storage Tank Report	California Regional Water Quality Control Boa	03/01/2001	04/23/2001	05/21/2001
CA	MCS	Military Cleanup Sites Listing (GEOTRACKER)	State Water Resources Control Board	05/13/2020	05/13/2020	05/15/2020
CA	MILITARY PRIV SITES	Military Privatized Sites (GEOTRACKER)	State Water Resources Control Board	05/13/2020	05/13/2020	05/15/2020

GOVERNMENT RECORDS SEARCHED / DATA CURRENCY TRACKING

St	Acronym	Full Name	Government Agency	Gov Date	Arvl. Date	Active Date
CA	MILITARY UST SITES	Military UST Sites (GEOTRACKER)	State Water Resources Control Board	05/13/2020	05/13/2020	05/15/2020
CA	MINES	Mines Site Location Listing	Department of Conservation	03/09/2020	03/10/2020	05/19/2020
CA	MWMP	Medical Waste Management Program Listing	Department of Public Health	02/12/2020	03/03/2020	05/14/2020
CA	NON-CASE INFO	Non-Case Information Sites (GEOTRACKER)	State Water Resources Control Board	05/13/2020	05/13/2020	05/15/2020
CA	NOTIFY 65	Proposition 65 Records	State Water Resources Control Board	03/12/2020	03/13/2020	05/21/2020
CA	NPDES	NPDES Permits Listing	State Water Resources Control Board	02/10/2020	02/11/2020	04/20/2020
CA	OTHER OIL GAS	Other Oil & Gas Projects Sites (GEOTRACKER)	State Water Resources Control Board	05/13/2020	05/13/2020	05/15/2020
CA	PEST LIC	Pesticide Regulation Licenses Listing	Department of Pesticide Regulation	03/02/2020	03/03/2020	05/14/2020
CA	PFAS	PFAS Contamination Site Location Listing	State Water Resources Control Board	03/09/2020	03/10/2020	05/19/2020
CA	PROC	Certified Processors Database	Department of Conservation	03/09/2020	03/10/2020	05/19/2020
CA	PROD WATER PONDS	Produced Water Ponds Sites (GEOTRACKER)	State Water Resources Control Board	05/13/2020	05/13/2020	05/15/2020
CA	PROJECT	Project Sites (GEOTRACKER)	State Water Resources Control Board	05/13/2020	05/13/2020	05/15/2020
CA	RESPONSE	State Response Sites	Department of Toxic Substances Control	01/27/2020	01/28/2020	04/09/2020
CA	RGA LF	Recovered Government Archive Solid Waste Facilities List	Department of Resources Recycling and Recover		07/01/2013	01/13/2014
CA	RGA LUST	Recovered Government Archive Leaking Underground Storage Tan	State Water Resources Control Board		07/01/2013	12/30/2013
CA	SAMPLING POINT	Sampling Point ? Public Sites (GEOTRACKER)	State Water Resources Control Board	05/13/2020	05/13/2020	05/15/2020
CA	SAN FRANCISCO AST	Aboveground Storage Tank Site Listing	San Francisco County Department of Public Hea	08/01/2019	08/02/2019	10/11/2019
CA	SCH	School Property Evaluation Program	Department of Toxic Substances Control	01/27/2020	01/28/2020	04/09/2020
CA	SLIC REG 1	Active Toxic Site Investigations	California Regional Water Quality Control Boa	04/03/2003	04/07/2003	04/25/2003
CA	SLIC REG 2	Spills, Leaks, Investigation & Cleanup Cost Recovery Listing	Regional Water Quality Control Board San Fran	09/30/2004	10/20/2004	11/19/2004
CA	SLIC REG 3	Spills, Leaks, Investigation & Cleanup Cost Recovery Listing	California Regional Water Quality Control Boa	05/18/2006	05/18/2006	06/15/2006
CA	SLIC REG 4	Spills, Leaks, Investigation & Cleanup Cost Recovery Listing	Region Water Quality Control Board Los Angele	11/17/2004	11/18/2004	01/04/2005
CA	SLIC REG 5	Spills, Leaks, Investigation & Cleanup Cost Recovery Listing	Regional Water Quality Control Board Central	04/01/2005	04/05/2005	04/21/2005
CA	SLIC REG 6L	SLIC Sites	California Regional Water Quality Control Boa	09/07/2004	09/07/2004	10/12/2004
CA	SLIC REG 6V	Spills, Leaks, Investigation & Cleanup Cost Recovery Listing	Regional Water Quality Control Board, Victorv	05/24/2005	05/25/2005	06/16/2005
CA	SLIC REG 7	SLIC List	California Regional Quality Control Board, Co	11/24/2004	11/29/2004	01/04/2005
CA	SLIC REG 8	Spills, Leaks, Investigation & Cleanup Cost Recovery Listing	California Region Water Quality Control Board	04/03/2008	04/03/2008	04/14/2008
CA	SLIC REG 9	Spills, Leaks, Investigation & Cleanup Cost Recovery Listing	California Regional Water Quality Control Boa	09/10/2007	09/11/2007	09/28/2007
CA	SPILLS 90	SPILLS90 data from FirstSearch	FirstSearch	06/06/2012	01/03/2013	02/22/2013
CA	SWEEPS UST	SWEEPS UST Listing	State Water Resources Control Board	06/01/1994	07/07/2005	08/11/2005
CA	SWF/LF (SWIS)	Solid Waste Information System	Department of Resources Recycling and Recover	02/10/2020	02/11/2020	04/20/2020
CA	SWRCY	Recycler Database	Department of Conservation	03/09/2020	03/10/2020	05/19/2020
CA	TOXIC PITS	Toxic Pits Cleanup Act Sites	State Water Resources Control Board	07/01/1995	08/30/1995	09/26/1995
CA	UIC	UIC Listing	Deaprtment of Conservation	03/09/2020	03/10/2020	05/19/2020
CA	UIC GEO	Underground Injection Control Sites (GEOTRACKER)	State Water Resource Control Board	05/13/2020	05/13/2020	05/15/2020
CA	UST	Active UST Facilities	SWRCB	03/09/2020	03/10/2020	05/20/2020
CA	UST CLOSURE	Proposed Closure of Underground Storage Tank (UST) Cases	State Water Resources Control Board	03/09/2020	03/11/2020	05/26/2020
CA	UST MENDOCINO	Mendocino County UST Database	Department of Public Health	12/19/2019	12/23/2019	02/21/2020
CA	VCP	Voluntary Cleanup Program Properties	Department of Toxic Substances Control	01/27/2020	01/28/2020	04/09/2020
CA	WASTEWATER PITS	Oil Wastewater Pits Listing	RWQCB, Central Valley Region	11/19/2019	01/07/2020	03/09/2020
CA	WDR	Waste Discharge Requirements Listing	State Water Resources Control Board	03/09/2020	03/10/2020	05/19/2020
CA	WDS	Waste Discharge System	State Water Resources Control Board	06/19/2007	06/20/2007	06/29/2007
CA	WELL STIM PROJ	Well Stimulation Project (GEOTRACKER)	State Water Resources Control Board	05/13/2020	05/13/2020	05/15/2020
CA	WIP	Well Investigation Program Case List	Los Angeles Water Quality Control Board	07/03/2009	07/21/2009	08/03/2009
CA	WMUDS/SWAT	Waste Management Unit Database	State Water Resources Control Board	04/01/2000	04/10/2000	05/10/2000
US	2020 COR ACTION	2020 Corrective Action Program List	Environmental Protection Agency	09/30/2017	05/08/2018	07/20/2018
US	ABANDONED MINES	Abandoned Mines	Department of Interior	03/05/2020	03/06/2020	05/29/2020

GOVERNMENT RECORDS SEARCHED / DATA CURRENCY TRACKING

St	Acronym	Full Name	Government Agency	Gov Date	Arvl. Date	Active Date
US	BRS	Biennial Reporting System	EPA/NTIS	12/31/2015	02/22/2017	09/28/2017
US	COAL ASH DOE	Steam-Electric Plant Operation Data	Department of Energy	12/31/2018	12/04/2019	01/15/2020
US	COAL ASH EPA	Coal Combustion Residues Surface Impoundments List	Environmental Protection Agency	01/12/2017	03/05/2019	11/11/2019
US	CONSENT	Superfund (CERCLA) Consent Decrees	Department of Justice, Consent Decree Library	12/31/2019	01/17/2020	03/06/2020
US	CORRACTS	Corrective Action Report	EPA	03/23/2020	03/25/2020	05/21/2020
US	DEBRIS REGION 9	Torres Martinez Reservation Illegal Dump Site Locations	EPA, Region 9	01/12/2009	05/07/2009	09/21/2009
US	DOCKET HWC	Hazardous Waste Compliance Docket Listing	Environmental Protection Agency	05/31/2018	07/26/2018	10/05/2018
US	DOD	Department of Defense Sites	USGS	12/31/2005	11/10/2006	01/11/2007
US	DOT OPS	Incident and Accident Data	Department of Transporation, Office of Pipeli	01/02/2020	01/28/2020	04/17/2020
US	Delisted NPL	National Priority List Deletions	EPA	04/27/2020	05/06/2020	05/28/2020
US	ECHO	Enforcement & Compliance History Information	Environmental Protection Agency	01/05/2020	01/07/2020	03/06/2020
US	EDR Hist Auto	EDR Exclusive Historical Auto Stations	EDR, Inc.			
US	EDR Hist Cleaner	EDR Exclusive Historical Cleaners	EDR, Inc.			
US	EDR MGP	EDR Proprietary Manufactured Gas Plants	EDR, Inc.			
US	EPA WATCH LIST	EPA WATCH LIST	Environmental Protection Agency	08/30/2013	03/21/2014	06/17/2014
US	ERNS	Emergency Response Notification System	National Response Center, United States Coast	12/16/2019	12/19/2019	03/06/2020
US	FEDERAL FACILITY	Federal Facility Site Information listing	Environmental Protection Agency	04/03/2019	04/05/2019	05/14/2019
US	FEDLAND	Federal and Indian Lands	U.S. Geological Survey	04/02/2018	04/11/2018	11/06/2019
US	FEMA UST	Underground Storage Tank Listing	FEMA	08/27/2019	08/28/2019	11/11/2019
US	FINDS	Facility Index System/Facility Registry System	EPA	02/03/2020	03/03/2020	05/28/2020
US	FTTS	FIFRA/ TSCA Tracking System - FIFRA (Federal Insecticide, Fu	EPA/Office of Prevention, Pesticides and Toxi	04/09/2009	04/16/2009	05/11/2009
US	FTTS INSP	FIFRA/ TSCA Tracking System - FIFRA (Federal Insecticide, Fu	EPA	04/09/2009	04/16/2009	05/11/2009
US	FUDS	Formerly Used Defense Sites	U.S. Army Corps of Engineers	01/28/2020	02/19/2020	05/14/2020
US	FUELS PROGRAM	EPA Fuels Program Registered Listing	EPA	02/18/2020	02/19/2020	05/14/2020
US	FUSRAP	Formerly Utilized Sites Remedial Action Program	Department of Energy	08/08/2017	09/11/2018	09/14/2018
US	HIST FTTS	FIFRA/TSCA Tracking System Administrative Case Listing	Environmental Protection Agency	10/19/2006	03/01/2007	04/10/2007
US	HIST FTTS INSP	FIFRA/TSCA Tracking System Inspection & Enforcement Case Lis	Environmental Protection Agency	10/19/2006	03/01/2007	04/10/2007
US	HMIRS	Hazardous Materials Information Reporting System	U.S. Department of Transportation	12/05/2019	12/06/2019	02/14/2020
US	ICIS	Integrated Compliance Information System	Environmental Protection Agency	11/18/2016	11/23/2016	02/10/2017
US	IHS OPEN DUMPS	Open Dumps on Indian Land	Department of Health & Human Serivces, Indian	04/01/2014	08/06/2014	01/29/2015
US	INDIAN LUST R1	Leaking Underground Storage Tanks on Indian Land	EPA Region 1	10/01/2019	12/04/2019	02/10/2020
US	INDIAN LUST R10	Leaking Underground Storage Tanks on Indian Land	EPA Region 10	10/11/2019	12/04/2019	02/10/2020
US	INDIAN LUST R4	Leaking Underground Storage Tanks on Indian Land	EPA Region 4	10/10/2019	12/05/2019	02/10/2020
US	INDIAN LUST R5	Leaking Underground Storage Tanks on Indian Land	EPA, Region 5	10/01/2019	12/04/2019	02/10/2020
US	INDIAN LUST R6	Leaking Underground Storage Tanks on Indian Land	EPA Region 6	10/02/2019	12/04/2019	02/10/2020
US	INDIAN LUST R7	Leaking Underground Storage Tanks on Indian Land	EPA Region 7	10/15/2019	12/17/2019	02/10/2020
US	INDIAN LUST R8	Leaking Underground Storage Tanks on Indian Land	EPA Region 8	10/03/2019	12/04/2019	02/14/2020
US	INDIAN LUST R9	Leaking Underground Storage Tanks on Indian Land	Environmental Protection Agency	10/04/2019	12/04/2019	02/27/2020
US	INDIAN ODI	Report on the Status of Open Dumps on Indian Lands	Environmental Protection Agency	12/31/1998	12/03/2007	01/24/2008
US	INDIAN RESERV	Indian Reservations	USGS	12/31/2014	07/14/2015	01/10/2017
US	INDIAN UST R1	Underground Storage Tanks on Indian Land	EPA, Region 1	10/01/2019	12/04/2019	02/10/2020
US	INDIAN UST R10	Underground Storage Tanks on Indian Land	EPA Region 10	10/11/2019	12/04/2019	02/10/2020
US	INDIAN UST R4	Underground Storage Tanks on Indian Land	EPA Region 4	10/10/2019	12/05/2019	02/10/2020
US	INDIAN UST R5	Underground Storage Tanks on Indian Land	EPA Region 5	10/01/2019	12/04/2019	02/10/2020
US	INDIAN UST R6	Underground Storage Tanks on Indian Land	EPA Region 6	10/02/2019	12/04/2019	02/10/2020
US	INDIAN UST R7	Underground Storage Tanks on Indian Land	EPA Region 7	10/11/2019	12/04/2019	02/10/2020
US	INDIAN UST R8	Underground Storage Tanks on Indian Land	EPA Region 8	10/03/2019	12/04/2019	02/14/2020

GOVERNMENT RECORDS SEARCHED / DATA CURRENCY TRACKING

St	Acronym	Full Name	Government Agency	Gov Date	Arvl. Date	Active Date
US	INDIAN UST R9	Underground Storage Tanks on Indian Land	EPA Region 9	10/04/2019	12/04/2019	02/27/2020
US	INDIAN VCP R1	Voluntary Cleanup Priority Listing	EPA, Region 1	07/27/2015	09/29/2015	02/18/2016
US	INDIAN VCP R7	Voluntary Cleanup Priority Lisitng	EPA, Region 7	03/20/2008	04/22/2008	05/19/2008
US	LEAD SMELTER 1	Lead Smelter Sites	Environmental Protection Agency	04/27/2020	05/06/2020	05/28/2020
US	LEAD SMELTER 2	Lead Smelter Sites	American Journal of Public Health	04/05/2001	10/27/2010	12/02/2010
US	LIENS 2	CERCLA Lien Information	Environmental Protection Agency	04/27/2020	05/06/2020	05/28/2020
US	LUCIS	Land Use Control Information System	Department of the Navy	11/04/2019	11/13/2019	01/28/2020
US	MINES MRDS	Mineral Resources Data System	USGS	04/06/2018	10/21/2019	10/24/2019
US	MINES VIOLATIONS	MSHA Violation Assessment Data	DOL, Mine Safety & Health Admi	03/31/2020	04/01/2020	05/21/2020
US	MLTS	Material Licensing Tracking System	Nuclear Regulatory Commission	10/25/2019	10/25/2019	01/15/2020
US	NPL	National Priority List	EPA	04/27/2020	05/06/2020	05/28/2020
US	NPL LIENS	Federal Superfund Liens	EPA	10/15/1991	02/02/1994	03/30/1994
US	ODI	Open Dump Inventory	Environmental Protection Agency	06/30/1985	08/09/2004	09/17/2004
US	PADS	PCB Activity Database System	EPA	10/09/2019	10/11/2019	12/20/2019
US	PCB TRANSFORMER	PCB Transformer Registration Database	Environmental Protection Agency	09/13/2019	11/06/2019	02/10/2020
US	PCS	Permit Compliance System	EPA, Office of Water	07/14/2011	08/05/2011	09/29/2011
US	PCS ENF	Enforcement data	EPA	12/31/2014	02/05/2015	03/06/2015
US	PCS INACTIVE	Listing of Inactive PCS Permits	EPA	11/05/2014	01/06/2015	05/06/2015
US	PRP	Potentially Responsible Parties	EPA	01/30/2020	02/06/2020	02/14/2020
US	Proposed NPL	Proposed National Priority List Sites	EPA	04/27/2020	05/06/2020	05/28/2020
US	RAATS	RCRA Administrative Action Tracking System	EPA	04/17/1995	07/03/1995	08/07/1995
US	RADINFO	Radiation Information Database	Environmental Protection Agency	07/01/2019	07/01/2019	09/23/2019
US	RCRA NonGen / NLR	RCRA - Non Generators / No Longer Regulated	Environmental Protection Agency	03/23/2020	03/25/2020	05/21/2020
US	RCRA-LQG	RCRA - Large Quantity Generators	Environmental Protection Agency	03/23/2020	03/25/2020	05/21/2020
US	RCRA-SQG	RCRA - Small Quantity Generators	Environmental Protection Agency	03/23/2020	03/25/2020	05/21/2020
US	RCRA-TSDF	RCRA - Treatment, Storage and Disposal	Environmental Protection Agency	03/23/2020	03/25/2020	05/21/2020
US	RCRA-VSQG	RCRA - Very Small Quantity Generators (Formerly Conditionall	Environmental Protection Agency	03/23/2020	03/25/2020	05/21/2020
US	RMP	Risk Management Plans	Environmental Protection Agency	11/05/2019	11/20/2019	04/17/2020
US	ROD	Records Of Decision	EPA	04/27/2020	05/06/2020	05/28/2020
US	SCRD DRYCLEANERS	State Coalition for Remediation of Drycleaners Listing	Environmental Protection Agency	01/01/2017	02/03/2017	04/07/2017
US	SEMS	Superfund Enterprise Management System	EPA	04/27/2020	05/06/2020	05/28/2020
US	SEMS-ARCHIVE	Superfund Enterprise Management System Archive	EPA	04/27/2020	05/06/2020	05/28/2020
US	SSTS	Section 7 Tracking Systems	EPA	05/01/2019	10/23/2019	01/15/2020
US	TRIS	Toxic Chemical Release Inventory System	EPA	12/31/2018	02/05/2020	04/24/2020
US	TSCA	Toxic Substances Control Act	EPA	12/31/2016	06/21/2017	01/05/2018
US	UMTRA	Uranium Mill Tailings Sites	Department of Energy	08/30/2019	11/15/2019	01/28/2020
US	US AIRS (AFS)	Aerometric Information Retrieval System Facility Subsystem (	EPA	10/12/2016	10/26/2016	02/03/2017
US	US AIRS MINOR	Air Facility System Data	EPA	10/12/2016	10/26/2016	02/03/2017
US	US BROWNFIELDS	A Listing of Brownfields Sites	Environmental Protection Agency	12/02/2019	12/16/2019	03/06/2020
US	US CDL	Clandestine Drug Labs	Drug Enforcement Administration	06/11/2019	06/13/2019	09/03/2019
US	US ENG CONTROLS	Engineering Controls Sites List	Environmental Protection Agency	02/13/2020	02/20/2020	05/15/2020
US	US FIN ASSUR	Financial Assurance Information	Environmental Protection Agency	12/16/2019	12/19/2019	02/27/2020
US	US HIST CDL	National Clandestine Laboratory Register	Drug Enforcement Administration	06/11/2019	06/13/2019	09/03/2019
US	US INST CONTROLS	Institutional Controls Sites List	Environmental Protection Agency	02/13/2020	02/20/2020	05/15/2020
US	US MINES	Mines Master Index File	Department of Labor, Mine Safety and Health A	02/11/2020	02/25/2020	05/21/2020
US	US MINES 2	Ferrous and Nonferrous Metal Mines Database Listing	USGS	01/16/2018	02/28/2020	05/22/2020
US	US MINES 3	Active Mines & Mineral Plants Database Listing	USGS	04/14/2011	06/08/2011	09/13/2011

GOVERNMENT RECORDS SEARCHED / DATA CURRENCY TRACKING

St	Acronym	Full Name	Government Agency	Gov Date	Arvl. Date	Active Date
US	UXO	Unexploded Ordnance Sites	Department of Defense	12/31/2017	01/17/2019	04/01/2019
CT	CT MANIFEST	Hazardous Waste Manifest Data	Department of Energy & Environmental Protecti	01/30/2020	01/30/2020	03/09/2020
NJ	NJ MANIFEST	Manifest Information	Department of Environmental Protection	12/31/2018	04/10/2019	05/16/2019
NY	NY MANIFEST	Facility and Manifest Data	Department of Environmental Conservation	01/01/2019	05/01/2019	06/21/2019
PA	PA MANIFEST	Manifest Information	Department of Environmental Protection	06/30/2018	07/19/2019	09/10/2019
RI	RI MANIFEST	Manifest information	Department of Environmental Management	12/31/2018	10/02/2019	12/10/2019
WI	WI MANIFEST	Manifest Information	Department of Natural Resources	05/31/2018	06/19/2019	09/03/2019
US	AHA Hospitals	Sensitive Receptor: AHA Hospitals	American Hospital Association, Inc.			
US	Medical Centers	Sensitive Receptor: Medical Centers	Centers for Medicare & Medicaid Services			
US	Nursing Homes	Sensitive Receptor: Nursing Homes	National Institutes of Health			
US	Public Schools	Sensitive Receptor: Public Schools	National Center for Education Statistics			
US	Private Schools	Sensitive Receptor: Private Schools	National Center for Education Statistics			
CA	Daycare Centers	Sensitive Receptor: Licensed Facilities	Department of Social Services			
US	Flood Zones	100-year and 500-year flood zones	Emergency Management Agency (FEMA)			
US	NWI	National Wetlands Inventory	U.S. Fish and Wildlife Service			
CA	State Wetlands	Wetland Inventory	Department of Fish and Wildlife			
US	Topographic Map	Current USGS 7.5 Minute Topographic Map	U.S. Geological Survey			
US	Oil/Gas Pipelines		Endeavor Business Media			
US	Electric Power Transmission Line Data		Endeavor Business Media			

STREET AND ADDRESS INFORMATION

© 2015 TomTom North America, Inc. All rights reserved. This material is proprietary and the subject of copyright protection and other intellectual property rights owned by or licensed to Tele Atlas North America, Inc. The use of this material is subject to the terms of a license agreement. You will be held liable for any unauthorized copying or disclosure of this material.

APPENDIX E
CREDENTIALS

Resumes

Islam (Sami) R. Noaman, EIT

Senior Associate / Senior Project Manager



PROFESSIONAL EXPERIENCE

Mr. Noaman is an Environmental Department Manager with track record in client management, management of phases of environmental site assessments (ESAs), industrial hygiene services, business environmental risk reviews, site characterizations, regulatory compliance services, and remedial investigation. He possesses excellent analytical, problem solving, advisory, and team management skills.

PROJECT EXPERIENCE

Stormwater Prevention and Pollution Control Plan (SWPPP):
Managed SWPPP for numerous industrial sites in Southern California. Scope of the work typically included client and agency coordination, implementation of guidelines required by the state of California Water Resources Board (SWRB), and preparation of documentations for submittals to the SWRB. In addition, I have managed several limited regulatory compliance projects (annual submittals and Level 1 ERA reporting) for industrial stormwater, to achieve compliance in accordance with the NPDES general permit requirements.

Limited Subsurface Investigations (LSIs):
Performed and managed hundreds of LSIs in California, New Jersey, and New York. Investigated environmental conditions in soils and groundwater as a result of releases from a variety of sources, including service stations, dry cleaners, and a wide range of industrial and manufacturing operations. Specialized in collection and interpretation of data to pursue closure through state and federal programs including Los Angeles County Site Mitigation Unit, the California Regional Water Quality Control Board, and the Department Of Toxic Substances Control Voluntary Cleanup Programs (VCP).

Hazardous Materials Surveys:
Mr. Noaman is the Industrial Hygiene Manager in the Orange County, California office. He managed numerous hazardous materials surveys in the state of california including, but not limited to, asbestos, lead in paint, mold, pcbs, and mercury-containing equipment.

EDUCATION

Bachelor of Science, Chemistry/Environmental Chemistry, 2002, City University of New York, City College of New York

Pursuing Masters in Environmental Engineering (California State University Fullerton-expected graduation date Spring 2019)

CERTIFICATIONS

Certified Engineer In Training (CA) Certification No. EIT 171371
40-Hour OSHA Hazardous Waste Operations & Emergency Response Training Course

WORK HISTORY

Terracon Consultants, Inc. (Irvine, CA), Environmental Group/Department Manager, June 2012 to Present

Smith Emery GeoServices (SEG), (Los Angeles, CA), Project Engineer, August 2008 to June 2012

KLK Environmental Group LLC. (Kearny, NJ). Environmental Scientist -August 2003 to June 2008

UniChem Inc. (Kearny, NJ). Staff Environmental Chemist - August 2002 to June 2003

Islam (Sami) R. Noaman, EIT (continued)

Major Department Store Commercial Retail Portfolio:
Environmental team lead for evaluating environmental site conditions and due diligence review, including overseeing Phase I Environmental Site Assessments and Phase II Environmental Site Investigations for over thirty retail facilities with automotive maintenance across California. Findings from subsurface investigations were used to support regulatory closure of select facilities to facilitate a real estate transaction across the United States.

Industrial Facility – Land-use Change/Private School, Los Angeles, CA:
Environmental consulting services including Phase I Environmental Site Assessments (ESA) due diligence support, subsurface investigation activities to evaluate environmental media including soil, soil gas and indoor / outdoor air. Services included a land-use change from an industrial facility to a private school. Prepared environmental investigation reports, regulatory interaction, corrective action design for indoor air mitigation, and work plan for management of environmental media.

Retail Shopping Center – Former Dry Cleaners Facility – DTSC, Fremont, CA:
Conducted extensive site investigation activities to evaluate the magnitude and extent of chlorinated solvents identified in the vicinity of a former dry cleaners facility, including an evaluation of groundwater, soil, soil-gas and indoor vapors as a result of a chlorinated solvent plume. Project responsibilities consisted of direct support and interaction with client, client legal team and DTSC representatives to manage the closure process, including the preparation of work plans and environmental investigation reports, risk-based human health evaluation, and response actions.

Underground Storage Tank Assessment and Monitoring – West Los Angeles, CA:
Assisted property owner with the regulatory closure of former underground storage tank (UST) site located in West Los Angeles, California. The project scope included historical research of past site use and site characterization, including soil, groundwater and soil gas assessments, followed by groundwater monitoring until closure was achieved.

Automated Fuel Dispensing Facilities – Camp Pendleton, California:
Project scope included environmental and geotechnical investigations at six fueling existing/proposed facilities within Camp Pendleton, California. The project consisted of construction of new buildings, canopies, pavements, retaining walls, slopes, and installation of underground storage tanks (USTs), and other site facilities. Served as the environmental group leader.

Emerson College, Hollywood, California:
Conducted comprehensive investigation and assisted the client through enrolling and interacting with the LAFD regarding USTs found during construction activities. Provided construction management oversight to manage impacted soils and assisted the client in waste disposition, permitting and regulatory compliance interaction. A total of 45,000 cubic yards of soil was removed from the site and disposed at an off-site facility, prior to the construction of a mid-rise school complex. Support services allowed for significant savings in construction, on an expedited timeline in concert with the construction schedule.

Los Angeles Unified School District (LAUSD Sites):
Managed soil characterization for export/import soils for over nine Los Angeles Unified School District (LAUSD) sites. Prepared Sample Strategy Plans (SSP) for stockpiled and in-place soils, oversaw the sampling, and prepared soil certification reports under the supervision of a professional geologist for submittal to the LAUSD Office of Environmental Health.

Islam (Sami) R. Noaman, EIT (continued)

Newton Plastics, Newton, NJ:

Managed the removal of two 12,000-gallon (solvents & gasoline containing) USTs from a plastic products manufacturing facility as a part of transaction deal. Project tasks included, work plan preparation, regulatory officials interface, client contact/coordination, oversight of removal activities, and report preparation. No further action letter from NJDEP was obtained for the client. The property value was retained for the client with our consulting services.

Eagle Electric, Queens, NY:

Responsibilities were to manage the cleanup of former Coal storage rooms in basement of a landmark building in Queens, NY. The cleanup activities included, hauling of approximately 425 tons of Class N-1 Hazardous materials, managed and ensured safety of eight to twelve crew, handling of waste manifests, and coordination for transportation / disposal and client interface.

AROL Chemicals, Newark, NJ:

Managed Phase I and Phase II ESA of chemical manufacturing facility. Scope of Phase II ESA included, the removal of three 12,000-gallon USTs, excavation and disposal of impacted soils.

KeySpan Energy, NY:

Responsibilities include inspection and maintenance of client boilers and tanks systems. Objectives were to prevent scaling/rusting in the boiler systems resulting from the plant operations to maintain operations efficiency. Goals were achieved for the client by developing environmentally friendly chemical reagents (pH controlled) to mitigate the concerns at the plant, boilers maintenance issues were resolved and steady business was created for the company.

The HACH Company, OH:

Implementing unique techniques producing Ferrozine - Iron- reagent for determining trace levels of iron in chemical reagents and glycols. Ferrozine can also be used to analyze samples containing magnetite (black iron oxide) or ferrites.

KIWA of The Netherlands:

Research and development of new synthetic methods of alkali Ferrates including, Potassium, Sodium, and Barium ferrates, an environmentally friendly oxidative reagents used in wastewater treatment for municipal and industrial facilities.

Resumes

Fabio M. Minervini, PG

Environmental Department Manager



PROFESSIONAL EXPERIENCE

Mr. Minervini is a Geologist (P.G.) licensed to practice in the states of California and Oregon with over 20 years of experience in environmental services. He is familiar with all aspects of the environmental industry. During his career, he has managed hundreds of investigation and remediation projects involving soil, groundwater, and soil gas issues; vapor intrusion issues from migrating impacted soil gas; and dissolved plumes, at times commingled with plumes originating at other sources. Mr. Minervini has evaluated and interpreted assessment data, as well as designed groundwater monitoring programs. His experience includes proposing and evaluating the feasibility of various remedial technologies and subsequently managed the engineering design, installation, and operation and maintenance of a variety of remedial systems. In addition, he has provided litigation support related to hydrocarbon contamination at retail fuel stations.

Mr. Minervini has interacted with a variety of regulatory agencies in California in the form of maintaining projects in compliance with agency requirements, as well as proposed work in the voluntary assistance programs on behalf of his clients.

Mr. Minervini has also been responsible for the management of non-technical duties such as conducting job interviews and hiring decisions, as well as annual performance reviews and compensation adjustments, for a team of more than 10 employees.

EDUCATION
Bachelor of Science, Geology, University of California Los Angeles, 1991

REGISTRATIONS
Professional Geologist: California, No. 7861

Registered Geologist: Oregon, No. G2477

CERTIFICATIONS
40-Hour HAZWOPER

Petroleum Education Council, Certification No. 1001022451

Radiation Safety and Use of Nuclear Gauges, Certification No. 21966

AFFILIATIONS
Western States Petroleum Association (WSPA)

National Ground Water Association

Other Affiliations

PROJECT EXPERIENCE

Tesoro Refining and Marketing Company, LLC
Managed the technical and financial aspects of the assessment and remediation of fuel retail sites in Orange, Riverside, and San Bernardino Counties, California (yearly revenue approximately $1.0 million).

Atlantic Richfield Company (ARCO)
Managed the technical and financial aspects of the assessment and remediation of fuel retail sites in Orange, Riverside, and San Bernardino Counties, California (yearly revenue approximately $1.0 million).

Atlantic Richfield Company (ARCO)
Lead Scoper (and Lead Executer after September 2008) for the Orange County Portfolio (yearly revenue approximately $2.5 million). Managed technical and financial aspects associated with the assessment and remediation of leaking underground storage tank cases in Orange County, California.

Fabio M. Minervini, PG (continued)

ConocoPhillips
Managed site assessment and characterization, groundwater investigation and monitoring, and site remediation for service stations impacted by petroleum hydrocarbon releases in San Mateo County, California.

Atlantic Richfield Company (ARCO)
Managed the assessment of releases from underground storage tanks, the investigation and monitoring of dissolved hydrocarbon plumes, and the remediation of ARCO Stations in the California Desert/East Los Angeles Portfolio.

California Department of General Services
Managed assessment and monitoring of dissolved petroleum hydrocarbons from leaking underground storage tanks at various sites in Merced, Santa Barbara, Riverside, and San Diego Counties, California. Obtained case closure from the Riverside County Department of Environmental Health Services for the forest fire station in Temecula, California.

Kern County General Services Division
Managed ground water monitoring and remediation of the dissolved petroleum hydrocarbons plume originated from the leak of an underground tank storing gasoline at the fire station in Bear Valley Springs, California.

Orange County District Attorney
Managed the third party technical oversight project pertaining to the legal settlements between the Orange County District Attorney Office and Atlantic Richfield Company, and Shell Oil. The role of the third party consultant was to independently review the corrective action at ARCO and Shell gas stations in Orange County, California and provide recommendations, as warranted.

UST Fund Commingled Plume Site No. 00024
Managed under the California Underground Storage Tank Reimbursement Fund Account the site assessment, remediation, and monitoring of the petroleum hydrocarbon impacted soil and ground water at the commingled plume site consisting of ARCO Station 0087 and former Unocal Station 5865 in Hawthorne, California.

Dunn-Edwards Corporation
At a property in Escondido, California, formerly a Unocal service station, managed multiple phases of investigation and characterization of petroleum hydrocarbon impacted soil and ground water.

Dunn-Edwards Corporation
At a property leased in Long Beach, California, obtained a ”no further action” letter from the City of Long Beach Department of Environmental Health Services for the self-initiated site assessment related to the operation and maintenance of a 10,000-gallon underground storage tank storing paint thinner.

Fabio M. Minervini, PG (continued)

Boeing Realty Corporation
Conducted and reported site characterization activities related to the contamination by diesel fuel at the STEVS Unit on the Boeing plant in Huntington Beach, California.

Bradmore Realty Investment Company
Conducted Phase I Investigations for real estate transactions at sites in Los Angeles County, California.

ARCO Products Company
At various service stations in Los Angeles, Orange, and San Diego Counties, California, managed the site characterization, remediation, and groundwater monitoring programs. Managed the removal and replacement of underground storage tanks, and the complete demolition of service stations. Provided technical support in litigation related to petroleum hydrocarbon contamination at service stations in Orange County, California.

Various Responsible Parties
Reviewed files related to environmental issues at various agencies in Southern California.

San Diego Naval Station
Performed investigation and risk assessment study for petroleum hydrocarbon- and metals-impacted sites in the San Diego Harbor, California.

Marine Corps Air Base
Conducted pilot-scale ground water extraction test for remediation of the dissolved-phase trichloroethylene (TCE) and tetrachloroethylene (PCE) plumes at the base in Tustin, California.

Coto de Caza, Private Residential Community
Assisted in the fixation of lead project at the gun range in Coto de Caza, California.

Allied-Signal Chemical Plant
Conducted soil-gas investigation of halogenated volatile organics plume in vadose zone at the plant in El Segundo, California.

Shell/Parsons Reservoirs
Performed two phases (floor and berms) of mitigation by soil blending, remediation by thermal desorption, and closure with low permeability cap of crude oil reservoirs at the Tosco Refinery in Carson, California (former property of Shell Oil Company). Subcontracted by The Ralph M. Parsons Company for both environmental and geotechnical activities.

Reichhold Chemical Plant
Conducted soil-gas investigation of polychlorinated biphenyls (PCBs) in the vadose zone installing multiple completion wells with dual tube air percussion Stratex rig at the plant in Azusa, California.

Fabio M. Minervini, PG (continued)

Caltrans
Assisted in the storm water facilities retrofit evaluation for the Santa Monica Bay watershed in Los Angeles County, California.

Grayson Power Plant
Conducted HydroPunch investigation of trichloroethylene (TCE) Plume in vadose zone and ground water at the plant in Glendale, California.

Shell Offshore, Inc
Performed downhole pressure and temperature data collection, and reservoir interpretation analysis on production platform at Eugene Island Field, Block 331, Gulf of Mexico.

Conoco Oil, Inc.
Assisted in the drill stem test of multiple zones at the West Delta Field, Block 96, Gulf of Mexico.

Exxon, U.S.A.
Assisted in the perforation of multiple productive zones at the South Pass Field, Block 89, Gulf of Mexico.

Oryx Energy Company
Assisted in the flow test of the Upper Zone on the semi-submersible rig Ocean Voyager at the Mississippi Canyon Field, Block 445, Gulf of Mexico.

Leighton & Associates
Performed soil observation, sampling, and testing during mass grading and utilities installation as part of the San Joaquin Hills Transportation Corridor (Wood Canyon) Project conducted by the Mission Viejo Company in the Laguna Hills.

APPENDIX F
DESCRIPTION OF TERMS AND ACRONYMS

Description of Selected General Terms and Acronyms

Term/Acronym	Description
ACM	Asbestos Containing Material. Asbestos is a naturally occurring mineral, three varieties of which (chrysotile, amosite, crocidolite) have been commonly used as fireproofing or binding agents in construction materials. Exposure to asbestos, as well as ACM, has been documented to cause lung diseases including asbestosis (scarring of the lung), lung cancer and mesothelioma (a cancer of the lung lining). Regulatory agencies have generally defined ACM as a material containing greater that one (1) percent asbestos, however some states (e.g. California) define ACM as materials having 0.1% asbestos. In order to define a homogenous material as non-ACM, a minimum number of samples must be collected from the material dependent upon its type and quantity. Homogenous materials defined as non-ACM must either have 1) no asbestos identified in all of its samples or 2) an identified asbestos concentration below the appropriate regulatory threshold. Asbestos concentrations are generally determined using polarized light microscopy or transmission electron microscopy. Point counting is an analytical method to statistically quantify the percentage of asbestos in a sample. The asbestos component of ACM may either be friable or non-friable. Friable materials, when dry, can be crumbled, pulverized, or reduced to powder by hand pressure and have a higher potential for a fiber release than non-friable ACM. Non-friable ACM are materials that are firmly bound in a matrix by plastic, cement, etc. and, if handled carefully, will not become friable. Federal and state regulations require that either all suspect building materials be presumed ACM or that an asbestos survey be performed prior to renovation, dismantling, demolition, or other activities that may disturb potential ACM. Notifications are required prior to demolition and/or renovation activities that may impact the condition of ACM in a building. ACM removal may be required if the ACM is likely to be disturbed or damaged during the demolition or renovation. Abatement of friable or potentially friable ACM must be performed by a licensed abatement contractor in accordance with state rules and NESHAP. Additionally, OSHA regulations for work classification, worker training and worker protection will apply.
AHERA	Asbestos Hazard Emergency Response Act
AST	Aboveground Storage Tanks. ASTs are generally described as storage tanks less than 10% of which are below ground (i.e., buried). Tanks located in a basement, but not buried, are also considered ASTs. Whether, and the extent to which, an AST is regulated, is determined on a case-by-case basis and depends upon tank size, its contents and the jurisdiction of its location.
BGS	Below Ground Surface
Brownfields	State and/or tribal listing of Brownfield properties addressed by Cooperative Agreement Recipients or Targeted Brownfields Assessments.
BTEX	Benzene, Toluene, Ethylbenzene, and Xylenes. BTEX are VOC components found in gasoline and commonly used as analytical indicators of a petroleum hydrocarbon release.
CERCLA	Comprehensive Environmental Response, Compensation and Liability Act (a.k.a. Superfund). CERCLA is the federal act that regulates abandoned or uncontrolled hazardous waste sites. Under this Act, joint and several liability may be imposed on potentially responsible parties for cleanup-related costs.
CERCLIS	Comprehensive Environmental Response, Compensation and Liability Information System. An EPA compilation of sites having suspected or actual releases of hazardous substances to the environment. CERCLIS also contains information on site inspections, preliminary assessments and remediation of hazardous waste sites. These sites are typically reported to EPA by states and municipalities or by third parties pursuant to CERCLA Section 103.
CESQG	Conditionally Exempt Small Quantity Generators
CFR	Code of Federal Regulations

Description of Selected General Terms and Acronyms

Term/Acronym	Description
CREC	Controlled Recognized Environmental Condition is defined in ASTM E1527-13 as "a recognized environmental condition resulting from a past release of hazardous substances or petroleum products that has been addressed to the satisfaction of the applicable regulatory authority (for example, as evidenced by the issuance of a no further action letter or equivalent, or meeting risk-based criteria established by regulatory authority) , with hazardous substances or petroleum products allowed to remain in place subject to the implementation of required controls (for example, property use restrictions, activity and use limitations, institutional controls, or engineering controls). A condition considered by the environmental professional to be a controlled recognized environmental condition shall be listed in the findings section of the Phase I Environmental Site Assessment report, and as a recognized environmental condition in the conclusions section of the Phase I Environmental Site Assessment report."
DOT	U.S. Department of Transportation
EPA	U.S. Environmental Protection Agency
ERNS	Emergency Response Notification System. An EPA-maintained federal database which stores information on notifications of oil discharges and hazardous substance releases in quantities greater than the applicable reportable quantity under CERCLA. ERNS is a cooperative data-sharing effort between EPA, DOT, and the National Response Center.
ESA	Environmental Site Assessment
FRP	Fiberglass Reinforced Plastic
Hazardous Substance	As defined under CERCLA, this is (A) any substance designated pursuant to section 1321(b)(2)(A) of Title 33, (B) any element, compound, mixture, solution, or substance designated pursuant to section 9602 of this title; (C) any hazardous waste having characteristics identified under or listed pursuant to section 3001 of the Solid Waste Disposal Act (with some exclusions); (D) any toxic pollutant listed under section 1317(a) of Title 33; (E) any hazardous air pollutant listed under section 112 of the Clean Air Act; and (F) any imminently hazardous chemical substance or mixture with respect to which the EPA Administrator has taken action under section 2606 of Title 15. This term does not include petroleum, including crude oil or any fraction thereof which is not otherwise listed as a hazardous substance under subparagraphs (A) through (F) above, and the term include natural gas, or synthetic gas usable for fuel (or mixtures of natural gas and such synthetic gas).
Hazardous Waste	This is defined as having characteristics identified or listed under section 3001 of the Solid Waste Disposal Act (with some exceptions). RCRA, as amended by the Solid Waste Disposal Act of 1980, defines this term as a "solid waste, or combination of solid wastes, which because of its quantity, concentration, or physical, chemical, or infectious characteristics may (A) cause, or significantly contribute to an increase in mortality or an increase in serious irreversible, or incapacitating reversible illness; or (B) pose a substantial present or potential hazard to human health or the environment when improperly treated, stored, transported, or disposed of, or otherwise managed."
HREC	Historical Recognized Environmental Condition is defined in ASTM E1527-13 as "a past release of any hazardous substances or petroleum products that has occurred in connection with the property and has been addressed to the satisfaction of the applicable regulatory authority or meeting unrestricted residential use criteria established by a regulatory authority, without subjecting the property to any required controls (for example, property use restrictions, activity and use limitations, institutional controls, or engineering controls). Before calling the past release a historical recognized environmental condition, the environmental professional must determine whether the past release is a recognized environmental condition at the time of the Phase I Environmental Site Assessment is conducted (for example, if there has been a change in the regulatory criteria). If the EP considers the past release to be a recognized environmental condition at the time the Phase I ESA is conducted, the condition shall be included in the conclusions section of the report as a recognized environmental condition."

Description of Selected General Terms and Acronyms

Term/Acronym	Description
IC/EC	A listing of sites with institutional and/or engineering controls in place. IC include administrative measures, such as groundwater use restrictions, construction restrictions, property use restrictions, and post remediation care requirements intended to prevent exposure to contaminants remaining on site. Deed restrictions are generally required as part of the institutional controls. EC include various forms of caps, building foundations, liners, and treatment methods to create pathway elimination for regulated substances to enter environmental media or effect human health.
ILP	Innocent Landowner/Operator Program
LQG	Large Quantity Generators
LUST	Leaking Underground Storage Tank. This is a federal term set forth under RCRA for leaking USTs. Some states also utilize this term.
MCL	Maximum Contaminant Level. This Safe Drinking Water concept (and also used by many states as a ground water cleanup criteria) refers to the limit on drinking water contamination that determines whether a supplier can deliver water from a specific source without treatment.
MSDS	Material Safety Data Sheets. Written/printed forms prepared by chemical manufacturers, importers and employers which identify the physical and chemical traits of hazardous chemicals under OSHA's Hazard Communication Standard.
NESHAP	National Emissions Standard for Hazardous Air Pollutants (Federal Clean Air Act). This part of the Clean Air Act regulates emissions of hazardous air pollutants.
NFRAP	Facilities where there is "No Further Remedial Action Planned," as more particularly described under the Records Review section of this report.
NOV	Notice of Violation. A notice of violation or similar citation issued to an entity, company or individual by a state or federal regulatory body indicating a violation of applicable rule or regulations has been identified.
NPDES	National Pollutant Discharge Elimination System (Clean Water Act). The federal permit system for discharges of polluted water.
NPL	The NPL is the EPA's database of uncontrolled or abandoned hazardous waste facilities that have been listed for priority remedial actions under the Superfund Program.
OSHA	Occupational Safety and Health Administration or Occupational Safety and Health Act
PACM	Presumed Asbestos-Containing Material. A material that is suspected of containing or presumed to contain asbestos but which has not been analyzed to confirm the presence or absence of asbestos.
PCB	Polychlorinated Biphenyl. A halogenated organic compound commonly in the form of a viscous liquid or resin, a flowing yellow oil, or a waxy solid. This compound was historically used as dielectric fluid in electrical equipment (such as electrical transformers and capacitors, electrical ballasts, hydraulic and heat transfer fluids), and for numerous heat and fire sensitive applications. PCB was preferred due to its durability, stability (even at high temperatures), good chemical resistance, low volatility, flammability, and conductivity. PCBs, however, do not break down in the environment and are classified by the EPA as a suspected carcinogen. 1978 regulations, under the Toxic Substances Control Act, prohibit manufacturing of PCB-containing equipment; however, some of this equipment may still be in use today.
pCi/L	picoCuries per Liter of Air. Unit of measurement for Radon and similar radioactive materials.
PLM	Polarized Light Microscopy (see ACM section of the report, if included in the scope of services)
PST	Petroleum Storage Tank. An AST or UST that contains a petroleum product.

Description of Selected General Terms and Acronyms

Term/Acronym	Description
Radon	A radioactive gas resulting from radioactive decay of naturally-occurring radioactive materials in rocks and soils containing uranium, granite, shale, phosphate, and pitchblende. Radon concentrations are measured in picoCuries per Liter of Air. Exposure to elevated levels of radon creates a risk of lung cancer; this risk generally increases as the level of radon and the duration of exposure increases. Outdoors, radon is diluted to such low concentrations that it usually does not present a health concern. However, radon can accumulate in building basements or similar enclosed spaces to levels that can pose a risk to human health. Indoor radon concentrations depend primarily upon the building's construction, design and the concentration of radon in the underlying soil and ground water. The EPA recommended annual average indoor "action level" concentration for residential structures is 4.0 pCi/l.
RCRA	Resource Conservation and Recovery Act. Federal act regulating solid and hazardous wastes from point of generation to time of disposal ('cradle to grave"). 42 U.S.C. 6901 et seq.
RCRA Generators	The RCRA Generators database, maintained by the EPA, lists facilities that generate hazardous waste as part of their normal business practices. Generators are listed as either large (LQG), small (SQG), or conditionally exempt (CESQG). LQG produce at least 1000 kg/month of non-acutely hazardous waste or 1 kg/month of acutely hazardous waste. SQG produce 100-1000 kg/month of non-acutely hazardous waste. CESQG are those that generate less than 100 kg/month of non-acutely hazardous waste.
RCRA CORRACTS/TSDs	The USEPA maintains a database of RCRA facilities associated with treatment, storage, and disposal (TSD) of hazardous materials which are undergoing "corrective action". A "corrective action" order is issued when there is a release of hazardous waste or constituents into the environment from a RCRA facility.
RCRA Non-CORRACTS/TSDs	The RCRA Non-CORRACTS/TSD Database is a compilation by the USEPA of facilities which report storage, transportation, treatment, or disposal of hazardous waste. Unlike the RCRA CORRACTS/TSD database, the RCRA Non-CORRACTS/TSD database does not include RCRA facilities where corrective action is required.
RCRA Violators List	RAATS. RCRA Administrative Actions Taken. RAATS information is now contained in the RCRIS database and includes records of administrative enforcement actions against facilities for noncompliance.
RCRIS	Resource Conservation and Recovery Information System, as defined in the Records Review section of this report.
REC	Recognized Environmental Conditions are defined by ASTM E1527-13 as "the presence or likely presence of any hazardous substances or petroleum products in, on, or at a property: 1) due to any release to the environment; 2) under conditions indicative of a release to the environment. De minimis conditions are not recognized environmental conditions."
SCL	State "CERCLIS" List (see SPL /State Priority List, below).
SPCC	Spill Prevention, Control and Countermeasures. SPCC plans are required under federal law (Clean Water Act and Oil Pollution Act) for any facility storing petroleum in tanks and/or containers of 55-gallons or more that when taken in aggregate exceed 1,320 gallons. SPCC plans are also required for facilities with underground petroleum storage tanks with capacities of over 42,000 gallons. Many states have similar spill prevention programs, which may have additional requirements.
SPL	State Priority List. State list of confirmed sites having contamination in which the state is actively involved in clean up activities or is actively pursuing potentially responsible parties for clean up. Sometimes referred to as a State "CERCLIS" List.
SQG	Small Quantity Generator
SWF/LF	State and/or Tribal database of Solid Waste/Landfill facilities. The database information may include the facility name, class, operation type, area, estimated operational life, and owner.
TPH	Total Petroleum Hydrocarbons
TRI	Toxic Release Inventory. Routine EPA report on releases of toxic chemicals to the environment based upon information submitted by entities subject to reporting under the Emergency Planning and Community Right to Know Act.

Description of Selected General Terms and Acronyms

Term/Acronym	Description
TSCA	Toxic Substances Control Act. A federal law regulating manufacture, import, processing and distribution of chemical substances not specifically regulated by other federal laws (such as asbestos, PCBs, lead-based paint and radon). 15 U.S.C 2601 et seq.
USACE	United States Army Corps of Engineers
USC	United States Code
USGS	United States Geological Survey
USNRCS	United States Department of Agriculture-Natural Resource Conservation Service
UST	Underground Storage Tank. Most federal and state regulations, as well as ASTM E1527-13, define this as any tank, incl., underground piping connected to the tank, that is or has been used to contain hazardous substances or petroleum products and the volume of which is 10% or more beneath the surface of the ground (i.e., buried).
VCP	State and/or Tribal facilities included as Voluntary Cleanup Program sites.
VOC	Volatile Organic Compound
Wetlands	Areas that are typically saturated with surface or ground water that creates an environment supportive of wetland vegetation (i.e., swamps, marshes, bogs). The Corps of Engineers Wetlands Delineation Manual (Technical Report Y-87-1) defines wetlands as areas inundated or saturated by surface or ground water at a frequency and duration sufficient to support, and that under normal circumstances do support, a prevalence of vegetation typically adapted for life in saturated soil conditions. For an area to be considered a jurisdictional wetland, it must meet the following criteria: more than 50 percent of the dominant plant species must be categorized as Obligate, Facultative Wetland, or Facultative on lists of plant species that occur in wetlands; the soil must be hydric; and, wetland hydrology must be present. The federal Clean Water Act which regulates “waters of the US,” also regulates wetlands, a program jointly administered by the USACE and the EPA. Waters of the U.S. are defined as: (1) waters used in interstate or foreign commerce, including all waters subject to the ebb and flow of tides; (2) all interstate waters including interstate wetlands; (3) all other waters such as intrastate lakes, rivers, streams (including intermittent streams), mudflats, sandflats, wetlands, sloughs, prairie potholes, wet meadows, playa lakes, or natural ponds, etc., which the use, degradation, or destruction could affect interstate/ foreign commerce; (4) all impoundments of waters otherwise defined as waters of the U. S., (5) tributaries of waters identified in 1 through 4 above; (6) the territorial seas; and (7) wetlands adjacent to waters identified in 1 through 6 above. Only the USACE has the authority to make a final wetlands jurisdictional determination.