# Updated Initial Site Assessment
# Woodside Avenue Improvement Project
# Woodside Avenue
# Lakeside, California 92040

**Prepared For:**
State of California Department of Transportation

County of San Diego Department of Public Works

HELIX Environmental Planning, Inc.
7578 El Cajon Boulevard
La Mesa, California 91942

**Prepared By:**
The Bodhi Group, Inc.

December 2020
Project No. 9120004



December 29, 2020
Project No. 9120004

Ms. Tammy Ching
Planning Division Manager, Vice President
HELIX Environmental Planning, Inc.
7578 El Cajon Blvd.
La Mesa, CA 91942

Subject: Woodside Avenue Improvement Project Initial Site Assessment
Woodside Avenue
Lakeside, California 92040

Dear Ms. Ching,

We are pleased to submit our Updated Initial Site Assessment Report for the Woodside Avenue Improvement Project in the unincorporated community of Lakeside, California. This report identifies hazardous materials release properties within the Project area and the significance of these releases to Project construction.

Respectfully submitted,

**THE BODHI GROUP, INC.**

Sree Gopinath, P.E.
Principal Engineer

Brianne Cortright, P.G.
Project Geologist

Distribution: 1) Addressee

**TABLE OF CONTENTS**

**Page**

1. INTRODUCTION ..... 3
1.1. Significant Assumptions ..... 4
1.2. Limitations and Exceptions ..... 4
1.3. User Reliance ..... 4
2. PROJECT AREA DESCRIPTION ..... 5
2.1. Location and Description ..... 5
2.2. Project Area Geology and Regional Hydrogeology ..... 5
3. ENVIRONMENTAL DATABASE AND HISTORICAL REVIEW ..... 6
3.1. Standard Environmental Record Sources ..... 6
3.2. Historical Aerial Photographs ..... 7
3.3. Historical Topographic Maps ..... 8
3.4. Reverse City Directories ..... 8
3.5. Sanborn Fire Insurance Maps ..... 8
4. PROJECT AREA RECONAISSANCE ..... 9
5. REGULATORY RECORDS REVIEW ..... 11
6. TYPES OF HAZARDOUS CHEMICALS AND EXPOSURE PATHWAYS ..... 12
6.1. Total Petroleum Hydrocarbons ..... 12
6.2. Chlorinated Volatile Organic Compounds ..... 12
7. EVAULATION AND CLASSIFICATION OF HAZARDOUS MATERIALS ..... 13
8. HAZARD EVALUATION ..... 15
8.1. Action Cylinder Heads (11903 Woodside Avenue, Map ID No. 1) ..... 16
8.2. Circle K #2983 (9755 Maine Avenue, Map ID No. 2) ..... 16
8.3. David B. & Yael Alpert (9806 Maine Avenue, Map ID No. 3) ..... 16
8.4. H & L Co. (12160 Woodside Ave., Map ID No. 4) ..... 16
8.5. Jack E Childress Concrete Con (13685 Highway 8 Business, Map ID No. 5) ..... 17
8.6. Lakeside Chevron (12402 Woodside Avenue, Map ID No. 6) ..... 17
8.7. Lakeside Fire Protection District (14008 Highway 8 Business, Map ID No. 7) ..... 17
8.8. Lakeside Motors (11719 Woodside Avenue, Map ID No. 8) ..... 17
8.9. Lakeside Texaco (12106 Woodside Avenue, Map ID No. 9) ..... 18
8.10. Lakeside Union School District (12335 Woodside Avenue, Map ID No. 10) ..... 18
8.11. Lakeside Village Center (12328 Woodside Avenue, Map ID No. 11) ..... 19
8.12. My Fuel (9774 Maine Avenue, Map ID No. 12) ..... 19
8.13. Prestige Stations, Inc #9760 (12109 Woodside Avenue, Map ID No. 13) ..... 19
8.14. Shell Service (12087 Woodside Avenue, Map ID No. 14) ..... 20
8.15. Winter Gardens Redevelopment (9808-9810 Winter Gardens Boulevard, Map ID No. 15) ..... 20
8.16. Lakeside Cleaners (1208 Woodside Ave., Map ID No. 16) ..... 21
8.17. California Pit Stop Unocal 76 (12401 Woodside Ave., Map ID No. 17) ..... 21
8.18. Continental Dry Cleaners (9744 Winter Gardens Blvd., Map ID No. 18) ..... 21
8.19. Former Lakeside Arco (12265 Woodside Ave., Map ID No. 19) ..... 21
8.20. Wright's One Hour Cleaner (12092 Woodside Avenue, Map No. 20) ..... 22
8.21. Lakeside Muffler and Welding (12461 Woodside Avenue, Map ID No. 21) ..... 22
8.22. Barney's Cleaners (12154 Woodside Ave., Map ID No. 22) ..... 22
8.23. Half Hour Perma Cleaners (12403 Woodside Avenue, Map ID No. 23) ..... 23

8.24. Soil and Gravel Pile (Northwestern portion of Project area, Map ID No. 24) ..... 23
8.25. Organochlorine Pesticides in Shallow Soil (Common Condition) ..... 23
8.26. Aerially-Deposited Lead (Common Condition) ..... 23
9. CONCLUSIONS AND RECOMMENDATIONS ..... 25
10. REFERENCES ..... 26

**Figures**

Figure 1 – Project Area Location Map
Figure 2 – Project Area and Properties with Hazardous Material Releases
Figure 3 – Project Area and Properties with Hazardous Material Releases Marilla Drive to Riverview Avenue
Figure 4 – Project Area and Properties with Hazardous Material Releases Riverview Avenue to Winter Gardens Boulevard
Figure 5 – Project Area and Properties with Hazardous Material Releases Winter Gardens Boulevard to Channel Road
Figure 6 – Project Area and Properties with Hazardous Material Releases Channel Road to Chestnut Street

**Tables**

Table 1 – Standard Environmental Databases
Table 2 – Project Area Observations
Table 3 – Hazard Ranking Criteria
Table 4 – Hazard Summary and Mitigation Measures

**Appendices**

Appendix A – List of Applicable Laws and Regulations Governing Hazardous Materials
Appendix B – EDR Provided Information
Appendix C – Select Regulatory Documentation
Appendix D – Site Photographs

## 1. INTRODUCTION

The Bodhi Group, Inc. (Bodhi Group) has completed an Initial Site Assessment (ISA) of the Woodside Avenue Improvement Project (Project). The Project area includes the Woodside Avenue Right-of-Way (ROW) between Marilla Drive and Chestnut Street and portions of adjacent properties, in the unincorporated community of Lakeside in San Diego County (Figure 1).

The Project proposes to improve pedestrian and bicycle facilities along portions of Woodside Avenue, to improve sidewalk infrastructure, and to increase pedestrian and bicycle safety. Infrastructure improvements include the following:

- New sidewalk construction.
- Reconstruction and installation of curb, gutter, and curb ramps to meet American Disabilities Act compliance regulations.
- Modifying lane striping
- Utilization of bicycle buffers, accessible bus stops, speed reduction and medians.

The Project will include acquisition of 1,100 square feet of ROW.

This study addresses the objectives of an ISA to identify potential or known hazardous materials, hazardous waste, and contamination in the Project area. The ISA was prepared in compliance with National Environmental Protection Act guidelines under the Comprehensive Environmental Review, Compensation, and Liability Act, Section VIII 'Hazards and Hazardous Materials' of Appendix G (Environmental Checklist Form) of the California Environmental Quality Act Statute and Guidelines, the County of San Diego Guidelines for Determining Significance of Hazardous Materials and Existing Contamination, and closely follows the American Society for Testing and Materials (ASTM) standard for preparing Phase I Environmental Site Assessment (ESA) reports, discussed below. Specifically, this report was prepared in accordance with ASTM E1527-13 (ASTM, 2013).

The objective of this ISA is to document, to the extent feasible, Recognized Environmental Conditions (RECs). RECs are defined by ASTM as "the presence or likely presence of any hazardous substances or petroleum products in, on, or at a property: (1) due to any release to the environment; (2) under conditions indicative of a release to the environment; or (3) under conditions that pose a material threat of a future release to the environment." De minimis conditions are not RECs as they do not present a threat to human health or the environment and generally would not be the subject of an enforcement action if brought to the attention of appropriate governmental agencies.

Consistent with the requirements of a Phase I ESA and ISA, this study identified locations (also referred to as properties in this report) in or adjacent to the Project area where hazardous chemicals and petroleum have been used, stored, conveyed, or dispensed, and properties where there have been documented spills or unauthorized releases of hazardous chemicals or petroleum to the subsurface.

Based on the type of hazardous materials released, toxicity and persistence of the chemicals involved, location, depths of affected media, residual contamination, and date of release, properties in the Project area have been screened and ranked based on the potential of the residual contamination to have adverse effects to the proposed Project. Possible mitigation measures have also been listed in Table 4.

The Bodhi Group conducted a preliminary field visit to view select properties from public access points (streets, sidewalks) identified during the database research. However, since the hazards at these properties are subsurface, the field visit did not provide further information other than confirmation of the presence of physical features or the presence of businesses adjacent to the Project area.

Intrusive investigation, including the collection and analysis of subsurface media samples, was beyond the scope of this evaluation. Intrusive investigation (referred to as a Phase II ESA) will confirm or revise the findings of this study of the presence of subsurface hazardous materials and petroleum constituents.

### 1.1. Significant Assumptions

Documentation and data referred to in the preparation of this assessment, are assumed to be complete and correct and have been used and referenced with the understanding that the Bodhi Group assumes no responsibility or liability for their accuracy. The conclusions contained herein are based upon such information and documentation as they existed on the date of this report. Because the Project area and subsurface conditions may change significantly over time and additional data may become available, conclusions drawn in this report are limited to current conditions and may not be relied upon on a significantly later date or if changes have occurred in the Project area that were not known at the time of report preparation.

### 1.2. Limitations and Exceptions

Reasonable efforts were made to identify properties of potential environmental concern. “Reasonable efforts” are limited to information gained from recorded database information and regulatory records readily accessible to the public. Such methods may not identify contaminant sources that are not listed in information readily accessible to the public. While some observations and discussion in this report may address conditions and/or operations that may be regulated, the regulatory compliance of those conditions and/or operations is outside the scope of this evaluation. Nothing in this report constitutes a legal opinion or legal advice.

This evaluation does not address asbestos-containing materials, radon, lead in drinking water, wetlands, protected environments and habitat, threatened or endangered species, industrial hygiene concerns, human health risk assessment, indoor air quality, high voltage power lines, geotechnical conditions, cultural and historical resources, health and safety, and mold. Monetary valuation was not performed for this assessment. In some instances, we may provide opinion on the potential for adverse health effects from the intrusion of volatile chemicals from the subsurface into indoor air.

### 1.3. User Reliance

This report was prepared for the use solely and exclusively by Helix Environmental Planning, Inc., the County of San Diego, and the California Department of Transportation. The report is not for the use or benefit of, nor may it be relied upon by, any other person or entity for any purpose without the advance written consent of the Bodhi Group. In the preparation of this report, the Bodhi Group has used the degree of care and skill ordinarily exercised by a reasonably prudent environmental professional in the same community in the same time frame given the same or similar facts and circumstances.

# 2. PROJECT AREA DESCRIPTION

## 2.1. Location and Description

The Project area is located along Woodside Avenue between Manilla Drive and Chestnut Street in the unincorporated community of Lakeside in San Diego County. The Project area is south of the San Vicente Freeway (Highway 67), shown on Figure 1. The west portion of the Project area is located in Township 15 south, Range 1 west, and Section 24 and the east portion is located in Township 15 south, Range 1 east, and Section 19 (EarthPoint, 2020). Land use in the Project area and vicinity is mixed and includes residential, commercial, and vacant land. The elevation of the Project area ranges from approximately 375 feet North American Vertical Datum of 1988 in feet (NAVD 88) in the west to approximately 420 feet NAVD 88 in the east (USGS, 2018).

## 2.2. Project Area Geology and Regional Hydrogeology

Based on a review of the Preliminary Geologic Map of the El Cajon 30' x 60' Quadrangle, the Site is underlain by Young alluvium and Granitoid rocks. Young alluvium is described as sand, silt, and gravel in modern streambeds and washes. Granitoid rocks are described as undivided tonalite and granodiorite (Todd, 2004).

The Site is located within both the Santee Hydrologic Subarea (HSA) and the Coches HSA of the Lower San Diego Hydrologic Area, of the San Diego Hydrologic Unit. The beneficial uses of groundwater in the Santee and Coches HSAs include municipal, industrial, agricultural, and processing supply (Coches HSA has potential beneficial use for processing supply; RWQCB, 1994). Because the Santee and Coches HSAs have existing beneficial uses for municipal supply, the water quality should meet California Code of Regulations Maximum Contaminant Levels (MCLs) for drinking water requirements (SWRCB, 2018) at properties in the Project area within this hydrologic basin (RWQCB, 1994).

Based on a review of previous environmental investigation reports, the groundwater in the Project area is estimated to flow to the north/northwest (EnviroApplications, 2020, ERM, 2006). The depth to groundwater data published in State Water Resources Control Board-managed GeoTracker website (Geotracker), reportedly ranged from approximately 23 feet below ground surface (bgs) in the west portion of the site (11719 Woodside Avenue, reported in 2006) to approximately 28 to 30 feet in the central portion of the site (12106 Woodside Avenue, reported in 2019). The proposed construction in the Project area includes excavation from the surface to a maximum depth of 12 feet bgs. Accordingly, work done in the Project area is not expected to encounter groundwater.

## 3. ENVIRONMENTAL DATABASE AND HISTORICAL REVIEW

The following sections summarize the results of searches of federal, state, and local databases by Environmental Database Resources, LLC (EDR) and historical information including aerial photographs, topographic maps, and city directories (EDR, 2020a-e).

### 3.1. Standard Environmental Record Sources

The environmental databases searched ("standard environmental record searches"), corresponding search radii, and properties within specific search radii and identified on environmental databases are listed in Table 1 and provided in the Environmental Database Report in Appendix B. Select properties with environmental conditions that could adversely affect the Project were analyzed and the results are summarized in Section 8 of this report.

**Table 1 – Standard Environmental Databases**

| Database Name | Search Radius (Mile) | Number of Mapped Listings |
|---|---|---|
| **FEDERAL DATABASES** | | |
| National Priority List (NPL) | 1.0 | 0 |
| Proposed NPL | 1.0 | 0 |
| NPL Liens | 1.0 | 0 |
| Delisted NPL | 1.0 | 0 |
| SEMS (Superfund Enterprise Management System; formerly Comprehensive Environmental Response Compensation and Liability Information System) | 0.5 | 0 |
| SEMS-ARCHIVE (Superfund Enterprise Management System Archive) | 0.5 | 0 |
| FEDERAL FACILITY (Federal Facility Site Information listing) | 0.5 | 0 |
| RCRA Corrective Action Sites (CORRACTS) | 1 | 0 |
| RCRA Treatment Storage and Disposal Facilities (TSDF) | 0.5 | 0 |
| RCRA - Large Quantity Generator (LQG) | 0.25 | 0 |
| RCRA - Small Quantity Generator (SQG) | 0.25 | 10 |
| RCRA – Very Small Quantity Generators (VSQG) | 0.25 | 2 |
| Federal Engineering Controls | 0.5 | 0 |
| Federal Institutional Controls | 0.5 | 0 |
| Land Use Control Information System (LUCIS) | 0.5 | 0 |
| Federal Emergency Response Notification System (ERNS) | Project Area | 0 |
| **STATE / TRIBAL DATABASES** | | |
| State- and Tribal-equivalent NPL | 1 | 0 |
| State- and Tribal-equivalent (Response) | 1 | 0 |
| State and Tribal Landfill and/or Solid Waste Disposal Sites | 0.5 | 2 |
| State and Tribal Leaking Underground Storage Tanks (LUSTs) | 0.5 | 32 |

| Database Name | Search Radius (Mile) | Number of Mapped Listings |
|---|---|---|
| State Spills, Leaks, Investigation and Cleanup (SLIC) | 0.5 | 16 |
| San Diego County Site Assessment and Mitigation (SAM) Cases | 0.5 | 27 |
| State and Tribal Registered Underground Storage Tank (USTs) | 0.25 | 8 |
| State and Tribal Registered Aboveground Storage Tank (ASTs) | 0.25 | 6 |
| State VCP | 0.5 | 0 |
| Recycling Facilities in California Database (SWRCY) | 0.5 | 1 |
| Statewide Environmental Evaluation and Planning System (SWEEPS) | 0.25 | 19 |
| Historical USTs | 0.25 | 15 |
| Drycleaners | 0.25 | 2 |
| US Brownfields | 0.5 | 0 |
| CERS HAZ WASTE | 0.25 | 37 |
| The Facility Index System (FINDS) | 0.001 | 64 |
| RCRA NonGen / NLR | 0.25 | 84 |
| DTSC's HAZNET | 0.001 | 75 |
| Historical Cortese List (DTSC and CalEPA) | 0.5 | 16 |

### 3.2. Historical Aerial Photographs

The Bodhi Group reviewed aerial photographs from 1949, 1953, 1964, 1966, 1970, 1979, 1985, 1989, 1994, 1996, 2005, 2009, 2012, and 2016 (EDR, 2020a). The aerial photographs reviewed are included in Appendix B.

In the 1949 and 1953 aerial photographs, Woodside Avenue appears to be in its current configuration through the center of the Project area. The majority of the properties north of Woodside Avenue are generally agricultural with few associated structures (homes and/or barns) and a cluster of residential properties are located in the northeastern portion. Properties south of Woodside Avenue appear to be a mixture of undeveloped, agricultural, and residential use. Portions of cross streets (Manilla Drive, Riverview Parkway, Winter Gardens Boulevard, Cactus Street, and Maine Avenue) are located along the southern side of Woodside Avenue but do not yet extend north of Woodside Avenue, with the exception of Maine Avenue. The area surrounding the Project area appears to be undeveloped and agricultural land (including orchards) with some residences. A lake and park are located adjacent to the east of the Project area and a river appears to be located to the north.

In the 1964 and 1966 aerial photographs, the Project area and vicinity appear to be similar to the previous photographs with additional residential development and commercial properties. A school is observed in the western portion of the Project area in a similar configuration to present-day Lakeside Middle School.

The 1970 aerial photograph appears generally similar to the previous photographs. California State Route 67 (CA SR 67) appears to be under construction north of the Project area.

In the 1979 and 1985 photographs, the majority of the Project area is developed with commercial and residential properties with a few vacant lots. Agricultural properties are no longer observed within the

Project area. Cross streets including Winter Gardens Boulevard, Riverview Avenue, and Channel Avenue appear to be in their current configurations. The area surrounding the Project area is generally developed with residences and commercial properties. Some agricultural properties remain, although fewer than in previous photographs and the orchards are no longer observed. Construction of CA SR 67 appears to be complete and in its current configuration north of the Project area.

By 1989 the Project area and vicinity appear to be developed with commercial and residential properties, with some open space parks and vacant land in the vicinity. This is consistent with the present-day configurations of the Project area and the surrounding properties.

### 3.3. Historical Topographic Maps

The Bodhi Group reviewed historical topographic maps for the years 1893, 1901, 1903, 1939, 1942, 1947, 1948, 1955, 1967, 1975, 1996, and 2012 (EDR, 2020b). The topographic maps reviewed are included in Appendix B.

Information collected during the topographic map review was generally consistent with the aerial photograph review. The following describes any discrepancies or additional information observed during the topographic map review.

- Railroad tracks are depicted north of the Project area in topographic maps for years 1893 through 1948 and are no longer depicted after 1948.
- Woodside Avenue appears to be in its current configuration as early as 1939.
- An intermittent river is depicted north of the railroad tracks in topographic maps from 1893 through 2012 and is labeled “San Diego River” beginning in the 1939 map.
- The lake adjacent to the east of the Project area is depicted as “Lindo Lake” since 1893.
- A gasoline tank is depicted approximately 0.5 mile north of the east portion of the Project area in the 1955 map.
- A sewage disposal basin is depicted approximately 0.5 mile west of the Project area in the 1967 map.

### 3.4. Reverse City Directories

EDR conducted a search of available city directory data for the Project area (EDR, 2018c). The addresses of properties that used or stored chemicals or petroleum products (based on the listed name of the business) were cross-referenced against other sources (regulatory review) and properties that present a potential concern to the Project scope are included in Section 8. A copy of the City Directory Abstract is provided in Appendix B.

### 3.5. Sanborn Fire Insurance Maps

There is no Sanborn® Map coverage for the Project area (EDR, 2020d).

## 4. PROJECT AREA RECONAISSANCE

The objective of the Site reconnaissance was to obtain information indicating potential environmental concern to the Project scope in connection with current operations with the Project area. Ms. Brianne Cortright of the Bodhi Group performed the Site reconnaissance on June 2, 2020. Properties of potential concern are displayed in Figure 3 and photographic documentation is provided in Appendix D.

The Project area reconnaissance consisted of observing the Project area from public ROW (streets and sidewalks). The observations noted during the Project area reconnaissance, based on common observations relative to potential environmental concerns, are listed in Table 2 below.

**Table 2 – Project Area Observations**

| Conditions | Not Observed or Noted | Observed or Noted | Significant Concern? |
|---|---|---|---|
| Hazardous Substances/Petroleum Products | | X | No – Multiple gasoline service stations and auto mechanic shops are located within the Project area; while petroleum products are stored and dispensed, this does not directly present a concern to the Project. |
| Waste Generation/Storage/Disposal | | X | No – Multiple covered dumpsters (waste storage/disposal) associated with businesses were observed throughout the project area. The waste appears to be properly contained. |
| ASTs | | X | No- ASTs were observed at some gasoline service stations and appeared to be in good condition. |
| Potential Evidence of USTs | X | | No- Although not directly observed, the presence of multiple gasoline stations indicates likelihood of associated USTs; however, indications of leaks or releases were not observed. |
| Potential Polychlorinated Biphenyl (PCB)-Containing Equipment | | X | No – Transformers were observed and may or may not contain PCBs. Transformers were observed to be in good condition. |
| Chemical/Petroleum Odors | | X | No – Petroleum odors are common at gas stations, where petroleum products are stored and dispensed. |

| Conditions | Not Observed or Noted | Observed or Noted | Significant Concern? |
|---|---|---|---|
| Suspect Concrete Patches/Pads | | X | No –Patches were observed throughout roads, sidewalks, and parking areas but appear to be a result of general maintenance or abandoned monitoring wells. |
| Pools of Liquid | X | | Not observed |
| Sewage Discharge Pipes | X | | Not observed |
| Floor Drains/Sumps | X | | Not observed |
| Hydraulic Elevator | X | | Not observed |
| Wells | | X | No - Monitoring well vaults were observed in some ROW and parking areas; however, based on information from ongoing and closed investigations, this condition is not an additional concern to the Project beyond properties outlined in Section 8. |
| Drums | X | | Not observed |
| Unidentified Substance Containers | X | | Not observed |
| Stained Soil or Pavement | | X | No – Minor stains on roadways and parking areas were observed and appear to be a result of vehicle traffic and parking. |
| Stressed Vegetation | X | | Not observed |
| Pits, Ponds, or Lagoons | X | | Not observed |
| Wastewater Discharge Disposal Systems | X | | Not observed |
| Septic Systems/Cesspools | X | | Not observed |
| Municipal Solid Waste Disposal Areas | X | | Not observed |
| Other Conditions | | X | A small pile of soil and gravel was observed in the vacant lot on the northwest portion of the Project area. The soil did not appear to be stained or odorous; however, if the source of the soil is not known, further evaluation may be needed. |

The observations were limited to the Project area and did not cover adjacent properties. Environmental conditions of significant concern at locations in and near the Project area that may result in potential adverse effects to the Project are discussed in Section 8.

## 5. REGULATORY RECORDS REVIEW

Properties regulated for unauthorized releases of chemicals were identified through a search Geotracker, the California Environmental Protection Agency Department of Toxic Substances Control (DTSC)-managed EnviroStor website (Envirostor), San Diego County Department of Environmental Health (DEH) file review, and EDR reports. The EDR reports are included as Appendix B. Select records from sources listed above are included in Appendix C.

# 6. TYPES OF HAZARDOUS CHEMICALS AND EXPOSURE PATHWAYS

Past and present land use in the Project area (historical uses summarized in Sections 3 and 4), including agricultural and commercial, may have resulted in releases of hazardous chemicals to the environment. In addition, spills, and leaks of fuel from locations where fuel was stored and dispensed have impacted the subsurface.

Releases of these hazardous chemicals can leave residual contamination in soil, soil vapor, and groundwater within the Project area. These chemicals are classified based on their properties, persistence in the environment, and general adverse effects, as described below.

## 6.1. Total Petroleum Hydrocarbons

Total petroleum hydrocarbons (TPH) is a term used to describe a large family of chemical compounds that originate from crude oil and are used to make petroleum and other industrial products. Benzene, toluene, ethylbenzene, naphthalene, and xylenes are part of the more volatile fractions of TPH (gasoline mixture) and polynuclear aromatic hydrocarbons (PAHs) (e.g., benzo[a]pyrene) are part of the less volatile fractions (diesel and heavier mixtures). Both groups, volatile organic compounds (VOCs) and fractions that are non-volatile, can have adverse health effects based on the type of chemical, routes of exposure (inhalation, direct contact, ingestion), and the mass of chemical available for exposure.

Relative to other classes of hazardous substances, petroleum hydrocarbons will degrade in aerobic conditions (in the presence of oxygen). If present in significant quantities in groundwater, TPH can exist in its own phase (as product) and will float on the surface of the water table (EPA, 2012).

The most common pathways for exposure to the volatile fraction of TPH is inhalation, followed by direct contact (if the pathways of exposure are complete). The most common pathways of exposure to the non-volatile fractions of TPH is direct contact and inhalation of TPH-impacted dust particles generated from areas of soil disturbance.

## 6.2. Chlorinated Volatile Organic Compounds

Chlorinated volatile organic compounds (CVOCs) were commonly used for cleaning and degreasing and were associated with dry cleaning, manufacturing, automobile maintenance, and at former military facilities. Some common CVOCs in the environment are tetrachloroethylene (PCE), trichloroethylene (TCE), and their breakdown products, such as cis-1,2-dichlorethene (DCE), trans 1,2 DCE, and vinyl chloride. CVOCs are generally more persistent and can remain in the environment (soil, groundwater, soil vapor) for extended periods of time. Gas phase CVOCs can migrate into indoor air and enclosed spaces from soil vapor and result in adverse health effects from inhalation exposure (EPA, 2012).

## 7. EVAULATION AND CLASSIFICATION OF HAZARDOUS MATERIALS

Based on the Project area history, and review of regulatory records, online databases, and the database report, sources of contamination within and near the Project area with the potential for adverse effects on Project construction and/or land use changes are listed below.

- Unauthorized releases of petroleum from storage systems such as underground storage tanks (USTs) and aboveground storage tanks (ASTs), which can result in impacts from petroleum hydrocarbons and can contain chemicals of concern in the volatile and non-volatile fractions;
- Unauthorized releases of petroleum products, waste oil, and solvents from vehicle/equipment maintenance and storage and dry-cleaning operations that can result in impacts from petroleum hydrocarbons, CVOCs, and metals;
- Unauthorized releases of chemicals from industrial processes,
- Lead in shallow soil from leaded gasoline vehicle emissions,
- Organochlorine pesticides (OCPs) in shallow soil from former agricultural use.

The forty (40) properties identified by EDR, EnviroStor, and Geotracker were screened to twenty-four (24) properties and two (2) common conditions, that could result in potential adverse effects to the Project. The properties and conditions were identified based on at least one of the criteria listed below and are discussed in detail in Section 8.

- Properties with documented storage and use of hazardous chemicals in or near the Project area.
- Properties with unauthorized releases of hazardous chemicals or petroleum in or near the Project area.
- Properties with residual concentrations of chemicals in the subsurface in or near the Project area.
- Properties outside the Project area but where chemicals in the subsurface have the potential to migrate and affect Project construction.
- Properties with an open case regulatory status.

The remaining properties that were evaluated for this study from EDR reports and regulatory records review and were not included in Section 8 because they did not meet any of the above criteria. The degree of potential adverse effects differ based on the specifics of each release case and are influenced by the type and quantity of chemicals released (i.e., volatility, solubility, toxicity, persistence), affected media (i.e., soil, groundwater, soil gas), source area concentrations, physical characteristics of the site such as geology, preferential pathways for contaminant migration, and whether the chemicals have effectively attenuated or have been actively remediated to levels that are less than significant.

The three potentially complete pathways of exposure of contaminants to construction workers and/or the public from Project-related activities are listed below.

- Direct exposure of construction workers to chemicals in soil through dermal contact of contaminated surface soil
- Inhalation exposure of construction workers and the public to potential chemicals in dust generated by Project construction. Dust is an irritant on its own, but could also carry contaminants, such as lead, asbestos, PAHs, PCBs, and pesticides (ATSDR, 2001; USEPA, 2019).

- Inhalation exposure of construction workers and the public to VOCs that may volatilize from impacted soil and groundwater in the Project area or from adjacent contaminated properties.

Based on an evaluation of the above criteria and our experience, the properties were assigned a hazard ranking from 1 to 5, with 5 being the highest hazard and 1, the lowest. The properties are discussed in Section 8, with a summary of the unauthorized release, residual contamination, degree of potential adverse effects, and hazard ranking. The properties are illustrated on Figure 2.

**Table 3 – Hazard Ranking Criteria**

| Hazard Rank | Description | Consequences |
|---|---|---|
| 5 | Potentially acute threat to construction workers or public exposed to contaminants during Project construction. | Immediate action needed to mitigate threat. |
| 4 | Contaminated soil is documented remaining at the property and concentrations may be at levels hazardous to workers and the public. | Subsurface investigation may be needed to assess actual risk prior to Project construction in locations where there is a high probability of residual contamination from prior releases. Mitigation measures may be needed if investigation indicates potential hazard to workers or the public. |
| 3 | Potentially significant risk to workers, the public, or the environment due to residual contaminants in soil, soil gas, and/or groundwater | Environmental monitoring of excavated soil for indications of residual contamination (soil discoloration or odors) is recommended during construction. Excavated soil may require special handling and landfill disposal. Environmental monitoring for VOCs using a PID is recommended in the worker's breathing zone. |
| 2 | Low apparent significant risk to human health or the environment. VOCs may migrate in soil gas or groundwater impacting worker's health. | Environmental monitoring for VOCs using a PID is recommended in the worker's breathing zone |
| 1 | De Minimis conditions. | No action or special management needed. |

## 8. HAZARD EVALUATION

Twenty-four (24) properties were ranked from 1 to 5 in or near the Project area. No properties were ranked 5. Potential mitigation measures are listed below based on the probability of residual contamination, contaminated medium, pathways of exposure, and the hazard ranking criteria discussed in Table 3 above. The locations of properties discussed below with respect to proposed Project work are depicted on Figures 2 through 6.

**Table 4 – Hazard Summary and Mitigation Measures**

| **Mitigation Measures** | **Medium Affected** | | | **Types of Hazardous Chemical** | | |
|---|---|---|---|---|---|---|
| | **Ground water** | **Soil** | **Soil Vapor** | Non-Volatile fraction of TPH | Petroleum VOCs | CVOCs |
| Investigation of residual contamination in soil where there is a high probability of encountering such contamination during Project construction. | | ✓ | | ✓ | ✓ | ✓ |
| Preparation of health and safety plans (HSP) for monitoring and controlling worker and public exposure to residual contamination and soil management plan (SMP) for identification, management, and disposal of waste generated from Project construction. | ✓ | ✓ | ✓ | ✓ | ✓ | ✓ |
| VOC monitoring in worker's breathing zone during construction in accordance with prepared Project health and safety plan. | ✓ | ✓ | ✓ | | ✓ | ✓ |

To reiterate the ranking of properties discussed in Section 7:

- Properties with a high probability of encountering residual contamination for which further investigation is recommended prior to Project construction are assigned a ranking of 4.
- Properties with a relatively lower probability of encountering contamination, but health and safety monitoring and controls and monitoring for contaminated soil are recommended in accordance with an SMP as a precautionary measure are assigned a ranking of 3.
- Properties where there is no likelihood of encountering contamination, but air monitoring for VOCs are recommended in trenches and excavations, in which VOCs can accumulate and impact worker's breathing zone (i.e., at depths greater than 4 feet) in accordance with an HSP as a precautionary measure are assigned a ranking of 2.
- Properties where the residual contamination, if present, does not affect Project construction are assigned a ranking of 1.

### 8.1. Action Cylinder Heads (11903 Woodside Avenue, Map ID No. 1)

This property is associated with one closed unauthorized release case. The case was closed in 1989 and additional details are not available. The property is located approximately 75 feet from any proposed subsurface disturbance.

Based on the distance from proposed redevelopment, depth of proposed excavation (18 inches), and the case status (closed), any hazardous materials, if present, from prior releases, are not likely to result in adverse effects to the Project. A hazard ranking of 1 is assigned (no adverse effects).

### 8.2. Circle K #2983 (9755 Maine Avenue, Map ID No. 2)

The property has one closed case (H20535-001) for a gasoline release into soil and groundwater discovered during the removal of two 10,000-gallon USTs in 1993. According to the closure report, the case was closed in 1999 for commercial use with TPH in the gasoline range (TPH-g) and Benzene, Toluene, Ethylbenzene, and xylenes (BTEX) remaining in groundwater (DEH, 1999a). The exact location of the release is unknown. Soil excavation is planned along the northern and western property boundaries to a maximum depth of 2.5 feet bgs.

Although the exact location of residual soil and groundwater contamination on the property is not known, it is unlikely to be encountered during Project construction because the maximum depth of excavation is 2.5 feet (previous investigations have indicated depth to groundwater is 23 feet) and it is unlikely former USTs were located along the property boundaries adjacent to roadways. However, the type of release (gasoline) can result in volatilization of VOCs from residual contamination in soil and/or groundwater and can migrate and accumulate in trenches resulting in potential worker exposure. For this reason, a hazard ranking of 2 is assigned.

### 8.3. David B. & Yael Alpert (9806 Maine Avenue, Map ID No. 3)

The property is associated with one closed unauthorized release case (H19134-001). At the time of case closure (2011) the property was occupied by an auto repair facility and sales lot. During removal of nine USTs between 1993 and 1994, impacts to soil and groundwater were discovered. According to the closure report, TPH-g, TPH-d, and BTEX remain in soil and groundwater (DEH, 2011). Areas of subsurface disturbance are located adjacent to the property; however, according to figures available on Geotracker, the former USTs were located more than 40 feet from the proposed Project excavation.

Based on the distance of the contaminant sources (former USTs) to the Project excavation, it is unlikely that residual contamination in soil will be encountered; however, based on the depth of the proposed work (2.5 feet), there is a potential for VOCs in soil gas to migrate and accumulate in the excavation. For this reason, a hazard ranking of 2 is assigned.

### 8.4. H & L Co. (12160 Woodside Ave., Map ID No. 4)

This property is associated with one closed unauthorized release case (H20546-001) affecting soil only. The case was opened in March 1988 and closed in June of the same year, indicating the release was likely minor. Subsurface soil disturbance is proposed within the property and the exact location of the release into soil is unknown.

Project work consisting of driveway, sidewalk, and curb and gutter improvement (maximum excavation depth of 18 inches) is proposed along the southern property boundary. Based on the depth of excavation

(18 inches), VOCs volatilizing from contaminated soil will not accumulate and adversely affect workers. Although the residual contamination is minor, it is unlikely that contaminated soil will be encountered during redevelopment. For these reasons, a hazard ranking of 1 is assigned.

### 8.5. Jack E Childress Concrete Con (13685 Highway 8 Business, Map ID No. 5)

This property is located approximately 75 feet from any proposed Project work and is associated with one unauthorized released case (H21429-001). The case was opened and closed in 1987 and additional details are not available. The short duration of case administration indicates that it was likely a minor release.

Based on the distance from the area of proposed Project work, the minor nature of the release, and the depth of the proposed closest Project excavation (18 inches), any residual contamination, if present, at the property will not likely result in adverse effects to the Project. For these reasons, a hazard ranking of 1 is assigned.

### 8.6. Lakeside Chevron (12402 Woodside Avenue, Map ID No. 6)

The property is associated with two closed unauthorized release cases (H05711-001, and -002). The first case was closed in 1987 and details of the medium affected or contaminant released are not available on Geotracker. Case -002 was closed in 2000 and is related to a gasoline release into soil and groundwater discovered during removal of multiple USTs in 1994. According to the closure report, TPH-g and BTEX remain in soil and groundwater; however, there is no information on the location of the gasoline release (DEH, 2000).

Project excavation is proposed in the ROW adjacent to the property to a maximum depth of 6 feet. Because the excavation is outside the property boundary, residual soil contamination will likely not be encountered. However, VOCs volatilizing from residual contamination on the property can migrate and accumulate in trenches resulting in potential worker exposure. For this reason, a hazard ranking of 2 is assigned.

### 8.7. Lakeside Fire Protection District (14008 Highway 8 Business, Map ID No. 7)

This property is located approximately 75 feet from any proposed soil disturbance and is associated with a closed unauthorized release case (H20224-001) of gasoline into soil. According to the closure report, a release was discovered in soil during the removal of two USTs in 1995 and impacted soil was removed but then backfilled into the excavation (DEH, 1996). Low levels of TPH-d reportedly remain in soil.

Based on the distance of the property to areas of Project subsurface work (75 feet), the medium affected (soil only), and the depth of the closest excavation (18 inches), residual contamination at the property will not likely affect the Project. For these reasons, a hazard ranking of 1 is assigned.

### 8.8. Lakeside Motors (11719 Woodside Avenue, Map ID No. 8)

The property is associated with three closed unauthorized release cases (H35322-001, -002, and -003). The first case was related to a diesel release in soil and was closed in 1995 Additional details were not available. The second case (-002) was opened in 2004 after a diesel release was discovered during the removal of two USTs. The majority of diesel-impacted soil was removed, and groundwater wells installed and sampled indicated that groundwater was not affected. The case was closed in 2006. The third case (-003) was opened after buried waste including paint containers, oil filters, and stained soil was discovered on the property. The waste and stained soil was removed, and the case was closed in 2006. Project

subsurface work is proposed along the northern boundary of the property and adjacent ROW. According to figures available on Geotracker, the former USTs were located approximately 240 feet south of areas of proposed Project excavation. The exact location of the buried waste associated with case -003 is unknown, however the confirmation sampling included in the closure report indicate soil met cleanup levels at the time of closure.

Based on the medium affected (soil) and the type of release (diesel, which has less volatility) and the distance of the former UST to areas of proposed Project work, any remaining impacts from the closed cases, if present, are unlikely to have adverse effects to the Project. A hazard ranking of 1 is assigned.

### 8.9. Lakeside Texaco (12106 Woodside Avenue, Map ID No. 9)

The property is associated with one closed (H03147-001) and one open unauthorized release case (-002). Case -001 was opened in 1990 after impacted soil containing high levels of TPH was discovered in the area of former USTs. The first case was consolidated with case -002. Case -002 was opened in 1999 as a result of a release of gasoline and related contaminants to soil, soil vapor, and groundwater. Multiple groundwater monitoring wells were installed and, according to Geotracker, a vapor extraction system operated between 1999 and 2010 and an air sparge operated between 2004 and 2014. In 2000, a hydraulic barrier system was installed to protect a nearby public water supply system (approximately 1,800 feet west/northwest) from a methyl tertiary butyl ether (MTBE) groundwater plume.

In 2018, soil samples were collected to a maximum depth of 10 feet bgs at the property near the station building and analyzed for residual contamination (TPH, BTEX, and PAHs). Residual contamination was not detected. According to the most recent groundwater sampling report (EnviroApplications, 2020), the TPH-g and MTBE plumes at the property are stable (i.e., not migrating). The report indicates that the groundwater gradient is to the north/northwest and depth to groundwater levels range from approximately 25 to approximately 30 feet.

Project subsurface disturbance is proposed in the southern property boundary and adjacent ROW. According to figures available on Geotracker, the groundwater plumes are located approximately 100 feet north and upgradient of the proposed Project work and residual contamination in soil is not anticipated to be encountered. However, because of the depth of excavation (2.5 feet), there is a potential for VOCs volatilizing from contaminated groundwater to accumulate in trenches and may adversely affect workers. For this reason, a hazard ranking of 2 is assigned.

### 8.10. Lakeside Union School District (12335 Woodside Avenue, Map ID No. 10)

The property is currently owned and occupied by the Lakeside Union School District and is associated with multiple closed unauthorized release cases (H03112-001 through -003). Case -001 is related to impacts to soil from removal of one 1,000-gallon gasoline UST in 1995. Case -002 and -003 list the property as a Formerly Used Defense Site (FUDS). According to the FUDs information system (https://www.usace.army.mil/Missions/Environmental/Formerly-Used-Defense-Sites/), the warehouse at the property was formerly a World War II Army Site. A portion of the property, under the District's use, was used for engine cleaning and refueling until 1995 when all related activities were relocated to a new location on Marilla Drive. According to the FUDS information system, in addition to the 1,000-gallon UST removed in 1995, containment loss of oil/water from a sump pump was observed in 1988 and the

facility was associated with multiple inspection violations (details were not listed). Regulatory site closure was granted in 1990.

Project subsurface disturbance is proposed in the adjacent ROW. Because the excavation is outside the property boundary, residual soil contamination will likely not be encountered. However, there is a potential for VOCs volatilizing from residual contamination to accumulate in trenches (up to 2.5 feet deep for traffic conduits), adversely affecting workers. For this reason, a hazard ranking of 2 is assigned.

### 8.11. Lakeside Village Center (12328 Woodside Avenue, Map ID No. 11)

The property has one closed Voluntary Assistance Program (VAP) case on file. The case was opened after a Phase I Environmental Site Assessment identified areas of concern related to prior use as an auto repair station. Soil, soil gas, and groundwater samples were collected and analyzed in 2001. The closure report states the sample analysis revealed less than significant concentrations of petroleum and VOCs in soil and groundwater and low levels of VOCs in soil gas (DEH, 2002). The case was closed in 2002.

Project work proposed along the south and southeast property boundaries includes excavation for sidewalk, curb and gutter to a depth of approximately 18 inches, and small 6-foot-deep excavations are proposed to the southwest of the property for stormdrain infrastructure. There is a potential for VOCs in soil gas to accumulate in the excavations. For this reason, hazard ranking of 2 is assigned.

### 8.12. My Fuel (9774 Maine Avenue, Map ID No. 12)

The property is associated with one closed unauthorized release case (H03806-001). According to the closure report available on Geotracker, a release of gasoline and diesel was discovered during the removal of five USTs and associated piping in 1989 impacting soil and groundwater (DEH, 1998a). According to reports on file with the DEH, the former tanks were located in the northeast portion of the property. Liquid phase hydrocarbons (free product) were reported in two groundwater monitoring wells and approximately 2,290 tons of impacted soil was removed and disposed of. According to the closure report, approximately 2,000 cubic yards of impacted soil with a maximum concentration of 7,529 milligrams per kilogram, remained at the property and beneath the adjacent ROW at the time of closure (1998). The report also states a plume of dissolved benzene extends approximately 90 feet northwest of the property in the direction of a water supply well. Depth to groundwater at the property at the time of case closure was reported at approximately 21 feet bgs. A human health risk assessment indicated no excess risk to occupants of the existing building from residual contamination. The case was closed in 1998.

Project work proposed in the ROW adjacent to the north and northeast of the property consists of excavation for traffic conduit and loop detector, sidewalk, curb, and gutter to a depth of 2.5 feet. Because Project excavations are proposed in the area where contaminated soil reportedly remains (northwest portion of the property and adjacent ROW), there is potential to encounter residual contamination in soil. For this reason, additional investigation is recommended to confirm the presence and degree of contamination at the locations of proposed work and a hazard ranking of 4 is assigned.

### 8.13. Prestige Stations, Inc #9760 (12109 Woodside Avenue, Map ID No. 13)

The property is associated with two unauthorized release cases (H05359-001 and -002). The first case was opened and closed in January 1987 and details are not available; however, the short duration indicates the release was likely minor. The second case was opened following removal of four gasoline USTs.

According to figures available on Geotracker, the USTs were located in the southern portion of the property. Assessment activities identified free product at the site with a maximum thickness of 3 feet. A dual-phase extraction system operated at the property between 2001 and 2007. The last groundwater monitoring and sampling event at the property, conducted in November 2009, indicated that the primary contaminants (benzene and MTBE) were present at maximum concentrations of 3.8 and 643 micrograms per liter, respectively, which exceeded their respective primary MCLs at the time. The investigation report concluded that dissolved-phase contaminants appear to be limited to the property boundaries and are stable and that existing environmental conditions are protective of human health and the environment (Wayne Perry, Inc., 2010). The DEH concurred and closed the case in 2010.

Project excavation is proposed along the northern and northwestern property boundaries, to a maximum depth of 2.5 feet and borings for traffic signals to 12 feet bgs, downgradient from the former release. Groundwater was measured at a minimum depth of 26.5 feet bgs during the most recent groundwater sampling event (2009) and is not anticipated to be encountered during Project construction. Because Project excavation is proposed along the property boundaries and not in the vicinity of the former USTs, residual contaminated soil is unlikely to be encountered; however, there is potential for VOCs volatilizing from contaminated soil and/or groundwater to accumulate in the excavations and adversely affect workers. For this reason, a hazard ranking of 2 is assigned.

### 8.14. Shell Service (12087 Woodside Avenue, Map ID No. 14)

The property is associated with one closed unauthorized release case. The case was opened in 2003 after groundwater monitoring data was reviewed to investigate MTBE detections in nearby public supply wells. In 2006, five USTs were removed from the property and approximately 168 cubic yards of soil was excavated from the former UST area. Confirmation sampling indicated non-detect to trace concentrations of TPH and VOCs remained after excavation. Elevated concentrations of MTBE were detected in one well, located cross gradient to the former USTs during multiple sampling events. The case was closed in 2007.

Project excavation is proposed along the northern and eastern property boundaries to a maximum depth of 2.5 feet and boreholes for streetlights to 4.5 feet are proposed along the northern and eastern edges of the property. According to figures available on Geotracker, soil with low levels of TPH-D were detected within 25 feet of the proposed streetlight locations on the eastern side of the property. Because residual soil contamination remains at the property at low levels, the potential to encounter contaminated soil cannot be completely discounted; accordingly, a hazard ranking of 3 is assigned.

### 8.15. Winter Gardens Redevelopment (9808-9810 Winter Gardens Boulevard, Map ID No. 15)

The property was entered into the VAP program prior to proposed redevelopment to investigate potential soil gas impacts from contaminated groundwater at the Texaco gasoline station located at 12106 Woodside Avenue (adjacent to the east and cross gradient). A soil gas survey for benzene impacts from the adjacent Texaco release was performed and indicated no excess risk to building occupants at the property and the VAP case was closed in 1999 (DEH, 1999b).

Project subsurface work is proposed along the southern and southwestern boundaries of the property to a maximum depth of 2.5 feet. Based on the results of the previous investigation, and the location of the area of concern (crossgradient of proposed excavation), it is not likely that remaining contaminated soil or

groundwater would be encountered; however, VOCs can volatilize from residual contamination in soil and groundwater and migrate into trenches excavated during Project construction. For this reason, a hazard ranking of 2 is assigned.

### 8.16. Lakeside Cleaners (1208 Woodside Ave., Map ID No. 16)

The property is listed in EDR as a historical cleaner for various years between 1986 and 2017 (EDR, 2020e) Although there are no documented releases of chemicals to the subsurface at this property, dry cleaners have historically been a source of chlorinated VOC impacts in the subsurface. Accordingly, there is a potential for chlorinated VOC impacts in the shallow soil.

Project subsurface work is proposed along the southern portion of the property, outside the property boundary; therefore, it is unlikely that residual soil contamination will be encountered. However, there is a potential for VOCs volatilizing from contaminated soil and/or groundwater, if present, to accumulate in trenches and adversely affect workers. For this reason, hazard ranking of 2 is assigned.

### 8.17. California Pit Stop Unocal 76 (12401 Woodside Ave., Map ID No. 17)

The property was on file with the DEH under the name Unocal Corporation and was listed in the EDR report as an oil station for various years between 1971 and 1986 (EDR 2020e). Records on file with the DEH included a permit application for the installation of six groundwater monitoring wells at the property dated October 1990. An excavation report dated April 12, 1991 was also on file, and the report indicated that during advancement of soil borings at the property, a gasoline transmission line was ruptured and approximately three gallons of gasoline was released. According to the report, the product and impacted soil were removed and disposed of off-site.

Project construction includes excavation for traffic conduits, stormwater infrastructure, and biofiltration and underdrains to a maximum depth of 6 feet and is proposed along the northern and western portions of the property and in the adjacent ROW. Although the gasoline contaminated soil was removed from the property, the potential still exists for residual VOCs in soil and groundwater, that may be present from historical gasoline station use, to accumulate in trenches impacting worker's breathing zones. For this reason, a hazard ranking of 2 is assigned.

### 8.18. Continental Dry Cleaners (9744 Winter Gardens Blvd., Map ID No. 18)

The property is adjacent to the south of the Project area boundary and was listed on the EDR Historical Dry Cleaners database for various years between 1986 and 2005 (EDR 2020e). Unauthorized release cases were not found; however, as mentioned previously, dry cleaners have historically been a source of chlorinated VOC impacts in the subsurface.

The closest Project excavation (to a depth of 2.5 feet) is at a distance of approximately 90 feet. Due to the distance from proposed Project excavation, it is unlikely that contaminated soil, if present, will be encountered; however, there is potential for VOCs in soil gas, if present, to migrate and accumulate in trenches resulting in potential worker exposure. For this reason, a hazard ranking of 2 is assigned.

### 8.19. Former Lakeside Arco (12265 Woodside Ave., Map ID No. 19)

The property was listed in the City Directories under the name Lakeside Service in 1964 and Lakeside Arco in 1975. Documented releases are not on file for the property. Project work proposed in the

northwestern portion of the property consists of excavation for driveway and sidewalk improvement (maximum depth of 18 inches).

Because the excavation is limited to 18 inches and the sources of contamination will be at a depth of 2 feet or more (former USTs or fuel pipelines), it is unlikely that contaminated soil or groundwater, if present, will be encountered. VOCs volatilizing from contaminated soil and/or groundwater will not adversely affect workers because the depth of excavation is 18 inches or less. For these reasons, a hazard ranking of 1 is assigned.

### 8.20. Wright's One Hour Cleaner (12092 Woodside Avenue, Map No. 20)

The property was listed on the EDR Historical Dry Cleaners database for years 1971 and 1975 (EDR 2020e). Documented unauthorized releases were not found; however, as mentioned previously, dry cleaners have historically been a source of chlorinated VOC impacts in the subsurface. Project work is proposed along the southern and southeastern property boundaries to a maximum excavation depth of 2.5 feet and one traffic signal boring adjacent to the southeast will be advanced to a depth of 12 feet.

Because Project work is proposed along property boundaries (and not within the property), it is unlikely that contaminated soil, if present, will be encountered; however, the potential for VOCs volatilizing from contaminated soil and/or groundwater and accumulating in trenches cannot be completely discounted. For this reason, a hazard ranking of 2 is assigned.

### 8.21. Lakeside Muffler and Welding (12461 Woodside Avenue, Map ID No. 21)

The property was on file with the DEH and was listed in the EDR City Directories under the names El Monte Shell Station and Neal's Automotive for years 1964 and 1971; and 1975, respectively. DEH files included a boring permit application dated January 1994 and a Report of Findings dated February 1994. The documents indicated that one soil boring was installed in the northeast portion of the property to investigate potential contaminants in soil from a transformer release and from a nearby off-site property. TPH was detected in samples collected from the surface to approximately 6.5 feet bgs, and VOCs were detected in samples collected from 3 to 4.5 feet bgs. Stained and odorous soil was observed in the boring at a depth of 3 to 4.5 feet bgs. The contaminated soil was reportedly left in place. Supporting DEH files are provided in Appendix C.

Project work consisting of driveway, sidewalk, and curb and gutter work is proposed in the north portion of the property near the former soil boring location. Based on the documented presence of TPH and VOCs in soil at the property and because contamination was detected starting at the surface in the soil boring, there is a potential for contaminated soil to be encountered during excavation. For this reason, additional investigation is recommended to confirm the presence and degree of contamination at the locations of proposed work. Accordingly, a hazard ranking of 4 is assigned.

### 8.22. Barney's Cleaners (12154 Woodside Ave., Map ID No. 22)

The property is listed in the EDR Historical Cleaners Database for years 1969 and 1979. Unauthorized release cases were not found; however, as mentioned previously, dry cleaners have historically been a source of chlorinated VOC impacts in the subsurface.

Project work consisting of driveway improvement and installation of a stormwater biofiltration device and underdrains are proposed along the southern property boundary. The depth of excavations for the

stormwater improvements is 6 feet. Based on the location of the proposed work, it is unlikely that contaminated soil will be encountered. However, the potential for chlorinated VOCs, if present in soil gas, to migrate into the excavations for stormwater improvements cannot be completely discounted. For these reasons, a hazard ranking of 2 is assigned.

### 8.23. Half Hour Perma Cleaners (12403 Woodside Avenue, Map ID No. 23)

The property is located adjacent to the south of the Project and has one closed cleanup program case related to PCE contamination in groundwater from former dry-cleaning operations. The property was also listed on the EDR City Directories under the name Harmel Laundry for various years between 1971 and 1979 (EDR 2020e). According to the closure report, a human health risk assessment indicated no excess risk and the case was closed with PCE levels in groundwater slightly above MCLs in 1998 (DEH, 1998b).

Project excavation is proposed along a portion of the northwestern property boundary and the adjacent property to the north. Because the proposed excavation is located outside of the property boundary, it is unlikely that soil contamination will be encountered; however, the potential for VOCs volatilizing from groundwater and migrating into the excavations cannot be completely discounted. For this reason, a hazard ranking of 2 is assigned.

### 8.24. Soil and Gravel Pile (Northwestern portion of Project area, Map ID No. 24)

A small pile of soil and gravel was observed in a vacant lot north of Woodside Avenue in the northwest portion of the Project area approximately 60 feet from the nearest area of proposed Project subsurface disturbance. The source of the fill is unknown and has potential to be contaminated, depending on its origin.

If the soil and gravel pile is to be used or removed for Project construction, it may need to be evaluated for the presence of contaminants. A hazard ranking is not assigned pending information on whether the soil and gravel pile will be used or removed for Project construction.

### 8.25. Organochlorine Pesticides in Shallow Soil (Common Condition)

The aerial photograph review has indicated that since at least 1949 to approximately 1979, agricultural use was evident within the Project area and adjacent properties (EDR, 2018a). There is potential that residual organochlorine pesticides (OCPs) applied to agricultural crops in the Project area and adjacent properties may remain in shallow soil.

Although OCPs are a potential concern in shallow soil from former agricultural use, previous soil sampling in the area, along Winter Gardens Boulevard, indicated OCPs were not present in shallow soil at concentration above screening levels protective of residential use (Bodhi, 2019). Based on the results of the previous OCP investigation in the area, it is unlikely that OCPs are present in shallow soil at concentrations that will adversely affect this Project. If excavated soil is to be removed from the Project, it is recommended that soil be transported and handled in accordance with the SMP discussed in Table 4.

### 8.26. Aerially-Deposited Lead (Common Condition)

Along well-traveled transportation road corridors that existed prior to the phasing out of leaded gasoline, exposed soil may have been contaminated with aerially deposited lead (ADL) caused by historical emissions from vehicle exhausts (tetraethyl lead was mixed with gasoline from the 1920s to the 1970s as an anti-knock agent).

A review of the historical aerial photographs indicates that Woodside Avenue has been in its current configuration since at least 1939. Since leaded gasoline was used since the 1920s, it is possible that shallow soil in the Project area may have been impacted with ADL at concentrations exceeding State and Federal hazardous waste criteria or may be at concentrations that require special handling and waste management.

Although ADL is a potential concern near busy ROWs, previous soil sampling in the area, along Winter Gardens Boulevard (a nearby and similarly trafficked ROW), indicated ADL was not present in shallow soil (Bodhi, 2019). Based on the results of the previous ADL investigation it is unlikely that ADL is present in shallow soil in the Project area. If excavated soil is to be removed from the Project, it is recommended that soil be transported and handled in accordance with the SMP.

## 9. CONCLUSIONS AND RECOMMENDATIONS

The twenty-four (24) specific properties have been ranked from 1 to 4 based on the type of chemical and quantities released, and the medium affected, as discussed in Section 8 (none of the properties merited a rank of "5"). Properties assigned a rank of "1" do not require further investigation or action and properties assigned a ranking of 4 have a relatively high probability of encountering residual contamination during the Project. The 24 properties and associated ranking are depicted on Figures 2 through 6.

Mitigation measures are outlined in Table 4 and may include one or more of the following.

- Preparation of an HSP is recommended for work near properties with a hazard ranking greater than 1. The HSP should include procedures protective of workers and the public.
- Preparation of an SMP is recommended for work near properties with a hazard ranking greater than 2. The soil management plan should include procedures for identifying soil contamination, and present protocols for excavation, on-site management, and off-site disposal of contaminated soil in accordance with federal and state regulations.
- In work areas near properties with a hazard ranking greater than 3, additional investigation will be needed to evaluate if residual contamination will be encountered. A Work Plan should be prepared detailing procedures for the collection and laboratory analysis of soil samples prior to sample collection.

## 10. REFERENCES

ASTM International (ASTM), 2005, Standard Practices for Environmental Site Assessments: Phase I Environmental Site Assessment Process, Designation No. E 1527-05.

ASTM, 2013, Standard Practice for Environmental Site Assessments: Phase I Environmental Site Assessment Process Designation No. E 1527-013.

The Bodhi Group, 2019, Preliminary Site Investigation, Winter Gardens Boulevard Improvement Project: dated May.

County of San Diego Department of Environmental Health (DEH), 1996, Case Closure Summary, Lakeside Fire Department, 14008 Highway 8, Business Route, Lakeside, CA 92040: dated September 30.

County of San Diego DEH, 1998a, Case Closure Summary, 9774 Maine Avenue, Lakeside, CA: dated September 17.

County of San Diego DEH, 1998b, Review of Release of Dry-Cleaning Solvent at Permaclean, Case Closure Summary, 12403 Woodside Avenue, Lakeside, CA 92024: dated March 6.

County of San Diego DEH, 1999a, Case Closure Summary, Former Circle K Store No. 2983, 9775 Maine Avenue, Lakeside, CA 92040: dated September 30.

County of San Diego DEH, 1999b, Voluntary Assistance Program Case H38416-001, Case Closure Summary, Winter Gardens Redevelopment Project, 9808-9810 Winter Gardens Boulevard, Lakeside, CA 92040: dated August 3.

County of San Diego DEH, 2000, Case Closure Summary, Chevron Station#9-4273, 12402 Woodside Avenue, Lakeside, CA 92040: dated July 7.

County of San Diego DEH, 2002, Voluntary Assistance Program Case H13406-001, Case Closure Summary, Lakeside Village Center, 12328-12346 Woodside Avenue, San Diego, California, 92168: dated January 30.

County of San Diego DEH, 2011, Case Closure Summary, David and Yael Alpert's Shop, 9806 Main Avenue, Lakeside, CA 92040: dated July 14.

EarthPoint, 2020, CA DPR Township and Range – Search by Latitude and Longitude. http://www.earthpoint.us/TownshipsCaliforniaSearchByLatLon.aspx: accessed in May.

EnviroApplications, 2020, Former Lakeside Texaco Groundwater Monitoring and Progress Report: dated January 30.

Environmental Data Resources, Inc. (EDR), 2020a, Aerial Photo Decade Package, Woodside Avenue: dated May.

EDR, 2020b, Historical Topo Map Report, Woodside Avenue: dated May

EDR, 2020c, City Directory Package, Woodside Avenue: dated May.

EDR, 2020d, Certified Sanborn Map Report, Woodside Avenue: dated May.

EDR, 2020e, Radius Map Report, Woodside Avenue: dated May.

ERM-West (ERM), 2006, Results of January 2006 Groundwater Monitoring Event 11719-11749 Woodside Avenue Site: dated February 15.

San Diego Regional Water Quality Control Board (RWQCB), 1994, Water Quality Control Plan for the San Diego Basin (9), with amendments effective on or before May 17, 2016: dated September. https://www.waterboards.ca.gov/sandiego/water_issues/programs/basin_plan/.

State Water Resources Control Board, 2018, Maximum Contaminant Levels and Regulatory Dates for Drinking Water U.S. EPA vs California, https://www.waterboards.ca.gov/drinking_water/certlic/drinkingwater/documents/ccr/mcls_epa_vs_dwp.pdf: accessed in December

State Water Resources Control Board, 2020, GeoTracker Website, http://www.geotracker.swrcb.ca.gov, accessed in June.


Todd, V.R., 2004, California Geological Survey Preliminary Geologic Map of the El Cajon 30' X 60 Quadrangle, Southern California.

United States Environmental Protection Agency (USEPA), 2019, Introduction to Pesticide Drift. https://www.epa.gov/reducing-pesticide-drift/introduction-pesticide-drift.

United States Geological Survey, 2018, El Cajon, California, 7.5 Minute Series (Topographic): Scale 1:24,000.

Wayne Perry, Inc., 2010, Fourth Quarter 2009 Status Report Groundwater Monitoring Report, Thrifty Oil Station 423 (Arco #9760) 1209 Woodside Avenue, Lakeside, California: dated January 2018.

# FIGURES

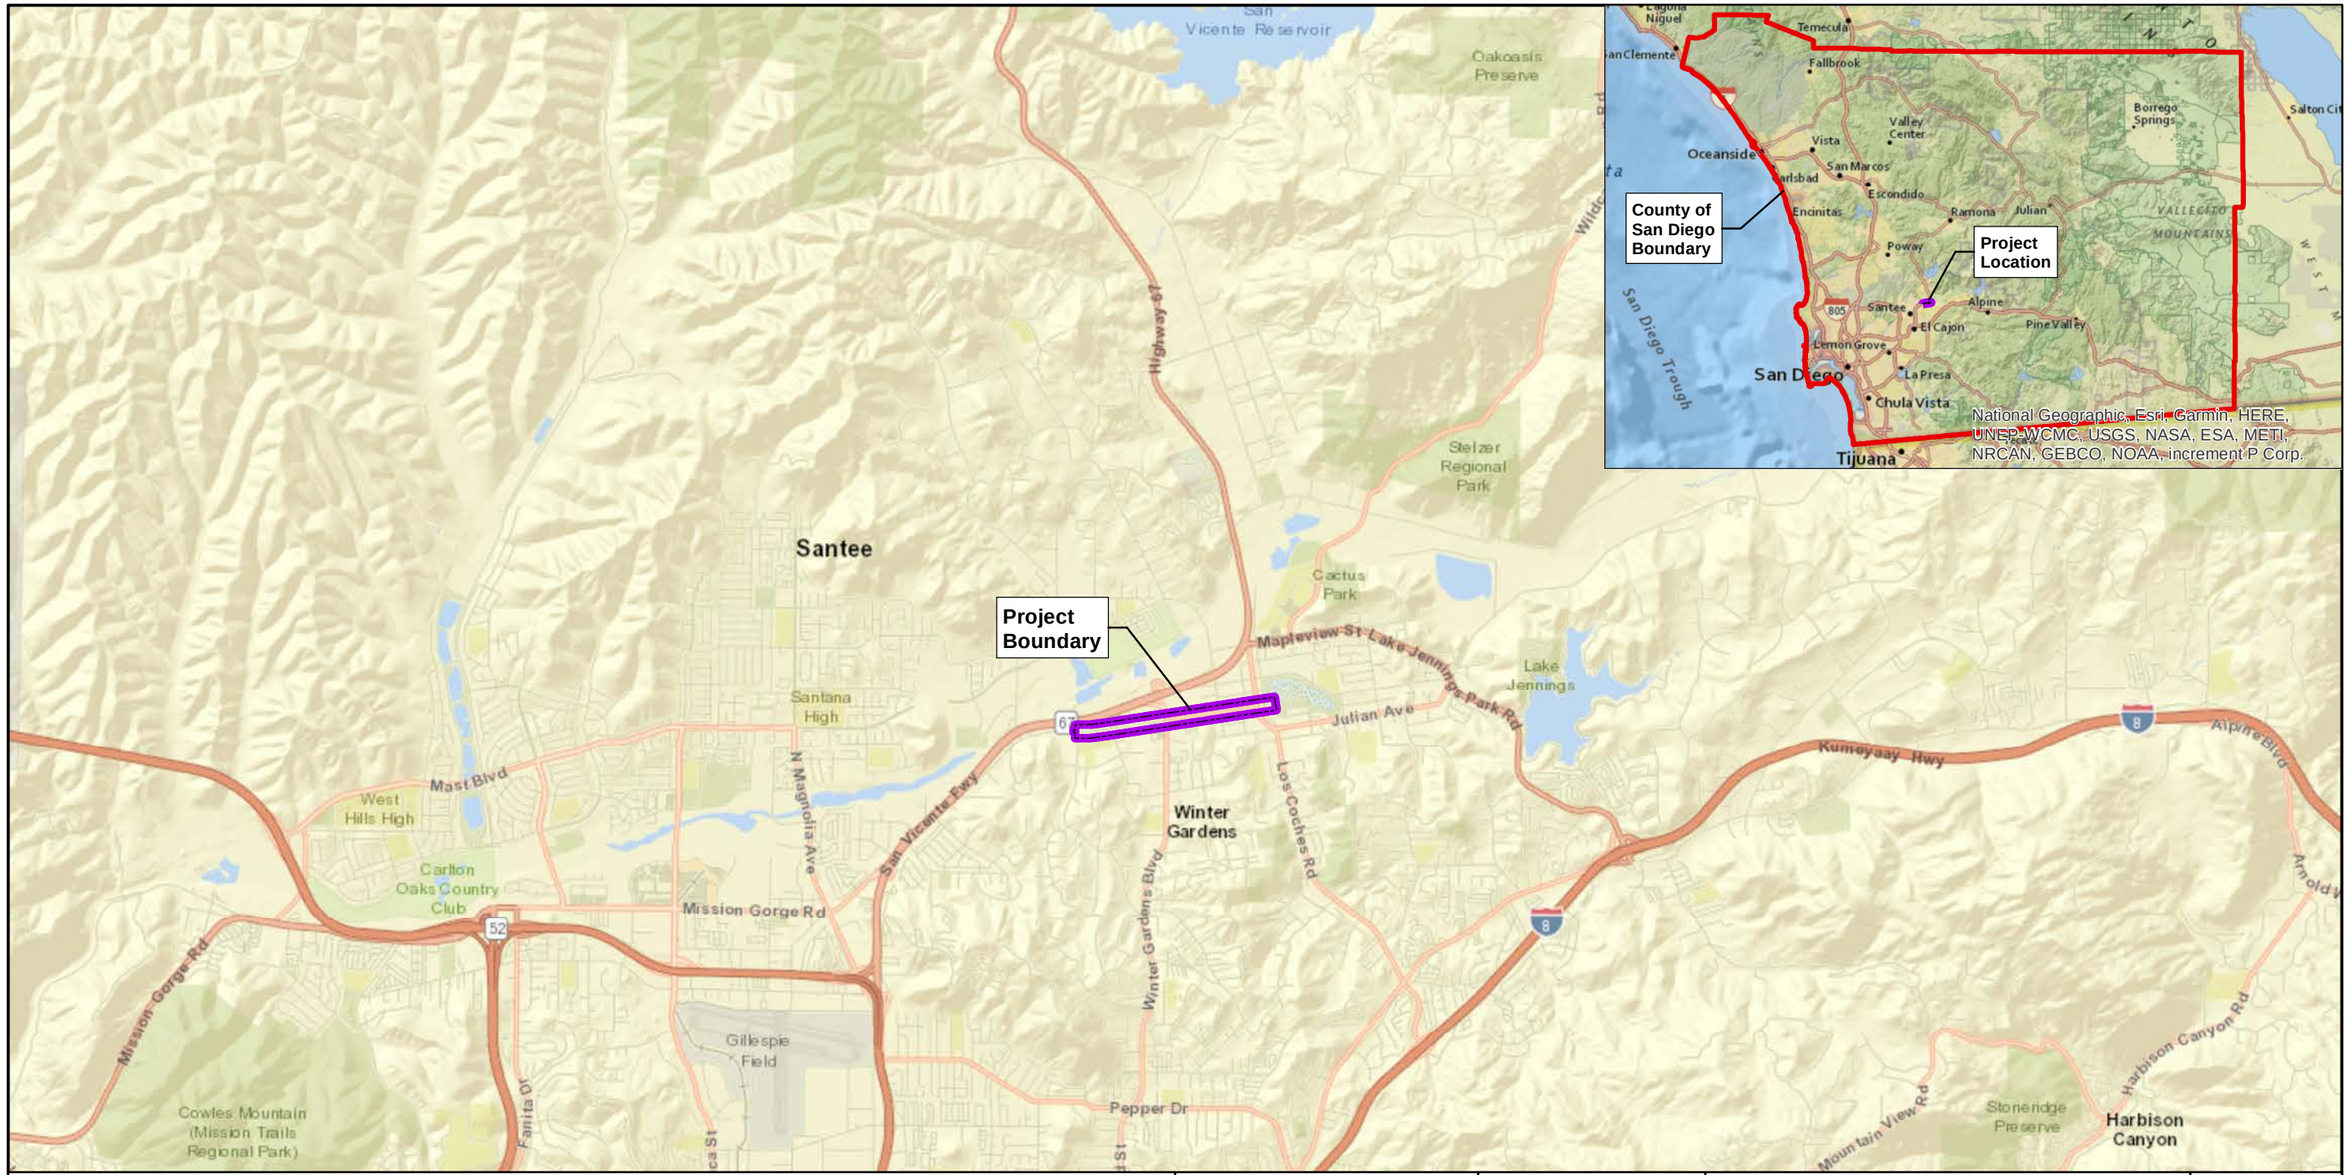


**Legend**

Project Boundary

N W E S

0 2,500 5,000 Feet

Project No. 9120004

Date: 08/2020

Drawn By: SG

**Project Location Map**
**Woodside Avenue**
**Improvements Project**

**Woodside Avenue**
**Marilla Drive to Chestnut Street**
**Lakeside, California**

THE BODHI GROUP
INNOVATING | SUSTAINING | SOLVING

Figure 1

| ID | Property | Hazard Rank |
|---|---|---|
| 1 | ACTION CYLINDER HEADS | 1 |
| 2 | CIRCLE K #2983 | 2 |
| 3 | DAVID B. & YAEL ALPERT | 2 |
| 4 | H & L CO | 1 |
| 5 | JACK E CHILDRESS CONCRETE CONS | 1 |
| 6 | LAKESIDE CHEVRON #94273 | 2 |
| 7 | LAKESIDE FIRE PROTECTION DIST | 1 |
| 8 | LAKESIDE MOTORS | 1 |
| 9 | LAKESIDE TEXACO | 2 |
| 10 | LAKESIDE UNION SCHOOL DIST | 2 |
| 11 | LAKESIDE VILLAGE CENTER | 2 |
| 12 | MY FUEL | 4 |
| 13 | PRESTIGE STATIONS, INC #9760 | 2 |
| 14 | SHELL SERVICE | 3 |
| 15 | WINTERGARDENS REDEVELOPMENT | 2 |
| 16 | LAKESIDE CLEANERS | 2 |
| 17 | CALIF PIT STOP UNOCAL 76 | 2 |
| 18 | CONTINENTAL DRY CLEANERS | 2 |
| 19 | FORMER LAKESIDE ARCO | 1 |
| 20 | WRIGHT'S ONE-HOUR CLEANER | 2 |
| 21 | LAKESIDE MUFFLER AND WELDING | 4 |
| 22 | BARNEY'S CLEANERS | 2 |
| 23 | HALF HOUR PERMA CLEAN | 2 |
| 24 | Fill Soil | None |

**Please note that the mapped locations depict the properties and do not represent the locations of chemical release or residual contamination.**

**Legend**

- Propertes with Hazard Rank 4 (Total 2)
- Propertes with Hazard Rank 3 (Total 1)
- Propertes with Hazard Rank 2 (Total 14)
- Propertes with Hazard Rank 1 (Total 6)
- Propertes with No Rank Assigned (Total 1)
- Project Boundary

N W E S

0 250 500 Feet

Project No. 9120004

Date: 08/2020

Drawn By: SG

# Project Area and Properties With Hazardous Materials Releases Woodside Avenue Improvements Project

## Woodside Avenue Marilla Drive to Chestnut Street Lakeside, California

Figure 2

THE BODHI GROUP
INNOVATING | SUSTAINING | SOLVING




**Please note that the mapped locations depict the properties and do not represent the locations of chemical release or residual contamination.**

Properties and Hazard Ranking

- Rank 4 (Total 2)
- Rank 3 (Total 1)
- Rank 2 (Total 14)
- Rank 1 (Total 6)
- No Rank Assigned (Total 1)

Excavation for Improvements (feet)

- Sidewalk, Curb & Gutter, Medians, AC removal, Ramps (1.5')
- Driveway (1.5')
- Storm Drain Infrastructure (6')
- Stormwater Dispersion Areas (2')
- Stormwater Biofiltration and Underdrains (4')
- Traffic Signal (12')
- Traffic Conduit (2.5')
- Traffic Loop Detector (0.5')
- Street Light (4.5')

N W E S

0 75 150 Feet

Project No. 9120004

Date: 08/2020


Drawn By: SG

# Project Area and Properties With Hazardous Materials Releases Marilla Drive to Riverview Avenue

## Woodside Avenue Marilla Drive to Chestnut Street Lakeside, California

Figure 3

THE BODHI GROUP
INNOVATING | SUSTAINING | SOLVING

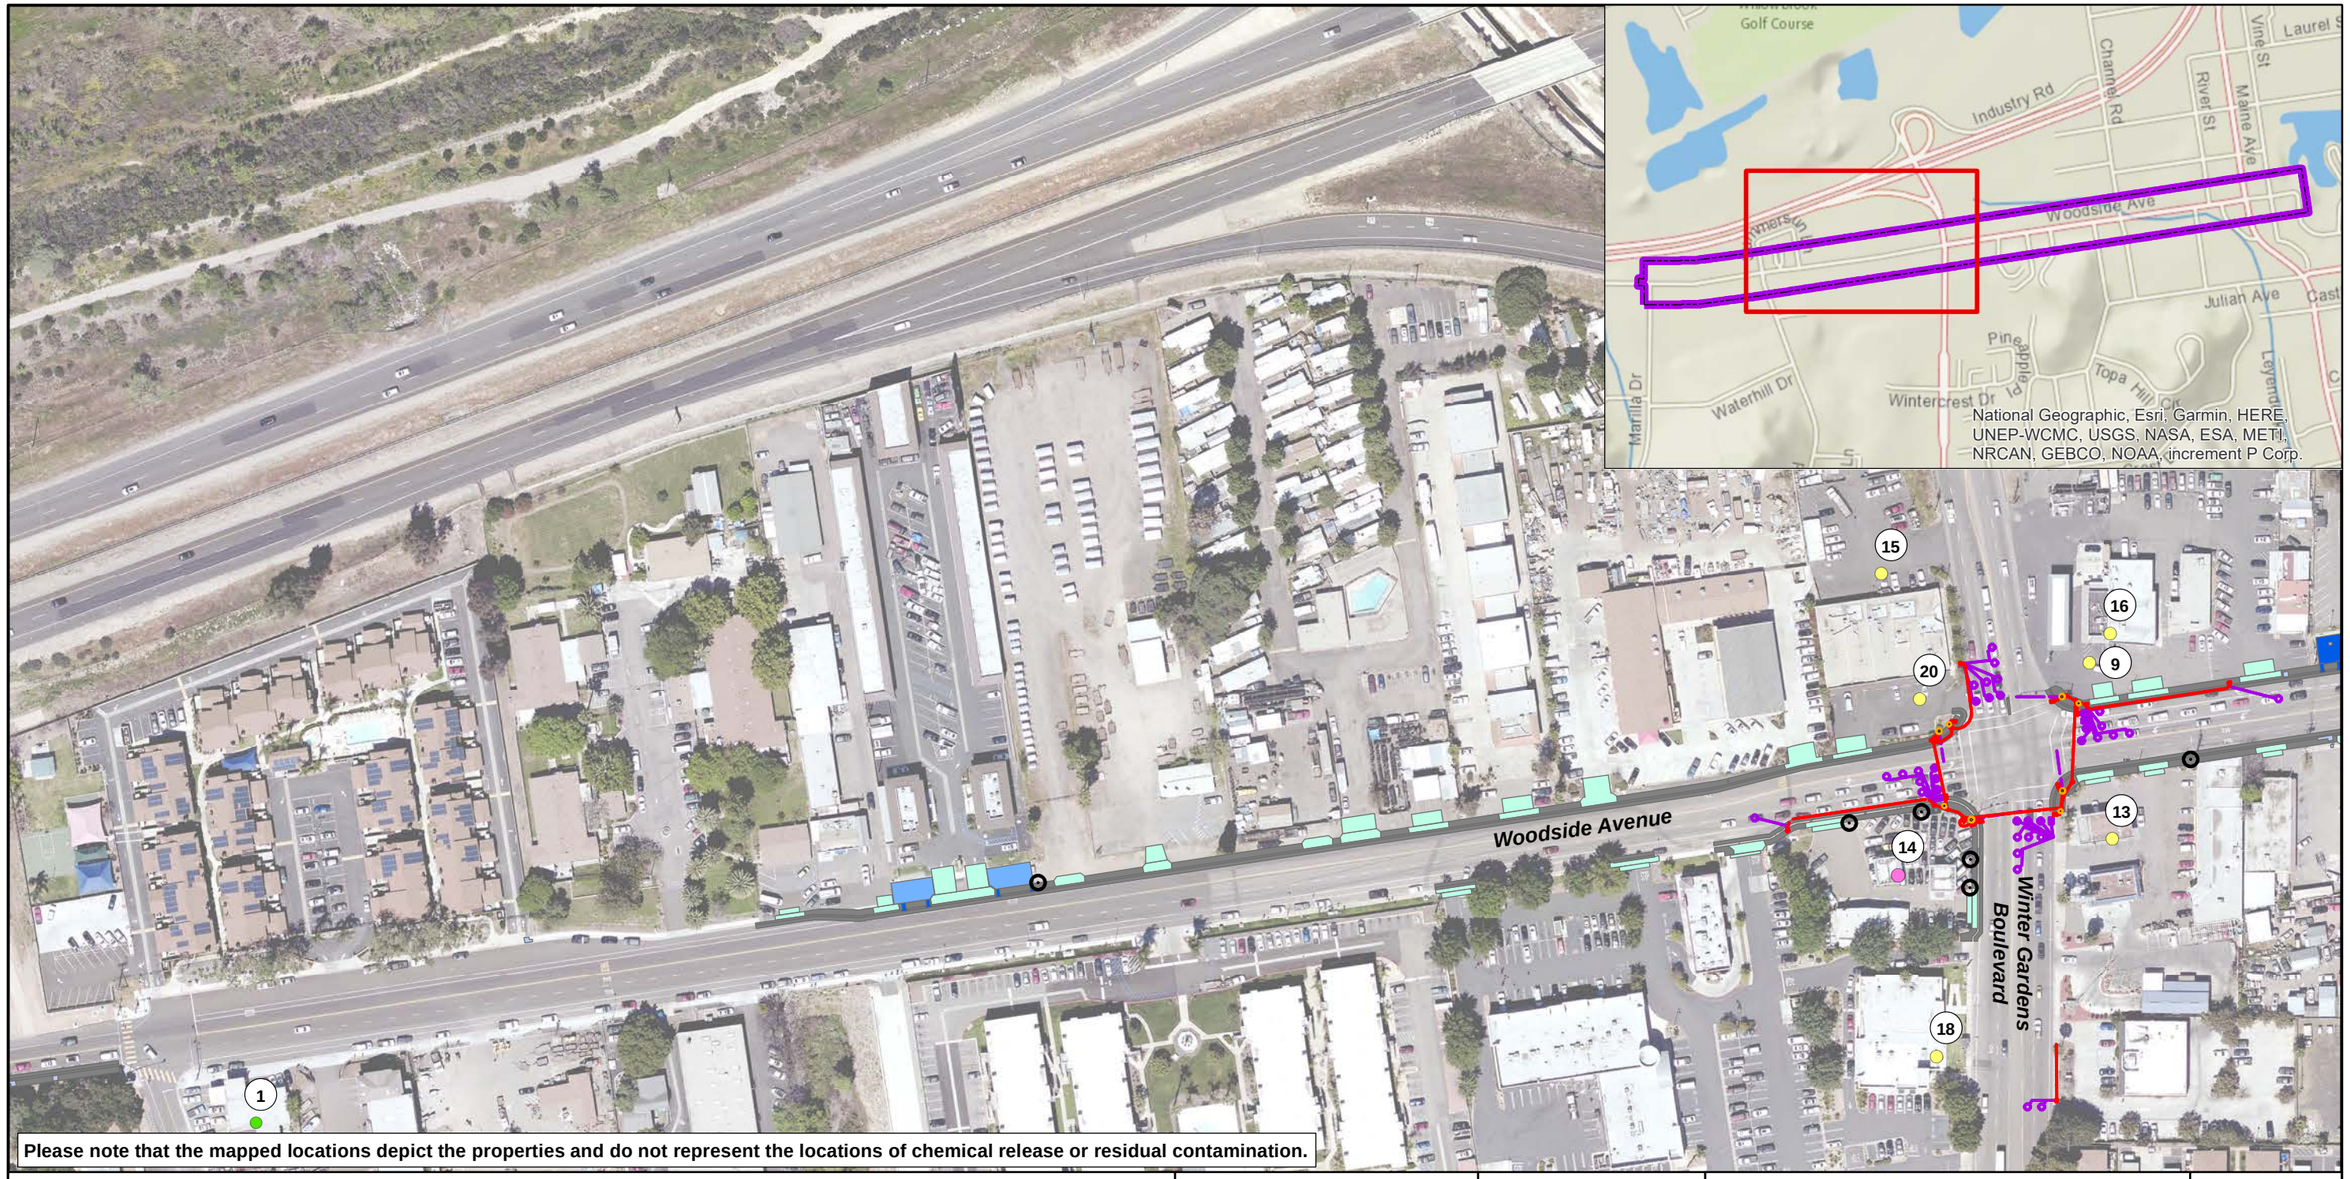


**Please note that the mapped locations depict the properties and do not represent the locations of chemical release or residual contamination.**

Properties and Hazard Ranking

- Rank 4 (Total 2)
- Rank 3 (Total 1)
- Rank 2 (Total 14)
- Rank 1 (Total 6)
- No Rank Assigned (Total 1)

Excavation for Improvements (feet)

- Sidewalk, Curb & Gutter, Medians, AC removal, Ramps (1.5')
- Driveway (1.5')
- Storm Drain Infrastructure (6')
- Stormwater Dispersion Areas (2')
- Stormwater Biofiltration and Underdrains (4')
- Traffic Signal (12')
- Traffic Conduit (2.5')
- Traffic Loop Detector (0.5')
- Street Light (4.5')

N W E S

0 75 150 Feet

Project No. 9120004

Date: 08/2020


Drawn By: SG

# Project Area and Properties With Hazardous Materials Releases Riverview Avenue to Winter Gardens Boulevard

## Woodside Avenue Marilla Drive to Chestnut Street Lakeside, California

THE BODHI GROUP INNOVATING | SUSTAINING | SOLVING

Figure 4

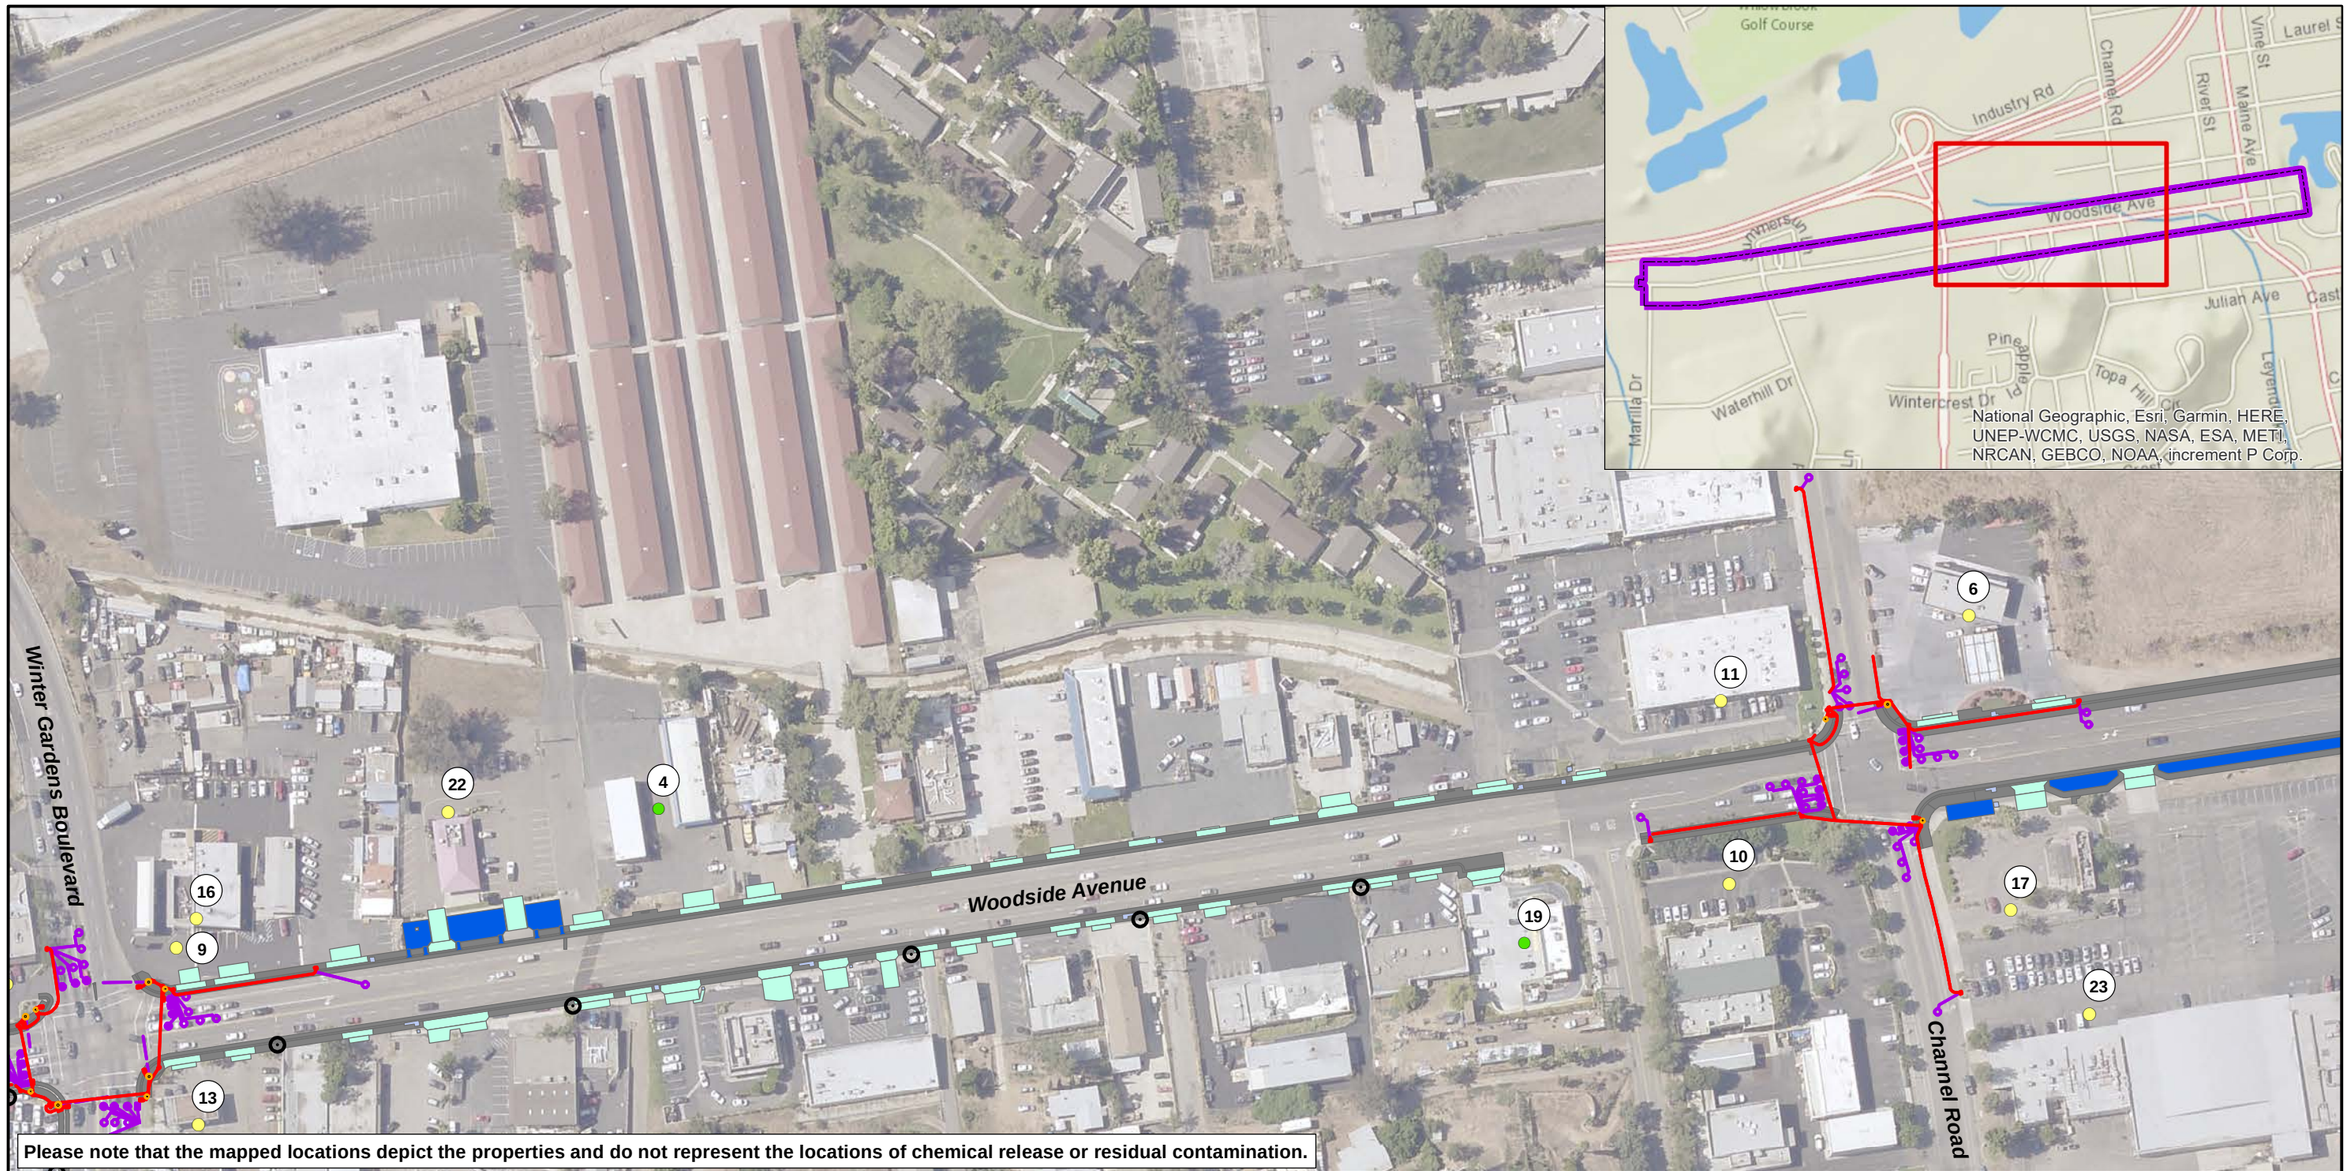


**Please note that the mapped locations depict the properties and do not represent the locations of chemical release or residual contamination.**

Properties and Hazard Ranking

- Rank 4 (Total 2)
- Rank 3 (Total 1)
- Rank 2 (Total 14)
- Rank 1 (Total 6)
- No Rank Assigned (Total 1)

Excavation for Improvements (feet)

- Sidewalk, Curb & Gutter, Medians, AC removal, Ramps (1.5')
- Driveway (1.5')
- Storm Drain Infrastructure (6')
- Stormwater Dispersion Areas (2')
- Stormwater Biofiltration and Underdrains (4')
- Traffic Signal (12')
- Traffic Conduit (2.5')
- Traffic Loop Detector (0.5')
- Street Light (4.5')

N W E S

0 75 150 Feet

Project No. 9120004

Date: 08/2020


Drawn By: SG

# Project Area and Properties With Hazardous Materials Releases Winter Gardens Boulevard to Channel Road

## Woodside Avenue Marilla Drive to Chestnut Street Lakeside, California

THE BODHI GROUP
INNOVATING | SUSTAINING | SOLVING

Figure 5

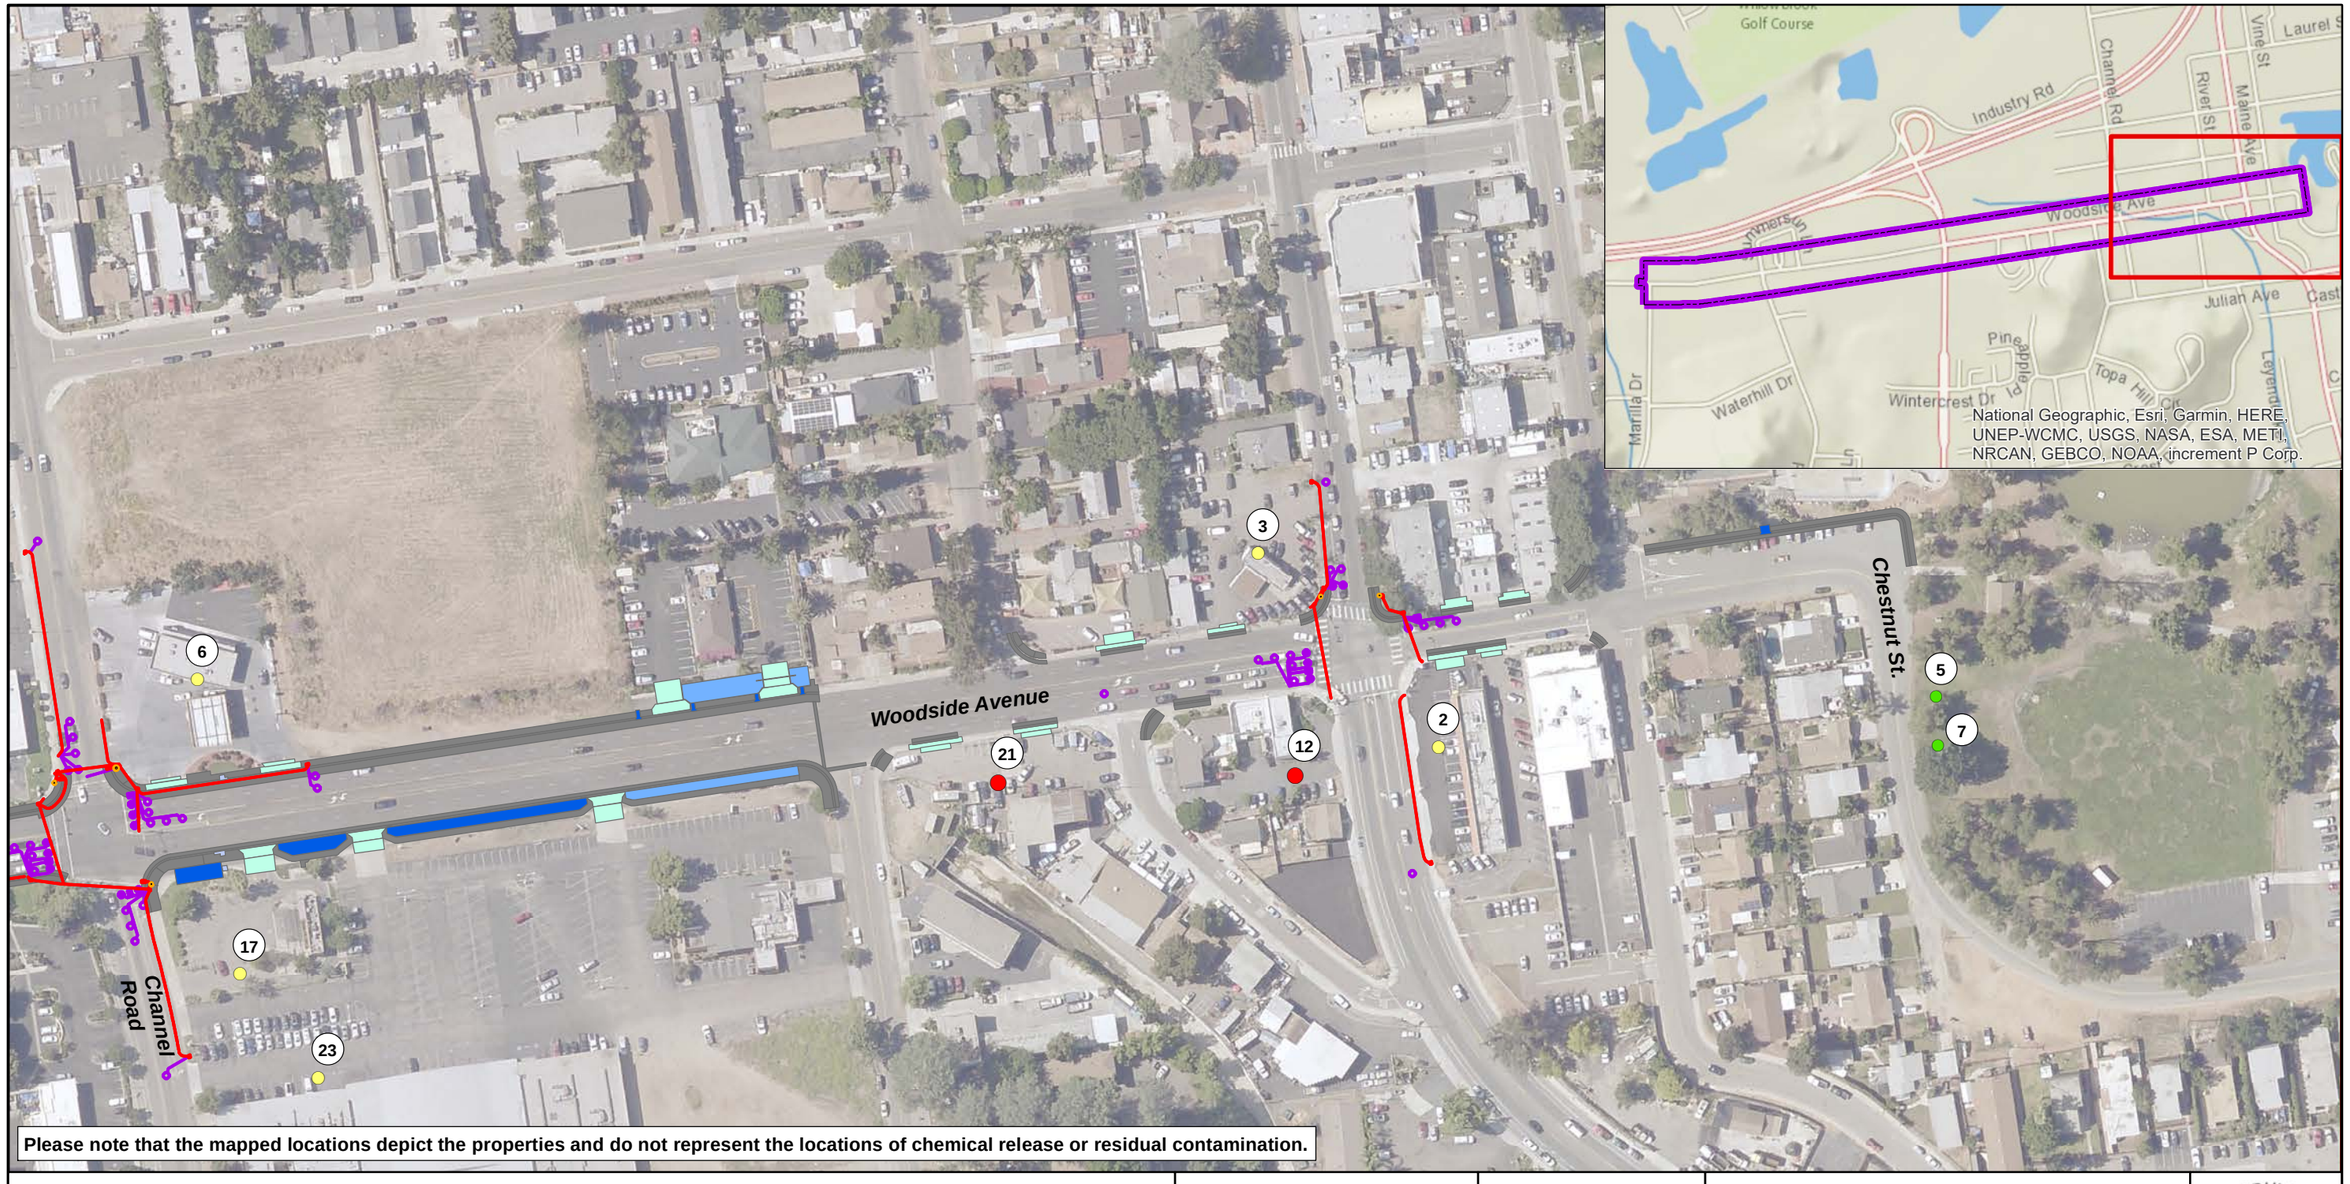


**Please note that the mapped locations depict the properties and do not represent the locations of chemical release or residual contamination.**

Properties and Hazard Ranking

- Rank 4 (Total 2)
- Rank 3 (Total 1)
- Rank 2 (Total 6)
- Rank 1 (Total 14)
- No Rank Assigned (Total 1)

Excavation for Improvements (feet)

- Sidewalk, Curb & Gutter, Medians, AC removal, Ramps (1.5')
- Driveway (1.5')
- Storm Drain Infrastructure (6')
- Stormwater Dispersion Areas (2')
- Stormwater Biofiltration and Underdrains (4')
- Traffic Signal (12')
- Traffic Conduit (2.5')
- Traffic Loop Detector (0.5')
- Street Light (4.5')

N W E S

0 75 150 Feet

Project No. 9120004

Date: 08/2020

Drawn By: SG

# Project Area and Properties With Hazardous Materials Releases Channel Road to Chestnut Street

## Woodside Avenue Marilla Drive to Chestnut Street Lakeside, California

THE BODHI GROUP INNOVATING | SUSTAINING | SOLVING

Figure 6

# APPENDIX A

# LIST OF APPLICABLE LAWS AND REGULATIONS GOVERNING HAZARDOUS MATERIALS

# 1 APPLICABLE LAWS, ORDINANCES, AND REGULATIONS

## 1.1 Federal Statutory Requirements:

- Resource Conservation and Recovery Act
- Comprehensive Environmental Response, Compensation, and Liability Act of 1980, as amended by Superfund Amendments and Reauthorization of 1987
- Toxic Substances Control Act of 1976
- Hazardous Materials Transportation Act of 1975
- Clean Water Act
- Clean Air Act
- Occupational Safety and Health Act of 1970
- The Emergency Planning and Community Right to Know Act of 1986

## 1.2 Environmental Protection Agency (EPA)

- 40 Code of Federal Regulations (CFR) 61 National Emission Standards for Hazardous Air Pollutants.
- 40 CFR 112 Oil Pollution Prevention.
- 40 CFR 122-124 National Pollutant Discharge Elimination System Permit Regulations.
- 40 CFR 261 Identification and Listing of Hazardous Waste.
- 40 CFR 262 Generators of Hazardous Waste.
- 40 CFR 264 Owners and Operators of Hazardous Waste Treatment, Storage, and Disposal Facilities.
- 40 CFR 265 Interim Status Standards for Owners and Operators of Hazardous Waste Treatment, Storage, and Disposal Facilities.
- 40 CFR 266 Management of Specific Hazardous Waste and Specific Types of Hazardous Waste Management Facilities.
- 40 CFR 270 Hazardous Waste Permit Program.
- 40 CFR 279 Used Oil Regulations.
- 40 CFR 300 National Oil and Hazardous Substances Pollution Contingency Plan.
- 40 CFR 302 Designation, Reportable Quantities, and Notification
- 40 CFR 355 Emergency Planning and Notification.
- 40 CFR 372-SUBPART D EPA Toxic Chemical Release Reporting Regulations.
- 40 CFR 761 Polychlorinated Biphenyls (PCBs) Manufacturing, Processing, Distribution in Commerce, and Use Prohibitions.

## 1.3 Occupational Safety and Health Administration (OSHA)

- 29 CFR 1904 Recording and Reporting Occupational Injuries and Illnesses.
- 29 CFR 1910 Occupational Safety and Health Standards.
- 29 CFR 1910.120 Hazardous Waste Operations and Emergency Response.

- 29 CFR 1926.59 OSHA Hazard Communication.

### 1.4 Department of Transportation

- 49 CFR 172 Hazardous Materials Table, Special Provisions, Hazardous Materials Communications, Emergency Response Information, and Training Requirements.
- 49 CFR 173 Shipments and Packaging.

### 1.5 State of California Statutory Requirements

- California Health and Safety Code Section 25100 et seq.
- California Health and Safety Code Section 25299.10 et seq.
- California Health and Safety Code Section 25300 et seq.
- California Health and Safety Code Section 25359.4
- California Health and Safety Code Division 20 Chapter 6.95 Hazardous Materials Release Response Plans and Inventory.
- Porter Cologne Water Quality Control Act, Cal. Water Code §§13000 et seq.

### 1.6 State of California Administrative Code and Regulations

- 8 California Code of Regulations (CCR) 1539 through 1541.
- 8 CCR 5144 and 5192 Cal OSHA Worker Protection Standards.
- 22 CCR Division 4.5 Environmental Health Standards for the Management of Hazardous Waste et seq.
- 22 CCR 66261 Identification and Listing of Hazardous Waste.
- 23 CCR Division 3, Chapter 15 Discharges of Hazardous Waste to Land et seq.

### 1.7 Local Agency Requirements

- California Regional Water Quality Control Board San Diego Region Water Quality Control Plan for the San Diego Basin.

**APPENDIX B**

**ENVIRONMENTAL DATABASE REPORT (EDR)**

**PROVIDED INFORMATION**

**EDR Provided Aerial Photographs**

**Woodside Avenue**

Woodside Avenue

Lakeside, CA 92040

Inquiry Number: 6070965.8

May 21, 2020

# The EDR Aerial Photo Decade Package

6 Armstrong Road, 4th floor
Shelton, CT 06484
Toll Free: 800.352.0050
www.edrnet.com

# EDR Aerial Photo Decade Package

05/21/20

**Site Name:**

Woodside Avenue
Woodside Avenue
Lakeside, CA 92040
EDR Inquiry # 6070965.8

**Client Name:**

Bodhi Group
1076 Broadway, Suite B
EL CAJON, CA 92021
Contact: Brianne Cortright

Environmental Data Resources, Inc. (EDR) Aerial Photo Decade Package is a screening tool designed to assist environmental professionals in evaluating potential liability on a target property resulting from past activities. EDR's professional researchers provide digitally reproduced historical aerial photographs, and when available, provide one photo per decade.

***Search Results:***

| Year | Scale | Details | Source |
|---|---|---|---|
| 2016 | 1"=1000' | Flight Year: 2016 | USDA/NAIP |
| 2012 | 1"=1000' | Flight Year: 2012 | USDA/NAIP |
| 2009 | 1"=1000' | Flight Year: 2009 | USDA/NAIP |
| 2005 | 1"=1000' | Flight Year: 2005 | USDA/NAIP |
| 1996 | 1"=1000' | Flight Date: June 04, 1996 | USGS |
| 1994 | 1"=1000' | Acquisition Date: May 31, 1994 | USGS/DOQQ |
| 1989 | 1"=1000' | Flight Date: August 14, 1989 | USDA |
| 1985 | 1"=1000' | Flight Date: July 29, 1985 | USDA |
| 1979 | 1"=1000' | Flight Date: January 27, 1979 | EDR Proprietary Landiscor |
| 1970 | 1"=1000' | Flight Date: March 06, 1970 | EDR Proprietary Landiscor |
| 1966 | 1"=1000' | Flight Date: November 02, 1966 | USGS |
| 1964 | 1"=1000' | Flight Date: April 08, 1964 | USDA |
| 1953 | 1"=1000' | Flight Date: April 14, 1953 | USDA |
| 1949 | 1"=1000' | Flight Date: April 10, 1949 | USDA |

**When delivered electronically by EDR, the aerial photo images included with this report are for ONE TIME USE ONLY. Further reproduction of these aerial photo images is prohibited without permission from EDR. For more information contact your EDR Account Executive.**


**Disclaimer - Copyright and Trademark Notice**

This Report contains certain information obtained from a variety of public and other sources reasonably available to Environmental Data Resources, Inc. It cannot be concluded from this Report that coverage information for the target and surrounding properties does not exist from other sources. NO WARRANTY EXPRESSED OR IMPLIED, IS MADE WHATSOEVER IN CONNECTION WITH THIS REPORT. ENVIRONMENTAL DATA RESOURCES, INC. SPECIFICALLY DISCLAIMS THE MAKING OF ANY SUCH WARRANTIES, INCLUDING WITHOUT LIMITATION, MERCHANTABILITY OR FITNESS FOR A PARTICULAR USE OR PURPOSE. ALL RISK IS ASSUMED BY THE USER. IN NO EVENT SHALL ENVIRONMENTAL DATA RESOURCES, INC. BE LIABLE TO ANYONE, WHETHER ARISING OUT OF ERRORS OR OMISSIONS, NEGLIGENCE, ACCIDENT OR ANY OTHER CAUSE, FOR ANY LOSS OF DAMAGE, INCLUDING, WITHOUT LIMITATION, SPECIAL, INCIDENTAL, CONSEQUENTIAL, OR EXEMPLARY DAMAGES. ANY LIABILITY ON THE PART OF ENVIRONMENTAL DATA RESOURCES, INC. IS STRICTLY LIMITED TO A REFUND OF THE AMOUNT PAID FOR THIS REPORT. Purchaser accepts this Report "AS IS". Any analyses, estimates, ratings, environmental risk levels or risk codes provided in this Report are provided for illustrative purposes only, and are not intended to provide, nor should they be interpreted as providing any facts regarding, or prediction or forecast of, any environmental risk for any property. Only a Phase I Environmental Site Assessment performed by an environmental professional can provide information regarding the environmental risk for any property. Additionally, the information provided in this Report is not to be construed as legal advice.

Copyright 2020 by Environmental Data Resources, Inc. All rights reserved. Reproduction in any media or format, in whole or in part, of any report or map of Environmental Data Resources, Inc., or its affiliates, is prohibited without prior written permission.

EDR and its logos (including Sanborn and Sanborn Map) are trademarks of Environmental Data Resources, Inc. or its affiliates. All other trademarks used herein are the property of their respective owners.


INQUIRY #: 6070965.8
YEAR: 2016
= 1000'
N
EDR


INQUIRY #: 6070965.8
YEAR: 2012
= 1000'
N
EDR


INQUIRY #: 6070965.8
YEAR: 2009
= 1000'
N
EDR


INQUIRY #: 6070965.8
YEAR: 2005
= 1000'
N
EDR



INQUIRY #: 6070965.8
YEAR: 1996
= 1000'
N
EDR


INQUIRY #: 6070965.8
YEAR: 1994
= 1000'
N
EDR


INQUIRY #: 6070965.8
YEAR: 1989
= 1000'
N
EDR


INQUIRY #: 6070965.8
YEAR: 1985
= 1000'
N
EDR


INQUIRY #: 6070965.8
YEAR: 1979
= 1000'
N
EDR

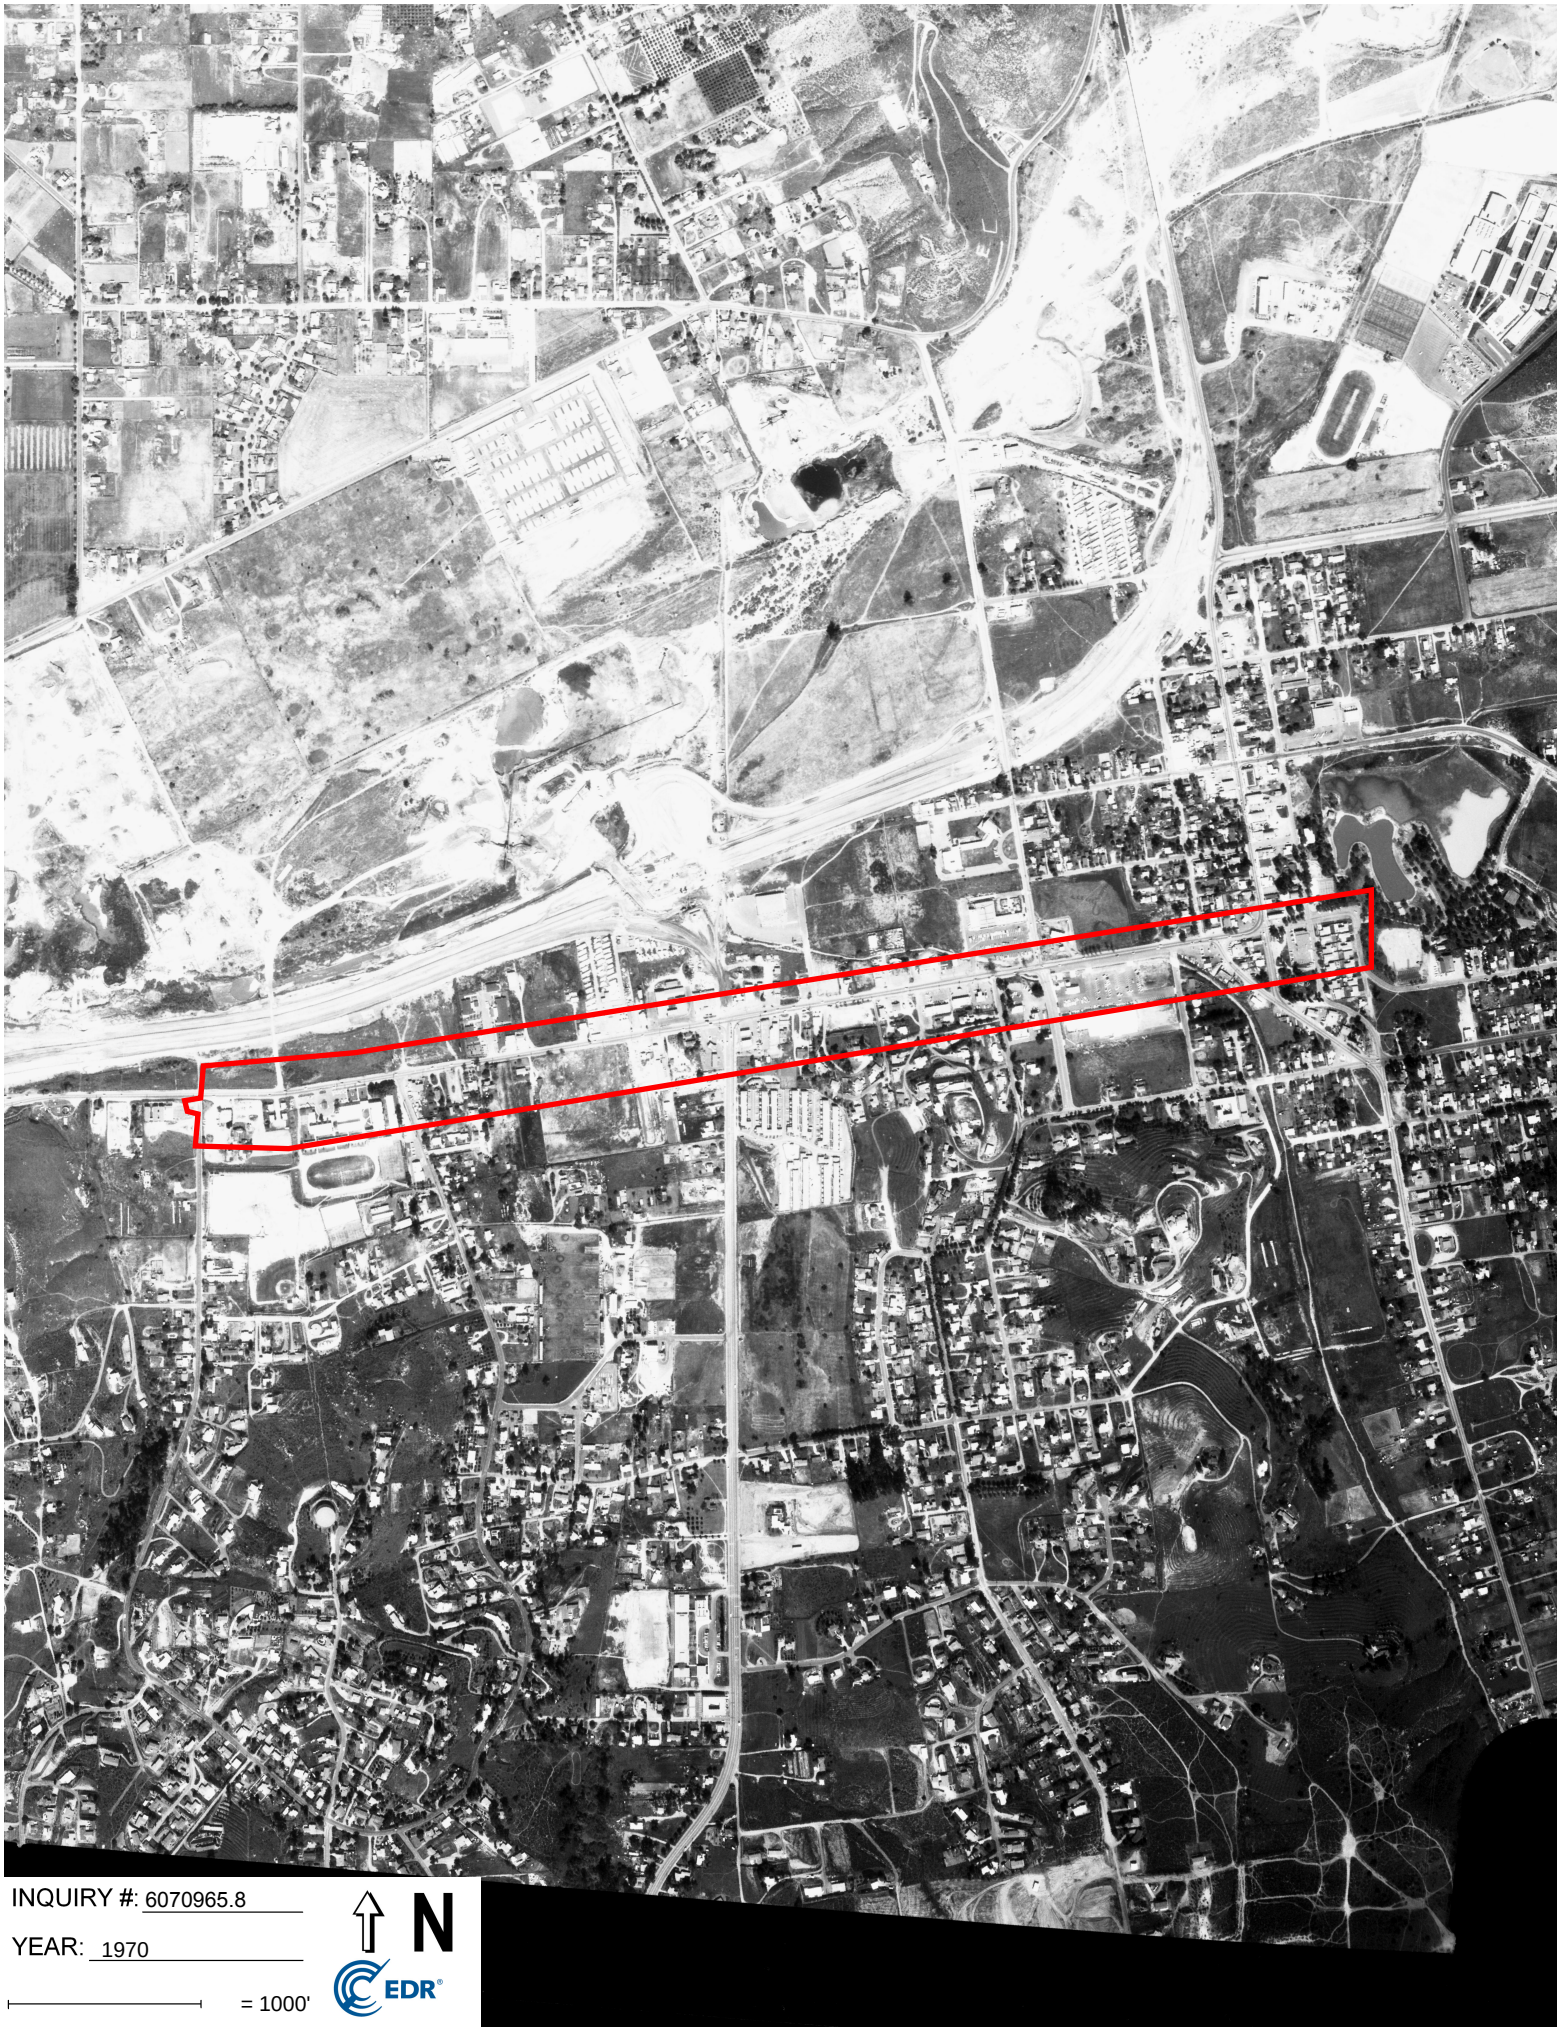

INQUIRY #: 6070965.8


YEAR: 1970

= 1000'

N

EDR


INQUIRY #: 6070965.8
YEAR: 1966
= 1000'
N
EDR

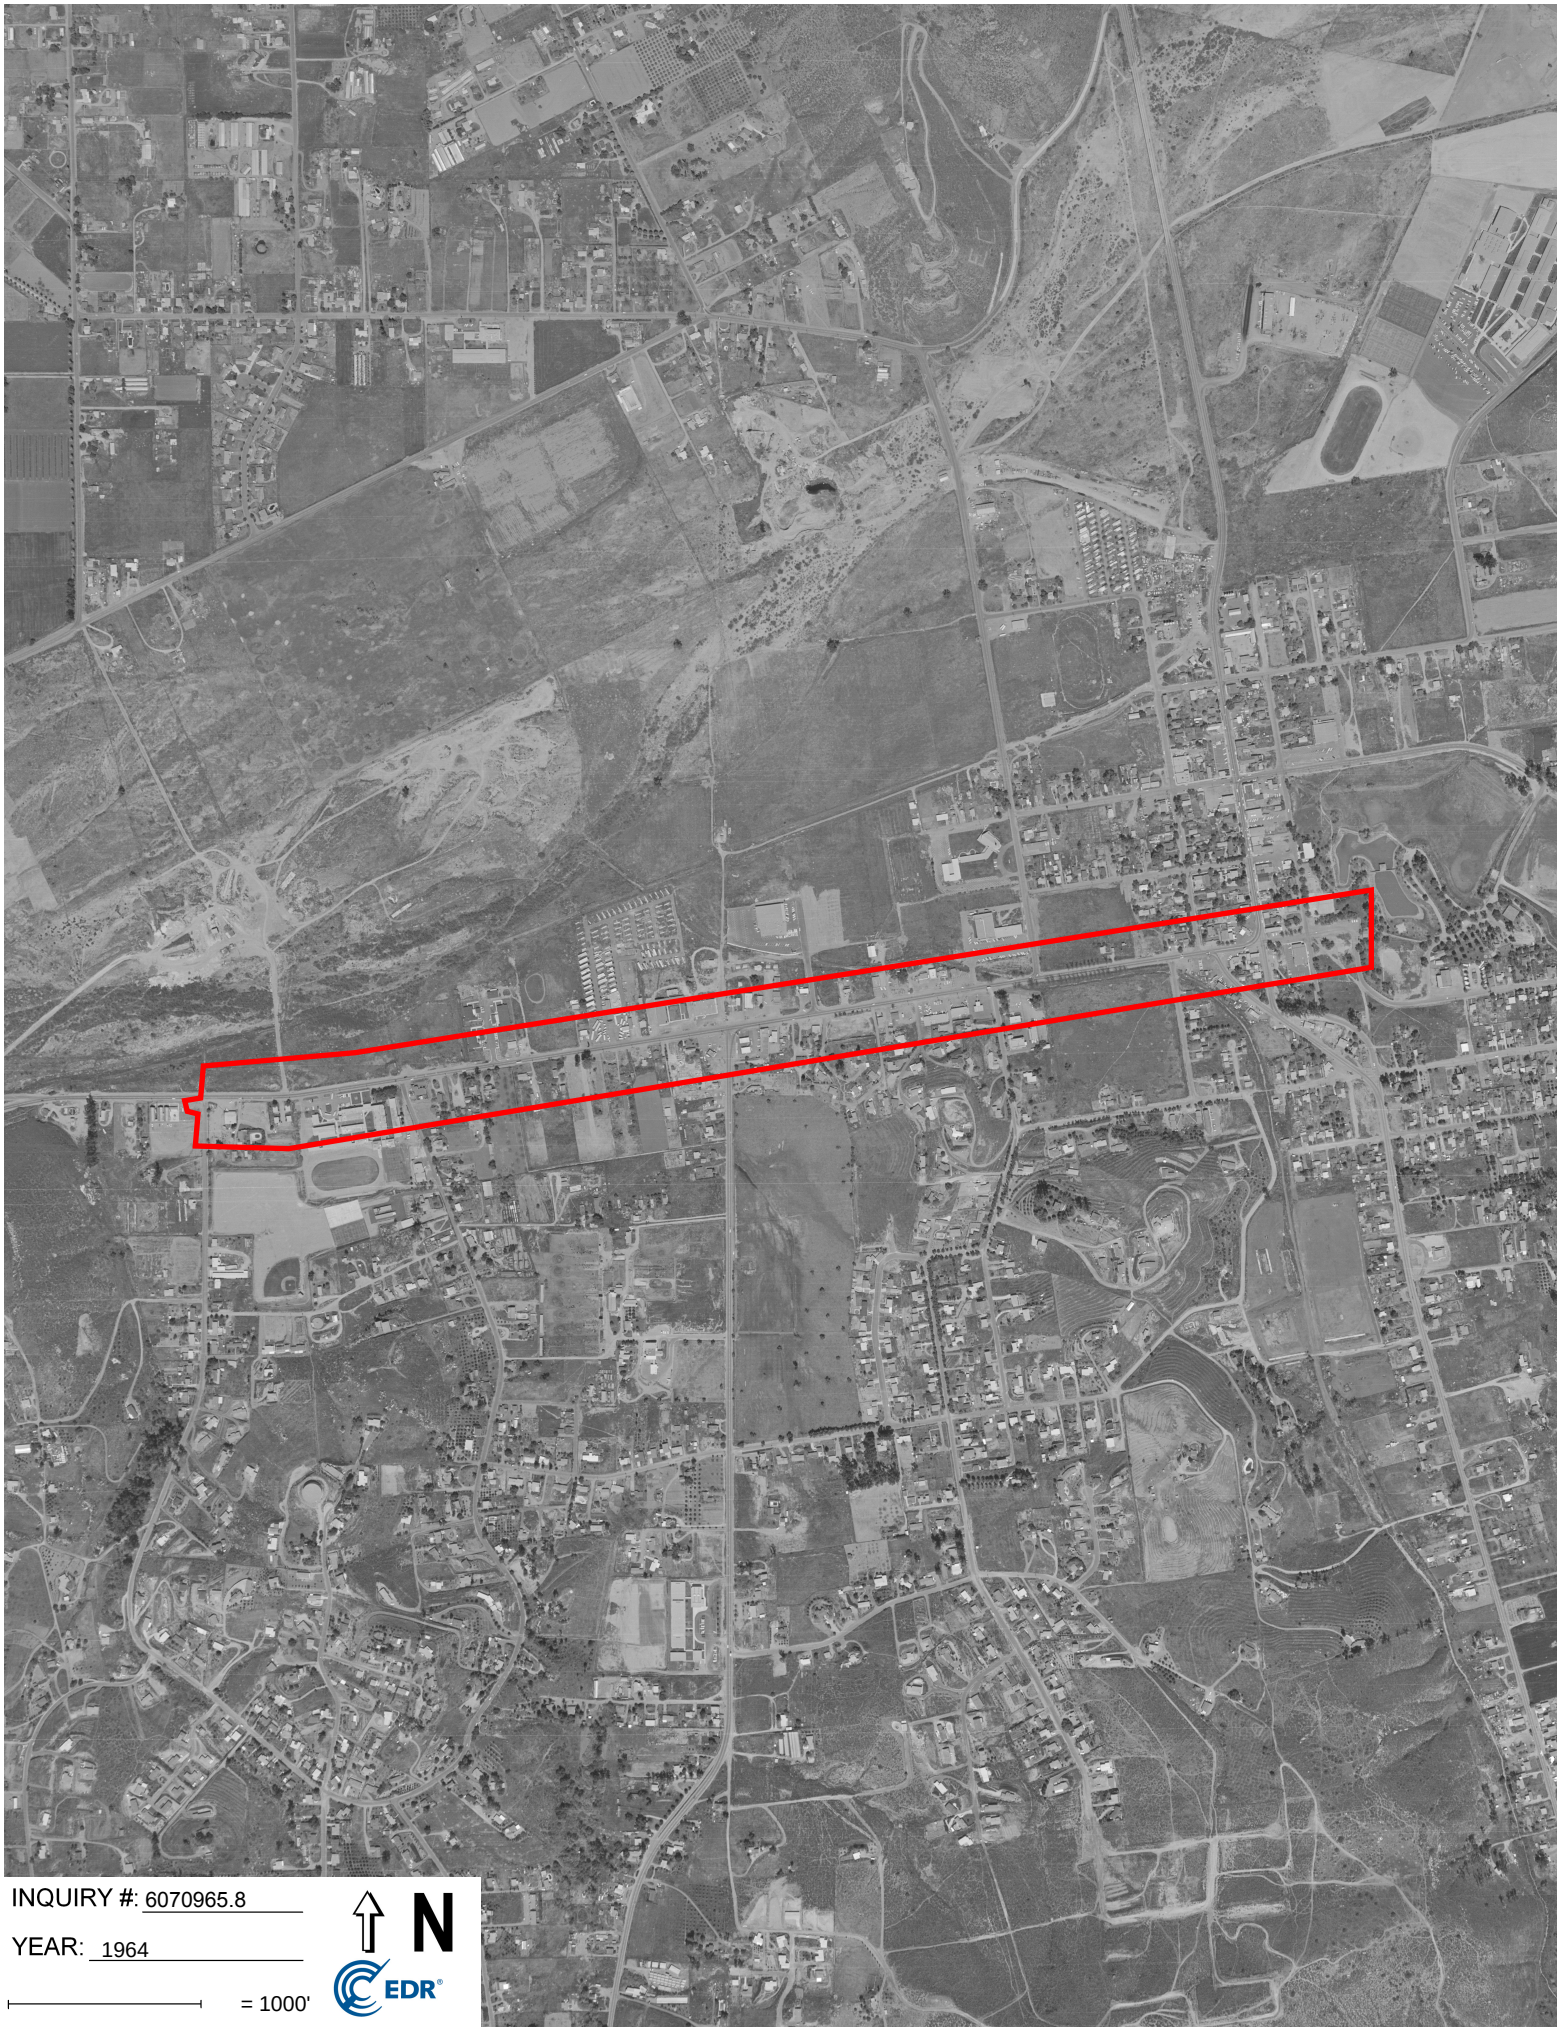
INQUIRY #: 6070965.8
YEAR: 1964
= 1000'
N
EDR




INQUIRY #: 6070965.8

YEAR: 1953

= 1000'

N

EDR

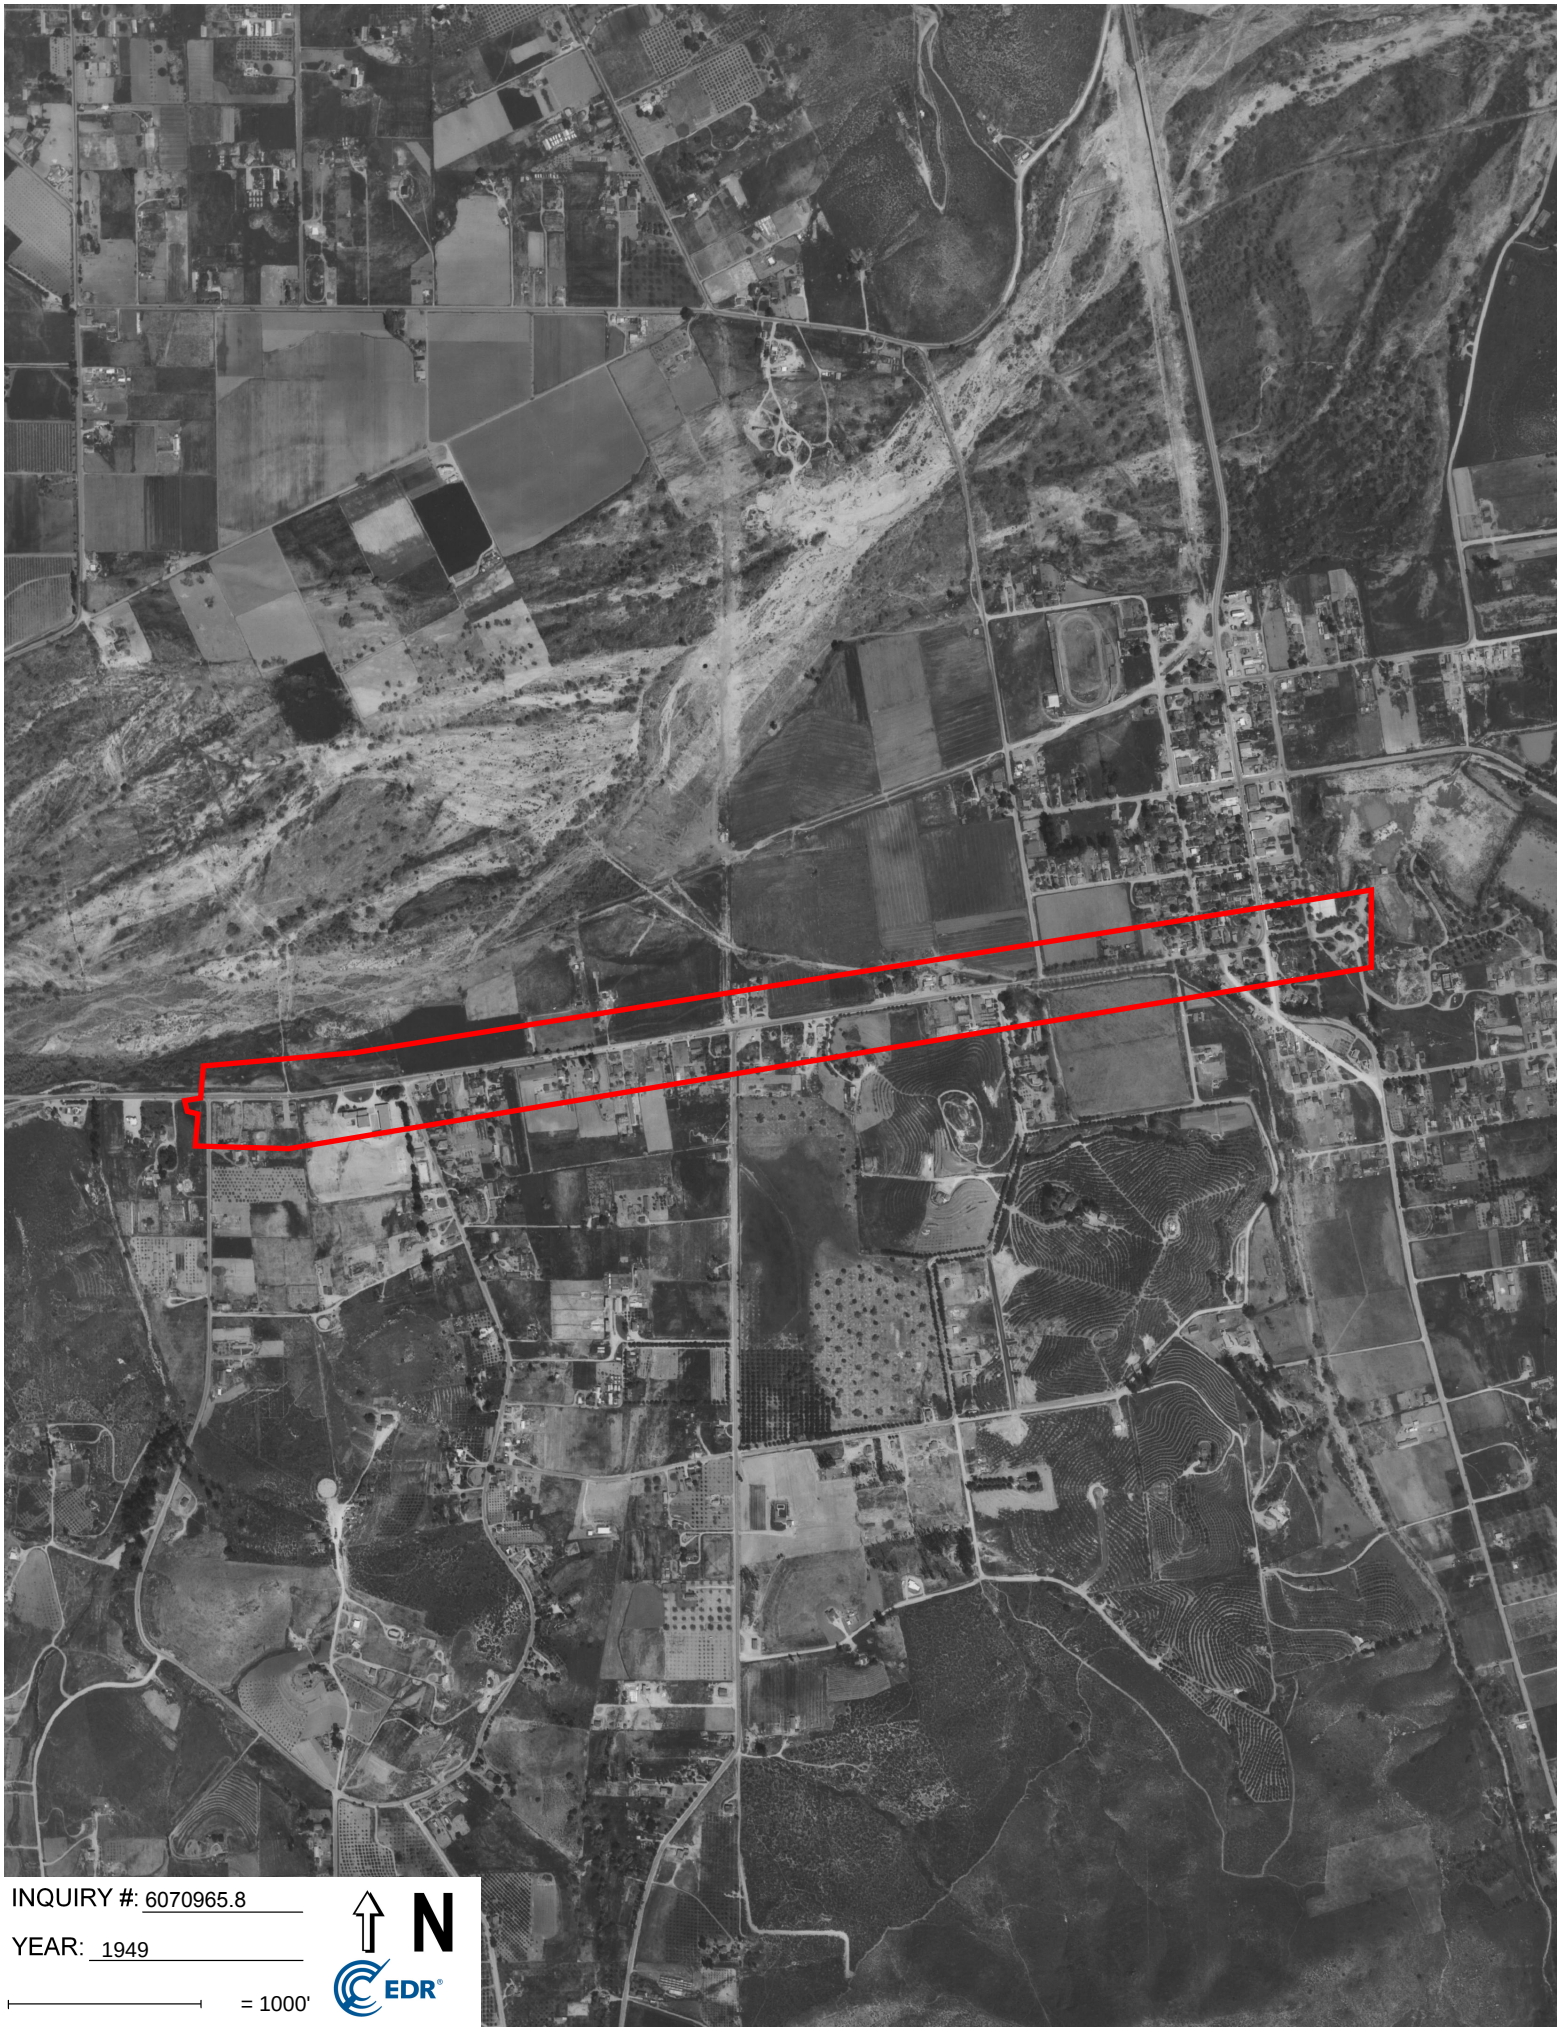

INQUIRY #: 6070965.8

YEAR: 1949

= 1000'

N

EDR

# EDR Provided Topographic Map Report

Woodside Avenue

Woodside Avenue

Lakeside, CA 92040

Inquiry Number: 6070965.4

May 21, 2020

# EDR Historical Topo Map Report

## with QuadMatch™

6 Armstrong Road, 4th floor
Shelton, CT 06484
Toll Free: 800.352.0050
www.edrnet.com

# EDR Historical Topo Map Report

05/21/20

**Site Name:**

Woodside Avenue
Woodside Avenue
Lakeside, CA 92040
EDR Inquiry # 6070965.4

**Client Name:**

Bodhi Group
1076 Broadway, Suite B
EL CAJON, CA 92021
Contact: Brianne Cortright

EDR Topographic Map Library has been searched by EDR and maps covering the target property location as provided by Bodhi Group were identified for the years listed below. EDR's Historical Topo Map Report is designed to assist professionals in evaluating potential liability on a target property resulting from past activities. EDRs Historical Topo Map Report includes a search of a collection of public and private color historical topographic maps, dating back to the late 1800s.

***Search Results:***

**P.O.#** 9120004
**Project:** Woodside Avenue ISA

***Coordinates:***

| | |
|---|---|
| **Latitude:** | 32.856175 32° 51' 22" North |
| **Longitude:** | -116.930331 -116° 55' 49" West |
| **UTM Zone:** | Zone 11 North |
| **UTM X Meters:** | 506518.73 |
| **UTM Y Meters:** | 3635344.82 |
| **Elevation:** | 395.50' above sea level |

**Maps Provided:**

2012
1996
1975
1967
1955
1948
1947
1942
1939
1903
1901
1893

**Disclaimer - Copyright and Trademark Notice**

This Report contains certain information obtained from a variety of public and other sources reasonably available to Environmental Data Resources, Inc. It cannot be concluded from this Report that coverage information for the target and surrounding properties does not exist from other sources. NO WARRANTY EXPRESSED OR IMPLIED, IS MADE WHATSOEVER IN CONNECTION WITH THIS REPORT. ENVIRONMENTAL DATA RESOURCES, INC. SPECIFICALLY DISCLAIMS THE MAKING OF ANY SUCH WARRANTIES, INCLUDING WITHOUT LIMITATION, MERCHANTABILITY OR FITNESS FOR A PARTICULAR USE OR PURPOSE. ALL RISK IS ASSUMED BY THE USER. IN NO EVENT SHALL ENVIRONMENTAL DATA RESOURCES, INC. BE LIABLE TO ANYONE, WHETHER ARISING OUT OF ERRORS OR OMISSIONS, NEGLIGENCE, ACCIDENT OR ANY OTHER CAUSE, FOR ANY LOSS OF DAMAGE, INCLUDING, WITHOUT LIMITATION, SPECIAL, INCIDENTAL, CONSEQUENTIAL, OR EXEMPLARY DAMAGES. ANY LIABILITY ON THE PART OF ENVIRONMENTAL DATA RESOURCES, INC. IS STRICTLY LIMITED TO A REFUND OF THE AMOUNT PAID FOR THIS REPORT. Purchaser accepts this Report "AS IS". Any analyses, estimates, ratings, environmental risk levels or risk codes provided in this Report are provided for illustrative purposes only, and are not intended to provide, nor should they be interpreted as providing any facts regarding, or prediction or forecast of, any environmental risk for any property. Only a Phase I Environmental Site Assessment performed by an environmental professional can provide information regarding the environmental risk for any property. Additionally, the information provided in this Report is not to be construed as legal advice.

Copyright 2020 by Environmental Data Resources, Inc. All rights reserved. Reproduction in any media or format, in whole or in part, of any report or map of Environmental Data Resources, Inc., or its affiliates, is prohibited without prior written permission.

EDR and its logos (including Sanborn and Sanborn Map) are trademarks of Environmental Data Resources, Inc. or its affiliates. All other trademarks used herein are the property of their respective owners.

## *Topo Sheet Key*

This EDR Topo Map Report is based upon the following USGS topographic map sheets.

### 2012 Source Sheets



San Vicente Reservoir
2012
7.5-minute, 24000



El Cajon
2012
7.5-minute, 24000

### 1996 Source Sheets



El Cajon
1996
7.5-minute, 24000




San Vicente Reservoir
1996
7.5-minute, 24000
Aerial Photo Revised 1996

### 1975 Source Sheets



El Cajon
1975
7.5-minute, 24000
Aerial Photo Revised 1953

### 1967 Source Sheets

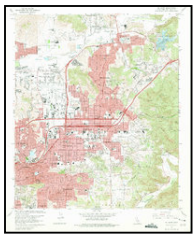

El Cajon
1967
7.5-minute, 24000
Aerial Photo Revised 1966

## *Topo Sheet Key*

This EDR Topo Map Report is based upon the following USGS topographic map sheets.

### 1955 Source Sheets



El Cajon
1955
7.5-minute, 24000
Aerial Photo Revised 1953




San Vicente Reservoir
1955
7.5-minute, 24000
Aerial Photo Revised 1953

### 1948 Source Sheets



EL CAJON
1948
15-minute, 50000

### 1947 Source Sheets

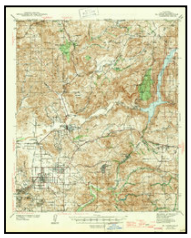

El Cajon
1947
15-minute, 62500

### 1942 Source Sheets




El Cajon
1942
15-minute, 62500

## *Topo Sheet Key*

This EDR Topo Map Report is based upon the following USGS topographic map sheets.

### 1939 Source Sheets

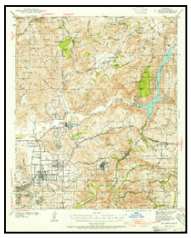

El Cajon
1939
15-minute, 62500

### 1903 Source Sheets



Elcajon
1903
15-minute, 62500



El Cajon
1903
15-minute, 62500

### 1901 Source Sheets



Elcajon
1901
15-minute, 62500

### 1893 Source Sheets




El Cajon
1893
15-minute, 62500



Elcajon
1893
15-minute, 62500

# Historical Topo Map

2012

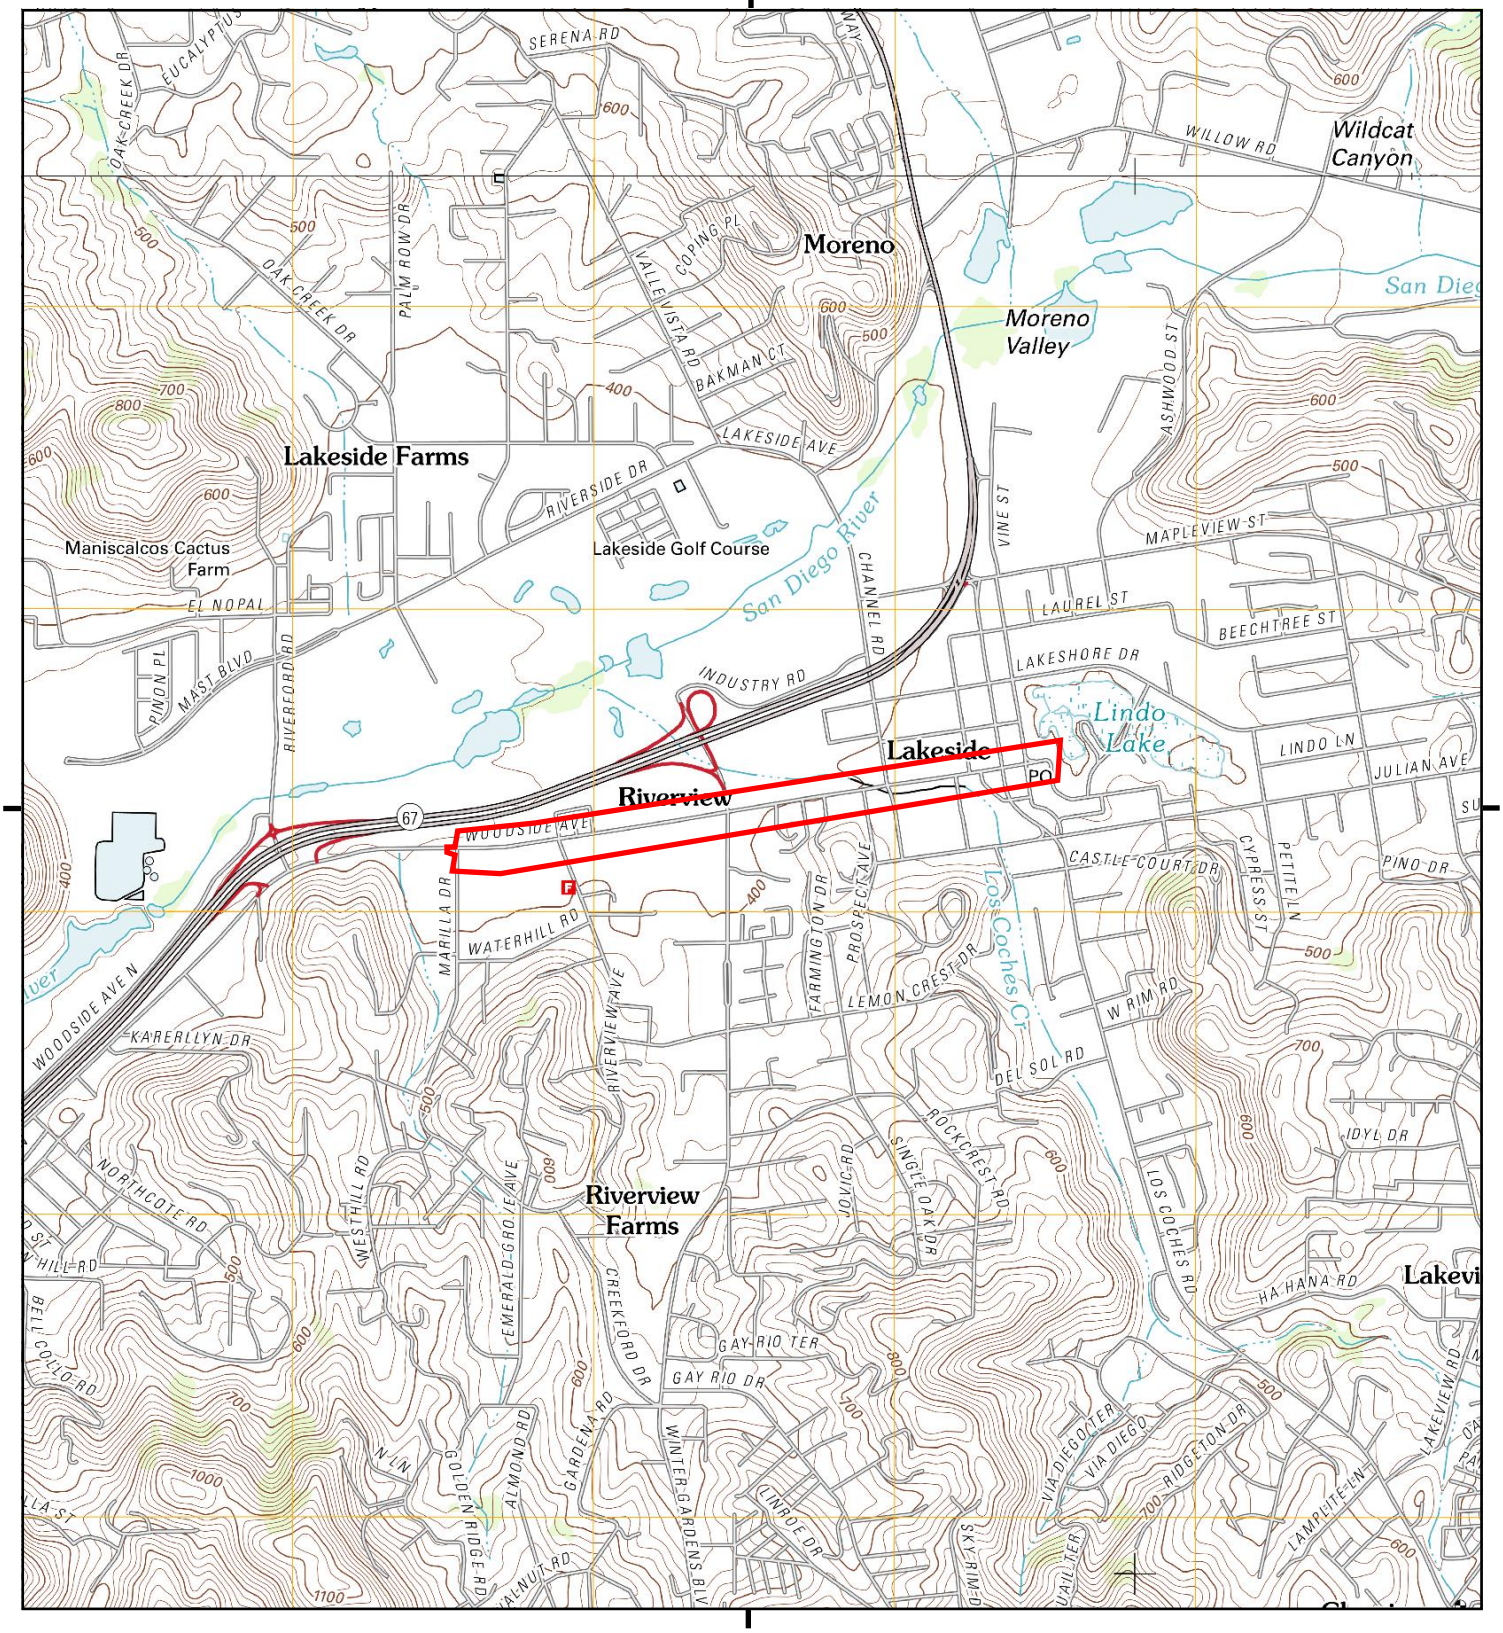


This report includes information from the following map sheet(s).

0 Miles 0.25 0.5 1 1.5

NW N NE
W E
SW S SE


TP, El Cajon, 2012, 7.5-minute
N, San Vicente Reservoir, 2012, 7.5-minute

SITE NAME: Woodside Avenue
ADDRESS: Woodside Avenue
Lakeside, CA 92040
CLIENT: Bodhi Group

N

# Historical Topo Map

1996

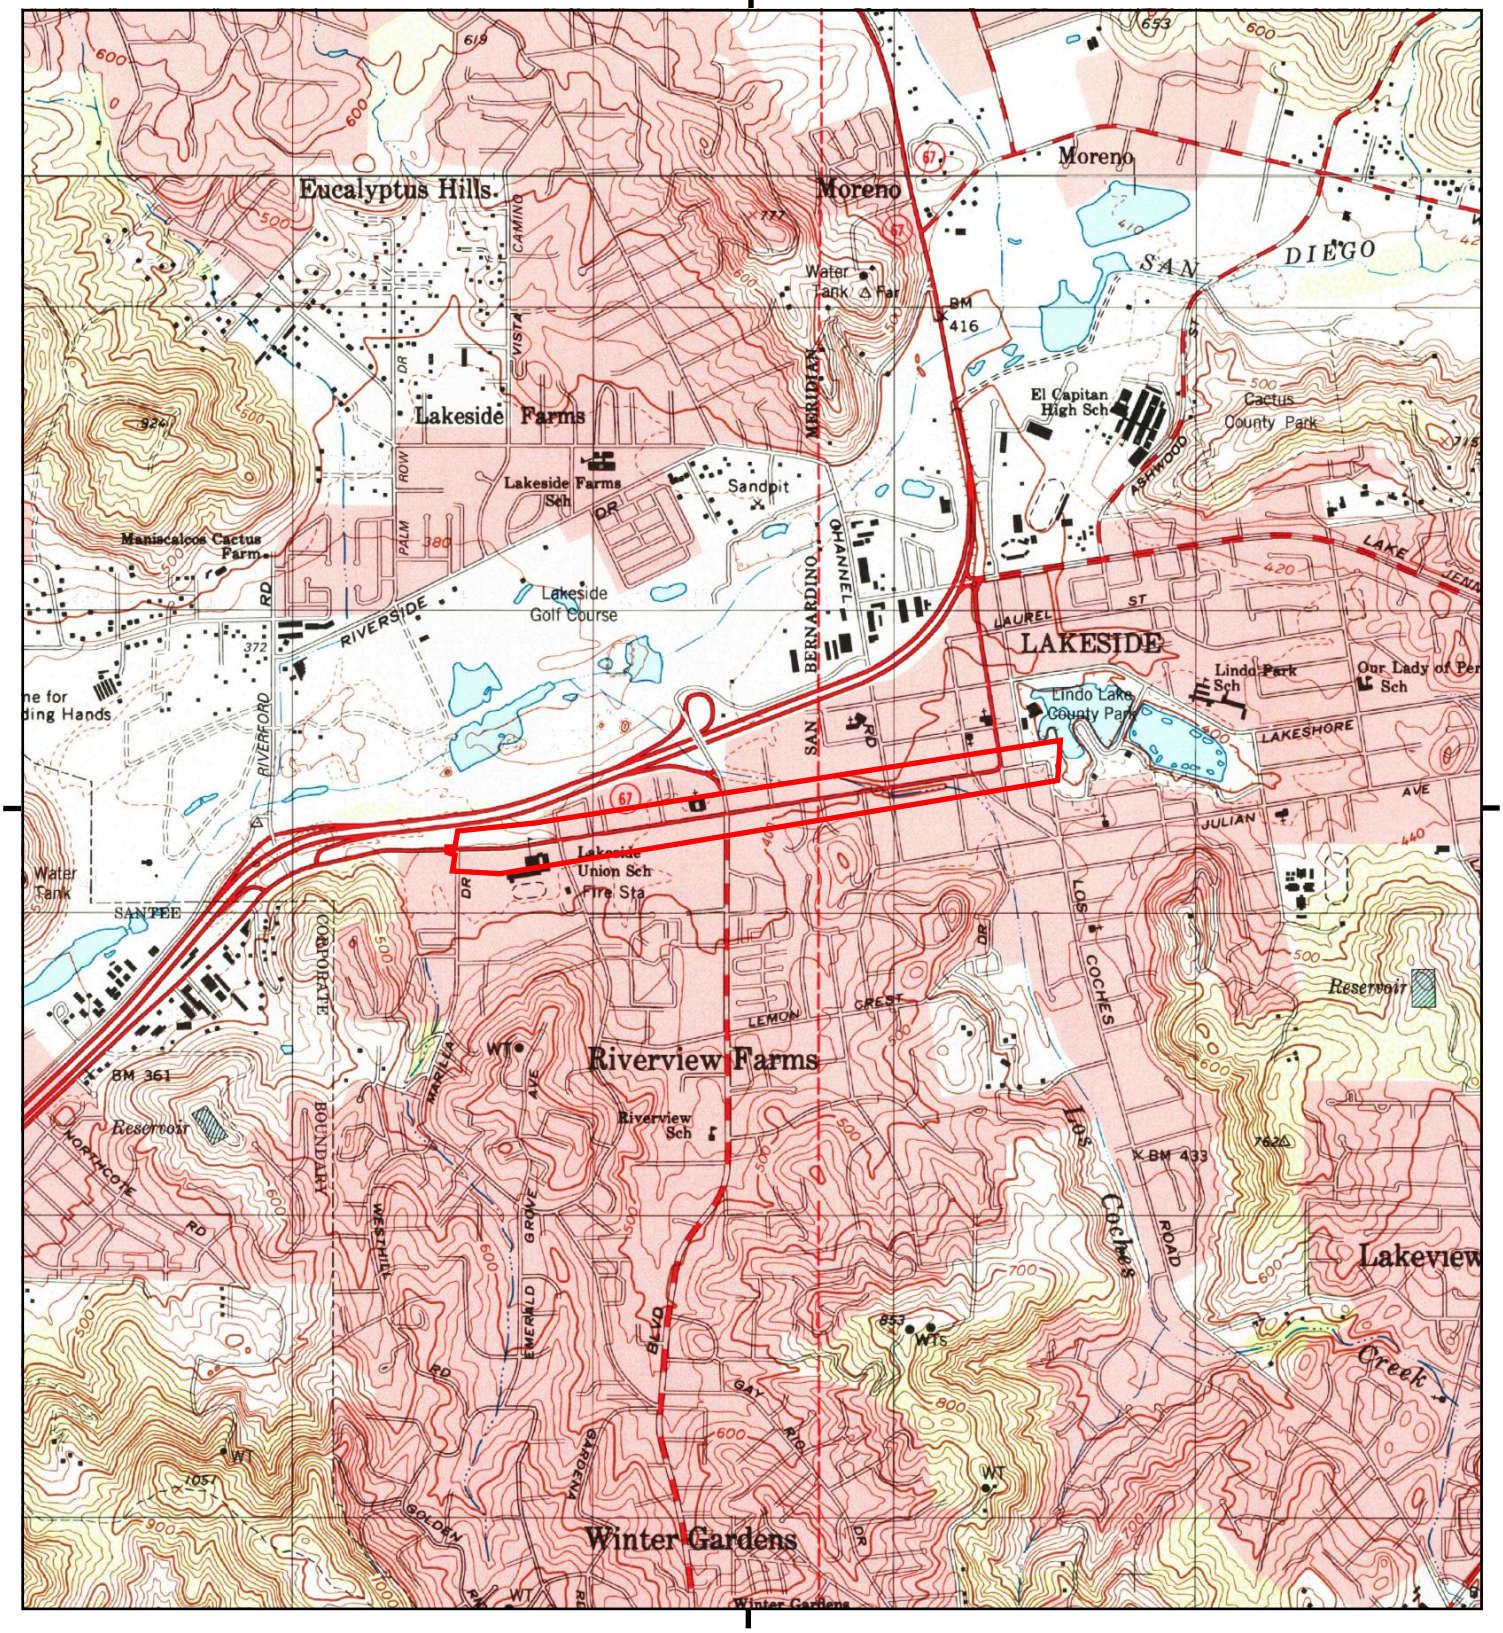


This report includes information from the following map sheet(s).


0 Miles 0.25 0.5 1 1.5

NW N NE
W E
SW S SE

TP, El Cajon, 1996, 7.5-minute
N, San Vicente Reservoir, 1996, 7.5-minute

SITE NAME: Woodside Avenue
ADDRESS: Woodside Avenue
Lakeside, CA 92040
CLIENT: Bodhi Group

N

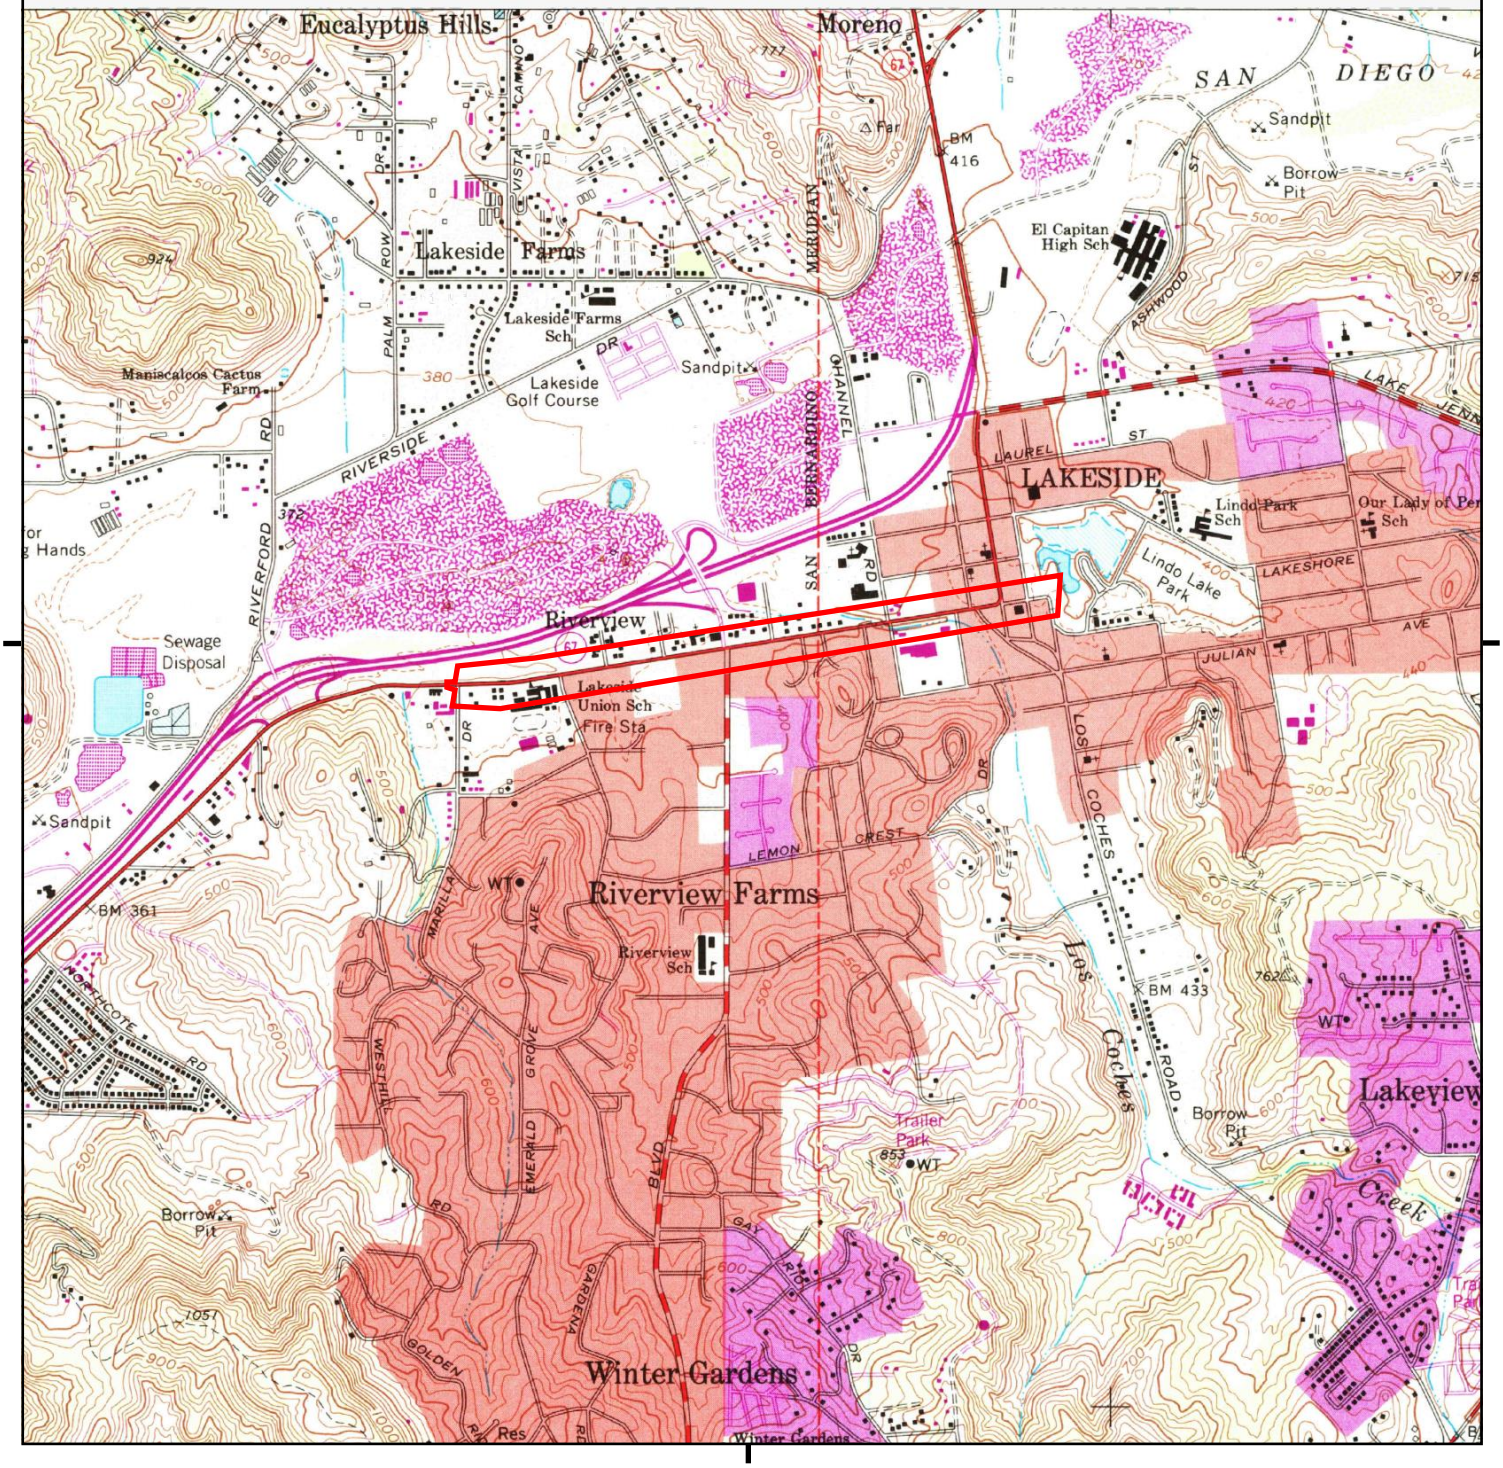


This report includes information from the following map sheet(s).


0 Miles 0.25 0.5 1 1.5

NW N NE
W E
SW S SE

TP, El Cajon, 1975, 7.5-minute

SITE NAME: Woodside Avenue
ADDRESS: Woodside Avenue
Lakeside, CA 92040
CLIENT: Bodhi Group

N

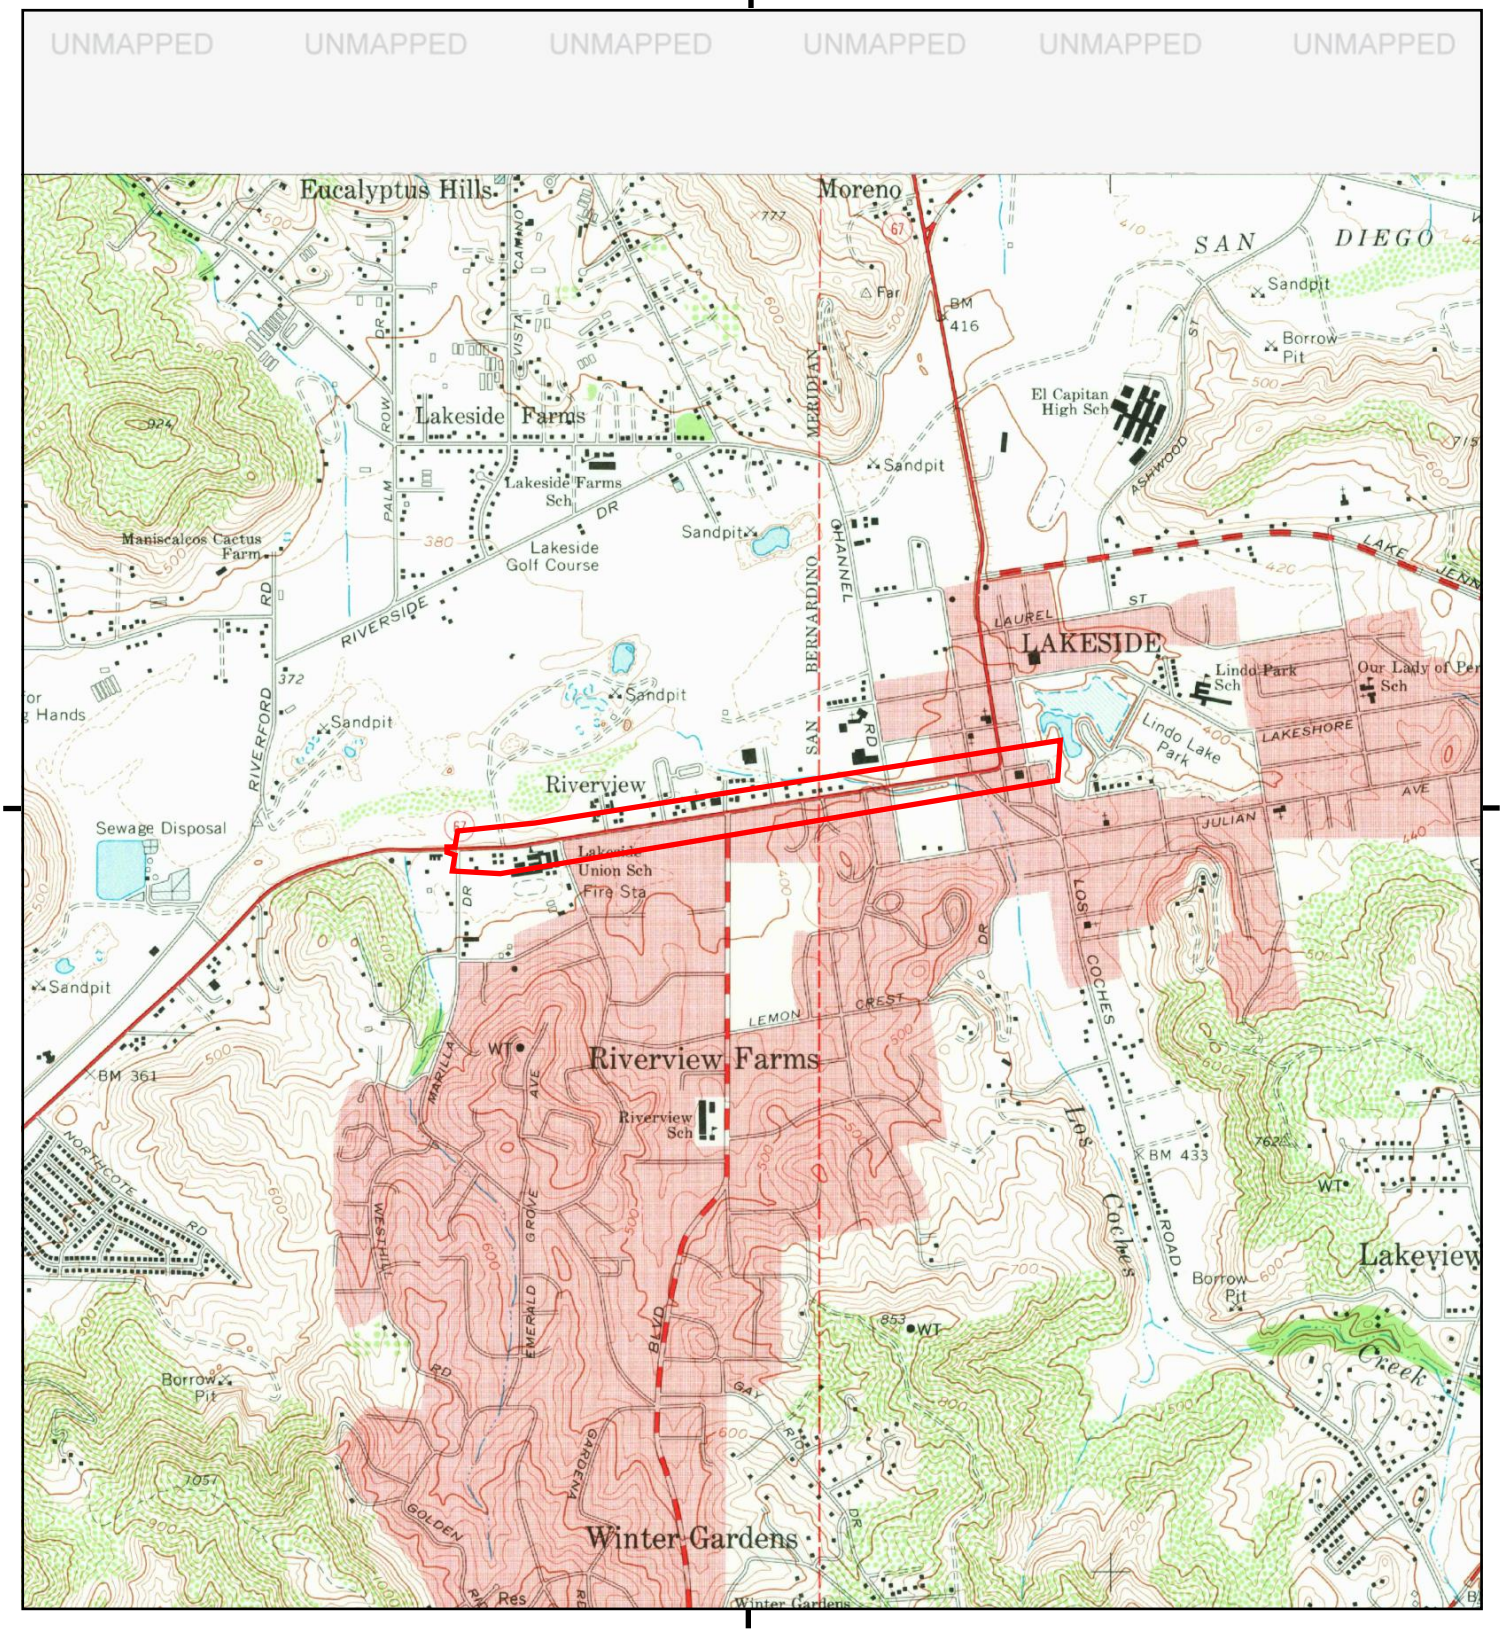


This report includes information from the following map sheet(s).


0 Miles 0.25 0.5 1 1.5

NW N NE
W E
SW S SE

TP, El Cajon, 1967, 7.5-minute

SITE NAME: Woodside Avenue
ADDRESS: Woodside Avenue
Lakeside, CA 92040
CLIENT: Bodhi Group

N

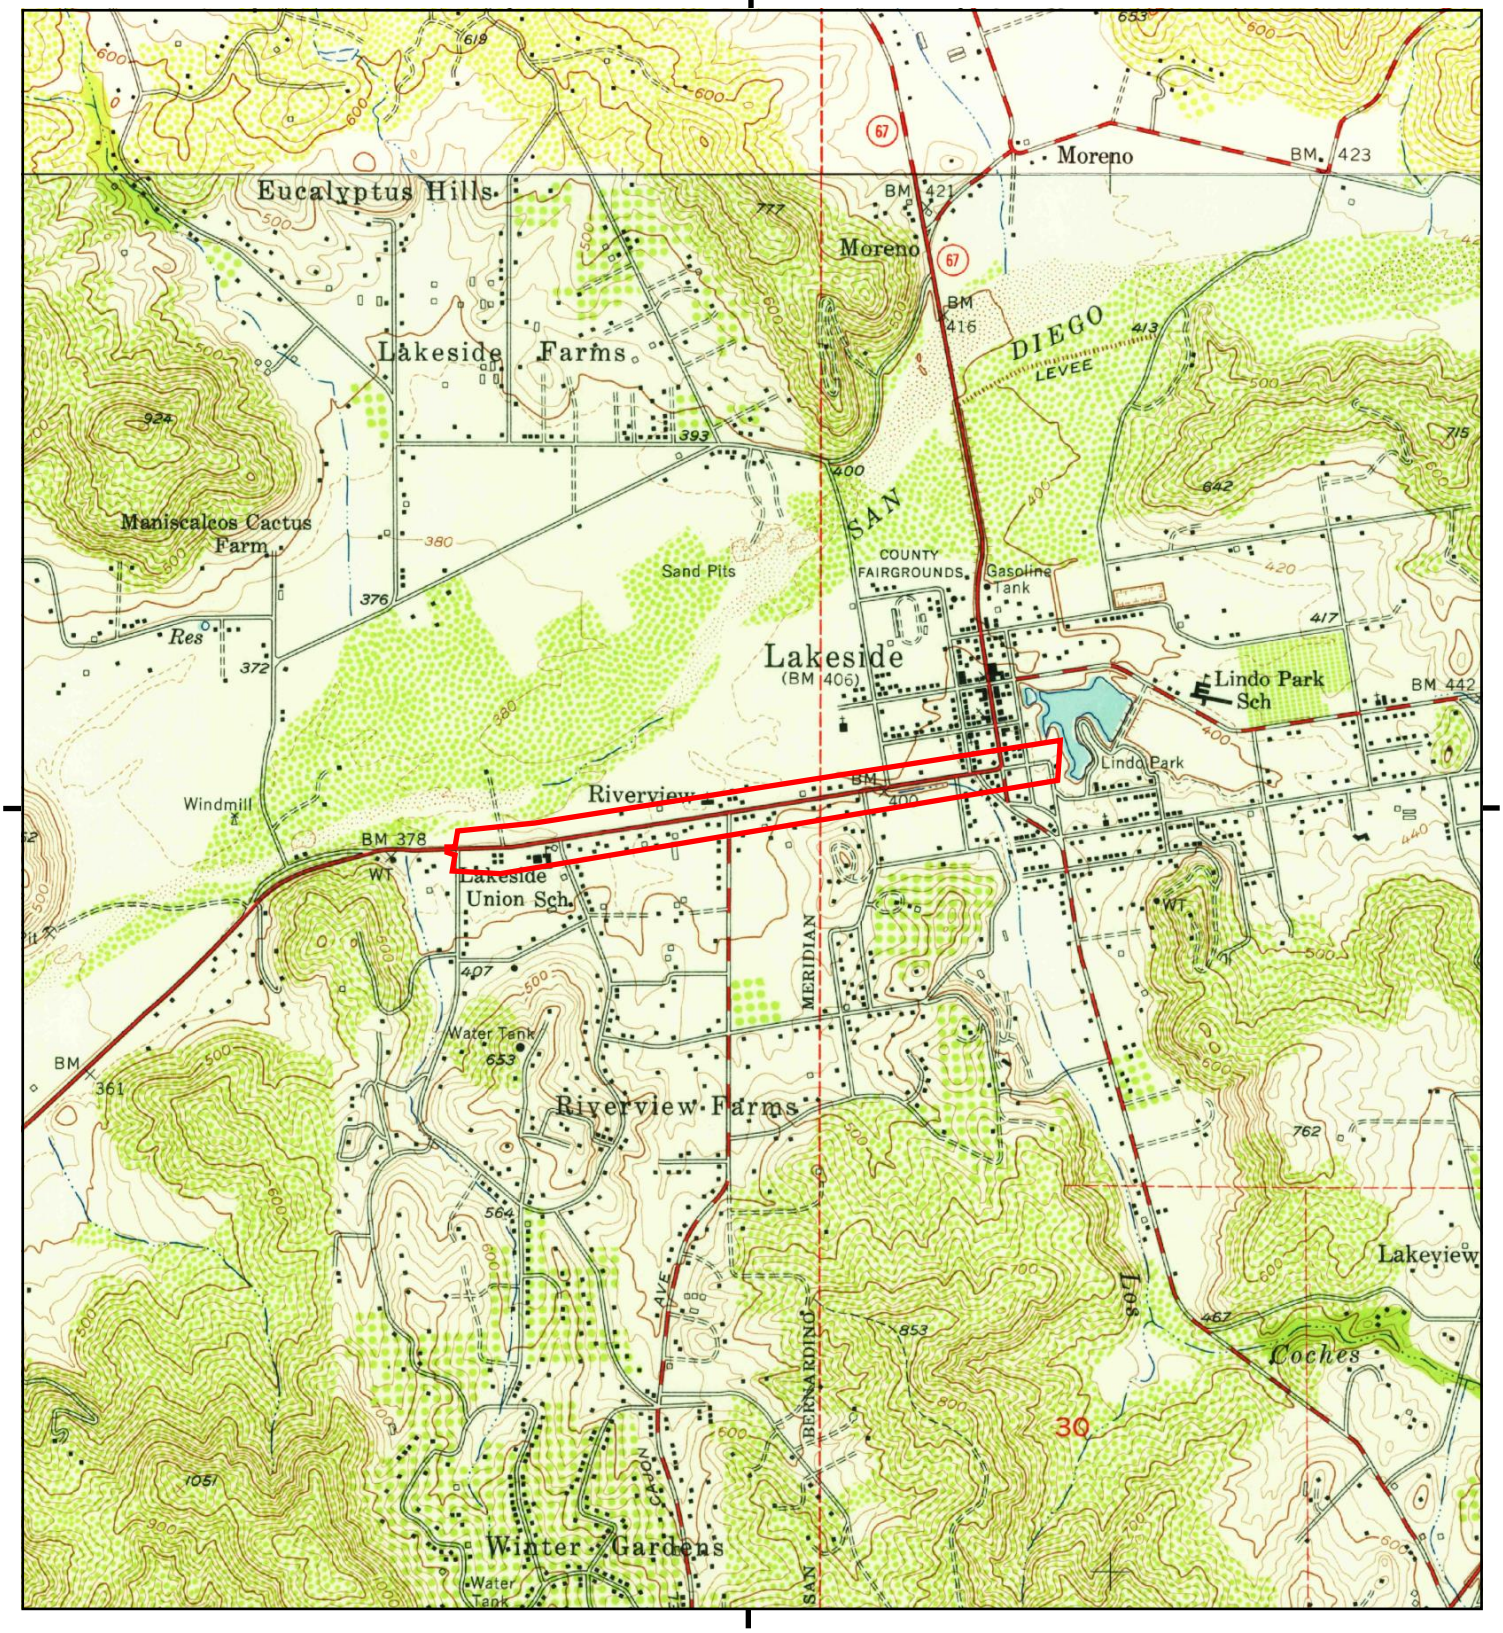


This report includes information from the following map sheet(s).


0 Miles 0.25 0.5 1 1.5

NW N NE
W E
SW S SE

TP, El Cajon, 1955, 7.5-minute
N, San Vicente Reservoir, 1955, 7.5-minute

SITE NAME: Woodside Avenue
ADDRESS: Woodside Avenue
Lakeside, CA 92040
CLIENT: Bodhi Group

N

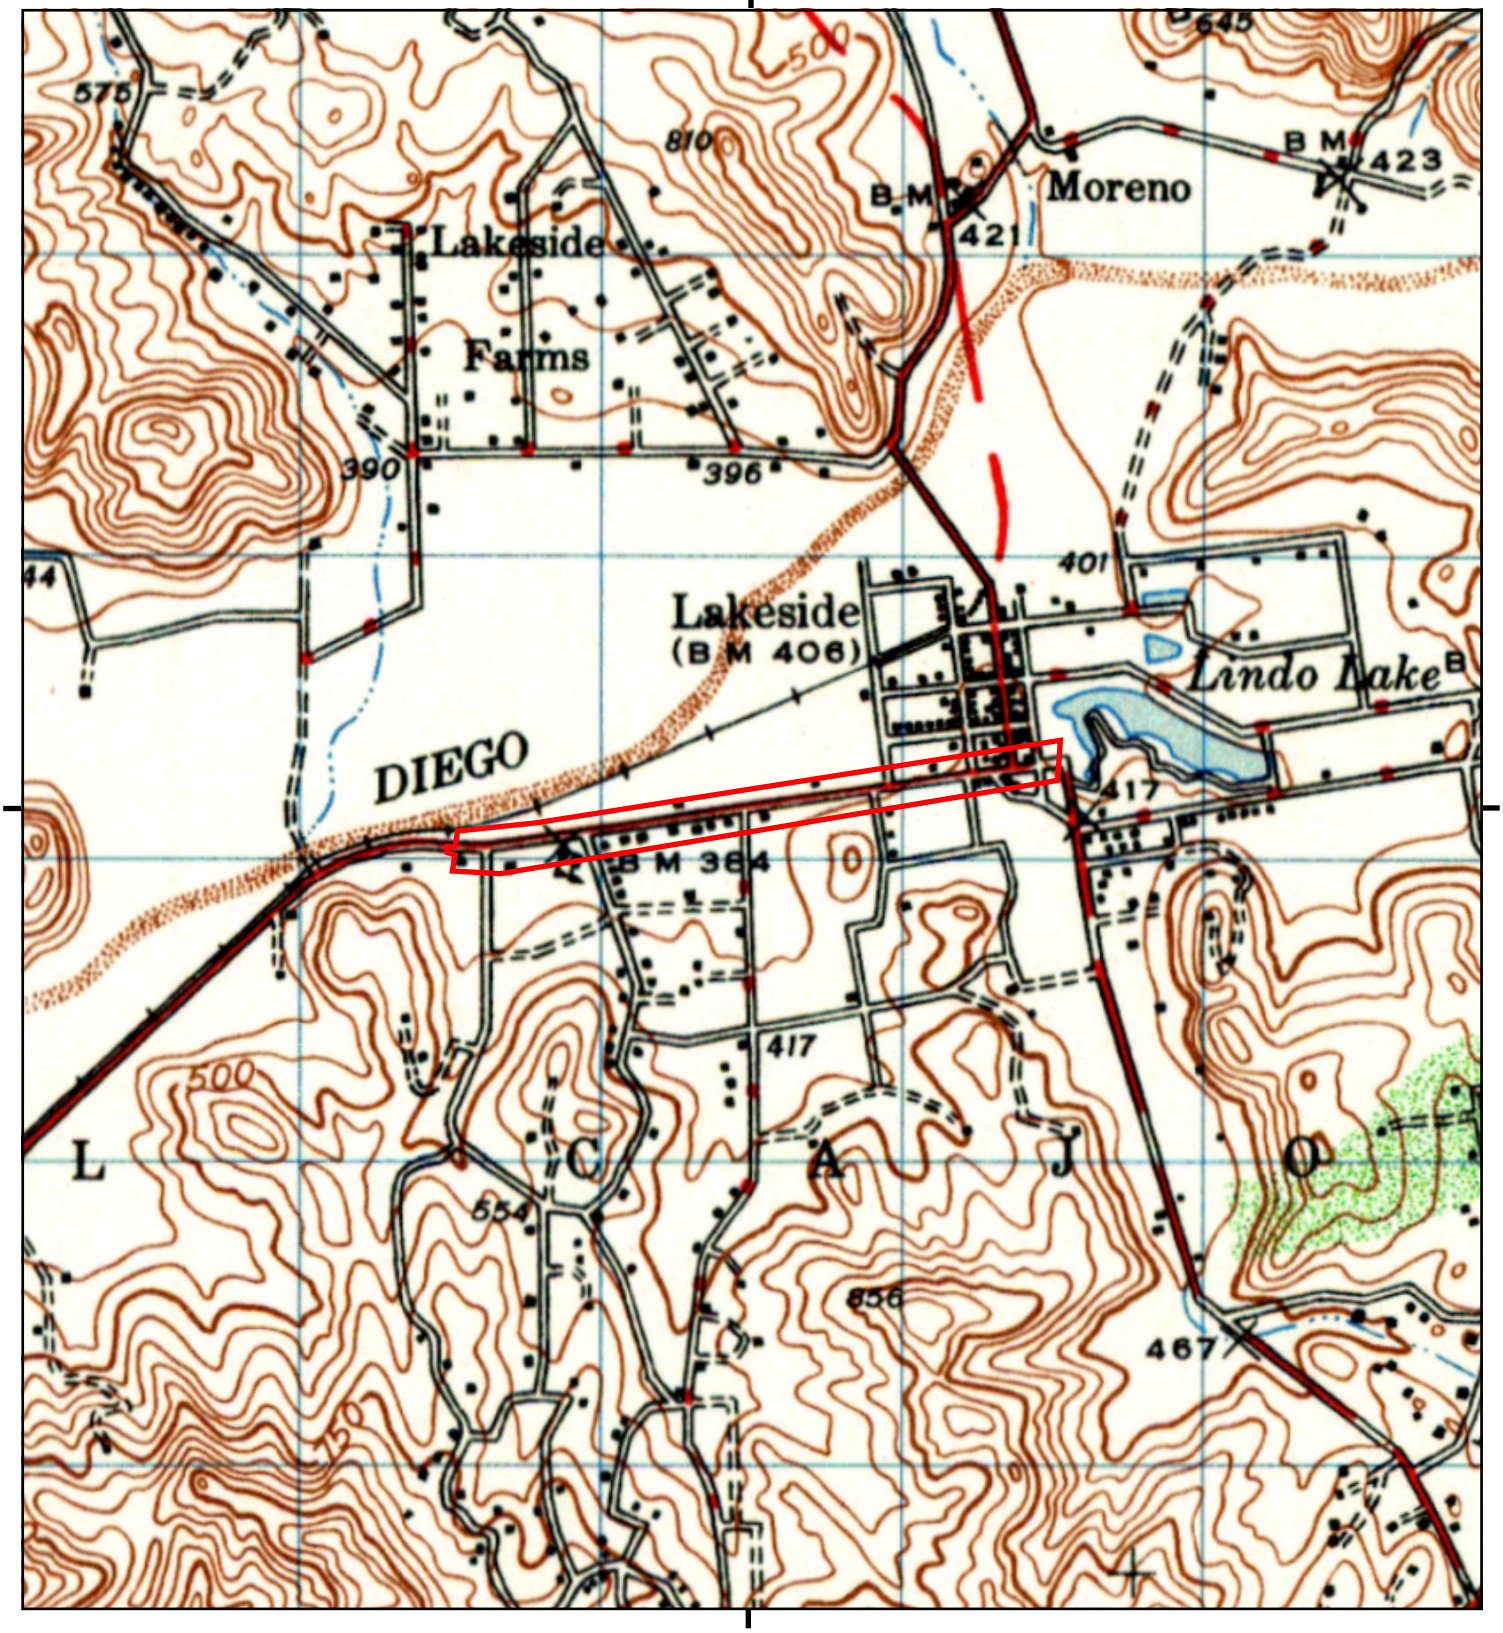


This report includes information from the following map sheet(s).


0 Miles 0.25 0.5 1 1.5

NW N NE
W E
SW S SE

TP, EL CAJON, 1948, 15-minute

SITE NAME: Woodside Avenue
ADDRESS: Woodside Avenue
Lakeside, CA 92040
CLIENT: Bodhi Group

N

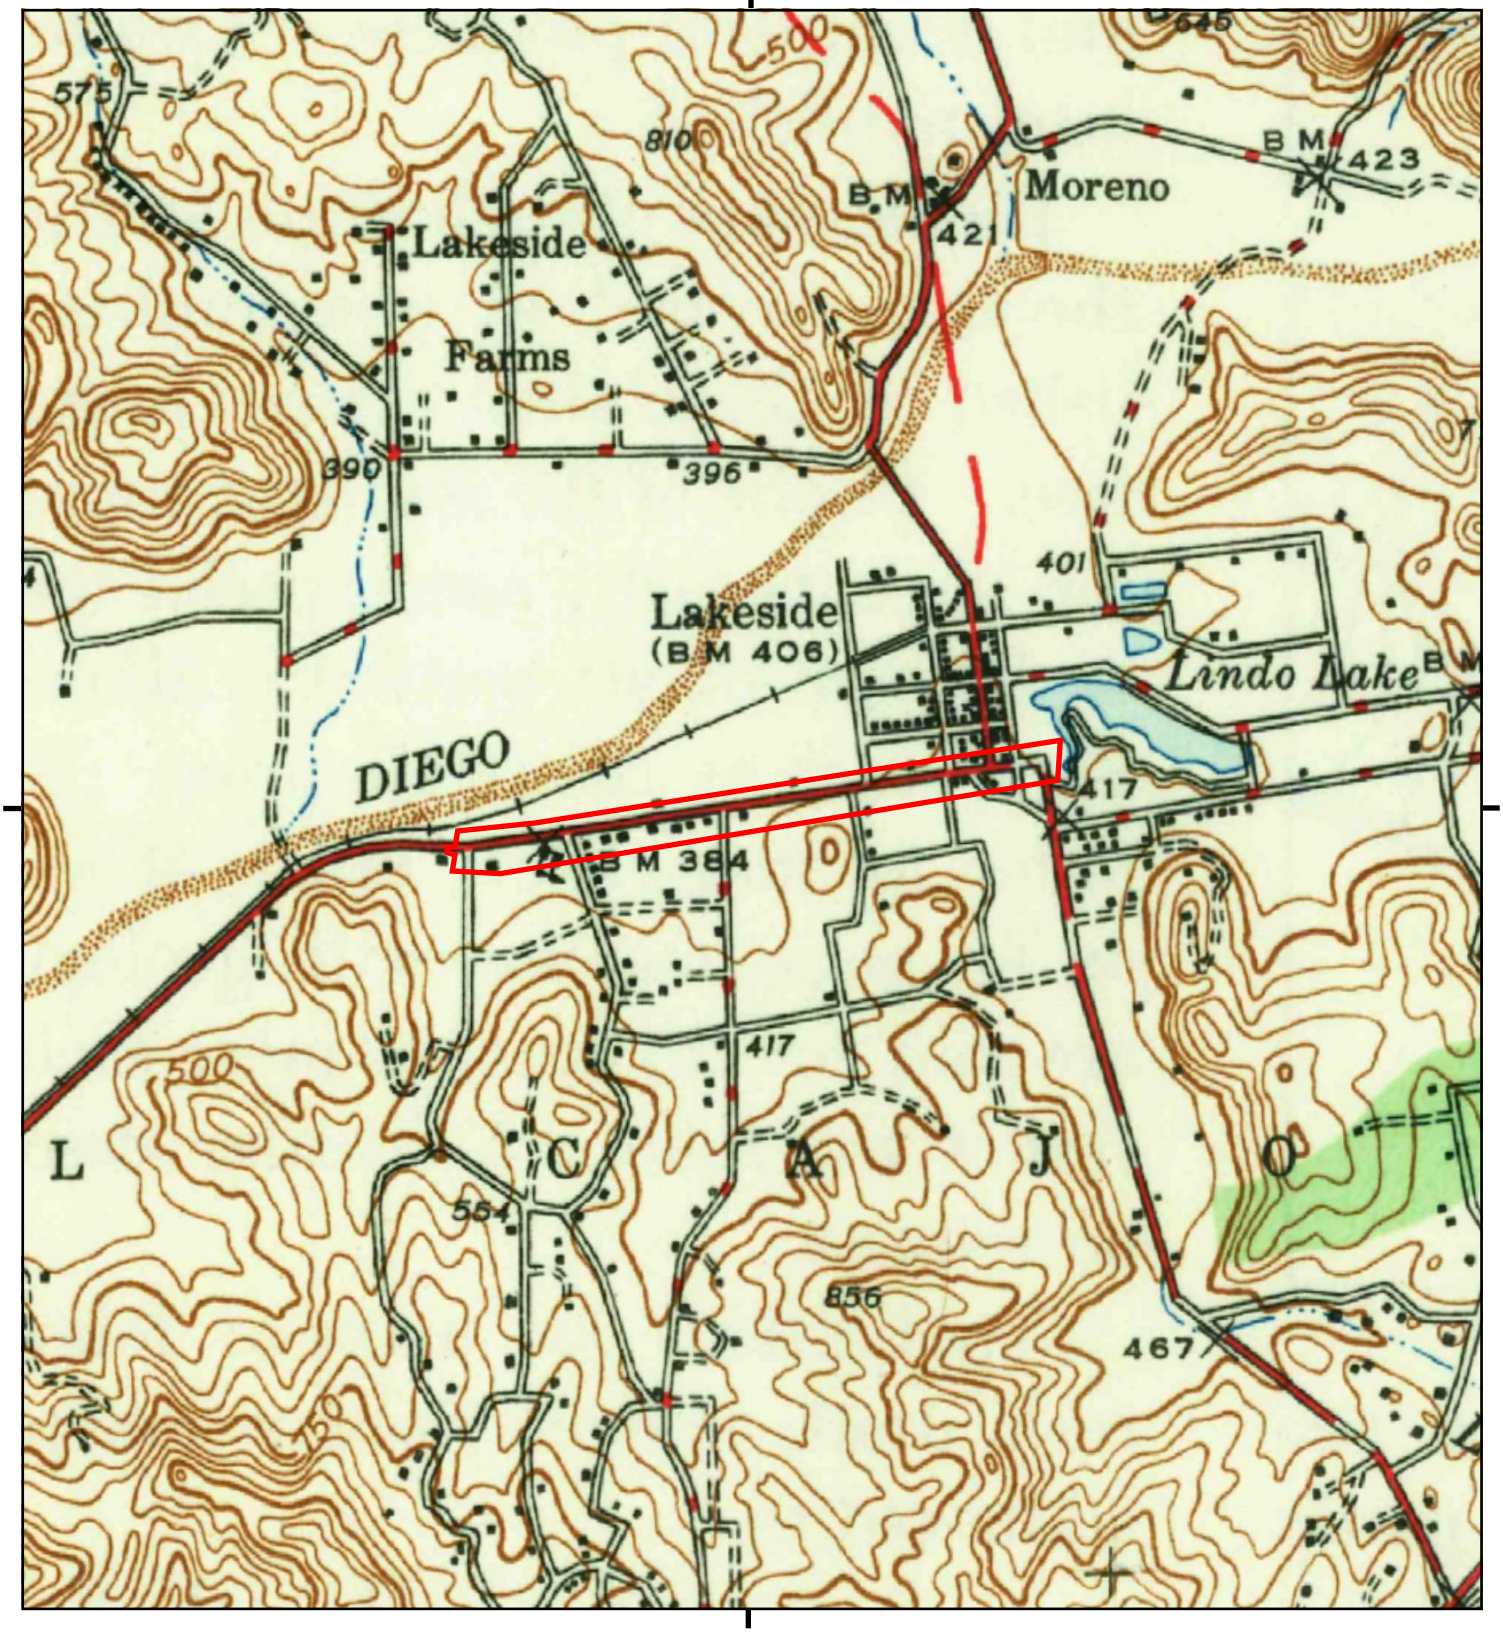


This report includes information from the following map sheet(s).


0 Miles 0.25 0.5 1 1.5

NW N NE
W E
SW S SE

TP, El Cajon, 1947, 15-minute

SITE NAME: Woodside Avenue
ADDRESS: Woodside Avenue
Lakeside, CA 92040
CLIENT: Bodhi Group

N

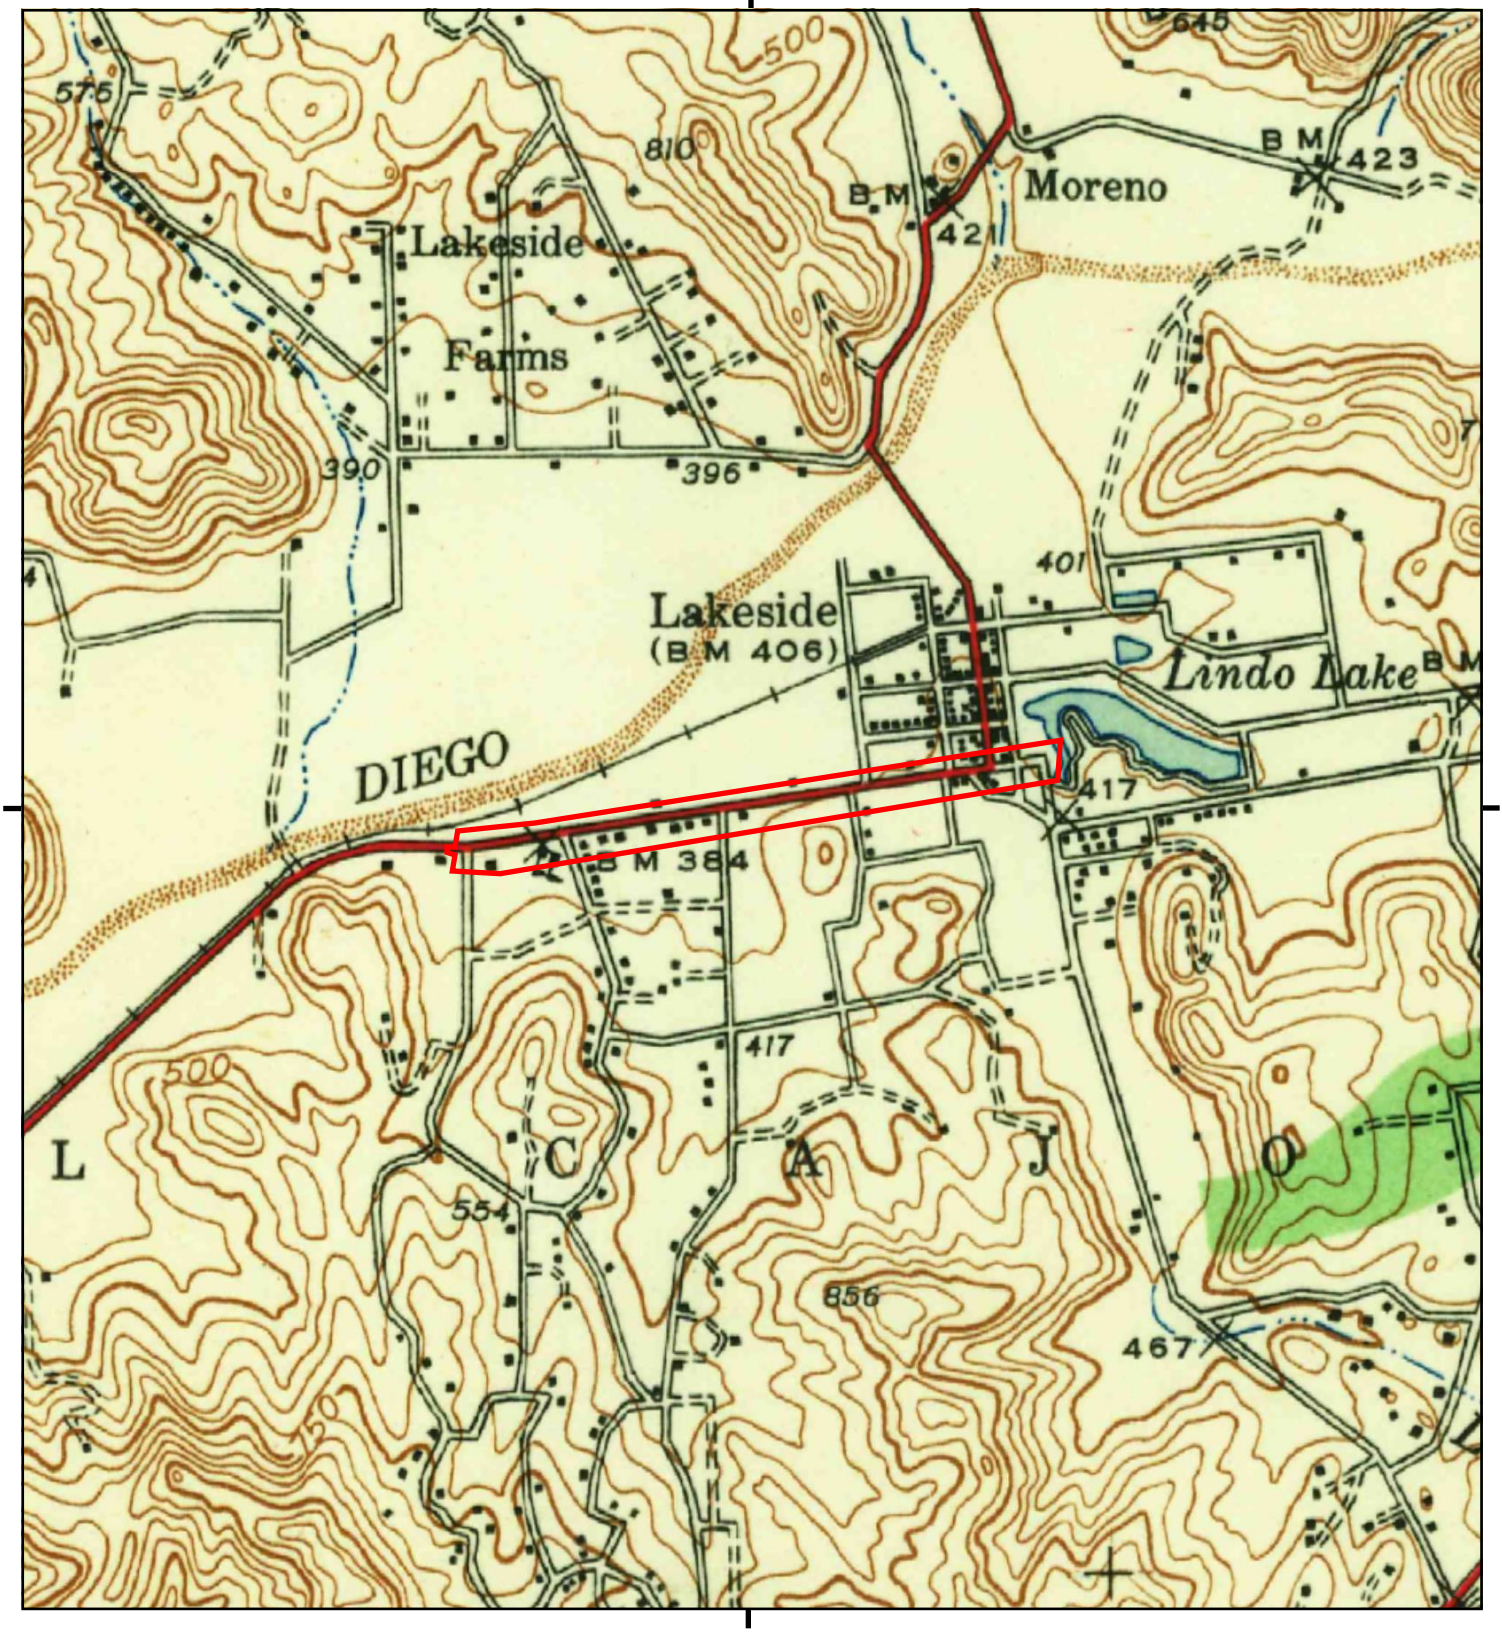


This report includes information from the following map sheet(s).


0 Miles 0.25 0.5 1 1.5

NW N NE
W E
SW S SE

TP, El Cajon, 1942, 15-minute

SITE NAME: Woodside Avenue
ADDRESS: Woodside Avenue
Lakeside, CA 92040
CLIENT: Bodhi Group

N

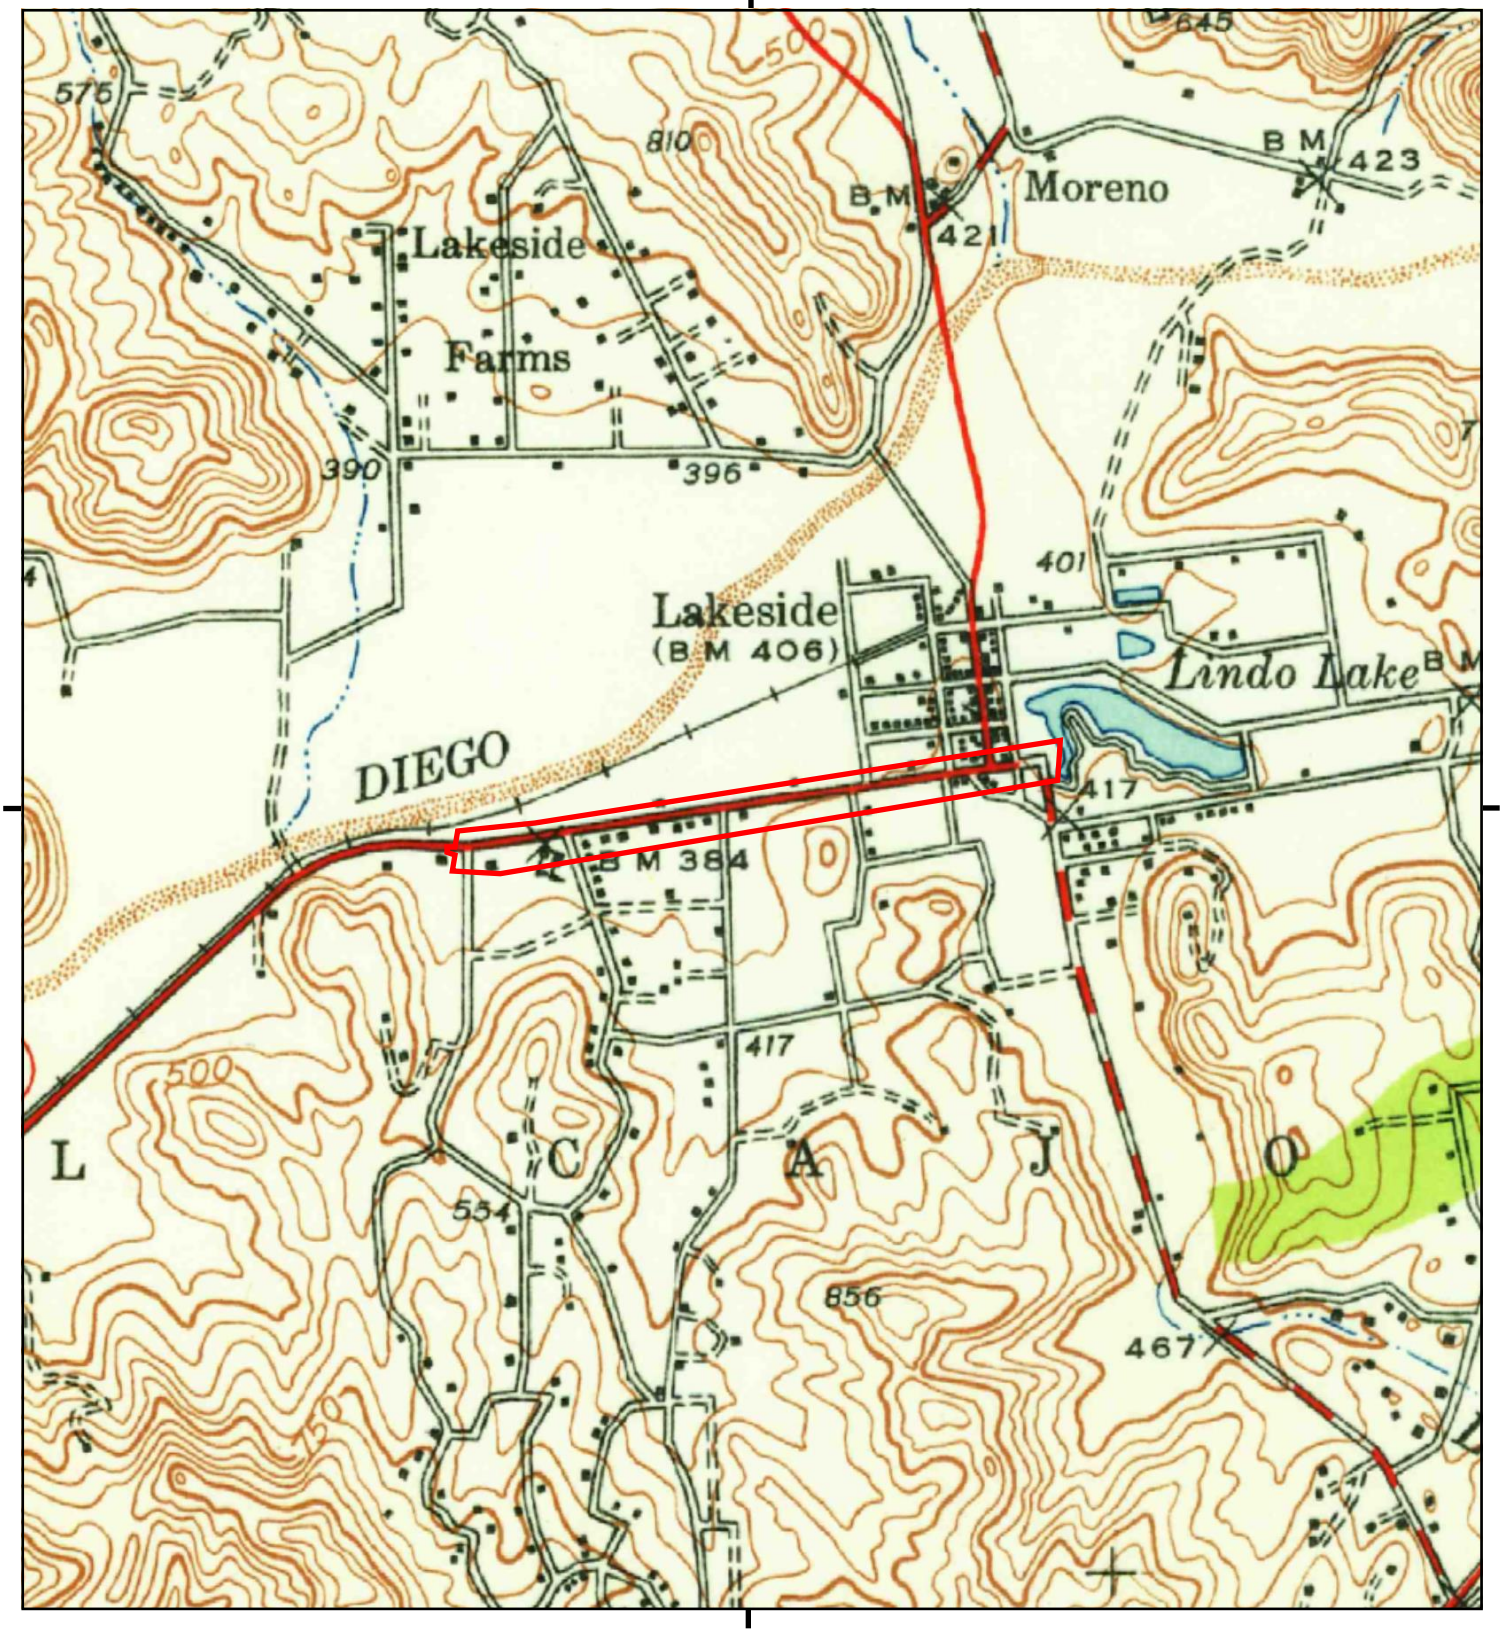


This report includes information from the following map sheet(s).

0 Miles 0.25 0.5 1 1.5

NW N NE
W E
SW S SE


TP, El Cajon, 1939, 15-minute

SITE NAME: Woodside Avenue
ADDRESS: Woodside Avenue
Lakeside, CA 92040
CLIENT: Bodhi Group

N

# Historical Topo Map

1903

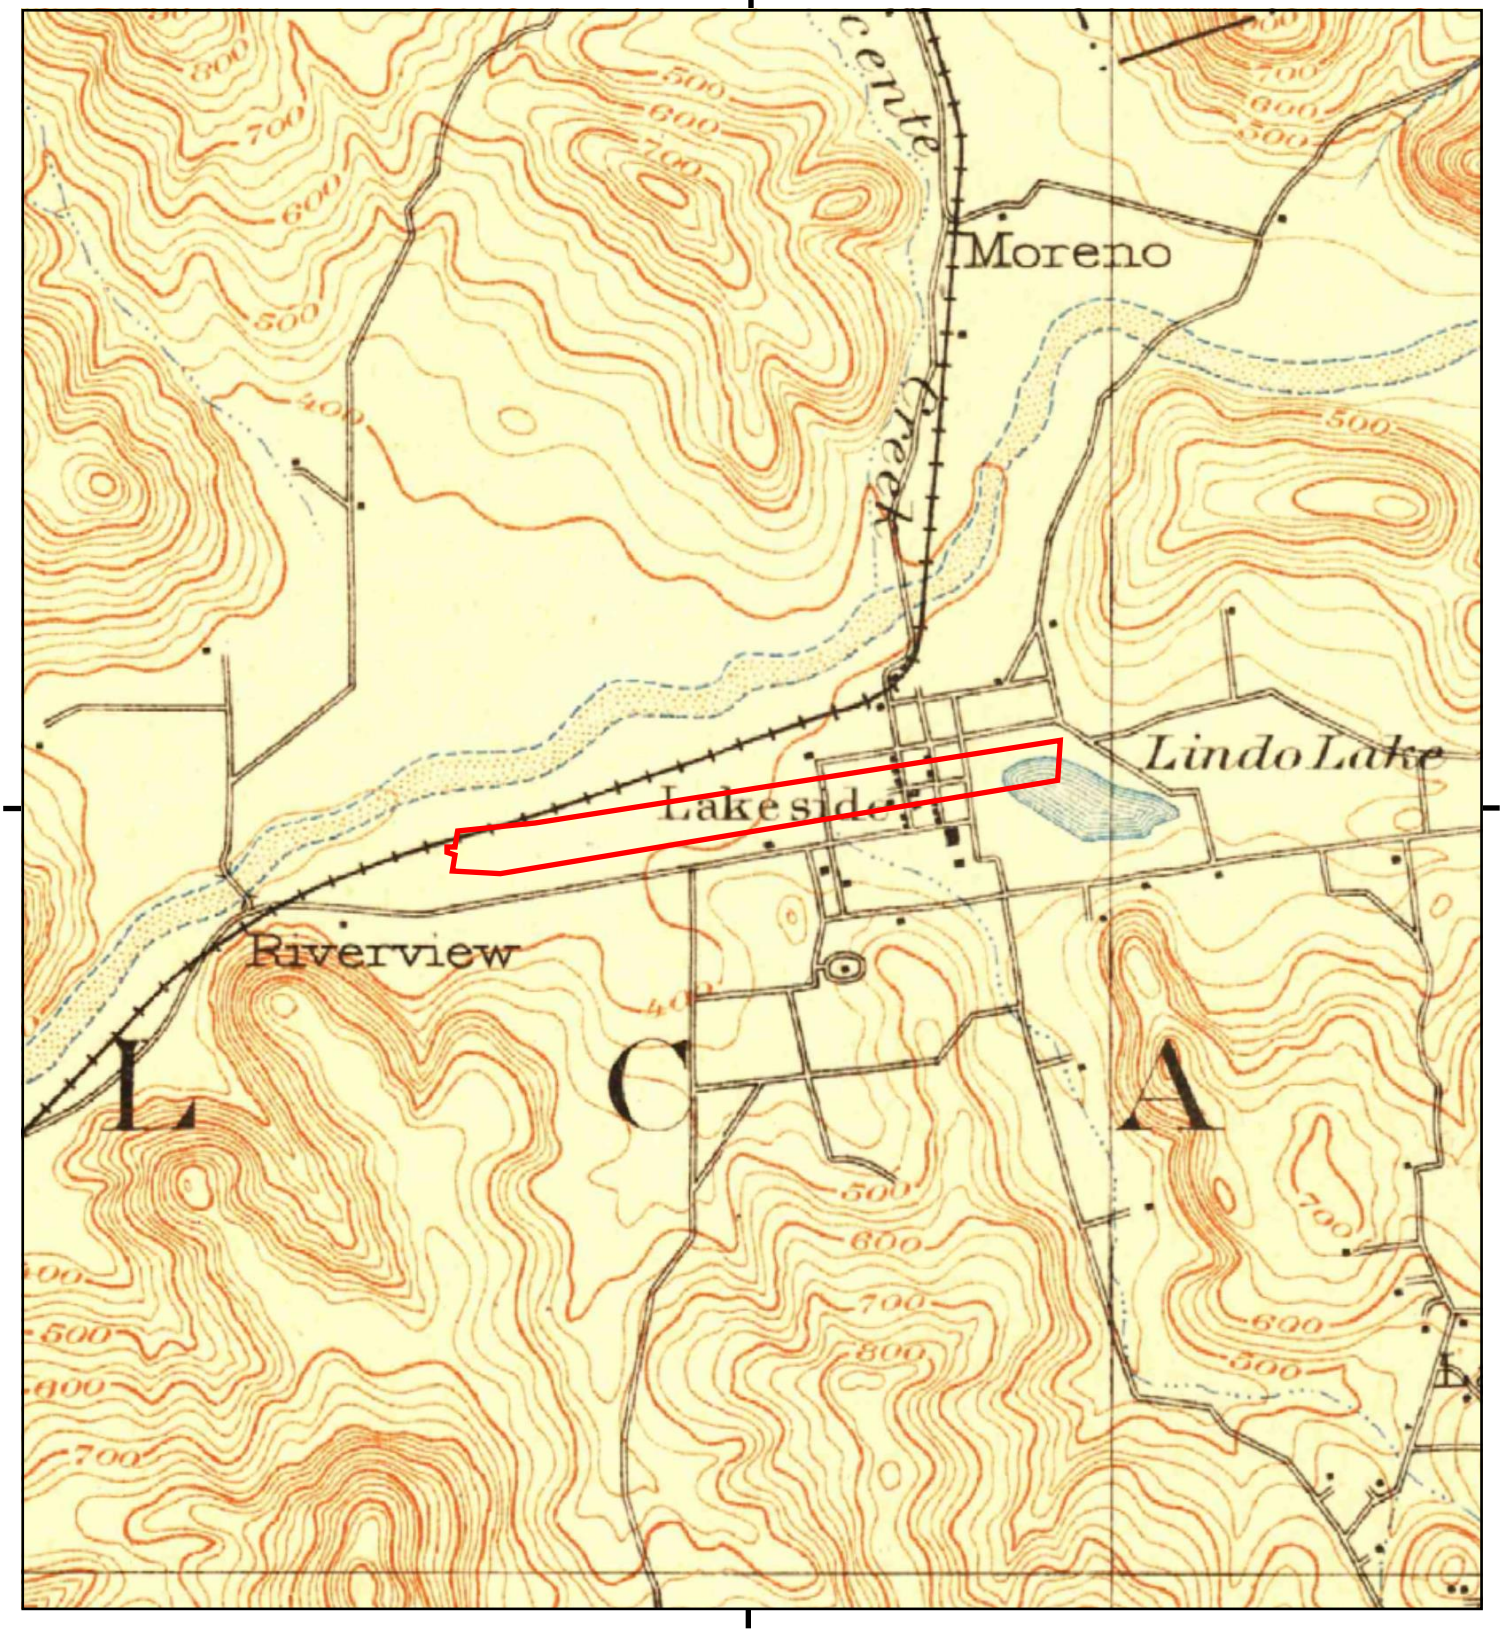


This report includes information from the following map sheet(s).


0 Miles 0.25 0.5 1 1.5

NW N NE
W E
SW S SE

TP, Elcajon, 1903, 15-minute
TP, El Cajon, 1903, 15-minute

SITE NAME: Woodside Avenue
ADDRESS: Woodside Avenue
Lakeside, CA 92040
CLIENT: Bodhi Group

N

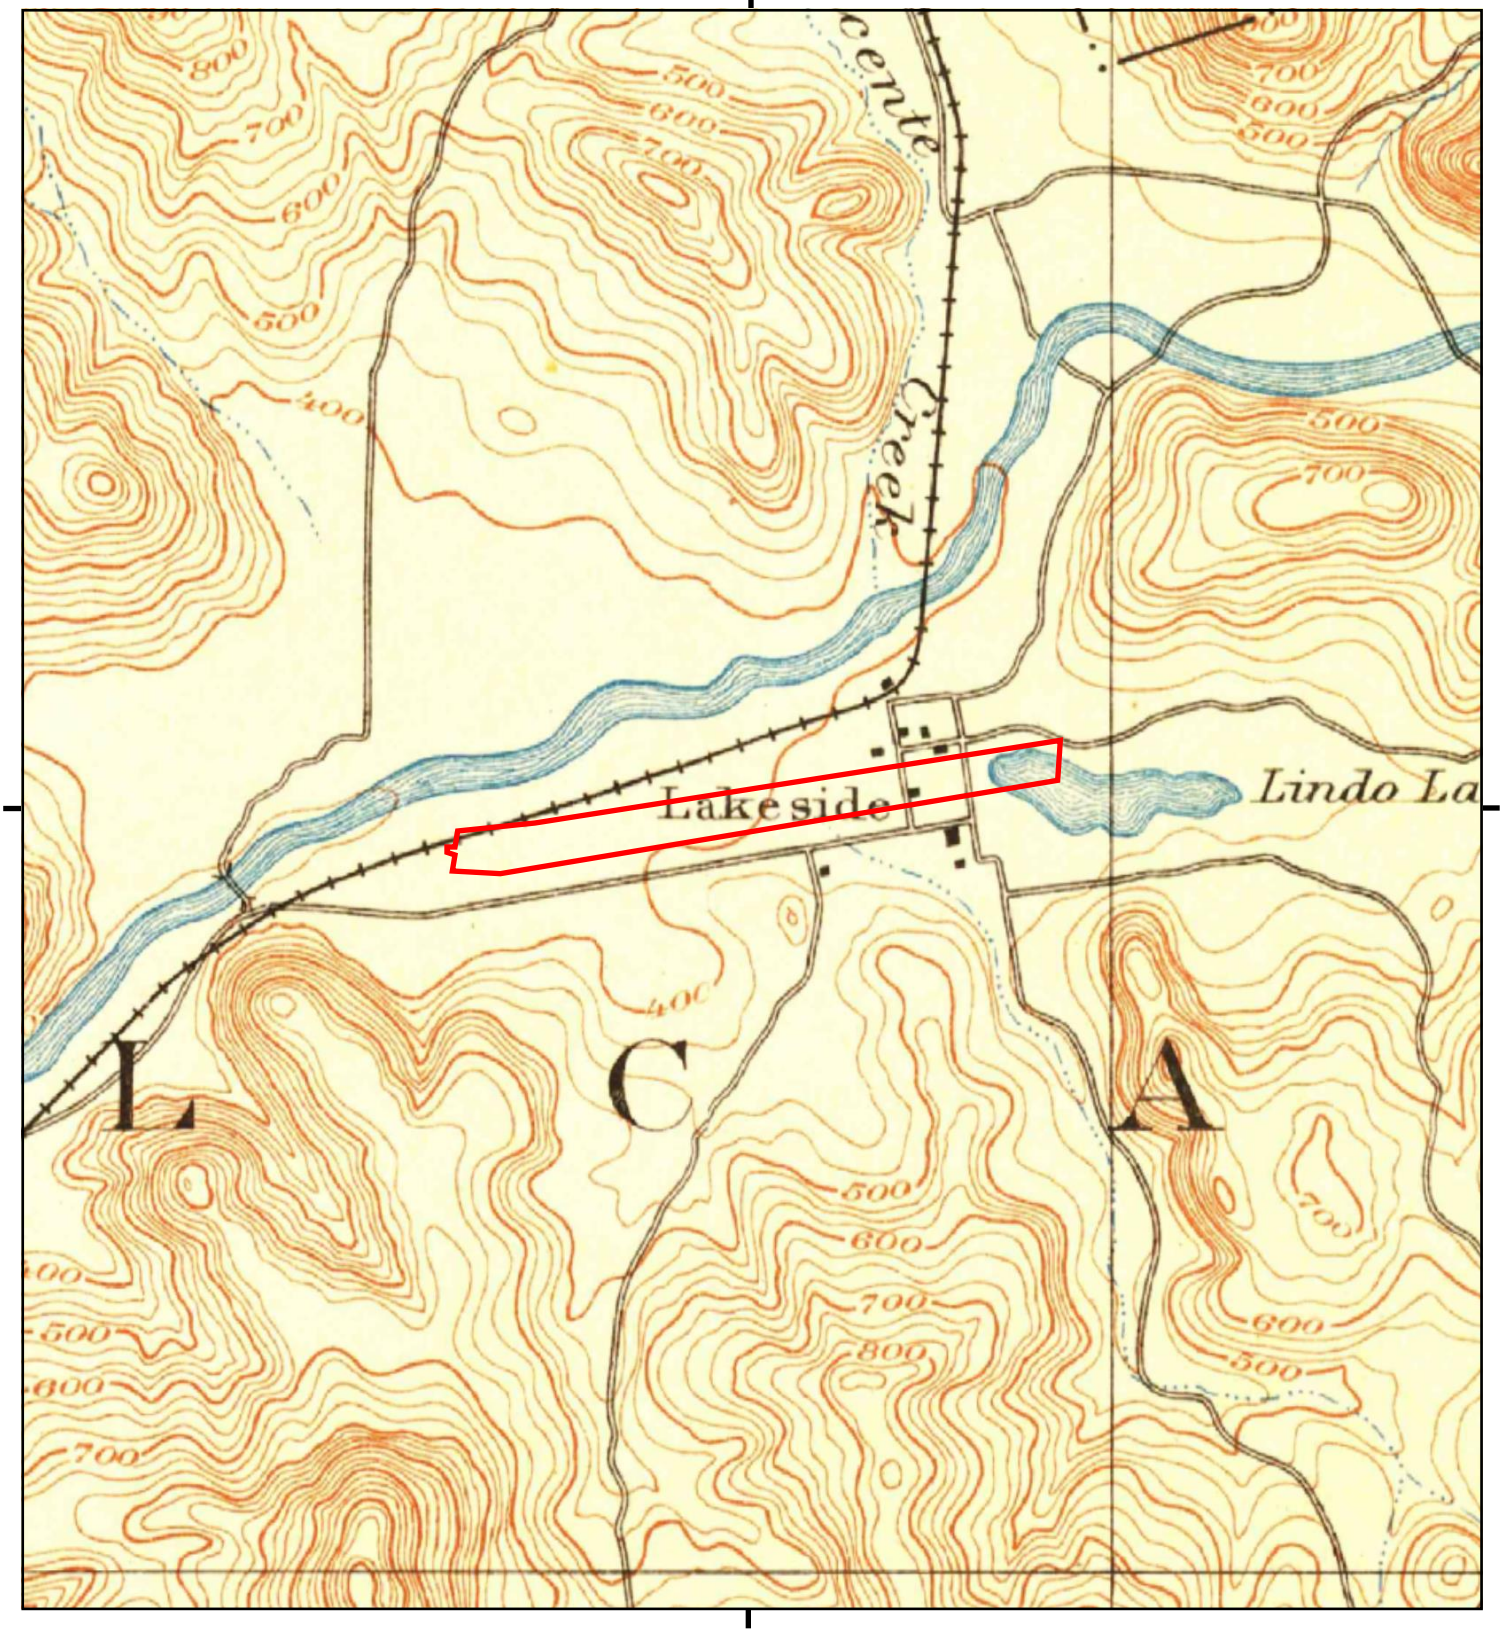


This report includes information from the following map sheet(s).


0 Miles 0.25 0.5 1 1.5

NW N NE
W E
SW S SE

TP, Elcajon, 1901, 15-minute

SITE NAME: Woodside Avenue
ADDRESS: Woodside Avenue
Lakeside, CA 92040
CLIENT: Bodhi Group

N

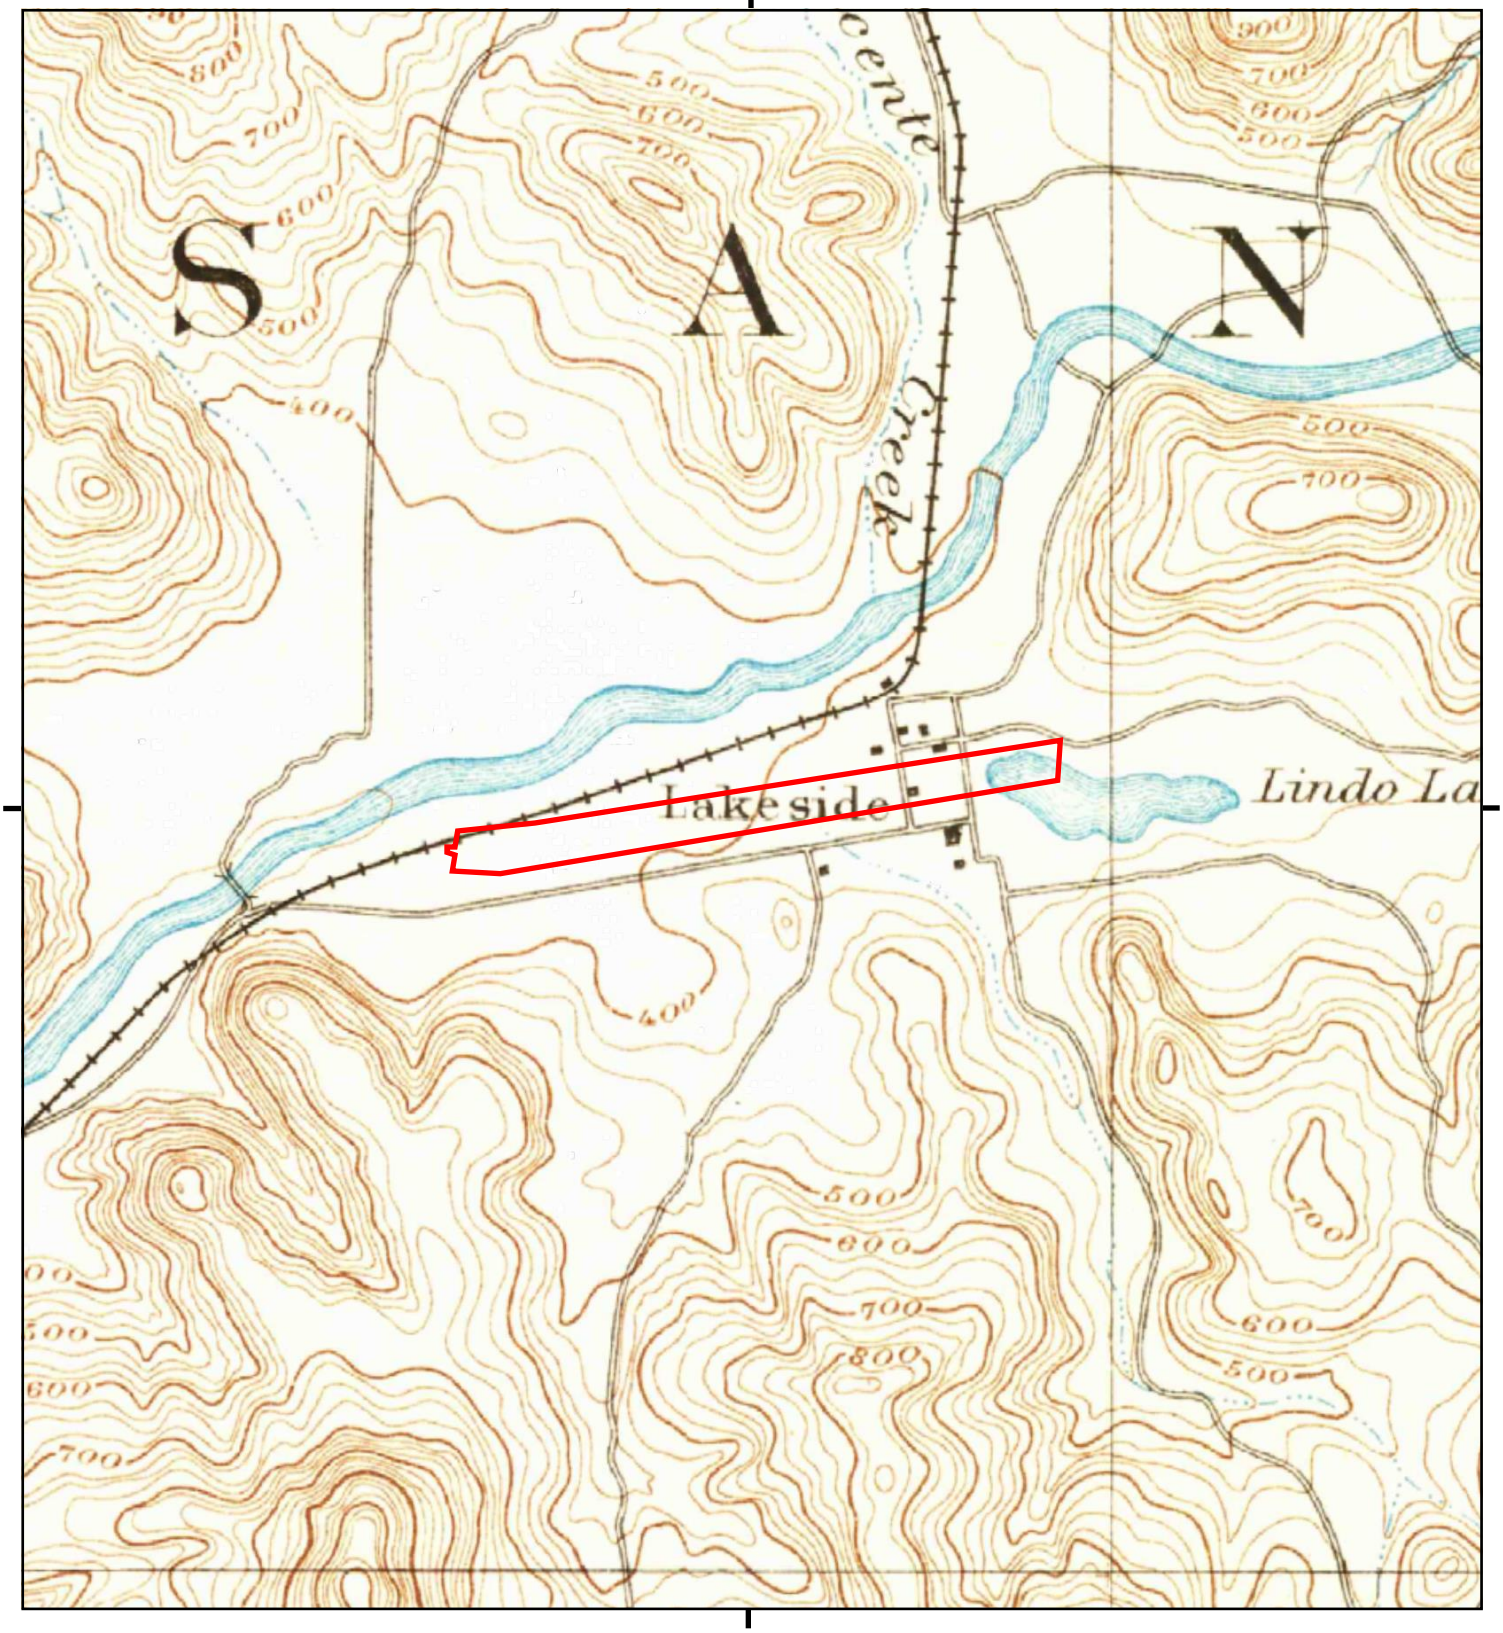


This report includes information from the following map sheet(s).

0 Miles 0.25 0.5 1 1.5

NW N NE
W E
SW S SE

TP, El Cajon, 1893, 15-minute
TP, Elcajon, 1893, 15-minute

SITE NAME: Woodside Avenue
ADDRESS: Woodside Avenue
Lakeside, CA 92040
CLIENT: Bodhi Group

N

**EDR Provided City Directories**

**Woodside Avenue**
Woodside Avenue
Lakeside, CA 92040

Inquiry Number: 6070965.5
May 26, 2020

# The EDR-City Directory Image Report

Environmental Data Resources Inc

6 Armstrong Road
Shelton, CT 06484
800.352.0050
www.edrnet.com

# TABLE OF CONTENTS

## SECTION

**Executive Summary**

**Findings**

**City Directory Images**

***Thank you for your business.***
Please contact EDR at 1-800-352-0050
with any questions or comments.

**Disclaimer - Copyright and Trademark Notice**

This Report contains certain information obtained from a variety of public and other sources reasonably available to Environmental Data Resources, Inc. It cannot be concluded from this Report that coverage information for the target and surrounding properties does not exist from other sources. **NO WARRANTY EXPRESSED OR IMPLIED, IS MADE WHATSOEVER IN CONNECTION WITH THIS REPORT. ENVIRONMENTAL DATA RESOURCES, INC. SPECIFICALLY DISCLAIMS THE MAKING OF ANY SUCH WARRANTIES, INCLUDING WITHOUT LIMITATION, MERCHANTABILITY OR FITNESS FOR A PARTICULAR USE OR PURPOSE. ALL RISK IS ASSUMED BY THE USER. IN NO EVENT SHALL ENVIRONMENTAL DATA RESOURCES, INC. BE LIABLE TO ANYONE, WHETHER ARISING OUT OF ERRORS OR OMISSIONS, NEGLIGENCE, ACCIDENT OR ANY OTHER CAUSE, FOR ANY LOSS OR DAMAGE, INCLUDING, WITHOUT LIMITATION, SPECIAL, INCIDENTAL, CONSEQUENTIAL, OR EXEMPLARY DAMAGES. ANY LIABILITY ON THE PART OF ENVIRONMENTAL DATA RESOURCES, INC. IS STRICTLY LIMITED TO A REFUND OF THE AMOUNT PAID FOR THIS REPORT.** Purchaser accepts this Report "AS IS". Any analyses, estimates, ratings, environmental risk levels or risk codes provided in this Report are provided for illustrative purposes only, and are not intended to provide, nor should they be interpreted as providing any facts regarding, or prediction orforecast of, any environmental risk for any property. Only a Phase I Environmental Site Assessment performed by an environmental professional can provide information regarding the environmental risk for any property. Additionally, the information provided in this Report is not to be construed as legal advice.

Copyright 2020 by Environmental Data Resources, Inc. All rights reserved. Reproduction in any media or format, in whole or in part, of any report or map of Environmental Data Resources, Inc. or its affiliates is prohibited without prior written permission.

EDR and its logos (including Sanborn and Sanborn Map) are trademarks of Environmental Data Resources, Inc. or its affiliates. All other trademarks used herein are the property of their respective owners.

# EXECUTIVE SUMMARY


## DESCRIPTION

Environmental Data Resources, Inc.'s (EDR) City Directory Report is a screening tool designed to assist environmental professionals in evaluating potential liability on a target property resulting from past activities. EDR's City Directory Report includes a search of available city directory data at 5 year intervals.

## RECORD SOURCES

EDR's Digital Archive combines historical directory listings from sources such as Cole Information and Dun & Bradstreet. These standard sources of property information complement and enhance each other to provide a more comprehensive report.

EDR is licensed to reproduce certain City Directory works by the copyright holders of those works. The purchaser of this EDR City Directory Report may include it in report(s) delivered to a customer. Reproduction of City Directories without permission of the publisher or licensed vendor may be a violation of copyright.

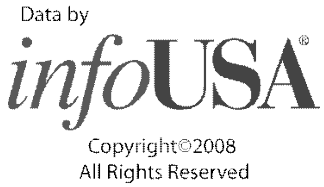


## RESEARCH SUMMARY

The following research sources were consulted in the preparation of this report. A check mark indicates where information was identified in the source and provided in this report.

| Year | Target Street | Cross Street | Source |
|---|---|---|---|
| 2017 | ☑ | ☑ | EDR Digital Archive |
| 2014 | ☑ | ☑ | EDR Digital Archive |
| 2010 | ☑ | ☑ | EDR Digital Archive |
| 2005 | ☑ | ☑ | EDR Digital Archive |
| 2000 | ☑ | ☑ | EDR Digital Archive |
| 1995 | ☑ | ☑ | EDR Digital Archive |
| 1992 | ☑ | ☑ | EDR Digital Archive |
| 1986 | ☑ | ☑ | Haines Criss-Cross Directory |
| 1982 | ☑ | ☑ | Haines Criss-Cross Directory |
| 1979 | ☑ | ☑ | Haines Criss-Cross Directory |
| 1975 | ☑ | ☑ | Haines Criss-Cross Directory |
| 1971 | ☑ | ☑ | Haines Criss-Cross Directory |
| 1964 | ☑ | ☐ | Lusky Brothers |

# FINDINGS

## TARGET PROPERTY STREET

Woodside Avenue
Lakeside, CA 92040

| *Year* | *CD Image* | *Source* |
|---|---|---|
| **WOODSIDE AVE** | | |
| 2017 | pg A10 | EDR Digital Archive |
| 2014 | pg A24 | EDR Digital Archive |
| 2010 | pg A37 | EDR Digital Archive |
| 2005 | pg A51 | EDR Digital Archive |
| 2000 | pg A65 | EDR Digital Archive |
| 1995 | pg A77 | EDR Digital Archive |
| 1992 | pg A86 | EDR Digital Archive |
| 1986 | pg A93 | Haines Criss-Cross Directory |
| 1986 | pg A94 | Haines Criss-Cross Directory |
| 1982 | pg A98 | Haines Criss-Cross Directory |
| 1982 | pg A99 | Haines Criss-Cross Directory |
| 1979 | pg A104 | Haines Criss-Cross Directory |
| 1979 | pg A105 | Haines Criss-Cross Directory |
| 1975 | pg A109 | Haines Criss-Cross Directory |
| 1975 | pg A110 | Haines Criss-Cross Directory |
| 1975 | pg A111 | Haines Criss-Cross Directory |
| 1971 | pg A116 | Haines Criss-Cross Directory |
| 1971 | pg A117 | Haines Criss-Cross Directory |
| 1964 | pg A121 | Lusky Brothers |
| 1964 | pg A122 | Lusky Brothers |

# FINDINGS

## CROSS STREETS

| *Year* | *CD Image* | *Source* |
|---|---|---|
| **CHANNEL RD** | | |
| 2017 | pg. A2 | EDR Digital Archive |
| 2014 | pg. A16 | EDR Digital Archive |
| 2010 | pg. A30 | EDR Digital Archive |
| 2005 | pg. A43 | EDR Digital Archive |
| 2000 | pg. A58 | EDR Digital Archive |
| 1995 | pg. A71 | EDR Digital Archive |
| 1992 | pg. A82 | EDR Digital Archive |
| 1986 | pg. A90 | Haines Criss-Cross Directory |
| 1982 | pg. A95 | Haines Criss-Cross Directory |
| 1979 | pg. A100 | Haines Criss-Cross Directory |
| 1979 | pg. A101 | Haines Criss-Cross Directory |
| 1975 | pg. A106 | Haines Criss-Cross Directory |
| 1971 | pg. A112 | Haines Criss-Cross Directory |
| 1971 | pg. A113 | Haines Criss-Cross Directory |
| 1964 | pg. A118 | Lusky Brothers |
| **LOS COCHES RD** | | |
| 2017 | pg. A6 | EDR Digital Archive |
| 2014 | pg. A20 | EDR Digital Archive |
| 2010 | pg. A33 | EDR Digital Archive |
| 2005 | pg. A47 | EDR Digital Archive |
| 2000 | pg. A61 | EDR Digital Archive |
| 1995 | pg. A73 | EDR Digital Archive |
| 1992 | pg. A84 | EDR Digital Archive |
| 1986 | pg. A91 | Haines Criss-Cross Directory |
| 1986 | pg. A92 | Haines Criss-Cross Directory |
| 1982 | pg. A96 | Haines Criss-Cross Directory |
| 1982 | pg. A97 | Haines Criss-Cross Directory |
| 1979 | pg. A102 | Haines Criss-Cross Directory |
| 1979 | pg. A103 | Haines Criss-Cross Directory |
| 1975 | pg. A107 | Haines Criss-Cross Directory |
| 1975 | pg. A108 | Haines Criss-Cross Directory |

# FINDINGS

| ***Year*** | ***CD Image*** | ***Source*** |
|---|---|---|
| 1971 | pg. A114 | Haines Criss-Cross Directory |
| 1971 | pg. A115 | Haines Criss-Cross Directory |
| 1964 | pg. A119 | Lusky Brothers |
| 1964 | pg. A120 | Lusky Brothers |

# City Directory Images

| Target Street | Cross Street | Source |
|---|---|---|
| - | ✓ | EDR Digital Archive |

# CHANNEL RD 2017

| | |
|---|---|
| 9718 | ANDERSON, BRYON J |
| | BALDWIN, STEVEN |
| | BURROUGHS, DEBORAH L |
| | CARTWRIGHT, VICKI |
| | COOK, BILL R |
| | DOWNS, DAVID M |
| | FANCHER, DARRYL |
| | FINN, TAMMY D |
| | HEKTOR, JAMES A |
| | KROL, ALICIA B |
| | LANNON, ANDREW |
| | LIND, MICHAEL |
| | LOWE, KANDICE |
| | MCCUTCHEON, SHAWN |
| | MCNEASE, JOETTE |
| | OCEGUERA, LEO R |
| | OCEGUERA, NORMA M |
| | PARKER, ZANE |
| | REDLEG, FARGO |
| | VANGELDER, PAMELA S |
| | VILLAVICENCIO, PATRICK |
| | VOLPER, JEREMY A |
| | WHEELER, SARAH E |
| | WHITNEY, ERIC T |
| | WINDMILL TERRACE APARTMENTS |
| | WINKLEMAN, BRENDA R |
| | YOUNG, HOLLY J |
| | ZAIZAR, JUDITH |
| 9725 | BENDER, SUSAN M |
| | BRATTLAND, ELIZABETH |
| | BROWN, BRIAN |
| | BUTEAU, ALENA |
| | DUNN, MORGAN |
| | ERWIN, KEN H |
| | FINEGAN, MAYCON |
| | GILREATH, ANGEL Y |
| | HABI, JANAN Y |
| | HEALY, LEANNA |
| | HILL, DANIEL J |
| | JENSEN, BLAKE |
| | JOHNSON, JENNIFER A |
| | JUDICKIS, RANDY P |
| | LEONE, MARK |
| | LEPE, NATHALIE S |
| | MARTINEZ, CARMEN B |
| | MCGOWAN, CANDY |
| | MORRIS, TIFFANY |
| | OCEGUERA, CASSANDRA |
| | PHILLIPS, RAKESHIA |
| | PULEY, SARAH |

| Target Street | Cross Street | Source |
|---|---|---|
| - | ✓ | EDR Digital Archive |

## CHANNEL RD 2017 (Cont'd)

| | |
|---|---|
| 9725 | RAMOS, RAQUEL |
| | RECCHIA, CELESTE |
| | REYNOLDS, TRUEMAN A |
| | RIVERA, MICHAEL |
| | RUST, RENEE D |
| | SANTIESTEBAN, REBECCA |
| | SHARP, RONALD L |
| | SORENSEN, BARBARA |
| | STARKER, VERNON |
| | THOULION, CHRISTINE |
| | VANASSCHE, MAT |
| | VONFUMETTI, SHERRY A |
| | WILKINS, JENNIFER A |
| | WOODYARD, LYNDA D |
| 9727 | ADAMS, RONALD E |
| | ARIAS, KERRY A |
| | BANDERAS, JESUS |
| | BURD, NATHAIN |
| | BURRUSS, NICKIE R |
| | CALDEMEYER, DARRAN E |
| | CASTLE, BRIAN B |
| | CIOE, NICOLE |
| | CUPAT, JERRY P |
| | DE, HOYOS |
| | DEHOYOS, ERIC |
| | DIESEL, NELL E |
| | DILL, MARILYN M |
| | DOCARMO, JASON |
| | ESCOBEDO, MARIBEL G |
| | EVINS, SARA |
| | FOX, TROY |
| | FRANDSEN, KRISTEN |
| | GRAEHL, ELISE L |
| | GRESHAM, MARCIE |
| | GRONDIN, KRYSTLE |
| | HARDING, ROBERT |
| | HARDING, TORI N |
| | HEUFT, RICHARD S |
| | HOLT, MICHAEL R |
| | IMMING, PETER |
| | JACKSON, JOYCELYN |
| | JULIAN ESTATES |
| | JULIAN ESTATES APARTMENT ASSOC |
| | KENNEY, CHRIS L |
| | LARSON, TIMOTHY D |
| | LEDBETTER, DANIEL |
| | LORDSON, TODD A |
| | MAMDEVILLE, DIANE H |
| | MOON, MARK |
| | ORTIZ, JESSICA R |

| Target Street | Cross Street | Source |
|---|---|---|
| - | ✓ | EDR Digital Archive |

## CHANNEL RD 2017 (Cont'd)

| | |
|---|---|
| 9727 | PADILLA, PAMELA |
| | PALACIOS, JORDAN |
| | PECI, MICHAEL J |
| | RAYMOND, NATE R |
| | RECTOR, MARK V |
| | SANCHEZ, ERIC W |
| | TIPTON, DAVID W |
| | TORRES, ONEREA |
| 9729 | ADAMS, NICOLE |
| | AGUAYO, LUCAS S |
| | BLACKMAN, AMBER |
| | BROOKS, CARLIE |
| | CARLSON, NATALIE R |
| | CARTER, FLOYD |
| | CHAVEZ, GILBERT |
| | CRYSTAK, FYANT |
| | DURAN, BRENDAN A |
| | FRANKE, WILLIAM C |
| | HERNANDEZ, RAFAEL |
| | HOLBROOK, MARY E |
| | HUTSON, CHRISTOPHER |
| | KASSAHN, EDWARD |
| | LEWIS, MARTHA |
| | MCCRACKEN, RANDY |
| | MONTOYA, SHELLY R |
| | MOORE, WILLIAM |
| | MOSIER, JENNIFER L |
| | MOYNIHAN, JESSICA A |
| | ROBERTS, PETER A |
| | SCHMIDT, SARAH K |
| | SCOTT, CLABORNE D |
| | SKUTECKI, VERONICA |
| | STEWART, HOLLY A |
| | THOMAS, NICOLE A |
| | WALKER, TISHIRO L |
| | WHINERY, ROBERT L |
| | WILKINS, DEBRA |
| 9836 | LAKESIDE DISCOUNT MARKET |
| 9840 | THE YOGURT BARN |
| 9902 | STANDARD DRYWALL INC |
| 9908 | LAKESIDE COMMUNITY PRESBYTERIAN |
| 9927 | CUTLER DR |
| 9929 | GREGORY CULTON DDS |
| | JAMES A CLOYD DDS |
| 9931 | HARVEST CHRISTIAN FELLOWS |
| 9933 | CUBE AIRE |
| | ICE CUBES ETC |
| 10004 | POINDEXTER, JESSE |
| 10124 | DIAMOND CONCRETE SUPPLY |
| 10149 | EAST COUNTY OFFROAD CENTER |

| Target Street | Cross Street | Source |
|---|---|---|
| - | ✓ | EDR Digital Archive |

## CHANNEL RD 2017 (Cont'd)

10149 EMPIRE ELECTRIC
RPM TRUCK N AUTO
WINDOWTECH INC
10168 MARCO CRANE & RIGGING CO
10215 GRAPE SALES
10303 ANDERSON DRILLING
10325 WESTERN TRUCKING
10329 BILL SIGNS TRUCKING INC
BRAGG CRANE SERVICE

| Target Street | Cross Street | Source |
|---|---|---|
| - | ✓ | EDR Digital Archive |

# LOS COCHES RD 2017

| | |
|---|---|
| 8625 | 7ELEVEN |
| | REDBOX |
| 8670 | DIRAFFAELE, CARLO F |
| 8710 | CHRISTENSEN, MICHAEL E |
| 8712 | KRETSCHMAR, SANDRA D |
| 8714 | PIGO, SHARON D |
| 8717 | HERNANDEZ, GERMAN E |
| 8718 | VANNATTA, SHAWN |
| 8719 | GALES, BASHI |
| | GRIFFIN, THOMAS R |
| | MUSNGI, RICHARD |
| 8721 | TEAGUE, JONATHAN M |
| 8727 | SWEETWOOD, JASON R |
| 8733 | PERNICANO, SANTO J |
| 8741 | GOODMAN, ALFRED |
| 8747 | WALTERS, MICHELLE C |
| 8748 | STEWART, EDDIE |
| 8756 | LAHMANN, KISTEN |
| 8766 | WARD, TODD A |
| 8802 | MCDANIEL, ARLENE C |
| 8809 | WILLIAMS, JAMES A |
| 8814 | MUNOZ, PATRICK Y |
| 8819 | WEEDEN, JOSHUA A |
| 8821 | CHARRETTE, CASSIE A |
| 8823 | CLIFTON, MARK A |
| 8824 | KELTESCH, ANDREW R |
| 8825 | REEVES, O |
| 8829 | ROHRER, MARK D |
| 8843 | HOUSTON, STEVEN B |
| 8844 | MCCURTY, JAMES C |
| 8845 | ALKHAFAJI, RIYAD |
| 8847 | PRIDA, ROBERT L |
| 8851 | SCHERB, BILL E |
| 8853 | ULSHOEFFER, JOHN J |
| 8854 | DYRESEN, ERIK A |
| 8855 | MENDOZA, SAUL O |
| 8857 | ROGITZ, JOHN L |
| 8859 | BECK, ERIC L |
| | BRUCK, DARROW H |
| | BRUCK, LORETTA A |
| | BRUCK, TORBEN R |
| 8861 | DURBIN, DALE H |
| | HAMILTON, TROY A |
| 8862 | NICKS, LEWIS J |
| 8863 | MCCARTY, TED |
| 8865 | BLIZZARD, STEVEN M |
| 8867 | LAVACH, MICHAEL T |
| 8869 | SHELTON, BUD H |
| 8870 | CEA, KRISTINE |
| 8878 | WELLNITZ, JOHN T |

## LOS COCHES RD 2017 (Cont'd)

| | |
| --- | --- |
| 8886 | ABBAS, AWAZ J |
| 8894 | CAMPBELL, ROBERT R |
| 8902 | MUMMERT, RICHARD W |
| 8910 | ASKEW, MARK A |
| 8918 | BRADLEY, NEIL E |
| 9011 | FITCH CONTRACTING |
| | FITCH, WILLIAM D |
| 9176 | MERRIMAN, GERARD A |
| 9184 | DUNCAN, LEONARD C |
| 9205 | WALKENHORST, WILLIAM J |
| 9208 | DURBROW, STEVEN S |
| 9211 | NOROOZIPOUR, NIKKI |
| 9218 | MYLERBERG, DUANE W |
| 9222 | VACHON, DONALD L |
| 9227 | VELAZQUEZ, AUGUSTO |
| 9228 | OZBORN, PATRICK A |
| 9235 | BACA, BRIAN R |
| 9236 | ALLISON, CLAIR E |
| 9243 | DUFFY, JAMES P |
| 9244 | DUNN, BRENDAN T |
| 9247 | CRAWFORD-GARCIA, BRENDA C |
| 9254 | BURCIAGA, EFREN P |
| 9255 | LOFTUS, WALTER L |
| 9263 | ANDERSON, JONATHAN M |
| 9268 | OCHOA, JESUS C |
| 9269 | WHITE, RICHARD A |
| 9272 | STRATTON, KYLE T |
| 9278 | BATTY, SAMANTHA R |
| 9280 | SCHIDLMEIER, JOHN |
| 9308 | WALTERS, ELIZABETH A |
| 9310 | HILLIKER, FRANK I |
| 9312 | ANDREWS, RON T |
| 9314 | FRYE, ROBERT D |
| 9320 | BROWN, ROBERT N |
| 9358 | COBLE, RYAN |
| 9366 | MILLER, DARRYL |
| 9369 | FRATTURA, FRANCIS A |
| 9378 | COX, KEVIN N |
| 9380 | DARBY, RODERICK G |
| 9383 | HALL, LARRY M |
| 9388 | CHRISMAN, HEIDI B |
| 9407 | WEBER, CASSANDRA C |
| 9415 | RIDEOUT, RONALD W |
| 9423 | KEEBLER, PRESTON L |
| 9427 | JOHNSON, JOHN M |
| 9428 | BENKOSKY, ORVAL E |
| 9433 | MCGRATH, WALTER J |
| 9435 | KIRK, RALPH |
| 9446 | AVILA, ADRIANA |
| 9476 | SARMIENTO, JAMES S |

| Target Street | Cross Street | Source |
|---|---|---|
| - | ✓ | EDR Digital Archive |

## LOS COCHES RD 2017 (Cont'd)

| | |
|---|---|
| 9486 | STEWART, CHARLES W |
| 9494 | CAMPBELL, ROBERT P |
| 9510 | VELAZQUEZ, HORTENCIA |
| 9521 | MARGOLIS, JOEL B |
| 9522 | TRIM, RANDY S |
| 9529 | SPRECCO, BENJAMIN |
| 9533 | GETZ, JILL B |
| 9537 | MESEROLE, DOUGLAS C |
| 9543 | BREWER, AMANDA L |
| 9544 | BROWN, DOUG J |
| 9545 | LUKER, KYLE E |
| 9550 | OSTI, SOLEDAD D |
| 9560 | HANCOCK, MICHAEL D |
| 9572 | FLEGAL, HAROLD L |
| 9573 | CHURCH OF THE NAZARENE |
| 9580 | ROOS, IRENE |
| 9603 | GARCIA, DANIEL E |
| 9604 | SCHUTT, STEVEN D |
| 9607 | CHAPMAN, RUSSELL |
| 9608 | BREWER, CORY M |
| 9613 | ABBOTT, JEFFREY R |
| 9615 | SHUPE, BUDDY L |
| 9617 | YAVOROSKY, JOHN A |
| 9619 | BACA, ROBERT |
| 9620 | MOTYKA, ANDREW |
| 9621 | LEWIS, DANELLE V |
| 9623 | COUSINS, ROGER |
| 9625 | FLYNN, DAVID J |
| 9627 | FOX, DAVID W |
| 9628 | RICH, VALARIE |
| 9629 | BAKER, JOHN J |
| 9630 | JOHNSTON, DENNIS A |
| 9631 | SMITH, SANFIELD B |
| 9633 | WINKLER, MARC A |
| 9635 | MARTINEZ, JAVIER M |
| 9637 | WARFORD, R |
| | WARFORDS RV |
| 9638 | PAYTON, JAMES D |
| 9639 | KINGSBURY, CARL W |
| 9642 | STEVENS, REGINALD |
| 9655 | PHILLIPS, JAMES B |
| 9659 | ELECTRONIC HEALTH CLAIMS MGMT |
| | GRUHOT, THOMAS W |
| 9666 | CARRILLO, JONATHAN |
| | ZEITERS, DIRK A |
| 9675 | BOSTON, DANNIE E |
| 9688 | BRISENO, CESAR |
| | DOWLING, DAVID |
| | GANWELAS, JOHNNY A |
| | MARTINEZ, RAYMOND |

## LOS COCHES RD 2017 (Cont'd)

| | |
| --- | --- |
| 9688 | MEDINA, MIGUEL |
| | PADILLA, RAYMOND M |
| | PADILLA, ROBERTO |
| | RUIZ, JESUS R |
| | VALDIVIA, LUIS A |
| | VEGA, MARINA |
| 9716 | LOCAL SKATE SHOP |
| | SUN POOL & SPA SUPPLY |
| | VINE LIQUOR |
| 9719 | HOMESTEAD TREE SERVICE INC |
| 9727 | HAL RAKOWSKI INSURANCE AGENCY |
| 9748 | BOW N ARROW SHOP |
| | CHILDRENS CHOICE |
| 9764 | LAKESIDE RADIATOR & AUTO REPAIR |
| 9776 | ALLAN, GEORGE D |

| Target Street | Cross Street | Source |
|---|---|---|
| ✓ | - | EDR Digital Archive |

## WOODSIDE AVE 2017

| | |
|---|---|
| 11633 | ELKS BPO THE BENEVOLENT & PROTECTIV |
| 11655 | KRC ROCK |
| 11665 | AREVALO, CATRINA |
| | BARRON, JUSTICE L |
| | BOWERS, GINA |
| | CARLIN, KENNENTH |
| | EHLEN, JUDY L |
| | EVANS, KRISTIN J |
| | FULK, SAMANTHA |
| | HAMMETT, BEVERLY E |
| | LOPEZ, CASSIE |
| | MCFALL, LAURIE |
| | MCFALL, RON |
| | SMITH, JOSHUA |
| | WRIGHT, CAROLINA D |
| 11833 | LAKESIDE UNION SCHOOL DISTRICT |
| 11903 | 67 AUTO |
| 11919 | ANGLERS MARINE |
| | F E TRAILERS |
| | THE MCQUAIDE BROTHERS CORPORATION |
| 11925 | LAKESIDE EQUIPMENT SALES & RENTAL IN |
| 11937 | AMERICAN FIRE COATINGS INC |
| | BEECO CABINETRY |
| | BEECO WOODWORKS |
| | RTI |
| | SDS BAR & RESTAURANT FIXTURES |
| 11962 | FRIENDSHIP MANOR LAKESIDE |
| | LAKESIDE SPECIAL CARE CENTER |
| 11974 | PRECISION TEMPERATURE |
| 11976 | HIGH PERFORMANCE MACHINE & METALS |
| 11980 | ADAMO CONSTRUCTION |
| 11982 | JT DIESEL TRUCK SERVICE |
| 11986 | HOLLY FERRANTE INSURANCE |
| 12001 | ABBISS, MARTIN F |
| | ABSHIER, BRENDA |
| | AMERO, MICHAEL L |
| | ANDERSON, GILBERT |
| | AVILES, MARIA |
| | AXSOM, CHRISTOPHER |
| | BAILES, MARISSA |
| | BARKER, JUSTIN |
| | BEDOLLA, RAFAEL |
| | BERARD, MICHELLE |
| | BIERY, ALAN R |
| | BOYCE, ASHLEE L |
| | BRADD, VALERIE A |
| | BRYAN, BART |
| | BURROUGHS, DAVID L |
| | CALVERT, ROBERT F |
| | CASTILLO, OFELIA |

| Target Street | Cross Street | Source |
|---|---|---|
| ✓ | - | EDR Digital Archive |

## WOODSIDE AVE 2017 (Cont'd)

12001 CASTRO, CHARLES E
CATES, EMMA S
CLARK, KENNETH
COCHRAN, TOM S
COLLINS, NANCY E
COMER, KATHY
COOK, JOHN A
CORDOVA, JOHN E
DAHL, COLLEEN R
DANIEL, MICHAEL V
DARE, JIM J
DAWSON, ROBIN
DEICHLER, CHERYL A
DEMELLO, TERI
DINGES, LEONARD R
DOMBROSE, MARK
DULAWAN, CAROL E
DURNAL, CHAD R
ENRIQUEZ, RODRIGO
ERICKSON, SCOTT
FLORES, CHRIS E
FOLEY, BETZABE
FRASER, GLEN H
FULLER, CHERYL
GEORGE, LUISA
GEORGE, REGINALD E
GONZALES, LORENZO
GONZALEZ, LORENZO L
GORDON, GERRY L
GRAY, SEAN
GRIFFIN, CHRISTINA M
GUEVARA, OLYMPIA
HANSON, LISA
HARRIS, JOHN G
HELMS, JOSHUA
HENAULT, GLENN G
HENDERSON, MARK W
HENSLEE, RICHARD O
HIGGINS, DAWSON
HODGSON, ROBERT L
HOFMANN, JULIE A
HOGAN, DARYN M
HOPKINS, JOSEPH A
HOWELL, DAVID B
HUTCHINS, DAVID
IDANO, ADRIAN
IRVIN, DANIEL S
JORDAN, KAREN L
KADINGER, MATTHEW
KASPARIAN, MICHAEL

| Target Street | Cross Street | Source |
|---|---|---|
| ✓ | - | EDR Digital Archive |

## WOODSIDE AVE 2017 (Cont'd)

12001 KOHR, MEAGHAN N
KOLODINSKI, DAVID W
LAFLUER, ANGELA
LANG, NANELLE
LICATA, STEVEN E
MARR, ARLISTINA M
MARSH, AMANDA L
MARTIN, CHANNON M
MARTINEZ, ANDRES V
MASSEY, RICKI
MCREYNOLDS, LEONARD W
MIDELTON, MICHAEL G
MIDELTON, SUMA
MILANO, ANTHONY M
MILLER, ANGELINA
MIONI, NICOLE L
MOCK, SANDRA
MONTGOMERY, JENNIFER
MONTGOMERY, RACHEL J
MORSE, BRIAN S
MROZ, KIRA
MUNOZ, ART E
MURRAY, ANTHONY B
NAVARRO, MICHELLE
PAINTER, ANTHONY M
PETTIT, EDWARD L
PINKERTON, LAURA
PLANTE, MELISSA G
PROCOPIO, BILLIEJEANNE
RAMIREZ, LETICIA Y
RHOADES, CHARLES V
RIVERA, JOSE W
ROBINSON, JANETTE M
ROMERO, KATIE M
ROYBALL, INESIO
SAUNDERS, SHIRLEY J
SCHMITTEN, KARL J
SEDLICKAS, KRISTIN
SELTZER, AARON
SENKO, WAYNE A
SIMMONS, DEANA M
SLIDER, SHARON A
SMITH, MELISSA
SOLIVAN, HELEN
SOLIVAN, JEFFREY
STARNES, DANIEL N
STEVENS, ERIK
STIBITZ, MARK A
STREEPER, COREY
TALLANT, TAYLOR

## WOODSIDE AVE 2017 (Cont'd)

| | |
| --- | --- |
| 12001 | TARANTINO, CATERINA |
| | TARANTINO, ISADORE |
| | TERAN, BREANNA J |
| | THRASH, LEILANI |
| | TINO, DOMINICK |
| | TISNADO, ELIJAH |
| | TOLSON, THOMAS R |
| | TYSELING, BRENDA L |
| | VALENTINE, JASON B |
| | VILLASENOR, LORISSA J |
| | VOGTZ, DESTINY |
| | WARREN, TIMMY B |
| | WATERBURY, DAVID B |
| | WATERMAN, ROBERT J |
| | WHITE, JANINE M |
| | WILLIAMS, DOUGLAS W |
| | WILSON, LAURA |
| | WITTEN, CHAY |
| | WOLSTENHOLME, NEIL |
| | WOODHAM, GABBY |
| | WRAY, DAWN |
| | WRIGHT, GLENDA |
| | YOUNG, SEAN |
| 12024 | TRAILERS PLUS LAKESIDE |
| 12030 | ANSA LOCKSMITH |
| | BARON, ANN M |
| | CONKLIN, WILMA E |
| | CRUZ, JUAN |
| | ESTRADA, MARIA E |
| | GARCIAS TIRE SHOP |
| | GASKIN, BILL K |
| | GRAUBERGER, CHARLES E |
| | GRAY BUCKNER MOBILE LODGE |
| | HARRISON, SPARK |
| | JUAREZ, TONA |
| | LOPEZ, EDGAR |
| | MEDINA, ELIZABETH |
| | OLDAKER, JENNA |
| | RAY, JULIE V |
| | SLOAN, RAMONA R |
| 12038 | EASY OPEN DOOR CO INC |
| | HYDRO FLOW RAINGUTTER SYSTEMS |
| | RICHWOOD CUSTOM DESIGN |
| 12061 | KFC |
| 12062 | UNDERWOOD, WILLIAM M |
| 12064 | RANDY WERNER AGENT STATE FARM INSU |
| | SD PSYCHOLOGICAL SERVICES |
| | STATE FARM JAMES FREAD |
| 12086 | CHRISTIAN BROTHERS FLOORCOVERING INC |
| 12087 | IN N GO |

## WOODSIDE AVE 2017 (Cont'd)

12087 REV IT MOTORS
SAN DIEGO EASY CREDIT
12090 SOUTHERN CAL TELECOM
12092 BETTYS INS AGCY
12106 LAKESIDE VALERO
12108 LAKESIDE CLEANERS
12109 ADVANCE AMERICA CASH ADVANCE
12110 ARTHUR SANTOS DDS CORP
WOODSIDE DENTAL
12113 ANGELICAS PET GROOMING
12115 LA LOMITA MEXICAN GRILL
12116 AUTO REGISTRATION
12124 ALPINE SMOG & AUTO REPAIR
RICARDOS SMOG
12126 DP AUTO SALES & REGISTRATION
12127 SUPER DOLLAR STORE
12128 LAKE LINDO GRILL RESTAURANT
12136 ARBYS
12149 WOODSIDE ANIMAL HOSPITAL
12150 HARVEST CHRISTIAN FELLOWSHIP
12155 JACK IN THE BOX
12160 CANYON STEEL CO INC
12168 STEELE, CODY
12169 COUNTRY DONUTS
FOOTHILLS CHRISTIAN CHURCH
LA PALAPA MEXICAN RESTAURANT
PROTECT LOCKSMITH
12202 SECURED SELF STORAGE
12212 LAKESIDE CAFE
12214 EAGLE FENCE CO
SCIARRINO MARBLE
12215 MR LIQUOR
12222 A COX CABLE
ALLIES GIFTS & SHIPPING
BURRY, MARK L
GASPAR, STEVEN J
GUSTAF, FIRCHOW
HAMEL, ANGELA
KUNITZ, CAMBELL
M & M CUSTOM FISHING RODS & REPAIR
PRESTIGIOUS DOOR & GATE
12225 BRADLEY, HAROLD G
12227 SYLVIA HAIR CUTTING SHOP
12239 ACME AUTO BODY
12241 SAUSAGE & MORE
12244 NAPA AUTO PARTS
12249 INKERS TATTOO COMPANY
12255 LAKESIDE BAIT & TACKLE
12260 DAIRY QUEEN
12265 MOBILE LOCKSMITH SERVICE

| Target Street | Cross Street | Source |
|---|---|---|
| ✓ | - | EDR Digital Archive |

## WOODSIDE AVE 2017 (Cont'd)

| | |
|---|---|
| 12265 | TACO BELL |
| 12336 | PIZZA HUT |
| | PIZZA HUT WINGSTREET |
| 12340 | DOLLAR TREE |
| 12346 | CRYSTAL LAKESIDE VILLAGE CENTER |
| | DEBS HAIR BY DESIGN |
| | TIMES MARKET |
| | VAPOR MIESTER |
| 12401 | ROBERTOS TACO SHOP |
| 12402 | SMOG CHECK STATIONS |
| 12407 | SUPER DOLLAR STORE |
| 12413 | HILWA INVESTMENTS |
| 12419 | 21ST CENTURY LAKESIDE HOLDINGS |
| | REDBOX |
| 12421 | AUTOZONE |
| 12440 | OTTAVIOS ITALIAN RESTAURANT |
| 12443 | FAITH MOUNTAIN PENTECOSTAL CHURCH |
| 12461 | LAKESIDE MUFFLER & WELDING |
| 12464 | ALL ABOUT KIDS PRESCHOOL |
| | SUNNY DAYS CHILDREN CENTER |
| 12473 | A TRADING POST |
| | BLUE NEON VAPE |
| | RUTH BEAUTY SALON & BARBER SHOP |
| 12515 | CARRERAS, JOSEPH |
| | DUNLEVY, PATRICK V |
| | GAY, MARCIA |
| | JUAREZ, TONA |
| | KRUEGER, KRISTA |
| | UNITED STATES POSTAL SERVICEUSPS |
| 12550 | TERRY WILSON MANAGEMENT & CONSULTA |

| Target Street | Cross Street | Source |
|---|---|---|
| - | ✓ | EDR Digital Archive |

# CHANNEL RD 2014

| | |
|---|---|
| 9706 | WILLIAMS, MARCEL |
| 9718 | ANDERSON, MISTI |
| | BAHENA, HECTOR |
| | BALDWIN, APRIL |
| | BERNABEI, JOSEPH P |
| | BICKFORD, LANS |
| | BROCIOUS, JOEY T |
| | BUSBY, BARBARA J |
| | CANTWELL, BROOK A |
| | COOK, BILL R |
| | DELLINGER, SHANNON A |
| | DOWLING, KAILE |
| | ENCISO, LUIS H |
| | FERRANTE, DAWN J |
| | FINN, TAMMY D |
| | HOWARD, BETH R |
| | HYDE, BILLIEJO J |
| | KIDD, RICHARD |
| | MATHIS, BRENDA J |
| | MCKAY, ROBERT A |
| | MCNEASE, JOETTE |
| | MERCER, ROBERT |
| | OSBURN, AARON |
| | OVERTON, MEGAN A |
| | RAMILO, MICHAEL P |
| | REDLEG, FARGO |
| | REEDER, SARA D |
| | SMITH, JEFF S |
| | STORGAARD, TARA |
| | TILDEN, VALERI C |
| | TOY, TAMMY J |
| | VILLAVICENCIO, PATRICK |
| | WATKINS, CHRISTINE A |
| | WHITNEY, ERIC T |
| | WINDMILL TERRACE APARTMENTS |
| | WOLFE, MIKE L |
| | YOUNG, HOLLY J |
| 9725 | BEAVERS, VALERIE L |
| | BENDER, SUSAN M |
| | BRADD, VALERIE A |
| | DUNKLEBERGER, REBECCA J |
| | ERWIN, KEN H |
| | FOX, DAN T |
| | HILL, JONATHAN |
| | JUDICKIS, RANDY P |
| | LEONE, MARK |
| | MARTINEZ, CARMEN B |
| | MAST, MICHAEL |
| | MATA, DEBORAH L |
| | MONTGOMERY, RACHEL J |

| Target Street | Cross Street | Source |
|---|---|---|
| - | ✓ | EDR Digital Archive |

## CHANNEL RD 2014 (Cont'd)

9725 MORRIS, JAMES L
MYERS, ALAN R
PEACH, NIKKI
PERSUN, TERESA S
RAKESHIA, PHILLIPS
REED, ELWOOD
REYNOLDS, TRUEMAN A
ROE, STEVEN T
RUST, RENEE D
SANDERS, BRYAN
SHEMAMI, VAL
SORENSEN, BARBARA
THOMAS, ANVIL S
VANASSCHE, CONNIE R
VONFUMETTI, GARY C
WILKINS, JENNIFER A
WOODYARD, LYNDA D

9727 ADAMS, RONALD E
BANDERAS, JESUS
BLACKMAN, KEVIN A
BYARD, BRENT
CALDEMEYER, DARRAN E
CASTELLI, KACIA M
CAVALLARO, CHRISTINA
CECENA, RICHARD
COLLINS, MOLLY
CUEVAS, FRANCISCA
CUPAT, JERRY P
DE, HOYOS
DILL, MARILYN M
DOCARMO, JASON
FIERRO, ANDREW
FOX, TROY
FRANDSEN, KRISTEN
GRONDIN, KRYSTLE
HERNANDEZ, MARISSA C
HOLT, MICHAEL R
JOHNSON, MICHELLE E
JULIAN ESTATES APARTMENT ASSOC
LAROCCA, CHARLES L
LIPPERT, ASHLEY E
MACKE, MAX D
MANDEVILLE, DIANE H
ORTIZ, SERGIO C
PADILLA, PAMELA
PECI, MICHAEL J
RECTOR, MARK
ROSE, DOROTHY J
SCHILLING, TAMMY C
SHEETS, CLARENCE W

## CHANNEL RD 2014 (Cont'd)

| | |
| --- | --- |
| 9727 | SISK, SAMANTHA L |
| | SLAGLE, RYAN |
| | STEVENSON, JUSTIN |
| | TAYLOR, ANGELA |
| | UGARTE, ARTEMISA |
| 9729 | AISSAOUI, KARIM |
| | BROOKS, KAREN S |
| | CHAVEZ, GILBERT |
| | CORNWELL, CLAYTON C |
| | CUEVAS, CHRISTOPHER M |
| | DURAN, BRENDAN A |
| | ESPINOZA, PAMELA J |
| | FRANKE, WILLIAM C |
| | FYANT, CRYSTAK |
| | GRAVES, ROD S |
| | ISRAEL, GRANT |
| | JOHNSON, ROY E |
| | JONES, VANESSA C |
| | LAPUEBLA, TIFFANY |
| | LOCKE, DONTE A |
| | MALOTT, HOMERS I |
| | MARTIN, PAUL |
| | MCSPADDEN, JACKIE N |
| | MEZZANOTTI, ANTHONY P |
| | MONTOYA, SHELLY R |
| | MOWERS, ANNA M |
| | MOYNIHAN, DARYL |
| | NOLAN, AURELIE M |
| | PACITTO, JESSICA |
| | PERETTI, JIMMY L |
| | RIVERS, TONI E |
| | ROACH, JAMES D |
| | ROBERTS, PETER A |
| | ROSS, WILSON |
| | SCHMIDT, SARAH K |
| | STEWART, HOLLY A |
| | VILLEGAS, SHELLEY |
| | WILKINS, DEBRA |
| 9828 | FOOTHILLS CHRISTIAN CHURCH |
| 9836 | LAKESIDE DISCOUNT MARKET |
| 9840 | YOGURT BARN THE |
| 9902 | STANDARD DRYWALL INC |
| 9908 | LAKESIDE COMMUNITY PRESBYTERIAN |
| 9923 | INLAND REALTY SERVICES |
| | KEYSTONE INLAND INC |
| 9927 | ARNOLD CUTLER DDS |
| | CUTLER DR |
| 9929 | CLOYD JAMES A DDS |
| 9931 | HARVEST CHRISTIAN FELLOWS |
| 9933 | CUBE AIRE |

## CHANNEL RD 2014 (Cont'd)

9933 ICE CUBES ETC
10004 SANCHEZ, DARLENE
10125 A M ORTEGA
10149 ADT AUTHORIZED DEALER
EAST COUNTY OFFROAD CENTER
EMPIRE ELECTRIC
WINDOW TECHINC
WINDOWTECH INC
10168 MARCO CRANE & RIGGING CO
MARDIAN EQUIPMENT
10215 GRAPE SALES
10303 ANDERSON DRILLING
BAKER HAYWARD
10329 BILL SIGNS TRUCKING INC
BILL SIGNS TRUCKING LLC
BRAGG CRANE SERVICE

| Target Street | Cross Street | Source |
|---|---|---|
| - | ✓ | EDR Digital Archive |

# LOS COCHES RD 2014

| | |
|---|---|
| 8625 | 711 LOS COCHES |
| 8670 | DIRAFFAELE, CARLO F |
| 8710 | CHRISTENSEN, MICHAEL E |
| 8712 | KRETSCHMAR, SANDRA D |
| | OCCUPANT UNKNOWN, |
| 8714 | PIGO, SHARON D |
| 8717 | HERNANDEZ, GERMAN E |
| 8718 | TODD, DAMIEN K |
| 8719 | GRIFFIN, THOMAS R |
| | KRUSE, RONALD |
| 8721 | AMES, FRANK |
| 8723 | BEALS, GARY |
| 8725 | PARKER, FRANKLYN S |
| 8727 | SWEETWOOD, JASON |
| 8741 | OCCUPANT UNKNOWN, |
| 8748 | BUSCEMI, EDWARD M |
| 8756 | OCCUPANT UNKNOWN, |
| 8766 | WARD, TODD A |
| 8802 | STICHTER, HARRY J |
| 8809 | WILLIAMS, JAMES |
| 8814 | JOHNSON, EDWARD R |
| 8819 | WEEDEN, JOSHUA A |
| 8821 | REYNOLDS, JESSICA R |
| 8823 | CLIFTON, PEGGY A |
| 8824 | KELTESCH, ANDREW R |
| 8825 | REEVES, O |
| 8829 | ROHRER, MARK D |
| 8832 | THOMPSON, ZANE |
| 8843 | HOUSTON, STEVEN B |
| 8844 | MCCURTY, LISA E |
| 8845 | OCCUPANT UNKNOWN, |
| 8847 | BENNETT, MICHELLE M |
| 8851 | OCCUPANT UNKNOWN, |
| 8853 | ULSHOEFFER, JOHN J |
| 8854 | DYRESEN, ERIK A |
| 8855 | MENDOZA, SAUL O |
| 8857 | OCCUPANT UNKNOWN, |
| 8859 | BECK, ERIC L |
| | BRUCK, LORETTA |
| 8861 | DURBIN, DALE H |
| | HAMILTON, TROY A |
| | OCCUPANT UNKNOWN, |
| 8862 | NICKS, LEWIS J |
| 8863 | MCCARTY, TED |
| 8865 | BLIZZARD, STEVEN M |
| 8867 | LAVACH, MICHAEL T |
| 8869 | SEGNI, HOLLY J |
| 8870 | MINKEL, KEVIN J |
| 8878 | WELLNITZ, JOHN T |
| 8886 | ABBAS, AWAZ J |

## LOS COCHES RD 2014 (Cont'd)

8894 CAMPBELL, ROBERT R
8902 MUMMERT, RICHARD W
RW MUMMERT CONSTRUCTION
8910 ESKEW, MARK A
8918 BRADLEY, NEIL E
9011 FITCH CONTRACTING
FITCH, WILLIAM D
9184 DUNCAN, LEONARD C
9205 WALKENHORST, WILLIAM J
9208 OCCUPANT UNKNOWN,
9211 GARTNER, THOMAS
9218 MYLERBERG, DUANE W
9222 VACHON, DONALD L
9227 VELAZQUEZ, AUGUSTO
9228 OZBORN, PATRICK A
9235 VILLAVICENCIO, CAESAR O
9236 ALLISON, CLAIR E
9243 MOORE-ROBISON, LINDA M
9244 OCCUPANT UNKNOWN,
9247 GARCIA, ANTHONY M
9254 BURCIAGA, EFREN P
9255 LEGRAND, JOE L
9263 ANDERSON, JONATHAN M
9264 POE, ROBIN
9269 WHITE, RICHARD A
9270 SANCHEZ, JANET S
9272 PERKINS, ROBERT
9278 HASSE, JEFF
LOCKWOOD, EDWARD H
PHILLIPS, ANDREA
9280 MALONE, GREG B
9308 LEWIS, JOHN M
9310 HILLIKER, FRANK I
9312 ANDREWS, RON T
9320 OCCUPANT UNKNOWN,
9358 COBLE, RYAN
9369 FRATTURA, FRANCIS A
9372 BANKS, JAMES T
9378 COX, KEVIN N
9380 DARBY, RODERICK G
9382 DARBY, BLANE K
9383 HALL, LARRY M
9386 MARTIN, CHARLENE R
9388 BADGER, MICHAEL E
9407 MAGANA, BETTY L
9415 RIDEOUT, RONALD E
9421 OCCUPANT UNKNOWN,
9423 KEEBLER, PRESTON L
9427 BURCHETTE, PAT A
9428 BENKOSKY, ORVAL E

## LOS COCHES RD 2014 (Cont'd)

9432 OKUNIDWICZ, KENNETH W
9433 MCGRATH, WALTER J
9435 TELFORD, HARRIETT A
9445 ZARZOSA, JONATHAN E
9446 DUNN, KRISTEN A
9455 WESLEYAN CHURCH OF LAKESIDE
9456 BULLOCK, NATALIE E
9476 MUGLESTON, WAYNE
9486 QUALSET, BRUCE A
9494 CAMPBELL, ROBERT P
9510 FLORES, GEORGE R
9521 AMERMAN, BEVERLY L
9522 REXSTREW, ERIC F
TRIM, RANDY
9529 OCCUPANT UNKNOWN,
9532 BROWN, MARILYN
9533 GETZ, MICHAEL J
9537 MESEROLE, DOUGLAS C
9544 BROWN, DOUG J
9545 WEITL, FRANK E
9550 OSTI, SOLEDAD D
9572 FLEGAL, HAROLD L
9573 CHURCH OF THE NAZARENE
9580 ROOS, ERIC C
9603 GARCIA, DANIEL E
9604 SCHUTT, STEVEN D
9607 FLAVELL, JASON
9608 SCOTT, DOUGLAS P
9613 LIEDIKE, DAVID R
9615 OCCUPANT UNKNOWN,
9617 YAVOROSKY, JOHN A
9619 LEGGITT, JEFFREY D
9620 DEAL, TRUDY
9621 ANDERSON, BRENT
9623 OCCUPANT UNKNOWN,
RALL, BETHANY
9625 FLYNN, DAVID J
9627 FAHL, CHARLES M
OCCUPANT UNKNOWN,
9628 MEDLEY, CRAIG R
9629 BAKER, JOHN J
9630 JOHNSTON, DENNIS A
9631 SMITH, SANFIELD B
9633 WINKLER, MARC A
9635 SISSON, CHERYL A
9637 WARFORD, TUCKER
WARFORDS RV
9638 PAYTON, JAMES D
9639 PARIS, TITUS D
9642 STEVENS, REGINALD

## LOS COCHES RD 2014 (Cont'd)

| | |
| --- | --- |
| 9646 | DEWITT, FREDERICK C |
| 9659 | ELECTRONIC HEALTH CLAIMS MGMT |
| | GRUHOT, THOMAS W |
| 9666 | ZOLL, DAVID R |
| 9675 | BOSTON, DANNIE E |
| 9688 | BRISENO, CESAR |
| | DOWLING, DAVID |
| | GANWELAS, JOHNNY A |
| | MEDINA, MIGUEL |
| | PADILLA, RAYMOND M |
| | PORTILLO, RILDO A |
| | VALDIVIA, LUIS A |
| | VEGA, MARINA |
| 9716 | SUN POOL & SPA SUPPLY |
| | VINE LIQUOR |
| 9719 | HOMESTEAD TREE SERVICE INC |
| 9727 | HAL ROKOWSKI INSURANCE AGENCY |
| 9748 | ADT SECURITY SERVICES |
| | BOW N ARROW SHOP |
| | CHILDRENS CHOICE |
| | CLIP N DALES |
| | PERRY & PAPENHAUSEN INC |
| 9764 | LAKESIDE RADIATOR & AUTO REPAIR |
| 9776 | OCCUPANT UNKNOWN, |
| 9786 | LAKESIDE PARAMOUNT LOCKS |
| | LAKESIDES PAINT & BODYSHOP |

| Target Street | Cross Street | Source |
|---|---|---|
| ✓ | - | EDR Digital Archive |

# WOODSIDE AVE 2014

| | |
|---|---|
| 11633 | ELKS BPO THE BENEVOLENT & PROTECTIV |
| 11655 | KRC ROCK |
| 11665 | CARLIN, KENNENTH |
| | CONNELLY, NEIL D |
| | CORNETT, REGGIE |
| | DESELLE, ABIGAIL |
| | HORNER, KATRINA R |
| | LOPEZ, ROBERTO |
| | MACBETH, BONNIE |
| | MCFALL, LAURIE |
| | MCFALL, RON |
| | MURRAY, MICHAEL L |
| | NEW, JAMIE |
| | SULLIVAN, RICHARD |
| | WILLIAMS, SIMONE |
| 11743 | OCCUPANT UNKNOWN, |
| 11747 | OCCUPANT UNKNOWN, |
| 11749 | OCCUPANT UNKNOWN, |
| 11833 | LAKESIDE SCHOOL DISTRICT |
| 11903 | GARY OHI |
| 11919 | ANGLERS MARINE |
| 11925 | LAKESIDE EQUIPMENT SALES & RENTAL IN |
| 11937 | AMERICAN FIRE COATINGS INC |
| | BEECO WOODWORKS |
| | CONCRETE CODING SPECIALIST |
| | RTI |
| | SDS BAR & RESTAURANT FIXTURES |
| 11962 | FRIENDSHIP MANOR LAKESIDE |
| 11974 | REGIONAL REALTY & INVESTMENTS |
| 11976 | HIGH PERFORMANCE MACHINES & METALS |
| 11978 | AUTOMOTIVE PROMOTIONAL PRODUCTS |
| 11980 | ADAMO CONSTRUCTION |
| 11982 | JT DIESEL TRUCK SERVICE |
| 11984 | OTS ENGINEERING |
| | THOMAS, SHELLY L |
| 11986 | BVM INC |
| | HOLLY FERRANTE INSURANCE |
| 12000 | CORTEZ, DANIEL |
| 12001 | ABBISS, MARTIN F |
| | ABEL, ROXANNE M |
| | ALEXANDER, JOSH |
| | ALVARADO, SARAH C |
| | AMERO, MICHAEL L |
| | ANTONUCCI, DARCI |
| | APIDA, MICHELLE L |
| | ARBALLO, JOHN C |
| | ARONSON, TAMMY L |
| | BACA, MARTA K |
| | BAKER, RUTHIE |
| | BALES, TIMOTHY |

| Target Street | Cross Street | Source |
|---|---|---|
| ✓ | - | EDR Digital Archive |

## WOODSIDE AVE 2014 (Cont'd)

12001 BATY, TAMARA
BERARDSEDLICKAS, MICHELLE
BEYER, TIMN V
BOHNSTEHN, DARLENE
BOYCE, ASHLEE L
BROWN, TIM A
BRYAN, BART
BUSBY, JENNA
BUSH, RICHARD K
CALVERT, ROBERT F
CAMPBELL, DIANE L
CARVER, JEFF L
CASTRO, CHARLES E
CATES, EMMA S
CELESTE, CHRISTOPHER
CHAPMAN, PATTI
CLARK, KENNETH
CLARK, LARRY R
COCHRAN, TOM S
COLLINS, NANCY E
COMBS, LEMAN
CONDREAY, EDWARD E
CONTRERAS, ADRIANA
COOLONG, ERIC S
CORDOVA, JOHN E
COSTELLO, KAREN
DAFFER, DAVID W
DARE, JIM J
DAWSON, ROBIN
DOMBROSE, MARK
DOOLEY, AMBER
ELDER, CHARLES
ENRIQUEZ, RODRIGO
FENTON, JACOB
FISHMAN, DIANNA
FLORES, JOSE F
FLORES, RAMON P
FOLEY, TROY E
FORD, DAVID
GLENSKY, BRANDY M
GOGUE, JOHNNY Q
GONZALES, LORENZO
GORDON, GERRY L
GOULET, JOHN
GRAMSE, NATALIE N
HARRIS, JOHN G
HELMS, JOSHUA
HENSLEE, RICHARD O
HICKS, JERRY
HIGGINS, DAWSON

## WOODSIDE AVE 2014 (Cont'd)

12001 HODGE, STACIE A
HODGSON, ROBERT L
HOGAN, DARYN M
HOOVER, LORIANNE
HOPKINS, JOSEPH A
JRSEO MARKETING LLC
KADINGER, JOSEPH M
KALISZ, BRANDON
KEATING, PATRICK M
KENNEDY, JON H
KING, JAMIE C
KOLODINSKI, DAVID W
KRUTZ, JUSTIN
KUHN, JACLYN M
MARQUEZ, JORGE
MARR, ARLISTINA M
MARTIN, CHANNON
MCREYNOLDS, LEONARD W
MIDELTON, MICHAEL G
MILANO, ANTHONY M
MILLER, LANCE C
MIONI, NICOLE L
MURRAY, ANTHONY B
NAILON, ISAIAH
NELSON, DANIELLE
NEY, ADAM
NOWKA, RONALD E
ODELL, RUBY O
PATRICK, KARIN
PECHTEL, MICHAEL J
PEEL, STEFANIE J
PEREZ, DAVID
PEREZ, YRALINOSKA
PETTIT, EDWARD L
PHIPPS, VICTOR
PLANTE, MELISSA G
QUAVE, WILLIAM R
RAMIREZ, LETICIA Y
RAMIREZ, STEVEN H
RIOS, MELDDY A
ROBINSON, JANETTE
ROGERS, WILLIAM A
ROWE, DAVID E
SANCHEZ, CRISTINA
SANTISTEVAN, THOMAS
SCHMIDTKE, STEVE
SCHWEIGHAUSER, ANDREW
SEDLICKAS, BERARD F
SELBY, ANDREA
SELTZER, AARON

## WOODSIDE AVE 2014 (Cont'd)

| | |
| --- | --- |
| 12001 | SENKO, WAYNE A |
| | SLIDER, SHARON A |
| | SMTIH, MELISSA |
| | SNYDER, LUCINDA R |
| | STONEMAN, RONDA |
| | STREEPER, COREY |
| | TERAN, BREANNA J |
| | THRASH, LEILANI |
| | TOLSON, THOMAS R |
| | TORIO, SHANNON C |
| | TORRES, CHRIS |
| | TREFZGER, SARAH J |
| | URBAN, HEDY |
| | VANIWAARDEN, SAMUEL E |
| | VELAZCO, MARCUS M |
| | WADDELL, CATHY A |
| | WARREN, DILLON T |
| | WARREN, TIMMY B |
| | WATERMAN, ROBERT J |
| | WIEHER, DON L |
| | WING, JOHN M |
| | WITTEN, CHAY |
| | WRAY, DAWN |
| | ZAPF, MARY R |
| 12024 | TRAILERS PLUS LAKESIDE |
| 12030 | BARON, ANN M |
| | CONKLIN, WILMA E |
| | FLORES, CARLOS |
| | GARCIAS TIRE SHOP |
| | GASKIN, BILL K |
| | GAY, STEVEN L |
| | GRAY BUCKNER MOBILE LODGE |
| | HARRISON, SPARK |
| | JUAREZ, TONA |
| | MEDINA, ELIZABETH |
| | OWENS, VICKIE L |
| | RAY, JULIE V |
| | SABESKY, GRANT A |
| | SLOAN, MONA |
| | SMITH, HOLLIE |
| | TORRES, MA |
| | TURLEY, CHRISTINA A |
| | WAGNER, RUTH M |
| | WILLITS, SCOTT A |
| 12038 | CALIFORNIA PLUMBING |
| | EASY OPEN DOOR CO |
| | EASY OPEN DOOR CO INC |
| | GONZALEZ RESTORATION |
| | RICHWOOD CUSTOM DESIGN |
| 12061 | KFC |

| Target Street | Cross Street | Source |
|---|---|---|
| ✓ | - | EDR Digital Archive |

## WOODSIDE AVE 2014 (Cont'd)

12061 KFC LAKESIDE
12062 UNDERWOOD ENTERPRISES
12064 EFILORP CONSTRUCTION INC
HIGHER GROUND LANDSCAPE
JAMES FREAD STATE FARM INSURANCE A
RANDY WERNER STATE FARM INSURANCE
SD PSYCHOLOGICAL SERVICES
12086 CHRISTIAN BROTHERS FLOORCOVERING INC
12087 IN N GO
12090 SOUTHERN CAL TELECOM
12092 BETTYS INSURANCE AGENCY
12106 LAKESIDE VALERO
12108 LAKESIDE CLEANERS
12109 ADVANCE AMERICA CASH ADVANCE
12110 WOODSIDE DENTAL
12113 ANGELICAS PET GROOMING
12117 FASHION NAILS
12124 RICARDOS SMOG
12126 A FLOWER HUTT
12127 SUPER DOLLAR STORE
12136 ARBYS
12147 SAN DIEGO EASY CREDIT LLC
12149 WOODSIDE ANIMAL HOSPITAL
12150 HARVEST CHRISTIAN FELLOWSHIP
12154 CURRY, GINA
12155 JACK IN THE BOX
12160 CANYON STEEL CO INC
12169 BROTHERS SMOKE SHOP
COUNTRY DONUTS
DISH NETWORK
LA PALAPA MEXICAN RESTAURANT & COCKT
MEDEL, GERALD
12202 SECURED SELF STORAGE
12211 STAN & JANIS BRYAN HORSESHOEING SU
12212 LAKESIDE CAFE
12214 SCIARRINO MARBLE
12215 MISTER LIQUOR NO 3
12222 ALLIES GIFTS & SHIPPING
BRUGMA, MIKE G
BURRY, MARK L
GASPAR, STEVEN J
GRIFFIN, STEPHANIE L
KUNITZ, JEFF
LOZANO, JESSIE
M & M CUSTOM FISHING RODS & REPAIR
MCCOY, DANIEL F
MCDONALD, SPRING
RIVERA, ADRIANA
TITLE LOANS
12223 BRADLEY, HAROLD G

| Target Street | Cross Street | Source |
|---|---|---|
| ✓ | - | EDR Digital Archive |

## WOODSIDE AVE 2014 (Cont'd)

| | |
|---|---|
| 12225 | COOLING STORE THE |
| | HERLICKMAN, SCOTT |
| 12227 | SYLVIA HAIR CUTTING SHOP |
| 12235 | PURE SMOKE SHOP |
| 12241 | SAUSAGE & MORE |
| 12244 | COUNTY MOTOR PARTSNAPA |
| | NAPA AUTO PARTS |
| 12249 | INKERS TATTOO COMPANY |
| 12250 | SOMBRERO MEXICAN FOOD |
| 12255 | LAKESIDE BAIT & TACKLE |
| 12260 | DAIRY QUEEN |
| 12265 | TACO BELL |
| 12335 | LAKESIDE SCHOOL DISTRICT |
| 12336 | PIZZA HUT |
| | PIZZA HUT WINGSTREET |
| 12346 | CRICKET WIRELESS |
| | CRYSTAL LAKESIDE VILLAGE CENTER |
| | DEBS HAIR BY DESIGN |
| | DISH NETWORK |
| | LAKESIDE TAN |
| | MERRYS SUBS |
| | MOBILE WIRE INC |
| | SOMBRERO MEXICAN FOOD |
| | TIMES MARKET |
| | VAPOR MEISTER |
| | VAPOR MIESTER |
| | VEGAS NAILS |
| 12401 | ROBERTOS TACO SHOP |
| 12402 | SMOG CHECK STATIONS |
| 12403 | TM BEAUTY SUPPLY |
| 12405 | LITTLE CAESARS |
| | LITTLE CAESARS PIZZA |
| 12407 | HAIR & NAILS 2000 |
| 12413 | HILWA INVESTMENTS |
| 12421 | AUTOZONE |
| 12440 | MARIOS ITALIAN RESTAURANT |
| 12443 | FAITH MOUNTAIN PENTECOSTAL CHURCH |
| 12461 | LAKESIDE MUFFLER & WELDING |
| 12464 | ALL ABOUT KIDS PRESCHOOL |
| | SUNNY DAYS CHILDREN CENTER |
| 12473 | RUTH BEAUTY SALON & BARBER SHOP |
| 12515 | DUNLEVY, PATRICK V |
| | GIORDANO, FANCHON A |
| | KIRSCHNER, KYLE |
| | SANDERS, BRIAN L |
| | UNITED STATES GOVERNMENT |
| 12550 | JTB CONSTRUCTION |

| Target Street | Cross Street | Source |
|---|---|---|
| - | ✓ | EDR Digital Archive |

## CHANNEL RD 2010

| | |
|---|---|
| 9706 | WILLIAMS, MARCELLA M |
| 9712 | FORCHETTE, FRED |
| 9718 | ADKINS, JANE |
| | BAILEY, DAVID |
| | BARKOVICS, ELIZABETH |
| | BERNABEI, JOSEPH |
| | BRIGHAM, JENNIFER |
| | BURROUGHS, ROBERT A |
| | BUSBY, BARBARA |
| | DICKEY, JOHN |
| | DUBBS, SUSAN A |
| | ELLIS, MICHAEL B |
| | ENCISO, LUIS H |
| | FERRANTE, RALPH |
| | HANEY, THERESE |
| | HEKTOR, JAMES L |
| | HOWE, HOLLY M |
| | HYDE, BILLIEJO J |
| | LEE, RHONDA |
| | MATTHIES, PHYLLIS |
| | MCKENZIE, ALAN |
| | OSBURN, THOMAS E |
| | PATHMANN, MICHAEL |
| | PATTERSON, LAURA L |
| | RITCHIE, DESSERE |
| | RUDOLPH, PATRICK T |
| | WHITNEY, DEBRA S |
| | WILLIAMS, JOANNA |
| | WINDMILL TERRACE APARTMENTS |
| | WOLFE, MIKE L |
| | YOUNG, ZACHARY |
| 9725 | AMELL, JOSEPH |
| | BEACH, WAYNE W |
| | BEAVERS, VALERIE L |
| | BIRCHFIELD, LOIS M |
| | BOWEN, CRYSTAL A |
| | BROWN, C F |
| | CLARK, TERESA |
| | ERWIN, KEN H |
| | FREDERICK, OLIVIA |
| | GEARON, MARLENE L |
| | GWINN, RENEE |
| | HERNANDEZ, MIGUEL A |
| | HOOD, CHERYL |
| | JOHANSEN, FAITH |
| | JUDICKIS, RANDY P |
| | MAST, MICHAEL |
| | PATTY, HEIDI |
| | PERSUN, RICK N |
| | RAPACH, ALEX |

| Target Street | Cross Street | Source |
|---|---|---|
| - | ✓ | EDR Digital Archive |

## CHANNEL RD 2010 (Cont'd)

| | |
|---|---|
| 9725 | RIVERA, MICHAEL |
| | SANDERS, GENELL |
| | SCOTT, CORTNEY L |
| | SHEMAMI, VAL |
| | THORMAN, TROY D |
| | VONFUMMETTI, GARY C |
| | WALTON, MELBA L |
| | WILKINS, JENNIFER A |
| 9727 | BANDERAS, JESUS |
| | BERGMAN, ELGIE R |
| | BOLES, ASHLEY |
| | BYARD, BECKY |
| | CALDEMEYER, DARYL E |
| | CASTLE, BREONA |
| | CAVALLARO, CARMINE |
| | CUEVAS, FRANCISCA |
| | GEORGE, DANIEL L |
| | GUARDADO, SAUL |
| | JULIAN ESTATES APARTMENT ASSOC |
| | KLAHN, LISA L |
| | KRESSIN, SHARRI L |
| | LORDSON, TODD A |
| | LUHRING, CARL |
| | MARTINEZ, NICOLE |
| | MATTMILLER, KRYSTLE |
| | SALMANI, BEHZAD |
| | SMITH, JENNIFER |
| | TAYLOR, ANGELA |
| 9729 | ALI, MOHAMMAD D |
| | ARABE, EMILIO B |
| | BAKER, JUSTIN S |
| | BASHAM, TRAVIS |
| | BENNETT, SHELLY R |
| | CLINE, KATHLEEN |
| | COLLINS, PHAEDRA |
| | CONROY, SHAWNA |
| | COOK, EDNA M |
| | DARBY, CONNIE J |
| | DELONG, LORRAINE K |
| | DIESEL, NELL F |
| | DORIS, EVELYN E |
| | FLEMM, ROBYN H |
| | FRANKE, JENNIFER |
| | GONZALEZ, RICK |
| | HERNANDEZ, ANA |
| | HIMES, JOHN |
| | HISHMEH, MARWAN M |
| | JONES, WILLIAM |
| | KOLASINSKI, RICHARD |
| | LEWIS, SHERI A |

## CHANNEL RD 2010 (Cont'd)

| | |
| --- | --- |
| 9729 | MEEHAN, TERRANCE J |
| | MOREFIELD, LESLEY |
| | MOWERS, ANNA M |
| | PARKS, DEDETRON K |
| | RIVERS, TONI |
| | SCHMIDT, SARAH K |
| | STEWART, DONALD J |
| | WHINERY, ROBERT L |
| | WILKINS, DEBRA |
| | YEATTS, J |
| 9818 | DI, BERNARDO |
| 9836 | LAKESIDE DISCOUNT MARKET |
| 9838 | YOUTH VENTURE |
| 9840 | YOGURT BARN |
| 9842 | VINCI STONE INC |
| 9908 | LAKESIDE COMMUNITY PRESBY |
| | LAKESIDE PRESBYTERIAN PRSCHL |
| 9923 | KEYSTONEINLAND INC |
| 9927 | ARNOLD CUTLER INC |
| 9929 | CLOYD JAMES A DDS |
| 9931 | LAKESIDE CHRISTIAN HELPS CTR |
| 9933 | CUBE AIRE |
| | ICE CUBES ETC |
| 10004 | SANCHEZ, DARLENE |
| 10124 | BARNMASTER INC |
| | SAN DIEGO BARNS & BUILDING INC |
| 10125 | A M ORTEGA CONSTRUCTION INC |
| | BREWER CRANE & RIGGING |
| | TRENCHES R US |
| 10149 | EMPIRE ELECTRIC |
| | RANBAR PLUMBING CONSTR INC |
| | WINDOW TECH |
| 10168 | MARCO CRANE & RIGGING CO |
| | MARDIAN EQUIPMENT |
| 10215 | GRAPE SALES |
| 10303 | ANDERSON DRILLING |
| | ANDERSON MANUFACTURING |
| 10322 | HANSON AGGREGATES |
| 10325 | GRAVEL N GRIT INC |
| 10329 | BILL SIGNS TRUCKING INC |
| | CHASSIS & POWER INNOVATIONS |

| Target Street | Cross Street | Source |
|---|---|---|
| - | ✓ | EDR Digital Archive |

# LOS COCHES RD 2010

8625 7ELEVEN
8670 DIRAFFAELE, CARLO F
8710 CHRISTENSEN, MICHAEL E
8712 PETERSEN, CATHERINE
PETESON, CATHERINE
TRZOS, DAVID J
8717 HERNANDEZ, GERMAN E
8718 OCCUPANT UNKNOWN,
8719 THRESHOLDS
8721 AMES, FRANK
8733 BARBER, JOSEPH J
8747 WILLMAN, EVERETT L
8748 OCCUPANT UNKNOWN,
8756 LAHMANN, EARL T
8766 WARD, TODD A
8802 PHIPPS, NANCI D
8809 OCCUPANT UNKNOWN,
8814 JOHNSON, EDWARD R
8819 WEEDEN, RACHAEL
8821 REYNOLDS, JESSICA
8823 CLIFTON, RYAN
8824 KELTESCH, JODI K
8825 REEVES, O
8829 ROHRER, MARK D
8832 PEAT, KATIE
8843 HOUSTON, STEVEN B
8844 OCCUPANT UNKNOWN,
8845 ALKHAFAJI, RIYAD
8847 OCCUPANT UNKNOWN,
8851 BROWN, SUSAN A
8853 ULSHOEFFER, JOHN J
8854 DYRESER, ERIK A
8855 OCCUPANT UNKNOWN,
8857 ROGITZ, JOHN L
8859 SCHUSTER, NANCY
SZUMILAS, JUANA
8861 DURBIN, DALE H
HAMILTON, TROY A
OCCUPANT UNKNOWN,
8862 NICKS, LEWIS J
8863 BLANTON, CHARLES E
8865 BLIZZARD, STEVEN M
8867 LAVACH, MICHAEL T
8869 SEGNI, HOLLY J
8870 MINKEL, KEVIN J
8878 WELLNITZ, JOHN T
8886 ABBAS, BILAL A
8894 CAMPBELL, ROBERT R
8902 MUMMERT, RICHARD W
8910 LARSEN, JAMES

## LOS COCHES RD 2010 (Cont'd)

8918 BRADLEY, NEIL E
9009 FITCH, W D
9011 FITCH CONTRACTING CO
FITCH, WILLIAM D
9176 WEAVER, MARIE
9184 DUNCAN, DANNY R
9205 KUENSTLER, TIMOTHY M
9208 DURBROW, STEVEN S
9211 GOSSARD, SOPHIA A
9218 MYLERBERG, DUANE W
9222 NEW IMAGES CONSTRUCTION
VACHON, DONALD L
9227 COMBS, MORGAN D
9235 MALONE, MARTY J
9236 ALLISON, CLAIR E
9243 MOORE, SCOTT
9244 DUNN, BRENDAN T
9247 CRAWFORD-GARCIA, BRENDA R
9254 BURCIAGA, EFREN P
9255 LEGRAND, JOE L
9263 MILLARD, RONALD E
9264 SCOTT, SIDNEY J
9267 JORDAN, ALAN
9268 OCHOA, JOSE J
9269 WHITE, RICHARD S
9270 SANCHEZ, JANET
9272 MCCLAIN, DOROTHY B
9278 HASSE, JEFF
9280 WRIGHT, KAYLA
9308 LEWIS, JOHN M
9310 HILLIKER, FRANK
9312 ANDREWS, RON T
9314 COSTA, DANIEL B
9320 BROWN, ROBERT N
9358 COBLE, CLAIRE E
9369 BOGGS, TROY L
9372 BANKS, WILLIAM H
BILLS GOING TOWING INC
9378 WHITEHEAD, JOYCE M
9380 DARBY, RODERICK G
9382 DARBY, BLANE K
9383 DEAN, WALTER E
9386 ARMITAGE, ARTHUR A
9388 BADGER, MICHAEL E
9389 OCCUPANT UNKNOWN,
9415 RIDEOUT, RONALD W
9421 MARTINEZ, JEFFREY M
9423 KEEBLER, LISA M
9427 MARRIOTT, MICHAEL
9428 BENKOSKY, ORVAL E

## LOS COCHES RD 2010 (Cont'd)

| | |
| --- | --- |
| 9432 | OKUNIEWICZ, VIRGINIA A |
| 9433 | MCGRATH, WALTER J |
| 9435 | TELFORD, HARRIETT A |
| 9445 | ZARZOSA, JONATHAN E |
| 9446 | CURO, BOBBY C |
| 9455 | WESLEYAN CHURCH OF LAKESIDE |
| 9456 | BULLOCK, DOUG S |
| 9476 | MUGLESTON, STANLEY W |
| 9486 | ROBSON, HARLAN |
| 9494 | CAMPBELL, ROBERT P |
| 9510 | FLORES, SERAFIN S |
| 9521 | MARGOLIS, JOEL B |
| 9522 | LITTLE, DESIRAE |
| | ROCCA, GENE |
| 9529 | JOHNSON, GORDON C |
| 9533 | GETZ, MICHAEL J |
| 9537 | MESEROLE, DIANN L |
| 9543 | HAYDEN, MICHAEL |
| 9544 | BROWN, DOUG J |
| 9545 | WEITL, FRANK E |
| 9550 | OSTI, VICTOR J |
| 9560 | HANCOCK, MICHAEL D |
| 9572 | FLEGAL, JOE D |
| 9573 | LAKESIDE COMMUNITY CHURCH |
| 9580 | ROOS, ERIC C |
| 9603 | GARCIA, DANIEL E |
| 9604 | STANGE, PATRICIA M |
| 9607 | FLAVELL, NICOLE |
| 9608 | SCOTT, DOUGLAS P |
| 9613 | LIEDIKE, DAVID R |
| 9615 | SHUPE, BUDDY L |
| 9617 | YAVOROSKY, JOHN A |
| 9619 | LEGGITT, JEFFREY D |
| 9620 | GAWORCZYK-HANKUS, ANETA |
| 9621 | LEWIS, DANELLE R |
| 9623 | FERGUSON, RAECHEL |
| | PERUCCI, MICHELE L |
| 9625 | FLYNN, DAVID J |
| 9627 | FAHL, CHARLES M |
| | FOX, DAVID W |
| | OCCUPANT UNKNOWN, |
| 9628 | MEDLEY, CRAIG R |
| 9629 | BAKER, JOHN J |
| 9631 | SMITH, SANFIELD B |
| 9633 | HALE, BRIAN K |
| 9635 | MARTINEZ, JAVIER M |
| 9637 | WARFORD, ROBERT G |
| | WARFORDS MOBILE RV SVC |
| 9638 | PAYTON, JAMES D |
| 9639 | ELSON, MYRON P |

| Target Street | Cross Street | Source |
|---|---|---|
| - | ✓ | EDR Digital Archive |

## LOS COCHES RD 2010 (Cont'd)

| | |
|---|---|
| 9642 | STEVENS, REGINALD |
| 9646 | COLE, MICHELLE B |
| 9655 | MURPHY, RITA |
| 9659 | ELECTRONIC HEALTH CLAIMS MGMT |
| | GRUHOT, THOMAS W |
| 9666 | ANGCAO, IRISH |
| | HANHAN, MONA L |
| | SIMON, WALTER T |
| 9675 | BOSTON, DANNIE E |
| 9688 | AMPARO, RUBI |
| | DOWLING, DAVID |
| | ESPINOZA, ISRAEL |
| | GANWELAS, JOHNNY |
| | GONZALEZ, JOEL |
| | MEDINA, ASHLEY N |
| | MENDEZ, PEDRO |
| | NISSEN, DOUGLAS L |
| | PEREZ, RIZETH |
| | PORTILLO, RILDO A |
| | VEGA, MARINA |
| 9716 | A FLOWER HUTT |
| | AIRSOFT DEPOT |
| | RAZOOKY BROTHERS |
| | SANDYS CLEANERS |
| 9719 | HOMESTEAD TREE SVC INC |
| | ROBERT WALTON CONSLT ARBORIST |
| 9739 | LAKESIDE GRADING |
| 9748 | ACADEMY BACKFLOW SVC |
| | BOW N ARROW SHOP |
| | CLIP N DALES |
| | HAYES CONSULTING GROUP |
| | M & M CUSTOM FISHING RODS |
| | PERRY & PAPENHAUSEN INC |
| 9764 | LAKESIDE RADIATOR & AUTO RPR |
| 9776 | OCCUPANT UNKNOWN, |
| 9786 | A & S COLLISION REPAIR |

| Target Street | Cross Street | Source |
|---|---|---|
| ✓ | - | EDR Digital Archive |

# WOODSIDE AVE 2010

| | |
|---|---|
| 11633 | ELKS LODGE |
| 11655 | KRC ROCK |
| 11665 | BRANCH, MALISSA |
| | BUSSELL, DESTINY |
| | CARDIS, JAMES |
| | CHARRETTE, CASSANDRA |
| | COLEMAN, WONDA |
| | CONNELLY, MEGAN L |
| | CORCORAN, JAMIE |
| | DESELLE, ABIGAIL |
| | FOLEY, TIMOTHY |
| | HAZLETT, ANDREA |
| | JOHNSON, BRETT E |
| | KIRKLAND, JUNIOR |
| | MOON, LARRY |
| | SANCHEZ, LUIS A |
| | SCRIBNER, JEFF |
| 11743 | WILSON, JERRIMY W |
| 11747 | OCCUPANT UNKNOWN, |
| 11749 | OCCUPANT UNKNOWN, |
| 11833 | LAKESIDE MIDDLE SCHOOL |
| 11903 | ACTION CYLINDER HEADS |
| 11919 | EASTONS AUTOBODY & COLLISION |
| 11925 | LAKESIDE EQUIPMENT SALES INC |
| 11937 | AMERICAN FIRE COATING INC |
| | BEECO WOODWORKS |
| | DAVID ELSPERMAN COUNTER TOPS |
| | PRECISION POWERTRAIN PRODUCTS |
| | RESOURCE SUPPLY INC |
| | ROLLER BOY MENSWEAR |
| | RTI |
| | SAUNDERS MAGNETIC CO |
| | SDS BAR & RESTAURANT |
| 11962 | FRIENDSHIP MANOR LAKESIDE |
| 11974 | REGIONAL REALTY & INVESTMENTS |
| | VINYL SIGN CO |
| 11976 | HI PERFORMANCE MACHINESMETALS |
| 11978 | PROMOTIONAL PRODUCTS |
| 11980 | ADAMO CONSTRUCTION |
| | MAGPROTECT |
| | SMITH, O |
| | TOWN & RANCH PROPERTY MGMT |
| | TOWN & RANCH REALTY |
| 11982 | AAE |
| | CIRSCENTI CONSTRACTING CORP |
| | MENDEOLA INTERNATIONAL MOTOR |
| | SAN DIEGO SUPERCHARGERS |
| 11984 | OTS ENGINEERING |
| | VICTORY AUTO SVC |
| 11986 | BLOSSOM VALLEY REALTY |

| Target Street | Cross Street | Source |
|---|---|---|
| ✓ | - | EDR Digital Archive |

## WOODSIDE AVE 2010 (Cont'd)

| | |
|---|---|
| 11986 | BVM MORTGAGE & REALTY |
| | TO FIX IT |
| 11994 | GERVAIS, PATRICK S |
| 12001 | AGUILAR, VALERIE A |
| | ALLISON, SHAWNNA J |
| | AMERO, MICHAEL L |
| | ARMSTRONG, GREGORY P |
| | BECKWITH, CANDIS J |
| | BEEMAN, BARRY |
| | BEYER, TIMN V |
| | BILYOU, KATHLEEN |
| | BLACK, JONATHAN T |
| | BRASHER, MATTHEW J |
| | BROWN, TERESA A |
| | BRUFF, BRANDY |
| | BRYAN, BART |
| | BUSH, PATTI |
| | CALVERT, JUSTIN |
| | CAMPBELL, NOI D |
| | CASTRO, RHONDA J |
| | CLARK, KENNETH |
| | CLARK, LARRY D |
| | COFFEY, MICHAEL |
| | COOPER, AMBER |
| | COSTELLO, KAREN |
| | CUNNINGTON, APRIL |
| | CZAPIEWSKI, RANDALL |
| | DARE, STEVEN J |
| | DAVIS, RALPH F |
| | DEMELLO, KATHRYN |
| | DUNCAN, KIMBERLY J |
| | DUNCAN, LESTER R |
| | EASLEY, STACIE M |
| | ELDER, CHARLES |
| | ELLISON, NANCY R |
| | FALES, AMBER D |
| | FRANTZ, DALE A |
| | GARAY, SHARON O |
| | GARRIS, CORBY |
| | GEORGE, PETER S |
| | GIBSON, SETH L |
| | GONZALEZ, LORENZO L |
| | GORDON, ROBERT M |
| | GRAY, SEAN |
| | GRIFFIN, CHRISTINA M |
| | HAGLOF, JEFFREY J |
| | HEIDNER, ANGIE |
| | HEMINGWAY, KAREN M |
| | HODGSON, ROBERT L |
| | HOLGUIN, MARISELA |

| Target Street | Cross Street | Source |
|---|---|---|
| ✓ | - | EDR Digital Archive |

## WOODSIDE AVE 2010 (Cont'd)

12001 HOLLAND, TRAVIS W
IRVIN, DANIEL S
IRWIN, PEARL
JACKSON, JAMES
KADINGER, JOSEPH M
KILIAN, LEO J
KILPATRICK, ELIZABETH
KOLODINSKI, DAVID W
KOSTOS, KYM K
LAMOREE, MILENA
LEE, JESSICA A
MADRIGAL, JENNIFER A
MAGANA, FILIBERT
MCFALL, CELESTE
MCREYNOLDS, AIMEE
MILES, JOHN M
MORENO, MARIA
MORSE, SHERYAL
NEELEY, JANELLE
NORTON, RENEE
NOVOTNY, MICHELLE M
ODELL, RUBY L
PAGE, LOUISE M
PATRICK, BILLY J
PHILLIPS, JOSEPHINE
POLLETT, JENNIFER
PRICE, JAMES W
RATLIFF, SIDNEY C
REYES, ELIZABETH
RIVERA, NORBERTO
ROWE, ROSE
RUEGER, KAREN
RULE, THERESE
SALINAS, JOSE F
SCARRAH, MALCOLM A
SCHLUTER, KIM L
SCHMITTEN, KARL
SIGLER, EDWARD E
SLIDER, SHARON A
SNYDER, LUCINDA R
SOLIVAN, JEFFREY
SOTO, MARIA
STARNES, DANIEL
STEAVENSON, SARA
STONEMAN, RONDA
TAFT, BRIAN D
TARANTINO, CATERINA
TAYLOR, CHELSEA
THOMPSON, NANCY
TITTLE, SUMMER

## WOODSIDE AVE 2010 (Cont'd)

12001 TOLSON, LISA
TOON, CHRIS
TORRES, ELSPHET
TREFZGER, SARAH
VALLAS, RICHARD R
VOWLES, BRANDON
WARREN, TIMMY B
WELCH, STEVE
WHITE, JANINE
WILLIS, PAUL E
WING, JOHN M
WONG, JAMES
WOODSIDE APARTMENTS
12010 OCCUPANT UNKNOWN,
12024 CUDDEBACK TRAILER
CUDDEBACK TRUCKING
12030 ANGHONIS, JOAN
BENDER, CHRIS L
BIBLESTUDY, RANDEE
CONKLIN, WILMA E
GARCIAS TIRE SHOP
GRAY BUCKNER MOBILE LODGE
HINTON, JOANN
LEWIS, CHET
PONCE, ENRIQUE M
SHIPMAN, JAMES
THOGMARTIN, MICHAEL W
TURLEY, MICHAEL W
WILLITS, SCOTT
12038 AAA LESLIE & ASSOC
EASY OPEN DOOR CO INC
HYDRO FLOW RAINGUTTER SYSTEMS
KG CUSTOM CABINET
RESNER BUILDERS HARDWARE
RICHWOODCUSTOM VAN & RV
12047 POINT LOMA CREDIT UNION
12061 A&W ALLAMERICAN FOOD
KFC
12086 CHRISTIAN BROTHERS
12090 SOUTHERN CAL TELECOM INC
12092 BETTYS INSURANCE
CHRIS WEBSTER INSURANCE
FARMERS INSURANCE GROUP
12106 LAKESIDE VALERO
12108 P R CLEANERS
12109 ADVANCE AMERICA
WOODSIDE ARCO
12110 W D DENTAL
12113 ANGELICAS PET GROOMING
EL CAJON DRIVING SCHOOL

| Target Street | Cross Street | Source |
|---|---|---|
| ✓ | - | EDR Digital Archive |

## WOODSIDE AVE 2010 (Cont'd)

12114 A 1 SHOWER DOORS
12115 SONORAS
12117 FASHION NAILS
12124 RICARDIS SMOG
12127 D & D TRAILER SALES
SUPER ONE DOLLAR STORE
12128 LA CHULA MEXICAN FOODSEAFOOD
12136 ARBYS
12139 RAYS TRANSMISSION
12149 WOODSIDE ANIMAL HOSPITAL
12150 HARVEST CHRISTIAN FELLOWSHIP
12154 CURRY, GINA
12155 JACK IN THE BOX
12160 CANYON STEEL CO INC
FAITH LANDMARK MISSIONARY BAPT
WOODSIDE CAR WASH
12168 WATERING HOLE
12169 COUNTRY DONUTS
LA PALAPA MEXICAN RESTAURANT
NEIGHBORS PUB & GRUB
12202 SECURE SELF STORAGE
12211 BRYAN & BRYAN HORSESHOEING
12212 LAKESIDE CAFE
12214 HHS CONSTRUCTION INC
12215 MR LIQUOR
12222 ALLIES GIFTS & SHIPPING
BEASLEY, JENNIFER
BROWN, ROBERT H
BUCKLEY, JOHN J
BURRY, MARK L
MAY ENGINEERING & SURVEYING
NEIGHBORHOOD POSTAL CTR
PRESTIGIOUS DOOR & GATE
SCHWEER, DAVID
VIDEO COUNTRY
WALKER, RICKY R
WINTER, DONNA L
12223 HARDY, JAMES
TAVENNER, STEPHANIE
12225 HERLICKMAN, SCOTT
12227 JUDYS TAX SVC
OCCUPANT UNKNOWN,
SYLS HAIRCUTTING SHOP
12233 TROPICAL FISH ENCOUNTERS
12241 FIRCHOW, GUSTAF C
HAIR & NAIL 2000
KNIPP, GEORGE W
MC LEAN RAYMOND
12243 BELLAS PIZZERIA
12245 LAKESIDE ROUNDUP

## WOODSIDE AVE 2010 (Cont'd)

| | |
| --- | --- |
| 12249 | INKERS TATTOO CO |
| 12253 | WAYNES BARBERSHOP |
| 12255 | LAKESIDE BAIT & TACKLE |
| 12260 | DAIRY QUEEN |
| 12265 | TACO BELL |
| 12330 | ACCURATE ALIGNMENT & BRAKE CO |
| 12335 | LAKESIDE SCHOOL DISTRICT |
| 12336 | PIZZA HUT |
| 12340 | BLOCKBUSTER VIDEO |
| | CRICKET WIRELESS |
| 12346 | H&R BLOCK |
| | LAKESIDE TAN |
| | SOMBRERO MEXICAN FOOD |
| | SOURCE WIRELESS |
| | SUBMARINA LAKESIDE |
| | TIMES MARKET |
| | VEGAS NAILS |
| 12401 | ROBERTOS TACO SHOP |
| 12402 | SPIRIT AUTO CTR |
| 12403 | P R CLEANERS NUMBER 1 |
| 12405 | 24 HOUR EMERGENCY TOWING |
| | LITTLE CAESARS PIZZA |
| 12419 | VONS |
| 12421 | AUTOZONE |
| | OCCUPANT UNKNOWN, |
| 12440 | MARIOS ITALIAN RESTAURANT |
| 12443 | FAITH MOUNTAIN PENTECOSTAL CHR |
| 12450 | OCCUPANT UNKNOWN, |
| 12461 | LAKESIDE MUFFLER & WELDING INC |
| 12464 | SUNNY DAYS CHILDREN CTR |
| 12470 | SUNNY DAY PRESCHOOL |
| 12473 | A TRADING POST |
| | CUPS & CONES |
| | LAKESIDE CANDLE & SOAP CO |
| 12515 | US POST OFFICE |

| Target Street | Cross Street | Source |
|---|---|---|
| - | ✓ | EDR Digital Archive |

# CHANNEL RD 2005

9712 FORCHETTE, ALFRED
9718 ABREGO, ROBIN J
ARRINSTON, STEPHEN
CORDOVA, ARGIL L
DAENITZ, M
DIBOS PIZZA & DELI
DUBBS, SUSAN A
FERRANTE, RALPH
FRAPPART, TAMMY
GALINDO, ERNESTO
GERAK, RAQUEL
HEKTOR, JAMES L
HORTON, TANYA
HYDE, BILLIEJO J
KUBICA, JASON
LAGUARDIA, A
MALTBY, DONALD I
MAYES, SHAWN
PATTERSON, LAURA L
PEACH, MIKE
RAKESTRAW, MARY E
RHEUBY, WILLIAM L
RICHARDS, LEANE J
SCOTT, GEORGE J
STARK, JAMES J
STERN, ROGER
WINDMILL TERRACE APARTMENTS
9725 ACKERMAN, LAURA M
AKHUNDVADEH, SARDARGOL
ALLEN, CHRISTOPHER
ALTAMIRANO, S A
BAIRD, RICHARD L
BERGMAN, ELGIE R
BOYDEN, JOHN
BROWN, C F
BRUNK, SHAWNA
BURGESS, MELISSA M
CARTER, LINDSAY
CAVE, JOE
COBBLE, MATTHEW
COURTROUL, TERESA
FIELD, RACHEL
FRANCO, KRISTIE M
FRANTZ, CHRIS
GOODMAN, J
GRETTEN, JOSEPHINE L
HANSON, TODD E
HART, NICK
HODGES, NANCY J
IBARRA, GLORIA

| Target Street | Cross Street | Source |
|---|---|---|
| - | ✓ | EDR Digital Archive |

## CHANNEL RD 2005 (Cont'd)

| | |
|---|---|
| 9725 | JUAREZ, FRANCISCA |
| | LACKEY, CHRIS C |
| | LACKEY, MARTHA R |
| | LAMBERT, ANNE G |
| | LARKIN, KIMBERLEE D |
| | LITTLEFIELD, WILLIAM |
| | LOUDIN, LAURA |
| | LOWE, ADRIANNA P |
| | MAST, MICHAEL |
| | MATA, DEBORAH L |
| | MCGRAW, JAMIE |
| | MCWILLIAMS, JASYN J |
| | MORONES-MASON, OLIVIA |
| | NAKASHIMA, KATHAREN M |
| | PERKINS, BETHANY |
| | PERSUN, RICK |
| | REILLY, BRANDON M |
| | RICHMAN, ANTOINETTE |
| | SANDBACK, DAVEN W |
| | SCHOLD, DALE W |
| | SEAMONS, NICOLE |
| | SPARANO, JENNIFER |
| | SPARKS, JOAN E |
| | STEEVER, ATLEE M |
| | STICE, ROBIN R |
| | TONELLI, CHRIS |
| | VANCE, SHAWN |
| | WADLEY, JAMES |
| | WAY, DAVID |
| | WILEY, JASON A |
| | WILLIAMS, DAN E |
| | WILSON, KATHARINE P |
| 9727 | BEAVERS, VALERIE L |
| | BENNETT, SHELLY R |
| | BEVIS, CHAD |
| | BITING, RICHARD |
| | BOURASSA, BOBBY |
| | BUCK, STEVE |
| | CLASEN, ANTHONY |
| | COBBS, DON S |
| | COLLINS, MOLLY E |
| | COTTON, BRAD |
| | DANIELS, SALLY R |
| | DAUTEUIL, DAVID |
| | DAYNES, RICHARD W |
| | DIBERNARDO, DOMINIC |
| | FIGUEROA, ELEAZAR |
| | GEORGE, DANIEL L |
| | HALE, GERALD B |
| | HARDS, KAREN |

## CHANNEL RD 2005 (Cont'd)

| | |
| --- | --- |
| 9727 | JONES, MARK D |
| | JUDD, STEPHANIE |
| | LORDSON, TODD A |
| | MARKS, RICHARD |
| | MCCAULLEY, THOMAS L |
| | PECORARO, CAROL |
| | PETERSON, TAMARA J |
| | RIVERA, VICTOR J |
| | RODRIQUEZ, ANGELA K |
| | ROMINE, DAVID E |
| | RUGGLES, MINDY |
| | STEWART, WINDY |
| | TORALES, LUCINDA S |
| | VANHOOSE, BART |
| | VILLEGAS, SERGIO |
| | WALLER, KEVIN |
| | WHARTON, JOYCE M |
| 9729 | ALBERT, NICOLAS |
| | ANDERSON, ROBERT S |
| | ARROYO, FRANCINE A |
| | BAKER, JUSTIN S |
| | BARELA, MICHAEL D |
| | BASHAM, TRAVIS |
| | BENNETT, LYNN |
| | COOK, EDNA M |
| | COOMBS, CHAD |
| | CORNWELL, C C |
| | DEMELLO, KATHRYN |
| | DORIS, ROY J |
| | DOWNS, SHANNON M |
| | GEORGE, LARRY A |
| | GONZALES, PATRICK A |
| | HISHMEH, MARWAN M |
| | HOWE, HOLLY M |
| | HUG, DANIELLE S |
| | JOKERST, TRAVIS A |
| | LOUSSIA, MARK |
| | MACLEOD, M |
| | MCCRACKEN, TAMAR L |
| | MOWERS, ANNA M |
| | NIMROD, MIKE S |
| | RADER, KELLEE R |
| | REBER, DEREK A |
| | SCHLEGER, JODI A |
| | SCHMIDT, TYLER |
| | STEWART, DONALD J |
| | WARREN, DILLON T |
| | WHINERY, ROBERT L |
| | WILKINS, DEBRA |
| | YOUNG, TERRI |

| Target Street | Cross Street | Source |
|---|---|---|
| - | ✓ | EDR Digital Archive |

## CHANNEL RD 2005 (Cont'd)

| | |
|---|---|
| 9818 | DI, BERNARDO |
| 9836 | LAKESIDE MARKET |
| 9838 | YOUTH VENTURE |
| 9840 | YOUTH VENTURE |
| 9842 | DIVERSIFIED MOTORSPORT |
| | DIVERSIFIED PRODUCTS |
| 9902 | EMP INTERIORS INC |
| 9908 | LAKESIDE COMMUNITY PRESBYTERIAN CHUR |
| | LAKESIDE PRESBYTERIAN PRESCHOOL & CH |
| 9923 | INLAND REALTY SERVICES |
| | KEYSTONE MANAGEMENT CO |
| 9927 | CUTLER ARNOLD DDS |
| 9929 | CLOYD JAMES |
| 9931 | LAKESIDE CHRISTIAN HELPS CENTER |
| 9933 | ICE CUBES ETC |
| 10004 | OBANNON, DOROTHY F |
| 10125 | AM ORTEGA CONSTRUCTION INC |
| | BREWER CRANE & RIGGING LLC |
| 10149 | ABEL MILLS INC |
| | AMERICAN DOOR TRIM & SUPPLY INC |
| | EMPIRE ELECTRIC CORP |
| | INTENSE, INNOVATIONZ |
| | NVS KUSTUMZ |
| | PLUMBING UNLIMITED |
| | RANBAR PLUMBING |
| 10168 | MARCO CRANE & RIGGING CO |
| | MARDIAN EQUIPMENT |
| 10215 | GRAPE SALES |
| 10303 | BUCKMAN SPRINGS RANCH |
| 10322 | HANSON AGGREGATES |

| Target Street | Cross Street | Source |
|---|---|---|
| - | ✓ | EDR Digital Archive |

# LOS COCHES RD 2005

8625 SEVEN ELEVEN FOOD STORES
8670 DIRAFFAELE, CARLO F
8710 CHRISTENSEN, MICHAEL E
STEEL MASTERS
8712 TRZOS, MARILYN C
WCIS
WESTERN HOLDINGS
8717 HERNANDEZ, GERMAN E
8718 HELMS, WADE R
8719 KERNAN, BARBARA J
8721 AMES, WILLIAM F
8723 COMBS, LYLE E
THE LIL BLACK BAG
8725 DILORENZO, FRANK N
8727 CHAPMAN, PERRY L
8733 BARBER, JOSEPH J
8741 OCCUPANT UNKNOWN,
8748 STEWART, TONY E
8756 LAHMANN, EARL T
8766 WARD, TODD A
8802 PHIPPS, C
8809 OCCUPANT UNKNOWN,
8814 HEAVENS EARTHANGELS
JOHNSON, EDWARD R
8821 SAAKE, KAREN L
8823 CLIFTON, MARK A
8824 KELTESCH, ANDREW R
8825 REEVES, JOYCE R
8827 JASON NICHOLS HANDYMAN
NICHOLS, JASON R
8829 RICHARD DUARTE TRUCKING
ROHRER, MARK D
8832 OCCUPANT UNKNOWN,
8843 HOUSTON, STEVEN B
8845 ALKHAFAJI, RIYADH D
ARABIC YELLOW PAGES
BUSINESS GUIDE ARABIC YELLOW
BUSINESS GUIDE DIRECTOR
8847 OCCUPANT UNKNOWN,
8851 DAVIDSON, SHAWN D
8853 ULSHOEFFER, JOHN J
8854 DYRESEN, ERIK A
8855 MENDOZA, SAUL
8857 ROGITZ, JOHN L
8859 SZUMILAS, HENRY R
8861 DURBIN, DALE H
HUSTON, ROBERT W
8862 NICKS, LEWIS J
8865 CAMPBELL, DAVID M
8867 LAVACH, MIKE T

## LOS COCHES RD 2005 (Cont'd)

8869 SEGNI, HOLLY J
8870 MINKEL, KEVIN J
8878 WELLNITZ, JOHN T
8886 ABBAS, BILAL A
8894 CAMPBELL, ROBERT R
8902 MUMMERT, RICHARD W
8913 HANINGTON, GLEN E
9011 ELECTRIC AUTO ASSOCS
FITCH CONTRACTING
FITCH, WILLIAM D
9184 DUNCAN, DANNY R
9205 BLACKJACK ENTERPRISES INC
SHEAIN, ALAN F
9207 LECOMPTE, CARRIE E
9208 DURBROW, STEVEN S
9211 RIVERA, NORBERTO
9218 MYLERBERG, DUANE W
9222 VACHON, DONALD L
9227 BRADY, LUCAS J
9228 JONES, IMOGENE H
9235 VALENCIA, RAMON Q
9236 ALLISON, CLAIR E
9243 MOORE, SCOTT
9244 OCCUPANT UNKNOWN,
9247 OCCUPANT UNKNOWN,
9254 BURCIAGA, JUANA
9255 LEGRAND, JOE
9263 MILLARD, RONALD E
9264 SCOTT, SID J
9268 OCHOA, JOSE
9269 WHITE, RICHARD S
9270 OCCUPANT UNKNOWN,
9272 PERKINS, ROBERT A
9278 HASSE, JEFF
9280 HAMAKER, RICHARD C
9308 LEWIS, JOHN M
9310 PATTON, STEVEN H
9312 ANDREWS, RON T
9314 OCCUPANT UNKNOWN,
9320 BROWN, ROBERT N
9358 COBLE, DAVID E
9366 HUSKEY, WILLIAM L
9369 BOGGS, TROY L
9378 WHITEHEAD, JOYCE M
9380 LONG, DANNY
9382 DARBY, BLANE K
9383 DEAN, WALTER E
9386 ARMITAGE, ARTHUR A
9388 SMITH, GARY R
9389 FRANK, ALLEN L

## LOS COCHES RD 2005 (Cont'd)

9415 RIDEOUT, RONALD W
9421 MARTINEZ, JEFFREY M
9423 KEEBLER, LISA M
9428 BENKOSKY, ORVAL E
9432 OKUNIDWICZ, KENNETH
9433 MCGRATH, WALTER J
SANDOVAL, JESUS
9435 TELFORD, HARRIET A
9455 WESLEYAN CHURCH OF LAKESIDE
9456 BULLOCK, DOUG
9476 MILLER, JAMES
9494 CAMPBELL, ROBERT P
9510 FLORES, GEORGE R
9521 OCCUPANT UNKNOWN,
9522 ROCCA, GENE
9529 PICHAUFFE, BARBARA
9532 CARMACK, STELLA H
9533 GETZ MICHAEL JOHN
OCCUPANT UNKNOWN,
9537 MESEROLE, DIANN L
9543 OCCUPANT UNKNOWN,
9544 BROWN, DOUGLAS J
9545 WEITL, FRANK E
9550 OSTI, VICTOR J
9560 WORKMAN, ROY M
9572 FLEGAL, JOE D
9573 FELTER, EDWIN
LAKESIDE COMMUNITY CHURCH OF THE NAZ
9580 LANGE, JULIA G
9603 GARCIA, DANIEL
9604 STANGE, PATRICIA M
9608 SCOTT, DOUGLAS P
9613 COATS, EDWARD A
9615 SHUPE, BUDDY L
9617 YAVOROSKY, JOHN A
9619 LEGGITT, JEFFREY D
9620 KARAMON, TEODOR J
9621 SCHLIEDER, STACI M
9623 COMLEY, SHERI J
MENDOZA, SY
OCCUPANT UNKNOWN,
ORR, C D
9625 FLYNN, DAVID J
9627 JORDAN, ALAN D
OCCUPANT UNKNOWN,
PAYLESS TREE SERVICE
9628 MEDLEY, CRAIG R
9629 BAKER, JOHN J
9630 JOHNSTON, DENNIS
9631 SMITH, SANFIELD B

## LOS COCHES RD 2005 (Cont'd)

9633 OCCUPANT UNKNOWN,
9635 TIBERI, ALEX A
9637 WARFORD, ROBERT G
WARFORDS RV MOBLIESERVICE
9638 PAYTON, JAMES D
9639 ELSON, MYRON P
9642 GONZALEZ, CECILIA
9646 COLE, S
9655 OCCUPANT UNKNOWN,
9659 CARBON COPIES MANAGEMENT
ELECTRONIC HEALTH CLM MGM
GRUHOT, TOM W
9666 ANDERSON, AMBER L
MILLSTAUTH, SCOTT
SECREST, PATRICK
9675 BOSTON, DANNIE E
9686 MENDEZ, PEDRO
9688 AISPURO, MERCEDES
CLARK, ROBERT
DOWLING, GABRIEL
DUKES, ALMA
GALOMO, MARIA D
GUTIERREZ, DANIEL
ILLINOIS, STREET N
MANZUR, JULIA
MONDRAGON, L
SHOEMAKER, RON
VEGA, MARINA
9716 A FLOWER HUTT
FLOWER, HUTT
RAZOOSKY BROTHERS
SANDYS ALTERATIONS
SANDYS CLEANERS & ALTERATION
9719 ROBERT WALTON CONSULTING
9734 RAKOWSKI MIKE REALTY
9739 LAKESIDE GRADING
9748 CLIP N DALES
EAST COUNTY RESPITE HOME CARE
FUR, R
HORIZON HOME SALES INC
LAKESIDE KNITS
M & M CUSTOM FISHING RODS & REPAIR
SALVATION ARMY THE
STEPPIN TIME
9764 LAKESIDE RADIATOR & AUTO REPAIR
9776 OCCUPANT UNKNOWN,
9779 CHIROWORKS
SCHAFER, RONALD G
9786 A & S COLLISION REPAIR

| Target Street | Cross Street | Source |
|---|---|---|
| ✓ | - | EDR Digital Archive |

# WOODSIDE AVE 2005

| | |
|---|---|
| 11633 | SANTEE ELKS LODGE |
| 11655 | KRC ROCK INC |
| 11665 | BODACK, JIM |
| | CHAN, PAUL C |
| | COLEMAN, SUZI |
| | CUSHING, REBECCA |
| | DECKER, EVA M |
| | DEOCAMPO, ISABELO |
| | EHLEN, RUTH A |
| | JAHN, RORY S |
| | LEMA, BETHLHEM |
| | PRICE, AMANDA |
| | SANDERSON, STILL |
| | SEDLICKAS, ROWDY |
| | SKIPPING, M |
| | STROHTE, JUDY E |
| | VANZANDT, TAMMIE |
| | WALTERS, STEVEN |
| | WEAVER, AARON |
| | YARSULIK, STEPHEN F |
| 11667 | EFR ENVIRONMENTAL SERVICE |
| 11743 | OCCUPANT UNKNOWN, |
| 11747 | JOHNSON, CHARLES |
| 11749 | PEELER, RON A |
| 11903 | ACTION CYLINDER HEADS |
| 11911 | EASTONS AUTOBODY & CLSN |
| | EASTONS AUTOBODY & COLLISION |
| 11919 | DOUBLE D RV SERVICE CENTER INC |
| | EASTONS AUTO BODY & CLSN CTR |
| | EASTONS AUTO BODY & COLLISION CENTER |
| 11925 | LAKESIDE EQUIPMENT SALES & RENTAL IN |
| 11929 | ROBSON, HARLAN |
| 11935 | CCS AUTOMOTIVE |
| | DENIS BOYLE |
| | TRUCK KING |
| 11937 | BEECO WOODWORKS |
| | CAPACITOR ASSOCIATES INC |
| | DAVID ELSPERMAN COUNTER TO PS |
| | MACPETRIE WOODWORKING |
| | SDS BAR & RESTAURANT FIXTURES |
| 11962 | FRIENDSHIP MANOR LAKESIDE |
| | LAKESIDE SPECIAL CARE CENTER |
| 11966 | BOMBSHELL INC |
| 11974 | THE POOL STATION |
| 11976 | HI PERFORMANCE MACHINE & METALS |
| 11978 | PROMOTIONAL PRODUCTS |
| 11980 | ADAMO CONSTRUCTION INC |
| | SMITH, O |
| | VOGT, RONALD G |
| 11982 | BORNEMAN MOTOR SPORTS |

| Target Street | Cross Street | Source |
|---|---|---|
| ✓ | - | EDR Digital Archive |

## WOODSIDE AVE 2005 (Cont'd)

11982 PATTEE, GREG
SAN DIEGO SUPERCHARGERS
SAN, DIEGO S
11984 O T S ENGINEERING
ROSCOES
11986 BLOSSOM VALLEY MORTGAGE
MOSES, MELANIE M
12001 AMERO, SHARON
ANDERSON, CANDACE L
ARAMBURO, RICHAR
ARBALLO, JOHN C
ARMSTRONG, GREG P
BEAUREGARD, ROBERT L
BEYER, BEVERLY A
BILYOU, JEFFREY P
BITTICKS, JACOB
BOUGHNER, JASON
BOWDIDGE, SHEILA
BRADLEY, LATANYA
BRANEN, BRIAN C
BROWN, TRAVIS M
BRYAN, BART
CAMPBELL, CHARLES R
CAMPBELL, DOC
CANTIN, MELISSA
CARRASCO, GILBERT L
CARVER, JEREMY
CASTANEDA, PHILLIP
CERSOSIMO, RICHARD M
CESTARO, PETER F
CHANDLER, KAY
COLLINS, MICHAEL S
COLVIN, SUE
COOK, MIKE S
COPELIN, SHANE
CRITES, KENNY
D W INSPECTIONS
DALTON, DAVID L
DARE, STEVEN J
DESCHENES, R M
DOHERTY, JACK E
DOSTAL, MIKE J
DUBIEL, MARIA V
DUNN, DAVID R
ESCUDERO, MARK
FITZ, GERALD
FLORES, JOSE
FODALE, JAMES A
GIBSON, KENNETH F
GILLESPIE, BRIAN

## WOODSIDE AVE 2005 (Cont'd)

12001 GOLDBERG, EVAN A
GORDON, GERRY L
GOULD, DEAN E
GREEN, DYLAN B
GREINER, KRISTEN R
HALL, M
HARRIS, WILLIAM R
HAUCK, BRAD S
HEMINGWAY, KAREN M
HILL, JOSEPH C
HIRT, KATHERINE
HOOPER, PAMELA J
HUFFMAN, MICHAEL
JACOB, JAMES L
JENSON, REBEKAH A
JOHNSON, DIANA K
JORDAN, KAREN L
K2 DATA & DESIGN
KADINGER, JOSEPH M
KENYON, LISA
KILIAN, PEGGY L
KOSTOS TREE SERVICE
KROB, FRANK
KWAITER, TAMMY L
LEAL, YOVANA
LOPSHIRE, SCOTTY E
LUNSFORD, JEFFREY
MANUEL, VICTOR
MARCUS, ROBERT L
MARR, A M
MARSH, AMY
MARTINEZ, EUGENE
MCGRATH, ERICA A
MILANO, KEVIN A
MILES, JOHN M
MORACE, CASEY
MOSTECKY, WAYNE A
MUDRA, JOHANNA L
MURPHY, GARY
NORRIS, MICHAEL L
ODELL, SEAN
PACIFIC WEST MANAGEMENT
PAGE, MARIA J
PARTLOW, MICHAEL
PIERCE, CYNTHIA D
PLATEL, MICHAEL S
PRICE, JAMES W
RIPPEE, DAVID
ROACH, JASON M
RODRIGUES, LESLIE J

| Target Street | Cross Street | Source |
|---|---|---|
| ✓ | - | EDR Digital Archive |

## WOODSIDE AVE 2005 (Cont'd)

| | |
|---|---|
| 12001 | ROGERS, MIKE L |
| | SANNES, KRISTY |
| | SHARP, FRITZ |
| | SIMMONS, DEAN |
| | SMITH, JATRONA J |
| | SPENCER, DIANA |
| | STOVER, RASHELLE |
| | STUCKEY, DANIEL |
| | SULLIVAN, JENNIFER N |
| | TAYLOR, COTTAM |
| | THE PATIO CO |
| | TUBOLINO, PAUL |
| | URBANSKI, PATRICIA W |
| | VARNADORE, TERESA |
| | VERONICA, PEREZ |
| | WALLIN, BRAD E |
| | WARREN, TIM |
| | WHEILAND, ONNIE J |
| | WILLIAMS, DEBORAH R |
| | WOODSIDE APARTMENTS |
| | ZAUHER, MATTHEW J |
| 12020 | BARELA, DOROTHY |
| 12024 | CUDDEBACK TRAILERS AND EQUIPMENT |
| | CUDDEBACK TRUCKING |
| 12030 | ANDERSON, TAMMY |
| | ANGHONIS, JOAN |
| | CLEMENS, MITCHELL L |
| | FENNELL, DEBORAH |
| | GARCIAS TIRE SHOP |
| | GRAUBERGER, CHARLES E |
| | GRAY BUCKNER MOBILE LODGE |
| | GRAY, DOLORES |
| | LYNCH, JOELLE |
| | MENDEZ, OLEA D |
| | OLDAKER, JOHN C |
| | PRESLEY, GLORIA D |
| 12038 | ARMAGEDDON STUDIOS |
| | DIAMOND TERMITE |
| | GOLDEN SUN CONSTRUCTION CO |
| | KG CUSTOM CABINET |
| | RESNER BUILDERS HARDWARE |
| 12060 | FIRST BAPTIST CHURCH OF LAKESIDE |
| 12061 | KFC |
| | KFC LAKESIDE |
| 12086 | CHRISTIAN BROTHERS CARPET |
| 12087 | WOODSIDE SHELL |
| 12090 | SOUTHERN CAL TELECOM INC |
| | STHRN CA TLCM FIRE ALARM SECUR |
| 12092 | BETTY L WOOLMAN |
| | BETTYS INS AGC Y |

# WOODSIDE AVE 2005 (Cont'd)

| | |
| --- | --- |
| 12106 | LAKESIDE ULTRAMAR |
| | LAKESIDE VALERO |
| 12108 | KOPPER KETTLE |
| 12109 | ARCO 9760 B2 |
| 12110 | BLACKSTOCK BURCH L DDS |
| | SANTOS ARTHUR D DDS |
| | WOODSIDE DENTAL |
| 12112 | P B GUYS |
| 12114 | PB SUVS |
| | ROUTE 67 AUTOMOTIVE |
| | SANDOVAL AUTO DETAIL & BODY WO |
| 12115 | BS COUNTRY DELI |
| | LA POSTA DE ACAPULCOS |
| 12116 | CITY AUTO CTR |
| | CITY AUTO REPAIR |
| 12118 | ROTGE, RUSSELL |
| 12124 | RNR CHOPPER |
| 12128 | CASA VIZCAINO |
| | EL MARLIN |
| | EL MARLIN ENTERPRISES |
| | LOS RANCHEROS |
| | LOS RANCHEROS MEXICAN FOOD |
| 12136 | ARBYS ROAST BEEF RESTAURANT |
| 12147 | PERFORMANCE CYCLE WORKS |
| 12149 | WOODSIDE ANIMAL HOSPITAL |
| 12150 | HARVEST CHRISTIAN FELLOWSHIP |
| 12155 | JACK IN THE BOX RESTAURANTS |
| 12160 | CANYON STEEL CO |
| 12168 | THE WATERING WHOLE |
| 12169 | COUNTRY DONUTS |
| | IMPERIAL BEAUTY SALON |
| | LA PALAPA MEXICAN RESTAURANT |
| | SPORTS SALOON |
| | TWISTED FOREST NOVELTIES |
| 12202 | SECURE SELF STORAGE |
| 12211 | STAN AND JANIS BRYAN HORSESHOEING SU |
| 12215 | MR LIQUOR |
| 12222 | ALLIES GIFTS & SHIPPING |
| | BROWN, ROBERT H |
| | CRUISE AND RESORT WEAR |
| | HEINOUS |
| | KITCHEN PRO CONSULTING |
| | MOLUS, JASON C |
| | PARKMAN, WALTON |
| | THE H2O BOY |
| | THOMPSON DESIGN |
| 12223 | ROSE, DONNA |
| 12225 | A & A SATELLITE BY FAST TV |
| | FAST TV AUDIO & VIDEO |
| | FAST TV SALES & SERVICE |

## WOODSIDE AVE 2005 (Cont'd)

12225 THE COOLING STORE
TREASURES TO TRASH
12227 FAST TV AUDIO & VIDEO
MARLENES GROOMING SHOP
OCCUPANT UNKNOWN,
SYLS HAIRCUTTING SHOP
12233 TROPICAL FISH ENCOUNTERS
12235 SALTWATER & KOI ENCOUNTERS
SALTWATER AND KOI ENCOUNTERS
SKY HI SMOKE SHOP
TWO IN ONE
12241 FIRCHOW, GUSTAF C
HAIR & NAIL 2000
KNAPP, EUGENE J
KNIPP, GEORGE W
WEST COAST PAWN & GUN
WINGO, NICOLE R
12244 COUNTY MOTOR PARTS CO INC
COUNTY MOTORS PARKS ELCAJON INC
LAKESIDE AUTO SUPPLY
12245 LAKESIDE ROUNDUP
12249 INKERS TATTOO CO
12250 SOMBRERO MEXICAN FOOD
12252 WAYNES BARBER SHOP
12253 WAYNES BARBERSHOP
12255 LAKESIDE BAIT AND TACKLE
12260 DAIRY QUEEN
12265 TACO BELL
12328 A & D COSINO DEALING SCHOOL
12330 ACCURATE ALIGNMENT & BRAKE CO
12336 PIZZA HUT
12340 BLOCKBUSTER VIDEO
12346 AAA ELECTRONICS
AFTEN RUSSELL INC
CRYSTAL NAILS
LAKESIDE BICYCLE CENTER
LAKESIDE TAN
LINDORAS FLORIST
MOLD PROS
SOMBRERO MEXICAN FOOD
SUBMARINA LAKESIDE
TIMES MARKET
USA WIRELESS
12401 ROBERTOS TACO SHOP
12402 SALENE ENTERPRISES INC
12403 PERMA CLEANERS
12405 HARMEL HIGHLANDER CENTER
12407 SUPER $
SUPER ONE DOLLAR STORE
12411 PLAZA BARBER SHOP

| Target Street | Cross Street | Source |
|---|---|---|
| ✓ | - | EDR Digital Archive |

## WOODSIDE AVE 2005 (Cont'd)

12413 GOLDEN TOUCH BEAUTY SALON
12419 VON S LAKESIDE
VONS
12421 AUTOZONE
12440 MARIOS RESTAURANTE ITALIANO
12461 JOHN R MILLER
LAKESIDE MUFFLER & WELDING
12473 A TRADING POST
CUPS & CONES
LAKESIDE CANDLE & SOAP CO
12481 R G SCHAFER CONTRACTING
12515 UNITED STATES POSTAL SERVICE

| Target Street | Cross Street | Source |
|---|---|---|
| - | ✓ | EDR Digital Archive |

## CHANNEL RD 2000

| | |
|---|---|
| 9718 | APPLEGARTH, DAVID A |
| | BALLARD, ANN |
| | BODEY, SHAWNTE |
| | COOKE, CATHY |
| | DYSON, R L |
| | GAYLORD, CHARITY |
| | HEKTOR, JAMES |
| | HERNADEZ, RHONDA |
| | JOHNSON, BARRETT |
| | JOY, CHAS |
| | LAGERWEY, JAMES A |
| | MALTBY, M L |
| | MATLOUB, K |
| | MILCZEWSKI, MARK A |
| | MUNYON, VERNA E |
| | PERRY, M D |
| | SCOTT, GEORGE J |
| | STENBERG, YOLANDA |
| | TAMPLIN, ELISHA |
| | VOGES, PAUL A |
| 9720 | MANGIAVILLAN, MICHELE M |
| 9725 | ALEXANDER, DEBORAH |
| | BAGBY, BONNIE |
| | BROWN, C F |
| | BROWN, M T |
| | BRUNK, SHAWNA L |
| | CABRAL, TONY G |
| | DICICCO, DEBRA |
| | DRACH, VALERIE S |
| | FURROW, NANCY S |
| | GOMEZ, E |
| | HAVENER, JESSICA L |
| | JONES, JERRY |
| | KINCAID, R W |
| | LACKEY, CHRIS |
| | LARKIN, K D |
| | MACLEAN, SCOTT |
| | MARTIN, JAMES |
| | MATA, DEBORAH L |
| | MORONES, JANINA M |
| | MUNDAY, COREY J |
| | NIPPER, COLEEN |
| | RICHARDS, EMORY D |
| | RICHMAN, A |
| | ROSENDALE, CLINT S |
| | SOSA, RAUL |
| | VALLIER, M H |
| | WOODS, JASON M |
| 9727 | ARREOLA, PAUL |
| | ARTSRUNI, AKOP |

| Target Street | Cross Street | Source |
|---|---|---|
| - | ✓ | EDR Digital Archive |

## CHANNEL RD 2000 (Cont'd)

| | |
|---|---|
| 9727 | CGERWONKY, JANICE K |
| | CLARK, TOM D |
| | CZERWONKY, JANICE K |
| | DAYNES, ROBERT W |
| | DETORALES, LUCINDA S |
| | EMMONS, APRIL A |
| | HUGHES, REBECCA |
| | JOHN, AJU A |
| | JULIAN ESTATES |
| | NEWMAN, R |
| | NINTEMAN, MATTHEW D |
| | PEREZ, M A |
| | RODRIQUEZ, PETER A |
| | ROJAS, MARTHA J |
| | SPRING, BARBARA |
| | STORM, CHERYL A |
| | TORRES, JUANITA L |
| | VARGHESE, GEORGE |
| | WHARTON, J |
| | WILDE, TAMMY J |
| 9729 | ANDERSON, J L |
| | BENNETE, BLADE |
| | CANARIS, HEATHER |
| | CAVE, SANDRA |
| | DUNN, KEITH A |
| | GARVEY, LORI F |
| | GEORGE, LARRY A |
| | GONZALES, CARRIE |
| | GUTINA, SUZANNE P |
| | JOSSELYN, DOROTHY K |
| | KLEEN, REBECCA |
| | LAUMANN, DANIEL P |
| | MACLEOD, M |
| | MARANO, JODY T |
| | MITRICHKO, RICHARD |
| | MORAVEC, AMY |
| | NIMROD, M S |
| | RUPUTZ, HOPE I |
| | SCHEMENAUER, GLENN |
| | SUTTON, AMBER A |
| 9836 | CUPS & CONES |
| 9908 | LAKESIDE COMMUNITY PRESBYTERIAN CHURCH PRESBYTERIAN UNITE |
| | LAKESIDE PRESBYTERIAN PRE SCHOOL & CHILDRENS CENTER |
| | PRESBYTERIAN CHURCH U S A |
| 9925 | DEVELOPMENTAL SERVICES CONTINUUM INCORPORATED |
| 9927 | CUTLER ARNOLD DDS |
| 9931 | LAKESIDE CHRISTIAN HELPS CENTER |
| 9933 | CUBE AIRE |
| | ICE CUBES ETC |
| 10124 | BARNMASTER INCORPORATED |

| Target Street | Cross Street | Source |
|---|---|---|
| - | ✓ | EDR Digital Archive |

## CHANNEL RD 2000 (Cont'd)

10125 ORTEGA A M CONSTRUCTION
SIMPLE BUILDING SYSTEMS INCORPORATED
10149 BARDON ENTERPRISES
10168 MARCO CRANE & RIGGING
10215 GRAPE SALES
10273 ANDERSON MANUFACTURING CULVERT DIVISION
10303 ANDERSON DRILLING
ANDERSON MANUFACTURING
INLAND REALTY SERVICES
10322 NELSON & SLOAN CONCRT & MTRLS
10325 GRAVEL N GRIT INCORPORATED
10329 BILL SIGNS TRUCKING
CALIFORNIA MACHINERY AND MATERIAL

| Target Street | Cross Street | Source |
|---|---|---|
| - | ✓ | EDR Digital Archive |

# LOS COCHES RD 2000

8625 LOTTERY TICKET SALES
SEVEN ELEVEN FOOD STORES A DIVISION OF THE SOUTHLAND C
8670 DIRAFFAELE, CARLO
8710 OCCUPANT UNKNOWN,
8712 OCCUPANT UNKNOWN,
8714 PIGO, SHERI
8717 RECLA, ADOLPH
8718 HELMS, WADE R
8719 SHINN, TROY A
8721 AMES, FRANK
8723 COMBS, TIM
8725 MARTINEZ, JOSEPH T
8727 CHAPMAN, PERRY L
8733 BARBER, JOSEPH J
ZAVALA, LAURA
8741 JOHNSON, JOHN H
8747 WILLMAN, EVERETT L
8748 OCCUPANT UNKNOWN,
8756 LAHMANN, EARL T
8821 OCCUPANT UNKNOWN,
8824 KAKACEK, STEPHAN E
8825 REEVES, JOYCE R
8827 OCCUPANT UNKNOWN,
8829 ROHRER, MARK
8843 HOUSTON, ALICE J
8844 DAVI, ALFREDO R
8845 ALKHAFAJI, RIYADH
8847 LUKACIK, JOE R
8851 EVERETT, MICHAEL R
8853 OCCUPANT UNKNOWN,
8854 FINDEL, BETTY J
8855 PETERSON, SUZANNE R
8857 OCCUPANT UNKNOWN,
8859 HART, WM J
8861 CITES, MILDRED A
8862 NICKS, LEWIS J
8863 OCCUPANT UNKNOWN,
8865 CAMPBELL, DAVID
SAN DIEGO AUTO TRANSPORT
8867 LAVACH, MICHAEL T
8869 SEGNI, HOLLY J
8870 MINKEL, KEVIN V
8886 OCCUPANT UNKNOWN,
8894 CAMPBELL, ROBERT R
8910 PHILLIPS, LAURA
8913 OCCUPANT UNKNOWN,
8918 MELFA, JONI
9011 LARREA, RONALD
SAN DIEGO ELECTRIC AUTOMOBILE COMPANY
9184 DUNCAN, DANNY R

## LOS COCHES RD 2000 (Cont'd)

9205 SHEAIN, ALAN F
9207 OCCUPANT UNKNOWN,
9208 FOX, JAMIE D
9211 GILMORE, THOMAS E
9227 BRADY, LUCAS
9228 OCCUPANT UNKNOWN,
9235 VALENCIA, HECTOR
9236 ALLISON, CLAIR E
9243 ROBISON, LEROY H
9244 OCCUPANT UNKNOWN,
9247 OCCUPANT UNKNOWN,
9254 OCCUPANT UNKNOWN,
9255 LEGRAND, JOE
9263 BRASS, MICHAEL
9264 OCCUPANT UNKNOWN,
9268 OCHOA, JOSE J
9269 OCCUPANT UNKNOWN,
9270 OCCUPANT UNKNOWN,
9272 DUCKETT, HELEN L
9280 HAMAKER, WILLIAM W
9308 LEWIS, JOHN M
9310 GUTTMAN, ADAM M
9312 OCCUPANT UNKNOWN,
9314 ANTON, C
9320 BROWN, K A
9366 MORGAN, J
9369 OCCUPANT UNKNOWN,
9372 BANKS, WILLIAM H
9378 OCCUPANT UNKNOWN,
9380 DARBY, R G
9382 DARBY, BLANE K
9383 DEAN, WALTER
JOHNSON, MICHAEL J
9386 ARMITAGE, ARTHUR
9388 SMITH, SUNNY K
9389 FRANK, ALLEN L
9415 HAYWARD, DOUGLAS R
9421 GRESHAM, MARCIE
9423 KEEBLER, LISA M
9427 OCCUPANT UNKNOWN,
9428 BENKOSKY, ORVAL E
9432 CHRISTMAN, CANDACE A
9433 OCCUPANT UNKNOWN,
9435 TELFORD, ROBERT D
9446 OCCUPANT UNKNOWN,
9455 WESLEYAN CHURCH OF LAKESIDE
9456 CHASE, KENNETH W
9476 MOORE, LORI L
9486 OCCUPANT UNKNOWN,
9494 PITTMAN, RICHARD

## LOS COCHES RD 2000 (Cont'd)

| | |
| --- | --- |
| 9510 | FLORES, JOAQUIN S |
| 9521 | OCCUPANT UNKNOWN, |
| 9529 | ANDERSON, MELANIE |
| | JOHNSON, JOY |
| | MANLEY, DAVID W |
| 9533 | GETZ, MICHAEL |
| 9537 | ABELL, DAN R |
| | MESEROLE, CHARLES D |
| 9543 | RONAN, MICHAEL S |
| 9544 | HILL, S |
| 9545 | OCCUPANT UNKNOWN, |
| 9550 | OSTI, VICTOR J |
| 9560 | WORKMAN, ROY |
| 9572 | FLEGAL, JOE D |
| 9573 | CHRISTIAN SCI CHURCH OF CHRIST SCNTST & READING ROOM |
| 9580 | LANGE, MICHELE M |
| 9604 | STANGE, PATRICI M |
| 9607 | DUNKLEBERGER, DONALD |
| 9608 | NORTHCUTT, SUSAN C |
| 9613 | COATS, EDWARD A |
| 9615 | HAVENS, KAREN J |
| 9617 | YAVOROSKY, JOHN |
| 9619 | LUTACK, STACY |
| 9620 | KARAMON, TEODOR |
| 9621 | BUTELA, JAIME S |
| 9623 | GRIFFITHS, SHANNA F |
| 9625 | BROWN, JERRY A |
| 9627 | OCCUPANT UNKNOWN, |
| 9628 | MILLER, EDWIN |
| 9629 | OCCUPANT UNKNOWN, |
| 9630 | BENSON, TY D |
| 9631 | SMITH, S |
| 9633 | HALE, GERALD N |
| 9635 | EISEN, ROBIN A |
| 9637 | WARFORD, NORMAN |
| 9638 | OCCUPANT UNKNOWN, |
| 9639 | ELSON, MYRON |
| 9642 | BUCARO, CURTIS |
| 9646 | HEYENGA, LAURIE A |
| 9655 | OCCUPANT UNKNOWN, |
| 9659 | GRUHOT, THOMAS W |
| 9666 | EAGLE, FOREST |
| 9675 | BOSTON, DANNIE E |
| 9688 | ALARCON, ELIUT |
| | HERNANDEZ, JOSE |
| | JONES, D S |
| | RIVERA, JULIAN |
| | VALERIO, NANCY |
| 9716 | CJ NAILS BY VICKY |
| | ELIAS BROTHERS MARKET |

## LOS COCHES RD 2000 (Cont'd)

| | |
| --- | --- |
| 9716 | JC BY VICKY |
| | RAZAGHI, MOHAMAD A |
| | SANDYS CLEANERS |
| | THE FLOWER HUTT |
| | VICKI NAILS |
| 9727 | RAKOWSKI HAL INSURANCE AGENCY |
| 9734 | RAKOWSKI MIKE REALTY |
| 9742 | MCGREW DOUGLAS A ATTORNEY LAKESIDE |
| 9748 | BOW N ARROW SHOP |
| | CLIP N DALES |
| | EAST COUNTY RESPITE HOME CARE |
| | HILL COUNTRY COMMUNITY CHURCH |
| | JOES TAXIDERMY STUDIO |
| | STEPPIN' TIME |
| 9764 | LAKESIDE RADIATOR & AUTO REPAIR |
| 9779 | CAMPOVERDE, JESUS M |
| 9782 | ALLAN GEO A MACH SHOP |
| | LAKESIDE TOOL SERVICE |
| | OCCUPANT UNKNOWN, |
| 9786 | LAKESIDE AUTO BODY & TOWING |
| | TOTH, GEORGE R |

| Target Street | Cross Street | Source |
|---|---|---|
| ✓ | - | EDR Digital Archive |

# WOODSIDE AVE 2000

| | |
|---|---|
| 11633 | ELKS LODGE SANTEE 2698 |
| 11655 | JURGIES INCORPORATED |
| 11665 | BROWN, STACEY R |
| | FLORES, DANNY R |
| | GUTIERREZ, MANUEL |
| | JAHN, RORY |
| | KITTS, RICHARD J |
| | MARTIN, G P |
| | MCINTOSH, C |
| | MONAHAN, DANIEL |
| | PIKE, CALVIN |
| 11721 | B & M TRANSPORT INCORPORATED |
| 11743 | MATEO, G M |
| 11745 | MATEO, MIGUEL |
| 11833 | LAKESIDE SCHOOL DISTRICT MAINTENANCE DEPARTMENT |
| | LAKESIDE SCHOOL DISTRICT SCHOOLS |
| 11903 | ACTION CYLINDER HEADS |
| 11919 | A & JS AUTO CARE CENTER |
| | EL MONTE TIRE INCORPORATED |
| 11925 | LAKESIDE EQUIPMENT SALES & RENTAL INCORPORATED |
| 11935 | LAKESIDE RECYCLING |
| 11937 | BEECO WOODWORKS |
| | DAVID ELSPERMAN COUNTER TOPS |
| | P & P PRECISION MACHINING |
| | RESOURCE SUPPLY INCORPORATED |
| | SAUNDERS MAGNETIC COMPANY |
| | SDS BAR & RESTAURANT FIXTURES |
| | TACO MAGNETICS |
| 11960 | CLIFFORD JOHN J MD |
| 11962 | FRIENDSHIP MANOR NURSING AND REHABILITATION CENTER |
| 11966 | SOUTHERN CAL TELECOM |
| 11974 | POOL STATION THE |
| 11978 | PROMOTIONAL PRODUCTS |
| | TRAILERS R US |
| 11980 | ADAMO CONSTRUCTION INCORPORATED |
| | CENTURY 21 TOWN & RANCH REALTY |
| | TOWN & RANCH REALTY |
| 11982 | AAE |
| | PATTEE GREG |
| | SAN DIEGO SUPERCHARGERS |
| | VECS ENVIORNMENTAL SERVICES INCORPORATED |
| 11984 | CUSTOM TRUCK BUILDERS |
| | O T S ENGINEERING |
| 11986 | BLOSSOM VALLEY MORTGAGE |
| | J E PAINTING INCORPORATED |
| | LANES RICH & ASSOCIATES |
| | P W C COMMUNICATIONS |
| 12001 | ANDERSON, CARRIE L |
| | ATWELL, BRUCE A |
| | BATTAGLIA, NORA |

| Target Street | Cross Street | Source |
|---|---|---|
| ✓ | - | EDR Digital Archive |

## WOODSIDE AVE 2000 (Cont'd)

12001
BELL, DANIEL M
BOOKIMAN, DAVID R
BOOKMAN, DAVID
BORKERT, TERESA A
BROWN, LORINDA J
BUCKHANNON, RONNELL
BURKE, SHANE
BURNS, DAVID W
CAMPBELL, CHARLES
CHADDERDON, MILES P
CHAFFERDON, MILES P
CHAVEZ, N
CHESS, JOSEPH F
COTA, ALBERT M
CUMNOCK, JENIFER J
CZERNIAK, CATHY
DEFRESCO, DOROTHY E
DODGE, MELISSA M
DUNCAN, LAURA J
FAREMAN, GERIE
FORTUNE, ALICE I
FRANK, KEVIN
GALLOWAY, JOHN
GETTMANN, S
GIBSON, ALICE
GILMER, PRESTON K
GOENS, RAYMOND E
GORDON, GERRY
GRACE, CHARLES D
HALL, MELANI J
HAND, TERESA
HANSON, JOEL
HARVEY, MIKE G
HAVENS, KAREN
HENSHAW, STEVEN E
HIGGINS, TRACY
HONE, MARISA L
HUGHES, CAROL
JEWELL, JENIFER
JOYCE, HELEN
KELLER, STEPHEN
KLIMA, DAVID
LUNA, GENE
MACE, PAMELA R
MAMON, MARY
MARKWELL, JOSEPH P
MARQUEZ, MARIA
MASSIE, THERESA M
MATTIACE, DONATO V
MCCOLE, MARY J

## WOODSIDE AVE 2000 (Cont'd)

| | |
| --- | --- |
| 12001 | MCELFRESH, SANDRA K |
| | MENDOZA, MICHAEL |
| | MILTON, ANTHONY L |
| | MOCK, MATTHEW |
| | MOELL, BILL |
| | MOLOCK, NOREEN |
| | MORACE, CASEY |
| | MORENO, MATTHEW |
| | MORGAN, PAULINE |
| | MORITZ, SUSAN N |
| | NASLAND, HEATHER A |
| | NOLAN, AURELIE |
| | NOLEN, ROYCE |
| | OGAWA, ATSUKO |
| | OKRUSCH, BRET S |
| | PEAVY, JOHN |
| | PERKS, PHILLIP C |
| | PIETILA, CHRISTY |
| | PINA, ESQUITO J |
| | PREISLER, MARK |
| | PRICE, JAMES |
| | RILEY-RIVINO, M L |
| | RIVERA, LADONNA A |
| | ROBINS, YANKTON |
| | ROLLINS, DELSEY C |
| | RUCKLE, WILLIAM H |
| | RUMSEY, ROBERT L |
| | RUSSELL, ALLISON |
| | SANCHEZ, JOANNE E |
| | SAVERY, ERIC J |
| | SAWINSKI, ROBERT J |
| | SCOTT, AARON R |
| | SHEPARD, SHEILA |
| | SHOEMATE, JOCELYN A |
| | SIMPSON-BOOKMAN, NORA |
| | STEPHEN, KNISELY |
| | THOMPSON, DOROTHY |
| | TICE, DENISE M |
| | TUBOLINO, PAUL |
| | TUNNELL, DONNY L |
| | UENO, SHRHOMI |
| | WHITTEN, HEATHER |
| | WIHLBORG, BUD S |
| | WILKES, SUSIE |
| | WOODSIDE APARTMENTS |
| | YOUNG, JAMES L |
| | ZUKAS, JULIE J |
| 12024 | CUDDEBACK TRAILER & EQUIPMENT |
| | CUDDEBACK TRUCKING |
| 12030 | DERRINGER, BRIDGET |

## WOODSIDE AVE 2000 (Cont'd)

12030 GARCIAS TIRE SHOP
GRAY BUCKNER MOBILE LODGE
12038 CHUCKS PRO STREET & RACE CARS
DIAMOND TERMITE
GOLDEN SUN CONSTRUCTION COMPANY
HYDRO FLOW RAINGUTTER SYSTEMS INCORPORATED
RICHWOOD-CUSTOM VAN & R V INTERIORS
SAN DIEGO YOUTH & COMMUNITY SERVICES TEEN RECOVERY CENTER
VACUTECH LLC
12060 FIRST BAPTIST CHURCH OF LAKESIDE
12061 KENTUCKY FRIED CHICKEN
KFC
12084 SMOKERS CHOICE
12087 SHELL SERVICE STN DLRS
WOODSIDE SHELL & FOOD MART
12092 FTD MEMBER FLORISTS
HEAVENLY GIFT & FLORIST
LAKESIDE HEAVENLY GIFT & FLORIST
12106 LAKESIDE TEXACO
TEXACO SERVICE STATIONS
12107 ADVANCE AMERICA
12108 AZTECA PARTY RENTALS
CLASSIC CATERING
KOPPER KETTLE
U-HAUL CO INDEPENDENT DEALERS ( )
12110 SANTOS ARTHUR D DDS
WOODSIDE DENTAL
12114 COMPLETE RAIN GUTTER SERVICE
LAKESIDE FOREIGN
12115 LAPOSTA DE ACAPULCOS
12116 STOLL AND SONS
12127 CONTINENTAL BAKING COMPANY
12128 LOS TRES AMIGOS
12136 ARBYS ROAST BEEF RESTAURANT
STARWEST PUBLIC COMM
12139 RAYS TRANSMISSION
12149 WOODSIDE ANIMAL HOSPITAL
12150 HARVEST CHRISTIAN FELLOWSHIP
12155 JACK IN THE BOX RESTAURANTS
12160 CANYON STEEL COMPANY INCORPORATED
WOODSIDE CAR WASH
12168 A TRADING POST
LAKESIDE TRADING POST
TRADING POST A
TROTTIER, LISBET
12169 COUNTRY DONUTS
IMPERIAL BEAUTY SALON
J CS SALOON
LAPALAPA MEXICAN RESTAURANT & COCKTAILS
12202 SECURE SELF STORAGE

# WOODSIDE AVE 2000 (Cont'd)

| | |
| --- | --- |
| 12211 | BRYAN STANTON M HORSESHOEING SUPPLIES |
| 12212 | ANNIE OAKLEYS |
| | TED'S FAMILY RESTAURANT |
| 12214 | GREEN AL ROOFING CO |
| | LAKESIDE ROOFING INCORPORATED |
| 12215 | MR LIQUOR NO 3 |
| 12222 | KEYSTONE MANAGEMENT COMPANY |
| | VIDEO COUNTRY |
| 12225 | A & A SATELLITE BY FAST TV |
| | FAST TV AUDIO & VIDEO |
| 12227 | A & A SATELLITE BY FAST TV |
| | FAST TV AUDIO & VIDEO |
| | MARLENES GROOMING SHOP |
| | SYL'S HAIRCUTTING SHOP |
| 12233 | TROPICAL FISH ENCOUNTERS |
| 12241 | HORD, GREGORY W |
| | LAKESIDE PAGING |
| | LAKESIDE SANTEE GOLD BUYERS |
| | WESTCOAST PAWN |
| | WESTCOAST PAWN & GUN |
| 12243 | DIBOS PIZZA & DELI |
| 12244 | LAKESIDE AUTO SUPPLY |
| | NAPA AUTO PARTS |
| 12245 | LAKESIDE ROUNDUP |
| | ROUNDUP THE |
| 12249 | INKERS TATTOO COMPANY |
| 12250 | SOMBRERO MEXICAN FOOD |
| 12253 | WAYNES BARBERSHOP |
| 12255 | LAKESIDE BAIT & TACKLE |
| 12260 | DAIRY QUEEN |
| 12265 | TACO BELL MEXICAN FAST FOOD RESTRNTS |
| 12330 | ACCURATE ALIGNMENT & BRAKE COMPANY |
| 12336 | PIZZA HUT |
| 12340 | BLOCKBUSTER VIDEO |
| 12346 | AAA ELECTRONICS |
| | CRYSTALS NAILS |
| | CUYAMACA BANK |
| | GREEK SOMBRERO THE |
| | K K MARKET 2 |
| | LAKESIDE BICYCLE CENTER |
| | LAKESIDE TAN |
| | LINDORAS FLORIST |
| | SOMBRERO MEXICAN FOOD |
| | SUBMARINA LAKESIDE |
| 12401 | RALLYS HAMBURGER RESTAURANTS |
| 12403 | PERMA CLEANERS |
| 12405 | HARMEL HIGHLANDER CENTER |
| 12407 | GOLDEN TOUCH BEAUTY SALON |
| 12409 | LITTLE CAESARS PIZZA |
| 12411 | PLAZA BARBER SHOP |

| Target Street | Cross Street | Source |
|---|---|---|
| ✓ | - | EDR Digital Archive |

## WOODSIDE AVE 2000 (Cont'd)

12419 VONS
WELLS FARGO BANK BRANCH OFFICES
12440 OTTAVIOS ITALIAN RESTAURANT
12461 LAKESIDE MUFFLER & WELDING
12470 AUNT KIMMIES KIDS BABY RESALE

| Target Street | Cross Street | Source |
|---|---|---|
| - | ✓ | EDR Digital Archive |

## CHANNEL RD 1995

| | |
|---|---|
| 9718 | CRUZ, THERESA |
| | EBY, ROY |
| | HOMEYER, MARK |
| | HUGHES, JOE |
| | LOVE, JERALD K |
| | LOWERY, LISA |
| | MALTBY, M L |
| | MCCONNELL, TERRIE |
| | MEEKS, TYNA L |
| | RHEUBY, CHRISTI M |
| | STARR, MARTHA |
| | TAFT, ELDON M |
| 9725 | BARKER, DONALD B |
| | BUZZARD, JOHN |
| | CASTRO, ADELA |
| | CHAMPION, MARY L |
| | COIL, GAYLAND |
| | COLE, MICHAEL |
| | FUENTES, FRANCES |
| | GEORGE, DANNY |
| | GRELL, DONNA M |
| | HAMMER, LORI |
| | JAKEL, ROY W |
| | JIUNTI, JUANITA |
| | KINCAID, R W |
| | PARDEE, C |
| | RIVERA, IVAN |
| | STONE, HERBERT H |
| | THOMPSON, BARBARA |
| | TUCKER, CAROLE |
| | VALLIER, M H |
| | WESLEY, R |
| | ZERFAS, JAMES |
| | ZIELINSKI, KEN |
| 9727 | ADELA, CASTRO |
| | BUTTS, WESLEY |
| | CASTRO, IDEFONS |
| | FOGERTY, LEO |
| | FOX, KAYLEEN |
| | JARZEMSKI, SUSAN |
| | JEHN, WENDIE W |
| | JORDE, THOMAS |
| | JULIAN ESTATES |
| | KIMBALL, TARA |
| | NEAL, SEAN P |
| | ODNEAL, TIMOTHY |
| | PROHASKA, F |
| | RIVERA, IVAN |
| | RUSSELL, JEANNE |
| | SCHELLY, STEVE |

| Target Street | Cross Street | Source |
|---|---|---|
| - | ✓ | EDR Digital Archive |

## CHANNEL RD 1995 (Cont'd)

| | |
|---|---|
| 9727 | SPARKS, RICHARD |
| | STARKEY, MARY K |
| | SUMNER, KRISTEN |
| | WALKER, MARSI S |
| | WELLS, SALLY |
| 9729 | BAKER, SUZANNE |
| | BATEMAN, R |
| | BECKWITH, ELEANOR |
| | BOTTICELLI, K C |
| | CARDWELL, STEVE |
| | COMBS, RICHARD |
| | CONNOR, J |
| | COOK, EDNA M |
| | DALY, JOHN J |
| | GEHN, DAVID |
| | HAINLIN, SARAH |
| | HARP, MARTY |
| | LANDUCCI, MONTE |
| | LENZINGER, JERRY |
| | LUKASIEWICZ, BETH |
| | MASON, KELLY |
| | MCCLANAHAN, TODD |
| | PETCH, WILLIAM |
| | SCOTT, RICHARD |
| | TEUSCHER, RUSSELL |
| | WIERINGA, ALYSSA |
| 9836 | BARBARA ANNS ICE CREAM |
| 9838 | ANIMAL ANTICS |
| 9842 | R C RACING CTR & HOBBIES |
| 9908 | LAKESIDE COMMUNITY CHURCH |
| | LAKESIDE PRESBYTERIAN |
| 9927 | ARNOLD CUTLER DDS |
| | CUTLER, ARNOLD |
| 9929 | JAMES A CLOYD DDS |
| 9931 | LAKESIDE CHRISTIAN HELPS CTR |
| 9933 | COMER BROTHERS QUALITY FLRCVRG |
| | CUBE AIRE |
| | ICE CUBES ETC |
| 10124 | 84 LUMBER CO |
| 10125 | A M ORTEGA CONSTRUCTION |
| | EVALUATION SYSTEMS INC |
| 10149 | BARDON ENTERPRISES |
| 10168 | DAVE MARTIN SUPPLIES INC |
| 10215 | GRAPES SALES |
| 10303 | ANDERSON DRILLING |
| | INLAND REALTY SVC |
| | KEYSTONE MANAGEMENT CO |
| 10322 | NELSON & SLOAN |
| 10324 | LA FUENTE MFG CO |
| 10329 | BILL SIGNS TRUCKING INC |

| Target Street | Cross Street | Source |
|---|---|---|
| - | ✓ | EDR Digital Archive |

## LOS COCHES RD 1995

8625 7 ELEVEN FOOD STORE
8670 DIRAFFAELE, CARLO
8710 ZUKAS, MICHAEL T
8712 PRITCHARD, RICHARD W
PROVO, BART
8714 PIGO, SHARON J
8717 RECLA, ADOLPH
8718 HELMS, LINDA L
8719 OCCUPANT UNKNOWNN
8721 AMES, FRANK
8723 CHAPEK, JEFFREY
COMBS, TIM
8725 MARTINEZ, JOSEPH T
8727 CHAPMAN, PERRY L
8733 VANDEVELD, PAUL
8741 JOHNSON, JOHN H
8747 WILLMAN, EVERETT L
8748 DENICK, J A
8756 LAHMANN, EARL T
8766 GUFFY, RANDY W
8802 PHIPPS, RICHARD C SR
8809 SMALL, MICHAEL L
8814 TINKER, M F
8819 CASTILLO, THOMAS R
8821 ENRIQUEZ, JESUS P
8823 OCCUPANT UNKNOWNN
8824 OCCUPANT UNKNOWNN
8825 OCCUPANT UNKNOWNN
8827 DAVIDSON, MARIA
8829 OCCUPANT UNKNOWNN
8832 GRAHAM, K
8843 SCOTT, MICHAEL L
8844 ROSASDAVIS, ALFREDO
8847 OCCUPANT UNKNOWNN
8851 OCCUPANT UNKNOWNN
8853 JOHNNY, B
8854 BRAVO, ANDREA
8855 OCCUPANT UNKNOWNN
8857 ROGITZ, JOHN L
8861 CITES, MILDRED A
8862 OCCUPANT UNKNOWNN
8863 OCCUPANT UNKNOWNN
8865 CAMPBELL, DAVID
8867 BRENT CONSTRUCTION
LAVACH, MICHAEL T
8869 GRADY, GEORGE L
8870 MINKEL, KEVIN V
8878 WELLNITZ, JOHN T
8886 TWITCHELL, ARLENE
8894 CAMPBELL, ROBERT R

| Target Street | Cross Street | Source |
|---|---|---|
| - | ✓ | EDR Digital Archive |

## LOS COCHES RD 1995 (Cont'd)

8913 HANINGTON, GLEN E
9011 OCCUPANT UNKNOWNN
9106 OCCUPANT UNKNOWNN
9184 DUNCAN, DANNY R
9205 SHEAIN, ALAN F
9208 MOLINA, STAN
9210 DEGARMO, NORMAN L
9211 NEWLON, PAUL
9227 SWARTZ, JAMES A
9228 JONES, WINFRED E
9235 OCCUPANT UNKNOWNN
9236 OCCUPANT UNKNOWNN
9243 WARRER, CHARLES H
9244 DUNN, JOHN T
9247 SWATZELL, CHARLES D
9254 GAMMON, IDA A
9255 WOOTEN, BILLY R
9263 BRASS, MICHAEL
9264 MEADOR, KENNETH W
9268 OCCUPANT UNKNOWNN
9269 WHITE, CARL V
9270 RAGAN, MARK
9272 DUCKETT, C
9278 HORNER, J E
9308 OCCUPANT UNKNOWNN
9310 OCCUPANT UNKNOWNN
9312 OCCUPANT UNKNOWNN
9314 OCCUPANT UNKNOWNN
9320 BROWN, K A
9321 RICE, NANCY
9323 OCCUPANT UNKNOWNN
9349 OCCUPANT UNKNOWNN
9358 COBLE, DAVID E
9359 OCCUPANT UNKNOWNN
9366 FELT, G H JR
9369 ASHBY, PETER
9378 WHITEHEAD, LONNIE M
9380 VAUGHT, RANDY
9383 DEAN, WALTER
SANDOVAL, OLIVE M
9389 FRANK, ALLEN L
9415 SLATEN, BEN
9421 TRAYLOR, KEITH
9423 KEEBLER, LISA M
9427 GROMMON, DEL
9428 BENKOSKY, ORVAL E
9432 OCCUPANT UNKNOWNN
9433 OCCUPANT UNKNOWNN
9435 TELFORD, ROBERT D
9444 ROMO, YVONNE C

## LOS COCHES RD 1995 (Cont'd)

9446 VERMUELE, LISA
9455 WESLEYAN CHURCH OF LAKESIDE
9456 BULLOCK, HELEN J
9466 OCCUPANT UNKNOWNN
9486 RAWLS, KAREN T
9494 PITTMAN, RICHARD
9510 FLORES, JOAQUIN S
9521 FERREIRO, RALPH S
9529 MANLEY, DAVID
9532 CARMACK, JOHN E
9533 GETZ, MICHAEL
9537 RICARD, REGINA L
9543 OCCUPANT UNKNOWNN
9544 SHUTTERS, SCOTT
9545 WEITL, FRANK E JR
9550 OSTI, VICTOR J
9560 WORKMAN, ROY
9572 OCCUPANT UNKNOWNN
9573 CHRISTIAN SCIENCE CHR CHRIST
9580 ROOS, ERIC C
9603 GARCIA, DANIEL N
9604 STANGE, PATRICI M
9607 VASS, CHARLES M
9608 NORTHCUTT, SUSAN C
9613 MENDOZA, MICHAEL
9615 SHUPE, ROSALIE
9617 YAVOROSKY, JOHN
9619 LEGGITT, JEFFREY D
9620 KARAMON, TEODOR
9623 OCCUPANT UNKNOWNN
9625 NINTEMAN, JOHN
9627 SESSIONS, SHARRIE
9629 NORTHRUP, SANDRA J
9631 OCCUPANT UNKNOWNN
9633 HALE, GERALD N
9635 OCCUPANT UNKNOWNN
9637 OCCUPANT UNKNOWNN
9638 OCCUPANT UNKNOWNN
9639 ELSON, MYRON P
9642 MERKEL, ALBERT
9646 WHITE, JOE
9659 GRUHOT, THOMAS W
9675 BOSTON, DANNIE E
9688 CAUSTON, BRIAN
GARCIA, ANTONIO
9716 ELIAS BROTHERS MARKET
9719 OCCUPANT UNKNOWNN
9727 HAL RAKOWSKI INSURANCE
9734 CASHMAN REALTY
DONALD R JAMES

## LOS COCHES RD 1995 (Cont'd)

| | |
| --- | --- |
| 9734 | MIKE RAKOWSKI REALTY |
| | OCCUPANT UNKNOWNN |
| 9739 | LAKESIDE WATER DISTRICT |
| 9742 | JOHNSON LAW OFFICE |
| 9748 | BOW N ARROW SHOP |
| | CLIP N DALES |
| | CREATIVE COMPUTER CONSULTING |
| | N |
| | STATE FARM INSURANCE |
| 9764 | LAKESIDE RADIATOR & AUTO RPR |
| 9774 | BEAM, KEN |
| | KENS WELDING |
| 9776 | OCCUPANT UNKNOWNN |
| 9779 | CAMPOVERDE, JESUS M |
| 9782 | LAKESIDE TOOL SVC |
| 9786 | LAKESIDE AUTO BODY & PAINT |

| Target Street | Cross Street | Source |
|---|---|---|
| ✓ | - | EDR Digital Archive |

# WOODSIDE AVE 1995

| | |
|---|---|
| 11633 | FAITH FELLOWSHIP CHURCH GOD |
| 11655 | JURGIES INC |
| 11665 | HILL, DAVID |
| | KHALEGHI, AHMAD |
| | KONDRICK, SHEILA |
| | LATRASSE, MICHAEL R |
| | MOELTER, DAVE |
| 11833 | LAKESIDE MIDDLE SCHOOL |
| 11903 | ACTION CYLINDER HEADS |
| | BEANS CRANKSHAFT |
| 11919 | EL MONTE TIRE INC |
| | SMOG INSPECTORS |
| 11929 | KNOX ELECTRIC INC |
| 11935 | LAKESIDE EQUIPMENT SALES INC |
| 11937 | DAVE WHIPPLE SHEET METAL |
| | DAVID ELSPERMAN COUNTER TOPS |
| | EAST COUNTY GLASS CO |
| | LAKESIDE ARMORY GUN SHOP |
| | RESOURCE SUPPLY INC |
| | SAUNDERS MAGNETIC CO |
| | SDS BAR & RESTAURANT |
| 11958 | LAKESIDE SEPTIC TANK SVC |
| 11960 | JOHN J CLIFFORD MD |
| 11962 | FRIENDSHIP MANOR LAKESIDE |
| | FRIENDSHIP MANOR LKSDE |
| 11966 | A G AUTO REPAIR |
| 11974 | POOL STATION |
| 11976 | A C REFRIGERATION SUPPLY |
| 11978 | ADONA GRINDING |
| | FEATHERSTONE CHRISTIAN CAMP |
| 11980 | TOWN N RANCH REALTY |
| 11982 | GLASS UNLIMITED |
| | SAN DIEGO SUPERCHARGERS |
| 11984 | AUTO DEPOT |
| | KAR ENGINEERING |
| | STRETCHS PLAYHOUSE |
| 11986 | KURSAVE HEARING CTR |
| | PORSCHA ANSWERING SVC |
| | TOWN & RANCH REALTY |
| 12001 | ADAMS, C J |
| | ALLDIS, DIANE |
| | ALVAREZ, DANIEL |
| | BAILEY, BETH |
| | BARRETT, TIM |
| | BATZA, CHERYL |
| | BLOCK, BRIDGET A |
| | BOLTON, VALARIE S |
| | CAMPBELL, DIANE L |
| | CANTOR, VICKY |
| | CASSADY, C |

| Target Street | Cross Street | Source |
|---|---|---|
| ✓ | - | EDR Digital Archive |

## WOODSIDE AVE 1995 (Cont'd)

12001 CATER, D
CHATTERTON, RICHARD L
CLARK, J
CRENSHAW, KERRY L
CUMMINS, LARRY
DIONNE, PAMELA S
DORALINA, STEINER
DOYLE, MARVIN D
FLANAGAN, MIKE
FOSTER, RANDY
GASTEIGER, JUDY
GATES, WILLIAM
GIFFIN, RICK
GLASER, BLANCA
GLAZIER, TERRI A
GOLINO, S
GREEN, QUENTIN
HENRY, CAROL S
HUSKEY, SANDI
JOHANSEN, JEFFREY
LANE, RICHARD E
LEHMAN, RUTH
LIDDLE, DONNA
LIVERMORE, BARRY
LLOYD, RENA T
LOGSDON, DAWN
LORTZ, MATTHEW
MANUTO, D J
MCKELVEY, DEBORAH
MEGNESS, BROOKE
MELANSON, PHILIP J
MEYERS, JAMES
MILANO, JEAN
MURDOCK, JON
MYERS, TAMARA
OLIVER, RUSSELL
PIRTEL, S
POETER, SHELLEY
PRESLEY, LEE O
PRETTO, MAURICE
PRETTYMAN, LISA
PUTTI, GARY
RHODES, KATHY
RUCKLE, BONNIE L
SANGREE, BARBARA B
SANNICOLAS, BERNARD
SHAW, CURTIS L
SHED, SANDRA
SIMMONS, PAMELA S
SKIBINSKY, TINA

| Target Street | Cross Street | Source |
|---|---|---|
| ✓ | - | EDR Digital Archive |

## WOODSIDE AVE 1995 (Cont'd)

| | |
|---|---|
| 12001 | SMITH, CHRIS |
| | STAMM, ROBERT |
| | STILLWELL, JERRY |
| | STRONG, P |
| | STUBBMAN, T |
| | STURM, RONALD C |
| | SULLIVAN, MARK |
| | TANNER, W |
| | TAYLOR, LAURA |
| | VANPATTEN, LORY |
| | WARNE, JULEEN |
| | WILLIAMS, PAULA S |
| | WILSON, TERRY |
| | WOODSIDE APARTMENTS |
| | WRIGHT, GEORGE |
| 12011 | OCCUPANT UNKNOWNN |
| 12024 | CUDDEBACK TRAILER & EQUIPMENT |
| | CUDDEBACK TRUCKING |
| 12030 | CLAESSENS, P |
| | CLEMENS, MICHAEL |
| | COFFIN, MARCIA |
| | DIETZER, DAVID W |
| | DILLON, HOWARD J |
| | GALVAN, RICARDO |
| | GARCIAS TIRE SHOP |
| | GARNER RECYCLING CO |
| | GRAUBERGER, CHARLES |
| | GRAY BUCKNER MOBILE LODGE |
| | HARVEY, HOWARD |
| | JAMES, DON |
| | KINN, ROBERT |
| | LEWIS, CHET |
| | MOBLEY, CURTIS H |
| | OLDAKER, JOHN |
| | PHILLIPS, M |
| | ROMERO, M O |
| | SLOAN, RAYMOND M |
| | YOUNG, ED |
| 12038 | G B PLUMBING |
| | JONES WESTERN SURVEYS |
| | PINNEY ENGINEERING ASSOC INC |
| | RICHWOOD CUSTOM VAN & RV |
| 12060 | DOUGLAS, MILTON |
| | FIRST BAPTIST CHURCH LAKESIDE |
| 12061 | KFC |
| 12084 | ALLENS CARPET HOUSE |
| 12086 | RYDER TRUCK RENTAL INC |
| 12087 | WOODSIDE SHELL & FOOD MART |
| 12088 | LAKESIDE BICYCLE SHOP |
| 12090 | KATIES KORNER |

| Target Street | Cross Street | Source |
|---|---|---|
| ✓ | - | EDR Digital Archive |

## WOODSIDE AVE 1995 (Cont'd)

12092 HEAVENLY GIFT & FLORIST
12106 LAKESIDE TEXACO
12108 KOPPER KETTLE
12109 THRIFTY OIL CO
12110 WOODSIDE DENTAL
12114 LAKESIDE FOREIGN
12115 BS COUNTRY DELI & CATERING
12117 FUDGES CARPETS & DRAPERIES
12119 EL CAP LIQUOR
12128 HOI PING VILLAGE RESTAURANT
12136 ARBYS
12141 SANTOS, CLEMENT
12147 TACK ROOM
12149 SANTOS, C
WOODSIDE ANIMAL HOSPITAL
12150 HARVEST CHRISTIAN FELLOWSHIP
12155 JACK IN THE BOX
12168 STYLING BAR
12169 COUNTRY DONUTS
IMPERIAL BEAUTY SALON
J CS SALOON
LA PALAPA MEXICAN RESTAURANT
12202 SECURE SELF STORAGE
WILLIAMS, CURTIS G
12211 STANTON M BRYAN HORSESHOEING
12212 T BONE FAMILY RESTAURANT
12214 AL GREEN ROOFING CO
LAKESIDE ROOFING INC
12215 MR LIQUOR
OCCUPANT UNKNOWNN
12222 LAKESIDE BEAUTY SUPPLY & SALON
12223 CRANDALL, EDWARD N
12227 A ANNUSHKA MFG
DENNY BRYAN SADDLE SHOP
FAST TV
12235 GOETZ JEWELERS
12239 COOLING SYSTEM STORE
MELS CLASSIC AUTO BODY
12241 LAKESIDE SANTEE GOLD BUYERS
USED TACK SHOP
12243 DI BOS PIZZA & DELI
12244 LAKESIDE AUTO SUPPLY
12245 LAKESIDE ROUNDUP
12249 SILVAS TACO SHOP
12250 HARTS COUNTRY COTTAGE & PTRY
12253 WAYNES BARBERSHOP
12255 LAKESIDE SPORTING GOODS
12260 DAIRY QUEEN
12265 TACO BELL
12328 RAYS TRANSMISSION

| Target Street | Cross Street | Source |
|---|---|---|
| ✓ | - | EDR Digital Archive |

## WOODSIDE AVE 1995 (Cont'd)

12330 ACCURATE ALIGNMENT & BRAKE CO
WARD, JOE E
12334 AMERICAN EXPRESS MONEYGRAM
FIRST CHECK CASHERS INC
12335 LAKESIDE SCHOOL DISTRICT
LAKESIDE UNION ALTERNATIVE EDU
12340 BLOCKBUSTER VIDEO
12346 BIGTIME BASEBALL CARDS
BLOOMS & BALLOONS EXPRESSIONS
K K MARKET
LAKESIDE SHOE STORE
PACIFIC COAST GEMS
SOMBRERO MEXICAN FOOD
12402 CHEVRON
12403 HALF HOUR PERMA CLEAN
12405 HARMEL HIGHLANDER CTR
12407 GOLDEN TOUCH BEAUTY SALON
12409 LITTLE CAESARS PIZZA
12411 PLAZA BARBER SHOP
12413 HEARTLAND PET CTR
12419 VONS COMPANIES INC
12421 T G & Y STORE CO
12440 PIZZA HUT
12451 DOTS FLOWER PLACE
12461 LAKESIDE MUFFLER & WELDING INC
12464 SCHAFER, RONALD G
12470 BLACK BELT ACADEMY
12515 US POST OFFICE
12550 DIAMOND TERMITE

| Target Street | Cross Street | Source |
|---|---|---|
| - | ✓ | EDR Digital Archive |

# CHANNEL RD 1992

| | |
|---|---|
| 9718 | BEESLEY, FRANK |
| | BROWN, L |
| | DUBBS, DUANE |
| | GERRARD, D M |
| | LANGMEYER, TIM |
| | MALTBY, M L |
| | NAJERA, VINCE |
| | NORBERG, D W |
| | PETERS, KATHY |
| | RHEUBY, C M |
| | STACEY, M V |
| 9725 | BOTZ, BRAD A |
| | CHAPMAN, JANET |
| | GRAY, CLAY |
| | KINCAID, RAYMOND W |
| | MARTINEZ, DIANA G |
| | MOSBLECH, FRANK A |
| | SMITH, BOBBIE |
| | TSCHANTRE, KEVIN |
| | VANWICKEL, JESSE F III |
| 9727 | BURNSIDE, ROBERT |
| | CHAVARIN, GLORIA |
| | DUNN, CHRIS |
| | JULIAN ESTATES |
| | RIGGS, CHARLES |
| 9729 | COMBS, RICAHRD |
| | JEWELL, L |
| | LEBLANC, JOSEPH W |
| | METZGER, DAVID K |
| | WADDEL, P |
| 9830 | WOODSIDE AUTO PARTS |
| 9836 | BARBARA ANNS |
| 9838 | ANIMAL ANTICS |
| 9902 | MARYS HAY&GRAIN |
| 9908 | PRESBY CH LAKESIDE |
| 9927 | CUTLER ARNOLD DDS |
| 9929 | CLOYD JAMES A DDS |
| | CLOYD, JAMES A |
| 9931 | LAKESIDE CHRSTN CTR |
| 9933 | CUBE AIRE |
| | ICE CUBES ETC |
| 10124 | 84 LUMBER CO |
| 10125 | EVALUATION SYST INC |
| | KARCHER INSULTN INC |
| | ORTEGA A M CONSTR |
| 10149 | BARDON ENTERPRISES |
| 10168 | MARTIN DAVE TK&SPL |
| 10215 | GRAPES SALES |
| 10303 | ANDERSON DRILLING |
| | KEYSTONE MANAGEMENT |

| Target Street | Cross Street | Source |
| --- | --- | --- |
| - | ✓ | EDR Digital Archive |

## CHANNEL RD 1992 (Cont'd)

10322 NELSON&SLOAN
10324 LA FUENTE MFG CO
10329 SIGNS B TRUCKNG INC

| Target Street | Cross Street | Source |
|---|---|---|
| - | ✓ | EDR Digital Archive |

# LOS COCHES RD 1992

| | |
|---|---|
| 8625 | LOTTERY TICKET SLS |
| 8670 | DIRAFFAELE, CARLO |
| 8712 | PROVO, BART |
| 8714 | PIGO, SHARON J |
| 8717 | RECLA, ADOLPH |
| 8719 | MALCHOW, DENNIS A |
| 8721 | AMES, FRANK |
| | PEREZ, A |
| | URIARTE, EDWARD |
| 8723 | COMBS, BO |
| 8727 | CHAPMAN, PERRY L |
| 8741 | JOHNSON, JOHN H |
| 8756 | LAHMANN, EARL T |
| 8766 | GUFFY, RANDY W |
| 8802 | PHIPPS, RICHARD C SR |
| 8809 | SMALL, MICHAEL L |
| 8814 | JOHNSON, RAY E |
| 8819 | SNORTLAND, S |
| 8821 | ENRIQUEZ, JESUS P |
| 8825 | REEVES, J R |
| 8854 | FINDEL, JOHN A |
| 8857 | ROGITZ, JOHN L |
| 8862 | THOMAS, JAMES L |
| 8867 | BRENT CONSTRUCTION |
| | EAST CO FABRICATION |
| | EVERHART, ANTHONY R |
| 8894 | CAMPBELL, ROBERT R |
| 8918 | MARTINEZ, JOHN |
| 9011 | LARREA, RONALD D |
| 9106 | LUCE, ALLEN R |
| 9184 | DUNCAN, DANNY R |
| 9208 | MOLINA, STAN |
| 9227 | STUMP, J C |
| 9228 | JONES, WINFRED E |
| 9235 | BOGYAY, PETE |
| 9244 | DUNN, JOHN T |
| 9255 | WOOTEN, BILLY R |
| 9263 | BRASS, MICHAEL |
| 9269 | WHITE, CARL V |
| 9278 | STEWART, TONY E |
| 9314 | WILLIAMS, PETER R |
| 9349 | CLARK, PHILIP M |
| 9369 | ASHBY, PETER |
| 9378 | WHITEHEAD, LONNIE M |
| 9380 | LINGLE, MILDRED |
| 9383 | DEAN, WALTER |
| | SANDOVAL, OLIVE M |
| 9421 | TRAYLOR, KEITH |
| 9427 | GROMMON, DEL |
| 9428 | BENKOSKY, ORVAL E |

## LOS COCHES RD 1992 (Cont'd)

| | |
| --- | --- |
| 9455 | WESLEYAN CH LAKESDE |
| 9494 | PITTMAN, RICHARD |
| 9510 | FLORES, JOAQUIN S |
| 9521 | FERREIRO, RALPH S |
| 9529 | MANLEY, DAVID |
| 9532 | CARMACK, JOHN E |
| | CARROLL, WILMA R |
| 9533 | GETZ, MICHAEL |
| 9537 | MESEROLE, CHARLES D |
| 9545 | WEITL, FRANK E JR |
| 9572 | FLEGAL, JOE D |
| 9573 | CHRISTIAN SCN CH |
| 9580 | SCHAEFER, LENN M |
| 9604 | STANGE, P M |
| 9607 | TURNER, MICHAEL S |
| 9608 | NORTHCUTT, S C |
| 9613 | MENDOZA, MICHAEL |
| 9617 | YAVOROSKY, JOHN |
| 9629 | NORTHRUP, SANDRA J |
| 9633 | HALE, GERALD N |
| 9638 | PAYTON, JAMES |
| 9642 | MERKEL, ALBERT |
| 9646 | WHITE, JOE |
| 9666 | FLEMING, D |
| 9675 | FRAZIER, MARK C |
| 9688 | ORTIZ, V |
| 9716 | ELIAS BROS MKT |
| 9719 | SHARDAN PAVING |
| 9727 | RAKOWSKI HAL INS |
| 9734 | CASHMAN REALTY |
| | JAMES DONALD R |
| | JAMES, DONALD R |
| | RAKOWSKI M PROP MNG |
| 9739 | LAKESIDE WATER DIST |
| 9742 | JOHNSON LAW OFFICE |
| 9748 | BOW N ARROW SHOP |
| | CLIP N DALES |
| | CREATIVE CMPTR CSLT |
| | GWIN TIMOTHY R |
| | WERNER RANDY |
| | WERNER, RANDY |
| 9764 | LAKESIDE RADIATOR |
| 9774 | BEAM, KEN |
| 9779 | CAMPOVERDE, JESUS M |
| 9782 | LAKESIDE TOOL SERV |
| 9786 | LAKESIDE AUTO BODY |

| Target Street | Cross Street | Source |
|---|---|---|
| ✓ | - | EDR Digital Archive |

# WOODSIDE AVE 1992

| | |
|---|---|
| 11633 | FAITH FLLWSHP CH |
| 11655 | JURGIES INC |
| 11665 | BINDERT, CHARLES |
| | MENDOZA, DELORES |
| 11719 | Y TIRE SALES |
| 11721 | KNAUER KANE INC |
| 11833 | LAKESIDE SC LAKESDE |
| 11903 | ACTION CYLINDR HEAD |
| | BEANS CRANKSHAFT |
| 11919 | EL MONTE TIRE INC |
| | SMOG INSPECTORS THE |
| 11935 | BACKCOUNTRY EQUIP |
| | LAKESIDE EQUIP SLS |
| 11937 | BUSH CLYDE SHT MTL |
| | DAVID ELSPERMAN |
| | EAST CO GLASS CO |
| | LAKESIDE ARMORY GUN |
| | RESOURCE SUPPLY INC |
| | S D S BAR&REST FXTR |
| | SAUNDERS MAGNETIC |
| 11958 | LAKESIDE SEPTIC TNK |
| 11960 | CLIFFORD JOHN J MD |
| 11966 | A G AUTO REPAIR |
| 11974 | POOL STA INC THE |
| 11976 | A C REFRIG SUPPLY |
| 11978 | ADONA GRINDING |
| | FEATHERSTONE CAMP |
| 11980 | CENTURY 21 TWN RNCH |
| 11982 | GLASS UNLIMITED |
| | SD SUPERCHARGERS |
| | T&M TOTAL PRFRMNC |
| | TUBS R US |
| 11984 | HAWKEYE RACING |
| | K A R ENGINEERING |
| | O K AUTO CORRAL |
| | STRETCHS PLAYHOUSE |
| 11986 | CENTURY 21 TWN RNCH |
| | KURSAVE HEARING CTR |
| | LACEY CREATIONS |
| | PORSCHA ANSWRG SERV |
| 12001 | AMBURGEY, JOHN |
| | BOSCARINO, MICHAEL |
| | CHISHOLM, CLAY |
| | DOMINQUEZ, MIKE |
| | FISHER, WARREN A |
| | HUCKABA, C V |
| | KELLEY, LARRY E |
| | KISNER, K |
| | LENTZ, LARRY L |
| | MITCHELL, MARIE R |

## WOODSIDE AVE 1992 (Cont'd)

| | |
| --- | --- |
| 12001 | PARK, ROGER |
| | REYNOLDS, KEN |
| | RIGGS, DOUGLAS C |
| | WALKER, WAYNE |
| | WERMES, KRISTIN M |
| | WILSON, TERRY |
| | WITHROW, CHRIS |
| | WOODSIDE APTS |
| 12024 | CUDDEBACK TRAILER |
| 12030 | BREEDEN, H |
| | CLEMENS, MICHAEL |
| | GARCIAS TIRE SHOP |
| | GRAUBERGER, CHARLES |
| | GRAY BUCKNR MBL LDG |
| | HAMLET, V |
| | JAMES, DON |
| | JEANE, LEARY |
| | KINN, ROBERT |
| | LEWIS, CHET |
| | PARK, ANTHONY |
| | PHILLIPS, M |
| | SIGLER, VERN |
| | VONWILLER, SHANNON M |
| | WORTHY, BOB |
| 12035 | RADIO SHACK |
| 12038 | CONSLTD DIESEL SERV |
| | JONES WESTERN SRVYS |
| | PINNEY ENGRG ASSOC |
| | ULTIMATE AUTO BODY |
| | WINDMILL CONSTR CO |
| 12060 | DOUGLAS, MILTON |
| | FIRST BAPT CH LKSDE |
| | WOODSIDE CHRSTN SCH |
| 12061 | KENTUCKY FRIED CHKN |
| 12084 | ALLENS CARPET HOUSE |
| 12086 | R C RACING CT&HOBBY |
| 12087 | SHELL SV STA DLRS |
| 12088 | LAKESIDE BICYCLE SH |
| 12090 | KATIES KORNER |
| 12092 | HEAVENLY GIFTS&FLRS |
| 12106 | JEN MAR INC |
| 12108 | COPPER, KETTLE |
| | KOPPER KETTLE |
| 12110 | CERVANTES RICHD DDS |
| 12114 | LAKESIDE FOREIGN |
| 12115 | BS CNTRY DELI&CTRNG |
| 12116 | DAVIS, GARY L |
| 12117 | FUDGES CARPET VINYL |
| 12119 | EL CAP LIQUOR |
| 12128 | HOI PING VLG RSTRNT |

## WOODSIDE AVE 1992 (Cont'd)

12136 ARBYS ROAST BEEF
12147 TACK ROOM
12149 WOODSIDE ANML HOSP
12150 HARVEST CHRSTN FLSH
12155 JACK IN THE BOX RST
12160 CANYON STEEL CO INC
12168 STYLING BAR THE
12169 COUNTRY DONUTS
IMPERL BEAUTY SALON
J CS SALOON
LA PALAPA MXCN REST
12202 SECURE SELF STORAGE
12211 BRYAN STANTON SPLY
12212 T BONE FAMILY REST
12214 GREEN AL ROOFING CO
LAKESIDE ROOFING
12215 MR LIQUOR NO 3
12222 LAKESIDE BEAUTY SPL
12225 A&A SATELLITE
12227 A ANNUSHKA MFG
FAST TV AUDIO&VIDEO
12233 USED TACK SHOP THE
12235 GOETZ JEWELERS
12239 COOLING SYST STORE
12241 LAKESIDE GOLD BUYER
Z OFFICE SUPPLY STR
12243 DIBOS PIZZA DELI
12244 LAKESIDE AUTO SPLY
12245 LAKESIDE ROUNDUP
12249 SILVAS TACO SHOP 2
12250 HARTS CNTRY COTTAGE
12251 APPAREL DESIGN
12253 WAYNES BARBERSHOP
12255 LAKESIDE SPRTNG GDS
12260 DAIRY QUEEN BRAZIER
12265 TACO BELL
12328 MISTER TRANSMISSION
12330 ACCURATE ALIGNMENT
12334 FIRST CHECK CASHERS
12335 LAKESIDE SC
12340 BLOCKBUSTER VDO
12346 BLOOME&BLLN EXPRSSN
GOLDEN GOOSE THE
HAIRS THE PLACE
LAKESIDE SHOE RPR
PAC CST GEMS
SOMBRERO MEXCN FOOD
12403 PERMA CLEAN
12405 HARMEL HIGHLANDER
12407 GOLDEN TOUCH BTY

| Target Street | Cross Street | Source |
|---|---|---|
| ✓ | - | EDR Digital Archive |

## WOODSIDE AVE 1992 (Cont'd)

12409 LITTLE CAESARS PZZA
12411 PLAZA BARBER SHOP
12413 HEARTLAND PET CNTR
12419 VONS CO GROCERY
12421 T G&Y ST LAKESIDE
12440 PIZZA HUT
12443 SECURITY PAC
12451 PHOTO JUNCTION
12461 CONNER TIRE CO
LAKESIDE MUFFLER
12470 BLACK BELT ACADEMY
ELCAJ BATTERY
12515 US POSTAL SV
12550 DIAMOND TERMITE CO

| Target Street | Cross Street | Source |
|---|---|---|
| - | ✓ | Haines Criss-Cross Directory |

## CHANNEL RD 1986

# CHANNEL RD 92040
# LAKESIDE

| | | | |
|---|---|---|---|
| 9830 | AMER ACDM SLF DFNSE | 561-0750 | 5 |
| 9832 | XXXX | 00 | |
| 9834 | WOODSIDE AUTO PRTS | 561-3002 | +6 |
| 9836 | BARBARA ICE CREAM | 561-9553 | +6 |
| 9838 | XXXX | 00 | |
| 9840 | GOURMET PET FOOD | 443-9023 | +6 |
| | NATURES PET | 443-9023 | +6 |
| 9908 | LAKESD CMNTY PRESBY | 443-1021 | |
| | LAKESD PRESBY PRESC | 443-2887 | |
| | PRESBYTRN CH LKESDE | 443-1021 | 2 |
| 9911 | XXXX | 00 | |
| 9825 | REDDY R S MD | 443-3641 | 3 |
| | SANTELLA ROBT J MD | 443-3841 | 2 |
| | STURCKOW K H MD | 443-3641 | |
| 9927 | CUTLER ARNOLD DDS | 581-3307 | 5 |
| 9929 | CLOYD JAMES A DDS | 581-4430 | 0 |
| 9931 | SOIL TESTERS | 443-0060 | +6 |
| 9933 | CUBE AIRE | 561-5512 | 5 |
| | QUALITY FLRCVRNG | 561-B851 | 5 |
| 10004 | XXXX | 00 | |
| 10123 | XXXX | 00 | |
| 10124 | B4 LUMBER CO | 581-7000 | 0 |
| 10125 | VALLEY FARMS | 443-0971 | 3 |
| 10149 | BARDON ENTERPRISES | 581-8022 | 0 |
| | JACKS ALUMN PRODS | 561-4570 | 9 |
| | JIMCO RACING PROD | 581-4570 | |
| | MISTER TRANSMISSION | 561-0630 | |
| | MR TRANSMISSION | 561-0630 | |
| 10168 | DAVE MARTIN TRKNG | 561-4300 | 5 |
| | MARTIN DAVE | 448-8886 | +6 |
| | MARTIN DAVE TK&SPL | 561-4300 | 5 |
| 10208 | D L C&C EQUIPMENT | 443-5222 | +6 |
| 10215 | GRAPES SALES | 443-5368 | |
| 10273 | WELDING ENGINEERING | 443-3501 | 1 |
| 10303 | ANDERSON DRILLING | 443-3891 | |
| | ANDERSON MFG | 443-122B | 2 |
| | PALOMAR TRANSIT MIX | 390-0220 | +6 |
| 10322 | XXXX | 00 | |
| 10324 | CA PRECAST STONE | 443-3863 | +6 |
| | LAFUENTE MFG CO | 443-3863 | |
| NO # | TRI WAY MATERIALS | 443-3921 | |

* 35 BUS 6 RES 9 NEW

| Target Street | Cross Street | Source |
|---|---|---|
| - | ✓ | Haines Criss-Cross Directory |


# LOS COCHES RD 1986

LOS COCHES RD 92040
LAKESIDE

| | | | |
|---|---|---|---|
| 8625 | SEVEN 11 FOOD 13862 | 443-5520 | 7 |
| 8670 | DIRAFFAELE CARLO | 443-4178 | |
| 8710 | XXXX | OD | |
| 8714 | PICO S J | 561-4141 | 1 |
| 8717 | RECLA ADOLPH | 443-2633 | |
| 8718 | COPENHAVER L D | 561-5783 | 9 |
| 8719 | MALCHOW DENNIS A | 443-4241 | 1 |
| 8721 | AMES FRANK | 443-6832 | 9 |
| 8723 | AZURE CONSTRUCTION | 581-9131 | 2 |
| | KELLY ROBT | 561-9931 | +6 |
| 8727 | CHAPMAN PERRY | 561-5489 | 3 |
| | CHAPMAN PERRY L | 443-4150 | 4 |
| 8733 | EMERSON HAROLD M | 443-2032 | |
| 8741 | JOHNSON JOHN H | 443-5514 | 2 |
| 8742 | XXXX | OD | |
| 8747 | XXXX | OD | |
| 8748 | RIEGERT JULIE | 561-3190 | |
| | RIEGERT WM | 561-3190 | 0 |
| 8756 | LAHMANN EARL THOS | 443-2716 | |
| 8766 | CAMPBELL ANGUS M | 443-8259 | 0 |
| 8802 | PHIPPS RICHD C SR | 443-2170 | +8 |
| 8809 | SMALL MICHAEL L | 443-2638 | 1 |
| 8814 | JOHNSON RAY E | 443-1935 | |
| 8819 | XXXX | 00 | |
| 8821 | SNORTLAND S | 561-2581 | 5 |
| 8823 | XXXX | 00 | |
| 8824 | WRIGHT CHUCK | 443-5570 | |
| | WRIGHT IRENE | 443-5570 | 3 |
| 8825 | REEVES J R | 443-2084 | |
| 8827 | XXXX | 00 | |
| 8832 | THOMPSON JOHN | 561-7520 | 1 |
| 8843 | XXXX | 00 | |
| 8844 | XXXX | 00 | |
| 8847 | XXXX | 00 | |
| 8851 | SAKACH STEVEN W | 443-7678 | 8 |
| 8853 | KRUEGER OU WAYNE | 561-5794 | 8 |
| | KRUEGER PAMELA | 561-5794 | |
| 8854 | FINDEL JOHN A | 561-9357 | 2 |
| 8857 | ROGITZ JOHN L | 561-5292 | 4 |
| 8861½ | PROMESSO MICHAEL | 443-7265 | 5 |
| 8862 | THOMAS JAMES L | 443-3251 | 9 |
| 8863 | BURNSIDE B A | 390-0171 | +6 |
| | BURNSIDE S C | 390-0171 | +6 |
| 8865 | HOWARD RAYMOND C | 561-0433 | 5 |
| | NAVA C | 561-0433 | 5 |
| 8867 | GAGNON AL GLASS CO | 443-5875 | 0 |
| 8869 | XXXX | 00 | |
| 8870 | XXXX | 00 | |
| 8878 | ANDERSON GENE | 443-7077 | 3 |
| 8886 | XXXX | OD | |
| 8894 | XXXX | 00 | |
| 8902 | XXXX | 00 | |
| 8910 | GAGLIANO DANNY | 561-5362 | +6 |
| | GAGLIANO SUSIE | 561-5362 | +8 |
| 8915 | BAILET R L | 443-8229 | |
| | BAILEY&SONS INC | 443-6229 | |
| 8918 | MARTINEZ CATHY | 561-3499 | +8 |
| | MARTINEZ JOHN | 561-3499 | +8 |
| 9011 | LARREA RONALO D | 443-3017 | +6 |
| 9105 | XXXX | 00 | |
| 9119 | MONTANA MOBILE TRCK | 561-5438 | 5 |
| 9176 | XXXX | OD | |
| 9184 | DUNCAN DANNY R | 443-2880 | |
| | DUNCAN LENNY | 561-5685 | |
| | DUNCAN LOREN | 561-5685 | 0 |
| 9205 | SCANNELL JAY | 561-9585 | 2 |
| | SCANNELL KENNETH A | 443-8452 | 2 |
| 9207 | XXXX | 00 | |
| 9208 | LLANOS GILBERT | 561-6161 | 1 |
| 9211 | THORNHILL CARL | 443-6656 | |
| | THORNHILL JULIA M | 443-6656 | |
| 9227 | LOCASCIO E M | 443-2265 | 3 |
| | LOCASCIO M A | 443-2171 | 5 |
| 9228 | JONES WINFRED E | 443-6666 | |
| 9235 | BOGYAY EDITH | 443-2883 | |
| 9236 | ALLISON CLAIR | 443-9086 | |
| 9243 | XXXX | 00 | |
| 9244 | DUNN JOHN T | 561-3829 | |
| 9247 | SWATZELL DAVE | 561-8525 | 2 |
| 9254 | XXXX | 00 | |
| 9255 | WOOTEN BILLY R | 561-3057 | 3 |
| 9263 | XXXX | 00 | |
| 9264 | TAYLOR THOS E | 443-8935 | +8 |
| 9268 | XXXX | 00 | |
| 9269 | WHITE CARL V | 443-3616 | |
| 9270 | KENT CRAIG H | 561-7457 | +8 |
| 9272 | DUCKETT HELEN L | 443-4891 | |
| 9278 | WISE PHILLIP | 561-7243 | +8 |
| 9308 | XXXX | 00 | |
| 9317 | JOHNSON CHAS | 443-7971 | 2 |
| 9320 | XXXX | 00 | |
| 9321 | MCGEE DONNA | 561-4351 | 5 |
| 9323 | XXXX | 00 | |
| 9325 | HUNF GERI | 561-2782 | 6 |
| | HUNT MICHAEL | 561-2782 | |
| 9349 | CLARK PHILIP M | 443-2074 | |
| 9358 | COBLE CLAIRE | 443-1981 | |
| | COBLE DAVID E SR | 443-1981 | |
| 9359 | OSTROM C E | 443-1438 | |
| 9366 | XXXX | 00 | |
| 9369 | ASHBY PETER | 443-6925 | |
| 9378 | WHITEHEAD LONNIE M | 443-1214 | |
| 9380 | LINGLE MILDRED | 443-2264 | |
| | LINGLE PAUL | 443-2264 | |
| 9383 | SANDGVAL OLIVE M | 443-1366 | |
| 9386 | XXXX | OD | |
| 9388 | XXXX | OD | |
| 9389 | XXXX | 00 | |
| 9415 | SLATEN BEN | 561-1483 | +6 |
| | SLATEN GRACE | 561-1483 | +8 |

| Target Street | Cross Street | Source |
|---|---|---|
| - | ✓ | Haines Criss-Cross Directory |

# LOS COCHES RD 1986

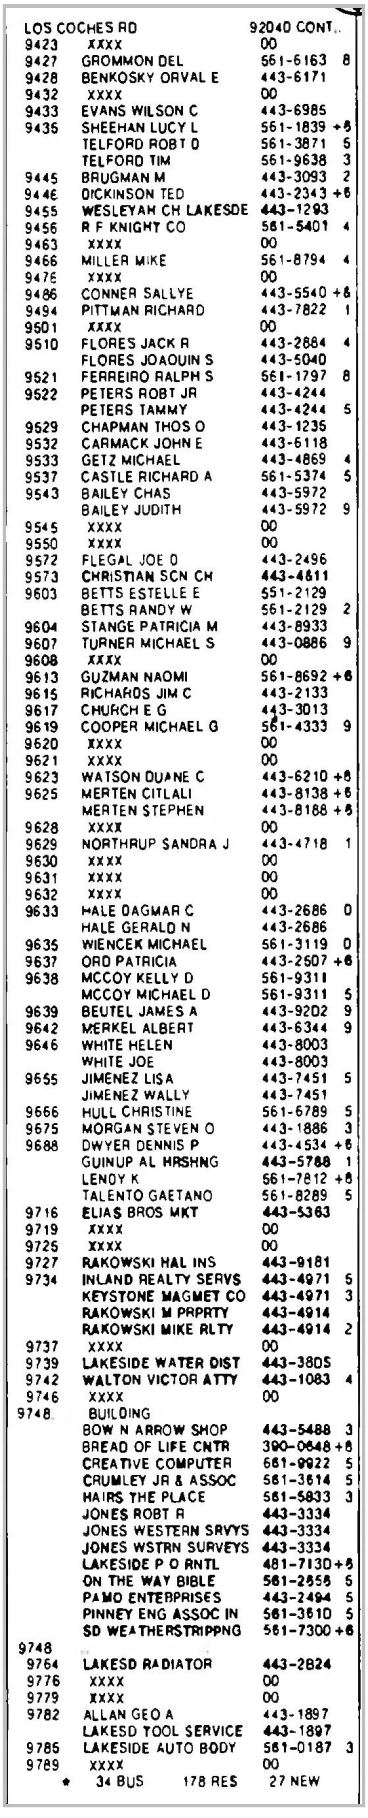


LOS COCHES RD 92040 CONT..

| | | | |
|---|---|---|---|
| 9423 | XXXX | 00 | |
| 9427 | GROMMON DEL | 561-6163 | 8 |
| 9428 | BENKOSKY ORVAL E | 443-6171 | |
| 9432 | XXXX | 00 | |
| 9433 | EVANS WILSON C | 443-6985 | |
| 9435 | SHEEHAN LUCY L | 561-1839 | +8 |
| | TELFORD ROBT O | 561-3871 | 5 |
| | TELFORD TIM | 561-9638 | 3 |
| 9445 | BRUGMAN M | 443-3093 | 2 |
| 9446 | DICKINSON TED | 443-2343 | +8 |
| 9455 | WESLEYAN CH LAKESDE | 443-1293 | |
| 9456 | R F KNIGHT CO | 561-5401 | 4 |
| 9463 | XXXX | 00 | |
| 9466 | MILLER MIKE | 561-8794 | 4 |
| 9476 | XXXX | 00 | |
| 9486 | CONNER SALLYE | 443-5540 | +8 |
| 9494 | PITTMAN RICHARD | 443-7822 | 1 |
| 9501 | XXXX | 00 | |
| 9510 | FLORES JACK R | 443-2884 | 4 |
| | FLORES JOAQUIN S | 443-5040 | |
| 9521 | FERREIRO RALPH S | 561-1797 | 8 |
| 9522 | PETERS ROBT JR | 443-4244 | |
| | PETERS TAMMY | 443-4244 | 5 |
| 9529 | CHAPMAN THOS O | 443-1235 | |
| 9532 | CARMACK JOHN E | 443-6118 | |
| 9533 | GETZ MICHAEL | 443-4869 | 4 |
| 9537 | CASTLE RICHARD A | 561-5374 | 5 |
| 9543 | BAILEY CHAS | 443-5972 | |
| | BAILEY JUDITH | 443-5972 | 9 |
| 9545 | XXXX | 00 | |
| 9550 | XXXX | 00 | |
| 9572 | FLEGAL JOE O | 443-2496 | |
| 9573 | CHRISTIAN SCN CH | 443-4811 | |
| 9603 | BETTS ESTELLE E | 551-2129 | |
| | BETTS RANDY W | 561-2129 | 2 |
| 9604 | STANGE PATRICIA M | 443-8933 | |
| 9607 | TURNER MICHAEL S | 443-0886 | 9 |
| 9608 | XXXX | 00 | |
| 9613 | GUZMAN NAOMI | 561-8692 | +8 |
| 9615 | RICHARDS JIM C | 443-2133 | |
| 9617 | CHURCH E G | 443-3013 | |
| 9619 | COOPER MICHAEL G | 561-4333 | 9 |
| 9620 | XXXX | 00 | |
| 9621 | XXXX | 00 | |
| 9623 | WATSON DUANE C | 443-6210 | +8 |
| 9625 | MERTEN CITLALI | 443-8138 | +8 |
| | MERTEN STEPHEN | 443-8188 | +8 |
| 9628 | XXXX | 00 | |
| 9629 | NORTHRUP SANDRA J | 443-4718 | 1 |
| 9630 | XXXX | 00 | |
| 9631 | XXXX | 00 | |
| 9632 | XXXX | 00 | |
| 9633 | HALE DAGMAR C | 443-2686 | 0 |
| | HALE GERALD N | 443-2686 | |
| 9635 | WIENCEK MICHAEL | 561-3119 | 0 |
| 9637 | ORD PATRICIA | 443-2507 | +8 |
| 9638 | MCCOY KELLY D | 561-9311 | |
| | MCCOY MICHAEL D | 561-9311 | 5 |
| 9639 | BEUTEL JAMES A | 443-9202 | 9 |
| 9642 | MERKEL ALBERT | 443-6344 | 9 |
| 9646 | WHITE HELEN | 443-8003 | |
| | WHITE JOE | 443-8003 | |
| 9655 | JIMENEZ LISA | 443-7451 | 5 |
| | JIMENEZ WALLY | 443-7451 | |
| 9666 | HULL CHRISTINE | 561-6789 | 5 |
| 9675 | MORGAN STEVEN O | 443-1886 | 3 |
| 9688 | DWYER DENNIS P | 443-4534 | +8 |
| | GUINUP AL HRSHNG | 443-5788 | 1 |
| | LENOY K | 561-7812 | +8 |
| | TALENTO GAETANO | 561-8289 | 5 |
| 9716 | ELIAS BROS MKT | 443-5363 | |
| 9719 | XXXX | 00 | |
| 9725 | XXXX | 00 | |
| 9727 | RAKOWSKI HAL INS | 443-9181 | |
| 9734 | INLAND REALTY SERVS | 443-4971 | 5 |
| | KEYSTONE MAGMET CO | 443-4971 | 3 |
| | RAKOWSKI M PRPRTY | 443-4914 | |
| | RAKOWSKI MIKE RLTY | 443-4914 | 2 |
| 9737 | XXXX | 00 | |
| 9739 | LAKESIDE WATER DIST | 443-3805 | |
| 9742 | WALTON VICTOR ATTY | 443-1083 | 4 |
| 9746 | XXXX | 00 | |
| 9748 | BUILDING | | |
| | BOW N ARROW SHOP | 443-5488 | 3 |
| | BREAD OF LIFE CNTR | 390-0648 | +8 |
| | CREATIVE COMPUTER | 561-9922 | 5 |
| | CRUMLEY JR & ASSOC | 561-3614 | 5 |
| | HAIRS THE PLACE | 561-5833 | 3 |
| | JONES ROBT R | 443-3334 | |
| | JONES WESTERN SRVYS | 443-3334 | |
| | JONES WSTRN SURVEYS | 443-3334 | |
| | LAKESIDE P O RNTL | 481-7130 | +8 |
| | ON THE WAY BIBLE | 561-2656 | 5 |
| | PAMO ENTERPRISES | 443-2494 | 5 |
| | PINNEY ENG ASSOC IN | 561-3610 | 5 |
| | SD WEATHERSTRIPPNG | 561-7300 | +8 |
| 9748 | | | |
| 9764 | LAKESD RADIATOR | 443-2824 | |
| 9776 | XXXX | 00 | |
| 9779 | XXXX | 00 | |
| 9782 | ALLAN GEO A | 443-1897 | |
| | LAKESD TOOL SERVICE | 443-1897 | |
| 9785 | LAKESIDE AUTO BODY | 561-0187 | 3 |
| 9789 | XXXX | 00 | |

* 34 BUS 178 RES 27 NEW

| Target Street | Cross Street | Source |
|---|---|---|
| ✔ | - | Haines Criss-Cross Directory |

# WOODSIDE AVE 1986

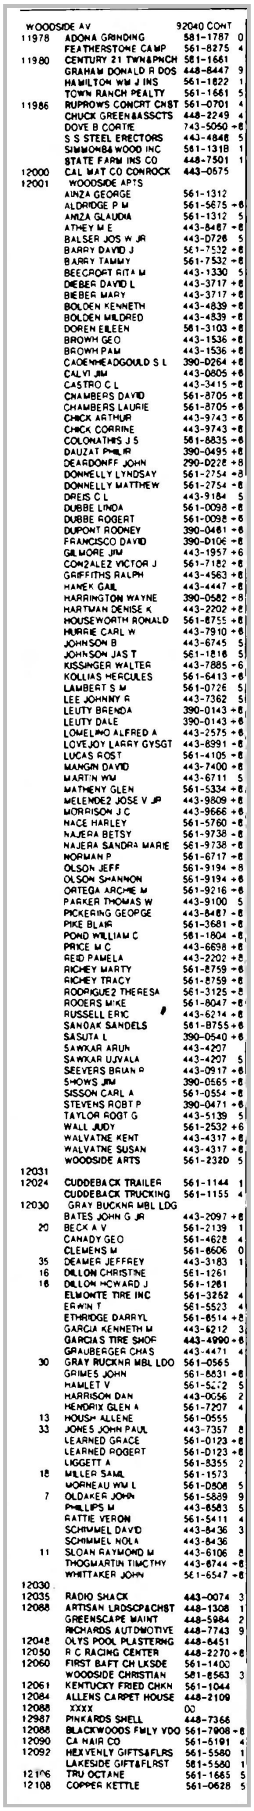

| WOODSIDE AV | | 92040 CONT | |
|---|---|---|---|
| 11978 | ADONA GRINDING | 561-1787 | 0 |
| | FEATHERSTONE CAMP | 561-8275 | 4 |
| 11980 | CENTURY 21 TWN&PNCH | 561-1661 | |
| | GRAHAM DONALD R DDS | 448-8447 | 9 |
| | HAMILTON WM J INS | 561-1822 | 1 |
| | TOWN RANCH REALTY | 561-1661 | 5 |
| 11986 | RUPROWS CONCRT CNST | 561-0701 | 4 |
| | CHUCK GREEN&ASSCTS | 448-3249 | 4 |
| | DOVE B CORTIE | 743-5060 | +8 |
| | S S STEEL ERECTORS | 443-4848 | 5 |
| | SIMMONS&WOOD INC | 561-1318 | 1 |
| | STATE FARM INS CO | 448-7501 | 1 |
| 12000 | CAL MAT CO CONROCK | 443-0575 | |
| 12001 | WOODSIDE APTS | | |
| | AINZA GEORGE | 561-1312 | |
| | ALDRIDGE P M | 561-5675 | +8 |
| | AMZA GLAUDIA | 561-1312 | 5 |
| | ATHEY M E | 443-8487 | +8 |
| | BALSER JOS W JR | 443-0726 | 5 |
| | BARRY DAVID J | 561-7532 | +8 |
| | BARRY TAMMY | 561-7532 | +8 |
| | BEECROFT RITA M | 443-1330 | 5 |
| | BIEBER DAVID L | 443-3717 | +8 |
| | BIEBER MARY | 443-3717 | +8 |
| | BOLDEN KENNETH | 443-4839 | +8 |
| | BOLDEN MILDRED | 443-4839 | +8 |
| | DOREN EILEEN | 561-3103 | +8 |
| | BROWN GEO | 443-1536 | +8 |
| | BROWN PAM | 443-1536 | +8 |
| | CADENHEADGOULD S L | 390-0264 | +8 |
| | CALVI JIM | 443-0805 | +8 |
| | CASTRO C L | 443-3415 | +8 |
| | CHAMBERS DAVID | 561-8705 | +8 |
| | CHAMBERS LAURIE | 561-8705 | +8 |
| | CHICK ARTHUR | 443-9743 | +8 |
| | CHICK CORRINE | 443-9743 | +8 |
| | COLONATHIS J S | 561-8835 | +8 |
| | DAUZAT PHILIP | 390-0495 | +8 |
| | DEARDORFF JOHN | 290-0228 | +8 |
| | DONNELLY LYNDSAY | 561-2754 | +8 |
| | DONNELLY MATTHEW | 561-2754 | +8 |
| | DREIS C L | 443-9184 | 5 |
| | DUBBE LINDA | 561-0098 | +8 |
| | DUBBE ROBERT | 561-0098 | +8 |
| | DUPONT RODNEY | 390-0481 | +8 |
| | FRANCISCO DAVID | 390-0106 | +8 |
| | GILMORE JIM | 443-1957 | +8 |
| | GONZALEZ VICTOR J | 561-7182 | +8 |
| | GRIFFITHS RALPH | 443-4563 | +8 |
| | HANEK GAIL | 443-4447 | +8 |
| | HARRINGTON WAYNE | 390-0582 | +8 |
| | HARTMAN DENISE K | 443-2202 | +8 |
| | HOUSEWORTH RONALD | 561-8755 | +8 |
| | HURRIE CARL W | 443-7910 | +8 |
| | JOHNSON B | 443-6745 | 5 |
| | JOHNSON JAS T | 561-1818 | 5 |
| | KISSINGER WALTER | 443-7885 | +8 |
| | KOLLIAS HERCULES | 561-6413 | +8 |
| | LAMBERT S M | 561-0726 | 5 |
| | LEE JOHNNY R | 443-7362 | 5 |
| | LEUTY BRENDA | 390-0143 | +8 |
| | LEUTY DALE | 390-0143 | +8 |
| | LOMELINO ALFRED A | 443-2575 | +8 |
| | LOVEJOY LARRY GYSGT | 443-8991 | +8 |
| | LUCAS ROST | 561-4105 | +8 |
| | MANGIN DAVID | 443-7400 | +8 |
| | MARTIN WM | 443-6711 | 5 |
| | MATHENY GLEN | 561-5334 | +8 |
| | MELENDEZ JOSE V JR | 443-9809 | +8 |
| | MORRISON J C | 443-9666 | +8 |
| | NACE HARLEY | 561-5760 | +8 |
| | NAJERA BETSY | 561-9738 | +8 |
| | NAJERA SANDRA MARIE | 561-9738 | +8 |
| | NORMAN P | 561-6717 | +8 |
| | OLSON JEFF | 561-9194 | +8 |
| | OLSON SHANNON | 561-9194 | +8 |
| | ORTEGA ARCHIE M | 561-9216 | +8 |
| | PARKER THOMAS W | 443-9100 | 5 |
| | PICKERING GEORGE | 443-8487 | +8 |
| | PIKE BLAKE | 561-3681 | +8 |
| | POND WILLIAM C | 561-1804 | +8 |
| | PRICE M C | 443-6698 | +8 |
| | REID PAMELA | 443-2202 | +8 |
| | RICHEY MARTY | 561-8759 | +8 |
| | RICHEY TRACY | 561-8759 | +8 |
| | RODRIGUEZ THERESA | 561-3125 | +8 |
| | ROGERS MIKE | 561-8047 | +8 |
| | RUSSELL ERIC | 443-6214 | +8 |
| | SANOAK SANDELS | 561-8755 | +8 |
| | SASUTA L | 390-0540 | +8 |
| | SAWKAR ARUN | 443-4207 | |
| | SAWKAR UJVALA | 443-4207 | 5 |
| | SEEVERS BRIAN P | 443-0917 | +8 |
| | SHOWS JIM | 390-0565 | +8 |
| | SISSON CARL A | 561-0554 | +8 |
| | STEVENS ROBT P | 390-0471 | +8 |
| | TAYLOR ROBT G | 443-5139 | 5 |
| | WALL JUDY | 561-2532 | +8 |
| | WALVATNE KENT | 443-4317 | +8 |
| | WALVATNE SUSAN | 443-4317 | +8 |
| | WOODSIDE ARTS | 561-2320 | 5 |
| 12031 | | | |
| 12024 | CUDDEBACK TRAILER | 561-1144 | 1 |
| | CUDDEBACK TRUCKING | 561-1155 | 4 |
| 12030 | GRAY RUCKNR MBL LDG | | |
| | BATES JOHN G JR | 443-2097 | +8 |
| 20 | BECK A V | 561-2139 | 1 |
| | CANADY GEO | 561-4628 | 4 |
| | CLEMENS M | 561-8606 | 0 |
| 35 | DEAMER JEFFREY | 443-3183 | 1 |
| 16 | DILLON CHRISTINE | 561-1261 | |
| 16 | DILLON HOWARD J | 561-1261 | |
| | ELMONTE TIRE INC | 561-3252 | 4 |
| | ERWIN T | 561-5523 | 4 |
| | ETHRIDGE DARRYL | 561-8514 | +8 |
| | GARCIA KENNETH M | 443-8212 | 3 |
| | GARCIAS TIRE SHOP | 443-4990 | +8 |
| | GRAUBERGER CHAS | 443-4471 | 4 |
| 30 | GRAY RUCKNR MBL LDG | 561-0565 | |
| | GRIMES JOHN | 561-8831 | +8 |
| | HAMLET V | 561-5272 | 5 |
| | HARRISON DAN | 443-0056 | 2 |
| | HENDRIX GLEN A | 561-7207 | 4 |
| 13 | HOUSH ALLENE | 561-0555 | |
| 33 | JONES JOHN PAUL | 443-7357 | 8 |
| | LEARNED GRACE | 561-0123 | +8 |
| | LEARNED ROBERT | 561-0123 | +8 |
| | LIGGETT A | 561-8355 | 2 |
| 18 | MILLER SAML | 561-1573 | |
| | MORNEAU WM L | 561-0808 | 5 |
| 7 | OLDAKER JOHN | 561-5889 | 9 |
| | PHILLIPS M | 443-8583 | 5 |
| | RATTIE VERON | 561-5411 | 4 |
| | SCHIMMEL DAVID | 443-8436 | 3 |
| | SCHIMMEL NOLA | 443-8436 | |
| 11 | SLOAN RAYMOND M | 443-6106 | 8 |
| | THOGMARTIN TIMOTHY | 443-6744 | +8 |
| | WHITTAKER JOHN | 561-6547 | +8 |
| 12030 | | | |
| 12035 | RADIO SHACK | 443-0074 | 3 |
| 12088 | ARTISAN LNDSCP&CNST | 448-1308 | 1 |
| | GREENSCAPE MAINT | 448-5984 | 2 |
| | RICHARDS AUTOMOTIVE | 448-7743 | 9 |
| 12048 | OLYS POOL PLASTERING | 448-8451 | |
| 12050 | R C RACING CENTER | 448-2270 | +8 |
| 12060 | FIRST BAPT CH LKSDE | 561-1400 | |
| | WOODSIDE CHRISTIAN | 561-8563 | 3 |
| 12061 | KENTUCKY FRIED CHKN | 561-1044 | |
| 12084 | ALLENS CARPET HOUSE | 448-2109 | |
| 12088 | XXXX | 00 | |
| 12987 | PINKARDS SMELL | 448-7366 | |
| 12088 | BLACKWOODS FMLY YDG | 561-7908 | +8 |
| 12090 | CA NAIR CO | 561-6191 | 4 |
| 12092 | HEAVENLY GIFTS&FLRS | 561-5580 | 1 |
| | LAKESIDE GIFT&FLRST | 561-5580 | 1 |
| 12106 | TRU OCTANE | 561-1665 | 5 |
| 12108 | COPPER KETTLE | 561-0628 | 5 |

| Target Street | Cross Street | Source |
|---|---|---|
| ✓ | - | Haines Criss-Cross Directory |

# WOODSIDE AVE 1986

| | WOODSIDE AV | 92040 CONT | |
|---|---|---|---|
| | KOPPER KETTLE | 561-0628 | 5 |
| 12110 | PENN DENNIS F DDS | 443-0444 | 4 |
| 12111 | SS KEG BEER INC | 443-7232 | 3 |
| 12114 | LAKESIDE FOREICN | 561-1210 | |
| 12115 | SS CNTRY DELI&CTRNG | 443-9228 | 2 |
| 12116 | ACCURATE AUTOMTY | 443-4009 | +8 |
| 12119 | EL CAP LIQUOR | 443-7292 | 3 |
| 12120 | XXXX | 00 | |
| 12122 | BIKE SHOP THE | 561-4253 | 3 |
| 12127 | GIST ORNMNTL IRON | 448-3425 | 1 |
| 12128 | HOI PING VLG RSTRNT | 448-2815 | |
| 12136 | SUNNYS DRIVE THRU | 561-5904 | 4 |
| 12141 | BORCHES C | 561-5281 | 9 |
| 12141½ | WEBER RONALO | 561-9040 | 2 |
| 12143 | GRASSL J J | 443-2098 | 7 |
| 12145 | XXXX | 00 | |
| 12147 | TACK ROOM | 581-3256 | 9 |
| 12149 | WOODSIDE ANML HOSP | 561-5311 | 0 |
| 12150 | HARVEST TEMPLE | 561-8580 | 0 |
| | LIBERTY CHRISTIAN L | 581-1388 | 0 |
| 12155 | JACK IN THE BOX RST | 448-0181 | |
| 12160 | JOHN BROWNS COLLTS | 581-8455 | 4 |
| | LAKESIDE SICTCL SH | 448-5604 | 3 |
| | TRIPLE NECK SCHTFC | 581-4778 | +8 |
| 12168 | BEAUTY BAR | 443-0470 | |
| | SMITH BRUCE E | 448-0470 | |
| 12169 | DONUTS | 581-9749 | +8 |
| | J CS SALOON | 561-8890 | +8 |
| | LAPALAPA | 561-8108 | 4 |
| 12211 | BRYAN S M HRSHOE SR | 448-8238 | 2 |
| 12212 | WOODY&OOLLYS RSTRNT | 561-0798 | 1 |
| 12214 | LAKESIDE ROOFING | 443-2713 | 0 |
| 12215 | SPIKES LIQUOR | 448-1202 | |
| 12222 | SANLAKES BATTERY | 561-4251 | 2 |
| 12223 | STEPHAN E A | 561-1938 | 5 |
| 12225 | FAST TY AUDIO&VIDEO | 561-5367 | +8 |
| 12227 | FAST TV | 448-1943 | |
| | LAKESIDE BTY SUPPLY | 443-8220 | +8 |
| 12233 | XXXX | 00 | |
| 12235 | GOETZ JEWELERS | 448-4483 | |
| 12239 | COOLING SYST STORE | 561-1970 | 1 |
| | DONS AUTO REPAIR | 561-0760 | 1 |
| | MIKES BODY&PAINT | 561-0760 | 1 |
| 12241 | LAKESIDE HARDWARE | 561-5746 | 5 |
| 12243 | ADVANCED APPLIANCE | 448-4988 | 3 |
| 12244 | XXXX | 00 | |
| 12245 | LAKESIDE ROUNDUP | 561-9781 | +8 |
| 12247 | XXXX | 00 | |
| 12249 | ARTUPOS MEXICN FOOD | 443-1121 | +8 |
| 12250 | BRADLEY JAS M | 561-3374 | 5 |
| 12251 | A CUT ABOVE | 443-4858 | 5 |
| 12253 | LAKESIDE BOUTIQUE | 561-9727 | 3 |
| 12255 | LAKESD SPORTING GDS | 448-3859 | |
| 12260 | DAIRY QUEEN BRAZIER | 561-0142 | 9 |
| 12265 | TACO BELL | 561-7313 | 9 |
| 12000 | SIRDS TO LOVE | 561-9766 | 5 |
| 12835 | LAKESD UN SC EO CTR | 443-1041 | |
| 12342 | ACTION CYLINDER | 561-8287 | +8 |
| 12343 | LAKESD UN SC KITCNN | 448-2466 | |
| 12401 | CHARLIE MEIERS UN76 | 443-8404 | 4 |
| | LAKESIDE UNION 76 | 443-8404 | 1 |
| | UNION 76 LAKESIDE | 448-8404 | 4 |
| 12403 | HALF HOUR PERMA CLN | 443-4833 | |
| | PERMA CLEAN | 448-4833 | |
| | RUG DOCTOR LAKESIDE | 443-4833 | |
| 12405 | HARMEL HIGHLANDER | 581-6010 | 7 |
| | HARMEL HICHLANDER | 443-9555 | |
| 12407 | GOLDEN TOUCH BTY | 448-4500 | 7 |
| 12409 | BLOCK H&R | 442-5825 | +8 |
| 12411 | PLAZA BARBER SHOP | 448-9432 | 2 |
| 12413 | LAKESD SHOE STORE | 443-5315 | 7 |
| 12421 | T G&Y ST LAKESIDE | 443-4993 | 8 |
| 12440 | PIZZA HUT | 443-9774 | 8 |
| 12443 | SECURITY PAC CHCKNG | 443-3825 | |
| | SECURITY PAC LKSDE | 443-3827 | 7 |
| | SECURITY PAC LKSDE | 448-3828 | 7 |
| | SECURITY PAC LKSDE | 448-3823 | |
| 12450 | XXXX | 00 | |
| 12451 | DEANS PHOTO SV LKSD | 581-3010 | |
| 12461 | CONNER TIRE CO | 561-6182 | 3 |
| | LAKESIDE MUFFLER | 458-3202 | +8 |
| 12484 | REDY DAWN | 443-0364 | +8 |
| 12470 | ELCAJ BATTERY | 443-0966 | +8 |
| | MEMODEA RAUL CONSTR | 561-5010 | +8 |
| 12473 | CECILS RESTAURANT | 561-9810 | 5 |
| 12515 | US POSTAL SV | 443-3831 | |
| NO # | ALFA DRUG | 443-3989 | 1 |
| NO # | CHEVRON STATIONS | 448-5211 | 4 |
| NO # | SAFEWAY STORES INC | 443-6611 | 8 |
| | * 135 BUS 147 RES | 116 NEW | |

| Target Street | Cross Street | Source |
|---|---|---|
| - | ✓ | Haines Criss-Cross Directory |

## CHANNEL RD 1982

# CHANNEL RD 92040
# LAKESIDE

| | | | |
|---|---|---|---|
| 9830 | XXXX | 00 | |
| 9832 | XXXX | 00 | |
| 9836 | XXXX | 00 | |
| 9840 | XXXX | 00 | |
| 9908 | LAKESD CMNTY PRESBY | 443-1021 | 3 |
| | LAKESO PRESBY PRESC | 443-2887 | 6 |
| | PRSBYTRN LKSD CMNTY | 443-1021 | +2 |
| | ROBERTS T E JR REV | 443-1021 | |
| 9911 | SHORTE A J | 443-0305 | 1 |
| | SNORTE ELECTRIC | 443-6013 | 0 |
| 9925 | STURCKOW K N MD | 443-3841 | +2 |
| 9927 | OOMS ADRIAN DR | 561-3307 | 6 |
| 9929 | CLOYD JAMES A DOS | 561-4430 | 0 |
| 9933 | RUPE&CASTER CNSTRCT | 561-3500 | 9 |
| | RUPE&CASTER CONSTRN | 443-7381 | 9 |
| | SO CAL OISASTR RCVY | 561-0377 | +2 |
| 10004 | XXXX | 00 | |
| 10123 | XXXX | 00 | |
| 10124 | 84 LUMBER CO | 561-7060 | 0 |
| 10125 | RANCNO MOLINO | 561-3488 | 9 |
| 10149 | A&A INSULATION | 561-2890 | +2 |
| | A&A INSLILATION | 561-9276 | +2 |
| | AMS OIL DEALERS | 561-4570 | 0 |
| | BARDON ENTERPRISES | 561-6022 | 0 |
| | DOOR MACNINE EOUIPT | 443-1122 | 0 |
| | JIMCO RACING PROD | 561-4570 | 9 |
| | UNIVERSAL TESTING | 443-7790 | 0 |
| | WIN DOR SALES INC | 443-1122 | 9 |
| | WINDOR SALES INC | 443-1122 | 9 |
| 10215 | GRAPES SALES | 443-5388 | 4 |
| 10273 | WELDING ENGINEERING | 443-3501 | 1 |
| 10303 | ANDERSON DRILLING | 443-3891 | |
| | ANDERSON MFG | 443-1228 | +2 |
| | ANDERSON R E ENG | 443-3835 | 8 |
| | ANDERSON STANLEY J | 287-6660 | 8 |
| 10322 | XXXX | 00 | |
| 10324 | LAFUENTE MFG CO | 443-3883 | 3 |
| NO # | TRI WAY MATERIALS | 443-3921 | |

* 29 BUS 9 RES 6 NEW

| Target Street | Cross Street | Source |
|---|---|---|
| - | ✓ | Haines Criss-Cross Directory |


# LOS COCHES RD 1982

## LOS COCHES RD 92040
## LAKESIDE

| | | | |
|---|---|---|---|
| 8625 | SEVEN 11 FOOD 13662 | 443-5520 | 7 |
| 8670 | DIRAFFAELE CARLO | 443-4178 | |
| 8710 | XXXX | 00 | |
| 8714 | RIGO S J | 561-4141 | 1 |
| 8717 | RECLA ADOLPH | 443-2633 | |
| 8718 | COPENHAVER L D | 561-5783 | 9 |
| 8719 | MALCHOW DENNIS A | 443-4241 | 1 |
| 8721 | AMES FRANK | 443-6832 | 9 |
| 8723 | AZURE CONSTRUCTION | 561-9131 | +2 |
| | CAMPBELL L M | 561-6062 | +2 |
| 8727 | CHAPMAN PERRY | 443-4150 | +2 |
| 8733 | EMERSON HAROLD M | 443-2032 | |
| 8741 | JOHNSON JOHN H | 443-5514 | +2 |
| 8742 | XXXX | 00 | |
| 8747 | XXXX | 00 | |
| 8748 | RIEGERT WM | 561-3190 | 0 |
| 8756 | LAHMANN EARL THOS | 443-2716 | |
| 8766 | CAMPBELL ANGUS M | 443-8259 | 0 |
| 8802 | XXXX | 00 | |
| 8809 | SMALL MICHAEL L | 443-2638 | 1 |
| 8814 | JOHNSON RAY E | 443-1935 | |
| 8819 | TOBEY MARK | 561-8389 | +2 |
| 8821 | XXXX | 00 | |
| 8823 | XXXX | 00 | |
| 8825 | REEVES GARLAND A | 443-2084 | |
| 8827 | ALCOSER BENJAMIN | 561-7259 | 8 |
| 8832 | THOMPSON JOHN | 561-7520 | 1 |
| 8843 | GECK ROBT | 561-5425 | 1 |
| 8844 | XXXX | 00 | |
| 8847 | XXXX | 00 | |
| 8851 | SAKACH STEVEN W | 443-7678 | 8 |
| 8853 | KRUEGER DU W | 561-5794 | 8 |
| | KRUEGER DUWAYNE | 651-5794 | +2 |
| 8854 | FINDEL JOHN A | 561-9357 | +2 |
| 8861 | PROMESSO MICHAEL | 443-7265 | 1 |
| | PROMESSO S F | 443-2737 | 8 |
| 8862 | THOMAS JAMES L | 443-3251 | 9 |
| 8863 | STEIGER BARBARA J | 443-3037 | |
| 8865 | XXXX | 00 | |
| 8867 | AL GAGNON GLASS CO | 443-5675 | 0 |
| | GAGNON AL GLASS CO | 443-5675 | 0 |
| 8869 | FILER DARRELL | 561-7124 | 1 |
| 8870 | ELLIOTT WM R | 561-5896 | 0 |
| 8878 | XXXX | 00 | |
| 8886 | WELLS DIANE H | 561-8015 | +2 |
| 8894 | GARRIT JACK | 561-7238 | 1 |
| 8902 | CARTWRIGHT JOHN L | 443-2563 | 0 |
| 8910 | XXXX | 00 | |
| 8915 | BAILEY R L | 443-6229 | |
| | BAILEY&SONS INC | 443-6229 | 3 |
| 8918 | XXXX | 00 | |
| 9011 | MORNING ST LUTN CHR | 443-8032 | 0 |
| 9106 | XXXX | 00 | |
| 9119 | SPRAGUE KEVIN | 561-6930 | 1 |
| 9176 | XXXX | 00 | |
| 9184 | DUNCAN DANNY R | 443-2880 | 5 |
| | DUNCAN LOREN | 561-5685 | 0 |
| 9205 | SCANNELL JAY | 561-9585 | +2 |
| | SCANNELL KENNETH A | 443-8452 | +2 |
| 9207 | XXXX | 00 | |
| 9208 | LLANOS GILBERT | 561-6161 | 1 |
| | WALLS SUSAN A | 561-6161 | 1 |
| 9211 | THORNHILL CARL | 443-6656 | |
| | THORNHILL JULIA M | 443-6656 | |
| 9227 | MEADOR H W | 443-2757 | |
| 9228 | JONES WINFRED E | 443-6666 | |
| 9235 | BOGYAY EDITH | 443-2883 | 6 |
| 9236 | ALLISON CLAIR | 443-9086 | 5 |
| 9243 | XXXX | 00 | |
| 9244 | DUNN JOHN T | 561-3829 | 6 |
| 9247 | SWATZELL DAVE | 561-3525 | +2 |
| 9254 | XXXX | 00 | |
| 9255 | SCHLOTTERBECK SHERI | 443-0044 | +2 |
| 9263 | XXXX | 00 | |
| 9264 | BARTH RENEE | 561-5740 | 1 |
| 9268 | XXXX | 00 | |
| 9269 | WHITE CARL V | 443-3616 | |
| 9270 | BEAMS SANDRA | 561-1256 | +2 |
| 9272 | DUCKETT BENJAMIN A | 443-4891 | 3 |
| 9278 | CONCRETE MAN | 561-8120 | +2 |
| | SHIELDS CLARENCE C | 443-9130 | 1 |
| 9308 | XXXX | 00 | |
| 9317 | JOHNSON CHARLES | 443-7971 | +2 |
| 9320 | XXXX | 00 | |
| 9321 | COX ROOIE | 443-6769 | 1 |
| 9349 | CLARK PHILIP M | 443-2074 | |

| Target Street | Cross Street | Source |
|---|---|---|
| - | ✓ | Haines Criss-Cross Directory |

# LOS COCHES RD 1982

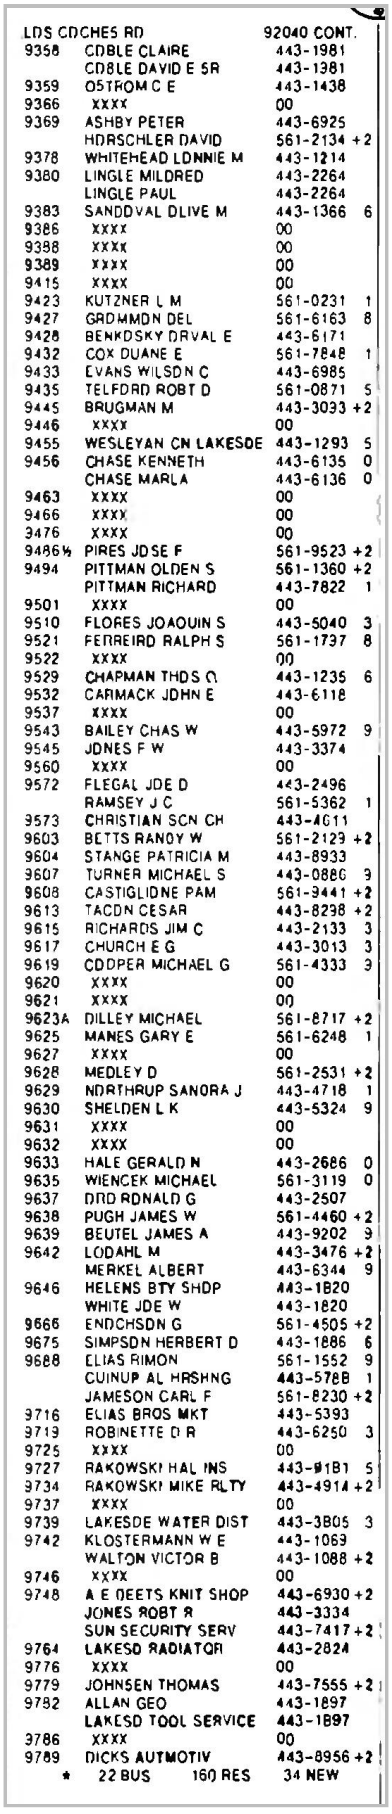

LOS COCHES RD 92040 CONT.

| | | |
|---|---|---|
| 9358 | CDBLE CLAIRE | 443-1981 |
| | CDBLE DAVID E SR | 443-1981 |
| 9359 | OSTROM C E | 443-1438 |
| 9366 | XXXX | 00 |
| 9369 | ASHBY PETER | 443-6925 |
| | HORSCHLER DAVID | 561-2134 +2 |
| 9378 | WHITEHEAD LONNIE M | 443-1214 |
| 9380 | LINGLE MILDRED | 443-2264 |
| | LINGLE PAUL | 443-2264 |
| 9383 | SANDOVAL OLIVE M | 443-1366 6 |
| 9386 | XXXX | 00 |
| 9388 | XXXX | 00 |
| 9389 | XXXX | 00 |
| 9415 | XXXX | 00 |
| 9423 | KUTZNER L M | 561-0231 1 |
| 9427 | GRDMMDN DEL | 561-6163 8 |
| 9428 | BENKOSKY ORVAL E | 443-6171 |
| 9432 | COX DUANE E | 561-7848 1 |
| 9433 | EVANS WILSON C | 443-6985 |
| 9435 | TELFORD ROBT D | 561-0871 5 |
| 9445 | BRUGMAN M | 443-3093 +2 |
| 9446 | XXXX | 00 |
| 9455 | WESLEYAN CN LAKESDE | 443-1293 5 |
| 9456 | CHASE KENNETH | 443-6135 0 |
| | CHASE MARLA | 443-6136 0 |
| 9463 | XXXX | 00 |
| 9466 | XXXX | 00 |
| 9476 | XXXX | 00 |
| 9486½ | PIRES JOSE F | 561-9523 +2 |
| 9494 | PITTMAN OLDEN S | 561-1360 +2 |
| | PITTMAN RICHARD | 443-7822 1 |
| 9501 | XXXX | 00 |
| 9510 | FLORES JOAQUIN S | 443-5040 3 |
| 9521 | FERREIRD RALPH S | 561-1797 8 |
| 9522 | XXXX | 00 |
| 9529 | CHAPMAN THOS O | 443-1235 6 |
| 9532 | CARMACK JOHN E | 443-6118 |
| 9537 | XXXX | 00 |
| 9543 | BAILEY CHAS W | 443-5972 9 |
| 9545 | JONES F W | 443-3374 |
| 9560 | XXXX | 00 |
| 9572 | FLEGAL JOE D | 443-2496 |
| | RAMSEY J C | 561-5362 1 |
| 9573 | CHRISTIAN SCN CH | 443-4011 |
| 9603 | BETTS RANDY W | 561-2129 +2 |
| 9604 | STANGE PATRICIA M | 443-8933 |
| 9607 | TURNER MICHAEL S | 443-0886 9 |
| 9608 | CASTIGLIONE PAM | 561-3441 +2 |
| 9613 | TACON CESAR | 443-8298 +2 |
| 9615 | RICHARDS JIM C | 443-2133 3 |
| 9617 | CHURCH E G | 443-3013 3 |
| 9619 | COOPER MICHAEL G | 561-4333 9 |
| 9620 | XXXX | 00 |
| 9621 | XXXX | 00 |
| 9623A | DILLEY MICHAEL | 561-8717 +2 |
| 9625 | MANES GARY E | 561-6248 1 |
| 9627 | XXXX | 00 |
| 9628 | MEDLEY D | 561-2531 +2 |
| 9629 | NORTHRUP SANORA J | 443-4718 1 |
| 9630 | SHELDEN L K | 443-5324 9 |
| 9631 | XXXX | 00 |
| 9632 | XXXX | 00 |
| 9633 | HALE GERALD N | 443-2686 0 |
| 9635 | WIENCEK MICHAEL | 561-3119 0 |
| 9637 | DRD RONALD G | 443-2507 |
| 9638 | PUGH JAMES W | 561-4460 +2 |
| 9639 | BEUTEL JAMES A | 443-9202 9 |
| 9642 | LODAHL M | 443-3476 +2 |
| | MERKEL ALBERT | 443-6344 9 |
| 9646 | HELENS BTY SHOP | 443-1820 |
| | WHITE JOE W | 443-1820 |
| 9666 | ENOCHSON G | 561-4505 +2 |
| 9675 | SIMPSON HERBERT D | 443-1886 6 |
| 9688 | ELIAS RIMON | 561-1552 9 |
| | CUINUP AL HRSHNG | 443-5788 1 |
| | JAMESON CARL F | 561-8230 +2 |
| 9716 | ELIAS BROS MKT | 443-5393 |
| 9719 | ROBINETTE D R | 443-6250 3 |
| 9725 | XXXX | 00 |
| 9727 | RAKOWSKI HAL INS | 443-9181 5 |
| 9734 | RAKOWSKI MIKE RLTY | 443-4914 +2 |
| 9737 | XXXX | 00 |
| 9739 | LAKESDE WATER DIST | 443-3805 3 |
| 9742 | KLOSTERMANN W E | 443-1069 |
| | WALTON VICTOR B | 443-1088 +2 |
| 9746 | XXXX | 00 |
| 9748 | A E DEETS KNIT SHOP | 443-6930 +2 |
| | JONES ROBT R | 443-3334 |
| | SUN SECURITY SERV | 443-7417 +2 |
| 9764 | LAKESD RADIATOR | 443-2824 |
| 9776 | XXXX | 00 |
| 9779 | JOHNSEN THOMAS | 443-7555 +2 |
| 9782 | ALLAN GEO | 443-1897 |
| | LAKESD TOOL SERVICE | 443-1897 |
| 9786 | XXXX | 00 |
| 9789 | DICKS AUTMOTIV | 443-8956 +2 |

* 22 BUS 160 RES 34 NEW


| Target Street | Cross Street | Source |
|---|---|---|
| ✓ | - | Haines Criss-Cross Directory |

## WOODSIDE AVE 1982

| | | | |
|---|---|---|---|
| 12000 | CONROCK CO | 443-0575 | 6 |
| 12024 | CUDDEBACK TRLR EQUP | 561-1144 | 1 |
| 12030 | ..... GRAY BUCKNR MBL LOC | | |
| | ANCIES DUCT CLNNC | 561-7981 | 1 |
| 20 | BECK A V | 561-2139 | 1 |
| | CLEMENS M | 561-6606 | 0 |
| 35 | DEAMER JEFFREY | 443-3183 | 1 |
| 16 | DILLON CHRISTINE | 561-1261 | 5 |
| 16 | DILLON HOWARD J | 561-1261 | 5 |
| | EDWARDS M | 443-3721 | +2 |
| | FREGAPANE CHARLES J | 443-6794 | +2 |
| 21 | FUELL N H | 443-9421 | 5 |
| | GRAHAM ROGER I | 443-8170 | +2 |
| 30 | GRAY BUCKNR MBL EDC | 561-0565 | 5 |
| 28 | GREEN SEAN | 443-7532 | 1 |
| | HARRISON DAN | 443-0056 | +2 |
| 1A | HOLMQUIST D F | 561-0357 | 9 |
| 13 | HOUSH AILENE | 561-0555 | 6 |
| 32 | JETER A | 561-2295 | 1 |
| 33 | JONES JOHN PAUL | 443-7357 | 8 |
| 11 | LAKESD TIRE CENTER | 561-1555 | 5 |
| | LEE MARGARET R | 443-49[illegible]0 | 1 |
| | LIGGETT A | 561-8355 | +2 |
| 30 | LOFTIS ANDREW | 443-3694 | 1 |
| 18 | MILLER S[illegible] | 561-1573 | 5 |
| | MOXLEY GORDON F | 561-9513 | +2 |
| 25 | NIELSEN FRANK C | 561-1534 | 5 |
| 29 | NORTON G T | 561-5246 | 1 |
| 7 | OLOAKER JOHN | 561-3889 | 9 |
| 40 | OWEN ANDREW H | 561-1241 | 5 |
| | PETER | 443-3439 | +2 |
| 43 | POSTELL ANGILINE | 561-5144 | 1 |
| 11 | SLOAN RAYMOND M | 443-8106 | 8 |
| 23 | TROYER HARRY | 561-6758 | 9 |
| 3 | WHITE HENRY A | 561-7661 | 9 |
| 12830 | [illegible] | | |
| 12038 | ARTISAN LNDSCP&CNSY | 448-1308 | 1 |
| | GREENSCAPE MAINT | 448-5984 | +2 |
| | MARYS PATIO CRMCS | 443-3354 | 1 |
| | RICHARDS AUTOMOTIVE | 443-7743 | 9 |
| 12048 | OLYS POOL PLASTERNC | 443-6451 | 6 |
| 12050 | BREAD OF LIFE CNTR | 561-2655 | 7 |
| 12660 | ALPHA KAPPA | 561-3260 | 0 |
| | FIRST BAPT CH LKSDE | 561-1400 | 5 |
| 12051 | KENTUCKY FRIED CHKN | 561-1044 | 4 |
| 12084 | ALLEN CLETE | 443-2189 | 5 |
| | ALLENS CARPET HOUSE | 443-2189 | 5 |
| 12066 | XXXX | 00 | |
| 12067 | PINKARDS SHELL | 443-7366 | 3 |

| Target Street | Cross Street | Source |
|---|---|---|
| ✓ | - | Haines Criss-Cross Directory |

# WOODSIDE AVE 1982

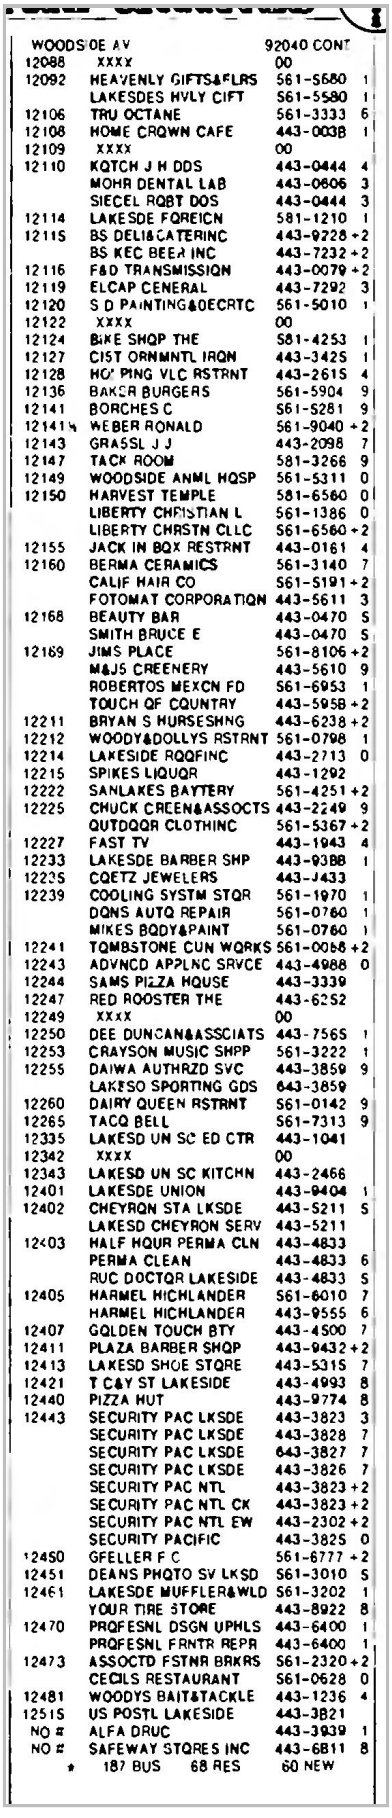

| WOODSIDE AV | | 92040 CONT | |
|---|---|---|---|
| 12088 | XXXX | 00 | |
| 12092 | HEAVENLY GIFTS&FLRS | 561-5680 | 1 |
| | LAKESDES HVLY CIFT | 561-5580 | 1 |
| 12106 | TRU OCTANE | 561-3333 | 6 |
| 12108 | HOME CROWN CAFE | 443-0038 | 1 |
| 12109 | XXXX | 00 | |
| 12110 | KOTCH J H DDS | 443-0444 | 4 |
| | MOHR DENTAL LAB | 443-0606 | 3 |
| | SIECEL ROBT DDS | 443-0444 | 3 |
| 12114 | LAKESDE FOREIGN | 581-1210 | 1 |
| 12115 | BS DELI&CATERINC | 443-9228 | +2 |
| | BS KEG BEER INC | 443-7232 | +2 |
| 12116 | F&D TRANSMISSION | 443-0079 | +2 |
| 12119 | ELCAP CENERAL | 443-7292 | 3 |
| 12120 | S D PAINTING&DECRTC | 561-5010 | 1 |
| 12122 | XXXX | 00 | |
| 12124 | BIKE SHOP THE | 581-4253 | 1 |
| 12127 | CIST ORNMNTL IRON | 443-3425 | 1 |
| 12128 | HO' PING VLC RSTRNT | 443-2615 | 4 |
| 12136 | BAKER BURGERS | 561-5904 | 9 |
| 12141 | BORCHES C | 561-5281 | 9 |
| 12141½ | WEBER RONALD | 561-9040 | +2 |
| 12143 | GRASSL J J | 443-2098 | 7 |
| 12147 | TACK ROOM | 581-3266 | 9 |
| 12149 | WOODSIDE ANML HOSP | 561-5311 | 0 |
| 12150 | HARVEST TEMPLE | 581-6560 | 0 |
| | LIBERTY CHRISTIAN L | 561-1386 | 0 |
| | LIBERTY CHRSTN CLLC | 561-6560 | +2 |
| 12155 | JACK IN BOX RESTRNT | 443-0161 | 4 |
| 12160 | BERMA CERAMICS | 561-3140 | 7 |
| | CALIF HAIR CO | 561-5191 | +2 |
| | FOTOMAT CORPORATION | 443-5611 | 3 |
| 12168 | BEAUTY BAR | 443-0470 | S |
| | SMITH BRUCE E | 443-0470 | S |
| 12169 | JIMS PLACE | 561-8106 | +2 |
| | M&JS CREENERY | 443-5610 | 9 |
| | ROBERTOS MEXCN FD | 561-6953 | 1 |
| | TOUCH OF COUNTRY | 443-5958 | +2 |
| 12211 | BRYAN S NURSESHNG | 443-6238 | +2 |
| 12212 | WOODY&DOLLYS RSTRNT | 561-0798 | 1 |
| 12214 | LAKESIDE ROOFINC | 443-2713 | 0 |
| 12215 | SPIKES LIQUOR | 443-1292 | |
| 12222 | SANLAKES BAYTERY | 561-4251 | +2 |
| 12225 | CHUCK CREEN&ASSOCTS | 443-2249 | 9 |
| | OUTDOOR CLOTHINC | 561-5367 | +2 |
| 12227 | FAST TV | 443-1943 | 4 |
| 12233 | LAKESDE BARBER SHP | 443-9388 | 1 |
| 12235 | COETZ JEWELERS | 443-J433 | |
| 12239 | COOLING SYSTM STOR | 561-1970 | 1 |
| | DONS AUTO REPAIR | 561-0760 | 1 |
| | MIKES BODY&PAINT | 561-0760 | 1 |
| 12241 | TOMBSTONE CUN WORKS | 561-0088 | +2 |
| 12243 | ADVNCD APPLNC SRVCE | 443-4988 | 0 |
| 12244 | SAMS PIZZA HOUSE | 443-3339 | |
| 12247 | RED ROOSTER THE | 443-6252 | |
| 12249 | XXXX | 00 | |
| 12250 | DEE DUNCAN&ASSCIATS | 443-7565 | 1 |
| 12253 | CRAYSON MUSIC SHPP | 561-3222 | 1 |
| 12255 | DAIWA AUTHRZD SVC | 443-3859 | 9 |
| | LAKESO SPORTING GDS | 643-3859 | |
| 12260 | DAIRY QUEEN RSTRNT | 561-0142 | 9 |
| 12265 | TACO BELL | 561-7313 | 9 |
| 12335 | LAKESD UN SC ED CTR | 443-1041 | |
| 12342 | XXXX | 00 | |
| 12343 | LAKESD UN SC KITCHN | 443-2466 | |
| 12401 | LAKESDE UNION | 443-9404 | 1 |
| 12402 | CHEYRON STA LKSDE | 443-5211 | S |
| | LAKESD CHEYRON SERV | 443-5211 | |
| 12403 | HALF HOUR PERMA CLN | 443-4833 | |
| | PERMA CLEAN | 443-4833 | 6 |
| | RUC DOCTOR LAKESIDE | 443-4833 | S |
| 12405 | HARMEL HIGHLANDER | 561-6010 | 7 |
| | HARMEL HIGHLANDER | 443-9555 | 6 |
| 12407 | GOLDEN TOUCH BTY | 443-4500 | 7 |
| 12411 | PLAZA BARBER SHOP | 443-9432 | +2 |
| 12413 | LAKESD SHOE STORE | 443-5315 | 7 |
| 12421 | T C&Y ST LAKESIDE | 443-4993 | 8 |
| 12440 | PIZZA HUT | 443-9774 | 8 |
| 12443 | SECURITY PAC LKSDE | 443-3823 | 3 |
| | SECURITY PAC LKSDE | 443-3828 | 7 |
| | SECURITY PAC LKSDE | 643-3827 | 7 |
| | SECURITY PAC LKSDE | 443-3826 | 7 |
| | SECURITY PAC NTL | 443-3823 | +2 |
| | SECURITY PAC NTL CK | 443-3823 | +2 |
| | SECURITY PAC NTL EW | 443-2302 | +2 |
| | SECURITY PACIFIC | 443-3825 | 0 |
| 12450 | GFELLER F C | 561-6777 | +2 |
| 12451 | DEANS PHOTO SV LKSD | 561-3010 | S |
| 12461 | LAKESDE MUFFLER&WLD | 561-3202 | 1 |
| | YOUR TIRE STORE | 443-8922 | 8 |
| 12470 | PROFESNL DSGN UPHLS | 443-6400 | 1 |
| | PROFESNL FRNTR REPR | 443-6400 | 1 |
| 12473 | ASSOCTD FSTNR BRKRS | 561-2320 | +2 |
| | CECILS RESTAURANT | 561-0628 | 0 |
| 12481 | WOODYS BAIT&TACKLE | 443-1236 | 4 |
| 12515 | US POSTL LAKESIDE | 443-3821 | |
| NO # | ALFA DRUG | 443-3939 | 1 |
| NO # | SAFEWAY STORES INC | 443-6811 | 8 |
| * | 187 BUS 68 RES | 60 NEW | |

| Target Street | Cross Street | Source |
|---|---|---|
| - | ✓ | Haines Criss-Cross Directory |


**CHANNEL RD 1979**

# CHANNEL RD 92040
# LAKESIDE

| | | | |
|---|---|---|---|
| 9830★ | ALFA DRUG | 443-3939 | 0 |
| 9832★ | BUDS LIQUOR | 443-1519 | +9 |
| 9836★ | J BS DONUTS | 443-7742 | +9 |
| 9838★ | JO ANNS CHICKNFISH | 443-2423 | 8 |
| 9840 | XXXX | 00 | |
| 9908★ | LAKESD CMNTY PRESBY | 443-1021 | 3 |
| ★ | LAKESD PRESBY PRESC | 443-2887 | 6 |
| ★ | PRESBYTRN UNITED | 443-1021 | 8 |
| ★ | ROBERTS T E JR REV | 443-1021 | |
| 9911 | XXXX | 00 | |
| 9925 | PALMER DUANE-MD | 443-1058 | 1 |
| | PALMER J DUANE-MD | 443-1058 | 1 |
| 9927 | OOMS ADRIAN-DR | 561-3307 | 6 |
| ★ | OOMS INSTITUTE | 561-3308 | +9 |
| 9929★ | BARNUM CARL R DR | 661-4430 | 6 |
| ★ | CLOYD JAMES A | 561-4430 | +9 |
| 9933★ | CASTER&RUPE CNSTRCT | 443-7381 | +9 |
| ★ | RUPE&CASTER CONSTRN | 443-7381 | +9 |
| ★ | RUPE&CASTER REALTY | 661-3500 | +9 |
| 10004 | XXXX | 00 | |
| 10123 | XXXX | 00 | |
| 10125 | RANCHO MOLINO | 561-3488 | +9 |
| 10149★ | JIMCO RACING PROD | 561-4570 | +9 |
| ★ | LAKESIDE BOATWORKS | 561-3440 | +9 |
| ★ | LAKESIDE WO ML CO | 661-0351 | +9 |
| ★ | PARKWAY PATIO | 561-6600 | +9 |
| ★ | STORYS MACHINE PROD | 443-8122 | +9 |
| ★ | WIN DOR SALES INC | 443-1122 | +9 |
| ★ | WINDOR SALES INC | 443-1122 | +9 |
| ★ | WOLFF CONSTRUCTION | 443-1122 | +9 |
| 10215★ | GRAPES SALES | 443-6388 | 4 |
| 10273★ | WELDING ENGNRNG CO | 443-3501 | 7 |

| Target Street | Cross Street | Source |
|---|---|---|
| - | ✓ | Haines Criss-Cross Directory |

# CHANNEL RD 1979

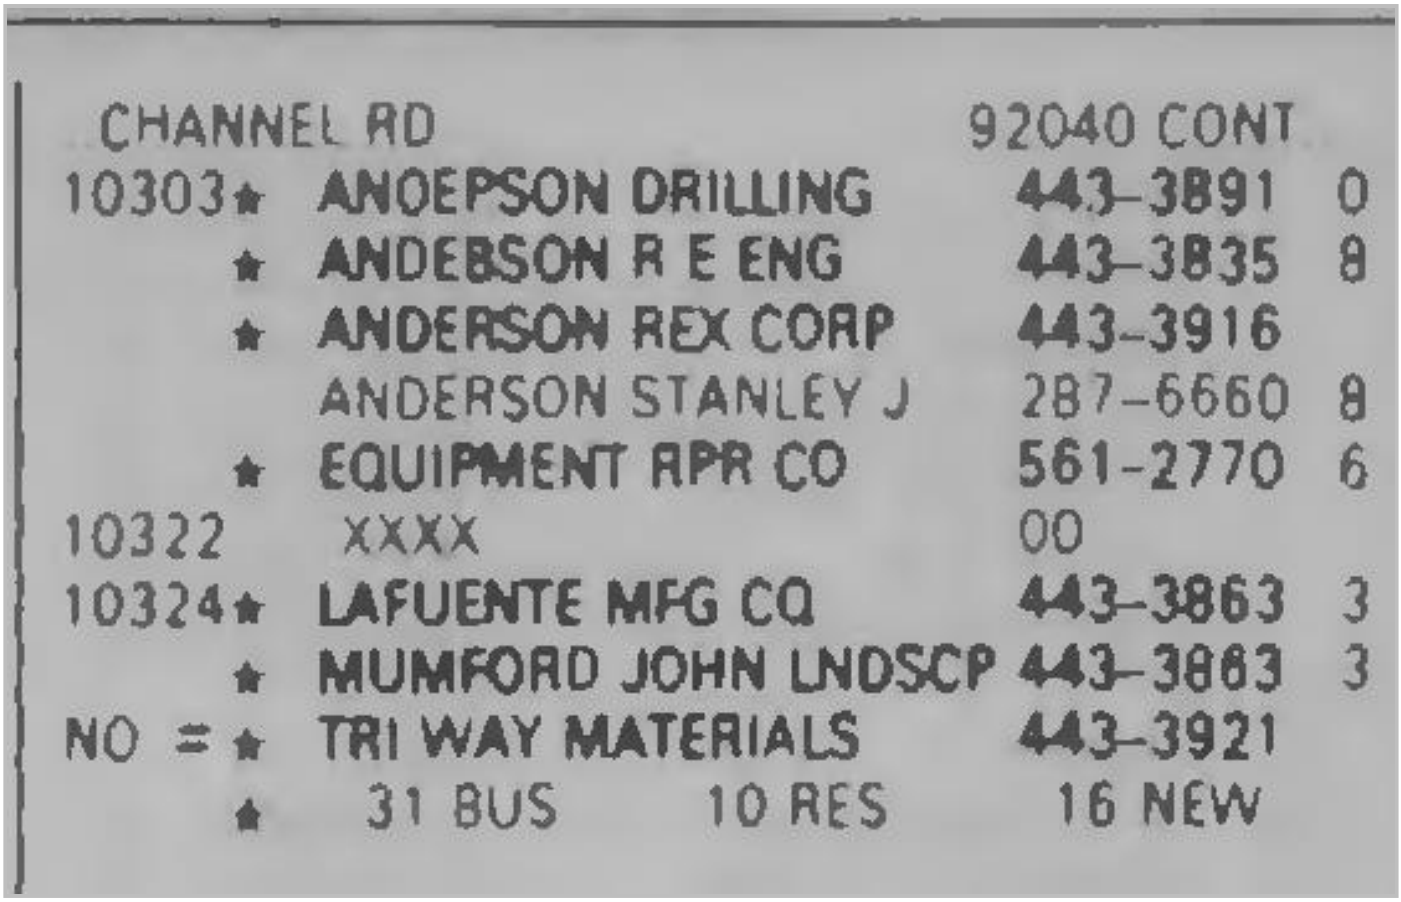

CHANNEL RD 92040 CONT

| | | | |
|---|---|---|---|
| 10303 | ★ ANDERSON DRILLING | 443-3891 | 0 |
| | ★ ANDERSON R E ENG | 443-3835 | 8 |
| | ★ ANDERSON REX CORP | 443-3916 | |
| | ANDERSON STANLEY J | 287-6660 | 8 |
| | ★ EQUIPMENT RPR CO | 561-2770 | 6 |
| 10322 | XXXX | 00 | |
| 10324 | ★ LAFUENTE MFG CO | 443-3863 | 3 |
| | ★ MUMFORD JOHN LNDSCP | 443-3863 | 3 |
| NO = | ★ TRI WAY MATERIALS | 443-3921 | |
| | ★ 31 BUS 10 RES | 16 NEW | |

| Target Street | Cross Street | Source |
|---|---|---|
| - | ✓ | Haines Criss-Cross Directory |

## LOS COCHES RD 1979

# LOS COCHES RD 92040
# LAKESIDE

| | | | |
|---|---|---|---|
| 8625★ | SEVEN 11 FOOD 13882 | 443-5520 | 7 |
| 8670 | DIRAFFAELE CARLO | 443-4178 | 1 |
| 8710 | XXXX | 00 | |
| 8714 | MALSTEAD S J | 561-4141 | 6 |
| 8717 | RECLA ADOLPH | 443-2633 | 2 |
| 8718 | COPENHAVER L D | 561-5783+ | 9 |
| 8721 | AMES FRANK | 443-6832+ | 9 |
| 8723 | JONES C E | 561-7923+ | 9 |
| | LEITNER B | 561-2861+ | 9 |
| 8727 | XXXX | 00 | |
| 8733 | EMERSON HAROLD M | 443-2032 | |
| 8741 | XXXX | 00 | |
| 8742 | XXXX | 00 | |
| 8747 | XXXX | 00 | |
| 8748 | XXXX | 00 | |
| 8756 | LAHMANN EARL THOS | 443-2716 | |
| 8766 | SMITH KENNETH E | 443-2490 | 6 |
| 8802 | PHIPPS SHIRLEY L | 443-2170 | 0 |
| 8809 | COLLINS MAX W JR | 443-9325 | 7 |
| 8814 | JOHNSON RAY E | 443-1935 | |
| 8819 | TOBEY GARY | 561-7951 | 8 |
| 8821 | XXXX | 00 | |
| 8823 | POLLOCK DON | 443-4189 | 8 |
| 8825 | REEVES GARLAND A | 443-2084 | |
| 8827 | ALCOSER BENJAMIN | 561-7259 | 8 |
| 8843 | XXXX | 00 | |
| 8844 | XXXX | 00 | |
| 8847 | SEUSS JOHN A | 443-2516 | |
| 8851 | SAKACH STEVEN W | 443-7678 | 8 |
| 8853 | KRUEGER DU W | 561-5794 | 8 |
| 8854 | STEWARD G | 443-2069+ | 9 |
| 8861 | PROMESSO VITO | 443-2737 | 8 |
| 8862 | THOMAS JAMES L | 443-3251+ | 9 |
| 8863 | STEIGER BARBARA J | 443-3037 | |
| 8865 | PINNEY HAROLD E | 443-5687 | 1 |

| Target Street | Cross Street | Source |
|---|---|---|
| - | ✓ | Haines Criss-Cross Directory |

# LOS COCHES RD 1979



LOS COCHES RD 92040 CONT

8867 xxxx 00
8869 xxxx 00
8878 xxxx 00
8886 ADAMS ELVEN 561-7206+9
8902 BRUNK TERRANCE L 443-2563 8
8910 HUBBARD NATHAN M JR 443-2925 8
8915• BAILEY R L 443-6229
• BAILEY&SONS INC 443-6229 3
8918 DINEEN STANLEY O 443-9445+9
9011 xxxx 00
9106 THOMASON CHAS D 443-1039 8
9119 SMITH NOEL D 561-6794 8
9176 xxxx 00
9184 DUNCAN DANNY R 443-2880 5
9207 MAIKISH CHARLES JR 561-6128+9
9208 LLANOS GILBERT E 561-5375+9
9211 THORNHILL CARL 443-6656
THORNHILL JULIA M 443-6656
9227 MEADOR H W 443-2757
9228 JONES WINFRED E 443-6666
9235 BOGYAY EDITH 443-2883 6
9236 ALLISON CLAIR 443-9086 5
9243 xxxx 00
9244 DUNN JOHN T 561-3829 6
9247 xxxx 00
9254 xxxx 00
9255 NELSON BOB C 561-5280+9
9263 HODGSON L 443-8193 5
9264 xxxx 00
9268 ROBERTS HENRY H 443-0315+9
9269 WHITE CARL V 443-3616
9270 xxxx 00
9272 DUCKETT BENJAMIN A 443-4891 3
9278• CONCRETE MAR 561-2612 7
SHIELDS CHRISTINE 443-3238 7
9308 ZAJAC WALTER 443-4654+9
9317 GASSER FRANK 442-0154 4
9320 PAUL C ALLEN 443-6817 4
9321 COX DUANE E MRS 443-6769 0
9349 CLARK PHILIP M 443-2074 0
9358 COBLE CLAIRE 443-1981
COBLE DAVID E SR 443-1981
9359 OSTROM C E 443-1438
9366 JOHNSTON PAUL R 443-2173+9
9369 ASHBY PETER 443-6925 0
HALL TERRY L 561-1855+9
9378 WHITEHEAD LONNIE M 443-1214
9380 LINGLE MILDRED 443-2264
LINGLE PAUL 443-2264
9383 SANDOVAL OLIVE M 443-1366 6
9386 xxxx 00
9389 xxxx 00
9415 WOOLRICH JOS B 443-4777+9
9423 RAND ROBT E 443-2703 8
9427 GROMMON DEL 561-6163 8
9428 BENKOSKY ORVAL E 443-6171
9433 EVANS WILSON C 443-6985
9435 TELFORD ROBT D 561-0871 5
9445 KIPP BRENDA 561-4858 7
9446 xxxx 00
9449 PIERCE COLIE L 561-3569+9
9455• WESLEYAN CH LAKESDE 443-1293 5
9456 ERMANN WM F JR 561-4378 7
9463 xxxx 00
9466 MILLER MICHAEL W 561-7938+9
9476 HOCKER CLAYTON A 443-6986 8
9486 DANIEL C 561-0922+9
9503 xxxx 00
9510 FLORES JOAQUIN S 443-5040 3
9521• DELPADRE POOLS 443-9440+9
FERREIRO J 561-1797 8
• MISSION CASTING 443-9440+9
9522 SANCHEZ MIGUEL 561-7058 8
9529 CHAPMAN THOS O 443-1235 6
• EDITHS BEAUTY SHOP 443-1490
9532 CARMACK JOHN E 443-6118
9537 MILLER MICHAEL T 443-0431 7
9543 BAILEY CHAS W 443-5972+9
9545 JONES F W 443-3374 2
9560 xxxx 00
9572 FLEGAL JOE D 443-2496 0
9573• CHRISTIAN SCN CH 443-4811 0
9603 WANDS CHAS 561-0968+9
9604 STANGE PATRICIA M 443-8933 2
9607 TURNER MICHAEL 443-0886+9
9608 xxxx 00
9615 RICHARDS JIM C 443-2133 3
9617 CHURCH E G 443-3013 3
9619 COOPER MICHAEL G 561-4333+9
COOPPER MICHAEL G 561-4333+9
9620 xxxx 00
9621 BROWN BRENDA 561-3470+9
9623 HALL VIRGIL 443-3987+9
9625 GREER H R 443-1172
9627 HOFFMAN MARK 443-0970+9
9628 MEDLEY O 561-2531 7
9629 JENSEN SANORA J 443-4718 8
9630 SHELDEN L K 443-5324+9
9631 GRIVNO RICHARD J 443-4362 0
9632 xxxx 00
9633 xxxx 00
9635 GODDARD MIKE 561-7519 8
9637 ORD RONALD G 443-2507
9638 xxxx 00
9639 BEUTEL JAMES A 443-9202+9
9642 MERKEL ALBERT 443-6344+9
9646• HELENS BTY SHOP 443-1820
WHITE JOE W 443-1820 1
9666 xxxx 00
9675 SIMPSON HERBERT D 443-1886 6
9688..... APARTMENTS
ELIAS RIMON 561-1552+9
FLORES ARTURO 443-7452+9
GARCIA MONA 443-3566 7
HATCHER DONALD L 443-4973+9
LOWE TERRY 443-1536+9
9688
9716• ELIAS BROS MKT 443-5393 2
9719 ROBINETTE D R 443-6250 3
9723• JONES ROBT R 443-3334
9725 xxxx 00
9727• RAKOWSKI H&ASC INS 443-9181 5
9734 xxxx 00
9737• BACK COUNTRY TRDR 443-5701 8
9739• LAKESD IRRIGATION 443-3805 3
9742• KLOSTERMANN W E 443-1089 1
9746 xxxx 00
9748• BEAUTY RANCH THE 443-8242+9
• BEAUTY RNCH ANN WHT 443-0960+9
• BEAUTY RNCH SHR KST 443-7952+9
• BEAUTY RNCH SND PHL 443-8633+9
9764• LAKESD RADIATOR 443-2824 1
9776 xxxx 00
9779 DAVIDSON RONNIE W 561-3367 6
9782• ALLAN GEO 443-1897
• LAKESD TOOL SERVICE 443-1897
9786 xxxx 00
• 23 BUS 147 RES 40 NEW

| Target Street | Cross Street | Source |
|---|---|---|
| ✓ | - | Haines Criss-Cross Directory |


# WOODSIDE AVE 1979



| | | | |
|---|---|---|---|
| 12000★ | CONROCK CO | 443-0875 | 6 |
| 12024★ | LAKESC REALTY | 581-1444 | 5 |
| 12030 | GRAY BUCKNR MBL LDG | | |
| | ALLBAUGH JONI | 561-7955+9 | |
| | BARROWS S | 443-3656 | 8 |
| 20 | BLANCHARD NAUDINE | 561-0535 | 5 |
| | BROWN C W | 443-0345+9 | |
| 4 | CLOAR G E | 561-1431 | 5 |
| | COOMS JAMES E | 561-4829+9 | |
| 16 | DILLON CHRISTINE | 561-1261 | 5 |
| 16 | DILLON HOWARD J | 561-1261 | 5 |
| 21 | FUELL N H | 443-9421 | 5 |
| 30★ | GRAY BUCKNR MBL LDG | 581-0566 | 5 |
| | HOGARTH HAZEL | 561-7945+9 | |
| | HOLMQUIST D F | 561-0357+9 | |
| 13 | HOUSH ALLENE | 561-0655 | 6 |
| | JONES JOHN PAUL | 443-7357 | 8 |
| 11★ | LAKESD TIRE CENTER | 581-1555 | 5 |
| 40 | LEMONS BERT | 561-1495 | 6 |
| | LOCKE HAROLD | 443-1641+9 | |
| 41 | MCDANIEL M L | 561-1416 | 5 |
| 18 | MILLER SAML | 561-1573 | 5 |
| 12 | NEWELL IMA I | 443-6681 | 6 |
| | NEWQUIST MIKE | 561-6901+9 | |
| 25 | NIELSEN FRANK C | 561-1534 | 5 |
| | OLDAKER JOHN | 561-5889+9 | |
| 40 | OWEN ANDREW H | 561-1241 | 5 |
| | RICKARD ROBERT | 561-2563+9 | |
| | SLOAN RAYMOND M | 443-6106 | 8 |
| 10 | SMITH GENE | 561-3587 | 6 |
| 2 | SMITH LOTTIE F | 443-7932 | 5 |
| | SPURGEON C J | 443-3694 | 8 |
| | TONEY CHERI | 561-7856+9 | |
| | TROYER HARRY | 561-6758+9 | |
| 14 | VOORHEES FRANK | 443-8286 | 5 |
| 3 | WARNOCK RALPH M | 443-0125+9 | |
| | WHITE HENRY A | 561-7661+9 | |
| 12030 | | | |
| 12038★ | C P C MECHANICAL | 581-0100 | 5 |
| | CALLAWAY PETE | 443-6306+9 | |
| ★ | FEJERAN ELECTRIC | 581-4434+9 | |
| ★ | KELP MORSTERS SCUBA | 443-8908+9 | |
| ★ | RICHARDS AUTOMOTIVE | 443-7743+9 | |
| 12047 | XXXX | 00 | |
| 12048★ | OLYS POOL PLASTERNG | 443-8451 | 6 |
| 12049 | XXXX | 00 | |
| 12050★ | BREAD OF LIFE CNTR | 561-2666 | 7 |
| 12053 | XXXX | 00 | |
| 12055 | XXXX | 00 | |
| 12060★ | FIRST BAPT CH LKSDE | 581-1400 | 5 |
| | SANDERS GLENN G-REV | 561-1400 | 8 |
| 12061★ | KENTUCKY FRIED CHKN | 581-1044 | 4 |
| 12067 | XXXX | 00 | |
| 12084★ | ALLEN ELIZABETH S | 443-2189 | 5 |
| ★ | ALLENS CARPET HOUSE | 443-2189 | 5 |
| 12086★ | ROYAL COMFORT WTRBD | 581-6654+9 | |
| 12087★ | PINKARDS SHELL | 443-7366 | 3 |
| 12088★ | HEAVENLY GIFT&FLRSY | 581-6583+9 | |
| ★ | LAKESIDE GIFT&FLRST | 581-5590+9 | |
| ★ | UNIQUE FLWR BOUTIQU | 581-5583+9 | |
| 12090★ | LAKESIDE TRVL SRVC | 581-8800+9 | |
| 12092★ | AUGUST ANN | 581-5222 | 7 |
| ★ | BETTYS INS AGNCY | 443-4800 | 6 |
| ★ | FARMR INS LAKESD | 443-4600 | 4 |
| ★ | WALTON VICTOR B | 443-1088 | 4 |
| 12094 | XXXX | 00 | |
| 12104 | XXXX | 00 | |
| 12106★ | BIRD OUTPOST | 581-5111 | 8 |
| ★ | TRU OCTANE | 581-3333 | 6 |
| 12108★ | CALICO CUPBOARD | 443-6243+9 | |
| 12109★ | GO LO SELF SERVICE | 443-9562 | 7 |
| 12110★ | GOODMAN ASHLEY DDS | 443-0444 | 5 |
| | KOTCH J H-DDS | 443-0444 | 4 |
| ★ | MOHR DENTAL LAB | 443-0808 | 3 |
| ★ | SIFGEL RGBT DDS | 443-0444 | 3 |
| 12111★ | TARGET TOSSERS INC | 581-7300+9 | |
| 12113 | XXXX | 00 | |
| 12115★ | B'S KEC & DELI | 443-7232 | 8 |
| 12116 | FSTES DON | 581-7157+9 | |
| 12118 | XXXX | 00 | |
| 12119★ | ELCAP LIQUOR | 443-7292 | 3 |
| 12120 | XXXX | 00 | |
| 12122 | XXXX | 00 | |
| 12124★ | SURE CNTRY RL EST | 443-3030 | 5 |
| 12127★ | ABBOTT FLOOR CO | 581-2670+9 | |
| 12128★ | HOI PING VLG RSTRNT | 443-2616 | 4 |
| 12129 | XXXX | 00 | |
| 12136 | BAKER BURGERS | 581-5904+9 | |
| 12139 | XXXX | 00 | |
| 12141 | BORCHLS C | 561-5281+9 | |
| 12143 | GRASSL J J | 443-2098 | 7 |
| 12145 | XXXX | 00 | |
| 12147★ | TACK ROOM | 581-3288+9 | |
| 12149 | GREER WM-DVM | 561-5311+9 | |
| | KINNAMAN W J-DR | 561-5311+9 | |
| ★ | WOODSIDE PET CLINIC | 581-6311+8 | |
| 12150★ | HARVEST BAPTST TMPL | 581-8690 | 8 |
| ★ | LAKESIDE LF ACHVMNT | 581-8690+8 | |
| ★ | LAKESIDE LF ACHVMNT | 581-7711+8 | |
| ★ | METROPOLITAN COLLG | 581-8690+8 | |
| 12154 | XXXX | 00 | |
| 12155★ | JACK IN BOX RESTRNT | 443-0181 | 4 |
| 12160★ | BERMA CERAMICS | 581-3140 | 7 |

| Target Street | Cross Street | Source |
|---|---|---|
| ✓ | - | Haines Criss-Cross Directory |

# WOODSIDE AVE 1979

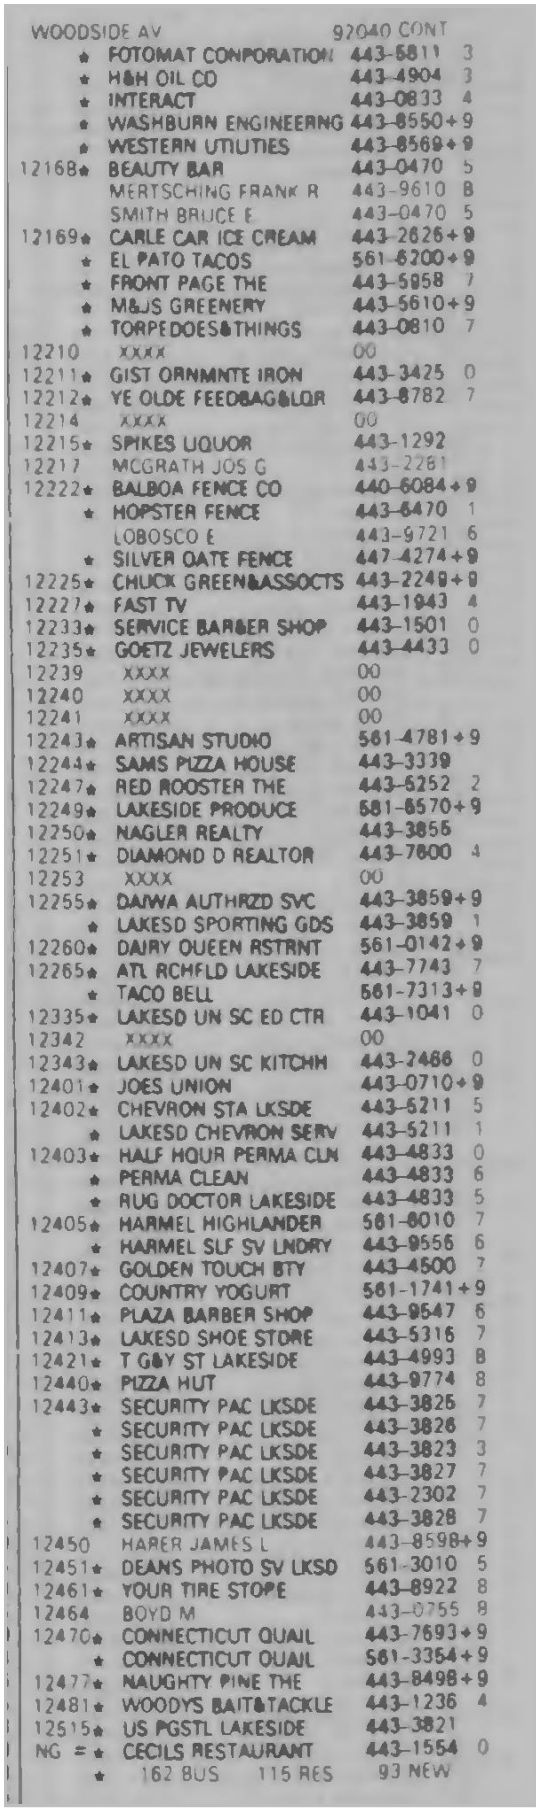

WOODSIDE AV 92040 CONT

| | | | |
|---|---|---|---|
| ★ | FOTOMAT CONPORATION | 443-6811 | 3 |
| ★ | H&H OIL CO | 443-4904 | 3 |
| ★ | INTERACT | 443-0833 | 4 |
| ★ | WASHBURN ENGINEERNG | 443-8550+9 | |
| ★ | WESTERN UTILITIES | 443-8569+9 | |
| 12168★ | BEAUTY BAR | 443-0470 | 5 |
| | MERTSCHING FRANK R | 443-9610 | 8 |
| | SMITH BRUCE E | 443-0470 | 5 |
| 12169★ | CARLE CAR ICE CREAM | 443-2626+9 | |
| ★ | EL PATO TACOS | 561-6200+9 | |
| ★ | FRONT PAGE THE | 443-5958 | 7 |
| ★ | M&JS GREENERY | 443-5610+9 | |
| ★ | TORPEDOES&THINGS | 443-0810 | 7 |
| 12210 | XXXX | 00 | |
| 12211★ | GIST ORNMNTE IRON | 443-3425 | 0 |
| 12212★ | YE OLDE FEEDBAG&LOR | 443-8782 | 7 |
| 12214 | XXXX | 00 | |
| 12215★ | SPIKES LIQUOR | 443-1292 | |
| 12217 | MCGRATH JOS G | 443-2281 | |
| 12222★ | BALBOA FENCE CO | 440-6084+9 | |
| ★ | HOPSTER FENCE | 443-6470 | 1 |
| | LOBOSCO E | 443-9721 | 6 |
| ★ | SILVER OATE FENCE | 447-4274+9 | |
| 12225★ | CHUCK GREEN&ASSOCTS | 443-2249+9 | |
| 12227★ | FAST TV | 443-1943 | 4 |
| 12233★ | SERVICE BARBER SHOP | 443-1501 | 0 |
| 12235★ | GOETZ JEWELERS | 443-4433 | 0 |
| 12239 | XXXX | 00 | |
| 12240 | XXXX | 00 | |
| 12241 | XXXX | 00 | |
| 12243★ | ARTISAN STUDIO | 561-4781+9 | |
| 12244★ | SAMS PIZZA HOUSE | 443-3339 | |
| 12247★ | RED ROOSTER THE | 443-6252 | 2 |
| 12249★ | LAKESIDE PRODUCE | 561-6570+9 | |
| 12250★ | NAGLER REALTY | 443-3856 | |
| 12251★ | DIAMOND D REALTOR | 443-7600 | 4 |
| 12253 | XXXX | 00 | |
| 12255★ | DAIWA AUTHRZD SVC | 443-3859+9 | |
| ★ | LAKESD SPORTING GDS | 443-3859 | 1 |
| 12260★ | DAIRY QUEEN RSTRNT | 561-0142+9 | |
| 12265★ | ATL RCHFLD LAKESIDE | 443-7743 | 7 |
| ★ | TACO BELL | 561-7313+9 | |
| 12335★ | LAKESD UN SC ED CTR | 443-1041 | 0 |
| 12342 | XXXX | 00 | |
| 12343★ | LAKESD UN SC KITCHN | 443-2486 | 0 |
| 12401★ | JOES UNION | 443-0710+9 | |
| 12402★ | CHEVRON STA LKSDE | 443-5211 | 5 |
| ★ | LAKESD CHEVRON SERV | 443-5211 | 1 |
| 12403★ | HALF HOUR PERMA CLN | 443-4833 | 0 |
| ★ | PERMA CLEAN | 443-4833 | 6 |
| ★ | RUG DOCTOR LAKESIDE | 443-4833 | 5 |
| 12405★ | HARMEL HIGHLANDER | 561-8010 | 7 |
| ★ | HARMEL SLF SV LNDRY | 443-9556 | 6 |
| 12407★ | GOLDEN TOUCH BTY | 443-4500 | 7 |
| 12409★ | COUNTRY YOGURT | 561-1741+9 | |
| 12411★ | PLAZA BARBER SHOP | 443-9547 | 6 |
| 12413★ | LAKESD SHOE STORE | 443-5316 | 7 |
| 12421★ | T G&Y ST LAKESIDE | 443-4993 | 8 |
| 12440★ | PIZZA HUT | 443-9774 | 8 |
| 12443★ | SECURITY PAC LKSDE | 443-3825 | 7 |
| ★ | SECURITY PAC LKSDE | 443-3826 | 7 |
| ★ | SECURITY PAC LKSDE | 443-3823 | 3 |
| ★ | SECURITY PAC LKSDE | 443-3827 | 7 |
| ★ | SECURITY PAC LKSDE | 443-2302 | 7 |
| ★ | SECURITY PAC LKSDE | 443-3828 | 7 |
| 12450 | HARER JAMES L | 443-8598+9 | |
| 12451★ | DEANS PHOTO SV LKSD | 561-3010 | 5 |
| 12461★ | YOUR TIRE STORE | 443-8922 | 8 |
| 12464 | BOYD M | 443-0755 | 8 |
| 12470★ | CONNECTICUT QUAIL | 443-7693+9 | |
| ★ | CONNECTICUT QUAIL | 561-3354+9 | |
| 12477★ | NAUGHTY PINE THE | 443-8498+9 | |
| 12481★ | WOODYS BAIT&TACKLE | 443-1236 | 4 |
| 12515★ | US PGSTL LAKESIDE | 443-3821 | |
| NG = ★ | CECILS RESTAURANT | 443-1554 | 0 |
| ★ | 162 BUS 115 RES | 93 NEW | |

| Target Street | Cross Street | Source |
|---|---|---|
| - | ✓ | Haines Criss-Cross Directory |

**CHANNEL RD 1975**

# CHANNEL RD 92040 LAKESIDE

| | | | |
|---|---|---|---|
| 9830 | *ALFA DRUG | 443-3939 | 0 |
| 9832 | *LINDO LIQUOR | 443-1519 | |
| 9836 | *MAZOS | 443-2623 | +5 |
| 9838 | *CHICKEN MAN | 443-2423 | 2 |
| 9840 | *PET HUT THE | 443-5344 | +5 |
| | *THE PET HUT | 443-5344 | +5 |
| 9908 | *LAKESIDE CMNTY PRSBY | 443-1021 | 3 |
| | *LAKESIDE PRESBY SCH | 443-1021 | |
| | *ROBERTS T E JR REV | 443-1021 | |
| 9911 | MATTINGLY MIKE | 443-0530 | 4 |
| 9925 | PALMER DUANE MD | 443-1058 | 1 |
| | PALMER J DUANE MD | 443-1058 | 1 |
| 9927 | XXXX | OO | |
| 9929 | BARNUM CARL R DR | 443-2320 | |
| | *DOMS ADRIAN DR | 443-2320 | |
| 9933 | XXXX | OO | |
| 10004 | SHAEFFER T J | 443-3014 | 4 |
| 10103 | *MISSN CASTING | 443-9440 | +5 |
| 10123 | *THACHER MANUFACTURG | 443-9232 | 4 |
| 10215 | *GRAPES SALES | 443-5388 | 4 |
| 10303 | *ANDERSON DRILLING | 443-3891 | 0 |
| | *ANDERSON R E INC | 443-3835 | 1 |
| | *ANDERSON REX CO | 443-3916 | 4 |
| | *LARSONS CRITTERS | 443-4722 | 3 |
| 10324 | *LAFUENTE MFG CO | 443-3863 | 3 |
| | *MUMFORD JOHN LNDSCP | 443-3863 | 3 |
| NO # | *TRI WAY MATERIALS | 443-3921 | |
| | * 20 BUS 7 RES | 4 NEW | |

| Target Street | Cross Street | Source |
|---|---|---|
| - | ✓ | Haines Criss-Cross Directory |


# LOS COCHES RD 1975

LOS COCHES RD 92040 LAKESIDE

8625*7 11 FOOD STR 13662443-5520 3
6670 DIRAFFAELE CARLO 443-4178 1
6710 BARRINGTON ARTHUR L443-6053
8714 MITCHELL EDW J 443-7279 4
8717 RECLA ADOLPH 443-2633 2
8723 ATKINSON A 443-1494
TAYLOR P L 443-1494+5
8727 CHAPMAN PERRY L 443-4150 0
8733 EMERSON HAROLD W 443-2032
8741 BERQUIST NELSON R 443-3452
8742 XXXX 00
8747 XXXX 00
8748 XXXX 00
8756 LAHMANN EARL THOS 443-2716
8802 PHIPPS SHIRLEY L 443-2170 0
8809 XXXX 00
8814 JOHNSON RAY E 443-1935
8819 IVY MIKE W 443-4988+5
8821 CRAWFORD JOHN L 443-8852+5
8823 XXXX 00
8825 REEVES CYNTHIA L 443-1664 0
REEVES GARLAND A 443-2084
REEVES MICHELE S 443-1664 0
8827 BLAIR J S 443-C924+5
BLAIR M A 443-4119 4
SHAMBLIN KATHY 443-4119+5
8843 XXXX 00
8844 MORRISON JIMMY REV 443-1566 4
8847 SEUSS JOHN A 443-2516
8854 KILLMER RICHARD 443-8803+5
8861*ACUNDEZ CONCRETE 443-0167+5
8862 XXXX 00
8863 STEIGER BARBARA J 443-3037
8865 PINNEY HAROLD E 443-5687 1
8867 XXXX 00
8869 SEGNI HOLLY 443-3117 3
8870 MECKEL PAUL T 561-0686+5
8878 XXXX 00
8886 XXXX 00
8894 CREWS J D 443-2905 3
8902 MAY JOHN W 443-1567+5
8910 XXXX 00
8915*BAILEY R L 443-6229
*BAILEY&SONS INC 443-6229 3
8918 XXXX 00
9011 SLOAN KENDALL 443-3204 4
9106 BLAY ROBT 443-1039 4

| Target Street | Cross Street | Source |
|---|---|---|
| - | ✓ | Haines Criss-Cross Directory |


# LOS COCHES RD 1975

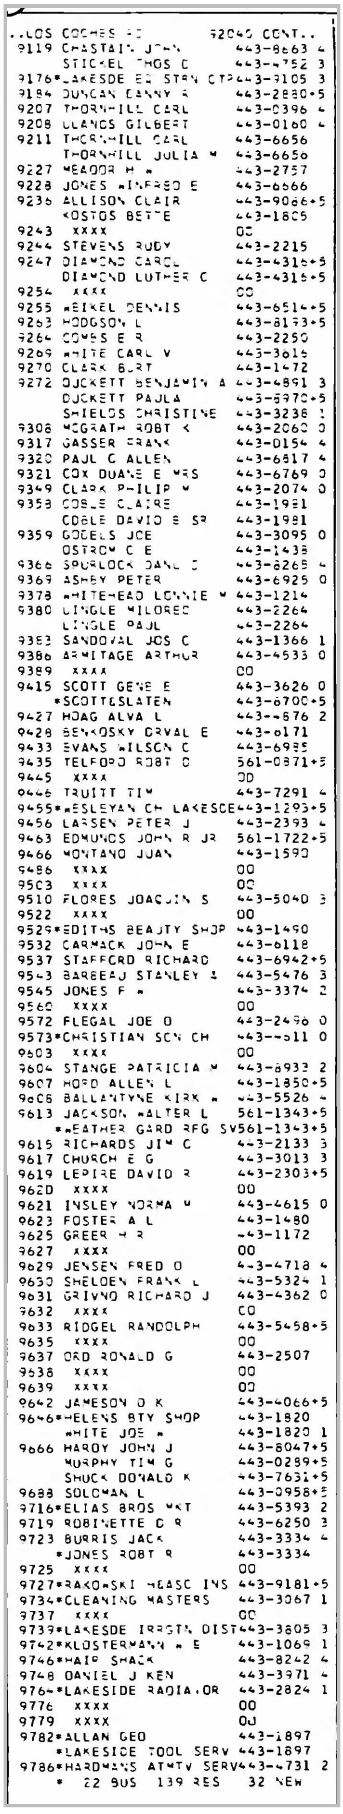

..LOS COCHES RD 92040 CONT..
9119 CHASTAIN JOHN 443-8663 4
STICKEL THOS C 443-4752 3
9176*LAKESIDE EQ STRN CTR443-9105 3
9184 DUNCAN DANNY R 443-2880*5
9207 THORNHILL CARL 443-0396 4
9208 ULANOS GILBERT 443-0160 4
9211 THORNHILL CARL 443-6656
THORNHILL JULIA M 443-6656
9227 MEADOR H M 443-2757
9228 JONES WINFRED E 443-6666
9236 ALLISON CLAIR 443-9066*5
KOSTOS BETTE 443-1805
9243 XXXX 00
9244 STEVENS RUDY 443-2215
9247 DIAMOND CAROL 443-4316*5
DIAMOND LUTHER C 443-4316*5
9254 XXXX 00
9255 WEIKEL DENNIS 443-6514*5
9263 HODGSON L 443-8173*5
9264 COMES E R 443-2250
9269 WHITE CARL V 443-3615
9270 CLARK BURT 443-1472
9272 DICKETT BENJAMIN A 443-4891 3
DICKETT PAULA 443-6970*5
SHIELDS CHRISTINE 443-3238 1
9308 MCGRATH ROBT K 443-2062 0
9317 GASSER FRANK 443-0154 4
9320 PAUL C ALLEN 443-6817 4
9321 COX DUANE E MRS 443-6769 0
9349 CLARK PHILIP M 443-2074 0
9358 COBLE CLAIRE 443-1981
COBLE DAVID E SR 443-1981
9359 GOBELS JOE 443-3095 0
OSTROM C E 443-1438
9366 SPURLOCK DANL J 443-8265 4
9369 ASHBY PETER 443-6925 0
9378 WHITEHEAD LONNIE M 443-1214
9380 LINGLE MILORED 443-2264
LINGLE PAUL 443-2264
9383 SANDOVAL JOS C 443-1366 1
9386 ARMITAGE ARTHUR 443-4533 0
9389 XXXX 00
9415 SCOTT GENE E 443-3626 0
*SCOTT&SLATEN 443-6700*5
9427 HOAG ALVA L 443-4676 2
9428 BENKOSKY ORVAL E 443-6171
9433 EVANS WILSON C 443-6985
9435 TELFORD ROBT D 561-0871*5
9445 XXXX 00
9446 TRUITT TIM 443-7291 4
9455*WESLEYAN CH LAKESIDE443-1293*5
9456 LARSEN PETER J 443-2393 4
9463 EDMUNDS JOHN R JR 561-1722*5
9466 MONTANO JUAN 443-1590
9486 XXXX 00
9503 XXXX 00
9510 FLORES JOAQUIN S 443-5040 3
9522 XXXX 00
9529*EDITHS BEAUTY SHOP 443-1490
9532 CARMACK JOHN E 443-6118
9537 STAFFORD RICHARD 443-6942*5
9543 BARBEAU STANLEY J 443-5476 3
9545 JONES F M 443-3374 2
9560 XXXX 00
9572 FLEGAL JOE O 443-2496 0
9573*CHRISTIAN SCN CH 443-6611 0
9603 XXXX 00
9604 STANGE PATRICIA M 443-6933 2
9607 HORD ALLEN L 443-1850*5
9608 BALLANTYNE KIRK M 443-5526 4
9613 JACKSON WALTER L 561-1343*5
*WEATHER GARD RFG SV561-1343*5
9615 RICHARDS JIM C 443-2133 3
9617 CHURCH E G 443-3013 3
9619 LEPIRE DAVID R 443-2303*5
9620 XXXX 00
9621 INSLEY NORMA M 443-4615 0
9623 FOSTER A L 443-1480
9625 GREER H R 443-1172
9627 XXXX 00
9629 JENSEN FRED O 443-4718 4
9630 SHELDEN FRANK L 443-5324 1
9631 GRIVNO RICHARD J 443-4362 0
9632 XXXX 00
9633 RIDGEL RANDOLPH 443-5458*5
9635 XXXX 00
9637 ORD RONALD G 443-2507
9638 XXXX 00
9639 XXXX 00
9642 JAMESON D K 443-4066*5
9646*HELENS BTY SHOP 443-1820
WHITE JOE M 443-1820 1
9666 HARDY JOHN J 443-8047*5
MURPHY TIM G 443-0289*5
SHUCK DONALD K 443-7631*5
9688 SOLOMAN L 443-0958*5
9716*ELIAS BROS MKT 443-5393 2
9719 ROBINETTE C R 443-6250 3
9723 BURRIS JACK 443-3334 4
*JONES ROBT R 443-3334
9725 XXXX 00
9727*RAKOWSKI HEASC INS 443-9181*5
9734*CLEANING MASTERS 443-3067 1
9737 XXXX 00
9739*LAKESIDE IRRGTN DIST443-3805 3
9742*KLOSTERMANN W E 443-1069 1
9746*HAIR SHACK 443-8242 4
9748 DANIEL J KEN 443-3971 4
9764*LAKESIDE RADIATOR 443-2824 1
9776 XXXX 00
9779 XXXX 00
9782*ALLAN GEO 443-1897
*LAKESIDE TOOL SERV 443-1897
9786*HARDMANS ATMTV SERV443-4731 2
* 22 BUS 139 RES 32 NEW

| Target Street | Cross Street | Source |
|---|---|---|
| ✓ | - | Haines Criss-Cross Directory |


## WOODSIDE AVE 1975

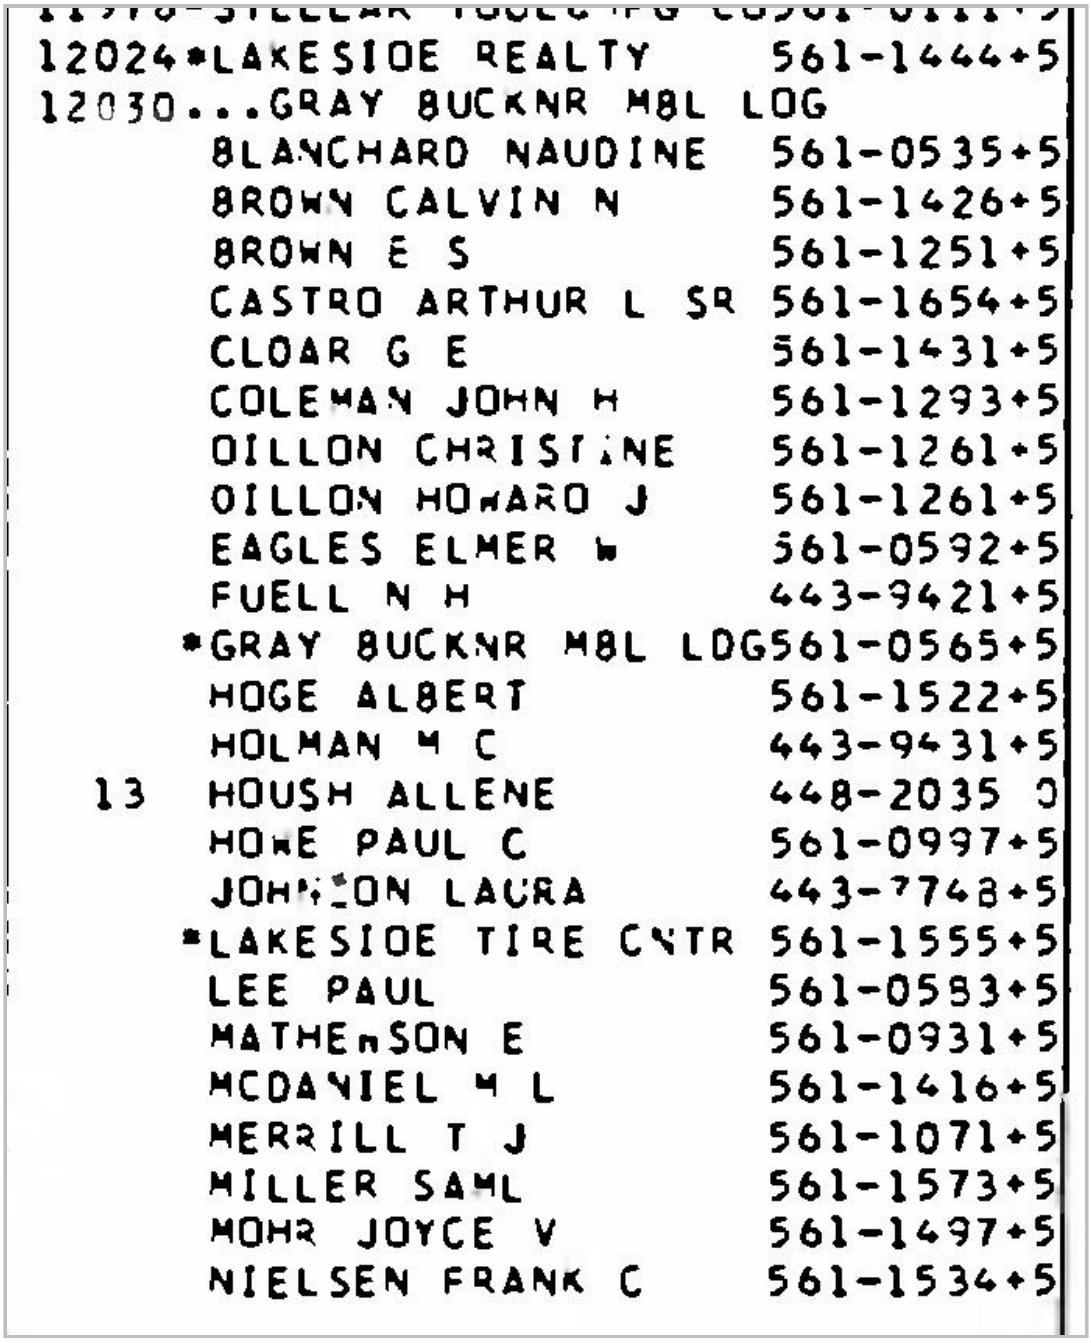

```
                                                    561-0111+5
12024 *LAKESIDE REALTY                              561-1444+5
12030 ...GRAY BUCKNR M8L LOG
        BLANCHARD NAUDINE                           561-0535+5
        BROWN CALVIN N                              561-1426+5
        BROWN E S                                   561-1251+5
        CASTRO ARTHUR L SR                          561-1654+5
        CLOAR G E                                   561-1431+5
        COLEMAN JOHN H                              561-1293+5
        DILLON CHRISTINE                            561-1261+5
        DILLON HOWARD J                             561-1261+5
        EAGLES ELMER W                              561-0592+5
        FUELL N H                                   443-9421+5
      *GRAY BUCKNR M8L LDG                           561-0565+5
        HOGE ALBERT                                 561-1522+5
        HOLMAN M C                                  443-9431+5
  13    HOUSH ALLENE                                448-2035 O
        HOWE PAUL C                                 561-0997+5
        JOHNSON LAURA                               443-7748+5
      *LAKESIDE TIRE CNTR                           561-1555+5
        LEE PAUL                                    561-0583+5
        MATHESON E                                  561-0931+5
        MCDANIEL M L                                561-1416+5
        MERRILL T J                                 561-1071+5
        MILLER SAML                                 561-1573+5
        MOHR JOYCE V                                561-1497+5
        NIELSEN FRANK C                             561-1534+5
```

| Target Street | Cross Street | Source |
|---|---|---|
| ✔ | - | Haines Criss-Cross Directory |

# WOODSIDE AVE 1975

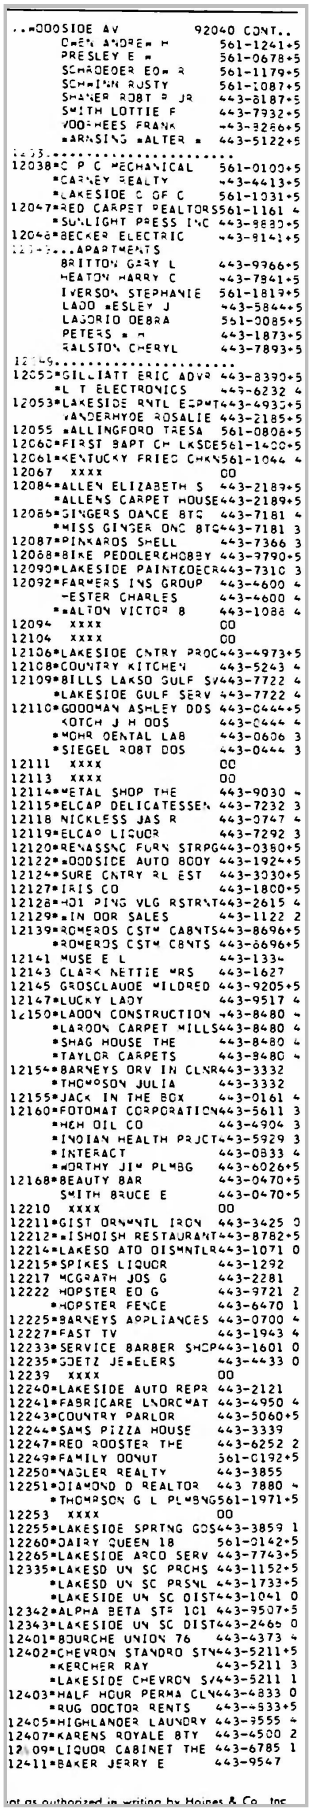


..=OODSIDE AV 92040 CONT..
OWEN ANDREW M 561-1241+5
PRESLEY E W 561-0678+5
SCHAEDEDER EDW R 561-1179+5
SCHMIDT RUSTY 561-1087+5
SHAVER ROBT P JR 443-8187+5
SMITH LOTTIE F 443-7932+5
VOORHEES FRANK 443-8266+5
WARNSING WALTER W 443-5122+5
12038=C P C MECHANICAL 561-0100+5
=CARNEY REALTY 443-4413+5
=LAKESIDE C OF C 561-1031+5
12047=RED CARPET REALTORS 561-1161 4
=SUNLIGHT PRESS INC 443-9880+5
12048=BECKER ELECTRIC 443-9141+5
....APARTMENTS
BRITTON GARY L 443-9966+5
HEATON HARRY C 443-7841+5
IVERSON STEPHANIE 561-1819+5
LADD WESLEY J 443-5844+5
LAGORIO DEBRA 561-0085+5
PETERS W M 443-1873+5
RALSTON CHERYL 443-7893+5
12053=GILLIATT ERIC ADVR 443-8390+5
=L T ELECTRONICS 443-6232 4
12053=LAKESIDE RNTL EQPMT 443-4930+5
VANDERHYDE ROSALIE 443-2185+5
12055 =ALLINGFORD TRESA 561-0808+5
12060=FIRST BAPT CH LKSDE 561-1400+5
12061=KENTUCKY FRIED CHKN 561-1044 4
12067 XXXX 00
12084=ALLEN ELIZABETH S 443-2189+5
=ALLENS CARPET HOUSE 443-2189+5
12086=GINGERS DANCE STD 443-7181 4
=MISS GINGER DNC STD 443-7181 3
12087=PINKARDS SHELL 443-7366 3
12088=BIKE PEDDLER&HOBBY 443-9790+5
12090=LAKESIDE PAINT&DECR 443-7310 3
12092=FARMERS INS GROUP 443-4600 4
-ESTER CHARLES 443-4600 4
==ALTON VICTOR B 443-1088 4
12094 XXXX 00
12104 XXXX 00
12106=LAKESIDE CNTRY PROC 443-4973+5
12108=COUNTRY KITCHEN 443-5243 4
12109=BILLS LAKSD GULF SV 443-7722 4
=LAKESIDE GULF SERV 443-7722 4
12110=GOODMAN ASHLEY DDS 443-0444+5
KOTCH J H DDS 443-0444 4
=MOHR DENTAL LAB 443-0606 3
=SIEGEL ROBT DDS 443-0444 3
12111 XXXX 00
12113 XXXX 00
12114=METAL SHOP THE 443-9030 4
12115=ELCAP DELICATESSEN 443-7232 3
12118 NICKLESS JAS R 443-0747 4
12119=ELCAO LIQUOR 443-7292 3
12120=RENASSNC FURN STRPG 443-0360+5
12122=WOODSIDE AUTO BODY 443-1924+5
12124=SURE CNTRY RL EST 443-3030+5
12127=IRIS CO 443-1800+5
12128=HOI PING VLG RSTRNT 443-2615 4
12129=IN DOR SALES 443-1122 2
12139=ROMEROS CSTM CABNTS 443-8696+5
=ROMEROS CSTM CBNTS 443-8696+5
12141 MUSE E L 443-1334
12143 CLARK NETTIE MRS 443-1627
12145 GROSCLAUDE MILDRED 443-9205+5
12147=LUCKY LADY 443-9517 4
12150=LADON CONSTRUCTION 443-8480 4
=LADON CARPET MILLS 443-8480 4
=SHAG HOUSE THE 443-8480 4
=TAYLOR CARPETS 443-8480 4
12154=BARNEYS DRV IN CLNR 443-3332
=THOMPSON JULIA 443-3332
12155=JACK IN THE BOX 443-0161 4
12160=FOTOMAT CORPORATION 443-5611 3
=HGH OIL CO 443-4904 3
=INDIAN HEALTH PROJCT 443-5929 3
=INTERACT 443-0833 4
=WORTHY JIM PLMBG 443-6026+5
12168=BEAUTY BAR 443-0470+5
SMITH BRUCE E 443-0470+5
12210 XXXX 00
12211=GIST ORNMNTL IRON 443-3425 0
12212=WISHOISH RESTAURANT 443-8782+5
12214=LAKESD ATO DISMNTLR 443-1071 0
12215=SPIKES LIQUOR 443-1292
12217 MCGRATH JOS G 443-2281
12222 HOPSTER ED G 443-9721 2
=HOPSTER FENCE 443-6470 1
12225=BARNEYS APPLIANCES 443-0700 4
12227=FAST TV 443-1943 4
12233=SERVICE BARBER SHOP 443-1601 0
12235=SOETZ JEWELERS 443-4433 0
12239 XXXX 00
12240=LAKESIDE AUTO REPR 443-2121
12241=FABRICARE LNDRCMAT 443-4950 4
12243=COUNTRY PARLOR 443-5060+5
12244=SAMS PIZZA HOUSE 443-3339
12247=RED ROOSTER THE 443-6252 2
12249=FAMILY DONUT 561-0192+5
12250=NAGLER REALTY 443-3855
12251=DIAMOND D REALTOR 443 7880 4
=THOMPSON G L PLMBNG 561-1971+5
12253 XXXX 00
12255=LAKESIDE SPRTNG GDS 443-3859 1
12260=DAIRY QUEEN 18 561-0142+5
12265=LAKESIDE ARCO SERV 443-7743+5
12335=LAKESD UN SC PRCHS 443-1152+5
=LAKESD UN SC PRSNL 443-1733+5
=LAKESIDE UN SC DIST 443-1041 0
12342=ALPHA BETA STR 101 443-9507+5
12343=LAKESIDE UN SC DIST 443-2466 0
12401=BOURCHE UNION 76 443-4373 4
12402=CHEVRON STANDRD STN 443-5211+5
=KERCHER RAY 443-5211 3
=LAKESIDE CHEVRON S/ 443-5211 1
12403=HALF HOUR PERMA CLN 443-4833 0
=RUG DOCTOR RENTS 443-4833+5
12405=HIGHLANDER LAUNDRY 443-9555 4
12407=KARENS ROYALE BTY 443-4500 2
12409=LIQUOR CABINET THE 443-6785 1
12411=BAKER JERRY E 443-9547

not as authorized in writing by Haines & Co., Inc.

| Target Street | Cross Street | Source |
|---|---|---|
| ✓ | - | Haines Criss-Cross Directory |


## WOODSIDE AVE 1975

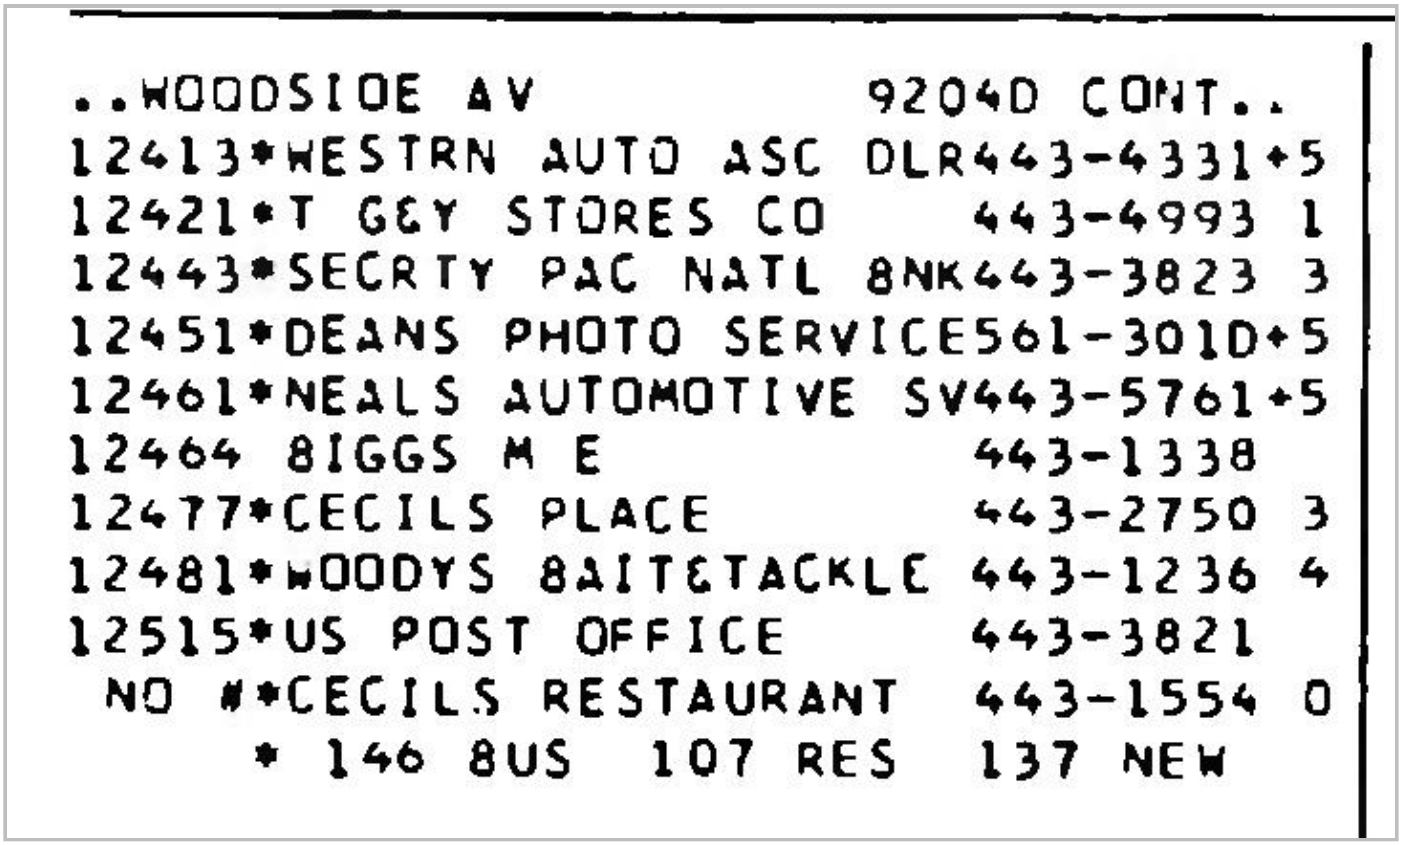

```
..WOODSIDE AV                    9204D CONT..
12413*WESTRN AUTO ASC DLR 443-4331 *5
12421*T GEY STORES CO     443-4993  1
12443*SECRTY PAC NATL BNK 443-3823  3
12451*DEANS PHOTO SERVICE 561-3010 *5
12461*NEALS AUTOMOTIVE SV 443-5761 *5
12464 BIGGS M E           443-1338
12477*CECILS PLACE        443-2750  3
12481*WOODYS BAIT&TACKLE  443-1236  4
12515*US POST OFFICE      443-3821
 NO #*CECILS RESTAURANT   443-1554  0
      * 146 BUS  107 RES  137 NEW
```

| Target Street | Cross Street | Source |
| --- | --- | --- |
| - | ✓ | Haines Criss-Cross Directory |


## CHANNEL RD 1971

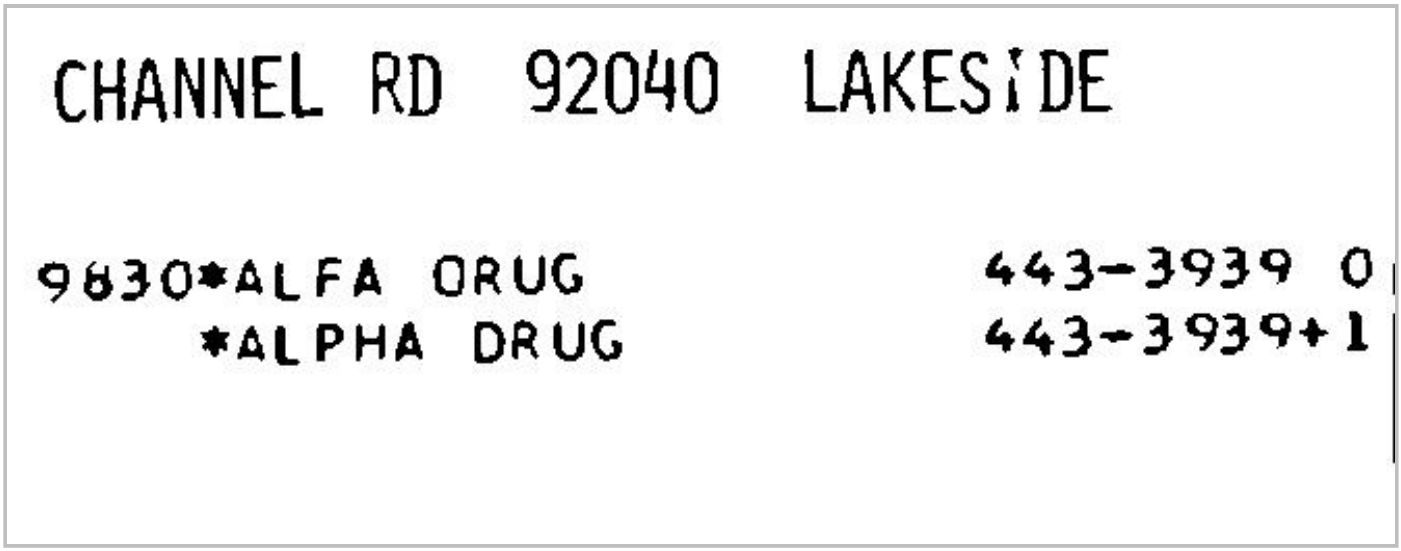
CHANNEL RD 92040 LAKESIDE

9830*ALFA ORUG 443-3939 0
*ALPHA DRUG 443-3939+1

| Target Street | Cross Street | Source |
|---|---|---|
| - | ✓ | Haines Criss-Cross Directory |

## CHANNEL RD 1971

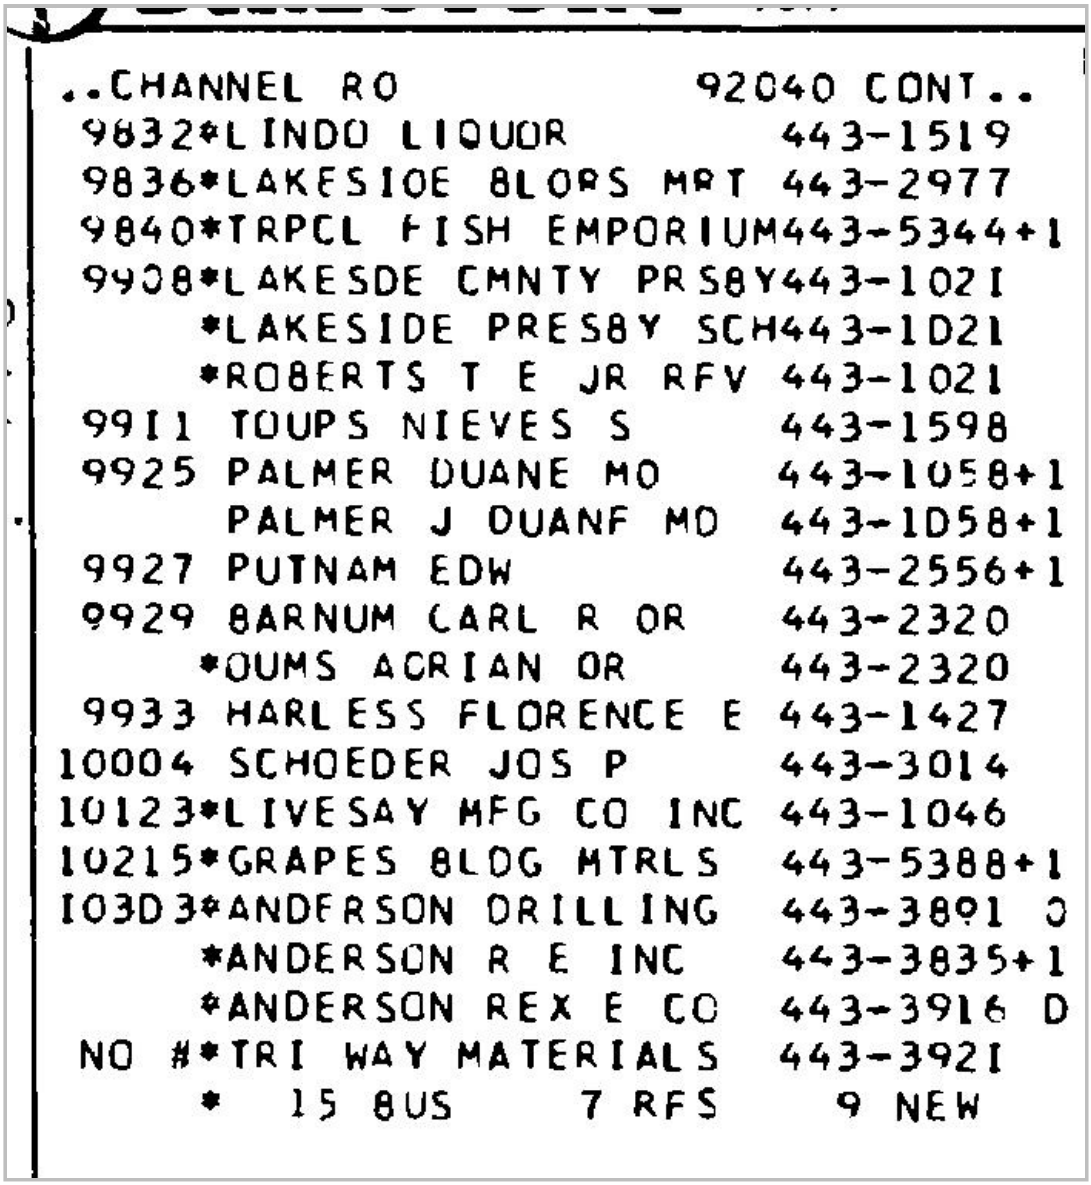

..CHANNEL RO 92040 CONT..

9832*LINDO LIQUOR 443-1519
9836*LAKESIOE 8LORS MRT 443-2977
9840*TRPCL FISH EMPORIUM443-5344+1
9908*LAKESDE CMNTY PRS8Y443-1021
*LAKESIDE PRES8Y SCH443-1D21
*ROBERTS T E JR RFV 443-1021
9911 TOUPS NIEVES S 443-1598
9925 PALMER DUANE MO 443-1058+1
PALMER J DUANF MD 443-1D58+1
9927 PUTNAM EDW 443-2556+1
9929 8ARNUM CARL R OR 443-2320
*OUMS ACRIAN OR 443-2320
9933 HARLESS FLORENCE E 443-1427
10004 SCHOEDER JOS P 443-3014
10123*LIVESAY MFG CO INC 443-1046
10215*GRAPES 8LOG MTRLS 443-5388+1
103D3*ANDERSON DRILLING 443-3891 O
*ANDERSON R E INC 443-3835+1
*ANDERSON REX E CO 443-3916 D
NO #*TRI WAY MATERIALS 443-3921
* 15 8US 7 RFS 9 NEW

| Target Street | Cross Street | Source |
|---|---|---|
| - | ✓ | Haines Criss-Cross Directory |

# LOS COCHES RD 1971

LOS COCHES RD 92040 LAKESIDE

8625*7 11 FOOD STR 121 443-9510 O
8670 DIRAFFAELE CARLO 443-4178+1
8710 BARRINGTON ARTHUR L443-6053
8714 NEWMAN MORGAN M 443-8603+1
8717 RECIA ADOLPH 443-2633
8723 ATKINSON A 443-1494
TAYLOR JAS B 443-1494
8727 CHARMAN PERRY L 443-4150 O
8733 EMERSON HAROLD M 443-2032
8741 BERQUIST NELSON R 443-3452
8742 XXXX OO
8747*MECCA STUDIOS 443-4700+1
SCHANNU SHEILA 443-8600+1
8748 STEVENS C J 443-5472+1
8756 LAHMANN EARL THOS 443-2716
8802 RHIRRS SHIRLEY L 443-2170 O
8809 WALKER OOAK 443-9202+1
WALKER JAS O 443-5256+1
8814 JOHNSON RAY E 443-1935
8819 ANGUS MICHAEL R 443-5075+1
8823 QUISENBERRY T B 443-3465 O
8825 REEVES CYNTHIA L 443-1664 O
REEVES GARLAND A 443-2084
REEVES MICHELE S 443-1664 O
8827 GOUDE GEO R 443-1149
8843 MITCHEL JACK O 443-6233
8844 WARREN WESLEY L JR 443-2825
8847 SEUSS JOHN A 443-2516
8854 RARKER HERSHAL B 443-4465
8862 SEARS ROBERT C 443-3510
8863 STEIGER BARBARA J 443-3037
8865 RINNEY HAROLD E 443-5687+1
8867 XXXX OO
8869 SEGNI BUD 443-3117
8870 KOPF RICHARD 443-1642
8878 CHRISTENSEN L L 443-8705+1
8886 CASHMERE THOS J 443-1238
8894 XXXX OO
8915*BAILEY R L 443-6229
BAILEY R L 443-6897
8918 BROWN WALTER R 443-2494
9011 XXXX OO
9119 DENNISTON HESTER V 443-1712
DENNISTON IVAN R 443-1712
9176 XXXX OO
9184 DUNCAN DANNY R 443-2880
DUNCAN JUDITH C 443-2880+1
9208 PAXTON JIM 443-9105+1
9211 THORNHILL CARL 443-6656
THORNHILL JULIA M 443-6656
9227 MEADOR H W 443-2757
9228 JONES WINFRED E 443-6666
9236 KOSTOS BETTE 443-1805
9243 KINCHELOE PAUL W 443-1685
9244 STEVENS RUOY 443-2215
9247 TATE ROBT M 443-3571 O
9254 GAMMON IOA A 443-3170
9263 COLIA ANTHONY 443-6719 O
COLIA BRENDA 443-6719 O
9264 COMBS E R 443-2250
9269 WHITE CARL V 443-3616
9270 CLARK BURT 443-1472
9272 SHIELDS CHRISTINE 443-3238+1
9308 MCGRATH ROBT K 443-2060 O
9320 CHURCH TERRY L 443-6629 O
9321 COX DUANE E MRS 443-6769 O
9349 CLARK PHILIP M 443-2074 O
9358 COBLE CLAIRE 443-1981
COBLE DAVID E SR 443-1981
9359 GODELS JOE 443-3095 O

| Target Street | Cross Street | Source |
|---|---|---|
| - | ✓ | Haines Criss-Cross Directory |

# LOS COCHES RD 1971

```
..LOS COCHES RD          92040 CONT..
      OSTROM C E              443-1438
 9366 WILLIAMS CHAS R         443-1101 O
 9369 ASHBY PETER             443-6925 O
 9378 WHITEHEAD LONNIE M      443-1214
 9380 LINGLE MILDRED          443-2264
      LINGLE RAUL             443-2264
 9383 SANDOVAL JOS C          443-1366+1
 9386 ARMITAGE ARTHUR         443-4533 O
 9389 MARTELL MOVELL R        443-4977+1
 9415 SCOTT GENE E            443-3626 O
      SCOTT HELENROSE         443-1107+1
 9427 HOMESLEY RAY            443-6375
 9428 BENKOSKY ORVAL E        443-6171
 9433 EVANS WILSON C          443-6985
 9435 LEDBETTER CARL W        443-1902+1
 9446   XXXX                  OO
 9456 GOODRICH JOHN R CDR     443-2857 O
 9466 MONTANO ALICIA          443-1590+1
      MONTANU JUAN            443-1590
 9486 LEONE RAUL J            443-4818+1
 9510 WIDEMAN J JACK          443-8912+1
 9522 BURNS RONALD L          443-8906+1
 9529*EDITHS BEAUTY SHOP      443-1490
      VEAL GILBERT            443-1331+1
 9532 CARMACK JOHN E          443-6118
 9537 WHEELER ERNEST L R      443-6444
 9560 ROBERTS JOHN E USA      443-6715 O
 9572 FLEGAL JOE D            443-2496 O
      SOATAFORE BARBARA       443-5298+1
 9573*CHRISTIAN SCN CH        443-4611 O
 9603 PRIEST ALTON L          443-4686
 9604   XXXX                  OO
 9619 STUCHLIK W E            443-6111
 9620 MARKER HAROLD E         443-3192
 9621 INSLEY NORMA M          443-4615 O
 9623 FOSTER A L              443-1480
      RODGERS J L             443-5426+1
 9625 GREER H R               443-1172
 9627 BROWN ELWYN             443-6483
9627½ MORROW HARMON DALE      443-4709 O
      MORROW JOANNA F         443-4709+1
 9629 HARRER ALFRED L         443-4718 O
 9630 SHELDEN FRANK L         443-5324+1
 9631 GRIVNO RICHARD J        443-4362 O
 9632   XXXX                  OO
 9633 RAUL ESTELLE            443-4652+1
 9635 ARCHER JAS G            443-6382 O
 9637 ORD RONALD G            443-2507
 9638 THOMRSON STEPHEN R      443-3148 O
 9639 MARTIN JAS L            443-2173 O
 9642 JAMESON EARL            443-4968+1
 9646*HELENS BTY SHOP         443-1820
      WHITE JOE W             443-1820+1
 9716*WALLER MKT              443-9501
 9719 ROBINETTE WALTER C      443-6250
 9723*JONES ROBT R            443-3334
 9725   XXXX                  OO
 9727*FLETCHER W L            443-3801+1
     *RAKOWSKI H INS AGCY     443-3801
 9734*CLEANING MASTERS        443-3067+1
      KEMMSIES PETER W        443-1391+1
     *SPARKS PAUL C           443-5343+1
 9737*LAKESIDE FRMS WATER     443-6995
     *RIO S D MNCPL WTR       443-3851
 9739*LAKESIDE IRRIGATION     443-2488
 9742*KLOSTERMANN W E         443-1069+1
 9748*LAURIER REALTY          443-3971+1
 9764*LAKESIDE RADIATOR       443-2824+1
 9776 ALLAN GEO F             443-2867 O
 9779 MARSHALL MARIE N        443-1492
 9782*ALLAN GEO               443-1897
     *LAKESIDE TOOL SERV      443-1807
 9786*RIXLEYS AUTO REPAIR     443-4731 O
 NO # HOINE ALVA R            443-1523
 NO # NEWBURGH ELLEN A        443-3374
     *  21 BUS  124 RES   36 NEW
```

| Target Street | Cross Street | Source |
|---|---|---|
| ✓ | - | Haines Criss-Cross Directory |

# WOODSIDE AVE 1971

12024*LAKESIDE REALTY 448-4474
NEWMAN DENNIS A 448-140D
12030...GRAY BUCKNR M8L LDG
ANDREW CLARICE A 448-5386
BLANCHARD NAUDINE 448-0427
BRITT JAS O 448-2009 O
BROWN E S 448-7816
CLDAR G E 449-1627+1
DILLDN CHRISTINE 448-7886 O
DILLDN HOWARD J 448-7886 O
EAGLES ELMER W 448-1154
*GRAY BUCKNR M8L LDG448-1340
GRIFFIN JIMMY 449-1386+1
HATFIELD FRANK 448-8742 D
HOGE ALBERT 449-2942+1
HONEA ERNEST R 448-3431
HOUSH ALLENE 448-2035 O
HOWE PAUL C 448-5397
*LAKESIDE TIRE CENTR448-5512+1
LAW RERRY I 448-2229
LEE RAUL 448-1108 O
MATHEWSON ELIZABETH448-4727
MAYFIELD RAYMOND T 449-3922+1
MCDANIEL M L 449-1459 D
MCGUIRE BETTY 448-4754+1
MERRILL T J 448-5965 O
OWEN ANDREW H 448-7658
PRESLEY GED C 448-2271 D
PRIEBE GERALD 448-9329
REESE BDYD 449-1832 O
RICHARDSDN JDHN C 448-1340 O
SAMPLES TDLLIE R 448-9447+1
STILES IVAN F 448-7005
WAGNER CLARA M 448-5728
WALKER ABBIE MRS 448-6924
WUMKES VERLYN 449-1989+1
12038*CPC MECHANICAL 448-1201+1
*JCR CDRP 448-292D+1
12D48*GREEN CHUCK EQUPMNT449-1222 D
12049 ABY GLENN A JR 448-3105+1
HARRISDN RDNALD R 448-6718+1
THREET EDW B 448-2264+1
THREET ETHELYN 448-2264+1
VANWYK RDBT 448-3532+1
12050*FARMERS INS GRDUP 448-1775 O
*HESTER C CHUCK 448-1775
12053*LAKESIDE RNTL EQUIP448-0288
12D55 XXXX DD
12D60*FIRST BAPT CH LKSDE448-5292+1
12067 VANDERHYDE DANL 448-0D42
VANDERHYDE DIANA 448-4841+1
12084*EL CAJDN VLY WELFRE448-1040 D
12D86*THRDP R W 448-8729
12087*SNDWDENS SHELL SERV448-7162+1
12088 XXXX DD
12092*WRIGHTS DNE HR CLNR449-1723+1
12094*MDTDRCYCLES DF LKSD448-9110+1
121D4 XXXX DO
121D6*FRUIT BARN THE 448-7222
121D9*GULF OIL SERV STA 448-7466
*LAKESIDE GULF SV 448-7466 D
1211D*MDHR DENTAL LAB 448-4844
*PIKE RDBT E DDS 448-408D+1
*SIEGEL RDBT DDS 448-4D80
12111 XXXX DD
12113*ARTISAN STUDIO 448-8320
*NEWHAN JULIA 448-8320
12114*DEVINE CHASSIS 448-2939
12115*EL CAP DELICATESSEN449-1409 D
12119*ELCAP LIQUOR 448-4292
12122 DAVIDSDN RDNNIE W 448-7947+1
RICE MIKE 448-7947+1
12124*BEVERLYS BEAUTY SH 448-3981
SMITH BRUCE E 448-3981
12128*EL PATIO DRV IN RST443-6989+1
12139 XXXX DD
12141 MUSE E L 443-1334
12141½GUYETTE RODNEY J 443-5490+1
12143 CLARK NETTIE MRS 443-1627
12145 BYRNE EMILY MRS 443-6160
12147*BILLS TAVERN 443-9517 O
12150 XXXX DD
12154*BARNEYS DRV IN CLNR443-3332
*THOMPSON JULIA 443-3332
12168*ELSMORE REALTY CO 443-5606+1
1221D*CHRISS TAVERN 443-9558+1
12211*GIST DRNMNTL IRON 443-3425 D
12212*CHIQUITAS MEXICN FD443-9514+1


| Target Street | Cross Street | Source |
|---|---|---|
| ✓ | - | Haines Criss-Cross Directory |

# WOODSIDE AVE 1971

```
..WOODSIDE AV              92D4D CONT..
12214*LAKESD ATD DISMNTLR443-1071 O
     *LAKESIDE ATD DSMNTL443-1815
12215*SPIKES LIQUDR        443-1292
12217 MCGRATH JDS G        443-2281
12222*HDPSTER FENCE        443-6470+1
12233*SERVICE BARBER SHOR443-16D1 D
12235*GDETZ JEWELERS       443-4433 D
12239 RDLLISDN DMA M       443-5742+1
1224D*LAKESIDE AUTD REPR 443-2121
12241*FABRI KARE           443-956D
12243*CDUNTRY KITCHEN      443-5243+1
12244*MANISCALCD PZZA HSE443-3339
     *SAMS RIZZA HOUSE     443-3339
12247*SILVER DDLLAR        443-9533+1
12249  XXXX                DO
1225D*NAGLER REALTY        443-3855
12253  XXXX                OO
12255*LAKESIDE SPRTNG GDS443-3859+1
12265*ATLANTIC RICHFIELD 443-4335
     *JACKS RICHFIELD      443-4335 D
12335*LAKESIDE UN SC DIST443-1D41 D
12342*ALRHA BETA ACME MKT443-95D7
12343*LAKESIDE UN SC DIST443-2466 D
124D1*AMERICAN OIL CO      443-9553+1
124D2 KERCHER RAY          443-5211+1
     *LAKESIDE CHEVRDN SV443-5211+1
124D3*HALF HDUR PERMA CLN443-4833 O
     *RERMA CLEAN CLEANRS443-4833+1
12405*HIGHLNDR CTR LNORY 443-9555 D
124D7*KAREN RDYALE BTY SH443-4500
12409*LIQUDR CABINET THE 443-6785+1
12411*BAKER JERRY E         443-9547
12413*WALKER SCDTT FBR ST443-1225+1
12421*T G&Y STORES CD       443-4993+1
12461*EL MDNTE SHELL STA 443-2111
12464 BIGGS M E            443-1338
12477*ANCHDR THE            443-9538 D
12481*WDDDYS GUNS&EQUIP   443-1236+1
12515*US POST DFFICE       443-3821
 NO #*CECILS RESTAURANT    443-1554 O
     *  98 BUS   96 RES   64 NEW
```

| Target Street | Cross Street | Source |
|---|---|---|
| - | ✓ | Lusky Brothers |

## CHANNEL RD 1964

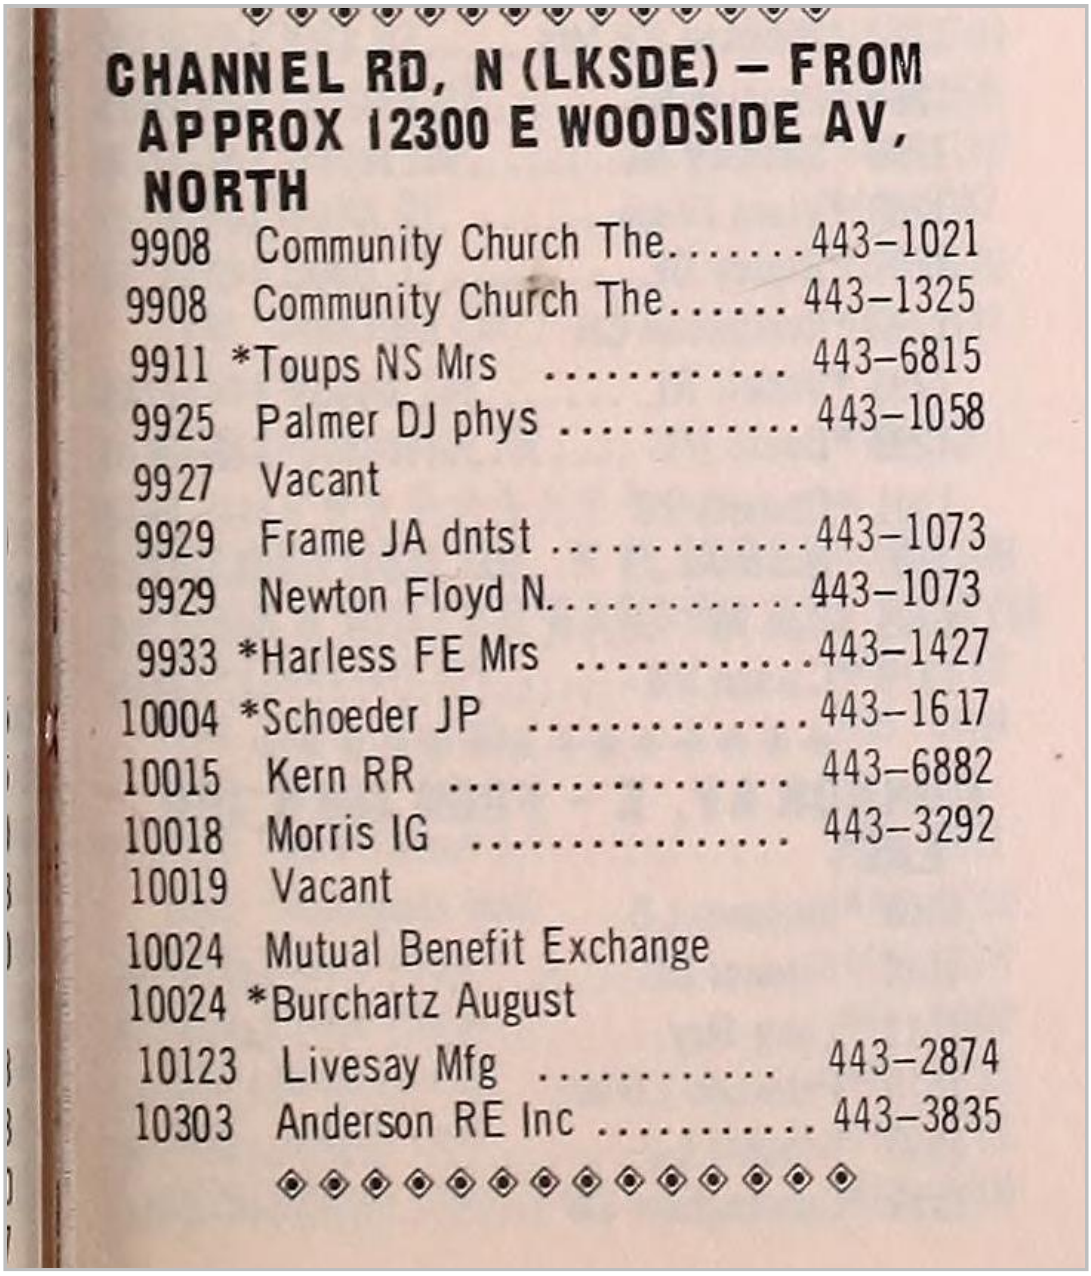

**CHANNEL RD, N (LKSDE) – FROM APPROX 12300 E WOODSIDE AV, NORTH**

9908 Community Church The.....443–1021
9908 Community Church The..... 443–1325
9911 *Toups NS Mrs ..... 443–6815
9925 Palmer DJ phys ..... 443–1058
9927 Vacant
9929 Frame JA dntst .....443–1073
9929 Newton Floyd N.....443–1073
9933 *Harless FE Mrs .....443–1427
10004 *Schoeder JP .....443–1617
10015 Kern RR ..... 443–6882
10018 Morris IG ..... 443–3292
10019 Vacant
10024 Mutual Benefit Exchange
10024 *Burchartz August
10123 Livesay Mfg ..... 443–2874
10303 Anderson RE Inc ..... 443–3835

| Target Street | Cross Street | Source |
|---|---|---|
| - | ✓ | Lusky Brothers |

# LOS COCHES RD 1964

**LOS COCHES RD, N (LKSDE) – FROM 12700 E HIGHWAY 80, NORTH**

8670 *Voboril Joey
8710 *Dovoracek JE ..... 443–1660
8717 Recla Adolph ..... 443–2633
8719 *White JS ..... 443–1566
8723 Miller Mary ..... 443–1512
8733 *Emerson HM ..... 443–2032
8737 Hahling Georginna ..... 443–2823
8741 Little TR ..... 443–6259
8747 *Wood EF ..... 443–6133
8748 *Marsh EN ..... 443–6968

8756 *Lahmann ET ..... 443–2716
8766 Smitty Sport Shop ..... 443–2490
8766 *Smith KE ..... 443–2490
8800 Vacant
8802 Chandler WR ..... 443–3589
8809 *Griffin GD ..... 443–2366
8818 Weldeman Keith
8825 *Reeves GA ..... 443–2084
8827 *Brown TM ..... 443–3632
8832 Hahn RC ..... 443–1271
8844 Thomas GM ..... 443–3209
8854 Daniel TG ..... 443–2955
8862 Deering DG ..... 443–3569
8863 Saint JH ..... 443–2646
8865 *Wolters WJ ..... 443–2927
8869 Bower SE
8870 Turner MO ..... 443–1595
8886 *Floyd JH ..... 443–3150
8894 Marik JW
8895 *Cook JL ..... 443–1450
8902 Anderson GL ..... 443–3661
8910 Forrester GH
8918 Woodall Eileen
9011 Indian Spring Water Corp ..... 443–1023
9119 Smith WJ
9176 Phares GC ..... 443–1226
9184 Duncan DR ..... 443–2880
9207 Treadwell FR
9208 *Clarkeson Myrtle ..... 443–1220

9211 Romo Matilda ..... 443–6785
9227 Howard's Rentals ..... 443–2757
9227 *Meador HW ..... 443–2757
9228 *Jones WE ..... 443–6666
9235 Lablond DA ..... 443–3527
9236 *Lewis HG ..... 443–3651
9243 Kincheloe PW ..... 443–1685
9244 Steven RL ..... 442–2215
9247 Ryreno BR ..... 443–1891
9254 *Gammon CI ..... 443–3170
9263 Peterson SJ ..... 443–3698
9269 *White CV ..... 443–3616
9270 Clark Burt ..... 443–1472
9272 *Shields CE ..... 443–1218
9308 Billy Don ..... 443–1218
9320 Bridgewater CE Jr ..... 443–2715
9320 *Thomas Virginia ..... 443–1356
9349 *Clark PM ..... 443–2074
9358 *Coble DE ..... 443–1981
9359 *Ostrom CE ..... 443–1438
9366 *Johnston PR ..... 443–3365
9369 *Shaffer HC
9378 *Whitehead LM ..... 443–1214
9380 *Lingle Paul ..... 443–2264
9383 *Sandoval JC ..... 443–1366
9388 Naurrro HM
9389 *Mills HT
9415 *Edgeron RE ..... 443–1126
9427 *Evans AT ..... 443–6623
9428 *Benkosky OE ..... 443–6171
9435 *King HL ..... 443–3357
9446 *Robertson WM ..... 443–2444
9456 *Goodrich JR ..... 443–6427
9466 *Montano JM ..... 443–3342
9486 *Belasco Jas
9510 *Billings LH ..... 443–1627
9522 *Gibbs Artin
9524 Forester CR ..... 443–3646
9532 *Carmack JE ..... 443–6118
9533 Louis JW

| Target Street | Cross Street | Source |
|---|---|---|
| - | ✓ | Lusky Brothers |

## LOS COCHES RD 1964

9537 Bloom KV.....443–364
9543 *Rodriguez SA..... 443–134
9544 *Zufelt Frank
9550 *Daggett SK
9560 *Hamblin EC ..... 443–6761
9572 *Groth MW.....443–633
9580 Hayden RW ..... 443–246
9604 *Sherwood WF
9608 Barton KR ..... 443–2581
9619 *Stuchlik WE..... 443–6111
9620 *Redding CW ..... 443–2611
9621 Packard RA
9623 *Foster AL
9625 *Greer HR ..... 443–1172
9627 Grill Christian ..... 443–2462
9627½ Pursifulf EB .....443–9683
9628 *Wineinger FA.....443–3127
9630 Sheldon FL ..... 443–6324
9638 Thompson GL..... 443–6122
9642 *Christian JM ..... 443–1762
9716 Waller Market ..... 443–1542
9719 *Robinette WC ..... 443–6250
9734 Searcy DG
9748 Boyd FL Rlty & Ins.....443–1361
9748 Boyd FL Rlty & Ins ..... 443–1417
9764 Ted's Auto Body ..... 444–3736
9776 Allan GF ..... 443–2867
9782 Lakeside Tool Service .....443–1897
9782 *Allan GA.....443–1897
9786 El Monte Garage ..... 443–1371

◈◈◈◈◈◈◈◈◈◈◈◈◈◈

| Target Street | Cross Street | Source |
|---|---|---|
| ✓ | - | Lusky Brothers |

# WOODSIDE AVE 1964

| | | |
|---|---|---|
| 12018 | Vacant | |
| 12024 | Lakeside Realty | 448–4474 |
| 12030 | Buckner Gray Mobile Lodge | 448–4830 |
| 12030 | Bakern Linna | 448–0533 |
| 12031 | *Stiles IF | 448–5474 |
| 12038 | Vacant | |
| 12044 | *Williams DP Mrs | 448–4698 |
| 12048 | Vacant | |
| 12053 | Carroll's Automotive | 448–2459 |
| 12060 | First Baptist Ch | 448–5292 |
| 12067 | Peterson DI | |
| 12084 | Wstrn Auto Supply | 448–4032 |
| 12087 | C & L Shell | 448–5555 |
| 12088 | J & E Variety Store | 448–0049 |
| 12090 | Hathaway Esquire Clothing | 448–3228 |
| 12092 | Cohen Upholstering | 448–8770 |
| 12094 | Lakeside Cabinet Shop | 448–0934 |
| 12100 | Siegel Robt dntst | 448–4080 |
| 12104 | Vacant | |
| 12106 | Jones RR surveyor | 443–1203 |
| 12106 | Jones RR surveyor | 448–3883 |
| 12108 | Woodside Rexall Drug Store | 448–4884 |
| 12109 | Adams Chuck Wilshire Service | 448–7466 |
| 12111 | Vacant | |
| 12113 | Jewell's Beauty Box | 448–4787 |
| 12115 | Merie's Restaurant | 448–7090 |
| 12117 | Vacant | |
| 12119 | G & M Liquors | 448–4292 |
| 12124 | Vacant | |
| 12128 | Don-Mary's Drive-In | 443–2705 |
| 12129 | A-2-Z Nursery | 443–2219 |
| 12129 | A-2-Z TV | 443–2219 |
| 12129 | Blyer WD | 443–2211 |
| 12139 | Klein Walter Over Head Doors | 443–1166 |
| 12145 | Rice EE | |
| 12145 | *Shorebert Ronal | |
| 12147 | Harris Furn & Appls | 443–2491 |
| 12149 | Harris Pet Shop | 443–2491 |
| 12149½ | *Harris GW | 443–2491 |
| 12150 | Lindo Lanes | 448–4400 |
| 12154 | Barney's Cleaners | 448–3991 |
| 12154 | Shurbe RM | 448–3991 |
| 12168 | Doty Sign Co | 443–1280 |
| 12168 | Hardy's Disposal Serv | 443–6683 |
| 12211 | Owens HW Auto Parts | 443–2213 |
| 12212 | Bird Realty | 443–3818 |

| Target Street | Cross Street | Source |
|---|---|---|
| ✓ | - | Lusky Brothers |

## WOODSIDE AVE 1964

| | | |
|---|---|---|
| 12214 | Harton-Morris Co | 443–3833 |
| 12215 | Spikes Liquor | 443–1292 |
| 12215 | Spikes Liquor | 448–0621 |
| 12222 | Merritt Julia | 443–1174 |
| 12233 | Bill's Barber Shop | |
| 12240 | Lakeside Brake &Alignment. | 443–2121 |
| 12241 | Fabri-Kabe | 443–9560 |
| 12241 | Fabri-Kabe | 444–1963 |
| 12243 | Ooms Adrian dntst | 443–2320 |
| 12244 | Sam's Pizza House | 443–3339 |
| 12247 | Little Red Rooster | 443–9530 |
| 12249 | Lakeside By-Ba-Du | 448–6991 |
| 12250 | Nagler Realty | 443–1157 |
| 12250 | Nagler Realty | 443–3855 |
| 12251 | Vacant | |
| 12253 | Vacant | |
| 12259 | Speedee Mart | 443–9502 |
| 12265 | Lakeside Richfield Serv | 443–1330 |
| 12335 | Lksde Union Sch Dist | 443–1041 |
| 12342 | Alpha Beta Market | 443–9507 |
| 12461 | El Monte Shell Service | 443–9591 |
| 12464 | *Biggs DF | 443–1338 |
| 12473 | Cecil's Restaurant | 443–1554 |
| 12477 | Cecil's 77 Club | |
| 12481 | Lksde Sporting Goods | 443–1335 |
| 12481 | Lksde Sporting Goods | 443–2162 |
| 12515 | Lksde Post Office | |

**EDR Provided Sanborn Fire Insurance Map Report**

Woodside Avenue

Woodside Avenue

Lakeside, CA 92040

Inquiry Number: 6070965.3

May 21, 2020

# Certified Sanborn® Map Report

6 Armstrong Road, 4th floor
Shelton, CT 06484
Toll Free: 800.352.0050
www.edrnet.com

# Certified Sanborn® Map Report

05/21/20

**Site Name:**

Woodside Avenue
Woodside Avenue
Lakeside, CA 92040
EDR Inquiry # 6070965.3

**Client Name:**

Bodhi Group
1076 Broadway, Suite B
EL CAJON, CA 92021
Contact: Brianne Cortright

The Sanborn Library has been searched by EDR and maps covering the target property location as provided by Bodhi Group were identified for the years listed below. The Sanborn Library is the largest, most complete collection of fire insurance maps. The collection includes maps from Sanborn, Bromley, Perris & Browne, Hopkins, Barlow, and others. Only Environmental Data Resources Inc. (EDR) is authorized to grant rights for commercial reproduction of maps by the Sanborn Library LLC, the copyright holder for the collection. Results can be authenticated by visiting www.edrnet.com/sanborn.

The Sanborn Library is continually enhanced with newly identified map archives. This report accesses all maps in the collection as of the day this report was generated.

## *Certified Sanborn Results:*

**Certification #** 12D8-47DD-B517

**PO #** 9120004

**Project** Woodside Avenue ISA

### UNMAPPED PROPERTY

This report certifies that the complete holdings of the Sanborn Library, LLC collection have been searched based on client supplied target property information, and fire insurance maps covering the target property were not found.

Sanborn® Library search results

Certification #: 12D8-47DD-B517

The Sanborn Library includes more than 1.2 million fire insurance maps from Sanborn, Bromley, Perris & Browne, Hopkins, Barlow and others which track historical property usage in approximately 12,000 American cities and towns. Collections searched:

- ☑ Library of Congress
- ☑ University Publications of America
- ☑ EDR Private Collection

*The Sanborn Library LLC Since 1866™*

### Limited Permission To Make Copies

Bodhi Group (the client) is permitted to make up to FIVE photocopies of this Sanborn Map transmittal and each fire insurance map accompanying this report solely for the limited use of its customer. No one other than the client is authorized to make copies. Upon request made directly to an EDR Account Executive, the client may be permitted to make a limited number of additional photocopies. This permission is conditioned upon compliance by the client, its customer and their agents with EDR's copyright policy; a copy of which is available upon request.


**Disclaimer - Copyright and Trademark Notice**

This Report contains certain information obtained from a variety of public and other sources reasonably available to Environmental Data Resources, Inc. It cannot be concluded from this Report that coverage information for the target and surrounding properties does not exist from other sources. NO WARRANTY EXPRESSED OR IMPLIED, IS MADE WHATSOEVER IN CONNECTION WITH THIS REPORT. ENVIRONMENTAL DATA RESOURCES, INC. SPECIFICALLY DISCLAIMS THE MAKING OF ANY SUCH WARRANTIES, INCLUDING WITHOUT LIMITATION, MERCHANTABILITY OR FITNESS FOR A PARTICULAR USE OR PURPOSE. ALL RISK IS ASSUMED BY THE USER. IN NO EVENT SHALL ENVIRONMENTAL DATA RESOURCES, INC. BE LIABLE TO ANYONE, WHETHER ARISING OUT OF ERRORS OR OMISSIONS, NEGLIGENCE, ACCIDENT OR ANY OTHER CAUSE, FOR ANY LOSS OF DAMAGE, INCLUDING, WITHOUT LIMITATION, SPECIAL, INCIDENTAL, CONSEQUENTIAL, OR EXEMPLARY DAMAGES. ANY LIABILITY ON THE PART OF ENVIRONMENTAL DATA RESOURCES, INC. IS STRICTLY LIMITED TO A REFUND OF THE AMOUNT PAID FOR THIS REPORT. Purchaser accepts this Report "AS IS". Any analyses, estimates, ratings, environmental risk levels or risk codes provided in this Report are provided for illustrative purposes only, and are not intended to provide, nor should they be interpreted as providing any facts regarding, or prediction or forecast of, any environmental risk for any property. Only a Phase I Environmental Site Assessment performed by an environmental professional can provide information regarding the environmental risk for any property. Additionally, the information provided in this Report is not to be construed as legal advice.

Copyright 2020 by Environmental Data Resources, Inc. All rights reserved. Reproduction in any media or format, in whole or in part, of any report or map of Environmental Data Resources, Inc., or its affiliates, is prohibited without prior written permission.

EDR and its logos (including Sanborn and Sanborn Map) are trademarks of Environmental Data Resources, Inc. or its affiliates. All other trademarks used herein are the property of their respective owners.

# Environmental Database Report

**Woodside Avenue**
Woodside Avenue
Lakeside, CA 92040

Inquiry Number: 6070965.2s
May 21, 2020

# The EDR Radius Map™ Report with GeoCheck®

6 Armstrong Road, 4th floor
Shelton, CT 06484
Toll Free: 800.352.0050
www.edrnet.com

# TABLE OF CONTENTS


| SECTION | PAGE |
|---|---|
| Executive Summary | ES1 |
| Overview Map | 2 |
| Detail Map | 3 |
| Map Findings Summary | 4 |
| Map Findings | 9 |
| Orphan Summary | 1646 |
| Government Records Searched/Data Currency Tracking | GR-1 |

**GEOCHECK ADDENDUM**

| | |
|---|---|
| Physical Setting Source Addendum | A-1 |
| Physical Setting Source Summary | A-2 |
| Physical Setting SSURGO Soil Map | A-5 |
| Physical Setting Source Map | A-13 |
| Physical Setting Source Map Findings | A-15 |
| Physical Setting Source Records Searched | PSGR-1 |


***Thank you for your business.***
Please contact EDR at 1-800-352-0050
with any questions or comments.


**Disclaimer - Copyright and Trademark Notice**

This Report contains certain information obtained from a variety of public and other sources reasonably available to Environmental Data Resources, Inc. It cannot be concluded from this Report that coverage information for the target and surrounding properties does not exist from other sources. **NO WARRANTY EXPRESSED OR IMPLIED, IS MADE WHATSOEVER IN CONNECTION WITH THIS REPORT. ENVIRONMENTAL DATA RESOURCES, INC. SPECIFICALLY DISCLAIMS THE MAKING OF ANY SUCH WARRANTIES, INCLUDING WITHOUT LIMITATION, MERCHANTABILITY OR FITNESS FOR A PARTICULAR USE OR PURPOSE. ALL RISK IS ASSUMED BY THE USER. IN NO EVENT SHALL ENVIRONMENTAL DATA RESOURCES, INC. BE LIABLE TO ANYONE, WHETHER ARISING OUT OF ERRORS OR OMISSIONS, NEGLIGENCE, ACCIDENT OR ANY OTHER CAUSE, FOR ANY LOSS OF DAMAGE, INCLUDING, WITHOUT LIMITATION, SPECIAL, INCIDENTAL, CONSEQUENTIAL, OR EXEMPLARY DAMAGES. ANY LIABILITY ON THE PART OF ENVIRONMENTAL DATA RESOURCES, INC. IS STRICTLY LIMITED TO A REFUND OF THE AMOUNT PAID FOR THIS REPORT.** Purchaser accepts this Report "AS IS". Any analyses, estimates, ratings, environmental risk levels or risk codes provided in this Report are provided for illustrative purposes only, and are not intended to provide, nor should they be interpreted as providing any facts regarding, or prediction or forecast of, any environmental risk for any property. Only a Phase I Environmental Site Assessment performed by an environmental professional can provide information regarding the environmental risk for any property. Additionally, the information provided in this Report is not to be construed as legal advice.

Copyright 2020 by Environmental Data Resources, Inc. All rights reserved. Reproduction in any media or format, in whole or in part, of any report or map of Environmental Data Resources, Inc., or its affiliates, is prohibited without prior written permission.

EDR and its logos (including Sanborn and Sanborn Map) are trademarks of Environmental Data Resources, Inc. or its affiliates. All other trademarks used herein are the property of their respective owners.

# EXECUTIVE SUMMARY

A search of available environmental records was conducted by Environmental Data Resources, Inc (EDR). The report was designed to assist parties seeking to meet the search requirements of EPA's Standards and Practices for All Appropriate Inquiries (40 CFR Part 312), the ASTM Standard Practice for Environmental Site Assessments (E 1527-13), the ASTM Standard Practice for Environmental Site Assessments for Forestland or Rural Property (E 2247-16), the ASTM Standard Practice for Limited Environmental Due Diligence: Transaction Screen Process (E 1528-14) or custom requirements developed for the evaluation of environmental risk associated with a parcel of real estate.

## TARGET PROPERTY INFORMATION

### ADDRESS

WOODSIDE AVENUE
LAKESIDE, CA 92040

### COORDINATES

| | |
|---|---|
| Latitude (North): | 32.8561750 - 32° 51' 22.23'' |
| Longitude (West): | 116.9303310 - 116° 55' 49.19'' |
| Universal Tranverse Mercator: | Zone 11 |
| UTM X (Meters): | 506518.9 |
| UTM Y (Meters): | 3635154.2 |
| Elevation: | 396 ft. above sea level |

## USGS TOPOGRAPHIC MAP ASSOCIATED WITH TARGET PROPERTY

| | |
|---|---|
| Target Property Map: | 5622884 EL CAJON, CA |
| Version Date: | 2012 |
| North Map: | 5622916 SAN VICENTE RESERVOIR, CA |
| Version Date: | 2012 |

## AERIAL PHOTOGRAPHY IN THIS REPORT

| | |
|---|---|
| Portions of Photo from: | 20140530 |
| Source: | USDA |

# MAPPED SITES SUMMARY

Target Property Address:
WOODSIDE AVENUE
LAKESIDE, CA 92040

Click on Map ID to see full detail.

| MAP ID | SITE NAME | ADDRESS | DATABASE ACRONYMS | RELATIVE ELEVATION | DIST (ft. & mi.) DIRECTION |
|---|---|---|---|---|---|
| A1 | TACO BELL LJS | 9825 CHANNEL ROAD | NPDES, CIWQS | Higher | 1 ft. |
| B2 | LUCY MAY CARENDER TR | 9774 MAINE AVE | LUST, SAN DIEGO CO. SAM, HIST UST | Higher | 1 ft. |
| C3 | LAKESIDE MUFFLER & W | 12461 WOODSIDE AVE | HAZNET, HWTS | Higher | 1 ft. |
| B4 | 1X LAKESIDE POST OFF | 12515 WOODSIDE DR | HAZNET, HWTS | Higher | 1 ft. |
| B5 | DAVID B & YAEL ALPER | 9806 MAINE AV | RGA LUST | Higher | 1 ft. |
| B6 | CIRCLE K STORE #2983 | 9775 MAINE ST | RGA LUST | Higher | 1 ft. |
| D7 | SIDS AUTO BODY INC | 9816 VINE STREET, SU | CERS | Higher | 1 ft. |
| E8 | VONS GROCERY STORE | 12419 WOODSIDE AVE | HAZNET, HWTS | Higher | 1 ft. |
| E9 | VONS STORE #2366 | 12419 WOODSIDE AVE | San Diego Co. HMMD, HAZNET, HWTS | Higher | 1 ft. |
| E10 | 2366 VONS A SAFEWAY | 12419 WOODSIDE AVE | FINDS | Higher | 1 ft. |
| B11 | | 9804 MAINE AVE | RCRA NonGen / NLR | Higher | 1 ft. |
| A12 | CHEVRON STATIONS INC | WOODSIDE AV & CHANNE | EDR Hist Auto | Higher | 1 ft. |
| B13 | DAVID B. & YAEL ALPE | 9806 MAINE AV | RGA LUST | Higher | 1 ft. |
| A14 | ACTION CYLINDER HEAD | 12342 WOODSIDE AVE | HAZNET, HWTS | Higher | 1 ft. |
| A15 | LAKESIDE VILLAGE CEN | 12342 WOODSIDE AVE | RCRA NonGen / NLR, FINDS, ECHO | Higher | 1 ft. |
| B16 | LUCY MAY CARENDER TR | 9774 MAINE AVENUE | RGA LUST | Higher | 1 ft. |
| A17 | ACTION CYLINDER HEAD | 12342 WOODSIDE AV | San Diego Co. HMMD | Higher | 1 ft. |
| A18 | DOLLAR TREE #05543 | 12340 WOODSIDE AVE | RCRA NonGen / NLR | Higher | 1 ft. |
| A19 | DOLLAR TREE #05543 | 12340 WOODSIDE AVE | FINDS, ECHO | Higher | 1 ft. |
| A20 | DOLLAR TREE #05543 | 12340 WOODSIDE AVE | San Diego Co. HMMD, CERS HAZ WASTE, HAZNET, CERS,... | Higher | 1 ft. |
| A21 | CHEVRON USA | 12402 WOODSIDE | LUST, SAN DIEGO CO. SAM, CPS-SLIC, San Diego Co.... | Higher | 1 ft. |
| B22 | LLOYDS COLLISION CEN | 9817 MAINE AVE STE D | San Diego Co. HMMD, CERS HAZ WASTE, HAZNET, CERS,... | Higher | 1 ft. |
| C23 | LAKESIDE MUFFLER & W | 12461 E WOODSIDE AVE | FINDS, ECHO | Higher | 1 ft. |
| A24 | 4 X 4 CONVERSION SHO | 12330 WOODSIDE AV | San Diego Co. HMMD | Higher | 1 ft. |
| A25 | IRON MOUNTAIN METAL | 12328 WOODSIDE AVE | FINDS, ECHO | Higher | 1 ft. |
| A26 | LAKESIDE VILLAGE CEN | 12328 WOODSIDE AV | FINDS | Higher | 1 ft. |
| C27 | CITY OF SAN DIEGO WA | 9816 RIVER ST | HAZNET, HWTS | Higher | 1 ft. |
| A28 | LAKESIDE VILLAGE CEN | 12328-12346 WOODSIDE | ENVIROSTOR | Higher | 1 ft. |
| A29 | LAKESIDE SHELL | 12402 WOODSIDE AVE | HAZNET, HWTS | Higher | 1 ft. |
| A30 | MISTER TRANSMISSION | 12328 WOODSIDE AVENU | RCRA-SQG, FINDS, ECHO | Higher | 1 ft. |
| A31 | LAKESIDE VILLAGE CEN | 12328 WOODSIDE AV | SAN DIEGO CO. SAM, CPS-SLIC, NPDES, CIWQS, CERS | Higher | 1 ft. |
| A32 | RAY'S TRANSMISSIONS | 12328 WOODSIDE AV | San Diego Co. HMMD | Higher | 1 ft. |
| A33 | LAKESIDE VILLAGE CEN | 12328 WOODSIDE AV | RGA LUST | Higher | 1 ft. |
| B34 | FORMER CIRCLE K STOR | 9775 MAINE AVE | RGA LUST | Higher | 1 ft. |
| B35 | MY FUEL | 9774 MAINE AV | FINDS | Higher | 1 ft. |
| F36 | COUNTY MOTOR PARTS C | 12244 WOODSIDE AVE | ECHO | Higher | 1 ft. |
| B37 | MY FUEL | 9774 MAINE AVE | LUST, SWEEPS UST, HIST UST, HIST CORTESE, SAN... | Higher | 1 ft. |
| F38 | | 12244 WOODSIDE AVE | RCRA NonGen / NLR | Higher | 1 ft. |
| A39 | LAKESIDE UNION SCHOO | 12335 WOODSIDE AV | RGA LUST | Higher | 1 ft. |

# MAPPED SITES SUMMARY

Target Property Address:
WOODSIDE AVENUE
LAKESIDE, CA 92040

Click on Map ID to see full detail.

| MAP ID | SITE NAME | ADDRESS | DATABASE ACRONYMS | RELATIVE ELEVATION | DIST (ft. & mi.) DIRECTION |
|---|---|---|---|---|---|
| A40 | TRANS COMPOUND | 12335 WOODSIDE AVE | NPDES, CIWQS | Higher | 1 ft. |
| A41 | LAKESIDE UNION SCHOO | 12335 WOODSIDE AV | RGA LUST | Higher | 1 ft. |
| A42 | LAKESIDE UNION SCHOO | 12335 WOODSIDE | RGA LUST | Higher | 1 ft. |
| A43 | LAKESIDE UNION SCHOO | 12335 WOODSIDE AVE | RGA LUST | Higher | 1 ft. |
| A44 | LAKESIDE UNION SCHOO | 12335 WOODSIDE AVE | San Diego Co. HMMD, CERS | Higher | 1 ft. |
| A45 | LAKESIDE UNION SCHOO | 12335 WOODSIDE AVE | RGA LUST | Higher | 1 ft. |
| A46 | LAKESIDE UNION SCHOO | 12335 WOODSIDE AVE | ENVIROSTOR, LUST, SAN DIEGO CO. SAM, CPS-SLIC, San... | Higher | 1 ft. |
| A47 | TRANSPORTATION FACIL | 12335 WOODSIDE AVENU | RGA LUST | Higher | 1 ft. |
| A48 | CHEVRON 94273 | 12402 E WOODSIDE AVE | HAZNET, HWTS | Higher | 1 ft. |
| C49 | CITY OF SAN DIEGO | 12450 WOODSIDE AVE | HAZNET, HWTS | Higher | 1 ft. |
| A50 | | 12402 WOODSIDE AVE | RCRA NonGen / NLR | Higher | 1 ft. |
| B51 | CAR CARE CITY | 9804 MAINE AV | San Diego Co. HMMD | Higher | 1 ft. |
| D52 | SID'S AUTOBODY INC | 9816 VINE ST | HAZNET, HWTS | Higher | 1 ft. |
| A53 | 94273 | 12402 WOODSIDE AVE | HIST UST | Higher | 1 ft. |
| B54 | DAVID B. & YAEL ALPE | 9806 MAINE AV | FINDS | Higher | 1 ft. |
| C55 | SDCTY-WATER PUMP STA | 12450 WOODSIDE AVE | HAZNET, HWTS | Higher | 1 ft. |
| B56 | LAKESIDE BODY & PAIN | 9786 LOS COCHES RD | FINDS, ECHO | Higher | 1 ft. |
| B57 | LAKESIDE AUTO BODY & | 9786 LOS COCHES RD | FINDS, EMI, CERS | Higher | 1 ft. |
| B58 | LAKESIDE BODY & PAIN | 9786 LOS COCHES RD | HAZNET, HWTS | Higher | 1 ft. |
| B59 | LAKESIDE AUTO BODY | 9786 LOS COCHES RD | San Diego Co. HMMD, CERS HAZ WASTE, CERS | Higher | 1 ft. |
| B60 | LAKESIDE BODY & PAIN | 9786 LOS COCHES RD | RCRA NonGen / NLR | Higher | 1 ft. |
| F61 | JEFFREY L LEIGHTON | 12222A WOODSIDE AVE | PEST LIC | Higher | 1 ft. |
| F62 | RESIDUAL FIREWORKS D | 12222 WOODSIDE AVENU | NPDES, CIWQS | Higher | 1 ft. |
| F63 | LAKESIDE ROOFING | 12214 WOODSIDE AV | San Diego Co. HMMD, CERS | Higher | 1 ft. |
| A64 | CHEVRON #9-4273 | 12402 WOODSIDE AVE | LUST | Higher | 1 ft. |
| A65 | AMERICO FUEL | 12402 WOODSIDE AVE | FINDS | Higher | 1 ft. |
| B66 | CIRCLE K STORE #2983 | 9775 MAIN ST | RCRA-SQG, LUST, San Diego Co. HMMD, SWEEPS UST,... | Higher | 1 ft. |
| D67 | SIDS AUTO BODY INC | 9816 VINE STREET, SU | RCRA-SQG, FINDS, ECHO, EMI | Higher | 1 ft. |
| C68 | PINKARD WILLIAM A | 12461 WOODSIDE BLVD | EDR Hist Auto | Higher | 1 ft. |
| G69 | WINTERGARDENS REDEVE | 9808 WINTER GARDENS | San Diego Co. HMMD | Lower | 1 ft. |
| G70 | WINTERGARDENS REDEVE | 9808-9810 WINTER GAR | CPS-SLIC, CERS | Lower | 1 ft. |
| B71 | UNITED STATES POSTAL | 12515 WOODSIDE AVE | HAZNET, HWTS | Higher | 1 ft. |
| B72 | LUCY MAY CARENDER TR | 9774 MAINE AVE | RGA LUST | Higher | 1 ft. |
| A73 | SPIRIT AUTO CENTER | 12402 E WOODSIDE AVE | HAZNET, HWTS | Higher | 1 ft. |
| A74 | LAKESIDE UNION 76 | 12401 WOODSIDE AVE | EDR Hist Auto | Higher | 1 ft. |
| A75 | UNION OIL SERVICE ST | 12401 WOODSIDE AVENU | San Diego Co. HMMD, HIST UST, HIST CORTESE | Higher | 1 ft. |
| A76 | UNOCAL #6415 | 12401 WOODSIDE AVE | RGA LUST | Higher | 1 ft. |
| A77 | CALIF PIT STOP UNOCA | 12401 WOODSIDE AVE | LUST, SWEEPS UST | Higher | 1 ft. |
| D78 | ACTIVE AUTO CLINIC | 9818 VINE ST | RCRA-SQG, San Diego Co. HMMD, FINDS, ECHO | Higher | 1 ft. |

# MAPPED SITES SUMMARY

Target Property Address:
WOODSIDE AVENUE
LAKESIDE, CA 92040

Click on Map ID to see full detail.

| MAP ID | SITE NAME | ADDRESS | DATABASE ACRONYMS | RELATIVE ELEVATION | DIST (ft. & mi.) DIRECTION |
|---|---|---|---|---|---|
| A79 | UNION OIL SERVICE ST | 12401 WOODSIDE AVE | HIST UST | Higher | 1 ft. |
| A80 | STATION 6415 | 12401 WOODSIDE AVE | HIST UST | Higher | 1 ft. |
| H81 | H AND L COMPANY | 12160 WOODSIDE AVE | LUST, SAN DIEGO CO. SAM, San Diego Co. HMMD, HIST... | Lower | 1 ft. |
| H82 | H & L CO | 12160 WOODSIDE AV | RGA LUST | Lower | 1 ft. |
| H83 | H & L COMPANY | 12160 WOODSIDE AVE | HIST UST | Lower | 1 ft. |
| C84 | LAKESIDE MUFFLER & W | 12461 E WOODSIDE AVE | San Diego Co. HMMD, CERS HAZ WASTE, CERS | Higher | 1 ft. |
| H85 | REAL PROPERTY INVEST | 12160 WOODSIDE AVENU | RGA LUST | Lower | 1 ft. |
| A86 | LAKESIDE PETROLEUM I | 12402 WOODSIDE AVE | ECHO | Higher | 1 ft. |
| H87 | REAL PROPERTY INVEST | 12160 WOODSIDE AVE | RGA LUST | Lower | 1 ft. |
| H88 | H & H OIL CO | 12160 WOODSIDE | EDR Hist Auto | Lower | 1 ft. |
| D89 | ACTIVE AUTO CLINIC | 9818 VINE ST | HAZNET, HWTS | Higher | 1 ft. |
| H90 | H & L CO | 12160 WOODSIDE AV | FINDS | Lower | 1 ft. |
| H91 | REAL PROPERTY INVEST | 12160 WOODSIDE AVE | LUST, SWEEPS UST, SAN DIEGO CO LOP | Lower | 1 ft. |
| A92 | CHEVRON USA | 12402 WOODSIDE AVE | RGA LUST | Higher | 1 ft. |
| G93 | CLAUSS CONSTRUCTION | 12060 WOODSIDE AVE | HAZNET, HWTS | Lower | 1 ft. |
| G94 | GLOBAL POWER GROUP I | 12060 WOODSIDE AVE | HAZNET, HWTS | Lower | 1 ft. |
| G95 | GLOBAL POWER GROUPNA | 12060 WOODSIDE AVE | FINDS | Lower | 1 ft. |
| G96 | GENMAR FORMER TEXACO | 12060 WOODSIDE | FINDS | Lower | 1 ft. |
| G97 | GLOBAL POWER GROUP I | 12060 WOODSIDE AVE | RCRA NonGen / NLR | Lower | 1 ft. |
| B98 | UNITED STATES POSTAL | 12515 WOODSIDE AVE | HAZNET, HWTS | Higher | 1 ft. |
| G99 | GLOBAL POWER GROUP I | 12060 WOODSIDE AVE | FINDS, ECHO | Lower | 1 ft. |
| G100 | GENMAR FORMER TEXACO | 12060 WOODSIDE | CIWQS, CERS | Lower | 1 ft. |
| G101 | GLOBAL POWER GROUP, | 12060 WOODSIDE AVE | AST | Lower | 1 ft. |
| G102 | GLOBAL POWER GROUP, | 12060 WOODSIDE AVE | San Diego Co. HMMD, CERS HAZ WASTE, HWT, CERS | Lower | 1 ft. |
| F103 | LAKESIDE COLLISION A | 12239 WOODSIDE AVE | ECHO | Higher | 1 ft. |
| F104 | | 12239 WOODSIDE AVE | RCRA NonGen / NLR | Higher | 1 ft. |
| B105 | FORMER CIRCLE K STOR | 9775 MAINE AVE | LUST, SAN DIEGO CO. SAM, CERS | Higher | 1 ft. |
| F106 | SDKUSTOMS | 12239 WOODSIDE AVE | FINDS | Higher | 1 ft. |
| F107 | EMERALD HILL AUTOBOD | 12239 WOODSIDE AVE | HAZNET, HWTS | Higher | 1 ft. |
| F108 | RT AUTO CENTER | 12239 WOODSIDE AVE | FINDS, ECHO | Higher | 1 ft. |
| F109 | COOLING SYSTEM STORE | 12239 WOODSIDE AV | San Diego Co. HMMD | Higher | 1 ft. |
| F110 | WHOLESALE PAINT & BO | 12239 WOODSIDE AVE | HAZNET, HWTS | Higher | 1 ft. |
| F111 | | 12239 WOODSIDE AVE | RCRA NonGen / NLR | Higher | 1 ft. |
| F112 | MASTERS FINISH AUTO | 12239 WOODSIDE AVE | ECHO | Higher | 1 ft. |
| F113 | RT AUTO CENTER | 12239 WOODSIDE AVE | RCRA NonGen / NLR | Higher | 1 ft. |
| D114 | SID'S AUTO BODY, INC | 9816 VINE ST | San Diego Co. HMMD | Higher | 1 ft. |
| F115 | COOLING SYSTEM STORE | 12239 WOODSIDE AVENU | HAZNET, HWTS | Higher | 1 ft. |
| F116 | LAKESIDE COLLISION A | 12239 WOODSIDE AVE | CERS HAZ WASTE, HWTS | Higher | 1 ft. |
| F117 | CHARLIES AUTO BODY | 12239 WOODSIDE AVE | FINDS | Higher | 1 ft. |

## MAPPED SITES SUMMARY

Target Property Address:
WOODSIDE AVENUE
LAKESIDE, CA 92040

Click on Map ID to see full detail.

| MAP ID | SITE NAME | ADDRESS | DATABASE ACRONYMS | RELATIVE ELEVATION | DIST (ft. & mi.) DIRECTION |
|---|---|---|---|---|---|
| F118 | RT AUTO CENTER | 12239 WOODSIDE AVE | CDL, San Diego Co. HMMD, HWTS | Higher | 1 ft. |
| F119 | L J RUSSO'S PAINT & | 12239 WOODSIDE AVE | HAZNET, HWTS | Higher | 1 ft. |
| D120 | WEST COAST AUTO BODY | 9816 VINE ST #C | HAZNET, HWTS | Higher | 1 ft. |
| 121 | BROWNLOW ENTERPRISES | 9776 CHESTNUT STREET | RCRA NonGen / NLR, FINDS, ECHO | Higher | 1 ft. |
| B122 | HANSON ROBERT P | 9806 MAINE ST | EDR Hist Auto | Higher | 1 ft. |
| H123 | BARNEYS DRIVE IN CLE | 12154 WOODSIDE | EDR Hist Cleaner | Lower | 1 ft. |
| F124 | | 12225 WOODSIDE | CHMIRS | Higher | 1 ft. |
| F125 | | 12225 WOODSIDE AVE | ERNS | Higher | 1 ft. |
| C126 | LAKESIDE MUFFLER & W | 12461 WOODSIDE AVE | RCRA NonGen / NLR | Higher | 1 ft. |
| I127 | PR CLEANERS | 12108 WOODSIDE AVE | EDR Hist Cleaner | Lower | 1 ft. |
| I128 | LAKESIDE CLEANERS | 12108 WOODSIDE AVE | HAZNET, HWTS | Lower | 1 ft. |
| I129 | LAKESIDE CLEANERS | 12108 WOODSIDE AVE | San Diego Co. HMMD, CERS HAZ WASTE, DRYCLEANERS,... | Lower | 1 ft. |
| I130 | LAKESIDE CLEANERS | 12108 WOODSIDE AVE | FINDS, ECHO | Lower | 1 ft. |
| I131 | LAKESIDE CLEANERS | 12108 WOODSIDE AVE | RCRA NonGen / NLR | Lower | 1 ft. |
| B132 | LLOYDS COLLISION CEN | 9817 MAINE AVE STE D | FINDS, ECHO | Higher | 1 ft. |
| B133 | MY FUEL | 9774 MAINE AV | RGA LUST | Higher | 1 ft. |
| B134 | LUCY MAY CARENDER TR | 9774 MAINE AV | RGA LUST | Higher | 1 ft. |
| A135 | LAKESIDE CHEVRON #94 | 12402 WOODSIDE AVE | UST, SWEEPS UST, SAN DIEGO CO LOP | Higher | 1 ft. |
| C136 | | 12450 WOODSIDE AVE | RCRA NonGen / NLR | Higher | 1 ft. |
| C137 | CITY OF SAN DIEGO | 12450 WOODSIDE AVE | ECHO | Higher | 1 ft. |
| I138 | ALPINE SMOG AND AUTO | 12124 WOODSIDE AVE | FINDS, ECHO | Lower | 1 ft. |
| I139 | ALPINE SMOG AND AUTO | 12124 WOODSIDE AVE | RCRA NonGen / NLR | Lower | 1 ft. |
| B140 | LAKESHORE AUTOBODY A | 9806 MAINE AVE | RCRA-SQG, FINDS, ECHO | Higher | 1 ft. |
| I141 | ALPINE SMOG & AUTO R | 12124 WOODSIDE AVE | San Diego Co. HMMD, CERS HAZ WASTE, CERS | Lower | 1 ft. |
| G142 | LAKESIDE ULTRAMAR | 12106 WOODSIDE AVE | EDR Hist Auto | Lower | 1 ft. |
| G143 | 1X APOLLO OIL CO. | 12106 WOODSIDE AVE. | HAZNET, HWTS | Lower | 1 ft. |
| G144 | TEXACO GAS STATION | 12106 WOODSIDE AV | RGA LUST | Lower | 1 ft. |
| G145 | LAKESIDE TEXACO | 12106 WOODSIDE AV | RGA LUST | Lower | 1 ft. |
| G146 | LAKESIDE VALERO | 12106 WOODSIDE AVE | HAZNET, HWTS | Lower | 1 ft. |
| G147 | LAKESIDE TEXACO | 12106 WOODSIDE AVE | FINDS | Lower | 1 ft. |
| G148 | LAKESIDE TEXACO | 12106 WOODSIDE AVE | HAZNET, HWTS | Lower | 1 ft. |
| G149 | GARY KEVORKYAN DBA L | 12106 WOODSIDE AVE | HAZNET, HWTS | Lower | 1 ft. |
| G150 | TRU-OCTANE | 12106 WOODSIDE AVE | HIST UST | Lower | 1 ft. |
| G151 | TEXACO GAS STATION | 12106 WOODSIDE AVE | RGA LUST | Lower | 1 ft. |
| G152 | APPOLO OIL | 12106 WOODSIDE AVENU | RGA LUST | Lower | 1 ft. |
| G153 | APPOLLO OIL | 12106 WOODSIDE AV | RGA LUST | Lower | 1 ft. |
| G154 | APPOLO OIL | 12106 WOODSIDE AVE | RGA LUST | Lower | 1 ft. |
| G155 | 15942 SAN DIEGO COUN | 12106 WOODSIDE AVE | FINDS | Lower | 1 ft. |
| G156 | GENMAR INC | 12106 WOODSIDE AVE | HAZNET, HWTS | Lower | 1 ft. |

## MAPPED SITES SUMMARY

Target Property Address:
WOODSIDE AVENUE
LAKESIDE, CA 92040

Click on Map ID to see full detail.

| MAP ID | SITE NAME | ADDRESS | DATABASE ACRONYMS | RELATIVE ELEVATION | DIST (ft. & mi.) DIRECTION |
|---|---|---|---|---|---|
| G157 | TRU-OCTANE/APOLLO #3 | 12106 WOODSIDE AVE | LUST, SWEEPS UST | Lower | 1 ft. |
| G158 | LAKESIDE VALERO | 12106 WOODSIDE AVE | ECHO | Lower | 1 ft. |
| G159 | TEXACO - LAKESIDE | 12106 WOODSIDE AV | FINDS | Lower | 1 ft. |
| G160 | LAKESIDE VALERO | 12106 WOODSIDE AVE | UST | Lower | 1 ft. |
| G161 | LAKESIDE VALERO | 12106 WOODSIDE AVE | LUST, SAN DIEGO CO. SAM, San Diego Co. HMMD, CERS... | Lower | 1 ft. |
| G162 | TEXACO GAS STATION | 12106 WOODSIDE AVE | LUST | Lower | 1 ft. |
| G163 | LAKESIDE TEXACO | 12106 WOODSIDE AVE | HAZNET, SAN DIEGO CO LOP, HWTS | Lower | 1 ft. |
| G164 | LAKESIDE VALERO | 12106 WOODSIDE AVE | RCRA NonGen / NLR | Lower | 1 ft. |
| B165 | CIRCLE K #2983 | 9775 MAINE AV | RGA LUST | Higher | 1 ft. |
| I166 | SANDOVAL AUTO BODY | 12122 WOODSIDE AVE | San Diego Co. HMMD, HAZNET, HWTS | Lower | 1 ft. |
| I167 | D'S AUTO TRANSMISSIO | 12116 WOODSIDE AV | San Diego Co. HMMD | Lower | 1 ft. |
| I168 | RAUL MENDOZA CONTRUC | 12118 WOODSIDE AV | San Diego Co. HMMD | Lower | 1 ft. |
| I169 | ARTHUR SANTOS D.D.S. | 12110 WOODSIDE AV | San Diego Co. HMMD, CERS | Lower | 1 ft. |
| D170 | SIDS AUTO BODY INC | 9816 VINE ST | San Diego Co. HMMD, EMI | Higher | 1 ft. |
| B171 | MY FUEL | 12473 WOODSIDE AV | San Diego Co. HMMD | Higher | 1 ft. |
| A172 | LAKESIDE CHEVRON #94 | 12402 WOODSIDE AV | RGA LUST | Higher | 1 ft. |
| B173 | DAVID ALPERT | 9806 MAINE AVE | RGA LUST | Higher | 1 ft. |
| B174 | WOODSIDE AUTOMOTIVE | 9804 MAINE AVE | ECHO | Higher | 1 ft. |
| B175 | CIRCLE K STORE #2983 | 9775 MAINE AVE | RGA LUST | Higher | 1 ft. |
| A176 | CHEVRON PRODUCTS SS# | 12402 WOODSIDE AVE | HAZNET, HWTS | Higher | 1 ft. |
| A177 | CHEVRON STATION NO 9 | 12402 WOODSIDE AVE | RCRA NonGen / NLR, FINDS, ECHO, HAZNET, HWTS | Higher | 1 ft. |
| B178 | WOODSIDE AUTOMOTIVE | 9804 MAINE AVE | San Diego Co. HMMD, CERS HAZ WASTE, CERS | Higher | 1 ft. |
| A179 | SALENE ENTERPRISES I | 12402 WOODSIDE AVE | EDR Hist Auto | Higher | 1 ft. |
| B180 | DAVID ALPERT, OWNER | 9806 MAINE AVE | HAZNET, HWTS | Higher | 1 ft. |
| A181 | CHEVRON #9-4273 | 12402 WOODSIDE AV | RGA LUST | Higher | 1 ft. |
| B182 | LAKESIDE POST OFFICE | 12515 WOODSIDE DR | HAZNET, HWTS | Higher | 1 ft. |
| A183 | LAKESIDE CHEVRON #94 | 12402 WOODSIDE AVE | FINDS | Higher | 1 ft. |
| B184 | DAVID ALPERT | 9806 MAINE | LUST, SAN DIEGO CO. SAM, San Diego Co. HMMD, HIST... | Higher | 1 ft. |
| B185 | LLOYDS COLLISION CEN | 9817 MAINE AVE STE D | RCRA NonGen / NLR | Higher | 1 ft. |
| B186 | DAVID ALPERT | 9806 MAINE AVE | LUST | Higher | 1 ft. |
| B187 | WOODSIDE AUTOMOTIVE | 9804 MAINE AVE | FINDS | Higher | 1 ft. |
| B188 | DIAMOND TERMITE & PE | 12550 WOODSIDE AV | San Diego Co. HMMD | Higher | 1 ft. |
| H189 | JACK IN THE BOX #58 | 12155 WOODSIDE AVE | San Diego Co. HMMD, CERS | Higher | 1 ft. |
| H190 | VEYS POWERSPORTS | 12147 WOODSIDE AVE | HAZNET, HWTS | Higher | 1 ft. |
| H191 | VEY'S POWERSPORTS | 12147 WOODSIDE AV | San Diego Co. HMMD | Higher | 1 ft. |
| J192 | RICHARD NASH INC DBA | 11903 WOODSIDE AVE | HAZNET, HWTS | Lower | 1 ft. |
| K193 | SAN DIEGO SUPERCHARG | 11982 WOODSIDE AVE | San Diego Co. HMMD, CERS HAZ WASTE, CERS, HWTS | Lower | 1 ft. |
| I194 | ARCO SS #423 REMEDIA | 12109 WOODSIDE | CERS | Higher | 1 ft. |
| H195 | LIBERTY AUTO CENTER | 12139 WOODSIDE AVE | RCRA NonGen / NLR | Higher | 1 ft. |

# MAPPED SITES SUMMARY

Target Property Address:
WOODSIDE AVENUE
LAKESIDE, CA 92040

Click on Map ID to see full detail.

| MAP ID | SITE NAME | ADDRESS | DATABASE ACRONYMS | RELATIVE ELEVATION | DIST (ft. & mi.) DIRECTION |
|---|---|---|---|---|---|
| L196 | SHELL SERVICE | 12087 WOODSIDE AV | RGA LUST | Higher | 1 ft. |
| K197 | JOHN E SCOTT DAB AS | 11982 WOODSIDE AVE S | FINDS | Lower | 1 ft. |
| L198 | SHELL SERVICE | 12087 WOODSIDE AVE | SAN DIEGO CO. SAM, SAN DIEGO CO LOP | Higher | 1 ft. |
| M199 | SDS BAR & RESTAURANT | 11937 WOODSIDE AVE | HAZNET, HWTS | Lower | 1 ft. |
| J200 | ACTION CYLINDER HEAD | 11903 WOODSIDE AVE | HAZNET, HWTS | Lower | 1 ft. |
| M201 | J3 VENTURES LLC DBA | 11937 WOODSIDE AVE S | RCRA NonGen / NLR | Lower | 1 ft. |
| J202 | ACTION CYLINDER HEAD | 11903 WOODSIDE AV | RGA LUST | Lower | 1 ft. |
| K203 | ROYAL D MOTORS LLC/C | 11982 WOODSIDE AVE S | FINDS, ECHO | Lower | 1 ft. |
| K204 | | 11982 WOODSIDE AVE S | RCRA NonGen / NLR | Lower | 1 ft. |
| L205 | SHELL OIL #204-4146- | 12087 WOODSIDE | HAZNET, HWTS | Higher | 1 ft. |
| K206 | HI PERFORMANCE MACHI | 11976 WOODSIDE AVE | HAZNET, HWTS | Lower | 1 ft. |
| I207 | THRIFTY SERVICE STAT | 12109 WOODSIDE AVENU | RGA LUST | Higher | 1 ft. |
| J208 | F.E. TRAILERS | 11919 WOODSIDE AVE | FINDS | Lower | 1 ft. |
| N209 | TRUCK WORLD | 11721 WOODSIDE AV | San Diego Co. HMMD | Lower | 1 ft. |
| J210 | JD-35 PARTNERSHIP | 11903 WOODSIDE AV | RGA LUST | Lower | 1 ft. |
| O211 | VACUTECH LLC | 12038 WOODSIDE AVE B | HAZNET, HWTS | Lower | 1 ft. |
| M212 | SDS BAR & RESTAURANT | 11937 WOODSIDE AV | San Diego Co. HMMD | Lower | 1 ft. |
| K213 | CUDDEBACK TRAILER AN | 12024 WOODSIDE AV | San Diego Co. HMMD | Lower | 1 ft. |
| M214 | LAKESIDE EQUIPMENT | 11935 WOODSIDE AV | San Diego Co. HMMD | Lower | 1 ft. |
| I215 | BYRON GISH | 12127 WOODSIDE AV | San Diego Co. HMMD | Higher | 1 ft. |
| K216 | HORIZON AUTOMOTIVE | 11982 WOODSIDE AVE S | FINDS, ECHO | Lower | 1 ft. |
| K217 | CUDDEBACK TRAILER | 12024 WOODSIDE AVE | HAZNET, HWTS | Lower | 1 ft. |
| G218 | | 12086 WOODSIDE AVE. | ERNS | Lower | 1 ft. |
| J219 | ACTION CYLINDER HEAD | 11903 WOODSIDE AV | FINDS | Lower | 1 ft. |
| K220 | A & J AUTO REPAIR | 11966 WOODSIDE AV | San Diego Co. HMMD | Lower | 1 ft. |
| I221 | TESORO (USA) 63423 | 12107 WOODSIDE AVE | UST | Higher | 1 ft. |
| I222 | THRIFTY GAS #423 | 12109 WOODSIDE AVE | LUST, SWEEPS UST | Higher | 1 ft. |
| L223 | SHELL SERVICE STATIO | 12087 WOODSIDE AVE | LUST, HAZNET, CERS, HWTS | Higher | 1 ft. |
| L224 | SHELL SERVICE STN | 12087 WOODSIDE | RCRA NonGen / NLR | Higher | 1 ft. |
| K225 | HI PERFORMANCE MACHI | 11976 WOODSIDE AVE | FINDS | Lower | 1 ft. |
| L226 | KFC RESTURAUNT | 12061 WOODSIDE AVE | HAZNET, HWTS | Lower | 1 ft. |
| I227 | THRIFTY OIL CO. #42 | 12109 WOODSIDE AV E | RGA LUST | Higher | 1 ft. |
| N228 | BRADLEY LAND GROUP | 11719-11749 WOODSIDE | HAZNET, HWTS | Lower | 1 ft. |
| J229 | 1X J D THIRTY-FIVE P | 11903 WOODSIDE | HAZNET, HWTS | Lower | 1 ft. |
| N230 | Y TIRE | 11719 WOODSIDE AVE | HAZNET, HWTS | Lower | 1 ft. |
| J231 | JL AUTO CARE | 11903 WOODSIDE AVE # | FINDS, ECHO | Lower | 1 ft. |
| P232 | LAKESIDE UNION SD | 11833 WOODSIDE AVE | RCRA NonGen / NLR, FINDS, ECHO, HAZNET, HWTS | Lower | 1 ft. |
| I233 | TESORO USA 63423 | 12107 WOODSIDE AVE | RCRA NonGen / NLR | Higher | 1 ft. |
| P234 | LAKESIDE MIDDLE SCHO | 11833 WOODSIDE AVE | CIWQS | Lower | 1 ft. |

## MAPPED SITES SUMMARY

Target Property Address:
WOODSIDE AVENUE
LAKESIDE, CA 92040

Click on Map ID to see full detail.

| MAP ID | SITE NAME | ADDRESS | DATABASE ACRONYMS | RELATIVE ELEVATION | DIST (ft. & mi.) DIRECTION |
|---|---|---|---|---|---|
| I235 | TESORO USA 63423 | 12107 WOODSIDE AVE | CERS HAZ WASTE, CERS TANKS, HAZNET, CERS, HWTS | Higher | 1 ft. |
| J236 | ACTION CYLINDER HEAD | 11903 WOODSIDE AVE | EDR Hist Auto | Lower | 1 ft. |
| K237 | JOHN E SCOTT DAB AS | 11982 WOODSIDE AVE S | ECHO | Lower | 1 ft. |
| I238 | THRIFTY OIL CO. #42 | 12109 WOODSIDE AVE | RGA LUST | Higher | 1 ft. |
| O239 | A-STAR COLLISION | 12038 WOODSIDE AVE | RCRA NonGen / NLR | Lower | 1 ft. |
| J240 | | 11919 WOODSIDE AVE | RCRA NonGen / NLR | Lower | 1 ft. |
| J241 | LAKESIDE EQUIPMENT R | 11925 WOODSIDE AVE | FINDS | Lower | 1 ft. |
| N242 | LAKESIDE MOTORS | 11719 WOODSIDE AVE | LUST, SAN DIEGO CO. SAM, CPS-SLIC, San Diego Co.... | Lower | 1 ft. |
| I243 | ARCO STN 423 | 12109 WOODSIDE BLVD | HIST UST | Higher | 1 ft. |
| J244 | ANGLERS MARINE | 11919 WOODSIDE AVE | FINDS, ECHO | Lower | 1 ft. |
| M245 | SURFACE DECKING | 11937 WOODSIDE DR ST | HAZNET, HWTS | Lower | 1 ft. |
| K246 | HORIZON AUTOMOTIVE | 11982 WOODSIDE AVE S | RCRA NonGen / NLR | Lower | 1 ft. |
| K247 | BOMBSHELL INC. | 11966 WOODSIDE AV | San Diego Co. HMMD | Lower | 1 ft. |
| H248 | WOODSIDE ANIMAL HOSP | 12149 WOODSIDE AVE | RCRA NonGen / NLR | Higher | 1 ft. |
| L249 | WOODSIDE SHELL | 12087 WOODSIDE AVE | UST | Higher | 1 ft. |
| I250 | ARCO STN. #423 | 12109 WOODSIDE AVE | HIST UST | Higher | 1 ft. |
| I251 | BYRON GISH | 12127 WOODSIDE AVE | SWEEPS UST | Higher | 1 ft. |
| I252 | THRIFTY OIL CO #423 | 12109 WOODSIDE AVE | HAZNET, HWTS | Higher | 1 ft. |
| I253 | PRESTIGE STATIONS, I | 12109 WOODSIDE AV | RGA LUST | Higher | 1 ft. |
| M254 | FINE WOOD FINISHING | 11937 WOODSIDE AVE S | FINDS | Lower | 1 ft. |
| K255 | | 11982A WOODSIDE AVE | RCRA NonGen / NLR | Lower | 1 ft. |
| K256 | KAR ENGINEERING | 11984 WOODSIDE AVE | HAZNET, HWTS | Lower | 1 ft. |
| K257 | OTS ENGINEERING | 11984 WOODSIDE AV | San Diego Co. HMMD | Lower | 1 ft. |
| I258 | THRIFTY #423 (ARCO) | 12109 WOODSIDE AV | RGA LUST | Higher | 1 ft. |
| M259 | TRIPLE E ENTERPRISES | 11935 WOODSIDE AVENU | HAZNET, HWTS | Lower | 1 ft. |
| K260 | HILLSIDE AUTO REPAIR | 11982A WOODSIDE AVE | ECHO | Lower | 1 ft. |
| K261 | THE POOL STATION | 11974 WOODSIDE AV | San Diego Co. HMMD | Lower | 1 ft. |
| K262 | CUDDEBACK TRUCKING | 12024 WOODSIDE AVE | HAZNET, HWTS | Lower | 1 ft. |
| K263 | ROYAL D MOTORS LLC/C | 11982 WOODSIDE AVE S | RCRA NonGen / NLR | Lower | 1 ft. |
| L264 | SHELL | 12087 WOODSIDE | HAZNET, HWTS | Higher | 1 ft. |
| J265 | FE TRAILERS | 11919 WOODSIDE AVE | ECHO | Lower | 1 ft. |
| L266 | WOODSIDE SHELL & FOO | 12087 WOODSIDE AVE | HAZNET, HWTS | Higher | 1 ft. |
| L267 | WILLIAM RINKARD | 12087 WOODSIDE | SWEEPS UST, HIST UST | Higher | 1 ft. |
| I268 | DAJ INVESTMENTS INC/ | 12109 WOODSIDE AVE | HAZNET, HWTS | Higher | 1 ft. |
| K269 | BILL CUDDEBACK | 12024 WOODSIDE AVE | HAZNET, HWTS | Lower | 1 ft. |
| O270 | SUNSET AUTOMOTIVE | 12038 WOODSIDE AV | San Diego Co. HMMD | Lower | 1 ft. |
| I271 | PRESTIGE STATIONS, I | 12109 WOODSIDE AV | LUST, CPS-SLIC, HIST CORTESE, SAN DIEGO CO LOP | Higher | 1 ft. |
| I272 | PRESTIGE STATIONS, I | 12109 WOODSIDE AVE | UST | Higher | 1 ft. |
| L273 | SHELL | 12087 WOODSIDE AVENU | FINDS, ECHO | Higher | 1 ft. |

# MAPPED SITES SUMMARY

Target Property Address:
WOODSIDE AVENUE
LAKESIDE, CA 92040

Click on Map ID to see full detail.

| MAP ID | SITE NAME | ADDRESS | DATABASE ACRONYMS | RELATIVE ELEVATION | DIST (ft. & mi.) DIRECTION |
|---|---|---|---|---|---|
| J274 | ACTION CYLINDER HEAD | 11903 WOODSIDE AV | SAN DIEGO CO. SAM, San Diego Co. HMMD, CERS HAZ... | Lower | 1 ft. |
| M275 | E & L FINISHING | 11937 WOODSIDE AVE | HAZNET, HWTS | Lower | 1 ft. |
| H276 | VEY'S JETSKI ATV MOT | 12147 WOODSIDE AVE | HAZNET, HWTS | Higher | 1 ft. |
| J277 | OLD PHILIPS 66 SERVI | 11903 WOODSIDE AVENU | RGA LUST | Lower | 1 ft. |
| N278 | Y TIRE SALES | 11719 WOODSIDE AV | RGA LUST | Lower | 1 ft. |
| J279 | OLD PHILIPS 66 SERVI | 11903 WOODSIDE AVE | LUST, SWEEPS UST, SAN DIEGO CO LOP | Lower | 1 ft. |
| N280 | LAKESIDE MOTORS | 11719 WOODSIDE AV | FINDS | Lower | 1 ft. |
| J281 | OLD PHILIPS 66 SERVI | 11903 WOODSIDE AVE | RGA LUST | Lower | 1 ft. |
| M282 | J3 VENTURES LLC DBA | 11937 WOODSIDE AVE S | FINDS, ECHO | Lower | 1 ft. |
| J283 | WOODSIDE AVENUE FC I | WOODSIDE AVENUE AT R | NPDES, CIWQS | Lower | 1 ft. |
| H284 | LIBERTY AUTO CENTER | 12139 WOODSIDE AVE | FINDS, ECHO | Higher | 1 ft. |
| J285 | FE TRAILERS | 11919 WOODSIDE AVE | HAZNET, HWTS | Lower | 1 ft. |
| O286 | A-STAR COLLISION | 12038 WOODSIDE AVE | FINDS, ECHO | Lower | 1 ft. |
| M287 | | 11937 WOODSIDE AVE S | RCRA NonGen / NLR | Lower | 1 ft. |
| J288 | ACTION CYLINDER HEAD | 11903 WOODSIDE AV | LUST, San Diego Co. HMMD, HIST CORTESE | Lower | 1 ft. |
| L289 | WOODSIDE SHELL | 12087 WOODSIDE AVE | EDR Hist Auto | Higher | 1 ft. |
| I290 | TESORO (USA) 63423 | 12107 WOODSIDE AVE | FINDS | Higher | 1 ft. |
| N291 | SILVER SAGE PROPERTI | 11719 WOODSIDE AVE | HAZNET, HWTS | Lower | 1 ft. |
| J292 | LAKESIDE EQUIP | 11925 WOODSIDE | HAZNET, HWTS | Lower | 1 ft. |
| J293 | JL AUTO CARE | 11903 WOODSIDE AVE # | RCRA NonGen / NLR | Lower | 1 ft. |
| O294 | DIAMOND TERMITE | 12038 WOODSIDE AV | San Diego Co. HMMD | Lower | 1 ft. |
| K295 | HI PERFORMANCE MACHI | 11976 WOODSIDE AVE | FINDS, ECHO | Lower | 1 ft. |
| I296 | | 12119 WOODSIDE AVE | CHMIRS | Higher | 1 ft. |
| K297 | SAN DIEGO SUPERCHARG | 11982-B WOODSIDE AVE | RCRA-SQG | Lower | 1 ft. |
| I298 | THRIFTY SERVICE STAT | 12109 WOODSIDE AV | RGA LUST | Higher | 1 ft. |
| H299 | RAY'S TRANSMISSION | 12139 WOODSIDE AV | San Diego Co. HMMD | Higher | 1 ft. |
| O300 | GORDY'S AUTO BODY | 12038 WOODSIDE AV | San Diego Co. HMMD | Lower | 1 ft. |
| K301 | WOODSIDE AVE WATER Q | 11967 WOODSIDE AVE | NPDES, CIWQS | Lower | 1 ft. |
| J302 | ANGLERS MARINE | 11919 WOODSIDE AVE # | RCRA NonGen / NLR | Lower | 1 ft. |
| I303 | ARCO PRODUCTS COMPAN | 12109 WOODSIDE | HAZNET, HWTS | Higher | 1 ft. |
| K304 | HI PERFORMANCE MACHI | 11976 WOODSIDE AVE | RCRA NonGen / NLR | Lower | 1 ft. |
| J305 | F.E. TRAILERS | 11919 WOODSIDE AVE | San Diego Co. HMMD, CERS HAZ WASTE, CERS | Lower | 1 ft. |
| I306 | ARCO SS #423 REMEDIA | 12109 WOODSIDE | FINDS | Higher | 1 ft. |
| I307 | PRESTIGE STATIONSNA | 12109 WOODSIDE AV | FINDS | Higher | 1 ft. |
| H308 | WOODSIDE ANIMAL HOSP | 12149 WOODSIDE AVE | San Diego Co. HMMD, CERS HAZ WASTE, CERS | Higher | 1 ft. |
| H309 | WOODSIDE ANIMAL HOSP | 12149 WOODSIDE AVE | HAZNET, HWTS | Higher | 1 ft. |
| N310 | Y TIRE SALES | 11719 WOODSIDE AVE | LUST | Lower | 1 ft. |
| K311 | KAR ENGINEERING | 11984 WOODSIDE AV | San Diego Co. HMMD | Lower | 1 ft. |
| M312 | FINE WOOD FINISHING | 11937 WOODSIDE AVE S | ECHO | Lower | 1 ft. |

## MAPPED SITES SUMMARY

Target Property Address:
WOODSIDE AVENUE
LAKESIDE, CA 92040

Click on Map ID to see full detail.

| MAP ID | SITE NAME | ADDRESS | DATABASE ACRONYMS | RELATIVE ELEVATION | DIST (ft. & mi.) DIRECTION |
|---|---|---|---|---|---|
| K313 | KAR ENGINEERING | 11984 WOODSIDE AVE S | RCRA NonGen / NLR, FINDS, ECHO | Lower | 1 ft. |
| I314 | PRESTIGE STATION INC | 12109 WOODSIDE | HAZNET, HWTS | Higher | 1 ft. |
| G315 | CHARLIES AUTO ELECTR | 12064 WOODSIDE AVE S | RCRA NonGen / NLR | Lower | 1 ft. |
| N316 | Y TIRE SALES | 11719 WOODSIDE AVE | RGA LUST | Lower | 1 ft. |
| H317 | MR TRANSMISSION INC | 12139 WOODSIDE AVE | EDR Hist Auto | Higher | 1 ft. |
| J318 | ANGLERS MARINE | 11919 WOODSIDE AVE | San Diego Co. HMMD, CERS HAZ WASTE, CERS | Lower | 1 ft. |
| L319 | SHELL SERVICE | 12087 WOODSIDE AV | FINDS | Higher | 1 ft. |
| G320 | CHARLIES AUTO ELECTR | 12064 WOODSIDE AVE S | FINDS, ECHO | Lower | 1 ft. |
| N321 | SILVER SAGE APARTMEN | 11719 11749 WOODSIDE | CIWQS | Lower | 1 ft. |
| K322 | KAR ENGINEERING | 11984 WOODSIDE AVE S | HAZNET, HWTS | Lower | 1 ft. |
| L323 | SHELL | 12087 WOODSIDE AV | San Diego Co. HMMD, EMI | Higher | 1 ft. |
| N324 | LAKESIDE MOTORS | 11719 WOODSIDE AV | RGA LUST | Lower | 1 ft. |
| J325 | LAKESIDE EQUIP | 11925 WOODSIDE | RCRA NonGen / NLR | Lower | 1 ft. |
| I326 | TESORO USA 63423 | 12107 WOODSIDE AVE | ECHO | Higher | 1 ft. |
| K327 | SAN DIEGO SUPERCHARG | 11982-B WOODSIDE AVE | FINDS, ECHO | Lower | 1 ft. |
| I328 | BP WEST COAST PRODUC | 12109 WOODSIDE | HAZNET, HWTS | Higher | 1 ft. |
| I329 | 13904 SAN DIEGO COUN | 12109 WOODSIDE BLVD | FINDS | Higher | 1 ft. |
| J330 | LAKESIDE EQUIPMENT R | 11925 WOODSIDE AVE | San Diego Co. HMMD, CERS HAZ WASTE, CERS | Lower | 1 ft. |
| O331 | RAKIT MFG | 12038 WOODSIDE AV | San Diego Co. HMMD | Lower | 1 ft. |
| K332 | JT PERFORMANCE DIESE | 11982 WOODSIDE AVE | FINDS | Lower | 1 ft. |
| I333 | ARCO #9760 | 12109 WOODSIDE AV | SAN DIEGO CO. SAM, FINDS, EMI, CERS | Higher | 1 ft. |
| K334 | HI PERFORMANCE MACHI | 11976 WOODSIDE AVE | San Diego Co. HMMD, CERS HAZ WASTE, CERS | Lower | 1 ft. |
| I335 | ARCO 9760 B2 | 12109 WOODSIDE AVE | EDR Hist Auto | Higher | 1 ft. |
| J336 | LAKESIDE EQUIP | 11925 WOODSIDE | FINDS, ECHO | Lower | 1 ft. |
| M337 | CCS AUTOMOTIVE | 11935 WOODSIDE AV | San Diego Co. HMMD | Lower | 1 ft. |
| H338 | WOODSIDE ANIMAL HOSP | 12149 WOODSIDE AVE | FINDS, ECHO | Higher | 1 ft. |
| C339 | BURNER SHEET METAL | 9749 CACTUS ST LAKES | HAZNET, HWTS | Higher | 1 ft. |
| C340 | JOHNSON, FINCH & MCC | 9749 CACTUS ST | FINDS, ECHO | Higher | 1 ft. |
| C341 | JOHNSON, FINCH & MCC | 9749 CACTUS ST | RCRA NonGen / NLR | Higher | 1 ft. |
| C342 | JOHNSON, FINCH & MCC | 9749 CACTUS ST | HAZNET, HWTS | Higher | 1 ft. |
| Q343 | | 11962 WOODSIDE AVE. | RCRA NonGen / NLR | Lower | 41, 0.008, West |
| Q344 | LAKESIDE SPECIAL CAR | 11962 WOODSIDE AVE | RCRA NonGen / NLR | Lower | 41, 0.008, West |
| Q345 | LAKESIDE SPECIAL CAR | 11962 WOODSIDE AVE | San Diego Co. HMMD, CERS HAZ WASTE, CERS, HWTS | Lower | 41, 0.008, West |
| D346 | PAYTON'S HARDWARE | 9825 MAINE AVE | RCRA NonGen / NLR | Higher | 46, 0.009, ENE |
| D347 | LINDO LAKE PARK | 9841 VINE ST | RCRA NonGen / NLR | Higher | 61, 0.012, ENE |
| R348 | PR CLEANERS #1 | 12403 WOODSIDE AV | SAN DIEGO CO. SAM, CPS-SLIC, San Diego Co. HMMD,... | Higher | 100, 0.019, East |
| R349 | MIN JOHN | 12403 WOODSIDE AVE | EDR Hist Cleaner | Higher | 100, 0.019, East |
| S350 | AUTOZONE #3341 | 12421 WOODSIDE AVE | RCRA NonGen / NLR | Higher | 119, 0.023, East |
| S351 | AUTOZONE #3341 | 12421 WOODSIDE AVE | San Diego Co. HMMD, CERS HAZ WASTE, CERS | Higher | 119, 0.023, East |

## MAPPED SITES SUMMARY

Target Property Address:
WOODSIDE AVENUE
LAKESIDE, CA 92040

Click on Map ID to see full detail.

| MAP ID | SITE NAME | ADDRESS | DATABASE ACRONYMS | RELATIVE ELEVATION | DIST (ft. & mi.) DIRECTION |
|---|---|---|---|---|---|
| S352 | | 12421 WOODSIDE AVE. | RCRA NonGen / NLR | Higher | 119, 0.023, East |
| L353 | CONTINENTAL DRY CLEA | 9744 WINTER GARDENS | EDR Hist Cleaner | Higher | 121, 0.023, SW |
| B354 | LAKESIDE RADIATOR | 9764 LOS COCHES RD | RCRA NonGen / NLR | Higher | 172, 0.033, East |
| B355 | LAKESIDE RADIATOR | 9764 LOS COCHES RD | San Diego Co. HMMD, CERS HAZ WASTE, CERS | Higher | 172, 0.033, East |
| 356 | LAKESIDE ABANDONED H | 12369 PARKSIDE AVE | RCRA NonGen / NLR | Higher | 194, 0.037, ENE |
| R357 | LAKESIDE UNION SCHOO | | FUDS | Higher | 246, 0.047, East |
| T358 | O'REILLY AUTO STORE | 9732 WINTER GARDENS | RCRA NonGen / NLR | Higher | 266, 0.050, SSW |
| T359 | O'REILLY AUTO PARTS | 9732 WINTER GARDENS | San Diego Co. HMMD, CERS HAZ WASTE, CERS | Higher | 266, 0.050, SSW |
| T360 | MULLINAX ROY | 9730 WINTERGARDENS | EDR Hist Cleaner | Higher | 271, 0.051, SSW |
| T361 | WALGREENS #11990 | 9728 WINTER GARDENS | San Diego Co. HMMD, CERS HAZ WASTE, CERS | Higher | 272, 0.052, SSW |
| T362 | WALGREENS #11990 | 9728 WINTER GARDENS | RCRA-VSQG | Higher | 272, 0.052, SSW |
| 363 | | 9902 CHANNEL RD | RCRA NonGen / NLR | Higher | 272, 0.052, ENE |
| U364 | LAKESIDE FIRE DEPT | 9726 RIVERVIEW AVE | SWEEPS UST | Higher | 297, 0.056, WSW |
| V365 | PUPIL TRANS FACILITY | 9707 MARILLA DR | San Diego Co. HMMD, CERS HAZ WASTE, WDS, CIWQS,... | Lower | 381, 0.072, WSW |
| V366 | LAKESIDE UNION SCHOO | 9707 MARILLA DR | RCRA NonGen / NLR | Lower | 381, 0.072, WSW |
| 367 | | 12150 WOODSIDE AVE | RCRA NonGen / NLR | Lower | 388, 0.073, North |
| W368 | RAKOWSKI INSURANCE | 9727 LOS COCHES RD | San Diego Co. HMMD, SWEEPS UST | Higher | 391, 0.074, East |
| W369 | HAL RAKOWSKI INSURAN | 9727 LOS COCHES RD | HIST UST | Higher | 391, 0.074, East |
| U370 | LAKESIDE UNION SCHOO | 9700 RIVERVIEW AVE | RCRA NonGen / NLR | Higher | 467, 0.088, WSW |
| 371 | HOWE PERFORMANCE INC | 12476 JULIAN AVE | RCRA NonGen / NLR | Higher | 503, 0.095, East |
| W372 | VINE LIQUOR AND GAS | 9716 LOS COCHES RD | UST | Higher | 510, 0.097, East |
| W373 | VINE LIQUOR | 9716 LOS COCHES RD | RCRA NonGen / NLR | Higher | 510, 0.097, East |
| W374 | SANDYS CLEANERS | 9716 LOS COCHES RD S | EDR Hist Cleaner | Higher | 510, 0.097, East |
| W375 | VINE LIQUOR AND GAS | 9716 LOS COCHES RD | LUST, SAN DIEGO CO. SAM, San Diego Co. HMMD, CERS... | Higher | 510, 0.097, East |
| X376 | | 9727 WINTER GARDENS | RCRA NonGen / NLR | Higher | 516, 0.098, SSE |
| X377 | | 9721 WINTER GARDENS | RCRA NonGen / NLR | Higher | 516, 0.098, SSE |
| X378 | | 9739 WINTER GARDENS | RCRA NonGen / NLR | Higher | 516, 0.098, SSE |
| X379 | | 9721 WINTER GARDENS | RCRA NonGen / NLR | Higher | 516, 0.098, SSE |
| X380 | | 9725 WINTER GARDENS | RCRA NonGen / NLR | Higher | 516, 0.098, SSE |
| 381 | LINDO LAKE PARK | 12654 LINDO LN | SAN DIEGO CO. SAM, CPS-SLIC, CERS | Higher | 521, 0.099, East |
| Y382 | PEP BOYS STORE#1441 | 9668 WINTER GARDENS | RCRA NonGen / NLR | Higher | 613, 0.116, SSW |
| Y383 | PEP BOYS STORE#1441 | 9668 WINTER GARDENS | RCRA NonGen / NLR | Higher | 613, 0.116, SSW |
| Y384 | TIRE TECH INC | 9668 WINTER GARDENS | SAN DIEGO CO. SAM, CPS-SLIC, San Diego Co. HMMD,... | Higher | 613, 0.116, SSW |
| Y385 | PEP BOYS #1441 | 9668 WINTERGARDENS B | RCRA-VSQG, FINDS, ECHO | Higher | 613, 0.116, SSW |
| 386 | | 9943 MAINE AVE | RCRA NonGen / NLR | Higher | 640, 0.121, ENE |
| 387 | | 12640 JULIAN AVE | RCRA NonGen / NLR | Higher | 641, 0.121, East |
| Z388 | A & M MOBILE MECHANI | 12307 LAKESHORE DR | RCRA NonGen / NLR | Higher | 649, 0.123, NE |
| Z389 | A & M MOBILE MECHANI | 12307 LAKESHORE DR | San Diego Co. HMMD, CERS HAZ WASTE, CERS | Higher | 649, 0.123, NE |
| AA390 | RICHARD A BROTHERTON | 12365 LAKESHORE DR | San Diego Co. HMMD, CERS HAZ WASTE, SWEEPS UST,... | Higher | 650, 0.123, ENE |

## MAPPED SITES SUMMARY

Target Property Address:
WOODSIDE AVENUE
LAKESIDE, CA 92040

Click on Map ID to see full detail.

| MAP ID | SITE NAME | ADDRESS | DATABASE ACRONYMS | RELATIVE ELEVATION | DIST (ft. & mi.) DIRECTION |
|---|---|---|---|---|---|
| AB391 | | 12323 JULIAN AVE | RCRA NonGen / NLR | Higher | 695, 0.132, ESE |
| AB392 | LOIDA MONTON | 12323 JULIAN AVE. | RCRA NonGen / NLR | Higher | 695, 0.132, ESE |
| AB393 | LOIDA MONTON | 12323 JULIAN AVE | RCRA NonGen / NLR | Higher | 695, 0.132, ESE |
| AC394 | QUALITY CONTROLLED M | 12424 LAKESHORE DR | AST, San Diego Co. HMMD, WDS | Higher | 780, 0.148, ENE |
| AC395 | SMILEY INDUSTRIES, I | 12424 LAKESHORE DR | RCRA-SQG, FINDS, ECHO | Higher | 780, 0.148, ENE |
| AA396 | GM TRUCKING | 12350 LAKESHORE DR 5 | RCRA NonGen / NLR, FINDS, ECHO | Higher | 781, 0.148, NE |
| AD397 | SUPERIOR READY MIX C | 12117 INDUSTRY RD | San Diego Co. HMMD, SWEEPS UST | Lower | 892, 0.169, NNW |
| AD398 | SUPERIOR READY MIX | 12117 INDUSTRY RD | HIST UST, NPDES, CIWQS, CERS | Lower | 892, 0.169, NNW |
| AC399 | SAN DIEGO METAL STRI | 10017 RIVER STREET | RCRA-SQG, FINDS, ECHO | Higher | 921, 0.174, ENE |
| AE400 | WEBBS RV SUPPLY INC | 10030 MAINE AVE | San Diego Co. HMMD, CERS HAZ WASTE, CERS, HWTS | Higher | 1022, 0.194, ENE |
| AE401 | WEBBS RV SUPPLY INC | 10030 MAINE AVE | RCRA NonGen / NLR | Higher | 1022, 0.194, ENE |
| AF402 | QUALITY RECYCLING IN | 10027 VINE ST | SWRCY, NPDES, CIWQS, CERS, HWTS | Higher | 1038, 0.197, ENE |
| AG403 | BAY CITY ELECTRIC WO | 12208 INDUSTRY RD | RCRA NonGen / NLR | Higher | 1048, 0.198, NNE |
| AG404 | BORDER TIRES #8 | 12208 INDUSTRY RD | San Diego Co. HMMD, CERS HAZ WASTE, HAZNET, CERS,... | Higher | 1048, 0.198, NNE |
| AG405 | BORDER RECAPPING LLC | 12208 INDUSTRY RD | RCRA NonGen / NLR | Higher | 1048, 0.198, NNE |
| AG406 | TIRE CENTERS WEST LL | 12208 INDUSTRY RD | RCRA NonGen / NLR | Higher | 1048, 0.198, NNE |
| AG407 | BAY CITY EQUIPMENT I | 12208 INDUSTRY RD | AST, San Diego Co. HMMD | Higher | 1048, 0.198, NNE |
| AG408 | BAY CITY ELECTRIC WO | 12208 INDUSTRY RD | AST, FINDS, ECHO | Higher | 1048, 0.198, NNE |
| AG409 | HAMANN MARTIN G P FR | 12208 INDUSTRY RD | RCRA-SQG | Higher | 1048, 0.198, NNE |
| AG410 | PACIFIC FREIGHTLINER | 12208 INDUSTRY RD | RCRA-SQG, FINDS, ECHO | Higher | 1048, 0.198, NNE |
| AH411 | ARCO #5512 | 9606 WINTER GARDENS | LUST, SAN DIEGO CO. SAM, EMI, CERS | Higher | 1060, 0.201, SSW |
| AH412 | LAKESIDE ARCO | 9606 WINTER GARDENS | CERS HAZ WASTE, CERS TANKS, HAZNET, CERS, HWTS | Higher | 1060, 0.201, SSW |
| AH413 | LAKESIDE ARCO | 9606 WINTER GARDENS | UST, San Diego Co. HMMD, SWEEPS UST, SAN DIEGO CO... | Higher | 1060, 0.201, SSW |
| AH414 | Q&A PETROLEUM INC DB | 9606 WINTER GARDENS | RCRA NonGen / NLR | Higher | 1060, 0.201, SSW |
| AH415 | ARCO FACILITY NO 551 | 9606 WINTER GARDENS | LUST | Higher | 1060, 0.201, SSW |
| AG416 | KELLY & ASSOC INC | 12210 INDUSTRY RD | RCRA NonGen / NLR | Higher | 1090, 0.206, NNE |
| AG417 | DION & SONS, INC | 12210 INDUSTRY RD | SAN DIEGO CO. SAM, UST, San Diego Co. HMMD, SWEEPS... | Higher | 1090, 0.206, NNE |
| AG418 | DION & SONS INC | 12210 INDUSTRY RD | RCRA NonGen / NLR | Higher | 1090, 0.206, NNE |
| AG419 | BRIGHT'S 24-HOUR FUE | 12210 INDUSTRY RD | LUST, San Diego Co. HMMD, CERS HAZ WASTE, CERS... | Higher | 1090, 0.206, NNE |
| AG420 | KELLY & ASSOC INC | 12210 INDUSTRY RD | LUST, San Diego Co. HMMD, CERS HAZ WASTE, CERS,... | Higher | 1090, 0.206, NNE |
| AF421 | | 10039 VINE ST | RCRA NonGen / NLR | Higher | 1124, 0.213, ENE |
| AI422 | COUNTY DPLU, LAKESID | 12124 INDUSTRY RD | SAN DIEGO CO. SAM, CPS-SLIC, San Diego Co. HMMD,... | Lower | 1139, 0.216, North |
| AI423 | ACCESS LIFT EQUIPMEN | 12124 INDUSTRY RD | RCRA NonGen / NLR | Lower | 1139, 0.216, North |
| AE424 | J P MARINE | 10046 MAINE AVE | RCRA NonGen / NLR | Higher | 1175, 0.223, NE |
| AE425 | JP MARINE | 10046 MAINE AV | San Diego Co. HMMD, CERS HAZ WASTE, CERS | Higher | 1175, 0.223, NE |
| AI426 | UNITED RENTALS INC # | 12206 INDUSTRY RD | RCRA NonGen / NLR | Lower | 1243, 0.235, North |
| AI427 | US HI-REACH | 12206 INDUSTRY RD | SAN DIEGO CO. SAM, CPS-SLIC, CERS | Lower | 1243, 0.235, North |
| AI428 | UNITED RENTALS BRANC | 12206 INDUSTRY RD | AST, San Diego Co. HMMD, CERS HAZ WASTE, CERS... | Lower | 1243, 0.235, North |
| AI429 | UNITED RENTALS BRANC | 12206 INDUSTRY RD | AST | Lower | 1243, 0.235, North |

# MAPPED SITES SUMMARY

Target Property Address:
WOODSIDE AVENUE
LAKESIDE, CA 92040

Click on Map ID to see full detail.

| MAP ID | SITE NAME | ADDRESS | DATABASE ACRONYMS | RELATIVE ELEVATION | DIST (ft. & mi.) DIRECTION |
|---|---|---|---|---|---|
| AJ430 | | 12143 WINTERCREST DR | RCRA NonGen / NLR | Higher | 1255, 0.238, South |
| AJ431 | | 12143 WINTERCREST DR | RCRA NonGen / NLR | Higher | 1255, 0.238, South |
| 432 | COUNTY OF SAN DIEGO | 12108 INDUSTRY ROAD | RCRA NonGen / NLR | Lower | 1258, 0.238, NNW |
| 433 | WINTERCREST, LAKESID | 12109 WINTERCREST DR | CPS-SLIC, CERS | Higher | 1275, 0.241, South |
| AJ434 | | 12159 WINTERCREST DR | RCRA NonGen / NLR | Higher | 1291, 0.245, SSE |
| AJ435 | | 12159 WINTERCREST DR | RCRA NonGen / NLR | Higher | 1291, 0.245, SSE |
| 436 | BARNMASTER INC | 10124 CHANNEL RD | HIST CORTESE, WDS | Higher | 1339, 0.254, NNE |
| 437 | WOODWARD SAND PIT RE | 10101 RIVERSIDE DR | WMUDS/SWAT, LDS, WDS, CERS | Lower | 1585, 0.300, WNW |
| 438 | ROCKY HOME PLAZA CLE | 9534 WINTER GARDENS | SAN DIEGO CO. SAM, CPS-SLIC, DRYCLEANERS, CERS | Higher | 1661, 0.315, South |
| AK439 | DAVE MARTIN SUPPLIES | | RCRA-SQG, LUST, SAN DIEGO CO. SAM, CPS-SLIC, AST,... | Lower | 1663, 0.315, NNE |
| AK440 | LAKESIDE'S RIVER PAR | 10168 CHANNEL ROAD ( | SWF/LF, CERS | Lower | 1663, 0.315, NNE |
| AL441 | ROCKY HOME DAIRY INC | 12027 ROCKY HOME DR | SAN DIEGO CO. SAM, CPS-SLIC, San Diego Co. HMMD,... | Higher | 1700, 0.322, SSW |
| AL442 | ROCKY HOME DAIRY | 12027 ROCKY HOME DR | LUST | Higher | 1700, 0.322, SSW |
| 443 | UNOCAL SERVICE STATI | 12536 MAPLEVIEW ST | LUST, SAN DIEGO CO. SAM, San Diego Co. HMMD,... | Higher | 1981, 0.375, NE |
| 444 | WOODWARD SAND CO | 9891 RIVERFORD RD | SAN DIEGO CO. SAM, CPS-SLIC, San Diego Co. HMMD,... | Lower | 1985, 0.376, West |
| 445 | SOIL TREATMENT FACIL | 11611 RIVERSIDE DR | SWF/LF, WMUDS/SWAT, LDS, ENF, CIWQS, CERS | Lower | 2089, 0.396, WNW |
| 446 | WILLOWBROOK COUNTRY | 11905 RIVERSIDE DR | LUST, SAN DIEGO CO. SAM, San Diego Co. HMMD, CERS... | Lower | 2427, 0.460, NW |
| 447 | ANDERSON DRILLING | 10273 CHANNEL RD | RCRA-SQG, LUST, SAN DIEGO CO. SAM, UST, San Diego... | Higher | 2517, 0.477, NNE |
| 448 | EL CAPITAN HIGH | 10410 ASHWOOD STREET | ENVIROSTOR, SCH, CERS | Higher | 3697, 0.700, NE |
| 449 | ANDERSON DRILLING CO | ACROSS STREET FROM 1 | ENVIROSTOR | Higher | 4214, 0.798, North |

# EXECUTIVE SUMMARY

## TARGET PROPERTY SEARCH RESULTS

The target property was not listed in any of the databases searched by EDR.

## DATABASES WITH NO MAPPED SITES

No mapped sites were found in EDR's search of available ("reasonably ascertainable ") government records either on the target property or within the search radius around the target property for the following databases:

## STANDARD ENVIRONMENTAL RECORDS

### *Federal NPL site list*

NPL ---------- National Priority List
Proposed NPL ---------- Proposed National Priority List Sites
NPL LIENS ---------- Federal Superfund Liens

### *Federal Delisted NPL site list*

Delisted NPL ---------- National Priority List Deletions

### *Federal CERCLIS list*

FEDERAL FACILITY ---------- Federal Facility Site Information listing
SEMS ---------- Superfund Enterprise Management System

### *Federal CERCLIS NFRAP site list*

SEMS-ARCHIVE ---------- Superfund Enterprise Management System Archive

### *Federal RCRA CORRACTS facilities list*

CORRACTS ---------- Corrective Action Report

### *Federal RCRA non-CORRACTS TSD facilities list*

RCRA-TSDF ---------- RCRA - Treatment, Storage and Disposal

### *Federal RCRA generators list*

RCRA-LQG ---------- RCRA - Large Quantity Generators

### *Federal institutional controls / engineering controls registries*

LUCIS ---------- Land Use Control Information System
US ENG CONTROLS ---------- Engineering Controls Sites List
US INST CONTROLS ---------- Institutional Controls Sites List

### *State- and tribal - equivalent NPL*

RESPONSE ---------- State Response Sites

***State and tribal leaking storage tank lists***

INDIAN LUST - Leaking Underground Storage Tanks on Indian Land

***State and tribal registered storage tank lists***

FEMA UST - Underground Storage Tank Listing
INDIAN UST - Underground Storage Tanks on Indian Land

***State and tribal voluntary cleanup sites***

INDIAN VCP - Voluntary Cleanup Priority Listing
VCP - Voluntary Cleanup Program Properties

***State and tribal Brownfields sites***

BROWNFIELDS - Considered Brownfieds Sites Listing

**ADDITIONAL ENVIRONMENTAL RECORDS**

***Local Brownfield lists***

US BROWNFIELDS - A Listing of Brownfields Sites

***Local Lists of Landfill / Solid Waste Disposal Sites***

HAULERS - Registered Waste Tire Haulers Listing
INDIAN ODI - Report on the Status of Open Dumps on Indian Lands
ODI - Open Dump Inventory
DEBRIS REGION 9 - Torres Martinez Reservation Illegal Dump Site Locations
IHS OPEN DUMPS - Open Dumps on Indian Land

***Local Lists of Hazardous waste / Contaminated Sites***

US HIST CDL - Delisted National Clandestine Laboratory Register
HIST Cal-Sites - Historical Calsites Database
SCH - School Property Evaluation Program
Toxic Pits - Toxic Pits Cleanup Act Sites
US CDL - National Clandestine Laboratory Register
PFAS - PFAS Contamination Site Location Listing

***Local Lists of Registered Storage Tanks***

CA FID UST - Facility Inventory Database

***Local Land Records***

LIENS - Environmental Liens Listing
LIENS 2 - CERCLA Lien Information
DEED - Deed Restriction Listing

***Records of Emergency Release Reports***

HMIRS - Hazardous Materials Information Reporting System

| | |
|---|---|
| LDS | Land Disposal Sites Listing |
| MCS | Military Cleanup Sites Listing |
| SPILLS 90 | SPILLS 90 data from FirstSearch |

***Other Ascertainable Records***

| | |
|---|---|
| DOD | Department of Defense Sites |
| SCRD DRYCLEANERS | State Coalition for Remediation of Drycleaners Listing |
| US FIN ASSUR | Financial Assurance Information |
| EPA WATCH LIST | EPA WATCH LIST |
| 2020 COR ACTION | 2020 Corrective Action Program List |
| TSCA | Toxic Substances Control Act |
| TRIS | Toxic Chemical Release Inventory System |
| SSTS | Section 7 Tracking Systems |
| ROD | Records Of Decision |
| RMP | Risk Management Plans |
| RAATS | RCRA Administrative Action Tracking System |
| PRP | Potentially Responsible Parties |
| PADS | PCB Activity Database System |
| ICIS | Integrated Compliance Information System |
| FTTS | FIFRA/ TSCA Tracking System - FIFRA (Federal Insecticide, Fungicide, & Rodenticide Act)/TSCA (Toxic Substances Control Act) |
| MLTS | Material Licensing Tracking System |
| COAL ASH DOE | Steam-Electric Plant Operation Data |
| COAL ASH EPA | Coal Combustion Residues Surface Impoundments List |
| PCB TRANSFORMER | PCB Transformer Registration Database |
| RADINFO | Radiation Information Database |
| HIST FTTS | FIFRA/TSCA Tracking System Administrative Case Listing |
| DOT OPS | Incident and Accident Data |
| CONSENT | Superfund (CERCLA) Consent Decrees |
| INDIAN RESERV | Indian Reservations |
| FUSRAP | Formerly Utilized Sites Remedial Action Program |
| UMTRA | Uranium Mill Tailings Sites |
| LEAD SMELTERS | Lead Smelter Sites |
| US AIRS | Aerometric Information Retrieval System Facility Subsystem |
| US MINES | Mines Master Index File |
| ABANDONED MINES | Abandoned Mines |
| UXO | Unexploded Ordnance Sites |
| DOCKET HWC | Hazardous Waste Compliance Docket Listing |
| FUELS PROGRAM | EPA Fuels Program Registered Listing |
| CA BOND EXP. PLAN | Bond Expenditure Plan |
| CUPA Listings | CUPA Resources List |
| ENF | Enforcement Action Listing |
| Financial Assurance | Financial Assurance Information Listing |
| ICE | ICE |
| HWP | EnviroStor Permitted Facilities Listing |
| MINES | Mines Site Location Listing |
| MWMP | Medical Waste Management Program Listing |
| PROC | Certified Processors Database |
| Notify 65 | Proposition 65 Records |
| UIC | UIC Listing |
| UIC GEO | UIC GEO (GEOTRACKER) |
| WASTEWATER PITS | Oil Wastewater Pits Listing |
| WDS | Waste Discharge System |
| WIP | Well Investigation Program Case List |

MILITARY PRIV SITES MILITARY PRIV SITES (GEOTRACKER)
PROJECT PROJECT (GEOTRACKER)
WDR Waste Discharge Requirements Listing
NON-CASE INFO NON-CASE INFO (GEOTRACKER)
OTHER OIL GAS OTHER OIL & GAS (GEOTRACKER)
PROD WATER PONDS PROD WATER PONDS (GEOTRACKER)
SAMPLING POINT SAMPLING POINT (GEOTRACKER)
WELL STIM PROJ Well Stimulation Project (GEOTRACKER)
MINES MRDS Mineral Resources Data System
HWTS Hazardous Waste Tracking System

**EDR HIGH RISK HISTORICAL RECORDS**

***EDR Exclusive Records***

EDR MGP EDR Proprietary Manufactured Gas Plants

**EDR RECOVERED GOVERNMENT ARCHIVES**

***Exclusive Recovered Govt. Archives***

RGA LF Recovered Government Archive Solid Waste Facilities List

**SURROUNDING SITES: SEARCH RESULTS**

Surrounding sites were identified in the following databases.

Elevations have been determined from the USGS Digital Elevation Model and should be evaluated on a relative (not an absolute) basis. Relative elevation information between sites of close proximity should be field verified. Sites with an elevation equal to or higher than the target property have been differentiated below from sites with an elevation lower than the target property.
Page numbers and map identification numbers refer to the EDR Radius Map report where detailed data on individual sites can be reviewed.

Sites listed in ***bold italics*** are in multiple databases.

Unmappable (orphan) sites are not considered in the foregoing analysis.

**STANDARD ENVIRONMENTAL RECORDS**

***Federal RCRA generators list***

RCRA-SQG: RCRAInfo is EPA's comprehensive information system, providing access to data supporting the Resource Conservation and Recovery Act (RCRA) of 1976 and the Hazardous and Solid Waste Amendments (HSWA) of 1984. The database includes selective information on sites which generate, transport, store, treat and/or dispose of hazardous waste as defined by the Resource Conservation and Recovery Act (RCRA). Small quantity generators (SQGs) generate between 100 kg and 1,000 kg of hazardous waste per month.

A review of the RCRA-SQG list, as provided by EDR, and dated 12/16/2019 has revealed that there are 10 RCRA-SQG sites within approximately 0.25 miles of the target property.

| Equal/Higher Elevation | Address | Direction / Distance | Map ID | Page |
|---|---|---|---|---|
| ***MISTER TRANSMISSION*** | ***12328 WOODSIDE AVENU*** | ***0 - 1/8 (0.000 mi.)*** | ***A30*** | ***153*** |

| | | | | |
|---|---|---|---|---|
| EPA ID:: CAD982498883 | | | | |
| ***CIRCLE K STORE #2983*** EPA ID:: CAD981680994 | ***9775 MAIN ST*** | ***0 - 1/8 (0.000 mi.)*** | ***B66*** | ***257*** |
| ***SIDS AUTO BODY INC*** EPA ID:: CAD982498891 | ***9816 VINE STREET, SU*** | ***0 - 1/8 (0.000 mi.)*** | ***D67*** | ***263*** |
| ***ACTIVE AUTO CLINIC*** EPA ID:: CAD981985302 | ***9818 VINE ST*** | ***0 - 1/8 (0.000 mi.)*** | ***D78*** | ***287*** |
| ***LAKESHORE AUTOBODY A*** EPA ID:: CAD981428998 | ***9806 MAINE AVE*** | ***0 - 1/8 (0.000 mi.)*** | ***B140*** | ***429*** |
| ***SMILEY INDUSTRIES, I*** EPA ID:: CAD981386808 | ***12424 LAKESHORE DR*** | ***ENE 1/8 - 1/4 (0.148 mi.)*** | ***AC395*** | ***1200*** |
| ***SAN DIEGO METAL STRI*** EPA ID:: CAD008231839 | ***10017 RIVER STREET*** | ***ENE 1/8 - 1/4 (0.174 mi.)*** | ***AC399*** | ***1213*** |
| HAMANN MARTIN G P FR EPA ID:: CAP000099457 | 12208 INDUSTRY RD | NNE 1/8 - 1/4 (0.198 mi.) | AG409 | 1290 |
| ***PACIFIC FREIGHTLINER*** EPA ID:: CAR000040279 | ***12208 INDUSTRY RD*** | ***NNE 1/8 - 1/4 (0.198 mi.)*** | ***AG410*** | ***1292*** |

| Lower Elevation | Address | Direction / Distance | Map ID | Page |
|---|---|---|---|---|
| SAN DIEGO SUPERCHARG EPA ID:: CAD982498032 | 11982-B WOODSIDE AVE | 0 - 1/8 (0.000 mi.) | K297 | 862 |

RCRA-VSQG: RCRAInfo is EPA's comprehensive information system, providing access to data supporting the Resource Conservation and Recovery Act (RCRA) of 1976 and the Hazardous and Solid Waste Amendments (HSWA) of 1984. The database includes selective information on sites which generate, transport, store, treat and/or dispose of hazardous waste as defined by the Resource Conservation and Recovery Act (RCRA). Very small quantity generators (VSQGs) generate less than 100 kg of hazardous waste, or less than 1 kg of acutely hazardous waste per month.

A review of the RCRA-VSQG list, as provided by EDR, and dated 12/16/2019 has revealed that there are 2 RCRA-VSQG sites within approximately 0.25 miles of the target property.

| Equal/Higher Elevation | Address | Direction / Distance | Map ID | Page |
|---|---|---|---|---|
| WALGREENS #11990 EPA ID:: CAL000348459 | 9728 WINTER GARDENS | SSW 0 - 1/8 (0.052 mi.) | T362 | 1060 |
| ***PEP BOYS #1441*** EPA ID:: CAR000001057 | ***9668 WINTERGARDENS B*** | ***SSW 0 - 1/8 (0.116 mi.)*** | ***Y385*** | ***1165*** |

***Federal ERNS list***

ERNS: The Emergency Response Notification System records and stores information on reported releases of oil and hazardous substances. The source of this database is the U.S. EPA.

A review of the ERNS list, as provided by EDR, and dated 12/16/2019 has revealed that there are 2 ERNS sites within approximately 0.001 miles of the target property.

| Equal/Higher Elevation | Address | Direction / Distance | Map ID | Page |
|---|---|---|---|---|
| Not reported<br>NRC Report #: 1075286<br>Incident Date Time: 2014-02-27 09:00:00 | 12225 WOODSIDE AVE | 0 - 1/8 (0.000 mi.) | F125 | 400 |

| Lower Elevation | Address | Direction / Distance | Map ID | Page |
|---|---|---|---|---|
| Not reported<br>NRC Report #: 1221685<br>Incident Date Time: 2018-08-14 16:40:00 | 12086 WOODSIDE AVE. | 0 - 1/8 (0.000 mi.) | G218 | 669 |

***State- and tribal - equivalent CERCLIS***

ENVIROSTOR: The Department of Toxic Substances Control's (DTSC's) Site Mitigation and Brownfields Reuse Program's (SMBRP's) EnviroStor database identifes sites that have known contamination or sites for which there may be reasons to investigate further. The database includes the following site types: Federal Superfund sites (National Priorities List (NPL)); State Response, including Military Facilities and State Superfund; Voluntary Cleanup; and School sites. EnviroStor provides similar information to the information that was available in CalSites, and provides additional site information, including, but not limited to, identification of formerly-contaminated properties that have been released for reuse, properties where environmental deed restrictions have been recorded to prevent inappropriate land uses, and risk characterization information that is used to assess potential impacts to public health and the environment at contaminated sites.

A review of the ENVIROSTOR list, as provided by EDR, and dated 01/27/2020 has revealed that there are 4 ENVIROSTOR sites within approximately 1 mile of the target property.

| Equal/Higher Elevation | Address | Direction / Distance | Map ID | Page |
|---|---|---|---|---|
| LAKESIDE VILLAGE CEN<br>Facility Id: 37000048<br>Status: Refer: 1248 Local Agency | 12328-12346 WOODSIDE | 0 - 1/8 (0.000 mi.) | A28 | 150 |
| ***LAKESIDE UNION SCHOO***<br>Facility Id: 80001026<br>Status: Inactive - Needs Evaluation | ***12335 WOODSIDE AVE*** | ***0 - 1/8 (0.000 mi.)*** | ***A46*** | ***176*** |
| ***EL CAPITAN HIGH***<br>Facility Id: 60000861<br>Status: Inactive - Action Required | ***10410 ASHWOOD STREET*** | ***NE 1/2 - 1 (0.700 mi.)*** | ***448*** | ***1641*** |
| ANDERSON DRILLING CO<br>Facility Id: 37490003<br>Status: Refer: Other Agency | ACROSS STREET FROM 1 | N 1/2 - 1 (0.798 mi.) | 449 | 1644 |

***State and tribal landfill and/or solid waste disposal site lists***

SWF/LF: The Solid Waste Facilities/Landfill Sites records typically contain an inventory of solid waste disposal facilities or landfills in a particular state. The data come from the Integrated Waste Management Board's Solid Waste Information System (SWIS) database.

A review of the SWF/LF list, as provided by EDR, has revealed that there are 2 SWF/LF sites within

approximately 0.5 miles of the target property.

| Lower Elevation | Address | Direction / Distance | Map ID | Page |
|---|---|---|---|---|
| ***LAKESIDE'S RIVER PAR*** | ***10168 CHANNEL ROAD (*** | ***NNE 1/4 - 1/2 (0.315 mi.)*** | ***AK440*** | ***1534*** |
| Database: SWF/LF (SWIS), Date of Government Version: 02/10/2020<br>Facility ID: 37-CR-0120<br>Operational Status: Closed<br>Regulation Status: Unpermitted | | | | |
| ***SOIL TREATMENT FACIL*** | ***11611 RIVERSIDE DR*** | ***WNW 1/4 - 1/2 (0.396 mi.)*** | ***445*** | ***1550*** |
| Database: SWF/LF (SWIS), Date of Government Version: 02/10/2020<br>Facility ID: 37-AA-0974<br>Operational Status: Closed<br>Regulation Status: Notification | | | | |

***State and tribal leaking storage tank lists***

LUST: Leaking Underground Storage Tank (LUST) Sites included in GeoTracker. GeoTracker is the Water Boards data management system for sites that impact, or have the potential to impact, water quality in California, with emphasis on groundwater.

A review of the LUST list, as provided by EDR, has revealed that there are 32 LUST sites within approximately 0.5 miles of the target property.

| Equal/Higher Elevation | Address | Direction / Distance | Map ID | Page |
|---|---|---|---|---|
| ***LUCY MAY CARENDER TR*** | ***9774 MAINE AVE*** | ***0 - 1/8 (0.000 mi.)*** | ***B2*** | ***11*** |
| Database: LUST REG 9, Date of Government Version: 03/01/2001<br>Status: Case Closed<br>Case Number: 9UT1337<br>Closed Date: 9/17/98 | | | | |
| ***CHEVRON USA*** | ***12402 WOODSIDE*** | ***0 - 1/8 (0.000 mi.)*** | ***A21*** | ***69*** |
| Database: LUST, Date of Government Version: 05/13/2020<br>Status: Completed - Case Closed<br>Global Id: T0607301404 | | | | |
| ***MY FUEL*** | ***9774 MAINE AVE*** | ***0 - 1/8 (0.000 mi.)*** | ***B37*** | ***162*** |
| Database: LUST, Date of Government Version: 05/13/2020<br>Status: Completed - Case Closed<br>Global Id: T0607300194 | | | | |
| ***LAKESIDE UNION SCHOO*** | ***12335 WOODSIDE AVE*** | ***0 - 1/8 (0.000 mi.)*** | ***A46*** | ***176*** |
| Database: LUST REG 9, Date of Government Version: 03/01/2001<br>Database: LUST, Date of Government Version: 05/13/2020<br>Status: Completed - Case Closed<br>Status: Case Closed<br>Global Id: T0607303167<br>Global Id: T0607302254<br>Case Number: 9UT926<br>Case Number: 9UT3489<br>Closed Date: 1/15/90<br>Closed Date: 5/9/96 | | | | |
| CHEVRON #9-4273 | 12402 WOODSIDE AVE | 0 - 1/8 (0.000 mi.) | A64 | 256 |
| Database: LUST REG 9, Date of Government Version: 03/01/2001 | | | | |

Status: Case Closed
Case Number: 9UT2657
Closed Date: 8/7/00

***CIRCLE K STORE #2983*** ***9775 MAIN ST*** ***0 - 1/8 (0.000 mi.)*** ***B66*** ***257***
Database: LUST, Date of Government Version: 05/13/2020
Status: Completed - Case Closed
Global Id: T0607301237

***CALIF PIT STOP UNOCA*** ***12401 WOODSIDE AVE*** ***0 - 1/8 (0.000 mi.)*** ***A77*** ***285***
Database: LUST REG 9, Date of Government Version: 03/01/2001
Status: Preliminary site assessment underway
Case Number: 9UT3450

***FORMER CIRCLE K STOR*** ***9775 MAINE AVE*** ***0 - 1/8 (0.000 mi.)*** ***B105*** ***370***
Database: LUST REG 9, Date of Government Version: 03/01/2001
Status: Case Closed
Case Number: 9UT2483
Closed Date: 9/30/99

***DAVID ALPERT*** ***9806 MAINE*** ***0 - 1/8 (0.000 mi.)*** ***B184*** ***566***
Database: LUST, Date of Government Version: 05/13/2020
Status: Completed - Case Closed
Global Id: T0607301434

DAVID ALPERT 9806 MAINE AVE 0 - 1/8 (0.000 mi.) B186 575
Database: LUST REG 9, Date of Government Version: 03/01/2001
Status: Preliminary site assessment underway
Case Number: 9UT2684

***THRIFTY GAS #423*** ***12109 WOODSIDE AVE*** ***0 - 1/8 (0.000 mi.)*** ***I222*** ***674***
Database: LUST REG 9, Date of Government Version: 03/01/2001
Status: Preliminary site assessment underway
Case Number: 9UT3081

***SHELL SERVICE STATIO*** ***12087 WOODSIDE AVE*** ***0 - 1/8 (0.000 mi.)*** ***L223*** ***677***
Database: LUST, Date of Government Version: 05/13/2020
Status: Completed - Case Closed
Global Id: T0607312418

***PRESTIGE STATIONS, I*** ***12109 WOODSIDE AV*** ***0 - 1/8 (0.000 mi.)*** ***I271*** ***782***
Database: LUST, Date of Government Version: 05/13/2020
Status: Completed - Case Closed
Global Id: T0607301846

***VINE LIQUOR AND GAS*** ***9716 LOS COCHES RD*** ***E 0 - 1/8 (0.097 mi.)*** ***W375*** ***1087***
Database: LUST, Date of Government Version: 05/13/2020
Status: Completed - Case Closed
Global Id: T0608186386

***ARCO #5512*** ***9606 WINTER GARDENS*** ***SSW 1/8 - 1/4 (0.201 mi.)*** ***AH411*** ***1294***
Database: LUST, Date of Government Version: 05/13/2020
Status: Completed - Case Closed
Global Id: T0607391307

ARCO FACILITY NO 551 9606 WINTER GARDENS SSW 1/8 - 1/4 (0.201 mi.) AH415 1333
Database: LUST REG 9, Date of Government Version: 03/01/2001
Status: Preliminary site assessment underway
Case Number: 9UT4088

***BRIGHT'S 24-HOUR FUE*** ***12210 INDUSTRY RD*** ***NNE 1/8 - 1/4 (0.206 mi.)*** ***AG419*** ***1345***
Database: LUST REG 9, Date of Government Version: 03/01/2001
Status: Preliminary site assessment workplan submitted

Case Number: 9UT4087

***KELLY & ASSOC INC*** ***12210 INDUSTRY RD*** ***NNE 1/8 - 1/4 (0.206 mi.)*** ***AG420*** ***1401***
Database: LUST, Date of Government Version: 05/13/2020
Status: Completed - Case Closed
Global Id: T0607399257

ROCKY HOME DAIRY 12027 ROCKY HOME DR SSW 1/4 - 1/2 (0.322 mi.) AL442 1540
Database: LUST REG 9, Date of Government Version: 03/01/2001

***UNOCAL SERVICE STATI*** ***12536 MAPLEVIEW ST*** ***NE 1/4 - 1/2 (0.375 mi.)*** ***443*** ***1540***
Database: LUST REG 9, Date of Government Version: 03/01/2001
Database: LUST, Date of Government Version: 05/13/2020
Status: Completed - Case Closed
Status: Case Closed
Global Id: T0607301112
Case Number: 9UT2341
Closed Date: 12/5/94

***ANDERSON DRILLING*** ***10273 CHANNEL RD*** ***NNE 1/4 - 1/2 (0.477 mi.)*** ***447*** ***1575***
Database: LUST REG 9, Date of Government Version: 03/01/2001
Database: LUST, Date of Government Version: 05/13/2020
Status: Completed - Case Closed
Status: Preliminary site assessment underway
Global Id: T0607302648
Case Number: 9UT3887

| Lower Elevation | Address | Direction / Distance | Map ID | Page |
|---|---|---|---|---|

***H AND L COMPANY*** ***12160 WOODSIDE AVE*** ***0 - 1/8 (0.000 mi.)*** ***H81*** ***291***
Database: LUST, Date of Government Version: 05/13/2020
Status: Completed - Case Closed
Global Id: T0607303182

***REAL PROPERTY INVEST*** ***12160 WOODSIDE AVE*** ***0 - 1/8 (0.000 mi.)*** ***H91*** ***314***
Database: LUST REG 9, Date of Government Version: 03/01/2001
Status: Case Closed
Case Number: 9UT949
Closed Date: 7/17/88

***TRU-OCTANE/APOLLO #3*** ***12106 WOODSIDE AVE*** ***0 - 1/8 (0.000 mi.)*** ***G157*** ***459***
Database: LUST REG 9, Date of Government Version: 03/01/2001
Status: Preliminary site assessment underway
Case Number: 9UT1710

***LAKESIDE VALERO*** ***12106 WOODSIDE AVE*** ***0 - 1/8 (0.000 mi.)*** ***G161*** ***461***
Database: LUST, Date of Government Version: 05/13/2020
Status: Open - Remediation
Status: Completed - Case Closed
Global Id: T0607302654
Global Id: T0607300509

TEXACO GAS STATION 12106 WOODSIDE AVE 0 - 1/8 (0.000 mi.) G162 520
Database: LUST REG 9, Date of Government Version: 03/01/2001
Status: Preliminary site assessment underway
Case Number: 9UT3893

***LAKESIDE MOTORS*** ***11719 WOODSIDE AVE*** ***0 - 1/8 (0.000 mi.)*** ***N242*** ***737***
Database: LUST, Date of Government Version: 05/13/2020
Status: Completed - Case Closed
Global Id: T06019765660

***OLD PHILIPS 66 SERVI*** ***11903 WOODSIDE AVE*** ***0 - 1/8 (0.000 mi.)*** ***J279*** ***818***
Database: LUST REG 9, Date of Government Version: 03/01/2001

Status: Case Closed
Case Number: 9UT791
Closed Date: 8/21/87

***ACTION CYLINDER HEAD*** ***11903 WOODSIDE AV*** ***0 - 1/8 (0.000 mi.)*** ***J288*** ***840***
Database: LUST, Date of Government Version: 05/13/2020
Status: Completed - Case Closed
Global Id: T0607303044

Y TIRE SALES 11719 WOODSIDE AVE 0 - 1/8 (0.000 mi.) N310 890
Database: LUST REG 9, Date of Government Version: 03/01/2001
Status: Case Closed
Case Number: 9UT3477
Closed Date: 3/17/95

***DAVE MARTIN SUPPLIES*** ***NNE 1/4 - 1/2 (0.315 mi.)*** ***AK439*** ***1484***
Database: LUST REG 9, Date of Government Version: 03/01/2001
Database: LUST, Date of Government Version: 05/13/2020
Status: Completed - Case Closed
Status: Case Closed
Global Id: T0607302247
Global Id: T0607300912
Case Number: 9UT2144
Case Number: 9UT3482
Closed Date: 4/27/93
Closed Date: 10/31/97

***WILLOWBROOK COUNTRY*** ***11905 RIVERSIDE DR*** ***NW 1/4 - 1/2 (0.460 mi.)*** ***446*** ***1556***
Database: LUST REG 9, Date of Government Version: 03/01/2001
Database: LUST, Date of Government Version: 05/13/2020
Status: Completed - Case Closed
Status: Case Closed
Global Id: T0607301181
Case Number: 9UT2414
Closed Date: 10/14/98

SAN DIEGO CO. SAM: The listing contains all underground tank release cases and projects pertaining to properties contaminated with hazardous substances that are actively under review by the Site Assessment and Mitigation Program.

A review of the SAN DIEGO CO. SAM list, as provided by EDR, and dated 03/23/2010 has revealed that there are 27 SAN DIEGO CO. SAM sites within approximately 0.5 miles of the target property.

| Equal/Higher Elevation | Address | Direction / Distance | Map ID | Page |
|---|---|---|---|---|
| ***LUCY MAY CARENDER TR*** | ***9774 MAINE AVE*** | ***0 - 1/8 (0.000 mi.)*** | ***B2*** | ***11*** |
| Case Number: H03806-001 | | | | |
| Facility Status: Closed Case | | | | |
| ***CHEVRON USA*** | ***12402 WOODSIDE*** | ***0 - 1/8 (0.000 mi.)*** | ***A21*** | ***69*** |
| Case Number: H05711-001 | | | | |
| Case Number: H05711-002 | | | | |
| Facility Status: Closed Case | | | | |
| ***LAKESIDE VILLAGE CEN*** | ***12328 WOODSIDE AV*** | ***0 - 1/8 (0.000 mi.)*** | ***A31*** | ***155*** |
| Case Number: H13406-001 | | | | |
| Facility Status: Closed Case | | | | |
| ***LAKESIDE UNION SCHOO*** | ***12335 WOODSIDE AVE*** | ***0 - 1/8 (0.000 mi.)*** | ***A46*** | ***176*** |

Case Number: H03112-001
Case Number: H03112-002
Case Number: H03112-003
Facility Status: Closed Case

| | | | | |
|---|---|---|---|---|
| ***FORMER CIRCLE K STOR*** | ***9775 MAINE AVE*** | ***0 - 1/8 (0.000 mi.)*** | ***B105*** | ***370*** |

Case Number: H20535-001
Facility Status: Closed Case

| | | | | |
|---|---|---|---|---|
| ***DAVID ALPERT*** | ***9806 MAINE*** | ***0 - 1/8 (0.000 mi.)*** | ***B184*** | ***566*** |

Case Number: H19134-001
Facility Status: Preliminary Assessment

| | | | | |
|---|---|---|---|---|
| ***SHELL SERVICE*** | ***12087 WOODSIDE AVE*** | ***0 - 1/8 (0.000 mi.)*** | ***L198*** | ***626*** |

Case Number: H19562-001
Facility Status: Closed Case

| | | | | |
|---|---|---|---|---|
| ***ARCO #9760*** | ***12109 WOODSIDE AV*** | ***0 - 1/8 (0.000 mi.)*** | ***I333*** | ***951*** |

Case Number: H05359-001
Case Number: H05359-002
Facility Status: Post Remedial Monitoring
Facility Status: Closed Case

| | | | | |
|---|---|---|---|---|
| ***PR CLEANERS #1*** | ***12403 WOODSIDE AV*** | ***E 0 - 1/8 (0.019 mi.)*** | ***R348*** | ***997*** |

Case Number: H11016-001
Facility Status: Closed Case

| | | | | |
|---|---|---|---|---|
| ***VINE LIQUOR AND GAS*** | ***9716 LOS COCHES RD*** | ***E 0 - 1/8 (0.097 mi.)*** | ***W375*** | ***1087*** |

Case Number: H29776-001
Facility Status: Closed Case

| | | | | |
|---|---|---|---|---|
| ***LINDO LAKE PARK*** | ***12654 LINDO LN*** | ***E 0 - 1/8 (0.099 mi.)*** | ***381*** | ***1146*** |

Case Number: H39630-001
Facility Status: Closed Case

| | | | | |
|---|---|---|---|---|
| ***TIRE TECH INC*** | ***9668 WINTER GARDENS*** | ***SSW 0 - 1/8 (0.116 mi.)*** | ***Y384*** | ***1150*** |

Case Number: H12893-001
Facility Status: Closed Case

| | | | | |
|---|---|---|---|---|
| ***ARCO #5512*** | ***9606 WINTER GARDENS*** | ***SSW 1/8 - 1/4 (0.201 mi.)*** | ***AH411*** | ***1294*** |

Case Number: H26488-001
Facility Status: Closed Case

| | | | | |
|---|---|---|---|---|
| ***DION & SONS, INC*** | ***12210 INDUSTRY RD*** | ***NNE 1/8 - 1/4 (0.206 mi.)*** | ***AG417*** | ***1335*** |

Case Number: H20530-001
Facility Status: Closed Case

| | | | | |
|---|---|---|---|---|
| ***ROCKY HOME PLAZA CLE*** | ***9534 WINTER GARDENS*** | ***S 1/4 - 1/2 (0.315 mi.)*** | ***438*** | ***1481*** |

Case Number: H28771-001
Facility Status: Closed Case

| | | | | |
|---|---|---|---|---|
| ***ROCKY HOME DAIRY INC*** | ***12027 ROCKY HOME DR*** | ***SSW 1/4 - 1/2 (0.322 mi.)*** | ***AL441*** | ***1536*** |

Case Number: H20537-001
Facility Status: Closed Case

| | | | | |
|---|---|---|---|---|
| ***UNOCAL SERVICE STATI*** | ***12536 MAPLEVIEW ST*** | ***NE 1/4 - 1/2 (0.375 mi.)*** | ***443*** | ***1540*** |

Case Number: H06473-001
Facility Status: Closed Case

| | | | | |
|---|---|---|---|---|
| ***ANDERSON DRILLING*** | ***10273 CHANNEL RD*** | ***NNE 1/4 - 1/2 (0.477 mi.)*** | ***447*** | ***1575*** |

Case Number: H06639-001
Facility Status: Closed Case

| Lower Elevation | Address | Direction / Distance | Map ID | Page |
|---|---|---|---|---|
| ***H AND L COMPANY*** | ***12160 WOODSIDE AVE*** | ***0 - 1/8 (0.000 mi.)*** | ***H81*** | ***291*** |

Case Number: H20546-001
Facility Status: Closed Case

***LAKESIDE VALERO*** ***12106 WOODSIDE AVE*** ***0 - 1/8 (0.000 mi.)*** ***G161*** ***461***
Case Number: H03147-001
Case Number: H03147-002
Facility Status: Remedial Action (Clean-Up)
Facility Status: Closed Case

***LAKESIDE MOTORS*** ***11719 WOODSIDE AVE*** ***0 - 1/8 (0.000 mi.)*** ***N242*** ***737***
Case Number: H35322-001
Case Number: H35322-002
Case Number: H35322-003
Facility Status: Closed Case

***ACTION CYLINDER HEAD*** ***11903 WOODSIDE AV*** ***0 - 1/8 (0.000 mi.)*** ***J274*** ***789***
Case Number: H11391-001
Facility Status: Closed Case

***COUNTY DPLU, LAKESID*** ***12124 INDUSTRY RD*** ***N 1/8 - 1/4 (0.216 mi.)*** ***AI422*** ***1414***
Case Number: H39667-001
Case Number: H39667-002
Facility Status: Preliminary Assessment
Facility Status: Closed Case

***US HI-REACH*** ***12206 INDUSTRY RD*** ***N 1/8 - 1/4 (0.235 mi.)*** ***AI427*** ***1439***
Case Number: H36778-001
Facility Status: Closed Case

***DAVE MARTIN SUPPLIES*** ***NNE 1/4 - 1/2 (0.315 mi.)*** ***AK439*** ***1484***
Case Number: H14543-001
Case Number: H14543-002
Case Number: H14543-003
Facility Status: Closed Case

***WOODWARD SAND CO*** ***9891 RIVERFORD RD*** ***W 1/4 - 1/2 (0.376 mi.)*** ***444*** ***1547***
Case Number: H06670-001
Case Number: H06670-002
Facility Status: Leak Being Confirmed
Facility Status: Closed Case

***WILLOWBROOK COUNTRY*** ***11905 RIVERSIDE DR*** ***NW 1/4 - 1/2 (0.460 mi.)*** ***446*** ***1556***
Case Number: H28485-001
Facility Status: Closed Case

CPS-SLIC: Cleanup Program Sites (CPS; also known as Site Cleanups [SC] and formerly known as Spills, Leaks, Investigations, and Cleanups [SLIC] sites) included in GeoTracker. GeoTracker is the Water Boards data management system for sites that impact, or have the potential to impact, water quality in California, with emphasis on groundwater.

A review of the CPS-SLIC list, as provided by EDR, has revealed that there are 16 CPS-SLIC sites within approximately 0.5 miles of the target property.

| Equal/Higher Elevation | Address | Direction / Distance | Map ID | Page |
|---|---|---|---|---|
| ***CHEVRON USA*** | ***12402 WOODSIDE*** | ***0 - 1/8 (0.000 mi.)*** | ***A21*** | ***69*** |
| Database: CPS-SLIC, Date of Government Version: 05/13/2020<br>Facility Status: Completed - Case Closed<br>Global Id: T0608162123 | | | | |
| ***LAKESIDE VILLAGE CEN*** | ***12328 WOODSIDE AV*** | ***0 - 1/8 (0.000 mi.)*** | ***A31*** | ***155*** |
| Database: CPS-SLIC, Date of Government Version: 05/13/2020 | | | | |

Facility Status: Completed - Case Closed
Global Id: T0608186524

***LAKESIDE UNION SCHOO*** ***12335 WOODSIDE AVE*** ***0 - 1/8 (0.000 mi.)*** ***A46*** ***176***
Database: CPS-SLIC, Date of Government Version: 05/13/2020
Facility Status: Completed - Case Closed
Global Id: T0608195933

***PRESTIGE STATIONS, I*** ***12109 WOODSIDE AV*** ***0 - 1/8 (0.000 mi.)*** ***I271*** ***782***
Database: CPS-SLIC, Date of Government Version: 05/13/2020
Facility Status: Completed - Case Closed
Global Id: T0608109083

***PR CLEANERS #1*** ***12403 WOODSIDE AV*** ***E 0 - 1/8 (0.019 mi.)*** ***R348*** ***997***
Database: CPS-SLIC, Date of Government Version: 05/13/2020
Facility Status: Completed - Case Closed
Global Id: T0608111517

***LINDO LAKE PARK*** ***12654 LINDO LN*** ***E 0 - 1/8 (0.099 mi.)*** ***381*** ***1146***
Database: CPS-SLIC, Date of Government Version: 05/13/2020
Facility Status: Completed - Case Closed
Global Id: T0607337021

***TIRE TECH INC*** ***9668 WINTER GARDENS*** ***SSW 0 - 1/8 (0.116 mi.)*** ***Y384*** ***1150***
Database: CPS-SLIC, Date of Government Version: 05/13/2020
Facility Status: Completed - Case Closed
Global Id: T10000002616
Global Id: T0608103925

***WINTERCREST, LAKESID*** ***12109 WINTERCREST DR*** ***S 1/8 - 1/4 (0.241 mi.)*** ***433*** ***1474***
Database: CPS-SLIC, Date of Government Version: 05/13/2020
Facility Status: Completed - Case Closed
Global Id: T10000007319

***ROCKY HOME PLAZA CLE*** ***9534 WINTER GARDENS*** ***S 1/4 - 1/2 (0.315 mi.)*** ***438*** ***1481***
Database: CPS-SLIC, Date of Government Version: 05/13/2020
Facility Status: Completed - Case Closed
Global Id: T0607374641

***ROCKY HOME DAIRY INC*** ***12027 ROCKY HOME DR*** ***SSW 1/4 - 1/2 (0.322 mi.)*** ***AL441*** ***1536***
Database: CPS-SLIC, Date of Government Version: 05/13/2020
Facility Status: Completed - Case Closed
Global Id: T0607302941

| Lower Elevation | Address | Direction / Distance | Map ID | Page |
|---|---|---|---|---|

***WINTERGARDENS REDEVE*** ***9808-9810 WINTER GAR*** ***0 - 1/8 (0.000 mi.)*** ***G70*** ***268***
Database: CPS-SLIC, Date of Government Version: 05/13/2020
Facility Status: Completed - Case Closed
Global Id: T0608137875

***LAKESIDE MOTORS*** ***11719 WOODSIDE AVE*** ***0 - 1/8 (0.000 mi.)*** ***N242*** ***737***
Database: CPS-SLIC, Date of Government Version: 05/13/2020
Facility Status: Completed - Case Closed
Global Id: T06019765008
Global Id: T0607302241

***COUNTY DPLU, LAKESID*** ***12124 INDUSTRY RD*** ***N 1/8 - 1/4 (0.216 mi.)*** ***AI422*** ***1414***
Database: CPS-SLIC, Date of Government Version: 05/13/2020
Facility Status: Completed - Case Closed
Global Id: SLT19743235

Global Id: SLT19724921

***US HI-REACH*** ***12206 INDUSTRY RD*** ***N 1/8 - 1/4 (0.235 mi.)*** ***AI427*** ***1439***
Database: CPS-SLIC, Date of Government Version: 05/13/2020
Facility Status: Completed - Case Closed
Global Id: T0608169957

***DAVE MARTIN SUPPLIES*** ***NNE 1/4 - 1/2 (0.315 mi.)*** ***AK439*** ***1484***
Database: CPS-SLIC, Date of Government Version: 05/13/2020
Facility Status: Completed - Case Closed
Global Id: T0608150634

***WOODWARD SAND CO*** ***9891 RIVERFORD RD*** ***W 1/4 - 1/2 (0.376 mi.)*** ***444*** ***1547***
Database: CPS-SLIC, Date of Government Version: 05/13/2020
Facility Status: Completed - Case Closed
Global Id: T0608176918
Global Id: T0608160887

***State and tribal registered storage tank lists***

UST: The Underground Storage Tank database contains registered USTs. USTs are regulated under Subtitle I of the Resource Conservation and Recovery Act (RCRA). The data come from the State Water Resources Control Board's Hazardous Substance Storage Container Database.

A review of the UST list, as provided by EDR, has revealed that there are 8 UST sites within approximately 0.25 miles of the target property.

| Equal/Higher Elevation | Address | Direction / Distance | Map ID | Page |
|---|---|---|---|---|
| ***LAKESIDE CHEVRON #94*** | ***12402 WOODSIDE AVE*** | ***0 - 1/8 (0.000 mi.)*** | ***A135*** | ***424*** |
| Database: UST, Date of Government Version: 03/09/2020<br>Facility Id: H05711<br>Facility Id: 37-000-206442 | | | | |
| TESORO (USA) 63423 | 12107 WOODSIDE AVE | 0 - 1/8 (0.000 mi.) | I221 | 674 |
| Database: UST, Date of Government Version: 03/09/2020<br>Facility Id: 37-000-217231 | | | | |
| WOODSIDE SHELL | 12087 WOODSIDE AVE | 0 - 1/8 (0.000 mi.) | L249 | 750 |
| Database: UST, Date of Government Version: 03/09/2020<br>Facility Id: H19562 | | | | |
| PRESTIGE STATIONS, I | 12109 WOODSIDE AVE | 0 - 1/8 (0.000 mi.) | I272 | 788 |
| Database: UST, Date of Government Version: 03/09/2020<br>Facility Id: H05359 | | | | |
| VINE LIQUOR AND GAS | 9716 LOS COCHES RD | E 0 - 1/8 (0.097 mi.) | W372 | 1085 |
| Database: UST, Date of Government Version: 03/09/2020<br>Facility Id: 37-000-207460 | | | | |
| ***LAKESIDE ARCO*** | ***9606 WINTER GARDENS*** | ***SSW 1/8 - 1/4 (0.201 mi.)*** | ***AH413*** | ***1307*** |
| Database: UST, Date of Government Version: 03/09/2020<br>Facility Id: H26488<br>Facility Id: 37-000-208750 | | | | |
| ***DION & SONS, INC*** | ***12210 INDUSTRY RD*** | ***NNE 1/8 - 1/4 (0.206 mi.)*** | ***AG417*** | ***1335*** |
| Database: UST, Date of Government Version: 03/09/2020<br>Facility Id: H20530<br>Facility Id: 37-000-209445 | | | | |

| Lower Elevation | Address | Direction / Distance | Map ID | Page |
|---|---|---|---|---|
| LAKESIDE VALERO | 12106 WOODSIDE AVE | 0 - 1/8 (0.000 mi.) | G160 | 461 |
| Database: UST, Date of Government Version: 03/09/2020 | | | | |

Facility Id: H03147
Facility Id: 37-000-205713

AST: A listing of aboveground storage tank petroleum storage tank locations.

A review of the AST list, as provided by EDR, has revealed that there are 6 AST sites within approximately 0.25 miles of the target property.

| Equal/Higher Elevation | Address | Direction / Distance | Map ID | Page |
|---|---|---|---|---|
| ***QUALITY CONTROLLED M*** | ***12424 LAKESHORE DR*** | ***ENE 1/8 - 1/4 (0.148 mi.)*** | ***AC394*** | ***1196*** |
| Database: AST, Date of Government Version: 07/06/2016 | | | | |
| ***BAY CITY EQUIPMENT I*** | ***12208 INDUSTRY RD*** | ***NNE 1/8 - 1/4 (0.198 mi.)*** | ***AG407*** | ***1283*** |
| Database: AST, Date of Government Version: 07/06/2016 | | | | |
| ***BAY CITY ELECTRIC WO*** | ***12208 INDUSTRY RD*** | ***NNE 1/8 - 1/4 (0.198 mi.)*** | ***AG408*** | ***1289*** |
| Database: AST, Date of Government Version: 07/06/2016 | | | | |

| Lower Elevation | Address | Direction / Distance | Map ID | Page |
|---|---|---|---|---|
| GLOBAL POWER GROUP, | 12060 WOODSIDE AVE | 0 - 1/8 (0.000 mi.) | G101 | 354 |
| Database: AST, Date of Government Version: 07/06/2016 | | | | |
| ***UNITED RENTALS BRANC*** | ***12206 INDUSTRY RD*** | ***N 1/8 - 1/4 (0.235 mi.)*** | ***AI428*** | ***1440*** |
| Database: AST, Date of Government Version: 07/06/2016 | | | | |
| UNITED RENTALS BRANC | 12206 INDUSTRY RD | N 1/8 - 1/4 (0.235 mi.) | AI429 | 1470 |
| Database: AST, Date of Government Version: 07/06/2016 | | | | |

**ADDITIONAL ENVIRONMENTAL RECORDS**

***Local Lists of Landfill / Solid Waste Disposal Sites***

WMUDS/SWAT: The Waste Management Unit Database System is used for program tracking and inventory of waste management units. The source is the State Water Resources Control Board.

A review of the WMUDS/SWAT list, as provided by EDR, and dated 04/01/2000 has revealed that there are 2 WMUDS/SWAT sites within approximately 0.5 miles of the target property.

| Lower Elevation | Address | Direction / Distance | Map ID | Page |
|---|---|---|---|---|
| ***WOODWARD SAND PIT RE*** | ***10101 RIVERSIDE DR*** | ***WNW 1/4 - 1/2 (0.300 mi.)*** | ***437*** | ***1478*** |
| ***SOIL TREATMENT FACIL*** | ***11611 RIVERSIDE DR*** | ***WNW 1/4 - 1/2 (0.396 mi.)*** | ***445*** | ***1550*** |

SWRCY: A listing of recycling facilities in California.

A review of the SWRCY list, as provided by EDR, and dated 03/09/2020 has revealed that there is 1 SWRCY site within approximately 0.5 miles of the target property.

| Equal/Higher Elevation | Address | Direction / Distance | Map ID | Page |
|---|---|---|---|---|
| ***QUALITY RECYCLING IN*** | ***10027 VINE ST*** | ***ENE 1/8 - 1/4 (0.197 mi.)*** | ***AF402*** | ***1225*** |

# EXECUTIVE SUMMARY

Cert Id: RC189449.001

***Local Lists of Hazardous waste / Contaminated Sites***

CDL: A listing of drug lab locations. Listing of a location in this database does not indicate that any illegal drug lab materials were or were not present there, and does not constitute a determination that the location either requires or does not require additional cleanup work.

A review of the CDL list, as provided by EDR, and dated 12/31/2018 has revealed that there is 1 CDL site within approximately 0.001 miles of the target property.

| Equal/Higher Elevation | Address | Direction / Distance | Map ID | Page |
|---|---|---|---|---|
| ***RT AUTO CENTER*** | ***12239 WOODSIDE AVE*** | ***0 - 1/8 (0.000 mi.)*** | ***F118*** | ***389*** |
| Facility Id: 2017-02-016 | | | | |

San Diego Co. HMMD: The Hazardous Materials Management Division Database comes from the Hazardous Materials Management Division.

A review of the San Diego Co. HMMD list, as provided by EDR, and dated 03/02/2020 has revealed that there are 62 San Diego Co. HMMD sites within approximately 0.001 miles of the target property.

| Equal/Higher Elevation | Address | Direction / Distance | Map ID | Page |
|---|---|---|---|---|
| ***VONS STORE #2366*** | ***12419 WOODSIDE AVE*** | ***0 - 1/8 (0.000 mi.)*** | ***E9*** | ***18*** |
| ACTION CYLINDER HEAD | 12342 WOODSIDE AV | 0 - 1/8 (0.000 mi.) | A17 | 39 |
| ***DOLLAR TREE #05543*** | ***12340 WOODSIDE AVE*** | ***0 - 1/8 (0.000 mi.)*** | ***A20*** | ***42*** |
| Record ID: DEH2014-HUPFP-000973 | | | | |
| ***CHEVRON USA*** | ***12402 WOODSIDE*** | ***0 - 1/8 (0.000 mi.)*** | ***A21*** | ***69*** |
| Record ID: DEH2006-HUPFP-206442 | | | | |
| ***LLOYDS COLLISION CEN*** | ***9817 MAINE AVE STE D*** | ***0 - 1/8 (0.000 mi.)*** | ***B22*** | ***135*** |
| Record ID: DEH2016-HUPFP-002547 | | | | |
| 4 X 4 CONVERSION SHO | 12330 WOODSIDE AV | 0 - 1/8 (0.000 mi.) | A24 | 147 |
| RAY'S TRANSMISSIONS | 12328 WOODSIDE AV | 0 - 1/8 (0.000 mi.) | A32 | 160 |
| ***LAKESIDE UNION SCHOO*** | ***12335 WOODSIDE AVE*** | ***0 - 1/8 (0.000 mi.)*** | ***A44*** | ***173*** |
| Record ID: DEH2016-HUPFP-003241 | | | | |
| ***LAKESIDE UNION SCHOO*** | ***12335 WOODSIDE AVE*** | ***0 - 1/8 (0.000 mi.)*** | ***A46*** | ***176*** |
| CAR CARE CITY | 9804 MAINE AV | 0 - 1/8 (0.000 mi.) | B51 | 208 |
| ***LAKESIDE AUTO BODY*** | ***9786 LOS COCHES RD*** | ***0 - 1/8 (0.000 mi.)*** | ***B59*** | ***245*** |
| Record ID: DEH2002-HUPFP-126180 | | | | |
| ***LAKESIDE ROOFING*** | ***12214 WOODSIDE AV*** | ***0 - 1/8 (0.000 mi.)*** | ***F63*** | ***254*** |
| ***CIRCLE K STORE #2983*** | ***9775 MAIN ST*** | ***0 - 1/8 (0.000 mi.)*** | ***B66*** | ***257*** |
| ***UNION OIL SERVICE ST*** | ***12401 WOODSIDE AVENU*** | ***0 - 1/8 (0.000 mi.)*** | ***A75*** | ***283*** |
| ***ACTIVE AUTO CLINIC*** | ***9818 VINE ST*** | ***0 - 1/8 (0.000 mi.)*** | ***D78*** | ***287*** |
| ***LAKESIDE MUFFLER & W*** | ***12461 E WOODSIDE AVE*** | ***0 - 1/8 (0.000 mi.)*** | ***C84*** | ***296*** |
| Record ID: DEH2002-HUPFP-113749 | | | | |
| COOLING SYSTEM STORE | 12239 WOODSIDE AV | 0 - 1/8 (0.000 mi.) | F109 | 377 |
| SID'S AUTO BODY, INC | 9816 VINE ST | 0 - 1/8 (0.000 mi.) | D114 | 383 |
| ***RT AUTO CENTER*** | ***12239 WOODSIDE AVE*** | ***0 - 1/8 (0.000 mi.)*** | ***F118*** | ***389*** |
| ***SIDS AUTO BODY INC*** | ***9816 VINE ST*** | ***0 - 1/8 (0.000 mi.)*** | ***D170*** | ***534*** |
| MY FUEL | 12473 WOODSIDE AV | 0 - 1/8 (0.000 mi.) | B171 | 539 |
| ***WOODSIDE AUTOMOTIVE*** | ***9804 MAINE AVE*** | ***0 - 1/8 (0.000 mi.)*** | ***B178*** | ***551*** |

Record ID: DEH2008-HUPFP-209495

| | | | | |
|---|---|---|---|---|
| ***DAVID ALPERT*** | ***9806 MAINE*** | ***0 - 1/8 (0.000 mi.)*** | ***B184*** | ***566*** |
| DIAMOND TERMITE & PE | 12550 WOODSIDE AV | 0 - 1/8 (0.000 mi.) | B188 | 576 |
| ***JACK IN THE BOX #58*** | ***12155 WOODSIDE AVE*** | ***0 - 1/8 (0.000 mi.)*** | ***H189*** | ***576*** |

Record ID: DEH2019-HUPFP-004931

| | | | | |
|---|---|---|---|---|
| VEY'S POWERSPORTS | 12147 WOODSIDE AV | 0 - 1/8 (0.000 mi.) | H191 | 583 |
| BYRON GISH | 12127 WOODSIDE AV | 0 - 1/8 (0.000 mi.) | I215 | 666 |
| RAY'S TRANSMISSION | 12139 WOODSIDE AV | 0 - 1/8 (0.000 mi.) | H299 | 864 |
| ***WOODSIDE ANIMAL HOSP*** | ***12149 WOODSIDE AVE*** | ***0 - 1/8 (0.000 mi.)*** | ***H308*** | ***883*** |

Record ID: DEH2005-HUPFP-205248

| | | | | |
|---|---|---|---|---|
| ***SHELL*** | ***12087 WOODSIDE AV*** | ***0 - 1/8 (0.000 mi.)*** | ***L323*** | ***914*** |

| Lower Elevation | Address | Direction / Distance | Map ID | Page |
|---|---|---|---|---|
| WINTERGARDENS REDEVE | 9808 WINTER GARDENS | 0 - 1/8 (0.000 mi.) | G69 | 267 |
| ***H AND L COMPANY*** | ***12160 WOODSIDE AVE*** | ***0 - 1/8 (0.000 mi.)*** | ***H81*** | ***291*** |
| ***GLOBAL POWER GROUP,*** | ***12060 WOODSIDE AVE*** | ***0 - 1/8 (0.000 mi.)*** | ***G102*** | ***355*** |

Record ID: DEH2009-HUPFP-211269

| | | | | |
|---|---|---|---|---|
| ***LAKESIDE CLEANERS*** | ***12108 WOODSIDE AVE*** | ***0 - 1/8 (0.000 mi.)*** | ***I129*** | ***412*** |

Record ID: DEH2009-HUPFP-210821

| | | | | |
|---|---|---|---|---|
| ***ALPINE SMOG & AUTO R*** | ***12124 WOODSIDE AVE*** | ***0 - 1/8 (0.000 mi.)*** | ***I141*** | ***431*** |

Record ID: DEH2014-HUPFP-001412

| | | | | |
|---|---|---|---|---|
| ***LAKESIDE VALERO*** | ***12106 WOODSIDE AVE*** | ***0 - 1/8 (0.000 mi.)*** | ***G161*** | ***461*** |

Record ID: DEH2005-HUPFP-205713

| | | | | |
|---|---|---|---|---|
| ***SANDOVAL AUTO BODY*** | ***12122 WOODSIDE AVE*** | ***0 - 1/8 (0.000 mi.)*** | ***I166*** | ***525*** |
| D'S AUTO TRANSMISSIO | 12116 WOODSIDE AV | 0 - 1/8 (0.000 mi.) | I167 | 528 |
| RAUL MENDOZA CONTRUC | 12118 WOODSIDE AV | 0 - 1/8 (0.000 mi.) | I168 | 528 |
| ***ARTHUR SANTOS D.D.S.*** | ***12110 WOODSIDE AV*** | ***0 - 1/8 (0.000 mi.)*** | ***I169*** | ***529*** |
| ***SAN DIEGO SUPERCHARG*** | ***11982 WOODSIDE AVE*** | ***0 - 1/8 (0.000 mi.)*** | ***K193*** | ***600*** |

Record ID: DEH2015-HUPFP-002221

Record ID: DEH2002-HUPFP-129765

| | | | | |
|---|---|---|---|---|
| TRUCK WORLD | 11721 WOODSIDE AV | 0 - 1/8 (0.000 mi.) | N209 | 660 |
| SDS BAR & RESTAURANT | 11937 WOODSIDE AV | 0 - 1/8 (0.000 mi.) | M212 | 664 |
| CUDDEBACK TRAILER AN | 12024 WOODSIDE AV | 0 - 1/8 (0.000 mi.) | K213 | 664 |
| LAKESIDE EQUIPMENT | 11935 WOODSIDE AV | 0 - 1/8 (0.000 mi.) | M214 | 665 |
| A & J AUTO REPAIR | 11966 WOODSIDE AV | 0 - 1/8 (0.000 mi.) | K220 | 673 |
| ***LAKESIDE MOTORS*** | ***11719 WOODSIDE AVE*** | ***0 - 1/8 (0.000 mi.)*** | ***N242*** | ***737*** |
| BOMBSHELL INC. | 11966 WOODSIDE AV | 0 - 1/8 (0.000 mi.) | K247 | 748 |
| OTS ENGINEERING | 11984 WOODSIDE AV | 0 - 1/8 (0.000 mi.) | K257 | 762 |
| THE POOL STATION | 11974 WOODSIDE AV | 0 - 1/8 (0.000 mi.) | K261 | 766 |
| SUNSET AUTOMOTIVE | 12038 WOODSIDE AV | 0 - 1/8 (0.000 mi.) | O270 | 781 |
| ***ACTION CYLINDER HEAD*** | ***11903 WOODSIDE AV*** | ***0 - 1/8 (0.000 mi.)*** | ***J274*** | ***789*** |
| ***ACTION CYLINDER HEAD*** | ***11903 WOODSIDE AV*** | ***0 - 1/8 (0.000 mi.)*** | ***J288*** | ***840*** |

Record ID: DEH2019-HUPFP-004815

| | | | | |
|---|---|---|---|---|
| DIAMOND TERMITE | 12038 WOODSIDE AV | 0 - 1/8 (0.000 mi.) | O294 | 859 |
| GORDY'S AUTO BODY | 12038 WOODSIDE AV | 0 - 1/8 (0.000 mi.) | O300 | 865 |
| ***F.E. TRAILERS*** | ***11919 WOODSIDE AVE*** | ***0 - 1/8 (0.000 mi.)*** | ***J305*** | ***872*** |

Record ID: DEH2010-HUPFP-211822

| | | | | |
|---|---|---|---|---|
| KAR ENGINEERING | 11984 WOODSIDE AV | 0 - 1/8 (0.000 mi.) | K311 | 891 |
| ***ANGLERS MARINE*** | ***11919 WOODSIDE AVE*** | ***0 - 1/8 (0.000 mi.)*** | ***J318*** | ***897*** |

Record ID: DEH2012-HUPFP-216190

| | | | | |
|---|---|---|---|---|
| ***LAKESIDE EQUIPMENT R*** | ***11925 WOODSIDE AVE*** | ***0 - 1/8 (0.000 mi.)*** | ***J330*** | ***940*** |

| | | | | |
|---|---|---|---|---|
| Record ID: DEH2002-HUPFP-136076 | | | | |
| RAKIT MFG | 12038 WOODSIDE AV | 0 - 1/8 (0.000 mi.) | O331 | 950 |
| ***HI PERFORMANCE MACHI*** | ***11976 WOODSIDE AVE*** | ***0 - 1/8 (0.000 mi.)*** | ***K334*** | ***957*** |
| Record ID: DEH2002-HUPFP-139066 | | | | |
| CCS AUTOMOTIVE | 11935 WOODSIDE AV | 0 - 1/8 (0.000 mi.) | M337 | 969 |

CERS HAZ WASTE: List of sites in the California Environmental Protection Agency (CalEPA) Regulated Site Portal which fall under the Hazardous Chemical Management, Hazardous Waste Onsite Treatment, Household Hazardous Waste Collection, Hazardous Waste Generator, and RCRA LQ HW Generator programs.

A review of the CERS HAZ WASTE list, as provided by EDR, and dated 01/21/2020 has revealed that there are 37 CERS HAZ WASTE sites within approximately 0.25 miles of the target property.

| Equal/Higher Elevation | Address | Direction / Distance | Map ID | Page |
|---|---|---|---|---|
| ***DOLLAR TREE #05543*** | ***12340 WOODSIDE AVE*** | ***0 - 1/8 (0.000 mi.)*** | ***A20*** | ***42*** |
| ***CHEVRON USA*** | ***12402 WOODSIDE*** | ***0 - 1/8 (0.000 mi.)*** | ***A21*** | ***69*** |
| ***LLOYDS COLLISION CEN*** | ***9817 MAINE AVE STE D*** | ***0 - 1/8 (0.000 mi.)*** | ***B22*** | ***135*** |
| ***LAKESIDE AUTO BODY*** | ***9786 LOS COCHES RD*** | ***0 - 1/8 (0.000 mi.)*** | ***B59*** | ***245*** |
| ***LAKESIDE MUFFLER & W*** | ***12461 E WOODSIDE AVE*** | ***0 - 1/8 (0.000 mi.)*** | ***C84*** | ***296*** |
| ***LAKESIDE COLLISION A*** | ***12239 WOODSIDE AVE*** | ***0 - 1/8 (0.000 mi.)*** | ***F116*** | ***386*** |
| ***WOODSIDE AUTOMOTIVE*** | ***9804 MAINE AVE*** | ***0 - 1/8 (0.000 mi.)*** | ***B178*** | ***551*** |
| ***TESORO USA 63423*** | ***12107 WOODSIDE AVE*** | ***0 - 1/8 (0.000 mi.)*** | ***I235*** | ***716*** |
| ***WOODSIDE ANIMAL HOSP*** | ***12149 WOODSIDE AVE*** | ***0 - 1/8 (0.000 mi.)*** | ***H308*** | ***883*** |
| ***AUTOZONE #3341*** | ***12421 WOODSIDE AVE*** | ***E 0 - 1/8 (0.023 mi.)*** | ***S351*** | ***1003*** |
| ***LAKESIDE RADIATOR*** | ***9764 LOS COCHES RD*** | ***E 0 - 1/8 (0.033 mi.)*** | ***B355*** | ***1022*** |
| ***O'REILLY AUTO PARTS*** | ***9732 WINTER GARDENS*** | ***SSW 0 - 1/8 (0.050 mi.)*** | ***T359*** | ***1040*** |
| ***WALGREENS #11990*** | ***9728 WINTER GARDENS*** | ***SSW 0 - 1/8 (0.052 mi.)*** | ***T361*** | ***1051*** |
| ***VINE LIQUOR AND GAS*** | ***9716 LOS COCHES RD*** | ***E 0 - 1/8 (0.097 mi.)*** | ***W375*** | ***1087*** |
| ***TIRE TECH INC*** | ***9668 WINTER GARDENS*** | ***SSW 0 - 1/8 (0.116 mi.)*** | ***Y384*** | ***1150*** |
| ***A & M MOBILE MECHANI*** | ***12307 LAKESHORE DR*** | ***NE 0 - 1/8 (0.123 mi.)*** | ***Z389*** | ***1171*** |
| ***RICHARD A BROTHERTON*** | ***12365 LAKESHORE DR*** | ***ENE 0 - 1/8 (0.123 mi.)*** | ***AA390*** | ***1186*** |
| ***WEBBS RV SUPPLY INC*** | ***10030 MAINE AVE*** | ***ENE 1/8 - 1/4 (0.194 mi.)*** | ***AE400*** | ***1215*** |
| ***BORDER TIRES #8*** | ***12208 INDUSTRY RD*** | ***NNE 1/8 - 1/4 (0.198 mi.)*** | ***AG404*** | ***1234*** |
| ***LAKESIDE ARCO*** | ***9606 WINTER GARDENS*** | ***SSW 1/8 - 1/4 (0.201 mi.)*** | ***AH412*** | ***1296*** |
| ***BRIGHT'S 24-HOUR FUE*** | ***12210 INDUSTRY RD*** | ***NNE 1/8 - 1/4 (0.206 mi.)*** | ***AG419*** | ***1345*** |
| ***KELLY & ASSOC INC*** | ***12210 INDUSTRY RD*** | ***NNE 1/8 - 1/4 (0.206 mi.)*** | ***AG420*** | ***1401*** |
| ***JP MARINE*** | ***10046 MAINE AV*** | ***NE 1/8 - 1/4 (0.223 mi.)*** | ***AE425*** | ***1433*** |

| Lower Elevation | Address | Direction / Distance | Map ID | Page |
|---|---|---|---|---|
| ***GLOBAL POWER GROUP,*** | ***12060 WOODSIDE AVE*** | ***0 - 1/8 (0.000 mi.)*** | ***G102*** | ***355*** |
| ***LAKESIDE CLEANERS*** | ***12108 WOODSIDE AVE*** | ***0 - 1/8 (0.000 mi.)*** | ***I129*** | ***412*** |
| ***ALPINE SMOG & AUTO R*** | ***12124 WOODSIDE AVE*** | ***0 - 1/8 (0.000 mi.)*** | ***I141*** | ***431*** |
| ***LAKESIDE VALERO*** | ***12106 WOODSIDE AVE*** | ***0 - 1/8 (0.000 mi.)*** | ***G161*** | ***461*** |
| ***SAN DIEGO SUPERCHARG*** | ***11982 WOODSIDE AVE*** | ***0 - 1/8 (0.000 mi.)*** | ***K193*** | ***600*** |
| ***ACTION CYLINDER HEAD*** | ***11903 WOODSIDE AV*** | ***0 - 1/8 (0.000 mi.)*** | ***J274*** | ***789*** |
| ***F.E. TRAILERS*** | ***11919 WOODSIDE AVE*** | ***0 - 1/8 (0.000 mi.)*** | ***J305*** | ***872*** |
| ***ANGLERS MARINE*** | ***11919 WOODSIDE AVE*** | ***0 - 1/8 (0.000 mi.)*** | ***J318*** | ***897*** |
| ***LAKESIDE EQUIPMENT R*** | ***11925 WOODSIDE AVE*** | ***0 - 1/8 (0.000 mi.)*** | ***J330*** | ***940*** |
| ***HI PERFORMANCE MACHI*** | ***11976 WOODSIDE AVE*** | ***0 - 1/8 (0.000 mi.)*** | ***K334*** | ***957*** |
| ***LAKESIDE SPECIAL CAR*** | ***11962 WOODSIDE AVE*** | ***W 0 - 1/8 (0.008 mi.)*** | ***Q345*** | ***983*** |
| ***PUPIL TRANS FACILITY*** | ***9707 MARILLA DR*** | ***WSW 0 - 1/8 (0.072 mi.)*** | ***V365*** | ***1065*** |
| ***COUNTY DPLU, LAKESID*** | ***12124 INDUSTRY RD*** | ***N 1/8 - 1/4 (0.216 mi.)*** | ***AI422*** | ***1414*** |
| ***UNITED RENTALS BRANC*** | ***12206 INDUSTRY RD*** | ***N 1/8 - 1/4 (0.235 mi.)*** | ***AI428*** | ***1440*** |

***Local Lists of Registered Storage Tanks***

SWEEPS UST: Statewide Environmental Evaluation and Planning System. This underground storage tank listing was updated and maintained by a company contacted by the SWRCB in the early 1990's. The listing is no longer updated or maintained. The local agency is the contact for more information on a site on the SWEEPS list.

A review of the SWEEPS UST list, as provided by EDR, and dated 06/01/1994 has revealed that there are 19 SWEEPS UST sites within approximately 0.25 miles of the target property.

| Equal/Higher Elevation | Address | Direction / Distance | Map ID | Page |
|---|---|---|---|---|
| ***MY FUEL***<br>Status: A<br>Comp Number: 3806 | ***9774 MAINE AVE*** | ***0 - 1/8 (0.000 mi.)*** | ***B37*** | ***162*** |
| ***LAKESIDE UNION SCHOO***<br>Status: A<br>Tank Status: A<br>Comp Number: 3112 | ***12335 WOODSIDE AVE*** | ***0 - 1/8 (0.000 mi.)*** | ***A46*** | ***176*** |
| ***CIRCLE K STORE #2983***<br>Status: A<br>Tank Status: A<br>Comp Number: 20535 | ***9775 MAIN ST*** | ***0 - 1/8 (0.000 mi.)*** | ***B66*** | ***257*** |
| ***CALIF PIT STOP UNOCA***<br>Comp Number: 5856 | ***12401 WOODSIDE AVE*** | ***0 - 1/8 (0.000 mi.)*** | ***A77*** | ***285*** |
| ***LAKESIDE CHEVRON #94***<br>Status: A<br>Tank Status: A<br>Comp Number: 5711 | ***12402 WOODSIDE AVE*** | ***0 - 1/8 (0.000 mi.)*** | ***A135*** | ***424*** |
| ***THRIFTY GAS #423***<br>Status: A<br>Tank Status: A<br>Comp Number: 5359 | ***12109 WOODSIDE AVE*** | ***0 - 1/8 (0.000 mi.)*** | ***I222*** | ***674*** |
| BYRON GISH<br>Comp Number: 22738 | 12127 WOODSIDE AVE | 0 - 1/8 (0.000 mi.) | I251 | 751 |
| ***WILLIAM RINKARD***<br>Status: A<br>Tank Status: A<br>Comp Number: 19562 | ***12087 WOODSIDE*** | ***0 - 1/8 (0.000 mi.)*** | ***L267*** | ***774*** |
| LAKESIDE FIRE DEPT<br>Comp Number: 26536 | 9726 RIVERVIEW AVE | WSW 0 - 1/8 (0.056 mi.) | U364 | 1065 |
| ***RAKOWSKI INSURANCE***<br>Comp Number: 21462 | ***9727 LOS COCHES RD*** | ***E 0 - 1/8 (0.074 mi.)*** | ***W368*** | ***1081*** |
| ***VINE LIQUOR AND GAS***<br>Comp Number: 29776 | ***9716 LOS COCHES RD*** | ***E 0 - 1/8 (0.097 mi.)*** | ***W375*** | ***1087*** |
| ***TIRE TECH INC***<br>Status: A<br>Tank Status: A<br>Comp Number: 12893 | ***9668 WINTER GARDENS*** | ***SSW 0 - 1/8 (0.116 mi.)*** | ***Y384*** | ***1150*** |
| ***RICHARD A BROTHERTON***<br>Comp Number: 22809 | ***12365 LAKESHORE DR*** | ***ENE 0 - 1/8 (0.123 mi.)*** | ***AA390*** | ***1186*** |
| ***LAKESIDE ARCO*** | ***9606 WINTER GARDENS*** | ***SSW 1/8 - 1/4 (0.201 mi.)*** | ***AH413*** | ***1307*** |

Status: A
Tank Status: A
Comp Number: 26488

| | | | | |
|---|---|---|---|---|
| ***DION & SONS, INC*** | ***12210 INDUSTRY RD*** | ***NNE 1/8 - 1/4 (0.206 mi.)*** | ***AG417*** | ***1335*** |
| Status: A<br>Tank Status: A<br>Comp Number: 20530 | | | | |

| Lower Elevation | Address | Direction / Distance | Map ID | Page |
|---|---|---|---|---|
| ***REAL PROPERTY INVEST*** | ***12160 WOODSIDE AVE*** | ***0 - 1/8 (0.000 mi.)*** | ***H91*** | ***314*** |
| Comp Number: 20546 | | | | |
| ***TRU-OCTANE/APOLLO #3*** | ***12106 WOODSIDE AVE*** | ***0 - 1/8 (0.000 mi.)*** | ***G157*** | ***459*** |
| Status: A<br>Tank Status: A<br>Comp Number: 3147 | | | | |
| ***OLD PHILIPS 66 SERVI*** | ***11903 WOODSIDE AVE*** | ***0 - 1/8 (0.000 mi.)*** | ***J279*** | ***818*** |
| Status: A<br>Comp Number: 11391 | | | | |
| ***SUPERIOR READY MIX C*** | ***12117 INDUSTRY RD*** | ***NNW 1/8 - 1/4 (0.169 mi.)*** | ***AD397*** | ***1204*** |
| Comp Number: 2802 | | | | |

HIST UST: Historical UST Registered Database.

A review of the HIST UST list, as provided by EDR, and dated 10/15/1990 has revealed that there are 15 HIST UST sites within approximately 0.25 miles of the target property.

| Equal/Higher Elevation | Address | Direction / Distance | Map ID | Page |
|---|---|---|---|---|
| ***LUCY MAY CARENDER TR*** | ***9774 MAINE AVE*** | ***0 - 1/8 (0.000 mi.)*** | ***B2*** | ***11*** |
| ***MY FUEL*** | ***9774 MAINE AVE*** | ***0 - 1/8 (0.000 mi.)*** | ***B37*** | ***162*** |
| Facility Id: 00000052667 | | | | |
| 94273 | 12402 WOODSIDE AVE | 0 - 1/8 (0.000 mi.) | A53 | 219 |
| Facility Id: 00000062596 | | | | |
| ***CIRCLE K STORE #2983*** | ***9775 MAIN ST*** | ***0 - 1/8 (0.000 mi.)*** | ***B66*** | ***257*** |
| Facility Id: 00000013633 | | | | |
| ***UNION OIL SERVICE ST*** | ***12401 WOODSIDE AVENU*** | ***0 - 1/8 (0.000 mi.)*** | ***A75*** | ***283*** |
| UNION OIL SERVICE ST | 12401 WOODSIDE AVE | 0 - 1/8 (0.000 mi.) | A79 | 289 |
| Facility Id: 00000055233 | | | | |
| STATION 6415 | 12401 WOODSIDE AVE | 0 - 1/8 (0.000 mi.) | A80 | 290 |
| Facility Id: 00000043763 | | | | |
| ARCO STN 423 | 12109 WOODSIDE BLVD | 0 - 1/8 (0.000 mi.) | I243 | 743 |
| ARCO STN. #423 | 12109 WOODSIDE AVE | 0 - 1/8 (0.000 mi.) | I250 | 750 |
| Facility Id: 00000004742 | | | | |
| ***WILLIAM RINKARD*** | ***12087 WOODSIDE*** | ***0 - 1/8 (0.000 mi.)*** | ***L267*** | ***774*** |
| Facility Id: 00000001714 | | | | |
| HAL RAKOWSKI INSURAN | 9727 LOS COCHES RD | E 0 - 1/8 (0.074 mi.) | W369 | 1082 |
| Facility Id: 00000012538 | | | | |

| Lower Elevation | Address | Direction / Distance | Map ID | Page |
|---|---|---|---|---|
| ***H AND L COMPANY*** | ***12160 WOODSIDE AVE*** | ***0 - 1/8 (0.000 mi.)*** | ***H81*** | ***291*** |

| Lower Elevation | Address | Direction / Distance | Map ID | Page |
|---|---|---|---|---|
| H & L COMPANY<br>Facility Id: 00000065990 | 12160 WOODSIDE AVE | 0 - 1/8 (0.000 mi.) | H83 | 295 |
| TRU-OCTANE<br>Facility Id: 00000059731 | 12106 WOODSIDE AVE | 0 - 1/8 (0.000 mi.) | G150 | 453 |
| ***SUPERIOR READY MIX***<br>Facility Id: 00000012166 | ***12117 INDUSTRY RD*** | ***NNW 1/8 - 1/4 (0.169 mi.)*** | ***AD398*** | ***1205*** |

CERS TANKS: List of sites in the California Environmental Protection Agency (CalEPA) Regulated Site Portal which fall under the Aboveground Petroleum Storage and Underground Storage Tank regulatory programs.

A review of the CERS TANKS list, as provided by EDR, and dated 01/21/2020 has revealed that there are 7 CERS TANKS sites within approximately 0.25 miles of the target property.

| Equal/Higher Elevation | Address | Direction / Distance | Map ID | Page |
|---|---|---|---|---|
| ***CHEVRON USA*** | ***12402 WOODSIDE*** | ***0 - 1/8 (0.000 mi.)*** | ***A21*** | ***69*** |
| ***TESORO USA 63423*** | ***12107 WOODSIDE AVE*** | ***0 - 1/8 (0.000 mi.)*** | ***I235*** | ***716*** |
| ***VINE LIQUOR AND GAS*** | ***9716 LOS COCHES RD*** | ***E 0 - 1/8 (0.097 mi.)*** | ***W375*** | ***1087*** |
| ***LAKESIDE ARCO*** | ***9606 WINTER GARDENS*** | ***SSW 1/8 - 1/4 (0.201 mi.)*** | ***AH412*** | ***1296*** |
| ***BRIGHT'S 24-HOUR FUE*** | ***12210 INDUSTRY RD*** | ***NNE 1/8 - 1/4 (0.206 mi.)*** | ***AG419*** | ***1345*** |

| Lower Elevation | Address | Direction / Distance | Map ID | Page |
|---|---|---|---|---|
| ***LAKESIDE VALERO*** | ***12106 WOODSIDE AVE*** | ***0 - 1/8 (0.000 mi.)*** | ***G161*** | ***461*** |
| ***UNITED RENTALS BRANC*** | ***12206 INDUSTRY RD*** | ***N 1/8 - 1/4 (0.235 mi.)*** | ***AI428*** | ***1440*** |

***Records of Emergency Release Reports***

CHMIRS: The California Hazardous Material Incident Report System contains information on reported hazardous material incidents, i.e., accidental releases or spills. The source is the California Office of Emergency Services.

A review of the CHMIRS list, as provided by EDR, and dated 12/24/2019 has revealed that there are 2 CHMIRS sites within approximately 0.001 miles of the target property.

| Equal/Higher Elevation | Address | Direction / Distance | Map ID | Page |
|---|---|---|---|---|
| Not reported<br>OES Incident Number: 4-1205 | 12225 WOODSIDE | 0 - 1/8 (0.000 mi.) | F124 | 399 |
| Not reported<br>OES Incident Number: 14385 | 12119 WOODSIDE AVE | 0 - 1/8 (0.000 mi.) | I296 | 861 |

***Other Ascertainable Records***

RCRA NonGen / NLR: RCRAInfo is EPA's comprehensive information system, providing access to data supporting the Resource Conservation and Recovery Act (RCRA) of 1976 and the Hazardous and Solid Waste Amendments (HSWA)

of 1984. The database includes selective information on sites which generate, transport, store, treat and/or dispose of hazardous waste as defined by the Resource Conservation and Recovery Act (RCRA). Non-Generators do not presently generate hazardous waste.

A review of the RCRA NonGen / NLR list, as provided by EDR, and dated 12/16/2019 has revealed that there are 84 RCRA NonGen / NLR sites within approximately 0.25 miles of the target property.

| Equal/Higher Elevation | Address | Direction / Distance | Map ID | Page |
|---|---|---|---|---|
| Not reported<br>EPA ID:: CAL000330621 | 9804 MAINE AVE | 0 - 1/8 (0.000 mi.) | B11 | 34 |
| ***LAKESIDE VILLAGE CEN***<br>EPA ID:: CAD981420995 | ***12342 WOODSIDE AVE*** | ***0 - 1/8 (0.000 mi.)*** | ***A15*** | ***37*** |
| DOLLAR TREE #05543<br>EPA ID:: CAL000396769 | 12340 WOODSIDE AVE | 0 - 1/8 (0.000 mi.) | A18 | 40 |
| Not reported<br>EPA ID:: CAL000449787 | 12244 WOODSIDE AVE | 0 - 1/8 (0.000 mi.) | F38 | 166 |
| ***LAKESIDE UNION SCHOO***<br>EPA ID:: CAD078753001 | ***12335 WOODSIDE AVE*** | ***0 - 1/8 (0.000 mi.)*** | ***A46*** | ***176*** |
| Not reported<br>EPA ID:: CAL000419076 | 12402 WOODSIDE AVE | 0 - 1/8 (0.000 mi.) | A50 | 207 |
| LAKESIDE BODY & PAIN<br>EPA ID:: CAL000035590 | 9786 LOS COCHES RD | 0 - 1/8 (0.000 mi.) | B60 | 252 |
| Not reported<br>EPA ID:: CAL000445880 | 12239 WOODSIDE AVE | 0 - 1/8 (0.000 mi.) | F104 | 369 |
| Not reported<br>EPA ID:: CAL000449522 | 12239 WOODSIDE AVE | 0 - 1/8 (0.000 mi.) | F111 | 380 |
| RT AUTO CENTER<br>EPA ID:: CAL000436720 | 12239 WOODSIDE AVE | 0 - 1/8 (0.000 mi.) | F113 | 382 |
| ***BROWNLOW ENTERPRISES***<br>EPA ID:: CAD982481871 | ***9776 CHESTNUT STREET*** | ***0 - 1/8 (0.000 mi.)*** | ***121*** | ***396*** |
| LAKESIDE MUFFLER & W<br>EPA ID:: CAL000248433 | 12461 WOODSIDE AVE | 0 - 1/8 (0.000 mi.) | C126 | 404 |
| Not reported<br>EPA ID:: CAC003034151 | 12450 WOODSIDE AVE | 0 - 1/8 (0.000 mi.) | C136 | 426 |
| ***CHEVRON STATION NO 9***<br>EPA ID:: CAR000118927 | ***12402 WOODSIDE AVE*** | ***0 - 1/8 (0.000 mi.)*** | ***A177*** | ***546*** |
| LLOYDS COLLISION CEN<br>EPA ID:: CAL000401754 | 9817 MAINE AVE STE D | 0 - 1/8 (0.000 mi.) | B185 | 574 |
| LIBERTY AUTO CENTER<br>EPA ID:: CAL000429335 | 12139 WOODSIDE AVE | 0 - 1/8 (0.000 mi.) | H195 | 624 |
| SHELL SERVICE STN<br>EPA ID:: CAR000075879 | 12087 WOODSIDE | 0 - 1/8 (0.000 mi.) | L224 | 690 |
| TESORO USA 63423<br>EPA ID:: CAL000373001 | 12107 WOODSIDE AVE | 0 - 1/8 (0.000 mi.) | I233 | 714 |
| WOODSIDE ANIMAL HOSP<br>EPA ID:: CAL000295599 | 12149 WOODSIDE AVE | 0 - 1/8 (0.000 mi.) | H248 | 748 |
| JOHNSON, FINCH & MCC<br>EPA ID:: CAL000321419 | 9749 CACTUS ST | 0 - 1/8 (0.000 mi.) | C341 | 972 |
| PAYTON'S HARDWARE | 9825 MAINE AVE | ENE 0 - 1/8 (0.009 mi.) | D346 | 995 |

| | | | | |
|---|---|---|---|---|
| EPA ID:: CAL000267616 | | | | |
| LINDO LAKE PARK<br>EPA ID:: CAP000199638 | 9841 VINE ST | ENE 0 - 1/8 (0.012 mi.) | D347 | 996 |
| AUTOZONE #3341<br>EPA ID:: CAL000219821 | 12421 WOODSIDE AVE | E 0 - 1/8 (0.023 mi.) | S350 | 1002 |
| Not reported<br>EPA ID:: CAC003006615 | 12421 WOODSIDE AVE. | E 0 - 1/8 (0.023 mi.) | S352 | 1019 |
| LAKESIDE RADIATOR<br>EPA ID:: CAD091482059 | 9764 LOS COCHES RD | E 0 - 1/8 (0.033 mi.) | B354 | 1021 |
| LAKESIDE ABANDONED H<br>EPA ID:: CAP000250191 | 12369 PARKSIDE AVE | ENE 0 - 1/8 (0.037 mi.) | 356 | 1037 |
| O'REILLY AUTO STORE<br>EPA ID:: CAL000393380 | 9732 WINTER GARDENS | SSW 0 - 1/8 (0.050 mi.) | T358 | 1039 |
| Not reported<br>EPA ID:: CAL000360204 | 9902 CHANNEL RD | ENE 0 - 1/8 (0.052 mi.) | 363 | 1063 |
| LAKESIDE UNION SCHOO<br>EPA ID:: CAL000323085 | 9700 RIVERVIEW AVE | WSW 0 - 1/8 (0.088 mi.) | U370 | 1083 |
| HOWE PERFORMANCE INC<br>EPA ID:: CAL000320268 | 12476 JULIAN AVE | E 0 - 1/8 (0.095 mi.) | 371 | 1084 |
| VINE LIQUOR<br>EPA ID:: CAL000358971 | 9716 LOS COCHES RD | E 0 - 1/8 (0.097 mi.) | W373 | 1085 |
| Not reported<br>EPA ID:: CAC003016719 | 9727 WINTER GARDENS | SSE 0 - 1/8 (0.098 mi.) | X376 | 1140 |
| Not reported<br>EPA ID:: CAC003028883 | 9721 WINTER GARDENS | SSE 0 - 1/8 (0.098 mi.) | X377 | 1141 |
| Not reported<br>EPA ID:: CAC003024604 | 9739 WINTER GARDENS | SSE 0 - 1/8 (0.098 mi.) | X378 | 1143 |
| Not reported<br>EPA ID:: CAC003042591 | 9721 WINTER GARDENS | SSE 0 - 1/8 (0.098 mi.) | X379 | 1144 |
| Not reported<br>EPA ID:: CAC003031579 | 9725 WINTER GARDENS | SSE 0 - 1/8 (0.098 mi.) | X380 | 1145 |
| PEP BOYS STORE#1441<br>EPA ID:: CAL000368979 | 9668 WINTER GARDENS | SSW 0 - 1/8 (0.116 mi.) | Y382 | 1147 |
| PEP BOYS STORE#1441<br>EPA ID:: CAL000353371 | 9668 WINTER GARDENS | SSW 0 - 1/8 (0.116 mi.) | Y383 | 1148 |
| Not reported<br>EPA ID:: CAC003046172 | 9943 MAINE AVE | ENE 0 - 1/8 (0.121 mi.) | 386 | 1168 |
| Not reported<br>EPA ID:: CAC003007660 | 12640 JULIAN AVE | E 0 - 1/8 (0.121 mi.) | 387 | 1169 |
| A & M MOBILE MECHANI<br>EPA ID:: CAL000334659 | 12307 LAKESHORE DR | NE 0 - 1/8 (0.123 mi.) | Z388 | 1170 |
| Not reported<br>EPA ID:: CAC003010807 | 12323 JULIAN AVE | ESE 1/8 - 1/4 (0.132 mi.) | AB391 | 1193 |
| LOIDA MONTON<br>EPA ID:: CAC002989172 | 12323 JULIAN AVE. | ESE 1/8 - 1/4 (0.132 mi.) | AB392 | 1194 |
| LOIDA MONTON | 12323 JULIAN AVE | ESE 1/8 - 1/4 (0.132 mi.) | AB393 | 1195 |

| | | | | |
|---|---|---|---|---|
| EPA ID:: CAC002996728 | | | | |
| ***GM TRUCKING*** | ***12350 LAKESHORE DR 5*** | ***NE 1/8 - 1/4 (0.148 mi.)*** | ***AA396*** | ***1202*** |
| EPA ID:: CAD982059065 | | | | |
| WEBBS RV SUPPLY INC | 10030 MAINE AVE | ENE 1/8 - 1/4 (0.194 mi.) | AE401 | 1223 |
| EPA ID:: CAL000398101 | | | | |
| BAY CITY ELECTRIC WO | 12208 INDUSTRY RD | NNE 1/8 - 1/4 (0.198 mi.) | AG403 | 1233 |
| EPA ID:: CAL000230032 | | | | |
| BORDER RECAPPING LLC | 12208 INDUSTRY RD | NNE 1/8 - 1/4 (0.198 mi.) | AG405 | 1281 |
| EPA ID:: CAL000442153 | | | | |
| TIRE CENTERS WEST LL | 12208 INDUSTRY RD | NNE 1/8 - 1/4 (0.198 mi.) | AG406 | 1282 |
| EPA ID:: CAL000380806 | | | | |
| Q&A PETROLEUM INC DB | 9606 WINTER GARDENS | SSW 1/8 - 1/4 (0.201 mi.) | AH414 | 1331 |
| EPA ID:: CAL000375448 | | | | |
| KELLY & ASSOC INC | 12210 INDUSTRY RD | NNE 1/8 - 1/4 (0.206 mi.) | AG416 | 1333 |
| EPA ID:: CAL000408624 | | | | |
| DION & SONS INC | 12210 INDUSTRY RD | NNE 1/8 - 1/4 (0.206 mi.) | AG418 | 1344 |
| EPA ID:: CAL000341011 | | | | |
| Not reported | 10039 VINE ST | ENE 1/8 - 1/4 (0.213 mi.) | AF421 | 1413 |
| EPA ID:: CAL000447851 | | | | |
| J P MARINE | 10046 MAINE AVE | NE 1/8 - 1/4 (0.223 mi.) | AE424 | 1432 |
| EPA ID:: CAL000008981 | | | | |
| Not reported | 12143 WINTERCREST DR | S 1/8 - 1/4 (0.238 mi.) | AJ430 | 1470 |
| EPA ID:: CAC003024280 | | | | |
| Not reported | 12143 WINTERCREST DR | S 1/8 - 1/4 (0.238 mi.) | AJ431 | 1471 |
| EPA ID:: CAC003024282 | | | | |
| Not reported | 12159 WINTERCREST DR | SSE 1/8 - 1/4 (0.245 mi.) | AJ434 | 1475 |
| EPA ID:: CAC003031494 | | | | |
| Not reported | 12159 WINTERCREST DR | SSE 1/8 - 1/4 (0.245 mi.) | AJ435 | 1476 |
| EPA ID:: CAC003033202 | | | | |

| **Lower Elevation** | **Address** | **Direction / Distance** | **Map ID** | **Page** |
|---|---|---|---|---|
| GLOBAL POWER GROUP I | 12060 WOODSIDE AVE | 0 - 1/8 (0.000 mi.) | G97 | 350 |
| EPA ID:: CAL000353145 | | | | |
| LAKESIDE CLEANERS | 12108 WOODSIDE AVE | 0 - 1/8 (0.000 mi.) | I131 | 421 |
| EPA ID:: CAL000353033 | | | | |
| ALPINE SMOG AND AUTO | 12124 WOODSIDE AVE | 0 - 1/8 (0.000 mi.) | I139 | 428 |
| EPA ID:: CAL000425429 | | | | |
| LAKESIDE VALERO | 12106 WOODSIDE AVE | 0 - 1/8 (0.000 mi.) | G164 | 523 |
| EPA ID:: CAL000298785 | | | | |
| J3 VENTURES LLC DBA | 11937 WOODSIDE AVE S | 0 - 1/8 (0.000 mi.) | M201 | 638 |
| EPA ID:: CAL000408956 | | | | |
| Not reported | 11982 WOODSIDE AVE S | 0 - 1/8 (0.000 mi.) | K204 | 640 |
| EPA ID:: CAC003022944 | | | | |
| ***LAKESIDE UNION SD*** | ***11833 WOODSIDE AVE*** | ***0 - 1/8 (0.000 mi.)*** | ***P232*** | ***699*** |
| EPA ID:: CAD982001711 | | | | |
| A-STAR COLLISION | 12038 WOODSIDE AVE | 0 - 1/8 (0.000 mi.) | O239 | 735 |

| | | | | |
|---|---|---|---|---|
| EPA ID:: CAL000433630 | | | | |
| Not reported<br>EPA ID:: CAL000354934 | 11919 WOODSIDE AVE | 0 - 1/8 (0.000 mi.) | J240 | 736 |
| HORIZON AUTOMOTIVE<br>EPA ID:: CAL000431642 | 11982 WOODSIDE AVE S | 0 - 1/8 (0.000 mi.) | K246 | 747 |
| Not reported<br>EPA ID:: CAL000451009 | 11982A WOODSIDE AVE | 0 - 1/8 (0.000 mi.) | K255 | 760 |
| ROYAL D MOTORS LLC/C<br>EPA ID:: CAL000428881 | 11982 WOODSIDE AVE S | 0 - 1/8 (0.000 mi.) | K263 | 768 |
| Not reported<br>EPA ID:: CAL000444445 | 11937 WOODSIDE AVE S | 0 - 1/8 (0.000 mi.) | M287 | 839 |
| JL AUTO CARE<br>EPA ID:: CAL000431747 | 11903 WOODSIDE AVE # | 0 - 1/8 (0.000 mi.) | J293 | 857 |
| ANGLERS MARINE<br>EPA ID:: CAL000368763 | 11919 WOODSIDE AVE # | 0 - 1/8 (0.000 mi.) | J302 | 868 |
| HI PERFORMANCE MACHI<br>EPA ID:: CAL000209106 | 11976 WOODSIDE AVE | 0 - 1/8 (0.000 mi.) | K304 | 871 |
| ***KAR ENGINEERING***<br>EPA ID:: CA0000073254 | ***11984 WOODSIDE AVE S*** | ***0 - 1/8 (0.000 mi.)*** | ***K313*** | ***892*** |
| CHARLIES AUTO ELECTR<br>EPA ID:: CAL000441079 | 12064 WOODSIDE AVE S | 0 - 1/8 (0.000 mi.) | G315 | 895 |
| LAKESIDE EQUIP<br>EPA ID:: CAL000007283 | 11925 WOODSIDE | 0 - 1/8 (0.000 mi.) | J325 | 923 |
| Not reported<br>EPA ID:: CAC003018328 | 11962 WOODSIDE AVE. | W 0 - 1/8 (0.008 mi.) | Q343 | 981 |
| LAKESIDE SPECIAL CAR<br>EPA ID:: CAL000432873 | 11962 WOODSIDE AVE | W 0 - 1/8 (0.008 mi.) | Q344 | 982 |
| LAKESIDE UNION SCHOO<br>EPA ID:: CAL000138061 | 9707 MARILLA DR | WSW 0 - 1/8 (0.072 mi.) | V366 | 1078 |
| Not reported<br>EPA ID:: CAH777001971 | 12150 WOODSIDE AVE | N 0 - 1/8 (0.073 mi.) | 367 | 1079 |
| ACCESS LIFT EQUIPMEN<br>EPA ID:: CAL000439038 | 12124 INDUSTRY RD | N 1/8 - 1/4 (0.216 mi.) | AI423 | 1430 |
| UNITED RENTALS INC #<br>EPA ID:: CAL000214878 | 12206 INDUSTRY RD | N 1/8 - 1/4 (0.235 mi.) | AI426 | 1438 |
| COUNTY OF SAN DIEGO<br>EPA ID:: CAC002984803 | 12108 INDUSTRY ROAD | NNW 1/8 - 1/4 (0.238 mi.) | 432 | 1473 |

FUDS: The Listing includes locations of Formerly Used Defense Sites Properties where the US Army Corps Of Engineers is actively working or will take necessary cleanup actions.

A review of the FUDS list, as provided by EDR, and dated 01/28/2020 has revealed that there is 1 FUDS site within approximately 1 mile of the target property.

| Equal/Higher Elevation | Address | Direction / Distance | Map ID | Page |
|---|---|---|---|---|
| LAKESIDE UNION SCHOO | | E 0 - 1/8 (0.047 mi.) | R357 | 1038 |

# EXECUTIVE SUMMARY

FINDS: The Facility Index System contains both facility information and "pointers" to other sources of information that contain more detail. These include: RCRIS; Permit Compliance System (PCS); Aerometric Information Retrieval System (AIRS); FATES (FIFRA [Federal Insecticide Fungicide Rodenticide Act] and TSCA Enforcement System, FTTS [FIFRA/TSCA Tracking System]; CERCLIS; DOCKET (Enforcement Docket used to manage and track information on civil judicial enforcement cases for all environmental statutes); Federal Underground Injection Control (FURS); Federal Reporting Data System (FRDS); Surface Impoundments (SIA); TSCA Chemicals in Commerce Information System (CICS); PADS; RCRA-J (medical waste transporters/disposers); TRIS; and TSCA. The source of this database is the U.S. EPA/NTIS.

A review of the FINDS list, as provided by EDR, and dated 11/22/2019 has revealed that there are 64 FINDS sites within approximately 0.001 miles of the target property.

| Equal/Higher Elevation | Address | Direction / Distance | Map ID | Page |
|---|---|---|---|---|
| 2366 VONS A SAFEWAY<br>Registry ID:: 110065448028 | 12419 WOODSIDE AVE | 0 - 1/8 (0.000 mi.) | E10 | 34 |
| ***LAKESIDE VILLAGE CEN***<br>Registry ID:: 110002700168 | ***12342 WOODSIDE AVE*** | ***0 - 1/8 (0.000 mi.)*** | ***A15*** | ***37*** |
| ***DOLLAR TREE #05543***<br>Registry ID:: 110066421330 | ***12340 WOODSIDE AVE*** | ***0 - 1/8 (0.000 mi.)*** | ***A19*** | ***41*** |
| ***LAKESIDE MUFFLER & W***<br>Registry ID:: 110064912402 | ***12461 E WOODSIDE AVE*** | ***0 - 1/8 (0.000 mi.)*** | ***C23*** | ***147*** |
| ***IRON MOUNTAIN METAL***<br>Registry ID:: 110070102745 | ***12328 WOODSIDE AVE*** | ***0 - 1/8 (0.000 mi.)*** | ***A25*** | ***148*** |
| LAKESIDE VILLAGE CEN<br>Registry ID:: 110066671257 | 12328 WOODSIDE AV | 0 - 1/8 (0.000 mi.) | A26 | 148 |
| ***MISTER TRANSMISSION***<br>Registry ID:: 110002832748 | ***12328 WOODSIDE AVENU*** | ***0 - 1/8 (0.000 mi.)*** | ***A30*** | ***153*** |
| MY FUEL<br>Registry ID:: 110065099645 | 9774 MAINE AV | 0 - 1/8 (0.000 mi.) | B35 | 161 |
| ***LAKESIDE UNION SCHOO***<br>Registry ID:: 110002659436 | ***12335 WOODSIDE AVE*** | ***0 - 1/8 (0.000 mi.)*** | ***A46*** | ***176*** |
| DAVID B. & YAEL ALPE<br>Registry ID:: 110065922372 | 9806 MAINE AV | 0 - 1/8 (0.000 mi.) | B54 | 220 |
| ***LAKESIDE BODY & PAIN***<br>Registry ID:: 110070444756 | ***9786 LOS COCHES RD*** | ***0 - 1/8 (0.000 mi.)*** | ***B56*** | ***223*** |
| ***LAKESIDE AUTO BODY &***<br>Registry ID:: 110013822685 | ***9786 LOS COCHES RD*** | ***0 - 1/8 (0.000 mi.)*** | ***B57*** | ***223*** |
| AMERICO FUEL<br>Registry ID:: 110066819973 | 12402 WOODSIDE AVE | 0 - 1/8 (0.000 mi.) | A65 | 257 |
| ***CIRCLE K STORE #2983***<br>Registry ID:: 110002749722 | ***9775 MAIN ST*** | ***0 - 1/8 (0.000 mi.)*** | ***B66*** | ***257*** |
| ***SIDS AUTO BODY INC***<br>Registry ID:: 110013849069 | ***9816 VINE STREET, SU*** | ***0 - 1/8 (0.000 mi.)*** | ***D67*** | ***263*** |
| ***ACTIVE AUTO CLINIC***<br>Registry ID:: 110006475411 | ***9818 VINE ST*** | ***0 - 1/8 (0.000 mi.)*** | ***D78*** | ***287*** |
| SDKUSTOMS<br>Registry ID:: 110065155726 | 12239 WOODSIDE AVE | 0 - 1/8 (0.000 mi.) | F106 | 371 |
| ***RT AUTO CENTER***<br>Registry ID:: 110070487633 | ***12239 WOODSIDE AVE*** | ***0 - 1/8 (0.000 mi.)*** | ***F108*** | ***376*** |
| CHARLIES AUTO BODY | 12239 WOODSIDE AVE | 0 - 1/8 (0.000 mi.) | F117 | 389 |

| | | | | |
|---|---|---|---|---|
| Registry ID:: 110066488009 | | | | |
| ***BROWNLOW ENTERPRISES*** Registry ID:: 110002825658 | ***9776 CHESTNUT STREET*** | ***0 - 1/8 (0.000 mi.)*** | ***121*** | ***396*** |
| ***LLOYDS COLLISION CEN*** Registry ID:: 110070417269 | ***9817 MAINE AVE STE D*** | ***0 - 1/8 (0.000 mi.)*** | ***B132*** | ***422*** |
| ***LAKESHORE AUTOBODY A*** Registry ID:: 110002702317 | ***9806 MAINE AVE*** | ***0 - 1/8 (0.000 mi.)*** | ***B140*** | ***429*** |
| ***CHEVRON STATION NO 9*** Registry ID:: 110013310988 | ***12402 WOODSIDE AVE*** | ***0 - 1/8 (0.000 mi.)*** | ***A177*** | ***546*** |
| LAKESIDE CHEVRON #94 Registry ID:: 110065856354 | 12402 WOODSIDE AVE | 0 - 1/8 (0.000 mi.) | A183 | 566 |
| WOODSIDE AUTOMOTIVE Registry ID:: 110065971531 | 9804 MAINE AVE | 0 - 1/8 (0.000 mi.) | B187 | 576 |
| ***SHELL*** Registry ID:: 110013853464 | ***12087 WOODSIDE AVENU*** | ***0 - 1/8 (0.000 mi.)*** | ***L273*** | ***788*** |
| ***LIBERTY AUTO CENTER*** Registry ID:: 110070427268 | ***12139 WOODSIDE AVE*** | ***0 - 1/8 (0.000 mi.)*** | ***H284*** | ***830*** |
| TESORO (USA) 63423 Registry ID:: 110055849471 | 12107 WOODSIDE AVE | 0 - 1/8 (0.000 mi.) | I290 | 843 |
| ARCO SS #423 REMEDIA Registry ID:: 110064889152 | 12109 WOODSIDE | 0 - 1/8 (0.000 mi.) | I306 | 882 |
| PRESTIGE STATIONSNA Registry ID:: 110066575726 | 12109 WOODSIDE AV | 0 - 1/8 (0.000 mi.) | I307 | 882 |
| SHELL SERVICE Registry ID:: 110066773254 | 12087 WOODSIDE AV | 0 - 1/8 (0.000 mi.) | L319 | 910 |
| 13904 SAN DIEGO COUN Registry ID:: 110043349855 | 12109 WOODSIDE BLVD | 0 - 1/8 (0.000 mi.) | I329 | 940 |
| ***ARCO #9760*** Registry ID:: 110013825398 | ***12109 WOODSIDE AV*** | ***0 - 1/8 (0.000 mi.)*** | ***I333*** | ***951*** |
| ***WOODSIDE ANIMAL HOSP*** Registry ID:: 110055849284 | ***12149 WOODSIDE AVE*** | ***0 - 1/8 (0.000 mi.)*** | ***H338*** | ***970*** |
| ***JOHNSON, FINCH & MCC*** Registry ID:: 110070468069 | ***9749 CACTUS ST*** | ***0 - 1/8 (0.000 mi.)*** | ***C340*** | ***972*** |

| Lower Elevation | Address | Direction / Distance | Map ID | Page |
|---|---|---|---|---|
| H & L CO Registry ID:: 110065921792 | 12160 WOODSIDE AV | 0 - 1/8 (0.000 mi.) | H90 | 314 |
| GLOBAL POWER GROUPNA Registry ID:: 110065751010 | 12060 WOODSIDE AVE | 0 - 1/8 (0.000 mi.) | G95 | 350 |
| GENMAR FORMER TEXACO Registry ID:: 110065006950 | 12060 WOODSIDE | 0 - 1/8 (0.000 mi.) | G96 | 350 |
| ***GLOBAL POWER GROUP I*** Registry ID:: 110070476771 | ***12060 WOODSIDE AVE*** | ***0 - 1/8 (0.000 mi.)*** | ***G99*** | ***353*** |
| ***LAKESIDE CLEANERS*** Registry ID:: 110065299607 | ***12108 WOODSIDE AVE*** | ***0 - 1/8 (0.000 mi.)*** | ***I130*** | ***421*** |
| ***ALPINE SMOG AND AUTO*** | ***12124 WOODSIDE AVE*** | ***0 - 1/8 (0.000 mi.)*** | ***I138*** | ***428*** |

| | | | | |
|---|---|---|---|---|
| Registry ID:: 110066678526 | | | | |
| LAKESIDE TEXACO<br>Registry ID:: 110066039423 | 12106 WOODSIDE AVE | 0 - 1/8 (0.000 mi.) | G147 | 449 |
| 15942 SAN DIEGO COUN<br>Registry ID:: 110043844338 | 12106 WOODSIDE AVE | 0 - 1/8 (0.000 mi.) | G155 | 456 |
| TEXACO - LAKESIDE<br>Registry ID:: 110021313470 | 12106 WOODSIDE AV | 0 - 1/8 (0.000 mi.) | G159 | 461 |
| JOHN E SCOTT DAB AS | 11982 WOODSIDE AVE S | 0 - 1/8 (0.000 mi.) | K197 | 626 |
| ***ROYAL D MOTORS LLC/C***<br>Registry ID:: 110070426874 | ***11982 WOODSIDE AVE S*** | ***0 - 1/8 (0.000 mi.)*** | ***K203*** | ***640*** |
| F.E. TRAILERS<br>Registry ID:: 110066089752 | 11919 WOODSIDE AVE | 0 - 1/8 (0.000 mi.) | J208 | 660 |
| ***HORIZON AUTOMOTIVE***<br>Registry ID:: 110070429672 | ***11982 WOODSIDE AVE S*** | ***0 - 1/8 (0.000 mi.)*** | ***K216*** | ***667*** |
| ACTION CYLINDER HEAD<br>Registry ID:: 110065355993 | 11903 WOODSIDE AV | 0 - 1/8 (0.000 mi.) | J219 | 673 |
| HI PERFORMANCE MACHI<br>Registry ID:: 110065687206 | 11976 WOODSIDE AVE | 0 - 1/8 (0.000 mi.) | K225 | 691 |
| ***JL AUTO CARE***<br>Registry ID:: 110070425141 | ***11903 WOODSIDE AVE #*** | ***0 - 1/8 (0.000 mi.)*** | ***J231*** | ***698*** |
| ***LAKESIDE UNION SD***<br>Registry ID:: 110002772740 | ***11833 WOODSIDE AVE*** | ***0 - 1/8 (0.000 mi.)*** | ***P232*** | ***699*** |
| LAKESIDE EQUIPMENT R<br>Registry ID:: 110066012807 | 11925 WOODSIDE AVE | 0 - 1/8 (0.000 mi.) | J241 | 737 |
| ***ANGLERS MARINE***<br>Registry ID:: 110064959932 | ***11919 WOODSIDE AVE*** | ***0 - 1/8 (0.000 mi.)*** | ***J244*** | ***744*** |
| FINE WOOD FINISHING | 11937 WOODSIDE AVE S | 0 - 1/8 (0.000 mi.) | M254 | 760 |
| LAKESIDE MOTORS<br>Registry ID:: 110065581025 | 11719 WOODSIDE AV | 0 - 1/8 (0.000 mi.) | N280 | 821 |
| ***J3 VENTURES LLC DBA***<br>Registry ID:: 110070423324 | ***11937 WOODSIDE AVE S*** | ***0 - 1/8 (0.000 mi.)*** | ***M282*** | ***823*** |
| ***A-STAR COLLISION***<br>Registry ID:: 110070486305 | ***12038 WOODSIDE AVE*** | ***0 - 1/8 (0.000 mi.)*** | ***O286*** | ***838*** |
| ***HI PERFORMANCE MACHI***<br>Registry ID:: 110070452740 | ***11976 WOODSIDE AVE*** | ***0 - 1/8 (0.000 mi.)*** | ***K295*** | ***860*** |
| ***KAR ENGINEERING***<br>Registry ID:: 110008258312 | ***11984 WOODSIDE AVE S*** | ***0 - 1/8 (0.000 mi.)*** | ***K313*** | ***892*** |
| ***CHARLIES AUTO ELECTR***<br>Registry ID:: 110070514015 | ***12064 WOODSIDE AVE S*** | ***0 - 1/8 (0.000 mi.)*** | ***G320*** | ***910*** |
| ***SAN DIEGO SUPERCHARG***<br>Registry ID:: 110002832338 | ***11982-B WOODSIDE AVE*** | ***0 - 1/8 (0.000 mi.)*** | ***K327*** | ***925*** |
| JT PERFORMANCE DIESE<br>Registry ID:: 110065655712 | 11982 WOODSIDE AVE | 0 - 1/8 (0.000 mi.) | K332 | 951 |
| ***LAKESIDE EQUIP***<br>Registry ID:: 110070445633 | ***11925 WOODSIDE*** | ***0 - 1/8 (0.000 mi.)*** | ***J336*** | ***968*** |

# EXECUTIVE SUMMARY

ECHO: ECHO provides integrated compliance and enforcement information for about 800,000 regulated facilities nationwide.

A review of the ECHO list, as provided by EDR, and dated 01/05/2020 has revealed that there are 46 ECHO sites within approximately 0.001 miles of the target property.

| Equal/Higher Elevation | Address | Direction / Distance | Map ID | Page |
|---|---|---|---|---|
| ***LAKESIDE VILLAGE CEN*** Registry ID: 110002700168 | ***12342 WOODSIDE AVE*** | ***0 - 1/8 (0.000 mi.)*** | ***A15*** | ***37*** |
| ***DOLLAR TREE #05543*** Registry ID: 110066421330 | ***12340 WOODSIDE AVE*** | ***0 - 1/8 (0.000 mi.)*** | ***A19*** | ***41*** |
| ***LAKESIDE MUFFLER & W*** Registry ID: 110064912402 | ***12461 E WOODSIDE AVE*** | ***0 - 1/8 (0.000 mi.)*** | ***C23*** | ***147*** |
| ***IRON MOUNTAIN METAL*** Registry ID: 110070102745 | ***12328 WOODSIDE AVE*** | ***0 - 1/8 (0.000 mi.)*** | ***A25*** | ***148*** |
| ***MISTER TRANSMISSION*** Registry ID: 110002832748 | ***12328 WOODSIDE AVENU*** | ***0 - 1/8 (0.000 mi.)*** | ***A30*** | ***153*** |
| COUNTY MOTOR PARTS C Registry ID: 110070632089 | 12244 WOODSIDE AVE | 0 - 1/8 (0.000 mi.) | F36 | 161 |
| ***LAKESIDE UNION SCHOO*** Registry ID: 110002659436 | ***12335 WOODSIDE AVE*** | ***0 - 1/8 (0.000 mi.)*** | ***A46*** | ***176*** |
| ***LAKESIDE BODY & PAIN*** Registry ID: 110070444756 | ***9786 LOS COCHES RD*** | ***0 - 1/8 (0.000 mi.)*** | ***B56*** | ***223*** |
| ***CIRCLE K STORE #2983*** Registry ID: 110002749722 | ***9775 MAIN ST*** | ***0 - 1/8 (0.000 mi.)*** | ***B66*** | ***257*** |
| ***SIDS AUTO BODY INC*** Registry ID: 110013849069 | ***9816 VINE STREET, SU*** | ***0 - 1/8 (0.000 mi.)*** | ***D67*** | ***263*** |
| ***ACTIVE AUTO CLINIC*** Registry ID: 110006475411 | ***9818 VINE ST*** | ***0 - 1/8 (0.000 mi.)*** | ***D78*** | ***287*** |
| LAKESIDE PETROLEUM I Registry ID: 110065856354 | 12402 WOODSIDE AVE | 0 - 1/8 (0.000 mi.) | A86 | 311 |
| LAKESIDE COLLISION A Registry ID: 110070632860 | 12239 WOODSIDE AVE | 0 - 1/8 (0.000 mi.) | F103 | 368 |
| ***RT AUTO CENTER*** Registry ID: 110070487633 | ***12239 WOODSIDE AVE*** | ***0 - 1/8 (0.000 mi.)*** | ***F108*** | ***376*** |
| MASTERS FINISH AUTO Registry ID: 110070592377 | 12239 WOODSIDE AVE | 0 - 1/8 (0.000 mi.) | F112 | 382 |
| ***BROWNLOW ENTERPRISES*** Registry ID: 110002825658 | ***9776 CHESTNUT STREET*** | ***0 - 1/8 (0.000 mi.)*** | ***121*** | ***396*** |
| ***LLOYDS COLLISION CEN*** Registry ID: 110070417269 | ***9817 MAINE AVE STE D*** | ***0 - 1/8 (0.000 mi.)*** | ***B132*** | ***422*** |
| CITY OF SAN DIEGO Registry ID: 110070657958 | 12450 WOODSIDE AVE | 0 - 1/8 (0.000 mi.) | C137 | 427 |
| ***LAKESHORE AUTOBODY A*** Registry ID: 110002702317 | ***9806 MAINE AVE*** | ***0 - 1/8 (0.000 mi.)*** | ***B140*** | ***429*** |
| WOODSIDE AUTOMOTIVE Registry ID: 110065971531 | 9804 MAINE AVE | 0 - 1/8 (0.000 mi.) | B174 | 542 |
| ***CHEVRON STATION NO 9*** | ***12402 WOODSIDE AVE*** | ***0 - 1/8 (0.000 mi.)*** | ***A177*** | ***546*** |

| | | | | |
|---|---|---|---|---|
| Registry ID: 110013310988 | | | | |
| ***SHELL*** | ***12087 WOODSIDE AVENU*** | ***0 - 1/8 (0.000 mi.)*** | ***L273*** | ***788*** |
| Registry ID: 110013853464 | | | | |
| ***LIBERTY AUTO CENTER*** | ***12139 WOODSIDE AVE*** | ***0 - 1/8 (0.000 mi.)*** | ***H284*** | ***830*** |
| Registry ID: 110070427268 | | | | |
| TESORO USA 63423 | 12107 WOODSIDE AVE | 0 - 1/8 (0.000 mi.) | I326 | 925 |
| Registry ID: 110055849471 | | | | |
| ***WOODSIDE ANIMAL HOSP*** | ***12149 WOODSIDE AVE*** | ***0 - 1/8 (0.000 mi.)*** | ***H338*** | ***970*** |
| Registry ID: 110055849284 | | | | |
| ***JOHNSON, FINCH & MCC*** | ***9749 CACTUS ST*** | ***0 - 1/8 (0.000 mi.)*** | ***C340*** | ***972*** |
| Registry ID: 110070468069 | | | | |

| Lower Elevation | Address | Direction / Distance | Map ID | Page |
|---|---|---|---|---|
| ***GLOBAL POWER GROUP I*** | ***12060 WOODSIDE AVE*** | ***0 - 1/8 (0.000 mi.)*** | ***G99*** | ***353*** |
| Registry ID: 110070476771 | | | | |
| ***LAKESIDE CLEANERS*** | ***12108 WOODSIDE AVE*** | ***0 - 1/8 (0.000 mi.)*** | ***I130*** | ***421*** |
| Registry ID: 110065299607 | | | | |
| ***ALPINE SMOG AND AUTO*** | ***12124 WOODSIDE AVE*** | ***0 - 1/8 (0.000 mi.)*** | ***I138*** | ***428*** |
| Registry ID: 110066678526 | | | | |
| LAKESIDE VALERO | 12106 WOODSIDE AVE | 0 - 1/8 (0.000 mi.) | G158 | 460 |
| Registry ID: 110066039423 | | | | |
| ***ROYAL D MOTORS LLC/C*** | ***11982 WOODSIDE AVE S*** | ***0 - 1/8 (0.000 mi.)*** | ***K203*** | ***640*** |
| Registry ID: 110070426874 | | | | |
| ***HORIZON AUTOMOTIVE*** | ***11982 WOODSIDE AVE S*** | ***0 - 1/8 (0.000 mi.)*** | ***K216*** | ***667*** |
| Registry ID: 110070429672 | | | | |
| ***JL AUTO CARE*** | ***11903 WOODSIDE AVE #*** | ***0 - 1/8 (0.000 mi.)*** | ***J231*** | ***698*** |
| Registry ID: 110070425141 | | | | |
| ***LAKESIDE UNION SD*** | ***11833 WOODSIDE AVE*** | ***0 - 1/8 (0.000 mi.)*** | ***P232*** | ***699*** |
| Registry ID: 110002772740 | | | | |
| JOHN E SCOTT DAB AS | 11982 WOODSIDE AVE S | 0 - 1/8 (0.000 mi.) | K237 | 734 |
| Registry ID: 110070586410 | | | | |
| ***ANGLERS MARINE*** | ***11919 WOODSIDE AVE*** | ***0 - 1/8 (0.000 mi.)*** | ***J244*** | ***744*** |
| Registry ID: 110064959932 | | | | |
| HILLSIDE AUTO REPAIR | 11982A WOODSIDE AVE | 0 - 1/8 (0.000 mi.) | K260 | 765 |
| FE TRAILERS | 11919 WOODSIDE AVE | 0 - 1/8 (0.000 mi.) | J265 | 772 |
| Registry ID: 110066089752 | | | | |
| ***J3 VENTURES LLC DBA*** | ***11937 WOODSIDE AVE S*** | ***0 - 1/8 (0.000 mi.)*** | ***M282*** | ***823*** |
| Registry ID: 110070423324 | | | | |
| ***A-STAR COLLISION*** | ***12038 WOODSIDE AVE*** | ***0 - 1/8 (0.000 mi.)*** | ***O286*** | ***838*** |
| Registry ID: 110070486305 | | | | |
| ***HI PERFORMANCE MACHI*** | ***11976 WOODSIDE AVE*** | ***0 - 1/8 (0.000 mi.)*** | ***K295*** | ***860*** |
| Registry ID: 110070452740 | | | | |
| FINE WOOD FINISHING | 11937 WOODSIDE AVE S | 0 - 1/8 (0.000 mi.) | M312 | 892 |
| Registry ID: 110070591253 | | | | |
| ***KAR ENGINEERING*** | ***11984 WOODSIDE AVE S*** | ***0 - 1/8 (0.000 mi.)*** | ***K313*** | ***892*** |
| Registry ID: 110008258312 | | | | |
| ***CHARLIES AUTO ELECTR*** | ***12064 WOODSIDE AVE S*** | ***0 - 1/8 (0.000 mi.)*** | ***G320*** | ***910*** |

Registry ID: 110070514015

| | | | | |
|---|---|---|---|---|
| ***SAN DIEGO SUPERCHARG*** | ***11982-B WOODSIDE AVE*** | ***0 - 1/8 (0.000 mi.)*** | ***K327*** | ***925*** |
| Registry ID: 110002832338 | | | | |
| ***LAKESIDE EQUIP*** | ***11925 WOODSIDE*** | ***0 - 1/8 (0.000 mi.)*** | ***J336*** | ***968*** |
| Registry ID: 110070445633 | | | | |

Cortese: The sites for the list are designated by the State Water Resource Control Board (LUST), the Integrated Waste Board (SWF/LS), and the Department of Toxic Substances Control (Cal-Sites).

A review of the Cortese list, as provided by EDR, and dated 12/18/2019 has revealed that there is 1 Cortese site within approximately 0.5 miles of the target property.

| Lower Elevation | Address | Direction / Distance | Map ID | Page |
|---|---|---|---|---|
| ***LAKESIDE VALERO*** | ***12106 WOODSIDE AVE*** | ***0 - 1/8 (0.000 mi.)*** | ***G161*** | ***461*** |
| Cleanup Status: OPEN - REMEDIATION | | | | |

DRYCLEANERS: A list of drycleaner related facilities that have EPA ID numbers. These are facilities with certain SIC codes: power laundries, family and commercial; garment pressing and cleaners' agents; linen supply; coin-operated laundries and cleaning; drycleaning plants except rugs; carpet and upholster cleaning; industrial launderers; laundry and garment services.

A review of the DRYCLEANERS list, as provided by EDR, has revealed that there are 2 DRYCLEANERS sites within approximately 0.25 miles of the target property.

| Equal/Higher Elevation | Address | Direction / Distance | Map ID | Page |
|---|---|---|---|---|
| ***PR CLEANERS #1*** | ***12403 WOODSIDE AV*** | ***E 0 - 1/8 (0.019 mi.)*** | ***R348*** | ***997*** |
| Database: DRYCLEANERS, Date of Government Version: 12/04/2019 | | | | |
| EPA Id: CAD981983901 | | | | |

| Lower Elevation | Address | Direction / Distance | Map ID | Page |
|---|---|---|---|---|
| ***LAKESIDE CLEANERS*** | ***12108 WOODSIDE AVE*** | ***0 - 1/8 (0.000 mi.)*** | ***I129*** | ***412*** |
| Database: DRYCLEANERS, Date of Government Version: 12/04/2019 | | | | |
| EPA Id: CAL000353033 | | | | |

EMI: Toxics and criteria pollutant emissions data collected by the ARB and local air pollution agencies

A review of the EMI list, as provided by EDR, and dated 12/31/2017 has revealed that there are 7 EMI sites within approximately 0.001 miles of the target property.

| Equal/Higher Elevation | Address | Direction / Distance | Map ID | Page |
|---|---|---|---|---|
| ***CHEVRON USA*** | ***12402 WOODSIDE*** | ***0 - 1/8 (0.000 mi.)*** | ***A21*** | ***69*** |
| Facility Id: 4513 | | | | |
| ***LAKESIDE AUTO BODY &*** | ***9786 LOS COCHES RD*** | ***0 - 1/8 (0.000 mi.)*** | ***B57*** | ***223*** |
| Facility Id: 94201 | | | | |
| ***SIDS AUTO BODY INC*** | ***9816 VINE STREET, SU*** | ***0 - 1/8 (0.000 mi.)*** | ***D67*** | ***263*** |

| | | | | |
|---|---|---|---|---|
| Facility Id: 90085 | | | | |
| ***SIDS AUTO BODY INC*** Facility Id: 90085 | ***9816 VINE ST*** | ***0 - 1/8 (0.000 mi.)*** | ***D170*** | ***534*** |
| ***SHELL*** Facility Id: 1240 | ***12087 WOODSIDE AV*** | ***0 - 1/8 (0.000 mi.)*** | ***L323*** | ***914*** |
| ***ARCO #9760*** Facility Id: 4081 | ***12109 WOODSIDE AV*** | ***0 - 1/8 (0.000 mi.)*** | ***I333*** | ***951*** |

| Lower Elevation | Address | Direction / Distance | Map ID | Page |
|---|---|---|---|---|
| ***LAKESIDE VALERO*** Facility Id: 1211 | ***12106 WOODSIDE AVE*** | ***0 - 1/8 (0.000 mi.)*** | ***G161*** | ***461*** |

HAZNET: The data is extracted from the copies of hazardous waste manifests received each year by the DTSC. The annual volume of manifests is typically 700,000-1,000,000 annually, representing approximately 350,000-500,000 shipments. Data from non-California manifests & continuation sheets are not included at the present time. Data are from the manifests submitted without correction, and therefore many contain some invalid values for data elements such as generator ID, TSD ID, waste category, & disposal method. The source is the Department of Toxic Substance Control is the agency. This database begins with calendar year 1993.

A review of the HAZNET list, as provided by EDR, and dated 12/31/2017 has revealed that there are 75 HAZNET sites within approximately 0.001 miles of the target property.

| Equal/Higher Elevation | Address | Direction / Distance | Map ID | Page |
|---|---|---|---|---|
| ***LAKESIDE MUFFLER & W*** GEPAID: CAL000248433 | ***12461 WOODSIDE AVE*** | ***0 - 1/8 (0.000 mi.)*** | ***C3*** | ***13*** |
| ***1X LAKESIDE POST OFF*** GEPAID: CAC000811464 | ***12515 WOODSIDE DR*** | ***0 - 1/8 (0.000 mi.)*** | ***B4*** | ***15*** |
| ***VONS GROCERY STORE*** GEPAID: CAC001420264 | ***12419 WOODSIDE AVE*** | ***0 - 1/8 (0.000 mi.)*** | ***E8*** | ***17*** |
| ***VONS STORE #2366*** GEPAID: CAL000353921 | ***12419 WOODSIDE AVE*** | ***0 - 1/8 (0.000 mi.)*** | ***E9*** | ***18*** |
| ***ACTION CYLINDER HEAD*** GEPAID: CAD981654734 | ***12342 WOODSIDE AVE*** | ***0 - 1/8 (0.000 mi.)*** | ***A14*** | ***36*** |
| ***DOLLAR TREE #05543*** GEPAID: CAL000396769 | ***12340 WOODSIDE AVE*** | ***0 - 1/8 (0.000 mi.)*** | ***A20*** | ***42*** |
| ***CHEVRON USA*** GEPAID: CAL000419076 | ***12402 WOODSIDE*** | ***0 - 1/8 (0.000 mi.)*** | ***A21*** | ***69*** |
| ***LLOYDS COLLISION CEN*** GEPAID: CAL000401754 | ***9817 MAINE AVE STE D*** | ***0 - 1/8 (0.000 mi.)*** | ***B22*** | ***135*** |
| ***CITY OF SAN DIEGO WA*** GEPAID: CAC002605891 | ***9816 RIVER ST*** | ***0 - 1/8 (0.000 mi.)*** | ***C27*** | ***149*** |
| ***LAKESIDE SHELL*** GEPAID: CAL000396186 | ***12402 WOODSIDE AVE*** | ***0 - 1/8 (0.000 mi.)*** | ***A29*** | ***151*** |
| ***LAKESIDE UNION SCHOO*** GEPAID: CAD078753001 | ***12335 WOODSIDE AVE*** | ***0 - 1/8 (0.000 mi.)*** | ***A46*** | ***176*** |
| ***CHEVRON 94273*** | ***12402 E WOODSIDE AVE*** | ***0 - 1/8 (0.000 mi.)*** | ***A48*** | ***197*** |

| | | | | |
|---|---|---|---|---|
| GEPAID: CAL000021061 | | | | |
| ***CITY OF SAN DIEGO*** GEPAID: CAC001177336 | ***12450 WOODSIDE AVE*** | ***0 - 1/8 (0.000 mi.)*** | ***C49*** | ***204*** |
| ***SID'S AUTOBODY INC*** GEPAID: CAL000191897 | ***9816 VINE ST*** | ***0 - 1/8 (0.000 mi.)*** | ***D52*** | ***209*** |
| ***SDCTY-WATER PUMP STA*** GEPAID: CAL000234807 | ***12450 WOODSIDE AVE*** | ***0 - 1/8 (0.000 mi.)*** | ***C55*** | ***221*** |
| ***LAKESIDE BODY & PAIN*** GEPAID: CAL000035590 | ***9786 LOS COCHES RD*** | ***0 - 1/8 (0.000 mi.)*** | ***B58*** | ***230*** |
| ***UNITED STATES POSTAL*** GEPAID: CAC002623360 | ***12515 WOODSIDE AVE*** | ***0 - 1/8 (0.000 mi.)*** | ***B71*** | ***269*** |
| ***SPIRIT AUTO CENTER*** GEPAID: CAL000147930 | ***12402 E WOODSIDE AVE*** | ***0 - 1/8 (0.000 mi.)*** | ***A73*** | ***271*** |
| ***ACTIVE AUTO CLINIC*** GEPAID: CAL000023696 | ***9818 VINE ST*** | ***0 - 1/8 (0.000 mi.)*** | ***D89*** | ***312*** |
| ***UNITED STATES POSTAL*** GEPAID: CAC002661673 | ***12515 WOODSIDE AVE*** | ***0 - 1/8 (0.000 mi.)*** | ***B98*** | ***352*** |
| ***EMERALD HILL AUTOBOD*** GEPAID: CAL000220485 | ***12239 WOODSIDE AVE*** | ***0 - 1/8 (0.000 mi.)*** | ***F107*** | ***371*** |
| ***WHOLESALE PAINT & BO*** GEPAID: CAL000189229 | ***12239 WOODSIDE AVE*** | ***0 - 1/8 (0.000 mi.)*** | ***F110*** | ***377*** |
| ***COOLING SYSTEM STORE*** GEPAID: CAL000022697 | ***12239 WOODSIDE AVENU*** | ***0 - 1/8 (0.000 mi.)*** | ***F115*** | ***385*** |
| ***L J RUSSO'S PAINT &*** GEPAID: CAL000039620 | ***12239 WOODSIDE AVE*** | ***0 - 1/8 (0.000 mi.)*** | ***F119*** | ***392*** |
| ***WEST COAST AUTO BODY*** GEPAID: CAL000039844 | ***9816 VINE ST #C*** | ***0 - 1/8 (0.000 mi.)*** | ***D120*** | ***393*** |
| ***CHEVRON PRODUCTS SS#*** GEPAID: CAL000169581 | ***12402 WOODSIDE AVE*** | ***0 - 1/8 (0.000 mi.)*** | ***A176*** | ***543*** |
| ***CHEVRON STATION NO 9*** GEPAID: CAR000118927 | ***12402 WOODSIDE AVE*** | ***0 - 1/8 (0.000 mi.)*** | ***A177*** | ***546*** |
| ***DAVID ALPERT, OWNER*** GEPAID: CAL930744453 | ***9806 MAINE AVE*** | ***0 - 1/8 (0.000 mi.)*** | ***B180*** | ***562*** |
| ***LAKESIDE POST OFFICE*** GEPAID: CAC001169744 | ***12515 WOODSIDE DR*** | ***0 - 1/8 (0.000 mi.)*** | ***B182*** | ***564*** |
| ***VEYS POWERSPORTS*** GEPAID: CAL000310902 | ***12147 WOODSIDE AVE*** | ***0 - 1/8 (0.000 mi.)*** | ***H190*** | ***580*** |
| ***SHELL OIL #204-4146-*** GEPAID: CAX000231167 | ***12087 WOODSIDE*** | ***0 - 1/8 (0.000 mi.)*** | ***L205*** | ***641*** |
| ***SHELL SERVICE STATIO*** GEPAID: CAR000075879 | ***12087 WOODSIDE AVE*** | ***0 - 1/8 (0.000 mi.)*** | ***L223*** | ***677*** |
| ***TESORO USA 63423*** GEPAID: CAL000373001 | ***12107 WOODSIDE AVE*** | ***0 - 1/8 (0.000 mi.)*** | ***I235*** | ***716*** |
| ***THRIFTY OIL CO #423*** GEPAID: CAL920815486 | ***12109 WOODSIDE AVE*** | ***0 - 1/8 (0.000 mi.)*** | ***I252*** | ***752*** |
| ***SHELL*** | ***12087 WOODSIDE*** | ***0 - 1/8 (0.000 mi.)*** | ***L264*** | ***769*** |

| | | | | |
|---|---|---|---|---|
| GEPAID: CAL000194306 | | | | |
| ***WOODSIDE SHELL & FOO*** GEPAID: CAL000026048 | ***12087 WOODSIDE AVE*** | ***0 - 1/8 (0.000 mi.)*** | ***L266*** | ***773*** |
| ***DAJ INVESTMENTS INC/*** GEPAID: CAL000265531 | ***12109 WOODSIDE AVE*** | ***0 - 1/8 (0.000 mi.)*** | ***I268*** | ***777*** |
| ***VEY'S JETSKI ATV MOT*** GEPAID: CAL000294808 | ***12147 WOODSIDE AVE*** | ***0 - 1/8 (0.000 mi.)*** | ***H276*** | ***815*** |
| ***ARCO PRODUCTS COMPAN*** GEPAID: CAL000187310 | ***12109 WOODSIDE*** | ***0 - 1/8 (0.000 mi.)*** | ***I303*** | ***869*** |
| ***WOODSIDE ANIMAL HOSP*** GEPAID: CAL000295599 | ***12149 WOODSIDE AVE*** | ***0 - 1/8 (0.000 mi.)*** | ***H309*** | ***888*** |
| ***PRESTIGE STATION INC*** GEPAID: CAL000187577 | ***12109 WOODSIDE*** | ***0 - 1/8 (0.000 mi.)*** | ***I314*** | ***894*** |
| ***BP WEST COAST PRODUC*** GEPAID: CAL000225608 | ***12109 WOODSIDE*** | ***0 - 1/8 (0.000 mi.)*** | ***I328*** | ***925*** |
| ***BURNER SHEET METAL*** GEPAID: CAC002909754 | ***9749 CACTUS ST LAKES*** | ***0 - 1/8 (0.000 mi.)*** | ***C339*** | ***970*** |
| ***JOHNSON, FINCH & MCC*** GEPAID: CAL000321419 | ***9749 CACTUS ST*** | ***0 - 1/8 (0.000 mi.)*** | ***C342*** | ***973*** |

| Lower Elevation | Address | Direction / Distance | Map ID | Page |
|---|---|---|---|---|
| ***CLAUSS CONSTRUCTION*** GEPAID: CAC002638157 | ***12060 WOODSIDE AVE*** | ***0 - 1/8 (0.000 mi.)*** | ***G93*** | ***317*** |
| ***GLOBAL POWER GROUP I*** GEPAID: CAL000353145 | ***12060 WOODSIDE AVE*** | ***0 - 1/8 (0.000 mi.)*** | ***G94*** | ***319*** |
| ***LAKESIDE CLEANERS*** GEPAID: CAL000353033 | ***12108 WOODSIDE AVE*** | ***0 - 1/8 (0.000 mi.)*** | ***I128*** | ***406*** |
| ***1X APOLLO OIL CO.*** GEPAID: CAC000202698 | ***12106 WOODSIDE AVE.*** | ***0 - 1/8 (0.000 mi.)*** | ***G143*** | ***437*** |
| ***LAKESIDE VALERO*** GEPAID: CAL000298785 | ***12106 WOODSIDE AVE*** | ***0 - 1/8 (0.000 mi.)*** | ***G146*** | ***439*** |
| ***LAKESIDE TEXACO*** GEPAID: CAC002699009 | ***12106 WOODSIDE AVE*** | ***0 - 1/8 (0.000 mi.)*** | ***G148*** | ***450*** |
| ***GARY KEVORKYAN DBA L*** GEPAID: CAL000283689 | ***12106 WOODSIDE AVE*** | ***0 - 1/8 (0.000 mi.)*** | ***G149*** | ***451*** |
| ***GENMAR INC*** GEPAID: CAC002349969 | ***12106 WOODSIDE AVE*** | ***0 - 1/8 (0.000 mi.)*** | ***G156*** | ***456*** |
| ***LAKESIDE TEXACO*** GEPAID: CAC002136289 | ***12106 WOODSIDE AVE*** | ***0 - 1/8 (0.000 mi.)*** | ***G163*** | ***520*** |
| ***SANDOVAL AUTO BODY*** GEPAID: CAL000325569 | ***12122 WOODSIDE AVE*** | ***0 - 1/8 (0.000 mi.)*** | ***I166*** | ***525*** |
| ***RICHARD NASH INC DBA*** GEPAID: CAL000280571 | ***11903 WOODSIDE AVE*** | ***0 - 1/8 (0.000 mi.)*** | ***J192*** | ***588*** |
| ***SDS BAR & RESTAURANT*** GEPAID: CAL000017497 | ***11937 WOODSIDE AVE*** | ***0 - 1/8 (0.000 mi.)*** | ***M199*** | ***627*** |
| ***ACTION CYLINDER HEAD*** | ***11903 WOODSIDE AVE*** | ***0 - 1/8 (0.000 mi.)*** | ***J200*** | ***630*** |

| | | | | |
|---|---|---|---|---|
| GEPAID: CAL000079098 | | | | |
| ***HI PERFORMANCE MACHI*** GEPAID: CAL000209106 | ***11976 WOODSIDE AVE*** | ***0 - 1/8 (0.000 mi.)*** | ***K206*** | ***642*** |
| ***VACUTECH LLC*** GEPAID: CAL000223723 | ***12038 WOODSIDE AVE B*** | ***0 - 1/8 (0.000 mi.)*** | ***O211*** | ***661*** |
| ***CUDDEBACK TRAILER*** GEPAID: CAC002652119 | ***12024 WOODSIDE AVE*** | ***0 - 1/8 (0.000 mi.)*** | ***K217*** | ***667*** |
| ***KFC RESTURAUNT*** GEPAID: CAC002568368 | ***12061 WOODSIDE AVE*** | ***0 - 1/8 (0.000 mi.)*** | ***L226*** | ***692*** |
| ***BRADLEY LAND GROUP*** GEPAID: CAC002588112 | ***11719-11749 WOODSIDE*** | ***0 - 1/8 (0.000 mi.)*** | ***N228*** | ***693*** |
| ***1X J D THIRTY-FIVE P*** GEPAID: CAC000030767 | ***11903 WOODSIDE*** | ***0 - 1/8 (0.000 mi.)*** | ***J229*** | ***695*** |
| ***Y TIRE*** GEPAID: CAC001034488 | ***11719 WOODSIDE AVE*** | ***0 - 1/8 (0.000 mi.)*** | ***N230*** | ***696*** |
| ***LAKESIDE UNION SD*** GEPAID: CAD982001711 | ***11833 WOODSIDE AVE*** | ***0 - 1/8 (0.000 mi.)*** | ***P232*** | ***699*** |
| ***SURFACE DECKING*** GEPAID: CAC002628745 | ***11937 WOODSIDE DR ST*** | ***0 - 1/8 (0.000 mi.)*** | ***M245*** | ***744*** |
| ***KAR ENGINEERING*** GEPAID: CA0000073254 | ***11984 WOODSIDE AVE*** | ***0 - 1/8 (0.000 mi.)*** | ***K256*** | ***761*** |
| ***TRIPLE E ENTERPRISES*** GEPAID: CAL000017554 | ***11935 WOODSIDE AVENU*** | ***0 - 1/8 (0.000 mi.)*** | ***M259*** | ***764*** |
| ***CUDDEBACK TRUCKING*** GEPAID: CAL000005543 | ***12024 WOODSIDE AVE*** | ***0 - 1/8 (0.000 mi.)*** | ***K262*** | ***766*** |
| ***BILL CUDDEBACK*** GEPAID: CAC002694168 | ***12024 WOODSIDE AVE*** | ***0 - 1/8 (0.000 mi.)*** | ***K269*** | ***780*** |
| ***E & L FINISHING*** GEPAID: CAL000263772 | ***11937 WOODSIDE AVE*** | ***0 - 1/8 (0.000 mi.)*** | ***M275*** | ***800*** |
| ***FE TRAILERS*** GEPAID: CAL000354934 | ***11919 WOODSIDE AVE*** | ***0 - 1/8 (0.000 mi.)*** | ***J285*** | ***831*** |
| ***SILVER SAGE PROPERTI*** GEPAID: CAC002584077 | ***11719 WOODSIDE AVE*** | ***0 - 1/8 (0.000 mi.)*** | ***N291*** | ***844*** |
| ***LAKESIDE EQUIP*** GEPAID: CAL000007283 | ***11925 WOODSIDE*** | ***0 - 1/8 (0.000 mi.)*** | ***J292*** | ***845*** |
| ***KAR ENGINEERING*** GEPAID: CAL000048971 | ***11984 WOODSIDE AVE S*** | ***0 - 1/8 (0.000 mi.)*** | ***K322*** | ***912*** |

HIST CORTESE: The sites for the list are designated by the State Water Resource Control Board [LUST], the Integrated Waste Board [SWF/LS], and the Department of Toxic Substances Control [CALSITES]. This listing is no longer updated by the state agency.

A review of the HIST CORTESE list, as provided by EDR, and dated 04/01/2001 has revealed that there are 16 HIST CORTESE sites within approximately 0.5 miles of the target property.

| Equal/Higher Elevation | Address | Direction / Distance | Map ID | Page |
|---|---|---|---|---|
| ***CHEVRON USA*** | ***12402 WOODSIDE*** | ***0 - 1/8 (0.000 mi.)*** | ***A21*** | ***69*** |

| | | | | |
|---|---|---|---|---|
| Reg Id: 9UT2657 | | | | |
| ***MY FUEL*** | ***9774 MAINE AVE*** | ***0 - 1/8 (0.000 mi.)*** | ***B37*** | ***162*** |
| Reg Id: 9UT1337 | | | | |
| ***LAKESIDE UNION SCHOO*** | ***12335 WOODSIDE AVE*** | ***0 - 1/8 (0.000 mi.)*** | ***A46*** | ***176*** |
| Reg Id: 9UT3489 | | | | |
| Reg Id: 9UT926 | | | | |
| ***CIRCLE K STORE #2983*** | ***9775 MAIN ST*** | ***0 - 1/8 (0.000 mi.)*** | ***B66*** | ***257*** |
| Reg Id: 9UT2483 | | | | |
| ***UNION OIL SERVICE ST*** | ***12401 WOODSIDE AVENU*** | ***0 - 1/8 (0.000 mi.)*** | ***A75*** | ***283*** |
| Reg Id: 9UT3450 | | | | |
| ***DAVID ALPERT*** | ***9806 MAINE*** | ***0 - 1/8 (0.000 mi.)*** | ***B184*** | ***566*** |
| Reg Id: 9UT2684 | | | | |
| ***PRESTIGE STATIONS, I*** | ***12109 WOODSIDE AV*** | ***0 - 1/8 (0.000 mi.)*** | ***I271*** | ***782*** |
| Reg Id: 9UT3081 | | | | |
| ***BARNMASTER INC*** | ***10124 CHANNEL RD*** | ***NNE 1/4 - 1/2 (0.254 mi.)*** | ***436*** | ***1477*** |
| Reg Id: 083302910T | | | | |
| ***ROCKY HOME DAIRY INC*** | ***12027 ROCKY HOME DR*** | ***SSW 1/4 - 1/2 (0.322 mi.)*** | ***AL441*** | ***1536*** |
| Reg Id: 9UT673 | | | | |
| ***UNOCAL SERVICE STATI*** | ***12536 MAPLEVIEW ST*** | ***NE 1/4 - 1/2 (0.375 mi.)*** | ***443*** | ***1540*** |
| Reg Id: 9UT2341 | | | | |
| ***ANDERSON DRILLING*** | ***10273 CHANNEL RD*** | ***NNE 1/4 - 1/2 (0.477 mi.)*** | ***447*** | ***1575*** |
| Reg Id: 9UT3887 | | | | |

| Lower Elevation | Address | Direction / Distance | Map ID | Page |
|---|---|---|---|---|
| ***LAKESIDE VALERO*** | ***12106 WOODSIDE AVE*** | ***0 - 1/8 (0.000 mi.)*** | ***G161*** | ***461*** |
| Reg Id: 9UT3893 | | | | |
| Reg Id: 9UT1710 | | | | |
| ***LAKESIDE MOTORS*** | ***11719 WOODSIDE AVE*** | ***0 - 1/8 (0.000 mi.)*** | ***N242*** | ***737*** |
| Reg Id: 9UT3477 | | | | |
| ***ACTION CYLINDER HEAD*** | ***11903 WOODSIDE AV*** | ***0 - 1/8 (0.000 mi.)*** | ***J288*** | ***840*** |
| Reg Id: 9UT791 | | | | |
| ***DAVE MARTIN SUPPLIES*** | | ***NNE 1/4 - 1/2 (0.315 mi.)*** | ***AK439*** | ***1484*** |
| Reg Id: 9UT2144 | | | | |
| Reg Id: 9UT3482 | | | | |
| ***WILLOWBROOK COUNTRY*** | ***11905 RIVERSIDE DR*** | ***NW 1/4 - 1/2 (0.460 mi.)*** | ***446*** | ***1556*** |
| Reg Id: 9UT2414 | | | | |

HWT: A listing of hazardous waste transporters. In California, unless specifically exempted, it is unlawful for any person to transport hazardous wastes unless the person holds a valid registration issued by DTSC. A hazardous waste transporter registration is valid for one year and is assigned a unique registration number.

A review of the HWT list, as provided by EDR, and dated 01/06/2020 has revealed that there is 1 HWT site within approximately 0.25 miles of the target property.

| Lower Elevation | Address | Direction / Distance | Map ID | Page |
|---|---|---|---|---|
| ***GLOBAL POWER GROUP,*** | ***12060 WOODSIDE AVE*** | ***0 - 1/8 (0.000 mi.)*** | ***G102*** | ***355*** |

# EXECUTIVE SUMMARY

Reg Num: 5043

NPDES: A listing of NPDES permits, including stormwater.

A review of the NPDES list, as provided by EDR, and dated 02/10/2020 has revealed that there are 6 NPDES sites within approximately 0.001 miles of the target property.

| Equal/Higher Elevation | Address | Direction / Distance | Map ID | Page |
|---|---|---|---|---|
| ***TACO BELL LJS*** | ***9825 CHANNEL ROAD*** | ***0 - 1/8 (0.000 mi.)*** | ***A1*** | ***9*** |
| ***LAKESIDE VILLAGE CEN*** | ***12328 WOODSIDE AV*** | ***0 - 1/8 (0.000 mi.)*** | ***A31*** | ***155*** |
| Facility Status: Terminated | | | | |
| ***TRANS COMPOUND*** | ***12335 WOODSIDE AVE*** | ***0 - 1/8 (0.000 mi.)*** | ***A40*** | ***168*** |
| ***RESIDUAL FIREWORKS D*** | ***12222 WOODSIDE AVENU*** | ***0 - 1/8 (0.000 mi.)*** | ***F62*** | ***253*** |
| Facility Status: Active | | | | |

| Lower Elevation | Address | Direction / Distance | Map ID | Page |
|---|---|---|---|---|
| ***WOODSIDE AVENUE FC I*** | ***WOODSIDE AVENUE AT R*** | ***0 - 1/8 (0.000 mi.)*** | ***J283*** | ***823*** |
| Facility Status: Terminated | | | | |
| ***WOODSIDE AVE WATER Q*** | ***11967 WOODSIDE AVE*** | ***0 - 1/8 (0.000 mi.)*** | ***K301*** | ***866*** |

PEST LIC: A listing of licenses and certificates issued by the Department of Pesticide Regulation. The DPR issues licenses and/or certificates to: Persons and businesses that apply or sell pesticides; Pest control dealers and brokers; Persons who advise on agricultural pesticide applications.

A review of the PEST LIC list, as provided by EDR, and dated 03/02/2020 has revealed that there is 1 PEST LIC site within approximately 0.001 miles of the target property.

| Equal/Higher Elevation | Address | Direction / Distance | Map ID | Page |
|---|---|---|---|---|
| JEFFREY L LEIGHTON | 12222A WOODSIDE AVE | 0 - 1/8 (0.000 mi.) | F61 | 253 |

SAN DIEGO CO LOP: A listing of all LOP release sites that are or were under the County of San Diego's jurisdiction. Included are closed or transferred cases, open cases, and cases that did not have a case type indicated. The cases without a case type are mostly complaints; however, some of them could be LOP cases.

A review of the SAN DIEGO CO LOP list, as provided by EDR, and dated 12/26/2019 has revealed that there are 11 SAN DIEGO CO LOP sites within approximately 0.001 miles of the target property.

| Equal/Higher Elevation | Address | Direction / Distance | Map ID | Page |
|---|---|---|---|---|
| ***MY FUEL*** | ***9774 MAINE AVE*** | ***0 - 1/8 (0.000 mi.)*** | ***B37*** | ***162*** |
| ***LAKESIDE UNION SCHOO*** | ***12335 WOODSIDE AVE*** | ***0 - 1/8 (0.000 mi.)*** | ***A46*** | ***176*** |
| ***CIRCLE K STORE #2983*** | ***9775 MAIN ST*** | ***0 - 1/8 (0.000 mi.)*** | ***B66*** | ***257*** |
| ***LAKESIDE CHEVRON #94*** | ***12402 WOODSIDE AVE*** | ***0 - 1/8 (0.000 mi.)*** | ***A135*** | ***424*** |
| ***DAVID ALPERT*** | ***9806 MAINE*** | ***0 - 1/8 (0.000 mi.)*** | ***B184*** | ***566*** |
| ***SHELL SERVICE*** | ***12087 WOODSIDE AVE*** | ***0 - 1/8 (0.000 mi.)*** | ***L198*** | ***626*** |
| ***PRESTIGE STATIONS, I*** | ***12109 WOODSIDE AV*** | ***0 - 1/8 (0.000 mi.)*** | ***I271*** | ***782*** |

| Lower Elevation | Address | Direction / Distance | Map ID | Page |
|---|---|---|---|---|
| ***REAL PROPERTY INVEST*** | ***12160 WOODSIDE AVE*** | ***0 - 1/8 (0.000 mi.)*** | ***H91*** | ***314*** |
| ***LAKESIDE TEXACO*** | ***12106 WOODSIDE AVE*** | ***0 - 1/8 (0.000 mi.)*** | ***G163*** | ***520*** |

# EXECUTIVE SUMMARY

| Lower Elevation | Address | Direction / Distance | Map ID | Page |
|---|---|---|---|---|
| ***LAKESIDE MOTORS*** | ***11719 WOODSIDE AVE*** | ***0 - 1/8 (0.000 mi.)*** | ***N242*** | ***737*** |
| ***OLD PHILIPS 66 SERVI*** | ***11903 WOODSIDE AVE*** | ***0 - 1/8 (0.000 mi.)*** | ***J279*** | ***818*** |

CIWQS: The California Integrated Water Quality System (CIWQS) is a computer system used by the State and Regional Water Quality Control Boards to track information about places of environmental interest, manage permits and other orders, track inspections, and manage violations and enforcement activities.

A review of the CIWQS list, as provided by EDR, and dated 03/02/2020 has revealed that there are 9 CIWQS sites within approximately 0.001 miles of the target property.

| Equal/Higher Elevation | Address | Direction / Distance | Map ID | Page |
|---|---|---|---|---|
| ***TACO BELL LJS*** | ***9825 CHANNEL ROAD*** | ***0 - 1/8 (0.000 mi.)*** | ***A1*** | ***9*** |
| ***LAKESIDE VILLAGE CEN*** | ***12328 WOODSIDE AV*** | ***0 - 1/8 (0.000 mi.)*** | ***A31*** | ***155*** |
| ***TRANS COMPOUND*** | ***12335 WOODSIDE AVE*** | ***0 - 1/8 (0.000 mi.)*** | ***A40*** | ***168*** |
| ***RESIDUAL FIREWORKS D*** | ***12222 WOODSIDE AVENU*** | ***0 - 1/8 (0.000 mi.)*** | ***F62*** | ***253*** |

| Lower Elevation | Address | Direction / Distance | Map ID | Page |
|---|---|---|---|---|
| ***GENMAR FORMER TEXACO*** | ***12060 WOODSIDE*** | ***0 - 1/8 (0.000 mi.)*** | ***G100*** | ***354*** |
| LAKESIDE MIDDLE SCHO | 11833 WOODSIDE AVE | 0 - 1/8 (0.000 mi.) | P234 | 715 |
| ***WOODSIDE AVENUE FC I*** | ***WOODSIDE AVENUE AT R*** | ***0 - 1/8 (0.000 mi.)*** | ***J283*** | ***823*** |
| ***WOODSIDE AVE WATER Q*** | ***11967 WOODSIDE AVE*** | ***0 - 1/8 (0.000 mi.)*** | ***K301*** | ***866*** |
| SILVER SAGE APARTMEN | 11719 11749 WOODSIDE | 0 - 1/8 (0.000 mi.) | N321 | 911 |

CERS: The CalEPA Regulated Site Portal database combines data about environmentally regulated sites and facilities in California into a single database. It combines data from a variety of state and federal databases, and provides an overview of regulated activities across the spectrum of environmental programs for any given location in California. These activities include hazardous materials and waste, state and federal cleanups, impacted ground and surface waters, and toxic materials

A review of the CERS list, as provided by EDR, and dated 01/21/2020 has revealed that there are 36 CERS sites within approximately 0.001 miles of the target property.

| Equal/Higher Elevation | Address | Direction / Distance | Map ID | Page |
|---|---|---|---|---|
| SIDS AUTO BODY INC | 9816 VINE STREET, SU | 0 - 1/8 (0.000 mi.) | D7 | 16 |
| ***DOLLAR TREE #05543*** | ***12340 WOODSIDE AVE*** | ***0 - 1/8 (0.000 mi.)*** | ***A20*** | ***42*** |
| ***CHEVRON USA*** | ***12402 WOODSIDE*** | ***0 - 1/8 (0.000 mi.)*** | ***A21*** | ***69*** |
| ***LLOYDS COLLISION CEN*** | ***9817 MAINE AVE STE D*** | ***0 - 1/8 (0.000 mi.)*** | ***B22*** | ***135*** |
| ***LAKESIDE VILLAGE CEN*** | ***12328 WOODSIDE AV*** | ***0 - 1/8 (0.000 mi.)*** | ***A31*** | ***155*** |
| ***MY FUEL*** | ***9774 MAINE AVE*** | ***0 - 1/8 (0.000 mi.)*** | ***B37*** | ***162*** |
| ***LAKESIDE UNION SCHOO*** | ***12335 WOODSIDE AVE*** | ***0 - 1/8 (0.000 mi.)*** | ***A44*** | ***173*** |
| ***LAKESIDE UNION SCHOO*** | ***12335 WOODSIDE AVE*** | ***0 - 1/8 (0.000 mi.)*** | ***A46*** | ***176*** |
| ***LAKESIDE AUTO BODY &*** | ***9786 LOS COCHES RD*** | ***0 - 1/8 (0.000 mi.)*** | ***B57*** | ***223*** |
| ***LAKESIDE AUTO BODY*** | ***9786 LOS COCHES RD*** | ***0 - 1/8 (0.000 mi.)*** | ***B59*** | ***245*** |
| ***LAKESIDE ROOFING*** | ***12214 WOODSIDE AV*** | ***0 - 1/8 (0.000 mi.)*** | ***F63*** | ***254*** |
| ***LAKESIDE MUFFLER & W*** | ***12461 E WOODSIDE AVE*** | ***0 - 1/8 (0.000 mi.)*** | ***C84*** | ***296*** |
| ***FORMER CIRCLE K STOR*** | ***9775 MAINE AVE*** | ***0 - 1/8 (0.000 mi.)*** | ***B105*** | ***370*** |
| ***WOODSIDE AUTOMOTIVE*** | ***9804 MAINE AVE*** | ***0 - 1/8 (0.000 mi.)*** | ***B178*** | ***551*** |
| ***DAVID ALPERT*** | ***9806 MAINE*** | ***0 - 1/8 (0.000 mi.)*** | ***B184*** | ***566*** |
| ***JACK IN THE BOX #58*** | ***12155 WOODSIDE AVE*** | ***0 - 1/8 (0.000 mi.)*** | ***H189*** | ***576*** |
| ARCO SS #423 REMEDIA | 12109 WOODSIDE | 0 - 1/8 (0.000 mi.) | I194 | 623 |
| ***SHELL SERVICE STATIO*** | ***12087 WOODSIDE AVE*** | ***0 - 1/8 (0.000 mi.)*** | ***L223*** | ***677*** |

| Equal/Higher Elevation | Address | Direction / Distance | Map ID | Page |
|---|---|---|---|---|
| *TESORO USA 63423* | *12107 WOODSIDE AVE* | *0 - 1/8 (0.000 mi.)* | *I235* | *716* |
| *WOODSIDE ANIMAL HOSP* | *12149 WOODSIDE AVE* | *0 - 1/8 (0.000 mi.)* | *H308* | *883* |
| *ARCO #9760* | *12109 WOODSIDE AV* | *0 - 1/8 (0.000 mi.)* | *I333* | *951* |

| Lower Elevation | Address | Direction / Distance | Map ID | Page |
|---|---|---|---|---|
| *WINTERGARDENS REDEVE* | *9808-9810 WINTER GAR* | *0 - 1/8 (0.000 mi.)* | *G70* | *268* |
| *H AND L COMPANY* | *12160 WOODSIDE AVE* | *0 - 1/8 (0.000 mi.)* | *H81* | *291* |
| *GENMAR FORMER TEXACO* | *12060 WOODSIDE* | *0 - 1/8 (0.000 mi.)* | *G100* | *354* |
| *GLOBAL POWER GROUP,* | *12060 WOODSIDE AVE* | *0 - 1/8 (0.000 mi.)* | *G102* | *355* |
| *LAKESIDE CLEANERS* | *12108 WOODSIDE AVE* | *0 - 1/8 (0.000 mi.)* | *I129* | *412* |
| *ALPINE SMOG & AUTO R* | *12124 WOODSIDE AVE* | *0 - 1/8 (0.000 mi.)* | *I141* | *431* |
| *LAKESIDE VALERO* | *12106 WOODSIDE AVE* | *0 - 1/8 (0.000 mi.)* | *G161* | *461* |
| *ARTHUR SANTOS D.D.S.* | *12110 WOODSIDE AV* | *0 - 1/8 (0.000 mi.)* | *I169* | *529* |
| *SAN DIEGO SUPERCHARG* | *11982 WOODSIDE AVE* | *0 - 1/8 (0.000 mi.)* | *K193* | *600* |
| *LAKESIDE MOTORS* | *11719 WOODSIDE AVE* | *0 - 1/8 (0.000 mi.)* | *N242* | *737* |
| *ACTION CYLINDER HEAD* | *11903 WOODSIDE AV* | *0 - 1/8 (0.000 mi.)* | *J274* | *789* |
| *F.E. TRAILERS* | *11919 WOODSIDE AVE* | *0 - 1/8 (0.000 mi.)* | *J305* | *872* |
| *ANGLERS MARINE* | *11919 WOODSIDE AVE* | *0 - 1/8 (0.000 mi.)* | *J318* | *897* |
| *LAKESIDE EQUIPMENT R* | *11925 WOODSIDE AVE* | *0 - 1/8 (0.000 mi.)* | *J330* | *940* |
| *HI PERFORMANCE MACHI* | *11976 WOODSIDE AVE* | *0 - 1/8 (0.000 mi.)* | *K334* | *957* |

**EDR HIGH RISK HISTORICAL RECORDS**

***EDR Exclusive Records***

EDR Hist Auto: EDR has searched selected national collections of business directories and has collected listings of potential gas station/filling station/service station sites that were available to EDR researchers. EDR's review was limited to those categories of sources that might, in EDR's opinion, include gas station/filling station/service station establishments. The categories reviewed included, but were not limited to gas, gas station, gasoline station, filling station, auto, automobile repair, auto service station, service station, etc. This database falls within a category of information EDR classifies as "High Risk Historical Records", or HRHR. EDR's HRHR effort presents unique and sometimes proprietary data about past sites and operations that typically create environmental concerns, but may not show up in current government records searches.

A review of the EDR Hist Auto list, as provided by EDR, has revealed that there are 11 EDR Hist Auto sites within approximately 0.125 miles of the target property.

| Equal/Higher Elevation | Address | Direction / Distance | Map ID | Page |
|---|---|---|---|---|
| CHEVRON STATIONS INC | WOODSIDE AV & CHANNE | 0 - 1/8 (0.000 mi.) | A12 | 35 |
| PINKARD WILLIAM A | 12461 WOODSIDE BLVD | 0 - 1/8 (0.000 mi.) | C68 | 267 |
| LAKESIDE UNION 76 | 12401 WOODSIDE AVE | 0 - 1/8 (0.000 mi.) | A74 | 282 |
| HANSON ROBERT P | 9806 MAINE ST | 0 - 1/8 (0.000 mi.) | B122 | 398 |
| SALENE ENTERPRISES I | 12402 WOODSIDE AVE | 0 - 1/8 (0.000 mi.) | A179 | 561 |
| WOODSIDE SHELL | 12087 WOODSIDE AVE | 0 - 1/8 (0.000 mi.) | L289 | 843 |
| MR TRANSMISSION INC | 12139 WOODSIDE AVE | 0 - 1/8 (0.000 mi.) | H317 | 897 |
| ARCO 9760 B2 | 12109 WOODSIDE AVE | 0 - 1/8 (0.000 mi.) | I335 | 968 |

| Lower Elevation | Address | Direction / Distance | Map ID | Page |
|---|---|---|---|---|
| H & H OIL CO | 12160 WOODSIDE | 0 - 1/8 (0.000 mi.) | H88 | 312 |

| Lower Elevation | Address | Direction / Distance | Map ID | Page |
|---|---|---|---|---|
| LAKESIDE ULTRAMAR | 12106 WOODSIDE AVE | 0 - 1/8 (0.000 mi.) | G142 | 436 |
| ACTION CYLINDER HEAD | 11903 WOODSIDE AVE | 0 - 1/8 (0.000 mi.) | J236 | 733 |

EDR Hist Cleaner: EDR has searched selected national collections of business directories and has collected listings of potential dry cleaner sites that were available to EDR researchers. EDR's review was limited to those categories of sources that might, in EDR's opinion, include dry cleaning establishments. The categories reviewed included, but were not limited to dry cleaners, cleaners, laundry, laundromat, cleaning/laundry, wash & dry etc. This database falls within a category of information EDR classifies as "High Risk Historical Records", or HRHR. EDR's HRHR effort presents unique and sometimes proprietary data about past sites and operations that typically create environmental concerns, but may not show up in current government records searches.

A review of the EDR Hist Cleaner list, as provided by EDR, has revealed that there are 6 EDR Hist Cleaner sites within approximately 0.125 miles of the target property.

| Equal/Higher Elevation | Address | Direction / Distance | Map ID | Page |
|---|---|---|---|---|
| MIN JOHN | 12403 WOODSIDE AVE | E 0 - 1/8 (0.019 mi.) | R349 | 1002 |
| CONTINENTAL DRY CLEA | 9744 WINTER GARDENS | SW 0 - 1/8 (0.023 mi.) | L353 | 1020 |
| MULLINAX ROY | 9730 WINTERGARDENS | SSW 0 - 1/8 (0.051 mi.) | T360 | 1051 |
| SANDYS CLEANERS | 9716 LOS COCHES RD S | E 0 - 1/8 (0.097 mi.) | W374 | 1087 |

| Lower Elevation | Address | Direction / Distance | Map ID | Page |
|---|---|---|---|---|
| BARNEYS DRIVE IN CLE | 12154 WOODSIDE | 0 - 1/8 (0.000 mi.) | H123 | 398 |
| PR CLEANERS | 12108 WOODSIDE AVE | 0 - 1/8 (0.000 mi.) | I127 | 405 |

**EDR RECOVERED GOVERNMENT ARCHIVES**

***Exclusive Recovered Govt. Archives***

RGA LUST: The EDR Recovered Government Archive Leaking Underground Storage Tank database provides a list of LUST incidents derived from historical databases and includes many records that no longer appear in current government lists. Compiled from Records formerly available from the State Water Resources Control Board in California.

A review of the RGA LUST list, as provided by EDR, has revealed that there are 45 RGA LUST sites within approximately 0.001 miles of the target property.

| Equal/Higher Elevation | Address | Direction / Distance | Map ID | Page |
|---|---|---|---|---|
| DAVID B & YAEL ALPER | 9806 MAINE AV | 0 - 1/8 (0.000 mi.) | B5 | 16 |
| CIRCLE K STORE #2983 | 9775 MAINE ST | 0 - 1/8 (0.000 mi.) | B6 | 16 |
| DAVID B. & YAEL ALPE | 9806 MAINE AV | 0 - 1/8 (0.000 mi.) | B13 | 36 |
| LUCY MAY CARENDER TR | 9774 MAINE AVENUE | 0 - 1/8 (0.000 mi.) | B16 | 39 |
| LAKESIDE VILLAGE CEN | 12328 WOODSIDE AV | 0 - 1/8 (0.000 mi.) | A33 | 160 |
| FORMER CIRCLE K STOR | 9775 MAINE AVE | 0 - 1/8 (0.000 mi.) | B34 | 161 |
| LAKESIDE UNION SCHOO | 12335 WOODSIDE AV | 0 - 1/8 (0.000 mi.) | A39 | 168 |
| LAKESIDE UNION SCHOO | 12335 WOODSIDE AV | 0 - 1/8 (0.000 mi.) | A41 | 170 |
| LAKESIDE UNION SCHOO | 12335 WOODSIDE | 0 - 1/8 (0.000 mi.) | A42 | 172 |
| LAKESIDE UNION SCHOO | 12335 WOODSIDE AVE | 0 - 1/8 (0.000 mi.) | A43 | 172 |
| LAKESIDE UNION SCHOO | 12335 WOODSIDE AVE | 0 - 1/8 (0.000 mi.) | A45 | 176 |

# EXECUTIVE SUMMARY

| Equal/Higher Elevation | Address | Direction / Distance | Map ID | Page |
|---|---|---|---|---|
| TRANSPORTATION FACIL | 12335 WOODSIDE AVENU | 0 - 1/8 (0.000 mi.) | A47 | 197 |
| LUCY MAY CARENDER TR | 9774 MAINE AVE | 0 - 1/8 (0.000 mi.) | B72 | 270 |
| UNOCAL #6415 | 12401 WOODSIDE AVE | 0 - 1/8 (0.000 mi.) | A76 | 285 |
| CHEVRON USA | 12402 WOODSIDE AVE | 0 - 1/8 (0.000 mi.) | A92 | 317 |
| MY FUEL | 9774 MAINE AV | 0 - 1/8 (0.000 mi.) | B133 | 423 |
| LUCY MAY CARENDER TR | 9774 MAINE AV | 0 - 1/8 (0.000 mi.) | B134 | 424 |
| CIRCLE K #2983 | 9775 MAINE AV | 0 - 1/8 (0.000 mi.) | B165 | 524 |
| LAKESIDE CHEVRON #94 | 12402 WOODSIDE AV | 0 - 1/8 (0.000 mi.) | A172 | 541 |
| DAVID ALPERT | 9806 MAINE AVE | 0 - 1/8 (0.000 mi.) | B173 | 542 |
| CIRCLE K STORE #2983 | 9775 MAINE AVE | 0 - 1/8 (0.000 mi.) | B175 | 543 |
| CHEVRON #9-4273 | 12402 WOODSIDE AV | 0 - 1/8 (0.000 mi.) | A181 | 564 |
| SHELL SERVICE | 12087 WOODSIDE AV | 0 - 1/8 (0.000 mi.) | L196 | 625 |
| THRIFTY SERVICE STAT | 12109 WOODSIDE AVENU | 0 - 1/8 (0.000 mi.) | I207 | 660 |
| THRIFTY OIL CO. #42 | 12109 WOODSIDE AV E | 0 - 1/8 (0.000 mi.) | I227 | 693 |
| THRIFTY OIL CO. #42 | 12109 WOODSIDE AVE | 0 - 1/8 (0.000 mi.) | I238 | 734 |
| PRESTIGE STATIONS, I | 12109 WOODSIDE AV | 0 - 1/8 (0.000 mi.) | I253 | 759 |
| THRIFTY #423 (ARCO) | 12109 WOODSIDE AV | 0 - 1/8 (0.000 mi.) | I258 | 764 |
| THRIFTY SERVICE STAT | 12109 WOODSIDE AV | 0 - 1/8 (0.000 mi.) | I298 | 863 |


| Lower Elevation | Address | Direction / Distance | Map ID | Page |
|---|---|---|---|---|
| H & L CO | 12160 WOODSIDE AV | 0 - 1/8 (0.000 mi.) | H82 | 294 |
| REAL PROPERTY INVEST | 12160 WOODSIDE AVENU | 0 - 1/8 (0.000 mi.) | H85 | 311 |
| REAL PROPERTY INVEST | 12160 WOODSIDE AVE | 0 - 1/8 (0.000 mi.) | H87 | 311 |
| TEXACO GAS STATION | 12106 WOODSIDE AV | 0 - 1/8 (0.000 mi.) | G144 | 438 |
| LAKESIDE TEXACO | 12106 WOODSIDE AV | 0 - 1/8 (0.000 mi.) | G145 | 438 |
| TEXACO GAS STATION | 12106 WOODSIDE AVE | 0 - 1/8 (0.000 mi.) | G151 | 454 |
| APPOLO OIL | 12106 WOODSIDE AVENU | 0 - 1/8 (0.000 mi.) | G152 | 455 |
| APPOLLO OIL | 12106 WOODSIDE AV | 0 - 1/8 (0.000 mi.) | G153 | 455 |
| APPOLO OIL | 12106 WOODSIDE AVE | 0 - 1/8 (0.000 mi.) | G154 | 455 |
| ACTION CYLINDER HEAD | 11903 WOODSIDE AV | 0 - 1/8 (0.000 mi.) | J202 | 639 |
| JD-35 PARTNERSHIP | 11903 WOODSIDE AV | 0 - 1/8 (0.000 mi.) | J210 | 661 |
| OLD PHILIPS 66 SERVI | 11903 WOODSIDE AVENU | 0 - 1/8 (0.000 mi.) | J277 | 818 |
| Y TIRE SALES | 11719 WOODSIDE AV | 0 - 1/8 (0.000 mi.) | N278 | 818 |
| OLD PHILIPS 66 SERVI | 11903 WOODSIDE AVE | 0 - 1/8 (0.000 mi.) | J281 | 822 |
| Y TIRE SALES | 11719 WOODSIDE AVE | 0 - 1/8 (0.000 mi.) | N316 | 896 |
| LAKESIDE MOTORS | 11719 WOODSIDE AV | 0 - 1/8 (0.000 mi.) | N324 | 922 |

# EXECUTIVE SUMMARY

Due to poor or inadequate address information, the following sites were not mapped. Count: 4 records.

| Site Name | Database(s) |
|---|---|
| 11421/423 WOODSIDE LLC | HAZNET, HWTS |
| WOODSIDE AVE. PROPERTY | RGA LUST |
| ARCO FACILITY NO. 9760 | San Diego Co. HMMD |
| WINTERGARDENS REDEVELOPMENT | SAN DIEGO CO. SAM |

# OVERVIEW MAP - 6070965.2S

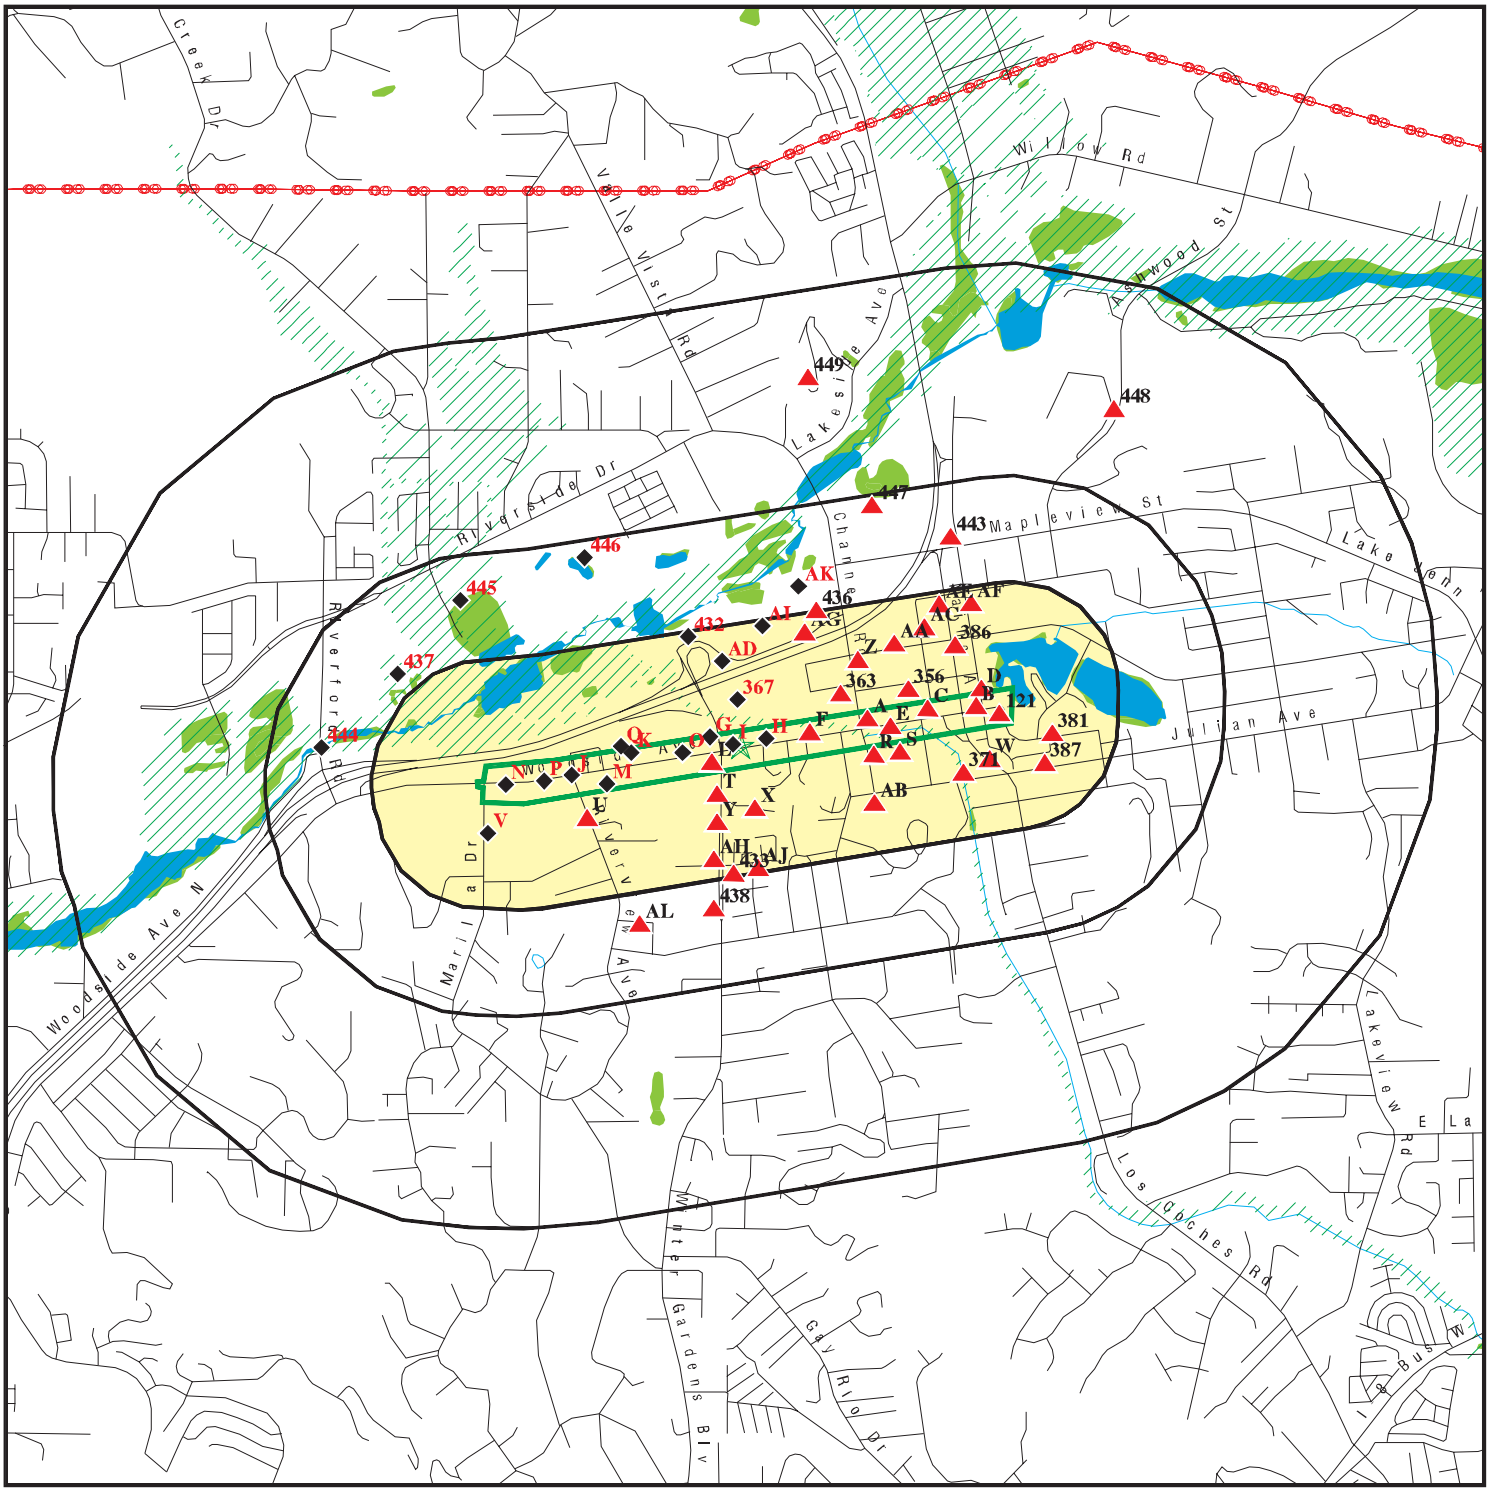


0 1/4 1/2 1 Miles


- Target Property
- Sites at elevations higher than or equal to the target property
- Sites at elevations lower than the target property
- Manufactured Gas Plants
- National Priority List Sites
- Dept. Defense Sites
- Indian Reservations BIA
- Power transmission lines
- Special Flood Hazard Area (1%)
- 0.2% Annual Chance Flood Hazard
- National Wetland Inventory
- State Wetlands
- Areas of Concern

This report includes Interactive Map Layers to display and/or hide map information. The legend includes only those icons for the default map view.

| | |
|---|---|
| SITE NAME: Woodside Avenue<br>ADDRESS: Woodside Avenue<br>Lakeside CA 92040<br>LAT/LONG: 32.856175 / 116.930331 | CLIENT: Bodhi Group<br>CONTACT: Brianne Cortright<br>INQUIRY #: 6070965.2s<br>DATE: May 21, 2020 12:17 pm |

Copyright © 2020 EDR, Inc. © 2015 TomTom Rel. 2015.

# DETAIL MAP - 6070965.2S

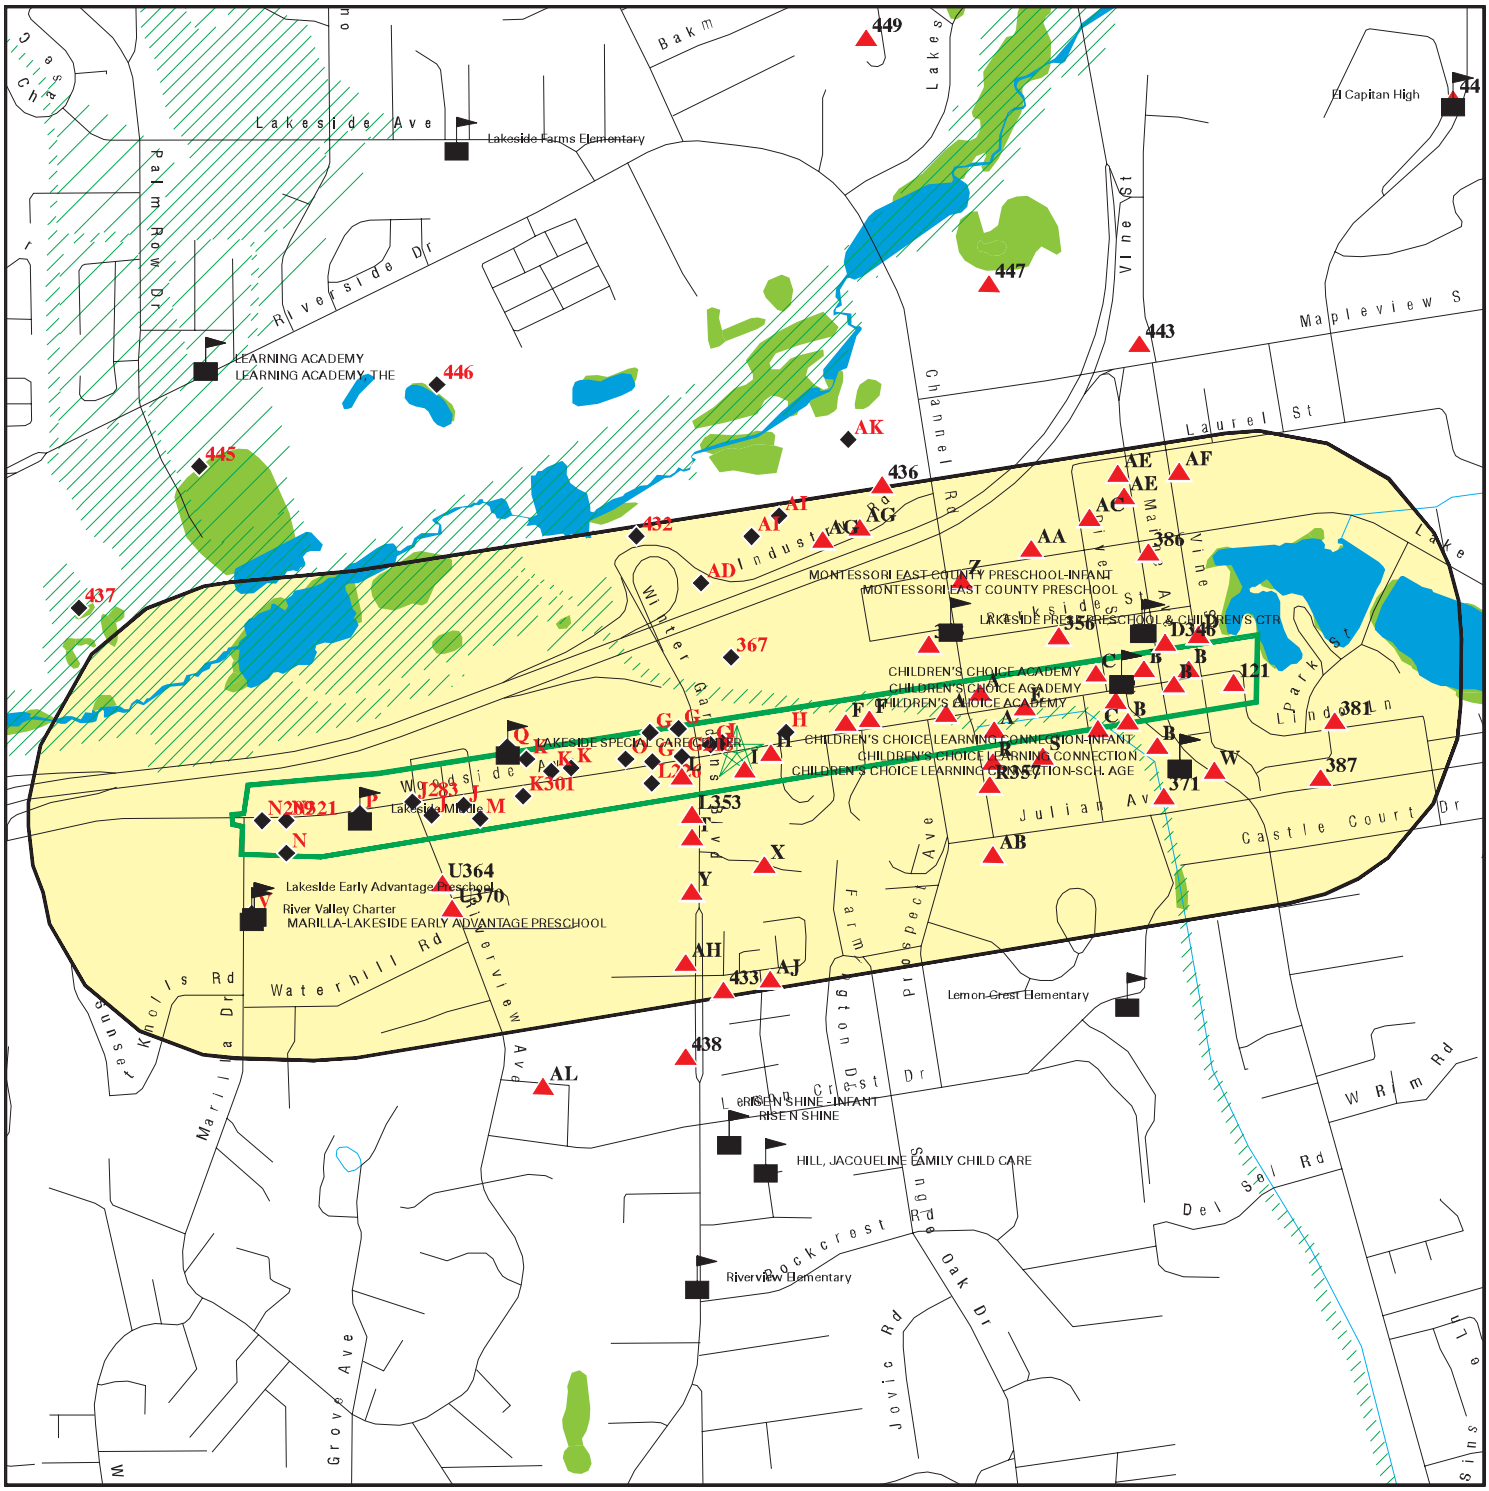


Target Property

Sites at elevations higher than or equal to the target property

Sites at elevations lower than the target property

Manufactured Gas Plants

Sensitive Receptors

National Priority List Sites

Dept. Defense Sites

0 1/8 1/4 1/2 Miles

Indian Reservations BIA

Special Flood Hazard Area (1%)

0.2% Annual Chance Flood Hazard

National Wetland Inventory

State Wetlands

Areas of Concern

This report includes Interactive Map Layers to display and/or hide map information. The legend includes only those icons for the default map view.

| | |
|---|---|
| SITE NAME: Woodside Avenue | CLIENT: Bodhi Group |
| ADDRESS: Woodside Avenue<br>Lakeside CA 92040 | CONTACT: Brianne Cortright<br>INQUIRY #: 6070965.2s |
| LAT/LONG: 32.856175 / 116.930331 | DATE: May 21, 2020 12:19 pm |

Copyright © 2020 EDR, Inc. © 2015 TomTom Rel. 2015.

# MAP FINDINGS SUMMARY

| Database | Search Distance (Miles) | Target Property | < 1/8 | 1/8 - 1/4 | 1/4 - 1/2 | 1/2 - 1 | > 1 | Total Plotted |
|---|---|---|---|---|---|---|---|---|
| **STANDARD ENVIRONMENTAL RECORDS** | | | | | | | | |
| ***Federal NPL site list*** | | | | | | | | |
| NPL | 1.000 | | 0 | 0 | 0 | 0 | NR | 0 |
| Proposed NPL | 1.000 | | 0 | 0 | 0 | 0 | NR | 0 |
| NPL LIENS | 1.000 | | 0 | 0 | 0 | 0 | NR | 0 |
| ***Federal Delisted NPL site list*** | | | | | | | | |
| Delisted NPL | 1.000 | | 0 | 0 | 0 | 0 | NR | 0 |
| ***Federal CERCLIS list*** | | | | | | | | |
| FEDERAL FACILITY | 0.500 | | 0 | 0 | 0 | NR | NR | 0 |
| SEMS | 0.500 | | 0 | 0 | 0 | NR | NR | 0 |
| ***Federal CERCLIS NFRAP site list*** | | | | | | | | |
| SEMS-ARCHIVE | 0.500 | | 0 | 0 | 0 | NR | NR | 0 |
| ***Federal RCRA CORRACTS facilities list*** | | | | | | | | |
| CORRACTS | 1.000 | | 0 | 0 | 0 | 0 | NR | 0 |
| ***Federal RCRA non-CORRACTS TSD facilities list*** | | | | | | | | |
| RCRA-TSDF | 0.500 | | 0 | 0 | 0 | NR | NR | 0 |
| ***Federal RCRA generators list*** | | | | | | | | |
| RCRA-LQG | 0.250 | | 0 | 0 | NR | NR | NR | 0 |
| RCRA-SQG | 0.250 | | 6 | 4 | NR | NR | NR | 10 |
| RCRA-VSQG | 0.250 | | 2 | 0 | NR | NR | NR | 2 |
| ***Federal institutional controls / engineering controls registries*** | | | | | | | | |
| LUCIS | 0.500 | | 0 | 0 | 0 | NR | NR | 0 |
| US ENG CONTROLS | 0.500 | | 0 | 0 | 0 | NR | NR | 0 |
| US INST CONTROLS | 0.500 | | 0 | 0 | 0 | NR | NR | 0 |
| ***Federal ERNS list*** | | | | | | | | |
| ERNS | 0.001 | | 2 | NR | NR | NR | NR | 2 |
| ***State- and tribal - equivalent NPL*** | | | | | | | | |
| RESPONSE | 1.000 | | 0 | 0 | 0 | 0 | NR | 0 |
| ***State- and tribal - equivalent CERCLIS*** | | | | | | | | |
| ENVIROSTOR | 1.000 | | 2 | 0 | 0 | 2 | NR | 4 |
| ***State and tribal landfill and/or solid waste disposal site lists*** | | | | | | | | |
| SWF/LF | 0.500 | | 0 | 0 | 2 | NR | NR | 2 |
| ***State and tribal leaking storage tank lists*** | | | | | | | | |
| LUST | 0.500 | | 23 | 4 | 5 | NR | NR | 32 |

# MAP FINDINGS SUMMARY

| Database | Search Distance (Miles) | Target Property | < 1/8 | 1/8 - 1/4 | 1/4 - 1/2 | 1/2 - 1 | > 1 | Total Plotted |
|---|---|---|---|---|---|---|---|---|
| SAN DIEGO CO. SAM | 0.500 | | 16 | 4 | 7 | NR | NR | 27 |
| INDIAN LUST | 0.500 | | 0 | 0 | 0 | NR | NR | 0 |
| CPS-SLIC | 0.500 | | 9 | 3 | 4 | NR | NR | 16 |
| ***State and tribal registered storage tank lists*** | | | | | | | | |
| FEMA UST | 0.250 | | 0 | 0 | NR | NR | NR | 0 |
| UST | 0.250 | | 6 | 2 | NR | NR | NR | 8 |
| AST | 0.250 | | 1 | 5 | NR | NR | NR | 6 |
| INDIAN UST | 0.250 | | 0 | 0 | NR | NR | NR | 0 |
| ***State and tribal voluntary cleanup sites*** | | | | | | | | |
| INDIAN VCP | 0.500 | | 0 | 0 | 0 | NR | NR | 0 |
| VCP | 0.500 | | 0 | 0 | 0 | NR | NR | 0 |
| ***State and tribal Brownfields sites*** | | | | | | | | |
| BROWNFIELDS | 0.500 | | 0 | 0 | 0 | NR | NR | 0 |
| **ADDITIONAL ENVIRONMENTAL RECORDS** | | | | | | | | |
| ***Local Brownfield lists*** | | | | | | | | |
| US BROWNFIELDS | 0.500 | | 0 | 0 | 0 | NR | NR | 0 |
| ***Local Lists of Landfill / Solid Waste Disposal Sites*** | | | | | | | | |
| WMUDS/SWAT | 0.500 | | 0 | 0 | 2 | NR | NR | 2 |
| SWRCY | 0.500 | | 0 | 1 | 0 | NR | NR | 1 |
| HAULERS | 0.001 | | 0 | NR | NR | NR | NR | 0 |
| INDIAN ODI | 0.500 | | 0 | 0 | 0 | NR | NR | 0 |
| ODI | 0.500 | | 0 | 0 | 0 | NR | NR | 0 |
| DEBRIS REGION 9 | 0.500 | | 0 | 0 | 0 | NR | NR | 0 |
| IHS OPEN DUMPS | 0.500 | | 0 | 0 | 0 | NR | NR | 0 |
| ***Local Lists of Hazardous waste / Contaminated Sites*** | | | | | | | | |
| US HIST CDL | 0.001 | | 0 | NR | NR | NR | NR | 0 |
| HIST Cal-Sites | 1.000 | | 0 | 0 | 0 | 0 | NR | 0 |
| SCH | 0.250 | | 0 | 0 | NR | NR | NR | 0 |
| CDL | 0.001 | | 1 | NR | NR | NR | NR | 1 |
| San Diego Co. HMMD | 0.001 | | 62 | NR | NR | NR | NR | 62 |
| CERS HAZ WASTE | 0.250 | | 29 | 8 | NR | NR | NR | 37 |
| Toxic Pits | 1.000 | | 0 | 0 | 0 | 0 | NR | 0 |
| US CDL | 0.001 | | 0 | NR | NR | NR | NR | 0 |
| PFAS | 0.500 | | 0 | 0 | 0 | NR | NR | 0 |
| ***Local Lists of Registered Storage Tanks*** | | | | | | | | |
| SWEEPS UST | 0.250 | | 16 | 3 | NR | NR | NR | 19 |
| HIST UST | 0.250 | | 14 | 1 | NR | NR | NR | 15 |
| CA FID UST | 0.250 | | 0 | 0 | NR | NR | NR | 0 |
| CERS TANKS | 0.250 | | 4 | 3 | NR | NR | NR | 7 |
| ***Local Land Records*** | | | | | | | | |
| LIENS | 0.001 | | 0 | NR | NR | NR | NR | 0 |

# MAP FINDINGS SUMMARY

| Database | Search Distance (Miles) | Target Property | < 1/8 | 1/8 - 1/4 | 1/4 - 1/2 | 1/2 - 1 | > 1 | Total Plotted |
|---|---|---|---|---|---|---|---|---|
| LIENS 2 | 0.001 | | 0 | NR | NR | NR | NR | 0 |
| DEED | 0.500 | | 0 | 0 | 0 | NR | NR | 0 |
| ***Records of Emergency Release Reports*** | | | | | | | | |
| HMIRS | 0.001 | | 0 | NR | NR | NR | NR | 0 |
| CHMIRS | 0.001 | | 2 | NR | NR | NR | NR | 2 |
| LDS | 0.001 | | 0 | NR | NR | NR | NR | 0 |
| MCS | 0.001 | | 0 | NR | NR | NR | NR | 0 |
| SPILLS 90 | 0.001 | | 0 | NR | NR | NR | NR | 0 |
| ***Other Ascertainable Records*** | | | | | | | | |
| RCRA NonGen / NLR | 0.250 | | 64 | 20 | NR | NR | NR | 84 |
| FUDS | 1.000 | | 1 | 0 | 0 | 0 | NR | 1 |
| DOD | 1.000 | | 0 | 0 | 0 | 0 | NR | 0 |
| SCRD DRYCLEANERS | 0.500 | | 0 | 0 | 0 | NR | NR | 0 |
| US FIN ASSUR | 0.001 | | 0 | NR | NR | NR | NR | 0 |
| EPA WATCH LIST | 0.001 | | 0 | NR | NR | NR | NR | 0 |
| 2020 COR ACTION | 0.250 | | 0 | 0 | NR | NR | NR | 0 |
| TSCA | 0.001 | | 0 | NR | NR | NR | NR | 0 |
| TRIS | 0.001 | | 0 | NR | NR | NR | NR | 0 |
| SSTS | 0.001 | | 0 | NR | NR | NR | NR | 0 |
| ROD | 1.000 | | 0 | 0 | 0 | 0 | NR | 0 |
| RMP | 0.001 | | 0 | NR | NR | NR | NR | 0 |
| RAATS | 0.001 | | 0 | NR | NR | NR | NR | 0 |
| PRP | 0.001 | | 0 | NR | NR | NR | NR | 0 |
| PADS | 0.001 | | 0 | NR | NR | NR | NR | 0 |
| ICIS | 0.001 | | 0 | NR | NR | NR | NR | 0 |
| FTTS | 0.001 | | 0 | NR | NR | NR | NR | 0 |
| MLTS | 0.001 | | 0 | NR | NR | NR | NR | 0 |
| COAL ASH DOE | 0.001 | | 0 | NR | NR | NR | NR | 0 |
| COAL ASH EPA | 0.500 | | 0 | 0 | 0 | NR | NR | 0 |
| PCB TRANSFORMER | 0.001 | | 0 | NR | NR | NR | NR | 0 |
| RADINFO | 0.001 | | 0 | NR | NR | NR | NR | 0 |
| HIST FTTS | 0.001 | | 0 | NR | NR | NR | NR | 0 |
| DOT OPS | 0.001 | | 0 | NR | NR | NR | NR | 0 |
| CONSENT | 1.000 | | 0 | 0 | 0 | 0 | NR | 0 |
| INDIAN RESERV | 1.000 | | 0 | 0 | 0 | 0 | NR | 0 |
| FUSRAP | 1.000 | | 0 | 0 | 0 | 0 | NR | 0 |
| UMTRA | 0.500 | | 0 | 0 | 0 | NR | NR | 0 |
| LEAD SMELTERS | 0.001 | | 0 | NR | NR | NR | NR | 0 |
| US AIRS | 0.001 | | 0 | NR | NR | NR | NR | 0 |
| US MINES | 0.250 | | 0 | 0 | NR | NR | NR | 0 |
| ABANDONED MINES | 0.250 | | 0 | 0 | NR | NR | NR | 0 |
| FINDS | 0.001 | | 64 | NR | NR | NR | NR | 64 |
| ECHO | 0.001 | | 46 | NR | NR | NR | NR | 46 |
| UXO | 1.000 | | 0 | 0 | 0 | 0 | NR | 0 |
| DOCKET HWC | 0.001 | | 0 | NR | NR | NR | NR | 0 |
| FUELS PROGRAM | 0.250 | | 0 | 0 | NR | NR | NR | 0 |
| CA BOND EXP. PLAN | 1.000 | | 0 | 0 | 0 | 0 | NR | 0 |
| Cortese | 0.500 | | 1 | 0 | 0 | NR | NR | 1 |
| CUPA Listings | 0.250 | | 0 | 0 | NR | NR | NR | 0 |

# MAP FINDINGS SUMMARY

| Database | Search Distance (Miles) | Target Property | < 1/8 | 1/8 - 1/4 | 1/4 - 1/2 | 1/2 - 1 | > 1 | Total Plotted |
|---|---|---|---|---|---|---|---|---|
| DRYCLEANERS | 0.250 | | 2 | 0 | NR | NR | NR | 2 |
| EMI | 0.001 | | 7 | NR | NR | NR | NR | 7 |
| ENF | 0.001 | | 0 | NR | NR | NR | NR | 0 |
| Financial Assurance | 0.001 | | 0 | NR | NR | NR | NR | 0 |
| HAZNET | 0.001 | | 75 | NR | NR | NR | NR | 75 |
| ICE | 0.001 | | 0 | NR | NR | NR | NR | 0 |
| HIST CORTESE | 0.500 | | 10 | 0 | 6 | NR | NR | 16 |
| HWP | 1.000 | | 0 | 0 | 0 | 0 | NR | 0 |
| HWT | 0.250 | | 1 | 0 | NR | NR | NR | 1 |
| MINES | 0.250 | | 0 | 0 | NR | NR | NR | 0 |
| MWMP | 0.250 | | 0 | 0 | NR | NR | NR | 0 |
| NPDES | 0.001 | | 6 | NR | NR | NR | NR | 6 |
| PEST LIC | 0.001 | | 1 | NR | NR | NR | NR | 1 |
| PROC | 0.500 | | 0 | 0 | 0 | NR | NR | 0 |
| Notify 65 | 1.000 | | 0 | 0 | 0 | 0 | NR | 0 |
| UIC | 0.001 | | 0 | NR | NR | NR | NR | 0 |
| UIC GEO | 0.001 | | 0 | NR | NR | NR | NR | 0 |
| WASTEWATER PITS | 0.500 | | 0 | 0 | 0 | NR | NR | 0 |
| WDS | 0.001 | | 0 | NR | NR | NR | NR | 0 |
| WIP | 0.250 | | 0 | 0 | NR | NR | NR | 0 |
| MILITARY PRIV SITES | 0.001 | | 0 | NR | NR | NR | NR | 0 |
| PROJECT | 0.001 | | 0 | NR | NR | NR | NR | 0 |
| WDR | 0.001 | | 0 | NR | NR | NR | NR | 0 |
| SAN DIEGO CO LOP | 0.001 | | 11 | NR | NR | NR | NR | 11 |
| CIWQS | 0.001 | | 9 | NR | NR | NR | NR | 9 |
| CERS | 0.001 | | 36 | NR | NR | NR | NR | 36 |
| NON-CASE INFO | 0.001 | | 0 | NR | NR | NR | NR | 0 |
| OTHER OIL GAS | 0.001 | | 0 | NR | NR | NR | NR | 0 |
| PROD WATER PONDS | 0.001 | | 0 | NR | NR | NR | NR | 0 |
| SAMPLING POINT | 0.001 | | 0 | NR | NR | NR | NR | 0 |
| WELL STIM PROJ | 0.001 | | 0 | NR | NR | NR | NR | 0 |
| MINES MRDS | 0.001 | | 0 | NR | NR | NR | NR | 0 |
| HWTS | TP | | NR | NR | NR | NR | NR | 0 |
| **EDR HIGH RISK HISTORICAL RECORDS** | | | | | | | | |
| ***EDR Exclusive Records*** | | | | | | | | |
| EDR MGP | 1.000 | | 0 | 0 | 0 | 0 | NR | 0 |
| EDR Hist Auto | 0.125 | | 11 | NR | NR | NR | NR | 11 |
| EDR Hist Cleaner | 0.125 | | 6 | NR | NR | NR | NR | 6 |
| **EDR RECOVERED GOVERNMENT ARCHIVES** | | | | | | | | |
| ***Exclusive Recovered Govt. Archives*** | | | | | | | | |
| RGA LF | 0.001 | | 0 | NR | NR | NR | NR | 0 |
| RGA LUST | 0.001 | | 45 | NR | NR | NR | NR | 45 |
| - Totals -- | | 0 | 591 | 58 | 26 | 2 | 0 | 677 |

# MAP FINDINGS SUMMARY

| Database | Search Distance (Miles) | Target Property | < 1/8 | 1/8 - 1/4 | 1/4 - 1/2 | 1/2 - 1 | > 1 | Total Plotted |
|---|---|---|---|---|---|---|---|---|

NOTES:

TP = Target Property

NR = Not Requested at this Search Distance

Sites may be listed in more than one database

**A1** **TACO BELL LJS** **NPDES S117712234**
**9825 CHANNEL ROAD** **CIWQS N/A**
**< 1/8** **LAKESIDE, CA 92040**
**1 ft.**

**Site 1 of 48 in cluster A**

**Relative:** **Higher**

**Actual:** **402 ft.**

NPDES:

| | |
|---|---|
| Name: | TACO BELL LJS |
| Address: | 9825 CHANNEL ROAD |
| City,State,Zip: | LAKESIDE, CA 92040 |
| Facility Status: | Not reported |
| NPDES Number: | Not reported |
| Region: | Not reported |
| Agency Number: | Not reported |
| Regulatory Measure ID: | Not reported |
| Place ID: | Not reported |
| Order Number: | Not reported |
| WDID: | 9 37C332807 |
| Regulatory Measure Type: | Construction |
| Program Type: | Not reported |
| Adoption Date Of Regulatory Measure: | Not reported |
| Effective Date Of Regulatory Measure: | Not reported |
| Termination Date Of Regulatory Measure: | Not reported |
| Expiration Date Of Regulatory Measure: | Not reported |
| Discharge Address: | Not reported |
| Discharge Name: | Not reported |
| Discharge City: | Not reported |
| Discharge State: | Not reported |
| Discharge Zip: | Not reported |
| Status: | Terminated |
| Status Date: | 05/25/2006 |
| Operator Name: | Duane Dubbs |
| Operator Address: | 2643 4th Ave |
| Operator City: | San Diego |
| Operator State: | California |
| Operator Zip: | 92103 |

NPDES as of 03/2018:

| | |
|---|---|
| NPDES Number: | Not reported |
| Status: | Not reported |
| Agency Number: | Not reported |
| Region: | 9 |
| Regulatory Measure ID: | 288553 |
| Order Number: | Not reported |
| Regulatory Measure Type: | Construction |
| Place ID: | Not reported |
| WDID: | 9 37C332807 |
| Program Type: | Not reported |
| Adoption Date Of Regulatory Measure: | Not reported |
| Effective Date Of Regulatory Measure: | Not reported |
| Expiration Date Of Regulatory Measure: | Not reported |
| Termination Date Of Regulatory Measure: | Not reported |
| Discharge Name: | Not reported |
| Discharge Address: | Not reported |
| Discharge City: | Not reported |
| Discharge State: | Not reported |
| Discharge Zip: | Not reported |
| Received Date: | 05/09/2008 |
| Processed Date: | 03/10/2005 |
| Status: | Terminated |

**TACO BELL LJS (Continued)** **S117712234**

| | |
|---|---|
| Status Date: | 05/25/2006 |
| Place Size: | 1 |
| Place Size Unit: | Acres |
| Contact: | Zorah Hamedany |
| Contact Title: | Not reported |
| Contact Phone: | 949-863-3865 |
| Contact Phone Ext: | Not reported |
| Contact Email: | Not reported |
| Operator Name: | Duane Dubbs |
| Operator Address: | 2643 4th Ave |
| Operator City: | San Diego |
| Operator State: | California |
| Operator Zip: | 92103 |
| Operator Contact: | Gabriells Marks |
| Operator Contact Title: | Owner Rep |
| Operator Contact Phone: | 619-702-9448 |
| Operator Contact Phone Ext: | Not reported |
| Operator Contact Email: | Not reported |
| Operator Type: | Other |
| Developer: | Taco Bell Inc |
| Developer Address: | 17901 Von Karman |
| Developer City: | Irvine |
| Developer State: | California |
| Developer Zip: | 92040 |
| Developer Contact: | Zorah Hamedany |
| Developer Contact Title: | Not reported |
| Constype Linear Utility Ind: | Not reported |
| Emergency Phone: | 949-863-3865 |
| Emergency Phone Ext: | Not reported |
| Constype Above Ground Ind: | Not reported |
| Constype Below Ground Ind: | Not reported |
| Constype Cable Line Ind: | Not reported |
| Constype Comm Line Ind: | Not reported |
| Constype Commertial Ind: | Y |
| Constype Electrical Line Ind: | Not reported |
| Constype Gas Line Ind: | Not reported |
| Constype Industrial Ind: | Not reported |
| Constype Other Description: | Not reported |
| Constype Other Ind: | Not reported |
| Constype Recons Ind: | Not reported |
| Constype Residential Ind: | Not reported |
| Constype Transport Ind: | Not reported |
| Constype Utility Description: | Not reported |
| Constype Utility Ind: | Not reported |
| Constype Water Sewer Ind: | Not reported |
| Dir Discharge Uswater Ind: | Y |
| Receiving Water Name: | Not reported |
| Certifier: | Gabriella Marks |
| Certifier Title: | Owner Representative |
| Certification Date: | 25-FEB-05 |
| Primary Sic: | Not reported |
| Secondary Sic: | Not reported |
| Tertiary Sic: | Not reported |

CIWQS:

| | |
|---|---|
| Name: | TACO BELL LJS |

**TACO BELL LJS (Continued)** **S117712234**

| | |
|---|---|
| Address: | 9825 CHANNEL ROAD |
| City,State,Zip: | LAKESIDE, CA 92040 |
| Agency: | Duane Dubbs |
| Agency Address: | 2643 4th Ave, San Diego, CA 92103 |
| Place/Project Type: | Construction - Commercial |
| SIC/NAICS: | Not reported |
| Region: | 9 |
| Program: | CONSTW |
| Regulatory Measure Status: | Terminated |
| Regulatory Measure Type: | Storm water construction |
| Order Number: | 2009-0009-DWQ |
| WDID: | 9 37C332807 |
| NPDES Number: | CAS000002 |
| Adoption Date: | Not reported |
| Effective Date: | 03/10/2005 |
| Termination Date: | Not reported |
| Expiration/Review Date: | Not reported |
| Design Flow: | Not reported |
| Major/Minor: | Not reported |
| Complexity: | Not reported |
| TTWQ: | Not reported |
| Enforcement Actions within 5 years: | 0 |
| Violations within 5 years: | 0 |
| Latitude: | Not reported |
| Longitude: | Not reported |

---

**B2** **LUCY MAY CARENDER TRUST** **LUST** **S101301744**
**9774 MAINE AVE** **SAN DIEGO CO. SAM** **N/A**
**< 1/8** **LAKESIDE, CA 92040** **HIST UST**
**1 ft.**

**Site 1 of 43 in cluster B**

**Relative:** **Higher**
**Actual:** **415 ft.**

LUST REG 9:

| | |
|---|---|
| Region: | 9 |
| Status: | Case Closed |
| Case Number: | 9UT1337 |
| Local Case: | H03806-001 |
| Substance: | Gasoline |
| Qty Leaked: | Not reported |
| Abate Method: | Excavate and Dispose - remove contaminated soil and dispose in approved site |
| Local Agency: | San Diego |
| How Found: | Tank Closure |
| How Stopped: | Close Tank |
| Source: | Unknown |
| Cause: | Unknown |
| Lead Agency: | Local Agency |
| Case Type: | Aquifer affected |
| Date Found: | 03/02/1989 |
| Date Stopped: | 03/02/1989 |
| Confirm Date: | 03/02/1989 |
| Submit Workplan: | Not reported |
| Prelim Assess: | 05/15/1989 |
| Desc Pollution: | 7/17/90 |
| Remed Plan: | / / |
| Remed Action: | 8/21/98 |
| Began Monitor: | Not reported |
| Release Date: | 05/15/1989 |

**LUCY MAY CARENDER TRUST (Continued)** **S101301744**

Enforce Date: 8/21/98
Closed Date: 9/17/98
Enforce Type: Cleanup and Abatement Orders
Pilot Program: LOP
Basin Number: 907.12
GW Depth: 21'
Beneficial Use: Municipal groundwater use
NPDES Number: Not reported
Priority: 1C
File Dispn: Not reported
Interim Remedial Actions: No
Cleanup and Abatement order Number: 98-88
Waste Discharge Requirement Number: Not reported

SAN DIEGO CO. SAM:
Name: MY FUEL
Address: 9774 MAINE AV
City,State,Zip: LAKESIDE, CA 920404217
Case Number: H03806-001
Agency: DEH Site Assessment & Mitigation
**Funding:** **LOP - Federal Fund**
Facility Type: Drinking Water Aquifer Impacted
Facility Status: Closed Case
Date: 9/17/1998
Date Began: 3/2/1989

HIST UST:
Name: MY FUEL
Address: 9774 MAIN AVE
City,State,Zip: LAKESIDE, CA 92040
File Number: 0002F082
URL: http://geotracker.waterboards.ca.gov/ustpdfs/pdf/0002F082.pdf
Region: Not reported
Facility ID: Not reported
Facility Type: Not reported
Other Type: Not reported
Contact Name: Not reported
Telephone: Not reported
Owner Name: Not reported
Owner Address: Not reported
Owner City,St,Zip: Not reported
Total Tanks: Not reported

Tank Num: Not reported
Container Num: Not reported
Year Installed: Not reported
Tank Capacity: Not reported
Tank Used for: Not reported
Type of Fuel: Not reported
Container Construction Thickness: Not reported
Leak Detection: Not reported

Click here for Geo Tracker PDF:

**C3** **LAKESIDE MUFFLER & WELDING** **HAZNET** **S113118090**
**12461 WOODSIDE AVE** **HWTS** **N/A**
**< 1/8** **LAKESIDE, CA 92040**
**1 ft.**

**Site 1 of 14 in cluster C**

**Relative: Higher**

**Actual: 413 ft.**

HAZNET:

| | |
|---|---|
| Name: | LAKESIDE MUFFLER & WELDING |
| Address: | 12461 WOODSIDE AVE |
| Address 2: | Not reported |
| City,State,Zip: | LAKESIDE, CA 92040 |
| Contact: | GARY YATES |
| Telephone: | 6195613202 |
| Mailing Name: | Not reported |
| Mailing Address: | 12461 WOODSIDE AVE |
| Year: | 2016 |
| Gepaid: | CAL000248433 |
| TSD EPA ID: | CAT080013352 |
| CA Waste Code: | 213 - Hydrocarbon solvents (benzene, hexane, Stoddard, Etc.) |
| Disposal Method: | H039 - Other Recovery Of Reclamation For Reuse Including Acid Regeneration, Organics Recovery Ect |
| Tons: | 0.1251 |
| Year: | 2009 |
| Gepaid: | CAL000248433 |
| TSD EPA ID: | CAD093459485 |
| CA Waste Code: | 214 - Unspecified solvent mixture |
| Disposal Method: | H141 - Storage, Bulking, And/Or Transfer Off Site--No Treatment/Reovery (H010-H129) Or (H131-H135) |
| Tons: | 0.02 |
| Year: | 2008 |
| Gepaid: | CAL000248433 |
| TSD EPA ID: | CAD093459485 |
| CA Waste Code: | 214 - Unspecified solvent mixture |
| Disposal Method: | H141 - Storage, Bulking, And/Or Transfer Off Site--No Treatment/Reovery (H010-H129) Or (H131-H135) |
| Tons: | 0.0288 |

Additional Info:

| | |
|---|---|
| Year: | 2008 |
| Gen EPA ID: | CAL000248433 |
| Shipment Date: | 20081110 |
| Creation Date: | 1/9/2009 18:30:26 |
| Receipt Date: | 20081124 |
| Manifest ID: | 001528166SKS |
| Trans EPA ID: | TXR000050930 |
| Trans Name: | SAFETY-KLEEN SYSTEMS INC |
| Trans 2 EPA ID: | Not reported |
| Trans 2 Name: | Not reported |
| TSDF EPA ID: | CAD093459485 |
| Trans Name: | SAFETY-KLEEN SYSTEMS INC |
| TSDF Alt EPA ID: | Not reported |
| TSDF Alt Name: | Not reported |
| CA Waste Code: | 214 - Unspecified solvent mixture |
| RCRA Code: | Not reported |

**LAKESIDE MUFFLER & WELDING (Continued)** **S113118090**

| | |
|---|---|
| Disposal Method: | H141 - Storage, Bulking, And/Or Transfer Off Site--No Treatment/Reovery (H010-H129) Or (H131-H135) |
| Quantity Tons: | 0.0288 |
| Waste Quantity: | 8 |
| Quantity Unit: | G |
| Additional Code 1: | Not reported |
| Additional Code 2: | Not reported |
| Additional Code 3: | Not reported |
| Additional Code 4: | Not reported |
| Additional Code 5: | Not reported |

Additional Info:

| | |
|---|---|
| Year: | 2009 |
| Gen EPA ID: | CAL000248433 |
| Shipment Date: | 20090202 |
| Creation Date: | 3/31/2009 18:30:30 |
| Receipt Date: | 20090215 |
| Manifest ID: | 001528279SKS |
| Trans EPA ID: | TXR000050930 |
| Trans Name: | SAFETY-KLEEN SYSTEMS INC |
| Trans 2 EPA ID: | Not reported |
| Trans 2 Name: | Not reported |
| TSDF EPA ID: | CAD093459485 |
| Trans Name: | SAFETY-KLEEN SYSTEMS INC |
| TSDF Alt EPA ID: | Not reported |
| TSDF Alt Name: | Not reported |
| CA Waste Code: | 214 - Unspecified solvent mixture |
| RCRA Code: | Not reported |
| Disposal Method: | H141 - Storage, Bulking, And/Or Transfer Off Site--No Treatment/Reovery (H010-H129) Or (H131-H135) |
| Quantity Tons: | 0.02 |
| Waste Quantity: | 40 |
| Quantity Unit: | P |
| Additional Code 1: | Not reported |
| Additional Code 2: | Not reported |
| Additional Code 3: | Not reported |
| Additional Code 4: | Not reported |
| Additional Code 5: | Not reported |

HWTS:

| | |
|---|---|
| Name: | LAKESIDE MUFFLER & WELDING |
| Address: | 12461 WOODSIDE AVE |
| Address 2: | Not reported |
| City,State,Zip: | LAKESIDE, CA 92040 |
| EPA ID: | CAL000248433 |
| Inactive Date: | Not reported |
| Create Date: | 03/21/2002 |
| Last Act Date: | 11/08/2018 |
| Mailing Name: | Not reported |
| Mailing Address: | 12461 WOODSIDE AVE |
| Mailing Address 2: | Not reported |
| Mailing City,State,Zip: | LAKESIDE, CA 920400000 |
| Owner Name: | GARY YATES |
| Owner Address: | 12461 WOODSIDE AVE |
| Owner Address 2: | Not reported |

**LAKESIDE MUFFLER & WELDING (Continued)** **S113118090**

| | |
|---|---|
| Owner City,State,Zip: | LAKESIDE, CA 920400000 |
| Contact Name: | GARY YATES |
| Contact Address: | 12461 WOODSIDE AVE |
| Contact Address 2: | Not reported |
| City,State,Zip: | LAKESIDE, CA 92040 |

NAICS:

| | |
|---|---|
| EPA ID: | CAL000248433 |
| Create Date: | 2002-03-21 14:03:35 |
| NAICS Code: | 811118 |
| NAICS Description: | Other Automotive Mechanical and Electrical Repair and Maintenance |
| Issued EPA ID Date: | 2002-03-21 14:03:35 |
| Inactive Date: | Not reported |
| Facility Name: | LAKESIDE MUFFLER & WELDING |
| Facility Address: | 12461 WOODSIDE AVE |
| Facility Address 2: | Not reported |
| Facility City: | LAKESIDE |
| Facility County: | 37 |
| Facility State: | CA |
| Facility Zip: | 92040 |

---

**B4** **1X LAKESIDE POST OFFICE** **HAZNET S123747432**
**12515 WOODSIDE DR** **HWTS N/A**
**< 1/8** **LAKESIDE, CA 92040**
**1 ft.**

**Site 2 of 43 in cluster B**

**Relative: Higher**
**Actual: 415 ft.**

HAZNET:

| | |
|---|---|
| Name: | 1X LAKESIDE POST OFFICE |
| Address: | 12515 WOODSIDE DR |
| Address 2: | Not reported |
| City,State,Zip: | LAKESIDE, CA 920400000 |
| Contact: | JAMES KING/POSTMASTER |
| Telephone: | 6194437858 |
| Mailing Name: | Not reported |
| Mailing Address: | 12515 WOODSIDE DR |
| Year: | 1992 |
| Gepaid: | CAC000811464 |
| TSD EPA ID: | CAT000646117 |
| CA Waste Code: | 261 - Polychlorinated biphenyls and material containing PCBs |
| Disposal Method: | D80 - Disposal, Land Fill |
| Tons: | 0.35 |

HWTS:

| | |
|---|---|
| Name: | 1X LAKESIDE POST OFFICE |
| Address: | 12515 WOODSIDE DR |
| Address 2: | Not reported |
| City,State,Zip: | LAKESIDE, CA 920400000 |
| EPA ID: | CAC000811464 |
| Inactive Date: | 10/25/2000 |
| Create Date: | 07/01/1992 |
| Last Act Date: | 10/25/2000 |
| Mailing Name: | Not reported |
| Mailing Address: | 12515 WOODSIDE DR |
| Mailing Address 2: | Not reported |

**1X LAKESIDE POST OFFICE (Continued)** **S123747432**

| | |
|---|---|
| Mailing City,State,Zip: | LAKESIDE, CA 920400000 |
| Owner Name: | US POST OFFICE |
| Owner Address: | -- |
| Owner Address 2: | Not reported |
| Owner City,State,Zip: | --, 99 -- |
| Contact Name: | JAMES KING/POSTMASTER |
| Contact Address: | -- |
| Contact Address 2: | Not reported |
| City,State,Zip: | --, 99 -- |

---

**B5** **DAVID B & YAEL ALPERT** **RGA LUST** **S114609445**
**9806 MAINE AV** **N/A**
**< 1/8** **LAKESIDE, CA**
**1 ft.**

**Site 3 of 43 in cluster B**

**Relative: Higher** **Actual: 415 ft.**

RGA LUST:

| | |
|---|---|
| Name: | DAVID B & YAEL ALPERT |
| Address: | 9806 MAINE AV |
| City: | LAKESIDE |
| State: | LAKESIDE |

2003 DAVID B & YAEL ALPERT 9806 MAINE AV

---

**B6** **CIRCLE K STORE #2983** **RGA LUST** **S114602028**
**9775 MAINE ST** **N/A**
**< 1/8** **LAKESIDE, CA**
**1 ft.**

**Site 4 of 43 in cluster B**

**Relative: Higher** **Actual: 415 ft.**

RGA LUST:

| | |
|---|---|
| Name: | CIRCLE K STORE #2983 |
| Address: | 9775 MAINE ST |
| City: | LAKESIDE |
| State: | LAKESIDE |

2003 CIRCLE K STORE #2983 9775 MAINE ST

---

**D7** **SIDS AUTO BODY INC** **CERS** **S123529223**
**9816 VINE STREET, SUITE C** **N/A**
**< 1/8** **LAKESIDE, CA 92040**
**1 ft.**

**Site 1 of 10 in cluster D**

**Relative: Higher** **Actual: 414 ft.**

CERS:

| | |
|---|---|
| Name: | SIDS AUTO BODY INC |
| Address: | 9816 VINE STREET, SUITE C |
| City,State,Zip: | LAKESIDE, CA 92040-3119 |
| Site ID: | 494073 |
| CERS ID: | 110013849069 |
| CERS Description: | US EPA Air Emission Inventory System (EIS) |

Affiliation:

| | |
|---|---|
| Affiliation Type Desc: | Environmental Contact |
| Entity Name: | ENVIR MGMT |
| Entity Title: | Not reported |
| Affiliation Address: | 9816 VINE ST STE C |

**SIDS AUTO BODY INC (Continued)** **S123529223**

| | |
|---|---|
| Affiliation City: | LAKESIDE |
| Affiliation State: | CA |
| Affiliation Country: | Not reported |
| Affiliation Zip: | Not reported |
| Affiliation Phone: | Not reported |

---

**E8** **VONS GROCERY STORE** **HAZNET S112890014**
**12419 WOODSIDE AVE** **HWTS N/A**
**< 1/8** **LAKESIDE, CA 92040**
**1 ft.**

**Site 1 of 3 in cluster E**

**Relative: Higher**

**Actual: 405 ft.**

HAZNET:

| | |
|---|---|
| Name: | VONS GROCERY STORE |
| Address: | 12419 WOODSIDE AVE |
| Address 2: | Not reported |
| City,State,Zip: | LAKESIDE, CA 920400000 |
| Contact: | TERI DIBERT |
| Telephone: | 6268217114 |
| Mailing Name: | Not reported |
| Mailing Address: | PO BOX 513338 |
| Year: | 1998 |
| Gepaid: | CAC001420264 |
| TSD EPA ID: | AZC950823111 |
| CA Waste Code: | 151 - Asbestos containing waste |
| Disposal Method: | D80 - Disposal, Land Fill |
| Tons: | 0.2528 |

Additional Info:

| | |
|---|---|
| Year: | 1998 |
| Gen EPA ID: | CAC001420264 |
| Shipment Date: | 19981029 |
| Creation Date: | 1/13/1999 0:00:00 |
| Receipt Date: | 19981109 |
| Manifest ID: | 98010181 |
| Trans EPA ID: | CAL922304939 |
| Trans Name: | Not reported |
| Trans 2 EPA ID: | CAD983668583 |
| Trans 2 Name: | Not reported |
| TSDF EPA ID: | AZC950823111 |
| Trans Name: | Not reported |
| TSDF Alt EPA ID: | Not reported |
| TSDF Alt Name: | Not reported |
| CA Waste Code: | 151 - Asbestos-containing waste |
| RCRA Code: | Not reported |
| Disposal Method: | D80 - Disposal, Land Fill |
| Quantity Tons: | 0.2528 |
| Waste Quantity: | 0.3 |
| Quantity Unit: | Y |
| Additional Code 1: | Not reported |
| Additional Code 2: | Not reported |
| Additional Code 3: | Not reported |
| Additional Code 4: | Not reported |

**VONS GROCERY STORE (Continued)** **S112890014**

Additional Code 5: Not reported

HWTS:

| | |
|---|---|
| Name: | VONS GROCERY STORE |
| Address: | 12419 WOODSIDE AVE |
| Address 2: | Not reported |
| City,State,Zip: | LAKESIDE, CA 920400000 |
| EPA ID: | CAC001420264 |
| Inactive Date: | 10/25/2000 |
| Create Date: | 09/24/1998 |
| Last Act Date: | 10/25/2000 |
| Mailing Name: | Not reported |
| Mailing Address: | PO BOX 513338 |
| Mailing Address 2: | Not reported |
| Mailing City,State,Zip: | LOS ANGELES, CA 900511338 |
| Owner Name: | VONS INC |
| Owner Address: | PO BOX 513338 |
| Owner Address 2: | Not reported |
| Owner City,State,Zip: | LOS ANGELES, CA 900511338 |
| Contact Name: | TERI DIBERT |
| Contact Address: | PO BOX 513338 |
| Contact Address 2: | Not reported |
| City,State,Zip: | LA, CA 900511338 |

---

**E9** **VONS STORE #2366** **San Diego Co. HMMD** **S113158974**
**12419 WOODSIDE AVE** **HAZNET** **N/A**
**< 1/8** **LAKESIDE, CA 92040** **HWTS**
**1 ft.**

**Site 2 of 3 in cluster E**

**Relative: Higher**
**Actual: 405 ft.**

HMMD SAN DIEGO:

| | |
|---|---|
| Name: | VONS # 2366 |
| Address: | 12419 WOODSIDE AV |
| City,State,Zip: | LAKESIDE, CA 92040 |
| Permit Number: | 215632 |
| Business Type: | 6HK42 |
| EPA Id Number: | CAL000353921 |
| APN: | 394-122-09-00 |
| Last HMMD Inspection: | 03/14/2012 |
| Facility Telephone: | 619-443-6811 |
| Permit Status: | OPEN |
| Permit Expiration: | 10/31/2013 |
| Date Last Updated: | 11/02/2012 |
| Facility Owner: | VONS A SAFEWAY CO |
| Facility Mailing Address: | PO BOX 29096, MS-6516 |
| Facility Mailing City: | Phoenix |
| Facility Mailing State: | AZ |
| Facility Mailing Zip: | 85083 |
| UST Owner: | Not reported |
| Handle Regulated Hazmat: | Y |
| Own Or Operate UST: | Not reported |
| Subject To APSA: | Not reported |
| Generate Haz Waste: | Y |
| Treat Haz Waste: | Not reported |
| Generate Medical Waste: | Not reported |

Inventory Active Permits (not SQG Medical):

| | |
|---|---|
| Permit Number: | 215632 |

**VONS STORE #2366 (Continued)** **S113158974**

Update Date: 11/02/2012
Case Number: Not reported
Name: WASTE 123 UNSPECIFIED ALKALINE SOL'N
Other Information: CORROSIVE - BASES
Material Waste: Waste
Hazardous Categories 1: Not reported
Hazardous Categories 2: Not reported

Permit Number: 215632
Update Date: 11/02/2012
Case Number: Not reported
Name: WASTE 131 AQUEOUS SOL'N W/REACTIVE ANION
Other Information: OXIDIZERS
Material Waste: Waste
Hazardous Categories 1: Not reported
Hazardous Categories 2: Not reported

Permit Number: 215632
Update Date: 11/02/2012
Case Number: Not reported
Name: WASTE 135 UNSPECIFIED AQUEOUS SOL'N
Other Information: STATE REGULATED TOXIC
Material Waste: Waste
Hazardous Categories 1: Not reported
Hazardous Categories 2: Not reported

Permit Number: 215632
Update Date: 11/02/2012
Case Number: Not reported
Name: WASTE 214 UNSPEC SOLVENT MIXTURE
Other Information: AEROSOLS AND FLAMMABLE
Material Waste: Waste
Hazardous Categories 1: Not reported
Hazardous Categories 2: Not reported

Permit Number: 215632
Update Date: 11/02/2012
Case Number: Not reported
Name: WASTE 791 LIQUIDS WITH PH <OR= 2
Other Information: CORROSIVE - ACIDIC
Material Waste: Waste
Hazardous Categories 1: Not reported
Hazardous Categories 2: Not reported

Violations Active Permits:
Permit Number: 215632
Update Date: 11/02/2012
Inspection Date: 03/14/2012
Violation Code: 6HV0232
Violation: HW CONTAINER IN POOR CONDITION
Violation Citation: Waste accumulated in a container in poor condition. CFR 265.171
Activity: ACTIVE

HAZNET:
Name: VONS STORE #2366

**VONS STORE #2366 (Continued)** **S113158974**

| | |
|---|---|
| Address: | 12419 WOODSIDE AVE |
| Address 2: | Not reported |
| City,State,Zip: | LAKESIDE, CA 920403017 |
| Contact: | SHARON PLOUFFE |
| Telephone: | 9252265097 |
| Mailing Name: | Not reported |
| Mailing Address: | 5918 STONERIDGE MALL RD |
| Year: | 2014 |
| Gepaid: | CAL000353921 |
| TSD EPA ID: | INR000110197 |
| CA Waste Code: | 214 - Unspecified solvent mixture |
| Disposal Method: | H141 - Storage, Bulking, And/Or Transfer Off Site--No Treatment/Reovery (H010-H129) Or (H131-H135) |
| Tons: | 0.0275 |
| Year: | 2014 |
| Gepaid: | CAL000353921 |
| TSD EPA ID: | INR000110197 |
| CA Waste Code: | 232 - Pesticides and other waste associated with pesticide production |
| Disposal Method: | H141 - Storage, Bulking, And/Or Transfer Off Site--No Treatment/Reovery (H010-H129) Or (H131-H135) |
| Tons: | 0.0005 |
| Year: | 2014 |
| Gepaid: | CAL000353921 |
| TSD EPA ID: | INR000110197 |
| CA Waste Code: | 561 - Detergent waste chemicals |
| Disposal Method: | - |
| Tons: | 0.075 |
| Year: | 2014 |
| Gepaid: | CAL000353921 |
| TSD EPA ID: | INR000110197 |
| CA Waste Code: | 122 - Alkaline solution without metals pH >= 12.5 |
| Disposal Method: | H141 - Storage, Bulking, And/Or Transfer Off Site--No Treatment/Reovery (H010-H129) Or (H131-H135) |
| Tons: | 0.009 |
| Year: | 2014 |
| Gepaid: | CAL000353921 |
| TSD EPA ID: | INR000110197 |
| CA Waste Code: | 131 - Aqueous solution (2 < pH < 12.5) containing reactive anions ... |
| Disposal Method: | H141 - Storage, Bulking, And/Or Transfer Off Site--No Treatment/Reovery (H010-H129) Or (H131-H135) |
| Tons: | 0.0035 |
| Year: | 2014 |
| Gepaid: | CAL000353921 |
| TSD EPA ID: | CAD008364432 |
| CA Waste Code: | 214 - Unspecified solvent mixture |
| Disposal Method: | H141 - Storage, Bulking, And/Or Transfer Off Site--No Treatment/Reovery (H010-H129) Or (H131-H135) |
| Tons: | 0.0115 |
| Year: | 2014 |
| Gepaid: | CAL000353921 |

**VONS STORE #2366 (Continued)** **S113158974**

TSD EPA ID: CAD008364432
CA Waste Code: 131 - Aqueous solution (2 < pH < 12.5) containing reactive anions ...
Disposal Method: H141 - Storage, Bulking, And/Or Transfer Off Site--No Treatment/Reovery (H010-H129) Or (H131-H135)
Tons: 0.0005

Year: 2014
Gepaid: CAL000353921
TSD EPA ID: CAD008364432
CA Waste Code: 331 - Off-specification, aged or surplus organics
Disposal Method: H141 - Storage, Bulking, And/Or Transfer Off Site--No Treatment/Reovery (H010-H129) Or (H131-H135)
Tons: 0.0055

Year: 2014
Gepaid: CAL000353921
TSD EPA ID: CAD008364432
CA Waste Code: 141 - Off-specification, aged or surplus inorganics
Disposal Method: H141 - Storage, Bulking, And/Or Transfer Off Site--No Treatment/Reovery (H010-H129) Or (H131-H135)
Tons: 0.002

Year: 2014
Gepaid: CAL000353921
TSD EPA ID: CAD008364432
CA Waste Code: 311 - Pharmaceutical waste
Disposal Method: H141 - Storage, Bulking, And/Or Transfer Off Site--No Treatment/Reovery (H010-H129) Or (H131-H135)
Tons: 0.0005

Click this hyperlink while viewing on your computer to access
10 additional CA HAZNET: record(s) in the EDR Site Report.

Additional Info:
Year: 2013
Gen EPA ID: CAL000353921

Shipment Date: 20131119
Creation Date: 4/15/2014 22:15:05
Receipt Date: 20131209
Manifest ID: 005521833FLE
Trans EPA ID: MNS000110924
Trans Name: STERICYCLE SPECIALTY WASTE SOLUTIONS INC
Trans 2 EPA ID: OKD981588791
Trans 2 Name: TRIAD TRANSPORT INC
TSDF EPA ID: INR000110197
Trans Name: STERICYCLE INC
TSDF Alt EPA ID: Not reported
TSDF Alt Name: Not reported
CA Waste Code: 122 - Alkaline solution without metals (pH > 12.5
RCRA Code: D002
Disposal Method: H141 - Storage, Bulking, And/Or Transfer Off Site--No Treatment/Reovery (H010-H129) Or (H131-H135)
Quantity Tons: 0.0045
Waste Quantity: 9
Quantity Unit: P

**VONS STORE #2366 (Continued)** **S113158974**

| | |
|---|---|
| Additional Code 1: | Not reported |
| Additional Code 2: | Not reported |
| Additional Code 3: | Not reported |
| Additional Code 4: | Not reported |
| Additional Code 5: | Not reported |
| | |
| Shipment Date: | 20131119 |
| Creation Date: | 4/15/2014 22:15:05 |
| Receipt Date: | 20131209 |
| Manifest ID: | 005521833FLE |
| Trans EPA ID: | MNS000110924 |
| Trans Name: | STERICYCLE SPECIALTY WASTE SOLUTIONS INC |
| Trans 2 EPA ID: | OKD981588791 |
| Trans 2 Name: | TRIAD TRANSPORT INC |
| TSDF EPA ID: | INR000110197 |
| Trans Name: | STERICYCLE INC |
| TSDF Alt EPA ID: | Not reported |
| TSDF Alt Name: | Not reported |
| CA Waste Code: | 214 - Unspecified solvent mixture |
| RCRA Code: | D001 |
| Disposal Method: | H141 - Storage, Bulking, And/Or Transfer Off Site--No Treatment/Reovery (H010-H129) Or (H131-H135) |
| Quantity Tons: | 0.0115 |
| Waste Quantity: | 23 |
| Quantity Unit: | P |
| Additional Code 1: | Not reported |
| Additional Code 2: | Not reported |
| Additional Code 3: | Not reported |
| Additional Code 4: | Not reported |
| Additional Code 5: | Not reported |
| | |
| Shipment Date: | 20131119 |
| Creation Date: | 4/15/2014 22:15:05 |
| Receipt Date: | 20131209 |
| Manifest ID: | 005521833FLE |
| Trans EPA ID: | MNS000110924 |
| Trans Name: | STERICYCLE SPECIALTY WASTE SOLUTIONS INC |
| Trans 2 EPA ID: | OKD981588791 |
| Trans 2 Name: | TRIAD TRANSPORT INC |
| TSDF EPA ID: | INR000110197 |
| Trans Name: | STERICYCLE INC |
| TSDF Alt EPA ID: | Not reported |
| TSDF Alt Name: | Not reported |
| CA Waste Code: | 214 - Unspecified solvent mixture |
| RCRA Code: | D001 |
| Disposal Method: | H141 - Storage, Bulking, And/Or Transfer Off Site--No Treatment/Reovery (H010-H129) Or (H131-H135) |
| Quantity Tons: | 0.0015 |
| Waste Quantity: | 3 |
| Quantity Unit: | P |
| Additional Code 1: | Not reported |
| Additional Code 2: | Not reported |
| Additional Code 3: | Not reported |
| Additional Code 4: | Not reported |
| Additional Code 5: | Not reported |
| | |
| Shipment Date: | 20131119 |

**VONS STORE #2366 (Continued)** **S113158974**

| | |
|---|---|
| Creation Date: | Not reported |
| Receipt Date: | Not reported |
| Manifest ID: | 005521833FLE |
| Trans EPA ID: | MNS000110924 |
| Trans Name: | STERICYCLE SPECIALTY WASTE SOLUTIONS INC |
| Trans 2 EPA ID: | OKD981588791 |
| Trans 2 Name: | TRIAD TRANSPORT INC |
| TSDF EPA ID: | INR000110197 |
| Trans Name: | STERICYCLE INC |
| TSDF Alt EPA ID: | Not reported |
| TSDF Alt Name: | Not reported |
| CA Waste Code: | 331 - Off-specification, aged, or surplus organics |
| RCRA Code: | Not reported |
| Disposal Method: | - Not reported |
| Quantity Tons: | 0.0085 |
| Waste Quantity: | 17 |
| Quantity Unit: | P |
| Additional Code 1: | Not reported |
| Additional Code 2: | Not reported |
| Additional Code 3: | Not reported |
| Additional Code 4: | Not reported |
| Additional Code 5: | Not reported |

| | |
|---|---|
| Shipment Date: | 20131119 |
| Creation Date: | Not reported |
| Receipt Date: | Not reported |
| Manifest ID: | 005521833FLE |
| Trans EPA ID: | MNS000110924 |
| Trans Name: | STERICYCLE SPECIALTY WASTE SOLUTIONS INC |
| Trans 2 EPA ID: | OKD981588791 |
| Trans 2 Name: | TRIAD TRANSPORT INC |
| TSDF EPA ID: | INR000110197 |
| Trans Name: | STERICYCLE INC |
| TSDF Alt EPA ID: | Not reported |
| TSDF Alt Name: | Not reported |
| CA Waste Code: | 561 - Not reported |
| RCRA Code: | Not reported |
| Disposal Method: | - Not reported |
| Quantity Tons: | 0.1425 |
| Waste Quantity: | 285 |
| Quantity Unit: | P |
| Additional Code 1: | Not reported |
| Additional Code 2: | Not reported |
| Additional Code 3: | Not reported |
| Additional Code 4: | Not reported |
| Additional Code 5: | Not reported |

| | |
|---|---|
| Shipment Date: | 20131119 |
| Creation Date: | 4/15/2014 22:15:05 |
| Receipt Date: | 20131209 |
| Manifest ID: | 005521833FLE |
| Trans EPA ID: | MNS000110924 |
| Trans Name: | STERICYCLE SPECIALTY WASTE SOLUTIONS INC |
| Trans 2 EPA ID: | OKD981588791 |
| Trans 2 Name: | TRIAD TRANSPORT INC |
| TSDF EPA ID: | INR000110197 |
| Trans Name: | STERICYCLE INC |

**VONS STORE #2366 (Continued)** **S113158974**

| | |
|---|---|
| TSDF Alt EPA ID: | Not reported |
| TSDF Alt Name: | Not reported |
| CA Waste Code: | - Not reported |
| RCRA Code: | Not reported |
| Disposal Method: | - Not reported |
| Quantity Tons: | 0.0015 |
| Waste Quantity: | 3 |
| Quantity Unit: | P |
| Additional Code 1: | Not reported |
| Additional Code 2: | Not reported |
| Additional Code 3: | Not reported |
| Additional Code 4: | Not reported |
| Additional Code 5: | Not reported |
| | |
| Shipment Date: | 20130423 |
| Creation Date: | 9/15/2013 22:15:19 |
| Receipt Date: | 20130513 |
| Manifest ID: | 005959005FLE |
| Trans EPA ID: | MNS000110924 |
| Trans Name: | STERICYCLE SPECIALTY WASTE SOLUTIONS INC |
| Trans 2 EPA ID: | OKD981588791 |
| Trans 2 Name: | TRIAD TRANSPORT INC |
| TSDF EPA ID: | INR000110197 |
| Trans Name: | STERICYCLE INC |
| TSDF Alt EPA ID: | Not reported |
| TSDF Alt Name: | Not reported |
| CA Waste Code: | 214 - Unspecified solvent mixture |
| RCRA Code: | D001 |
| Disposal Method: | H141 - Storage, Bulking, And/Or Transfer Off Site--No Treatment/Reovery (H010-H129) Or (H131-H135) |
| Quantity Tons: | 0.0095 |
| Waste Quantity: | 19 |
| Quantity Unit: | P |
| Additional Code 1: | Not reported |
| Additional Code 2: | Not reported |
| Additional Code 3: | Not reported |
| Additional Code 4: | Not reported |
| Additional Code 5: | Not reported |
| | |
| Shipment Date: | 20130423 |
| Creation Date: | 9/15/2013 22:15:19 |
| Receipt Date: | 20130513 |
| Manifest ID: | 005959005FLE |
| Trans EPA ID: | MNS000110924 |
| Trans Name: | STERICYCLE SPECIALTY WASTE SOLUTIONS INC |
| Trans 2 EPA ID: | OKD981588791 |
| Trans 2 Name: | TRIAD TRANSPORT INC |
| TSDF EPA ID: | INR000110197 |
| Trans Name: | STERICYCLE INC |
| TSDF Alt EPA ID: | Not reported |
| TSDF Alt Name: | Not reported |
| CA Waste Code: | 232 - Pesticides and other waste associated with pesticide production |
| RCRA Code: | Not reported |
| Disposal Method: | H141 - Storage, Bulking, And/Or Transfer Off Site--No Treatment/Reovery (H010-H129) Or (H131-H135) |
| Quantity Tons: | 0.0025 |
| Waste Quantity: | 5 |

**VONS STORE #2366 (Continued)** **S113158974**

| | |
|---|---|
| Quantity Unit: | P |
| Additional Code 1: | Not reported |
| Additional Code 2: | Not reported |
| Additional Code 3: | Not reported |
| Additional Code 4: | Not reported |
| Additional Code 5: | Not reported |
| | |
| Shipment Date: | 20130423 |
| Creation Date: | 9/15/2013 22:15:19 |
| Receipt Date: | 20130513 |
| Manifest ID: | 005959005FLE |
| Trans EPA ID: | MNS000110924 |
| Trans Name: | STERICYCLE SPECIALTY WASTE SOLUTIONS INC |
| Trans 2 EPA ID: | OKD981588791 |
| Trans 2 Name: | TRIAD TRANSPORT INC |
| TSDF EPA ID: | INR000110197 |
| Trans Name: | STERICYCLE INC |
| TSDF Alt EPA ID: | Not reported |
| TSDF Alt Name: | Not reported |
| CA Waste Code: | 214 - Unspecified solvent mixture |
| RCRA Code: | D001 |
| Disposal Method: | H141 - Storage, Bulking, And/Or Transfer Off Site--No Treatment/Reovery (H010-H129) Or (H131-H135) |
| Quantity Tons: | 0.0025 |
| Waste Quantity: | 5 |
| Quantity Unit: | P |
| Additional Code 1: | Not reported |
| Additional Code 2: | Not reported |
| Additional Code 3: | Not reported |
| Additional Code 4: | Not reported |
| Additional Code 5: | Not reported |
| | |
| Shipment Date: | 20130423 |
| Creation Date: | Not reported |
| Receipt Date: | Not reported |
| Manifest ID: | 005959005FLE |
| Trans EPA ID: | MNS000110924 |
| Trans Name: | STERICYCLE SPECIALTY WASTE SOLUTIONS INC |
| Trans 2 EPA ID: | OKD981588791 |
| Trans 2 Name: | TRIAD TRANSPORT INC |
| TSDF EPA ID: | INR000110197 |
| Trans Name: | STERICYCLE INC |
| TSDF Alt EPA ID: | Not reported |
| TSDF Alt Name: | Not reported |
| CA Waste Code: | 561 - Not reported |
| RCRA Code: | Not reported |
| Disposal Method: | - Not reported |
| Quantity Tons: | 0.055 |
| Waste Quantity: | 110 |
| Quantity Unit: | P |
| Additional Code 1: | Not reported |
| Additional Code 2: | Not reported |
| Additional Code 3: | Not reported |
| Additional Code 4: | Not reported |
| Additional Code 5: | Not reported |

**VONS STORE #2366 (Continued)** **S113158974**

Additional Info:

| | |
|---|---|
| Year: | 2012 |
| Gen EPA ID: | CAL000353921 |
| Shipment Date: | 20120418 |
| Creation Date: | 10/19/2012 22:15:28 |
| Receipt Date: | 20120430 |
| Manifest ID: | 005481408FLE |
| Trans EPA ID: | MNS000110924 |
| Trans Name: | STERICYCLE SPECIALTY WASTE SOLUTIONS INC |
| Trans 2 EPA ID: | OKD981588791 |
| Trans 2 Name: | TRIAD TRANSPORT INC |
| TSDF EPA ID: | INR000110197 |
| Trans Name: | STERICYCLE INC |
| TSDF Alt EPA ID: | Not reported |
| TSDF Alt Name: | Not reported |
| CA Waste Code: | 122 - Alkaline solution without metals (pH > 12.5 |
| RCRA Code: | D002 |
| Disposal Method: | H141 - Storage, Bulking, And/Or Transfer Off Site--No Treatment/Reovery (H010-H129) Or (H131-H135) |
| Quantity Tons: | 0.0235 |
| Waste Quantity: | 47 |
| Quantity Unit: | P |
| Additional Code 1: | Not reported |
| Additional Code 2: | Not reported |
| Additional Code 3: | Not reported |
| Additional Code 4: | Not reported |
| Additional Code 5: | Not reported |
| Shipment Date: | 20120418 |
| Creation Date: | 10/19/2012 22:15:28 |
| Receipt Date: | 20120430 |
| Manifest ID: | 005481408FLE |
| Trans EPA ID: | MNS000110924 |
| Trans Name: | STERICYCLE SPECIALTY WASTE SOLUTIONS INC |
| Trans 2 EPA ID: | OKD981588791 |
| Trans 2 Name: | TRIAD TRANSPORT INC |
| TSDF EPA ID: | INR000110197 |
| Trans Name: | STERICYCLE INC |
| TSDF Alt EPA ID: | Not reported |
| TSDF Alt Name: | Not reported |
| CA Waste Code: | - Not reported |
| RCRA Code: | Not reported |
| Disposal Method: | - Not reported |
| Quantity Tons: | 0.0025 |
| Waste Quantity: | 5 |
| Quantity Unit: | P |
| Additional Code 1: | Not reported |
| Additional Code 2: | Not reported |
| Additional Code 3: | Not reported |
| Additional Code 4: | Not reported |
| Additional Code 5: | Not reported |
| Shipment Date: | 20120418 |
| Creation Date: | 10/19/2012 22:15:28 |
| Receipt Date: | 20120430 |
| Manifest ID: | 005481408FLE |

**VONS STORE #2366 (Continued)** **S113158974**

| | |
|---|---|
| Trans EPA ID: | MNS000110924 |
| Trans Name: | STERICYCLE SPECIALTY WASTE SOLUTIONS INC |
| Trans 2 EPA ID: | OKD981588791 |
| Trans 2 Name: | TRIAD TRANSPORT INC |
| TSDF EPA ID: | INR000110197 |
| Trans Name: | STERICYCLE INC |
| TSDF Alt EPA ID: | Not reported |
| TSDF Alt Name: | Not reported |
| CA Waste Code: | 561 - Not reported |
| RCRA Code: | Not reported |
| Disposal Method: | - Not reported |
| Quantity Tons: | 0.057 |
| Waste Quantity: | 114 |
| Quantity Unit: | P |
| Additional Code 1: | Not reported |
| Additional Code 2: | Not reported |
| Additional Code 3: | Not reported |
| Additional Code 4: | Not reported |
| Additional Code 5: | Not reported |

| | |
|---|---|
| Shipment Date: | 20120418 |
| Creation Date: | 10/19/2012 22:15:28 |
| Receipt Date: | 20120430 |
| Manifest ID: | 005481408FLE |
| Trans EPA ID: | MNS000110924 |
| Trans Name: | STERICYCLE SPECIALTY WASTE SOLUTIONS INC |
| Trans 2 EPA ID: | OKD981588791 |
| Trans 2 Name: | TRIAD TRANSPORT INC |
| TSDF EPA ID: | INR000110197 |
| Trans Name: | STERICYCLE INC |
| TSDF Alt EPA ID: | Not reported |
| TSDF Alt Name: | Not reported |
| CA Waste Code: | 214 - Unspecified solvent mixture |
| RCRA Code: | D001 |
| Disposal Method: | H141 - Storage, Bulking, And/Or Transfer Off Site--No Treatment/Reovery (H010-H129) Or (H131-H135) |
| Quantity Tons: | 0.002 |
| Waste Quantity: | 4 |
| Quantity Unit: | P |
| Additional Code 1: | Not reported |
| Additional Code 2: | Not reported |
| Additional Code 3: | Not reported |
| Additional Code 4: | Not reported |
| Additional Code 5: | Not reported |

Additional Info:

| | |
|---|---|
| Year: | 2014 |
| Gen EPA ID: | CAL000353921 |

| | |
|---|---|
| Shipment Date: | 20141201 |
| Creation Date: | Not reported |
| Receipt Date: | Not reported |
| Manifest ID: | 007328846FLE |
| Trans EPA ID: | MNS000110924 |
| Trans Name: | STERICYCLE SPECIALTY WASTE SOLUTIONS INC |
| Trans 2 EPA ID: | CAD983649880 |
| Trans 2 Name: | PSC ENVIRONMENTAL SERVICES OF POMONA LP |

**VONS STORE #2366 (Continued)** **S113158974**

| | |
|---|---|
| TSDF EPA ID: | CAD008364432 |
| Trans Name: | RHO CHEM LLC |
| TSDF Alt EPA ID: | Not reported |
| TSDF Alt Name: | Not reported |
| CA Waste Code: | 122 - Alkaline solution without metals (pH > 12.5 |
| RCRA Code: | D002 |
| Disposal Method: | H141 - Storage, Bulking, And/Or Transfer Off Site--No Treatment/Reovery (H010-H129) Or (H131-H135) |
| Quantity Tons: | 0.071 |
| Waste Quantity: | 142 |
| Quantity Unit: | P |
| Additional Code 1: | Not reported |
| Additional Code 2: | Not reported |
| Additional Code 3: | Not reported |
| Additional Code 4: | Not reported |
| Additional Code 5: | Not reported |
| | |
| Shipment Date: | 20141201 |
| Creation Date: | 3/19/2015 22:14:50 |
| Receipt Date: | 20141208 |
| Manifest ID: | 007328846FLE |
| Trans EPA ID: | MNS000110924 |
| Trans Name: | STERICYCLE SPECIALTY WASTE SOLUTIONS INC |
| Trans 2 EPA ID: | CAD983649880 |
| Trans 2 Name: | PSC ENVIRONMENTAL SERVICES OF POMONA LP |
| TSDF EPA ID: | CAD008364432 |
| Trans Name: | RHO CHEM LLC |
| TSDF Alt EPA ID: | Not reported |
| TSDF Alt Name: | Not reported |
| CA Waste Code: | 141 - Off-specification, aged, or surplus inorganics |
| RCRA Code: | D009 |
| Disposal Method: | H141 - Storage, Bulking, And/Or Transfer Off Site--No Treatment/Reovery (H010-H129) Or (H131-H135) |
| Quantity Tons: | 0.002 |
| Waste Quantity: | 4 |
| Quantity Unit: | P |
| Additional Code 1: | Not reported |
| Additional Code 2: | Not reported |
| Additional Code 3: | Not reported |
| Additional Code 4: | Not reported |
| Additional Code 5: | Not reported |
| | |
| Shipment Date: | 20141201 |
| Creation Date: | Not reported |
| Receipt Date: | Not reported |
| Manifest ID: | 007328846FLE |
| Trans EPA ID: | MNS000110924 |
| Trans Name: | STERICYCLE SPECIALTY WASTE SOLUTIONS INC |
| Trans 2 EPA ID: | CAD983649880 |
| Trans 2 Name: | PSC ENVIRONMENTAL SERVICES OF POMONA LP |
| TSDF EPA ID: | CAD008364432 |
| Trans Name: | RHO CHEM LLC |
| TSDF Alt EPA ID: | Not reported |
| TSDF Alt Name: | Not reported |
| CA Waste Code: | 331 - Off-specification, aged, or surplus organics |
| RCRA Code: | Not reported |
| Disposal Method: | H141 - Storage, Bulking, And/Or Transfer Off Site--No |

**VONS STORE #2366 (Continued)** **S113158974**

| | |
|---|---|
| | Treatment/Reovery (H010-H129) Or (H131-H135) |
| Quantity Tons: | 0.0225 |
| Waste Quantity: | 45 |
| Quantity Unit: | P |
| Additional Code 1: | Not reported |
| Additional Code 2: | Not reported |
| Additional Code 3: | Not reported |
| Additional Code 4: | Not reported |
| Additional Code 5: | Not reported |
| | |
| Shipment Date: | 20141201 |
| Creation Date: | Not reported |
| Receipt Date: | Not reported |
| Manifest ID: | 007328846FLE |
| Trans EPA ID: | MNS000110924 |
| Trans Name: | STERICYCLE SPECIALTY WASTE SOLUTIONS INC |
| Trans 2 EPA ID: | CAD983649880 |
| Trans 2 Name: | PSC ENVIRONMENTAL SERVICES OF POMONA LP |
| TSDF EPA ID: | CAD008364432 |
| Trans Name: | RHO CHEM LLC |
| TSDF Alt EPA ID: | Not reported |
| TSDF Alt Name: | Not reported |
| CA Waste Code: | - Not reported |
| RCRA Code: | Not reported |
| Disposal Method: | H141 - Storage, Bulking, And/Or Transfer Off Site--No Treatment/Reovery (H010-H129) Or (H131-H135) |
| Quantity Tons: | 0.0075 |
| Waste Quantity: | 15 |
| Quantity Unit: | P |
| Additional Code 1: | Not reported |
| Additional Code 2: | Not reported |
| Additional Code 3: | Not reported |
| Additional Code 4: | Not reported |
| Additional Code 5: | Not reported |
| | |
| Shipment Date: | 20141201 |
| Creation Date: | Not reported |
| Receipt Date: | Not reported |
| Manifest ID: | 007328846FLE |
| Trans EPA ID: | MNS000110924 |
| Trans Name: | STERICYCLE SPECIALTY WASTE SOLUTIONS INC |
| Trans 2 EPA ID: | CAD983649880 |
| Trans 2 Name: | PSC ENVIRONMENTAL SERVICES OF POMONA LP |
| TSDF EPA ID: | CAD008364432 |
| Trans Name: | RHO CHEM LLC |
| TSDF Alt EPA ID: | Not reported |
| TSDF Alt Name: | Not reported |
| CA Waste Code: | - Not reported |
| RCRA Code: | Not reported |
| Disposal Method: | H141 - Storage, Bulking, And/Or Transfer Off Site--No Treatment/Reovery (H010-H129) Or (H131-H135) |
| Quantity Tons: | 0.002 |
| Waste Quantity: | 4 |
| Quantity Unit: | P |
| Additional Code 1: | Not reported |
| Additional Code 2: | Not reported |
| Additional Code 3: | Not reported |

**VONS STORE #2366 (Continued)** **S113158974**

| | |
|---|---|
| Additional Code 4: | Not reported |
| Additional Code 5: | Not reported |
| | |
| Shipment Date: | 20141201 |
| Creation Date: | Not reported |
| Receipt Date: | Not reported |
| Manifest ID: | 007328846FLE |
| Trans EPA ID: | MNS000110924 |
| Trans Name: | STERICYCLE SPECIALTY WASTE SOLUTIONS INC |
| Trans 2 EPA ID: | CAD983649880 |
| Trans 2 Name: | PSC ENVIRONMENTAL SERVICES OF POMONA LP |
| TSDF EPA ID: | CAD008364432 |
| Trans Name: | RHO CHEM LLC |
| TSDF Alt EPA ID: | Not reported |
| TSDF Alt Name: | Not reported |
| CA Waste Code: | 331 - Off-specification, aged, or surplus organics |
| RCRA Code: | Not reported |
| Disposal Method: | H141 - Storage, Bulking, And/Or Transfer Off Site--No Treatment/Reovery (H010-H129) Or (H131-H135) |
| Quantity Tons: | 0.0635 |
| Waste Quantity: | 127 |
| Quantity Unit: | P |
| Additional Code 1: | Not reported |
| Additional Code 2: | Not reported |
| Additional Code 3: | Not reported |
| Additional Code 4: | Not reported |
| Additional Code 5: | Not reported |
| | |
| Shipment Date: | 20141201 |
| Creation Date: | Not reported |
| Receipt Date: | Not reported |
| Manifest ID: | 007328846FLE |
| Trans EPA ID: | MNS000110924 |
| Trans Name: | STERICYCLE SPECIALTY WASTE SOLUTIONS INC |
| Trans 2 EPA ID: | CAD983649880 |
| Trans 2 Name: | PSC ENVIRONMENTAL SERVICES OF POMONA LP |
| TSDF EPA ID: | CAD008364432 |
| Trans Name: | RHO CHEM LLC |
| TSDF Alt EPA ID: | Not reported |
| TSDF Alt Name: | Not reported |
| CA Waste Code: | 122 - Alkaline solution without metals (pH > 12.5 |
| RCRA Code: | D002 |
| Disposal Method: | H141 - Storage, Bulking, And/Or Transfer Off Site--No Treatment/Reovery (H010-H129) Or (H131-H135) |
| Quantity Tons: | 0.4695 |
| Waste Quantity: | 939 |
| Quantity Unit: | P |
| Additional Code 1: | Not reported |
| Additional Code 2: | Not reported |
| Additional Code 3: | Not reported |
| Additional Code 4: | Not reported |
| Additional Code 5: | Not reported |
| | |
| Shipment Date: | 20141201 |
| Creation Date: | 3/19/2015 22:14:50 |
| Receipt Date: | 20141208 |
| Manifest ID: | 007328846FLE |

**VONS STORE #2366 (Continued)** **S113158974**

| | |
|---|---|
| Trans EPA ID: | MNS000110924 |
| Trans Name: | STERICYCLE SPECIALTY WASTE SOLUTIONS INC |
| Trans 2 EPA ID: | CAD983649880 |
| Trans 2 Name: | PSC ENVIRONMENTAL SERVICES OF POMONA LP |
| TSDF EPA ID: | CAD008364432 |
| Trans Name: | RHO CHEM LLC |
| TSDF Alt EPA ID: | Not reported |
| TSDF Alt Name: | Not reported |
| CA Waste Code: | 131 - Aqueous solution (2 < pH < 12.5) containing reactive anions (azide, bromate, chlorate, cyanide, fluoride, hypochlorite, nitrite, perchlorate, and sulfide anions |
| RCRA Code: | D001 |
| Disposal Method: | H141 - Storage, Bulking, And/Or Transfer Off Site--No Treatment/Reovery (H010-H129) Or (H131-H135) |
| Quantity Tons: | 0.0005 |
| Waste Quantity: | 1 |
| Quantity Unit: | P |
| Additional Code 1: | Not reported |
| Additional Code 2: | Not reported |
| Additional Code 3: | Not reported |
| Additional Code 4: | Not reported |
| Additional Code 5: | Not reported |
| | |
| Shipment Date: | 20141201 |
| Creation Date: | 3/19/2015 22:14:50 |
| Receipt Date: | 20141208 |
| Manifest ID: | 007328846FLE |
| Trans EPA ID: | MNS000110924 |
| Trans Name: | STERICYCLE SPECIALTY WASTE SOLUTIONS INC |
| Trans 2 EPA ID: | CAD983649880 |
| Trans 2 Name: | PSC ENVIRONMENTAL SERVICES OF POMONA LP |
| TSDF EPA ID: | CAD008364432 |
| Trans Name: | RHO CHEM LLC |
| TSDF Alt EPA ID: | Not reported |
| TSDF Alt Name: | Not reported |
| CA Waste Code: | 214 - Unspecified solvent mixture |
| RCRA Code: | D035 |
| Disposal Method: | H141 - Storage, Bulking, And/Or Transfer Off Site--No Treatment/Reovery (H010-H129) Or (H131-H135) |
| Quantity Tons: | 0.001 |
| Waste Quantity: | 2 |
| Quantity Unit: | P |
| Additional Code 1: | D001 |
| Additional Code 2: | Not reported |
| Additional Code 3: | Not reported |
| Additional Code 4: | Not reported |
| Additional Code 5: | Not reported |
| | |
| Shipment Date: | 20141201 |
| Creation Date: | 3/19/2015 22:14:50 |
| Receipt Date: | 20141208 |
| Manifest ID: | 007328846FLE |
| Trans EPA ID: | MNS000110924 |
| Trans Name: | STERICYCLE SPECIALTY WASTE SOLUTIONS INC |
| Trans 2 EPA ID: | CAD983649880 |
| Trans 2 Name: | PSC ENVIRONMENTAL SERVICES OF POMONA LP |
| TSDF EPA ID: | CAD008364432 |

**VONS STORE #2366 (Continued)** **S113158974**

| | |
|---|---|
| Trans Name: | RHO CHEM LLC |
| TSDF Alt EPA ID: | Not reported |
| TSDF Alt Name: | Not reported |
| CA Waste Code: | 214 - Unspecified solvent mixture |
| RCRA Code: | D001 |
| Disposal Method: | H141 - Storage, Bulking, And/Or Transfer Off Site--No Treatment/Reovery (H010-H129) Or (H131-H135) |
| Quantity Tons: | 0.0085 |
| Waste Quantity: | 17 |
| Quantity Unit: | P |
| Additional Code 1: | Not reported |
| Additional Code 2: | Not reported |
| Additional Code 3: | Not reported |
| Additional Code 4: | Not reported |
| Additional Code 5: | Not reported |

Additional Info:

| | |
|---|---|
| Year: | 2011 |
| Gen EPA ID: | CAL000353921 |
| Shipment Date: | 20110413 |
| Creation Date: | 10/12/2011 18:30:28 |
| Receipt Date: | 20110426 |
| Manifest ID: | 004212344FLE |
| Trans EPA ID: | MNS000110924 |
| Trans Name: | STERICYCLE SPECIALTY WASTE SOLUTIONS INC |
| Trans 2 EPA ID: | OKD981588791 |
| Trans 2 Name: | TRIAD TRANSPORT INC |
| TSDF EPA ID: | INR000110197 |
| Trans Name: | STERICYCLE INC |
| TSDF Alt EPA ID: | Not reported |
| TSDF Alt Name: | Not reported |
| CA Waste Code: | 135 - Unspecified aqueous solution |
| RCRA Code: | Not reported |
| Disposal Method: | - Not reported |
| Quantity Tons: | 0.0065 |
| Waste Quantity: | 13 |
| Quantity Unit: | P |
| Additional Code 1: | Not reported |
| Additional Code 2: | Not reported |
| Additional Code 3: | Not reported |
| Additional Code 4: | Not reported |
| Additional Code 5: | Not reported |
| Shipment Date: | 20110413 |
| Creation Date: | 10/1/2011 18:31:02 |
| Receipt Date: | 20110505 |
| Manifest ID: | 004212343FLE |
| Trans EPA ID: | MNS000110924 |
| Trans Name: | STERICYCLE SPECIALTY WASTE SOLUTIONS INC |
| Trans 2 EPA ID: | OKD981588791 |
| Trans 2 Name: | TRIAD TRANSPORT INC |
| TSDF EPA ID: | OHD083377010 |
| Trans Name: | ENVIRONMENTAL ENTERPRISES INC |
| TSDF Alt EPA ID: | Not reported |
| TSDF Alt Name: | Not reported |
| CA Waste Code: | 122 - Alkaline solution without metals (pH > 12.5 |

**VONS STORE #2366 (Continued)** **S113158974**

| | |
|---|---|
| RCRA Code: | D002 |
| Disposal Method: | H121 - Neutralization Only |
| Quantity Tons: | 0.0175 |
| Waste Quantity: | 35 |
| Quantity Unit: | P |
| Additional Code 1: | Not reported |
| Additional Code 2: | Not reported |
| Additional Code 3: | Not reported |
| Additional Code 4: | Not reported |
| Additional Code 5: | Not reported |

HWTS:

| | |
|---|---|
| Name: | VONS STORE #2366 |
| Address: | 12419 WOODSIDE AVE |
| Address 2: | Not reported |
| City,State,Zip: | LAKESIDE, CA 920403017 |
| EPA ID: | CAL000353921 |
| Inactive Date: | 12/12/2014 |
| Create Date: | 06/25/2010 |
| Last Act Date: | 07/01/2015 |
| Mailing Name: | Not reported |
| Mailing Address: | 5918 STONERIDGE MALL RD |
| Mailing Address 2: | Not reported |
| Mailing City,State,Zip: | PLEASANTON, CA 945883229 |
| Owner Name: | SAFEWAY INC |
| Owner Address: | 5918 STONERIDGE MALL RD |
| Owner Address 2: | Not reported |
| Owner City,State,Zip: | PLEASANTON, CA 945883229 |
| Contact Name: | SHARON PLOUFFE |
| Contact Address: | 5918 STONERIDGE MALL ROAD |
| Contact Address 2: | Not reported |
| City,State,Zip: | PLEASANTON, CA 94588 |

NAICS:

| | |
|---|---|
| EPA ID: | CAL000353921 |
| Create Date: | 2010-06-25 08:40:20 |
| NAICS Code: | 45291 |
| NAICS Description: | Warehouse Clubs and Superstores |
| Issued EPA ID Date: | 2010-06-25 08:40:20 |
| Inactive Date: | 2014-12-12 00:00:00 |
| Facility Name: | VONS STORE #2366 |
| Facility Address: | 12419 WOODSIDE AVE |
| Facility Address 2: | Not reported |
| Facility City: | LAKESIDE |
| Facility County: | 37 |
| Facility State: | CA |
| Facility Zip: | 920403017 |

**E10** **2366 VONS A SAFEWAY COMPANY** **FINDS** **1023255795**
**12419 WOODSIDE AVE** **N/A**
**< 1/8** **LAKESIDE, CA 92040**
**1 ft.**

**Site 3 of 3 in cluster E**

**Relative: Higher**
**Actual: 405 ft.**

FINDS:
Registry ID: 110065448028
Facility URL: http://ofmpub.epa.gov/enviro/fii_query_detail.disp_program_facility?p_registry_id=110065448028

Environmental Interest/Information System:
STATE MASTER

Click this hyperlink while viewing on your computer to access additional FINDS: detail in the EDR Site Report.

---

**B11** **RCRA NonGen / NLR** **1025867728**
**9804 MAINE AVE** **CAL000330621**
**< 1/8** **LAKESIDE, CA 92040**
**1 ft.**

**Site 5 of 43 in cluster B**

**Relative: Higher**
**Actual: 415 ft.**

RCRA NonGen / NLR:
Date form received by agency: 2008-03-13 00:00:00.0
Facility name: Not reported
Facility address: 9804 MAINE AVE
LAKESIDE, CA 92040
EPA ID: CAL000330621
Contact: PIERRE KITI
Contact address: 9804 MAINE AVE
LAKESIDE, CA 92040-0000
Contact country: Not reported
Contact telephone: 619-443-5600
Contact email: WOODSIDEAUTO@YAHOO.COM
EPA Region: 09
Classification: Non-Generator
Description: Handler: Non-Generators do not presently generate hazardous waste

Owner/Operator Summary:
Owner/operator name: PIERRE KITI
Owner/operator address: 9804 MAINE AVE
LAKESIDE, CA 92040
Owner/operator country: Not reported
Owner/operator telephone: 619-443-5600
Owner/operator email: Not reported
Owner/operator fax: Not reported
Owner/operator extension: Not reported
Legal status: Other
Owner/Operator Type: Operator
Owner/Op start date: Not reported
Owner/Op end date: Not reported

Owner/operator name: RAAD AND KITI
Owner/operator address: 9804 MAINE AVE
LAKESIDE, CA 92040
Owner/operator country: Not reported
Owner/operator telephone: 619-443-5600
Owner/operator email: Not reported
Owner/operator fax: Not reported
Owner/operator extension: Not reported

**(Continued)** **1025867728**

Legal status: Other
Owner/Operator Type: Owner
Owner/Op start date: Not reported
Owner/Op end date: Not reported

Handler Activities Summary:
U.S. importer of hazardous waste: No
Mixed waste (haz. and radioactive): No
Recycler of hazardous waste: No
Transporter of hazardous waste: No
Treater, storer or disposer of HW: No
Underground injection activity: No
On-site burner exemption: No
Furnace exemption: No
Used oil fuel burner: No
Used oil processor: No
User oil refiner: No
Used oil fuel marketer to burner: No
Used oil Specification marketer: No
Used oil transfer facility: No
Used oil transporter: No

Violation Status: No violations found

---

**A12** **CHEVRON STATIONS INC** **EDR Hist Auto** **1021502819**
**WOODSIDE AV & CHANNEL RD** **N/A**
**< 1/8** **LAKESIDE, CA 92040**
**1 ft.**

**Site 2 of 48 in cluster A**

**Relative:** EDR Hist Auto
**Higher**

**Actual:** **402 ft.**

| Year: | Name: | Type: |
|---|---|---|
| 1998 | CHEVRON STATIONS | Gasoline Service Stations |
| 1999 | CHEVRON STATIONS INC | Gasoline Service Stations |
| 2000 | CHEVRON STATIONS INC | Gasoline Service Stations |
| 2001 | CHEVRON STATIONS INC | Gasoline Service Stations |
| 2002 | CHEVRON STATIONS INC | Gasoline Service Stations |
| 2003 | CHEVRON STATIONS INC | Gasoline Service Stations |
| 2004 | CHEVRON STATIONS INC | Gasoline Service Stations |
| 2005 | CHEVRON STATIONS INC | Gasoline Service Stations, NEC |
| 2006 | CHEVRON STATIONS INC | Gasoline Service Stations, NEC |
| 2007 | CHEVRON STATIONS INC | Gasoline Service Stations, NEC |
| 2008 | CHEVRON STATIONS INC | Gasoline Service Stations, NEC |
| 2009 | CHEVRON STATIONS INC | Gasoline Service Stations, NEC |
| 2010 | CHEVRON STATIONS INC | Gasoline Service Stations, NEC |
| 2011 | CHEVRON STATIONS INC | Gasoline Service Stations, NEC |
| 2012 | CHEVRON STATIONS INC | Gasoline Service Stations, NEC |

**B13** **DAVID B. & YAEL ALPERT** **RGA LUST** **S114609447**
**9806 MAINE AV** **N/A**
**< 1/8** **LAKESIDE, CA**
**1 ft.**

**Site 6 of 43 in cluster B**

**Relative:** RGA LUST:
**Higher**

**Actual:** Name: DAVID B. & YAEL ALPERT
**415 ft.** Address: 9806 MAINE AV
City: LAKESIDE
State: LAKESIDE
2012 DAVID B. & YAEL ALPERT 9806 MAINE AV
Name: DAVID B. & YAEL ALPERT
Address: 9806 MAINE AV
City: LAKESIDE
State: LAKESIDE
2011 DAVID B. & YAEL ALPERT 9806 MAINE AV
Name: DAVID B. & YAEL ALPERT
Address: 9806 MAINE AV
City: LAKESIDE
State: LAKESIDE
2010 DAVID B. & YAEL ALPERT 9806 MAINE AV
Name: DAVID B. & YAEL ALPERT
Address: 9806 MAINE AV
City: LAKESIDE
State: LAKESIDE
2009 DAVID B. & YAEL ALPERT 9806 MAINE AV
Name: DAVID B. & YAEL ALPERT
Address: 9806 MAINE AV
City: LAKESIDE
State: LAKESIDE
2008 DAVID B. & YAEL ALPERT 9806 MAINE AV
Name: DAVID B. & YAEL ALPERT
Address: 9806 MAINE AV
City: LAKESIDE
State: LAKESIDE
2007 DAVID B. & YAEL ALPERT 9806 MAINE AV
Name: DAVID B. & YAEL ALPERT
Address: 9806 MAINE AV
City: LAKESIDE
State: LAKESIDE
2006 DAVID B. & YAEL ALPERT 9806 MAINE AV
Name: DAVID B. & YAEL ALPERT
Address: 9806 MAINE AV
City: LAKESIDE
State: LAKESIDE
2005 DAVID B. & YAEL ALPERT 9806 MAINE AV

---

**A14** **ACTION CYLINDER HEADS** **HAZNET** **S123758053**
**12342 WOODSIDE AVE** **HWTS** **N/A**
**< 1/8** **LAKESIDE, CA 92040**
**1 ft.**

**Site 3 of 48 in cluster A**

**Relative:** HAZNET:
**Higher**

**Actual:** Name: ACTION CYLINDER HEADS
**402 ft.** Address: 12342 WOODSIDE AVE
Address 2: Not reported
City,State,Zip: LAKESIDE, CA 920400000
Contact: BUSINESS MOVED-INAC. PER SUR.

**ACTION CYLINDER HEADS (Continued)** **S123758053**

Telephone: Not reported
Mailing Name: Not reported
Mailing Address: 12342 WOODSIDE AVE

Year: 1990
Gepaid: CAD981654734
TSD EPA ID: CAD095894556
CA Waste Code: 223 - Unspecified oil-containing waste
Disposal Method: D99 - Disposal, Other
Tons: 0.0834

Year: 1988
Gepaid: CAD981654734
TSD EPA ID: CAD095894556
CA Waste Code: 223 - Unspecified oil-containing waste
Disposal Method: D99 - Disposal, Other
Tons: 0.0416

HWTS:
Name: ACTION CYLINDER HEADS
Address: 12342 WOODSIDE AVE
Address 2: Not reported
City,State,Zip: LAKESIDE, CA 920400000
EPA ID: CAD981654734
Inactive Date: 06/30/1995
Create Date: 04/10/1987
Last Act Date: 08/31/2010
Mailing Name: Not reported
Mailing Address: 12342 WOODSIDE AVE
Mailing Address 2: Not reported
Mailing City,State,Zip: LAKESIDE, CA 920400000
Owner Name: --
Owner Address: --
Owner Address 2: Not reported
Owner City,State,Zip: --, 99 --
Contact Name: BUSINESS MOVED-INAC. PER SUR.
Contact Address: 95 JV
Contact Address 2: Not reported
City,State,Zip: --, 99 --

---

**A15** **LAKESIDE VILLAGE CENTER** **RCRA NonGen / NLR** **1000222127**
**12342 WOODSIDE AVE** **FINDS** **CAD981420995**
**< 1/8** **LAKESIDE, CA 92040** **ECHO**
**1 ft.**

**Site 4 of 48 in cluster A**

**Relative: Higher**
**Actual: 402 ft.**

RCRA NonGen / NLR:
Date form received by agency: 1986-06-19 00:00:00.0
Facility name: LAKESIDE VILLAGE CENTER
Facility address: 12342 WOODSIDE AVE
LAKESIDE, CA 92040
EPA ID: CAD981420995
Mailing address: 8008 GIRARD AVE STE 410
LAKESIDE, CA 92037
Contact: ENVIRONMENTAL MANAGER
Contact address: 12342 WOODSIDE AVE

**LAKESIDE VILLAGE CENTER (Continued)** **1000222127**

LAKESIDE, CA 92040
Contact country: US
Contact telephone: 619-459-4477
Contact email: Not reported
EPA Region: 09
Classification: Non-Generator
Description: Handler: Non-Generators do not presently generate hazardous waste

Owner/Operator Summary:
Owner/operator name: NOT REQUIRED
Owner/operator address: NOT REQUIRED
NOT REQUIRED, ME 99999
Owner/operator country: Not reported
Owner/operator telephone: 415-555-1212
Owner/operator email: Not reported
Owner/operator fax: Not reported
Owner/operator extension: Not reported
Legal status: Municipal
Owner/Operator Type: Operator
Owner/Op start date: Not reported
Owner/Op end date: Not reported

Owner/operator name: SANDOR W SHAPERY
Owner/operator address: NOT REQUIRED
NOT REQUIRED, ME 99999
Owner/operator country: Not reported
Owner/operator telephone: 415-555-1212
Owner/operator email: Not reported
Owner/operator fax: Not reported
Owner/operator extension: Not reported
Legal status: Municipal
Owner/Operator Type: Owner
Owner/Op start date: Not reported
Owner/Op end date: Not reported

Handler Activities Summary:
U.S. importer of hazardous waste: No
Mixed waste (haz. and radioactive): No
Recycler of hazardous waste: No
Transporter of hazardous waste: No
Treater, storer or disposer of HW: No
Underground injection activity: No
On-site burner exemption: No
Furnace exemption: No
Used oil fuel burner: No
Used oil processor: No
User oil refiner: No
Used oil fuel marketer to burner: No
Used oil Specification marketer: No
Used oil transfer facility: No
Used oil transporter: No

Violation Status: No violations found

FINDS:
Registry ID: 110002700168
Facility URL: http://ofmpub.epa.gov/enviro/fii_query_detail.disp_program_facility?p_

**LAKESIDE VILLAGE CENTER (Continued)** **1000222127**

registry_id=110002700168

Environmental Interest/Information System:
RCRAInfo is a national information system that supports the Resource Conservation and Recovery Act (RCRA) program through the tracking of events and activities related to facilities that generate, transport, and treat, store, or dispose of hazardous waste. RCRAInfo allows RCRA program staff to track the notification, permit, compliance, and corrective action activities required under RCRA.

Click this hyperlink while viewing on your computer to access additional FINDS: detail in the EDR Site Report.

ECHO:

| | |
|---|---|
| Envid: | 1000222127 |
| Registry ID: | 110002700168 |
| DFR URL: | http://echo.epa.gov/detailed-facility-report?fid=110002700168 |
| Name: | LAKESIDE VILLAGE CENTER |
| Address: | 12342 WOODSIDE AVE |
| City,State,Zip: | LAKESIDE, CA 92040 |

---

**B16** **LUCY MAY CARENDER TRUST** **RGA LUST** **S114645922**
**9774 MAINE AVENUE** **N/A**
**< 1/8** **LAKESIDE, CA**
**1 ft.**

**Site 7 of 43 in cluster B**

**Relative: Higher**
**Actual: 415 ft.**

RGA LUST:

| | |
|---|---|
| Name: | LUCY MAY CARENDER TRUST |
| Address: | 9774 MAINE AVENUE |
| City: | LAKESIDE |
| State: | LAKESIDE |

1994 LUCY MAY CARENDER TRUST 9774 MAINE AVENUE

| | |
|---|---|
| Name: | LUCY MAY CARENDER TRUST |
| Address: | 9774 MAINE AVENUE |
| City: | LAKESIDE |
| State: | LAKESIDE |

1993 LUCY MAY CARENDER TRUST 9774 MAINE AVENUE

| | |
|---|---|
| Name: | LUCY MAY CARENDER TRUST |
| Address: | 9774 MAINE AVENUE |
| City: | LAKESIDE |
| State: | LAKESIDE |

1992 LUCY MAY CARENDER TRUST 9774 MAINE AVENUE

---

**A17** **ACTION CYLINDER HEADS** **San Diego Co. HMMD** **S104748809**
**12342 WOODSIDE AV** **N/A**
**< 1/8** **LAKESIDE, CA 92040**
**1 ft.**

**Site 5 of 48 in cluster A**

**Relative: Higher**
**Actual: 402 ft.**

HMMD SAN DIEGO:

| | |
|---|---|
| Name: | ACTION CYLINDER HEADS |
| Address: | 12342 WOODSIDE AV |
| City,State,Zip: | LAKESIDE, CA 92040 |
| Permit Number: | 119025 |
| Business Type: | Not reported |
| EPA Id Number: | Not reported |

**ACTION CYLINDER HEADS (Continued)** **S104748809**

| | |
|---|---|
| APN: | 394-101-13-00 |
| Last HMMD Inspection: | 09/15/1987 |
| Facility Telephone: | 619-561-6267 |
| Permit Status: | INAC |
| Permit Expiration: | 09/15/1987 |
| Date Last Updated: | 11/02/2012 |
| Facility Owner: | THOMAS E SMITH |
| Facility Mailing Address: | 12342 WOODSIDE AV |
| Facility Mailing City: | LAKESIDE |
| Facility Mailing State: | CA |
| Facility Mailing Zip: | 92040-3016 |
| UST Owner: | Not reported |
| Handle Regulated Hazmat: | Not reported |
| Own Or Operate UST: | Not reported |
| Subject To APSA: | Not reported |
| Generate Haz Waste: | Y |
| Treat Haz Waste: | Not reported |
| Generate Medical Waste: | Not reported |

---

**A18** **DOLLAR TREE #05543** **RCRA NonGen / NLR** **1024844399**
**12340 WOODSIDE AVE** **CAL000396769**
**< 1/8** **LAKESIDE, CA 92040**
**1 ft.**

**Site 6 of 48 in cluster A**

**Relative: Higher**

**Actual: 402 ft.**

RCRA NonGen / NLR:

| | |
|---|---|
| Date form received by agency: | 2014-05-14 00:00:00.0 |
| Facility name: | DOLLAR TREE #05543 |
| Facility address: | 12340 WOODSIDE AVE<br>LAKESIDE, CA 92040 |
| EPA ID: | CAL000396769 |
| Mailing address: | 500 VOLVO PKWY<br>CHESAPEAKE, VA 23320-1604 |
| Contact: | ANGELA JONES |
| Contact address: | 500 VOLVO PKWY<br>CHESAPEAKE, VA 23320-1604 |
| Contact country: | Not reported |
| Contact telephone: | 757-321-5761 |
| Contact email: | AJONES@DOLLARTREE.COM |
| EPA Region: | 09 |
| Classification: | Non-Generator |
| Description: | Handler: Non-Generators do not presently generate hazardous waste |

Owner/Operator Summary:

| | |
|---|---|
| Owner/operator name: | DOLLAR TREE STORES, INC. |
| Owner/operator address: | 500 VOLVO PKWY<br>CHESAPEAKE, VA 23320 |
| Owner/operator country: | Not reported |
| Owner/operator telephone: | 757-321-5000 |
| Owner/operator email: | Not reported |
| Owner/operator fax: | Not reported |
| Owner/operator extension: | Not reported |
| Legal status: | Other |
| Owner/Operator Type: | Owner |
| Owner/Op start date: | Not reported |
| Owner/Op end date: | Not reported |

**DOLLAR TREE #05543 (Continued)** **1024844399**

Owner/operator name: ANGELA JONES
Owner/operator address: 500 VOLVO PKWY
CHESAPEAKE, VA 23320
Owner/operator country: Not reported
Owner/operator telephone: 757-321-5761
Owner/operator email: Not reported
Owner/operator fax: Not reported
Owner/operator extension: Not reported
Legal status: Other
Owner/Operator Type: Operator
Owner/Op start date: Not reported
Owner/Op end date: Not reported

Handler Activities Summary:
U.S. importer of hazardous waste: No
Mixed waste (haz. and radioactive): No
Recycler of hazardous waste: No
Transporter of hazardous waste: Yes
Treater, storer or disposer of HW: No
Underground injection activity: No
On-site burner exemption: No
Furnace exemption: No
Used oil fuel burner: No
Used oil processor: No
User oil refiner: No
Used oil fuel marketer to burner: No
Used oil Specification marketer: No
Used oil transfer facility: No
Used oil transporter: No

Violation Status: No violations found

---

**A19** **DOLLAR TREE #05543** **FINDS 1023346165**
**12340 WOODSIDE AVE** **ECHO N/A**
**< 1/8** **LAKESIDE, CA 92040**
**1 ft.**

**Site 7 of 48 in cluster A**

**Relative: Higher**
**Actual: 402 ft.**

FINDS:
Registry ID: 110066421330
Facility URL: http://ofmpub.epa.gov/enviro/fii_query_detail.disp_program_facility?p_registry_id=110066421330

Environmental Interest/Information System:
RCRAInfo is a national information system that supports the Resource Conservation and Recovery Act (RCRA) program through the tracking of events and activities related to facilities that generate, transport, and treat, store, or dispose of hazardous waste. RCRAInfo allows RCRA program staff to track the notification, permit, compliance, and corrective action activities required under RCRA.
STATE MASTER

Click this hyperlink while viewing on your computer to access additional FINDS: detail in the EDR Site Report.

ECHO:
Envid: 1023346165
Registry ID: 110066421330
DFR URL: http://echo.epa.gov/detailed-facility-report?fid=110066421330

**DOLLAR TREE #05543 (Continued)** **1023346165**

Name: DOLLAR TREE #05543
Address: 12340 WOODSIDE AVE
City,State,Zip: LAKESIDE, CA 92040

---

**A20** **DOLLAR TREE #05543** **San Diego Co. HMMD** **S118937639**
**12340 WOODSIDE AVE** **CERS HAZ WASTE** **N/A**
**< 1/8** **LAKESIDE, CA 92040** **HAZNET**
**1 ft.** **CERS**
**Site 8 of 48 in cluster A** **HWTS**

**Relative: Higher**
**Actual: 402 ft.**

HMMD SAN DIEGO:

| | |
|---|---|
| Name: | DOLLAR TREE #05543 |
| Address: | 12340 WOODSIDE AVE |
| City,State,Zip: | LAKESIDE, CA 92040 |
| Permit Number: | Not reported |
| Business Type: | Not reported |
| EPA Id Number: | CAL000396769 |
| APN: | Not reported |
| Last HMMD Inspection: | Not reported |
| Facility Telephone: | 619-443-0419 |
| Permit Status: | Permit Renewed |
| Permit Expiration: | Not reported |
| Date Last Updated: | 01/30/2020 |
| Facility Owner: | Not reported |
| Facility Mailing Address: | 500 Volvo Pkwy, Chesapeake, VA 23320 |
| Facility Mailing City: | Not reported |
| Facility Mailing State: | Not reported |
| Facility Mailing Zip: | Not reported |
| UST Owner: | N |
| Handle Regulated Hazmat: | Not reported |
| Own Or Operate UST: | Not reported |
| Subject To APSA: | Not reported |
| Generate Haz Waste: | Y |
| Treat Haz Waste: | N |
| Generate Medical Waste: | Not reported |

Inspection Violation:

| | |
|---|---|
| Record ID: | DEH2014-HUPFP-000973 |
| Permit Status: | Permit Renewed |
| Active Permit: | Y |
| Facility Id Number: | 37-000-000973 |
| Program Element: | Hazardous Waste Generator |
| Inspection Type: | Routine |
| Inspection Number: | 5128165 |
| Return To Compliance Date: | 2014-10-23T00:00:00.000 |
| Nov: | No |
| Violation Classification: | Minor |
| Underground Storage Tank Id: | Not reported |
| Container/Tank Id: | Not reported |
| Last Update: | 2020-01-30T00:00:00.000 |
| Inspection Date: | 2014-09-24T15:16:00.000 |
| Violation Code: | 3030022 Failure to ensure incompatible waste and/or materials are not placed or stored in the same container or nearby or into an unwashed container, which previously contained incompatible waste and/or materials, so that it does not potentially result in the following: 1) Generate extreme heat or pressure, fire or explosion, or violent reaction; 2) Produce uncontrolled toxic mists, fumes, dusts, or gases in sufficient quantities to threaten human health or |

**DOLLAR TREE #05543 (Continued)** **S118937639**

the environment; 3) Produce uncontrolled flammable fumes or gases in sufficient quantities to pose a risk of fire or explosions; 4) Damage the structural integrity of the device or facility containing the waste; or 5) Through other like means threaten human health or the environment.; 22 CCR 12 66262.34(d)(2); 40 CFR 1 265.17(b), 265.177.

Waste and Materials:

| | |
|---|---|
| Record ID: | DEH2014-HUPFP-000973 |
| Permit Status: | Permit Renewed |
| Active Permit: | Y |
| Child Record Id: | DEH2017-HCHEM-0134932 |
| Trade Secret: | N |
| Hazardous Material Type: | Pure |
| Last Updated: | 2017-04-06T19:17:21.000 |
| Chemical Name: | Helium |
| Common Name: | Helium |
| Case Number: | 7440-59-7 |

| | |
|---|---|
| Record ID: | DEH2014-HUPFP-000973 |
| Permit Status: | Permit Renewed |
| Active Permit: | Y |
| Child Record Id: | DEH2017-HWAST-0112861 |
| Trade Secret: | N |
| Hazardous Material Type: | Not reported |
| Last Updated: | 2017-04-06T19:17:21.000 |
| Chemical Name: | Consumer Commodities |
| Common Name: | Waste Acidic Liquids, Corrosive |
| Case Number: | Not reported |

| | |
|---|---|
| Record ID: | DEH2014-HUPFP-000973 |
| Permit Status: | Permit Renewed |
| Active Permit: | Y |
| Child Record Id: | DEH2017-HWAST-0112862 |
| Trade Secret: | N |
| Hazardous Material Type: | Not reported |
| Last Updated: | 2017-04-06T19:17:21.000 |
| Chemical Name: | Consumer Commodities |
| Common Name: | Waste Aerosols |
| Case Number: | Not reported |

| | |
|---|---|
| Record ID: | DEH2014-HUPFP-000973 |
| Permit Status: | Permit Renewed |
| Active Permit: | Y |
| Child Record Id: | DEH2017-HWAST-0112863 |
| Trade Secret: | N |
| Hazardous Material Type: | Not reported |
| Last Updated: | 2017-04-06T19:17:21.000 |
| Chemical Name: | Consumer Commodities |
| Common Name: | Waste Basic Liquids, Corrosive |
| Case Number: | Not reported |

| | |
|---|---|
| Record ID: | DEH2014-HUPFP-000973 |
| Permit Status: | Permit Renewed |
| Active Permit: | Y |
| Child Record Id: | DEH2017-HWAST-0112864 |
| Trade Secret: | N |

**DOLLAR TREE #05543 (Continued)** **S118937639**

Hazardous Material Type: Not reported
Last Updated: 2017-04-06T19:17:21.000
Chemical Name: Consumer Commodities
Common Name: Waste Flammable Liquids
Case Number: Not reported

Record ID: DEH2014-HUPFP-000973
Permit Status: Permit Renewed
Active Permit: Y
Child Record Id: DEH2017-HWAST-0112865
Trade Secret: N
Hazardous Material Type: Not reported
Last Updated: 2017-04-06T19:17:21.000
Chemical Name: Consumer Commodities
Common Name: Waste Flammable Solids
Case Number: Not reported

Record ID: DEH2014-HUPFP-000973
Permit Status: Permit Renewed
Active Permit: Y
Child Record Id: DEH2017-HWAST-0112866
Trade Secret: N
Hazardous Material Type: Not reported
Last Updated: 2017-04-06T19:17:21.000
Chemical Name: Consumer Commodities
Common Name: Waste Lighters
Case Number: Not reported

Record ID: DEH2014-HUPFP-000973
Permit Status: Permit Renewed
Active Permit: Y
Child Record Id: DEH2017-HWAST-0112867
Trade Secret: N
Hazardous Material Type: Not reported
Last Updated: 2017-04-06T19:17:21.000
Chemical Name: Consumer Commodities
Common Name: Waste Oxidizing Liquids
Case Number: Not reported

Record ID: DEH2014-HUPFP-000973
Permit Status: Permit Renewed
Active Permit: Y
Child Record Id: DEH2017-HWAST-0112868
Trade Secret: N
Hazardous Material Type: Not reported
Last Updated: 2017-04-06T19:17:21.000
Chemical Name: Consumer Commodities
Common Name: Waste State Regulated Liquids
Case Number: Not reported

Record ID: DEH2014-HUPFP-000973
Permit Status: Permit Renewed
Active Permit: Y
Child Record Id: DEH2017-HWAST-0112869
Trade Secret: N
Hazardous Material Type: Not reported
Last Updated: 2017-04-06T19:17:21.000

**DOLLAR TREE #05543 (Continued)** **S118937639**

Chemical Name: Consumer Commodities
Common Name: Waste State Regulated Solids
Case Number: Not reported

Record ID: DEH2014-HUPFP-000973
Permit Status: Permit Renewed
Active Permit: Y
Child Record Id: DEH2017-HWAST-0112870
Trade Secret: N
Hazardous Material Type: Not reported
Last Updated: 2017-04-06T19:17:21.000
Chemical Name: Consumer Commodities
Common Name: Waste Toxic Liquids
Case Number: Not reported

Record ID: DEH2014-HUPFP-000973
Permit Status: Permit Renewed
Active Permit: Y
Child Record Id: DEH2017-HWAST-0112871
Trade Secret: N
Hazardous Material Type: Not reported
Last Updated: 2017-04-06T19:17:21.000
Chemical Name: Consumer Commodities
Common Name: Waste Toxic Solids
Case Number: Not reported

Record ID: DEH2014-HUPFP-000973
Permit Status: Permit Renewed
Active Permit: Y
Child Record Id: DEH2018-HCHEM-0173837
Trade Secret: N
Hazardous Material Type: Pure
Last Updated: 2020-01-30T02:38:07.000
Chemical Name: Helium
Common Name: Helium
Case Number: 7440-59-7

Record ID: DEH2014-HUPFP-000973
Permit Status: Permit Renewed
Active Permit: Y
Child Record Id: DEH2018-HWAST-0148003
Trade Secret: N
Hazardous Material Type: Not reported
Last Updated: 2020-01-30T02:38:07.000
Chemical Name: Consumer Commodities
Common Name: Waste Acidic Liquids, Corrosive
Case Number: Not reported

Record ID: DEH2014-HUPFP-000973
Permit Status: Permit Renewed
Active Permit: Y
Child Record Id: DEH2018-HWAST-0148004
Trade Secret: N
Hazardous Material Type: Not reported
Last Updated: 2020-01-30T02:38:07.000
Chemical Name: Consumer Commodities
Common Name: Waste Aerosols

**DOLLAR TREE #05543 (Continued)** **S118937639**

Case Number: Not reported

Record ID: DEH2014-HUPFP-000973
Permit Status: Permit Renewed
Active Permit: Y
Child Record Id: DEH2018-HWAST-0148005
Trade Secret: N
Hazardous Material Type: Not reported
Last Updated: 2020-01-30T02:38:07.000
Chemical Name: Consumer Commodities
Common Name: Waste Basic Liquids, Corrosive
Case Number: Not reported

Record ID: DEH2014-HUPFP-000973
Permit Status: Permit Renewed
Active Permit: Y
Child Record Id: DEH2018-HWAST-0148006
Trade Secret: N
Hazardous Material Type: Not reported
Last Updated: 2020-01-30T02:38:07.000
Chemical Name: Consumer Commodities
Common Name: Waste Flammable Liquids
Case Number: Not reported

Record ID: DEH2014-HUPFP-000973
Permit Status: Permit Renewed
Active Permit: Y
Child Record Id: DEH2018-HWAST-0148007
Trade Secret: N
Hazardous Material Type: Not reported
Last Updated: 2020-01-30T02:38:07.000
Chemical Name: Consumer Commodities
Common Name: Waste Flammable Solids
Case Number: Not reported

Record ID: DEH2014-HUPFP-000973
Permit Status: Permit Renewed
Active Permit: Y
Child Record Id: DEH2018-HWAST-0148008
Trade Secret: N
Hazardous Material Type: Not reported
Last Updated: 2020-01-30T02:38:07.000
Chemical Name: Consumer Commodities
Common Name: Waste Oxidizing Liquids
Case Number: Not reported

Record ID: DEH2014-HUPFP-000973
Permit Status: Permit Renewed
Active Permit: Y
Child Record Id: DEH2018-HWAST-0148009
Trade Secret: N
Hazardous Material Type: Not reported
Last Updated: 2020-01-30T02:38:07.000
Chemical Name: Consumer Commodities
Common Name: Waste State Regulated Liquids
Case Number: Not reported

**DOLLAR TREE #05543 (Continued)** **S118937639**

| | |
|---|---|
| Record ID: | DEH2014-HUPFP-000973 |
| Permit Status: | Permit Renewed |
| Active Permit: | Y |
| Child Record Id: | DEH2018-HWAST-0148010 |
| Trade Secret: | N |
| Hazardous Material Type: | Not reported |
| Last Updated: | 2020-01-30T02:38:07.000 |
| Chemical Name: | Consumer Commodities |
| Common Name: | Waste State Regulated Solids |
| Case Number: | Not reported |

| | |
|---|---|
| Record ID: | DEH2014-HUPFP-000973 |
| Permit Status: | Permit Renewed |
| Active Permit: | Y |
| Child Record Id: | DEH2018-HWAST-0148011 |
| Trade Secret: | N |
| Hazardous Material Type: | Not reported |
| Last Updated: | 2020-01-30T02:38:07.000 |
| Chemical Name: | Consumer Commodities |
| Common Name: | Waste Toxic Liquids |
| Case Number: | Not reported |

| | |
|---|---|
| Record ID: | DEH2014-HUPFP-000973 |
| Permit Status: | Permit Renewed |
| Active Permit: | Y |
| Child Record Id: | DEH2018-HWAST-0148012 |
| Trade Secret: | N |
| Hazardous Material Type: | Not reported |
| Last Updated: | 2020-01-30T02:38:07.000 |
| Chemical Name: | Consumer Commodities |
| Common Name: | Waste Toxic Solids |
| Case Number: | Not reported |

| | |
|---|---|
| Record ID: | DEH2014-HUPFP-000973 |
| Permit Status: | Permit Renewed |
| Active Permit: | Y |
| Child Record Id: | DEH2016-HCHEM-0107324 |
| Trade Secret: | N |
| Hazardous Material Type: | Pure |
| Last Updated: | 2017-01-28T02:33:15.000 |
| Chemical Name: | Helium |
| Common Name: | Helium |
| Case Number: | 7440-59-7 |

| | |
|---|---|
| Record ID: | DEH2014-HUPFP-000973 |
| Permit Status: | Permit Renewed |
| Active Permit: | Y |
| Child Record Id: | DEH2016-HCHEM-0107325 |
| Trade Secret: | N |
| Hazardous Material Type: | Pure |
| Last Updated: | 2017-01-28T02:33:15.000 |
| Chemical Name: | Helium |
| Common Name: | Helium |
| Case Number: | 7440-59-7 |

| | |
|---|---|
| Record ID: | DEH2014-HUPFP-000973 |
| Permit Status: | Permit Renewed |

**DOLLAR TREE #05543 (Continued)** **S118937639**

Active Permit: Y
Child Record Id: DEH2016-HWAST-0088593
Trade Secret: N
Hazardous Material Type: Not reported
Last Updated: 2017-01-28T02:33:15.000
Chemical Name: Consumer Commodities
Common Name: Acidic Liquids, Corrosive
Case Number: Not reported

Record ID: DEH2014-HUPFP-000973
Permit Status: Permit Renewed
Active Permit: Y
Child Record Id: DEH2016-HWAST-0088594
Trade Secret: N
Hazardous Material Type: Not reported
Last Updated: 2017-01-28T02:33:15.000
Chemical Name: Consumer Commodities
Common Name: Aerosols
Case Number: Not reported

Record ID: DEH2014-HUPFP-000973
Permit Status: Permit Renewed
Active Permit: Y
Child Record Id: DEH2016-HWAST-0088595
Trade Secret: N
Hazardous Material Type: Not reported
Last Updated: 2017-01-28T02:33:15.000
Chemical Name: Consumer Commodities
Common Name: Basic Liquids, Corrosive
Case Number: Not reported

Record ID: DEH2014-HUPFP-000973
Permit Status: Permit Renewed
Active Permit: Y
Child Record Id: DEH2016-HWAST-0088596
Trade Secret: N
Hazardous Material Type: Not reported
Last Updated: 2017-01-28T02:33:15.000
Chemical Name: Consumer Commodities
Common Name: Consumer Electronics for Recycling
Case Number: Not reported

Record ID: DEH2014-HUPFP-000973
Permit Status: Permit Renewed
Active Permit: Y
Child Record Id: DEH2016-HWAST-0088597
Trade Secret: N
Hazardous Material Type: Not reported
Last Updated: 2017-01-28T02:33:15.000
Chemical Name: Consumer Commodities
Common Name: Flammable Compressed Gas
Case Number: Not reported

Record ID: DEH2014-HUPFP-000973
Permit Status: Permit Renewed
Active Permit: Y
Child Record Id: DEH2016-HWAST-0088598

**DOLLAR TREE #05543 (Continued)** **S118937639**

Trade Secret: N
Hazardous Material Type: Not reported
Last Updated: 2017-01-28T02:33:15.000
Chemical Name: Consumer Commodities
Common Name: Flammable Liquids
Case Number: Not reported

Record ID: DEH2014-HUPFP-000973
Permit Status: Permit Renewed
Active Permit: Y
Child Record Id: DEH2016-HWAST-0088599
Trade Secret: N
Hazardous Material Type: Not reported
Last Updated: 2017-01-28T02:33:15.000
Chemical Name: Consumer Commodities
Common Name: Flammable Solids
Case Number: Not reported

Record ID: DEH2014-HUPFP-000973
Permit Status: Permit Renewed
Active Permit: Y
Child Record Id: DEH2016-HWAST-0088600
Trade Secret: N
Hazardous Material Type: Not reported
Last Updated: 2017-01-28T02:33:15.000
Chemical Name: Consumer Commodities
Common Name: Lighters
Case Number: Not reported

Record ID: DEH2014-HUPFP-000973
Permit Status: Permit Renewed
Active Permit: Y
Child Record Id: DEH2016-HWAST-0088601
Trade Secret: N
Hazardous Material Type: Not reported
Last Updated: 2017-01-28T02:33:15.000
Chemical Name: Consumer Commodities
Common Name: Oxidizing Liquids
Case Number: Not reported

Record ID: DEH2014-HUPFP-000973
Permit Status: Permit Renewed
Active Permit: Y
Child Record Id: DEH2016-HWAST-0088602
Trade Secret: N
Hazardous Material Type: Not reported
Last Updated: 2017-01-28T02:33:15.000
Chemical Name: Consumer Commodities
Common Name: Products Containing Lead
Case Number: Not reported

Record ID: DEH2014-HUPFP-000973
Permit Status: Permit Renewed
Active Permit: Y
Child Record Id: DEH2016-HWAST-0088603
Trade Secret: N
Hazardous Material Type: Not reported

**DOLLAR TREE #05543 (Continued)** **S118937639**

Last Updated: 2017-01-28T02:33:15.000
Chemical Name: Consumer Commodities
Common Name: State Regulated Liquids
Case Number: Not reported

Record ID: DEH2014-HUPFP-000973
Permit Status: Permit Renewed
Active Permit: Y
Child Record Id: DEH2016-HWAST-0088604
Trade Secret: N
Hazardous Material Type: Not reported
Last Updated: 2017-01-28T02:33:15.000
Chemical Name: Consumer Commodities
Common Name: State Regulated Solids
Case Number: Not reported

Record ID: DEH2014-HUPFP-000973
Permit Status: Permit Renewed
Active Permit: Y
Child Record Id: DEH2016-HWAST-0088605
Trade Secret: N
Hazardous Material Type: Not reported
Last Updated: 2017-01-28T02:33:15.000
Chemical Name: Consumer Commodities
Common Name: Toxic Liquids
Case Number: Not reported

Record ID: DEH2014-HUPFP-000973
Permit Status: Permit Renewed
Active Permit: Y
Child Record Id: DEH2016-HWAST-0088606
Trade Secret: N
Hazardous Material Type: Not reported
Last Updated: 2017-01-28T02:33:15.000
Chemical Name: Consumer Commodities
Common Name: Toxic Solids
Case Number: Not reported

Record ID: DEH2014-HUPFP-000973
Permit Status: Permit Renewed
Active Permit: Y
Child Record Id: DEH2016-HWAST-0088607
Trade Secret: N
Hazardous Material Type: Not reported
Last Updated: 2017-01-28T02:33:15.000
Chemical Name: Consumer Commodities
Common Name: Universal Batteries
Case Number: Not reported

Record ID: DEH2014-HUPFP-000973
Permit Status: Permit Renewed
Active Permit: Y
Child Record Id: DEH2016-HWAST-0088608
Trade Secret: N
Hazardous Material Type: Not reported
Last Updated: 2017-01-28T02:33:15.000
Chemical Name: Consumer Commodities

**DOLLAR TREE #05543 (Continued)** **S118937639**

Common Name: Universal Batts Auto
Case Number: Not reported

Record ID: DEH2014-HUPFP-000973
Permit Status: Permit Renewed
Active Permit: Y
Child Record Id: DEH2016-HWAST-0088609
Trade Secret: N
Hazardous Material Type: Not reported
Last Updated: 2017-01-28T02:33:15.000
Chemical Name: Consumer Commodities
Common Name: Universal Fluorescent Lamps
Case Number: Not reported

CERS HAZ WASTE:
Name: DOLLAR TREE #05543
Address: 12340 WOODSIDE AVE
City,State,Zip: LAKESIDE, CA 92040
Site ID: 112245
CERS ID: 10503073
CERS Description: Hazardous Waste Generator

HAZNET:
Name: DOLLAR TREE #05543
Address: 12340 WOODSIDE AVE
Address 2: Not reported
City,State,Zip: LAKESIDE, CA 92040
Contact: ANGELA JONES
Telephone: 7573215761
Mailing Name: Not reported
Mailing Address: 500 VOLVO PKWY

Year: 2017
Gepaid: CAL000396769
TSD EPA ID: CAD008364432
CA Waste Code: 791 - Liquids with pH <= 2
Disposal Method: H141 - Storage, Bulking, And/Or Transfer Off Site--No Treatment/Reovery (H010-H129) Or (H131-H135)
Tons: 0.0015

Year: 2017
Gepaid: CAL000396769
TSD EPA ID: CAD008364432
CA Waste Code: 214 - Unspecified solvent mixture
Disposal Method: H141 - Storage, Bulking, And/Or Transfer Off Site--No Treatment/Reovery (H010-H129) Or (H131-H135)
Tons: 0.0085

Year: 2017
Gepaid: CAL000396769
TSD EPA ID: CAD008364432
CA Waste Code: 122 - Alkaline solution without metals pH >= 12.5
Disposal Method: H141 - Storage, Bulking, And/Or Transfer Off Site--No Treatment/Reovery (H010-H129) Or (H131-H135)
Tons: 0.014

**DOLLAR TREE #05543 (Continued)** **S118937639**

Year: 2017
Gepaid: CAL000396769
TSD EPA ID: CAD008364432
CA Waste Code: 331 - Off-specification, aged or surplus organics
Disposal Method: H141 - Storage, Bulking, And/Or Transfer Off Site--No Treatment/Reovery (H010-H129) Or (H131-H135)
Tons: 0.136

Year: 2017
Gepaid: CAL000396769
TSD EPA ID: CAD008364432
CA Waste Code: 181 - Other inorganic solid waste
Disposal Method: H141 - Storage, Bulking, And/Or Transfer Off Site--No Treatment/Reovery (H010-H129) Or (H131-H135)
Tons: 0.001

Year: 2016
Gepaid: CAL000396769
TSD EPA ID: CAD008364432
CA Waste Code: 214 - Unspecified solvent mixture
Disposal Method: H141 - Storage, Bulking, And/Or Transfer Off Site--No Treatment/Reovery (H010-H129) Or (H131-H135)
Tons: 0.0045

Year: 2016
Gepaid: CAL000396769
TSD EPA ID: CAD008364432
CA Waste Code: 141 - Off-specification, aged or surplus inorganics
Disposal Method: H141 - Storage, Bulking, And/Or Transfer Off Site--No Treatment/Reovery (H010-H129) Or (H131-H135)
Tons: 0.0005

Year: 2016
Gepaid: CAL000396769
TSD EPA ID: CAD008364432
CA Waste Code: 122 - Alkaline solution without metals pH >= 12.5
Disposal Method: H141 - Storage, Bulking, And/Or Transfer Off Site--No Treatment/Reovery (H010-H129) Or (H131-H135)
Tons: 0.0295

Year: 2016
Gepaid: CAL000396769
TSD EPA ID: CAD008364432
CA Waste Code: 331 - Off-specification, aged or surplus organics
Disposal Method: H141 - Storage, Bulking, And/Or Transfer Off Site--No Treatment/Reovery (H010-H129) Or (H131-H135)
Tons: 0.045

Year: 2016
Gepaid: CAL000396769
TSD EPA ID: CAD008364432
CA Waste Code: 791 - Liquids with pH <= 2
Disposal Method: H141 - Storage, Bulking, And/Or Transfer Off Site--No Treatment/Reovery (H010-H129) Or (H131-H135)
Tons: 0.0075

**DOLLAR TREE #05543 (Continued)** **S118937639**

Click this hyperlink while viewing on your computer to access
4 additional CA HAZNET: record(s) in the EDR Site Report.

Additional Info:

| | |
|---|---|
| Year: | 2017 |
| Gen EPA ID: | CAL000396769 |
| Shipment Date: | 20170914 |
| Creation Date: | 6/27/2018 18:30:27 |
| Receipt Date: | 20170920 |
| Manifest ID: | 010838437FLE |
| Trans EPA ID: | MNS000110924 |
| Trans Name: | STERICYCLE SPECIALTY WASTE SOLUTIONS INC |
| Trans 2 EPA ID: | Not reported |
| Trans 2 Name: | Not reported |
| TSDF EPA ID: | CAD008364432 |
| Trans Name: | RHO CHEM LLC |
| TSDF Alt EPA ID: | Not reported |
| TSDF Alt Name: | Not reported |
| CA Waste Code: | 331 - Off-specification, aged, or surplus organics |
| RCRA Code: | D001 |
| Disposal Method: | H141 - Storage, Bulking, And/Or Transfer Off Site--No Treatment/Reovery (H010-H129) Or (H131-H135) |
| Quantity Tons: | 0.008 |
| Waste Quantity: | 16 |
| Quantity Unit: | P |
| Additional Code 1: | Not reported |
| Additional Code 2: | Not reported |
| Additional Code 3: | Not reported |
| Additional Code 4: | Not reported |
| Additional Code 5: | Not reported |
| Shipment Date: | 20170914 |
| Creation Date: | Not reported |
| Receipt Date: | Not reported |
| Manifest ID: | 010838437FLE |
| Trans EPA ID: | MNS000110924 |
| Trans Name: | STERICYCLE SPECIALTY WASTE SOLUTIONS INC |
| Trans 2 EPA ID: | Not reported |
| Trans 2 Name: | Not reported |
| TSDF EPA ID: | CAD008364432 |
| Trans Name: | RHO CHEM LLC |
| TSDF Alt EPA ID: | Not reported |
| TSDF Alt Name: | Not reported |
| CA Waste Code: | 331 - Off-specification, aged, or surplus organics |
| RCRA Code: | Not reported |
| Disposal Method: | H141 - Storage, Bulking, And/Or Transfer Off Site--No Treatment/Reovery (H010-H129) Or (H131-H135) |
| Quantity Tons: | 0.041 |
| Waste Quantity: | 82 |
| Quantity Unit: | P |
| Additional Code 1: | Not reported |
| Additional Code 2: | Not reported |
| Additional Code 3: | Not reported |
| Additional Code 4: | Not reported |
| Additional Code 5: | Not reported |

**DOLLAR TREE #05543 (Continued)** **S118937639**

| | |
|---|---|
| Shipment Date: | 20170914 |
| Creation Date: | Not reported |
| Receipt Date: | Not reported |
| Manifest ID: | 010838437FLE |
| Trans EPA ID: | MNS000110924 |
| Trans Name: | STERICYCLE SPECIALTY WASTE SOLUTIONS INC |
| Trans 2 EPA ID: | Not reported |
| Trans 2 Name: | Not reported |
| TSDF EPA ID: | CAD008364432 |
| Trans Name: | RHO CHEM LLC |
| TSDF Alt EPA ID: | Not reported |
| TSDF Alt Name: | Not reported |
| CA Waste Code: | 331 - Off-specification, aged, or surplus organics |
| RCRA Code: | D027 |
| Disposal Method: | H141 - Storage, Bulking, And/Or Transfer Off Site--No Treatment/Reovery (H010-H129) Or (H131-H135) |
| Quantity Tons: | 0.002 |
| Waste Quantity: | 4 |
| Quantity Unit: | P |
| Additional Code 1: | Not reported |
| Additional Code 2: | Not reported |
| Additional Code 3: | Not reported |
| Additional Code 4: | Not reported |
| Additional Code 5: | Not reported |

| | |
|---|---|
| Shipment Date: | 20170914 |
| Creation Date: | Not reported |
| Receipt Date: | Not reported |
| Manifest ID: | 010838437FLE |
| Trans EPA ID: | MNS000110924 |
| Trans Name: | STERICYCLE SPECIALTY WASTE SOLUTIONS INC |
| Trans 2 EPA ID: | Not reported |
| Trans 2 Name: | Not reported |
| TSDF EPA ID: | CAD008364432 |
| Trans Name: | RHO CHEM LLC |
| TSDF Alt EPA ID: | Not reported |
| TSDF Alt Name: | Not reported |
| CA Waste Code: | 141 - Off-specification, aged, or surplus inorganics |
| RCRA Code: | D001 |
| Disposal Method: | H141 - Storage, Bulking, And/Or Transfer Off Site--No Treatment/Reovery (H010-H129) Or (H131-H135) |
| Quantity Tons: | 0.0065 |
| Waste Quantity: | 13 |
| Quantity Unit: | P |
| Additional Code 1: | Not reported |
| Additional Code 2: | Not reported |
| Additional Code 3: | Not reported |
| Additional Code 4: | Not reported |
| Additional Code 5: | Not reported |

| | |
|---|---|
| Shipment Date: | 20170914 |
| Creation Date: | 6/27/2018 18:30:27 |
| Receipt Date: | 20170920 |
| Manifest ID: | 010838437FLE |
| Trans EPA ID: | MNS000110924 |
| Trans Name: | STERICYCLE SPECIALTY WASTE SOLUTIONS INC |
| Trans 2 EPA ID: | Not reported |

**DOLLAR TREE #05543 (Continued)** **S118937639**

| | |
|---|---|
| Trans 2 Name: | Not reported |
| TSDF EPA ID: | CAD008364432 |
| Trans Name: | RHO CHEM LLC |
| TSDF Alt EPA ID: | Not reported |
| TSDF Alt Name: | Not reported |
| CA Waste Code: | 214 - Unspecified solvent mixture |
| RCRA Code: | D035 |
| Disposal Method: | H141 - Storage, Bulking, And/Or Transfer Off Site--No Treatment/Reovery (H010-H129) Or (H131-H135) |
| Quantity Tons: | 0.002 |
| Waste Quantity: | 4 |
| Quantity Unit: | P |
| Additional Code 1: | D001 |
| Additional Code 2: | Not reported |
| Additional Code 3: | Not reported |
| Additional Code 4: | Not reported |
| Additional Code 5: | Not reported |
| | |
| Shipment Date: | 20170914 |
| Creation Date: | Not reported |
| Receipt Date: | Not reported |
| Manifest ID: | 010838437FLE |
| Trans EPA ID: | MNS000110924 |
| Trans Name: | STERICYCLE SPECIALTY WASTE SOLUTIONS INC |
| Trans 2 EPA ID: | Not reported |
| Trans 2 Name: | Not reported |
| TSDF EPA ID: | CAD008364432 |
| Trans Name: | RHO CHEM LLC |
| TSDF Alt EPA ID: | Not reported |
| TSDF Alt Name: | Not reported |
| CA Waste Code: | 331 - Off-specification, aged, or surplus organics |
| RCRA Code: | Not reported |
| Disposal Method: | H141 - Storage, Bulking, And/Or Transfer Off Site--No Treatment/Reovery (H010-H129) Or (H131-H135) |
| Quantity Tons: | 0.012 |
| Waste Quantity: | 24 |
| Quantity Unit: | P |
| Additional Code 1: | Not reported |
| Additional Code 2: | Not reported |
| Additional Code 3: | Not reported |
| Additional Code 4: | Not reported |
| Additional Code 5: | Not reported |
| | |
| Shipment Date: | 20170914 |
| Creation Date: | 6/27/2018 18:30:27 |
| Receipt Date: | 20170920 |
| Manifest ID: | 010838437FLE |
| Trans EPA ID: | MNS000110924 |
| Trans Name: | STERICYCLE SPECIALTY WASTE SOLUTIONS INC |
| Trans 2 EPA ID: | Not reported |
| Trans 2 Name: | Not reported |
| TSDF EPA ID: | CAD008364432 |
| Trans Name: | RHO CHEM LLC |
| TSDF Alt EPA ID: | Not reported |
| TSDF Alt Name: | Not reported |
| CA Waste Code: | 122 - Alkaline solution without metals (pH > 12.5 |
| RCRA Code: | D002 |

**DOLLAR TREE #05543 (Continued)** **S118937639**

| | |
|---|---|
| Disposal Method: | H141 - Storage, Bulking, And/Or Transfer Off Site--No Treatment/Reovery (H010-H129) Or (H131-H135) |
| Quantity Tons: | 0.014 |
| Waste Quantity: | 28 |
| Quantity Unit: | P |
| Additional Code 1: | Not reported |
| Additional Code 2: | Not reported |
| Additional Code 3: | Not reported |
| Additional Code 4: | Not reported |
| Additional Code 5: | Not reported |
| | |
| Shipment Date: | 20170914 |
| Creation Date: | 6/27/2018 18:30:27 |
| Receipt Date: | 20170920 |
| Manifest ID: | 010838437FLE |
| Trans EPA ID: | MNS000110924 |
| Trans Name: | STERICYCLE SPECIALTY WASTE SOLUTIONS INC |
| Trans 2 EPA ID: | Not reported |
| Trans 2 Name: | Not reported |
| TSDF EPA ID: | CAD008364432 |
| Trans Name: | RHO CHEM LLC |
| TSDF Alt EPA ID: | Not reported |
| TSDF Alt Name: | Not reported |
| CA Waste Code: | 791 - Liquids with pH < 2 792 Liquids with pH < 2 with metals |
| RCRA Code: | D002 |
| Disposal Method: | H141 - Storage, Bulking, And/Or Transfer Off Site--No Treatment/Reovery (H010-H129) Or (H131-H135) |
| Quantity Tons: | 0.0015 |
| Waste Quantity: | 3 |
| Quantity Unit: | P |
| Additional Code 1: | Not reported |
| Additional Code 2: | Not reported |
| Additional Code 3: | Not reported |
| Additional Code 4: | Not reported |
| Additional Code 5: | Not reported |
| | |
| Shipment Date: | 20170411 |
| Creation Date: | 5/9/2018 18:31:51 |
| Receipt Date: | 20170418 |
| Manifest ID: | 009390840FLE |
| Trans EPA ID: | MNS000110924 |
| Trans Name: | STERICYCLE SPECIALTY WASTE SOLUTIONS INC |
| Trans 2 EPA ID: | CAR000217000 |
| Trans 2 Name: | LA CHIQUITA TRUCKING |
| TSDF EPA ID: | CAD008364432 |
| Trans Name: | RHO CHEM LLC |
| TSDF Alt EPA ID: | Not reported |
| TSDF Alt Name: | Not reported |
| CA Waste Code: | 331 - Off-specification, aged, or surplus organics |
| RCRA Code: | Not reported |
| Disposal Method: | H141 - Storage, Bulking, And/Or Transfer Off Site--No Treatment/Reovery (H010-H129) Or (H131-H135) |
| Quantity Tons: | 0.123 |
| Waste Quantity: | 246 |
| Quantity Unit: | P |
| Additional Code 1: | Not reported |
| Additional Code 2: | Not reported |

**DOLLAR TREE #05543 (Continued)** **S118937639**

| | |
|---|---|
| Additional Code 3: | Not reported |
| Additional Code 4: | Not reported |
| Additional Code 5: | Not reported |
| | |
| Shipment Date: | 20170411 |
| Creation Date: | 5/9/2018 18:31:51 |
| Receipt Date: | 20170418 |
| Manifest ID: | 009390840FLE |
| Trans EPA ID: | MNS000110924 |
| Trans Name: | STERICYCLE SPECIALTY WASTE SOLUTIONS INC |
| Trans 2 EPA ID: | CAR000217000 |
| Trans 2 Name: | LA CHIQUITA TRUCKING |
| TSDF EPA ID: | CAD008364432 |
| Trans Name: | RHO CHEM LLC |
| TSDF Alt EPA ID: | Not reported |
| TSDF Alt Name: | Not reported |
| CA Waste Code: | 181 - Other inorganic solid waste Organics |
| RCRA Code: | Not reported |
| Disposal Method: | H141 - Storage, Bulking, And/Or Transfer Off Site--No Treatment/Reovery (H010-H129) Or (H131-H135) |
| Quantity Tons: | 0.001 |
| Waste Quantity: | 2 |
| Quantity Unit: | P |
| Additional Code 1: | Not reported |
| Additional Code 2: | Not reported |
| Additional Code 3: | Not reported |
| Additional Code 4: | Not reported |
| Additional Code 5: | Not reported |

Additional Info:

| | |
|---|---|
| Year: | 2016 |
| Gen EPA ID: | CAL000396769 |
| | |
| Shipment Date: | 20150812 |
| Creation Date: | 10/1/2015 22:15:34 |
| Receipt Date: | 20150819 |
| Manifest ID: | 008475848FLE |
| Trans EPA ID: | MNS000110924 |
| Trans Name: | STERICYCLE SPECIALTY WASTE SOLUTIONS INC |
| Trans 2 EPA ID: | CAD983649880 |
| Trans 2 Name: | PSC ENVIRONMENTAL SERVICES LP |
| TSDF EPA ID: | CAD008364432 |
| Trans Name: | RHO CHEM LLC |
| TSDF Alt EPA ID: | Not reported |
| TSDF Alt Name: | Not reported |
| CA Waste Code: | 214 - Unspecified solvent mixture |
| RCRA Code: | D035 |
| Disposal Method: | H141 - Storage, Bulking, And/Or Transfer Off Site--No Treatment/Reovery (H010-H129) Or (H131-H135) |
| Quantity Tons: | 0.005 |
| Waste Quantity: | 10 |
| Quantity Unit: | P |
| Additional Code 1: | D001 |
| Additional Code 2: | Not reported |
| Additional Code 3: | Not reported |
| Additional Code 4: | Not reported |
| Additional Code 5: | Not reported |

**DOLLAR TREE #05543 (Continued)** **S118937639**

| | |
|---|---|
| Shipment Date: | 20150812 |
| Creation Date: | 10/1/2015 22:15:34 |
| Receipt Date: | 20150819 |
| Manifest ID: | 008475848FLE |
| Trans EPA ID: | MNS000110924 |
| Trans Name: | STERICYCLE SPECIALTY WASTE SOLUTIONS INC |
| Trans 2 EPA ID: | CAD983649880 |
| Trans 2 Name: | PSC ENVIRONMENTAL SERVICES LP |
| TSDF EPA ID: | CAD008364432 |
| Trans Name: | RHO CHEM LLC |
| TSDF Alt EPA ID: | Not reported |
| TSDF Alt Name: | Not reported |
| CA Waste Code: | 122 - Alkaline solution without metals (pH > 12.5 |
| RCRA Code: | D002 |
| Disposal Method: | H141 - Storage, Bulking, And/Or Transfer Off Site--No Treatment/Reovery (H010-H129) Or (H131-H135) |
| Quantity Tons: | 0.002 |
| Waste Quantity: | 4 |
| Quantity Unit: | P |
| Additional Code 1: | Not reported |
| Additional Code 2: | Not reported |
| Additional Code 3: | Not reported |
| Additional Code 4: | Not reported |
| Additional Code 5: | Not reported |

| | |
|---|---|
| Shipment Date: | 20150812 |
| Creation Date: | 10/1/2015 22:15:34 |
| Receipt Date: | 20150819 |
| Manifest ID: | 008475848FLE |
| Trans EPA ID: | MNS000110924 |
| Trans Name: | STERICYCLE SPECIALTY WASTE SOLUTIONS INC |
| Trans 2 EPA ID: | CAD983649880 |
| Trans 2 Name: | PSC ENVIRONMENTAL SERVICES LP |
| TSDF EPA ID: | CAD008364432 |
| Trans Name: | RHO CHEM LLC |
| TSDF Alt EPA ID: | Not reported |
| TSDF Alt Name: | Not reported |
| CA Waste Code: | 214 - Unspecified solvent mixture |
| RCRA Code: | D001 |
| Disposal Method: | H141 - Storage, Bulking, And/Or Transfer Off Site--No Treatment/Reovery (H010-H129) Or (H131-H135) |
| Quantity Tons: | 0.0035 |
| Waste Quantity: | 7 |
| Quantity Unit: | P |
| Additional Code 1: | Not reported |
| Additional Code 2: | Not reported |
| Additional Code 3: | Not reported |
| Additional Code 4: | Not reported |
| Additional Code 5: | Not reported |

| | |
|---|---|
| Shipment Date: | 20150812 |
| Creation Date: | 10/1/2015 22:15:34 |
| Receipt Date: | 20150819 |
| Manifest ID: | 008475848FLE |
| Trans EPA ID: | MNS000110924 |
| Trans Name: | STERICYCLE SPECIALTY WASTE SOLUTIONS INC |
| Trans 2 EPA ID: | CAD983649880 |

**DOLLAR TREE #05543 (Continued)** **S118937639**

| | |
|---|---|
| Trans 2 Name: | PSC ENVIRONMENTAL SERVICES LP |
| TSDF EPA ID: | CAD008364432 |
| Trans Name: | RHO CHEM LLC |
| TSDF Alt EPA ID: | Not reported |
| TSDF Alt Name: | Not reported |
| CA Waste Code: | 141 - Off-specification, aged, or surplus inorganics |
| RCRA Code: | Not reported |
| Disposal Method: | H141 - Storage, Bulking, And/Or Transfer Off Site--No Treatment/Reovery (H010-H129) Or (H131-H135) |
| Quantity Tons: | 0.0705 |
| Waste Quantity: | 141 |
| Quantity Unit: | P |
| Additional Code 1: | Not reported |
| Additional Code 2: | Not reported |
| Additional Code 3: | Not reported |
| Additional Code 4: | Not reported |
| Additional Code 5: | Not reported |
| | |
| Shipment Date: | 20150225 |
| Creation Date: | 6/23/2015 22:15:30 |
| Receipt Date: | 20150304 |
| Manifest ID: | 007251755FLE |
| Trans EPA ID: | MNS000110924 |
| Trans Name: | STERICYCLE SPECIALTY WASTE SOLUTIONS INC |
| Trans 2 EPA ID: | CAD983649880 |
| Trans 2 Name: | PSC ENVIRONMENTAL SERVICES LP |
| TSDF EPA ID: | CAD008364432 |
| Trans Name: | RHO CHEM LLC |
| TSDF Alt EPA ID: | Not reported |
| TSDF Alt Name: | Not reported |
| CA Waste Code: | 214 - Unspecified solvent mixture |
| RCRA Code: | D035 |
| Disposal Method: | H141 - Storage, Bulking, And/Or Transfer Off Site--No Treatment/Reovery (H010-H129) Or (H131-H135) |
| Quantity Tons: | 0.002 |
| Waste Quantity: | 4 |
| Quantity Unit: | P |
| Additional Code 1: | D001 |
| Additional Code 2: | Not reported |
| Additional Code 3: | Not reported |
| Additional Code 4: | Not reported |
| Additional Code 5: | Not reported |
| | |
| Shipment Date: | 20150225 |
| Creation Date: | 6/23/2015 22:15:30 |
| Receipt Date: | 20150304 |
| Manifest ID: | 007251755FLE |
| Trans EPA ID: | MNS000110924 |
| Trans Name: | STERICYCLE SPECIALTY WASTE SOLUTIONS INC |
| Trans 2 EPA ID: | CAD983649880 |
| Trans 2 Name: | PSC ENVIRONMENTAL SERVICES LP |
| TSDF EPA ID: | CAD008364432 |
| Trans Name: | RHO CHEM LLC |
| TSDF Alt EPA ID: | Not reported |
| TSDF Alt Name: | Not reported |
| CA Waste Code: | 214 - Unspecified solvent mixture |
| RCRA Code: | D001 |

**DOLLAR TREE #05543 (Continued)** **S118937639**

| | |
|---|---|
| Disposal Method: | H141 - Storage, Bulking, And/Or Transfer Off Site--No Treatment/Reovery (H010-H129) Or (H131-H135) |
| Quantity Tons: | 0.0115 |
| Waste Quantity: | 23 |
| Quantity Unit: | P |
| Additional Code 1: | Not reported |
| Additional Code 2: | Not reported |
| Additional Code 3: | Not reported |
| Additional Code 4: | Not reported |
| Additional Code 5: | Not reported |
| | |
| Shipment Date: | 20150225 |
| Creation Date: | 6/23/2015 22:15:30 |
| Receipt Date: | 20150304 |
| Manifest ID: | 007251755FLE |
| Trans EPA ID: | MNS000110924 |
| Trans Name: | STERICYCLE SPECIALTY WASTE SOLUTIONS INC |
| Trans 2 EPA ID: | CAD983649880 |
| Trans 2 Name: | PSC ENVIRONMENTAL SERVICES LP |
| TSDF EPA ID: | CAD008364432 |
| Trans Name: | RHO CHEM LLC |
| TSDF Alt EPA ID: | Not reported |
| TSDF Alt Name: | Not reported |
| CA Waste Code: | 131 - Aqueous solution (2 < pH < 12.5) containing reactive anions (azide, bromate, chlorate, cyanide, fluoride, hypochlorite, nitrite, perchlorate, and sulfide anions |
| RCRA Code: | D001 |
| Disposal Method: | H141 - Storage, Bulking, And/Or Transfer Off Site--No Treatment/Reovery (H010-H129) Or (H131-H135) |
| Quantity Tons: | 0.0025 |
| Waste Quantity: | 5 |
| Quantity Unit: | P |
| Additional Code 1: | Not reported |
| Additional Code 2: | Not reported |
| Additional Code 3: | Not reported |
| Additional Code 4: | Not reported |
| Additional Code 5: | Not reported |
| | |
| Shipment Date: | 20150225 |
| Creation Date: | Not reported |
| Receipt Date: | Not reported |
| Manifest ID: | 007251755FLE |
| Trans EPA ID: | MNS000110924 |
| Trans Name: | STERICYCLE SPECIALTY WASTE SOLUTIONS INC |
| Trans 2 EPA ID: | CAD983649880 |
| Trans 2 Name: | PSC ENVIRONMENTAL SERVICES LP |
| TSDF EPA ID: | CAD008364432 |
| Trans Name: | RHO CHEM LLC |
| TSDF Alt EPA ID: | Not reported |
| TSDF Alt Name: | Not reported |
| CA Waste Code: | - Not reported |
| RCRA Code: | Not reported |
| Disposal Method: | H141 - Storage, Bulking, And/Or Transfer Off Site--No Treatment/Reovery (H010-H129) Or (H131-H135) |
| Quantity Tons: | 0.039 |
| Waste Quantity: | 78 |
| Quantity Unit: | P |

**DOLLAR TREE #05543 (Continued)** **S118937639**

| | |
|---|---|
| Additional Code 1: | Not reported |
| Additional Code 2: | Not reported |
| Additional Code 3: | Not reported |
| Additional Code 4: | Not reported |
| Additional Code 5: | Not reported |
| | |
| Shipment Date: | 20150225 |
| Creation Date: | 6/23/2015 22:15:30 |
| Receipt Date: | 20150304 |
| Manifest ID: | 007251755FLE |
| Trans EPA ID: | MNS000110924 |
| Trans Name: | STERICYCLE SPECIALTY WASTE SOLUTIONS INC |
| Trans 2 EPA ID: | CAD983649880 |
| Trans 2 Name: | PSC ENVIRONMENTAL SERVICES LP |
| TSDF EPA ID: | CAD008364432 |
| Trans Name: | RHO CHEM LLC |
| TSDF Alt EPA ID: | Not reported |
| TSDF Alt Name: | Not reported |
| CA Waste Code: | 141 - Off-specification, aged, or surplus inorganics |
| RCRA Code: | Not reported |
| Disposal Method: | H141 - Storage, Bulking, And/Or Transfer Off Site--No Treatment/Reovery (H010-H129) Or (H131-H135) |
| Quantity Tons: | 0.028 |
| Waste Quantity: | 56 |
| Quantity Unit: | P |
| Additional Code 1: | Not reported |
| Additional Code 2: | Not reported |
| Additional Code 3: | Not reported |
| Additional Code 4: | Not reported |
| Additional Code 5: | Not reported |

Additional Info:

| | |
|---|---|
| Year: | 2015 |
| Gen EPA ID: | CAL000396769 |
| | |
| Shipment Date: | 20150812 |
| Creation Date: | 10/1/2015 22:15:34 |
| Receipt Date: | 20150819 |
| Manifest ID: | 008475848FLE |
| Trans EPA ID: | MNS000110924 |
| Trans Name: | STERICYCLE SPECIALTY WASTE SOLUTIONS INC |
| Trans 2 EPA ID: | CAD983649880 |
| Trans 2 Name: | PSC ENVIRONMENTAL SERVICES LP |
| TSDF EPA ID: | CAD008364432 |
| Trans Name: | RHO CHEM LLC |
| TSDF Alt EPA ID: | Not reported |
| TSDF Alt Name: | Not reported |
| CA Waste Code: | 141 - Off-specification, aged, or surplus inorganics |
| RCRA Code: | Not reported |
| Disposal Method: | H141 - Storage, Bulking, And/Or Transfer Off Site--No Treatment/Reovery (H010-H129) Or (H131-H135) |
| Quantity Tons: | 0.0705 |
| Waste Quantity: | 141 |
| Quantity Unit: | P |
| Additional Code 1: | Not reported |
| Additional Code 2: | Not reported |
| Additional Code 3: | Not reported |

**DOLLAR TREE #05543 (Continued)** **S118937639**

| | |
|---|---|
| Additional Code 4: | Not reported |
| Additional Code 5: | Not reported |
| | |
| Shipment Date: | 20150812 |
| Creation Date: | 10/1/2015 22:15:34 |
| Receipt Date: | 20150819 |
| Manifest ID: | 008475848FLE |
| Trans EPA ID: | MNS000110924 |
| Trans Name: | STERICYCLE SPECIALTY WASTE SOLUTIONS INC |
| Trans 2 EPA ID: | CAD983649880 |
| Trans 2 Name: | PSC ENVIRONMENTAL SERVICES LP |
| TSDF EPA ID: | CAD008364432 |
| Trans Name: | RHO CHEM LLC |
| TSDF Alt EPA ID: | Not reported |
| TSDF Alt Name: | Not reported |
| CA Waste Code: | 214 - Unspecified solvent mixture |
| RCRA Code: | D035 |
| Disposal Method: | H141 - Storage, Bulking, And/Or Transfer Off Site--No Treatment/Reovery (H010-H129) Or (H131-H135) |
| Quantity Tons: | 0.005 |
| Waste Quantity: | 10 |
| Quantity Unit: | P |
| Additional Code 1: | D001 |
| Additional Code 2: | Not reported |
| Additional Code 3: | Not reported |
| Additional Code 4: | Not reported |
| Additional Code 5: | Not reported |
| | |
| Shipment Date: | 20150812 |
| Creation Date: | 10/1/2015 22:15:34 |
| Receipt Date: | 20150819 |
| Manifest ID: | 008475848FLE |
| Trans EPA ID: | MNS000110924 |
| Trans Name: | STERICYCLE SPECIALTY WASTE SOLUTIONS INC |
| Trans 2 EPA ID: | CAD983649880 |
| Trans 2 Name: | PSC ENVIRONMENTAL SERVICES LP |
| TSDF EPA ID: | CAD008364432 |
| Trans Name: | RHO CHEM LLC |
| TSDF Alt EPA ID: | Not reported |
| TSDF Alt Name: | Not reported |
| CA Waste Code: | 122 - Alkaline solution without metals (pH > 12.5 |
| RCRA Code: | D002 |
| Disposal Method: | H141 - Storage, Bulking, And/Or Transfer Off Site--No Treatment/Reovery (H010-H129) Or (H131-H135) |
| Quantity Tons: | 0.002 |
| Waste Quantity: | 4 |
| Quantity Unit: | P |
| Additional Code 1: | Not reported |
| Additional Code 2: | Not reported |
| Additional Code 3: | Not reported |
| Additional Code 4: | Not reported |
| Additional Code 5: | Not reported |
| | |
| Shipment Date: | 20150812 |
| Creation Date: | 10/1/2015 22:15:34 |
| Receipt Date: | 20150819 |
| Manifest ID: | 008475848FLE |

**DOLLAR TREE #05543 (Continued)** **S118937639**

| | |
|---|---|
| Trans EPA ID: | MNS000110924 |
| Trans Name: | STERICYCLE SPECIALTY WASTE SOLUTIONS INC |
| Trans 2 EPA ID: | CAD983649880 |
| Trans 2 Name: | PSC ENVIRONMENTAL SERVICES LP |
| TSDF EPA ID: | CAD008364432 |
| Trans Name: | RHO CHEM LLC |
| TSDF Alt EPA ID: | Not reported |
| TSDF Alt Name: | Not reported |
| CA Waste Code: | 214 - Unspecified solvent mixture |
| RCRA Code: | D001 |
| Disposal Method: | H141 - Storage, Bulking, And/Or Transfer Off Site--No Treatment/Reovery (H010-H129) Or (H131-H135) |
| Quantity Tons: | 0.0035 |
| Waste Quantity: | 7 |
| Quantity Unit: | P |
| Additional Code 1: | Not reported |
| Additional Code 2: | Not reported |
| Additional Code 3: | Not reported |
| Additional Code 4: | Not reported |
| Additional Code 5: | Not reported |
| | |
| Shipment Date: | 20150225 |
| Creation Date: | 6/23/2015 22:15:30 |
| Receipt Date: | 20150304 |
| Manifest ID: | 007251755FLE |
| Trans EPA ID: | MNS000110924 |
| Trans Name: | STERICYCLE SPECIALTY WASTE SOLUTIONS INC |
| Trans 2 EPA ID: | CAD983649880 |
| Trans 2 Name: | PSC ENVIRONMENTAL SERVICES LP |
| TSDF EPA ID: | CAD008364432 |
| Trans Name: | RHO CHEM LLC |
| TSDF Alt EPA ID: | Not reported |
| TSDF Alt Name: | Not reported |
| CA Waste Code: | 214 - Unspecified solvent mixture |
| RCRA Code: | D035 |
| Disposal Method: | H141 - Storage, Bulking, And/Or Transfer Off Site--No Treatment/Reovery (H010-H129) Or (H131-H135) |
| Quantity Tons: | 0.002 |
| Waste Quantity: | 4 |
| Quantity Unit: | P |
| Additional Code 1: | D001 |
| Additional Code 2: | Not reported |
| Additional Code 3: | Not reported |
| Additional Code 4: | Not reported |
| Additional Code 5: | Not reported |
| | |
| Shipment Date: | 20150225 |
| Creation Date: | 6/23/2015 22:15:30 |
| Receipt Date: | 20150304 |
| Manifest ID: | 007251755FLE |
| Trans EPA ID: | MNS000110924 |
| Trans Name: | STERICYCLE SPECIALTY WASTE SOLUTIONS INC |
| Trans 2 EPA ID: | CAD983649880 |
| Trans 2 Name: | PSC ENVIRONMENTAL SERVICES LP |
| TSDF EPA ID: | CAD008364432 |
| Trans Name: | RHO CHEM LLC |
| TSDF Alt EPA ID: | Not reported |

**DOLLAR TREE #05543 (Continued)** **S118937639**

| | |
|---|---|
| TSDF Alt Name: | Not reported |
| CA Waste Code: | 214 - Unspecified solvent mixture |
| RCRA Code: | D001 |
| Disposal Method: | H141 - Storage, Bulking, And/Or Transfer Off Site--No Treatment/Reovery (H010-H129) Or (H131-H135) |
| Quantity Tons: | 0.0115 |
| Waste Quantity: | 23 |
| Quantity Unit: | P |
| Additional Code 1: | Not reported |
| Additional Code 2: | Not reported |
| Additional Code 3: | Not reported |
| Additional Code 4: | Not reported |
| Additional Code 5: | Not reported |
| | |
| Shipment Date: | 20150225 |
| Creation Date: | 6/23/2015 22:15:30 |
| Receipt Date: | 20150304 |
| Manifest ID: | 007251755FLE |
| Trans EPA ID: | MNS000110924 |
| Trans Name: | STERICYCLE SPECIALTY WASTE SOLUTIONS INC |
| Trans 2 EPA ID: | CAD983649880 |
| Trans 2 Name: | PSC ENVIRONMENTAL SERVICES LP |
| TSDF EPA ID: | CAD008364432 |
| Trans Name: | RHO CHEM LLC |
| TSDF Alt EPA ID: | Not reported |
| TSDF Alt Name: | Not reported |
| CA Waste Code: | 131 - Aqueous solution (2 < pH < 12.5) containing reactive anions (azide, bromate, chlorate, cyanide, fluoride, hypochlorite, nitrite, perchlorate, and sulfide anions |
| RCRA Code: | D001 |
| Disposal Method: | H141 - Storage, Bulking, And/Or Transfer Off Site--No Treatment/Reovery (H010-H129) Or (H131-H135) |
| Quantity Tons: | 0.0025 |
| Waste Quantity: | 5 |
| Quantity Unit: | P |
| Additional Code 1: | Not reported |
| Additional Code 2: | Not reported |
| Additional Code 3: | Not reported |
| Additional Code 4: | Not reported |
| Additional Code 5: | Not reported |
| | |
| Shipment Date: | 20150225 |
| Creation Date: | 6/23/2015 22:15:30 |
| Receipt Date: | 20150304 |
| Manifest ID: | 007251755FLE |
| Trans EPA ID: | MNS000110924 |
| Trans Name: | STERICYCLE SPECIALTY WASTE SOLUTIONS INC |
| Trans 2 EPA ID: | CAD983649880 |
| Trans 2 Name: | PSC ENVIRONMENTAL SERVICES LP |
| TSDF EPA ID: | CAD008364432 |
| Trans Name: | RHO CHEM LLC |
| TSDF Alt EPA ID: | Not reported |
| TSDF Alt Name: | Not reported |
| CA Waste Code: | 141 - Off-specification, aged, or surplus inorganics |
| RCRA Code: | Not reported |
| Disposal Method: | H141 - Storage, Bulking, And/Or Transfer Off Site--No Treatment/Reovery (H010-H129) Or (H131-H135) |

**DOLLAR TREE #05543 (Continued)** **S118937639**

| | |
|---|---|
| Quantity Tons: | 0.028 |
| Waste Quantity: | 56 |
| Quantity Unit: | P |
| Additional Code 1: | Not reported |
| Additional Code 2: | Not reported |
| Additional Code 3: | Not reported |
| Additional Code 4: | Not reported |
| Additional Code 5: | Not reported |
| | |
| Shipment Date: | 20150225 |
| Creation Date: | Not reported |
| Receipt Date: | Not reported |
| Manifest ID: | 007251755FLE |
| Trans EPA ID: | MNS000110924 |
| Trans Name: | STERICYCLE SPECIALTY WASTE SOLUTIONS INC |
| Trans 2 EPA ID: | CAD983649880 |
| Trans 2 Name: | PSC ENVIRONMENTAL SERVICES LP |
| TSDF EPA ID: | CAD008364432 |
| Trans Name: | RHO CHEM LLC |
| TSDF Alt EPA ID: | Not reported |
| TSDF Alt Name: | Not reported |
| CA Waste Code: | - Not reported |
| RCRA Code: | Not reported |
| Disposal Method: | H141 - Storage, Bulking, And/Or Transfer Off Site--No Treatment/Reovery (H010-H129) Or (H131-H135) |
| Quantity Tons: | 0.039 |
| Waste Quantity: | 78 |
| Quantity Unit: | P |
| Additional Code 1: | Not reported |
| Additional Code 2: | Not reported |
| Additional Code 3: | Not reported |
| Additional Code 4: | Not reported |
| Additional Code 5: | Not reported |

CERS:

| | |
|---|---|
| Name: | DOLLAR TREE #05543 |
| Address: | 12340 WOODSIDE AVE |
| City,State,Zip: | LAKESIDE, CA 92040 |
| Site ID: | 112245 |
| CERS ID: | 10503073 |
| CERS Description: | Chemical Storage Facilities |

Violations:

| | |
|---|---|
| Site ID: | 112245 |
| Site Name: | Dollar Tree #05543 |
| Violation Date: | 09-24-2014 |
| Citation: | 40 CFR 1 265.177 - U.S. Code of Federal Regulations, Title 40, Chapter 1, Section(s) 265.177 |
| Violation Description: | Failure to ensure incompatible waste and/or materials are not placed or stored in the same container or nearby or into an unwashed container, which previously contained incompatible waste and/or materials, so that it does not potentially result in the following: 1) Generate extreme heat or pressure, fire or explosion, or violent reaction; 2) Produce uncontrolled toxic mists, fumes, dusts, or gases in sufficient quantities to threaten human health or the environment; 3) Produce uncontrolled flammable fumes or gases in sufficient quantities to pose a risk of fire or explosions; 4) Damage the |

**DOLLAR TREE #05543 (Continued)** **S118937639**

structural integrity of the device or facility containing the waste; or 5) Through other like means threaten human health or the environment.

Violation Notes: Returned to compliance on 10/23/2014.
Violation Division: San Diego County Department of Env Health
Violation Program: HW
Violation Source: CERS

Evaluation:

Eval General Type: Compliance Evaluation Inspection
Eval Date: 08-24-2016
Violations Found: No
Eval Type: Routine done by local agency
Eval Notes: Inspector: Griffin Donelle Inspection ID:5515614
Eval Division: San Diego County Department of Env Health
Eval Program: HMRRP
Eval Source: CERS

Eval General Type: Compliance Evaluation Inspection
Eval Date: 08-24-2016
Violations Found: No
Eval Type: Routine done by local agency
Eval Notes: Inspector: Griffin Donelle Inspection ID:5515614
Eval Division: San Diego County Department of Env Health
Eval Program: HW
Eval Source: CERS

Eval General Type: Compliance Evaluation Inspection
Eval Date: 09-24-2014
Violations Found: Yes
Eval Type: Routine done by local agency
Eval Notes: Inspector: Schiess Romina Inspection ID:5128165
Eval Division: San Diego County Department of Env Health
Eval Program: HW
Eval Source: CERS

Eval General Type: Compliance Evaluation Inspection
Eval Date: 07-24-2018
Violations Found: No
Eval Type: Routine done by local agency
Eval Notes: Inspector: Griffin Donelle Inspection ID:5984828
Eval Division: San Diego County Department of Env Health
Eval Program: HMRRP
Eval Source: CERS

Eval General Type: Compliance Evaluation Inspection
Eval Date: 07-24-2018
Violations Found: No
Eval Type: Routine done by local agency
Eval Notes: Inspector: Griffin Donelle Inspection ID:5984828
Eval Division: San Diego County Department of Env Health
Eval Program: HW
Eval Source: CERS

Coordinates:

Site ID: 112245

**DOLLAR TREE #05543 (Continued)** **S118937639**

| | |
|---|---|
| Facility Name: | Dollar Tree #05543 |
| Env Int Type Code: | HWG |
| Program ID: | 10503073 |
| Coord Name: | Not reported |
| Ref Point Type Desc: | Center of a facility or station. |
| Latitude: | 32.856780 |
| Longitude: | -116.926090 |

Affiliation:

| | |
|---|---|
| Affiliation Type Desc: | Parent Corporation |
| Entity Name: | Dollar Tree Stores, Inc. |
| Entity Title: | Not reported |
| Affiliation Address: | Not reported |
| Affiliation City: | Not reported |
| Affiliation State: | Not reported |
| Affiliation Country: | Not reported |
| Affiliation Zip: | Not reported |
| Affiliation Phone: | Not reported |

| | |
|---|---|
| Affiliation Type Desc: | CUPA District |
| Entity Name: | San Diego County Env Health |
| Entity Title: | Not reported |
| Affiliation Address: | PO Box 129261 |
| Affiliation City: | San Diego |
| Affiliation State: | CA |
| Affiliation Country: | Not reported |
| Affiliation Zip: | 92112-9261 |
| Affiliation Phone: | (858) 505-6880 |

| | |
|---|---|
| Affiliation Type Desc: | Environmental Contact |
| Entity Name: | David Jewell |
| Entity Title: | Not reported |
| Affiliation Address: | 500 Volvo Pkwy |
| Affiliation City: | Chesapeake |
| Affiliation State: | VA |
| Affiliation Country: | Not reported |
| Affiliation Zip: | 23320 |
| Affiliation Phone: | Not reported |

| | |
|---|---|
| Affiliation Type Desc: | Facility Mailing Address |
| Entity Name: | Mailing Address |
| Entity Title: | Not reported |
| Affiliation Address: | 500 Volvo Pkwy EH&S |
| Affiliation City: | Chesapeake |
| Affiliation State: | VA |
| Affiliation Country: | Not reported |
| Affiliation Zip: | 23320 |
| Affiliation Phone: | Not reported |

| | |
|---|---|
| Affiliation Type Desc: | Document Preparer |
| Entity Name: | Angela Jones |
| Entity Title: | Not reported |
| Affiliation Address: | Not reported |
| Affiliation City: | Not reported |
| Affiliation State: | Not reported |
| Affiliation Country: | Not reported |
| Affiliation Zip: | Not reported |

**DOLLAR TREE #05543 (Continued)** **S118937639**

| | |
|---|---|
| Affiliation Phone: | Not reported |
| Affiliation Type Desc: | Legal Owner |
| Entity Name: | Dollar Tree Stores, Inc. |
| Entity Title: | Not reported |
| Affiliation Address: | 500 Volvo Pkwy |
| Affiliation City: | Chesapeake |
| Affiliation State: | VA |
| Affiliation Country: | United States |
| Affiliation Zip: | 23320 |
| Affiliation Phone: | (757) 321-5000 |
| Affiliation Type Desc: | Identification Signer |
| Entity Name: | Angela Jones |
| Entity Title: | EH&S Specialist |
| Affiliation Address: | Not reported |
| Affiliation City: | Not reported |
| Affiliation State: | Not reported |
| Affiliation Country: | Not reported |
| Affiliation Zip: | Not reported |
| Affiliation Phone: | Not reported |
| Affiliation Type Desc: | Operator |
| Entity Name: | Dollar Tree Stores, Inc. |
| Entity Title: | Not reported |
| Affiliation Address: | Not reported |
| Affiliation City: | Not reported |
| Affiliation State: | Not reported |
| Affiliation Country: | Not reported |
| Affiliation Zip: | Not reported |
| Affiliation Phone: | (757) 321-5000 |
| Affiliation Type Desc: | Property Owner |
| Entity Name: | Crystal Lakeside Village Center, LLC c/o Pacific Coast Commercial |
| Entity Title: | Not reported |
| Affiliation Address: | 6050 Santo Road, Suite 200 |
| Affiliation City: | San Diego |
| Affiliation State: | CA |
| Affiliation Country: | United States |
| Affiliation Zip: | 92124 |
| Affiliation Phone: | (619) 469-3600 |

HWTS:

| | |
|---|---|
| Name: | DOLLAR TREE #05543 |
| Address: | 12340 WOODSIDE AVE |
| Address 2: | Not reported |
| City,State,Zip: | LAKESIDE, CA 92040 |
| EPA ID: | CAL000396769 |
| Inactive Date: | Not reported |
| Create Date: | 05/14/2014 |
| Last Act Date: | 09/10/2019 |
| Mailing Name: | Not reported |
| Mailing Address: | 500 VOLVO PKWY |
| Mailing Address 2: | Not reported |
| Mailing City,State,Zip: | CHESAPEAKE, VA 233201604 |
| Owner Name: | DOLLAR TREE STORES, INC. |

**DOLLAR TREE #05543 (Continued)** **S118937639**

Owner Address: 500 VOLVO PKWY
Owner Address 2: Not reported
Owner City,State,Zip: CHESAPEAKE, VA 233201604
Contact Name: ANGELA JONES
Contact Address: 500 VOLVO PKWY
Contact Address 2: Not reported
City,State,Zip: CHESAPEAKE, VA 233201604

NAICS:
EPA ID: CAL000396769
Create Date: 2014-05-14 09:32:27
NAICS Code: 45299
NAICS Description: All Other General Merchandise Stores
Issued EPA ID Date: 2014-05-14 09:32:27
Inactive Date: Not reported
Facility Name: DOLLAR TREE #05543
Facility Address: 12340 WOODSIDE AVE
Facility Address 2: Not reported
Facility City: LAKESIDE
Facility County: 37
Facility State: CA
Facility Zip: 92040

---

**A21** **CHEVRON USA** **LUST** **S104746233**
**12402 WOODSIDE** **SAN DIEGO CO. SAM** **N/A**
**< 1/8** **LAKESIDE, CA 92040** **CPS-SLIC**
**1 ft.** **San Diego Co. HMMD**
**Site 9 of 48 in cluster A** **CERS HAZ WASTE**
**CERS TANKS**
**Relative:** **EMI**
**Higher** **HAZNET**
**Actual:** **HIST CORTESE**
**402 ft.** **CERS**
**HWTS**

LUST:
Name: LAKESIDE CHEVRON #94273
Address: 12402 WOODSIDE AV
City,State,Zip: LAKESIDE, CA 920403018
Lead Agency: SAN DIEGO COUNTY LOP
Case Type: LUST Cleanup Site
Geo Track: http://geotracker.waterboards.ca.gov/profile_report.asp?global_id=T0607301404
Global Id: T0607301404
Latitude: 32.85725
Longitude: -116.925118
Status: Completed - Case Closed
Status Date: 08/14/2000
Case Worker: SW
RB Case Number: 9UT2657
Local Agency: SAN DIEGO COUNTY LOP
File Location: Local Agency
Local Case Number: H05711-002
Potential Media Affect: Soil
Potential Contaminants of Concern: Gasoline
Site History: Not reported

LUST:
Global Id: T0607301404

**CHEVRON USA (Continued)** **S104746233**

Contact Type: Local Agency Caseworker
Contact Name: SCOTT WELDON
Organization Name: SAN DIEGO COUNTY LOP
Address: P.O. Box 129261
City: San Diego
Email: scott.weldon@sdcounty.ca.gov
Phone Number: Not reported

LUST:
Global Id: T0607301404
Action Type: Other
Date: 01/06/1994
Action: Leak Discovery

Global Id: T0607301404
Action Type: Other
Date: 01/06/1994
Action: Leak Stopped

Global Id: T0607301404
Action Type: ENFORCEMENT
Date: 01/12/1994
Action: Notice of Responsibility

Global Id: T0607301404
Action Type: ENFORCEMENT
Date: 08/07/2000
Action: Closure/No Further Action Letter

Global Id: T0607301404
Action Type: Other
Date: 01/06/1994
Action: Leak Reported

Global Id: T0607301404
Action Type: Other
Date: 01/06/1994
Action: Leak Began

LUST:
Global Id: T0607301404
Status: Open - Case Begin Date
Status Date: 01/06/1994

Global Id: T0607301404
Status: Completed - Case Closed
Status Date: 08/14/2000

SAN DIEGO CO. SAM:
Name: LAKESIDE CHEVRON #94273
Address: 12402 WOODSIDE AV
City,State,Zip: LAKESIDE, CA 920403018
Case Number: H05711-001
Agency: DEH Site Assessment & Mitigation
**Funding:** **Private - VAP**

**CHEVRON USA (Continued)** **S104746233**

Facility Type: Soils Only
Facility Status: Closed Case
Date: 5/22/1995
Date Began: 1/6/1994

Name: LAKESIDE CHEVRON #94273
Address: 12402 WOODSIDE AV
City,State,Zip: LAKESIDE, CA 920403018
Case Number: H05711-002
Agency: DEH Site Assessment & Mitigation
**Funding:** **LOP - Federal Fund**
Facility Type: Soils Only
Facility Status: Closed Case
Date: 8/14/2000
Date Began: 1/6/1994

CPS-SLIC:
Name: LAKESIDE CHEVRON #94273
Address: 12402 WOODSIDE AV
City,State,Zip: LAKESIDE, CA 920403018
Region: STATE
**Facility Status:** **Completed - Case Closed**
Status Date: 05/22/1995
Global Id: T0608162123
Lead Agency: SAN DIEGO COUNTY LOP
Lead Agency Case Number: H05711-001
Latitude: 32.857289
Longitude: -116.925126
Case Type: Cleanup Program Site
Case Worker: Not reported
Local Agency: Not reported
RB Case Number: Not reported
File Location: Local Agency
Potential Media Affected: Not reported
Potential Contaminants of Concern: Not reported
Site History: Not reported

Click here to access the California GeoTracker records for this facility:

HMMD SAN DIEGO:
Name: SPIRIT AUTO CENTER
Address: 12402 WOODSIDE AV
City,State,Zip: LAKESIDE, CA 92040
Permit Number: 206442
Business Type: 6HK29
EPA Id Number: CAL000147930
APN: 394-121-07-00
Last HMMD Inspection: 03/21/2012
Facility Telephone: 619-443-5211
Permit Status: OPEN
Permit Expiration: 06/30/2013
Date Last Updated: 11/02/2012
Facility Owner: SALENE ENTERPRISES INC
Facility Mailing Address: 12402 WOODSIDE AV
Facility Mailing City: LAKESIDE
Facility Mailing State: CA

**CHEVRON USA (Continued)** **S104746233**

Facility Mailing Zip: 92040
UST Owner: SALENE ENTERPRISES
Handle Regulated Hazmat: Y
Own Or Operate UST: Y
Subject To APSA: Not reported
Generate Haz Waste: Y
Treat Haz Waste: Not reported
Generate Medical Waste: Not reported

Inventory Active Permits (not SQG Medical):
Permit Number: 206442
Update Date: 11/02/2012
Case Number: 68476-34-6
Name: DIESEL FUEL
Other Information: UNDERGROUND TANK 105711 T006
Material Waste: Material
Hazardous Categories 1: FIRE
Hazardous Categories 2: Not reported

Permit Number: 206442
Update Date: 11/02/2012
Case Number: 8006-61-9
Name: PREMIUM UNLEADED
Other Information: UNDERGROUND TANK 105711 T007
Material Waste: Material
Hazardous Categories 1: FIRE
Hazardous Categories 2: Not reported

Permit Number: 206442
Update Date: 11/02/2012
Case Number: 74-98-6
Name: PROPANE
Other Information: Not reported
Material Waste: Material
Hazardous Categories 1: FIRE
Hazardous Categories 2: PRESSURE RELEASE

Permit Number: 206442
Update Date: 11/02/2012
Case Number: 8006-61-9
Name: REGULAR UNLEADED
Other Information: UNDERGROUND TANK 105711 T005
Material Waste: Material
Hazardous Categories 1: FIRE
Hazardous Categories 2: Not reported

Permit Number: 206442
Update Date: 11/02/2012
Case Number: Not reported
Name: WASTE 135 UNSPECIFIED AQUEOUS SOL'N
Other Information: PARTS WASHER/IMMERSION CLEANER
Material Waste: Waste
Hazardous Categories 1: Not reported
Hazardous Categories 2: Not reported

Permit Number: 206442
Update Date: 11/02/2012
Case Number: Not reported

**CHEVRON USA (Continued)** **S104746233**

Name: WASTE 221 WASTE OIL & MIXED OIL
Other Information: FULL SERVICE GAS STATION
Material Waste: Waste
Hazardous Categories 1: Not reported
Hazardous Categories 2: Not reported

Permit Number: 206442
Update Date: 11/02/2012
Case Number: Not reported
Name: WASTE 222 OIL/WATER SEPARATION SLUDGE
Other Information: SUMP SLUDGE
Material Waste: Waste
Hazardous Categories 1: Not reported
Hazardous Categories 2: Not reported

Permit Number: 206442
Update Date: 11/02/2012
Case Number: Not reported
Name: WASTE 342 ORGANIC LIQUIDS W/METALS
Other Information: ANTIFREEZE
Material Waste: Waste
Hazardous Categories 1: Not reported
Hazardous Categories 2: Not reported

Permit Number: 206442
Update Date: 11/02/2012
Case Number: Not reported
Name: WASTE 444 USED BATTERIES
Other Information: SD BATTERY
Material Waste: Waste
Hazardous Categories 1: Not reported
Hazardous Categories 2: Not reported

Permit Number: 206442
Update Date: 11/02/2012
Case Number: Not reported
Name: WASTE 888 USED OIL FILTERS
Other Information: FUEL & OIL FILTERS
Material Waste: Waste
Hazardous Categories 1: Not reported
Hazardous Categories 2: Not reported

Violations Active Permits:
Permit Number: 206442
Update Date: 11/02/2012
Inspection Date: 03/04/2010
Violation Code: 6HV3114
Violation: 2NDRY CONT TEST NOT DONE/SENT TO CUPA
Violation Citation: Secondary containment testing not done at 6/36 months and/or not sent to CUPA within 30 days. 25284.1; 2637(a)&(e)
Activity: ACTIVE

Permit Number: 206442
Update Date: 11/02/2012
Inspection Date: 03/04/2010
Violation Code: 6HV3261
Violation: DISPENSER CONTAINMENT NOT DRY

**CHEVRON USA (Continued)** **S104746233**

Violation Citation: Dispenser containment not free of liquid. 2631(d)(4)
Activity: ACTIVE

Permit Number: 206442
Update Date: 11/02/2012
Inspection Date: 03/04/2010
Violation Code: 6HV3261
Violation: DISPENSER CONTAINMENT NOT DRY
Violation Citation: Dispenser containment not free of liquid. 2631(d)(4)
Activity: ACTIVE

Permit Number: 206442
Update Date: 11/02/2012
Inspection Date: 03/04/2010
Violation Code: 6HV3261
Violation: DISPENSER CONTAINMENT NOT DRY
Violation Citation: Dispenser containment not free of liquid. 2631(d)(4)
Activity: ACTIVE

Permit Number: 206442
Update Date: 11/02/2012
Inspection Date: 03/27/2007
Violation Code: 6HV3263
Violation: MONITOR SYSTEM NOT ALL FUNCTIONAL
Violation Citation: Monitoring system components &/or devices are not all functional. 2630, 2641(j), 2632
Activity: ACTIVE

Permit Number: 206442
Update Date: 11/02/2012
Inspection Date: 03/27/2007
Violation Code: 6HV3193
Violation: NO TRAINING/RECORD INCOMPLETE-NOT ONSITE
Violation Citation: Facility employee(s) are not trained, training records are incomplete, and/or not onsite. 2715(f)
Activity: ACTIVE

Permit Number: 206442
Update Date: 11/02/2012
Inspection Date: 03/27/2007
Violation Code: 6HV3192
Violation: NO D.O INSPECTION/INCOMPL;NO REPORTS
Violation Citation: Designated Operator monthly inspection not conducted or incomplete; or DO inspection reports not onsite 2715 (c)(d)(e)
Activity: ACTIVE

Permit Number: 206442
Update Date: 11/02/2012
Inspection Date: 03/09/2011
Violation Code: 6HV3258
Violation: SENSORS NOT AT LOW POINT OR ADEQUATELY
Violation Citation: Sensors not placed adequately and/or at low point in sumps. 2641(a), 25291(a)(7)(C)
Activity: ACTIVE

Permit Number: 206442
Update Date: 11/02/2012

**CHEVRON USA (Continued)** **S104746233**

| | |
|---|---|
| Inspection Date: | 03/09/2011 |
| Violation Code: | 6HV3258 |
| Violation: | SENSORS NOT AT LOW POINT OR ADEQUATELY |
| Violation Citation: | Sensors not placed adequately and/or at low point in sumps. 2641(a), 25291(a)(7)(C) |
| Activity: | ACTIVE |
| | |
| Permit Number: | 206442 |
| Update Date: | 11/02/2012 |
| Inspection Date: | 03/09/2011 |
| Violation Code: | 6HV3258 |
| Violation: | SENSORS NOT AT LOW POINT OR ADEQUATELY |
| Violation Citation: | Sensors not placed adequately and/or at low point in sumps. 2641(a), 25291(a)(7)(C) |
| Activity: | ACTIVE |
| | |
| Permit Number: | 206442 |
| Update Date: | 11/02/2012 |
| Inspection Date: | 03/09/2011 |
| Violation Code: | 6HV3261 |
| Violation: | DISPENSER CONTAINMENT NOT DRY |
| Violation Citation: | Dispenser containment not free of liquid. 2631(d)(4) |
| Activity: | ACTIVE |
| | |
| Permit Number: | 206442 |
| Update Date: | 11/02/2012 |
| Inspection Date: | 03/17/2009 |
| Violation Code: | 6HV3257 |
| Violation: | 2NDRY CONTAINMENT NOT LIQUID FREE |
| Violation Citation: | Secondary containment system components not liquid free. 2631(d)(4) |
| Activity: | ACTIVE |
| | |
| Permit Number: | 206442 |
| Update Date: | 11/02/2012 |
| Inspection Date: | 03/21/2012 |
| Violation Code: | 6HV3251 |
| Violation: | MONITOR IN ALARM AT START OF INSPECTION |
| Violation Citation: | Monitor in alarm at beginning of inspection. Alarm not investigated, recorded or reported. 2632 (c)(2)(B), 2650(e)(3)&(4), 2630(d) |
| Activity: | ACTIVE |

**CHEVRON USA (Continued)** **S104746233**

| | |
|---|---|
| Permit Number: | 206442 |
| Update Date: | 11/02/2012 |
| Inspection Date: | 03/21/2012 |
| Violation Code: | 6HV3251 |
| Violation: | MONITOR IN ALARM AT START OF INSPECTION |
| Violation Citation: | Monitor in alarm at beginning of inspection. Alarm not investigated, recorded or reported. 2632 (c)(2)(B), 2650(e)(3)&(4), 2630(d) |
| Activity: | ACTIVE |
| Permit Number: | 206442 |
| Update Date: | 11/02/2012 |
| Inspection Date: | 03/16/2005 |
| Violation Code: | 6HV3251 |
| Violation: | MONITOR IN ALARM AT START OF INSPECTION |
| Violation Citation: | Monitor in alarm at beginning of inspection. Alarm not investigated, recorded or reported. 2632 (c)(2)(B), 2650(e)(3)&(4), 2630(d) |
| Activity: | ACTIVE |
| Permit Number: | 206442 |
| Update Date: | 11/02/2012 |
| Inspection Date: | 03/16/2005 |
| Violation Code: | 6HV3405 |
| Violation: | LLD DOESN'T DETECT 3.0 GPH OR EQUIVA |
| Violation Citation: | DOUBLE WALLED PRESSURIZED PIPING: OPTION 3-Line leak detector does not detect 3.0 gph or equivalent? 2636(f)(2) |
| Activity: | ACTIVE |
| Permit Number: | 206442 |
| Update Date: | 11/02/2012 |
| Inspection Date: | 02/27/2008 |
| Violation Code: | 6HV3104 |
| Violation: | FORMS A & B NOT AVAIL./SUBMITTED |
| Violation Citation: | CUPA UST form(s) A and/or B not available/complete/submitted to HMD. 25286(a); 2711 |
| Activity: | ACTIVE |
| Permit Number: | 206442 |
| Update Date: | 11/02/2012 |
| Inspection Date: | 02/27/2008 |
| Violation Code: | 6HV3105 |
| Violation: | NO CURRENT FINANCIAL RESPONSIBILITY |
| Violation Citation: | Current evidence of financial responsibility not available. 25292.2(a), 25299.33; 2809 |
| Activity: | ACTIVE |
| Permit Number: | 206442 |
| Update Date: | 11/02/2012 |
| Inspection Date: | 02/27/2008 |
| Violation Code: | 6HV3108 |
| Violation: | UST ER RESPONSE PLAN NOT COMPLETE/AVAIL |
| Violation Citation: | Emergency Response Plan is not available/complete. 25289(b); 2632(b), 2634(e), 2641(h) |
| Activity: | ACTIVE |
| Permit Number: | 206442 |
| Update Date: | 11/02/2012 |
| Inspection Date: | 02/27/2008 |

**CHEVRON USA (Continued)** **S104746233**

| | |
|---|---|
| Violation Code: | 6HV3109 |
| Violation: | NO SCALED PLOT PLAN AVAIL/TO HMD |
| Violation Citation: | Scaled Plot plan showing tank, piping & equipment location not available/complete/submitted to HMD. 2711(a)(8), 2632(d)(1) (C ) |
| Activity: | ACTIVE |
| | |
| Permit Number: | 206442 |
| Update Date: | 11/02/2012 |
| Inspection Date: | 02/27/2008 |
| Violation Code: | 6HV3114 |
| Violation: | 2NDRY CONT TEST NOT DONE/SENT TO CUPA |
| Violation Citation: | Secondary containment testing not done at 6/36 months and/or not sent to CUPA within 30 days. 25284.1; 2637(a)&(e) |
| Activity: | ACTIVE |
| | |
| Permit Number: | 206442 |
| Update Date: | 11/02/2012 |
| Inspection Date: | 02/27/2008 |
| Violation Code: | 6HV3192 |
| Violation: | NO D.O INSPECTION/INCOMPL;NO REPORTS |
| Violation Citation: | Designated Operator monthly inspection not conducted or incomplete; or DO inspection reports not onsite 2715 (c)(d)(e) |
| Activity: | ACTIVE |
| | |
| Permit Number: | 206442 |
| Update Date: | 11/02/2012 |
| Inspection Date: | 02/27/2008 |
| Violation Code: | 6HV3251 |
| Violation: | MONITOR IN ALARM AT START OF INSPECTION |
| Violation Citation: | Monitor in alarm at beginning of inspection. Alarm not investigated, recorded or reported. 2632 (c)(2)(B), 2650(e)(3)&(4), 2630(d) |
| Activity: | ACTIVE |
| | |
| Permit Number: | 206442 |
| Update Date: | 11/02/2012 |
| Inspection Date: | 02/27/2008 |
| Violation Code: | 6HV3251 |
| Violation: | MONITOR IN ALARM AT START OF INSPECTION |
| Violation Citation: | Monitor in alarm at beginning of inspection. Alarm not investigated, recorded or reported. 2632 (c)(2)(B), 2650(e)(3)&(4), 2630(d) |
| Activity: | ACTIVE |
| | |
| Permit Number: | 206442 |
| Update Date: | 11/02/2012 |
| Inspection Date: | 02/27/2008 |
| Violation Code: | 6HV3251 |
| Violation: | MONITOR IN ALARM AT START OF INSPECTION |
| Violation Citation: | Monitor in alarm at beginning of inspection. Alarm not investigated, recorded or reported. 2632 (c)(2)(B), 2650(e)(3)&(4), 2630(d) |
| Activity: | ACTIVE |
| | |
| Permit Number: | 206442 |
| Update Date: | 11/02/2012 |
| Inspection Date: | 02/27/2008 |
| Violation Code: | 6HV3257 |
| Violation: | 2NDRY CONTAINMENT NOT LIQUID FREE |
| Violation Citation: | Secondary containment system components not liquid free. 2631(d)(4) |

**CHEVRON USA (Continued)** **S104746233**

Activity: ACTIVE

Permit Number: 206442
Update Date: 11/02/2012
Inspection Date: 02/27/2008
Violation Code: 6HV3257
Violation: 2NDRY CONTAINMENT NOT LIQUID FREE
Violation Citation: Secondary containment system components not liquid free. 2631(d)(4)
Activity: ACTIVE

Permit Number: 206442
Update Date: 11/02/2012
Inspection Date: 02/27/2008
Violation Code: 6HV3257
Violation: 2NDRY CONTAINMENT NOT LIQUID FREE
Violation Citation: Secondary containment system components not liquid free. 2631(d)(4)
Activity: ACTIVE

Permit Number: 206442
Update Date: 11/02/2012
Inspection Date: 02/27/2008
Violation Code: 6HV3257
Violation: 2NDRY CONTAINMENT NOT LIQUID FREE
Violation Citation: Secondary containment system components not liquid free. 2631(d)(4)
Activity: ACTIVE

Permit Number: 206442
Update Date: 11/02/2012
Inspection Date: 02/27/2008
Violation Code: 6HV3261
Violation: DISPENSER CONTAINMENT NOT DRY
Violation Citation: Dispenser containment not free of liquid. 2631(d)(4)
Activity: ACTIVE

Permit Number: 206442
Update Date: 11/02/2012
Inspection Date: 02/27/2008
Violation Code: 6HV3261
Violation: DISPENSER CONTAINMENT NOT DRY
Violation Citation: Dispenser containment not free of liquid. 2631(d)(4)
Activity: ACTIVE

Permit Number: 206442
Update Date: 11/02/2012
Inspection Date: 02/27/2008
Violation Code: 6HV3261
Violation: DISPENSER CONTAINMENT NOT DRY
Violation Citation: Dispenser containment not free of liquid. 2631(d)(4)
Activity: ACTIVE

Permit Number: 206442
Update Date: 11/02/2012
Inspection Date: 02/27/2008
Violation Code: 6HV3265
Violation: SYS NOT RUN TO PREVENT SPILL/OVERFILL
Violation Citation: UST system not operated to prevent spills and/or overfills. 25292.1(a)
Activity: ACTIVE

**CHEVRON USA (Continued)** **S104746233**

Permit Number: 206442
Update Date: 11/02/2012
Inspection Date: 03/02/2006
Violation Code: 6HV3114
Violation: 2NDRY CONT TEST NOT DONE/SENT TO CUPA
Violation Citation: Secondary containment testing not done at 6/36 months and/or not sent to CUPA within 30 days. 25284.1; 2637(a)&(e)
Activity: ACTIVE

Permit Number: 206442
Update Date: 11/02/2012
Inspection Date: 03/02/2006
Violation Code: 6HV3251
Violation: MONITOR IN ALARM AT START OF INSPECTION
Violation Citation: Monitor in alarm at beginning of inspection. Alarm not investigated, recorded or reported. 2632 (c)(2)(B), 2650(e)(3)&(4), 2630(d)
Activity: ACTIVE

Permit Number: 206442
Update Date: 11/02/2012
Inspection Date: 03/02/2006
Violation Code: 6HV3263
Violation: MONITOR SYSTEM NOT ALL FUNCTIONAL
Violation Citation: Monitoring system components &/or devices are not all functional. 2630, 2641(j), 2632
Activity: ACTIVE

Permit Number: 206442
Update Date: 11/02/2012
Inspection Date: 03/02/2006
Violation Code: 6HV3192
Violation: NO D.O INSPECTION/INCOMPL;NO REPORTS
Violation Citation: Designated Operator monthly inspection not conducted or incomplete; or DO inspection reports not onsite 2715 (c)(d)(e)
Activity: ACTIVE

UST:
UST Name: UNDERGROUND TANK 105711 T005
Last Update: 2012-11-02 14:17:38
Permit Number: 206442
Tank Type: DOUBLE WALL
Additional Id: 1 REGULAR UNLEADED, RT3780
Capacity Gallons: 12000
UST Contents: REGULAR UNLEADED
Other Content Info: REGULAR UNLEADED
Reg Status: ACTIVE
Remove Close Date: Not reported
Year Installed: 1994-01-01 00:00:00
Pipe Type: DOUBLE WALL
Delivery System: PRESSURE
Monitor Code: 31F
UST Monitor Method: DW TANK, DW PRESSURIZED PIPE W/ DRY TANK ANNULAR; POSITIVE SHUT-OFF & FAILSAFE, 0.1 LLD; UDC W/STAND ALONE SENSOR

UST Name: UNDERGROUND TANK 105711 T006
Last Update: 2012-11-02 14:17:38
Permit Number: 206442

**CHEVRON USA (Continued)** **S104746233**

| | |
|---|---|
| Tank Type: | DOUBLE WALL |
| Additional Id: | 3 SUPER UNLEADED, RT3780 |
| Capacity Gallons: | 12000 |
| UST Contents: | PREMIUM UNLEADED |
| Other Content Info: | PREMIUM UNLEADED |
| Reg Status: | ACTIVE |
| Remove Close Date: | Not reported |
| Year Installed: | 1994-01-01 00:00:00 |
| Pipe Type: | DOUBLE WALL |
| Delivery System: | PRESSURE |
| Monitor Code: | 31F |
| UST Monitor Method: | DW TANK, DW PRESSURIZED PIPE W/ DRY TANK ANNULAR; POSITIVE SHUT-OFF & FAILSAFE, 0.1 LLD; UDC W/STAND ALONE SENSOR |

| | |
|---|---|
| UST Name: | UNDERGROUND TANK 105711 T007 |
| Last Update: | 2012-11-02 14:17:38 |
| Permit Number: | 206442 |
| Tank Type: | DOUBLE WALL |
| Additional Id: | 2 UNLEADED PLUS, RT3780 |
| Capacity Gallons: | 12000 |
| UST Contents: | DIESEL |
| Other Content Info: | DIESEL |
| Reg Status: | ACTIVE |
| Remove Close Date: | Not reported |
| Year Installed: | 1994-01-01 00:00:00 |
| Pipe Type: | DOUBLE WALL |
| Delivery System: | PRESSURE |
| Monitor Code: | 31F |
| UST Monitor Method: | DW TANK, DW PRESSURIZED PIPE W/ DRY TANK ANNULAR; POSITIVE SHUT-OFF & FAILSAFE, 0.1 LLD; UDC W/STAND ALONE SENSOR |

| | |
|---|---|
| UST Name: | UNDERGROUND TANK 105711 T008 |
| Last Update: | 2012-11-02 14:17:38 |
| Permit Number: | 206442 |
| Tank Type: | DOUBLE WALL |
| Additional Id: | 4 USED OIL, RT3780 |
| Capacity Gallons: | 1000 |
| UST Contents: | OTHER |
| Other Content Info: | WASTE OIL |
| Reg Status: | ACTIVE |
| Remove Close Date: | Not reported |
| Year Installed: | 1994-01-01 00:00:00 |
| Pipe Type: | OTHER |
| Delivery System: | GRAVITY |
| Monitor Code: | 21 |
| UST Monitor Method: | DW TANK DW SUCTION AND/ OR GRAVITY PIPING WITH INTERSTITIAL MONITORS: INTERSTITIAL |

| | |
|---|---|
| Name: | SPIRIT AUTO CENTER |
| Address: | 12402 WOODSIDE AV |
| City,State,Zip: | LAKESIDE, CA 92040 |
| Permit Number: | 206442 |
| Business Type: | 6HK29 |
| EPA Id Number: | CAL000147930 |
| APN: | 394-121-07-00 |
| Last HMMD Inspection: | 03/21/2012 |

**CHEVRON USA (Continued)** **S104746233**

| | |
|---|---|
| Facility Telephone: | 619-443-5211 |
| Permit Status: | OPEN |
| Permit Expiration: | 06/30/2013 |
| Date Last Updated: | 11/02/2012 |
| Facility Owner: | SALENE ENTERPRISES INC |
| Facility Mailing Address: | 12402 WOODSIDE AV |
| Facility Mailing City: | LAKESIDE |
| Facility Mailing State: | CA |
| Facility Mailing Zip: | 92040 |
| UST Owner: | SALENE ENTERPRISES |
| Handle Regulated Hazmat: | Y |
| Own Or Operate UST: | Y |
| Subject To APSA: | Not reported |
| Generate Haz Waste: | Y |
| Treat Haz Waste: | Not reported |
| Generate Medical Waste: | Not reported |

Inventory Active Permits (not SQG Medical):

| | |
|---|---|
| Permit Number: | 206442 |
| Update Date: | 11/02/2012 |
| Case Number: | 68476-34-6 |
| Name: | DIESEL FUEL |
| Other Information: | UNDERGROUND TANK 105711 T006 |
| Material Waste: | Material |
| Hazardous Categories 1: | FIRE |
| Hazardous Categories 2: | Not reported |

| | |
|---|---|
| Permit Number: | 206442 |
| Update Date: | 11/02/2012 |
| Case Number: | 8006-61-9 |
| Name: | PREMIUM UNLEADED |
| Other Information: | UNDERGROUND TANK 105711 T007 |
| Material Waste: | Material |
| Hazardous Categories 1: | FIRE |
| Hazardous Categories 2: | Not reported |

| | |
|---|---|
| Permit Number: | 206442 |
| Update Date: | 11/02/2012 |
| Case Number: | 74-98-6 |
| Name: | PROPANE |
| Other Information: | Not reported |
| Material Waste: | Material |
| Hazardous Categories 1: | FIRE |
| Hazardous Categories 2: | PRESSURE RELEASE |

| | |
|---|---|
| Permit Number: | 206442 |
| Update Date: | 11/02/2012 |
| Case Number: | 8006-61-9 |
| Name: | REGULAR UNLEADED |
| Other Information: | UNDERGROUND TANK 105711 T005 |
| Material Waste: | Material |
| Hazardous Categories 1: | FIRE |
| Hazardous Categories 2: | Not reported |

| | |
|---|---|
| Permit Number: | 206442 |
| Update Date: | 11/02/2012 |
| Case Number: | Not reported |
| Name: | WASTE 135 UNSPECIFIED AQUEOUS SOL'N |

**CHEVRON USA (Continued)** **S104746233**

Other Information: PARTS WASHER/IMMERSION CLEANER
Material Waste: Waste
Hazardous Categories 1: Not reported
Hazardous Categories 2: Not reported

Permit Number: 206442
Update Date: 11/02/2012
Case Number: Not reported
Name: WASTE 221 WASTE OIL & MIXED OIL
Other Information: FULL SERVICE GAS STATION
Material Waste: Waste
Hazardous Categories 1: Not reported
Hazardous Categories 2: Not reported

Permit Number: 206442
Update Date: 11/02/2012
Case Number: Not reported
Name: WASTE 222 OIL/WATER SEPARATION SLUDGE
Other Information: SUMP SLUDGE
Material Waste: Waste
Hazardous Categories 1: Not reported
Hazardous Categories 2: Not reported

Permit Number: 206442
Update Date: 11/02/2012
Case Number: Not reported
Name: WASTE 342 ORGANIC LIQUIDS W/METALS
Other Information: ANTIFREEZE
Material Waste: Waste
Hazardous Categories 1: Not reported
Hazardous Categories 2: Not reported

Permit Number: 206442
Update Date: 11/02/2012
Case Number: Not reported
Name: WASTE 444 USED BATTERIES
Other Information: SD BATTERY
Material Waste: Waste
Hazardous Categories 1: Not reported
Hazardous Categories 2: Not reported

Permit Number: 206442
Update Date: 11/02/2012
Case Number: Not reported
Name: WASTE 888 USED OIL FILTERS
Other Information: FUEL & OIL FILTERS
Material Waste: Waste
Hazardous Categories 1: Not reported
Hazardous Categories 2: Not reported

Violations Active Permits:
Permit Number: 206442
Update Date: 11/02/2012
Inspection Date: 03/04/2010
Violation Code: 6HV3114
Violation: 2NDRY CONT TEST NOT DONE/SENT TO CUPA
Violation Citation: Secondary containment testing not done at 6/36 months and/or not sent

**CHEVRON USA (Continued)** **S104746233**

| | |
|---|---|
| | to CUPA within 30 days. 25284.1; 2637(a)&(e) |
| Activity: | ACTIVE |
| | |
| Permit Number: | 206442 |
| Update Date: | 11/02/2012 |
| Inspection Date: | 03/04/2010 |
| Violation Code: | 6HV3261 |
| Violation: | DISPENSER CONTAINMENT NOT DRY |
| Violation Citation: | Dispenser containment not free of liquid. 2631(d)(4) |
| Activity: | ACTIVE |
| | |
| Permit Number: | 206442 |
| Update Date: | 11/02/2012 |
| Inspection Date: | 03/04/2010 |
| Violation Code: | 6HV3261 |
| Violation: | DISPENSER CONTAINMENT NOT DRY |
| Violation Citation: | Dispenser containment not free of liquid. 2631(d)(4) |
| Activity: | ACTIVE |
| | |
| Permit Number: | 206442 |
| Update Date: | 11/02/2012 |
| Inspection Date: | 03/04/2010 |
| Violation Code: | 6HV3261 |
| Violation: | DISPENSER CONTAINMENT NOT DRY |
| Violation Citation: | Dispenser containment not free of liquid. 2631(d)(4) |
| Activity: | ACTIVE |
| | |
| Permit Number: | 206442 |
| Update Date: | 11/02/2012 |
| Inspection Date: | 03/27/2007 |
| Violation Code: | 6HV3263 |
| Violation: | MONITOR SYSTEM NOT ALL FUNCTIONAL |
| Violation Citation: | Monitoring system components &/or devices are not all functional. 2630, 2641(j), 2632 |
| Activity: | ACTIVE |
| | |
| Permit Number: | 206442 |
| Update Date: | 11/02/2012 |
| Inspection Date: | 03/27/2007 |
| Violation Code: | 6HV3193 |
| Violation: | NO TRAINING/RECORD INCOMPLETE-NOT ONSITE |
| Violation Citation: | Facility employee(s) are not trained, training records are incomplete, and/or not onsite. 2715(f) |
| Activity: | ACTIVE |
| | |
| Permit Number: | 206442 |
| Update Date: | 11/02/2012 |
| Inspection Date: | 03/27/2007 |
| Violation Code: | 6HV3192 |
| Violation: | NO D.O INSPECTION/INCOMPL;NO REPORTS |
| Violation Citation: | Designated Operator monthly inspection not conducted or incomplete; or DO inspection reports not onsite 2715 (c)(d)(e) |
| Activity: | ACTIVE |
| | |
| Permit Number: | 206442 |
| Update Date: | 11/02/2012 |
| Inspection Date: | 03/09/2011 |

**CHEVRON USA (Continued)** **S104746233**

Violation Code: 6HV3258
Violation: SENSORS NOT AT LOW POINT OR ADEQUATELY
Violation Citation: Sensors not placed adequately and/or at low point in sumps. 2641(a), 25291(a)(7)(C)
Activity: ACTIVE

Permit Number: 206442
Update Date: 11/02/2012
Inspection Date: 03/09/2011
Violation Code: 6HV3258
Violation: SENSORS NOT AT LOW POINT OR ADEQUATELY
Violation Citation: Sensors not placed adequately and/or at low point in sumps. 2641(a), 25291(a)(7)(C)
Activity: ACTIVE

Permit Number: 206442
Update Date: 11/02/2012
Inspection Date: 03/09/2011
Violation Code: 6HV3258
Violation: SENSORS NOT AT LOW POINT OR ADEQUATELY
Violation Citation: Sensors not placed adequately and/or at low point in sumps. 2641(a), 25291(a)(7)(C)
Activity: ACTIVE

Permit Number: 206442
Update Date: 11/02/2012
Inspection Date: 03/09/2011
Violation Code: 6HV3261
Violation: DISPENSER CONTAINMENT NOT DRY
Violation Citation: Dispenser containment not free of liquid. 2631(d)(4)
Activity: ACTIVE

Permit Number: 206442
Update Date: 11/02/2012
Inspection Date: 03/09/2011
Violation Code: 6HV3261
Violation: DISPENSER CONTAINMENT NOT DRY
Violation Citation: Dispenser containment not free of liquid. 2631(d)(4)
Activity: ACTIVE

Permit Number: 206442
Update Date: 11/02/2012
Inspection Date: 03/09/2011
Violation Code: 6HV3261
Violation: DISPENSER CONTAINMENT NOT DRY
Violation Citation: Dispenser containment not free of liquid. 2631(d)(4)
Activity: ACTIVE

Permit Number: 206442
Update Date: 11/02/2012
Inspection Date: 03/17/2009
Violation Code: 6HV3257
Violation: 2NDRY CONTAINMENT NOT LIQUID FREE
Violation Citation: Secondary containment system components not liquid free. 2631(d)(4)
Activity: ACTIVE

Permit Number: 206442

**CHEVRON USA (Continued)** **S104746233**

Update Date: 11/02/2012
Inspection Date: 03/21/2012
Violation Code: 6HV3251
Violation: MONITOR IN ALARM AT START OF INSPECTION
Violation Citation: Monitor in alarm at beginning of inspection. Alarm not investigated, recorded or reported. 2632 (c)(2)(B), 2650(e)(3)&(4), 2630(d)
Activity: ACTIVE

Permit Number: 206442
Update Date: 11/02/2012
Inspection Date: 03/21/2012
Violation Code: 6HV3251
Violation: MONITOR IN ALARM AT START OF INSPECTION
Violation Citation: Monitor in alarm at beginning of inspection. Alarm not investigated, recorded or reported. 2632 (c)(2)(B), 2650(e)(3)&(4), 2630(d)
Activity: ACTIVE

Permit Number: 206442
Update Date: 11/02/2012
Inspection Date: 03/16/2005
Violation Code: 6HV3251
Violation: MONITOR IN ALARM AT START OF INSPECTION
Violation Citation: Monitor in alarm at beginning of inspection. Alarm not investigated, recorded or reported. 2632 (c)(2)(B), 2650(e)(3)&(4), 2630(d)
Activity: ACTIVE

Permit Number: 206442
Update Date: 11/02/2012
Inspection Date: 03/16/2005
Violation Code: 6HV3405
Violation: LLD DOESN'T DETECT 3.0 GPH OR EQUIVA
Violation Citation: DOUBLE WALLED PRESSURIZED PIPING: OPTION 3-Line leak detector does not detect 3.0 gph or equivalent? 2636(f)(2)
Activity: ACTIVE

Permit Number: 206442
Update Date: 11/02/2012
Inspection Date: 02/27/2008
Violation Code: 6HV3104
Violation: FORMS A & B NOT AVAIL./SUBMITTED
Violation Citation: CUPA UST form(s) A and/or B not available/complete/submitted to HMD. 25286(a); 2711
Activity: ACTIVE

Permit Number: 206442
Update Date: 11/02/2012
Inspection Date: 02/27/2008
Violation Code: 6HV3105
Violation: NO CURRENT FINANCIAL RESPONSIBILITY
Violation Citation: Current evidence of financial responsibility not available. 25292.2(a), 25299.33; 2809
Activity: ACTIVE

Permit Number: 206442
Update Date: 11/02/2012
Inspection Date: 02/27/2008
Violation Code: 6HV3108

**CHEVRON USA (Continued)** **S104746233**

| | |
|---|---|
| Violation: | UST ER RESPONSE PLAN NOT COMPLETE/AVAIL |
| Violation Citation: | Emergency Response Plan is not available/complete. 25289(b); 2632(b), 2634(e), 2641(h) |
| Activity: | ACTIVE |
| Permit Number: | 206442 |
| Update Date: | 11/02/2012 |
| Inspection Date: | 02/27/2008 |
| Violation Code: | 6HV3109 |
| Violation: | NO SCALED PLOT PLAN AVAIL/TO HMD |
| Violation Citation: | Scaled Plot plan showing tank, piping & equipment location not available/complete/submitted to HMD. 2711(a)(8), 2632(d)(1) (C ) |
| Activity: | ACTIVE |
| Permit Number: | 206442 |
| Update Date: | 11/02/2012 |
| Inspection Date: | 02/27/2008 |
| Violation Code: | 6HV3114 |
| Violation: | 2NDRY CONT TEST NOT DONE/SENT TO CUPA |
| Violation Citation: | Secondary containment testing not done at 6/36 months and/or not sent to CUPA within 30 days. 25284.1; 2637(a)&(e) |
| Activity: | ACTIVE |
| Permit Number: | 206442 |
| Update Date: | 11/02/2012 |
| Inspection Date: | 02/27/2008 |
| Violation Code: | 6HV3192 |
| Violation: | NO D.O INSPECTION/INCOMPL;NO REPORTS |
| Violation Citation: | Designated Operator monthly inspection not conducted or incomplete; or DO inspection reports not onsite 2715 (c)(d)(e) |
| Activity: | ACTIVE |
| Permit Number: | 206442 |
| Update Date: | 11/02/2012 |
| Inspection Date: | 02/27/2008 |
| Violation Code: | 6HV3251 |
| Violation: | MONITOR IN ALARM AT START OF INSPECTION |
| Violation Citation: | Monitor in alarm at beginning of inspection. Alarm not investigated, recorded or reported. 2632 (c)(2)(B), 2650(e)(3)&(4), 2630(d) |
| Activity: | ACTIVE |
| Permit Number: | 206442 |
| Update Date: | 11/02/2012 |
| Inspection Date: | 02/27/2008 |
| Violation Code: | 6HV3251 |
| Violation: | MONITOR IN ALARM AT START OF INSPECTION |
| Violation Citation: | Monitor in alarm at beginning of inspection. Alarm not investigated, recorded or reported. 2632 (c)(2)(B), 2650(e)(3)&(4), 2630(d) |
| Activity: | ACTIVE |
| Permit Number: | 206442 |
| Update Date: | 11/02/2012 |
| Inspection Date: | 02/27/2008 |
| Violation Code: | 6HV3251 |
| Violation: | MONITOR IN ALARM AT START OF INSPECTION |
| Violation Citation: | Monitor in alarm at beginning of inspection. Alarm not investigated, recorded or reported. 2632 (c)(2)(B), 2650(e)(3)&(4), 2630(d) |

**CHEVRON USA (Continued)** **S104746233**

Activity: ACTIVE

Permit Number: 206442
Update Date: 11/02/2012
Inspection Date: 02/27/2008
Violation Code: 6HV3257
Violation: 2NDRY CONTAINMENT NOT LIQUID FREE
Violation Citation: Secondary containment system components not liquid free. 2631(d)(4)
Activity: ACTIVE

Permit Number: 206442
Update Date: 11/02/2012
Inspection Date: 02/27/2008
Violation Code: 6HV3261
Violation: DISPENSER CONTAINMENT NOT DRY
Violation Citation: Dispenser containment not free of liquid. 2631(d)(4)
Activity: ACTIVE

Permit Number: 206442
Update Date: 11/02/2012
Inspection Date: 02/27/2008
Violation Code: 6HV3261
Violation: DISPENSER CONTAINMENT NOT DRY
Violation Citation: Dispenser containment not free of liquid. 2631(d)(4)
Activity: ACTIVE

Permit Number: 206442
Update Date: 11/02/2012
Inspection Date: 02/27/2008
Violation Code: 6HV3261
Violation: DISPENSER CONTAINMENT NOT DRY
Violation Citation: Dispenser containment not free of liquid. 2631(d)(4)
Activity: ACTIVE

**CHEVRON USA (Continued)** **S104746233**

Permit Number: 206442
Update Date: 11/02/2012
Inspection Date: 02/27/2008
Violation Code: 6HV3265
Violation: SYS NOT RUN TO PREVENT SPILL/OVERFILL
Violation Citation: UST system not operated to prevent spills and/or overfills. 25292.1(a)
Activity: ACTIVE

Permit Number: 206442
Update Date: 11/02/2012
Inspection Date: 03/02/2006
Violation Code: 6HV3114
Violation: 2NDRY CONT TEST NOT DONE/SENT TO CUPA
Violation Citation: Secondary containment testing not done at 6/36 months and/or not sent to CUPA within 30 days. 25284.1; 2637(a)&(e)
Activity: ACTIVE

Permit Number: 206442
Update Date: 11/02/2012
Inspection Date: 03/02/2006
Violation Code: 6HV3251
Violation: MONITOR IN ALARM AT START OF INSPECTION
Violation Citation: Monitor in alarm at beginning of inspection. Alarm not investigated, recorded or reported. 2632 (c)(2)(B), 2650(e)(3)&(4), 2630(d)
Activity: ACTIVE

Permit Number: 206442
Update Date: 11/02/2012
Inspection Date: 03/02/2006
Violation Code: 6HV3263
Violation: MONITOR SYSTEM NOT ALL FUNCTIONAL
Violation Citation: Monitoring system components &/or devices are not all functional. 2630, 2641(j), 2632
Activity: ACTIVE

Permit Number: 206442
Update Date: 11/02/2012
Inspection Date: 03/02/2006
Violation Code: 6HV3192
Violation: NO D.O INSPECTION/INCOMPL;NO REPORTS
Violation Citation: Designated Operator monthly inspection not conducted or incomplete; or DO inspection reports not onsite 2715 (c)(d)(e)
Activity: ACTIVE

UST:
UST Name: UNDERGROUND TANK 105711 T005
Last Update: 2012-11-02 14:17:38
Permit Number: 206442
Tank Type: DOUBLE WALL
Additional Id: 1 REGULAR UNLEADED, RT3780
Capacity Gallons: 12000
UST Contents: REGULAR UNLEADED
Other Content Info: REGULAR UNLEADED
Reg Status: ACTIVE
Remove Close Date: Not reported
Year Installed: 1994-01-01 00:00:00
Pipe Type: DOUBLE WALL

**CHEVRON USA (Continued)** **S104746233**

| | |
|---|---|
| Delivery System: | PRESSURE |
| Monitor Code: | 31F |
| UST Monitor Method: | DW TANK, DW PRESSURIZED PIPE W/ DRY TANK ANNULAR; POSITIVE SHUT-OFF & FAILSAFE, 0.1 LLD; UDC W/STAND ALONE SENSOR |
| UST Name: | UNDERGROUND TANK 105711 T006 |
| Last Update: | 2012-11-02 14:17:38 |
| Permit Number: | 206442 |
| Tank Type: | DOUBLE WALL |
| Additional Id: | 3 SUPER UNLEADED, RT3780 |
| Capacity Gallons: | 12000 |
| UST Contents: | PREMIUM UNLEADED |
| Other Content Info: | PREMIUM UNLEADED |
| Reg Status: | ACTIVE |
| Remove Close Date: | Not reported |
| Year Installed: | 1994-01-01 00:00:00 |
| Pipe Type: | DOUBLE WALL |
| Delivery System: | PRESSURE |
| Monitor Code: | 31F |
| UST Monitor Method: | DW TANK, DW PRESSURIZED PIPE W/ DRY TANK ANNULAR; POSITIVE SHUT-OFF & FAILSAFE, 0.1 LLD; UDC W/STAND ALONE SENSOR |
| UST Name: | UNDERGROUND TANK 105711 T007 |
| Last Update: | 2012-11-02 14:17:38 |
| Permit Number: | 206442 |
| Tank Type: | DOUBLE WALL |
| Additional Id: | 2 UNLEADED PLUS, RT3780 |
| Capacity Gallons: | 12000 |
| UST Contents: | DIESEL |
| Other Content Info: | DIESEL |
| Reg Status: | ACTIVE |
| Remove Close Date: | Not reported |
| Year Installed: | 1994-01-01 00:00:00 |
| Pipe Type: | DOUBLE WALL |
| Delivery System: | PRESSURE |
| Monitor Code: | 31F |
| UST Monitor Method: | DW TANK, DW PRESSURIZED PIPE W/ DRY TANK ANNULAR; POSITIVE SHUT-OFF & FAILSAFE, 0.1 LLD; UDC W/STAND ALONE SENSOR |
| UST Name: | UNDERGROUND TANK 105711 T008 |
| Last Update: | 2012-11-02 14:17:38 |
| Permit Number: | 206442 |
| Tank Type: | DOUBLE WALL |
| Additional Id: | 4 USED OIL, RT3780 |
| Capacity Gallons: | 1000 |
| UST Contents: | OTHER |
| Other Content Info: | WASTE OIL |
| Reg Status: | ACTIVE |
| Remove Close Date: | Not reported |
| Year Installed: | 1994-01-01 00:00:00 |
| Pipe Type: | OTHER |
| Delivery System: | GRAVITY |
| Monitor Code: | 21 |
| UST Monitor Method: | DW TANK DW SUCTION AND/ OR GRAVITY PIPING WITH INTERSTITIAL MONITORS: INTERSTITIAL |

**CHEVRON USA (Continued)** **S104746233**

| | |
|---|---|
| Name: | AMERICO FUEL |
| Address: | 12402 WOODSIDE AVE |
| City,State,Zip: | LAKESIDE, CA 92040 |
| Permit Number: | Not reported |
| Business Type: | Not reported |
| EPA Id Number: | CAL000419076 |
| APN: | Not reported |
| Last HMMD Inspection: | Not reported |
| Facility Telephone: | 619-443-5211 |
| Permit Status: | Permit Renewed |
| Permit Expiration: | Not reported |
| Date Last Updated: | 02/13/2020 |
| Facility Owner: | Not reported |
| Facility Mailing Address: | 12402 WOODSIDE AV, LAKESIDE, CA 92040 |
| Facility Mailing City: | Not reported |
| Facility Mailing State: | Not reported |
| Facility Mailing Zip: | Not reported |
| UST Owner: | Y |
| Handle Regulated Hazmat: | Not reported |
| Own Or Operate UST: | Not reported |
| Subject To APSA: | Not reported |
| Generate Haz Waste: | Y |
| Treat Haz Waste: | N |
| Generate Medical Waste: | Not reported |

Inspection Violation:

| | |
|---|---|
| Record ID: | DEH2006-HUPFP-206442 |
| Permit Status: | Permit Renewed |
| Active Permit: | Y |
| Facility Id Number: | 37-000-206442 |
| Program Element: | Underground Storage Tank |
| Inspection Type: | Routine |
| Inspection Number: | 6388914 |
| Return To Compliance Date: | Not reported |
| Nov: | No |
| Violation Classification: | Class II |
| Underground Storage Tank Id: | 19799 |
| Container/Tank Id: | Not reported |
| Last Update: | 2020-02-13T06:43:54.000 |
| Inspection Date: | 2020-01-30T16:54:01.000 |
| Violation Code: | 2030025 (TCR 9d) Failure of the line leak detector (LLD) monitoring pressurized piping to meet one or more of the following requirements: Monitored at least hourly. with the capability of detecting a release of 3.0 gallons per hour leak at 10 pounds per square inch and restrict or shut off the flow of product through the piping when a leak is detected. 23 CCR 2636(f)(2) |

| | |
|---|---|
| Record ID: | DEH2006-HUPFP-206442 |
| Permit Status: | Permit Renewed |
| Active Permit: | Y |
| Facility Id Number: | 37-000-206442 |
| Program Element: | Underground Storage Tank |
| Inspection Type: | Routine |
| Inspection Number: | 4086103 |
| Return To Compliance Date: | 2013-03-13T00:00:00.000 |
| Nov: | N |
| Violation Classification: | Class I |
| Underground Storage Tank Id: | 19801 |

**CHEVRON USA (Continued)** **S104746233**

| | |
|---|---|
| Container/Tank Id: | Not reported |
| Last Update: | 2020-02-13T06:43:54.000 |
| Inspection Date: | 2013-03-13T17:37:00.000 |
| Violation Code: | 2030001 Failure to maintain leak detection alarm logs and/or maintain records of appropriate follow-up actions. 23 CCR 16 2632, 2634, 2712(b) |
| Record ID: | DEH2006-HUPFP-206442 |
| Permit Status: | Permit Renewed |
| Active Permit: | Y |
| Facility Id Number: | 37-000-206442 |
| Program Element: | Underground Storage Tank |
| Inspection Type: | Routine |
| Inspection Number: | 5140081 |
| Return To Compliance Date: | 2015-01-15T00:00:00.000 |
| Nov: | No |
| Violation Classification: | Not reported |
| Underground Storage Tank Id: | 26088 |
| Container/Tank Id: | Not reported |
| Last Update: | 2020-02-13T06:43:54.000 |
| Inspection Date: | 2015-01-15T15:04:00.000 |
| Violation Code: | 2060015 Failure of sensor to be located in the proper position/location. 23 CCR 16 2630(d), 2641(a). |
| Record ID: | DEH2006-HUPFP-206442 |
| Permit Status: | Permit Renewed |
| Active Permit: | Y |
| Facility Id Number: | 37-000-206442 |
| Program Element: | Underground Storage Tank |
| Inspection Type: | Routine |
| Inspection Number: | 5194581 |
| Return To Compliance Date: | 2016-01-15T00:00:00.000 |
| Nov: | No |
| Violation Classification: | Not reported |
| Underground Storage Tank Id: | 19801 |
| Container/Tank Id: | Not reported |
| Last Update: | 2020-02-13T06:43:54.000 |
| Inspection Date: | 2016-01-15T10:54:00.000 |
| Violation Code: | 2060015 (RD) Failure of sensor to be located in the proper position/location. 23 CCR 2630(d), 2641(a) |
| Record ID: | DEH2006-HUPFP-206442 |
| Permit Status: | Permit Renewed |
| Active Permit: | Y |
| Facility Id Number: | 37-000-206442 |
| Program Element: | Underground Storage Tank |
| Inspection Type: | Routine |
| Inspection Number: | 5194581 |
| Return To Compliance Date: | 2016-03-18T00:00:00.000 |
| Nov: | No |
| Violation Classification: | Not reported |
| Underground Storage Tank Id: | 19801 |
| Container/Tank Id: | Not reported |
| Last Update: | 2020-02-13T06:43:54.000 |
| Inspection Date: | 2016-01-15T10:54:00.000 |
| Violation Code: | 2030026 Failure of line leak detector to detect a leak and/or failure of audible and visual alarm. 23 CCR 2636(f)(2) |

**CHEVRON USA (Continued)** **S104746233**

| | |
|---|---|
| Record ID: | DEH2006-HUPFP-206442 |
| Permit Status: | Permit Renewed |
| Active Permit: | Y |
| Facility Id Number: | 37-000-206442 |
| Program Element: | Underground Storage Tank |
| Inspection Type: | Routine |
| Inspection Number: | 5194581 |
| Return To Compliance Date: | 2016-01-15T00:00:00.000 |
| Nov: | No |
| Violation Classification: | Not reported |
| Underground Storage Tank Id: | 19801 |
| Container/Tank Id: | Not reported |
| Last Update: | 2020-02-13T06:43:54.000 |
| Inspection Date: | 2016-01-15T10:54:00.000 |
| Violation Code: | 2030008 Failure to maintain under dispenser containment, sumps, and/or other secondary containment in good condition and/or free of debris/liquid. HSC 25290.1, 25290.2, 25291 |

| | |
|---|---|
| Record ID: | DEH2006-HUPFP-206442 |
| Permit Status: | Permit Renewed |
| Active Permit: | Y |
| Facility Id Number: | 37-000-206442 |
| Program Element: | Underground Storage Tank |
| Inspection Type: | Routine |
| Inspection Number: | 5194581 |
| Return To Compliance Date: | 2016-03-10T00:00:00.000 |
| Nov: | No |
| Violation Classification: | Not reported |
| Underground Storage Tank Id: | 19801 |
| Container/Tank Id: | Not reported |
| Last Update: | 2020-02-13T06:43:54.000 |
| Inspection Date: | 2016-01-15T10:54:00.000 |
| Violation Code: | 2060020 (RP) Failure to comply with one or more of the following: failure to install a spill bucket, have a functional drain valve or other method for the removal of liquid from the spill bucket/spill container, and/or be resistant to galvanic corrosion. 23 CCR 2635(b), 2665 |

| | |
|---|---|
| Record ID: | DEH2006-HUPFP-206442 |
| Permit Status: | Permit Renewed |
| Active Permit: | Y |
| Facility Id Number: | 37-000-206442 |
| Program Element: | Underground Storage Tank |
| Inspection Type: | Routine |
| Inspection Number: | 5568292 |
| Return To Compliance Date: | 2017-01-13T00:00:00.000 |
| Nov: | No |
| Violation Classification: | Class II |
| Underground Storage Tank Id: | 19800 |
| Container/Tank Id: | Not reported |
| Last Update: | 2020-02-13T06:43:54.000 |
| Inspection Date: | 2017-01-13T13:47:00.000 |
| Violation Code: | 2060020 (RP) Failure to comply with one or more of the following: failure to install a spill bucket, have a functional drain valve or other method for the removal of liquid from the spill bucket/spill container, and/or be resistant to galvanic corrosion. 23 CCR 2635(b), 2665 |

**CHEVRON USA (Continued)** **S104746233**

| | |
|---|---|
| Record ID: | DEH2006-HUPFP-206442 |
| Permit Status: | Permit Renewed |
| Active Permit: | Y |
| Facility Id Number: | 37-000-206442 |
| Program Element: | Underground Storage Tank |
| Inspection Type: | Routine |
| Inspection Number: | 6063127 |
| Return To Compliance Date: | 2020-01-30T00:00:00.000 |
| Nov: | No |
| Violation Classification: | Not reported |
| Underground Storage Tank Id: | 19801 |
| Container/Tank Id: | Not reported |
| Last Update: | 2020-02-13T06:43:54.000 |
| Inspection Date: | 2019-01-28T00:00:00.000 |
| Violation Code: | 2030016 (TCR 9d) Failure to continuously monitor the interstitial space of a double-walled tank with an audible and visual alarm system. 23 CCR 2631(g), 2632(c)(2)(A-B) |

| | |
|---|---|
| Record ID: | DEH2006-HUPFP-206442 |
| Permit Status: | Permit Renewed |
| Active Permit: | Y |
| Facility Id Number: | 37-000-206442 |
| Program Element: | Underground Storage Tank |
| Inspection Type: | Routine |
| Inspection Number: | 6063127 |
| Return To Compliance Date: | 2020-01-30T00:00:00.000 |
| Nov: | No |
| Violation Classification: | Not reported |
| Underground Storage Tank Id: | 19801 |
| Container/Tank Id: | Not reported |
| Last Update: | 2020-02-13T06:43:54.000 |
| Inspection Date: | 2019-01-28T00:00:00.000 |
| Violation Code: | 2030036 (TCR 9b) Failure to comply with one or more of the following overfill prevention equipment requirements: 1. Alert the transfer operator when the tank is 90% full by restricting the flow into the tank or triggering an audible and visual alarm; or 2. Restrict delivery of flow to the tank at least 30m before the tank overfills, provided the restriction occurs when the tank is filled to no more than 95% of capacity and activate an audible alarm at least 5m before the tank overfills; or 3. Provide positive shut-off of flow to the tank when the tank is filled to no more than 95% of capacity; or 4. Provide positive shut-off of flow to the tank so that none of the fittings located on the top of the tank are exposed to product due to overfilling. 5. Install/retrofit overfill prevention equipment that does not use flow restrictors on vent piping to meet overfill prevention equipment requirements when the overfill prevention equipment is installed, repaired, or replaced on and after October 1, 2018. 6. For USTs installed before October 1, 2018, perform an inspection by October 13, 2018 and every 36 months thereafter. 7. For USTs installed on and after October 1, 2018, perform an inspection at installation and every 36 months thereafter. 8. Inspected within 30 days after a repair to the overfill prevention equipment. 9. Inspected using an applicable manufacturer guidelines, industry codes, engineering standards, or a method approved by a professional engineer. 10. Inspected by a certified UST service technician. 11. Maintain records of overfill prevention equipment inspection for 36 months. 23 CCR 2635(c)(1), 2635(d), 2637.2(a-c), 2665, 2712(b)(1)(G) |

**CHEVRON USA (Continued)** **S104746233**

| | |
|---|---|
| Record ID: | DEH2006-HUPFP-206442 |
| Permit Status: | Permit Renewed |
| Active Permit: | Y |
| Facility Id Number: | 37-000-206442 |
| Program Element: | Underground Storage Tank |
| Inspection Type: | Routine |
| Inspection Number: | 6388914 |
| Return To Compliance Date: | Not reported |
| Nov: | Not reported |
| Violation Classification: | Not reported |
| Underground Storage Tank Id: | Not reported |
| Container/Tank Id: | Not reported |
| Last Update: | 2020-02-13T06:43:54.000 |
| Inspection Date: | 2020-01-30T16:54:01.000 |
| Violation Code: | 2030074 Failure to submit the "Monitoring System Certification Form" to the CUPA within 30 days of completion of the test. 23 CCR 2638(c-d) |

| | |
|---|---|
| Record ID: | DEH2006-HUPFP-206442 |
| Permit Status: | Permit Renewed |
| Active Permit: | Y |
| Facility Id Number: | 37-000-206442 |
| Program Element: | Underground Storage Tank |
| Inspection Type: | Routine |
| Inspection Number: | 6388914 |
| Return To Compliance Date: | 2020-01-30T00:00:00.000 |
| Nov: | No |
| Violation Classification: | Not reported |
| Underground Storage Tank Id: | 19801 |
| Container/Tank Id: | Not reported |
| Last Update: | 2020-02-13T06:43:54.000 |
| Inspection Date: | 2020-01-30T16:54:01.000 |
| Violation Code: | 2010017 Failure to submit a copy of the spill containment test results on the "Spill Container Testing Report Form" to the CUPA within 30 days after the test. 23 CCR 2637.1(d), 2637.1(e) |

| | |
|---|---|
| Record ID: | DEH2006-HUPFP-206442 |
| Permit Status: | Permit Renewed |
| Active Permit: | Y |
| Facility Id Number: | 37-000-206442 |
| Program Element: | Underground Storage Tank |
| Inspection Type: | Routine |
| Inspection Number: | 6388914 |
| Return To Compliance Date: | Not reported |
| Nov: | No |
| Violation Classification: | Class II |
| Underground Storage Tank Id: | 19801 |
| Container/Tank Id: | Not reported |
| Last Update: | 2020-02-13T06:43:54.000 |
| Inspection Date: | 2020-01-30T16:54:01.000 |
| Violation Code: | 2030018 (TCR 9d) Failure of the double-walled pressurized piping to be continuously monitored with a system that activates an audible and visual alarm or stops flow at dispenser when a leak is detected. 23 CCR 2636(f)(1) |

| | |
|---|---|
| Record ID: | DEH2006-HUPFP-206442 |
| Permit Status: | Permit Renewed |
| Active Permit: | Y |

**CHEVRON USA (Continued)** **S104746233**

| | |
|---|---|
| Facility Id Number: | 37-000-206442 |
| Program Element: | Underground Storage Tank |
| Inspection Type: | Routine |
| Inspection Number: | 6388914 |
| Return To Compliance Date: | 2020-01-30T00:00:00.000 |
| Nov: | No |
| Violation Classification: | Not reported |
| Underground Storage Tank Id: | 19801 |
| Container/Tank Id: | Not reported |
| Last Update: | 2020-02-13T06:43:54.000 |
| Inspection Date: | 2020-01-30T16:54:01.000 |
| Violation Code: | 2010018 Failure to submit a copy of the overfill prevention equipment inspection results on the "Overfill Prevention Equipment Inspection Report Form" to the CUPA within 30 days after the inspection. 23 CCR 2637.2(d-e), 2665(a-b) |

| | |
|---|---|
| Record ID: | DEH2006-HUPFP-206442 |
| Permit Status: | Permit Renewed |
| Active Permit: | Y |
| Facility Id Number: | 37-000-206442 |
| Program Element: | Underground Storage Tank |
| Inspection Type: | Routine |
| Inspection Number: | 6388914 |
| Return To Compliance Date: | Not reported |
| Nov: | No |
| Violation Classification: | Class II |
| Underground Storage Tank Id: | 19801 |
| Container/Tank Id: | Not reported |
| Last Update: | 2020-02-13T06:43:54.000 |
| Inspection Date: | 2020-01-30T16:54:01.000 |
| Violation Code: | 2060020 (TCR 9a) Failure to meet one or more of the following requirements: Install or maintain a liquid-tight spill container. Have a minimum capacity of 5 gallons. Have a functional drain valve or other method for the removal of liquid from the spill container. Be resistant to galvanic corrosion. Perform a tightness test at installation, every 12 months thereafter, or within 30 days after a repair to the spill container, tested using applicable manufacturer guidelines, industry codes, engineering standards, or a method approved by a professional engineer. Tested by a certified UST service technician. Maintain records of spill containment testing for 36 months. 23 CCR 2635(b), 2637.1(a-c), 2665(a-b), 2712(b)(1)(F); HSC 25284.2 |

| | |
|---|---|
| Record ID: | DEH2006-HUPFP-206442 |
| Permit Status: | Permit Renewed |
| Active Permit: | Y |
| Facility Id Number: | 37-000-206442 |
| Program Element: | Underground Storage Tank |
| Inspection Type: | Routine |
| Inspection Number: | 6388914 |
| Return To Compliance Date: | 2020-01-30T00:00:00.000 |
| Nov: | No |
| Violation Classification: | Not reported |
| Underground Storage Tank Id: | 19801 |
| Container/Tank Id: | Not reported |
| Last Update: | 2020-02-13T06:43:54.000 |
| Inspection Date: | 2020-01-30T16:54:01.000 |

**CHEVRON USA (Continued)** **S104746233**

| | |
|---|---|
| Violation Code: | 2030048 (TCR 9d) Failure to conduct secondary containment testing, or one or more of the following requirements: Perform the test of the secondary containment system upon installation, within six months of installation, and every 36 months thereafter. Perform the test of a secondary containment component within 30 days of a repair or discontinuing vacuum, pressure or hydrostatic monitoring. Use a procedure that demonstrates the system works as well as at installation. Use applicable manufacturer guidelines, industry codes, engineering standard, or professional engineer approval. Performed by a certified service technician. Maintain records of secondary containment testing for 36 months. 23 CCR 2637(a)(c)(d), 2637(b-d), 2712(b)(1)(F) |
| Record ID: | DEH2006-HUPFP-206442 |
| Permit Status: | Permit Renewed |
| Active Permit: | Y |
| Facility Id Number: | 37-000-206442 |
| Program Element: | Underground Storage Tank |
| Inspection Type: | Routine |
| Inspection Number: | 6388914 |
| Return To Compliance Date: | Not reported |
| Nov: | No |
| Violation Classification: | Not reported |
| Underground Storage Tank Id: | 19801 |
| Container/Tank Id: | Not reported |
| Last Update: | 2020-02-13T06:43:54.000 |
| Inspection Date: | 2020-01-30T16:54:01.000 |
| Violation Code: | 2030013 (TCR 12) Failure to comply with one or more of the following designated operator (DO) monthly inspection requirements: For designated operator (DO) monthly inspections conducted before October 1, 2018, failure to comply with one or more of the following requirements: Be performed by an ICC certified DO. Inspect monthly alarm history report, check that alarms are documented and responded to appropriately, and attach a copy. Inspect for the presence of liquid/debris in spill containers. Inspect for the presence of liquid/debris in under dispenser containment (UDC) and ensure that the monitoring equipment is positioned correctly. Inspect for liquid or debris in containment sumps where an alarm occurred with no service visit. Check that all testing and maintenance has been completed and documented. Verify that all facility employees have been trained in accordance with 23 CCR, 2715(c). For designated operator (DO) 30 day inspections conducted on and after October 1, 2018, failure to conduct the designated UST operator visual inspection at least once every 30 days. 23CCR 2716 (a-e) |
| Record ID: | DEH2006-HUPFP-206442 |
| Permit Status: | Permit Renewed |
| Active Permit: | Y |
| Facility Id Number: | 37-000-206442 |
| Program Element: | Hazardous Waste Generator |
| Inspection Type: | Routine |
| Inspection Number: | 4086103 |
| Return To Compliance Date: | 2014-03-25T00:00:00.000 |
| Nov: | No |
| Violation Classification: | Class I |
| Underground Storage Tank Id: | Not reported |
| Container/Tank Id: | Not reported |

**CHEVRON USA (Continued)** **S104746233**

| | |
|---|---|
| Last Update: | 2020-02-13T06:43:54.000 |
| Inspection Date: | 2013-03-13T17:37:00.000 |
| Violation Code: | 3030010 Failure to dispose of hazardous waste within 180 days (or 270 if waste is transported over 200 miles) for the generator who generates less than 1000 kilogram per month, but more than 100 kilograms per month.; 22 CCR 12 66262.34(d). |
| Record ID: | DEH2006-HUPFP-206442 |
| Permit Status: | Permit Renewed |
| Active Permit: | Y |
| Facility Id Number: | 37-000-206442 |
| Program Element: | Hazardous Waste Generator |
| Inspection Type: | Routine |
| Inspection Number: | 6063127 |
| Return To Compliance Date: | 2020-01-30T00:00:00.000 |
| Nov: | No |
| Violation Classification: | Minor |
| Underground Storage Tank Id: | Not reported |
| Container/Tank Id: | Not reported |
| Last Update: | 2020-02-13T06:43:54.000 |
| Inspection Date: | 2019-01-28T00:00:00.000 |
| Violation Code: | 3010002 Failed to obtain &/or maintain an active EPA ID Number. 22 CCR 66262.12(a) |
| Record ID: | DEH2006-HUPFP-206442 |
| Permit Status: | Permit Renewed |
| Active Permit: | Y |
| Facility Id Number: | 37-000-206442 |
| Program Element: | Hazardous Materials Release Response Plans |
| Inspection Type: | Routine |
| Inspection Number: | 4968990 |
| Return To Compliance Date: | 2015-12-22T00:00:00.000 |
| Nov: | No |
| Violation Classification: | Class II |
| Underground Storage Tank Id: | Not reported |
| Container/Tank Id: | Not reported |
| Last Update: | 2020-02-13T06:43:54.000 |
| Inspection Date: | 2014-02-12T09:34:00.000 |
| Violation Code: | 1010008 Failure to submit inventory reports (Activities, Owner/Operator, Hazardous Materials Descriptions and Map pages, if required. Documentation must be resubmitted (for facilities which exceed EPCRA thresholds) or re-certified (for facilities which do not exceed EPCRA thresholds) by March 1; 19 CCR 4 2729.4(b), 2729.5. |
| Record ID: | DEH2006-HUPFP-206442 |
| Permit Status: | Permit Renewed |
| Active Permit: | Y |
| Facility Id Number: | 37-000-206442 |
| Program Element: | Hazardous Materials Release Response Plans |
| Inspection Type: | Routine |
| Inspection Number: | 5568292 |
| Return To Compliance Date: | 2018-01-11T00:00:00.000 |
| Nov: | No |
| Violation Classification: | Minor |
| Underground Storage Tank Id: | Not reported |
| Container/Tank Id: | Not reported |
| Last Update: | 2020-02-13T06:43:54.000 |

**CHEVRON USA (Continued)** **S104746233**

| | |
|---|---|
| Inspection Date: | 2017-01-13T13:47:00.000 |
| Violation Code: | 1010008 HMBP not certified annually as complete and accurate in CERS. HSC 25508.2 |
| Record ID: | DEH2006-HUPFP-206442 |
| Permit Status: | Permit Renewed |
| Active Permit: | Y |
| Facility Id Number: | 37-000-206442 |
| Program Element: | Hazardous Materials Release Response Plans |
| Inspection Type: | Routine |
| Inspection Number: | 6388914 |
| Return To Compliance Date: | Not reported |
| Nov: | No |
| Violation Classification: | Minor |
| Underground Storage Tank Id: | Not reported |
| Container/Tank Id: | Not reported |
| Last Update: | 2020-02-13T06:43:54.000 |
| Inspection Date: | 2020-01-30T16:54:01.000 |
| Violation Code: | 1010017 HMBP not readily available to facility personnel or the CUPA. HSC 25505(c) |
| Record ID: | DEH2006-HUPFP-206442 |
| Permit Status: | Permit Renewed |
| Active Permit: | Y |
| Facility Id Number: | 37-000-206442 |
| Program Element: | Underground Storage Tank |
| Inspection Type: | Routine |
| Inspection Number: | 5831606 |
| Return To Compliance Date: | 2018-01-19T00:00:00.000 |
| Nov: | No |
| Violation Classification: | Not reported |
| Underground Storage Tank Id: | 19799 |
| Container/Tank Id: | Not reported |
| Last Update: | 2020-02-13T06:43:54.000 |
| Inspection Date: | 2018-01-12T00:00:00.000 |
| Violation Code: | 2030018 (RD) Failure of the double-walled pressurized piping to be continuously monitored with a system that activates an audible and visual alarm or stops flow at dispenser when a leak is detected. 23 CCR 2636(f)(1) |

UST DTL:

| | |
|---|---|
| Record ID: | DEH2006-HUPFP-206442 |
| Permit Status: | Permit Renewed |
| Active Permit: | Y |
| Facility Id Number: | 37-000-206442 |
| Facility Type (Ust Facility): | Other |
| Tank Owner Name: | Americo Fuel |
| Tankid: | 19799 |
| Tank Status: | Active |
| Date Ust Permanently Closed: | Not reported |
| Tank Use: | Motor Vehicle Fueling |
| Piping System Type: | Pressure |
| Last Updated: | 2020-02-13T06:43:54.000 |
| Tank Capacityin Gallons: | 12000 |
| Tank Contents: | Regular Unleaded |
| Type Of Tank: | Double Wall |

**CHEVRON USA (Continued)** **S104746233**

| | |
|---|---|
| Record ID: | DEH2006-HUPFP-206442 |
| Permit Status: | Permit Renewed |
| Active Permit: | Y |
| Facility Id Number: | 37-000-206442 |
| Facility Type (Ust Facility): | Other |
| Tank Owner Name: | Americo Fuel |
| Tankid: | 19800 |
| Tank Status: | Active |
| Date Ust Permanently Closed: | Not reported |
| Tank Use: | Motor Vehicle Fueling |
| Piping System Type: | Pressure |
| Last Updated: | 2020-02-13T06:43:54.000 |
| Tank Capacityin Gallons: | 12000 |
| Tank Contents: | Premium Unleaded |
| Type Of Tank: | Double Wall |

| | |
|---|---|
| Record ID: | DEH2006-HUPFP-206442 |
| Permit Status: | Permit Renewed |
| Active Permit: | Y |
| Facility Id Number: | 37-000-206442 |
| Facility Type (Ust Facility): | Other |
| Tank Owner Name: | Americo Fuel |
| Tankid: | 19801 |
| Tank Status: | Active |
| Date Ust Permanently Closed: | Not reported |
| Tank Use: | Motor Vehicle Fueling |
| Piping System Type: | Pressure |
| Last Updated: | 2020-02-13T06:43:54.000 |
| Tank Capacityin Gallons: | 12000 |
| Tank Contents: | Diesel |
| Type Of Tank: | Double Wall |

Waste and Materials:

| | |
|---|---|
| Record ID: | DEH2006-HUPFP-206442 |
| Permit Status: | Permit Renewed |
| Active Permit: | Y |
| Child Record Id: | DEH2019-HCHEM-0208893 |
| Trade Secret: | N |
| Hazardous Material Type: | Pure |
| Last Updated: | 2019-06-09T20:22:24.000 |
| Chemical Name: | PREMIUM UNLEADED |
| Common Name: | UNDERGROUND TANK 105711 T007 |
| Case Number: | 8006-61-9 |

| | |
|---|---|
| Record ID: | DEH2006-HUPFP-206442 |
| Permit Status: | Permit Renewed |
| Active Permit: | Y |
| Child Record Id: | DEH2019-HCHEM-0208894 |
| Trade Secret: | N |
| Hazardous Material Type: | Pure |
| Last Updated: | 2019-06-09T20:22:24.000 |
| Chemical Name: | REGULAR UNLEADED |
| Common Name: | UNDERGROUND TANK 105711 T005 |
| Case Number: | 8006-61-9 |

| | |
|---|---|
| Record ID: | DEH2006-HUPFP-206442 |
| Permit Status: | Permit Renewed |

**CHEVRON USA (Continued)** **S104746233**

Active Permit: Y
Child Record Id: DEH2019-HCHEM-0208895
Trade Secret: N
Hazardous Material Type: Pure
Last Updated: 2019-06-09T20:22:24.000
Chemical Name: DIESEL FUEL
Common Name: UNDERGROUND TANK 105711 T006
Case Number: 68476-34-6

Record ID: DEH2006-HUPFP-206442
Permit Status: Permit Renewed
Active Permit: Y
Child Record Id: DEH2019-HCHEM-0208896
Trade Secret: N
Hazardous Material Type: Pure
Last Updated: 2019-06-09T20:22:24.000
Chemical Name: Propane
Common Name: Propane
Case Number: 74-98-6

Record ID: DEH2006-HUPFP-206442
Permit Status: Permit Renewed
Active Permit: Y
Child Record Id: DEH2019-HWAST-0181299
Trade Secret: N
Hazardous Material Type: Not reported
Last Updated: 2019-06-09T20:22:24.000
Chemical Name: Off-specification, aged or surplus organics
Common Name: SUMP-TEST WATER MIXED WITH HYDROCARBONS
Case Number: Not reported

Record ID: DEH2006-HUPFP-206442
Permit Status: Permit Renewed
Active Permit: Y
Child Record Id: DEH2020-HCHEM-0245199
Trade Secret: N
Hazardous Material Type: Pure
Last Updated: 2020-02-13T06:43:54.000
Chemical Name: PREMIUM UNLEADED
Common Name: UNDERGROUND TANK 105711 T007
Case Number: 8006-61-9

Record ID: DEH2006-HUPFP-206442
Permit Status: Permit Renewed
Active Permit: Y
Child Record Id: DEH2020-HCHEM-0245200
Trade Secret: N
Hazardous Material Type: Pure
Last Updated: 2020-02-13T06:43:54.000
Chemical Name: REGULAR UNLEADED
Common Name: UNDERGROUND TANK 105711 T005
Case Number: 8006-61-9

Record ID: DEH2006-HUPFP-206442
Permit Status: Permit Renewed
Active Permit: Y
Child Record Id: DEH2020-HCHEM-0245201

**CHEVRON USA (Continued)** **S104746233**

Trade Secret: N
Hazardous Material Type: Pure
Last Updated: 2020-02-13T06:43:54.000
Chemical Name: DIESEL FUEL
Common Name: UNDERGROUND TANK 105711 T006
Case Number: 68476-34-6

Record ID: DEH2006-HUPFP-206442
Permit Status: Permit Renewed
Active Permit: Y
Child Record Id: DEH2020-HCHEM-0245202
Trade Secret: N
Hazardous Material Type: Pure
Last Updated: 2020-02-13T06:43:54.000
Chemical Name: Propane
Common Name: Propane
Case Number: 74-98-6

Record ID: DEH2006-HUPFP-206442
Permit Status: Permit Renewed
Active Permit: Y
Child Record Id: DEH2020-HWAST-0216011
Trade Secret: N
Hazardous Material Type: Not reported
Last Updated: 2020-02-13T06:43:54.000
Chemical Name: Off-specification, aged or surplus organics
Common Name: SUMP-TEST WATER MIXED WITH HYDROCARBONS
Case Number: Not reported

Record ID: DEH2006-HUPFP-206442
Permit Status: Permit Renewed
Active Permit: Y
Child Record Id: DEH2018-HCHEM-0192216
Trade Secret: N
Hazardous Material Type: Pure
Last Updated: 2018-10-25T18:39:08.000
Chemical Name: PREMIUM UNLEADED
Common Name: UNDERGROUND TANK 105711 T007
Case Number: 8006-61-9

Record ID: DEH2006-HUPFP-206442
Permit Status: Permit Renewed
Active Permit: Y
Child Record Id: DEH2018-HCHEM-0192217
Trade Secret: N
Hazardous Material Type: Pure
Last Updated: 2018-10-25T18:39:08.000
Chemical Name: REGULAR UNLEADED
Common Name: UNDERGROUND TANK 105711 T005
Case Number: 8006-61-9

Record ID: DEH2006-HUPFP-206442
Permit Status: Permit Renewed
Active Permit: Y
Child Record Id: DEH2018-HCHEM-0192218
Trade Secret: N
Hazardous Material Type: Pure

**CHEVRON USA (Continued)** **S104746233**

Last Updated: 2018-10-25T18:39:08.000
Chemical Name: DIESEL FUEL
Common Name: UNDERGROUND TANK 105711 T006
Case Number: 68476-34-6

Record ID: DEH2006-HUPFP-206442
Permit Status: Permit Renewed
Active Permit: Y
Child Record Id: DEH2018-HCHEM-0192219
Trade Secret: N
Hazardous Material Type: Pure
Last Updated: 2018-10-25T18:39:08.000
Chemical Name: Propane
Common Name: Propane
Case Number: 74-98-6

Record ID: DEH2006-HUPFP-206442
Permit Status: Permit Renewed
Active Permit: Y
Child Record Id: DEH2018-HWAST-0166286
Trade Secret: N
Hazardous Material Type: Not reported
Last Updated: 2018-10-25T18:39:08.000
Chemical Name: Off-specification, aged or surplus organics
Common Name: SUMP-TEST WATER MIXED WITH HYDROCARBONS
Case Number: Not reported

Record ID: DEH2006-HUPFP-206442
Permit Status: Permit Renewed
Active Permit: Y
Child Record Id: DEH2015-HCHEM-0086079
Trade Secret: N
Hazardous Material Type: Pure
Last Updated: 2018-04-09T14:03:26.000
Chemical Name: PREMIUM UNLEADED
Common Name: UNDERGROUND TANK 105711 T007
Case Number: 8006-61-9

Record ID: DEH2006-HUPFP-206442
Permit Status: Permit Renewed
Active Permit: Y
Child Record Id: DEH2015-HCHEM-0086080
Trade Secret: N
Hazardous Material Type: Pure
Last Updated: 2018-04-09T14:03:26.000
Chemical Name: REGULAR UNLEADED
Common Name: UNDERGROUND TANK 105711 T005
Case Number: 8006-61-9

Record ID: DEH2006-HUPFP-206442
Permit Status: Permit Renewed
Active Permit: Y
Child Record Id: DEH2015-HCHEM-0086081
Trade Secret: N
Hazardous Material Type: Mixture
Last Updated: 2018-04-09T14:03:26.000
Chemical Name: PROPANE

**CHEVRON USA (Continued)** **S104746233**

Common Name: PROPANE
Case Number: 74-98-6

Record ID: DEH2006-HUPFP-206442
Permit Status: Permit Renewed
Active Permit: Y
Child Record Id: DEH2015-HCHEM-0086082
Trade Secret: N
Hazardous Material Type: Pure
Last Updated: 2018-04-09T14:03:26.000
Chemical Name: DIESEL FUEL
Common Name: UNDERGROUND TANK 105711 T006
Case Number: 68476-34-6

Record ID: DEH2006-HUPFP-206442
Permit Status: Permit Renewed
Active Permit: Y
Child Record Id: DEH2019-HCHEM-0206286
Trade Secret: N
Hazardous Material Type: Pure
Last Updated: 2019-02-01T01:25:06.000
Chemical Name: PREMIUM UNLEADED
Common Name: UNDERGROUND TANK 105711 T007
Case Number: 8006-61-9

Record ID: DEH2006-HUPFP-206442
Permit Status: Permit Renewed
Active Permit: Y
Child Record Id: DEH2019-HCHEM-0206287
Trade Secret: N
Hazardous Material Type: Pure
Last Updated: 2019-02-01T01:25:06.000
Chemical Name: REGULAR UNLEADED
Common Name: UNDERGROUND TANK 105711 T005
Case Number: 8006-61-9

Record ID: DEH2006-HUPFP-206442
Permit Status: Permit Renewed
Active Permit: Y
Child Record Id: DEH2019-HCHEM-0206288
Trade Secret: N
Hazardous Material Type: Pure
Last Updated: 2019-02-01T01:25:06.000
Chemical Name: DIESEL FUEL
Common Name: UNDERGROUND TANK 105711 T006
Case Number: 68476-34-6

Record ID: DEH2006-HUPFP-206442
Permit Status: Permit Renewed
Active Permit: Y
Child Record Id: DEH2019-HCHEM-0206289
Trade Secret: N
Hazardous Material Type: Pure
Last Updated: 2019-02-01T01:25:06.000
Chemical Name: Propane
Common Name: Propane
Case Number: 74-98-6

**CHEVRON USA (Continued)** **S104746233**

| | |
|---|---|
| Record ID: | DEH2006-HUPFP-206442 |
| Permit Status: | Permit Renewed |
| Active Permit: | Y |
| Child Record Id: | DEH2019-HWAST-0178087 |
| Trade Secret: | N |
| Hazardous Material Type: | Not reported |
| Last Updated: | 2019-02-01T01:25:07.000 |
| Chemical Name: | Off-specification, aged or surplus organics |
| Common Name: | SUMP-TEST WATER MIXED WITH HYDROCARBONS |
| Case Number: | Not reported |

| | |
|---|---|
| Name: | LAKESIDE CHEVRON #94273 |
| Address: | 12402 WOODSIDE AV |
| City,State,Zip: | LAKESIDE, CA 92040 |
| Permit Number: | 105711 |
| Business Type: | 6HK29 |
| EPA Id Number: | CAL000147930 |
| APN: | 394-121-07-00 |
| Last HMMD Inspection: | 02/23/2004 |
| Facility Telephone: | 619-443-5211 |
| Permit Status: | CHNG |
| Permit Expiration: | 10/31/2005 |
| Date Last Updated: | 11/02/2012 |
| Facility Owner: | SALENE ENTERPRISES INC |
| Facility Mailing Address: | PO BOX 6004 |
| Facility Mailing City: | SAN RAMON |
| Facility Mailing State: | CA |
| Facility Mailing Zip: | 94583- |
| UST Owner: | CHEVRON USA |
| Handle Regulated Hazmat: | Y |
| Own Or Operate UST: | Y |
| Subject To APSA: | Not reported |
| Generate Haz Waste: | Y |
| Treat Haz Waste: | Not reported |
| Generate Medical Waste: | Not reported |

UST:

| | |
|---|---|
| UST Name: | UNDERGROUND TANK 105711 T001 |
| Last Update: | 2012-11-02 14:17:38 |
| Permit Number: | 105711 |
| Tank Type: | SINGLE WALL |
| Additional Id: | 1 UNLEADED |
| Capacity Gallons: | 10000 |
| UST Contents: | REGULAR UNLEADED |
| Other Content Info: | REGULAR UNLEADED |
| Reg Status: | REMOVED |
| Remove Close Date: | 1994-07-01 00:00:00 |
| Year Installed: | 1969-01-01 00:00:00 |
| Pipe Type: | LINED TRENCH |
| Delivery System: | PRESSURE |
| Monitor Code: | 05 |
| UST Monitor Method: | SW TANK DW PIPE W/ POS SHUTOFF-ALARM ON LLD W/ SIRS:SIR ANALY MONTHLY, TANK TEST BIENNIALLY, PIPE TEST ANN 0.1 G/HR OR MO 0.2 G/HR |

| | |
|---|---|
| UST Name: | UNDERGROUND TANK 105711 T002 |
| Last Update: | 2012-11-02 14:17:38 |
| Permit Number: | 105711 |

**CHEVRON USA (Continued)** **S104746233**

| | |
|---|---|
| Tank Type: | SINGLE WALL |
| Additional Id: | 2 REGULAR LEADED |
| Capacity Gallons: | 10000 |
| UST Contents: | LEADED |
| Other Content Info: | LEADED |
| Reg Status: | REMOVED |
| Remove Close Date: | 1994-07-01 00:00:00 |
| Year Installed: | 1969-01-01 00:00:00 |
| Pipe Type: | LINED TRENCH |
| Delivery System: | PRESSURE |
| Monitor Code: | 05 |
| UST Monitor Method: | SW TANK DW PIPE W/ POS SHUTOFF-ALARM ON LLD W/ SIRS:SIR ANALY MONTHLY, TANK TEST BIENNIALLY, PIPE TEST ANN 0.1 G/HR OR MO 0.2 G/HR |
| UST Name: | UNDERGROUND TANK 105711 T003 |
| Last Update: | 2012-11-02 14:17:38 |
| Permit Number: | 105711 |
| Tank Type: | SINGLE WALL |
| Additional Id: | 3 |
| Capacity Gallons: | 5000 |
| UST Contents: | PREMIUM UNLEADED |
| Other Content Info: | PREMIUM UNLEADED |
| Reg Status: | REMOVED |
| Remove Close Date: | 1994-07-01 00:00:00 |
| Year Installed: | 1969-01-01 00:00:00 |
| Pipe Type: | LINED TRENCH |
| Delivery System: | PRESSURE |
| Monitor Code: | 05 |
| UST Monitor Method: | SW TANK DW PIPE W/ POS SHUTOFF-ALARM ON LLD W/ SIRS:SIR ANALY MONTHLY, TANK TEST BIENNIALLY, PIPE TEST ANN 0.1 G/HR OR MO 0.2 G/HR |
| UST Name: | UNDERGROUND TANK 105711 T004 |
| Last Update: | 2012-11-02 14:17:38 |
| Permit Number: | 105711 |
| Tank Type: | SINGLE WALL |
| Additional Id: | 4 |
| Capacity Gallons: | 1000 |
| UST Contents: | Not reported |
| Other Content Info: | WASTE OIL |
| Reg Status: | REMOVED |
| Remove Close Date: | 1994-07-01 00:00:00 |
| Year Installed: | 1969-01-01 00:00:00 |
| Pipe Type: | Not reported |
| Delivery System: | Not reported |
| Monitor Code: | 07 |
| UST Monitor Method: | SW TANK SW PRESSURE PIPE W/RESTRICTIVE LLD W/DAILY RECONCILIATION OR WEEKLY GAUGING: TANK AND PIPE TEST ANNUALLY |
| UST Name: | UNDERGROUND TANK 105711 T005 |
| Last Update: | 2012-11-02 14:17:38 |
| Permit Number: | 105711 |
| Tank Type: | DOUBLE WALL |
| Additional Id: | 1 REGULAR UNLEADED |
| Capacity Gallons: | 12000 |
| UST Contents: | REGULAR UNLEADED |
| Other Content Info: | REGULAR UNLEADED |
| Reg Status: | ACTIVE |

**CHEVRON USA (Continued)** **S104746233**

| | |
|---|---|
| Remove Close Date: | Not reported |
| Year Installed: | 1994-01-01 00:00:00 |
| Pipe Type: | DOUBLE WALL |
| Delivery System: | PRESSURE |
| Monitor Code: | 20 |
| UST Monitor Method: | DW TANK DW PRESSURE PIPE W/ SHUT OFF AND ALARM ON LINE LEAK DETECTOR: INTERSTITIAL |
| UST Name: | UNDERGROUND TANK 105711 T006 |
| Last Update: | 2012-11-02 14:17:38 |
| Permit Number: | 105711 |
| Tank Type: | DOUBLE WALL |
| Additional Id: | 3 SUPER UNLEADED |
| Capacity Gallons: | 12000 |
| UST Contents: | PREMIUM UNLEADED |
| Other Content Info: | PREMIUM UNLEADED |
| Reg Status: | ACTIVE |
| Remove Close Date: | Not reported |
| Year Installed: | 1994-01-01 00:00:00 |
| Pipe Type: | DOUBLE WALL |
| Delivery System: | PRESSURE |
| Monitor Code: | 20 |
| UST Monitor Method: | DW TANK DW PRESSURE PIPE W/ SHUT OFF AND ALARM ON LINE LEAK DETECTOR: INTERSTITIAL |
| UST Name: | UNDERGROUND TANK 105711 T007 |
| Last Update: | 2012-11-02 14:17:38 |
| Permit Number: | 105711 |
| Tank Type: | DOUBLE WALL |
| Additional Id: | 2 UNLEADED PLUS |
| Capacity Gallons: | 12000 |
| UST Contents: | DIESEL |
| Other Content Info: | DIESEL |
| Reg Status: | ACTIVE |
| Remove Close Date: | Not reported |
| Year Installed: | 1994-01-01 00:00:00 |
| Pipe Type: | DOUBLE WALL |
| Delivery System: | PRESSURE |
| Monitor Code: | 20 |
| UST Monitor Method: | DW TANK DW PRESSURE PIPE W/ SHUT OFF AND ALARM ON LINE LEAK DETECTOR: INTERSTITIAL |
| UST Name: | UNDERGROUND TANK 105711 T008 |
| Last Update: | 2012-11-02 14:17:38 |
| Permit Number: | 105711 |
| Tank Type: | DOUBLE WALL |
| Additional Id: | 4 USED OIL |
| Capacity Gallons: | 1000 |
| UST Contents: | OTHER |
| Other Content Info: | WASTE OIL |
| Reg Status: | ACTIVE |
| Remove Close Date: | Not reported |
| Year Installed: | 1994-01-01 00:00:00 |
| Pipe Type: | OTHER |
| Delivery System: | GRAVITY |
| Monitor Code: | 21 |
| UST Monitor Method: | DW TANK DW SUCTION AND/ OR GRAVITY PIPING WITH INTERSTITIAL |

**CHEVRON USA (Continued)** **S104746233**

MONITORS: INTERSTITIAL.

| | |
|---|---|
| Name: | SPIRIT AUTO CENTER |
| Address: | 12402 WOODSIDE AV |
| City,State,Zip: | LAKESIDE, CA 92040 |
| Permit Number: | 206442 |
| Business Type: | 6HK29 |
| EPA Id Number: | CAL000147930 |
| APN: | 394-121-07-00 |
| Last HMMD Inspection: | 03/21/2012 |
| Facility Telephone: | 619-443-5211 |
| Permit Status: | OPEN |
| Permit Expiration: | 06/30/2013 |
| Date Last Updated: | 11/02/2012 |
| Facility Owner: | SALENE ENTERPRISES INC |
| Facility Mailing Address: | 12402 WOODSIDE AV |
| Facility Mailing City: | LAKESIDE |
| Facility Mailing State: | CA |
| Facility Mailing Zip: | 92040 |
| UST Owner: | SALENE ENTERPRISES |
| Handle Regulated Hazmat: | Y |
| Own Or Operate UST: | Y |
| Subject To APSA: | Not reported |
| Generate Haz Waste: | Y |
| Treat Haz Waste: | Not reported |
| Generate Medical Waste: | Not reported |

Inventory Active Permits (not SQG Medical):

| | |
|---|---|
| Permit Number: | 206442 |
| Update Date: | 11/02/2012 |
| Case Number: | 68476-34-6 |
| Name: | DIESEL FUEL |
| Other Information: | UNDERGROUND TANK 105711 T006 |
| Material Waste: | Material |
| Hazardous Categories 1: | FIRE |
| Hazardous Categories 2: | Not reported |

| | |
|---|---|
| Permit Number: | 206442 |
| Update Date: | 11/02/2012 |
| Case Number: | 8006-61-9 |
| Name: | PREMIUM UNLEADED |
| Other Information: | UNDERGROUND TANK 105711 T007 |
| Material Waste: | Material |
| Hazardous Categories 1: | FIRE |
| Hazardous Categories 2: | Not reported |

| | |
|---|---|
| Permit Number: | 206442 |
| Update Date: | 11/02/2012 |
| Case Number: | 74-98-6 |
| Name: | PROPANE |
| Other Information: | Not reported |
| Material Waste: | Material |
| Hazardous Categories 1: | FIRE |
| Hazardous Categories 2: | PRESSURE RELEASE |

| | |
|---|---|
| Permit Number: | 206442 |
| Update Date: | 11/02/2012 |

**CHEVRON USA (Continued)** **S104746233**

| | |
|---|---|
| Case Number: | 8006-61-9 |
| Name: | REGULAR UNLEADED |
| Other Information: | UNDERGROUND TANK 105711 T005 |
| Material Waste: | Material |
| Hazardous Categories 1: | FIRE |
| Hazardous Categories 2: | Not reported |
| | |
| Permit Number: | 206442 |
| Update Date: | 11/02/2012 |
| Case Number: | Not reported |
| Name: | WASTE 135 UNSPECIFIED AQUEOUS SOL'N |
| Other Information: | PARTS WASHER/IMMERSION CLEANER |
| Material Waste: | Waste |
| Hazardous Categories 1: | Not reported |
| Hazardous Categories 2: | Not reported |
| | |
| Permit Number: | 206442 |
| Update Date: | 11/02/2012 |
| Case Number: | Not reported |
| Name: | WASTE 221 WASTE OIL & MIXED OIL |
| Other Information: | FULL SERVICE GAS STATION |
| Material Waste: | Waste |
| Hazardous Categories 1: | Not reported |
| Hazardous Categories 2: | Not reported |
| | |
| Permit Number: | 206442 |
| Update Date: | 11/02/2012 |
| Case Number: | Not reported |
| Name: | WASTE 222 OIL/WATER SEPARATION SLUDGE |
| Other Information: | SUMP SLUDGE |
| Material Waste: | Waste |
| Hazardous Categories 1: | Not reported |
| Hazardous Categories 2: | Not reported |
| | |
| Permit Number: | 206442 |
| Update Date: | 11/02/2012 |
| Case Number: | Not reported |
| Name: | WASTE 342 ORGANIC LIQUIDS W/METALS |
| Other Information: | ANTIFREEZE |
| Material Waste: | Waste |
| Hazardous Categories 1: | Not reported |
| Hazardous Categories 2: | Not reported |
| | |
| Permit Number: | 206442 |
| Update Date: | 11/02/2012 |
| Case Number: | Not reported |
| Name: | WASTE 444 USED BATTERIES |
| Other Information: | SD BATTERY |
| Material Waste: | Waste |
| Hazardous Categories 1: | Not reported |
| Hazardous Categories 2: | Not reported |
| | |
| Permit Number: | 206442 |
| Update Date: | 11/02/2012 |
| Case Number: | Not reported |
| Name: | WASTE 888 USED OIL FILTERS |
| Other Information: | FUEL & OIL FILTERS |

**CHEVRON USA (Continued)** **S104746233**

Material Waste: Waste
Hazardous Categories 1: Not reported
Hazardous Categories 2: Not reported

Violations Active Permits:

Permit Number: 206442
Update Date: 11/02/2012
Inspection Date: 03/04/2010
Violation Code: 6HV3114
Violation: 2NDRY CONT TEST NOT DONE/SENT TO CUPA
Violation Citation: Secondary containment testing not done at 6/36 months and/or not sent to CUPA within 30 days. 25284.1; 2637(a)&(e)
Activity: ACTIVE

Permit Number: 206442
Update Date: 11/02/2012
Inspection Date: 03/04/2010
Violation Code: 6HV3261
Violation: DISPENSER CONTAINMENT NOT DRY
Violation Citation: Dispenser containment not free of liquid. 2631(d)(4)
Activity: ACTIVE

Permit Number: 206442
Update Date: 11/02/2012
Inspection Date: 03/04/2010
Violation Code: 6HV3261
Violation: DISPENSER CONTAINMENT NOT DRY
Violation Citation: Dispenser containment not free of liquid. 2631(d)(4)
Activity: ACTIVE

Permit Number: 206442
Update Date: 11/02/2012
Inspection Date: 03/04/2010
Violation Code: 6HV3261
Violation: DISPENSER CONTAINMENT NOT DRY
Violation Citation: Dispenser containment not free of liquid. 2631(d)(4)
Activity: ACTIVE

Permit Number: 206442
Update Date: 11/02/2012
Inspection Date: 03/27/2007
Violation Code: 6HV3263
Violation: MONITOR SYSTEM NOT ALL FUNCTIONAL
Violation Citation: Monitoring system components &/or devices are not all functional. 2630, 2641(j), 2632
Activity: ACTIVE

Permit Number: 206442
Update Date: 11/02/2012
Inspection Date: 03/27/2007
Violation Code: 6HV3193
Violation: NO TRAINING/RECORD INCOMPLETE-NOT ONSITE
Violation Citation: Facility employee(s) are not trained, training records are incomplete, and/or not onsite. 2715(f)
Activity: ACTIVE

Permit Number: 206442

**CHEVRON USA (Continued)** **S104746233**

Update Date: 11/02/2012
Inspection Date: 03/27/2007
Violation Code: 6HV3192
Violation: NO D.O INSPECTION/INCOMPL;NO REPORTS
Violation Citation: Designated Operator monthly inspection not conducted or incomplete; or DO inspection reports not onsite 2715 (c)(d)(e)
Activity: ACTIVE

Permit Number: 206442
Update Date: 11/02/2012
Inspection Date: 03/09/2011
Violation Code: 6HV3258
Violation: SENSORS NOT AT LOW POINT OR ADEQUATELY
Violation Citation: Sensors not placed adequately and/or at low point in sumps. 2641(a), 25291(a)(7)(C)
Activity: ACTIVE

Permit Number: 206442
Update Date: 11/02/2012
Inspection Date: 03/09/2011
Violation Code: 6HV3258
Violation: SENSORS NOT AT LOW POINT OR ADEQUATELY
Violation Citation: Sensors not placed adequately and/or at low point in sumps. 2641(a), 25291(a)(7)(C)
Activity: ACTIVE

Permit Number: 206442
Update Date: 11/02/2012
Inspection Date: 03/09/2011
Violation Code: 6HV3258
Violation: SENSORS NOT AT LOW POINT OR ADEQUATELY
Violation Citation: Sensors not placed adequately and/or at low point in sumps. 2641(a), 25291(a)(7)(C)
Activity: ACTIVE

Permit Number: 206442
Update Date: 11/02/2012
Inspection Date: 03/09/2011
Violation Code: 6HV3261
Violation: DISPENSER CONTAINMENT NOT DRY
Violation Citation: Dispenser containment not free of liquid. 2631(d)(4)
Activity: ACTIVE

Permit Number: 206442
Update Date: 11/02/2012
Inspection Date: 03/09/2011
Violation Code: 6HV3261
Violation: DISPENSER CONTAINMENT NOT DRY
Violation Citation: Dispenser containment not free of liquid. 2631(d)(4)
Activity: ACTIVE

Permit Number: 206442
Update Date: 11/02/2012
Inspection Date: 03/09/2011
Violation Code: 6HV3261
Violation: DISPENSER CONTAINMENT NOT DRY
Violation Citation: Dispenser containment not free of liquid. 2631(d)(4)

**CHEVRON USA (Continued)** **S104746233**

| | |
|---|---|
| Activity: | ACTIVE |
| Permit Number: | 206442 |
| Update Date: | 11/02/2012 |
| Inspection Date: | 03/17/2009 |
| Violation Code: | 6HV3257 |
| Violation: | 2NDRY CONTAINMENT NOT LIQUID FREE |
| Violation Citation: | Secondary containment system components not liquid free. 2631(d)(4) |
| Activity: | ACTIVE |
| Permit Number: | 206442 |
| Update Date: | 11/02/2012 |
| Inspection Date: | 03/21/2012 |
| Violation Code: | 6HV3251 |
| Violation: | MONITOR IN ALARM AT START OF INSPECTION |
| Violation Citation: | Monitor in alarm at beginning of inspection. Alarm not investigated, recorded or reported. 2632 (c)(2)(B), 2650(e)(3)&(4), 2630(d) |
| Activity: | ACTIVE |
| Permit Number: | 206442 |
| Update Date: | 11/02/2012 |
| Inspection Date: | 03/21/2012 |
| Violation Code: | 6HV3251 |
| Violation: | MONITOR IN ALARM AT START OF INSPECTION |
| Violation Citation: | Monitor in alarm at beginning of inspection. Alarm not investigated, recorded or reported. 2632 (c)(2)(B), 2650(e)(3)&(4), 2630(d) |
| Activity: | ACTIVE |
| Permit Number: | 206442 |
| Update Date: | 11/02/2012 |
| Inspection Date: | 03/16/2005 |
| Violation Code: | 6HV3251 |
| Violation: | MONITOR IN ALARM AT START OF INSPECTION |
| Violation Citation: | Monitor in alarm at beginning of inspection. Alarm not investigated, recorded or reported. 2632 (c)(2)(B), 2650(e)(3)&(4), 2630(d) |
| Activity: | ACTIVE |
| Permit Number: | 206442 |
| Update Date: | 11/02/2012 |
| Inspection Date: | 03/16/2005 |
| Violation Code: | 6HV3405 |
| Violation: | LLD DOESN'T DETECT 3.0 GPH OR EQUIVA |
| Violation Citation: | DOUBLE WALLED PRESSURIZED PIPING: OPTION 3-Line leak detector does not detect 3.0 gph or equivalent? 2636(f)(2) |
| Activity: | ACTIVE |
| Permit Number: | 206442 |
| Update Date: | 11/02/2012 |
| Inspection Date: | 02/27/2008 |
| Violation Code: | 6HV3104 |
| Violation: | FORMS A & B NOT AVAIL./SUBMITTED |
| Violation Citation: | CUPA UST form(s) A and/or B not available/complete/submitted to HMD. 25286(a); 2711 |
| Activity: | ACTIVE |
| Permit Number: | 206442 |
| Update Date: | 11/02/2012 |

**CHEVRON USA (Continued)** **S104746233**

| | |
|---|---|
| Inspection Date: | 02/27/2008 |
| Violation Code: | 6HV3105 |
| Violation: | NO CURRENT FINANCIAL RESPONSIBILITY |
| Violation Citation: | Current evidence of financial responsibility not available. 25292.2(a), 25299.33; 2809 |
| Activity: | ACTIVE |
| | |
| Permit Number: | 206442 |
| Update Date: | 11/02/2012 |
| Inspection Date: | 02/27/2008 |
| Violation Code: | 6HV3108 |
| Violation: | UST ER RESPONSE PLAN NOT COMPLETE/AVAIL |
| Violation Citation: | Emergency Response Plan is not available/complete. 25289(b); 2632(b), 2634(e), 2641(h) |
| Activity: | ACTIVE |
| | |
| Permit Number: | 206442 |
| Update Date: | 11/02/2012 |
| Inspection Date: | 02/27/2008 |
| Violation Code: | 6HV3109 |
| Violation: | NO SCALED PLOT PLAN AVAIL/TO HMD |
| Violation Citation: | Scaled Plot plan showing tank, piping & equipment location not available/complete/submitted to HMD. 2711(a)(8), 2632(d)(1) (C ) |
| Activity: | ACTIVE |
| | |
| Permit Number: | 206442 |
| Update Date: | 11/02/2012 |
| Inspection Date: | 02/27/2008 |
| Violation Code: | 6HV3114 |
| Violation: | 2NDRY CONT TEST NOT DONE/SENT TO CUPA |
| Violation Citation: | Secondary containment testing not done at 6/36 months and/or not sent to CUPA within 30 days. 25284.1; 2637(a)&(e) |
| Activity: | ACTIVE |
| | |
| Permit Number: | 206442 |
| Update Date: | 11/02/2012 |
| Inspection Date: | 02/27/2008 |
| Violation Code: | 6HV3192 |
| Violation: | NO D.O INSPECTION/INCOMPL;NO REPORTS |
| Violation Citation: | Designated Operator monthly inspection not conducted or incomplete; or DO inspection reports not onsite 2715 (c)(d)(e) |
| Activity: | ACTIVE |
| | |
| Permit Number: | 206442 |
| Update Date: | 11/02/2012 |
| Inspection Date: | 02/27/2008 |
| Violation Code: | 6HV3251 |
| Violation: | MONITOR IN ALARM AT START OF INSPECTION |
| Violation Citation: | Monitor in alarm at beginning of inspection. Alarm not investigated, recorded or reported. 2632 (c)(2)(B), 2650(e)(3)&(4), 2630(d) |
| Activity: | ACTIVE |
| | |
| Permit Number: | 206442 |
| Update Date: | 11/02/2012 |
| Inspection Date: | 02/27/2008 |
| Violation Code: | 6HV3251 |
| Violation: | MONITOR IN ALARM AT START OF INSPECTION |

**CHEVRON USA (Continued)** **S104746233**

Violation Citation: Monitor in alarm at beginning of inspection. Alarm not investigated, recorded or reported. 2632 (c)(2)(B), 2650(e)(3)&(4), 2630(d)
Activity: ACTIVE

Permit Number: 206442
Update Date: 11/02/2012
Inspection Date: 02/27/2008
Violation Code: 6HV3251
Violation: MONITOR IN ALARM AT START OF INSPECTION
Violation Citation: Monitor in alarm at beginning of inspection. Alarm not investigated, recorded or reported. 2632 (c)(2)(B), 2650(e)(3)&(4), 2630(d)
Activity: ACTIVE

Permit Number: 206442
Update Date: 11/02/2012
Inspection Date: 02/27/2008
Violation Code: 6HV3257
Violation: 2NDRY CONTAINMENT NOT LIQUID FREE
Violation Citation: Secondary containment system components not liquid free. 2631(d)(4)
Activity: ACTIVE

Permit Number: 206442
Update Date: 11/02/2012
Inspection Date: 02/27/2008
Violation Code: 6HV3261
Violation: DISPENSER CONTAINMENT NOT DRY
Violation Citation: Dispenser containment not free of liquid. 2631(d)(4)
Activity: ACTIVE

Permit Number: 206442
Update Date: 11/02/2012
Inspection Date: 02/27/2008
Violation Code: 6HV3261

**CHEVRON USA (Continued)** **S104746233**

| | |
|---|---|
| Violation: | DISPENSER CONTAINMENT NOT DRY |
| Violation Citation: | Dispenser containment not free of liquid. 2631(d)(4) |
| Activity: | ACTIVE |
| | |
| Permit Number: | 206442 |
| Update Date: | 11/02/2012 |
| Inspection Date: | 02/27/2008 |
| Violation Code: | 6HV3261 |
| Violation: | DISPENSER CONTAINMENT NOT DRY |
| Violation Citation: | Dispenser containment not free of liquid. 2631(d)(4) |
| Activity: | ACTIVE |
| | |
| Permit Number: | 206442 |
| Update Date: | 11/02/2012 |
| Inspection Date: | 02/27/2008 |
| Violation Code: | 6HV3265 |
| Violation: | SYS NOT RUN TO PREVENT SPILL/OVERFILL |
| Violation Citation: | UST system not operated to prevent spills and/or overfills. 25292.1(a) |
| Activity: | ACTIVE |
| | |
| Permit Number: | 206442 |
| Update Date: | 11/02/2012 |
| Inspection Date: | 03/02/2006 |
| Violation Code: | 6HV3114 |
| Violation: | 2NDRY CONT TEST NOT DONE/SENT TO CUPA |
| Violation Citation: | Secondary containment testing not done at 6/36 months and/or not sent to CUPA within 30 days. 25284.1; 2637(a)&(e) |
| Activity: | ACTIVE |
| | |
| Permit Number: | 206442 |
| Update Date: | 11/02/2012 |
| Inspection Date: | 03/02/2006 |
| Violation Code: | 6HV3251 |
| Violation: | MONITOR IN ALARM AT START OF INSPECTION |
| Violation Citation: | Monitor in alarm at beginning of inspection. Alarm not investigated, recorded or reported. 2632 (c)(2)(B), 2650(e)(3)&(4), 2630(d) |
| Activity: | ACTIVE |
| | |
| Permit Number: | 206442 |
| Update Date: | 11/02/2012 |
| Inspection Date: | 03/02/2006 |
| Violation Code: | 6HV3263 |
| Violation: | MONITOR SYSTEM NOT ALL FUNCTIONAL |
| Violation Citation: | Monitoring system components &/or devices are not all functional. 2630, 2641(j), 2632 |
| Activity: | ACTIVE |
| | |
| Permit Number: | 206442 |
| Update Date: | 11/02/2012 |
| Inspection Date: | 03/02/2006 |
| Violation Code: | 6HV3192 |
| Violation: | NO D.O INSPECTION/INCOMPL;NO REPORTS |
| Violation Citation: | Designated Operator monthly inspection not conducted or incomplete; or DO inspection reports not onsite 2715 (c)(d)(e) |
| Activity: | ACTIVE |

**CHEVRON USA (Continued)** **S104746233**

UST:

| | |
|---|---|
| UST Name: | UNDERGROUND TANK 105711 T005 |
| Last Update: | 2012-11-02 14:17:38 |
| Permit Number: | 206442 |
| Tank Type: | DOUBLE WALL |
| Additional Id: | 1 REGULAR UNLEADED, RT3780 |
| Capacity Gallons: | 12000 |
| UST Contents: | REGULAR UNLEADED |
| Other Content Info: | REGULAR UNLEADED |
| Reg Status: | ACTIVE |
| Remove Close Date: | Not reported |
| Year Installed: | 1994-01-01 00:00:00 |
| Pipe Type: | DOUBLE WALL |
| Delivery System: | PRESSURE |
| Monitor Code: | 31F |
| UST Monitor Method: | DW TANK, DW PRESSURIZED PIPE W/ DRY TANK ANNULAR; POSITIVE SHUT-OFF & FAILSAFE, 0.1 LLD; UDC W/STAND ALONE SENSOR |

| | |
|---|---|
| UST Name: | UNDERGROUND TANK 105711 T006 |
| Last Update: | 2012-11-02 14:17:38 |
| Permit Number: | 206442 |
| Tank Type: | DOUBLE WALL |
| Additional Id: | 3 SUPER UNLEADED, RT3780 |
| Capacity Gallons: | 12000 |
| UST Contents: | PREMIUM UNLEADED |
| Other Content Info: | PREMIUM UNLEADED |
| Reg Status: | ACTIVE |
| Remove Close Date: | Not reported |
| Year Installed: | 1994-01-01 00:00:00 |
| Pipe Type: | DOUBLE WALL |
| Delivery System: | PRESSURE |
| Monitor Code: | 31F |
| UST Monitor Method: | DW TANK, DW PRESSURIZED PIPE W/ DRY TANK ANNULAR; POSITIVE SHUT-OFF & FAILSAFE, 0.1 LLD; UDC W/STAND ALONE SENSOR |

| | |
|---|---|
| UST Name: | UNDERGROUND TANK 105711 T007 |
| Last Update: | 2012-11-02 14:17:38 |
| Permit Number: | 206442 |
| Tank Type: | DOUBLE WALL |
| Additional Id: | 2 UNLEADED PLUS, RT3780 |
| Capacity Gallons: | 12000 |
| UST Contents: | DIESEL |
| Other Content Info: | DIESEL |
| Reg Status: | ACTIVE |
| Remove Close Date: | Not reported |
| Year Installed: | 1994-01-01 00:00:00 |
| Pipe Type: | DOUBLE WALL |
| Delivery System: | PRESSURE |
| Monitor Code: | 31F |
| UST Monitor Method: | DW TANK, DW PRESSURIZED PIPE W/ DRY TANK ANNULAR; POSITIVE SHUT-OFF & FAILSAFE, 0.1 LLD; UDC W/STAND ALONE SENSOR |

| | |
|---|---|
| UST Name: | UNDERGROUND TANK 105711 T008 |
| Last Update: | 2012-11-02 14:17:38 |
| Permit Number: | 206442 |
| Tank Type: | DOUBLE WALL |
| Additional Id: | 4 USED OIL, RT3780 |

**CHEVRON USA (Continued)** **S104746233**

| | |
|---|---|
| Capacity Gallons: | 1000 |
| UST Contents: | OTHER |
| Other Content Info: | WASTE OIL |
| Reg Status: | ACTIVE |
| Remove Close Date: | Not reported |
| Year Installed: | 1994-01-01 00:00:00 |
| Pipe Type: | OTHER |
| Delivery System: | GRAVITY |
| Monitor Code: | 21 |
| UST Monitor Method: | DW TANK DW SUCTION AND/ OR GRAVITY PIPING WITH INTERSTITIAL MONITORS: INTERSTITIAL |

| | |
|---|---|
| Name: | LAKESIDE CHEVRON #94273 |
| Address: | 12402 WOODSIDE AV |
| City,State,Zip: | LAKESIDE, CA 92040 |
| Permit Number: | 105711 |
| Business Type: | 6HK29 |
| EPA Id Number: | CAL000147930 |
| APN: | 394-121-07-00 |
| Last HMMD Inspection: | 02/23/2004 |
| Facility Telephone: | 619-443-5211 |
| Permit Status: | CHNG |
| Permit Expiration: | 10/31/2005 |
| Date Last Updated: | 11/02/2012 |
| Facility Owner: | SALENE ENTERPRISES INC |
| Facility Mailing Address: | PO BOX 6004 |
| Facility Mailing City: | SAN RAMON |
| Facility Mailing State: | CA |
| Facility Mailing Zip: | 94583- |
| UST Owner: | CHEVRON USA |
| Handle Regulated Hazmat: | Y |
| Own Or Operate UST: | Y |
| Subject To APSA: | Not reported |
| Generate Haz Waste: | Y |
| Treat Haz Waste: | Not reported |
| Generate Medical Waste: | Not reported |

UST:

| | |
|---|---|
| UST Name: | UNDERGROUND TANK 105711 T001 |
| Last Update: | 2012-11-02 14:17:38 |
| Permit Number: | 105711 |
| Tank Type: | SINGLE WALL |
| Additional Id: | 1 UNLEADED |
| Capacity Gallons: | 10000 |
| UST Contents: | REGULAR UNLEADED |
| Other Content Info: | REGULAR UNLEADED |
| Reg Status: | REMOVED |
| Remove Close Date: | 1994-07-01 00:00:00 |
| Year Installed: | 1969-01-01 00:00:00 |
| Pipe Type: | LINED TRENCH |
| Delivery System: | PRESSURE |
| Monitor Code: | 05 |
| UST Monitor Method: | SW TANK DW PIPE W/ POS SHUTOFF-ALARM ON LLD W/ SIRS:SIR ANALY MONTHLY, TANK TEST BIENNIALLY, PIPE TEST ANN 0.1 G/HR OR MO 0.2 G/HR |

| | |
|---|---|
| UST Name: | UNDERGROUND TANK 105711 T002 |
| Last Update: | 2012-11-02 14:17:38 |

**CHEVRON USA (Continued)** **S104746233**

| | |
|---|---|
| Permit Number: | 105711 |
| Tank Type: | SINGLE WALL |
| Additional Id: | 2 REGULAR LEADED |
| Capacity Gallons: | 10000 |
| UST Contents: | LEADED |
| Other Content Info: | LEADED |
| Reg Status: | REMOVED |
| Remove Close Date: | 1994-07-01 00:00:00 |
| Year Installed: | 1969-01-01 00:00:00 |
| Pipe Type: | LINED TRENCH |
| Delivery System: | PRESSURE |
| Monitor Code: | 05 |
| UST Monitor Method: | SW TANK DW PIPE W/ POS SHUTOFF-ALARM ON LLD W/ SIRS:SIR ANALY MONTHLY, TANK TEST BIENNIALLY, PIPE TEST ANN 0.1 G/HR OR MO 0.2 G/HR |
| | |
| UST Name: | UNDERGROUND TANK 105711 T003 |
| Last Update: | 2012-11-02 14:17:38 |
| Permit Number: | 105711 |
| Tank Type: | SINGLE WALL |
| Additional Id: | 3 |
| Capacity Gallons: | 5000 |
| UST Contents: | PREMIUM UNLEADED |
| Other Content Info: | PREMIUM UNLEADED |
| Reg Status: | REMOVED |
| Remove Close Date: | 1994-07-01 00:00:00 |
| Year Installed: | 1969-01-01 00:00:00 |
| Pipe Type: | LINED TRENCH |
| Delivery System: | PRESSURE |
| Monitor Code: | 05 |
| UST Monitor Method: | SW TANK DW PIPE W/ POS SHUTOFF-ALARM ON LLD W/ SIRS:SIR ANALY MONTHLY, TANK TEST BIENNIALLY, PIPE TEST ANN 0.1 G/HR OR MO 0.2 G/HR |
| | |
| UST Name: | UNDERGROUND TANK 105711 T004 |
| Last Update: | 2012-11-02 14:17:38 |
| Permit Number: | 105711 |
| Tank Type: | SINGLE WALL |
| Additional Id: | 4 |
| Capacity Gallons: | 1000 |
| UST Contents: | Not reported |
| Other Content Info: | WASTE OIL |
| Reg Status: | REMOVED |
| Remove Close Date: | 1994-07-01 00:00:00 |
| Year Installed: | 1969-01-01 00:00:00 |
| Pipe Type: | Not reported |
| Delivery System: | Not reported |
| Monitor Code: | 07 |
| UST Monitor Method: | SW TANK SW PRESSURE PIPE W/RESTRICTIVE LLD W/DAILY RECONCILIATION OR WEEKLY GAUGING: TANK AND PIPE TEST ANNUALLY |
| | |
| UST Name: | UNDERGROUND TANK 105711 T005 |
| Last Update: | 2012-11-02 14:17:38 |
| Permit Number: | 105711 |
| Tank Type: | DOUBLE WALL |
| Additional Id: | 1 REGULAR UNLEADED |
| Capacity Gallons: | 12000 |
| UST Contents: | REGULAR UNLEADED |
| Other Content Info: | REGULAR UNLEADED |

**CHEVRON USA (Continued)** **S104746233**

| | |
|---|---|
| Reg Status: | ACTIVE |
| Remove Close Date: | Not reported |
| Year Installed: | 1994-01-01 00:00:00 |
| Pipe Type: | DOUBLE WALL |
| Delivery System: | PRESSURE |
| Monitor Code: | 20 |
| UST Monitor Method: | DW TANK DW PRESSURE PIPE W/ SHUT OFF AND ALARM ON LINE LEAK DETECTOR: INTERSTITIAL |
| | |
| UST Name: | UNDERGROUND TANK 105711 T006 |
| Last Update: | 2012-11-02 14:17:38 |
| Permit Number: | 105711 |
| Tank Type: | DOUBLE WALL |
| Additional Id: | 3 SUPER UNLEADED |
| Capacity Gallons: | 12000 |
| UST Contents: | PREMIUM UNLEADED |
| Other Content Info: | PREMIUM UNLEADED |
| Reg Status: | ACTIVE |
| Remove Close Date: | Not reported |
| Year Installed: | 1994-01-01 00:00:00 |
| Pipe Type: | DOUBLE WALL |
| Delivery System: | PRESSURE |
| Monitor Code: | 20 |
| UST Monitor Method: | DW TANK DW PRESSURE PIPE W/ SHUT OFF AND ALARM ON LINE LEAK DETECTOR: INTERSTITIAL |
| | |
| UST Name: | UNDERGROUND TANK 105711 T007 |
| Last Update: | 2012-11-02 14:17:38 |
| Permit Number: | 105711 |
| Tank Type: | DOUBLE WALL |
| Additional Id: | 2 UNLEADED PLUS |
| Capacity Gallons: | 12000 |
| UST Contents: | DIESEL |
| Other Content Info: | DIESEL |
| Reg Status: | ACTIVE |
| Remove Close Date: | Not reported |
| Year Installed: | 1994-01-01 00:00:00 |
| Pipe Type: | DOUBLE WALL |
| Delivery System: | PRESSURE |
| Monitor Code: | 20 |
| UST Monitor Method: | DW TANK DW PRESSURE PIPE W/ SHUT OFF AND ALARM ON LINE LEAK DETECTOR: INTERSTITIAL |
| | |
| UST Name: | UNDERGROUND TANK 105711 T008 |
| Last Update: | 2012-11-02 14:17:38 |
| Permit Number: | 105711 |
| Tank Type: | DOUBLE WALL |
| Additional Id: | 4 USED OIL |
| Capacity Gallons: | 1000 |
| UST Contents: | OTHER |
| Other Content Info: | WASTE OIL |
| Reg Status: | ACTIVE |
| Remove Close Date: | Not reported |
| Year Installed: | 1994-01-01 00:00:00 |
| Pipe Type: | OTHER |
| Delivery System: | GRAVITY |
| Monitor Code: | 21 |

**CHEVRON USA (Continued)** **S104746233**

UST Monitor Method: DW TANK DW SUCTION AND/ OR GRAVITY PIPING WITH INTERSTITIAL MONITORS: INTERSTITIAL.

CERS HAZ WASTE:
Name: AMERICO FUEL
Address: 12402 WOODSIDE AVE
City,State,Zip: LAKESIDE, CA 92040
Site ID: 385005
CERS ID: 10371901
CERS Description: Hazardous Waste Generator

CERS TANKS:
Name: AMERICO FUEL
Address: 12402 WOODSIDE AVE
City,State,Zip: LAKESIDE, CA 92040
Site ID: 385005
CERS ID: 10371901
CERS Description: Underground Storage Tank

EMI:
Name: CHEVRON / LAKESIDE
Address: 12402 WOODSIDE AV
City,State,Zip: LAKESIDE, CA 92040
Year: 1999
County Code: 37
Air Basin: SD
Facility ID: 4513
Air District Name: SD
SIC Code: 5541
Air District Name: SAN DIEGO COUNTY APCD
Community Health Air Pollution Info System: Not reported
Consolidated Emission Reporting Rule: Not reported
Total Organic Hydrocarbon Gases Tons/Yr: 2
Reactive Organic Gases Tons/Yr: 2
Carbon Monoxide Emissions Tons/Yr: 0
NOX - Oxides of Nitrogen Tons/Yr: 0
SOX - Oxides of Sulphur Tons/Yr: 0
Particulate Matter Tons/Yr: 0
Part. Matter 10 Micrometers and Smllr Tons/Yr: 0

Name: CHEVRON / LAKESIDE
Address: 12402 WOODSIDE AV
City,State,Zip: LAKESIDE, CA 92040
Year: 2000
County Code: 37
Air Basin: SD
Facility ID: 4513
Air District Name: SD
SIC Code: 5541
Air District Name: SAN DIEGO COUNTY APCD
Community Health Air Pollution Info System: Not reported
Consolidated Emission Reporting Rule: Not reported
Total Organic Hydrocarbon Gases Tons/Yr: 2
Reactive Organic Gases Tons/Yr: 2
Carbon Monoxide Emissions Tons/Yr: 0

**CHEVRON USA (Continued)** **S104746233**

NOX - Oxides of Nitrogen Tons/Yr: 0
SOX - Oxides of Sulphur Tons/Yr: 0
Particulate Matter Tons/Yr: 0
Part. Matter 10 Micrometers and Smllr Tons/Yr: 0

Name: CHEVRON / LAKESIDE
Address: 12402 WOODSIDE AV
City,State,Zip: LAKESIDE, CA 92040
Year: 2001
County Code: 37
Air Basin: SD
Facility ID: 4513
Air District Name: SD
SIC Code: 5541
Air District Name: SAN DIEGO COUNTY APCD
Community Health Air Pollution Info System: Not reported
Consolidated Emission Reporting Rule: Not reported
Total Organic Hydrocarbon Gases Tons/Yr: 2
Reactive Organic Gases Tons/Yr: 2
Carbon Monoxide Emissions Tons/Yr: 0
NOX - Oxides of Nitrogen Tons/Yr: 0
SOX - Oxides of Sulphur Tons/Yr: 0
Particulate Matter Tons/Yr: 0
Part. Matter 10 Micrometers and Smllr Tons/Yr: 0

Name: CHEVRON / LAKESIDE
Address: 12402 WOODSIDE AV
City,State,Zip: LAKESIDE, CA 92040
Year: 2002
County Code: 37
Air Basin: SD
Facility ID: 4513
Air District Name: SD
SIC Code: 5541
Air District Name: SAN DIEGO COUNTY APCD
Community Health Air Pollution Info System: Not reported
Consolidated Emission Reporting Rule: Not reported
Total Organic Hydrocarbon Gases Tons/Yr: 2
Reactive Organic Gases Tons/Yr: 2
Carbon Monoxide Emissions Tons/Yr: 0
NOX - Oxides of Nitrogen Tons/Yr: 0
SOX - Oxides of Sulphur Tons/Yr: 0
Particulate Matter Tons/Yr: 0
Part. Matter 10 Micrometers and Smllr Tons/Yr: 0

Name: CHEVRON LAKESIDE
Address: 12402 WOODSIDE AV
City,State,Zip: LAKESIDE, CA 92040
Year: 2003
County Code: 37
Air Basin: SD
Facility ID: 4513
Air District Name: SD
SIC Code: 5541
Air District Name: SAN DIEGO COUNTY APCD
Community Health Air Pollution Info System: Not reported
Consolidated Emission Reporting Rule: Not reported

**CHEVRON USA (Continued)** **S104746233**

| | |
|---|---|
| Total Organic Hydrocarbon Gases Tons/Yr: | 2 |
| Reactive Organic Gases Tons/Yr: | 2 |
| Carbon Monoxide Emissions Tons/Yr: | 0 |
| NOX - Oxides of Nitrogen Tons/Yr: | 0 |
| SOX - Oxides of Sulphur Tons/Yr: | 0 |
| Particulate Matter Tons/Yr: | 0 |
| Part. Matter 10 Micrometers and Smllr Tons/Yr: | 0 |

| | |
|---|---|
| Name: | CHEVRON LAKESIDE |
| Address: | 12402 WOODSIDE AV |
| City,State,Zip: | LAKESIDE, CA 92040 |
| Year: | 2004 |
| County Code: | 37 |
| Air Basin: | SD |
| Facility ID: | 4513 |
| Air District Name: | SD |
| SIC Code: | 5541 |
| Air District Name: | SAN DIEGO COUNTY APCD |
| Community Health Air Pollution Info System: | Not reported |
| Consolidated Emission Reporting Rule: | Not reported |
| Total Organic Hydrocarbon Gases Tons/Yr: | 2.2768284 |
| Reactive Organic Gases Tons/Yr: | 2.2768284 |
| Carbon Monoxide Emissions Tons/Yr: | 0 |
| NOX - Oxides of Nitrogen Tons/Yr: | 0 |
| SOX - Oxides of Sulphur Tons/Yr: | 0 |
| Particulate Matter Tons/Yr: | 0 |
| Part. Matter 10 Micrometers and Smllr Tons/Yr: | 0 |

| | |
|---|---|
| Name: | CHEVRON LAKESIDE |
| Address: | 12402 WOODSIDE AV |
| City,State,Zip: | LAKESIDE, CA 92040 |
| Year: | 2005 |
| County Code: | 37 |
| Air Basin: | SD |
| Facility ID: | 4513 |
| Air District Name: | SD |
| SIC Code: | 5541 |
| Air District Name: | SAN DIEGO COUNTY APCD |
| Community Health Air Pollution Info System: | Not reported |
| Consolidated Emission Reporting Rule: | Not reported |
| Total Organic Hydrocarbon Gases Tons/Yr: | 2.2768284 |
| Reactive Organic Gases Tons/Yr: | 2.2768284 |
| Carbon Monoxide Emissions Tons/Yr: | 0 |
| NOX - Oxides of Nitrogen Tons/Yr: | 0 |
| SOX - Oxides of Sulphur Tons/Yr: | 0 |
| Particulate Matter Tons/Yr: | 0 |
| Part. Matter 10 Micrometers and Smllr Tons/Yr: | 0 |

| | |
|---|---|
| Name: | SPIRIT AUTO CENTER |
| Address: | 12402 WOODSIDE AV |
| City,State,Zip: | LAKESIDE, CA 92040 |
| Year: | 2006 |
| County Code: | 37 |
| Air Basin: | SD |
| Facility ID: | 4513 |
| Air District Name: | SD |
| SIC Code: | 5541 |

**CHEVRON USA (Continued)** **S104746233**

| | |
|---|---|
| Air District Name: | SAN DIEGO COUNTY APCD |
| Community Health Air Pollution Info System: | Not reported |
| Consolidated Emission Reporting Rule: | Not reported |
| Total Organic Hydrocarbon Gases Tons/Yr: | 1.72 |
| Reactive Organic Gases Tons/Yr: | 1.72 |
| Carbon Monoxide Emissions Tons/Yr: | 0 |
| NOX - Oxides of Nitrogen Tons/Yr: | 0 |
| SOX - Oxides of Sulphur Tons/Yr: | 0 |
| Particulate Matter Tons/Yr: | 0 |
| Part. Matter 10 Micrometers and Smllr Tons/Yr: | 0 |

| | |
|---|---|
| Name: | SPIRIT AUTO CENTER |
| Address: | 12402 WOODSIDE AV |
| City,State,Zip: | LAKESIDE, CA 92040 |
| Year: | 2007 |
| County Code: | 37 |
| Air Basin: | SD |
| Facility ID: | 4513 |
| Air District Name: | SD |
| SIC Code: | 5541 |
| Air District Name: | SAN DIEGO COUNTY APCD |
| Community Health Air Pollution Info System: | Not reported |
| Consolidated Emission Reporting Rule: | Not reported |
| Total Organic Hydrocarbon Gases Tons/Yr: | 1.72 |
| Reactive Organic Gases Tons/Yr: | 1.72 |
| Carbon Monoxide Emissions Tons/Yr: | 0 |
| NOX - Oxides of Nitrogen Tons/Yr: | 0 |
| SOX - Oxides of Sulphur Tons/Yr: | 0 |
| Particulate Matter Tons/Yr: | 0 |
| Part. Matter 10 Micrometers and Smllr Tons/Yr: | 0 |

| | |
|---|---|
| Name: | SPIRIT AUTO CENTER |
| Address: | 12402 WOODSIDE AV |
| City,State,Zip: | LAKESIDE, CA 92040 |
| Year: | 2008 |
| County Code: | 37 |
| Air Basin: | SD |
| Facility ID: | 4513 |
| Air District Name: | SD |
| SIC Code: | 5541 |
| Air District Name: | SAN DIEGO COUNTY APCD |
| Community Health Air Pollution Info System: | Not reported |
| Consolidated Emission Reporting Rule: | Not reported |
| Total Organic Hydrocarbon Gases Tons/Yr: | 1.72 |
| Reactive Organic Gases Tons/Yr: | 1.72 |
| Carbon Monoxide Emissions Tons/Yr: | 0 |
| NOX - Oxides of Nitrogen Tons/Yr: | 0 |
| SOX - Oxides of Sulphur Tons/Yr: | 0 |
| Particulate Matter Tons/Yr: | 0 |
| Part. Matter 10 Micrometers and Smllr Tons/Yr: | 0 |

| | |
|---|---|
| Name: | SPIRIT AUTO CENTER |
| Address: | 12402 WOODSIDE AV |
| City,State,Zip: | LAKESIDE, CA 92040 |
| Year: | 2009 |
| County Code: | 37 |
| Air Basin: | SD |

**CHEVRON USA (Continued)** **S104746233**

| | |
|---|---|
| Facility ID: | 4513 |
| Air District Name: | SD |
| SIC Code: | 5541 |
| Air District Name: | SAN DIEGO COUNTY APCD |
| Community Health Air Pollution Info System: | Not reported |
| Consolidated Emission Reporting Rule: | Not reported |
| Total Organic Hydrocarbon Gases Tons/Yr: | 1.72 |
| Reactive Organic Gases Tons/Yr: | 1.72 |
| Carbon Monoxide Emissions Tons/Yr: | 0 |
| NOX - Oxides of Nitrogen Tons/Yr: | 0 |
| SOX - Oxides of Sulphur Tons/Yr: | 0 |
| Particulate Matter Tons/Yr: | 0 |
| Part. Matter 10 Micrometers and Smllr Tons/Yr: | 0 |

| | |
|---|---|
| Name: | SPIRIT AUTO CENTER |
| Address: | 12402 WOODSIDE AV |
| City,State,Zip: | LAKESIDE, CA 92040 |
| Year: | 2010 |
| County Code: | 37 |
| Air Basin: | SD |
| Facility ID: | 4513 |
| Air District Name: | SD |
| SIC Code: | 5541 |
| Air District Name: | SAN DIEGO COUNTY APCD |
| Community Health Air Pollution Info System: | Not reported |
| Consolidated Emission Reporting Rule: | Not reported |
| Total Organic Hydrocarbon Gases Tons/Yr: | 1.72 |
| Reactive Organic Gases Tons/Yr: | 1.72 |
| Carbon Monoxide Emissions Tons/Yr: | 0 |
| NOX - Oxides of Nitrogen Tons/Yr: | 0 |
| SOX - Oxides of Sulphur Tons/Yr: | 0 |
| Particulate Matter Tons/Yr: | 0 |
| Part. Matter 10 Micrometers and Smllr Tons/Yr: | 0 |

HAZNET:

| | |
|---|---|
| Name: | LAKESIDE PETROLEUM INC |
| Address: | 12402 WOODSIDE AVE |
| Address 2: | Not reported |
| City,State,Zip: | LAKESIDE, CA 92040 |
| Contact: | KEVIN ESHO |
| Telephone: | 6194435211 |
| Mailing Name: | Not reported |
| Mailing Address: | 12402 WOODSIDE AVE |
| Year: | 2016 |
| Gepaid: | CAL000419076 |
| TSD EPA ID: | CAT080013352 |
| CA Waste Code: | 223 - Unspecified oil-containing waste |
| Disposal Method: | H039 - Other Recovery Of Reclamation For Reuse Including Acid Regeneration, Organics Recovery Ect |
| Tons: | 0.68805 |

HIST CORTESE:

| | |
|---|---|
| edr_fname: | CHEVRON USA |
| edr_fadd1: | 12402 WOODSIDE |

**CHEVRON USA (Continued)** **S104746233**

City,State,Zip: LAKESIDE, CA 92040
Region: CORTESE
Facility County Code: 37
Reg By: LTNKA
Reg Id: 9UT2657

CERS:
Name: AMERICO FUEL
Address: 12402 WOODSIDE AVE
City,State,Zip: LAKESIDE, CA 92040
Site ID: 385005
CERS ID: 10371901
CERS Description: Chemical Storage Facilities

Violations:
Site ID: 385005
Site Name: AMERICO FUEL
Violation Date: 01-15-2016
Citation: 23 CCR 16 2666(c) - California Code of Regulations, Title 23, Chapter 16, Section(s) 2666(c)
Violation Description: Failure of line leak detector to detect a leak and/or failure of audible and visual alarm.
Violation Notes: Returned to compliance on 03/18/2016. Inspection Sequence ID:5194581;Tank ID:19801,19799,19800;Violation Description:Failure of line leak detector to detect a leak and/or failure of audible and visual alarm. 23 CCR 2636(f)(2)
Violation Division: San Diego County Department of Env Health
Violation Program: UST
Violation Source: CERS

Site ID: 385005
Site Name: AMERICO FUEL
Violation Date: 02-12-2014
Citation: 19 CCR 4 2729.5 - California Code of Regulations, Title 19, Chapter 4, Section(s) 2729.5
Violation Description: Failure to submit inventory reports (Activities, Owner/Operator, Hazardous Materials Descriptions and Map pages, if required. Documentation must be resubmitted (for facilities which exceed EPCRA thresholds) or re-certified (for facilities which do not exceed EPCRA thresholds) by March 1.
Violation Notes: Returned to compliance on 12/22/2015.
Violation Division: San Diego County Department of Env Health
Violation Program: HMRRP
Violation Source: CERS

Site ID: 385005
Site Name: AMERICO FUEL
Violation Date: 01-28-2019
Citation: 23 CCR 16 2632(c)(2)(A)&(B) - California Code of Regulations, Title 23, Chapter 16, Section(s) 2632(c)(2)(A)&(B)
Violation Description: Failure to continuously monitor the interstitial space of a double-walled tank with an audible and visual alarm system.
Violation Notes: Inspection Sequence ID:6063127;Tank ID:19801;Violation Description:(TCR 9d) Failure to continuously monitor the interstitial space of a double-walled tank with an audible and visual alarm system. 23 CCR 2631(g), 2632(c)(2)(A-B)
Violation Division: San Diego County Department of Env Health

**CHEVRON USA (Continued)** **S104746233**

Violation Program: UST
Violation Source: CERS

Site ID: 385005
Site Name: AMERICO FUEL
Violation Date: 01-28-2019
Citation: 23 CCR 16 2712(b)(1)(G) - California Code of Regulations, Title 23, Chapter 16, Section(s) 2712(b)(1)(G)
Violation Description: Failure to comply with one or more of the following overfill prevention equipment requirements: Alert the transfer operator when the tank is 90 percent full by restricting the flow into the tank or triggering an audible and visual alarm; or Restrict delivery of flow to the tank at least 30 minutes before the tank overfills, provided the restriction occurs when the tank is filled to no more than 95 percent of capacity; and activate an audible alarm at least five minutes before the tank overfills; or Provide positive shut-off of flow to the tank when the tank is filled to no more than 95 percent of capacity; or Provide positive shut-off of flow to the tank so that none of the fittings located on the top of the tank are exposed to product due to overfilling. Install/retrofit overfill prevention equipment that does not use flow restrictors on vent piping to meet overfill prevention equipment requirements when the overfill prevention equipment is installed, repaired, or replaced on and after October 1,- 2018. For USTs installed before October 1, 2018, perform an inspection by October 13, 2018 and every 36 months thereafter. For USTs installed on and after October- 1,- 2018, perform an inspection at installation and every 36 months thereafter. Inspected within 30 days after a repair to the overfill prevention equipment. Inspected using an applicable manufacturer guidelines, industry codes, engineering standards, or a method approved by a professional engineer. Inspected by a certified UST service technician. Maintain records of overfill prevention equipment inspection for 36 months.
Violation Notes: Inspection Sequence ID:6063127;Tank ID:19801,19799,19800;Violation Description:(TCR 9b) Failure to comply with one or more of the following overfill prevention equipment requirements: 1. Alert the transfer operator when the tank is 90% full by restricting the flow into the tank or triggering an audible and visual alarm; or 2. Restrict delivery of flow to the tank at least 30m before the tank overfills, provided the restriction occurs when the tank is filled to no more than 95% of capacity and activate an audible alarm at least 5m before the tank overfills; or 3. Provide positive shut-off of flow to the tank when the tank is filled to no more than 95% of capacity; or 4. Provide positive shut-off of flow to the tank so that none of the fittings located on the top of the tank are exposed to product due to overfilling. 5. Install/retrofit overfill prevention equipment that does not use flow restrictors on vent piping to meet overfill prevention equipment requirements when the overfill prev
Violation Division: San Diego County Department of Env Health
Violation Program: UST
Violation Source: CERS

Site ID: 385005
Site Name: AMERICO FUEL
Violation Date: 01-15-2016
Citation: 23 CCR 16 2641(a) - California Code of Regulations, Title 23, Chapter 16, Section(s) 2641(a)
Violation Description: Failure of sensor to be located in the proper position/location.

**CHEVRON USA (Continued)** **S104746233**

| | |
|---|---|
| Violation Notes: | Returned to compliance on 01/15/2016. Inspection Sequence ID:5194581;Tank ID:19801,19799,19800;Violation Description:(RD) Failure of sensor to be located in the proper position/location. 23 CCR 2630(d), 2641(a) |
| Violation Division: | San Diego County Department of Env Health |
| Violation Program: | UST |
| Violation Source: | CERS |
| | |
| Site ID: | 385005 |
| Site Name: | AMERICO FUEL |
| Violation Date: | 01-13-2017 |
| Citation: | 23 CCR 16 2665 - California Code of Regulations, Title 23, Chapter 16, Section(s) 2665 |
| Violation Description: | Failure to comply with one or more of the following: Failure to install or maintain a liquid-tight spill bucket. Have a minimum capacity of five gallons. Have a functional drain valve or other method for the removal of liquid from the spill bucket/spill container. Be resistant to galvanic corrosion. |
| Violation Notes: | Returned to compliance on 01/13/2017. Inspection Sequence ID:5568292;Tank ID:19800;Violation Description:(RP) Failure to comply with one or more of the following: failure to install a spill bucket, have a functional drain valve or other method for the removal of liquid from the spill bucket/spill container, and/or be resistant to galvanic corrosion. 23 CCR 2635(b), 2665 |
| Violation Division: | San Diego County Department of Env Health |
| Violation Program: | UST |
| Violation Source: | CERS |
| | |
| Site ID: | 385005 |
| Site Name: | AMERICO FUEL |
| Violation Date: | 01-28-2019 |
| Citation: | 22 CCR 12 66262.12 - California Code of Regulations, Title 22, Chapter 12, Section(s) 66262.12 |
| Violation Description: | Failure to obtain an Identification Number prior to treating, storing, disposing of, transporting or offering for transportation any hazardous waste. |
| Violation Notes: | Inspection Sequence ID:6063127 |
| Violation Division: | San Diego County Department of Env Health |
| Violation Program: | HW |
| Violation Source: | CERS |
| | |
| Site ID: | 385005 |
| Site Name: | AMERICO FUEL |
| Violation Date: | 01-12-2018 |
| Citation: | 23 CCR 16 2636(f)(1) - California Code of Regulations, Title 23, Chapter 16, Section(s) 2636(f)(1) |
| Violation Description: | Failure of the double-walled pressurized piping to be continuously monitored with a system that activates an audible and visual alarm or stops flow at the dispenser when a leak is detected. |
| Violation Notes: | Inspection Sequence ID:5831606;Tank ID:19799,19800,19801;Violation Description:(RD) Failure of the double-walled pressurized piping to be continuously monitored with a system that activates an audible and visual alarm or stops flow at dispenser when a leak is detected. 23 CCR 2636(f)(1) |
| Violation Division: | San Diego County Department of Env Health |
| Violation Program: | UST |
| Violation Source: | CERS |

**CHEVRON USA (Continued)** **S104746233**

Site ID: 385005
Site Name: AMERICO FUEL
Violation Date: 01-15-2016
Citation: HSC 6.7 25291 - California Health and Safety Code, Chapter 6.7, Section(s) 25291
Violation Description: Failure to maintain under-dispenser containment, sumps, and/or other secondary containment in good condition and/or free of debris/liquid.
Violation Notes: Returned to compliance on 01/15/2016. Inspection Sequence ID:5194581;Tank ID:19801,19799,19800;Violation Description:Failure to maintain under dispenser containment, sumps, and/or other secondary containment in good condition and/or free of debris/liquid. HSC 25290.1, 25290.2, 25291
Violation Division: San Diego County Department of Env Health
Violation Program: UST
Violation Source: CERS

Site ID: 385005
Site Name: AMERICO FUEL
Violation Date: 03-13-2013
Citation: 22 CCR 12 66262.34(d) - California Code of Regulations, Title 22, Chapter 12, Section(s) 66262.34(d)
Violation Description: Failure to dispose of hazardous waste within 180 days (or 270 if waste is transported over 200 miles) for the generator who generates less than 1000 kilogram per month, but more than 100 kilograms per month.
Violation Notes: Returned to compliance on 03/25/2014.
Violation Division: San Diego County Department of Env Health
Violation Program: HW
Violation Source: CERS

Site ID: 385005
Site Name: AMERICO FUEL
Violation Date: 01-13-2017
Citation: HSC 6.95 25508.2 - California Health and Safety Code, Chapter 6.95, Section(s) 25508.2
Violation Description: Failure to annually review and electronically certify that the business plan is complete and accurate on or before the annual due date.
Violation Notes: Returned to compliance on 01/11/2018. Inspection Sequence ID:5568292
Violation Division: San Diego County Department of Env Health
Violation Program: HMRRP
Violation Source: CERS

Site ID: 385005
Site Name: AMERICO FUEL
Violation Date: 01-15-2016
Citation: 23 CCR 16 2665 - California Code of Regulations, Title 23, Chapter 16, Section(s) 2665
Violation Description: Failure to comply with one or more of the following: failure to install a spill bucket, have a functional drain valve or other method for the removal of liquid from the spill bucket/spill container, and/or be resistant to galvanic corrosion.
Violation Notes: Returned to compliance on 03/10/2016. Inspection Sequence ID:5194581;Tank ID:19801,19800;Violation Description:(RP) Failure to comply with one or more of the following: failure to install a spill bucket, have a functional drain valve or other method for the removal of liquid from the spill bucket/spill container, and/or be resistant to galvanic corrosion. 23 CCR 2635(b), 2665

**CHEVRON USA (Continued)** **S104746233**

Violation Division: San Diego County Department of Env Health
Violation Program: UST
Violation Source: CERS

Site ID: 385005
Site Name: AMERICO FUEL
Violation Date: 03-13-2013
Citation: 23 CCR 16 2712(b) - California Code of Regulations, Title 23, Chapter 16, Section(s) 2712(b)
Violation Description: Failure to maintain leak detection alarm logs and/or maintain records of appropriate follow-up actions.
Violation Notes: Returned to compliance on 03/13/2013.
Violation Division: San Diego County Department of Env Health
Violation Program: UST
Violation Source: CERS

Evaluation:
Eval General Type: Compliance Evaluation Inspection
Eval Date: 01-12-2018
Violations Found: No
Eval Type: Routine done by local agency
Eval Notes: Inspector: Archer Veronica Inspection ID:5831606
Eval Division: San Diego County Department of Env Health
Eval Program: HW
Eval Source: CERS

Eval General Type: Compliance Evaluation Inspection
Eval Date: 01-13-2017
Violations Found: No
Eval Type: Routine done by local agency
Eval Notes: Inspector: Archer Veronica Inspection ID:5568292
Eval Division: San Diego County Department of Env Health
Eval Program: HW
Eval Source: CERS

Eval General Type: Compliance Evaluation Inspection
Eval Date: 01-15-2016
Violations Found: Yes
Eval Type: Routine done by local agency
Eval Notes: Inspector: Garchitorena Bobby Inspection ID:5194581
Eval Division: San Diego County Department of Env Health
Eval Program: UST
Eval Source: CERS

Eval General Type: Compliance Evaluation Inspection
Eval Date: 01-28-2019
Violations Found: No
Eval Type: Routine done by local agency
Eval Notes: Inspector: Archer Veronica Inspection ID:6063127
Eval Division: San Diego County Department of Env Health
Eval Program: HMRRP
Eval Source: CERS

Eval General Type: Compliance Evaluation Inspection
Eval Date: 01-28-2019
Violations Found: Yes
Eval Type: Routine done by local agency

**CHEVRON USA (Continued)** **S104746233**

Eval Notes: Inspector: Archer Veronica Inspection ID:6063127
Eval Division: San Diego County Department of Env Health
Eval Program: HW
Eval Source: CERS

Eval General Type: Compliance Evaluation Inspection
Eval Date: 03-13-2013
Violations Found: Yes
Eval Type: Routine done by local agency
Eval Notes: Inspector: Garchitorena Bobby Inspection ID:4086103
Eval Division: San Diego County Department of Env Health
Eval Program: HW
Eval Source: CERS

Eval General Type: Compliance Evaluation Inspection
Eval Date: 01-13-2017
Violations Found: Yes
Eval Type: Routine done by local agency
Eval Notes: Inspector: Archer Veronica Inspection ID:5568292
Eval Division: San Diego County Department of Env Health
Eval Program: HMRRP
Eval Source: CERS

Eval General Type: Compliance Evaluation Inspection
Eval Date: 01-15-2016
Violations Found: No
Eval Type: Routine done by local agency
Eval Notes: Inspector: Garchitorena Bobby Inspection ID:5194581
Eval Division: San Diego County Department of Env Health
Eval Program: HW
Eval Source: CERS

Eval General Type: Compliance Evaluation Inspection
Eval Date: 01-28-2019
Violations Found: Yes
Eval Type: Routine done by local agency
Eval Notes: Inspector: Archer Veronica Inspection ID:6063127
Eval Division: San Diego County Department of Env Health
Eval Program: UST
Eval Source: CERS

Eval General Type: Compliance Evaluation Inspection
Eval Date: 02-12-2014
Violations Found: No
Eval Type: Routine done by local agency
Eval Notes: Inspector: Khan Steven Inspection ID:4968990
Eval Division: San Diego County Department of Env Health
Eval Program: HW
Eval Source: CERS

Eval General Type: Compliance Evaluation Inspection
Eval Date: 02-12-2014
Violations Found: No
Eval Type: Routine done by local agency
Eval Notes: Inspector: Khan Steven Inspection ID:4968990
Eval Division: San Diego County Department of Env Health
Eval Program: UST

**CHEVRON USA (Continued)** **S104746233**

Eval Source: CERS

Eval General Type: Compliance Evaluation Inspection
Eval Date: 01-12-2018
Violations Found: No
Eval Type: Routine done by local agency
Eval Notes: Inspector: Archer Veronica Inspection ID:5831606
Eval Division: San Diego County Department of Env Health
Eval Program: HMRRP
Eval Source: CERS

Eval General Type: Compliance Evaluation Inspection
Eval Date: 01-12-2018
Violations Found: Yes
Eval Type: Routine done by local agency
Eval Notes: Inspector: Archer Veronica Inspection ID:5831606
Eval Division: San Diego County Department of Env Health
Eval Program: UST
Eval Source: CERS

Eval General Type: Compliance Evaluation Inspection
Eval Date: 01-15-2015
Violations Found: No
Eval Type: Routine done by local agency
Eval Notes: Inspector: Garchitorena Bobby Inspection ID:5140081
Eval Division: San Diego County Department of Env Health
Eval Program: HW
Eval Source: CERS

Eval General Type: Compliance Evaluation Inspection
Eval Date: 01-15-2016
Violations Found: No
Eval Type: Routine done by local agency
Eval Notes: Inspector: Garchitorena Bobby Inspection ID:5194581
Eval Division: San Diego County Department of Env Health
Eval Program: HMRRP
Eval Source: CERS

Eval General Type: Compliance Evaluation Inspection
Eval Date: 03-13-2013
Violations Found: No
Eval Type: Routine done by local agency
Eval Notes: Inspector: Garchitorena Bobby Inspection ID:4086103
Eval Division: San Diego County Department of Env Health
Eval Program: HMRRP
Eval Source: CERS

Eval General Type: Compliance Evaluation Inspection
Eval Date: 03-13-2013
Violations Found: Yes
Eval Type: Routine done by local agency
Eval Notes: Inspector: Garchitorena Bobby Inspection ID:4086103
Eval Division: San Diego County Department of Env Health
Eval Program: UST
Eval Source: CERS

Eval General Type: Compliance Evaluation Inspection

**CHEVRON USA (Continued)** **S104746233**

Eval Date: 01-13-2017
Violations Found: Yes
Eval Type: Routine done by local agency
Eval Notes: Inspector: Archer Veronica Inspection ID:5568292
Eval Division: San Diego County Department of Env Health
Eval Program: UST
Eval Source: CERS

Eval General Type: Compliance Evaluation Inspection
Eval Date: 01-15-2015
Violations Found: No
Eval Type: Routine done by local agency
Eval Notes: Inspector: Garchitorena Bobby Inspection ID:5140081
Eval Division: San Diego County Department of Env Health
Eval Program: HMRRP
Eval Source: CERS

Eval General Type: Compliance Evaluation Inspection
Eval Date: 02-12-2014
Violations Found: Yes
Eval Type: Routine done by local agency
Eval Notes: Inspector: Khan Steven Inspection ID:4968990
Eval Division: San Diego County Department of Env Health
Eval Program: HMRRP
Eval Source: CERS

Coordinates:
Site ID: 385005
Facility Name: AMERICO FUEL
Env Int Type Code: HMBP
Program ID: 10371901
Coord Name: Not reported
Ref Point Type Desc: Center of a facility or station.
Latitude: 32.857250
Longitude: -116.925120

Affiliation:
Affiliation Type Desc: Document Preparer
Entity Name: Paul Vidakovich
Entity Title: Not reported
Affiliation Address: Not reported
Affiliation City: Not reported
Affiliation State: Not reported
Affiliation Country: Not reported
Affiliation Zip: Not reported
Affiliation Phone: Not reported

Affiliation Type Desc: UST Property Owner Name
Entity Name: Kevin Esho
Entity Title: Not reported
Affiliation Address: 12402 WOODSIDE AVE
Affiliation City: LAKESIDE
Affiliation State: CA
Affiliation Country: United States
Affiliation Zip: 92040
Affiliation Phone: (619) 443-5211

**CHEVRON USA (Continued)** **S104746233**

| | |
|---|---|
| Affiliation Type Desc: | Facility Mailing Address |
| Entity Name: | Mailing Address |
| Entity Title: | Not reported |
| Affiliation Address: | 12402 WOODSIDE AV |
| Affiliation City: | LAKESIDE |
| Affiliation State: | CA |
| Affiliation Country: | Not reported |
| Affiliation Zip: | 92040 |
| Affiliation Phone: | Not reported |

| | |
|---|---|
| Affiliation Type Desc: | Legal Owner |
| Entity Name: | KEVIN ESHO |
| Entity Title: | Not reported |
| Affiliation Address: | 12402 WOODSIDE AVE |
| Affiliation City: | LAKESIDE |
| Affiliation State: | CA |
| Affiliation Country: | United States |
| Affiliation Zip: | 92040 |
| Affiliation Phone: | (619) 443-5211 |

| | |
|---|---|
| Affiliation Type Desc: | Property Owner |
| Entity Name: | Kevin Esho |
| Entity Title: | Not reported |
| Affiliation Address: | 12402 WOODSIDE AVE |
| Affiliation City: | LAKESIDE |
| Affiliation State: | CA |
| Affiliation Country: | United States |
| Affiliation Zip: | 92040 |
| Affiliation Phone: | (619) 443-5211 |

| | |
|---|---|
| Affiliation Type Desc: | UST Permit Applicant |
| Entity Name: | Paul Vidakovich |
| Entity Title: | Consultant |
| Affiliation Address: | Not reported |
| Affiliation City: | Not reported |
| Affiliation State: | Not reported |
| Affiliation Country: | Not reported |
| Affiliation Zip: | Not reported |
| Affiliation Phone: | (760) 421-0400 |

| | |
|---|---|
| Affiliation Type Desc: | CUPA District |
| Entity Name: | San Diego County Env Health |
| Entity Title: | Not reported |
| Affiliation Address: | PO Box 129261 |
| Affiliation City: | San Diego |
| Affiliation State: | CA |
| Affiliation Country: | Not reported |
| Affiliation Zip: | 92112-9261 |
| Affiliation Phone: | (858) 505-6880 |

| | |
|---|---|
| Affiliation Type Desc: | Environmental Contact |
| Entity Name: | PAUL VIDAKOVICH-PCET INC |
| Entity Title: | Not reported |
| Affiliation Address: | 3720 Oceanic Way #205 |
| Affiliation City: | Oceanside |
| Affiliation State: | CA |
| Affiliation Country: | Not reported |

**CHEVRON USA (Continued)** **S104746233**

Affiliation Zip: 92056
Affiliation Phone: Not reported

Affiliation Type Desc: Identification Signer
Entity Name: Paul Vidakovich
Entity Title: Consultant
Affiliation Address: Not reported
Affiliation City: Not reported
Affiliation State: Not reported
Affiliation Country: Not reported
Affiliation Zip: Not reported
Affiliation Phone: Not reported

Affiliation Type Desc: Parent Corporation
Entity Name: LAKESIDE PETROLEUM INC
Entity Title: Not reported
Affiliation Address: Not reported
Affiliation City: Not reported
Affiliation State: Not reported
Affiliation Country: Not reported
Affiliation Zip: Not reported
Affiliation Phone: Not reported

Affiliation Type Desc: UST Tank Operator
Entity Name: KEVIN ESHO
Entity Title: Not reported
Affiliation Address: 12402 Woodside Ave
Affiliation City: Lakeside
Affiliation State: CA
Affiliation Country: United States
Affiliation Zip: 92040
Affiliation Phone: (619) 443-5211

Affiliation Type Desc: Operator
Entity Name: Americo Fuel
Entity Title: Not reported
Affiliation Address: Not reported
Affiliation City: Not reported
Affiliation State: Not reported
Affiliation Country: Not reported
Affiliation Zip: Not reported
Affiliation Phone: (619) 726-4307

Affiliation Type Desc: UST Tank Owner
Entity Name: KEVIN ESHO
Entity Title: Not reported
Affiliation Address: 12402 WOODSIDE AV
Affiliation City: LAKESIDE
Affiliation State: CA
Affiliation Country: United States
Affiliation Zip: 92040
Affiliation Phone: (619) 443-5211

Name: SPIRIT AUTO CENTER
Address: 12402 WOODSIDE AVE
City,State,Zip: LAKESIDE, CA 920403018

**CHEVRON USA (Continued)** **S104746233**

Site ID: 459233
CERS ID: 110013310988
CERS Description: US EPA Air Emission Inventory System (EIS)

Affiliation:
Affiliation Type Desc: Environmental Contact
Entity Name: KATHY NORRIS SLUSHER
Entity Title: WASTE TECH
Affiliation Address: POBOX 6004
Affiliation City: SANRAMON
Affiliation State: CA
Affiliation Country: Not reported
Affiliation Zip: Not reported
Affiliation Phone: Not reported

Name: LAKESIDE CHEVRON #94273
Address: 12402 WOODSIDE AV
City,State,Zip: LAKESIDE, CA 920403018
Site ID: 194683
CERS ID: T0607301404
CERS Description: Leaking Underground Storage Tank Cleanup Site

Affiliation:
Affiliation Type Desc: Local Agency Caseworker
Entity Name: SCOTT WELDON - SAN DIEGO COUNTY LOP
Entity Title: Not reported
Affiliation Address: P.O. Box 129261
Affiliation City: San Diego
Affiliation State: CA
Affiliation Country: Not reported
Affiliation Zip: Not reported
Affiliation Phone: Not reported

Name: LAKESIDE CHEVRON #94273
Address: 12402 WOODSIDE AV
City,State,Zip: LAKESIDE, CA 920403018
Site ID: 194683
CERS ID: T0608162123
CERS Description: Cleanup Program Site

Affiliation:
Affiliation Type Desc: Local Agency Caseworker
Entity Name: SCOTT WELDON - SAN DIEGO COUNTY LOP
Entity Title: Not reported
Affiliation Address: P.O. Box 129261
Affiliation City: San Diego
Affiliation State: CA
Affiliation Country: Not reported
Affiliation Zip: Not reported
Affiliation Phone: Not reported

HWTS:
Name: LAKESIDE PETROLEUM INC
Address: 12402 WOODSIDE AVE
Address 2: Not reported

**CHEVRON USA (Continued)** **S104746233**

| | |
|---|---|
| City,State,Zip: | LAKESIDE, CA 92040 |
| EPA ID: | CAL000419076 |
| Inactive Date: | Not reported |
| Create Date: | 07/22/2016 |
| Last Act Date: | 10/04/2019 |
| Mailing Name: | Not reported |
| Mailing Address: | 12402 WOODSIDE AVE |
| Mailing Address 2: | Not reported |
| Mailing City,State,Zip: | LAKESIDE, CA 92040 |
| Owner Name: | KEVIN ESHO |
| Owner Address: | 12402 WOODSIDE AVE |
| Owner Address 2: | Not reported |
| Owner City,State,Zip: | LAKESIDE, CA 92040 |
| Contact Name: | KEVIN ESHO |
| Contact Address: | 12402 WOODSIDE AVE |
| Contact Address 2: | Not reported |
| City,State,Zip: | LAKESIDE, CA 92040 |

NAICS:

| | |
|---|---|
| EPA ID: | CAL000419076 |
| Create Date: | 2016-07-22 15:20:47 |
| NAICS Code: | 44719 |
| NAICS Description: | Other Gasoline Stations |
| Issued EPA ID Date: | 2016-07-22 15:20:47 |
| Inactive Date: | Not reported |
| Facility Name: | LAKESIDE PETROLEUM INC |
| Facility Address: | 12402 WOODSIDE AVE |
| Facility Address 2: | Not reported |
| Facility City: | LAKESIDE |
| Facility County: | 37 |
| Facility State: | CA |
| Facility Zip: | 92040 |

---

**B22** **LLOYDS COLLISION CENTER INC DBA LLOYDS COLLISION C** **San Diego Co. HMMD** **S104759684**
**9817 MAINE AVE STE D** **CERS HAZ WASTE** **N/A**
**< 1/8** **LAKESIDE, CA 92040** **HAZNET**
**1 ft.** **CERS**
**Site 8 of 43 in cluster B** **HWTS**

**Relative: Higher**
**Actual: 415 ft.**

HMMD SAN DIEGO:

| | |
|---|---|
| Name: | TOTAL HEALTH MEDICAL CENTER |
| Address: | 9817 MAINE AV |
| City,State,Zip: | LAKESIDE, CA 92040 |
| Permit Number: | 153086 |
| Business Type: | 6HK10 |
| EPA Id Number: | Not reported |
| APN: | 394-143-12-00 |
| Last HMMD Inspection: | 04/13/2001 |
| Facility Telephone: | 619-443-3841 |
| Permit Status: | INAC |
| Permit Expiration: | 04/13/2001 |
| Date Last Updated: | 11/02/2012 |
| Facility Owner: | KARL STURCKOW, MD |
| Facility Mailing Address: | 9817 MAINE AV |
| Facility Mailing City: | LAKESIDE |
| Facility Mailing State: | CA |
| Facility Mailing Zip: | 92040- |

**LLOYDS COLLISION CENTER INC DBA LLOYDS COLLISION CENTER (Continued)** **S104759684**

UST Owner: Not reported
Handle Regulated Hazmat: Not reported
Own Or Operate UST: Not reported
Subject To APSA: Not reported
Generate Haz Waste: Not reported
Treat Haz Waste: Not reported
Generate Medical Waste: Not reported

Name: LLOYD'S COLLISION AND PAINT
Address: 9817 MAINE AVE
City,State,Zip: LAKESIDE, CA 92040
Permit Number: Not reported
Business Type: Not reported
EPA Id Number: cal000401754
APN: Not reported
Last HMMD Inspection: Not reported
Facility Telephone: 6193909735
Permit Status: Permit Renewed
Permit Expiration: Not reported
Date Last Updated: 08/07/2019
Facility Owner: Not reported
Facility Mailing Address: 9817 Maine Ave, Lakeside, CA 92040
Facility Mailing City: Not reported
Facility Mailing State: Not reported
Facility Mailing Zip: Not reported
UST Owner: N
Handle Regulated Hazmat: Not reported
Own Or Operate UST: Not reported
Subject To APSA: Not reported
Generate Haz Waste: Y
Treat Haz Waste: N
Generate Medical Waste: Not reported

Inspection Violation:
Record ID: DEH2016-HUPFP-002547
Permit Status: Permit Renewed
Active Permit: Y
Facility Id Number: 37-000-002547
Program Element: Hazardous Waste Generator
Inspection Type: Routine
Inspection Number: 5495626
Return To Compliance Date: 2016-06-07T00:00:00.000
Nov: No
Violation Classification: Minor
Underground Storage Tank Id: Not reported
Container/Tank Id: Not reported
Last Update: 2019-08-07T00:00:00.000
Inspection Date: 2016-05-23T15:29:00.000
Violation Code: 3010002 Failed to obtain and/or maintain an active EPA ID. 22 CCR 66262.12

Record ID: DEH2016-HUPFP-002547
Permit Status: Permit Renewed
Active Permit: Y
Facility Id Number: 37-000-002547
Program Element: Hazardous Waste Generator
Inspection Type: Routine
Inspection Number: 5911956

**LLOYDS COLLISION CENTER INC DBA LLOYDS COLLISION CENTER (Continued)** **S104759684**

| | |
|---|---|
| Return To Compliance Date: | 2018-04-04T00:00:00.000 |
| Nov: | No |
| Violation Classification: | Minor |
| Underground Storage Tank Id: | Not reported |
| Container/Tank Id: | Not reported |
| Last Update: | 2019-08-07T00:00:00.000 |
| Inspection Date: | 2018-04-03T15:57:00.000 |
| Violation Code: | 3010010 Failed to maintain copies of Uniform Hazardous Waste Manifest, consolidated manifest, or Bills of Lading for 3 years. HSC 25160.2(b)(3), 25185(a)(4); 22 CCR 66262.40(a), 66262.23(a)(3) |

| | |
|---|---|
| Record ID: | DEH2016-HUPFP-002547 |
| Permit Status: | Permit Renewed |
| Active Permit: | Y |
| Facility Id Number: | 37-000-002547 |
| Program Element: | Hazardous Materials Release Response Plans |
| Inspection Type: | Routine |
| Inspection Number: | 5911956 |
| Return To Compliance Date: | 2018-04-03T00:00:00.000 |
| Nov: | No |
| Violation Classification: | Class II |
| Underground Storage Tank Id: | Not reported |
| Container/Tank Id: | Not reported |
| Last Update: | 2019-08-07T00:00:00.000 |
| Inspection Date: | 2018-04-03T15:57:00.000 |
| Violation Code: | 1010004 Chemical inventory incomplete or not submitted in CERS. HSC 25505(a)(1); 25507(a); 25508.1(a-b); 19 CCR 2654 (a) or (d) |

Waste and Materials:

| | |
|---|---|
| Record ID: | DEH2016-HUPFP-002547 |
| Permit Status: | Permit Renewed |
| Active Permit: | Y |
| Child Record Id: | DEH2016-HWAST-0085170 |
| Trade Secret: | N |
| Hazardous Material Type: | Not reported |
| Last Updated: | 2017-08-23T02:30:45.000 |
| Chemical Name: | Waste water based paints |
| Common Name: | waste paint |
| Case Number: | Not reported |

| | |
|---|---|
| Record ID: | DEH2016-HUPFP-002547 |
| Permit Status: | Permit Renewed |
| Active Permit: | Y |
| Child Record Id: | DEH2018-HWAST-0152439 |
| Trade Secret: | N |
| Hazardous Material Type: | Not reported |
| Last Updated: | 2019-08-07T02:31:15.000 |
| Chemical Name: | Waste solvent and paint |
| Common Name: | waste paint/Solvent |
| Case Number: | Not reported |

| | |
|---|---|
| Record ID: | DEH2016-HUPFP-002547 |
| Permit Status: | Permit Renewed |
| Active Permit: | Y |
| Child Record Id: | DEH2018-HWAST-0152440 |
| Trade Secret: | N |
| Hazardous Material Type: | Not reported |

**LLOYDS COLLISION CENTER INC DBA LLOYDS COLLISION CENTER (Continued)** **S104759684**

Last Updated: 2019-08-07T02:31:15.000
Chemical Name: Water based paint and Cleaner
Common Name: Water based paint and Cleaner
Case Number: Not reported

CERS HAZ WASTE:
Name: LLOYD'S COLLISION AND PAINT
Address: 9817 MAINE AVE
City,State,Zip: LAKESIDE, CA 92040
Site ID: 368749
CERS ID: 10669375
CERS Description: Hazardous Waste Generator

HAZNET:
Name: LLOYDS COLLISION CENTER INC DBA LLOYDS COLLISION CENTER
Address: 9817 MAINE AVE STE D
Address 2: Not reported
City,State,Zip: LAKESIDE, CA 920403105
Contact: MICHAEL LLOYD
Telephone: 6194488768
Mailing Name: Not reported
Mailing Address: 9817 MAINE AVE STE D

Year: 2017
Gepaid: CAL000401754
TSD EPA ID: CAD008252405
CA Waste Code: 214 - Unspecified solvent mixture
Disposal Method: H061 - Fuel Blending Prior To Energy Recovery At Another Site
Tons: 0.27

Year: 2016
Gepaid: CAL000401754
TSD EPA ID: CAD008252405
CA Waste Code: 214 - Unspecified solvent mixture
Disposal Method: H061 - Fuel Blending Prior To Energy Recovery At Another Site
Tons: 0.18

Year: 2016
Gepaid: CAL000401754
TSD EPA ID: CAD008252405
CA Waste Code: 133 - Aqueous solution with total organic residues 10 percent or more
Disposal Method: H061 - Fuel Blending Prior To Energy Recovery At Another Site
Tons: 0.10008

Year: 2015
Gepaid: CAL000401754
TSD EPA ID: CAD008252405
CA Waste Code: 214 - Unspecified solvent mixture
Disposal Method: H020 - Solvents Recovery
Tons: 0.054

Year: 2015
Gepaid: CAL000401754
TSD EPA ID: CAD008252405
CA Waste Code: 214 - Unspecified solvent mixture

**LLOYDS COLLISION CENTER INC DBA LLOYDS COLLISION CENTER (Continued)** **S104759684**

| | |
|---|---|
| Disposal Method: | - |
| Tons: | Not reported |

Additional Info:

| | |
|---|---|
| Year: | 2016 |
| Gen EPA ID: | CAL000401754 |
| Shipment Date: | 20150107 |
| Creation Date: | 7/9/2015 22:15:23 |
| Receipt Date: | 20150108 |
| Manifest ID: | 013249984JJK |
| Trans EPA ID: | CAD008252405 |
| Trans Name: | PACIFIC RESOURCE RECOVERY SERVICES |
| Trans 2 EPA ID: | Not reported |
| Trans 2 Name: | Not reported |
| TSDF EPA ID: | CAD008252405 |
| Trans Name: | PACIFIC RESOURCE RECOVERY SERVICES |
| TSDF Alt EPA ID: | Not reported |
| TSDF Alt Name: | Not reported |
| CA Waste Code: | 214 - Unspecified solvent mixture |
| RCRA Code: | F005 |
| Disposal Method: | - Not reported |
| Quantity Tons: | Not reported |
| Waste Quantity: | Not reported |
| Quantity Unit: | G |
| Additional Code 1: | F003 |
| Additional Code 2: | D001 |
| Additional Code 3: | Not reported |
| Additional Code 4: | Not reported |
| Additional Code 5: | Not reported |
| Shipment Date: | 20150107 |
| Creation Date: | 7/9/2015 22:15:23 |
| Receipt Date: | 20150108 |
| Manifest ID: | 013249984JJK |
| Trans EPA ID: | CAD008252405 |
| Trans Name: | PACIFIC RESOURCE RECOVERY SERVICES |
| Trans 2 EPA ID: | Not reported |
| Trans 2 Name: | Not reported |
| TSDF EPA ID: | CAD008252405 |
| Trans Name: | PACIFIC RESOURCE RECOVERY SERVICES |
| TSDF Alt EPA ID: | Not reported |
| TSDF Alt Name: | Not reported |
| CA Waste Code: | 214 - Unspecified solvent mixture |
| RCRA Code: | F005 |
| Disposal Method: | H020 - Solvents Recovery |
| Quantity Tons: | 0.054 |
| Waste Quantity: | 15 |
| Quantity Unit: | G |
| Additional Code 1: | F003 |
| Additional Code 2: | D001 |
| Additional Code 3: | Not reported |
| Additional Code 4: | Not reported |
| Additional Code 5: | Not reported |

**LLOYDS COLLISION CENTER INC DBA LLOYDS COLLISION CENTER (Continued)** **S104759684**

Additional Info:

| | |
|---|---|
| Year: | 2017 |
| Gen EPA ID: | CAL000401754 |
| | |
| Shipment Date: | 20171205 |
| Creation Date: | 10/16/2018 18:31:15 |
| Receipt Date: | 20171206 |
| Manifest ID: | 017891865JJK |
| Trans EPA ID: | CAD008252405 |
| Trans Name: | PACIFIC RESOURCE RECOVERY SERVICES |
| Trans 2 EPA ID: | Not reported |
| Trans 2 Name: | Not reported |
| TSDF EPA ID: | CAD008252405 |
| Trans Name: | PACIFIC RESOURCE RECOVERY SERVICES |
| TSDF Alt EPA ID: | Not reported |
| TSDF Alt Name: | Not reported |
| CA Waste Code: | 214 - Unspecified solvent mixture |
| RCRA Code: | F005 |
| Disposal Method: | H061 - Fuel Blending Prior To Energy Recovery At Another Site |
| Quantity Tons: | 0.036 |
| Waste Quantity: | 10 |
| Quantity Unit: | G |
| Additional Code 1: | F003 |
| Additional Code 2: | D001 |
| Additional Code 3: | Not reported |
| Additional Code 4: | Not reported |
| Additional Code 5: | Not reported |
| | |
| Shipment Date: | 20171109 |
| Creation Date: | 7/27/2018 18:30:18 |
| Receipt Date: | 20171110 |
| Manifest ID: | 017888411JJK |
| Trans EPA ID: | CAD008252405 |
| Trans Name: | PACIFIC RESOURCE RECOVERY SERVICES |
| Trans 2 EPA ID: | Not reported |
| Trans 2 Name: | Not reported |
| TSDF EPA ID: | CAD008252405 |
| Trans Name: | PACIFIC RESOURCE RECOVERY SERVICES |
| TSDF Alt EPA ID: | Not reported |
| TSDF Alt Name: | Not reported |
| CA Waste Code: | 214 - Unspecified solvent mixture |
| RCRA Code: | F005 |
| Disposal Method: | H061 - Fuel Blending Prior To Energy Recovery At Another Site |
| Quantity Tons: | 0.072 |
| Waste Quantity: | 20 |
| Quantity Unit: | G |
| Additional Code 1: | F003 |
| Additional Code 2: | D001 |
| Additional Code 3: | Not reported |
| Additional Code 4: | Not reported |
| Additional Code 5: | Not reported |
| | |
| Shipment Date: | 20170822 |
| Creation Date: | 8/2/2018 18:30:37 |
| Receipt Date: | 20170823 |
| Manifest ID: | 017004287JJK |
| Trans EPA ID: | CAD008252405 |

**LLOYDS COLLISION CENTER INC DBA LLOYDS COLLISION CENTER (Continued)** **S104759684**

| | |
|---|---|
| Trans Name: | PACIFIC RESOURCE RECOVERY SERVICES |
| Trans 2 EPA ID: | Not reported |
| Trans 2 Name: | Not reported |
| TSDF EPA ID: | CAD008252405 |
| Trans Name: | PACIFIC RESOURCE RECOVERY SERVICES |
| TSDF Alt EPA ID: | Not reported |
| TSDF Alt Name: | Not reported |
| CA Waste Code: | 214 - Unspecified solvent mixture |
| RCRA Code: | F005 |
| Disposal Method: | H061 - Fuel Blending Prior To Energy Recovery At Another Site |
| Quantity Tons: | 0.036 |
| Waste Quantity: | 10 |
| Quantity Unit: | G |
| Additional Code 1: | F003 |
| Additional Code 2: | D001 |
| Additional Code 3: | Not reported |
| Additional Code 4: | Not reported |
| Additional Code 5: | Not reported |

| | |
|---|---|
| Shipment Date: | 20170628 |
| Creation Date: | 7/12/2018 18:30:29 |
| Receipt Date: | 20170629 |
| Manifest ID: | 017002029JJK |
| Trans EPA ID: | CAD008252405 |
| Trans Name: | PACIFIC RESOURCE RECOVERY SERVICES |
| Trans 2 EPA ID: | Not reported |
| Trans 2 Name: | Not reported |
| TSDF EPA ID: | CAD008252405 |
| Trans Name: | PACIFIC RESOURCE RECOVERY SERVICES |
| TSDF Alt EPA ID: | Not reported |
| TSDF Alt Name: | Not reported |
| CA Waste Code: | 214 - Unspecified solvent mixture |
| RCRA Code: | F005 |
| Disposal Method: | H061 - Fuel Blending Prior To Energy Recovery At Another Site |
| Quantity Tons: | 0.054 |
| Waste Quantity: | 15 |
| Quantity Unit: | G |
| Additional Code 1: | F003 |
| Additional Code 2: | D001 |
| Additional Code 3: | Not reported |
| Additional Code 4: | Not reported |
| Additional Code 5: | Not reported |

| | |
|---|---|
| Shipment Date: | 20170405 |
| Creation Date: | 5/12/2018 18:31:59 |
| Receipt Date: | 20170406 |
| Manifest ID: | 016248620JJK |
| Trans EPA ID: | CAD008252405 |
| Trans Name: | PACIFIC RESOURCE RECOVERY SERVICES |
| Trans 2 EPA ID: | Not reported |
| Trans 2 Name: | Not reported |
| TSDF EPA ID: | CAD008252405 |
| Trans Name: | PACIFIC RESOURCE RECOVERY SERVICES |
| TSDF Alt EPA ID: | Not reported |
| TSDF Alt Name: | Not reported |
| CA Waste Code: | 214 - Unspecified solvent mixture |
| RCRA Code: | F005 |

**LLOYDS COLLISION CENTER INC DBA LLOYDS COLLISION CENTER (Continued)** **S104759684**

| | |
|---|---|
| Disposal Method: | H061 - Fuel Blending Prior To Energy Recovery At Another Site |
| Quantity Tons: | 0.054 |
| Waste Quantity: | 15 |
| Quantity Unit: | G |
| Additional Code 1: | F003 |
| Additional Code 2: | D001 |
| Additional Code 3: | Not reported |
| Additional Code 4: | Not reported |
| Additional Code 5: | Not reported |
| | |
| Shipment Date: | 20170113 |
| Creation Date: | 5/9/2018 18:30:24 |
| Receipt Date: | 20170113 |
| Manifest ID: | 016238705JJK |
| Trans EPA ID: | CAD008252405 |
| Trans Name: | PACIFIC RESOURCE RECOVERY SERVICES |
| Trans 2 EPA ID: | Not reported |
| Trans 2 Name: | Not reported |
| TSDF EPA ID: | CAD008252405 |
| Trans Name: | PACIFIC RESOURCE RECOVERY SERVICES |
| TSDF Alt EPA ID: | Not reported |
| TSDF Alt Name: | Not reported |
| CA Waste Code: | 214 - Unspecified solvent mixture |
| RCRA Code: | F005 |
| Disposal Method: | H061 - Fuel Blending Prior To Energy Recovery At Another Site |
| Quantity Tons: | 0.054 |
| Waste Quantity: | 15 |
| Quantity Unit: | G |
| Additional Code 1: | F003 |
| Additional Code 2: | D001 |
| Additional Code 3: | Not reported |
| Additional Code 4: | Not reported |
| Additional Code 5: | Not reported |

Additional Info:

| | |
|---|---|
| Year: | 2015 |
| Gen EPA ID: | CAL000401754 |
| | |
| Shipment Date: | 20150107 |
| Creation Date: | 7/9/2015 22:15:23 |
| Receipt Date: | 20150108 |
| Manifest ID: | 013249984JJK |
| Trans EPA ID: | CAD008252405 |
| Trans Name: | PACIFIC RESOURCE RECOVERY SERVICES |
| Trans 2 EPA ID: | Not reported |
| Trans 2 Name: | Not reported |
| TSDF EPA ID: | CAD008252405 |
| Trans Name: | PACIFIC RESOURCE RECOVERY SERVICES |
| TSDF Alt EPA ID: | Not reported |
| TSDF Alt Name: | Not reported |
| CA Waste Code: | 214 - Unspecified solvent mixture |
| RCRA Code: | F005 |
| Disposal Method: | - Not reported |
| Quantity Tons: | Not reported |
| Waste Quantity: | Not reported |
| Quantity Unit: | G |
| Additional Code 1: | F003 |

**LLOYDS COLLISION CENTER INC DBA LLOYDS COLLISION CENTER (Continued)** **S104759684**

| | |
|---|---|
| Additional Code 2: | D001 |
| Additional Code 3: | Not reported |
| Additional Code 4: | Not reported |
| Additional Code 5: | Not reported |
| | |
| Shipment Date: | 20150107 |
| Creation Date: | 7/9/2015 22:15:23 |
| Receipt Date: | 20150108 |
| Manifest ID: | 013249984JJK |
| Trans EPA ID: | CAD008252405 |
| Trans Name: | PACIFIC RESOURCE RECOVERY SERVICES |
| Trans 2 EPA ID: | Not reported |
| Trans 2 Name: | Not reported |
| TSDF EPA ID: | CAD008252405 |
| Trans Name: | PACIFIC RESOURCE RECOVERY SERVICES |
| TSDF Alt EPA ID: | Not reported |
| TSDF Alt Name: | Not reported |
| CA Waste Code: | 214 - Unspecified solvent mixture |
| RCRA Code: | F005 |
| Disposal Method: | H020 - Solvents Recovery |
| Quantity Tons: | 0.054 |
| Waste Quantity: | 15 |
| Quantity Unit: | G |
| Additional Code 1: | F003 |
| Additional Code 2: | D001 |
| Additional Code 3: | Not reported |
| Additional Code 4: | Not reported |
| Additional Code 5: | Not reported |

CERS:

| | |
|---|---|
| Name: | LLOYD'S COLLISION AND PAINT |
| Address: | 9817 MAINE AVE |
| City,State,Zip: | LAKESIDE, CA 92040 |
| Site ID: | 368749 |
| CERS ID: | 10669375 |
| CERS Description: | Chemical Storage Facilities |

Violations:

| | |
|---|---|
| Site ID: | 368749 |
| Site Name: | Lloyd's Collision and Paint |
| Violation Date: | 05-23-2016 |
| Citation: | 22 CCR 12 66262.12 - California Code of Regulations, Title 22, Chapter 12, Section(s) 66262.12 |
| Violation Description: | Failure to obtain and/or maintain an Active EPA ID. |
| Violation Notes: | Returned to compliance on 06/07/2016. |
| Violation Division: | San Diego County Department of Env Health |
| Violation Program: | HW |
| Violation Source: | CERS |
| | |
| Site ID: | 368749 |
| Site Name: | Lloyd's Collision and Paint |
| Violation Date: | 04-03-2018 |
| Citation: | HSC 6.95 25508(a)(1) - California Health and Safety Code, Chapter 6.95, Section(s) 25508(a)(1) |
| Violation Description: | Failure to complete and electronically submit hazardous material inventory information for all reportable hazardous materials on site at or above reportable quantities. |

**LLOYDS COLLISION CENTER INC DBA LLOYDS COLLISION CENTER (Continued)** **S104759684**

Violation Notes: Returned to compliance on 04/03/2018. Inspection Sequence ID:5911956
Violation Division: San Diego County Department of Env Health
Violation Program: HMRRP
Violation Source: CERS

Site ID: 368749
Site Name: Lloyd's Collision and Paint
Violation Date: 04-03-2018
Citation: 22 CCR 12 66262.40(a) - California Code of Regulations, Title 22, Chapter 12, Section(s) 66262.40(a)
Violation Description: Failure to keep a copy of each properly signed manifest for at least three years from the date the waste was accepted by the initial transporter. The manifest signed at the time the waste was accepted for transport shall be kept until receiving a signed copy from the designated facility which received the waste.
Violation Notes: Returned to compliance on 04/04/2018. Inspection Sequence ID:5911956
Violation Division: San Diego County Department of Env Health
Violation Program: HW
Violation Source: CERS

Evaluation:
Eval General Type: Compliance Evaluation Inspection
Eval Date: 04-03-2018
Violations Found: Yes
Eval Type: Routine done by local agency
Eval Notes: Inspector: Griffin Donelle Inspection ID:5911956
Eval Division: San Diego County Department of Env Health
Eval Program: HMRRP
Eval Source: CERS

Eval General Type: Compliance Evaluation Inspection
Eval Date: 04-03-2018
Violations Found: Yes
Eval Type: Routine done by local agency
Eval Notes: Inspector: Griffin Donelle Inspection ID:5911956
Eval Division: San Diego County Department of Env Health
Eval Program: HW
Eval Source: CERS

Eval General Type: Compliance Evaluation Inspection
Eval Date: 05-23-2016
Violations Found: Yes
Eval Type: Routine done by local agency
Eval Notes: Inspector: Griffin Donelle Inspection ID:5495626
Eval Division: San Diego County Department of Env Health
Eval Program: HW
Eval Source: CERS

Coordinates:
Site ID: 368749
Facility Name: Lloyd's Collision and Paint
Env Int Type Code: HWG
Program ID: 10669375
Coord Name: Not reported
Ref Point Type Desc: Center of a facility or station.
Latitude: 32.857560

**LLOYDS COLLISION CENTER INC DBA LLOYDS COLLISION CENTER (Continued)** **S104759684**

Longitude: -116.921120

Affiliation:

| | |
|---|---|
| Affiliation Type Desc: | Document Preparer |
| Entity Name: | Michael Lloyd |
| Entity Title: | Not reported |
| Affiliation Address: | Not reported |
| Affiliation City: | Not reported |
| Affiliation State: | Not reported |
| Affiliation Country: | Not reported |
| Affiliation Zip: | Not reported |
| Affiliation Phone: | Not reported |

| | |
|---|---|
| Affiliation Type Desc: | Facility Mailing Address |
| Entity Name: | Mailing Address |
| Entity Title: | Not reported |
| Affiliation Address: | 9817 Maine Ave |
| Affiliation City: | Lakeside |
| Affiliation State: | CA |
| Affiliation Country: | Not reported |
| Affiliation Zip: | 92040 |
| Affiliation Phone: | Not reported |

| | |
|---|---|
| Affiliation Type Desc: | Environmental Contact |
| Entity Name: | Michael Lloyd |
| Entity Title: | Not reported |
| Affiliation Address: | 9817 Maine Ave |
| Affiliation City: | Lakeside |
| Affiliation State: | CA |
| Affiliation Country: | Not reported |
| Affiliation Zip: | 92040 |
| Affiliation Phone: | Not reported |

| | |
|---|---|
| Affiliation Type Desc: | Identification Signer |
| Entity Name: | Michael Lloyd |
| Entity Title: | General Manager |
| Affiliation Address: | Not reported |
| Affiliation City: | Not reported |
| Affiliation State: | Not reported |
| Affiliation Country: | Not reported |
| Affiliation Zip: | Not reported |
| Affiliation Phone: | Not reported |

| | |
|---|---|
| Affiliation Type Desc: | Parent Corporation |
| Entity Name: | LLOYD'S COLLISION CENTER, INC |
| Entity Title: | Not reported |
| Affiliation Address: | Not reported |
| Affiliation City: | Not reported |
| Affiliation State: | Not reported |
| Affiliation Country: | Not reported |
| Affiliation Zip: | Not reported |
| Affiliation Phone: | Not reported |

| | |
|---|---|
| Affiliation Type Desc: | Operator |
| Entity Name: | Michael Lloyd |
| Entity Title: | Not reported |
| Affiliation Address: | Not reported |

**LLOYDS COLLISION CENTER INC DBA LLOYDS COLLISION CENTER (Continued)** **S104759684**

| | |
|---|---|
| Affiliation City: | Not reported |
| Affiliation State: | Not reported |
| Affiliation Country: | Not reported |
| Affiliation Zip: | Not reported |
| Affiliation Phone: | (619) 390-9735 |
| | |
| Affiliation Type Desc: | CUPA District |
| Entity Name: | San Diego County Env Health |
| Entity Title: | Not reported |
| Affiliation Address: | PO Box 129261 |
| Affiliation City: | San Diego |
| Affiliation State: | CA |
| Affiliation Country: | Not reported |
| Affiliation Zip: | 92112-9261 |
| Affiliation Phone: | (858) 505-6880 |
| | |
| Affiliation Type Desc: | Legal Owner |
| Entity Name: | Robert Lloyd |
| Entity Title: | Not reported |
| Affiliation Address: | 9817 Maine Ave |
| Affiliation City: | Lakeside |
| Affiliation State: | CA |
| Affiliation Country: | United States |
| Affiliation Zip: | 92040 |
| Affiliation Phone: | (619) 600-8387 |

HWTS:

| | |
|---|---|
| Name: | LLOYDS COLLISION CENTER INC DBA LLOYDS COLLISION CENTER |
| Address: | 9817 MAINE AVE STE D |
| Address 2: | Not reported |
| City,State,Zip: | LAKESIDE, CA 920403105 |
| EPA ID: | CAL000401754 |
| Inactive Date: | Not reported |
| Create Date: | 10/30/2014 |
| Last Act Date: | 12/20/2018 |
| Mailing Name: | Not reported |
| Mailing Address: | 9817 MAINE AVE STE D |
| Mailing Address 2: | Not reported |
| Mailing City,State,Zip: | LAKESIDE, CA 920403105 |
| Owner Name: | LLOYDS COLLISION CENTER INC |
| Owner Address: | 2231 LAKE COUNTRY DR |
| Owner Address 2: | Not reported |
| Owner City,State,Zip: | SANTEE, CA 92071 |
| Contact Name: | MICHAEL LLOYD |
| Contact Address: | 10410 MISSION GORGE RD |
| Contact Address 2: | Not reported |
| City,State,Zip: | SANTEE, CA 92071 |

NAICS:

| | |
|---|---|
| EPA ID: | CAL000401754 |
| Create Date: | 2014-10-30 15:26:15 |
| NAICS Code: | 811121 |
| NAICS Description: | Automotive Body, Paint, and Interior Repair and Maintenance |
| Issued EPA ID Date: | 2014-10-30 15:26:15 |
| Inactive Date: | Not reported |
| Facility Name: | LLOYDS COLLISION CENTER INC DBA LLOYDS COLLISION CENTER |

**LLOYDS COLLISION CENTER INC DBA LLOYDS COLLISION CENTER (Continued)** **S104759684**

| | |
|---|---|
| Facility Address: | 9817 MAINE AVE STE D |
| Facility Address 2: | Not reported |
| Facility City: | LAKESIDE |
| Facility County: | 37 |
| Facility State: | CA |
| Facility Zip: | 920403105 |

---

**C23** **LAKESIDE MUFFLER & WELDING** **FINDS 1023206143**
**12461 E WOODSIDE AVE** **ECHO N/A**
**< 1/8** **LAKESIDE, CA 92040**
**1 ft.**

**Site 2 of 14 in cluster C**

**Relative: Higher**
**Actual: 413 ft.**

FINDS:

| | |
|---|---|
| Registry ID: | 110064912402 |
| Facility URL: | http://ofmpub.epa.gov/enviro/fii_query_detail.disp_program_facility?p_registry_id=110064912402 |

Environmental Interest/Information System:
RCRAInfo is a national information system that supports the Resource Conservation and Recovery Act (RCRA) program through the tracking of events and activities related to facilities that generate, transport, and treat, store, or dispose of hazardous waste. RCRAInfo allows RCRA program staff to track the notification, permit, compliance, and corrective action activities required under RCRA.
STATE MASTER

Click this hyperlink while viewing on your computer to access additional FINDS: detail in the EDR Site Report.

ECHO:

| | |
|---|---|
| Envid: | 1023206143 |
| Registry ID: | 110064912402 |
| DFR URL: | http://echo.epa.gov/detailed-facility-report?fid=110064912402 |
| Name: | LAKESIDE MUFFLER & WELDING |
| Address: | 12461 E WOODSIDE AVE |
| City,State,Zip: | LAKESIDE, CA 92040 |

---

**A24** **4 X 4 CONVERSION SHOP** **San Diego Co. HMMD** **S104747820**
**12330 WOODSIDE AV** **N/A**
**< 1/8** **LAKESIDE, CA 92040**
**1 ft.**

**Site 10 of 48 in cluster A**

**Relative: Higher**
**Actual: 402 ft.**

HMMD SAN DIEGO:

| | |
|---|---|
| Name: | 4 X 4 CONVERSION SHOP |
| Address: | 12330 WOODSIDE AV |
| City,State,Zip: | LAKESIDE, CA 92040 |
| Permit Number: | 113425 |
| Business Type: | Not reported |
| EPA Id Number: | Not reported |
| APN: | 394-101-13-00 |
| Last HMMD Inspection: | Not reported |
| Facility Telephone: | Not reported |
| Permit Status: | INAC |
| Permit Expiration: | Not reported |

**4 X 4 CONVERSION SHOP (Continued)** **S104747820**

| | |
|---|---|
| Date Last Updated: | 11/02/2012 |
| Facility Owner: | Not reported |
| Facility Mailing Address: | Not reported |
| Facility Mailing City: | Not reported |
| Facility Mailing State: | Not reported |
| Facility Mailing Zip: | Not reported |
| UST Owner: | Not reported |
| Handle Regulated Hazmat: | Not reported |
| Own Or Operate UST: | Not reported |
| Subject To APSA: | Not reported |
| Generate Haz Waste: | Not reported |
| Treat Haz Waste: | Not reported |
| Generate Medical Waste: | Not reported |

---

**A25** **IRON MOUNTAIN METAL INC** **FINDS** **1023704196**
**12328 WOODSIDE AVE** **ECHO** **N/A**
**< 1/8** **LAKESIDE, CA 92040**
**1 ft.**

**Site 11 of 48 in cluster A**

**Relative: Higher**
**Actual: 402 ft.**

FINDS:

| | |
|---|---|
| Registry ID: | 110070102745 |
| Facility URL: | http://ofmpub.epa.gov/enviro/fii_query_detail.disp_program_facility?p_registry_id=110070102745 |

Environmental Interest/Information System:

US National Pollutant Discharge Elimination System (NPDES) module of the Compliance Information System (ICIS) tracks surface water permits issued under the Clean Water Act. Under NPDES, all facilities that discharge pollutants from any point source into waters of the United States are required to obtain a permit. The permit will likely contain limits on what can be discharged, impose monitoring and reporting requirements, and include other provisions to ensure that the discharge does not adversely affect water quality.

Click this hyperlink while viewing on your computer to access additional FINDS: detail in the EDR Site Report.

ECHO:

| | |
|---|---|
| Envid: | 1023704196 |
| Registry ID: | 110070102745 |
| DFR URL: | http://echo.epa.gov/detailed-facility-report?fid=110070102745 |
| Name: | IRON MOUNTAIN METAL INC |
| Address: | 12328 WOODSIDE AVE |
| City,State,Zip: | LAKESIDE, CA 92040 |

---

**A26** **LAKESIDE VILLAGE CENTER** **FINDS** **1023369363**
**12328 WOODSIDE AV** **N/A**
**< 1/8** **LAKESIDE, CA 92040**
**1 ft.**

**Site 12 of 48 in cluster A**

**Relative: Higher**
**Actual: 402 ft.**

FINDS:

| | |
|---|---|
| Registry ID: | 110066671257 |
| Facility URL: | http://ofmpub.epa.gov/enviro/fii_query_detail.disp_program_facility?p_registry_id=110066671257 |

**LAKESIDE VILLAGE CENTER (Continued)** **1023369363**

Environmental Interest/Information System:
STATE MASTER

Click this hyperlink while viewing on your computer to access additional FINDS: detail in the EDR Site Report.

---

**C27** **CITY OF SAN DIEGO WATER DEPARTMENT** **HAZNET S112954883**
**9816 RIVER ST** **HWTS N/A**
**< 1/8** **LAKESIDE, CA 92040**
**1 ft.**

**Site 3 of 14 in cluster C**

**Relative: Higher**
**Actual: 415 ft.**

HAZNET:

| | |
|---|---|
| Name: | CITY OF SAN DIEGO WATER DEPARTMENT |
| Address: | 9816 RIVER ST |
| Address 2: | Not reported |
| City,State,Zip: | LAKESIDE, CA 920403114 |
| Contact: | JOE WEBER |
| Telephone: | 6196682030 |
| Mailing Name: | Not reported |
| Mailing Address: | 13500 MORENO AVE |
| Year: | 2006 |
| Gepaid: | CAC002605891 |
| TSD EPA ID: | UTD981552177 |
| CA Waste Code: | 331 - Off-specification, aged or surplus organics |
| Disposal Method: | T03 - Treatment, Incineration |
| Tons: | 0.015 |

Additional Info:

| | |
|---|---|
| Year: | 2006 |
| Gen EPA ID: | CAC002605891 |
| Shipment Date: | 20060720 |
| Creation Date: | 9/17/2006 18:31:02 |
| Receipt Date: | 20060725 |
| Manifest ID: | 24989066 |
| Trans EPA ID: | MAD039322250 |
| Trans Name: | CLEAN HARBORS ENV SERVICES INC |
| Trans 2 EPA ID: | UTD988074712 |
| Trans 2 Name: | TW COMPANY |
| TSDF EPA ID: | UTD981552177 |
| Trans Name: | CLEAN HARBORS ARAGONITE LLC |
| TSDF Alt EPA ID: | Not reported |
| TSDF Alt Name: | Not reported |
| CA Waste Code: | 331 - Off-specification, aged, or surplus organics |
| RCRA Code: | D001 |
| Disposal Method: | T03 - Treatment, Incineration |
| Quantity Tons: | 0.015 |
| Waste Quantity: | 30 |
| Quantity Unit: | P |
| Additional Code 1: | Not reported |
| Additional Code 2: | Not reported |
| Additional Code 3: | Not reported |
| Additional Code 4: | Not reported |
| Additional Code 5: | Not reported |

**CITY OF SAN DIEGO WATER DEPARTMENT (Continued)** **S112954883**

HWTS:

| | |
|---|---|
| Name: | CITY OF SAN DIEGO WATER DEPARTMENT |
| Address: | 9816 RIVER ST |
| Address 2: | Not reported |
| City,State,Zip: | LAKESIDE, CA 920403114 |
| EPA ID: | CAC002605891 |
| Inactive Date: | 01/07/2007 |
| Create Date: | 07/10/2006 |
| Last Act Date: | 07/11/2006 |
| Mailing Name: | Not reported |
| Mailing Address: | 13500 MORENO AVE |
| Mailing Address 2: | Not reported |
| Mailing City,State,Zip: | LAKESIDE, CA 92040 |
| Owner Name: | CITY OF SAN DIEGO WATER DEPARTME |
| Owner Address: | 13500 MORENO AVE |
| Owner Address 2: | Not reported |
| Owner City,State,Zip: | LAKESIDE, CA 92040 |
| Contact Name: | JOE WEBER |
| Contact Address: | 13500 MORENO AVE |
| Contact Address 2: | Not reported |
| City,State,Zip: | LAKESIDE, CA 92040 |

---

**A28** **LAKESIDE VILLAGE CENTER** **ENVIROSTOR** **S106797699**
**12328-12346 WOODSIDE AVE.** **N/A**
**< 1/8** **LAKESIDE, CA 92040**
**1 ft.**

**Site 13 of 48 in cluster A**

**Relative: Higher**
**Actual: 402 ft.**

ENVIROSTOR:

| | |
|---|---|
| Name: | LAKESIDE VILLAGE CENTER |
| Address: | 12328-12346 WOODSIDE AVE. |
| City,State,Zip: | LAKESIDE, CA 92040 |
| Facility ID: | 37000048 |
| Status: | Refer: 1248 Local Agency |
| Status Date: | 12/17/2001 |
| Site Code: | Not reported |
| Site Type: | Evaluation |
| Site Type Detailed: | Evaluation |
| Acres: | Not reported |
| NPL: | NO |
| Regulatory Agencies: | NONE SPECIFIED |
| Lead Agency: | NONE SPECIFIED |
| Program Manager: | Not reported |
| Supervisor: | Referred - Not Assigned |
| Division Branch: | Cleanup Cypress |
| Assembly: | 77 |
| Senate: | Not reported |
| Special Program: | Not reported |
| Restricted Use: | NO |
| Site Mgmt Req: | NONE SPECIFIED |
| Funding: | Not Applicable |
| Latitude: | 32.85710 |
| Longitude: | -116.9259 |
| APN: | NONE SPECIFIED |
| Past Use: | NONE SPECIFIED |
| Potential COC: | NONE SPECIFIED |
| Confirmed COC: | NONE SPECIFIED |

**LAKESIDE VILLAGE CENTER (Continued)** **S106797699**

Potential Description: NONE SPECIFIED
Alias Name: 37000048
Alias Type: Envirostor ID Number

Completed Info:
Completed Area Name: Not reported
Completed Sub Area Name: Not reported
Completed Document Type: Not reported
Completed Date: Not reported
Comments: Not reported

Future Area Name: Not reported
Future Sub Area Name: Not reported
Future Document Type: Not reported
Future Due Date: Not reported
Schedule Area Name: Not reported
Schedule Sub Area Name: Not reported
Schedule Document Type: Not reported
Schedule Due Date: Not reported
Schedule Revised Date: Not reported

---

**A29** **LAKESIDE SHELL** **HAZNET S118236059**
**12402 WOODSIDE AVE** **HWTS N/A**
**< 1/8** **LAKESIDE, CA 92040**
**1 ft.**

**Site 14 of 48 in cluster A**

**Relative: Higher**
**Actual: 402 ft.**

HAZNET:
Name: LAKESIDE SHELL
Address: 12402 WOODSIDE AVE
Address 2: Not reported
City,State,Zip: LAKESIDE, CA 92040
Contact: KEVIN ESHO
Telephone: 6194435211
Mailing Name: Not reported
Mailing Address: 12402 WOODSIDE AVE

Year: 2014
Gepaid: CAL000396186
TSD EPA ID: CAT080013352
CA Waste Code: 241 - Tank bottom waste
Disposal Method: H039 - Other Recovery Of Reclamation For Reuse Including Acid Regeneration, Organics Recovery Ect
Tons: 0.6255

Additional Info:
Year: 2014
Gen EPA ID: CAL000396186

Shipment Date: 20140613
Creation Date: 8/18/2014 22:15:10
Receipt Date: 20140613
Manifest ID: 005763876FLE
Trans EPA ID: CAT080016116
Trans Name: NIETO AND SONS TRUCKING INC
Trans 2 EPA ID: Not reported
Trans 2 Name: Not reported

**LAKESIDE SHELL (Continued)** **S118236059**

| | |
|---|---|
| TSDF EPA ID: | CAT080013352 |
| Trans Name: | DEMENNO KERDOON |
| TSDF Alt EPA ID: | Not reported |
| TSDF Alt Name: | Not reported |
| CA Waste Code: | 241 - Tank bottom waste 251 Still bottoms with halogenated organics |
| RCRA Code: | Not reported |
| Disposal Method: | H039 - Other Recovery Of Reclamation For Reuse Including Acid Regeneration, Organics Recovery Ect |
| Quantity Tons: | 0.6255 |
| Waste Quantity: | 150 |
| Quantity Unit: | G |
| Additional Code 1: | Not reported |
| Additional Code 2: | Not reported |
| Additional Code 3: | Not reported |
| Additional Code 4: | Not reported |
| Additional Code 5: | Not reported |

HWTS:

| | |
|---|---|
| Name: | LAKESIDE SHELL |
| Address: | 12402 WOODSIDE AVE |
| Address 2: | Not reported |
| City,State,Zip: | LAKESIDE, CA 92040 |
| EPA ID: | CAL000396186 |
| Inactive Date: | 06/30/2015 |
| Create Date: | 04/23/2014 |
| Last Act Date: | 01/27/2016 |
| Mailing Name: | Not reported |
| Mailing Address: | 12402 WOODSIDE AVE |
| Mailing Address 2: | Not reported |
| Mailing City,State,Zip: | LAKESIDE, CA 920400000 |
| Owner Name: | LAKESIDE PETROLEUM, INC |
| Owner Address: | LAKESIDE PETROLEUM, INC |
| Owner Address 2: | Not reported |
| Owner City,State,Zip: | LAKESIDE, CA 920400000 |
| Contact Name: | KEVIN ESHO |
| Contact Address: | 12402 WOODSIDE AVE |
| Contact Address 2: | Not reported |
| City,State,Zip: | LAKESIDE, CA 920400000 |

NAICS:

| | |
|---|---|
| EPA ID: | CAL000396186 |
| Create Date: | 2014-04-23 16:13:03 |
| NAICS Code: | 44719 |
| NAICS Description: | Other Gasoline Stations |
| Issued EPA ID Date: | 2014-04-23 16:13:03 |
| Inactive Date: | 2015-06-30 00:00:00 |
| Facility Name: | LAKESIDE SHELL |
| Facility Address: | 12402 WOODSIDE AVE |
| Facility Address 2: | Not reported |
| Facility City: | LAKESIDE |
| Facility County: | 37 |
| Facility State: | CA |
| Facility Zip: | 92040 |

**A30** **MISTER TRANSMISSION** **RCRA-SQG** **1000401502**
**12328 WOODSIDE AVENUE** **FINDS** **CAD982498883**
**< 1/8** **LAKESIDE, CA 92040** **ECHO**
**1 ft.**

**Site 15 of 48 in cluster A**

**Relative: Higher**

**Actual: 402 ft.**

RCRA-SQG:

| | |
|---|---|
| Date form received by agency: | 1996-09-01 00:00:00.0 |
| Facility name: | MISTER TRANSMISSION |
| Facility address: | 12328 WOODSIDE AVENUE<br>LAKESIDE, CA 92040 |
| EPA ID: | CAD982498883 |
| Contact: | Not reported |
| Contact address: | Not reported<br>Not reported |
| Contact country: | US |
| Contact telephone: | Not reported |
| Contact email: | Not reported |
| EPA Region: | 09 |
| Land type: | Facility is not located on Indian land. Additional information is not known. |
| Classification: | Small Small Quantity Generator |
| Description: | Handler: generates more than 100 and less than 1000 kg of hazardous waste during any calendar month and accumulates less than 6000 kg of hazardous waste at any time; or generates 100 kg or less of hazardous waste during any calendar month, and accumulates more than 1000 kg of hazardous waste at any time |

Owner/Operator Summary:

| | |
|---|---|
| Owner/operator name: | NOT REQUIRED |
| Owner/operator address: | NOT REQUIRED<br>NOT REQUIRED, ME 99999 |
| Owner/operator country: | Not reported |
| Owner/operator telephone: | 415-555-1212 |
| Owner/operator email: | Not reported |
| Owner/operator fax: | Not reported |
| Owner/operator extension: | Not reported |
| Legal status: | Private |
| Owner/Operator Type: | Operator |
| Owner/Op start date: | Not reported |
| Owner/Op end date: | Not reported |

| | |
|---|---|
| Owner/operator name: | RAY ENOUEN |
| Owner/operator address: | NOT REQUIRED<br>NOT REQUIRED, ME 99999 |
| Owner/operator country: | Not reported |
| Owner/operator telephone: | 415-555-1212 |
| Owner/operator email: | Not reported |
| Owner/operator fax: | Not reported |
| Owner/operator extension: | Not reported |
| Legal status: | Private |
| Owner/Operator Type: | Owner |
| Owner/Op start date: | Not reported |
| Owner/Op end date: | Not reported |

Handler Activities Summary:

| | |
|---|---|
| U.S. importer of hazardous waste: | No |
| Mixed waste (haz. and radioactive): | No |
| Recycler of hazardous waste: | No |

**MISTER TRANSMISSION (Continued)** **1000401502**

| | |
|---|---|
| Transporter of hazardous waste: | No |
| Treater, storer or disposer of HW: | No |
| Underground injection activity: | No |
| On-site burner exemption: | No |
| Furnace exemption: | No |
| Used oil fuel burner: | No |
| Used oil processor: | No |
| User oil refiner: | No |
| Used oil fuel marketer to burner: | No |
| Used oil Specification marketer: | No |
| Used oil transfer facility: | No |
| Used oil transporter: | No |

Historical Generators:

| | |
|---|---|
| Date form received by agency: | 1990-02-06 00:00:00.0 |
| Site name: | MISTER TRANSMISSION |
| Classification: | Large Quantity Generator |

Facility Has Received Notices of Violations:

| | |
|---|---|
| Regulation violated: | FR - 262.10-12.A |
| Area of violation: | Generators - General |
| Date violation determined: | 1994-07-21 00:00:00.0 |
| Date achieved compliance: | 1999-07-21 00:00:00.0 |
| Violation lead agency: | State |
| Enforcement action: | COMPLIANCE EVALUATION INSPECTION ON-SITE |
| Enforcement action date: | Not reported |
| Enf. disposition status: | Not reported |
| Enf. disp. status date: | Not reported |
| Enforcement lead agency: | Not reported |
| Proposed penalty amount: | Not reported |
| Final penalty amount: | Not reported |
| Paid penalty amount: | Not reported |

FINDS:

| | |
|---|---|
| Registry ID: | 110002832748 |
| Facility URL: | http://ofmpub.epa.gov/enviro/fii_query_detail.disp_program_facility?p_registry_id=110002832748 |

Environmental Interest/Information System:

RCRAInfo is a national information system that supports the Resource Conservation and Recovery Act (RCRA) program through the tracking of events and activities related to facilities that generate, transport, and treat, store, or dispose of hazardous waste. RCRAInfo allows RCRA program staff to track the notification, permit, compliance, and corrective action activities required under RCRA.

Click this hyperlink while viewing on your computer to access additional FINDS: detail in the EDR Site Report.

ECHO:

| | |
|---|---|
| Envid: | 1000401502 |
| Registry ID: | 110002832748 |
| DFR URL: | http://echo.epa.gov/detailed-facility-report?fid=110002832748 |
| Name: | MISTER TRANSMISSION |
| Address: | 12328 WOODSIDE AVENUE |
| City,State,Zip: | LAKESIDE, CA 92040 |

**A31** **LAKESIDE VILLAGE CENTER** **SAN DIEGO CO. SAM** **S105692343**
**12328 WOODSIDE AV** **CPS-SLIC** **N/A**
**< 1/8** **LAKESIDE, CA 92040** **NPDES**
**1 ft.** **CIWQS**
**Site 16 of 48 in cluster A** **CERS**

**Relative: Higher**
**Actual: 402 ft.**

SAN DIEGO CO. SAM:

| | |
|---|---|
| Name: | LAKESIDE VILLAGE CENTER |
| Address: | 12328 WOODSIDE AV |
| City,State,Zip: | LAKESIDE, CA 92040 |
| Case Number: | H13406-001 |
| Agency: | DEH Site Assessment & Mitigation |
| **Funding:** | **Private - VAP** |
| Facility Type: | Soils Only |
| Facility Status: | Closed Case |
| Date: | 1/30/2002 |
| Date Began: | 11/14/2001 |

CPS-SLIC:

| | |
|---|---|
| Name: | LAKESIDE VILLAGE CENTER |
| Address: | 12328 WOODSIDE AV |
| City,State,Zip: | LAKESIDE, CA 92040 |
| Region: | STATE |
| **Facility Status:** | **Completed - Case Closed** |
| Status Date: | 01/30/2002 |
| Global Id: | T0608186524 |
| Lead Agency: | SAN DIEGO COUNTY LOP |
| Lead Agency Case Number: | H13406-001 |
| Latitude: | 32.857433 |
| Longitude: | -116.926147 |
| Case Type: | Cleanup Program Site |
| Case Worker: | Not reported |
| Local Agency: | Not reported |
| RB Case Number: | Not reported |
| File Location: | Local Agency |
| Potential Media Affected: | Soil |
| Potential Contaminants of Concern: | * Chlorinated Hydrocarbons |
| Site History: | Not reported |

Click here to access the California GeoTracker records for this facility:

NPDES:

| | |
|---|---|
| Name: | IRON MOUNTAIN METAL INC |
| Address: | 12328 WOODSIDE AVE |
| City,State,Zip: | LAKESIDE, CA 92040 |
| Facility Status: | Not reported |
| NPDES Number: | Not reported |
| Region: | Not reported |
| Agency Number: | Not reported |
| Regulatory Measure ID: | Not reported |
| Place ID: | Not reported |
| Order Number: | Not reported |
| WDID: | 9 37NEC003510 |
| Regulatory Measure Type: | Industrial |
| Program Type: | Not reported |
| Adoption Date Of Regulatory Measure: | Not reported |
| Effective Date Of Regulatory Measure: | Not reported |
| Termination Date Of Regulatory Measure: | Not reported |

**LAKESIDE VILLAGE CENTER (Continued)** **S105692343**

| | |
|---|---|
| Expiration Date Of Regulatory Measure: | Not reported |
| Discharge Address: | Not reported |
| Discharge Name: | Not reported |
| Discharge City: | Not reported |
| Discharge State: | Not reported |
| Discharge Zip: | Not reported |
| Status: | Terminated |
| Status Date: | 08/24/2017 |
| Operator Name: | Iron Mountain Metal Inc |
| Operator Address: | 12328 Woodside Ave |
| Operator City: | Lakeside |
| Operator State: | California |
| Operator Zip: | 92040 |

NPDES as of 03/2018:

| | |
|---|---|
| NPDES Number: | CAS000001 |
| Status: | Active |
| Agency Number: | 0 |
| Region: | 9 |
| Regulatory Measure ID: | 490172 |
| Order Number: | 97-03-DWQ |
| Regulatory Measure Type: | Enrollee |
| Place ID: | Not reported |
| WDID: | 9 37NEC003510 |
| Program Type: | Industrial |
| Adoption Date Of Regulatory Measure: | Not reported |
| Effective Date Of Regulatory Measure: | 08/24/2017 |
| Expiration Date Of Regulatory Measure: | Not reported |
| Termination Date Of Regulatory Measure: | Not reported |
| Discharge Name: | Iron Mountain Metal Inc |
| Discharge Address: | 12328 Woodside Ave |
| Discharge City: | Lakeside |
| Discharge State: | California |
| Discharge Zip: | 92040 |
| Received Date: | Not reported |
| Processed Date: | Not reported |
| Status: | Not reported |
| Status Date: | Not reported |
| Place Size: | Not reported |
| Place Size Unit: | Not reported |
| Contact: | Not reported |
| Contact Title: | Not reported |
| Contact Phone: | Not reported |
| Contact Phone Ext: | Not reported |
| Contact Email: | Not reported |
| Operator Name: | Not reported |
| Operator Address: | Not reported |
| Operator City: | Not reported |
| Operator State: | Not reported |
| Operator Zip: | Not reported |
| Operator Contact: | Not reported |
| Operator Contact Title: | Not reported |
| Operator Contact Phone: | Not reported |
| Operator Contact Phone Ext: | Not reported |
| Operator Contact Email: | Not reported |
| Operator Type: | Not reported |
| Developer: | Not reported |
| Developer Address: | Not reported |

**LAKESIDE VILLAGE CENTER (Continued)** **S105692343**

| | |
|---|---|
| Developer City: | Not reported |
| Developer State: | Not reported |
| Developer Zip: | Not reported |
| Developer Contact: | Not reported |
| Developer Contact Title: | Not reported |
| Constype Linear Utility Ind: | Not reported |
| Emergency Phone: | Not reported |
| Emergency Phone Ext: | Not reported |
| Constype Above Ground Ind: | Not reported |
| Constype Below Ground Ind: | Not reported |
| Constype Cable Line Ind: | Not reported |
| Constype Comm Line Ind: | Not reported |
| Constype Commertial Ind: | Not reported |
| Constype Electrical Line Ind: | Not reported |
| Constype Gas Line Ind: | Not reported |
| Constype Industrial Ind: | Not reported |
| Constype Other Description: | Not reported |
| Constype Other Ind: | Not reported |
| Constype Recons Ind: | Not reported |
| Constype Residential Ind: | Not reported |
| Constype Transport Ind: | Not reported |
| Constype Utility Description: | Not reported |
| Constype Utility Ind: | Not reported |
| Constype Water Sewer Ind: | Not reported |
| Dir Discharge Uswater Ind: | Not reported |
| Receiving Water Name: | Not reported |
| Certifier: | Not reported |
| Certifier Title: | Not reported |
| Certification Date: | Not reported |
| Primary Sic: | Not reported |
| Secondary Sic: | Not reported |
| Tertiary Sic: | Not reported |

| | |
|---|---|
| Name: | IRON MOUNTAIN METAL INC |
| Address: | 12328 WOODSIDE AVE |
| City,State,Zip: | LAKESIDE, CA 92040 |
| Facility Status: | Terminated |
| NPDES Number: | CAS000001 |
| Region: | 9 |
| Agency Number: | 0 |
| Regulatory Measure ID: | 490172 |
| Place ID: | Not reported |
| Order Number: | 97-03-DWQ |
| WDID: | 9 37NEC003510 |
| Regulatory Measure Type: | Enrollee |
| Program Type: | Industrial |
| Adoption Date Of Regulatory Measure: | Not reported |
| Effective Date Of Regulatory Measure: | 08/24/2017 |
| Termination Date Of Regulatory Measure: | 10/23/2019 |
| Expiration Date Of Regulatory Measure: | Not reported |
| Discharge Address: | 12328 Woodside Ave |
| Discharge Name: | Iron Mountain Metal Inc |
| Discharge City: | Lakeside |
| Discharge State: | California |
| Discharge Zip: | 92040 |
| Status: | Not reported |

**LAKESIDE VILLAGE CENTER (Continued)** **S105692343**

| | |
|---|---|
| Status Date: | Not reported |
| Operator Name: | Not reported |
| Operator Address: | Not reported |
| Operator City: | Not reported |
| Operator State: | Not reported |
| Operator Zip: | Not reported |

NPDES as of 03/2018:

| | |
|---|---|
| NPDES Number: | CAS000001 |
| Status: | Active |
| Agency Number: | 0 |
| Region: | 9 |
| Regulatory Measure ID: | 490172 |
| Order Number: | 97-03-DWQ |
| Regulatory Measure Type: | Enrollee |
| Place ID: | Not reported |
| WDID: | 9 37NEC003510 |
| Program Type: | Industrial |
| Adoption Date Of Regulatory Measure: | Not reported |
| Effective Date Of Regulatory Measure: | 08/24/2017 |
| Expiration Date Of Regulatory Measure: | Not reported |
| Termination Date Of Regulatory Measure: | Not reported |
| Discharge Name: | Iron Mountain Metal Inc |
| Discharge Address: | 12328 Woodside Ave |
| Discharge City: | Lakeside |
| Discharge State: | California |
| Discharge Zip: | 92040 |
| Received Date: | Not reported |
| Processed Date: | Not reported |
| Status: | Not reported |
| Status Date: | Not reported |
| Place Size: | Not reported |
| Place Size Unit: | Not reported |
| Contact: | Not reported |
| Contact Title: | Not reported |
| Contact Phone: | Not reported |
| Contact Phone Ext: | Not reported |
| Contact Email: | Not reported |
| Operator Name: | Not reported |
| Operator Address: | Not reported |
| Operator City: | Not reported |
| Operator State: | Not reported |
| Operator Zip: | Not reported |
| Operator Contact: | Not reported |
| Operator Contact Title: | Not reported |
| Operator Contact Phone: | Not reported |
| Operator Contact Phone Ext: | Not reported |
| Operator Contact Email: | Not reported |
| Operator Type: | Not reported |
| Developer: | Not reported |
| Developer Address: | Not reported |
| Developer City: | Not reported |
| Developer State: | Not reported |
| Developer Zip: | Not reported |
| Developer Contact: | Not reported |
| Developer Contact Title: | Not reported |
| Constype Linear Utility Ind: | Not reported |
| Emergency Phone: | Not reported |

**LAKESIDE VILLAGE CENTER (Continued)** **S105692343**

| | |
|---|---|
| Emergency Phone Ext: | Not reported |
| Constype Above Ground Ind: | Not reported |
| Constype Below Ground Ind: | Not reported |
| Constype Cable Line Ind: | Not reported |
| Constype Comm Line Ind: | Not reported |
| Constype Commertial Ind: | Not reported |
| Constype Electrical Line Ind: | Not reported |
| Constype Gas Line Ind: | Not reported |
| Constype Industrial Ind: | Not reported |
| Constype Other Description: | Not reported |
| Constype Other Ind: | Not reported |
| Constype Recons Ind: | Not reported |
| Constype Residential Ind: | Not reported |
| Constype Transport Ind: | Not reported |
| Constype Utility Description: | Not reported |
| Constype Utility Ind: | Not reported |
| Constype Water Sewer Ind: | Not reported |
| Dir Discharge Uswater Ind: | Not reported |
| Receiving Water Name: | Not reported |
| Certifier: | Not reported |
| Certifier Title: | Not reported |
| Certification Date: | Not reported |
| Primary Sic: | Not reported |
| Secondary Sic: | Not reported |
| Tertiary Sic: | Not reported |

CIWQS:

| | |
|---|---|
| Name: | IRON MOUNTAIN METAL INC |
| Address: | 12328 WOODSIDE AVE |
| City,State,Zip: | LAKESIDE, CA 92040 |
| Agency: | Iron Mountain Metal Inc |
| Agency Address: | 12328 Woodside Ave, Lakeside, CA 92040 |
| Place/Project Type: | Industrial - Scrap and Waste Materials |
| SIC/NAICS: | 5093 |
| Region: | 9 |
| Program: | INDSTW |
| Regulatory Measure Status: | Terminated |
| Regulatory Measure Type: | Storm water industrial |
| Order Number: | 2014-0057-DWQ |
| WDID: | 9 37NEC003510 |
| NPDES Number: | CAS000001 |
| Adoption Date: | Not reported |
| Effective Date: | 08/24/2017 |
| Termination Date: | 10/23/2019 |
| Expiration/Review Date: | Not reported |
| Design Flow: | Not reported |
| Major/Minor: | Not reported |
| Complexity: | Not reported |
| TTWQ: | Not reported |
| Enforcement Actions within 5 years: | 1 |
| Violations within 5 years: | 1 |
| Latitude: | 32.85678 |
| Longitude: | -116.92576 |

CERS:

**LAKESIDE VILLAGE CENTER (Continued)** **S105692343**

| | |
|---|---|
| Name: | LAKESIDE VILLAGE CENTER |
| Address: | 12328 WOODSIDE AV |
| City,State,Zip: | LAKESIDE, CA 92040 |
| Site ID: | 190455 |
| CERS ID: | T0608186524 |
| CERS Description: | Cleanup Program Site |

---

**A32** **RAY'S TRANSMISSIONS** **San Diego Co. HMMD** **S104747810**
**12328 WOODSIDE AV** **N/A**
**< 1/8** **LAKESIDE, CA 92040**
**1 ft.**

**Site 17 of 48 in cluster A**

**Relative: Higher**
**Actual: 402 ft.**

HMMD SAN DIEGO:

| | |
|---|---|
| Name: | RAY'S TRANSMISSIONS |
| Address: | 12328 WOODSIDE AV |
| City,State,Zip: | LAKESIDE, CA 92040 |
| Permit Number: | 113406 |
| Business Type: | 6HK26 |
| EPA Id Number: | CAD982498883 |
| APN: | DEH-113406 |
| Last HMMD Inspection: | 12/22/1992 |
| Facility Telephone: | 619-561-0930 |
| Permit Status: | INAC |
| Permit Expiration: | 12/22/1992 |
| Date Last Updated: | 11/02/2012 |
| Facility Owner: | RAY ENOUEN |
| Facility Mailing Address: | 12328 WOODSIDE AV |
| Facility Mailing City: | LAKESIDE |
| Facility Mailing State: | CA |
| Facility Mailing Zip: | 92040-3016 |
| UST Owner: | Not reported |
| Handle Regulated Hazmat: | Not reported |
| Own Or Operate UST: | Not reported |
| Subject To APSA: | Not reported |
| Generate Haz Waste: | Y |
| Treat Haz Waste: | Not reported |
| Generate Medical Waste: | Not reported |

---

**A33** **LAKESIDE VILLAGE CENTER** **RGA LUST** **S114642518**
**12328 WOODSIDE AV** **N/A**
**< 1/8** **LAKESIDE, CA**
**1 ft.**

**Site 18 of 48 in cluster A**

**Relative: Higher**
**Actual: 402 ft.**

RGA LUST:

| | | | |
|---|---|---|---|
| Name: | LAKESIDE VILLAGE CENTER | | |
| Address: | 12328 WOODSIDE AV | | |
| City: | LAKESIDE | | |
| State: | LAKESIDE | | |
| | 2007 | LAKESIDE VILLAGE CENTER | 12328 WOODSIDE AV |
| Name: | LAKESIDE VILLAGE CENTER | | |
| Address: | 12328 WOODSIDE AV | | |
| City: | LAKESIDE | | |
| State: | LAKESIDE | | |
| | 2006 | LAKESIDE VILLAGE CENTER | 12328 WOODSIDE AV |

**LAKESIDE VILLAGE CENTER (Continued)** **S114642518**

Name: LAKESIDE VILLAGE CENTER
Address: 12328 WOODSIDE AV
City: LAKESIDE
State: LAKESIDE
2005 LAKESIDE VILLAGE CENTER 12328 WOODSIDE AV
Name: LAKESIDE VILLAGE CENTER
Address: 12328 WOODSIDE AV
City: LAKESIDE
State: LAKESIDE
2003 LAKESIDE VILLAGE CENTER 12328 WOODSIDE AV

---

**B34** **FORMER CIRCLE K STORE #2983** **RGA LUST** **S114622172**
**9775 MAINE AVE** **N/A**
**< 1/8** **LAKESIDE, CA**
**1 ft.**

**Site 9 of 43 in cluster B**

**Relative:** RGA LUST:
**Higher**
Name: FORMER CIRCLE K STORE #2983
**Actual:** Address: 9775 MAINE AVE
**415 ft.** City: LAKESIDE
State: LAKESIDE
2002 FORMER CIRCLE K STORE #2983 9775 MAINE AVE
Name: FORMER CIRCLE K STORE #2983
Address: 9775 MAINE AVE
City: LAKESIDE
State: LAKESIDE
2001 FORMER CIRCLE K STORE #2983 9775 MAINE AVE

---

**B35** **MY FUEL** **FINDS** **1023223475**
**9774 MAINE AV** **N/A**
**< 1/8** **LAKESIDE, CA 92040**
**1 ft.**

**Site 10 of 43 in cluster B**

**Relative:** FINDS:
**Higher**
Registry ID: 110065099645
**Actual:** Facility URL: http://ofmpub.epa.gov/enviro/fii_query_detail.disp_program_facility?p_
**415 ft.** registry_id=110065099645

Environmental Interest/Information System:
STATE MASTER

Click this hyperlink while viewing on your computer to access
additional FINDS: detail in the EDR Site Report.

---

**F36** **COUNTY MOTOR PARTS CO INC DBA NAPA AUTO PARTS** **ECHO** **1026019542**
**12244 WOODSIDE AVE** **N/A**
**< 1/8** **LAKESIDE, CA 92040**
**1 ft.**

**Site 1 of 22 in cluster F**

**Relative:** ECHO:
**Higher**
Envid: 1026019542
**Actual:** Registry ID: 110070632089
**402 ft.** DFR URL: http://echo.epa.gov/detailed-facility-report?fid=110070632089

**COUNTY MOTOR PARTS CO INC DBA NAPA AUTO PARTS (Continued)** **1026019542**

Name: COUNTY MOTOR PARTS CO INC DBA NAPA AUTO PARTS
Address: 12244 WOODSIDE AVE
City,State,Zip: LAKESIDE, CA 92040

---

**B37** **MY FUEL** **LUST** **U001571766**
**9774 MAINE AVE** **SWEEPS UST** **N/A**
**< 1/8** **LAKESIDE, CA 92040** **HIST UST**
**1 ft.** **HIST CORTESE**
**Site 11 of 43 in cluster B** **SAN DIEGO CO LOP**
**CERS**

**Relative:**
**Higher**

**Actual:**
**415 ft.**

LUST:
Name: MY FUEL
Address: 9774 MAINE AV
City,State,Zip: LAKESIDE, CA 920404217
Lead Agency: SAN DIEGO COUNTY LOP
Case Type: LUST Cleanup Site
Geo Track: http://geotracker.waterboards.ca.gov/profile_report.asp?global_id=T0607300194
Global Id: T0607300194
Latitude: 32.8570087
Longitude: -116.9213043
Status: Completed - Case Closed
Status Date: 09/17/1998
Case Worker: Not reported
RB Case Number: 9UT1337
Local Agency: Not reported
File Location: Local Agency
Local Case Number: H03806-001
Potential Media Affect: Not reported
Potential Contaminants of Concern: Not reported
Site History: Not reported

LUST:
Global Id: T0607300194
Action Type: ENFORCEMENT
Date: 09/17/1998
Action: Clean Up Fund - Case Closure Review Summary Report (RSR)

Global Id: T0607300194
Action Type: ENFORCEMENT
Date: 03/22/1989
Action: Notice of Responsibility

Global Id: T0607300194
Action Type: ENFORCEMENT
Date: 09/17/1998
Action: Closure/No Further Action Letter

LUST:
Global Id: T0607300194
Status: Open - Case Begin Date
Status Date: 03/02/1989

Global Id: T0607300194
Status: Completed - Case Closed
Status Date: 09/17/1998

**MY FUEL (Continued)** **U001571766**

SWEEPS UST:

| | |
|---|---|
| Name: | MY FUEL |
| Address: | 9774 MAINE AVE |
| City: | LAKESIDE |
| Status: | Active |
| Comp Number: | 3806 |
| Number: | 9 |
| Board Of Equalization: | Not reported |
| Referral Date: | Not reported |
| Action Date: | 06-26-92 |
| Created Date: | 02-29-88 |
| Owner Tank Id: | Not reported |
| SWRCB Tank Id: | Not reported |
| Tank Status: | Not reported |
| Capacity: | Not reported |
| Active Date: | Not reported |
| Tank Use: | Not reported |
| STG: | Not reported |
| Content: | Not reported |
| Number Of Tanks: | Not reported |

| | |
|---|---|
| Name: | MY FUEL |
| Address: | 9774 MAINE AVE |
| City: | LAKESIDE |
| Status: | Not reported |
| Comp Number: | 3806 |
| Number: | Not reported |
| Board Of Equalization: | Not reported |
| Referral Date: | Not reported |
| Action Date: | Not reported |
| Created Date: | Not reported |
| Owner Tank Id: | Not reported |
| SWRCB Tank Id: | 37-000-003806-000001 |
| Tank Status: | Not reported |
| Capacity: | 4000 |
| Active Date: | Not reported |
| Tank Use: | M.V. FUEL |
| STG: | PRODUCT |
| Content: | REG UNLEADED |
| Number Of Tanks: | 5 |

| | |
|---|---|
| Name: | MY FUEL |
| Address: | 9774 MAINE AVE |
| City: | LAKESIDE |
| Status: | Not reported |
| Comp Number: | 3806 |
| Number: | Not reported |
| Board Of Equalization: | Not reported |
| Referral Date: | Not reported |
| Action Date: | Not reported |
| Created Date: | Not reported |
| Owner Tank Id: | Not reported |
| SWRCB Tank Id: | 37-000-003806-000002 |
| Tank Status: | Not reported |
| Capacity: | 4000 |
| Active Date: | Not reported |
| Tank Use: | M.V. FUEL |

**MY FUEL (Continued)** **U001571766**

STG: PRODUCT
Content: REG UNLEADED
Number Of Tanks: Not reported

Name: MY FUEL
Address: 9774 MAINE AVE
City: LAKESIDE
Status: Not reported
Comp Number: 3806
Number: Not reported
Board Of Equalization: Not reported
Referral Date: Not reported
Action Date: Not reported
Created Date: Not reported
Owner Tank Id: Not reported
SWRCB Tank Id: 37-000-003806-000003
Tank Status: Not reported
Capacity: 4000
Active Date: Not reported
Tank Use: M.V. FUEL
STG: PRODUCT
Content: OTHER
Number Of Tanks: Not reported

Name: MY FUEL
Address: 9774 MAINE AVE
City: LAKESIDE
Status: Not reported
Comp Number: 3806
Number: Not reported
Board Of Equalization: Not reported
Referral Date: Not reported
Action Date: Not reported
Created Date: Not reported
Owner Tank Id: Not reported
SWRCB Tank Id: 37-000-003806-000004
Tank Status: Not reported
Capacity: 8000
Active Date: Not reported
Tank Use: M.V. FUEL
STG: PRODUCT
Content: REG UNLEADED
Number Of Tanks: Not reported

Name: MY FUEL
Address: 9774 MAINE AVE
City: LAKESIDE
Status: Not reported
Comp Number: 3806
Number: Not reported
Board Of Equalization: Not reported
Referral Date: Not reported
Action Date: Not reported
Created Date: Not reported
Owner Tank Id: Not reported
SWRCB Tank Id: 37-000-003806-000005
Tank Status: Not reported

**MY FUEL (Continued)** **U001571766**

Capacity: 280
Active Date: Not reported
Tank Use: PETROLEUM
STG: WASTE
Content: Not reported
Number Of Tanks: Not reported

HIST UST:
Name: MY FUEL
Address: 9774 MAINE AVE
City,State,Zip: LAKESIDE, CA 92040
File Number: Not reported
URL: Not reported
Region: STATE
Facility ID: 00000052667
Facility Type: Gas Station
Other Type: Not reported
Contact Name: GEORGE MOWER
Telephone: 6194432893
Owner Name: MY FUEL INC.
Owner Address: 9774 MAINE AVE.
Owner City,St,Zip: LAKESIDE, CA 92040
Total Tanks: 0004

Tank Num: 001
Container Num: 1
Year Installed: Not reported
Tank Capacity: 00008000
Tank Used for: PRODUCT
Type of Fuel: REGULAR
Container Construction Thickness: Not reported
Leak Detection: Stock Inventor

Tank Num: 002
Container Num: 2
Year Installed: Not reported
Tank Capacity: 00006000
Tank Used for: PRODUCT
Type of Fuel: UNLEADED
Container Construction Thickness: Not reported
Leak Detection: Stock Inventor

Tank Num: 003
Container Num: 3
Year Installed: Not reported
Tank Capacity: 00004000
Tank Used for: PRODUCT
Type of Fuel: PREMIUM
Container Construction Thickness: Not reported
Leak Detection: Stock Inventor

Tank Num: 004
Container Num: 4
Year Installed: Not reported
Tank Capacity: 00004000
Tank Used for: PRODUCT
Type of Fuel: DIESEL

**MY FUEL (Continued)** **U001571766**

Container Construction Thickness: Not reported
Leak Detection: Stock Inventor

HIST CORTESE:
edr_fname: LUCY MAY CARENDER TRUST
edr_fadd1: 9774 MAINE
City,State,Zip: LAKESIDE, CA 92040
Region: CORTESE
Facility County Code: 37
Reg By: LTNKA
Reg Id: 9UT1337

SAN DIEGO CO LOP:
Name: MY FUEL
Address: 9774 MAINE AVE
City,State,Zip: LAKESIDE, CA 92040
Record ID: DEH1989-LSAM-H03806-001
Record Status: Completed
Opened Date: 03/02/1989
Parcel Number: 394-152-01-00
Case Type: LOP - Local Oversight Program
Historical Name: LUCY MAY CARENDER TRUST
SWRCB Global ID: T0607300194
Funding: F - LOP Federal Fund
Lead Agency: DEH/SAM
Lead Agency Date: 03/02/1989
Census Tract: 168.04
Community: Lakeside
Jurisdiction: UNINCORPORATED
Watershed Basin Number: 907.14
Water Purveyor: LAKESIDE WATER DISTRICT LAND
Fire Agency: LAKESIDE FIRE PROT DIST
Latitude: 32.8570631
Longitude: -116.9217227
X MapCoord: 6355385.866
Y MapCoord: 1892284.177

CERS:
Name: MY FUEL
Address: 9774 MAINE AV
City,State,Zip: LAKESIDE, CA 920404217
Site ID: 248348
CERS ID: T0607300194
CERS Description: Leaking Underground Storage Tank Cleanup Site

---

**F38** **RCRA NonGen / NLR** **1025876651**
**12244 WOODSIDE AVE** **CAL000449787**
**< 1/8** **LAKESIDE, CA 92040**
**1 ft.**

**Site 2 of 22 in cluster F**

**Relative:** RCRA NonGen / NLR:
**Higher** Date form received by agency: 2019-10-09 00:00:00.0
Facility name: Not reported
**Actual:** Facility address: 12244 WOODSIDE AVE
**402 ft.** LAKESIDE, CA 92040

**(Continued)** **1025876651**

EPA ID: CAL000449787
Mailing address: PO BOX 1385
EL CAJON, CA 92022
Contact: JOE BARAJAS
Contact address: 12244 WOODSIDE AVE
LAKESIDE, CA 92040
Contact country: Not reported
Contact telephone: 619-561-4400
Contact email: CMP.INFO@COUNTYMOTORPARTS.COM
EPA Region: 09
Classification: Non-Generator
Description: Handler: Non-Generators do not presently generate hazardous waste

Owner/Operator Summary:
Owner/operator name: COUNTY MOTOR PARTS CO INC
Owner/operator address: 19654 HIDDEN GLEN RD
ALPINE, CA 91901
Owner/operator country: Not reported
Owner/operator telephone: 619-441-2100
Owner/operator email: Not reported
Owner/operator fax: Not reported
Owner/operator extension: Not reported
Legal status: Other
Owner/Operator Type: Owner
Owner/Op start date: Not reported
Owner/Op end date: Not reported

Owner/operator name: JOE BARAJAS
Owner/operator address: 12244 WOODSIDE AVE
LAKESIDE, CA 92040
Owner/operator country: Not reported
Owner/operator telephone: 619-561-4400
Owner/operator email: Not reported
Owner/operator fax: Not reported
Owner/operator extension: Not reported
Legal status: Other
Owner/Operator Type: Operator
Owner/Op start date: Not reported
Owner/Op end date: Not reported

Handler Activities Summary:
U.S. importer of hazardous waste: No
Mixed waste (haz. and radioactive): Not reported
Recycler of hazardous waste: No
Transporter of hazardous waste: No
Treater, storer or disposer of HW: No
Underground injection activity: No
On-site burner exemption: No
Furnace exemption: No
Used oil fuel burner: No
Used oil processor: No
User oil refiner: No
Used oil fuel marketer to burner: No
Used oil Specification marketer: No
Used oil transfer facility: No
Used oil transporter: No

**(Continued)** **1025876651**

Violation Status: No violations found

---

**A39** **LAKESIDE UNION SCHOOL DIST.** **RGA LUST** **S114642512**
**12335 WOODSIDE AV** **N/A**
**< 1/8** **LAKESIDE, CA**
**1 ft.**

**Site 19 of 48 in cluster A**

**Relative:** RGA LUST:
**Higher**
**Actual:** Name: LAKESIDE UNION SCHOOL DIST.
**402 ft.** Address: 12335 WOODSIDE AV
City: LAKESIDE
State: LAKESIDE
2003 LAKESIDE UNION SCHOOL DIST. 12335 WOODSIDE AV

---

**A40** **TRANS COMPOUND** **NPDES** **S117713863**
**12335 WOODSIDE AVE** **CIWQS** **N/A**
**< 1/8** **LAKESIDE, CA 92040**
**1 ft.**

**Site 20 of 48 in cluster A**

**Relative:** NPDES:
**Higher**

| | |
|---|---|
| Name: | TRANS COMPOUND |
| Address: | 12335 WOODSIDE AVE |
| City,State,Zip: | LAKESIDE, CA 92040 |
| Facility Status: | Not reported |
| NPDES Number: | Not reported |
| Region: | Not reported |
| Agency Number: | Not reported |
| Regulatory Measure ID: | Not reported |
| Place ID: | Not reported |
| Order Number: | Not reported |
| WDID: | 9 37I003694 |
| Regulatory Measure Type: | Industrial |
| Program Type: | Not reported |
| Adoption Date Of Regulatory Measure: | Not reported |
| Effective Date Of Regulatory Measure: | Not reported |
| Termination Date Of Regulatory Measure: | Not reported |
| Expiration Date Of Regulatory Measure: | Not reported |
| Discharge Address: | Not reported |
| Discharge Name: | Not reported |
| Discharge City: | Not reported |
| Discharge State: | Not reported |
| Discharge Zip: | Not reported |
| Status: | Terminated |
| Status Date: | 04/06/1992 |
| Operator Name: | Lakeside School District |
| Operator Address: | PO Box 578 |
| Operator City: | Lakeside |
| Operator State: | California |
| Operator Zip: | 92040 |

NPDES as of 03/2018:

| | |
|---|---|
| NPDES Number: | Not reported |
| Status: | Not reported |
| Agency Number: | Not reported |
| Region: | 9 |
| Regulatory Measure ID: | 290986 |

**TRANS COMPOUND (Continued)** **S117713863**

| | |
|---|---|
| Order Number: | Not reported |
| Regulatory Measure Type: | Industrial |
| Place ID: | Not reported |
| WDID: | 9 37I003694 |
| Program Type: | Not reported |
| Adoption Date Of Regulatory Measure: | Not reported |
| Effective Date Of Regulatory Measure: | Not reported |
| Expiration Date Of Regulatory Measure: | Not reported |
| Termination Date Of Regulatory Measure: | Not reported |
| Discharge Name: | Not reported |
| Discharge Address: | Not reported |
| Discharge City: | Not reported |
| Discharge State: | Not reported |
| Discharge Zip: | Not reported |
| Received Date: | 05/09/2008 |
| Processed Date: | 04/06/1992 |
| Status: | Terminated |
| Status Date: | 04/06/1992 |
| Place Size: | 11914 |
| Place Size Unit: | SqFt |
| Contact: | Norman Lumpkin |
| Contact Title: | Not reported |
| Contact Phone: | 619-390-2600 |
| Contact Phone Ext: | Not reported |
| Contact Email: | Not reported |
| Operator Name: | Lakeside School District |
| Operator Address: | PO Box 578 |
| Operator City: | Lakeside |
| Operator State: | California |
| Operator Zip: | 92040 |
| Operator Contact: | Norman Lumpkin |
| Operator Contact Title: | Not reported |
| Operator Contact Phone: | 619-390-2600 |
| Operator Contact Phone Ext: | Not reported |
| Operator Contact Email: | Not reported |
| Operator Type: | Other |
| Developer: | Not reported |
| Developer Address: | Not reported |
| Developer City: | Not reported |
| Developer State: | California |
| Developer Zip: | Not reported |
| Developer Contact: | Not reported |
| Developer Contact Title: | Not reported |
| Constype Linear Utility Ind: | Not reported |
| Emergency Phone: | 619-390-2600 |
| Emergency Phone Ext: | Not reported |
| Constype Above Ground Ind: | Not reported |
| Constype Below Ground Ind: | Not reported |
| Constype Cable Line Ind: | Not reported |
| Constype Comm Line Ind: | Not reported |
| Constype Commertial Ind: | Not reported |
| Constype Electrical Line Ind: | Not reported |
| Constype Gas Line Ind: | Not reported |
| Constype Industrial Ind: | Not reported |
| Constype Other Description: | Not reported |
| Constype Other Ind: | Not reported |
| Constype Recons Ind: | Not reported |

**TRANS COMPOUND (Continued)** **S117713863**

| | |
|---|---|
| Constype Residential Ind: | Not reported |
| Constype Transport Ind: | Not reported |
| Constype Utility Description: | Not reported |
| Constype Utility Ind: | Not reported |
| Constype Water Sewer Ind: | Not reported |
| Dir Discharge Uswater Ind: | Not reported |
| Receiving Water Name: | San Diego River |
| Certifier: | Not reported |
| Certifier Title: | Not reported |
| Certification Date: | Not reported |
| Primary Sic: | 4151-School Buses |
| Secondary Sic: | Not reported |
| Tertiary Sic: | Not reported |

CIWQS:

| | |
|---|---|
| Name: | TRANS COMPOUND |
| Address: | 12335 WOODSIDE AVE |
| City,State,Zip: | LAKESIDE, CA 92040 |
| Agency: | Lakeside School District |
| Agency Address: | PO Box 578, Lakeside, CA 92040 |
| Place/Project Type: | Industrial - School Buses |
| SIC/NAICS: | 4151 |
| Region: | 9 |
| Program: | INDSTW |
| Regulatory Measure Status: | Terminated |
| Regulatory Measure Type: | Storm water industrial |
| Order Number: | 2014-0057-DWQ |
| WDID: | 9 37I003694 |
| NPDES Number: | CAS000001 |
| Adoption Date: | Not reported |
| Effective Date: | 04/06/1992 |
| Termination Date: | Not reported |
| Expiration/Review Date: | Not reported |
| Design Flow: | Not reported |
| Major/Minor: | Not reported |
| Complexity: | Not reported |
| TTWQ: | Not reported |
| Enforcement Actions within 5 years: | 0 |
| Violations within 5 years: | 0 |
| Latitude: | 32.85675 |
| Longitude: | -116.926 |

---

**A41** **LAKESIDE UNION SCHOOL DIST** **RGA LUST** **S114642514**
**12335 WOODSIDE AV** **N/A**
**< 1/8** **LAKESIDE, CA**
**1 ft.**

**Site 21 of 48 in cluster A**

**Relative: Higher**
**Actual: 402 ft.**

RGA LUST:

| | |
|---|---|
| Name: | LAKESIDE UNION SCHOOL DIST |
| Address: | 12335 WOODSIDE AV |
| City: | LAKESIDE |
| State: | LAKESIDE |

2012 LAKESIDE UNION SCHOOL DIST 12335 WOODSIDE AV

| | |
|---|---|
| Name: | LAKESIDE UNION SCHOOL DIST |
| Address: | 12335 WOODSIDE AV |

**LAKESIDE UNION SCHOOL DIST (Continued)** **S114642514**

City: LAKESIDE
State: LAKESIDE
2011 LAKESIDE UNION SCHOOL DIST 12335 WOODSIDE AV
Name: LAKESIDE UNION SCHOOL DIST
Address: 12335 WOODSIDE AV
City: LAKESIDE
State: LAKESIDE
2010 LAKESIDE UNION SCHOOL DIST 12335 WOODSIDE AV
Name: LAKESIDE UNION SCHOOL DIST
Address: 12335 WOODSIDE AV
City: LAKESIDE
State: LAKESIDE
2009 LAKESIDE UNION SCHOOL DIST 12335 WOODSIDE AV
Name: LAKESIDE UNION SCHOOL DIST
Address: 12335 WOODSIDE AV
City: LAKESIDE
State: LAKESIDE
2008 LAKESIDE UNION SCHOOL DIST 12335 WOODSIDE AV
Name: LAKESIDE UNION SCHOOL DIST
Address: 12335 WOODSIDE AV
City: LAKESIDE
State: LAKESIDE
2007 LAKESIDE UNION SCHOOL DIST 12335 WOODSIDE AV
Name: LAKESIDE UNION SCHOOL DIST
Address: 12335 WOODSIDE AV
City: LAKESIDE
State: LAKESIDE
2007 LAKESIDE UNION SCHOOL DIST 12335 WOODSIDE AV
Name: LAKESIDE UNION SCHOOL DIST
Address: 12335 WOODSIDE AV
City: LAKESIDE
State: LAKESIDE
2007 LAKESIDE UNION SCHOOL DIST 12335 WOODSIDE AV
Name: LAKESIDE UNION SCHOOL DIST
Address: 12335 WOODSIDE AV
City: LAKESIDE
State: LAKESIDE
2006 LAKESIDE UNION SCHOOL DIST 12335 WOODSIDE AV
Name: LAKESIDE UNION SCHOOL DIST
Address: 12335 WOODSIDE AV
City: LAKESIDE
State: LAKESIDE
2005 LAKESIDE UNION SCHOOL DIST 12335 WOODSIDE AV
Name: LAKESIDE UNION SCHOOL DIST
Address: 12335 WOODSIDE AV
City: LAKESIDE
State: LAKESIDE
2003 LAKESIDE UNION SCHOOL DIST 12335 WOODSIDE AV

**A42** **LAKESIDE UNION SCHOOL DISTRICT** **RGA LUST** **S114642517**
**12335 WOODSIDE** **N/A**
**< 1/8** **LAKESIDE, CA**
**1 ft.**

**Site 22 of 48 in cluster A**

**Relative:** RGA LUST:
**Higher**
Name: LAKESIDE UNION SCHOOL DISTRICT
**Actual:** Address: 12335 WOODSIDE
**402 ft.** City: LAKESIDE
State: LAKESIDE
1992 LAKESIDE UNION SCHOOL DISTRICT 12335 WOODSIDE

---

**A43** **LAKESIDE UNION SCHOOL DISTRICT** **RGA LUST** **S114642516**
**12335 WOODSIDE AVE** **N/A**
**< 1/8** **LAKESIDE, CA**
**1 ft.**

**Site 23 of 48 in cluster A**

**Relative:** RGA LUST:
**Higher**
Name: LAKESIDE UNION SCHOOL DISTRICT
**Actual:** Address: 12335 WOODSIDE AVE
**402 ft.** City: LAKESIDE
State: LAKESIDE
2002 LAKESIDE UNION SCHOOL DISTRICT 12335 WOODSIDE AVE
Name: LAKESIDE UNION SCHOOL DISTRICT
Address: 12335 WOODSIDE AVE
City: LAKESIDE
State: LAKESIDE
2001 LAKESIDE UNION SCHOOL DISTRICT 12335 WOODSIDE AVE
Name: LAKESIDE UNION SCHOOL DISTRICT
Address: 12335 WOODSIDE AVE
City: LAKESIDE
State: LAKESIDE
2000 LAKESIDE UNION SCHOOL DISTRICT 12335 WOODSIDE AVE
Name: LAKESIDE UNION SCHOOL DISTRICT
Address: 12335 WOODSIDE AVE
City: LAKESIDE
State: LAKESIDE
1998 LAKESIDE UNION SCHOOL DISTRICT 12335 WOODSIDE AVE
Name: LAKESIDE UNION SCHOOL DISTRICT
Address: 12335 WOODSIDE AVE
City: LAKESIDE
State: LAKESIDE
1997 LAKESIDE UNION SCHOOL DISTRICT 12335 WOODSIDE AVE
Name: LAKESIDE UNION SCHOOL DISTRICT
Address: 12335 WOODSIDE AVE
City: LAKESIDE
State: LAKESIDE
1996 LAKESIDE UNION SCHOOL DISTRICT 12335 WOODSIDE AVE
Name: LAKESIDE UNION SCHOOL DISTRICT
Address: 12335 WOODSIDE AVE
City: LAKESIDE
State: LAKESIDE
1995 LAKESIDE UNION SCHOOL DISTRICT 12335 WOODSIDE AVE
Name: LAKESIDE UNION SCHOOL DISTRICT
Address: 12335 WOODSIDE AVE
City: LAKESIDE
State: LAKESIDE
1994 LAKESIDE UNION SCHOOL DISTRICT 12335 WOODSIDE AVE

**LAKESIDE UNION SCHOOL DISTRICT (Continued)** **S114642516**

Name: LAKESIDE UNION SCHOOL DISTRICT
Address: 12335 WOODSIDE AVE
City: LAKESIDE
State: LAKESIDE
1993 LAKESIDE UNION SCHOOL DISTRICT 12335 WOODSIDE AVE

---

**A44** **LAKESIDE UNION SCHOOL DISTRICT** **San Diego Co. HMMD** **S120714608**
**12335 WOODSIDE AVE** **CERS** **N/A**
**< 1/8** **LAKESIDE, CA 92040**
**1 ft.**

**Site 24 of 48 in cluster A**

**Relative: Higher**
**Actual: 402 ft.**

HMMD SAN DIEGO:

| | |
|---|---|
| Name: | LAKESIDE UNION SCHOOL DISTRICT |
| Address: | 12335 WOODSIDE AVE |
| City,State,Zip: | LAKESIDE, CA 92040 |
| Permit Number: | Not reported |
| Business Type: | Not reported |
| EPA Id Number: | Not reported |
| APN: | Not reported |
| Last HMMD Inspection: | Not reported |
| Facility Telephone: | 619-390-2623 |
| Permit Status: | Permit Renewed |
| Permit Expiration: | Not reported |
| Date Last Updated: | 02/20/2019 |
| Facility Owner: | Not reported |
| Facility Mailing Address: | 12335 Woodside Ave, Lakeside, CA 92040 |
| Facility Mailing City: | Not reported |
| Facility Mailing State: | Not reported |
| Facility Mailing Zip: | Not reported |
| UST Owner: | N |
| Handle Regulated Hazmat: | Not reported |
| Own Or Operate UST: | Not reported |
| Subject To APSA: | Not reported |
| Generate Haz Waste: | N |
| Treat Haz Waste: | N |
| Generate Medical Waste: | Not reported |

Waste and Materials:

| | |
|---|---|
| Record ID: | DEH2016-HUPFP-003241 |
| Permit Status: | Permit Renewed |
| Active Permit: | Y |
| Child Record Id: | DEH2017-HWAST-0104876 |
| Trade Secret: | N |
| Hazardous Material Type: | Not reported |
| Last Updated: | 2019-02-20T02:34:18.000 |
| Chemical Name: | Sharps |
| Common Name: | Sharps/Isolyzer |
| Case Number: | Not reported |

| | |
|---|---|
| Record ID: | DEH2016-HUPFP-003241 |
| Permit Status: | Permit Renewed |
| Active Permit: | Y |
| Child Record Id: | DEH2017-HWAST-0104877 |
| Trade Secret: | N |
| Hazardous Material Type: | Not reported |
| Last Updated: | 2019-02-20T02:34:18.000 |
| Chemical Name: | Abandoned Medications |

**LAKESIDE UNION SCHOOL DISTRICT (Continued)** **S120714608**

Common Name: Abandoned Medications
Case Number: Not reported

CERS:
Name: LAKESIDE UNION SCHOOL DISTRICT
Address: 12335 WOODSIDE AVE
City,State,Zip: LAKESIDE, CA 92040
Site ID: 415250
CERS ID: 10721263
CERS Description: Chemical Storage Facilities

Coordinates:
Site ID: 415250
Facility Name: Lakeside Union School District
Env Int Type Code: HMBP
Program ID: 10721263
Coord Name: Not reported
Ref Point Type Desc: Center of a facility or station.
Latitude: 32.856690
Longitude: -116.926120

Affiliation:
Affiliation Type Desc: CUPA District
Entity Name: San Diego County Env Health
Entity Title: Not reported
Affiliation Address: PO Box 129261
Affiliation City: San Diego
Affiliation State: CA
Affiliation Country: Not reported
Affiliation Zip: 92112-9261
Affiliation Phone: (858) 505-6880

Affiliation Type Desc: Environmental Contact
Entity Name: Lori Homan
Entity Title: Not reported
Affiliation Address: 12335 Woodside Ave
Affiliation City: Lakeside
Affiliation State: CA
Affiliation Country: Not reported
Affiliation Zip: 92040
Affiliation Phone: Not reported

Affiliation Type Desc: Facility Mailing Address
Entity Name: Mailing Address
Entity Title: Not reported
Affiliation Address: 12335 Woodside Ave
Affiliation City: Lakeside
Affiliation State: CA
Affiliation Country: Not reported
Affiliation Zip: 92040
Affiliation Phone: Not reported

Affiliation Type Desc: Legal Owner
Entity Name: LAKESIDE UNION SCHOOL DISTRICT
Entity Title: Not reported
Affiliation Address: 12335 Woodside Ave

**LAKESIDE UNION SCHOOL DISTRICT (Continued)** **S120714608**

| | |
|---|---|
| Affiliation City: | Lakeside |
| Affiliation State: | CA |
| Affiliation Country: | United States |
| Affiliation Zip: | 92040 |
| Affiliation Phone: | (619) 390-2600 |
| | |
| Affiliation Type Desc: | Document Preparer |
| Entity Name: | Lori Homan |
| Entity Title: | Not reported |
| Affiliation Address: | Not reported |
| Affiliation City: | Not reported |
| Affiliation State: | Not reported |
| Affiliation Country: | Not reported |
| Affiliation Zip: | Not reported |
| Affiliation Phone: | Not reported |
| | |
| Affiliation Type Desc: | Operator |
| Entity Name: | Lakeside Union School Dsitrict |
| Entity Title: | Not reported |
| Affiliation Address: | Not reported |
| Affiliation City: | Not reported |
| Affiliation State: | Not reported |
| Affiliation Country: | Not reported |
| Affiliation Zip: | Not reported |
| Affiliation Phone: | (619) 390-2600 |
| | |
| Affiliation Type Desc: | Identification Signer |
| Entity Name: | Lori Homan |
| Entity Title: | Health Services Assistant |
| Affiliation Address: | Not reported |
| Affiliation City: | Not reported |
| Affiliation State: | Not reported |
| Affiliation Country: | Not reported |
| Affiliation Zip: | Not reported |
| Affiliation Phone: | Not reported |
| | |
| Affiliation Type Desc: | Property Owner |
| Entity Name: | Lori Homan |
| Entity Title: | Not reported |
| Affiliation Address: | 12335 Woodside Ave |
| Affiliation City: | Lakeside |
| Affiliation State: | CA |
| Affiliation Country: | United States |
| Affiliation Zip: | 92040 |
| Affiliation Phone: | (619) 390-2600 |
| | |
| Affiliation Type Desc: | Parent Corporation |
| Entity Name: | LAKESIDE UNION SCHOOL DISTRICT |
| Entity Title: | Not reported |
| Affiliation Address: | Not reported |
| Affiliation City: | Not reported |
| Affiliation State: | Not reported |
| Affiliation Country: | Not reported |
| Affiliation Zip: | Not reported |
| Affiliation Phone: | Not reported |

**A45** **LAKESIDE UNION SCHOOL DIST.** **RGA LUST** **S114642511**
**12335 WOODSIDE AVE** **N/A**
**< 1/8** **LAKESIDE, CA**
**1 ft.**

**Site 25 of 48 in cluster A**

**Relative: Higher**

**Actual: 402 ft.**

RGA LUST:

| | | | |
|---|---|---|---|
| Name: | LAKESIDE UNION SCHOOL DIST. | | |
| Address: | 12335 WOODSIDE AVE | | |
| City: | LAKESIDE | | |
| State: | LAKESIDE | | |
| | 2002 | LAKESIDE UNION SCHOOL DIST. | 12335 WOODSIDE AVE |
| Name: | LAKESIDE UNION SCHOOL DIST. | | |
| Address: | 12335 WOODSIDE AVE | | |
| City: | LAKESIDE | | |
| State: | LAKESIDE | | |
| | 2001 | LAKESIDE UNION SCHOOL DIST. | 12335 WOODSIDE AVE |
| Name: | LAKESIDE UNION SCHOOL DIST. | | |
| Address: | 12335 WOODSIDE AVE | | |
| City: | LAKESIDE | | |
| State: | LAKESIDE | | |
| | 2000 | LAKESIDE UNION SCHOOL DIST. | 12335 WOODSIDE AVE |
| Name: | LAKESIDE UNION SCHOOL DIST. | | |
| Address: | 12335 WOODSIDE AVE | | |
| City: | LAKESIDE | | |
| State: | LAKESIDE | | |
| | 1998 | LAKESIDE UNION SCHOOL DIST. | 12335 WOODSIDE AVE |
| Name: | LAKESIDE UNION SCHOOL DIST. | | |
| Address: | 12335 WOODSIDE AVE | | |
| City: | LAKESIDE | | |
| State: | LAKESIDE | | |
| | 1997 | LAKESIDE UNION SCHOOL DIST. | 12335 WOODSIDE AVE |

---

**A46** **LAKESIDE UNION SCHOOL DISTRICT** **ENVIROSTOR** **1000222124**
**12335 WOODSIDE AVE** **LUST** **CAD078753001**
**< 1/8** **LAKESIDE, CA 92040** **SAN DIEGO CO. SAM**
**1 ft.** **CPS-SLIC**

**Site 26 of 48 in cluster A** **San Diego Co. HMMD**
**SWEEPS UST**

**Relative: Higher** **RCRA NonGen / NLR**
**FINDS**

**Actual: 402 ft.** **ECHO**
**HAZNET**
**HIST CORTESE**
**SAN DIEGO CO LOP**
**CERS**
**HWTS**

ENVIROSTOR:

| | |
|---|---|
| Name: | LAKESIDE UNION SCHOOL DISTRICT |
| Address: | Not reported |
| City,State,Zip: | LAKESIDE, CA |
| Facility ID: | 80001026 |
| Status: | Inactive - Needs Evaluation |
| Status Date: | 07/01/2005 |
| Site Code: | Not reported |
| Site Type: | Military Evaluation |
| Site Type Detailed: | FUDS |
| Acres: | 0 |
| NPL: | NO |

**LAKESIDE UNION SCHOOL DISTRICT (Continued)** **1000222124**

Regulatory Agencies: SMBRP
Lead Agency: SMBRP
Program Manager: Not reported
Supervisor: Douglas Bautista
Division Branch: Cleanup Cypress
Assembly: 71
Senate: 38
Special Program: Not reported
Restricted Use: NO
Site Mgmt Req: NONE SPECIFIED
Funding: DERA
Latitude: 32.85555
Longitude: -116.925
APN: NONE SPECIFIED
Past Use: NONE SPECIFIED
Potential COC: NONE SPECIFIED
Confirmed COC: NONE SPECIFIED
Potential Description: NONE SPECIFIED
Alias Name: CA99799FA41600
Alias Type: Federal Facility ID
Alias Name: J09CA7389
Alias Type: INPR
Alias Name: 80001026
Alias Type: Envirostor ID Number

Completed Info:
Completed Area Name: PROJECT WIDE
Completed Sub Area Name: Not reported
Completed Document Type: Inventory Project Report (INPR)
Completed Date: 09/29/1999
Comments: Not reported

Future Area Name: Not reported
Future Sub Area Name: Not reported
Future Document Type: Not reported
Future Due Date: Not reported
Schedule Area Name: Not reported
Schedule Sub Area Name: Not reported
Schedule Document Type: Not reported
Schedule Due Date: Not reported
Schedule Revised Date: Not reported

LUST REG 9:
Region: 9
Status: Case Closed
Case Number: 9UT926
Local Case: H03112-002
Substance: Waste Oil
Qty Leaked: Not reported
Abate Method: Not reported
Local Agency: San Diego
How Found: Tank Test
How Stopped: Remove Contents
Source: Other Source
Cause: Unknown
Lead Agency: Local Agency
Case Type: Aquifer affected

**LAKESIDE UNION SCHOOL DISTRICT (Continued)** **1000222124**

Date Found: 01/06/1988
Date Stopped: 01/06/1988
Confirm Date: 01/08/1988
Submit Workplan: Not reported
Prelim Assess: 02/26/1988
Desc Pollution: Not reported
Remed Plan: / /
Remed Action: Not reported
Began Monitor: Not reported
Release Date: 02/26/1988
Enforce Date: Not reported
Closed Date: 1/15/90
Enforce Type: Not reported
Pilot Program: LOP
Basin Number: 907.12
GW Depth: Not reported
Beneficial Use: Municipal groundwater use
NPDES Number: Not reported
Priority: Low priority. Priority ranking can change over time.
File Dispn: Not reported
Interim Remedial Actions: No
Cleanup and Abatement order Number: Not reported
Waste Discharge Requirement Number: Not reported

Region: 9
Status: Case Closed
Case Number: 9UT3489
Local Case: H03112-003
Substance: Gasoline
Qty Leaked: 1000
Abate Method: Not reported
Local Agency: San Diego
How Found: Not reported
How Stopped: Not reported
Source: Not reported
Cause: Not reported
Lead Agency: Local Agency
Case Type: Soil only
Date Found: 03/09/1995
Date Stopped: / /
Confirm Date: 03/09/1995
Submit Workplan: Not reported
Prelim Assess: / /
Desc Pollution: Not reported
Remed Plan: / /
Remed Action: Not reported
Began Monitor: Not reported
Release Date: 03/09/1995
Enforce Date: Not reported
Closed Date: 5/9/96
Enforce Type: Not reported
Pilot Program: LOP
Basin Number: 907.14
GW Depth: 17.3
Beneficial Use: Municipal groundwater use
NPDES Number: Not reported
Priority: Low priority. Priority ranking can change over time.

**LAKESIDE UNION SCHOOL DISTRICT (Continued)** **1000222124**

File Dispn: Administratively opened on database, however no file physically exists
Interim Remedial Actions: Not reported
Cleanup and Abatement order Number: Not reported
Waste Discharge Requirement Number: Not reported

LUST:
Name: LAKESIDE UNION SCHOOL DIST
Address: 12335 WOODSIDE AV
City,State,Zip: LAKESIDE, CA 920403015
Lead Agency: SAN DIEGO COUNTY LOP
Case Type: LUST Cleanup Site
Geo Track: http://geotracker.waterboards.ca.gov/profile_report.asp?global_id=T0607303167
Global Id: T0607303167
Latitude: 32.8566005
Longitude: -116.925828
Status: Completed - Case Closed
Status Date: 01/15/1990
Case Worker: Not reported
RB Case Number: 9UT926
Local Agency: Not reported
File Location: Local Agency
Local Case Number: H03112-002
Potential Media Affect: Soil
Potential Contaminants of Concern: Waste Oil / Motor / Hydraulic / Lubricating
Site History: Not reported

LUST:
Global Id: T0607303167
Action Type: Other
Date: 01/06/1988
Action: Leak Discovery

Global Id: T0607303167
Action Type: Other
Date: 01/08/1988
Action: Leak Stopped

Global Id: T0607303167
Action Type: RESPONSE
Date: 07/08/1999
Action: Other Report / Document

Global Id: T0607303167
Action Type: Other
Date: 01/08/1988
Action: Leak Reported

Global Id: T0607303167
Action Type: Other
Date: 01/06/1988
Action: Leak Began

LUST:
Global Id: T0607303167
Status: Open - Case Begin Date
Status Date: 01/06/1988

**LAKESIDE UNION SCHOOL DISTRICT (Continued)** **1000222124**

Global Id: T0607303167
Status: Completed - Case Closed
Status Date: 01/15/1990

Name: LAKESIDE UNION SCHOOL DIST
Address: 12335 WOODSIDE AV
City,State,Zip: LAKESIDE, CA 920403015
Lead Agency: SAN DIEGO COUNTY LOP
Case Type: LUST Cleanup Site
Geo Track: http://geotracker.waterboards.ca.gov/profile_report.asp?global_id=T0607302254
Global Id: T0607302254
Latitude: 32.8567382
Longitude: -116.9258974
Status: Completed - Case Closed
Status Date: 05/09/1996
Case Worker: Not reported
RB Case Number: 9UT3489
Local Agency: Not reported
File Location: Local Agency
Local Case Number: H03112-003
Potential Media Affect: Not reported
Potential Contaminants of Concern: Not reported
Site History: Not reported

LUST:
Global Id: T0607302254
Action Type: RESPONSE
Date: 07/08/1999
Action: Other Report / Document

LUST:
Global Id: T0607302254
Status: Open - Case Begin Date
Status Date: 03/09/1995

Global Id: T0607302254
Status: Completed - Case Closed
Status Date: 05/09/1996

SAN DIEGO CO. SAM:
Name: LAKESIDE UNION SCHOOL DIST
Address: 12335 WOODSIDE AV
City,State,Zip: LAKESIDE, CA 920403015
Case Number: H03112-001
Agency: DEH Site Assessment & Mitigation
**Funding:** **Non Billable**
Facility Type: Failed Integrity Test
Facility Status: Closed Case
Date: 8/5/1987
Date Began: 7/7/1987

Name: LAKESIDE UNION SCHOOL DIST
Address: 12335 WOODSIDE AV
City,State,Zip: LAKESIDE, CA 920403015
Case Number: H03112-002

**LAKESIDE UNION SCHOOL DISTRICT (Continued)** **1000222124**

Agency: DEH Site Assessment & Mitigation
**Funding:** **LOP - Federal Fund**
Facility Type: Soils Only
Facility Status: Closed Case
Date: 1/15/1990
Date Began: 1/6/1988

Name: LAKESIDE UNION SCHOOL DIST
Address: 12335 WOODSIDE AV
City,State,Zip: LAKESIDE, CA 920403015
Case Number: H03112-003
Agency: DEH Site Assessment & Mitigation
**Funding:** **LOP - Federal Fund**
Facility Type: Soils Only
Facility Status: Closed Case
Date: 5/9/1996
Date Began: 3/9/1995

CPS-SLIC:
Name: LAKESIDE UNION SCHOOL DIST
Address: 12335 WOODSIDE AV
City,State,Zip: LAKESIDE, CA 920403015
Region: STATE
**Facility Status:** **Completed - Case Closed**
Status Date: 08/05/1987
Global Id: T0608195933
Lead Agency: SAN DIEGO COUNTY LOP
Lead Agency Case Number: H03112-001
Latitude: 32.856259
Longitude: -116.925719
Case Type: Cleanup Program Site
Case Worker: Not reported
Local Agency: Not reported
RB Case Number: Not reported
File Location: Local Agency
Potential Media Affected: Not reported
Potential Contaminants of Concern: Not reported
Site History: Not reported

Click here to access the California GeoTracker records for this facility:

HMMD SAN DIEGO:
Name: LAKESIDE UNION SCHOOL DIST
Address: 12335 WOODSIDE AV
City,State,Zip: LAKESIDE, CA 92040
Permit Number: 103112
Business Type: Not reported
EPA Id Number: CAD078753001
APN: 394-122-19-00
Last HMMD Inspection: 08/30/1994
Facility Telephone: Not reported
Permit Status: INAC
Permit Expiration: Not reported
Date Last Updated: 11/02/2012
Facility Owner: Not reported
Facility Mailing Address: Not reported

**LAKESIDE UNION SCHOOL DISTRICT (Continued)** **1000222124**

| | |
|---|---|
| Facility Mailing City: | Not reported |
| Facility Mailing State: | Not reported |
| Facility Mailing Zip: | Not reported |
| UST Owner: | LAKESIDE UNION SCHOOL DISTRICT |
| Handle Regulated Hazmat: | Y |
| Own Or Operate UST: | Not reported |
| Subject To APSA: | Not reported |
| Generate Haz Waste: | Y |
| Treat Haz Waste: | Not reported |
| Generate Medical Waste: | Not reported |

UST:

| | |
|---|---|
| UST Name: | UNDERGROUND TANK 103112 T001 |
| Last Update: | 2012-11-02 14:17:38 |
| Permit Number: | 103112 |
| Tank Type: | SINGLE WALL |
| Additional Id: | 1 PREMIUM PB |
| Capacity Gallons: | 1000 |
| UST Contents: | PREMIUM UNLEADED |
| Other Content Info: | PREMIUM UNLEADED |
| Reg Status: | REMOVED |
| Remove Close Date: | 1995-09-03 00:00:00 |
| Year Installed: | Not reported |
| Pipe Type: | SINGLE WALL |
| Delivery System: | SUCTION |
| Monitor Code: | 24 |
| UST Monitor Method: | VISUAL MONITORING: DAILY (MINIMUM) LOG OF INSPECTIONS |

SWEEPS UST:

| | |
|---|---|
| Name: | LAKESIDE UNION SCHOOL DIST |
| Address: | 12335 WOODSIDE AVE |
| City: | LAKESIDE |
| Status: | Active |
| Comp Number: | 3112 |
| Number: | 9 |
| Board Of Equalization: | 44-021796 |
| Referral Date: | Not reported |
| Action Date: | 06-26-92 |
| Created Date: | 02-29-88 |
| Owner Tank Id: | Not reported |
| SWRCB Tank Id: | 37-000-003112-000001 |
| Tank Status: | A |
| Capacity: | 1000 |
| Active Date: | Not reported |
| Tank Use: | M.V. FUEL |
| STG: | P |
| Content: | LEADED |
| Number Of Tanks: | 1 |

RCRA NonGen / NLR:

| | |
|---|---|
| Date form received by agency: | 1987-04-10 00:00:00.0 |
| Facility name: | LAKESIDE UNION SCHOOL DISTRICT |
| Facility address: | 12335 WOODSIDE AVE<br>LAKESIDE, CA 92040-0000 |
| EPA ID: | CAD078753001 |
| Contact: | TODD OWNES |

**LAKESIDE UNION SCHOOL DISTRICT (Continued)** **1000222124**

Contact address: 12335 WOODSIDE AVE
LAKESIDE, CA 92040
Contact country: Not reported
Contact telephone: 619-390-2680
Contact email: TOWENS@LSUSD.NET
EPA Region: 09
Land type: Facility is not located on Indian land. Additional information is not known.
Classification: Non-Generator
Description: Handler: Non-Generators do not presently generate hazardous waste

Owner/Operator Summary:

Owner/operator name: LAKESIDE UNION SCHOOL DISTRICT
Owner/operator address: 12335 WOODSIDE AVE
LAKESIDE, CA 92040
Owner/operator country: Not reported
Owner/operator telephone: 619-390-2680
Owner/operator email: Not reported
Owner/operator fax: Not reported
Owner/operator extension: Not reported
Legal status: Other
Owner/Operator Type: Owner
Owner/Op start date: Not reported
Owner/Op end date: Not reported

Owner/operator name: TODD OWNES
Owner/operator address: 12335 WOODSIDE AVE
LAKESIDE, CA 92040
Owner/operator country: Not reported
Owner/operator telephone: 619-390-2680
Owner/operator email: Not reported
Owner/operator fax: Not reported
Owner/operator extension: Not reported
Legal status: Other
Owner/Operator Type: Operator
Owner/Op start date: Not reported
Owner/Op end date: Not reported

Owner/operator name: LAKESIDE UNION SCHOOL DISTRICT
Owner/operator address: NOT REQUIRED
NOT REQUIRED, ME 99999
Owner/operator country: Not reported
Owner/operator telephone: 415-555-1212
Owner/operator email: Not reported
Owner/operator fax: Not reported
Owner/operator extension: Not reported
Legal status: Private
Owner/Operator Type: Owner
Owner/Op start date: Not reported
Owner/Op end date: Not reported

Handler Activities Summary:

U.S. importer of hazardous waste: No
Mixed waste (haz. and radioactive): No
Recycler of hazardous waste: Yes
Transporter of hazardous waste: Yes
Treater, storer or disposer of HW: Yes

**LAKESIDE UNION SCHOOL DISTRICT (Continued)** **1000222124**

Underground injection activity: No
On-site burner exemption: No
Furnace exemption: No
Used oil fuel burner: No
Used oil processor: No
User oil refiner: No
Used oil fuel marketer to burner: No
Used oil Specification marketer: No
Used oil transfer facility: No
Used oil transporter: No

Historical Generators:
Date form received by agency: 1985-10-24 00:00:00.0
Site name: LAKESIDE UNION SCHOOL DISTRICT
Classification: Large Quantity Generator

Facility Has Received Notices of Violations:
Regulation violated: FR - 262.10-12.A
Area of violation: Generators - General
Date violation determined: 1993-06-30 00:00:00.0
Date achieved compliance: 1998-06-30 00:00:00.0
Violation lead agency: State
Enforcement action: COMPLIANCE EVALUATION INSPECTION ON-SITE
Enforcement action date: Not reported
Enf. disposition status: Not reported
Enf. disp. status date: Not reported
Enforcement lead agency: Not reported
Proposed penalty amount: Not reported
Final penalty amount: Not reported
Paid penalty amount: Not reported

Regulation violated: FR - 262.10-12.A
Area of violation: Generators - General
Date violation determined: 1992-04-20 00:00:00.0
Date achieved compliance: 1993-06-30 00:00:00.0
Violation lead agency: State
Enforcement action: COMPLIANCE EVALUATION INSPECTION ON-SITE
Enforcement action date: Not reported
Enf. disposition status: Not reported
Enf. disp. status date: Not reported
Enforcement lead agency: Not reported
Proposed penalty amount: Not reported
Final penalty amount: Not reported
Paid penalty amount: Not reported

FINDS:
Registry ID: 110002659436
Facility URL: http://ofmpub.epa.gov/enviro/fii_query_detail.disp_program_facility?p_registry_id=110002659436

Environmental Interest/Information System:
California Hazardous Waste Tracking System - Datamart (HWTS-DATAMART) provides California with information on hazardous waste shipments for generators, transporters, and treatment, storage, and disposal facilities.
RCRAInfo is a national information system that supports the Resource Conservation and Recovery Act (RCRA) program through the tracking of

**LAKESIDE UNION SCHOOL DISTRICT (Continued)** **1000222124**

events and activities related to facilities that generate, transport, and treat, store, or dispose of hazardous waste. RCRAInfo allows RCRA program staff to track the notification, permit, compliance, and corrective action activities required under RCRA.
STATE MASTER

Click this hyperlink while viewing on your computer to access additional FINDS: detail in the EDR Site Report.

ECHO:

| | |
|---|---|
| Envid: | 1000222124 |
| Registry ID: | 110002659436 |
| DFR URL: | http://echo.epa.gov/detailed-facility-report?fid=110002659436 |
| Name: | LAKESIDE UNION SCHOOL DISTRICT |
| Address: | 12335 WOODSIDE AVE |
| City,State,Zip: | LAKESIDE, CA 92040 |

HAZNET:

| | |
|---|---|
| Name: | LAKESIDE UNION SCHOOL DISTRICT |
| Address: | 12335 WOODSIDE AVE |
| Address 2: | Not reported |
| City,State,Zip: | LAKESIDE, CA 920400000 |
| Contact: | TODD OWNES |
| Telephone: | 6193902680 |
| Mailing Name: | Not reported |
| Mailing Address: | 12335 WOODSIDE AVE |
| | |
| Year: | 2006 |
| Gepaid: | CAD078753001 |
| TSD EPA ID: | CAL000113451 |
| CA Waste Code: | 343 - Unspecified organic liquid mixture |
| Disposal Method: | R01 - Recycler |
| Tons: | 0.119 |
| | |
| Year: | 2004 |
| Gepaid: | CAD078753001 |
| TSD EPA ID: | CAD028409019 |
| CA Waste Code: | 291 - Latex waste |
| Disposal Method: | H01 - Transfer Station |
| Tons: | 0.1251 |
| | |
| Year: | 2004 |
| Gepaid: | CAD078753001 |
| TSD EPA ID: | CAL000113451 |
| CA Waste Code: | 343 - Unspecified organic liquid mixture |
| Disposal Method: | R01 - Recycler |
| Tons: | 0.17 |
| | |
| Year: | 2004 |
| Gepaid: | CAD078753001 |
| TSD EPA ID: | CAD028409019 |
| CA Waste Code: | 331 - Off-specification, aged or surplus organics |
| Disposal Method: | H01 - Transfer Station |
| Tons: | 0.264 |
| | |
| Year: | 2002 |
| Gepaid: | CAD078753001 |

**LAKESIDE UNION SCHOOL DISTRICT (Continued)** **1000222124**

TSD EPA ID: CAL000113451
CA Waste Code: 343 - Unspecified organic liquid mixture
Disposal Method: R01 - Recycler
Tons: 0.085

Year: 2001
Gepaid: CAD078753001
TSD EPA ID: CAD009452657
CA Waste Code: 343 - Unspecified organic liquid mixture
Disposal Method: R01 - Recycler
Tons: 0.068

Year: 1999
Gepaid: CAD078753001
TSD EPA ID: CAD009452657
CA Waste Code: 343 - Unspecified organic liquid mixture
Disposal Method: H01 - Transfer Station
Tons: 0.085

Year: 1998
Gepaid: CAD078753001
TSD EPA ID: CAL000113451
CA Waste Code: 343 - Unspecified organic liquid mixture
Disposal Method: H01 - Transfer Station
Tons: 0.102

Year: 1997
Gepaid: CAD078753001
TSD EPA ID: CAL000113451
CA Waste Code: 343 - Unspecified organic liquid mixture
Disposal Method: H01 - Transfer Station
Tons: 0.17

Year: 1996
Gepaid: CAD078753001
TSD EPA ID: CAL000113451
CA Waste Code: 343 - Unspecified organic liquid mixture
Disposal Method: H01 - Transfer Station
Tons: 0.119

Click this hyperlink while viewing on your computer to access
13 additional CA HAZNET: record(s) in the EDR Site Report.

Additional Info:
Year: 2001
Gen EPA ID: CAD078753001

Shipment Date: 20011005
Creation Date: 12/17/2001 0:00:00
Receipt Date: 20011005
Manifest ID: 97427816
Trans EPA ID: CAD009452657
Trans Name: Not reported
Trans 2 EPA ID: Not reported
Trans 2 Name: Not reported
TSDF EPA ID: CAD009452657

**LAKESIDE UNION SCHOOL DISTRICT (Continued)** **1000222124**

| | |
|---|---|
| Trans Name: | Not reported |
| TSDF Alt EPA ID: | Not reported |
| TSDF Alt Name: | Not reported |
| CA Waste Code: | 343 - Unspecified organic liquid mixture |
| RCRA Code: | Not reported |
| Disposal Method: | R01 - Recycler |
| Quantity Tons: | 0.068 |
| Waste Quantity: | 20 |
| Quantity Unit: | G |
| Additional Code 1: | Not reported |
| Additional Code 2: | Not reported |
| Additional Code 3: | Not reported |
| Additional Code 4: | Not reported |
| Additional Code 5: | Not reported |

Additional Info:

| | |
|---|---|
| Year: | 1998 |
| Gen EPA ID: | CAD078753001 |
| Shipment Date: | 19980406 |
| Creation Date: | 6/26/1998 0:00:00 |
| Receipt Date: | 19980416 |
| Manifest ID: | 96871226 |
| Trans EPA ID: | CAD981694664 |
| Trans Name: | Not reported |
| Trans 2 EPA ID: | Not reported |
| Trans 2 Name: | Not reported |
| TSDF EPA ID: | CAL000113451 |
| Trans Name: | Not reported |
| TSDF Alt EPA ID: | CAL000113451 |
| TSDF Alt Name: | Not reported |
| CA Waste Code: | 343 - Unspecified organic liquid mixture |
| RCRA Code: | Not reported |
| Disposal Method: | H01 - Transfer Station |
| Quantity Tons: | 0.102 |
| Waste Quantity: | 30 |
| Quantity Unit: | G |
| Additional Code 1: | Not reported |
| Additional Code 2: | Not reported |
| Additional Code 3: | Not reported |
| Additional Code 4: | Not reported |
| Additional Code 5: | Not reported |

Additional Info:

| | |
|---|---|
| Year: | 1993 |
| Gen EPA ID: | CAD078753001 |
| Shipment Date: | 19931007 |
| Creation Date: | 9/13/1995 0:00:00 |
| Receipt Date: | 19931008 |
| Manifest ID: | 93107622 |
| Trans EPA ID: | CAD981694664 |
| Trans Name: | Not reported |
| Trans 2 EPA ID: | Not reported |
| Trans 2 Name: | Not reported |
| TSDF EPA ID: | CAL000113451 |

**LAKESIDE UNION SCHOOL DISTRICT (Continued)** **1000222124**

| | |
|---|---|
| Trans Name: | Not reported |
| TSDF Alt EPA ID: | CAL000113451 |
| TSDF Alt Name: | Not reported |
| CA Waste Code: | 343 - Unspecified organic liquid mixture |
| RCRA Code: | Not reported |
| Disposal Method: | H01 - Transfer Station |
| Quantity Tons: | 0.34 |
| Waste Quantity: | 100 |
| Quantity Unit: | G |
| Additional Code 1: | Not reported |
| Additional Code 2: | Not reported |
| Additional Code 3: | Not reported |
| Additional Code 4: | Not reported |
| Additional Code 5: | Not reported |

Additional Info:

| | |
|---|---|
| Year: | 1996 |
| Gen EPA ID: | CAD078753001 |
| Shipment Date: | 19960417 |
| Creation Date: | 10/4/1996 0:00:00 |
| Receipt Date: | 19960423 |
| Manifest ID: | 95531223 |
| Trans EPA ID: | CAL922304939 |
| Trans Name: | Not reported |
| Trans 2 EPA ID: | CAD983668583 |
| Trans 2 Name: | Not reported |
| TSDF EPA ID: | IRC957100891 |
| Trans Name: | Not reported |
| TSDF Alt EPA ID: | Not reported |
| TSDF Alt Name: | Not reported |
| CA Waste Code: | 151 - Asbestos-containing waste |
| RCRA Code: | Not reported |
| Disposal Method: | D80 - Disposal, Land Fill |
| Quantity Tons: | 2.4441 |
| Waste Quantity: | 2.9 |
| Quantity Unit: | Y |
| Additional Code 1: | Not reported |
| Additional Code 2: | Not reported |
| Additional Code 3: | Not reported |
| Additional Code 4: | Not reported |
| Additional Code 5: | Not reported |
| Shipment Date: | 19960223 |
| Creation Date: | 10/10/1996 0:00:00 |
| Receipt Date: | 19960226 |
| Manifest ID: | 93406333 |
| Trans EPA ID: | CAD981694664 |
| Trans Name: | Not reported |
| Trans 2 EPA ID: | Not reported |
| Trans 2 Name: | Not reported |
| TSDF EPA ID: | CAL000113451 |
| Trans Name: | Not reported |
| TSDF Alt EPA ID: | CAL000113451 |
| TSDF Alt Name: | Not reported |
| CA Waste Code: | 343 - Unspecified organic liquid mixture |
| RCRA Code: | Not reported |

**LAKESIDE UNION SCHOOL DISTRICT (Continued)** **1000222124**

| | |
|---|---|
| Disposal Method: | H01 - Transfer Station |
| Quantity Tons: | 0.119 |
| Waste Quantity: | 35 |
| Quantity Unit: | G |
| Additional Code 1: | Not reported |
| Additional Code 2: | Not reported |
| Additional Code 3: | Not reported |
| Additional Code 4: | Not reported |
| Additional Code 5: | Not reported |

Additional Info:

| | |
|---|---|
| Year: | 2006 |
| Gen EPA ID: | CAD078753001 |
| Shipment Date: | 20060713 |
| Creation Date: | 9/13/2006 18:30:23 |
| Receipt Date: | 20060713 |
| Manifest ID: | 24458665 |
| Trans EPA ID: | CAD009452657 |
| Trans Name: | ROMIC ENVIRONMENTAL SERVICES |
| Trans 2 EPA ID: | Not reported |
| Trans 2 Name: | Not reported |
| TSDF EPA ID: | CAL000113451 |
| Trans Name: | ROMIC ENVIRONMENTAL SERVICES |
| TSDF Alt EPA ID: | CAL000113451 |
| TSDF Alt Name: | Not reported |
| CA Waste Code: | 343 - Unspecified organic liquid mixture |
| RCRA Code: | Not reported |
| Disposal Method: | R01 - Recycler |
| Quantity Tons: | 0.119 |
| Waste Quantity: | 35 |
| Quantity Unit: | G |
| Additional Code 1: | Not reported |
| Additional Code 2: | Not reported |
| Additional Code 3: | Not reported |
| Additional Code 4: | Not reported |
| Additional Code 5: | Not reported |

Additional Info:

| | |
|---|---|
| Year: | 1999 |
| Gen EPA ID: | CAD078753001 |
| Shipment Date: | 19990319 |
| Creation Date: | 5/17/1999 0:00:00 |
| Receipt Date: | 19990319 |
| Manifest ID: | 96275885 |
| Trans EPA ID: | CAD009452657 |
| Trans Name: | Not reported |
| Trans 2 EPA ID: | Not reported |
| Trans 2 Name: | Not reported |
| TSDF EPA ID: | CAD009452657 |
| Trans Name: | Not reported |
| TSDF Alt EPA ID: | Not reported |
| TSDF Alt Name: | Not reported |
| CA Waste Code: | 343 - Unspecified organic liquid mixture |
| RCRA Code: | Not reported |

**LAKESIDE UNION SCHOOL DISTRICT (Continued)** **1000222124**

| | |
|---|---|
| Disposal Method: | H01 - Transfer Station |
| Quantity Tons: | 0.085 |
| Waste Quantity: | 25 |
| Quantity Unit: | G |
| Additional Code 1: | Not reported |
| Additional Code 2: | Not reported |
| Additional Code 3: | Not reported |
| Additional Code 4: | Not reported |
| Additional Code 5: | Not reported |

Additional Info:

| | |
|---|---|
| Year: | 2004 |
| Gen EPA ID: | CAD078753001 |
| Shipment Date: | 20040720 |
| Creation Date: | 1/4/2005 18:32:14 |
| Receipt Date: | 20040728 |
| Manifest ID: | 21727783 |
| Trans EPA ID: | CAD983608258 |
| Trans Name: | OCEAN BLUE ENVIRONMENTAL |
| Trans 2 EPA ID: | Not reported |
| Trans 2 Name: | Not reported |
| TSDF EPA ID: | CAD028409019 |
| Trans Name: | CROSBY & OVERTON |
| TSDF Alt EPA ID: | CAD028409019 |
| TSDF Alt Name: | Not reported |
| CA Waste Code: | 331 - Off-specification, aged, or surplus organics |
| RCRA Code: | D001 |
| Disposal Method: | H01 - Transfer Station |
| Quantity Tons: | 0.165 |
| Waste Quantity: | 50 |
| Quantity Unit: | G |
| Additional Code 1: | Not reported |
| Additional Code 2: | Not reported |
| Additional Code 3: | Not reported |
| Additional Code 4: | Not reported |
| Additional Code 5: | Not reported |
| Shipment Date: | 20040720 |
| Creation Date: | 1/4/2005 18:32:14 |
| Receipt Date: | 20040728 |
| Manifest ID: | 21727783 |
| Trans EPA ID: | CAD983608258 |
| Trans Name: | OCEAN BLUE ENVIRONMENTAL |
| Trans 2 EPA ID: | Not reported |
| Trans 2 Name: | Not reported |
| TSDF EPA ID: | CAD028409019 |
| Trans Name: | CROSBY & OVERTON |
| TSDF Alt EPA ID: | CAD028409019 |
| TSDF Alt Name: | Not reported |
| CA Waste Code: | 291 - Latex waste |
| RCRA Code: | Not reported |
| Disposal Method: | H01 - Transfer Station |
| Quantity Tons: | 0.1251 |
| Waste Quantity: | 30 |
| Quantity Unit: | G |
| Additional Code 1: | Not reported |

**LAKESIDE UNION SCHOOL DISTRICT (Continued)** **1000222124**

| | |
|---|---|
| Additional Code 2: | Not reported |
| Additional Code 3: | Not reported |
| Additional Code 4: | Not reported |
| Additional Code 5: | Not reported |
| | |
| Shipment Date: | 20040720 |
| Creation Date: | 1/4/2005 18:32:14 |
| Receipt Date: | 20040728 |
| Manifest ID: | 21727783 |
| Trans EPA ID: | CAD983608258 |
| Trans Name: | OCEAN BLUE ENVIRONMENTAL |
| Trans 2 EPA ID: | Not reported |
| Trans 2 Name: | Not reported |
| TSDF EPA ID: | CAD028409019 |
| Trans Name: | CROSBY & OVERTON |
| TSDF Alt EPA ID: | CAD028409019 |
| TSDF Alt Name: | Not reported |
| CA Waste Code: | 331 - Off-specification, aged, or surplus organics |
| RCRA Code: | D001 |
| Disposal Method: | H01 - Transfer Station |
| Quantity Tons: | 0.099 |
| Waste Quantity: | 30 |
| Quantity Unit: | G |
| Additional Code 1: | Not reported |
| Additional Code 2: | Not reported |
| Additional Code 3: | Not reported |
| Additional Code 4: | Not reported |
| Additional Code 5: | Not reported |
| | |
| Shipment Date: | 20040713 |
| Creation Date: | 11/1/2004 12:36:11 |
| Receipt Date: | 20040713 |
| Manifest ID: | 22272190 |
| Trans EPA ID: | CAL000113451 |
| Trans Name: | ROMIC ENVIRONMENTAL SERVICES |
| Trans 2 EPA ID: | Not reported |
| Trans 2 Name: | Not reported |
| TSDF EPA ID: | CAL000113451 |
| Trans Name: | ROMIC ENVIRONMENTAL SERVICES |
| TSDF Alt EPA ID: | CAL000113451 |
| TSDF Alt Name: | Not reported |
| CA Waste Code: | 343 - Unspecified organic liquid mixture |
| RCRA Code: | NONE |
| Disposal Method: | R01 - Recycler |
| Quantity Tons: | 0.17 |
| Waste Quantity: | 50 |
| Quantity Unit: | G |
| Additional Code 1: | Not reported |
| Additional Code 2: | Not reported |
| Additional Code 3: | Not reported |
| Additional Code 4: | Not reported |
| Additional Code 5: | Not reported |

Additional Info:

| | |
|---|---|
| Year: | 1995 |
| Gen EPA ID: | CAD078753001 |

**LAKESIDE UNION SCHOOL DISTRICT (Continued)** **1000222124**

| | |
|---|---|
| Shipment Date: | 19950405 |
| Creation Date: | 3/29/1996 0:00:00 |
| Receipt Date: | 19950407 |
| Manifest ID: | 95188889 |
| Trans EPA ID: | CAD981412356 |
| Trans Name: | Not reported |
| Trans 2 EPA ID: | Not reported |
| Trans 2 Name: | Not reported |
| TSDF EPA ID: | AZD049318009 |
| Trans Name: | Not reported |
| TSDF Alt EPA ID: | Not reported |
| TSDF Alt Name: | Not reported |
| CA Waste Code: | 223 - Unspecified oil-containing waste |
| RCRA Code: | Not reported |
| Disposal Method: | H01 - Transfer Station |
| Quantity Tons: | 0.688 |
| Waste Quantity: | 165 |
| Quantity Unit: | G |
| Additional Code 1: | Not reported |
| Additional Code 2: | Not reported |
| Additional Code 3: | Not reported |
| Additional Code 4: | Not reported |
| Additional Code 5: | Not reported |

| | |
|---|---|
| Shipment Date: | 19950308 |
| Creation Date: | 10/23/1995 0:00:00 |
| Receipt Date: | 19950310 |
| Manifest ID: | 95219261 |
| Trans EPA ID: | CAD982525024 |
| Trans Name: | Not reported |
| Trans 2 EPA ID: | Not reported |
| Trans 2 Name: | Not reported |
| TSDF EPA ID: | CAT080013352 |
| Trans Name: | Not reported |
| TSDF Alt EPA ID: | CAT080013352 |
| TSDF Alt Name: | Not reported |
| CA Waste Code: | 213 - Hydrocarbon solvents (benzene, hexane, Stoddard, etc. |
| RCRA Code: | D001 |
| Disposal Method: | R01 - Recycler |
| Quantity Tons: | 0.1459 |
| Waste Quantity: | 35 |
| Quantity Unit: | G |
| Additional Code 1: | Not reported |
| Additional Code 2: | Not reported |
| Additional Code 3: | Not reported |
| Additional Code 4: | Not reported |
| Additional Code 5: | Not reported |

| | |
|---|---|
| Shipment Date: | 19950302 |
| Creation Date: | 3/29/1996 0:00:00 |
| Receipt Date: | 19950303 |
| Manifest ID: | 95320843 |
| Trans EPA ID: | CAD981694664 |
| Trans Name: | Not reported |
| Trans 2 EPA ID: | Not reported |
| Trans 2 Name: | Not reported |
| TSDF EPA ID: | CAL000113451 |

**LAKESIDE UNION SCHOOL DISTRICT (Continued)** **1000222124**

| | |
|---|---|
| Trans Name: | Not reported |
| TSDF Alt EPA ID: | Not reported |
| TSDF Alt Name: | Not reported |
| CA Waste Code: | 343 - Unspecified organic liquid mixture |
| RCRA Code: | Not reported |
| Disposal Method: | H01 - Transfer Station |
| Quantity Tons: | 0.068 |
| Waste Quantity: | 20 |
| Quantity Unit: | G |
| Additional Code 1: | Not reported |
| Additional Code 2: | Not reported |
| Additional Code 3: | Not reported |
| Additional Code 4: | Not reported |
| Additional Code 5: | Not reported |

Additional Info:

| | |
|---|---|
| Year: | 2002 |
| Gen EPA ID: | CAD078753001 |
| Shipment Date: | 20020712 |
| Creation Date: | 9/17/2002 18:41:25 |
| Receipt Date: | Not reported |
| Manifest ID: | 21354462 |
| Trans EPA ID: | CAL000113451 |
| Trans Name: | Not reported |
| Trans 2 EPA ID: | Not reported |
| Trans 2 Name: | Not reported |
| TSDF EPA ID: | CAL000113451 |
| Trans Name: | Not reported |
| TSDF Alt EPA ID: | Not reported |
| TSDF Alt Name: | Not reported |
| CA Waste Code: | 343 - Unspecified organic liquid mixture |
| RCRA Code: | Not reported |
| Disposal Method: | R01 - Recycler |
| Quantity Tons: | 0.085 |
| Waste Quantity: | 25 |
| Quantity Unit: | G |
| Additional Code 1: | Not reported |
| Additional Code 2: | Not reported |
| Additional Code 3: | Not reported |
| Additional Code 4: | Not reported |
| Additional Code 5: | Not reported |

Additional Info:

| | |
|---|---|
| Year: | 1997 |
| Gen EPA ID: | CAD078753001 |
| Shipment Date: | 19970602 |
| Creation Date: | 12/4/1997 0:00:00 |
| Receipt Date: | 19970602 |
| Manifest ID: | 96747792 |
| Trans EPA ID: | CAD981694664 |
| Trans Name: | Not reported |
| Trans 2 EPA ID: | Not reported |
| Trans 2 Name: | Not reported |
| TSDF EPA ID: | CAL000113451 |

**LAKESIDE UNION SCHOOL DISTRICT (Continued)** **1000222124**

| | |
|---|---|
| Trans Name: | Not reported |
| TSDF Alt EPA ID: | CAL000113451 |
| TSDF Alt Name: | Not reported |
| CA Waste Code: | 343 - Unspecified organic liquid mixture |
| RCRA Code: | Not reported |
| Disposal Method: | H01 - Transfer Station |
| Quantity Tons: | 0.17 |
| Waste Quantity: | 50 |
| Quantity Unit: | G |
| Additional Code 1: | Not reported |
| Additional Code 2: | Not reported |
| Additional Code 3: | Not reported |
| Additional Code 4: | Not reported |
| Additional Code 5: | Not reported |

Additional Info:

| | |
|---|---|
| Year: | 1994 |
| Gen EPA ID: | CAD078753001 |
| Shipment Date: | 19940909 |
| Creation Date: | 3/26/1996 0:00:00 |
| Receipt Date: | 19940909 |
| Manifest ID: | 93402648 |
| Trans EPA ID: | CAD981694664 |
| Trans Name: | Not reported |
| Trans 2 EPA ID: | Not reported |
| Trans 2 Name: | Not reported |
| TSDF EPA ID: | CAL000113451 |
| Trans Name: | Not reported |
| TSDF Alt EPA ID: | Not reported |
| TSDF Alt Name: | Not reported |
| CA Waste Code: | 343 - Unspecified organic liquid mixture |
| RCRA Code: | Not reported |
| Disposal Method: | H01 - Transfer Station |
| Quantity Tons: | 0.255 |
| Waste Quantity: | 75 |
| Quantity Unit: | G |
| Additional Code 1: | Not reported |
| Additional Code 2: | Not reported |
| Additional Code 3: | Not reported |
| Additional Code 4: | Not reported |
| Additional Code 5: | Not reported |

HIST CORTESE:

| | |
|---|---|
| edr_fname: | LAKESIDE UNION SCHOOL DIS |
| edr_fadd1: | 12335 WOODSIDE |
| City,State,Zip: | LAKESIDE, CA 92040 |
| Region: | CORTESE |
| Facility County Code: | 37 |
| Reg By: | LTNKA |
| Reg Id: | 9UT3489 |
| edr_fname: | LAKESIDE UNION SCHOOL DIS |
| edr_fadd1: | 12335 WOODSIDE |
| City,State,Zip: | LAKESIDE, CA 92040 |
| Region: | CORTESE |

**LAKESIDE UNION SCHOOL DISTRICT (Continued)** **1000222124**

Facility County Code: 37
Reg By: LTNKA
Reg Id: 9UT926

SAN DIEGO CO LOP:

Name: LAKESIDE UNION SCHOOL DIST
Address: 12335 WOODSIDE AVE
City,State,Zip: LAKESIDE, CA 92040
Record ID: DEH1988-LSAM-H03112-002
Record Status: Completed
Opened Date: 01/08/1988
Parcel Number: 394-122-19-00
Case Type: LOP - Local Oversight Program
Historical Name: LAKESIDE UNION SCHOOL DIST
SWRCB Global ID: T0607303167
Funding: F - LOP Federal Fund
Lead Agency: DEH/SAM
Lead Agency Date: 03/09/1989
Census Tract: 168.04
Community: Lakeside
Jurisdiction: UNINCORPORATED
Watershed Basin Number: 907.14
Water Purveyor: LAKESIDE WATER DISTRICT LAND
Fire Agency: LAKESIDE FIRE PROT DIST
Latitude: 32.8561939
Longitude: -116.9257124
X MapCoord: 6354156.338
Y MapCoord: 1891999.867

Name: LAKESIDE UNION SCHOOL DIST
Address: 12335 WOODSIDE AVE
City,State,Zip: LAKESIDE, CA 92040
Record ID: DEH1995-LSAM-H03112-003
Record Status: Completed
Opened Date: 03/09/1995
Parcel Number: 394-122-19-00
Case Type: LOP - Local Oversight Program
Historical Name: LAKESIDE UNION SCHOOL DIST.
SWRCB Global ID: T0607302254
Funding: F - LOP Federal Fund
Lead Agency: DEH/SAM
Lead Agency Date: 03/09/1995
Census Tract: 168.04
Community: Lakeside
Jurisdiction: UNINCORPORATED
Watershed Basin Number: 907.14
Water Purveyor: LAKESIDE WATER DISTRICT LAND
Fire Agency: LAKESIDE FIRE PROT DIST
Latitude: 32.8561939
Longitude: -116.9257124
X MapCoord: 6354156.338
Y MapCoord: 1891999.867

Name: LAKESIDE UNION SCHOOL DIST
Address: 12335 WOODSIDE AVE
City,State,Zip: LAKESIDE, CA 92040
Record ID: DEH1987-LSAM-H03112-001

**LAKESIDE UNION SCHOOL DISTRICT (Continued)** **1000222124**

| | |
|---|---|
| Record Status: | Completed |
| Opened Date: | 07/07/1987 |
| Parcel Number: | 394-122-19-00 |
| Case Type: | FIT - Failed Integrity Test |
| Historical Name: | LAKESIDE UNION SCHOOL DIST |
| SWRCB Global ID: | T0608195933 |
| Funding: | N - Non-Billable |
| Lead Agency: | DEH/SAM |
| Lead Agency Date: | 07/07/1987 |
| Census Tract: | 168.04 |
| Community: | Lakeside |
| Jurisdiction: | UNINCORPORATED |
| Watershed Basin Number: | 907.14 |
| Water Purveyor: | LAKESIDE WATER DISTRICT LAND |
| Fire Agency: | LAKESIDE FIRE PROT DIST |
| Latitude: | 32.8561939 |
| Longitude: | -116.9257124 |
| X MapCoord: | 6354156.338 |
| Y MapCoord: | 1891999.867 |

CERS:

| | |
|---|---|
| Name: | LAKESIDE UNION SCHOOL DIST |
| Address: | 12335 WOODSIDE AV |
| City,State,Zip: | LAKESIDE, CA 920403015 |
| Site ID: | 192232 |
| CERS ID: | T0608195933 |
| CERS Description: | Cleanup Program Site |

| | |
|---|---|
| Name: | LAKESIDE UNION SCHOOL DIST |
| Address: | 12335 WOODSIDE AV |
| City,State,Zip: | LAKESIDE, CA 920403015 |
| Site ID: | 192232 |
| CERS ID: | T0607302254 |
| CERS Description: | Leaking Underground Storage Tank Cleanup Site |

| | |
|---|---|
| Name: | LAKESIDE UNION SCHOOL DIST |
| Address: | 12335 WOODSIDE AV |
| City,State,Zip: | LAKESIDE, CA 920403015 |
| Site ID: | 192232 |
| CERS ID: | T0607303167 |
| CERS Description: | Leaking Underground Storage Tank Cleanup Site |

HWTS:

| | |
|---|---|
| Name: | LAKESIDE UNION SCHOOL DISTRICT |
| Address: | 12335 WOODSIDE AVE |
| Address 2: | Not reported |
| City,State,Zip: | LAKESIDE, CA 920400000 |
| EPA ID: | CAD078753001 |
| Inactive Date: | Not reported |
| Create Date: | 04/10/1987 |
| Last Act Date: | 08/20/2019 |
| Mailing Name: | Not reported |
| Mailing Address: | 12335 WOODSIDE AVE |
| Mailing Address 2: | Not reported |
| Mailing City,State,Zip: | LAKESIDE, CA 920400000 |
| Owner Name: | LAKESIDE UNION SCHOOL DISTRICT |

**LAKESIDE UNION SCHOOL DISTRICT (Continued)** **1000222124**

| | |
|---|---|
| Owner Address: | 12335 WOODSIDE AVE |
| Owner Address 2: | Not reported |
| Owner City,State,Zip: | LAKESIDE, CA 920400000 |
| Contact Name: | TODD OWNES |
| Contact Address: | 12335 WOODSIDE AVE |
| Contact Address 2: | Not reported |
| City,State,Zip: | LAKESIDE, CA 92040 |

NAICS:

| | |
|---|---|
| EPA ID: | CAD078753001 |
| Create Date: | 2002-03-14 16:36:26 |
| NAICS Code: | 61111 |
| NAICS Description: | Elementary and Secondary Schools |
| Issued EPA ID Date: | 1987-04-10 00:00:00 |
| Inactive Date: | Not reported |
| Facility Name: | LAKESIDE UNION SCHOOL DISTRICT |
| Facility Address: | 12335 WOODSIDE AVE |
| Facility Address 2: | Not reported |
| Facility City: | LAKESIDE |
| Facility County: | 37 |
| Facility State: | CA |
| Facility Zip: | 920400000 |

---

**A47** **TRANSPORTATION FACILITY** **RGA LUST** **S114706230**
**12335 WOODSIDE AVENUE** **N/A**
**< 1/8** **LAKESIDE, CA**
**1 ft.**

**Site 27 of 48 in cluster A**

**Relative:** **Higher**
**Actual:** **402 ft.**

RGA LUST:

| | |
|---|---|
| Name: | TRANSPORTATION FACILITY |
| Address: | 12335 WOODSIDE AVENUE |
| City: | LAKESIDE |
| State: | LAKESIDE |

1992 TRANSPORTATION FACILITY 12335 WOODSIDE AVENUE

---

**A48** **CHEVRON 94273** **HAZNET** **S113029091**
**12402 E WOODSIDE AVE** **HWTS** **N/A**
**< 1/8** **LAKESIDE, CA 92040**
**1 ft.**

**Site 28 of 48 in cluster A**

**Relative:** **Higher**
**Actual:** **402 ft.**

HAZNET:

| | |
|---|---|
| Name: | CHEVRON 94273 |
| Address: | 12402 E WOODSIDE AVE |
| Address 2: | Not reported |
| City,State,Zip: | LAKESIDE, CA 920400000 |
| Contact: | KATHY NORRIS |
| Telephone: | 9258425931 |
| Mailing Name: | Not reported |
| Mailing Address: | PO BOX 6004 |
| Year: | 2005 |
| Gepaid: | CAL000021061 |
| TSD EPA ID: | CAD008252405 |
| CA Waste Code: | 213 - Hydrocarbon solvents (benzene, hexane, Stoddard, Etc.) |

**CHEVRON 94273 (Continued)** **S113029091**

| | |
|---|---|
| Disposal Method: | R01 - Recycler |
| Tons: | 0.1668 |
| | |
| Year: | 2004 |
| Gepaid: | CAL000021061 |
| TSD EPA ID: | AZR000035915 |
| CA Waste Code: | 343 - Unspecified organic liquid mixture |
| Disposal Method: | R01 - Recycler |
| Tons: | 0.187 |
| | |
| Year: | 2001 |
| Gepaid: | CAL000021061 |
| TSD EPA ID: | CAD008252405 |
| CA Waste Code: | 331 - Off-specification, aged or surplus organics |
| Disposal Method: | R01 - Recycler |
| Tons: | 0.033 |
| | |
| Year: | 2000 |
| Gepaid: | CAL000021061 |
| TSD EPA ID: | AZR000035915 |
| CA Waste Code: | *** - Invalid waste code |
| Disposal Method: | R01 - Recycler |
| Tons: | 0.2293 |
| | |
| Year: | 2000 |
| Gepaid: | CAL000021061 |
| TSD EPA ID: | AZR000035915 |
| CA Waste Code: | 343 - Unspecified organic liquid mixture |
| Disposal Method: | R01 - Recycler |
| Tons: | 0.187 |
| | |
| Year: | 1999 |
| Gepaid: | CAL000021061 |
| TSD EPA ID: | CAD008252405 |
| CA Waste Code: | 213 - Hydrocarbon solvents (benzene, hexane, Stoddard, Etc.) |
| Disposal Method: | R01 - Recycler |
| Tons: | 0.0625 |
| | |
| Year: | 1999 |
| Gepaid: | CAL000021061 |
| TSD EPA ID: | AZR000035915 |
| CA Waste Code: | 134 - Aqueous solution with total organic residues less than 10 percent |
| Disposal Method: | - |
| Tons: | 0.231 |
| | |
| Year: | 1995 |
| Gepaid: | CAL000021061 |
| TSD EPA ID: | CAT080010101 |
| CA Waste Code: | 223 - Unspecified oil-containing waste |
| Disposal Method: | H01 - Transfer Station |
| Tons: | 0.1251 |
| | |
| Year: | 1995 |
| Gepaid: | CAL000021061 |
| TSD EPA ID: | CAT080013352 |
| CA Waste Code: | 135 - Unspecified aqueous solution |
| Disposal Method: | R01 - Recycler |

**CHEVRON 94273 (Continued)** **S113029091**

Tons: 0.42

Year: 1993
Gepaid: CAL000021061
TSD EPA ID: UTD048406144
CA Waste Code: 181 - Other inorganic solid waste
Disposal Method: R01 - Recycler
Tons: 1.05

Click this hyperlink while viewing on your computer to access additional CA HAZNET: detail in the EDR Site Report.

Additional Info:
Year: 2001
Gen EPA ID: CAL000021061

Shipment Date: 20011031
Creation Date: 1/16/2002 0:00:00
Receipt Date: 20011109
Manifest ID: 21064254
Trans EPA ID: CAR000011205
Trans Name: Not reported
Trans 2 EPA ID: Not reported
Trans 2 Name: Not reported
TSDF EPA ID: CAD008252405
Trans Name: Not reported
TSDF Alt EPA ID: Not reported
TSDF Alt Name: Not reported
CA Waste Code: 331 - Off-specification, aged, or surplus organics
RCRA Code: D001
Disposal Method: R01 - Recycler
Quantity Tons: 0.033
Waste Quantity: 10
Quantity Unit: G
Additional Code 1: Not reported
Additional Code 2: Not reported
Additional Code 3: Not reported
Additional Code 4: Not reported
Additional Code 5: Not reported

Additional Info:
Year: 1993
Gen EPA ID: CAL000021061

Shipment Date: 19930202
Creation Date: 9/6/1995 0:00:00
Receipt Date: 19930208
Manifest ID: 92687603
Trans EPA ID: CAD044061422
Trans Name: Not reported
Trans 2 EPA ID: UTD048406144
Trans 2 Name: Not reported
TSDF EPA ID: UTD048406144
Trans Name: Not reported
TSDF Alt EPA ID: UTD048406144

**CHEVRON 94273 (Continued)** **S113029091**

| | |
|---|---|
| TSDF Alt Name: | Not reported |
| CA Waste Code: | 181 - Other inorganic solid waste Organics |
| RCRA Code: | Not reported |
| Disposal Method: | R01 - Recycler |
| Quantity Tons: | 1.05 |
| Waste Quantity: | 2100 |
| Quantity Unit: | P |
| Additional Code 1: | Not reported |
| Additional Code 2: | Not reported |
| Additional Code 3: | Not reported |
| Additional Code 4: | Not reported |
| Additional Code 5: | Not reported |

Additional Info:

| | |
|---|---|
| Year: | 2004 |
| Gen EPA ID: | CAL000021061 |
| Shipment Date: | 20041118 |
| Creation Date: | 1/28/2005 18:31:06 |
| Receipt Date: | 20041124 |
| Manifest ID: | 23414558 |
| Trans EPA ID: | CAR000011205 |
| Trans Name: | EFR ENVIRONMENTAL SERVICES INC |
| Trans 2 EPA ID: | Not reported |
| Trans 2 Name: | Not reported |
| TSDF EPA ID: | AZR000035915 |
| Trans Name: | DOME ROCK INDUSTRIES INC |
| TSDF Alt EPA ID: | Not reported |
| TSDF Alt Name: | Not reported |
| CA Waste Code: | 343 - Unspecified organic liquid mixture |
| RCRA Code: | NON |
| Disposal Method: | R01 - Recycler |
| Quantity Tons: | 0.187 |
| Waste Quantity: | 55 |
| Quantity Unit: | G |
| Additional Code 1: | Not reported |
| Additional Code 2: | Not reported |
| Additional Code 3: | Not reported |
| Additional Code 4: | Not reported |
| Additional Code 5: | Not reported |

Additional Info:

| | |
|---|---|
| Year: | 1995 |
| Gen EPA ID: | CAL000021061 |
| Shipment Date: | 19951228 |
| Creation Date: | 7/29/1996 0:00:00 |
| Receipt Date: | 19951229 |
| Manifest ID: | 95545275 |
| Trans EPA ID: | CAD000048934 |
| Trans Name: | Not reported |
| Trans 2 EPA ID: | Not reported |
| Trans 2 Name: | Not reported |
| TSDF EPA ID: | CAT080010101 |
| Trans Name: | Not reported |
| TSDF Alt EPA ID: | Not reported |

**CHEVRON 94273 (Continued)** **S113029091**

| | |
|---|---|
| TSDF Alt Name: | Not reported |
| CA Waste Code: | 223 - Unspecified oil-containing waste |
| RCRA Code: | Not reported |
| Disposal Method: | H01 - Transfer Station |
| Quantity Tons: | 0.1251 |
| Waste Quantity: | 30 |
| Quantity Unit: | G |
| Additional Code 1: | Not reported |
| Additional Code 2: | Not reported |
| Additional Code 3: | Not reported |
| Additional Code 4: | Not reported |
| Additional Code 5: | Not reported |
| | |
| Shipment Date: | 19951010 |
| Creation Date: | 7/26/1996 0:00:00 |
| Receipt Date: | 19951012 |
| Manifest ID: | 95619937 |
| Trans EPA ID: | CAD040370645 |
| Trans Name: | Not reported |
| Trans 2 EPA ID: | CAD040370645 |
| Trans 2 Name: | Not reported |
| TSDF EPA ID: | CAT080013352 |
| Trans Name: | Not reported |
| TSDF Alt EPA ID: | Not reported |
| TSDF Alt Name: | Not reported |
| CA Waste Code: | 135 - Unspecified aqueous solution |
| RCRA Code: | Not reported |
| Disposal Method: | R01 - Recycler |
| Quantity Tons: | 0.21 |
| Waste Quantity: | 50 |
| Quantity Unit: | G |
| Additional Code 1: | Not reported |
| Additional Code 2: | Not reported |
| Additional Code 3: | Not reported |
| Additional Code 4: | Not reported |
| Additional Code 5: | Not reported |
| | |
| Shipment Date: | 19950725 |
| Creation Date: | 4/1/1996 0:00:00 |
| Receipt Date: | 19950805 |
| Manifest ID: | 95619909 |
| Trans EPA ID: | CAD040370645 |
| Trans Name: | Not reported |
| Trans 2 EPA ID: | CAD040370645 |
| Trans 2 Name: | Not reported |
| TSDF EPA ID: | CAT080013352 |
| Trans Name: | Not reported |
| TSDF Alt EPA ID: | Not reported |
| TSDF Alt Name: | Not reported |
| CA Waste Code: | 135 - Unspecified aqueous solution |
| RCRA Code: | Not reported |
| Disposal Method: | R01 - Recycler |
| Quantity Tons: | 0.21 |
| Waste Quantity: | 50 |
| Quantity Unit: | G |
| Additional Code 1: | Not reported |
| Additional Code 2: | Not reported |

**CHEVRON 94273 (Continued)** **S113029091**

Additional Code 3: Not reported
Additional Code 4: Not reported
Additional Code 5: Not reported

Additional Info:
Year: 2000
Gen EPA ID: CAL000021061

Shipment Date: 20001027
Creation Date: 1/9/2001 0:00:00
Receipt Date: 20001109
Manifest ID: 98387601
Trans EPA ID: CAR000011205
Trans Name: Not reported
Trans 2 EPA ID: Not reported
Trans 2 Name: Not reported
TSDF EPA ID: AZR000035915
Trans Name: Not reported
TSDF Alt EPA ID: Not reported
TSDF Alt Name: Not reported
CA Waste Code: 343 - Unspecified organic liquid mixture
RCRA Code: Not reported
Disposal Method: R01 - Recycler
Quantity Tons: 0.187
Waste Quantity: 55
Quantity Unit: G
Additional Code 1: Not reported
Additional Code 2: Not reported
Additional Code 3: Not reported
Additional Code 4: Not reported
Additional Code 5: Not reported

Shipment Date: 20000613
Creation Date: 8/9/2000 0:00:00
Receipt Date: 20000615
Manifest ID: 20099332
Trans EPA ID: CAR000011205
Trans Name: Not reported
Trans 2 EPA ID: Not reported
Trans 2 Name: Not reported
TSDF EPA ID: AZR000035915
Trans Name: Not reported
TSDF Alt EPA ID: Not reported
TSDF Alt Name: Not reported
CA Waste Code: *** - Not reported
RCRA Code: Not reported
Disposal Method: R01 - Recycler
Quantity Tons: 0.2293
Waste Quantity: 55
Quantity Unit: G
Additional Code 1: Not reported
Additional Code 2: Not reported
Additional Code 3: Not reported
Additional Code 4: Not reported
Additional Code 5: Not reported

**CHEVRON 94273 (Continued)** **S113029091**

Additional Info:

| | |
|---|---|
| Year: | 2005 |
| Gen EPA ID: | CAL000021061 |
| Shipment Date: | 20050106 |
| Creation Date: | 3/17/2005 18:34:39 |
| Receipt Date: | 20050107 |
| Manifest ID: | 23414736 |
| Trans EPA ID: | CAR000011205 |
| Trans Name: | EFR ENVIRONMENTAL SERVICES INC |
| Trans 2 EPA ID: | Not reported |
| Trans 2 Name: | Not reported |
| TSDF EPA ID: | CAD008252405 |
| Trans Name: | PACIFIC RESOURCE RECOVERY |
| TSDF Alt EPA ID: | CAD008252405 |
| TSDF Alt Name: | Not reported |
| CA Waste Code: | 213 - Hydrocarbon solvents (benzene, hexane, Stoddard, etc. |
| RCRA Code: | D001 |
| Disposal Method: | R01 - Recycler |
| Quantity Tons: | 0.1668 |
| Waste Quantity: | 40 |
| Quantity Unit: | G |
| Additional Code 1: | Not reported |
| Additional Code 2: | Not reported |
| Additional Code 3: | Not reported |
| Additional Code 4: | Not reported |
| Additional Code 5: | Not reported |

Additional Info:

| | |
|---|---|
| Year: | 1999 |
| Gen EPA ID: | CAL000021061 |
| Shipment Date: | 19991207 |
| Creation Date: | 2/15/2000 0:00:00 |
| Receipt Date: | 19991213 |
| Manifest ID: | 99832402 |
| Trans EPA ID: | CAR000011205 |
| Trans Name: | Not reported |
| Trans 2 EPA ID: | Not reported |
| Trans 2 Name: | Not reported |
| TSDF EPA ID: | AZR000035915 |
| Trans Name: | Not reported |
| TSDF Alt EPA ID: | Not reported |
| TSDF Alt Name: | Not reported |
| CA Waste Code: | 134 - Aqueous solution with <10% total organic residues |
| RCRA Code: | Not reported |
| Disposal Method: | - Not reported |
| Quantity Tons: | 0.231 |
| Waste Quantity: | 55 |
| Quantity Unit: | G |
| Additional Code 1: | Not reported |
| Additional Code 2: | Not reported |
| Additional Code 3: | Not reported |
| Additional Code 4: | Not reported |
| Additional Code 5: | Not reported |

**CHEVRON 94273 (Continued)** **S113029091**

| | |
|---|---|
| Shipment Date: | 19990308 |
| Creation Date: | 5/17/1999 0:00:00 |
| Receipt Date: | 19990309 |
| Manifest ID: | 98707713 |
| Trans EPA ID: | CAR000011205 |
| Trans Name: | Not reported |
| Trans 2 EPA ID: | Not reported |
| Trans 2 Name: | Not reported |
| TSDF EPA ID: | CAD008252405 |
| Trans Name: | Not reported |
| TSDF Alt EPA ID: | CAD008252405 |
| TSDF Alt Name: | Not reported |
| CA Waste Code: | 213 - Hydrocarbon solvents (benzene, hexane, Stoddard, etc. |
| RCRA Code: | D001 |
| Disposal Method: | R01 - Recycler |
| Quantity Tons: | 0.0625 |
| Waste Quantity: | 15 |
| Quantity Unit: | G |
| Additional Code 1: | Not reported |
| Additional Code 2: | Not reported |
| Additional Code 3: | Not reported |
| Additional Code 4: | Not reported |
| Additional Code 5: | Not reported |

HWTS:

| | |
|---|---|
| Name: | CHEVRON 94273 |
| Address: | 12402 E WOODSIDE AVE |
| Address 2: | Not reported |
| City,State,Zip: | LAKESIDE, CA 920400000 |
| EPA ID: | CAL000021061 |
| Inactive Date: | 06/30/2005 |
| Create Date: | 11/14/1989 |
| Last Act Date: | 12/04/2006 |
| Mailing Name: | Not reported |
| Mailing Address: | PO BOX 6004 |
| Mailing Address 2: | Not reported |
| Mailing City,State,Zip: | SAN RAMON, CA 945830000 |
| Owner Name: | CHERVON PRODUCTS CO |
| Owner Address: | PO BOX 6004 |
| Owner Address 2: | Not reported |
| Owner City,State,Zip: | SAN RAMON, CA -- |
| Contact Name: | KATHY NORRIS |
| Contact Address: | INACTIVE PER VQ01 - BMI |
| Contact Address 2: | Not reported |
| City,State,Zip: | SAN RAMON, CA -- |

---

**C49** **CITY OF SAN DIEGO** **HAZNET S112872067**
**12450 WOODSIDE AVE** **HWTS N/A**
**< 1/8** **LAKESIDE, CA 92040**
**1 ft.**

**Site 4 of 14 in cluster C**

**Relative:** HAZNET:
**Higher**

| | |
|---|---|
| Name: | CITY OF SAN DIEGO |
| Address: | 12450 WOODSIDE AVE |
| Address 2: | Not reported |
| City,State,Zip: | LAKESIDE, CA 920400000 |

**Actual:**
**413 ft.**

**CITY OF SAN DIEGO (Continued)** **S112872067**

| | |
|---|---|
| Contact: | JESSE BALLESTEROS/SR WATER UTL |
| Telephone: | 6196682073 |
| Mailing Name: | Not reported |
| Mailing Address: | 12375 MORENO AVE |
| Year: | 2002 |
| Gepaid: | CAC001177336 |
| TSD EPA ID: | CAD050806850 |
| CA Waste Code: | 352 - Other organic solids |
| Disposal Method: | H01 - Transfer Station |
| Tons: | 0.2 |
| Year: | 2001 |
| Gepaid: | CAC001177336 |
| TSD EPA ID: | CAD050806850 |
| CA Waste Code: | 352 - Other organic solids |
| Disposal Method: | H01 - Transfer Station |
| Tons: | 0.19 |
| Year: | 1999 |
| Gepaid: | CAC001177336 |
| TSD EPA ID: | CAD050806850 |
| CA Waste Code: | 352 - Other organic solids |
| Disposal Method: | H01 - Transfer Station |
| Tons: | 0.0875 |

Additional Info:

| | |
|---|---|
| Year: | 1999 |
| Gen EPA ID: | CAC001177336 |
| Shipment Date: | 19990617 |
| Creation Date: | 8/24/1999 0:00:00 |
| Receipt Date: | 19990624 |
| Manifest ID: | 95467427 |
| Trans EPA ID: | SCD987574647 |
| Trans Name: | Not reported |
| Trans 2 EPA ID: | Not reported |
| Trans 2 Name: | Not reported |
| TSDF EPA ID: | CAD050806850 |
| Trans Name: | Not reported |
| TSDF Alt EPA ID: | Not reported |
| TSDF Alt Name: | Not reported |
| CA Waste Code: | 352 - Other organic solids |
| RCRA Code: | Not reported |
| Disposal Method: | H01 - Transfer Station |
| Quantity Tons: | 0.0875 |
| Waste Quantity: | 175 |
| Quantity Unit: | P |
| Additional Code 1: | Not reported |
| Additional Code 2: | Not reported |
| Additional Code 3: | Not reported |
| Additional Code 4: | Not reported |
| Additional Code 5: | Not reported |

Additional Info:

**CITY OF SAN DIEGO (Continued)** **S112872067**

| | |
|---|---|
| Year: | 2002 |
| Gen EPA ID: | CAC001177336 |
| Shipment Date: | 20020815 |
| Creation Date: | 1/27/2003 18:31:12 |
| Receipt Date: | 20020816 |
| Manifest ID: | 20871883 |
| Trans EPA ID: | SCR000074591 |
| Trans Name: | Not reported |
| Trans 2 EPA ID: | Not reported |
| Trans 2 Name: | Not reported |
| TSDF EPA ID: | CAD050806850 |
| Trans Name: | Not reported |
| TSDF Alt EPA ID: | Not reported |
| TSDF Alt Name: | Not reported |
| CA Waste Code: | 352 - Other organic solids |
| RCRA Code: | Not reported |
| Disposal Method: | H01 - Transfer Station |
| Quantity Tons: | 0.2 |
| Waste Quantity: | 400 |
| Quantity Unit: | P |
| Additional Code 1: | Not reported |
| Additional Code 2: | Not reported |
| Additional Code 3: | Not reported |
| Additional Code 4: | Not reported |
| Additional Code 5: | Not reported |

Additional Info:

| | |
|---|---|
| Year: | 2001 |
| Gen EPA ID: | CAC001177336 |
| Shipment Date: | 20011217 |
| Creation Date: | 2/26/2002 0:00:00 |
| Receipt Date: | 20011219 |
| Manifest ID: | 20675426 |
| Trans EPA ID: | SCR000074591 |
| Trans Name: | Not reported |
| Trans 2 EPA ID: | Not reported |
| Trans 2 Name: | Not reported |
| TSDF EPA ID: | CAD050806850 |
| Trans Name: | Not reported |
| TSDF Alt EPA ID: | Not reported |
| TSDF Alt Name: | Not reported |
| CA Waste Code: | 352 - Other organic solids |
| RCRA Code: | Not reported |
| Disposal Method: | H01 - Transfer Station |
| Quantity Tons: | 0.19 |
| Waste Quantity: | 380 |
| Quantity Unit: | P |
| Additional Code 1: | Not reported |
| Additional Code 2: | Not reported |
| Additional Code 3: | Not reported |
| Additional Code 4: | Not reported |
| Additional Code 5: | Not reported |

HWTS:

**CITY OF SAN DIEGO (Continued)** **S112872067**

| | |
|---|---|
| Name: | CITY OF SAN DIEGO |
| Address: | 12450 WOODSIDE AVE |
| Address 2: | Not reported |
| City,State,Zip: | LAKESIDE, CA 920400000 |
| EPA ID: | CAC001177336 |
| Inactive Date: | 10/25/2000 |
| Create Date: | 04/15/1999 |
| Last Act Date: | 10/25/2000 |
| Mailing Name: | Not reported |
| Mailing Address: | 12375 MORENO AVE |
| Mailing Address 2: | Not reported |
| Mailing City,State,Zip: | LAKESIDE, CA 920400000 |
| Owner Name: | CITY OF SAN DIEGO |
| Owner Address: | 12375 MORENO AVE |
| Owner Address 2: | Not reported |
| Owner City,State,Zip: | LAKESIDE, CA 920400000 |
| Contact Name: | JESSE BALLESTEROS/SR WATER UTL |
| Contact Address: | 12375 MORENO AVE |
| Contact Address 2: | Not reported |
| City,State,Zip: | LAKESIDE, CA 920400000 |

---

**A50** **RCRA NonGen / NLR** **1025869975**
**12402 WOODSIDE AVE** **CAL000419076**
**< 1/8** **LAKESIDE, CA 92040**
**1 ft.**

**Site 29 of 48 in cluster A**

**Relative:** **Higher**
**Actual:** **402 ft.**

RCRA NonGen / NLR:

| | |
|---|---|
| Date form received by agency: | 2016-07-22 00:00:00.0 |
| Facility name: | Not reported |
| Facility address: | 12402 WOODSIDE AVE<br>LAKESIDE, CA 92040 |
| EPA ID: | CAL000419076 |
| Contact: | KEVIN ESHO |
| Contact address: | 12402 WOODSIDE AVE<br>LAKESIDE, CA 92040 |
| Contact country: | Not reported |
| Contact telephone: | 619-443-5211 |
| Contact email: | PAUL@PCETINC.COM |
| EPA Region: | 09 |
| Classification: | Non-Generator |
| Description: | Handler: Non-Generators do not presently generate hazardous waste |

Owner/Operator Summary:

| | |
|---|---|
| Owner/operator name: | KEVIN ESHO |
| Owner/operator address: | 12402 WOODSIDE AVE<br>LAKESIDE, CA 92040 |
| Owner/operator country: | Not reported |
| Owner/operator telephone: | 619-443-5211 |
| Owner/operator email: | Not reported |
| Owner/operator fax: | Not reported |
| Owner/operator extension: | Not reported |
| Legal status: | Other |
| Owner/Operator Type: | Operator |
| Owner/Op start date: | Not reported |
| Owner/Op end date: | Not reported |

**(Continued)** **1025869975**

Owner/operator name: KEVIN ESHO
Owner/operator address: 12402 WOODSIDE AVE
LAKESIDE, CA 92040
Owner/operator country: Not reported
Owner/operator telephone: 619-443-5211
Owner/operator email: Not reported
Owner/operator fax: Not reported
Owner/operator extension: Not reported
Legal status: Other
Owner/Operator Type: Owner
Owner/Op start date: Not reported
Owner/Op end date: Not reported

Handler Activities Summary:
U.S. importer of hazardous waste: No
Mixed waste (haz. and radioactive): No
Recycler of hazardous waste: Yes
Transporter of hazardous waste: Yes
Treater, storer or disposer of HW: Yes
Underground injection activity: No
On-site burner exemption: No
Furnace exemption: No
Used oil fuel burner: No
Used oil processor: No
User oil refiner: No
Used oil fuel marketer to burner: No
Used oil Specification marketer: No
Used oil transfer facility: No
Used oil transporter: No

Violation Status: No violations found

---

**B51** **CAR CARE CITY** **San Diego Co. HMMD** **S106072478**
**9804 MAINE AV** **N/A**
**< 1/8** **LAKESIDE, CA 92040**
**1 ft.**

**Site 12 of 43 in cluster B**

**Relative:** HMMD SAN DIEGO:
**Higher**
**Actual:** Name: CAR CARE CITY
**415 ft.** Address: 9804 MAINE AV
City,State,Zip: LAKESIDE, CA 92040
Permit Number: 202547
Business Type: 6HK26
EPA Id Number: Not reported
APN: 394-142-10-00
Last HMMD Inspection: 10/06/2003
Facility Telephone: 619-443-5600
Permit Status: INAC
Permit Expiration: 03/31/2006
Date Last Updated: 11/02/2012
Facility Owner: BAHA SHABA
Facility Mailing Address: 9804 MAINE AVE
Facility Mailing City: LAKESIDE
Facility Mailing State: CA
Facility Mailing Zip: 92040
UST Owner: Not reported
Handle Regulated Hazmat: Not reported

**CAR CARE CITY (Continued)** **S106072478**

Own Or Operate UST: Not reported
Subject To APSA: Not reported
Generate Haz Waste: Y
Treat Haz Waste: Not reported
Generate Medical Waste: Not reported

Violations Inactive Permits:
Permit Number: 202547
Update Date: 11/02/2012
Inspection Date: 10/06/2003
Violation Code: 6HV0201
Violation: WASTE CONTAINER NOT CLOSED
Violation Citation: Hazardous waste containers are not kept closed while in storage. CCR 66265.173(a)
Activity: Inactive Permit

Permit Number: 202547
Update Date: 11/02/2012
Inspection Date: 10/06/2003
Violation Code: 6HV0202
Violation: WASTE CONTAINER W/O LABELS
Violation Citation: Hazardous waste containers &/or tanks are missing labels, accumulation date and/or are improperly labeled. CCR 66262.34(a)(2); 66262.34(a)(3) & 66262.34(f)
Activity: Inactive Permit

Permit Number: 202547
Update Date: 11/02/2012
Inspection Date: 10/06/2003
Violation Code: 6HV0210
Violation: DID NOT CLEAN SPILL TO FLOOR
Violation Citation: Failure to clean up hazardous waste off of floor surface. 66262.10b
Activity: Inactive Permit

---

**D52** **SID'S AUTOBODY INC** **HAZNET S113100749**
**9816 VINE ST** **HWTS N/A**
**< 1/8** **LAKESIDE, CA 92040**
**1 ft.**

**Site 2 of 10 in cluster D**

**Relative: Higher**
**Actual: 414 ft.**

HAZNET:
Name: SID'S AUTOBODY INC
Address: 9816 VINE ST
Address 2: Not reported
City,State,Zip: LAKESIDE, CA 920400000
Contact: REBECCA BARRO/OFFICE MGR
Telephone: 6196987730
Mailing Name: Not reported
Mailing Address: 7473 EL CAJON BLVD

Year: 2010
Gepaid: CAL000191897
TSD EPA ID: CAD008252405
CA Waste Code: 352 - Other organic solids
Disposal Method: H141 - Storage, Bulking, And/Or Transfer Off Site--No Treatment/Reovery (H010-H129) Or (H131-H135)
Tons: 0.1

**SID'S AUTOBODY INC (Continued)** **S113100749**

Year: 2009
Gepaid: CAL000191897
TSD EPA ID: CAD008252405
CA Waste Code: 352 - Other organic solids
Disposal Method: H141 - Storage, Bulking, And/Or Transfer Off Site--No Treatment/Reovery (H010-H129) Or (H131-H135)
Tons: 0.075

Year: 2008
Gepaid: CAL000191897
TSD EPA ID: CAD008252405
CA Waste Code: 352 - Other organic solids
Disposal Method: H141 - Storage, Bulking, And/Or Transfer Off Site--No Treatment/Reovery (H010-H129) Or (H131-H135)
Tons: 0.05

Year: 2006
Gepaid: CAL000191897
TSD EPA ID: CAD008252405
CA Waste Code: 352 - Other organic solids
Disposal Method: H01 - Transfer Station
Tons: 0.05

Year: 2005
Gepaid: CAL000191897
TSD EPA ID: CAD008252405
CA Waste Code: 352 - Other organic solids
Disposal Method: H01 - Transfer Station
Tons: 0.1

Year: 2005
Gepaid: CAL000191897
TSD EPA ID: CAT000613893
CA Waste Code: 343 - Unspecified organic liquid mixture
Disposal Method: H01 - Transfer Station
Tons: 0.2027

Year: 2004
Gepaid: CAL000191897
TSD EPA ID: CAD008252405
CA Waste Code: 352 - Other organic solids
Disposal Method: H01 - Transfer Station
Tons: 0.2

Year: 2004
Gepaid: CAL000191897
TSD EPA ID: CAT000613893
CA Waste Code: 343 - Unspecified organic liquid mixture
Disposal Method: H01 - Transfer Station
Tons: 0.204

Year: 2003
Gepaid: CAL000191897
TSD EPA ID: CAT000613893
CA Waste Code: 343 - Unspecified organic liquid mixture
Disposal Method: H01 - Transfer Station
Tons: 0.102

**SID'S AUTOBODY INC (Continued)** **S113100749**

| | |
|---|---|
| Year: | 2003 |
| Gepaid: | CAL000191897 |
| TSD EPA ID: | CAD008252405 |
| CA Waste Code: | 352 - Other organic solids |
| Disposal Method: | H01 - Transfer Station |
| Tons: | 0.1 |

Click this hyperlink while viewing on your computer to access
4 additional CA HAZNET: record(s) in the EDR Site Report.

Additional Info:

| | |
|---|---|
| Year: | 2006 |
| Gen EPA ID: | CAL000191897 |
| Shipment Date: | 20060503 |
| Creation Date: | 3/14/2007 18:30:41 |
| Receipt Date: | 20060504 |
| Manifest ID: | 25085527 |
| Trans EPA ID: | CAD008252405 |
| Trans Name: | PACIFIC COAST LACQUER |
| Trans 2 EPA ID: | Not reported |
| Trans 2 Name: | Not reported |
| TSDF EPA ID: | CAD008252405 |
| Trans Name: | PACIFIC RESOURCE RECOVERY |
| TSDF Alt EPA ID: | CAD008252405 |
| TSDF Alt Name: | Not reported |
| CA Waste Code: | 352 - Other organic solids |
| RCRA Code: | D001 |
| Disposal Method: | H01 - Transfer Station |
| Quantity Tons: | 0.05 |
| Waste Quantity: | 100 |
| Quantity Unit: | P |
| Additional Code 1: | Not reported |
| Additional Code 2: | Not reported |
| Additional Code 3: | Not reported |
| Additional Code 4: | Not reported |
| Additional Code 5: | Not reported |

Additional Info:

| | |
|---|---|
| Year: | 2005 |
| Gen EPA ID: | CAL000191897 |
| Shipment Date: | 20051205 |
| Creation Date: | 7/12/2006 18:32:38 |
| Receipt Date: | 20051208 |
| Manifest ID: | 24359589 |
| Trans EPA ID: | TXR000050930 |
| Trans Name: | SAFETY-KLEEN SYSTEMS INC |
| Trans 2 EPA ID: | Not reported |
| Trans 2 Name: | Not reported |
| TSDF EPA ID: | CAT000613893 |
| Trans Name: | SAFETY-KLEEN SYSTEMS INC |
| TSDF Alt EPA ID: | CAT000613893 |
| TSDF Alt Name: | Not reported |
| CA Waste Code: | 343 - Unspecified organic liquid mixture |

**SID'S AUTOBODY INC (Continued)** **S113100749**

| | |
|---|---|
| RCRA Code: | Not reported |
| Disposal Method: | H01 - Transfer Station |
| Quantity Tons: | 0.0952 |
| Waste Quantity: | 28 |
| Quantity Unit: | G |
| Additional Code 1: | Not reported |
| Additional Code 2: | Not reported |
| Additional Code 3: | Not reported |
| Additional Code 4: | Not reported |
| Additional Code 5: | Not reported |
| | |
| Shipment Date: | 20050428 |
| Creation Date: | 7/28/2005 18:30:54 |
| Receipt Date: | 20050429 |
| Manifest ID: | 24100254 |
| Trans EPA ID: | CAD008252405 |
| Trans Name: | PACIFIC COAST LACQUER |
| Trans 2 EPA ID: | Not reported |
| Trans 2 Name: | Not reported |
| TSDF EPA ID: | CAD008252405 |
| Trans Name: | PACIFIC RESOURCE RECOVERY |
| TSDF Alt EPA ID: | CAD008252405 |
| TSDF Alt Name: | Not reported |
| CA Waste Code: | 352 - Other organic solids |
| RCRA Code: | D001 |
| Disposal Method: | H01 - Transfer Station |
| Quantity Tons: | 0.1 |
| Waste Quantity: | 200 |
| Quantity Unit: | P |
| Additional Code 1: | Not reported |
| Additional Code 2: | Not reported |
| Additional Code 3: | Not reported |
| Additional Code 4: | Not reported |
| Additional Code 5: | Not reported |
| | |
| Shipment Date: | 20050328 |
| Creation Date: | 7/21/2005 18:31:13 |
| Receipt Date: | 20050331 |
| Manifest ID: | 24252768 |
| Trans EPA ID: | TXR000050930 |
| Trans Name: | SAFETY-KLEEN SYSTEMS INC |
| Trans 2 EPA ID: | Not reported |
| Trans 2 Name: | Not reported |
| TSDF EPA ID: | CAT000613893 |
| Trans Name: | SAFETY-KLEEN SYSTEMS INC |
| TSDF Alt EPA ID: | CAT000613893 |
| TSDF Alt Name: | Not reported |
| CA Waste Code: | 343 - Unspecified organic liquid mixture |
| RCRA Code: | NONE |
| Disposal Method: | H01 - Transfer Station |
| Quantity Tons: | 0.1075 |
| Waste Quantity: | 215 |
| Quantity Unit: | P |
| Additional Code 1: | Not reported |
| Additional Code 2: | Not reported |
| Additional Code 3: | Not reported |
| Additional Code 4: | Not reported |

**SID'S AUTOBODY INC (Continued)** **S113100749**

Additional Code 5: Not reported

Additional Info:
Year: 2004
Gen EPA ID: CAL000191897

Shipment Date: 20041118
Creation Date: 1/20/2005 18:31:32
Receipt Date: 20041123
Manifest ID: 23733004
Trans EPA ID: TXR000050930
Trans Name: SAFETY-KLEEN SYSTEMS INC
Trans 2 EPA ID: Not reported
Trans 2 Name: Not reported
TSDF EPA ID: CAT000613893
Trans Name: SAFETY-KLEEN SYSTEMS INC
TSDF Alt EPA ID: CAT000613893
TSDF Alt Name: Not reported
CA Waste Code: 343 - Unspecified organic liquid mixture
RCRA Code: Not reported
Disposal Method: H01 - Transfer Station
Quantity Tons: 0.102
Waste Quantity: 30
Quantity Unit: G
Additional Code 1: Not reported
Additional Code 2: Not reported
Additional Code 3: Not reported
Additional Code 4: Not reported
Additional Code 5: Not reported

Shipment Date: 20040728
Creation Date: 11/5/2004 18:32:00
Receipt Date: 20040728
Manifest ID: 23839426
Trans EPA ID: CAD008252405
Trans Name: PACIFIC COAST LACQUER
Trans 2 EPA ID: Not reported
Trans 2 Name: Not reported
TSDF EPA ID: CAD008252405
Trans Name: PACIFIC RESOURCE RECOVERY
TSDF Alt EPA ID: CAD008252405
TSDF Alt Name: Not reported
CA Waste Code: 352 - Other organic solids
RCRA Code: D001
Disposal Method: H01 - Transfer Station
Quantity Tons: 0.1
Waste Quantity: 200
Quantity Unit: P
Additional Code 1: Not reported
Additional Code 2: Not reported
Additional Code 3: Not reported
Additional Code 4: Not reported
Additional Code 5: Not reported

Shipment Date: 20040602
Creation Date: 10/29/2004 7:40:51
Receipt Date: 20040607

**SID'S AUTOBODY INC (Continued)** **S113100749**

Manifest ID: 23351403
Trans EPA ID: TXR000050930
Trans Name: SAFETY-KLEEN SYSTEMS INC
Trans 2 EPA ID: Not reported
Trans 2 Name: Not reported
TSDF EPA ID: CAT000613893
Trans Name: SAFETY-KLEEN SYSTEMS INC
TSDF Alt EPA ID: CAT000613893
TSDF Alt Name: Not reported
CA Waste Code: 343 - Unspecified organic liquid mixture
RCRA Code: Not reported
Disposal Method: H01 - Transfer Station
Quantity Tons: 0.102
Waste Quantity: 30
Quantity Unit: G
Additional Code 1: Not reported
Additional Code 2: Not reported
Additional Code 3: Not reported
Additional Code 4: Not reported
Additional Code 5: Not reported

Shipment Date: 20040129
Creation Date: 9/10/2004 8:42:02
Receipt Date: 20040129
Manifest ID: 22945110
Trans EPA ID: CAD008252405
Trans Name: PACIFIC COAST LACQUER
Trans 2 EPA ID: Not reported
Trans 2 Name: Not reported
TSDF EPA ID: CAD008252405
Trans Name: PACIFIC RESOURCE RECOVERY
TSDF Alt EPA ID: CAD008252405
TSDF Alt Name: Not reported
CA Waste Code: 352 - Other organic solids
RCRA Code: D001
Disposal Method: H01 - Transfer Station
Quantity Tons: 0.1
Waste Quantity: 200
Quantity Unit: P
Additional Code 1: Not reported
Additional Code 2: Not reported
Additional Code 3: Not reported
Additional Code 4: Not reported
Additional Code 5: Not reported

Additional Info:
Year: 2009
Gen EPA ID: CAL000191897

Shipment Date: 20090108
Creation Date: 6/17/2009 18:30:35
Receipt Date: 20090112
Manifest ID: 004995765JJK
Trans EPA ID: CAR000194837
Trans Name: PACIFIC COAST LACQUER
Trans 2 EPA ID: Not reported
Trans 2 Name: Not reported

**SID'S AUTOBODY INC (Continued)** **S113100749**

TSDF EPA ID: CAD008252405
Trans Name: PACIFIC RESOURCE RECOVERY
TSDF Alt EPA ID: Not reported
TSDF Alt Name: Not reported
CA Waste Code: 352 - Other organic solids
RCRA Code: F005
Disposal Method: H141 - Storage, Bulking, And/Or Transfer Off Site--No Treatment/Reovery (H010-H129) Or (H131-H135)
Quantity Tons: 0.075
Waste Quantity: 150
Quantity Unit: P
Additional Code 1: F003
Additional Code 2: D001
Additional Code 3: Not reported
Additional Code 4: Not reported
Additional Code 5: Not reported

Additional Info:
Year: 2000
Gen EPA ID: CAL000191897

Shipment Date: 20001121
Creation Date: 1/24/2001 0:00:00
Receipt Date: 20001121
Manifest ID: 20433582
Trans EPA ID: CAD008252405
Trans Name: Not reported
Trans 2 EPA ID: Not reported
Trans 2 Name: Not reported
TSDF EPA ID: CAD008252405
Trans Name: Not reported
TSDF Alt EPA ID: Not reported
TSDF Alt Name: Not reported
CA Waste Code: 214 - Unspecified solvent mixture
RCRA Code: D001
Disposal Method: R01 - Recycler
Quantity Tons: 0.144
Waste Quantity: 40
Quantity Unit: G
Additional Code 1: Not reported
Additional Code 2: Not reported
Additional Code 3: Not reported
Additional Code 4: Not reported
Additional Code 5: Not reported

Additional Info:
Year: 2010
Gen EPA ID: CAL000191897

Shipment Date: 20100805
Creation Date: 2/1/2011 18:30:18
Receipt Date: 20100806
Manifest ID: 006544788JJK
Trans EPA ID: CAR000194837
Trans Name: PACIFIC COAST LACQUER
Trans 2 EPA ID: Not reported

**SID'S AUTOBODY INC (Continued)** **S113100749**

| | |
|---|---|
| Trans 2 Name: | Not reported |
| TSDF EPA ID: | CAD008252405 |
| Trans Name: | PACIFIC RESOURCE RECOVERY |
| TSDF Alt EPA ID: | Not reported |
| TSDF Alt Name: | Not reported |
| CA Waste Code: | 352 - Other organic solids |
| RCRA Code: | F005 |
| Disposal Method: | H141 - Storage, Bulking, And/Or Transfer Off Site--No Treatment/Reovery (H010-H129) Or (H131-H135) |
| Quantity Tons: | 0.1 |
| Waste Quantity: | 200 |
| Quantity Unit: | P |
| Additional Code 1: | F003 |
| Additional Code 2: | D001 |
| Additional Code 3: | Not reported |
| Additional Code 4: | Not reported |
| Additional Code 5: | Not reported |

Additional Info:

| | |
|---|---|
| Year: | 2002 |
| Gen EPA ID: | CAL000191897 |
| | |
| Shipment Date: | 20021205 |
| Creation Date: | 4/1/2003 18:31:07 |
| Receipt Date: | 20021205 |
| Manifest ID: | 21951245 |
| Trans EPA ID: | CAD008252405 |
| Trans Name: | Not reported |
| Trans 2 EPA ID: | Not reported |
| Trans 2 Name: | Not reported |
| TSDF EPA ID: | CAD008252405 |
| Trans Name: | Not reported |
| TSDF Alt EPA ID: | Not reported |
| TSDF Alt Name: | Not reported |
| CA Waste Code: | 352 - Other organic solids |
| RCRA Code: | D001 |
| Disposal Method: | H01 - Transfer Station |
| Quantity Tons: | 0.05 |
| Waste Quantity: | 100 |
| Quantity Unit: | P |
| Additional Code 1: | Not reported |
| Additional Code 2: | Not reported |
| Additional Code 3: | Not reported |
| Additional Code 4: | Not reported |
| Additional Code 5: | Not reported |
| | |
| Shipment Date: | 20021010 |
| Creation Date: | 2/6/2003 18:31:16 |
| Receipt Date: | 20021015 |
| Manifest ID: | 22056275 |
| Trans EPA ID: | SCR000075150 |
| Trans Name: | Not reported |
| Trans 2 EPA ID: | Not reported |
| Trans 2 Name: | Not reported |
| TSDF EPA ID: | CAT000613893 |
| Trans Name: | Not reported |
| TSDF Alt EPA ID: | Not reported |

**SID'S AUTOBODY INC (Continued)** **S113100749**

| | |
|---|---|
| TSDF Alt Name: | Not reported |
| CA Waste Code: | 343 - Unspecified organic liquid mixture |
| RCRA Code: | Not reported |
| Disposal Method: | H01 - Transfer Station |
| Quantity Tons: | 0.145 |
| Waste Quantity: | 290 |
| Quantity Unit: | P |
| Additional Code 1: | Not reported |
| Additional Code 2: | Not reported |
| Additional Code 3: | Not reported |
| Additional Code 4: | Not reported |
| Additional Code 5: | Not reported |
| | |
| Shipment Date: | 20020417 |
| Creation Date: | 1/8/2003 18:32:09 |
| Receipt Date: | 20020417 |
| Manifest ID: | 21642650 |
| Trans EPA ID: | CAD008252405 |
| Trans Name: | Not reported |
| Trans 2 EPA ID: | Not reported |
| Trans 2 Name: | Not reported |
| TSDF EPA ID: | CAD008252405 |
| Trans Name: | Not reported |
| TSDF Alt EPA ID: | Not reported |
| TSDF Alt Name: | Not reported |
| CA Waste Code: | 352 - Other organic solids |
| RCRA Code: | D001 |
| Disposal Method: | R01 - Recycler |
| Quantity Tons: | 0.05 |
| Waste Quantity: | 100 |
| Quantity Unit: | P |
| Additional Code 1: | Not reported |
| Additional Code 2: | Not reported |
| Additional Code 3: | Not reported |
| Additional Code 4: | Not reported |
| Additional Code 5: | Not reported |

Additional Info:

| | |
|---|---|
| Year: | 2003 |
| Gen EPA ID: | CAL000191897 |
| | |
| Shipment Date: | 20031009 |
| Creation Date: | 8/3/2004 15:00:31 |
| Receipt Date: | 20031014 |
| Manifest ID: | 23029874 |
| Trans EPA ID: | TXR000050930 |
| Trans Name: | SAFETY-KLEEN SYSTEMS INC |
| Trans 2 EPA ID: | Not reported |
| Trans 2 Name: | Not reported |
| TSDF EPA ID: | CAT000613893 |
| Trans Name: | SAFETY-KLEEN SYSTEMS INC |
| TSDF Alt EPA ID: | CAT000613893 |
| TSDF Alt Name: | Not reported |
| CA Waste Code: | 343 - Unspecified organic liquid mixture |
| RCRA Code: | Not reported |
| Disposal Method: | H01 - Transfer Station |
| Quantity Tons: | 0.102 |

**SID'S AUTOBODY INC (Continued)** **S113100749**

| | |
|---|---|
| Waste Quantity: | 30 |
| Quantity Unit: | G |
| Additional Code 1: | Not reported |
| Additional Code 2: | Not reported |
| Additional Code 3: | Not reported |
| Additional Code 4: | Not reported |
| Additional Code 5: | Not reported |
| | |
| Shipment Date: | 20030912 |
| Creation Date: | 8/4/2004 18:30:55 |
| Receipt Date: | 20030912 |
| Manifest ID: | 22890833 |
| Trans EPA ID: | CAD008252405 |
| Trans Name: | PACIFIC COAST LACQUER |
| Trans 2 EPA ID: | Not reported |
| Trans 2 Name: | Not reported |
| TSDF EPA ID: | CAD008252405 |
| Trans Name: | PACIFIC RESOURCE RECOVERY |
| TSDF Alt EPA ID: | CAD008252405 |
| TSDF Alt Name: | Not reported |
| CA Waste Code: | 352 - Other organic solids |
| RCRA Code: | D001 |
| Disposal Method: | H01 - Transfer Station |
| Quantity Tons: | 0.1 |
| Waste Quantity: | 200 |
| Quantity Unit: | P |
| Additional Code 1: | Not reported |
| Additional Code 2: | Not reported |
| Additional Code 3: | Not reported |
| Additional Code 4: | Not reported |
| Additional Code 5: | Not reported |

Additional Info:

| | |
|---|---|
| Year: | 2008 |
| Gen EPA ID: | CAL000191897 |
| | |
| Shipment Date: | 20080416 |
| Creation Date: | 9/25/2008 18:30:09 |
| Receipt Date: | 20080417 |
| Manifest ID: | 004041079JJK |
| Trans EPA ID: | CAD008252405 |
| Trans Name: | PACIFIC COAST LACQUER |
| Trans 2 EPA ID: | Not reported |
| Trans 2 Name: | Not reported |
| TSDF EPA ID: | CAD008252405 |
| Trans Name: | PACIFIC RESOURCE RECOVERY |
| TSDF Alt EPA ID: | Not reported |
| TSDF Alt Name: | Not reported |
| CA Waste Code: | 352 - Other organic solids |
| RCRA Code: | F005 |
| Disposal Method: | H141 - Storage, Bulking, And/Or Transfer Off Site--No Treatment/Reovery (H010-H129) Or (H131-H135) |
| Quantity Tons: | 0.05 |
| Waste Quantity: | 100 |
| Quantity Unit: | P |
| Additional Code 1: | F003 |
| Additional Code 2: | D001 |

**SID'S AUTOBODY INC (Continued)** **S113100749**

Additional Code 3: Not reported
Additional Code 4: Not reported
Additional Code 5: Not reported

HWTS:
Name: SID'S AUTOBODY INC
Address: 9816 VINE ST
Address 2: Not reported
City,State,Zip: LAKESIDE, CA 920400000
EPA ID: CAL000191897
Inactive Date: 06/30/2011
Create Date: 10/02/2000
Last Act Date: 03/13/2012
Mailing Name: REBECCA BARRO
Mailing Address: 7473 EL CAJON BLVD
Mailing Address 2: Not reported
Mailing City,State,Zip: LA MESA, CA 919427401
Owner Name: SID'S AUTOBODY INC
Owner Address: 9816 VINE ST
Owner Address 2: Not reported
Owner City,State,Zip: LAKESIDE, CA 920400000
Contact Name: REBECCA BARRO/OFFICE MGR
Contact Address: 7473 EL CAJON BLVD
Contact Address 2: Not reported
City,State,Zip: LA MESA, CA 919410000

NAICS:
EPA ID: CAL000191897
Create Date: 2003-10-23 13:13:52
NAICS Code: 811121
NAICS Description: Automotive Body, Paint, and Interior Repair and Maintenance
Issued EPA ID Date: 2000-10-02 00:00:00
Inactive Date: 2011-06-30 00:00:00
Facility Name: SID'S AUTOBODY INC
Facility Address: 9816 VINE ST
Facility Address 2: Not reported
Facility City: LAKESIDE
Facility County: 37
Facility State: CA
Facility Zip: 920400000

---

**A53** **94273** **HIST UST** **U001571751**
**12402 WOODSIDE AVE** **N/A**
**< 1/8** **LAKESIDE, CA 92040**
**1 ft.**

**Site 30 of 48 in cluster A**

**Relative: Higher**
**Actual: 402 ft.**

HIST UST:
Name: 94273
Address: 12402 WOODSIDE AVE
City,State,Zip: LAKESIDE, CA 92040
File Number: 0002AE5F
URL: http://geotracker.waterboards.ca.gov/ustpdfs/pdf/0002AE5F.pdf
Region: STATE
Facility ID: 00000062596
Facility Type: Gas Station
Other Type: Not reported

**94273 (Continued)** **U001571751**

| | |
|---|---|
| Contact Name: | MAZE,SPENCER,JR |
| Telephone: | 6194435211 |
| Owner Name: | CHEVRON U.S.A. INC. |
| Owner Address: | 575 MARKET |
| Owner City,St,Zip: | SAN FRANCISCO, CA 94105 |
| Total Tanks: | 0004 |
| | |
| Tank Num: | 001 |
| Container Num: | 1 |
| Year Installed: | 1969 |
| Tank Capacity: | 00010000 |
| Tank Used for: | PRODUCT |
| Type of Fuel: | Not reported |
| Container Construction Thickness: | 0000250 |
| Leak Detection: | Stock Inventor |
| | |
| Tank Num: | 002 |
| Container Num: | 2 |
| Year Installed: | 1969 |
| Tank Capacity: | 00010000 |
| Tank Used for: | PRODUCT |
| Type of Fuel: | Not reported |
| Container Construction Thickness: | 0000250 |
| Leak Detection: | Stock Inventor |
| | |
| Tank Num: | 003 |
| Container Num: | 3 |
| Year Installed: | 1969 |
| Tank Capacity: | 00005000 |
| Tank Used for: | PRODUCT |
| Type of Fuel: | Not reported |
| Container Construction Thickness: | 0000250 |
| Leak Detection: | Stock Inventor |
| | |
| Tank Num: | 004 |
| Container Num: | 4 |
| Year Installed: | 1969 |
| Tank Capacity: | 00001000 |
| Tank Used for: | WASTE |
| Type of Fuel: | Not reported |
| Container Construction Thickness: | 0000130 |
| Leak Detection: | Stock Inventor |

Click here for Geo Tracker PDF:

---

**B54** **DAVID B. & YAEL ALPERT** **FINDS** **1023300202**
**9806 MAINE AV** **N/A**
**< 1/8** **LAKESIDE, CA 92040**
**1 ft.**

**Site 13 of 43 in cluster B**

**Relative: Higher**
**Actual: 415 ft.**

FINDS:
Registry ID: 110065922372
Facility URL: http://ofmpub.epa.gov/enviro/fii_query_detail.disp_program_facility?p_registry_id=110065922372

Environmental Interest/Information System:
STATE MASTER

**DAVID B. & YAEL ALPERT (Continued)** **1023300202**

Click this hyperlink while viewing on your computer to access additional FINDS: detail in the EDR Site Report.

**C55** **SDCTY-WATER PUMP STATION** **HAZNET** **S113116026**
**12450 WOODSIDE AVE** **HWTS** **N/A**
**< 1/8** **LAKESIDE, CA 92040**
**1 ft.**

**Site 5 of 14 in cluster C**

**Relative: Higher**
**Actual: 413 ft.**

HAZNET:

| | |
|---|---|
| Name: | SDCTY-WATER PUMP STATION |
| Address: | 12450 WOODSIDE AVE |
| Address 2: | Not reported |
| City,State,Zip: | LAKESIDE, CA 920400000 |
| Contact: | MICHAEL WHITE/WATER SYSTEM TECH |
| Telephone: | 6196682726 |
| Mailing Name: | Not reported |
| Mailing Address: | 9601 RIDGEHAVEN CT STE 320 |
| Year: | 2003 |
| Gepaid: | CAL000234807 |
| TSD EPA ID: | CAD980675276 |
| CA Waste Code: | 223 - Unspecified oil-containing waste |
| Disposal Method: | T01 - Treatment, Tank |
| Tons: | 0.125 |
| Year: | 2003 |
| Gepaid: | CAL000234807 |
| TSD EPA ID: | HFHQ36 0200 |
| CA Waste Code: | 223 - Unspecified oil-containing waste |
| Disposal Method: | H01 - Transfer Station |
| Tons: | 0.1 |

Additional Info:

| | |
|---|---|
| Year: | 2003 |
| Gen EPA ID: | CAL000234807 |
| Shipment Date: | 20030417 |
| Creation Date: | 6/23/2004 9:59:25 |
| Receipt Date: | 20030422 |
| Manifest ID: | 22490993 |
| Trans EPA ID: | MAD039322250 |
| Trans Name: | Not reported |
| Trans 2 EPA ID: | Not reported |
| Trans 2 Name: | Not reported |
| TSDF EPA ID: | CAD050806850 |
| Trans Name: | Not reported |
| TSDF Alt EPA ID: | HFHQ36 0200 |
| TSDF Alt Name: | Not reported |
| CA Waste Code: | 223 - Unspecified oil-containing waste |
| RCRA Code: | Not reported |
| Disposal Method: | H01 - Transfer Station |
| Quantity Tons: | 0.1 |
| Waste Quantity: | 200 |
| Quantity Unit: | P |
| Additional Code 1: | Not reported |

**SDCTY-WATER PUMP STATION (Continued)** **S113116026**

| | |
|---|---|
| Additional Code 2: | Not reported |
| Additional Code 3: | Not reported |
| Additional Code 4: | Not reported |
| Additional Code 5: | Not reported |
| Shipment Date: | 20030417 |
| Creation Date: | 8/5/2003 18:31:37 |
| Receipt Date: | 20030424 |
| Manifest ID: | 22490992 |
| Trans EPA ID: | MAD039322250 |
| Trans Name: | Not reported |
| Trans 2 EPA ID: | Not reported |
| Trans 2 Name: | Not reported |
| TSDF EPA ID: | CAD980675276 |
| Trans Name: | Not reported |
| TSDF Alt EPA ID: | CAD980675276 |
| TSDF Alt Name: | Not reported |
| CA Waste Code: | 223 - Unspecified oil-containing waste |
| RCRA Code: | Not reported |
| Disposal Method: | T01 - Treatment, Tank |
| Quantity Tons: | 0.125 |
| Waste Quantity: | 250 |
| Quantity Unit: | P |
| Additional Code 1: | Not reported |
| Additional Code 2: | Not reported |
| Additional Code 3: | Not reported |
| Additional Code 4: | Not reported |
| Additional Code 5: | Not reported |

HWTS:

| | |
|---|---|
| Name: | SDCTY-WATER PUMP STATION |
| Address: | 12450 WOODSIDE AVE |
| Address 2: | Not reported |
| City,State,Zip: | LAKESIDE, CA 920400000 |
| EPA ID: | CAL000234807 |
| Inactive Date: | 06/30/2008 |
| Create Date: | 02/19/2002 |
| Last Act Date: | 04/15/2009 |
| Mailing Name: | CHERYL LESTER |
| Mailing Address: | 9601 RIDGEHAVEN CT STE 320 |
| Mailing Address 2: | Not reported |
| Mailing City,State,Zip: | SAN DIEGO, CA 921230000 |
| Owner Name: | CITY OF SAN DIEGO |
| Owner Address: | 9601 RIDGEHAVEN CT STE 320 |
| Owner Address 2: | Not reported |
| Owner City,State,Zip: | SAN DIEGO, CA 921231676 |
| Contact Name: | MICHAEL WHITE/WATER SYSTEM TECH |
| Contact Address: | 9601 RIDGEHAVEN CT STE 320 |
| Contact Address 2: | Not reported |
| City,State,Zip: | SAN DIEGO, CA 921230000 |

NAICS:

| | |
|---|---|
| EPA ID: | CAL000234807 |
| Create Date: | 2002-03-14 16:36:29 |
| NAICS Code: | 92119 |
| NAICS Description: | Other General Government Support |
| Issued EPA ID Date: | 2002-02-19 00:00:00 |

**SDCTY-WATER PUMP STATION (Continued)** **S113116026**

| | |
|---|---|
| Inactive Date: | 2008-06-30 00:00:00 |
| Facility Name: | SDCTY-WATER PUMP STATION |
| Facility Address: | 12450 WOODSIDE AVE |
| Facility Address 2: | Not reported |
| Facility City: | LAKESIDE |
| Facility County: | 37 |
| Facility State: | CA |
| Facility Zip: | 920400000 |

---

**B56** **LAKESIDE BODY & PAINT A&S COLLISION** **FINDS** **1024656368**
**9786 LOS COCHES RD** **ECHO** **N/A**
**< 1/8** **LAKESIDE, CA 92040**
**1 ft.**

**Site 14 of 43 in cluster B**

**Relative: Higher**
**Actual: 413 ft.**

FINDS:
Registry ID: 110070444756
Facility URL: http://ofmpub.epa.gov/enviro/fii_query_detail.disp_program_facility?p_registry_id=110070444756

Environmental Interest/Information System:
RCRAInfo is a national information system that supports the Resource Conservation and Recovery Act (RCRA) program through the tracking of events and activities related to facilities that generate, transport, and treat, store, or dispose of hazardous waste. RCRAInfo allows RCRA program staff to track the notification, permit, compliance, and corrective action activities required under RCRA.

Click this hyperlink while viewing on your computer to access additional FINDS: detail in the EDR Site Report.

ECHO:

| | |
|---|---|
| Envid: | 1024656368 |
| Registry ID: | 110070444756 |
| DFR URL: | http://echo.epa.gov/detailed-facility-report?fid=110070444756 |
| Name: | LAKESIDE BODY & PAINT A&S COLLISION |
| Address: | 9786 LOS COCHES RD |
| City,State,Zip: | LAKESIDE, CA 92040 |

---

**B57** **LAKESIDE AUTO BODY & PAINT** **FINDS** **1006823698**
**9786 LOS COCHES RD** **EMI** **N/A**
**< 1/8** **LAKESIDE, CA 92040** **CERS**
**1 ft.**

**Site 15 of 43 in cluster B**

**Relative: Higher**
**Actual: 413 ft.**

FINDS:
Registry ID: 110013822685
Facility URL: http://ofmpub.epa.gov/enviro/fii_query_detail.disp_program_facility?p_registry_id=110013822685

Environmental Interest/Information System:
HAZARDOUS AIR POLLUTANT MAJOR
STATE MASTER

Click this hyperlink while viewing on your computer to access additional FINDS: detail in the EDR Site Report.

**LAKESIDE AUTO BODY & PAINT (Continued)** **1006823698**

EMI:

| | |
|---|---|
| Name: | LAKESIDE AUTO BODY & PAINT |
| Address: | 9786 LOS COCHES RD |
| City,State,Zip: | LAKESIDE, CA 92040 |
| Year: | 1999 |
| County Code: | 37 |
| Air Basin: | SD |
| Facility ID: | 94201 |
| Air District Name: | SD |
| SIC Code: | 7532 |
| Air District Name: | SAN DIEGO COUNTY APCD |
| Community Health Air Pollution Info System: | Not reported |
| Consolidated Emission Reporting Rule: | Not reported |
| Total Organic Hydrocarbon Gases Tons/Yr: | 0 |
| Reactive Organic Gases Tons/Yr: | 0 |
| Carbon Monoxide Emissions Tons/Yr: | 0 |
| NOX - Oxides of Nitrogen Tons/Yr: | 0 |
| SOX - Oxides of Sulphur Tons/Yr: | 0 |
| Particulate Matter Tons/Yr: | 0 |
| Part. Matter 10 Micrometers and Smllr Tons/Yr: | 0 |

| | |
|---|---|
| Name: | LAKESIDE AUTO BODY & PAINT |
| Address: | 9786 LOS COCHES RD |
| City,State,Zip: | LAKESIDE, CA 92040 |
| Year: | 2001 |
| County Code: | 37 |
| Air Basin: | SD |
| Facility ID: | 94201 |
| Air District Name: | SD |
| SIC Code: | 7532 |
| Air District Name: | SAN DIEGO COUNTY APCD |
| Community Health Air Pollution Info System: | Not reported |
| Consolidated Emission Reporting Rule: | Not reported |
| Total Organic Hydrocarbon Gases Tons/Yr: | 0 |
| Reactive Organic Gases Tons/Yr: | 0 |
| Carbon Monoxide Emissions Tons/Yr: | 0 |
| NOX - Oxides of Nitrogen Tons/Yr: | 0 |
| SOX - Oxides of Sulphur Tons/Yr: | 0 |
| Particulate Matter Tons/Yr: | 0 |
| Part. Matter 10 Micrometers and Smllr Tons/Yr: | 0 |

| | |
|---|---|
| Name: | LAKESIDE AUTO BODY & PAINT |
| Address: | 9786 LOS COCHES RD |
| City,State,Zip: | LAKESIDE, CA 92040 |
| Year: | 2002 |
| County Code: | 37 |
| Air Basin: | SD |
| Facility ID: | 94201 |
| Air District Name: | SD |
| SIC Code: | 7532 |
| Air District Name: | SAN DIEGO COUNTY APCD |
| Community Health Air Pollution Info System: | Not reported |
| Consolidated Emission Reporting Rule: | Not reported |
| Total Organic Hydrocarbon Gases Tons/Yr: | 0 |
| Reactive Organic Gases Tons/Yr: | 0 |
| Carbon Monoxide Emissions Tons/Yr: | 0 |
| NOX - Oxides of Nitrogen Tons/Yr: | 0 |

**LAKESIDE AUTO BODY & PAINT (Continued)** **1006823698**

SOX - Oxides of Sulphur Tons/Yr: 0
Particulate Matter Tons/Yr: 0
Part. Matter 10 Micrometers and Smllr Tons/Yr: 0

Name: LAKESIDE AUTO BODY & PAINT
Address: 9786 LOS COCHES RD
City,State,Zip: LAKESIDE, CA 92040
Year: 2003
County Code: 37
Air Basin: SD
Facility ID: 94201
Air District Name: SD
SIC Code: 7532
Air District Name: SAN DIEGO COUNTY APCD
Community Health Air Pollution Info System: Not reported
Consolidated Emission Reporting Rule: Not reported
Total Organic Hydrocarbon Gases Tons/Yr: 0
Reactive Organic Gases Tons/Yr: 0
Carbon Monoxide Emissions Tons/Yr: 0
NOX - Oxides of Nitrogen Tons/Yr: 0
SOX - Oxides of Sulphur Tons/Yr: 0
Particulate Matter Tons/Yr: 0
Part. Matter 10 Micrometers and Smllr Tons/Yr: 0

Name: LAKESIDE AUTO BODY & PAINT
Address: 9786 LOS COCHES RD
City,State,Zip: LAKESIDE, CA 92040
Year: 2004
County Code: 37
Air Basin: SD
Facility ID: 94201
Air District Name: SD
SIC Code: 7532
Air District Name: SAN DIEGO COUNTY APCD
Community Health Air Pollution Info System: Not reported
Consolidated Emission Reporting Rule: Not reported
Total Organic Hydrocarbon Gases Tons/Yr: 0.1675143
Reactive Organic Gases Tons/Yr: 0.1545
Carbon Monoxide Emissions Tons/Yr: 0
NOX - Oxides of Nitrogen Tons/Yr: 0
SOX - Oxides of Sulphur Tons/Yr: 0
Particulate Matter Tons/Yr: 0
Part. Matter 10 Micrometers and Smllr Tons/Yr: 0

Name: LAKESIDE AUTO BODY & PAINT
Address: 9786 LOS COCHES RD
City,State,Zip: LAKESIDE, CA 92040
Year: 2005
County Code: 37
Air Basin: SD
Facility ID: 94201
Air District Name: SD
SIC Code: 7532
Air District Name: SAN DIEGO COUNTY APCD
Community Health Air Pollution Info System: Not reported
Consolidated Emission Reporting Rule: Not reported
Total Organic Hydrocarbon Gases Tons/Yr: .1675143

**LAKESIDE AUTO BODY & PAINT (Continued)** **1006823698**

| | |
|---|---|
| Reactive Organic Gases Tons/Yr: | .1545 |
| Carbon Monoxide Emissions Tons/Yr: | 0 |
| NOX - Oxides of Nitrogen Tons/Yr: | 0 |
| SOX - Oxides of Sulphur Tons/Yr: | 0 |
| Particulate Matter Tons/Yr: | 0 |
| Part. Matter 10 Micrometers and Smllr Tons/Yr: | 0 |

| | |
|---|---|
| Name: | LAKESIDE AUTO BODY & PAINT |
| Address: | 9786 LOS COCHES RD |
| City,State,Zip: | LAKESIDE, CA 92040 |
| Year: | 2006 |
| County Code: | 37 |
| Air Basin: | SD |
| Facility ID: | 94201 |
| Air District Name: | SD |
| SIC Code: | 7532 |
| Air District Name: | SAN DIEGO COUNTY APCD |
| Community Health Air Pollution Info System: | Not reported |
| Consolidated Emission Reporting Rule: | Not reported |
| Total Organic Hydrocarbon Gases Tons/Yr: | .24 |
| Reactive Organic Gases Tons/Yr: | .23 |
| Carbon Monoxide Emissions Tons/Yr: | 0 |
| NOX - Oxides of Nitrogen Tons/Yr: | 0 |
| SOX - Oxides of Sulphur Tons/Yr: | 0 |
| Particulate Matter Tons/Yr: | 0 |
| Part. Matter 10 Micrometers and Smllr Tons/Yr: | 0 |

| | |
|---|---|
| Name: | LAKESIDE AUTO BODY & PAINT |
| Address: | 9786 LOS COCHES RD |
| City,State,Zip: | LAKESIDE, CA 92040 |
| Year: | 2007 |
| County Code: | 37 |
| Air Basin: | SD |
| Facility ID: | 94201 |
| Air District Name: | SD |
| SIC Code: | 7532 |
| Air District Name: | SAN DIEGO COUNTY APCD |
| Community Health Air Pollution Info System: | Not reported |
| Consolidated Emission Reporting Rule: | Not reported |
| Total Organic Hydrocarbon Gases Tons/Yr: | .24 |
| Reactive Organic Gases Tons/Yr: | .23 |
| Carbon Monoxide Emissions Tons/Yr: | 0 |
| NOX - Oxides of Nitrogen Tons/Yr: | 0 |
| SOX - Oxides of Sulphur Tons/Yr: | 0 |
| Particulate Matter Tons/Yr: | 0 |
| Part. Matter 10 Micrometers and Smllr Tons/Yr: | 0 |

| | |
|---|---|
| Name: | LAKESIDE AUTO BODY & PAINT |
| Address: | 9786 LOS COCHES RD |
| City,State,Zip: | LAKESIDE, CA 92040 |
| Year: | 2008 |
| County Code: | 37 |
| Air Basin: | SD |
| Facility ID: | 94201 |
| Air District Name: | SD |
| SIC Code: | 7532 |
| Air District Name: | SAN DIEGO COUNTY APCD |

**LAKESIDE AUTO BODY & PAINT (Continued)** **1006823698**

| | |
|---|---|
| Community Health Air Pollution Info System: | Not reported |
| Consolidated Emission Reporting Rule: | Not reported |
| Total Organic Hydrocarbon Gases Tons/Yr: | .24 |
| Reactive Organic Gases Tons/Yr: | .23 |
| Carbon Monoxide Emissions Tons/Yr: | 0 |
| NOX - Oxides of Nitrogen Tons/Yr: | 0 |
| SOX - Oxides of Sulphur Tons/Yr: | 0 |
| Particulate Matter Tons/Yr: | 0 |
| Part. Matter 10 Micrometers and Smllr Tons/Yr: | 0 |

| | |
|---|---|
| Name: | LAKESIDE AUTO BODY & PAINT |
| Address: | 9786 LOS COCHES RD |
| City,State,Zip: | LAKESIDE, CA 92040 |
| Year: | 2009 |
| County Code: | 37 |
| Air Basin: | SD |
| Facility ID: | 94201 |
| Air District Name: | SD |
| SIC Code: | 7532 |
| Air District Name: | SAN DIEGO COUNTY APCD |
| Community Health Air Pollution Info System: | Not reported |
| Consolidated Emission Reporting Rule: | Not reported |
| Total Organic Hydrocarbon Gases Tons/Yr: | 0.23999999999999999 |
| Reactive Organic Gases Tons/Yr: | 0.23000000000000001 |
| Carbon Monoxide Emissions Tons/Yr: | 0 |
| NOX - Oxides of Nitrogen Tons/Yr: | 0 |
| SOX - Oxides of Sulphur Tons/Yr: | 0 |
| Particulate Matter Tons/Yr: | 0 |
| Part. Matter 10 Micrometers and Smllr Tons/Yr: | 0 |

| | |
|---|---|
| Name: | LAKESIDE AUTO BODY & PAINT |
| Address: | 9786 LOS COCHES RD |
| City,State,Zip: | LAKESIDE, CA 92040 |
| Year: | 2010 |
| County Code: | 37 |
| Air Basin: | SD |
| Facility ID: | 94201 |
| Air District Name: | SD |
| SIC Code: | 7532 |
| Air District Name: | SAN DIEGO COUNTY APCD |
| Community Health Air Pollution Info System: | Not reported |
| Consolidated Emission Reporting Rule: | Not reported |
| Total Organic Hydrocarbon Gases Tons/Yr: | 0.23999999999999999 |
| Reactive Organic Gases Tons/Yr: | 0.23000000000000001 |
| Carbon Monoxide Emissions Tons/Yr: | 0 |
| NOX - Oxides of Nitrogen Tons/Yr: | 0 |
| SOX - Oxides of Sulphur Tons/Yr: | 0 |
| Particulate Matter Tons/Yr: | 0 |
| Part. Matter 10 Micrometers and Smllr Tons/Yr: | 0 |

| | |
|---|---|
| Name: | LAKESIDE AUTO BODY & PAINT |
| Address: | 9786 LOS COCHES RD |
| City,State,Zip: | LAKESIDE, CA 92040 |
| Year: | 2011 |
| County Code: | 37 |
| Air Basin: | SD |
| Facility ID: | 94201 |

**LAKESIDE AUTO BODY & PAINT (Continued)** **1006823698**

| | |
|---|---|
| Air District Name: | SD |
| SIC Code: | 7532 |
| Air District Name: | SAN DIEGO COUNTY APCD |
| Community Health Air Pollution Info System: | Not reported |
| Consolidated Emission Reporting Rule: | Not reported |
| Total Organic Hydrocarbon Gases Tons/Yr: | 0.24 |
| Reactive Organic Gases Tons/Yr: | 0.23 |
| Carbon Monoxide Emissions Tons/Yr: | 0 |
| NOX - Oxides of Nitrogen Tons/Yr: | 0 |
| SOX - Oxides of Sulphur Tons/Yr: | 0 |
| Particulate Matter Tons/Yr: | 0 |
| Part. Matter 10 Micrometers and Smllr Tons/Yr: | 0 |

| | |
|---|---|
| Name: | LAKESIDE AUTO BODY & PAINT |
| Address: | 9786 LOS COCHES RD |
| City,State,Zip: | LAKESIDE, CA 92040 |
| Year: | 2012 |
| County Code: | 37 |
| Air Basin: | SD |
| Facility ID: | 94201 |
| Air District Name: | SD |
| SIC Code: | 7532 |
| Air District Name: | SAN DIEGO COUNTY APCD |
| Community Health Air Pollution Info System: | Not reported |
| Consolidated Emission Reporting Rule: | Not reported |
| Total Organic Hydrocarbon Gases Tons/Yr: | 0.24 |
| Reactive Organic Gases Tons/Yr: | 0.23 |
| Carbon Monoxide Emissions Tons/Yr: | 0 |
| NOX - Oxides of Nitrogen Tons/Yr: | 0 |
| SOX - Oxides of Sulphur Tons/Yr: | 0 |
| Particulate Matter Tons/Yr: | 0 |
| Part. Matter 10 Micrometers and Smllr Tons/Yr: | 0 |

| | |
|---|---|
| Name: | LAKESIDE AUTO BODY & PAINT |
| Address: | 9786 LOS COCHES RD |
| City,State,Zip: | LAKESIDE, CA 92040 |
| Year: | 2013 |
| County Code: | 37 |
| Air Basin: | SD |
| Facility ID: | 94201 |
| Air District Name: | SD |
| SIC Code: | 7532 |
| Air District Name: | SAN DIEGO COUNTY APCD |
| Community Health Air Pollution Info System: | Not reported |
| Consolidated Emission Reporting Rule: | Not reported |
| Total Organic Hydrocarbon Gases Tons/Yr: | 0.24 |
| Reactive Organic Gases Tons/Yr: | 0.23 |
| Carbon Monoxide Emissions Tons/Yr: | 0 |
| NOX - Oxides of Nitrogen Tons/Yr: | 0 |
| SOX - Oxides of Sulphur Tons/Yr: | 0 |
| Particulate Matter Tons/Yr: | 0 |
| Part. Matter 10 Micrometers and Smllr Tons/Yr: | 0 |

| | |
|---|---|
| Name: | LAKESIDE AUTO BODY & PAINT |
| Address: | 9786 LOS COCHES RD |
| City,State,Zip: | LAKESIDE, CA 92040 |
| Year: | 2014 |

**LAKESIDE AUTO BODY & PAINT (Continued)** **1006823698**

| | |
|---|---|
| County Code: | 37 |
| Air Basin: | SD |
| Facility ID: | 94201 |
| Air District Name: | SD |
| SIC Code: | 7532 |
| Air District Name: | SAN DIEGO COUNTY APCD |
| Community Health Air Pollution Info System: | Not reported |
| Consolidated Emission Reporting Rule: | Not reported |
| Total Organic Hydrocarbon Gases Tons/Yr: | 0.24 |
| Reactive Organic Gases Tons/Yr: | 0.23 |
| Carbon Monoxide Emissions Tons/Yr: | 0 |
| NOX - Oxides of Nitrogen Tons/Yr: | 0 |
| SOX - Oxides of Sulphur Tons/Yr: | 0 |
| Particulate Matter Tons/Yr: | 0 |
| Part. Matter 10 Micrometers and Smllr Tons/Yr: | 0 |

| | |
|---|---|
| Name: | LAKESIDE AUTO BODY & PAINT |
| Address: | 9786 LOS COCHES RD |
| City,State,Zip: | LAKESIDE, CA 92040 |
| Year: | 2015 |
| County Code: | 37 |
| Air Basin: | SD |
| Facility ID: | 94201 |
| Air District Name: | SD |
| SIC Code: | 7532 |
| Air District Name: | SAN DIEGO COUNTY APCD |
| Community Health Air Pollution Info System: | Not reported |
| Consolidated Emission Reporting Rule: | Not reported |
| Total Organic Hydrocarbon Gases Tons/Yr: | 0.24 |
| Reactive Organic Gases Tons/Yr: | 0.23 |
| Carbon Monoxide Emissions Tons/Yr: | 0 |
| NOX - Oxides of Nitrogen Tons/Yr: | 0 |
| SOX - Oxides of Sulphur Tons/Yr: | 0 |
| Particulate Matter Tons/Yr: | 0 |
| Part. Matter 10 Micrometers and Smllr Tons/Yr: | 0 |

| | |
|---|---|
| Name: | LAKESIDE AUTO BODY & PAINT |
| Address: | 9786 LOS COCHES RD |
| City,State,Zip: | LAKESIDE, CA 92040 |
| Year: | 2016 |
| County Code: | 37 |
| Air Basin: | SD |
| Facility ID: | 94201 |
| Air District Name: | SD |
| SIC Code: | 7532 |
| Air District Name: | SAN DIEGO COUNTY APCD |
| Community Health Air Pollution Info System: | Not reported |
| Consolidated Emission Reporting Rule: | Not reported |
| Total Organic Hydrocarbon Gases Tons/Yr: | 0.24 |
| Reactive Organic Gases Tons/Yr: | 0.23 |
| Carbon Monoxide Emissions Tons/Yr: | Not reported |
| NOX - Oxides of Nitrogen Tons/Yr: | Not reported |
| SOX - Oxides of Sulphur Tons/Yr: | Not reported |
| Particulate Matter Tons/Yr: | Not reported |
| Part. Matter 10 Micrometers and Smllr Tons/Yr: | Not reported |

| | |
|---|---|
| Name: | LAKESIDE AUTO BODY & PAINT |

**LAKESIDE AUTO BODY & PAINT (Continued)** **1006823698**

| | |
|---|---|
| Address: | 9786 LOS COCHES RD |
| City,State,Zip: | LAKESIDE, CA 92040 |
| Year: | 2017 |
| County Code: | 37 |
| Air Basin: | SD |
| Facility ID: | 94201 |
| Air District Name: | SD |
| SIC Code: | 7532 |
| Air District Name: | SAN DIEGO COUNTY APCD |
| Community Health Air Pollution Info System: | Not reported |
| Consolidated Emission Reporting Rule: | Not reported |
| Total Organic Hydrocarbon Gases Tons/Yr: | 0.24 |
| Reactive Organic Gases Tons/Yr: | 0.23 |
| Carbon Monoxide Emissions Tons/Yr: | Not reported |
| NOX - Oxides of Nitrogen Tons/Yr: | Not reported |
| SOX - Oxides of Sulphur Tons/Yr: | Not reported |
| Particulate Matter Tons/Yr: | Not reported |
| Part. Matter 10 Micrometers and Smllr Tons/Yr: | Not reported |

CERS:

| | |
|---|---|
| Name: | LAKESIDE AUTO BODY & PAINT |
| Address: | 9786 LOS COCHES RD |
| City,State,Zip: | LAKESIDE, CA 92040 |
| Site ID: | 476762 |
| CERS ID: | 110013822685 |
| CERS Description: | US EPA Air Emission Inventory System (EIS) |

Affiliation:

| | |
|---|---|
| Affiliation Type Desc: | Environmental Contact |
| Entity Name: | GEORGE TOTH |
| Entity Title: | Not reported |
| Affiliation Address: | 9786 LOS COCHES RD |
| Affiliation City: | LAKESIDE |
| Affiliation State: | Not reported |
| Affiliation Country: | Not reported |
| Affiliation Zip: | Not reported |
| Affiliation Phone: | Not reported |

---

**B58** **LAKESIDE BODY & PAINT A&S COLLISION** **HAZNET S113035597**
**9786 LOS COCHES RD** **HWTS N/A**
**< 1/8** **LAKESIDE, CA 92040**
**1 ft.**

**Site 16 of 43 in cluster B**

**Relative: Higher**

**Actual: 413 ft.**

HAZNET:

| | |
|---|---|
| Name: | LAKESIDE BODY & PAINT A&S COLLISION |
| Address: | 9786 LOS COCHES RD |
| Address 2: | Not reported |
| City,State,Zip: | LAKESIDE, CA 920400000 |
| Contact: | GEORGE R. TOTH, |
| Telephone: | 6195610187 |
| Mailing Name: | Not reported |
| Mailing Address: | 9786 LOS COCHES RD |
| Year: | 2016 |
| Gepaid: | CAL000035590 |
| TSD EPA ID: | CAD008252405 |

**LAKESIDE BODY & PAINT A&S COLLISION (Continued)** **S113035597**

CA Waste Code: 214 - Unspecified solvent mixture
Disposal Method: H061 - Fuel Blending Prior To Energy Recovery At Another Site
Tons: 0.108

Year: 2011
Gepaid: CAL000035590
TSD EPA ID: CAD008252405
CA Waste Code: 214 - Unspecified solvent mixture
Disposal Method: H020 - Solvents Recovery
Tons: 0.27

Year: 2011
Gepaid: CAL000035590
TSD EPA ID: CAD008252405
CA Waste Code: 214 - Unspecified solvent mixture
Disposal Method: H061 - Fuel Blending Prior To Energy Recovery At Another Site
Tons: 0.072

Year: 2010
Gepaid: CAL000035590
TSD EPA ID: CAD008252405
CA Waste Code: 214 - Unspecified solvent mixture
Disposal Method: H020 - Solvents Recovery
Tons: 0.126

Year: 2009
Gepaid: CAL000035590
TSD EPA ID: CAD008252405
CA Waste Code: 214 - Unspecified solvent mixture
Disposal Method: H020 - Solvents Recovery
Tons: 0.288

Year: 2008
Gepaid: CAL000035590
TSD EPA ID: CAD008252405
CA Waste Code: 214 - Unspecified solvent mixture
Disposal Method: H020 - Solvents Recovery
Tons: 0.36

Year: 2007
Gepaid: CAL000035590
TSD EPA ID: CAD008252405
CA Waste Code: 214 - Unspecified solvent mixture
Disposal Method: H020 - Solvents Recovery
Tons: 0.18

Year: 2007
Gepaid: CAL000035590
TSD EPA ID: CAD008252405
CA Waste Code: 214 - Unspecified solvent mixture
Disposal Method: H061 - Fuel Blending Prior To Energy Recovery At Another Site
Tons: 0.198

Year: 2006
Gepaid: CAL000035590
TSD EPA ID: CAD008252405
CA Waste Code: 214 - Unspecified solvent mixture

**LAKESIDE BODY & PAINT A&S COLLISION (Continued)** **S113035597**

Disposal Method: R01 - Recycler
Tons: 0.396

Year: 2005
Gepaid: CAL000035590
TSD EPA ID: CAD008252405
CA Waste Code: 214 - Unspecified solvent mixture
Disposal Method: R01 - Recycler
Tons: 0.324

Click this hyperlink while viewing on your computer to access
9 additional CA HAZNET: record(s) in the EDR Site Report.

Additional Info:
Year: 2003
Gen EPA ID: CAL000035590

Shipment Date: 20031208
Creation Date: 7/30/2004 18:31:14
Receipt Date: 20031209
Manifest ID: 22900107
Trans EPA ID: CAD008252405
Trans Name: PACIFIC COAST LACQUER
Trans 2 EPA ID: Not reported
Trans 2 Name: Not reported
TSDF EPA ID: CAD008252405
Trans Name: PACIFIC RESOURCE RECOVERY
TSDF Alt EPA ID: CAD008252405
TSDF Alt Name: Not reported
CA Waste Code: 214 - Unspecified solvent mixture
RCRA Code: D001
Disposal Method: R01 - Recycler
Quantity Tons: 0.1908
Waste Quantity: 53
Quantity Unit: G
Additional Code 1: Not reported
Additional Code 2: Not reported
Additional Code 3: Not reported
Additional Code 4: Not reported
Additional Code 5: Not reported

Shipment Date: 20030730
Creation Date: 7/28/2004 10:48:03
Receipt Date: 20030730
Manifest ID: 22896994
Trans EPA ID: CAD008252405
Trans Name: Not reported
Trans 2 EPA ID: Not reported
Trans 2 Name: Not reported
TSDF EPA ID: CAD008252405
Trans Name: Not reported
TSDF Alt EPA ID: CAD008252405
TSDF Alt Name: Not reported
CA Waste Code: 214 - Unspecified solvent mixture
RCRA Code: D001
Disposal Method: R01 - Recycler

**LAKESIDE BODY & PAINT A&S COLLISION (Continued)** **S113035597**

| | |
|---|---|
| Quantity Tons: | 0.198 |
| Waste Quantity: | 55 |
| Quantity Unit: | G |
| Additional Code 1: | Not reported |
| Additional Code 2: | Not reported |
| Additional Code 3: | Not reported |
| Additional Code 4: | Not reported |
| Additional Code 5: | Not reported |
| | |
| Shipment Date: | 20030319 |
| Creation Date: | 7/12/2003 18:31:23 |
| Receipt Date: | 20030319 |
| Manifest ID: | 22570477 |
| Trans EPA ID: | CAD008252405 |
| Trans Name: | Not reported |
| Trans 2 EPA ID: | Not reported |
| Trans 2 Name: | Not reported |
| TSDF EPA ID: | CAD008252405 |
| Trans Name: | Not reported |
| TSDF Alt EPA ID: | CAD008252405 |
| TSDF Alt Name: | Not reported |
| CA Waste Code: | 214 - Unspecified solvent mixture |
| RCRA Code: | D001 |
| Disposal Method: | R01 - Recycler |
| Quantity Tons: | 0.162 |
| Waste Quantity: | 45 |
| Quantity Unit: | G |
| Additional Code 1: | Not reported |
| Additional Code 2: | Not reported |
| Additional Code 3: | Not reported |
| Additional Code 4: | Not reported |
| Additional Code 5: | Not reported |

Additional Info:

| | |
|---|---|
| Year: | 1993 |
| Gen EPA ID: | CAL000035590 |
| | |
| Shipment Date: | 19931004 |
| Creation Date: | 9/13/1995 0:00:00 |
| Receipt Date: | 19931004 |
| Manifest ID: | 92603158 |
| Trans EPA ID: | CAD008252405 |
| Trans Name: | Not reported |
| Trans 2 EPA ID: | Not reported |
| Trans 2 Name: | Not reported |
| TSDF EPA ID: | CAD008252405 |
| Trans Name: | Not reported |
| TSDF Alt EPA ID: | Not reported |
| TSDF Alt Name: | Not reported |
| CA Waste Code: | 214 - Unspecified solvent mixture |
| RCRA Code: | Not reported |
| Disposal Method: | R01 - Recycler |
| Quantity Tons: | 0.198 |
| Waste Quantity: | 55 |
| Quantity Unit: | G |
| Additional Code 1: | Not reported |
| Additional Code 2: | Not reported |

**LAKESIDE BODY & PAINT A&S COLLISION (Continued)** **S113035597**

| | |
|---|---|
| Additional Code 3: | Not reported |
| Additional Code 4: | Not reported |
| Additional Code 5: | Not reported |
| | |
| Shipment Date: | 19930526 |
| Creation Date: | 9/7/1995 0:00:00 |
| Receipt Date: | Not reported |
| Manifest ID: | 92445099 |
| Trans EPA ID: | CAD008302903 |
| Trans Name: | Not reported |
| Trans 2 EPA ID: | Not reported |
| Trans 2 Name: | Not reported |
| TSDF EPA ID: | CAD008302903 |
| Trans Name: | Not reported |
| TSDF Alt EPA ID: | Not reported |
| TSDF Alt Name: | Not reported |
| CA Waste Code: | 213 - Hydrocarbon solvents (benzene, hexane, Stoddard, etc. |
| RCRA Code: | D001 |
| Disposal Method: | - Not reported |
| Quantity Tons: | 0.2293 |
| Waste Quantity: | 55 |
| Quantity Unit: | G |
| Additional Code 1: | Not reported |
| Additional Code 2: | Not reported |
| Additional Code 3: | Not reported |
| Additional Code 4: | Not reported |
| Additional Code 5: | Not reported |

Additional Info:

| | |
|---|---|
| Year: | 2004 |
| Gen EPA ID: | CAL000035590 |
| | |
| Shipment Date: | 20041118 |
| Creation Date: | 1/28/2005 18:31:06 |
| Receipt Date: | 20041118 |
| Manifest ID: | 23862295 |
| Trans EPA ID: | CAD008252405 |
| Trans Name: | PACIFIC COAST LACQUER |
| Trans 2 EPA ID: | Not reported |
| Trans 2 Name: | Not reported |
| TSDF EPA ID: | CAD008252405 |
| Trans Name: | PACIFIC RESOURCE RECOVERY |
| TSDF Alt EPA ID: | CAD008252405 |
| TSDF Alt Name: | Not reported |
| CA Waste Code: | 214 - Unspecified solvent mixture |
| RCRA Code: | D001 |
| Disposal Method: | R01 - Recycler |
| Quantity Tons: | 0.1656 |
| Waste Quantity: | 46 |
| Quantity Unit: | G |
| Additional Code 1: | Not reported |
| Additional Code 2: | Not reported |
| Additional Code 3: | Not reported |
| Additional Code 4: | Not reported |
| Additional Code 5: | Not reported |
| | |
| Shipment Date: | 20040608 |

**LAKESIDE BODY & PAINT A&S COLLISION (Continued)** **S113035597**

| | |
|---|---|
| Creation Date: | 11/1/2004 9:00:46 |
| Receipt Date: | 20040610 |
| Manifest ID: | 22943705 |
| Trans EPA ID: | CAD008252405 |
| Trans Name: | PACIFIC COAST LACQUER |
| Trans 2 EPA ID: | Not reported |
| Trans 2 Name: | Not reported |
| TSDF EPA ID: | CAD008252405 |
| Trans Name: | PACIFIC RESOURCE RECOVERY |
| TSDF Alt EPA ID: | CAD008252405 |
| TSDF Alt Name: | Not reported |
| CA Waste Code: | 214 - Unspecified solvent mixture |
| RCRA Code: | D001 |
| Disposal Method: | R01 - Recycler |
| Quantity Tons: | 0.198 |
| Waste Quantity: | 55 |
| Quantity Unit: | G |
| Additional Code 1: | Not reported |
| Additional Code 2: | Not reported |
| Additional Code 3: | Not reported |
| Additional Code 4: | Not reported |
| Additional Code 5: | Not reported |

Additional Info:

| | |
|---|---|
| Year: | 2008 |
| Gen EPA ID: | CAL000035590 |
| | |
| Shipment Date: | 20080730 |
| Creation Date: | 1/15/2009 18:30:42 |
| Receipt Date: | 20080801 |
| Manifest ID: | 003936405JJK |
| Trans EPA ID: | CAD008252405 |
| Trans Name: | PACIFIC COAST LACQUER |
| Trans 2 EPA ID: | Not reported |
| Trans 2 Name: | Not reported |
| TSDF EPA ID: | CAD008252405 |
| Trans Name: | PACIFIC RESOURCE RECOVERY |
| TSDF Alt EPA ID: | Not reported |
| TSDF Alt Name: | Not reported |
| CA Waste Code: | 214 - Unspecified solvent mixture |
| RCRA Code: | F005 |
| Disposal Method: | H020 - Solvents Recovery |
| Quantity Tons: | 0.18 |
| Waste Quantity: | 50 |
| Quantity Unit: | G |
| Additional Code 1: | F003 |
| Additional Code 2: | D001 |
| Additional Code 3: | Not reported |
| Additional Code 4: | Not reported |
| Additional Code 5: | Not reported |
| | |
| Shipment Date: | 20080206 |
| Creation Date: | 7/22/2008 18:30:30 |
| Receipt Date: | 20080207 |
| Manifest ID: | 003330761JJK |
| Trans EPA ID: | CAD008252405 |
| Trans Name: | PACIFIC COAST LACQUER |

**LAKESIDE BODY & PAINT A&S COLLISION (Continued)** **S113035597**

| | |
|---|---|
| Trans 2 EPA ID: | Not reported |
| Trans 2 Name: | Not reported |
| TSDF EPA ID: | CAD008252405 |
| Trans Name: | PACIFIC RESOURCE RECOVERY |
| TSDF Alt EPA ID: | Not reported |
| TSDF Alt Name: | Not reported |
| CA Waste Code: | 214 - Unspecified solvent mixture |
| RCRA Code: | F005 |
| Disposal Method: | H020 - Solvents Recovery |
| Quantity Tons: | 0.18 |
| Waste Quantity: | 50 |
| Quantity Unit: | G |
| Additional Code 1: | F003 |
| Additional Code 2: | D001 |
| Additional Code 3: | Not reported |
| Additional Code 4: | Not reported |
| Additional Code 5: | Not reported |

Additional Info:

| | |
|---|---|
| Year: | 2009 |
| Gen EPA ID: | CAL000035590 |
| Shipment Date: | 20091118 |
| Creation Date: | 6/29/2010 18:30:39 |
| Receipt Date: | 20091119 |
| Manifest ID: | 005782887JJK |
| Trans EPA ID: | CAR000194837 |
| Trans Name: | PACIFIC COAST LACQUER |
| Trans 2 EPA ID: | Not reported |
| Trans 2 Name: | Not reported |
| TSDF EPA ID: | CAD008252405 |
| Trans Name: | PACIFIC RESOURCE RECOVERY |
| TSDF Alt EPA ID: | Not reported |
| TSDF Alt Name: | Not reported |
| CA Waste Code: | 214 - Unspecified solvent mixture |
| RCRA Code: | F005 |
| Disposal Method: | H020 - Solvents Recovery |
| Quantity Tons: | 0.126 |
| Waste Quantity: | 35 |
| Quantity Unit: | G |
| Additional Code 1: | F003 |
| Additional Code 2: | D001 |
| Additional Code 3: | Not reported |
| Additional Code 4: | Not reported |
| Additional Code 5: | Not reported |
| Shipment Date: | 20090304 |
| Creation Date: | 7/20/2009 18:30:08 |
| Receipt Date: | 20090305 |
| Manifest ID: | 004998455JJK |
| Trans EPA ID: | CAR000194837 |
| Trans Name: | PACIFIC COAST LACQUER |
| Trans 2 EPA ID: | Not reported |
| Trans 2 Name: | Not reported |
| TSDF EPA ID: | CAD008252405 |
| Trans Name: | PACIFIC RESOURCE RECOVERY |
| TSDF Alt EPA ID: | Not reported |

**LAKESIDE BODY & PAINT A&S COLLISION (Continued)** **S113035597**

| | |
|---|---|
| TSDF Alt Name: | Not reported |
| CA Waste Code: | 214 - Unspecified solvent mixture |
| RCRA Code: | F005 |
| Disposal Method: | H020 - Solvents Recovery |
| Quantity Tons: | 0.162 |
| Waste Quantity: | 45 |
| Quantity Unit: | G |
| Additional Code 1: | F003 |
| Additional Code 2: | D001 |
| Additional Code 3: | Not reported |
| Additional Code 4: | Not reported |
| Additional Code 5: | Not reported |

Additional Info:

| | |
|---|---|
| Year: | 2006 |
| Gen EPA ID: | CAL000035590 |
| Shipment Date: | 20060810 |
| Creation Date: | 9/27/2006 18:35:31 |
| Receipt Date: | 20060810 |
| Manifest ID: | 25084861 |
| Trans EPA ID: | CAD008252405 |
| Trans Name: | PACIFIC COAST LACQUER |
| Trans 2 EPA ID: | Not reported |
| Trans 2 Name: | Not reported |
| TSDF EPA ID: | CAD008252405 |
| Trans Name: | PACIFIC RESOURCE RECOVERY |
| TSDF Alt EPA ID: | CAD008252405 |
| TSDF Alt Name: | Not reported |
| CA Waste Code: | 214 - Unspecified solvent mixture |
| RCRA Code: | D001 |
| Disposal Method: | R01 - Recycler |
| Quantity Tons: | 0.198 |
| Waste Quantity: | 55 |
| Quantity Unit: | G |
| Additional Code 1: | Not reported |
| Additional Code 2: | Not reported |
| Additional Code 3: | Not reported |
| Additional Code 4: | Not reported |
| Additional Code 5: | Not reported |
| Shipment Date: | 20060309 |
| Creation Date: | 7/14/2006 18:30:33 |
| Receipt Date: | 20060310 |
| Manifest ID: | 25090258 |
| Trans EPA ID: | CAD008252405 |
| Trans Name: | PACIFIC COAST LACQUER |
| Trans 2 EPA ID: | Not reported |
| Trans 2 Name: | Not reported |
| TSDF EPA ID: | CAD008252405 |
| Trans Name: | PACIFIC RESOURCE RECOVERY |
| TSDF Alt EPA ID: | CAD008252405 |
| TSDF Alt Name: | Not reported |
| CA Waste Code: | 214 - Unspecified solvent mixture |
| RCRA Code: | D001 |
| Disposal Method: | R01 - Recycler |
| Quantity Tons: | 0.198 |

**LAKESIDE BODY & PAINT A&S COLLISION (Continued)** **S113035597**

| | |
|---|---|
| Waste Quantity: | 55 |
| Quantity Unit: | G |
| Additional Code 1: | Not reported |
| Additional Code 2: | Not reported |
| Additional Code 3: | Not reported |
| Additional Code 4: | Not reported |
| Additional Code 5: | Not reported |

Additional Info:

| | |
|---|---|
| Year: | 2005 |
| Gen EPA ID: | CAL000035590 |
| Shipment Date: | 20050906 |
| Creation Date: | 12/16/2005 18:31:03 |
| Receipt Date: | 20050907 |
| Manifest ID: | 24469666 |
| Trans EPA ID: | CAD008252405 |
| Trans Name: | PACIFIC COAST LACQUER |
| Trans 2 EPA ID: | Not reported |
| Trans 2 Name: | Not reported |
| TSDF EPA ID: | CAD008252405 |
| Trans Name: | PACIFIC RESOURCE RECOVERY |
| TSDF Alt EPA ID: | CAD008252405 |
| TSDF Alt Name: | Not reported |
| CA Waste Code: | 214 - Unspecified solvent mixture |
| RCRA Code: | D001 |
| Disposal Method: | R01 - Recycler |
| Quantity Tons: | 0.198 |
| Waste Quantity: | 55 |
| Quantity Unit: | G |
| Additional Code 1: | Not reported |
| Additional Code 2: | Not reported |
| Additional Code 3: | Not reported |
| Additional Code 4: | Not reported |
| Additional Code 5: | Not reported |
| Shipment Date: | 20050330 |
| Creation Date: | 7/21/2005 18:31:13 |
| Receipt Date: | 20050331 |
| Manifest ID: | 24109636 |
| Trans EPA ID: | CAD008252405 |
| Trans Name: | PACIFIC COAST LACQUER |
| Trans 2 EPA ID: | Not reported |
| Trans 2 Name: | Not reported |
| TSDF EPA ID: | CAD008252405 |
| Trans Name: | PACIFIC RESOURCE RECOVERY |
| TSDF Alt EPA ID: | CAD008252405 |
| TSDF Alt Name: | Not reported |
| CA Waste Code: | 214 - Unspecified solvent mixture |
| RCRA Code: | D001 |
| Disposal Method: | R01 - Recycler |
| Quantity Tons: | 0.126 |
| Waste Quantity: | 35 |
| Quantity Unit: | G |
| Additional Code 1: | Not reported |
| Additional Code 2: | Not reported |
| Additional Code 3: | Not reported |

**LAKESIDE BODY & PAINT A&S COLLISION (Continued)** **S113035597**

Additional Code 4: Not reported
Additional Code 5: Not reported

Additional Info:
Year: 2007
Gen EPA ID: CAL000035590

Shipment Date: 20070802
Creation Date: 3/4/2008 18:30:28
Receipt Date: 20070803
Manifest ID: 001653956JJK
Trans EPA ID: CAD008252405
Trans Name: PACIFIC COAST LACQUER
Trans 2 EPA ID: Not reported
Trans 2 Name: Not reported
TSDF EPA ID: CAD008252405
Trans Name: PACIFIC RESOURCE RECOVERY
TSDF Alt EPA ID: Not reported
TSDF Alt Name: Not reported
CA Waste Code: 214 - Unspecified solvent mixture
RCRA Code: F005
Disposal Method: H020 - Solvents Recovery
Quantity Tons: 0.18
Waste Quantity: 50
Quantity Unit: G
Additional Code 1: F003
Additional Code 2: D001
Additional Code 3: Not reported
Additional Code 4: Not reported
Additional Code 5: Not reported

Shipment Date: 20070130
Creation Date: 10/8/2007 18:30:17
Receipt Date: 20070131
Manifest ID: 001647616JJK
Trans EPA ID: CAD008252405
Trans Name: PACIFIC COAST LACQUER
Trans 2 EPA ID: Not reported
Trans 2 Name: Not reported
TSDF EPA ID: CAD008252405
Trans Name: PACIFIC RESOURCE RECOVERY
TSDF Alt EPA ID: Not reported
TSDF Alt Name: Not reported
CA Waste Code: 214 - Unspecified solvent mixture
RCRA Code: F005
Disposal Method: H061 - Fuel Blending Prior To Energy Recovery At Another Site
Quantity Tons: 0.198
Waste Quantity: 55
Quantity Unit: G
Additional Code 1: F003
Additional Code 2: D001
Additional Code 3: Not reported
Additional Code 4: Not reported
Additional Code 5: Not reported

Additional Info:

**LAKESIDE BODY & PAINT A&S COLLISION (Continued)** **S113035597**

| | |
|---|---|
| Year: | 2001 |
| Gen EPA ID: | CAL000035590 |
| | |
| Shipment Date: | 20010904 |
| Creation Date: | 10/23/2001 0:00:00 |
| Receipt Date: | Not reported |
| Manifest ID: | 20933075 |
| Trans EPA ID: | CAD008252405 |
| Trans Name: | Not reported |
| Trans 2 EPA ID: | Not reported |
| Trans 2 Name: | Not reported |
| TSDF EPA ID: | CAD008252405 |
| Trans Name: | Not reported |
| TSDF Alt EPA ID: | Not reported |
| TSDF Alt Name: | Not reported |
| CA Waste Code: | 214 - Unspecified solvent mixture |
| RCRA Code: | D001 |
| Disposal Method: | - Not reported |
| Quantity Tons: | 0.18 |
| Waste Quantity: | 50 |
| Quantity Unit: | G |
| Additional Code 1: | Not reported |
| Additional Code 2: | Not reported |
| Additional Code 3: | Not reported |
| Additional Code 4: | Not reported |
| Additional Code 5: | Not reported |
| | |
| Shipment Date: | 20010417 |
| Creation Date: | 7/10/2001 0:00:00 |
| Receipt Date: | 20010419 |
| Manifest ID: | 20701854 |
| Trans EPA ID: | CAD008252405 |
| Trans Name: | Not reported |
| Trans 2 EPA ID: | Not reported |
| Trans 2 Name: | Not reported |
| TSDF EPA ID: | CAD008252405 |
| Trans Name: | Not reported |
| TSDF Alt EPA ID: | CAD008252405 |
| TSDF Alt Name: | Not reported |
| CA Waste Code: | 214 - Unspecified solvent mixture |
| RCRA Code: | D001 |
| Disposal Method: | R01 - Recycler |
| Quantity Tons: | 0.126 |
| Waste Quantity: | 35 |
| Quantity Unit: | G |
| Additional Code 1: | Not reported |
| Additional Code 2: | Not reported |
| Additional Code 3: | Not reported |
| Additional Code 4: | Not reported |
| Additional Code 5: | Not reported |
| | |
| Shipment Date: | 20010213 |
| Creation Date: | 4/30/2001 0:00:00 |
| Receipt Date: | 20010213 |
| Manifest ID: | 20894643 |
| Trans EPA ID: | CAD008252405 |
| Trans Name: | Not reported |

**LAKESIDE BODY & PAINT A&S COLLISION (Continued)** **S113035597**

| | |
|---|---|
| Trans 2 EPA ID: | Not reported |
| Trans 2 Name: | Not reported |
| TSDF EPA ID: | CAD008252405 |
| Trans Name: | Not reported |
| TSDF Alt EPA ID: | CAD008252405 |
| TSDF Alt Name: | Not reported |
| CA Waste Code: | 214 - Unspecified solvent mixture |
| RCRA Code: | D001 |
| Disposal Method: | R01 - Recycler |
| Quantity Tons: | 0.216 |
| Waste Quantity: | 60 |
| Quantity Unit: | G |
| Additional Code 1: | Not reported |
| Additional Code 2: | Not reported |
| Additional Code 3: | Not reported |
| Additional Code 4: | Not reported |
| Additional Code 5: | Not reported |

Additional Info:

| | |
|---|---|
| Year: | 2002 |
| Gen EPA ID: | CAL000035590 |
| Shipment Date: | 20021008 |
| Creation Date: | 2/10/2003 18:31:16 |
| Receipt Date: | 20021008 |
| Manifest ID: | 21952360 |
| Trans EPA ID: | CAD008252405 |
| Trans Name: | Not reported |
| Trans 2 EPA ID: | Not reported |
| Trans 2 Name: | Not reported |
| TSDF EPA ID: | CAD008252405 |
| Trans Name: | Not reported |
| TSDF Alt EPA ID: | Not reported |
| TSDF Alt Name: | Not reported |
| CA Waste Code: | 214 - Unspecified solvent mixture |
| RCRA Code: | D001 |
| Disposal Method: | R01 - Recycler |
| Quantity Tons: | 0.198 |
| Waste Quantity: | 55 |
| Quantity Unit: | G |
| Additional Code 1: | Not reported |
| Additional Code 2: | Not reported |
| Additional Code 3: | Not reported |
| Additional Code 4: | Not reported |
| Additional Code 5: | Not reported |
| Shipment Date: | 20020508 |
| Creation Date: | 7/19/2002 15:54:46 |
| Receipt Date: | 20020508 |
| Manifest ID: | 21644472 |
| Trans EPA ID: | CAD008252405 |
| Trans Name: | Not reported |
| Trans 2 EPA ID: | Not reported |
| Trans 2 Name: | Not reported |
| TSDF EPA ID: | CAD008252405 |
| Trans Name: | Not reported |
| TSDF Alt EPA ID: | Not reported |

**LAKESIDE BODY & PAINT A&S COLLISION (Continued)** **S113035597**

| | |
|---|---|
| TSDF Alt Name: | Not reported |
| CA Waste Code: | 214 - Unspecified solvent mixture |
| RCRA Code: | D001 |
| Disposal Method: | R01 - Recycler |
| Quantity Tons: | 0.18 |
| Waste Quantity: | 50 |
| Quantity Unit: | G |
| Additional Code 1: | Not reported |
| Additional Code 2: | Not reported |
| Additional Code 3: | Not reported |
| Additional Code 4: | Not reported |
| Additional Code 5: | Not reported |
| | |
| Shipment Date: | 20020116 |
| Creation Date: | 3/7/2002 0:00:00 |
| Receipt Date: | 20020116 |
| Manifest ID: | 21415562 |
| Trans EPA ID: | CAD008252405 |
| Trans Name: | Not reported |
| Trans 2 EPA ID: | Not reported |
| Trans 2 Name: | Not reported |
| TSDF EPA ID: | CAD008252405 |
| Trans Name: | Not reported |
| TSDF Alt EPA ID: | CAD008252405 |
| TSDF Alt Name: | Not reported |
| CA Waste Code: | 214 - Unspecified solvent mixture |
| RCRA Code: | D001 |
| Disposal Method: | R01 - Recycler |
| Quantity Tons: | 0.198 |
| Waste Quantity: | 55 |
| Quantity Unit: | G |
| Additional Code 1: | Not reported |
| Additional Code 2: | Not reported |
| Additional Code 3: | Not reported |
| Additional Code 4: | Not reported |
| Additional Code 5: | Not reported |

Additional Info:

| | |
|---|---|
| Year: | 2011 |
| Gen EPA ID: | CAL000035590 |
| | |
| Shipment Date: | 20110727 |
| Creation Date: | 1/12/2012 18:30:15 |
| Receipt Date: | 20110728 |
| Manifest ID: | 008662809JJK |
| Trans EPA ID: | CAR000194837 |
| Trans Name: | PACIFIC COAST LACQUER |
| Trans 2 EPA ID: | Not reported |
| Trans 2 Name: | Not reported |
| TSDF EPA ID: | CAD008252405 |
| Trans Name: | PACIFIC RESOURCE RECOVERY |
| TSDF Alt EPA ID: | Not reported |
| TSDF Alt Name: | Not reported |
| CA Waste Code: | 214 - Unspecified solvent mixture |
| RCRA Code: | F005 |
| Disposal Method: | H061 - Fuel Blending Prior To Energy Recovery At Another Site |
| Quantity Tons: | 0.072 |

**LAKESIDE BODY & PAINT A&S COLLISION (Continued)** **S113035597**

| | |
|---|---|
| Waste Quantity: | 20 |
| Quantity Unit: | G |
| Additional Code 1: | F003 |
| Additional Code 2: | D001 |
| Additional Code 3: | Not reported |
| Additional Code 4: | Not reported |
| Additional Code 5: | Not reported |
| | |
| Shipment Date: | 20110708 |
| Creation Date: | 12/20/2011 18:30:24 |
| Receipt Date: | 20110712 |
| Manifest ID: | 008662076JJK |
| Trans EPA ID: | CAR000194837 |
| Trans Name: | PACIFIC COAST LACQUER |
| Trans 2 EPA ID: | Not reported |
| Trans 2 Name: | Not reported |
| TSDF EPA ID: | CAD008252405 |
| Trans Name: | PACIFIC RESOURCE RECOVERY |
| TSDF Alt EPA ID: | Not reported |
| TSDF Alt Name: | Not reported |
| CA Waste Code: | 214 - Unspecified solvent mixture |
| RCRA Code: | F005 |
| Disposal Method: | H020 - Solvents Recovery |
| Quantity Tons: | 0.144 |
| Waste Quantity: | 40 |
| Quantity Unit: | G |
| Additional Code 1: | F003 |
| Additional Code 2: | D001 |
| Additional Code 3: | Not reported |
| Additional Code 4: | Not reported |
| Additional Code 5: | Not reported |
| | |
| Shipment Date: | 20110310 |
| Creation Date: | 8/26/2011 18:30:13 |
| Receipt Date: | 20110314 |
| Manifest ID: | 007420056JJK |
| Trans EPA ID: | CAR000194837 |
| Trans Name: | PACIFIC COAST LACQUER |
| Trans 2 EPA ID: | Not reported |
| Trans 2 Name: | Not reported |
| TSDF EPA ID: | CAD008252405 |
| Trans Name: | PACIFIC RESOURCE RECOVERY |
| TSDF Alt EPA ID: | Not reported |
| TSDF Alt Name: | Not reported |
| CA Waste Code: | 214 - Unspecified solvent mixture |
| RCRA Code: | F005 |
| Disposal Method: | H020 - Solvents Recovery |
| Quantity Tons: | 0.126 |
| Waste Quantity: | 35 |
| Quantity Unit: | G |
| Additional Code 1: | F003 |
| Additional Code 2: | D001 |
| Additional Code 3: | Not reported |
| Additional Code 4: | Not reported |
| Additional Code 5: | Not reported |

**LAKESIDE BODY & PAINT A&S COLLISION (Continued)** **S113035597**

Additional Info:

| | |
|---|---|
| Year: | 2010 |
| Gen EPA ID: | CAL000035590 |
| Shipment Date: | 20100721 |
| Creation Date: | 1/26/2011 18:30:24 |
| Receipt Date: | 20100723 |
| Manifest ID: | 006494612JJK |
| Trans EPA ID: | CAR000194837 |
| Trans Name: | PACIFIC COAST LACQUER |
| Trans 2 EPA ID: | Not reported |
| Trans 2 Name: | Not reported |
| TSDF EPA ID: | CAD008252405 |
| Trans Name: | PACIFIC RESOURCE RECOVERY |
| TSDF Alt EPA ID: | Not reported |
| TSDF Alt Name: | Not reported |
| CA Waste Code: | 214 - Unspecified solvent mixture |
| RCRA Code: | F005 |
| Disposal Method: | H020 - Solvents Recovery |
| Quantity Tons: | 0.126 |
| Waste Quantity: | 35 |
| Quantity Unit: | G |
| Additional Code 1: | F003 |
| Additional Code 2: | D001 |
| Additional Code 3: | Not reported |
| Additional Code 4: | Not reported |
| Additional Code 5: | Not reported |

HWTS:

| | |
|---|---|
| Name: | LAKESIDE BODY & PAINT A&S COLLISION |
| Address: | 9786 LOS COCHES RD |
| Address 2: | Not reported |
| City,State,Zip: | LAKESIDE, CA 920400000 |
| EPA ID: | CAL000035590 |
| Inactive Date: | Not reported |
| Create Date: | 07/05/1990 |
| Last Act Date: | 09/26/2019 |
| Mailing Name: | Not reported |
| Mailing Address: | 9786 LOS COCHES RD |
| Mailing Address 2: | Not reported |
| Mailing City,State,Zip: | LAKESIDE, CA 920400000 |
| Owner Name: | GEORGE R TOTH |
| Owner Address: | 9786 LOS COCHES RD |
| Owner Address 2: | Not reported |
| Owner City,State,Zip: | LAKESIDE, CA 920400000 |
| Contact Name: | GEORGE R. TOTH, |
| Contact Address: | 9786 LOS COCHES RD |
| Contact Address 2: | Not reported |
| City,State,Zip: | LAKESIDE, CA 92040 |

NAICS:

| | |
|---|---|
| EPA ID: | CAL000035590 |
| Create Date: | 2002-03-14 16:36:27 |
| NAICS Code: | 811118 |
| NAICS Description: | Other Automotive Mechanical and Electrical Repair and Maintenance |
| Issued EPA ID Date: | 1990-07-05 00:00:00 |
| Inactive Date: | Not reported |

**LAKESIDE BODY & PAINT A&S COLLISION (Continued)** **S113035597**

| | |
|---|---|
| Facility Name: | LAKESIDE BODY & PAINT A&S COLLISION |
| Facility Address: | 9786 LOS COCHES RD |
| Facility Address 2: | Not reported |
| Facility City: | LAKESIDE |
| Facility County: | 37 |
| Facility State: | CA |
| Facility Zip: | 920400000 |

---

**B59** **LAKESIDE AUTO BODY** **San Diego Co. HMMD** **S103677649**
**9786 LOS COCHES RD** **CERS HAZ WASTE** **N/A**
**< 1/8** **LAKESIDE, CA 92040** **CERS**
**1 ft.**

**Site 17 of 43 in cluster B**

**Relative: Higher**
**Actual: 413 ft.**

HMMD SAN DIEGO:

| | |
|---|---|
| Name: | LAKESIDE AUTO BODY |
| Address: | 9786 LOS COCHES RD |
| City,State,Zip: | LAKESIDE, CA 92040 |
| Permit Number: | 126180 |
| Business Type: | 6HK27 |
| EPA Id Number: | CAL000035590 |
| APN: | 394-151-04-00 |
| Last HMMD Inspection: | 06/19/2012 |
| Facility Telephone: | 619-561-0187 |
| Permit Status: | OPEN |
| Permit Expiration: | 05/31/2013 |
| Date Last Updated: | 11/02/2012 |
| Facility Owner: | GEORGE TOTH |
| Facility Mailing Address: | 9786 LOS COCHES RD |
| Facility Mailing City: | LAKESIDE |
| Facility Mailing State: | CA |
| Facility Mailing Zip: | 92040-4215 |
| UST Owner: | Not reported |
| Handle Regulated Hazmat: | Y |
| Own Or Operate UST: | Not reported |
| Subject To APSA: | Not reported |
| Generate Haz Waste: | Y |
| Treat Haz Waste: | Not reported |
| Generate Medical Waste: | Not reported |

Inventory Active Permits (not SQG Medical):

| | |
|---|---|
| Permit Number: | 126180 |
| Update Date: | 11/02/2012 |
| Case Number: | 7782-44-7 |
| Name: | OXYGEN GAS |
| Other Information: | Not reported |
| Material Waste: | Material |
| Hazardous Categories 1: | FIRE |
| Hazardous Categories 2: | CHRONIC |

| | |
|---|---|
| Permit Number: | 126180 |
| Update Date: | 11/02/2012 |
| Case Number: | Not reported |
| Name: | WASTE 461 PAINT SLUDGE |
| Other Information: | Not reported |
| Material Waste: | Waste |
| Hazardous Categories 1: | Not reported |

**LAKESIDE AUTO BODY (Continued)** **S103677649**

Hazardous Categories 2: Not reported

Name: LAKESIDE AUTO BODY
Address: 9786 LOS COCHES RD
City,State,Zip: LAKESIDE, CA 92040
Permit Number: Not reported
Business Type: Not reported
EPA Id Number: cal000035590
APN: Not reported
Last HMMD Inspection: Not reported
Facility Telephone: 619-561-0187
Permit Status: Permit Renewed
Permit Expiration: Not reported
Date Last Updated: 12/27/2019
Facility Owner: Not reported
Facility Mailing Address: 9786 LOS COCHES RD, LAKESIDE, CA 92040-4215
Facility Mailing City: Not reported
Facility Mailing State: Not reported
Facility Mailing Zip: Not reported
UST Owner: N
Handle Regulated Hazmat: Not reported
Own Or Operate UST: Not reported
Subject To APSA: Not reported
Generate Haz Waste: Y
Treat Haz Waste: N
Generate Medical Waste: Not reported

Inspection Violation:
Record ID: DEH2002-HUPFP-126180
Permit Status: Permit Renewed
Active Permit: Y
Facility Id Number: 37-000-126180
Program Element: Hazardous Materials Release Response Plans
Inspection Type: Routine
Inspection Number: 6191472
Return To Compliance Date: 2019-09-25T00:00:00.000
Nov: No
Violation Classification: Class II
Underground Storage Tank Id: Not reported
Container/Tank Id: Not reported
Last Update: 2019-12-27T02:34:05.000
Inspection Date: 2019-09-25T16:50:58.000
Violation Code: 1010004 Chemical inventory incomplete or not submitted in CERS. HSC 25505(a)(1); 25507(a); 25508.1(a-b); 19 CCR 2654 (a) or (d)

Record ID: DEH2002-HUPFP-126180
Permit Status: Permit Renewed
Active Permit: Y
Facility Id Number: 37-000-126180
Program Element: Hazardous Materials Release Response Plans
Inspection Type: Routine
Inspection Number: 4485935
Return To Compliance Date: 2015-08-14T00:00:00.000
Nov: No
Violation Classification: Minor
Underground Storage Tank Id: Not reported
Container/Tank Id: Not reported

**LAKESIDE AUTO BODY (Continued)** **S103677649**

| | |
|---|---|
| Last Update: | 2019-12-27T02:34:05.000 |
| Inspection Date: | 2015-07-21T00:00:00.000 |
| Violation Code: | 1010002 HMBP not submitted to the CUPA in CERS. HSC 25508(a)(1)(A); HSC 25404(e)(4); 27 CCR 15188(a), (d) |
| Record ID: | DEH2002-HUPFP-126180 |
| Permit Status: | Permit Renewed |
| Active Permit: | Y |
| Facility Id Number: | 37-000-126180 |
| Program Element: | Hazardous Materials Release Response Plans |
| Inspection Type: | Routine |
| Inspection Number: | 4485935 |
| Return To Compliance Date: | 2015-08-14T00:00:00.000 |
| Nov: | No |
| Violation Classification: | Minor |
| Underground Storage Tank Id: | Not reported |
| Container/Tank Id: | Not reported |
| Last Update: | 2019-12-27T02:34:05.000 |
| Inspection Date: | 2015-07-21T00:00:00.000 |
| Violation Code: | 1010003 Business Activities and/or Business Owner/Operator Identification not completed in CERS. 19 CCR 2729.2(a)(1); HSC 25404(e)(4) |

Waste and Materials:

| | |
|---|---|
| Record ID: | DEH2002-HUPFP-126180 |
| Permit Status: | Permit Renewed |
| Active Permit: | Y |
| Child Record Id: | DEH2017-HCHEM-0144963 |
| Trade Secret: | N |
| Hazardous Material Type: | Pure |
| Last Updated: | 2019-12-27T02:34:12.000 |
| Chemical Name: | OXYGEN GAS |
| Common Name: | OXYGEN GAS |
| Case Number: | 7782-44-7 |
| Record ID: | DEH2002-HUPFP-126180 |
| Permit Status: | Permit Renewed |
| Active Permit: | Y |
| Child Record Id: | DEH2017-HWAST-0123623 |
| Trade Secret: | N |
| Hazardous Material Type: | Not reported |
| Last Updated: | 2019-12-27T02:34:12.000 |
| Chemical Name: | WASTE 461 PAINT SLUDGE |
| Common Name: | WASTE 461 PAINT SLUDGE |
| Case Number: | Not reported |
| Record ID: | DEH2002-HUPFP-126180 |
| Permit Status: | Permit Renewed |
| Active Permit: | Y |
| Child Record Id: | DEH2015-HCHEM-0072315 |
| Trade Secret: | N |
| Hazardous Material Type: | Pure |
| Last Updated: | 2016-05-17T02:31:59.000 |
| Chemical Name: | OXYGEN GAS |
| Common Name: | OXYGEN GAS |
| Case Number: | 7782-44-7 |

**LAKESIDE AUTO BODY (Continued)** **S103677649**

| | |
|---|---|
| Record ID: | DEH2002-HUPFP-126180 |
| Permit Status: | Permit Renewed |
| Active Permit: | Y |
| Child Record Id: | DEH2015-HWAST-0056083 |
| Trade Secret: | N |
| Hazardous Material Type: | Not reported |
| Last Updated: | 2016-05-17T02:31:59.000 |
| Chemical Name: | WASTE 461 PAINT SLUDGE |
| Common Name: | WASTE 461 PAINT SLUDGE |
| Case Number: | Not reported |

| | |
|---|---|
| Name: | LAKESIDE AUTO BODY |
| Address: | 9786 LOS COCHES RD |
| City,State,Zip: | LAKESIDE, CA 92040 |
| Permit Number: | 126180 |
| Business Type: | 6HK27 |
| EPA Id Number: | CAL000035590 |
| APN: | 394-151-04-00 |
| Last HMMD Inspection: | 06/19/2012 |
| Facility Telephone: | 619-561-0187 |
| Permit Status: | OPEN |
| Permit Expiration: | 05/31/2013 |
| Date Last Updated: | 11/02/2012 |
| Facility Owner: | GEORGE TOTH |
| Facility Mailing Address: | 9786 LOS COCHES RD |
| Facility Mailing City: | LAKESIDE |
| Facility Mailing State: | CA |
| Facility Mailing Zip: | 92040-4215 |
| UST Owner: | Not reported |
| Handle Regulated Hazmat: | Not reported |
| Own Or Operate UST: | Not reported |
| Subject To APSA: | Not reported |
| Generate Haz Waste: | Y |
| Treat Haz Waste: | Not reported |
| Generate Medical Waste: | Not reported |

Inventory Active Permits (not SQG Medical):

| | |
|---|---|
| Permit Number: | 126180 |
| Update Date: | 11/02/2012 |
| Case Number: | 7782-44-7 |
| Name: | OXYGEN GAS |
| Other Information: | Not reported |
| Material Waste: | Material |
| Hazardous Categories 1: | FIRE |
| Hazardous Categories 2: | CHRONIC |

| | |
|---|---|
| Permit Number: | 126180 |
| Update Date: | 11/02/2012 |
| Case Number: | Not reported |
| Name: | WASTE 461 PAINT SLUDGE |
| Other Information: | Not reported |
| Material Waste: | Waste |
| Hazardous Categories 1: | Not reported |
| Hazardous Categories 2: | Not reported |

**LAKESIDE AUTO BODY (Continued)** **S103677649**

CERS HAZ WASTE:
Name: LAKESIDE AUTO BODY
Address: 9786 LOS COCHES RD
City,State,Zip: LAKESIDE, CA 92040
Site ID: 129503
CERS ID: 10371682
CERS Description: Hazardous Waste Generator

CERS:
Name: LAKESIDE AUTO BODY
Address: 9786 LOS COCHES RD
City,State,Zip: LAKESIDE, CA 92040
Site ID: 129503
CERS ID: 10371682
CERS Description: Chemical Storage Facilities

Violations:
Site ID: 129503
Site Name: LAKESIDE AUTO BODY
Violation Date: 09-25-2019
Citation: HSC 6.95 25508(a)(1) - California Health and Safety Code, Chapter 6.95, Section(s) 25508(a)(1)
Violation Description: Failure to complete and electronically submit hazardous material inventory information for all reportable hazardous materials on site at or above reportable quantities.
Violation Notes: Returned to compliance on 09/25/2019. Inspection Sequence ID:6191472
Violation Division: San Diego County Department of Env Health
Violation Program: HMRRP
Violation Source: CERS

Site ID: 129503
Site Name: LAKESIDE AUTO BODY
Violation Date: 07-21-2015
Citation: HSC 6.95 25508(d) - California Health and Safety Code, Chapter 6.95, Section(s) 25508(d)
Violation Description: Failure to complete and/or electronically submit a business plan when storing/handling a hazardous material at or above reportable quantities.
Violation Notes: Returned to compliance on 08/14/2015.
Violation Division: San Diego County Department of Env Health
Violation Program: HMRRP
Violation Source: CERS

Site ID: 129503
Site Name: LAKESIDE AUTO BODY
Violation Date: 07-21-2015
Citation: 19 CCR 6.95 25508(a)(1) - California Code of Regulations, Title 19, Chapter 6.95, Section(s) 25508(a)(1)
Violation Description: Failure to complete and electronically submit the Business Activities Page and/or Business Owner Operator Identification Page.
Violation Notes: Returned to compliance on 08/14/2015.
Violation Division: San Diego County Department of Env Health
Violation Program: HMRRP
Violation Source: CERS

Evaluation:

**LAKESIDE AUTO BODY (Continued)** **S103677649**

| | |
|---|---|
| Eval General Type: | Compliance Evaluation Inspection |
| Eval Date: | 06-19-2017 |
| Violations Found: | No |
| Eval Type: | Routine done by local agency |
| Eval Notes: | Inspector: Griffin Donelle Inspection ID:5704032 |
| Eval Division: | San Diego County Department of Env Health |
| Eval Program: | HW |
| Eval Source: | CERS |

| | |
|---|---|
| Eval General Type: | Compliance Evaluation Inspection |
| Eval Date: | 07-21-2015 |
| Violations Found: | No |
| Eval Type: | Routine done by local agency |
| Eval Notes: | Inspector: Griffin Donelle Inspection ID:4485935 |
| Eval Division: | San Diego County Department of Env Health |
| Eval Program: | HW |
| Eval Source: | CERS |

| | |
|---|---|
| Eval General Type: | Compliance Evaluation Inspection |
| Eval Date: | 07-21-2015 |
| Violations Found: | Yes |
| Eval Type: | Routine done by local agency |
| Eval Notes: | Inspector: Griffin Donelle Inspection ID:4485935 |
| Eval Division: | San Diego County Department of Env Health |
| Eval Program: | HMRRP |
| Eval Source: | CERS |

| | |
|---|---|
| Eval General Type: | Compliance Evaluation Inspection |
| Eval Date: | 09-25-2019 |
| Violations Found: | No |
| Eval Type: | Routine done by local agency |
| Eval Notes: | Inspector: Quintong Sean Inspection ID:6191472 |
| Eval Division: | San Diego County Department of Env Health |
| Eval Program: | HW |
| Eval Source: | CERS |

| | |
|---|---|
| Eval General Type: | Compliance Evaluation Inspection |
| Eval Date: | 06-19-2017 |
| Violations Found: | No |
| Eval Type: | Routine done by local agency |
| Eval Notes: | Inspector: Griffin Donelle Inspection ID:5704032 |
| Eval Division: | San Diego County Department of Env Health |
| Eval Program: | HMRRP |
| Eval Source: | CERS |

| | |
|---|---|
| Eval General Type: | Compliance Evaluation Inspection |
| Eval Date: | 09-25-2019 |
| Violations Found: | Yes |
| Eval Type: | Routine done by local agency |
| Eval Notes: | Inspector: Quintong Sean Inspection ID:6191472 |
| Eval Division: | San Diego County Department of Env Health |
| Eval Program: | HMRRP |
| Eval Source: | CERS |

Coordinates:

| | |
|---|---|
| Site ID: | 129503 |
| Facility Name: | LAKESIDE AUTO BODY |

**LAKESIDE AUTO BODY (Continued)** **S103677649**

Env Int Type Code: HWG
Program ID: 10371682
Coord Name: Not reported
Ref Point Type Desc: Center of a facility or station.
Latitude: 32.856690
Longitude: -116.922080

Affiliation:
Affiliation Type Desc: Facility Mailing Address
Entity Name: Mailing Address
Entity Title: Not reported
Affiliation Address: 9786 LOS COCHES RD
Affiliation City: LAKESIDE
Affiliation State: CA
Affiliation Country: Not reported
Affiliation Zip: 92040-4215
Affiliation Phone: Not reported

Affiliation Type Desc: Environmental Contact
Entity Name: George Toth
Entity Title: Not reported
Affiliation Address: 9786 Los Coches Rd
Affiliation City: Lakeside
Affiliation State: CA
Affiliation Country: Not reported
Affiliation Zip: 92040
Affiliation Phone: Not reported

Affiliation Type Desc: Legal Owner
Entity Name: George Toth
Entity Title: Not reported
Affiliation Address: 9786 LOS COCHES RD
Affiliation City: LAKESIDE
Affiliation State: CA
Affiliation Country: United States
Affiliation Zip: 92040
Affiliation Phone: (619) 561-0187

Affiliation Type Desc: Operator
Entity Name: George Toth
Entity Title: Not reported
Affiliation Address: Not reported
Affiliation City: Not reported
Affiliation State: Not reported
Affiliation Country: Not reported
Affiliation Zip: Not reported
Affiliation Phone: (619) 561-0187

Affiliation Type Desc: Parent Corporation
Entity Name: LAKESIDE AUTO BODY
Entity Title: Not reported
Affiliation Address: Not reported
Affiliation City: Not reported
Affiliation State: Not reported
Affiliation Country: Not reported
Affiliation Zip: Not reported
Affiliation Phone: Not reported

**LAKESIDE AUTO BODY (Continued)** **S103677649**

| | |
|---|---|
| Affiliation Type Desc: | CUPA District |
| Entity Name: | San Diego County Env Health |
| Entity Title: | Not reported |
| Affiliation Address: | PO Box 129261 |
| Affiliation City: | San Diego |
| Affiliation State: | CA |
| Affiliation Country: | Not reported |
| Affiliation Zip: | 92112-9261 |
| Affiliation Phone: | (858) 505-6880 |

---

**B60** **LAKESIDE BODY & PAINT A&S COLLISION** **RCRA NonGen / NLR** **1024787672**
**9786 LOS COCHES RD** **CAL000035590**
**< 1/8** **LAKESIDE, CA 92040**
**1 ft.**

**Site 18 of 43 in cluster B**

**Relative:** **Higher**
**Actual:** **413 ft.**

RCRA NonGen / NLR:

| | |
|---|---|
| Date form received by agency: | 1990-07-05 00:00:00.0 |
| Facility name: | LAKESIDE BODY & PAINT A&S COLLISION |
| Facility address: | 9786 LOS COCHES RD<br>LAKESIDE, CA 92040-0000 |
| EPA ID: | CAL000035590 |
| Contact: | GEORGE R. TOTH, |
| Contact address: | 9786 LOS COCHES RD<br>LAKESIDE, CA 92040 |
| Contact country: | Not reported |
| Contact telephone: | 619-561-0187 |
| Contact email: | ASCOLLISION@AOL.COM |
| EPA Region: | 09 |
| Classification: | Non-Generator |
| Description: | Handler: Non-Generators do not presently generate hazardous waste |

Owner/Operator Summary:

| | |
|---|---|
| Owner/operator name: | GEORGE R TOTH |
| Owner/operator address: | 1092 LA CRESTA BLVD<br>EL CAJON, CA 92021 |
| Owner/operator country: | Not reported |
| Owner/operator telephone: | 619-561-0186 |
| Owner/operator email: | Not reported |
| Owner/operator fax: | Not reported |
| Owner/operator extension: | Not reported |
| Legal status: | Other |
| Owner/Operator Type: | Owner |
| Owner/Op start date: | Not reported |
| Owner/Op end date: | Not reported |

| | |
|---|---|
| Owner/operator name: | GEORGE R. TOTH, |
| Owner/operator address: | 9786 LOS COCHES RD<br>LAKESIDE, CA 92040 |
| Owner/operator country: | Not reported |
| Owner/operator telephone: | 619-561-0187 |
| Owner/operator email: | Not reported |
| Owner/operator fax: | Not reported |
| Owner/operator extension: | Not reported |
| Legal status: | Other |
| Owner/Operator Type: | Operator |

**LAKESIDE BODY & PAINT A&S COLLISION (Continued)** **1024787672**

Owner/Op start date: Not reported
Owner/Op end date: Not reported

Handler Activities Summary:
U.S. importer of hazardous waste: No
Mixed waste (haz. and radioactive): No
Recycler of hazardous waste: No
Transporter of hazardous waste: Yes
Treater, storer or disposer of HW: No
Underground injection activity: No
On-site burner exemption: No
Furnace exemption: No
Used oil fuel burner: No
Used oil processor: No
User oil refiner: No
Used oil fuel marketer to burner: No
Used oil Specification marketer: No
Used oil transfer facility: No
Used oil transporter: No

Violation Status: No violations found

---

**F61** **JEFFREY L LEIGHTON** **PEST LIC** **S117649854**
**12222A WOODSIDE AVE #204** **N/A**
**< 1/8** **LAKESIDE, CA 92040**
**1 ft.**

**Site 3 of 22 in cluster F**

**Relative: Higher**
**Actual: 399 ft.**

PEST LIC:
Name: JEFFREY L LEIGHTON
Address: 12222A WOODSIDE AVE #204
City,State,Zip: LAKESIDE, CA 92040
Facility Type: QAC
Categories: Q
License No: 91086
Issued or Renewed Date: 01/12/2019
Expiration Date: 12/31/2020

---

**F62** **RESIDUAL FIREWORKS DISCHARGE LOCATION, MEETING FAC** **NPDES** **S120033880**
**12222 WOODSIDE AVENUE 131** **CIWQS** **N/A**
**< 1/8** **LAKESIDE, CA 92040**
**1 ft.**

**Site 4 of 22 in cluster F**

**Relative: Higher**
**Actual: 399 ft.**

NPDES:
Name: RESIDUAL FIREWORKS DISCHARGE LOCATION, MEETING FACILITATORS, LLC
Address: 12222 WOODSIDE AVENUE 131
City,State,Zip: LAKESIDE, CA 92040
Facility Status: Active
NPDES Number: CAG999002
Region: 9
Agency Number: 560815
Regulatory Measure ID: 410546
Place ID: 830374
Order Number: R9-2011-0022
WDID: 9 000003121
Regulatory Measure Type: Enrollee - NPDES

**RESIDUAL FIREWORKS DISCHARGE LOCATION, MEETING FACILITATORS, (Continued)** **S120033880**

| | |
|---|---|
| Program Type: | NPDNONMUNIPRCS |
| Adoption Date Of Regulatory Measure: | Not reported |
| Effective Date Of Regulatory Measure: | 04/26/2016 |
| Termination Date Of Regulatory Measure: | Not reported |
| Expiration Date Of Regulatory Measure: | Not reported |
| Discharge Address: | 12222 Woodside Avenue 131 |
| Discharge Name: | Meeting Facilitators, LLC |
| Discharge City: | Lakeside |
| Discharge State: | CA |
| Discharge Zip: | 92040 |
| Status: | Not reported |
| Status Date: | Not reported |
| Operator Name: | Not reported |
| Operator Address: | Not reported |
| Operator City: | Not reported |
| Operator State: | Not reported |
| Operator Zip: | Not reported |

CIWQS:

| | |
|---|---|
| Name: | RESIDUAL FIREWORKS DISCHARGE LOCATION, MEETING FACILITATORS, LLC |
| Address: | 12222 WOODSIDE AVENUE 131 |
| City,State,Zip: | LAKESIDE, CA 92040 |
| Agency: | Meeting Facilitators, LLC |
| Agency Address: | 12222 Woodside Avenue 131, Lakeside, CA 92040 |
| Place/Project Type: | Outdoor Event Venue |
| SIC/NAICS: | Not reported |
| Region: | 9 |
| Program: | NPDNONMUNIPRCS |
| Regulatory Measure Status: | Active |
| Regulatory Measure Type: | Enrollee - NPDES |
| Order Number: | R9-2011-0022 |
| WDID: | 9 000003121 |
| NPDES Number: | CAG999002 |
| Adoption Date: | Not reported |
| Effective Date: | 04/26/2016 |
| Termination Date: | Not reported |
| Expiration/Review Date: | Not reported |
| Design Flow: | Not reported |
| Major/Minor: | Minor |
| Complexity: | Not reported |
| TTWQ: | 3 |
| Enforcement Actions within 5 years: | 0 |
| Violations within 5 years: | 0 |
| Latitude: | Not reported |
| Longitude: | Not reported |

---

**F63** **LAKESIDE ROOFING** **San Diego Co. HMMD** **S104745865**
**12214 WOODSIDE AV** **CERS** **N/A**
**< 1/8** **LAKESIDE, CA 92040**
**1 ft.**

**Site 5 of 22 in cluster F**

**Relative:** HMMD SAN DIEGO:
**Higher**

| | |
|---|---|
| Name: | LAKESIDE ROOFING |
| Address: | 12214 WOODSIDE AV |
| City,State,Zip: | LAKESIDE, CA 92040 |
| Permit Number: | 104115 |

**Actual:**
**400 ft.**

**LAKESIDE ROOFING (Continued)** **S104745865**

| | |
|---|---|
| Business Type: | 6HK18 |
| EPA Id Number: | Not reported |
| APN: | 394-101-21-00 |
| Last HMMD Inspection: | 07/20/1994 |
| Facility Telephone: | 619-443-2713 |
| Permit Status: | INAC |
| Permit Expiration: | 10/31/1994 |
| Date Last Updated: | 11/02/2012 |
| Facility Owner: | LAKESIDE ROOFING |
| Facility Mailing Address: | 12214 WOODSIDE AV |
| Facility Mailing City: | LAKESIDE |
| Facility Mailing State: | CA |
| Facility Mailing Zip: | 92040-3014 |
| UST Owner: | Not reported |
| Handle Regulated Hazmat: | Not reported |
| Own Or Operate UST: | Not reported |
| Subject To APSA: | Not reported |
| Generate Haz Waste: | Not reported |
| Treat Haz Waste: | Not reported |
| Generate Medical Waste: | Not reported |

CERS:

| | |
|---|---|
| Name: | J & S ASPHALT PAVING, SEALING & STRIPING |
| Address: | 12214 WOODSIDE AVE |
| City,State,Zip: | LAKESIDE, CA 92040 |
| Site ID: | 427099 |
| CERS ID: | 10741327 |
| CERS Description: | Chemical Storage Facilities |

Coordinates:

| | |
|---|---|
| Site ID: | 427099 |
| Facility Name: | J & S Asphalt Paving, Sealing & Striping |
| Env Int Type Code: | HMBP |
| Program ID: | 10741327 |
| Coord Name: | Not reported |
| Ref Point Type Desc: | Center of a facility or station. |
| Latitude: | 32.856750 |
| Longitude: | -116.928380 |

Affiliation:

| | |
|---|---|
| Affiliation Type Desc: | CUPA District |
| Entity Name: | San Diego County Env Health |
| Entity Title: | Not reported |
| Affiliation Address: | PO Box 129261 |
| Affiliation City: | San Diego |
| Affiliation State: | CA |
| Affiliation Country: | Not reported |
| Affiliation Zip: | 92112-9261 |
| Affiliation Phone: | (858) 505-6880 |

| | |
|---|---|
| Affiliation Type Desc: | Parent Corporation |
| Entity Name: | J & S Asphalt Paving, Sealing & Striping |
| Entity Title: | Not reported |
| Affiliation Address: | Not reported |
| Affiliation City: | Not reported |
| Affiliation State: | Not reported |
| Affiliation Country: | Not reported |

**LAKESIDE ROOFING (Continued)** **S104745865**

Affiliation Zip: Not reported
Affiliation Phone: Not reported

---

**A64** **CHEVRON #9-4273** **LUST** **S104735588**
**12402 WOODSIDE AVE** **N/A**
**< 1/8** **SANTEE, CA 92071**
**1 ft.**

**Site 31 of 48 in cluster A**

**Relative:** LUST REG 9:
**Higher**

**Actual:** Region: 9
**402 ft.** Status: Case Closed
Case Number: 9UT2657
Local Case: H05711-002
Substance: Gasoline
Qty Leaked: 0
Abate Method: Excavate and Dispose - remove contaminated soil and dispose in approved site
Local Agency: San Diego
How Found: Tank Closure
How Stopped: Close Tank
Source: Unknown
Cause: Unknown
Lead Agency: Local Agency
Case Type: Aquifer affected
Date Found: 01/06/1994
Date Stopped: 01/06/1994
Confirm Date: / /
Submit Workplan: 1/6/94
Prelim Assess: 01/11/1994
Desc Pollution: Not reported
Remed Plan: / /
Remed Action: Not reported
Began Monitor: Not reported
Release Date: 01/06/1994
Enforce Date: Not reported
Closed Date: 8/7/00
Enforce Type: Not reported
Pilot Program: LOP
Basin Number: 907.12
GW Depth: 14.86
Beneficial Use: MUNBU
NPDES Number: Not reported
Priority: High priority
File Dispn: File discarded, case closed
Interim Remedial Actions: No
Cleanup and Abatement order Number: Not reported
Waste Discharge Requirement Number: Not reported

**A65** **AMERICO FUEL** **FINDS** **1023383190**
**12402 WOODSIDE AVE** **N/A**
**< 1/8** **LAKESIDE, CA 92040**
**1 ft.**

**Site 32 of 48 in cluster A**

**Relative: Higher**

**Actual: 402 ft.**

FINDS:
Registry ID: 110066819973
Facility URL: http://ofmpub.epa.gov/enviro/fii_query_detail.disp_program_facility?p_registry_id=110066819973

Environmental Interest/Information System:
STATE MASTER

Click this hyperlink while viewing on your computer to access additional FINDS: detail in the EDR Site Report.

---

**B66** **CIRCLE K STORE #2983** **RCRA-SQG** **1000174092**
**9775 MAIN ST** **LUST** **CAD981680994**
**< 1/8** **LAKESIDE, CA 92040** **San Diego Co. HMMD**
**1 ft.** **SWEEPS UST**
**HIST UST**
**Site 19 of 43 in cluster B** **FINDS**
**ECHO**
**Relative: Higher** **HIST CORTESE**
**SAN DIEGO CO LOP**

**Actual: 415 ft.**

RCRA-SQG:
Date form received by agency: 1996-09-01 00:00:00.0
Facility name: CIRCLE K STORE #2983
Facility address: 9775 MAIN ST
LAKESIDE, CA 92040
EPA ID: CAD981680994
Mailing address: 5811 MANZANITA AVE
CARMICHAEL, CA 95608
Contact: Not reported
Contact address: Not reported
Not reported
Contact country: US
Contact telephone: Not reported
Contact email: Not reported
EPA Region: 09
Classification: Small Small Quantity Generator
Description: Handler: generates more than 100 and less than 1000 kg of hazardous waste during any calendar month and accumulates less than 6000 kg of hazardous waste at any time; or generates 100 kg or less of hazardous waste during any calendar month, and accumulates more than 1000 kg of hazardous waste at any time

Owner/Operator Summary:
Owner/operator name: CIRCLE K CORP
Owner/operator address: NOT REQUIRED
NOT REQUIRED, ME 99999
Owner/operator country: Not reported
Owner/operator telephone: 415-555-1212
Owner/operator email: Not reported
Owner/operator fax: Not reported
Owner/operator extension: Not reported
Legal status: Private
Owner/Operator Type: Owner
Owner/Op start date: Not reported

**CIRCLE K STORE #2983 (Continued)** **1000174092**

Owner/Op end date: Not reported

Owner/operator name: NOT REQUIRED
Owner/operator address: NOT REQUIRED
NOT REQUIRED, ME 99999
Owner/operator country: Not reported
Owner/operator telephone: 415-555-1212
Owner/operator email: Not reported
Owner/operator fax: Not reported
Owner/operator extension: Not reported
Legal status: Private
Owner/Operator Type: Operator
Owner/Op start date: Not reported
Owner/Op end date: Not reported

Handler Activities Summary:
U.S. importer of hazardous waste: No
Mixed waste (haz. and radioactive): No
Recycler of hazardous waste: No
Transporter of hazardous waste: No
Treater, storer or disposer of HW: No
Underground injection activity: No
On-site burner exemption: No
Furnace exemption: No
Used oil fuel burner: No
Used oil processor: No
User oil refiner: No
Used oil fuel marketer to burner: No
Used oil Specification marketer: No
Used oil transfer facility: No
Used oil transporter: No

Historical Generators:
Date form received by agency: 1986-10-16 00:00:00.0
Site name: CIRCLE K STORE #2983
Classification: Large Quantity Generator

Violation Status: No violations found

LUST:
Name: CIRCLE K #2983
Address: 9775 MAINE AV
City,State,Zip: LAKESIDE, CA 920404216
Lead Agency: SAN DIEGO COUNTY LOP
Case Type: LUST Cleanup Site
Geo Track: http://geotracker.waterboards.ca.gov/profile_report.asp?global_id=T0607301237
Global Id: T0607301237
Latitude: 32.8570636
Longitude: -116.9211579
Status: Completed - Case Closed
Status Date: 09/30/1999
Case Worker: Not reported
RB Case Number: 9UT2483
Local Agency: Not reported
File Location: Local Agency
Local Case Number: H20535-001
Potential Media Affect: Aquifer used for drinking water supply

**CIRCLE K STORE #2983 (Continued)** **1000174092**

Potential Contaminants of Concern: Gasoline
Site History: Not reported

LUST:
Global Id: T0607301237
Action Type: ENFORCEMENT
Date: 09/30/1999
Action: Closure/No Further Action Letter - #H20535-001

Global Id: T0607301237
Action Type: Other
Date: 07/02/1993
Action: Leak Discovery

Global Id: T0607301237
Action Type: ENFORCEMENT
Date: 07/29/1993
Action: Notice of Responsibility

Global Id: T0607301237
Action Type: Other
Date: 07/02/1993
Action: Leak Stopped

Global Id: T0607301237
Action Type: Other
Date: 07/02/1993
Action: Leak Reported

Global Id: T0607301237
Action Type: Other
Date: 07/02/1993
Action: Leak Began

LUST:
Global Id: T0607301237
Status: Open - Case Begin Date
Status Date: 07/02/1993

Global Id: T0607301237
Status: Completed - Case Closed
Status Date: 09/30/1999

HMMD SAN DIEGO:
Name: CIRCLE K #2983
Address: 9775 MAINE ST
City,State,Zip: LAKESIDE, CA 92040
Permit Number: 120535
Business Type: 6HK28
EPA Id Number: Not reported
APN: 394-161-07-00
Last HMMD Inspection: 02/11/1992
Facility Telephone: 619-561-3460
Permit Status: INAC
Permit Expiration: 08/22/1994
Date Last Updated: 11/02/2012

**CIRCLE K STORE #2983 (Continued)** **1000174092**

| | |
|---|---|
| Facility Owner: | CIRCLE K CONVENIENCE STORES IN |
| Facility Mailing Address: | PO BOX 52084 |
| Facility Mailing City: | PHOENIX |
| Facility Mailing State: | AZ |
| Facility Mailing Zip: | 85072-2084 |
| UST Owner: | CIRCLE K CONVENIENCE STORES IN |
| Handle Regulated Hazmat: | Not reported |
| Own Or Operate UST: | Not reported |
| Subject To APSA: | Not reported |
| Generate Haz Waste: | Not reported |
| Treat Haz Waste: | Not reported |
| Generate Medical Waste: | Not reported |

UST:

| | |
|---|---|
| UST Name: | UNDERGROUND TANK 120535 T001 |
| Last Update: | 2012-11-02 14:17:38 |
| Permit Number: | 120535 |
| Tank Type: | SINGLE WALL |
| Additional Id: | 1 |
| Capacity Gallons: | 8000 |
| UST Contents: | REGULAR UNLEADED |
| Other Content Info: | REGULAR UNLEADED |
| Reg Status: | REMOVED |
| Remove Close Date: | 1993-02-07 00:00:00 |
| Year Installed: | Not reported |
| Pipe Type: | Not reported |
| Delivery System: | SUCTION |
| Monitor Code: | 05 |
| UST Monitor Method: | SW TANK DW PIPE W/ POS SHUTOFF-ALARM ON LLD W/ SIRS:SIR ANALY MONTHLY, TANK TEST BIENNIALLY, PIPE TEST ANN 0.1 G/HR OR MO 0.2 G/HR |

| | |
|---|---|
| UST Name: | UNDERGROUND TANK 120535 T002 |
| Last Update: | 2012-11-02 14:17:38 |
| Permit Number: | 120535 |
| Tank Type: | SINGLE WALL |
| Additional Id: | 2 |
| Capacity Gallons: | 8000 |
| UST Contents: | REGULAR UNLEADED |
| Other Content Info: | REGULAR UNLEADED |
| Reg Status: | REMOVED |
| Remove Close Date: | 1993-02-07 00:00:00 |
| Year Installed: | Not reported |
| Pipe Type: | Not reported |
| Delivery System: | Not reported |
| Monitor Code: | 05 |
| UST Monitor Method: | SW TANK DW PIPE W/ POS SHUTOFF-ALARM ON LLD W/ SIRS:SIR ANALY MONTHLY, TANK TEST BIENNIALLY, PIPE TEST ANN 0.1 G/HR OR MO 0.2 G/HR |

SWEEPS UST:

| | |
|---|---|
| Name: | CIRCLE K #2983 |
| Address: | 9775 MAINE ST |
| City: | LAKESIDE |
| Status: | Active |
| Comp Number: | 20535 |
| Number: | 9 |
| Board Of Equalization: | 44-022103 |

**CIRCLE K STORE #2983 (Continued)** **1000174092**

Referral Date: Not reported
Action Date: 06-26-92
Created Date: 02-29-88
Owner Tank Id: Not reported
SWRCB Tank Id: 37-000-020535-000001
Tank Status: A
Capacity: 8000
Active Date: Not reported
Tank Use: M.V. FUEL
STG: P
Content: REG UNLEADED
Number Of Tanks: 2

Name: CIRCLE K #2983
Address: 9775 MAINE ST
City: LAKESIDE
Status: Active
Comp Number: 20535
Number: 9
Board Of Equalization: 44-022103
Referral Date: Not reported
Action Date: 06-26-92
Created Date: 02-29-88
Owner Tank Id: Not reported
SWRCB Tank Id: 37-000-020535-000002
Tank Status: A
Capacity: 8000
Active Date: Not reported
Tank Use: M.V. FUEL
STG: P
Content: REG UNLEADED
Number Of Tanks: Not reported

HIST UST:
Name: CIRCLE K 2983
Address: 9775 MAIN
City,State,Zip: LAKESIDE, CA 92040
File Number: 0002AED4
URL: http://geotracker.waterboards.ca.gov/ustpdfs/pdf/0002AED4.pdf
Region: STATE
Facility ID: 00000013633
Facility Type: Gas Station
Other Type: Not reported
Contact Name: KEN ZIMMERMAN
Telephone: 6194439595
Owner Name: CIRCLE K CORPORATION
Owner Address: 4500 SOUTH 40TH STREET
Owner City,St,Zip: PHOENIX, AZ 85040
Total Tanks: 0002

Tank Num: 001
Container Num: 1
Year Installed: Not reported
Tank Capacity: 00008000
Tank Used for: PRODUCT
Type of Fuel: REGULAR
Container Construction Thickness: Not reported

**CIRCLE K STORE #2983 (Continued)** **1000174092**

Leak Detection: Stock Inventor

Tank Num: 002
Container Num: 2
Year Installed: Not reported
Tank Capacity: 00008000
Tank Used for: PRODUCT
Type of Fuel: UNLEADED
Container Construction Thickness: Not reported
Leak Detection: Stock Inventor

Click here for Geo Tracker PDF:

FINDS:
Registry ID: 110002749722
Facility URL: http://ofmpub.epa.gov/enviro/fii_query_detail.disp_program_facility?p_registry_id=110002749722

Environmental Interest/Information System:
RCRAInfo is a national information system that supports the Resource Conservation and Recovery Act (RCRA) program through the tracking of events and activities related to facilities that generate, transport, and treat, store, or dispose of hazardous waste. RCRAInfo allows RCRA program staff to track the notification, permit, compliance, and corrective action activities required under RCRA.
STATE MASTER

Click this hyperlink while viewing on your computer to access additional FINDS: detail in the EDR Site Report.

ECHO:
Envid: 1000174092
Registry ID: 110002749722
DFR URL: http://echo.epa.gov/detailed-facility-report?fid=110002749722
Name: CIRCLE K STORE #2983
Address: 9775 MAIN ST
City,State,Zip: LAKESIDE, CA 92040

HIST CORTESE:
edr_fname: CIRCLE K STORE #2983
edr_fadd1: 9775 MAINE
City,State,Zip: LAKESIDE, CA 92040
Region: CORTESE
Facility County Code: 37
Reg By: LTNKA
Reg Id: 9UT2483

SAN DIEGO CO LOP:
Name: CIRCLE K #2983
Address: 9775 MAINE ST
City,State,Zip: LAKESIDE, CA 92040
Record ID: DEH1993-LSAM-H20535-001
Record Status: Completed
Opened Date: 07/02/1993
Parcel Number: 394-161-07-00
Case Type: LOP - Local Oversight Program
Historical Name: CIRCLE K STORE #2983

**CIRCLE K STORE #2983 (Continued)** **1000174092**

| | |
|---|---|
| SWRCB Global ID: | T0607301237 |
| Funding: | F - LOP Federal Fund |
| Lead Agency: | DEH/SAM |
| Lead Agency Date: | 07/02/1993 |
| Census Tract: | 168.04 |
| Community: | Lakeside |
| Jurisdiction: | UNINCORPORATED |
| Watershed Basin Number: | 907.12 |
| Water Purveyor: | LAKESIDE WATER DISTRICT LAND |
| Fire Agency: | LAKESIDE FIRE PROT DIST |
| Latitude: | 32.8570096 |
| Longitude: | -116.9210171 |
| X MapCoord: | 6355602.419 |
| Y MapCoord: | 1892263.292 |

---

**D67** **SIDS AUTO BODY INC** **RCRA-SQG 1000391666**
**9816 VINE STREET, SUITE C** **FINDS CAD982498891**
**< 1/8** **LAKESIDE, CA 92040** **ECHO**
**1 ft.** **EMI**

**Site 3 of 10 in cluster D**

**Relative: Higher**
**Actual: 414 ft.**

RCRA-SQG:

| | |
|---|---|
| Date form received by agency: | 1990-02-06 00:00:00.0 |
| Facility name: | WEST COAST AUTO BODY |
| Facility address: | 9816 VINE STREET, SUITE C<br>LAKESIDE, CA 92040 |
| EPA ID: | CAD982498891 |
| Contact: | ENVIRONMENTAL MANAGER |
| Contact address: | 9816 VINE STREET, SUITE C<br>LAKESIDE, CA 92040 |
| Contact country: | US |
| Contact telephone: | 619-390-9633 |
| Contact email: | Not reported |
| EPA Region: | 09 |
| Classification: | Small Small Quantity Generator |
| Description: | Handler: generates more than 100 and less than 1000 kg of hazardous waste during any calendar month and accumulates less than 6000 kg of hazardous waste at any time; or generates 100 kg or less of hazardous waste during any calendar month, and accumulates more than 1000 kg of hazardous waste at any time |

Owner/Operator Summary:

| | |
|---|---|
| Owner/operator name: | FRISZELL S/FRISZELL J |
| Owner/operator address: | NOT REQUIRED<br>NOT REQUIRED, ME 99999 |
| Owner/operator country: | Not reported |
| Owner/operator telephone: | 415-555-1212 |
| Owner/operator email: | Not reported |
| Owner/operator fax: | Not reported |
| Owner/operator extension: | Not reported |
| Legal status: | Private |
| Owner/Operator Type: | Owner |
| Owner/Op start date: | Not reported |
| Owner/Op end date: | Not reported |

| | |
|---|---|
| Owner/operator name: | NOT REQUIRED |
| Owner/operator address: | NOT REQUIRED |

**SIDS AUTO BODY INC (Continued)** **1000391666**

NOT REQUIRED, ME 99999
Owner/operator country: Not reported
Owner/operator telephone: 415-555-1212
Owner/operator email: Not reported
Owner/operator fax: Not reported
Owner/operator extension: Not reported
Legal status: Private
Owner/Operator Type: Operator
Owner/Op start date: Not reported
Owner/Op end date: Not reported

Handler Activities Summary:
U.S. importer of hazardous waste: No
Mixed waste (haz. and radioactive): No
Recycler of hazardous waste: No
Transporter of hazardous waste: No
Treater, storer or disposer of HW: No
Underground injection activity: No
On-site burner exemption: No
Furnace exemption: No
Used oil fuel burner: No
Used oil processor: No
User oil refiner: No
Used oil fuel marketer to burner: No
Used oil Specification marketer: No
Used oil transfer facility: No
Used oil transporter: No

Violation Status: No violations found

FINDS:
Registry ID: 110013849069
Facility URL: http://ofmpub.epa.gov/enviro/fii_query_detail.disp_program_facility?p_registry_id=110013849069

Environmental Interest/Information System:
RCRAInfo is a national information system that supports the Resource Conservation and Recovery Act (RCRA) program through the tracking of events and activities related to facilities that generate, transport, and treat, store, or dispose of hazardous waste. RCRAInfo allows RCRA program staff to track the notification, permit, compliance, and corrective action activities required under RCRA.
HAZARDOUS AIR POLLUTANT MAJOR

Click this hyperlink while viewing on your computer to access additional FINDS: detail in the EDR Site Report.

ECHO:
Envid: 1000391666
Registry ID: 110013849069
DFR URL: http://echo.epa.gov/detailed-facility-report?fid=110013849069
Name: SIDS AUTO BODY INC
Address: 9816 VINE STREET, SUITE C
City,State,Zip: LAKESIDE, CA 92040

EMI:
Name: SIDS AUTO BODY INC / WEST COAS
Address: 9816 VINE ST

**SIDS AUTO BODY INC (Continued)** **1000391666**

| | |
|---|---|
| City,State,Zip: | LAKESIDE, CA 920400000 |
| Year: | 1999 |
| County Code: | 37 |
| Air Basin: | SD |
| Facility ID: | 90085 |
| Air District Name: | SD |
| SIC Code: | 7532 |
| Air District Name: | SAN DIEGO COUNTY APCD |
| Community Health Air Pollution Info System: | Not reported |
| Consolidated Emission Reporting Rule: | Not reported |
| Total Organic Hydrocarbon Gases Tons/Yr: | 0 |
| Reactive Organic Gases Tons/Yr: | 0 |
| Carbon Monoxide Emissions Tons/Yr: | 0 |
| NOX - Oxides of Nitrogen Tons/Yr: | 0 |
| SOX - Oxides of Sulphur Tons/Yr: | 0 |
| Particulate Matter Tons/Yr: | 0 |
| Part. Matter 10 Micrometers and Smllr Tons/Yr: | 0 |

| | |
|---|---|
| Name: | SIDS AUTO BODY INC / WEST COAS |
| Address: | 9816 VINE ST |
| City,State,Zip: | LAKESIDE, CA 920400000 |
| Year: | 2000 |
| County Code: | 37 |
| Air Basin: | SD |
| Facility ID: | 90085 |
| Air District Name: | SD |
| SIC Code: | 7532 |
| Air District Name: | SAN DIEGO COUNTY APCD |
| Community Health Air Pollution Info System: | Not reported |
| Consolidated Emission Reporting Rule: | Not reported |
| Total Organic Hydrocarbon Gases Tons/Yr: | 0 |
| Reactive Organic Gases Tons/Yr: | 0 |
| Carbon Monoxide Emissions Tons/Yr: | 0 |
| NOX - Oxides of Nitrogen Tons/Yr: | 0 |
| SOX - Oxides of Sulphur Tons/Yr: | 0 |
| Particulate Matter Tons/Yr: | 0 |
| Part. Matter 10 Micrometers and Smllr Tons/Yr: | 0 |

| | |
|---|---|
| Name: | SIDS AUTO BODY INC / WEST COAS |
| Address: | 9816 VINE ST |
| City,State,Zip: | LAKESIDE, CA 920400000 |
| Year: | 2001 |
| County Code: | 37 |
| Air Basin: | SD |
| Facility ID: | 90085 |
| Air District Name: | SD |
| SIC Code: | 7532 |
| Air District Name: | SAN DIEGO COUNTY APCD |
| Community Health Air Pollution Info System: | Not reported |
| Consolidated Emission Reporting Rule: | Not reported |
| Total Organic Hydrocarbon Gases Tons/Yr: | 0 |
| Reactive Organic Gases Tons/Yr: | 0 |
| Carbon Monoxide Emissions Tons/Yr: | 0 |
| NOX - Oxides of Nitrogen Tons/Yr: | 0 |
| SOX - Oxides of Sulphur Tons/Yr: | 0 |
| Particulate Matter Tons/Yr: | 0 |
| Part. Matter 10 Micrometers and Smllr Tons/Yr: | 0 |

**SIDS AUTO BODY INC (Continued)** **1000391666**

| | |
|---|---|
| Name: | SIDS AUTO BODY INC / WEST COAS |
| Address: | 9816 VINE ST |
| City,State,Zip: | LAKESIDE, CA 920400000 |
| Year: | 2002 |
| County Code: | 37 |
| Air Basin: | SD |
| Facility ID: | 90085 |
| Air District Name: | SD |
| SIC Code: | 7532 |
| Air District Name: | SAN DIEGO COUNTY APCD |
| Community Health Air Pollution Info System: | Not reported |
| Consolidated Emission Reporting Rule: | Not reported |
| Total Organic Hydrocarbon Gases Tons/Yr: | 0 |
| Reactive Organic Gases Tons/Yr: | 0 |
| Carbon Monoxide Emissions Tons/Yr: | 0 |
| NOX - Oxides of Nitrogen Tons/Yr: | 0 |
| SOX - Oxides of Sulphur Tons/Yr: | 0 |
| Particulate Matter Tons/Yr: | 0 |
| Part. Matter 10 Micrometers and Smllr Tons/Yr: | 0 |

| | |
|---|---|
| Name: | SIDS AUTO BODY INC WEST COAS |
| Address: | 9816 VINE ST |
| City,State,Zip: | LAKESIDE, CA 920400000 |
| Year: | 2003 |
| County Code: | 37 |
| Air Basin: | SD |
| Facility ID: | 90085 |
| Air District Name: | SD |
| SIC Code: | 7532 |
| Air District Name: | SAN DIEGO COUNTY APCD |
| Community Health Air Pollution Info System: | Not reported |
| Consolidated Emission Reporting Rule: | Not reported |
| Total Organic Hydrocarbon Gases Tons/Yr: | 0 |
| Reactive Organic Gases Tons/Yr: | 0 |
| Carbon Monoxide Emissions Tons/Yr: | 0 |
| NOX - Oxides of Nitrogen Tons/Yr: | 0 |
| SOX - Oxides of Sulphur Tons/Yr: | 0 |
| Particulate Matter Tons/Yr: | 0 |
| Part. Matter 10 Micrometers and Smllr Tons/Yr: | 0 |

| | |
|---|---|
| Name: | SIDS AUTO BODY INC WEST COAS |
| Address: | 9816 VINE ST |
| City,State,Zip: | LAKESIDE, CA 920400000 |
| Year: | 2004 |
| County Code: | 37 |
| Air Basin: | SD |
| Facility ID: | 90085 |
| Air District Name: | SD |
| SIC Code: | 7532 |
| Air District Name: | SAN DIEGO COUNTY APCD |
| Community Health Air Pollution Info System: | Not reported |
| Consolidated Emission Reporting Rule: | Not reported |
| Total Organic Hydrocarbon Gases Tons/Yr: | 0.008174698 |
| Reactive Organic Gases Tons/Yr: | 0.0075396 |
| Carbon Monoxide Emissions Tons/Yr: | 0 |
| NOX - Oxides of Nitrogen Tons/Yr: | 0 |
| SOX - Oxides of Sulphur Tons/Yr: | 0 |

**SIDS AUTO BODY INC (Continued)** **1000391666**

Particulate Matter Tons/Yr: 0
Part. Matter 10 Micrometers and Smllr Tons/Yr: 0

Name: SIDS AUTO BODY INC WEST COAS
Address: 9816 VINE ST
City,State,Zip: LAKESIDE, CA 920400000
Year: 2005
County Code: 37
Air Basin: SD
Facility ID: 90085
Air District Name: SD
SIC Code: 7532
Air District Name: SAN DIEGO COUNTY APCD
Community Health Air Pollution Info System: Not reported
Consolidated Emission Reporting Rule: Not reported
Total Organic Hydrocarbon Gases Tons/Yr: .008174698
Reactive Organic Gases Tons/Yr: .0075396
Carbon Monoxide Emissions Tons/Yr: 0
NOX - Oxides of Nitrogen Tons/Yr: 0
SOX - Oxides of Sulphur Tons/Yr: 0
Particulate Matter Tons/Yr: 0
Part. Matter 10 Micrometers and Smllr Tons/Yr: 0

---

**C68** **PINKARD WILLIAM A** **EDR Hist Auto** **1020680436**
**12461 WOODSIDE BLVD** **N/A**
**< 1/8** **LAKESIDE, CA 92040**
**1 ft.**

**Site 6 of 14 in cluster C**

**Relative:** EDR Hist Auto
**Higher**

**Actual:** **413 ft.**

| Year: | Name: | Type: |
|---|---|---|
| 1969 | PINKARD WM A | Gasoline Service Stations |
| 1969 | PINKARD WM A | Gasoline Service Stations |
| 1970 | PINKARD WM A | Gasoline Service Stations |
| 1971 | PINKARD WILLIAM A | Gasoline Service Stations |
| 1972 | PINKARD WILLIAM A | Gasoline Service Stations |
| 1973 | PINKARD WILLIAM A | Gasoline Service Stations |
| 1974 | PINKARD WILLIAM A | Gasoline Service Stations |
| 1979 | YOUR TIRE STORE | Auto And Home Supply Stores |
| 1980 | YOUR TIRE STORE | Auto And Home Supply Stores |
| 1983 | YOUR TIRE STORE | Auto And Home Supply Stores |
| 1986 | LAKESIDE MUFFLER AND WELDING | Automotive Repair Shops, NEC |
| 1987 | LAKESIDE MUFFLER AND WELDING | Automotive Repair Shops, NEC |
| 1988 | LAKESIDE MUFFLER AND WELDING | Automotive Repair Shops, NEC |

---

**G69** **WINTERGARDENS REDEVELOPMENT** **San Diego Co. HMMD** **S106065612**
**9808 WINTER GARDENS BLVD** **N/A**
**< 1/8** **LAKESIDE, CA 92040**
**1 ft.**

**Site 1 of 37 in cluster G**

**Relative:** HMMD SAN DIEGO:
**Lower**

**Actual:** **392 ft.**

Name: WINTERGARDENS REDEVELOPMENT
Address: 9808 WINTER GARDENS BLVD
City,State,Zip: LAKESIDE, CA 92040

**WINTERGARDENS REDEVELOPMENT (Continued)** **S106065612**

| | |
|---|---|
| Permit Number: | 138416 |
| Business Type: | Not reported |
| EPA Id Number: | Not reported |
| APN: | 382-270-16-00 |
| Last HMMD Inspection: | Not reported |
| Facility Telephone: | Not reported |
| Permit Status: | INAC |
| Permit Expiration: | Not reported |
| Date Last Updated: | 11/02/2012 |
| Facility Owner: | Not reported |
| Facility Mailing Address: | Not reported |
| Facility Mailing City: | Not reported |
| Facility Mailing State: | Not reported |
| Facility Mailing Zip: | Not reported |
| UST Owner: | Not reported |
| Handle Regulated Hazmat: | Not reported |
| Own Or Operate UST: | Not reported |
| Subject To APSA: | Not reported |
| Generate Haz Waste: | Not reported |
| Treat Haz Waste: | Not reported |
| Generate Medical Waste: | Not reported |

---

**G70** **WINTERGARDENS REDEVELOPMENT** **CPS-SLIC S106915956**
**9808-9810 WINTER GARDENS BL** **CERS N/A**
**< 1/8** **LAKESIDE, CA 92040**
**1 ft.**

**Site 2 of 37 in cluster G**

**Relative:** **Lower**
**Actual:** **392 ft.**

CPS-SLIC:

| | |
|---|---|
| Name: | WINTERGARDENS REDEVELOPMENT |
| Address: | 9808-9810 WINTER GARDENS BL |
| City,State,Zip: | LAKESIDE, CA 92040 |
| Region: | STATE |
| **Facility Status:** | **Completed - Case Closed** |
| Status Date: | 08/05/1999 |
| Global Id: | T0608137875 |
| Lead Agency: | SAN DIEGO COUNTY LOP |
| Lead Agency Case Number: | H38416-001 |
| Latitude: | 32.856552 |
| Longitude: | -116.931562 |
| Case Type: | Cleanup Program Site |
| Case Worker: | Not reported |
| Local Agency: | Not reported |
| RB Case Number: | Not reported |
| File Location: | Local Agency |
| Potential Media Affected: | Aquifer used for drinking water supply |
| Potential Contaminants of Concern: | Gasoline |
| Site History: | Not reported |

Click here to access the California GeoTracker records for this facility:

CERS:

| | |
|---|---|
| Name: | WINTERGARDENS REDEVELOPMENT |
| Address: | 9808-9810 WINTER GARDENS BL |
| City,State,Zip: | LAKESIDE, CA 92040 |
| Site ID: | 242663 |
| CERS ID: | T0608137875 |

**WINTERGARDENS REDEVELOPMENT (Continued)** **S106915956**

CERS Description: Cleanup Program Site

---

**B71** **UNITED STATES POSTAL SERVICES** **HAZNET S112965656**
**12515 WOODSIDE AVE** **HWTS N/A**
**< 1/8** **LAKESIDE, CA 92040**
**1 ft.**

**Site 20 of 43 in cluster B**

**Relative: Higher**
**Actual: 415 ft.**

HAZNET:

| | |
|---|---|
| Name: | UNITED STATES POSTAL SERVICES |
| Address: | 12515 WOODSIDE AVE |
| Address 2: | Not reported |
| City,State,Zip: | LAKESIDE, CA 920404200 |
| Contact: | HO WON SUH |
| Telephone: | 6197587422 |
| Mailing Name: | Not reported |
| Mailing Address: | 2535 MIDWAY DR STE 224 |
| Year: | 2007 |
| Gepaid: | CAC002623360 |
| TSD EPA ID: | CAD009007626 |
| CA Waste Code: | 151 - Asbestos containing waste |
| Disposal Method: | H132 - Landfill Or Surface Impoundment That Will Be Closed As Landfill( To Include On-Site Treatment And/Or Stabilization) |
| Tons: | 12 |

Additional Info:

| | |
|---|---|
| Year: | 2007 |
| Gen EPA ID: | CAC002623360 |
| Shipment Date: | 20071212 |
| Creation Date: | 3/4/2008 18:30:41 |
| Receipt Date: | 20071212 |
| Manifest ID: | 000352854GBF |
| Trans EPA ID: | CAR000181891 |
| Trans Name: | BDC SPECIAL WASTE SERVICES |
| Trans 2 EPA ID: | Not reported |
| Trans 2 Name: | Not reported |
| TSDF EPA ID: | CAD009007626 |
| Trans Name: | AZUSA LAND RECLAMATION |
| TSDF Alt EPA ID: | Not reported |
| TSDF Alt Name: | Not reported |
| CA Waste Code: | 151 - Asbestos-containing waste |
| RCRA Code: | Not reported |
| Disposal Method: | H132 - Landfill Or Surface Impoundment That Will Be Closed As Landfill( To Include On-Site Treatment And/Or Stabilization) |
| Quantity Tons: | 12 |
| Waste Quantity: | 30 |
| Quantity Unit: | Y |
| Additional Code 1: | Not reported |
| Additional Code 2: | Not reported |
| Additional Code 3: | Not reported |
| Additional Code 4: | Not reported |
| Additional Code 5: | Not reported |

**UNITED STATES POSTAL SERVICES (Continued)** **S112965656**

HWTS:

| | |
|---|---|
| Name: | UNITED STATES POSTAL SERVICES |
| Address: | 12515 WOODSIDE AVE |
| Address 2: | Not reported |
| City,State,Zip: | LAKESIDE, CA 920404200 |
| EPA ID: | CAC002623360 |
| Inactive Date: | 04/29/2008 |
| Create Date: | 10/31/2007 |
| Last Act Date: | 05/09/2008 |
| Mailing Name: | Not reported |
| Mailing Address: | 2535 MIDWAY DR STE 224 |
| Mailing Address 2: | Not reported |
| Mailing City,State,Zip: | SAN DIEGO, CA 921103237 |
| Owner Name: | UNITED STATES POSTAL SERVICES |
| Owner Address: | 2535 MIDWAY DR STE 224 |
| Owner Address 2: | Not reported |
| Owner City,State,Zip: | SAN DIEGO, CA 921103237 |
| Contact Name: | HO WON SUH |
| Contact Address: | 2535 MIDWAY DR STE 224 |
| Contact Address 2: | Not reported |
| City,State,Zip: | SAN DIEGO, CA 921103237 |

---

**B72** **LUCY MAY CARENDER TRUST** **RGA LUST** **S114645921**
**9774 MAINE AVE** **N/A**
**< 1/8** **LAKESIDE, CA**
**1 ft.**

**Site 21 of 43 in cluster B**

**Relative: Higher**
**Actual: 415 ft.**

RGA LUST:

| | |
|---|---|
| Name: | LUCY MAY CARENDER TRUST |
| Address: | 9774 MAINE AVE |
| City: | LAKESIDE |
| State: | LAKESIDE |
| | 2002 LUCY MAY CARENDER TRUST 9774 MAINE AVE |
| Name: | LUCY MAY CARENDER TRUST |
| Address: | 9774 MAINE AVE |
| City: | LAKESIDE |
| State: | LAKESIDE |
| | 2001 LUCY MAY CARENDER TRUST 9774 MAINE AVE |
| Name: | LUCY MAY CARENDER TRUST |
| Address: | 9774 MAINE AVE |
| City: | LAKESIDE |
| State: | LAKESIDE |
| | 2000 LUCY MAY CARENDER TRUST 9774 MAINE AVE |
| Name: | LUCY MAY CARENDER TRUST |
| Address: | 9774 MAINE AVE |
| City: | LAKESIDE |
| State: | LAKESIDE |
| | 1998 LUCY MAY CARENDER TRUST 9774 MAINE AVE |
| Name: | LUCY MAY CARENDER TRUST |
| Address: | 9774 MAINE AVE |
| City: | LAKESIDE |
| State: | LAKESIDE |
| | 1997 LUCY MAY CARENDER TRUST 9774 MAINE AVE |
| Name: | LUCY MAY CARENDER TRUST |
| Address: | 9774 MAINE AVE |
| City: | LAKESIDE |

**LUCY MAY CARENDER TRUST (Continued)** **S114645921**

State: LAKESIDE
1996 LUCY MAY CARENDER TRUST 9774 MAINE AVE
Name: LUCY MAY CARENDER TRUST
Address: 9774 MAINE AVE
City: LAKESIDE
State: LAKESIDE
1995 LUCY MAY CARENDER TRUST 9774 MAINE AVE

---

**A73** **SPIRIT AUTO CENTER** **HAZNET S113081364**
**12402 E WOODSIDE AVE** **HWTS N/A**
**< 1/8** **LAKESIDE, CA 92040**
**1 ft.**

**Site 33 of 48 in cluster A**

**Relative:** HAZNET:
**Higher**

**Actual:**
**402 ft.**

| | |
|---|---|
| Name: | SPIRIT AUTO CENTER |
| Address: | 12402 E WOODSIDE AVE |
| Address 2: | Not reported |
| City,State,Zip: | LAKESIDE, CA 92040 |
| Contact: | DAVID WHITLOW/DEALER |
| Telephone: | 6194435211 |
| Mailing Name: | Not reported |
| Mailing Address: | 12402 E WOODSIDE AVE |
| Year: | 2013 |
| Gepaid: | CAL000147930 |
| TSD EPA ID: | CAD028409019 |
| CA Waste Code: | 134 - Aqueous solution with total organic residues less than 10 percent |
| Disposal Method: | H135 - Discharge To Sewer/Potw Or Npdes(With Prior Storage--With Or Without Treatment) |
| Tons: | 0.924 |
| Year: | 2011 |
| Gepaid: | CAL000147930 |
| TSD EPA ID: | CAR000157206 |
| CA Waste Code: | 352 - Other organic solids |
| Disposal Method: | H081 - Biological Treatment With Or Without Precitation |
| Tons: | 0.045 |
| Year: | 2008 |
| Gepaid: | CAL000147930 |
| TSD EPA ID: | AZR000035915 |
| CA Waste Code: | 343 - Unspecified organic liquid mixture |
| Disposal Method: | H039 - Other Recovery Of Reclamation For Reuse Including Acid Regeneration, Organics Recovery Ect |
| Tons: | 0.187 |
| Year: | 2008 |
| Gepaid: | CAL000147930 |
| TSD EPA ID: | CAT080013352 |
| CA Waste Code: | 343 - Unspecified organic liquid mixture |
| Disposal Method: | H039 - Other Recovery Of Reclamation For Reuse Including Acid Regeneration, Organics Recovery Ect |
| Tons: | 0.374 |
| Year: | 2007 |
| Gepaid: | CAL000147930 |
| TSD EPA ID: | AZR000035915 |

**SPIRIT AUTO CENTER (Continued)** **S113081364**

CA Waste Code: 134 - Aqueous solution with total organic residues less than 10 percent
Disposal Method: 01 -
Tons: 1.848

Year: 2007
Gepaid: CAL000147930
TSD EPA ID: AZR000035915
CA Waste Code: 343 - Unspecified organic liquid mixture
Disposal Method: H020 - Solvents Recovery
Tons: 0.187

Year: 2007
Gepaid: CAL000147930
TSD EPA ID: AZR000035915
CA Waste Code: 343 - Unspecified organic liquid mixture
Disposal Method: H039 - Other Recovery Of Reclamation For Reuse Including Acid Regeneration, Organics Recovery Ect
Tons: 0.187

Year: 2006
Gepaid: CAL000147930
TSD EPA ID: AZR000035915
CA Waste Code: 343 - Unspecified organic liquid mixture
Disposal Method: 01 -
Tons: 0.187

Year: 2006
Gepaid: CAL000147930
TSD EPA ID: AZR000035915
CA Waste Code: 134 - Aqueous solution with total organic residues less than 10 percent
Disposal Method: R01 - Recycler
Tons: 3.36

Year: 2005
Gepaid: CAL000147930
TSD EPA ID: AZR000035915
CA Waste Code: 343 - Unspecified organic liquid mixture
Disposal Method: R01 - Recycler
Tons: 0.374

Click this hyperlink while viewing on your computer to access
8 additional CA HAZNET: record(s) in the EDR Site Report.

Additional Info:
Year: 2008
Gen EPA ID: CAL000147930

Shipment Date: 20080416
Creation Date: 6/25/2008 18:30:27
Receipt Date: 20080430
Manifest ID: 004547944JJK
Trans EPA ID: CAD028277036
Trans Name: ASBURY ENVIRONMENTAL SERVICES
Trans 2 EPA ID: Not reported
Trans 2 Name: Not reported
TSDF EPA ID: CAT080013352

**SPIRIT AUTO CENTER (Continued)** **S113081364**

Trans Name: DEMENNO / KERDOON
TSDF Alt EPA ID: Not reported
TSDF Alt Name: Not reported
CA Waste Code: 343 - Unspecified organic liquid mixture
RCRA Code: D018
Disposal Method: H039 - Other Recovery Of Reclamation For Reuse Including Acid Regeneration, Organics Recovery Ect
Quantity Tons: 0.374
Waste Quantity: 110
Quantity Unit: G
Additional Code 1: D001
Additional Code 2: Not reported
Additional Code 3: Not reported
Additional Code 4: Not reported
Additional Code 5: Not reported

Shipment Date: 20080314
Creation Date: 8/7/2008 18:30:28
Receipt Date: 20080321
Manifest ID: 003516307JJK
Trans EPA ID: CAR000011205
Trans Name: EFR ENVIRONMENTAL SERVICES INC
Trans 2 EPA ID: Not reported
Trans 2 Name: Not reported
TSDF EPA ID: AZR000035915
Trans Name: DOME ROCK INDUSTRIES INC
TSDF Alt EPA ID: Not reported
TSDF Alt Name: Not reported
CA Waste Code: 343 - Unspecified organic liquid mixture
RCRA Code: Not reported
Disposal Method: H039 - Other Recovery Of Reclamation For Reuse Including Acid Regeneration, Organics Recovery Ect
Quantity Tons: 0.187
Waste Quantity: 55
Quantity Unit: G
Additional Code 1: Not reported
Additional Code 2: Not reported
Additional Code 3: Not reported
Additional Code 4: Not reported
Additional Code 5: Not reported

Additional Info:
Year: 2003
Gen EPA ID: CAL000147930

Shipment Date: 20031118
Creation Date: 8/30/2004 14:52:16
Receipt Date: 20031126
Manifest ID: 22983921
Trans EPA ID: CAR000011205
Trans Name: EFR ENVIRONMENTAL SERVICES INC
Trans 2 EPA ID: Not reported
Trans 2 Name: Not reported
TSDF EPA ID: CAD008252405
Trans Name: PACIFIC RESOURCE RECOVERY
TSDF Alt EPA ID: CAD008252405
TSDF Alt Name: Not reported

**SPIRIT AUTO CENTER (Continued)** **S113081364**

| | |
|---|---|
| CA Waste Code: | 221 - Waste oil and mixed oil |
| RCRA Code: | D001 |
| Disposal Method: | R01 - Recycler |
| Quantity Tons: | 0.152 |
| Waste Quantity: | 40 |
| Quantity Unit: | G |
| Additional Code 1: | Not reported |
| Additional Code 2: | Not reported |
| Additional Code 3: | Not reported |
| Additional Code 4: | Not reported |
| Additional Code 5: | Not reported |
| | |
| Shipment Date: | 20030326 |
| Creation Date: | 6/21/2003 18:30:56 |
| Receipt Date: | 20030328 |
| Manifest ID: | 22227029 |
| Trans EPA ID: | CAR000011205 |
| Trans Name: | Not reported |
| Trans 2 EPA ID: | Not reported |
| Trans 2 Name: | Not reported |
| TSDF EPA ID: | AZR000035915 |
| Trans Name: | Not reported |
| TSDF Alt EPA ID: | Not reported |
| TSDF Alt Name: | Not reported |
| CA Waste Code: | 133 - Aqueous solution with 10% or more total organic residues |
| RCRA Code: | Not reported |
| Disposal Method: | R01 - Recycler |
| Quantity Tons: | 0.22935 |
| Waste Quantity: | 55 |
| Quantity Unit: | G |
| Additional Code 1: | Not reported |
| Additional Code 2: | Not reported |
| Additional Code 3: | Not reported |
| Additional Code 4: | Not reported |
| Additional Code 5: | Not reported |

Additional Info:

| | |
|---|---|
| Year: | 2006 |
| Gen EPA ID: | CAL000147930 |
| | |
| Shipment Date: | 20061002 |
| Creation Date: | 7/13/2007 18:30:17 |
| Receipt Date: | 20061006 |
| Manifest ID: | 000102693FLE |
| Trans EPA ID: | CAR000011205 |
| Trans Name: | EFR ENVIRONMENTAL SERVICES INC |
| Trans 2 EPA ID: | Not reported |
| Trans 2 Name: | Not reported |
| TSDF EPA ID: | AZR000035915 |
| Trans Name: | DOME ROCK INDUSTRIES INC |
| TSDF Alt EPA ID: | Not reported |
| TSDF Alt Name: | Not reported |
| CA Waste Code: | 343 - Unspecified organic liquid mixture |
| RCRA Code: | Not reported |
| Disposal Method: | 01 - Not reported |
| Quantity Tons: | 0.187 |
| Waste Quantity: | 55 |

**SPIRIT AUTO CENTER (Continued)** **S113081364**

| | |
|---|---|
| Quantity Unit: | G |
| Additional Code 1: | Not reported |
| Additional Code 2: | Not reported |
| Additional Code 3: | Not reported |
| Additional Code 4: | Not reported |
| Additional Code 5: | Not reported |
| | |
| Shipment Date: | 20060504 |
| Creation Date: | 8/25/2006 18:30:24 |
| Receipt Date: | 20060505 |
| Manifest ID: | 24768812 |
| Trans EPA ID: | CAR000011205 |
| Trans Name: | EFR ENVIRONMENTAL SERVICES INC |
| Trans 2 EPA ID: | Not reported |
| Trans 2 Name: | Not reported |
| TSDF EPA ID: | AZR000035915 |
| Trans Name: | DOME ROCK INDUSTRIES INC |
| TSDF Alt EPA ID: | Not reported |
| TSDF Alt Name: | Not reported |
| CA Waste Code: | 134 - Aqueous solution with <10% total organic residues |
| RCRA Code: | Not reported |
| Disposal Method: | R01 - Recycler |
| Quantity Tons: | 3.36 |
| Waste Quantity: | 800 |
| Quantity Unit: | G |
| Additional Code 1: | Not reported |
| Additional Code 2: | Not reported |
| Additional Code 3: | Not reported |
| Additional Code 4: | Not reported |
| Additional Code 5: | Not reported |

Additional Info:

| | |
|---|---|
| Year: | 2013 |
| Gen EPA ID: | CAL000147930 |
| | |
| Shipment Date: | 20131231 |
| Creation Date: | 3/1/2014 22:15:07 |
| Receipt Date: | 20140109 |
| Manifest ID: | 011446775JJK |
| Trans EPA ID: | CAR000011205 |
| Trans Name: | EFR ENVIRONMENTAL SERVICES INC |
| Trans 2 EPA ID: | Not reported |
| Trans 2 Name: | Not reported |
| TSDF EPA ID: | CAD028409019 |
| Trans Name: | CROSBY & OVERTON PLANT #1 |
| TSDF Alt EPA ID: | Not reported |
| TSDF Alt Name: | Not reported |
| CA Waste Code: | 134 - Aqueous solution with <10% total organic residues |
| RCRA Code: | Not reported |
| Disposal Method: | H135 - Discharge To Sewer/Potw Or Npdes(With Prior Storage--With Or Without Treatment) |
| Quantity Tons: | 0.924 |
| Waste Quantity: | 220 |
| Quantity Unit: | G |
| Additional Code 1: | Not reported |
| Additional Code 2: | Not reported |
| Additional Code 3: | Not reported |

**SPIRIT AUTO CENTER (Continued)** **S113081364**

| | |
|---|---|
| Additional Code 4: | Not reported |
| Additional Code 5: | Not reported |

Additional Info:

| | |
|---|---|
| Year: | 2007 |
| Gen EPA ID: | CAL000147930 |
| Shipment Date: | 20071018 |
| Creation Date: | 3/18/2008 18:30:19 |
| Receipt Date: | 20071025 |
| Manifest ID: | 000103597FLE |
| Trans EPA ID: | CAR000011205 |
| Trans Name: | EFR ENVIRONMENTAL SERVICES INC |
| Trans 2 EPA ID: | Not reported |
| Trans 2 Name: | Not reported |
| TSDF EPA ID: | AZR000035915 |
| Trans Name: | DOME ROCK INDUSTRIES INC |
| TSDF Alt EPA ID: | Not reported |
| TSDF Alt Name: | Not reported |
| CA Waste Code: | 343 - Unspecified organic liquid mixture |
| RCRA Code: | Not reported |
| Disposal Method: | H039 - Other Recovery Of Reclamation For Reuse Including Acid Regeneration, Organics Recovery Ect |
| Quantity Tons: | 0.187 |
| Waste Quantity: | 55 |
| Quantity Unit: | G |
| Additional Code 1: | Not reported |
| Additional Code 2: | Not reported |
| Additional Code 3: | Not reported |
| Additional Code 4: | Not reported |
| Additional Code 5: | Not reported |
| Shipment Date: | 20070719 |
| Creation Date: | 3/4/2008 18:30:28 |
| Receipt Date: | 20070726 |
| Manifest ID: | 000103895FLE |
| Trans EPA ID: | CAR000011205 |
| Trans Name: | EFR ENVIRONMENTAL SERVICES INC |
| Trans 2 EPA ID: | Not reported |
| Trans 2 Name: | Not reported |
| TSDF EPA ID: | AZR000035915 |
| Trans Name: | DOME ROCK INDUSTRIES INC |
| TSDF Alt EPA ID: | Not reported |
| TSDF Alt Name: | Not reported |
| CA Waste Code: | 343 - Unspecified organic liquid mixture |
| RCRA Code: | Not reported |
| Disposal Method: | H020 - Solvents Recovery |
| Quantity Tons: | 0.187 |
| Waste Quantity: | 55 |
| Quantity Unit: | G |
| Additional Code 1: | Not reported |
| Additional Code 2: | Not reported |
| Additional Code 3: | Not reported |
| Additional Code 4: | Not reported |
| Additional Code 5: | Not reported |
| Shipment Date: | 20070503 |

**SPIRIT AUTO CENTER (Continued)** **S113081364**

| | |
|---|---|
| Creation Date: | 12/20/2007 18:30:14 |
| Receipt Date: | 20070510 |
| Manifest ID: | 000103341FLE |
| Trans EPA ID: | CAR000011205 |
| Trans Name: | EFR ENVIRONMENTAL SERVICES INC |
| Trans 2 EPA ID: | Not reported |
| Trans 2 Name: | Not reported |
| TSDF EPA ID: | AZR000035915 |
| Trans Name: | DOME ROCK INDUSTRIES INC |
| TSDF Alt EPA ID: | Not reported |
| TSDF Alt Name: | Not reported |
| CA Waste Code: | 134 - Aqueous solution with <10% total organic residues |
| RCRA Code: | Not reported |
| Disposal Method: | 01 - Not reported |
| Quantity Tons: | 1.848 |
| Waste Quantity: | 440 |
| Quantity Unit: | G |
| Additional Code 1: | Not reported |
| Additional Code 2: | Not reported |
| Additional Code 3: | Not reported |
| Additional Code 4: | Not reported |
| Additional Code 5: | Not reported |

Additional Info:

| | |
|---|---|
| Year: | 2001 |
| Gen EPA ID: | CAL000147930 |
| | |
| Shipment Date: | 20011221 |
| Creation Date: | 3/7/2002 0:00:00 |
| Receipt Date: | 20020104 |
| Manifest ID: | 21064395 |
| Trans EPA ID: | CAR000011205 |
| Trans Name: | Not reported |
| Trans 2 EPA ID: | Not reported |
| Trans 2 Name: | Not reported |
| TSDF EPA ID: | AZR000035915 |
| Trans Name: | Not reported |
| TSDF Alt EPA ID: | Not reported |
| TSDF Alt Name: | Not reported |
| CA Waste Code: | 134 - Aqueous solution with <10% total organic residues |
| RCRA Code: | Not reported |
| Disposal Method: | R01 - Recycler |
| Quantity Tons: | 0.63 |
| Waste Quantity: | 150 |
| Quantity Unit: | G |
| Additional Code 1: | Not reported |
| Additional Code 2: | Not reported |
| Additional Code 3: | Not reported |
| Additional Code 4: | Not reported |
| Additional Code 5: | Not reported |
| | |
| Shipment Date: | 20010720 |
| Creation Date: | 10/1/2001 0:00:00 |
| Receipt Date: | 20010723 |
| Manifest ID: | 21064146 |
| Trans EPA ID: | CAR000011205 |
| Trans Name: | Not reported |

**SPIRIT AUTO CENTER (Continued)** **S113081364**

| | |
|---|---|
| Trans 2 EPA ID: | Not reported |
| Trans 2 Name: | Not reported |
| TSDF EPA ID: | AZR000035915 |
| Trans Name: | Not reported |
| TSDF Alt EPA ID: | Not reported |
| TSDF Alt Name: | Not reported |
| CA Waste Code: | 133 - Aqueous solution with 10% or more total organic residues |
| RCRA Code: | Not reported |
| Disposal Method: | R01 - Recycler |
| Quantity Tons: | 0.2293 |
| Waste Quantity: | 55 |
| Quantity Unit: | G |
| Additional Code 1: | Not reported |
| Additional Code 2: | Not reported |
| Additional Code 3: | Not reported |
| Additional Code 4: | Not reported |
| Additional Code 5: | Not reported |

| | |
|---|---|
| Shipment Date: | 20010119 |
| Creation Date: | 3/22/2001 0:00:00 |
| Receipt Date: | 20010124 |
| Manifest ID: | 98387878 |
| Trans EPA ID: | CAR000011205 |
| Trans Name: | Not reported |
| Trans 2 EPA ID: | Not reported |
| Trans 2 Name: | Not reported |
| TSDF EPA ID: | AZR000035915 |
| Trans Name: | Not reported |
| TSDF Alt EPA ID: | Not reported |
| TSDF Alt Name: | Not reported |
| CA Waste Code: | 134 - Aqueous solution with <10% total organic residues |
| RCRA Code: | Not reported |
| Disposal Method: | R01 - Recycler |
| Quantity Tons: | 0.84 |
| Waste Quantity: | 200 |
| Quantity Unit: | G |
| Additional Code 1: | Not reported |
| Additional Code 2: | Not reported |
| Additional Code 3: | Not reported |
| Additional Code 4: | Not reported |
| Additional Code 5: | Not reported |

Additional Info:

| | |
|---|---|
| Year: | 2005 |
| Gen EPA ID: | CAL000147930 |

| | |
|---|---|
| Shipment Date: | 20051103 |
| Creation Date: | 1/2/2007 18:30:20 |
| Receipt Date: | 20051111 |
| Manifest ID: | 24770587 |
| Trans EPA ID: | CAR000011205 |
| Trans Name: | EFR ENVIRONMENTAL SERVICES INC |
| Trans 2 EPA ID: | Not reported |
| Trans 2 Name: | Not reported |
| TSDF EPA ID: | AZR000035915 |
| Trans Name: | DOME ROCK INDUSTRIES INC |
| TSDF Alt EPA ID: | Not reported |

**SPIRIT AUTO CENTER (Continued)** **S113081364**

TSDF Alt Name: Not reported
CA Waste Code: 343 - Unspecified organic liquid mixture
RCRA Code: Not reported
Disposal Method: R01 - Recycler
Quantity Tons: 0.187
Waste Quantity: 55
Quantity Unit: G
Additional Code 1: Not reported
Additional Code 2: Not reported
Additional Code 3: Not reported
Additional Code 4: Not reported
Additional Code 5: Not reported

Shipment Date: 20050419
Creation Date: 6/12/2005 18:30:59
Receipt Date: 20050426
Manifest ID: 23824278
Trans EPA ID: CAR000011205
Trans Name: EFR ENVIRONMENTAL SERVICES INC
Trans 2 EPA ID: Not reported
Trans 2 Name: Not reported
TSDF EPA ID: AZR000035915
Trans Name: DOME ROCK INDUSTRIES INC
TSDF Alt EPA ID: Not reported
TSDF Alt Name: Not reported
CA Waste Code: 343 - Unspecified organic liquid mixture
RCRA Code: NON
Disposal Method: R01 - Recycler
Quantity Tons: 0.187
Waste Quantity: 55
Quantity Unit: G
Additional Code 1: Not reported
Additional Code 2: Not reported
Additional Code 3: Not reported
Additional Code 4: Not reported
Additional Code 5: Not reported

Additional Info:
Year: 2004
Gen EPA ID: CAL000147930

Shipment Date: 20040423
Creation Date: 10/14/2004 7:49:48
Receipt Date: 20040429
Manifest ID: 23414963
Trans EPA ID: CAR000011205
Trans Name: EFR ENVIRONMENTAL SERVICES INC
Trans 2 EPA ID: Not reported
Trans 2 Name: Not reported
TSDF EPA ID: AZR000035915
Trans Name: DOME ROCK INDUSTRIES INC
TSDF Alt EPA ID: Not reported
TSDF Alt Name: Not reported
CA Waste Code: 343 - Unspecified organic liquid mixture
RCRA Code: Not reported
Disposal Method: R01 - Recycler
Quantity Tons: 0.187

**SPIRIT AUTO CENTER (Continued)** **S113081364**

| | |
|---|---|
| Waste Quantity: | 55 |
| Quantity Unit: | G |
| Additional Code 1: | Not reported |
| Additional Code 2: | Not reported |
| Additional Code 3: | Not reported |
| Additional Code 4: | Not reported |
| Additional Code 5: | Not reported |

Additional Info:

| | |
|---|---|
| Year: | 2002 |
| Gen EPA ID: | CAL000147930 |
| Shipment Date: | 20020417 |
| Creation Date: | 1/8/2003 18:31:12 |
| Receipt Date: | 20020422 |
| Manifest ID: | 21860114 |
| Trans EPA ID: | CAR000011205 |
| Trans Name: | Not reported |
| Trans 2 EPA ID: | Not reported |
| Trans 2 Name: | Not reported |
| TSDF EPA ID: | AZR000035915 |
| Trans Name: | Not reported |
| TSDF Alt EPA ID: | Not reported |
| TSDF Alt Name: | Not reported |
| CA Waste Code: | 133 - Aqueous solution with 10% or more total organic residues |
| RCRA Code: | Not reported |
| Disposal Method: | R01 - Recycler |
| Quantity Tons: | 0.22935 |
| Waste Quantity: | 55 |
| Quantity Unit: | G |
| Additional Code 1: | Not reported |
| Additional Code 2: | Not reported |
| Additional Code 3: | Not reported |
| Additional Code 4: | Not reported |
| Additional Code 5: | Not reported |

Additional Info:

| | |
|---|---|
| Year: | 2011 |
| Gen EPA ID: | CAL000147930 |
| Shipment Date: | 20110309 |
| Creation Date: | 4/22/2011 18:31:11 |
| Receipt Date: | 20110310 |
| Manifest ID: | 004820161JJK |
| Trans EPA ID: | CAR000011205 |
| Trans Name: | EFR ENVIRONMENTAL SERVICES INC |
| Trans 2 EPA ID: | Not reported |
| Trans 2 Name: | Not reported |
| TSDF EPA ID: | CAR000157206 |
| Trans Name: | WESTERN ENVIRONMENTAL INC |
| TSDF Alt EPA ID: | Not reported |
| TSDF Alt Name: | Not reported |
| CA Waste Code: | 352 - Other organic solids |
| RCRA Code: | Not reported |
| Disposal Method: | H081 - Biological Treatment With Or Without Precitation |
| Quantity Tons: | 0.045 |

**SPIRIT AUTO CENTER (Continued)** **S113081364**

| | |
|---|---|
| Waste Quantity: | 90 |
| Quantity Unit: | P |
| Additional Code 1: | Not reported |
| Additional Code 2: | Not reported |
| Additional Code 3: | Not reported |
| Additional Code 4: | Not reported |
| Additional Code 5: | Not reported |

Additional Info:

| | |
|---|---|
| Year: | 1999 |
| Gen EPA ID: | CAL000147930 |
| Shipment Date: | 19990427 |
| Creation Date: | 6/10/1999 0:00:00 |
| Receipt Date: | 19990428 |
| Manifest ID: | 98509233 |
| Trans EPA ID: | CAD028277036 |
| Trans Name: | Not reported |
| Trans 2 EPA ID: | Not reported |
| Trans 2 Name: | Not reported |
| TSDF EPA ID: | Not reported |
| Trans Name: | Not reported |
| TSDF Alt EPA ID: | CAT080013352 |
| TSDF Alt Name: | Not reported |
| CA Waste Code: | 134 - Aqueous solution with <10% total organic residues |
| RCRA Code: | Not reported |
| Disposal Method: | H01 - Transfer Station |
| Quantity Tons: | 0.231 |
| Waste Quantity: | 55 |
| Quantity Unit: | G |
| Additional Code 1: | Not reported |
| Additional Code 2: | Not reported |
| Additional Code 3: | Not reported |
| Additional Code 4: | Not reported |
| Additional Code 5: | Not reported |
| Shipment Date: | 19990125 |
| Creation Date: | 3/17/1999 0:00:00 |
| Receipt Date: | 19990126 |
| Manifest ID: | 98683194 |
| Trans EPA ID: | ILD984908202 |
| Trans Name: | Not reported |
| Trans 2 EPA ID: | Not reported |
| Trans 2 Name: | Not reported |
| TSDF EPA ID: | CAD099452708 |
| Trans Name: | Not reported |
| TSDF Alt EPA ID: | CAD099452708 |
| TSDF Alt Name: | Not reported |
| CA Waste Code: | 222 - Oil/water separation sludge |
| RCRA Code: | Not reported |
| Disposal Method: | H01 - Transfer Station |
| Quantity Tons: | 0.3461 |
| Waste Quantity: | 83 |
| Quantity Unit: | G |
| Additional Code 1: | Not reported |
| Additional Code 2: | Not reported |
| Additional Code 3: | Not reported |

**SPIRIT AUTO CENTER (Continued)** **S113081364**

Additional Code 4: Not reported
Additional Code 5: Not reported

HWTS:
Name: SPIRIT AUTO CENTER
Address: 12402 E WOODSIDE AVE
Address 2: Not reported
City,State,Zip: LAKESIDE, CA 92040
EPA ID: CAL000147930
Inactive Date: 06/30/2014
Create Date: 12/17/1998
Last Act Date: 01/09/2015
Mailing Name: Not reported
Mailing Address: 12402 E WOODSIDE AVE
Mailing Address 2: Not reported
Mailing City,State,Zip: LAKESIDE, CA 920400000
Owner Name: SALLY & DAVID WHITLOW/SALENE ENTER
Owner Address: 12402 E WOODSIDE AVE
Owner Address 2: Not reported
Owner City,State,Zip: LAKESIDE, CA 920400000
Contact Name: DAVID WHITLOW/DEALER
Contact Address: 12402 E WOODSIDE AVE
Contact Address 2: Not reported
City,State,Zip: LAKESIDE, CA 920400000

NAICS:
EPA ID: CAL000147930
Create Date: 2002-03-14 16:36:28
NAICS Code: 44719
NAICS Description: Other Gasoline Stations
Issued EPA ID Date: 1998-12-17 00:00:00
Inactive Date: 2014-06-30 00:00:00
Facility Name: SPIRIT AUTO CENTER
Facility Address: 12402 E WOODSIDE AVE
Facility Address 2: Not reported
Facility City: LAKESIDE
Facility County: 37
Facility State: CA
Facility Zip: 92040

---

**A74** **LAKESIDE UNION 76** **EDR Hist Auto** **1022207364**
**12401 WOODSIDE AVE** **N/A**
**< 1/8** **LAKESIDE, CA 92040**
**1 ft.**

**Site 34 of 48 in cluster A**

**Relative: Higher** EDR Hist Auto

**Actual: 402 ft.**

| Year: | Name: | Type: |
|---|---|---|
| 1986 | LAKESIDE UNION 76 | General Automotive Repair Shops |
| 1987 | LAKESIDE UNION 76 | General Automotive Repair Shops |
| 1988 | LAKESIDE UNION 76 | General Automotive Repair Shops |

**A75** **UNION OIL SERVICE STATION 641** **San Diego Co. HMMD** **S104746267**
**12401 WOODSIDE AVENUE** **HIST UST** **N/A**
**< 1/8** **LAKESIDE, CA 92040** **HIST CORTESE**
**1 ft.**

**Site 35 of 48 in cluster A**

**Relative:** **Higher**

**Actual:** **402 ft.**

HMMD SAN DIEGO:

| | |
|---|---|
| Name: | CALIF PIT STOP UNOCAL 76 |
| Address: | 12401 WOODSIDE AV |
| City,State,Zip: | LAKESIDE, CA 92040 |
| Permit Number: | 105856 |
| Business Type: | 6HK03 |
| EPA Id Number: | Not reported |
| APN: | 394-122-07-00 |
| Last HMMD Inspection: | 08/23/1990 |
| Facility Telephone: | 619-443-9897 |
| Permit Status: | INAC |
| Permit Expiration: | 08/23/1990 |
| Date Last Updated: | 11/02/2012 |
| Facility Owner: | RITE AID CORPORATION |
| Facility Mailing Address: | 17700 CASTLETON ST #500 |
| Facility Mailing City: | INDUSTRY |
| Facility Mailing State: | CA |
| Facility Mailing Zip: | 91748-1700 |
| UST Owner: | UNOCAL CORP |
| Handle Regulated Hazmat: | Not reported |
| Own Or Operate UST: | Not reported |
| Subject To APSA: | Not reported |
| Generate Haz Waste: | Not reported |
| Treat Haz Waste: | Not reported |
| Generate Medical Waste: | Not reported |

UST:

| | |
|---|---|
| UST Name: | UNDERGROUND TANK 105856 T001 |
| Last Update: | 2012-11-02 14:17:38 |
| Permit Number: | 105856 |
| Tank Type: | SINGLE WALL |
| Additional Id: | 1 |
| Capacity Gallons: | 10000 |
| UST Contents: | REGULAR UNLEADED |
| Other Content Info: | REGULAR UNLEADED |
| Reg Status: | REMOVED |
| Remove Close Date: | 1991-06-14 00:00:00 |
| Year Installed: | 1982-01-01 00:00:00 |
| Pipe Type: | Not reported |
| Delivery System: | Not reported |
| Monitor Code: | 05 |
| UST Monitor Method: | SW TANK DW PIPE W/ POS SHUTOFF-ALARM ON LLD W/ SIRS:SIR ANALY MONTHLY, TANK TEST BIENNIALLY, PIPE TEST ANN 0.1 G/HR OR MO 0.2 G/HR |

| | |
|---|---|
| UST Name: | UNDERGROUND TANK 105856 T002 |
| Last Update: | 2012-11-02 14:17:38 |
| Permit Number: | 105856 |
| Tank Type: | SINGLE WALL |
| Additional Id: | 2 |
| Capacity Gallons: | 10000 |
| UST Contents: | PREMIUM UNLEADED |
| Other Content Info: | PREMIUM UNLEADED |
| Reg Status: | REMOVED |
| Remove Close Date: | 1991-06-14 00:00:00 |

**UNION OIL SERVICE STATION 641 (Continued)** **S104746267**

| | |
|---|---|
| Year Installed: | 1982-01-01 00:00:00 |
| Pipe Type: | Not reported |
| Delivery System: | Not reported |
| Monitor Code: | 05 |
| UST Monitor Method: | SW TANK DW PIPE W/ POS SHUTOFF-ALARM ON LLD W/ SIRS:SIR ANALY MONTHLY, TANK TEST BIENNIALLY, PIPE TEST ANN 0.1 G/HR OR MO 0.2 G/HR |
| UST Name: | UNDERGROUND TANK 105856 T003 |
| Last Update: | 2012-11-02 14:17:38 |
| Permit Number: | 105856 |
| Tank Type: | SINGLE WALL |
| Additional Id: | 3 |
| Capacity Gallons: | 550 |
| UST Contents: | Not reported |
| Other Content Info: | WASTE OIL |
| Reg Status: | REMOVED |
| Remove Close Date: | 1991-06-14 00:00:00 |
| Year Installed: | 1972-01-01 00:00:00 |
| Pipe Type: | Not reported |
| Delivery System: | Not reported |
| Monitor Code: | 07 |
| UST Monitor Method: | SW TANK SW PRESSURE PIPE W/RESTRICTIVE LLD W/DAILY RECONCILIATION OR WEEKLY GAUGING: TANK AND PIPE TEST ANNUALLY |

HIST UST:

| | |
|---|---|
| Name: | UNION OIL SERVICE STATION 641 |
| Address: | 12401 WOODSIDE AVENUE |
| City,State,Zip: | LAKESIDE, CA 92040 |
| File Number: | 0002F4F0 |
| URL: | http://geotracker.waterboards.ca.gov/ustpdfs/pdf/0002F4F0.pdf |
| Region: | Not reported |
| Facility ID: | Not reported |
| Facility Type: | Not reported |
| Other Type: | Not reported |
| Contact Name: | Not reported |
| Telephone: | Not reported |
| Owner Name: | Not reported |
| Owner Address: | Not reported |
| Owner City,St,Zip: | Not reported |
| Total Tanks: | Not reported |
| Tank Num: | Not reported |
| Container Num: | Not reported |
| Year Installed: | Not reported |
| Tank Capacity: | Not reported |
| Tank Used for: | Not reported |
| Type of Fuel: | Not reported |
| Container Construction Thickness: | Not reported |
| Leak Detection: | Not reported |

Click here for Geo Tracker PDF:

HIST CORTESE:

| | |
|---|---|
| edr_fname: | UNOCAL #6415 |
| edr_fadd1: | 12401 WOODSIDE |

**UNION OIL SERVICE STATION 641 (Continued)** **S104746267**

City,State,Zip: LAKESIDE, CA
Region: CORTESE
Facility County Code: 37
Reg By: LTNKA
Reg Id: 9UT3450

---

**A76** **UNOCAL #6415** **RGA LUST** **S114712341**
**12401 WOODSIDE AVE** **N/A**
**< 1/8** **LAKESIDE, CA**
**1 ft.**

**Site 36 of 48 in cluster A**

**Relative:** **Higher**
**Actual:** **402 ft.**

RGA LUST:
Name: UNOCAL #6415
Address: 12401 WOODSIDE AVE
City: LAKESIDE
State: LAKESIDE
2002 UNOCAL #6415 12401 WOODSIDE AVE
Name: UNOCAL #6415
Address: 12401 WOODSIDE AVE
City: LAKESIDE
State: LAKESIDE
2001 UNOCAL #6415 12401 WOODSIDE AVE
Name: UNOCAL #6415
Address: 12401 WOODSIDE AVE
City: LAKESIDE
State: LAKESIDE
2000 UNOCAL #6415 12401 WOODSIDE AVE
Name: UNOCAL #6415
Address: 12401 WOODSIDE AVE
City: LAKESIDE
State: LAKESIDE
1998 UNOCAL #6415 12401 WOODSIDE AVE
Name: UNOCAL #6415
Address: 12401 WOODSIDE AVE
City: LAKESIDE
State: LAKESIDE
1997 UNOCAL #6415 12401 WOODSIDE AVE

---

**A77** **CALIF PIT STOP UNOCAL 76** **LUST** **S102590520**
**12401 WOODSIDE AVE** **SWEEPS UST** **N/A**
**< 1/8** **LAKESIDE, CA 92040**
**1 ft.**

**Site 37 of 48 in cluster A**

**Relative:** **Higher**
**Actual:** **402 ft.**

LUST REG 9:
Region: 9
Status: Preliminary site assessment underway
Case Number: 9UT3450
Local Case: H05856-001
Substance: Waste Oil
Qty Leaked: Not reported
Abate Method: Not reported
Local Agency: San Diego
How Found: Tank Closure
How Stopped: Close Tank

**CALIF PIT STOP UNOCAL 76 (Continued)** **S102590520**

Source: Tank
Cause: Not reported
Lead Agency: Local Agency
Case Type: Soil only
Date Found: 06/14/1991
Date Stopped: 06/14/1991
Confirm Date: / /
Submit Workplan: Not reported
Prelim Assess: 02/26/1993
Desc Pollution: Not reported
Remed Plan: / /
Remed Action: Not reported
Began Monitor: Not reported
Release Date: 06/14/1991
Enforce Date: Not reported
Closed Date: Not reported
Enforce Type: Not reported
Pilot Program: LOP
Basin Number: 907.12
GW Depth: 18’
Beneficial Use: Municipal groundwater use
NPDES Number: Not reported
Priority: Not reported
File Dispn: Not reported
Interim Remedial Actions: Not reported
Cleanup and Abatement order Number: Not reported
Waste Discharge Requirement Number: Not reported

SWEEPS UST:
Name: CALIF PIT STOP UNOCAL 76
Address: 12401 WOODSIDE AVE
City: LAKESIDE
Status: Not reported
Comp Number: 5856
Number: Not reported
Board Of Equalization: 44-000051
Referral Date: Not reported
Action Date: Not reported
Created Date: Not reported
Owner Tank Id: Not reported
SWRCB Tank Id: 37-000-005856-000001
Tank Status: Not reported
Capacity: 10000
Active Date: Not reported
Tank Use: M.V. FUEL
STG: PRODUCT
Content: REG UNLEADED
Number Of Tanks: 3

Name: CALIF PIT STOP UNOCAL 76
Address: 12401 WOODSIDE AVE
City: LAKESIDE
Status: Not reported
Comp Number: 5856
Number: Not reported
Board Of Equalization: 44-000051
Referral Date: Not reported

**CALIF PIT STOP UNOCAL 76 (Continued)** **S102590520**

| | |
|---|---|
| Action Date: | Not reported |
| Created Date: | Not reported |
| Owner Tank Id: | Not reported |
| SWRCB Tank Id: | 37-000-005856-000002 |
| Tank Status: | Not reported |
| Capacity: | 10000 |
| Active Date: | Not reported |
| Tank Use: | M.V. FUEL |
| STG: | PRODUCT |
| Content: | LEADED |
| Number Of Tanks: | Not reported |

| | |
|---|---|
| Name: | CALIF PIT STOP UNOCAL 76 |
| Address: | 12401 WOODSIDE AVE |
| City: | LAKESIDE |
| Status: | Not reported |
| Comp Number: | 5856 |
| Number: | Not reported |
| Board Of Equalization: | 44-000051 |
| Referral Date: | Not reported |
| Action Date: | Not reported |
| Created Date: | Not reported |
| Owner Tank Id: | Not reported |
| SWRCB Tank Id: | 37-000-005856-000003 |
| Tank Status: | Not reported |
| Capacity: | 550 |
| Active Date: | Not reported |
| Tank Use: | PETROLEUM |
| STG: | WASTE |
| Content: | Not reported |
| Number Of Tanks: | Not reported |

---

**D78** **ACTIVE AUTO CLINIC** **RCRA-SQG** **1000265150**
**9818 VINE ST** **San Diego Co. HMMD** **CAD981985302**
**< 1/8** **LAKESIDE, CA 92040** **FINDS**
**1 ft.** **ECHO**

**Site 4 of 10 in cluster D**

**Relative: Higher**
**Actual: 414 ft.**

RCRA-SQG:

| | |
|---|---|
| Date form received by agency: | 1987-05-30 00:00:00.0 |
| Facility name: | ACTIVE AUTO CLINIC |
| Facility address: | 9818 VINE ST<br>LAKESIDE, CA 92040 |
| EPA ID: | CAD981985302 |
| Contact: | LOUIS VARISE |
| Contact address: | 9818 VINE ST<br>LAKESIDE, CA 92141 |
| Contact country: | US |
| Contact telephone: | 619-561-8800 |
| Contact email: | Not reported |
| EPA Region: | 09 |
| Classification: | Small Small Quantity Generator |
| Description: | Handler: generates more than 100 and less than 1000 kg of hazardous waste during any calendar month and accumulates less than 6000 kg of hazardous waste at any time; or generates 100 kg or less of hazardous waste during any calendar month, and accumulates more than 1000 kg of hazardous waste at any time |

**ACTIVE AUTO CLINIC (Continued)** **1000265150**

Owner/Operator Summary:
Owner/operator name: LOUIS VARISE
Owner/operator address: NOT REQUIRED
NOT REQUIRED, ME 99999
Owner/operator country: Not reported
Owner/operator telephone: 415-555-1212
Owner/operator email: Not reported
Owner/operator fax: Not reported
Owner/operator extension: Not reported
Legal status: Private
Owner/Operator Type: Owner
Owner/Op start date: Not reported
Owner/Op end date: Not reported

Owner/operator name: NOT REQUIRED
Owner/operator address: NOT REQUIRED
NOT REQUIRED, ME 99999
Owner/operator country: Not reported
Owner/operator telephone: 415-555-1212
Owner/operator email: Not reported
Owner/operator fax: Not reported
Owner/operator extension: Not reported
Legal status: Private
Owner/Operator Type: Operator
Owner/Op start date: Not reported
Owner/Op end date: Not reported

Handler Activities Summary:
U.S. importer of hazardous waste: No
Mixed waste (haz. and radioactive): No
Recycler of hazardous waste: No
Transporter of hazardous waste: No
Treater, storer or disposer of HW: No
Underground injection activity: No
On-site burner exemption: No
Furnace exemption: No
Used oil fuel burner: No
Used oil processor: No
User oil refiner: No
Used oil fuel marketer to burner: No
Used oil Specification marketer: No
Used oil transfer facility: No
Used oil transporter: No

Violation Status: No violations found

HMMD SAN DIEGO:
Name: ACTIVE AUTO CLINIC
Address: 9818 VINE ST
City,State,Zip: LAKESIDE, CA 92040
Permit Number: 119208
Business Type: 6HK26
EPA Id Number: CAL000023696
APN: 394-143-06-00
Last HMMD Inspection: 08/14/1997
Facility Telephone: 619-561-8801
Permit Status: INAC

**ACTIVE AUTO CLINIC (Continued)** **1000265150**

| | |
|---|---|
| Permit Expiration: | 08/31/1997 |
| Date Last Updated: | 11/02/2012 |
| Facility Owner: | RAY LOPEZ |
| Facility Mailing Address: | 9818 VINE ST |
| Facility Mailing City: | LAKESIDE |
| Facility Mailing State: | CA |
| Facility Mailing Zip: | 92040-3119 |
| UST Owner: | Not reported |
| Handle Regulated Hazmat: | Not reported |
| Own Or Operate UST: | Not reported |
| Subject To APSA: | Not reported |
| Generate Haz Waste: | Y |
| Treat Haz Waste: | Not reported |
| Generate Medical Waste: | Not reported |

FINDS:

| | |
|---|---|
| Registry ID: | 110006475411 |
| Facility URL: | http://ofmpub.epa.gov/enviro/fii_query_detail.disp_program_facility?p_registry_id=110006475411 |

Environmental Interest/Information System:

RCRAInfo is a national information system that supports the Resource Conservation and Recovery Act (RCRA) program through the tracking of events and activities related to facilities that generate, transport, and treat, store, or dispose of hazardous waste. RCRAInfo allows RCRA program staff to track the notification, permit, compliance, and corrective action activities required under RCRA.

Click this hyperlink while viewing on your computer to access additional FINDS: detail in the EDR Site Report.

ECHO:

| | |
|---|---|
| Envid: | 1000265150 |
| Registry ID: | 110006475411 |
| DFR URL: | http://echo.epa.gov/detailed-facility-report?fid=110006475411 |
| Name: | ACTIVE AUTO CLINIC |
| Address: | 9818 VINE ST |
| City,State,Zip: | LAKESIDE, CA 92040 |

---

**A79** **UNION OIL SERVICE STATION #641** **HIST UST** **U001571775**
**12401 WOODSIDE AVE** **N/A**
**< 1/8** **LAKESIDE, CA 92040**
**1 ft.**

**Site 38 of 48 in cluster A**

**Relative: Higher**
**Actual: 402 ft.**

HIST UST:

| | |
|---|---|
| Name: | UNION OIL SERVICE STATION #641 |
| Address: | 12401 WOODSIDE AVE |
| City,State,Zip: | LAKESIDE, CA 92040 |
| File Number: | Not reported |
| URL: | Not reported |
| Region: | STATE |
| Facility ID: | 00000055233 |
| Facility Type: | Gas Station |
| Other Type: | Not reported |
| Contact Name: | CHARLES MEIER |
| Telephone: | 6194438404 |
| Owner Name: | UNION OIL COMPANY OF CALIFORNI |

**UNION OIL SERVICE STATION #641 (Continued)** **U001571775**

| | |
|---|---|
| Owner Address: | 123 CAMINO DELA REINA |
| Owner City,St,Zip: | SAN DIEGO, CA 92108 |
| Total Tanks: | 0003 |
| | |
| Tank Num: | 001 |
| Container Num: | 1 |
| Year Installed: | 1982 |
| Tank Capacity: | 00010000 |
| Tank Used for: | PRODUCT |
| Type of Fuel: | UNLEADED |
| Container Construction Thickness: | Not reported |
| Leak Detection: | Stock Inventor, 10 |
| | |
| Tank Num: | 002 |
| Container Num: | 2 |
| Year Installed: | 1982 |
| Tank Capacity: | 00010000 |
| Tank Used for: | PRODUCT |
| Type of Fuel: | PREMIUM |
| Container Construction Thickness: | Not reported |
| Leak Detection: | Stock Inventor, 10 |
| | |
| Tank Num: | 003 |
| Container Num: | 3 |
| Year Installed: | 1972 |
| Tank Capacity: | 00000550 |
| Tank Used for: | WASTE |
| Type of Fuel: | WASTE OIL |
| Container Construction Thickness: | Not reported |
| Leak Detection: | None |

---

**A80** **STATION 6415** **HIST UST** **U001571771**
**12401 WOODSIDE AVE** **N/A**
**< 1/8** **LAKESIDE, CA 92040**
**1 ft.**

**Site 39 of 48 in cluster A**

**Relative: Higher**
**Actual: 402 ft.**

HIST UST:

| | |
|---|---|
| Name: | STATION 6415 |
| Address: | 12401 WOODSIDE AVE |
| City,State,Zip: | LAKESIDE, CA 92040 |
| File Number: | 0002F4CD |
| URL: | http://geotracker.waterboards.ca.gov/ustpdfs/pdf/0002F4CD.pdf |
| Region: | STATE |
| Facility ID: | 00000043763 |
| Facility Type: | Gas Station |
| Other Type: | Not reported |
| Contact Name: | CHARLES A. MEIER |
| Telephone: | 6194438404 |
| Owner Name: | UNION OIL COMPANY OF CALIFORNI |
| Owner Address: | 1450 FRAZEE ROAD |
| Owner City,St,Zip: | SAN DIEGO, CA 92108 |
| Total Tanks: | 0001 |
| | |
| Tank Num: | 001 |
| Container Num: | 6415-00 |
| Year Installed: | 1975 |
| Tank Capacity: | 00000000 |

**STATION 6415 (Continued)** **U001571771**

Tank Used for: WASTE
Type of Fuel: Not reported
Container Construction Thickness: 6
Leak Detection: Visual

Click here for Geo Tracker PDF:

---

**H81** **H AND L COMPANY** **LUST** **S105036338**
**12160 WOODSIDE AVE** **SAN DIEGO CO. SAM** **N/A**
**< 1/8** **LAKESIDE, CA 92040** **San Diego Co. HMMD**
**1 ft.** **HIST UST**
**Site 1 of 21 in cluster H** **CERS**

**Relative: Lower**
**Actual: 395 ft.**

LUST:
Name: H & L CO
Address: 12160 WOODSIDE AV
City,State,Zip: LAKESIDE, CA 920403031
Lead Agency: SAN DIEGO COUNTY LOP
Case Type: LUST Cleanup Site
Geo Track: http://geotracker.waterboards.ca.gov/profile_report.asp?global_id=T0607303182
Global Id: T0607303182
Latitude: 32.856702
Longitude: -116.929338
Status: Completed - Case Closed
Status Date: 06/17/1988
Case Worker: Not reported
RB Case Number: 9UT949
Local Agency: Not reported
File Location: Local Agency
Local Case Number: H20546-001
Potential Media Affect: Soil
Potential Contaminants of Concern: Gasoline
Site History: Not reported

LUST:
Global Id: T0607303182
Action Type: Other
Date: 03/30/1988
Action: Leak Discovery

Global Id: T0607303182
Action Type: Other
Date: 03/30/1988
Action: Leak Stopped

Global Id: T0607303182
Action Type: Other
Date: 03/30/1988
Action: Leak Reported

Global Id: T0607303182
Action Type: Other
Date: 03/30/1988
Action: Leak Began

LUST:
Global Id: T0607303182
Status: Open - Case Begin Date

**H AND L COMPANY (Continued)** **S105036338**

Status Date: 03/25/1988

Global Id: T0607303182
Status: Completed - Case Closed
Status Date: 06/17/1988

SAN DIEGO CO. SAM:
Name: H & L CO
Address: 12160 WOODSIDE AV
City,State,Zip: LAKESIDE, CA 920403031
Case Number: H20546-001
Agency: DEH Site Assessment & Mitigation
**Funding:** **LOP - State Fund**
Facility Type: Soils Only
Facility Status: Closed Case
Date: 6/17/1988
Date Began: 3/30/1988

HMMD SAN DIEGO:
Name: H & L CO
Address: 12160 WOODSIDE AV
City,State,Zip: LAKESIDE, CA 92040
Permit Number: 120546
Business Type: Not reported
EPA Id Number: Not reported
APN: 394-100-59-00
Last HMMD Inspection: Not reported
Facility Telephone: 619-562-0842
Permit Status: INAC
Permit Expiration: 06/30/2002
Date Last Updated: 11/02/2012
Facility Owner: HSIUNG CHENG
Facility Mailing Address: 1852 HACIENDA DR
Facility Mailing City: EL CAJON
Facility Mailing State: CA
Facility Mailing Zip: 92020-1058
UST Owner: HSIUNG CHENG
Handle Regulated Hazmat: Not reported
Own Or Operate UST: Not reported
Subject To APSA: Not reported
Generate Haz Waste: Not reported
Treat Haz Waste: Not reported
Generate Medical Waste: Not reported

UST:
UST Name: UNDERGROUND TANK 120546 T001
Last Update: 2012-11-02 14:17:38
Permit Number: 120546
Tank Type: SINGLE WALL
Additional Id: 1
Capacity Gallons: 10000
UST Contents: REGULAR UNLEADED
Other Content Info: REGULAR UNLEADED
Reg Status: REMOVED
Remove Close Date: 1988-03-30 00:00:00
Year Installed: Not reported

**H AND L COMPANY (Continued)** **S105036338**

Pipe Type: SINGLE WALL
Delivery System: SUCTION
Monitor Code: 05
UST Monitor Method: SW TANK DW PIPE W/ POS SHUTOFF-ALARM ON LLD W/ SIRS:SIR ANALY MONTHLY, TANK TEST BIENNIALLY, PIPE TEST ANN 0.1 G/HR OR MO 0.2 G/HR

UST Name: UNDERGROUND TANK 120546 T002
Last Update: 2012-11-02 14:17:38
Permit Number: 120546
Tank Type: SINGLE WALL
Additional Id: 2
Capacity Gallons: 8000
UST Contents: LEADED
Other Content Info: LEADED
Reg Status: REMOVED
Remove Close Date: 1988-03-30 00:00:00
Year Installed: Not reported
Pipe Type: SINGLE WALL
Delivery System: SUCTION
Monitor Code: 05
UST Monitor Method: SW TANK DW PIPE W/ POS SHUTOFF-ALARM ON LLD W/ SIRS:SIR ANALY MONTHLY, TANK TEST BIENNIALLY, PIPE TEST ANN 0.1 G/HR OR MO 0.2 G/HR

UST Name: UNDERGROUND TANK 120546 T003
Last Update: 2012-11-02 14:17:38
Permit Number: 120546
Tank Type: SINGLE WALL
Additional Id: 3
Capacity Gallons: 4000
UST Contents: PREMIUM UNLEADED
Other Content Info: PREMIUM UNLEADED
Reg Status: REMOVED
Remove Close Date: 1988-03-30 00:00:00
Year Installed: Not reported
Pipe Type: SINGLE WALL
Delivery System: SUCTION
Monitor Code: 05
UST Monitor Method: SW TANK DW PIPE W/ POS SHUTOFF-ALARM ON LLD W/ SIRS:SIR ANALY MONTHLY, TANK TEST BIENNIALLY, PIPE TEST ANN 0.1 G/HR OR MO 0.2 G/HR

HIST UST:
Name: H AND L COMPANY
Address: 12160 WOODSIDE AVE
City,State,Zip: LAKESIDE, CA 92040
File Number: 0002B49F
URL: http://geotracker.waterboards.ca.gov/ustpdfs/pdf/0002B49F.pdf
Region: Not reported
Facility ID: Not reported
Facility Type: Not reported
Other Type: Not reported
Contact Name: Not reported
Telephone: Not reported
Owner Name: Not reported
Owner Address: Not reported
Owner City,St,Zip: Not reported
Total Tanks: Not reported

**H AND L COMPANY (Continued)** **S105036338**

Tank Num: Not reported
Container Num: Not reported
Year Installed: Not reported
Tank Capacity: Not reported
Tank Used for: Not reported
Type of Fuel: Not reported
Container Construction Thickness: Not reported
Leak Detection: Not reported

Click here for Geo Tracker PDF:

CERS:
Name: H & L CO
Address: 12160 WOODSIDE AV
City,State,Zip: LAKESIDE, CA 920403031
Site ID: 198440
CERS ID: T0607303182
CERS Description: Leaking Underground Storage Tank Cleanup Site

---

**H82** **H & L CO** **RGA LUST** **S114629931**
**12160 WOODSIDE AV** **N/A**
**< 1/8** **LAKESIDE, CA**
**1 ft.**

**Site 2 of 21 in cluster H**

**Relative:** RGA LUST:
**Lower**
**Actual:** Name: H & L CO
**395 ft.** Address: 12160 WOODSIDE AV
City: LAKESIDE
State: LAKESIDE
2012 H & L CO 12160 WOODSIDE AV
Name: H & L CO
Address: 12160 WOODSIDE AV
City: LAKESIDE
State: LAKESIDE
2011 H & L CO 12160 WOODSIDE AV
Name: H & L CO
Address: 12160 WOODSIDE AV
City: LAKESIDE
State: LAKESIDE
2010 H & L CO 12160 WOODSIDE AV
Name: H & L CO
Address: 12160 WOODSIDE AV
City: LAKESIDE
State: LAKESIDE
2009 H & L CO 12160 WOODSIDE AV
Name: H & L CO
Address: 12160 WOODSIDE AV
City: LAKESIDE
State: LAKESIDE
2008 H & L CO 12160 WOODSIDE AV
Name: H & L CO
Address: 12160 WOODSIDE AV
City: LAKESIDE
State: LAKESIDE
2007 H & L CO 12160 WOODSIDE AV
Name: H & L CO

**H & L CO (Continued)** **S114629931**

Address: 12160 WOODSIDE AV
City: LAKESIDE
State: LAKESIDE
2006 H & L CO 12160 WOODSIDE AV
Name: H & L CO
Address: 12160 WOODSIDE AV
City: LAKESIDE
State: LAKESIDE
2005 H & L CO 12160 WOODSIDE AV
Name: H & L CO
Address: 12160 WOODSIDE AV
City: LAKESIDE
State: LAKESIDE
2003 H & L CO 12160 WOODSIDE AV

---

**H83** **H & L COMPANY** **HIST UST** **U001571759**
**12160 WOODSIDE AVE** **N/A**
**< 1/8** **LAKESIDE, CA 92040**
**1 ft.**

**Site 3 of 21 in cluster H**

**Relative:** HIST UST:
**Lower**

| | |
|---|---|
| Name: | H & L COMPANY |
| Address: | 12160 WOODSIDE AVE |
| City,State,Zip: | LAKESIDE, CA 92040 |
| File Number: | Not reported |
| URL: | Not reported |
| Region: | STATE |
| Facility ID: | 00000065990 |
| Facility Type: | Other |
| Other Type: | Not reported |
| Contact Name: | Not reported |
| Telephone: | 6192860842 |
| Owner Name: | HSIUNG CHENG |
| Owner Address: | 4401 YERBA SANTA DRIVE |
| Owner City,St,Zip: | SAN DIEGO, CA 92115 |
| Total Tanks: | 0003 |
| | |
| Tank Num: | 001 |
| Container Num: | #1 |
| Year Installed: | Not reported |
| Tank Capacity: | 00010000 |
| Tank Used for: | WASTE |
| Type of Fuel: | 2 |
| Container Construction Thickness: | X |
| Leak Detection: | Stock Inventor |
| | |
| Tank Num: | 002 |
| Container Num: | #3 |
| Year Installed: | Not reported |
| Tank Capacity: | 00004000 |
| Tank Used for: | PRODUCT |
| Type of Fuel: | PREMIUM |
| Container Construction Thickness: | Not reported |
| Leak Detection: | Stock Inventor |
| | |
| Tank Num: | 003 |
| Container Num: | #2 |

**Actual:**
**395 ft.**

**H & L COMPANY (Continued)** **U001571759**

| | |
|---|---|
| Year Installed: | Not reported |
| Tank Capacity: | 00008000 |
| Tank Used for: | PRODUCT |
| Type of Fuel: | UNLEADED |
| Container Construction Thickness: | Not reported |
| Leak Detection: | Stock Inventor |

---

**C84** **LAKESIDE MUFFLER & WELDING** **San Diego Co. HMMD** **S104397851**
**12461 E WOODSIDE AVE** **CERS HAZ WASTE** **N/A**
**< 1/8** **LAKESIDE, CA 92040** **CERS**
**1 ft.**

**Site 7 of 14 in cluster C**

**Relative: Higher**
**Actual: 413 ft.**

HMMD SAN DIEGO:

| | |
|---|---|
| Name: | RAYS TRANSMISSON |
| Address: | 12461 E WOODSIDE AV |
| City,State,Zip: | LAKESIDE, CA 92040 |
| Permit Number: | 212045 |
| Business Type: | 6HK26 |
| EPA Id Number: | Not reported |
| APN: | 394-151-03-00 |
| Last HMMD Inspection: | 10/14/2011 |
| Facility Telephone: | 619-561-0930 |
| Permit Status: | INAC |
| Permit Expiration: | 08/31/2011 |
| Date Last Updated: | 11/02/2012 |
| Facility Owner: | JOHN MILLER |
| Facility Mailing Address: | 9343 CHRISTINE LN |
| Facility Mailing City: | LAKESIDE |
| Facility Mailing State: | CA |
| Facility Mailing Zip: | 92040 |
| UST Owner: | Not reported |
| Handle Regulated Hazmat: | Y |
| Own Or Operate UST: | Not reported |
| Subject To APSA: | Not reported |
| Generate Haz Waste: | Y |
| Treat Haz Waste: | Not reported |
| Generate Medical Waste: | Not reported |

| | |
|---|---|
| Name: | LAKESIDE MUFFLER & WELDING |
| Address: | 12461 E WOODSIDE AV |
| City,State,Zip: | LAKESIDE, CA 92040 |
| Permit Number: | 113749 |
| Business Type: | 6HK26 |
| EPA Id Number: | CAL000248433 |
| APN: | 394-151-03-00 |
| Last HMMD Inspection: | 07/26/2011 |
| Facility Telephone: | 619-561-3202 |
| Permit Status: | OPEN |
| Permit Expiration: | 06/30/2013 |
| Date Last Updated: | 11/02/2012 |
| Facility Owner: | GARY B YATES |
| Facility Mailing Address: | 12461 E WOODSIDE AV |
| Facility Mailing City: | LAKESIDE |
| Facility Mailing State: | CA |
| Facility Mailing Zip: | 92040-3026 |
| UST Owner: | Not reported |
| Handle Regulated Hazmat: | Y |

**LAKESIDE MUFFLER & WELDING (Continued)** **S104397851**

Own Or Operate UST: Not reported
Subject To APSA: Not reported
Generate Haz Waste: Y
Treat Haz Waste: Not reported
Generate Medical Waste: Not reported

Inventory Active Permits (not SQG Medical):

Permit Number: 113749
Update Date: 11/02/2012
Case Number: 74-86-2
Name: ACETYLENE GAS
Other Information: Not reported
Material Waste: Material
Hazardous Categories 1: PRESSURE RELEASE
Hazardous Categories 2: Not reported

Permit Number: 113749
Update Date: 11/02/2012
Case Number: 7440-37-1
Name: ARGON GAS
Other Information: Not reported
Material Waste: Material
Hazardous Categories 1: PRESSURE RELEASE
Hazardous Categories 2: Not reported

Permit Number: 113749
Update Date: 11/02/2012
Case Number: 124-38-9
Name: CARBON DIOXIDE GAS
Other Information: Not reported
Material Waste: Material
Hazardous Categories 1: PRESSURE RELEASE
Hazardous Categories 2: ACUTE

Permit Number: 113749
Update Date: 11/02/2012
Case Number: 8002-05-9
Name: OILS, LUBRICATING
Other Information: Not reported
Material Waste: Material
Hazardous Categories 1: CHRONIC
Hazardous Categories 2: Not reported

Permit Number: 113749
Update Date: 11/02/2012
Case Number: 7782-44-7
Name: OXYGEN GAS
Other Information: Not reported
Material Waste: Material
Hazardous Categories 1: PRESSURE RELEASE
Hazardous Categories 2: ACUTE

Permit Number: 113749
Update Date: 11/02/2012
Case Number: Not reported
Name: WASTE 213 HYDROCARBON SOLVENTS
Other Information: PETROLEUM NAPTHA
Material Waste: Waste

**LAKESIDE MUFFLER & WELDING (Continued)** **S104397851**

Hazardous Categories 1: Not reported
Hazardous Categories 2: Not reported

Permit Number: 113749
Update Date: 11/02/2012
Case Number: Not reported
Name: WASTE 221 WASTE OIL & MIXED OIL- PETROLEUM
Other Information: Not reported
Material Waste: Waste
Hazardous Categories 1: Not reported
Hazardous Categories 2: Not reported

Permit Number: 113749
Update Date: 11/02/2012
Case Number: Not reported
Name: WASTE 222 OIL/WATER SEPARATION SLUDGE
Other Information: SUMP/CLARIFIER SLUDGE
Material Waste: Waste
Hazardous Categories 1: Not reported
Hazardous Categories 2: Not reported

Permit Number: 113749
Update Date: 11/02/2012
Case Number: Not reported
Name: WASTE 342 ORGANIC LIQUIDS W/METALS
Other Information: WASTE ANTIFREEZE
Material Waste: Waste
Hazardous Categories 1: Not reported
Hazardous Categories 2: Not reported

Permit Number: 113749
Update Date: 11/02/2012
Case Number: Not reported
Name: WASTE 444 USED BATTERIES
Other Information: INTERSTATE
Material Waste: Waste
Hazardous Categories 1: Not reported
Hazardous Categories 2: Not reported

Permit Number: 113749
Update Date: 11/02/2012
Case Number: Not reported
Name: WASTE 888 USED OIL FILTERS
Other Information: VORTEX
Material Waste: Waste
Hazardous Categories 1: Not reported
Hazardous Categories 2: Not reported

Violations Active Permits:
Permit Number: 113749
Update Date: 11/02/2012
Inspection Date: 10/06/2009
Violation Code: 6HV1001
Violation: NO UPF PERMIT FOR HAZMATS
Violation Citation: A Unified Program Facility permit has not been obtained for hazardous materials. 68.905
Activity: ACTIVE

**LAKESIDE MUFFLER & WELDING (Continued)** **S104397851**

| | |
|---|---|
| Permit Number: | 113749 |
| Update Date: | 11/02/2012 |
| Inspection Date: | 10/06/2009 |
| Violation Code: | 6HV0131 |
| Violation: | UPF Permit NOT OBTAINED for HAZWASTE |
| Violation Citation: | A Unified Program Facility permit has not been obtained for the generation of hazardous waste. 68.905 |
| Activity: | ACTIVE |

| | |
|---|---|
| Permit Number: | 113749 |
| Update Date: | 11/02/2012 |
| Inspection Date: | 07/26/2011 |
| Violation Code: | 6HV0132 |
| Violation: | EPA ID NUMBER NOT OBTAINED/MAINTAINED |
| Violation Citation: | Generator of hazardous waste has not obtained/maintained an EPA identification number. CCR 66262.12(a) |
| Activity: | ACTIVE |

| | |
|---|---|
| Permit Number: | 113749 |
| Update Date: | 11/02/2012 |
| Inspection Date: | 07/26/2011 |
| Violation Code: | 6HV0227 |
| Violation: | HAZWASTE TANK/CONTAINER W/O LABEL/DATE |
| Violation Citation: | Failed to properly label/date hazardous waste container &/or tank. 66262.34(f) |
| Activity: | ACTIVE |

| | |
|---|---|
| Name: | LAKESIDE MUFFLER & WELDING |
| Address: | 12461 E WOODSIDE AV |
| City,State,Zip: | LAKESIDE, CA 92040 |
| Permit Number: | 113749 |
| Business Type: | 6HK26 |
| EPA Id Number: | CAL000248433 |
| APN: | 394-151-03-00 |
| Last HMMD Inspection: | 07/26/2011 |
| Facility Telephone: | 619-561-3202 |
| Permit Status: | OPEN |
| Permit Expiration: | 06/30/2013 |
| Date Last Updated: | 11/02/2012 |
| Facility Owner: | GARY B YATES |
| Facility Mailing Address: | 12461 E WOODSIDE AV |
| Facility Mailing City: | LAKESIDE |
| Facility Mailing State: | CA |
| Facility Mailing Zip: | 92040-3026 |
| UST Owner: | Not reported |
| Handle Regulated Hazmat: | Y |
| Own Or Operate UST: | Not reported |
| Subject To APSA: | Not reported |
| Generate Haz Waste: | Y |
| Treat Haz Waste: | Not reported |
| Generate Medical Waste: | Not reported |

Inventory Active Permits (not SQG Medical):

| | |
|---|---|
| Permit Number: | 113749 |
| Update Date: | 11/02/2012 |
| Case Number: | 74-86-2 |
| Name: | ACETYLENE GAS |

**LAKESIDE MUFFLER & WELDING (Continued)** **S104397851**

Other Information: Not reported
Material Waste: Material
Hazardous Categories 1: PRESSURE RELEASE
Hazardous Categories 2: Not reported

Permit Number: 113749
Update Date: 11/02/2012
Case Number: 7440-37-1
Name: ARGON GAS
Other Information: Not reported
Material Waste: Material
Hazardous Categories 1: PRESSURE RELEASE
Hazardous Categories 2: Not reported

Permit Number: 113749
Update Date: 11/02/2012
Case Number: 124-38-9
Name: CARBON DIOXIDE GAS
Other Information: Not reported
Material Waste: Material
Hazardous Categories 1: PRESSURE RELEASE
Hazardous Categories 2: ACUTE

Permit Number: 113749
Update Date: 11/02/2012
Case Number: 8002-05-9
Name: OILS, LUBRICATING
Other Information: Not reported
Material Waste: Material
Hazardous Categories 1: CHRONIC
Hazardous Categories 2: Not reported

Permit Number: 113749
Update Date: 11/02/2012
Case Number: 7782-44-7
Name: OXYGEN GAS
Other Information: Not reported
Material Waste: Material
Hazardous Categories 1: PRESSURE RELEASE
Hazardous Categories 2: ACUTE

Permit Number: 113749
Update Date: 11/02/2012
Case Number: Not reported
Name: WASTE 213 HYDROCARBON SOLVENTS
Other Information: PETROLEUM NAPTHA
Material Waste: Waste
Hazardous Categories 1: Not reported
Hazardous Categories 2: Not reported

Permit Number: 113749
Update Date: 11/02/2012
Case Number: Not reported
Name: WASTE 221 WASTE OIL & MIXED OIL- PETROLEUM
Other Information: Not reported
Material Waste: Waste
Hazardous Categories 1: Not reported

**LAKESIDE MUFFLER & WELDING (Continued)** **S104397851**

Hazardous Categories 2: Not reported

Permit Number: 113749
Update Date: 11/02/2012
Case Number: Not reported
Name: WASTE 222 OIL/WATER SEPARATION SLUDGE
Other Information: SUMP/CLARIFIER SLUDGE
Material Waste: Waste
Hazardous Categories 1: Not reported
Hazardous Categories 2: Not reported

Permit Number: 113749
Update Date: 11/02/2012
Case Number: Not reported
Name: WASTE 342 ORGANIC LIQUIDS W/METALS
Other Information: WASTE ANTIFREEZE
Material Waste: Waste
Hazardous Categories 1: Not reported
Hazardous Categories 2: Not reported

Permit Number: 113749
Update Date: 11/02/2012
Case Number: Not reported
Name: WASTE 444 USED BATTERIES
Other Information: INTERSTATE
Material Waste: Waste
Hazardous Categories 1: Not reported
Hazardous Categories 2: Not reported

Permit Number: 113749
Update Date: 11/02/2012
Case Number: Not reported
Name: WASTE 888 USED OIL FILTERS
Other Information: VORTEX
Material Waste: Waste
Hazardous Categories 1: Not reported
Hazardous Categories 2: Not reported

Violations Active Permits:

Permit Number: 113749
Update Date: 11/02/2012
Inspection Date: 10/06/2009
Violation Code: 6HV1001
Violation: NO UPF PERMIT FOR HAZMATS
Violation Citation: A Unified Program Facility permit has not been obtained for hazardous materials. 68.905
Activity: ACTIVE

Permit Number: 113749
Update Date: 11/02/2012
Inspection Date: 10/06/2009
Violation Code: 6HV0131
Violation: UPF Permit NOT OBTAINED for HAZWASTE
Violation Citation: A Unified Program Facility permit has not been obtained for the generation of hazardous waste. 68.905
Activity: ACTIVE

**LAKESIDE MUFFLER & WELDING (Continued)** **S104397851**

Permit Number: 113749
Update Date: 11/02/2012
Inspection Date: 07/26/2011
Violation Code: 6HV0132
Violation: EPA ID NUMBER NOT OBTAINED/MAINTAINED
Violation Citation: Generator of hazardous waste has not obtained/maintained an EPA identification number. CCR 66262.12(a)
Activity: ACTIVE

Permit Number: 113749
Update Date: 11/02/2012
Inspection Date: 07/26/2011
Violation Code: 6HV0227
Violation: HAZWASTE TANK/CONTAINER W/O LABEL/DATE
Violation Citation: Failed to properly label/date hazardous waste container &/or tank. 66262.34(f)
Activity: ACTIVE

Name: LAKESIDE MUFFLER & WELDING
Address: 12461 E WOODSIDE AV
City,State,Zip: LAKESIDE, CA 92040
Permit Number: 113749
Business Type: 6HK26
EPA Id Number: CAL000248433
APN: 394-151-03-00
Last HMMD Inspection: 07/26/2011
Facility Telephone: 619-561-3202
Permit Status: OPEN
Permit Expiration: 06/30/2013
Date Last Updated: 11/02/2012
Facility Owner: GARY B YATES
Facility Mailing Address: 12461 E WOODSIDE AV
Facility Mailing City: LAKESIDE
Facility Mailing State: CA
Facility Mailing Zip: 92040-3026
UST Owner: Not reported
Handle Regulated Hazmat: Y
Own Or Operate UST: Not reported
Subject To APSA: Not reported
Generate Haz Waste: Y
Treat Haz Waste: Not reported
Generate Medical Waste: Not reported

Inventory Active Permits (not SQG Medical):
Permit Number: 113749
Update Date: 11/02/2012
Case Number: 74-86-2
Name: ACETYLENE GAS
Other Information: Not reported
Material Waste: Material
Hazardous Categories 1: PRESSURE RELEASE
Hazardous Categories 2: Not reported

Permit Number: 113749
Update Date: 11/02/2012
Case Number: 7440-37-1
Name: ARGON GAS

**LAKESIDE MUFFLER & WELDING (Continued)** **S104397851**

Other Information: Not reported
Material Waste: Material
Hazardous Categories 1: PRESSURE RELEASE
Hazardous Categories 2: Not reported

Permit Number: 113749
Update Date: 11/02/2012
Case Number: 124-38-9
Name: CARBON DIOXIDE GAS
Other Information: Not reported
Material Waste: Material
Hazardous Categories 1: PRESSURE RELEASE
Hazardous Categories 2: ACUTE

Permit Number: 113749
Update Date: 11/02/2012
Case Number: 8002-05-9
Name: OILS, LUBRICATING
Other Information: Not reported
Material Waste: Material
Hazardous Categories 1: CHRONIC
Hazardous Categories 2: Not reported

Permit Number: 113749
Update Date: 11/02/2012
Case Number: 7782-44-7
Name: OXYGEN GAS
Other Information: Not reported
Material Waste: Material
Hazardous Categories 1: PRESSURE RELEASE
Hazardous Categories 2: ACUTE

Permit Number: 113749
Update Date: 11/02/2012
Case Number: Not reported
Name: WASTE 213 HYDROCARBON SOLVENTS
Other Information: PETROLEUM NAPTHA
Material Waste: Waste
Hazardous Categories 1: Not reported
Hazardous Categories 2: Not reported

Permit Number: 113749
Update Date: 11/02/2012
Case Number: Not reported
Name: WASTE 221 WASTE OIL & MIXED OIL- PETROLEUM
Other Information: Not reported
Material Waste: Waste
Hazardous Categories 1: Not reported
Hazardous Categories 2: Not reported

Permit Number: 113749
Update Date: 11/02/2012
Case Number: Not reported
Name: WASTE 222 OIL/WATER SEPARATION SLUDGE
Other Information: SUMP/CLARIFIER SLUDGE
Material Waste: Waste
Hazardous Categories 1: Not reported

**LAKESIDE MUFFLER & WELDING (Continued)** **S104397851**

Hazardous Categories 2: Not reported

Permit Number: 113749
Update Date: 11/02/2012
Case Number: Not reported
Name: WASTE 342 ORGANIC LIQUIDS W/METALS
Other Information: WASTE ANTIFREEZE
Material Waste: Waste
Hazardous Categories 1: Not reported
Hazardous Categories 2: Not reported

Permit Number: 113749
Update Date: 11/02/2012
Case Number: Not reported
Name: WASTE 444 USED BATTERIES
Other Information: INTERSTATE
Material Waste: Waste
Hazardous Categories 1: Not reported
Hazardous Categories 2: Not reported

Permit Number: 113749
Update Date: 11/02/2012
Case Number: Not reported
Name: WASTE 888 USED OIL FILTERS
Other Information: VORTEX
Material Waste: Waste
Hazardous Categories 1: Not reported
Hazardous Categories 2: Not reported

Violations Active Permits:

Permit Number: 113749
Update Date: 11/02/2012
Inspection Date: 10/06/2009
Violation Code: 6HV1001
Violation: NO UPF PERMIT FOR HAZMATS
Violation Citation: A Unified Program Facility permit has not been obtained for hazardous materials. 68.905
Activity: ACTIVE

Permit Number: 113749
Update Date: 11/02/2012
Inspection Date: 10/06/2009
Violation Code: 6HV0131
Violation: UPF Permit NOT OBTAINED for HAZWASTE
Violation Citation: A Unified Program Facility permit has not been obtained for the generation of hazardous waste. 68.905
Activity: ACTIVE

Permit Number: 113749
Update Date: 11/02/2012
Inspection Date: 07/26/2011
Violation Code: 6HV0132
Violation: EPA ID NUMBER NOT OBTAINED/MAINTAINED
Violation Citation: Generator of hazardous waste has not obtained/maintained an EPA identification number. CCR 66262.12(a)
Activity: ACTIVE

**LAKESIDE MUFFLER & WELDING (Continued)** **S104397851**

| | |
|---|---|
| Permit Number: | 113749 |
| Update Date: | 11/02/2012 |
| Inspection Date: | 07/26/2011 |
| Violation Code: | 6HV0227 |
| Violation: | HAZWASTE TANK/CONTAINER W/O LABEL/DATE |
| Violation Citation: | Failed to properly label/date hazardous waste container &/or tank. 66262.34(f) |
| Activity: | ACTIVE |

| | |
|---|---|
| Name: | LAKESIDE MUFFLER & WELDING |
| Address: | 12461 E WOODSIDE AVE |
| City,State,Zip: | LAKESIDE, CA 92040 |
| Permit Number: | Not reported |
| Business Type: | Not reported |
| EPA Id Number: | CAL000248433 |
| APN: | Not reported |
| Last HMMD Inspection: | Not reported |
| Facility Telephone: | 619-561-3202 |
| Permit Status: | Permit Renewed |
| Permit Expiration: | Not reported |
| Date Last Updated: | 06/29/2019 |
| Facility Owner: | Not reported |
| Facility Mailing Address: | 12461 WOODSIDE AV, LAKESIDE, CA 92040-3026 |
| Facility Mailing City: | Not reported |
| Facility Mailing State: | Not reported |
| Facility Mailing Zip: | Not reported |
| UST Owner: | N |
| Handle Regulated Hazmat: | Not reported |
| Own Or Operate UST: | Not reported |
| Subject To APSA: | Not reported |
| Generate Haz Waste: | Y |
| Treat Haz Waste: | N |
| Generate Medical Waste: | Not reported |

Inspection Violation:

| | |
|---|---|
| Record ID: | DEH2002-HUPFP-113749 |
| Permit Status: | Permit Renewed |
| Active Permit: | Y |
| Facility Id Number: | 37-000-113749 |
| Program Element: | Hazardous Materials Release Response Plans |
| Inspection Type: | Routine |
| Inspection Number: | 4092534 |
| Return To Compliance Date: | 2015-04-22T00:00:00.000 |
| Nov: | No |
| Violation Classification: | Class II |
| Underground Storage Tank Id: | Not reported |
| Container/Tank Id: | Not reported |
| Last Update: | 2019-06-29T02:17:18.000 |
| Inspection Date: | 2015-02-17T00:00:00.000 |
| Violation Code: | 1010002 Owner/Operator failed to complete and/or submit a Hazardous Materials Business Plan when storing hazardous materials at or above the thresholds quantities of 55 gallons/500 lbs/200 cubic feet; HSC 6.95 25508(a)1A |

| | |
|---|---|
| Record ID: | DEH2002-HUPFP-113749 |
| Permit Status: | Permit Renewed |
| Active Permit: | Y |

**LAKESIDE MUFFLER & WELDING (Continued)** **S104397851**

| | |
|---|---|
| Facility Id Number: | 37-000-113749 |
| Program Element: | Hazardous Materials Release Response Plans |
| Inspection Type: | Routine |
| Inspection Number: | 4092534 |
| Return To Compliance Date: | 2015-04-22T00:00:00.000 |
| Nov: | Not reported |
| Violation Classification: | Minor |
| Underground Storage Tank Id: | Not reported |
| Container/Tank Id: | Not reported |
| Last Update: | 2019-06-29T02:17:18.000 |
| Inspection Date: | 2015-02-17T00:00:00.000 |
| Violation Code: | 1010003 Owner/Operator failed to complete and/or submit the Business Activities Page and/or Business Owner Operator Identification Page; 19 CCR 4 2729.2(a)(1). |

| | |
|---|---|
| Record ID: | DEH2002-HUPFP-113749 |
| Permit Status: | Permit Renewed |
| Active Permit: | Y |
| Facility Id Number: | 37-000-113749 |
| Program Element: | Hazardous Materials Release Response Plans |
| Inspection Type: | Routine |
| Inspection Number: | 4092534 |
| Return To Compliance Date: | 2015-04-22T00:00:00.000 |
| Nov: | No |
| Violation Classification: | Class II |
| Underground Storage Tank Id: | Not reported |
| Container/Tank Id: | Not reported |
| Last Update: | 2019-06-29T02:17:18.000 |
| Inspection Date: | 2015-02-17T00:00:00.000 |
| Violation Code: | 1010008 Failure to annually review and electronically certify that the business plan is complete, accurate, and up-to-date. For facilities with invenntory that exceed EPCRA thresholds; failure to submit inventory reports (Activities, Owner/Operator, Hazardous Materials Descriptions and Map pages HSC 6.95 25508.2 / 19 CCR 4 2729.5(c) |

Waste and Materials:

| | |
|---|---|
| Record ID: | DEH2002-HUPFP-113749 |
| Permit Status: | Permit Renewed |
| Active Permit: | Y |
| Child Record Id: | DEH2018-HCHEM-0197167 |
| Trade Secret: | N |
| Hazardous Material Type: | Mixture |
| Last Updated: | 2019-06-29T02:17:18.000 |
| Chemical Name: | motor oil |
| Common Name: | Motor Oil |
| Case Number: | Not reported |

| | |
|---|---|
| Record ID: | DEH2002-HUPFP-113749 |
| Permit Status: | Permit Renewed |
| Active Permit: | Y |
| Child Record Id: | DEH2018-HCHEM-0197168 |
| Trade Secret: | N |
| Hazardous Material Type: | Pure |
| Last Updated: | 2019-06-29T02:17:18.000 |
| Chemical Name: | Oxygen |
| Common Name: | Oxygen |
| Case Number: | 7782-44-7 |

**LAKESIDE MUFFLER & WELDING (Continued)** **S104397851**

Record ID: DEH2002-HUPFP-113749
Permit Status: Permit Renewed
Active Permit: Y
Child Record Id: DEH2018-HWAST-0169840
Trade Secret: N
Hazardous Material Type: Not reported
Last Updated: 2019-06-29T02:17:18.000
Chemical Name: WASTE 222 OIL/WATER SEPARATION SLUDGE
Common Name: SUMP/CLARIFIER SLUDGE
Case Number: Not reported

Record ID: DEH2002-HUPFP-113749
Permit Status: Permit Renewed
Active Permit: Y
Child Record Id: DEH2018-HWAST-0169841
Trade Secret: N
Hazardous Material Type: Not reported
Last Updated: 2019-06-29T02:17:18.000
Chemical Name: WASTE 342 ORGANIC LIQUIDS W/METALS
Common Name: WASTE ANTIFREEZE
Case Number: Not reported

Record ID: DEH2002-HUPFP-113749
Permit Status: Permit Renewed
Active Permit: Y
Child Record Id: DEH2018-HWAST-0169842
Trade Secret: N
Hazardous Material Type: Not reported
Last Updated: 2019-06-29T02:17:18.000
Chemical Name: waste oil
Common Name: waste oil
Case Number: Not reported

Record ID: DEH2002-HUPFP-113749
Permit Status: Permit Renewed
Active Permit: Y
Child Record Id: DEH2018-HWAST-0169843
Trade Secret: N
Hazardous Material Type: Not reported
Last Updated: 2019-06-29T02:17:18.000
Chemical Name: water based parts washer waste
Common Name: parts washer waste
Case Number: Not reported

CERS HAZ WASTE:
Name: LAKESIDE MUFFLER & WELDING
Address: 12461 E WOODSIDE AVE
City,State,Zip: LAKESIDE, CA 92040
Site ID: 129513
CERS ID: 10371805
CERS Description: Hazardous Waste Generator

CERS:
Name: LAKESIDE MUFFLER & WELDING
Address: 12461 E WOODSIDE AVE

**LAKESIDE MUFFLER & WELDING (Continued)** **S104397851**

City,State,Zip: LAKESIDE, CA 92040
Site ID: 129513
CERS ID: 10371805
CERS Description: Chemical Storage Facilities

Violations:
Site ID: 129513
Site Name: LAKESIDE MUFFLER & WELDING
Violation Date: 02-17-2015
Citation: HSC 6.95 25508.2 - California Health and Safety Code, Chapter 6.95, Section(s) 25508.2
Violation Description: Failure to annually review and electronically certify that the business plan is complete, accurate, and up-to-date.
Violation Notes: Returned to compliance on 04/22/2015.
Violation Division: San Diego County Department of Env Health
Violation Program: HMRRP
Violation Source: CERS

Site ID: 129513
Site Name: LAKESIDE MUFFLER & WELDING
Violation Date: 02-17-2015
Citation: 19 CCR 6.95 25508(a)(1) - California Code of Regulations, Title 19, Chapter 6.95, Section(s) 25508(a)(1)
Violation Description: Failure to complete and electronically submit the Business Activities Page and/or Business Owner Operator Identification Page.
Violation Notes: Returned to compliance on 04/22/2015.
Violation Division: San Diego County Department of Env Health
Violation Program: HMRRP
Violation Source: CERS

Site ID: 129513
Site Name: LAKESIDE MUFFLER & WELDING
Violation Date: 02-17-2015
Citation: HSC 6.95 25508(d) - California Health and Safety Code, Chapter 6.95, Section(s) 25508(d)
Violation Description: Failure to complete and/or electronically submit a business plan when storing/handling a hazardous material at or above reportable quantities.
Violation Notes: Returned to compliance on 04/22/2015.
Violation Division: San Diego County Department of Env Health
Violation Program: HMRRP
Violation Source: CERS

Evaluation:
Eval General Type: Compliance Evaluation Inspection
Eval Date: 02-17-2015
Violations Found: No
Eval Type: Routine done by local agency
Eval Notes: Inspector: Santos Steven Inspection ID:4092534
Eval Division: San Diego County Department of Env Health
Eval Program: HW
Eval Source: CERS

Eval General Type: Compliance Evaluation Inspection
Eval Date: 06-27-2019
Violations Found: No
Eval Type: Routine done by local agency

**LAKESIDE MUFFLER & WELDING (Continued)** **S104397851**

Eval Notes: Inspector: Quintong Sean Inspection ID:6092251
Eval Division: San Diego County Department of Env Health
Eval Program: HMRRP
Eval Source: CERS

Eval General Type: Compliance Evaluation Inspection
Eval Date: 06-27-2019
Violations Found: No
Eval Type: Routine done by local agency
Eval Notes: Inspector: Quintong Sean Inspection ID:6092251
Eval Division: San Diego County Department of Env Health
Eval Program: HW
Eval Source: CERS

Eval General Type: Compliance Evaluation Inspection
Eval Date: 01-18-2017
Violations Found: No
Eval Type: Routine done by local agency
Eval Notes: Inspector: Griffin Donelle Inspection ID:5610601
Eval Division: San Diego County Department of Env Health
Eval Program: HMRRP
Eval Source: CERS

Eval General Type: Compliance Evaluation Inspection
Eval Date: 01-18-2017
Violations Found: No
Eval Type: Routine done by local agency
Eval Notes: Inspector: Griffin Donelle Inspection ID:5610601
Eval Division: San Diego County Department of Env Health
Eval Program: HW
Eval Source: CERS

Eval General Type: Compliance Evaluation Inspection
Eval Date: 02-17-2015
Violations Found: Yes
Eval Type: Routine done by local agency
Eval Notes: Inspector: Santos Steven Inspection ID:4092534
Eval Division: San Diego County Department of Env Health
Eval Program: HMRRP
Eval Source: CERS

Affiliation:
Affiliation Type Desc: Facility Mailing Address
Entity Name: Mailing Address
Entity Title: Not reported
Affiliation Address: 12461 E WOODSIDE AV
Affiliation City: LAKESIDE
Affiliation State: CA
Affiliation Country: Not reported
Affiliation Zip: 92040-3026
Affiliation Phone: Not reported

Affiliation Type Desc: CUPA District
Entity Name: San Diego County Env Health
Entity Title: Not reported
Affiliation Address: PO Box 129261
Affiliation City: San Diego

**LAKESIDE MUFFLER & WELDING (Continued)** **S104397851**

| | |
|---|---|
| Affiliation State: | CA |
| Affiliation Country: | Not reported |
| Affiliation Zip: | 92112-9261 |
| Affiliation Phone: | (858) 505-6880 |
| | |
| Affiliation Type Desc: | Environmental Contact |
| Entity Name: | gary yates |
| Entity Title: | Not reported |
| Affiliation Address: | 12461 woodside ave |
| Affiliation City: | lakeside |
| Affiliation State: | CA |
| Affiliation Country: | Not reported |
| Affiliation Zip: | 92040 |
| Affiliation Phone: | Not reported |
| | |
| Affiliation Type Desc: | Legal Owner |
| Entity Name: | Gary b yates |
| Entity Title: | Not reported |
| Affiliation Address: | 12461 woodside ave |
| Affiliation City: | LAKESIDE |
| Affiliation State: | CA |
| Affiliation Country: | United States |
| Affiliation Zip: | 92040 |
| Affiliation Phone: | (619) 561-3202 |
| | |
| Affiliation Type Desc: | Property Owner |
| Entity Name: | GARY YATES |
| Entity Title: | Not reported |
| Affiliation Address: | 12461 WOODSIDE AVE |
| Affiliation City: | LAKESIDE |
| Affiliation State: | CA |
| Affiliation Country: | United States |
| Affiliation Zip: | 92040 |
| Affiliation Phone: | (619) 561-3202 |
| | |
| Affiliation Type Desc: | Operator |
| Entity Name: | Gary b yates |
| Entity Title: | Not reported |
| Affiliation Address: | Not reported |
| Affiliation City: | Not reported |
| Affiliation State: | Not reported |
| Affiliation Country: | Not reported |
| Affiliation Zip: | Not reported |
| Affiliation Phone: | (619) 561-3202 |
| | |
| Affiliation Type Desc: | Parent Corporation |
| Entity Name: | LAKESIDE MUFFLER & WELDING |
| Entity Title: | Not reported |
| Affiliation Address: | Not reported |
| Affiliation City: | Not reported |
| Affiliation State: | Not reported |
| Affiliation Country: | Not reported |
| Affiliation Zip: | Not reported |
| Affiliation Phone: | Not reported |

**H85** **REAL PROPERTY INVESTMENT GROUP** **RGA LUST** **S114674718**
**12160 WOODSIDE AVENUE** **N/A**
**< 1/8** **LAKESIDE, CA**
**1 ft.**

**Site 4 of 21 in cluster H**

**Relative:** RGA LUST:
**Lower**
Name: REAL PROPERTY INVESTMENT GROUP
**Actual:** Address: 12160 WOODSIDE AVENUE
**395 ft.** City: LAKESIDE
State: LAKESIDE
1994 REAL PROPERTY INVESTMENT GROUP 12160 WOODSIDE AVENUE
Name: REAL PROPERTY INVESTMENT GROUP
Address: 12160 WOODSIDE AVENUE
City: LAKESIDE
State: LAKESIDE
1993 REAL PROPERTY INVESTMENT GROUP 12160 WOODSIDE AVENUE
Name: REAL PROPERTY INVESTMENT GROUP
Address: 12160 WOODSIDE AVENUE
City: LAKESIDE
State: LAKESIDE
1992 REAL PROPERTY INVESTMENT GROUP 12160 WOODSIDE AVENUE

---

**A86** **LAKESIDE PETROLEUM INC** **ECHO** **1026015923**
**12402 WOODSIDE AVE** **N/A**
**< 1/8** **LAKESIDE, CA 92040**
**1 ft.**

**Site 40 of 48 in cluster A**

**Relative:** ECHO:
**Higher**
Envid: 1026015923
**Actual:** Registry ID: 110065856354
**402 ft.** DFR URL: http://echo.epa.gov/detailed-facility-report?fid=110065856354
Name: LAKESIDE PETROLEUM INC
Address: 12402 WOODSIDE AVE
City,State,Zip: LAKESIDE, CA 92040

---

**H87** **REAL PROPERTY INVESTMENT GROUP** **RGA LUST** **S114674717**
**12160 WOODSIDE AVE** **N/A**
**< 1/8** **LAKESIDE, CA**
**1 ft.**

**Site 5 of 21 in cluster H**

**Relative:** RGA LUST:
**Lower**
Name: REAL PROPERTY INVESTMENT GROUP
**Actual:** Address: 12160 WOODSIDE AVE
**395 ft.** City: LAKESIDE
State: LAKESIDE
2002 REAL PROPERTY INVESTMENT GROUP 12160 WOODSIDE AVE
Name: REAL PROPERTY INVESTMENT GROUP
Address: 12160 WOODSIDE AVE
City: LAKESIDE
State: LAKESIDE
2001 REAL PROPERTY INVESTMENT GROUP 12160 WOODSIDE AVE
Name: REAL PROPERTY INVESTMENT GROUP
Address: 12160 WOODSIDE AVE
City: LAKESIDE
State: LAKESIDE

**REAL PROPERTY INVESTMENT GROUP (Continued)** **S114674717**

2000 REAL PROPERTY INVESTMENT GROUP 12160 WOODSIDE AVE
Name: REAL PROPERTY INVESTMENT GROUP
Address: 12160 WOODSIDE AVE
City: LAKESIDE
State: LAKESIDE
1998 REAL PROPERTY INVESTMENT GROUP 12160 WOODSIDE AVE
Name: REAL PROPERTY INVESTMENT GROUP
Address: 12160 WOODSIDE AVE
City: LAKESIDE
State: LAKESIDE
1997 REAL PROPERTY INVESTMENT GROUP 12160 WOODSIDE AVE
Name: REAL PROPERTY INVESTMENT GROUP
Address: 12160 WOODSIDE AVE
City: LAKESIDE
State: LAKESIDE
1996 REAL PROPERTY INVESTMENT GROUP 12160 WOODSIDE AVE
Name: REAL PROPERTY INVESTMENT GROUP
Address: 12160 WOODSIDE AVE
City: LAKESIDE
State: LAKESIDE
1995 REAL PROPERTY INVESTMENT GROUP 12160 WOODSIDE AVE

---

**H88** **H & H OIL CO** **EDR Hist Auto** **1022258608**
**12160 WOODSIDE** **N/A**
**< 1/8** **LAKESIDE, CA 92040**
**1 ft.**

**Site 6 of 21 in cluster H**

**Relative:** EDR Hist Auto
**Lower**

**Actual:** Year: Name: Type:
**395 ft.** 1974 H & H OIL CO Oil Royalty Traders
1975 H & H OIL CO Oil Royalty Traders
1976 H & H OIL CO Gasoline Service Stations
1977 H & H OIL CO Gasoline Service Stations
1978 H & H OIL CO Gasoline Service Stations
1979 TEVTONIC QSL INC Gasoline Service Stations
1979 TEVTONIC QSL INC Gasoline Service Stations
1980 TEVTONIC QSL INC Gasoline Service Stations

---

**D89** **ACTIVE AUTO CLINIC** **HAZNET** **S113030197**
**9818 VINE ST** **HWTS** **N/A**
**< 1/8** **LAKESIDE, CA 92040**
**1 ft.**

**Site 5 of 10 in cluster D**

**Relative:** HAZNET:
**Higher**

**Actual:** Name: ACTIVE AUTO CLINIC
**414 ft.** Address: 9818 VINE ST
Address 2: Not reported
City,State,Zip: LAKESIDE, CA 920400000
Contact: --
Telephone: --
Mailing Name: Not reported
Mailing Address: 10116 MAINE AVE

**ACTIVE AUTO CLINIC (Continued)** **S113030197**

| | |
|---|---|
| Year: | 2000 |
| Gepaid: | CAL000023696 |
| TSD EPA ID: | CAD981696420 |
| CA Waste Code: | 134 - Aqueous solution with total organic residues less than 10 percent |
| Disposal Method: | H01 - Transfer Station |
| Tons: | 0.42 |

Additional Info:

| | |
|---|---|
| Year: | 2000 |
| Gen EPA ID: | CAL000023696 |
| Shipment Date: | 20000218 |
| Creation Date: | 4/28/2000 0:00:00 |
| Receipt Date: | 20000218 |
| Manifest ID: | 99381634 |
| Trans EPA ID: | CAD982413262 |
| Trans Name: | Not reported |
| Trans 2 EPA ID: | Not reported |
| Trans 2 Name: | Not reported |
| TSDF EPA ID: | CAD981696420 |
| Trans Name: | Not reported |
| TSDF Alt EPA ID: | Not reported |
| TSDF Alt Name: | Not reported |
| CA Waste Code: | 134 - Aqueous solution with <10% total organic residues |
| RCRA Code: | Not reported |
| Disposal Method: | H01 - Transfer Station |
| Quantity Tons: | 0.42 |
| Waste Quantity: | 100 |
| Quantity Unit: | G |
| Additional Code 1: | Not reported |
| Additional Code 2: | Not reported |
| Additional Code 3: | Not reported |
| Additional Code 4: | Not reported |
| Additional Code 5: | Not reported |

HWTS:

| | |
|---|---|
| Name: | ACTIVE AUTO CLINIC |
| Address: | 9818 VINE ST |
| Address 2: | Not reported |
| City,State,Zip: | LAKESIDE, CA 920400000 |
| EPA ID: | CAL000023696 |
| Inactive Date: | 06/30/1999 |
| Create Date: | 11/14/1989 |
| Last Act Date: | 04/19/2002 |
| Mailing Name: | Not reported |
| Mailing Address: | 10116 MAINE AVE |
| Mailing Address 2: | Not reported |
| Mailing City,State,Zip: | LAKESIDE, CA 920403112 |
| Owner Name: | VARISE LOUIS P |
| Owner Address: | -- |
| Owner Address 2: | Not reported |
| Owner City,State,Zip: | --, 99 -- |
| Contact Name: | -- |
| Contact Address: | INACT 99VQ FINAL NOTICE - BATCH |
| Contact Address 2: | 4/11/00 |

**ACTIVE AUTO CLINIC (Continued)** **S113030197**

City,State,Zip: --, 99 --

Name: ACTIVE AUTO CLINIC
Address: 9818 VINE ST
Address 2: Not reported
City,State,Zip: LAKESIDE, CA 921410000
EPA ID: CAD981985302
Inactive Date: 06/30/1998
Create Date: 07/03/1987
Last Act Date: 08/10/2004
Mailing Name: Not reported
Mailing Address: 9818 VINE ST
Mailing Address 2: Not reported
Mailing City,State,Zip: LAKESIDE, CA 920403119
Owner Name: --
Owner Address: --
Owner Address 2: Not reported
Owner City,State,Zip: --, 99 --
Contact Name: --
Contact Address: INACT PER 98VQ FINAL NOTICE
Contact Address 2: - BATCH 4/27
City,State,Zip: --, 99 --

---

**H90** **H & L CO** **FINDS** **1023300148**
**12160 WOODSIDE AV** **N/A**
**< 1/8** **LAKESIDE, CA 92040**
**1 ft.**

**Site 7 of 21 in cluster H**

**Relative:** FINDS:
**Lower** Registry ID: 110065921792
**Actual:** Facility URL: http://ofmpub.epa.gov/enviro/fii_query_detail.disp_program_facility?p_
**395 ft.** registry_id=110065921792

Environmental Interest/Information System:
STATE MASTER

Click this hyperlink while viewing on your computer to access
additional FINDS: detail in the EDR Site Report.

---

**H91** **REAL PROPERTY INVESTMENT GROUP** **LUST** **S102435724**
**12160 WOODSIDE AVE** **SWEEPS UST** **N/A**
**< 1/8** **LAKESIDE, CA 92071** **SAN DIEGO CO LOP**
**1 ft.**

**Site 8 of 21 in cluster H**

**Relative:** LUST REG 9:
**Lower** Region: 9
**Actual:** Status: Case Closed
**395 ft.** Case Number: 9UT949
Local Case: H20546-001
Substance: Gasoline
Qty Leaked: Not reported
Abate Method: Not reported
Local Agency: San Diego
How Found: Tank Closure
How Stopped: Close Tank
Source: Tank

**REAL PROPERTY INVESTMENT GROUP (Continued)** **S102435724**

Cause: Unknown
Lead Agency: Local Agency
Case Type: Soil only
Date Found: 03/30/1988
Date Stopped: 03/30/1988
Confirm Date: 03/30/1988
Submit Workplan: Not reported
Prelim Assess: 04/13/1988
Desc Pollution: Not reported
Remed Plan: / /
Remed Action: Not reported
Began Monitor: Not reported
Release Date: 04/13/1988
Enforce Date: Not reported
Closed Date: 7/17/88
Enforce Type: Not reported
Pilot Program: LOP
Basin Number: Not reported
GW Depth: >50
Beneficial Use: Not reported
NPDES Number: Not reported
Priority: Low priority. Priority ranking can change over time.
File Dispn: File discarded, case closed
Interim Remedial Actions: Yes
Cleanup and Abatement order Number: Not reported
Waste Discharge Requirement Number: Not reported

SWEEPS UST:
Name: H & L CO
Address: 12160 WOODSIDE AVE
City: LAKESIDE
Status: Not reported
Comp Number: 20546
Number: Not reported
Board Of Equalization: Not reported
Referral Date: Not reported
Action Date: Not reported
Created Date: Not reported
Owner Tank Id: Not reported
SWRCB Tank Id: 37-000-020546-000001
Tank Status: Not reported
Capacity: 10000
Active Date: Not reported
Tank Use: M.V. FUEL
STG: PRODUCT
Content: REG UNLEADED
Number Of Tanks: 3

Name: H & L CO
Address: 12160 WOODSIDE AVE
City: LAKESIDE
Status: Not reported
Comp Number: 20546
Number: Not reported
Board Of Equalization: Not reported
Referral Date: Not reported
Action Date: Not reported

**REAL PROPERTY INVESTMENT GROUP (Continued)** **S102435724**

| | |
|---|---|
| Created Date: | Not reported |
| Owner Tank Id: | Not reported |
| SWRCB Tank Id: | 37-000-020546-000002 |
| Tank Status: | Not reported |
| Capacity: | 8000 |
| Active Date: | Not reported |
| Tank Use: | M.V. FUEL |
| STG: | PRODUCT |
| Content: | LEADED |
| Number Of Tanks: | Not reported |

| | |
|---|---|
| Name: | H & L CO |
| Address: | 12160 WOODSIDE AVE |
| City: | LAKESIDE |
| Status: | Not reported |
| Comp Number: | 20546 |
| Number: | Not reported |
| Board Of Equalization: | Not reported |
| Referral Date: | Not reported |
| Action Date: | Not reported |
| Created Date: | Not reported |
| Owner Tank Id: | Not reported |
| SWRCB Tank Id: | 37-000-020546-000003 |
| Tank Status: | Not reported |
| Capacity: | 4000 |
| Active Date: | Not reported |
| Tank Use: | M.V. FUEL |
| STG: | PRODUCT |
| Content: | LEADED |
| Number Of Tanks: | Not reported |

SAN DIEGO CO LOP:

| | |
|---|---|
| Name: | H & L CO |
| Address: | 12160 WOODSIDE AVE |
| City,State,Zip: | LAKESIDE, CA 92040 |
| Record ID: | DEH1988-LSAM-H20546-001 |
| Record Status: | Completed |
| Opened Date: | 03/30/1988 |
| Parcel Number: | 394-100-59-00 |
| Case Type: | LOP - Local Oversight Program |
| Historical Name: | H & L CO |
| SWRCB Global ID: | T0607303182 |
| Funding: | S - LOP State Fund |
| Lead Agency: | DEH/SAM |
| Lead Agency Date: | 03/25/1988 |
| Census Tract: | 167.02 |
| Community: | Lakeside |
| Jurisdiction: | UNINCORPORATED |
| Watershed Basin Number: | 907.14 |
| Water Purveyor: | LAKESIDE WATER DISTRICT LAND |
| Fire Agency: | LAKESIDE FIRE PROT DIST |
| Latitude: | 32.8567189 |
| Longitude: | -116.9293344 |
| X MapCoord: | 6353047.593 |
| Y MapCoord: | 1892174.095 |

**A92** **CHEVRON USA** **RGA LUST** **S114599869**
**12402 WOODSIDE AVE** **N/A**
**< 1/8** **LAKESIDE, CA**
**1 ft.**

**Site 41 of 48 in cluster A**

**Relative:** RGA LUST:
**Higher**
Name: CHEVRON USA
**Actual:** Address: 12402 WOODSIDE AVE
**402 ft.** City: LAKESIDE
State: LAKESIDE
2000 CHEVRON USA 12402 WOODSIDE AVE
Name: CHEVRON USA
Address: 12402 WOODSIDE AVE
City: LAKESIDE
State: LAKESIDE
1998 CHEVRON USA 12402 WOODSIDE AVE
Name: CHEVRON USA
Address: 12402 WOODSIDE AVE
City: LAKESIDE
State: LAKESIDE
1997 CHEVRON USA 12402 WOODSIDE AVE
Name: CHEVRON USA
Address: 12402 WOODSIDE AVE
City: LAKESIDE
State: LAKESIDE
1996 CHEVRON USA 12402 WOODSIDE AVE
Name: CHEVRON USA
Address: 12402 WOODSIDE AVE
City: LAKESIDE
State: LAKESIDE
1995 CHEVRON USA 12402 WOODSIDE AVE
Name: CHEVRON USA
Address: 12402 WOODSIDE AVE
City: LAKESIDE
State: LAKESIDE
1994 CHEVRON USA 12402 WOODSIDE AVE

---

**G93** **CLAUSS CONSTRUCTION** **HAZNET** **S112975208**
**12060 WOODSIDE AVE** **HWTS** **N/A**
**< 1/8** **LAKESIDE, CA 92040**
**1 ft.**

**Site 3 of 37 in cluster G**

**Relative:** HAZNET:
**Lower**
Name: CLAUSS CONSTRUCTION
**Actual:** Address: 12060 WOODSIDE AVE
**392 ft.** Address 2: Not reported
City,State,Zip: LAKESIDE, CA 920402916
Contact: MAC LEE
Telephone: 6193904940
Mailing Name: Not reported
Mailing Address: 8956 WINTER GARDENS BLVD

Year: 2009
Gepaid: CAC002638157
TSD EPA ID: AZC950823111
CA Waste Code: 151 - Asbestos containing waste
Disposal Method: H132 - Landfill Or Surface Impoundment That Will Be Closed As Landfill( To Include On-Site Treatment And/Or Stabilization)

**CLAUSS CONSTRUCTION (Continued)** **S112975208**

Tons: 32

Additional Info:
Year: 2009
Gen EPA ID: CAC002638157

Shipment Date: 20090109
Creation Date: 5/27/2009 18:30:08
Receipt Date: 20090115
Manifest ID: 000823590FLE
Trans EPA ID: CAR000049064
Trans Name: ECTI
Trans 2 EPA ID: Not reported
Trans 2 Name: Not reported
TSDF EPA ID: AZC950823111
Trans Name: LA PAZ COUNTY LANDFILL
TSDF Alt EPA ID: Not reported
TSDF Alt Name: Not reported
CA Waste Code: 151 - Asbestos-containing waste
RCRA Code: Not reported
Disposal Method: H132 - Landfill Or Surface Impoundment That Will Be Closed As Landfill( To Include On-Site Treatment And/Or Stabilization)
Quantity Tons: 32
Waste Quantity: 80
Quantity Unit: Y
Additional Code 1: Not reported
Additional Code 2: Not reported
Additional Code 3: Not reported
Additional Code 4: Not reported
Additional Code 5: Not reported

HWTS:
Name: CLAUSS CONSTRUCTION
Address: 12060 WOODSIDE AVE
Address 2: Not reported
City,State,Zip: LAKESIDE, CA 920402916
EPA ID: CAC002638157
Inactive Date: 07/07/2009
Create Date: 01/07/2009
Last Act Date: 07/15/2009
Mailing Name: Not reported
Mailing Address: 8956 WINTER GARDENS BLVD
Mailing Address 2: Not reported
Mailing City,State,Zip: LAKESIDE, CA 920404935
Owner Name: PAT CLAUSS
Owner Address: 8956 WINTER GARDENS BLVD
Owner Address 2: Not reported
Owner City,State,Zip: LAKESIDE, CA 920404935
Contact Name: MAC LEE
Contact Address: 12060 WOODSIDE AVE
Contact Address 2: Not reported
City,State,Zip: LAKESIDE, CA 920402916

**G94** **GLOBAL POWER GROUP INC** **HAZNET S113158707**
**12060 WOODSIDE AVE** **HWTS N/A**
**< 1/8** **LAKESIDE, CA 92040**
**1 ft.**

**Site 4 of 37 in cluster G**

**Relative:** HAZNET:
**Lower**

**Actual:** Name: GLOBAL POWER GROUP INC
**392 ft.** Address: 12060 WOODSIDE AVE
Address 2: Not reported
City,State,Zip: LAKESIDE, CA 92040
Contact: DESIREE CARMONA
Telephone: 6195791221
Mailing Name: Not reported
Mailing Address: 12060 WOODSIDE AVE

Year: 2017
Gepaid: CAL000353145
TSD EPA ID: CAD097030993
CA Waste Code: 352 - Other organic solids
Disposal Method: H141 - Storage, Bulking, And/Or Transfer Off Site--No Treatment/Reovery (H010-H129) Or (H131-H135)
Tons: 0.3

Year: 2017
Gepaid: CAL000353145
TSD EPA ID: AZR000515924
CA Waste Code: 352 - Other organic solids
Disposal Method: H141 - Storage, Bulking, And/Or Transfer Off Site--No Treatment/Reovery (H010-H129) Or (H131-H135)
Tons: 1.375

Year: 2017
Gepaid: CAL000353145
TSD EPA ID: CAT080013352
CA Waste Code: 223 - Unspecified oil-containing waste
Disposal Method: H039 - Other Recovery Of Reclamation For Reuse Including Acid Regeneration, Organics Recovery Ect
Tons: 3.69045

Year: 2016
Gepaid: CAL000353145
TSD EPA ID: CAD097030993
CA Waste Code: 352 - Other organic solids
Disposal Method: H141 - Storage, Bulking, And/Or Transfer Off Site--No Treatment/Reovery (H010-H129) Or (H131-H135)
Tons: 0.825

Year: 2015
Gepaid: CAL000353145
TSD EPA ID: CAD097030993
CA Waste Code: 352 - Other organic solids
Disposal Method: H141 - Storage, Bulking, And/Or Transfer Off Site--No Treatment/Reovery (H010-H129) Or (H131-H135)
Tons: 1

Year: 2014
Gepaid: CAL000353145
TSD EPA ID: CAD097030993

**GLOBAL POWER GROUP INC (Continued)** **S113158707**

CA Waste Code: 352 - Other organic solids
Disposal Method: H141 - Storage, Bulking, And/Or Transfer Off Site--No Treatment/Reovery (H010-H129) Or (H131-H135)
Tons: 1.025

Year: 2014
Gepaid: CAL000353145
TSD EPA ID: CAT080013352
CA Waste Code: 331 - Off-specification, aged or surplus organics
Disposal Method: H039 - Other Recovery Of Reclamation For Reuse Including Acid Regeneration, Organics Recovery Ect
Tons: 8.3655

Year: 2013
Gepaid: CAL000353145
TSD EPA ID: CAD097030993
CA Waste Code: 352 - Other organic solids
Disposal Method: H141 - Storage, Bulking, And/Or Transfer Off Site--No Treatment/Reovery (H010-H129) Or (H131-H135)
Tons: 1.325

Year: 2013
Gepaid: CAL000353145
TSD EPA ID: CAD981696420
CA Waste Code: 352 - Other organic solids
Disposal Method: H141 - Storage, Bulking, And/Or Transfer Off Site--No Treatment/Reovery (H010-H129) Or (H131-H135)
Tons: 0.075

Year: 2012
Gepaid: CAL000353145
TSD EPA ID: CAD981696420
CA Waste Code: 352 - Other organic solids
Disposal Method: H141 - Storage, Bulking, And/Or Transfer Off Site--No Treatment/Reovery (H010-H129) Or (H131-H135)
Tons: 0.8375

Click this hyperlink while viewing on your computer to access
5 additional CA HAZNET: record(s) in the EDR Site Report.

Additional Info:
Year: 2015
Gen EPA ID: CAL000353145

Shipment Date: 20151113
Creation Date: 1/11/2016 22:16:49
Receipt Date: 20151119
Manifest ID: 015152414JJK
Trans EPA ID: CAD028277036
Trans Name: ASBURY ENVIRONMENTAL SERVICES
Trans 2 EPA ID: Not reported
Trans 2 Name: Not reported
TSDF EPA ID: CAD097030993
Trans Name: EVOQUA WATER TECHNOLOGIES LLC
TSDF Alt EPA ID: Not reported
TSDF Alt Name: Not reported

**GLOBAL POWER GROUP INC (Continued)** **S113158707**

| | |
|---|---|
| CA Waste Code: | 352 - Other organic solids |
| RCRA Code: | Not reported |
| Disposal Method: | H141 - Storage, Bulking, And/Or Transfer Off Site--No Treatment/Reovery (H010-H129) Or (H131-H135) |
| Quantity Tons: | 0.25 |
| Waste Quantity: | 500 |
| Quantity Unit: | P |
| Additional Code 1: | Not reported |
| Additional Code 2: | Not reported |
| Additional Code 3: | Not reported |
| Additional Code 4: | Not reported |
| Additional Code 5: | Not reported |
| | |
| Shipment Date: | 20150713 |
| Creation Date: | 9/11/2015 22:15:30 |
| Receipt Date: | 20150716 |
| Manifest ID: | 014071799JJK |
| Trans EPA ID: | CAD028277036 |
| Trans Name: | ASBURY ENVIRONMENTAL SERVICES |
| Trans 2 EPA ID: | Not reported |
| Trans 2 Name: | Not reported |
| TSDF EPA ID: | CAD097030993 |
| Trans Name: | EVOQUA WATER TECHNOLOGIES LLC |
| TSDF Alt EPA ID: | Not reported |
| TSDF Alt Name: | Not reported |
| CA Waste Code: | 352 - Other organic solids |
| RCRA Code: | Not reported |
| Disposal Method: | H141 - Storage, Bulking, And/Or Transfer Off Site--No Treatment/Reovery (H010-H129) Or (H131-H135) |
| Quantity Tons: | 0.1 |
| Waste Quantity: | 200 |
| Quantity Unit: | P |
| Additional Code 1: | Not reported |
| Additional Code 2: | Not reported |
| Additional Code 3: | Not reported |
| Additional Code 4: | Not reported |
| Additional Code 5: | Not reported |
| | |
| Shipment Date: | 20150429 |
| Creation Date: | 8/21/2015 22:15:46 |
| Receipt Date: | 20150508 |
| Manifest ID: | 014061937JJK |
| Trans EPA ID: | CAD028277036 |
| Trans Name: | ASBURY ENVIRONMENTAL SERVICES |
| Trans 2 EPA ID: | Not reported |
| Trans 2 Name: | Not reported |
| TSDF EPA ID: | CAD097030993 |
| Trans Name: | EVOQUA WATER TECHNOLOGIES LLC |
| TSDF Alt EPA ID: | Not reported |
| TSDF Alt Name: | Not reported |
| CA Waste Code: | 352 - Other organic solids |
| RCRA Code: | Not reported |
| Disposal Method: | H141 - Storage, Bulking, And/Or Transfer Off Site--No Treatment/Reovery (H010-H129) Or (H131-H135) |
| Quantity Tons: | 0.15 |
| Waste Quantity: | 300 |
| Quantity Unit: | P |

**GLOBAL POWER GROUP INC (Continued)** **S113158707**

| | |
|---|---|
| Additional Code 1: | Not reported |
| Additional Code 2: | Not reported |
| Additional Code 3: | Not reported |
| Additional Code 4: | Not reported |
| Additional Code 5: | Not reported |
| | |
| Shipment Date: | 20150323 |
| Creation Date: | 7/6/2015 22:15:12 |
| Receipt Date: | 20150327 |
| Manifest ID: | 014065477JJK |
| Trans EPA ID: | CAD028277036 |
| Trans Name: | ASBURY ENVIRONMENTAL SERVICES |
| Trans 2 EPA ID: | Not reported |
| Trans 2 Name: | Not reported |
| TSDF EPA ID: | CAD097030993 |
| Trans Name: | EVOQUA WATER TECHNOLOGIES LLC |
| TSDF Alt EPA ID: | Not reported |
| TSDF Alt Name: | Not reported |
| CA Waste Code: | 352 - Other organic solids |
| RCRA Code: | Not reported |
| Disposal Method: | H141 - Storage, Bulking, And/Or Transfer Off Site--No Treatment/Reovery (H010-H129) Or (H131-H135) |
| Quantity Tons: | 0.2 |
| Waste Quantity: | 400 |
| Quantity Unit: | P |
| Additional Code 1: | Not reported |
| Additional Code 2: | Not reported |
| Additional Code 3: | Not reported |
| Additional Code 4: | Not reported |
| Additional Code 5: | Not reported |
| | |
| Shipment Date: | 20150119 |
| Creation Date: | 3/23/2015 22:15:06 |
| Receipt Date: | 20150129 |
| Manifest ID: | 013745377JJK |
| Trans EPA ID: | CAD028277036 |
| Trans Name: | ASBURY ENVIRONMENTAL SERVICES |
| Trans 2 EPA ID: | Not reported |
| Trans 2 Name: | Not reported |
| TSDF EPA ID: | CAD097030993 |
| Trans Name: | EVOQUA WATER TECHNOLOGIES LLC |
| TSDF Alt EPA ID: | Not reported |
| TSDF Alt Name: | Not reported |
| CA Waste Code: | 352 - Other organic solids |
| RCRA Code: | Not reported |
| Disposal Method: | H141 - Storage, Bulking, And/Or Transfer Off Site--No Treatment/Reovery (H010-H129) Or (H131-H135) |
| Quantity Tons: | 0.3 |
| Waste Quantity: | 600 |
| Quantity Unit: | P |
| Additional Code 1: | Not reported |
| Additional Code 2: | Not reported |
| Additional Code 3: | Not reported |
| Additional Code 4: | Not reported |
| Additional Code 5: | Not reported |

**GLOBAL POWER GROUP INC (Continued)** **S113158707**

Additional Info:

| | |
|---|---|
| Year: | 2016 |
| Gen EPA ID: | CAL000353145 |
| Shipment Date: | 20151113 |
| Creation Date: | 1/11/2016 22:16:49 |
| Receipt Date: | 20151119 |
| Manifest ID: | 015152414JJK |
| Trans EPA ID: | CAD028277036 |
| Trans Name: | ASBURY ENVIRONMENTAL SERVICES |
| Trans 2 EPA ID: | Not reported |
| Trans 2 Name: | Not reported |
| TSDF EPA ID: | CAD097030993 |
| Trans Name: | EVOQUA WATER TECHNOLOGIES LLC |
| TSDF Alt EPA ID: | Not reported |
| TSDF Alt Name: | Not reported |
| CA Waste Code: | 352 - Other organic solids |
| RCRA Code: | Not reported |
| Disposal Method: | H141 - Storage, Bulking, And/Or Transfer Off Site--No Treatment/Reovery (H010-H129) Or (H131-H135) |
| Quantity Tons: | 0.25 |
| Waste Quantity: | 500 |
| Quantity Unit: | P |
| Additional Code 1: | Not reported |
| Additional Code 2: | Not reported |
| Additional Code 3: | Not reported |
| Additional Code 4: | Not reported |
| Additional Code 5: | Not reported |
| Shipment Date: | 20150713 |
| Creation Date: | 9/11/2015 22:15:30 |
| Receipt Date: | 20150716 |
| Manifest ID: | 014071799JJK |
| Trans EPA ID: | CAD028277036 |
| Trans Name: | ASBURY ENVIRONMENTAL SERVICES |
| Trans 2 EPA ID: | Not reported |
| Trans 2 Name: | Not reported |
| TSDF EPA ID: | CAD097030993 |
| Trans Name: | EVOQUA WATER TECHNOLOGIES LLC |
| TSDF Alt EPA ID: | Not reported |
| TSDF Alt Name: | Not reported |
| CA Waste Code: | 352 - Other organic solids |
| RCRA Code: | Not reported |
| Disposal Method: | H141 - Storage, Bulking, And/Or Transfer Off Site--No Treatment/Reovery (H010-H129) Or (H131-H135) |
| Quantity Tons: | 0.1 |
| Waste Quantity: | 200 |
| Quantity Unit: | P |
| Additional Code 1: | Not reported |
| Additional Code 2: | Not reported |
| Additional Code 3: | Not reported |
| Additional Code 4: | Not reported |
| Additional Code 5: | Not reported |
| Shipment Date: | 20150429 |
| Creation Date: | 8/21/2015 22:15:46 |
| Receipt Date: | 20150508 |

**GLOBAL POWER GROUP INC (Continued)** **S113158707**

| | |
|---|---|
| Manifest ID: | 014061937JJK |
| Trans EPA ID: | CAD028277036 |
| Trans Name: | ASBURY ENVIRONMENTAL SERVICES |
| Trans 2 EPA ID: | Not reported |
| Trans 2 Name: | Not reported |
| TSDF EPA ID: | CAD097030993 |
| Trans Name: | EVOQUA WATER TECHNOLOGIES LLC |
| TSDF Alt EPA ID: | Not reported |
| TSDF Alt Name: | Not reported |
| CA Waste Code: | 352 - Other organic solids |
| RCRA Code: | Not reported |
| Disposal Method: | H141 - Storage, Bulking, And/Or Transfer Off Site--No Treatment/Reovery (H010-H129) Or (H131-H135) |
| Quantity Tons: | 0.15 |
| Waste Quantity: | 300 |
| Quantity Unit: | P |
| Additional Code 1: | Not reported |
| Additional Code 2: | Not reported |
| Additional Code 3: | Not reported |
| Additional Code 4: | Not reported |
| Additional Code 5: | Not reported |
| | |
| Shipment Date: | 20150323 |
| Creation Date: | 7/6/2015 22:15:12 |
| Receipt Date: | 20150327 |
| Manifest ID: | 014065477JJK |
| Trans EPA ID: | CAD028277036 |
| Trans Name: | ASBURY ENVIRONMENTAL SERVICES |
| Trans 2 EPA ID: | Not reported |
| Trans 2 Name: | Not reported |
| TSDF EPA ID: | CAD097030993 |
| Trans Name: | EVOQUA WATER TECHNOLOGIES LLC |
| TSDF Alt EPA ID: | Not reported |
| TSDF Alt Name: | Not reported |
| CA Waste Code: | 352 - Other organic solids |
| RCRA Code: | Not reported |
| Disposal Method: | H141 - Storage, Bulking, And/Or Transfer Off Site--No Treatment/Reovery (H010-H129) Or (H131-H135) |
| Quantity Tons: | 0.2 |
| Waste Quantity: | 400 |
| Quantity Unit: | P |
| Additional Code 1: | Not reported |
| Additional Code 2: | Not reported |
| Additional Code 3: | Not reported |
| Additional Code 4: | Not reported |
| Additional Code 5: | Not reported |
| | |
| Shipment Date: | 20150119 |
| Creation Date: | 3/23/2015 22:15:06 |
| Receipt Date: | 20150129 |
| Manifest ID: | 013745377JJK |
| Trans EPA ID: | CAD028277036 |
| Trans Name: | ASBURY ENVIRONMENTAL SERVICES |
| Trans 2 EPA ID: | Not reported |
| Trans 2 Name: | Not reported |
| TSDF EPA ID: | CAD097030993 |
| Trans Name: | EVOQUA WATER TECHNOLOGIES LLC |

**GLOBAL POWER GROUP INC (Continued)** **S113158707**

TSDF Alt EPA ID: Not reported
TSDF Alt Name: Not reported
CA Waste Code: 352 - Other organic solids
RCRA Code: Not reported
Disposal Method: H141 - Storage, Bulking, And/Or Transfer Off Site--No Treatment/Reovery (H010-H129) Or (H131-H135)
Quantity Tons: 0.3
Waste Quantity: 600
Quantity Unit: P
Additional Code 1: Not reported
Additional Code 2: Not reported
Additional Code 3: Not reported
Additional Code 4: Not reported
Additional Code 5: Not reported

Additional Info:
Year: 2010
Gen EPA ID: CAL000353145

Shipment Date: 20101222
Creation Date: 2/23/2011 18:30:18
Receipt Date: 20101227
Manifest ID: 007828947JJK
Trans EPA ID: CAD982413262
Trans Name: EVERGREEN ENVIRONMENTAL SERVICES
Trans 2 EPA ID: Not reported
Trans 2 Name: Not reported
TSDF EPA ID: CAD981696420
Trans Name: EVERGREEN ENVIRONMENTAL SERVICES
TSDF Alt EPA ID: Not reported
TSDF Alt Name: Not reported
CA Waste Code: 352 - Other organic solids
RCRA Code: Not reported
Disposal Method: H141 - Storage, Bulking, And/Or Transfer Off Site--No Treatment/Reovery (H010-H129) Or (H131-H135)
Quantity Tons: 0.6255
Waste Quantity: 150
Quantity Unit: G
Additional Code 1: Not reported
Additional Code 2: Not reported
Additional Code 3: Not reported
Additional Code 4: Not reported
Additional Code 5: Not reported

Shipment Date: 20101203
Creation Date: 2/19/2011 18:30:18
Receipt Date: 20101206
Manifest ID: 007828505JJK
Trans EPA ID: CAD982413262
Trans Name: EVERGREEN ENVIRONMENTAL SERVICES
Trans 2 EPA ID: Not reported
Trans 2 Name: Not reported
TSDF EPA ID: CAD981696420
Trans Name: EVERGREEN ENVIRONMENTAL SERVICES
TSDF Alt EPA ID: Not reported
TSDF Alt Name: Not reported
CA Waste Code: 352 - Other organic solids

**GLOBAL POWER GROUP INC (Continued)** **S113158707**

| | |
|---|---|
| RCRA Code: | Not reported |
| Disposal Method: | H141 - Storage, Bulking, And/Or Transfer Off Site--No Treatment/Reovery (H010-H129) Or (H131-H135) |
| Quantity Tons: | 0.075 |
| Waste Quantity: | 150 |
| Quantity Unit: | P |
| Additional Code 1: | Not reported |
| Additional Code 2: | Not reported |
| Additional Code 3: | Not reported |
| Additional Code 4: | Not reported |
| Additional Code 5: | Not reported |
| | |
| Shipment Date: | 20101104 |
| Creation Date: | 1/3/2011 18:31:25 |
| Receipt Date: | 20101108 |
| Manifest ID: | 007824200JJK |
| Trans EPA ID: | CAD982413262 |
| Trans Name: | EVERGREEN ENVIRONMENTAL SERVICES |
| Trans 2 EPA ID: | Not reported |
| Trans 2 Name: | Not reported |
| TSDF EPA ID: | CAD981696420 |
| Trans Name: | EVERGREEN ENVIRONMENTAL SVCS |
| TSDF Alt EPA ID: | Not reported |
| TSDF Alt Name: | Not reported |
| CA Waste Code: | 352 - Other organic solids |
| RCRA Code: | Not reported |
| Disposal Method: | H141 - Storage, Bulking, And/Or Transfer Off Site--No Treatment/Reovery (H010-H129) Or (H131-H135) |
| Quantity Tons: | 0.0625 |
| Waste Quantity: | 125 |
| Quantity Unit: | P |
| Additional Code 1: | Not reported |
| Additional Code 2: | Not reported |
| Additional Code 3: | Not reported |
| Additional Code 4: | Not reported |
| Additional Code 5: | Not reported |
| | |
| Shipment Date: | 20101019 |
| Creation Date: | 1/3/2011 18:30:18 |
| Receipt Date: | 20101025 |
| Manifest ID: | 007824007JJK |
| Trans EPA ID: | CAD982413262 |
| Trans Name: | EVERGREEN ENVIRONMENTAL SERVICES |
| Trans 2 EPA ID: | Not reported |
| Trans 2 Name: | Not reported |
| TSDF EPA ID: | CAD981696420 |
| Trans Name: | EVERGREEN ENVIRONMENTAL SVCS |
| TSDF Alt EPA ID: | Not reported |
| TSDF Alt Name: | Not reported |
| CA Waste Code: | 352 - Other organic solids |
| RCRA Code: | Not reported |
| Disposal Method: | H141 - Storage, Bulking, And/Or Transfer Off Site--No Treatment/Reovery (H010-H129) Or (H131-H135) |
| Quantity Tons: | 0.075 |
| Waste Quantity: | 150 |
| Quantity Unit: | P |
| Additional Code 1: | Not reported |

**GLOBAL POWER GROUP INC (Continued)** **S113158707**

| | |
|---|---|
| Additional Code 2: | Not reported |
| Additional Code 3: | Not reported |
| Additional Code 4: | Not reported |
| Additional Code 5: | Not reported |
| | |
| Shipment Date: | 20100927 |
| Creation Date: | 12/16/2010 18:30:33 |
| Receipt Date: | 20101004 |
| Manifest ID: | 007131328JJK |
| Trans EPA ID: | CAD982413262 |
| Trans Name: | EVERGREEN ENVIRONMENTAL SERVICES |
| Trans 2 EPA ID: | Not reported |
| Trans 2 Name: | Not reported |
| TSDF EPA ID: | CAD981696420 |
| Trans Name: | EVERGREEN ENVIRONMENTAL SVCS |
| TSDF Alt EPA ID: | Not reported |
| TSDF Alt Name: | Not reported |
| CA Waste Code: | 352 - Other organic solids |
| RCRA Code: | Not reported |
| Disposal Method: | H141 - Storage, Bulking, And/Or Transfer Off Site--No Treatment/Reovery (H010-H129) Or (H131-H135) |
| Quantity Tons: | 0.075 |
| Waste Quantity: | 150 |
| Quantity Unit: | P |
| Additional Code 1: | Not reported |
| Additional Code 2: | Not reported |
| Additional Code 3: | Not reported |
| Additional Code 4: | Not reported |
| Additional Code 5: | Not reported |
| | |
| Shipment Date: | 20100818 |
| Creation Date: | 10/8/2010 18:30:33 |
| Receipt Date: | 20100823 |
| Manifest ID: | 007135916JJK |
| Trans EPA ID: | CAD982413262 |
| Trans Name: | EVERGREEN ENVIRONMENTAL SERVICES |
| Trans 2 EPA ID: | Not reported |
| Trans 2 Name: | Not reported |
| TSDF EPA ID: | CAD981696420 |
| Trans Name: | EVERGREEN ENVIRONMENTAL SVCS |
| TSDF Alt EPA ID: | Not reported |
| TSDF Alt Name: | Not reported |
| CA Waste Code: | 352 - Other organic solids |
| RCRA Code: | Not reported |
| Disposal Method: | H141 - Storage, Bulking, And/Or Transfer Off Site--No Treatment/Reovery (H010-H129) Or (H131-H135) |
| Quantity Tons: | 0.075 |
| Waste Quantity: | 150 |
| Quantity Unit: | P |
| Additional Code 1: | Not reported |
| Additional Code 2: | Not reported |
| Additional Code 3: | Not reported |
| Additional Code 4: | Not reported |
| Additional Code 5: | Not reported |
| | |
| Shipment Date: | 20100803 |
| Creation Date: | 9/30/2010 18:30:40 |

**GLOBAL POWER GROUP INC (Continued)** **S113158707**

| | |
|---|---|
| Receipt Date: | 20100809 |
| Manifest ID: | 007135283JJK |
| Trans EPA ID: | CAD982413262 |
| Trans Name: | EVERGREEN ENVIRONMENTAL SERVICES |
| Trans 2 EPA ID: | Not reported |
| Trans 2 Name: | Not reported |
| TSDF EPA ID: | CAD981696420 |
| Trans Name: | EVERGREEN ENVIRONMENTAL SERVICES |
| TSDF Alt EPA ID: | Not reported |
| TSDF Alt Name: | Not reported |
| CA Waste Code: | 352 - Other organic solids |
| RCRA Code: | Not reported |
| Disposal Method: | H141 - Storage, Bulking, And/Or Transfer Off Site--No Treatment/Reovery (H010-H129) Or (H131-H135) |
| Quantity Tons: | 0.1 |
| Waste Quantity: | 200 |
| Quantity Unit: | P |
| Additional Code 1: | Not reported |
| Additional Code 2: | Not reported |
| Additional Code 3: | Not reported |
| Additional Code 4: | Not reported |
| Additional Code 5: | Not reported |

| | |
|---|---|
| Shipment Date: | 20100708 |
| Creation Date: | 9/10/2010 18:30:18 |
| Receipt Date: | 20100712 |
| Manifest ID: | 007135703JJK |
| Trans EPA ID: | CAD982413262 |
| Trans Name: | EVERGREEN ENVIRONMENTAL SERVICES |
| Trans 2 EPA ID: | Not reported |
| Trans 2 Name: | Not reported |
| TSDF EPA ID: | CAD981696420 |
| Trans Name: | EVERGREEN ENVIRONMENTAL SVCS |
| TSDF Alt EPA ID: | Not reported |
| TSDF Alt Name: | Not reported |
| CA Waste Code: | 352 - Other organic solids |
| RCRA Code: | Not reported |
| Disposal Method: | H141 - Storage, Bulking, And/Or Transfer Off Site--No Treatment/Reovery (H010-H129) Or (H131-H135) |
| Quantity Tons: | 0.075 |
| Waste Quantity: | 150 |
| Quantity Unit: | P |
| Additional Code 1: | Not reported |
| Additional Code 2: | Not reported |
| Additional Code 3: | Not reported |
| Additional Code 4: | Not reported |
| Additional Code 5: | Not reported |

Additional Info:

| | |
|---|---|
| Year: | 2017 |
| Gen EPA ID: | CAL000353145 |

| | |
|---|---|
| Shipment Date: | 20171206 |
| Creation Date: | 10/18/2018 18:30:14 |
| Receipt Date: | 20171216 |
| Manifest ID: | 017738970JJK |
| Trans EPA ID: | CAD028277036 |

**GLOBAL POWER GROUP INC (Continued)** **S113158707**

| | |
|---|---|
| Trans Name: | ASBURY ENVIRONMENTAL SERVICES |
| Trans 2 EPA ID: | CAR000175422 |
| Trans 2 Name: | WORLDWIDE RECOVERY SYSTEM INC |
| TSDF EPA ID: | AZR000515924 |
| Trans Name: | YUMA YES LLC |
| TSDF Alt EPA ID: | Not reported |
| TSDF Alt Name: | Not reported |
| CA Waste Code: | 352 - Other organic solids |
| RCRA Code: | Not reported |
| Disposal Method: | H141 - Storage, Bulking, And/Or Transfer Off Site--No Treatment/Reovery (H010-H129) Or (H131-H135) |
| Quantity Tons: | 0.1 |
| Waste Quantity: | 200 |
| Quantity Unit: | P |
| Additional Code 1: | Not reported |
| Additional Code 2: | Not reported |
| Additional Code 3: | Not reported |
| Additional Code 4: | Not reported |
| Additional Code 5: | Not reported |
| | |
| Shipment Date: | 20171031 |
| Creation Date: | 12/5/2018 18:30:10 |
| Receipt Date: | 20171106 |
| Manifest ID: | 017725578JJK |
| Trans EPA ID: | CAD028277036 |
| Trans Name: | ASBURY ENVIRONMENTAL SERVICES |
| Trans 2 EPA ID: | CAR000175422 |
| Trans 2 Name: | WORLDWIDE RECOVERY SYSTEM INC |
| TSDF EPA ID: | AZR000515924 |
| Trans Name: | YUMA YES LLC |
| TSDF Alt EPA ID: | Not reported |
| TSDF Alt Name: | Not reported |
| CA Waste Code: | 352 - Other organic solids |
| RCRA Code: | Not reported |
| Disposal Method: | H141 - Storage, Bulking, And/Or Transfer Off Site--No Treatment/Reovery (H010-H129) Or (H131-H135) |
| Quantity Tons: | 0.0375 |
| Waste Quantity: | 75 |
| Quantity Unit: | P |
| Additional Code 1: | Not reported |
| Additional Code 2: | Not reported |
| Additional Code 3: | Not reported |
| Additional Code 4: | Not reported |
| Additional Code 5: | Not reported |
| | |
| Shipment Date: | 20171031 |
| Creation Date: | 6/20/2018 18:31:35 |
| Receipt Date: | 20171109 |
| Manifest ID: | 017725577JJK |
| Trans EPA ID: | CAD028277036 |
| Trans Name: | ASBURY ENVIRONMENTAL SERVICES |
| Trans 2 EPA ID: | Not reported |
| Trans 2 Name: | Not reported |
| TSDF EPA ID: | CAD097030993 |
| Trans Name: | US ECOLOGY VERNON INC |
| TSDF Alt EPA ID: | Not reported |
| TSDF Alt Name: | Not reported |

**GLOBAL POWER GROUP INC (Continued)** **S113158707**

| | |
|---|---|
| CA Waste Code: | 352 - Other organic solids |
| RCRA Code: | Not reported |
| Disposal Method: | H141 - Storage, Bulking, And/Or Transfer Off Site--No Treatment/Reovery (H010-H129) Or (H131-H135) |
| Quantity Tons: | 0.05 |
| Waste Quantity: | 100 |
| Quantity Unit: | P |
| Additional Code 1: | Not reported |
| Additional Code 2: | Not reported |
| Additional Code 3: | Not reported |
| Additional Code 4: | Not reported |
| Additional Code 5: | Not reported |
| | |
| Shipment Date: | 20170926 |
| Creation Date: | 5/30/2018 18:33:51 |
| Receipt Date: | 20171004 |
| Manifest ID: | 017726523JJK |
| Trans EPA ID: | CAD028277036 |
| Trans Name: | ASBURY ENVIRONMENTAL SERVICES |
| Trans 2 EPA ID: | Not reported |
| Trans 2 Name: | Not reported |
| TSDF EPA ID: | CAT080013352 |
| Trans Name: | DEMENNO / KERDOON |
| TSDF Alt EPA ID: | Not reported |
| TSDF Alt Name: | Not reported |
| CA Waste Code: | 223 - Unspecified oil-containing waste |
| RCRA Code: | Not reported |
| Disposal Method: | H039 - Other Recovery Of Reclamation For Reuse Including Acid Regeneration, Organics Recovery Ect |
| Quantity Tons: | 1.31355 |
| Waste Quantity: | 315 |
| Quantity Unit: | G |
| Additional Code 1: | Not reported |
| Additional Code 2: | Not reported |
| Additional Code 3: | Not reported |
| Additional Code 4: | Not reported |
| Additional Code 5: | Not reported |
| | |
| Shipment Date: | 20170926 |
| Creation Date: | 7/11/2018 18:30:30 |
| Receipt Date: | 20171006 |
| Manifest ID: | 017726524JJK |
| Trans EPA ID: | CAD028277036 |
| Trans Name: | ASBURY ENVIRONMENTAL SERVICES |
| Trans 2 EPA ID: | CAR000175422 |
| Trans 2 Name: | WORLDWIDE RECOVERY SYSTEM INC |
| TSDF EPA ID: | AZR000515924 |
| Trans Name: | YUMA YES LLC |
| TSDF Alt EPA ID: | Not reported |
| TSDF Alt Name: | Not reported |
| CA Waste Code: | 352 - Other organic solids |
| RCRA Code: | Not reported |
| Disposal Method: | H141 - Storage, Bulking, And/Or Transfer Off Site--No Treatment/Reovery (H010-H129) Or (H131-H135) |
| Quantity Tons: | 0.05 |
| Waste Quantity: | 100 |
| Quantity Unit: | P |

**GLOBAL POWER GROUP INC (Continued)** **S113158707**

| | |
|---|---|
| Additional Code 1: | Not reported |
| Additional Code 2: | Not reported |
| Additional Code 3: | Not reported |
| Additional Code 4: | Not reported |
| Additional Code 5: | Not reported |
| | |
| Shipment Date: | 20170906 |
| Creation Date: | 11/1/2018 18:30:30 |
| Receipt Date: | 20170916 |
| Manifest ID: | 017730269JJK |
| Trans EPA ID: | CAD028277036 |
| Trans Name: | ASBURY ENVIRONMENTAL SERVICES |
| Trans 2 EPA ID: | CAR000175422 |
| Trans 2 Name: | WORLDWIDE RECOVERY SYSTEM INC |
| TSDF EPA ID: | AZR000515924 |
| Trans Name: | YUMA YES LLC |
| TSDF Alt EPA ID: | Not reported |
| TSDF Alt Name: | Not reported |
| CA Waste Code: | 352 - Other organic solids |
| RCRA Code: | Not reported |
| Disposal Method: | H141 - Storage, Bulking, And/Or Transfer Off Site--No Treatment/Reovery (H010-H129) Or (H131-H135) |
| Quantity Tons: | 0.125 |
| Waste Quantity: | 250 |
| Quantity Unit: | P |
| Additional Code 1: | Not reported |
| Additional Code 2: | Not reported |
| Additional Code 3: | Not reported |
| Additional Code 4: | Not reported |
| Additional Code 5: | Not reported |
| | |
| Shipment Date: | 20170906 |
| Creation Date: | 5/30/2018 18:33:04 |
| Receipt Date: | 20170915 |
| Manifest ID: | 017730268JJK |
| Trans EPA ID: | CAD028277036 |
| Trans Name: | ASBURY ENVIRONMENTAL SERVICES |
| Trans 2 EPA ID: | Not reported |
| Trans 2 Name: | Not reported |
| TSDF EPA ID: | CAD097030993 |
| Trans Name: | US ECOLOGY VERNON INC |
| TSDF Alt EPA ID: | Not reported |
| TSDF Alt Name: | Not reported |
| CA Waste Code: | 352 - Other organic solids |
| RCRA Code: | Not reported |
| Disposal Method: | H141 - Storage, Bulking, And/Or Transfer Off Site--No Treatment/Reovery (H010-H129) Or (H131-H135) |
| Quantity Tons: | 0.05 |
| Waste Quantity: | 100 |
| Quantity Unit: | P |
| Additional Code 1: | Not reported |
| Additional Code 2: | Not reported |
| Additional Code 3: | Not reported |
| Additional Code 4: | Not reported |
| Additional Code 5: | Not reported |
| | |
| Shipment Date: | 20170724 |

**GLOBAL POWER GROUP INC (Continued)** **S113158707**

| | |
|---|---|
| Creation Date: | 7/30/2018 18:30:10 |
| Receipt Date: | 20170731 |
| Manifest ID: | 017734496JJK |
| Trans EPA ID: | CAD028277036 |
| Trans Name: | ASBURY ENVIRONMENTAL SERVICES |
| Trans 2 EPA ID: | CAR000175422 |
| Trans 2 Name: | WORLDWIDE RECOVERY SYSTEM INC |
| TSDF EPA ID: | AZR000515924 |
| Trans Name: | YUMA YES LLC |
| TSDF Alt EPA ID: | Not reported |
| TSDF Alt Name: | Not reported |
| CA Waste Code: | 352 - Other organic solids |
| RCRA Code: | Not reported |
| Disposal Method: | H141 - Storage, Bulking, And/Or Transfer Off Site--No Treatment/Reovery (H010-H129) Or (H131-H135) |
| Quantity Tons: | 0.125 |
| Waste Quantity: | 250 |
| Quantity Unit: | P |
| Additional Code 1: | Not reported |
| Additional Code 2: | Not reported |
| Additional Code 3: | Not reported |
| Additional Code 4: | Not reported |
| Additional Code 5: | Not reported |

| | |
|---|---|
| Shipment Date: | 20170627 |
| Creation Date: | 10/6/2018 18:30:15 |
| Receipt Date: | 20170705 |
| Manifest ID: | 017452803JJK |
| Trans EPA ID: | CAD028277036 |
| Trans Name: | ASBURY ENVIRONMENTAL SERVICES |
| Trans 2 EPA ID: | CAR000175422 |
| Trans 2 Name: | WORLDWIDE RECOVERY SYSTEM INC |
| TSDF EPA ID: | AZR000515924 |
| Trans Name: | YUMA YES LLC |
| TSDF Alt EPA ID: | Not reported |
| TSDF Alt Name: | Not reported |
| CA Waste Code: | 352 - Other organic solids |
| RCRA Code: | Not reported |
| Disposal Method: | H141 - Storage, Bulking, And/Or Transfer Off Site--No Treatment/Reovery (H010-H129) Or (H131-H135) |
| Quantity Tons: | 0.35 |
| Waste Quantity: | 700 |
| Quantity Unit: | P |
| Additional Code 1: | Not reported |
| Additional Code 2: | Not reported |
| Additional Code 3: | Not reported |
| Additional Code 4: | Not reported |
| Additional Code 5: | Not reported |

| | |
|---|---|
| Shipment Date: | 20170425 |
| Creation Date: | 5/9/2018 18:33:29 |
| Receipt Date: | 20170504 |
| Manifest ID: | 017450423JJK |
| Trans EPA ID: | CAD028277036 |
| Trans Name: | ASBURY ENVIRONMENTAL SERVICES |
| Trans 2 EPA ID: | Not reported |
| Trans 2 Name: | Not reported |

**GLOBAL POWER GROUP INC (Continued)** **S113158707**

| | |
|---|---|
| TSDF EPA ID: | CAD097030993 |
| Trans Name: | US ECOLOGY VERNON INC |
| TSDF Alt EPA ID: | Not reported |
| TSDF Alt Name: | Not reported |
| CA Waste Code: | 352 - Other organic solids |
| RCRA Code: | Not reported |
| Disposal Method: | H141 - Storage, Bulking, And/Or Transfer Off Site--No Treatment/Reovery (H010-H129) Or (H131-H135) |
| Quantity Tons: | 0.125 |
| Waste Quantity: | 250 |
| Quantity Unit: | P |
| Additional Code 1: | Not reported |
| Additional Code 2: | Not reported |
| Additional Code 3: | Not reported |
| Additional Code 4: | Not reported |
| Additional Code 5: | Not reported |

Additional Info:

| | |
|---|---|
| Year: | 2012 |
| Gen EPA ID: | CAL000353145 |
| Shipment Date: | 20121217 |
| Creation Date: | 3/4/2013 22:15:14 |
| Receipt Date: | 20121224 |
| Manifest ID: | 009484515JJK |
| Trans EPA ID: | CAD982413262 |
| Trans Name: | EVERGREEN ENVIRONMENTAL SERVICES |
| Trans 2 EPA ID: | Not reported |
| Trans 2 Name: | Not reported |
| TSDF EPA ID: | CAD981696420 |
| Trans Name: | EVERGREEN ENVIRONMENTAL SERVICES |
| TSDF Alt EPA ID: | Not reported |
| TSDF Alt Name: | Not reported |
| CA Waste Code: | 352 - Other organic solids |
| RCRA Code: | Not reported |
| Disposal Method: | H141 - Storage, Bulking, And/Or Transfer Off Site--No Treatment/Reovery (H010-H129) Or (H131-H135) |
| Quantity Tons: | 0.075 |
| Waste Quantity: | 150 |
| Quantity Unit: | P |
| Additional Code 1: | Not reported |
| Additional Code 2: | Not reported |
| Additional Code 3: | Not reported |
| Additional Code 4: | Not reported |
| Additional Code 5: | Not reported |
| Shipment Date: | 20121109 |
| Creation Date: | 1/21/2013 22:15:09 |
| Receipt Date: | 20121113 |
| Manifest ID: | 010595779JJK |
| Trans EPA ID: | CAD982413262 |
| Trans Name: | EVERGREEN ENVIRONMENTAL SERVICES |
| Trans 2 EPA ID: | Not reported |
| Trans 2 Name: | Not reported |
| TSDF EPA ID: | CAD981696420 |
| Trans Name: | EVERGREEN ENVIRONMENTAL SVCS |
| TSDF Alt EPA ID: | Not reported |

**GLOBAL POWER GROUP INC (Continued)** **S113158707**

| | |
|---|---|
| TSDF Alt Name: | Not reported |
| CA Waste Code: | 352 - Other organic solids |
| RCRA Code: | Not reported |
| Disposal Method: | H141 - Storage, Bulking, And/Or Transfer Off Site--No Treatment/Reovery (H010-H129) Or (H131-H135) |
| Quantity Tons: | 0.075 |
| Waste Quantity: | 150 |
| Quantity Unit: | P |
| Additional Code 1: | Not reported |
| Additional Code 2: | Not reported |
| Additional Code 3: | Not reported |
| Additional Code 4: | Not reported |
| Additional Code 5: | Not reported |
| | |
| Shipment Date: | 20120928 |
| Creation Date: | 11/26/2012 22:16:15 |
| Receipt Date: | 20121001 |
| Manifest ID: | 010020958JJK |
| Trans EPA ID: | CAD982413262 |
| Trans Name: | EVERGREEN ENVIRONMENTAL SERVICES |
| Trans 2 EPA ID: | Not reported |
| Trans 2 Name: | Not reported |
| TSDF EPA ID: | CAD981696420 |
| Trans Name: | EVERGREEN ENVIRONMENTAL SVCS |
| TSDF Alt EPA ID: | Not reported |
| TSDF Alt Name: | Not reported |
| CA Waste Code: | 352 - Other organic solids |
| RCRA Code: | Not reported |
| Disposal Method: | H141 - Storage, Bulking, And/Or Transfer Off Site--No Treatment/Reovery (H010-H129) Or (H131-H135) |
| Quantity Tons: | 0.05 |
| Waste Quantity: | 100 |
| Quantity Unit: | P |
| Additional Code 1: | Not reported |
| Additional Code 2: | Not reported |
| Additional Code 3: | Not reported |
| Additional Code 4: | Not reported |
| Additional Code 5: | Not reported |
| | |
| Shipment Date: | 20120904 |
| Creation Date: | 10/23/2012 22:15:21 |
| Receipt Date: | 20120910 |
| Manifest ID: | 010029129JJK |
| Trans EPA ID: | CAD982413262 |
| Trans Name: | EVERGREEN ENVIRONMENTAL SERVICES |
| Trans 2 EPA ID: | Not reported |
| Trans 2 Name: | Not reported |
| TSDF EPA ID: | CAD981696420 |
| Trans Name: | EVERGREEN ENVIRONMENTAL SERVICES |
| TSDF Alt EPA ID: | Not reported |
| TSDF Alt Name: | Not reported |
| CA Waste Code: | 352 - Other organic solids |
| RCRA Code: | Not reported |
| Disposal Method: | H141 - Storage, Bulking, And/Or Transfer Off Site--No Treatment/Reovery (H010-H129) Or (H131-H135) |
| Quantity Tons: | 0.05 |
| Waste Quantity: | 100 |

**GLOBAL POWER GROUP INC (Continued)** **S113158707**

| | |
|---|---|
| Quantity Unit: | P |
| Additional Code 1: | Not reported |
| Additional Code 2: | Not reported |
| Additional Code 3: | Not reported |
| Additional Code 4: | Not reported |
| Additional Code 5: | Not reported |
| | |
| Shipment Date: | 20120808 |
| Creation Date: | 9/26/2012 22:15:10 |
| Receipt Date: | 20120813 |
| Manifest ID: | 010029109JJK |
| Trans EPA ID: | CAD982413262 |
| Trans Name: | EVERGREEN ENVIRONMENTAL SERVICES |
| Trans 2 EPA ID: | Not reported |
| Trans 2 Name: | Not reported |
| TSDF EPA ID: | CAD981696420 |
| Trans Name: | EVERGREEN ENVIRONMENTAL SERVICES |
| TSDF Alt EPA ID: | Not reported |
| TSDF Alt Name: | Not reported |
| CA Waste Code: | 352 - Other organic solids |
| RCRA Code: | Not reported |
| Disposal Method: | H141 - Storage, Bulking, And/Or Transfer Off Site--No Treatment/Reovery (H010-H129) Or (H131-H135) |
| Quantity Tons: | 0.05 |
| Waste Quantity: | 100 |
| Quantity Unit: | P |
| Additional Code 1: | Not reported |
| Additional Code 2: | Not reported |
| Additional Code 3: | Not reported |
| Additional Code 4: | Not reported |
| Additional Code 5: | Not reported |
| | |
| Shipment Date: | 20120720 |
| Creation Date: | 10/15/2012 22:15:38 |
| Receipt Date: | 20120723 |
| Manifest ID: | 010029090JJK |
| Trans EPA ID: | CAD982413262 |
| Trans Name: | EVERGREEN ENVIRONMENTAL SERVICES |
| Trans 2 EPA ID: | Not reported |
| Trans 2 Name: | Not reported |
| TSDF EPA ID: | CAD981696420 |
| Trans Name: | EVERGREEN ENVIRONMENTAL SERVICES |
| TSDF Alt EPA ID: | Not reported |
| TSDF Alt Name: | Not reported |
| CA Waste Code: | 352 - Other organic solids |
| RCRA Code: | Not reported |
| Disposal Method: | H141 - Storage, Bulking, And/Or Transfer Off Site--No Treatment/Reovery (H010-H129) Or (H131-H135) |
| Quantity Tons: | 0.05 |
| Waste Quantity: | 100 |
| Quantity Unit: | P |
| Additional Code 1: | Not reported |
| Additional Code 2: | Not reported |
| Additional Code 3: | Not reported |
| Additional Code 4: | Not reported |
| Additional Code 5: | Not reported |

**GLOBAL POWER GROUP INC (Continued)** **S113158707**

| | |
|---|---|
| Shipment Date: | 20120627 |
| Creation Date: | 9/17/2012 22:15:18 |
| Receipt Date: | 20120702 |
| Manifest ID: | 010020063JJK |
| Trans EPA ID: | CAD982413262 |
| Trans Name: | EVERGREEN ENVIRONMENTAL SERVICES |
| Trans 2 EPA ID: | Not reported |
| Trans 2 Name: | Not reported |
| TSDF EPA ID: | CAD981696420 |
| Trans Name: | EVERGREEN ENVIRONMENTAL SVCS |
| TSDF Alt EPA ID: | Not reported |
| TSDF Alt Name: | Not reported |
| CA Waste Code: | 352 - Other organic solids |
| RCRA Code: | Not reported |
| Disposal Method: | H141 - Storage, Bulking, And/Or Transfer Off Site--No Treatment/Reovery (H010-H129) Or (H131-H135) |
| Quantity Tons: | 0.05 |
| Waste Quantity: | 100 |
| Quantity Unit: | P |
| Additional Code 1: | Not reported |
| Additional Code 2: | Not reported |
| Additional Code 3: | Not reported |
| Additional Code 4: | Not reported |
| Additional Code 5: | Not reported |

| | |
|---|---|
| Shipment Date: | 20120606 |
| Creation Date: | 8/7/2012 22:15:13 |
| Receipt Date: | 20120611 |
| Manifest ID: | 010029041JJK |
| Trans EPA ID: | CAD982413262 |
| Trans Name: | EVERGREEN ENVIRONMENTAL SERVICES |
| Trans 2 EPA ID: | Not reported |
| Trans 2 Name: | Not reported |
| TSDF EPA ID: | CAD981696420 |
| Trans Name: | EVERGREEN ENVIRONMENTAL SERVICES |
| TSDF Alt EPA ID: | Not reported |
| TSDF Alt Name: | Not reported |
| CA Waste Code: | 352 - Other organic solids |
| RCRA Code: | Not reported |
| Disposal Method: | H141 - Storage, Bulking, And/Or Transfer Off Site--No Treatment/Reovery (H010-H129) Or (H131-H135) |
| Quantity Tons: | 0.0625 |
| Waste Quantity: | 125 |
| Quantity Unit: | P |
| Additional Code 1: | Not reported |
| Additional Code 2: | Not reported |
| Additional Code 3: | Not reported |
| Additional Code 4: | Not reported |
| Additional Code 5: | Not reported |

| | |
|---|---|
| Shipment Date: | 20120501 |
| Creation Date: | 6/12/2012 20:30:16 |
| Receipt Date: | 20120501 |
| Manifest ID: | 010029017JJK |
| Trans EPA ID: | CAD982413262 |
| Trans Name: | EVERGREEN ENVIRONMENTAL SERVICES |
| Trans 2 EPA ID: | Not reported |

**GLOBAL POWER GROUP INC (Continued)** **S113158707**

Trans 2 Name: Not reported
TSDF EPA ID: CAD981696420
Trans Name: EVERGREEN ENVIRONMENTAL SERVICES
TSDF Alt EPA ID: Not reported
TSDF Alt Name: Not reported
CA Waste Code: 352 - Other organic solids
RCRA Code: Not reported
Disposal Method: H141 - Storage, Bulking, And/Or Transfer Off Site--No Treatment/Reovery (H010-H129) Or (H131-H135)
Quantity Tons: 0.075
Waste Quantity: 150
Quantity Unit: P
Additional Code 1: Not reported
Additional Code 2: Not reported
Additional Code 3: Not reported
Additional Code 4: Not reported
Additional Code 5: Not reported

Shipment Date: 20120402
Creation Date: 5/10/2012 20:30:12
Receipt Date: 20120409
Manifest ID: 009485421JJK
Trans EPA ID: CAD982413262
Trans Name: EVERGREEN ENVIRONMENTAL SERVICES
Trans 2 EPA ID: Not reported
Trans 2 Name: Not reported
TSDF EPA ID: CAD981696420
Trans Name: EVERGREEN ENVIRONMENTAL SERVICES
TSDF Alt EPA ID: Not reported
TSDF Alt Name: Not reported
CA Waste Code: 352 - Other organic solids
RCRA Code: Not reported
Disposal Method: H141 - Storage, Bulking, And/Or Transfer Off Site--No Treatment/Reovery (H010-H129) Or (H131-H135)
Quantity Tons: 0.075
Waste Quantity: 150
Quantity Unit: P
Additional Code 1: Not reported
Additional Code 2: Not reported
Additional Code 3: Not reported
Additional Code 4: Not reported
Additional Code 5: Not reported

Additional Info:
Year: 2011
Gen EPA ID: CAL000353145

Shipment Date: 20111214
Creation Date: 3/13/2012 20:30:11
Receipt Date: 20111219
Manifest ID: 008384212JJK
Trans EPA ID: CAD982413262
Trans Name: EVERGREEN ENVIRONMENTAL SERVICES
Trans 2 EPA ID: Not reported
Trans 2 Name: Not reported
TSDF EPA ID: CAD981696420
Trans Name: EVERGREEN ENVIRONMENTAL SERVICES

**GLOBAL POWER GROUP INC (Continued)** **S113158707**

| | |
|---|---|
| TSDF Alt EPA ID: | Not reported |
| TSDF Alt Name: | Not reported |
| CA Waste Code: | 352 - Other organic solids |
| RCRA Code: | Not reported |
| Disposal Method: | H141 - Storage, Bulking, And/Or Transfer Off Site--No Treatment/Reovery (H010-H129) Or (H131-H135) |
| Quantity Tons: | 0.075 |
| Waste Quantity: | 150 |
| Quantity Unit: | P |
| Additional Code 1: | Not reported |
| Additional Code 2: | Not reported |
| Additional Code 3: | Not reported |
| Additional Code 4: | Not reported |
| Additional Code 5: | Not reported |
| | |
| Shipment Date: | 20111104 |
| Creation Date: | 1/6/2012 18:30:33 |
| Receipt Date: | 20111107 |
| Manifest ID: | 008384519JJK |
| Trans EPA ID: | CAD982413262 |
| Trans Name: | EVERGREEN ENVIRONMENTAL SERVICES |
| Trans 2 EPA ID: | Not reported |
| Trans 2 Name: | Not reported |
| TSDF EPA ID: | CAD981696420 |
| Trans Name: | EVERGREEN ENVIRONMENTAL SERVICES |
| TSDF Alt EPA ID: | Not reported |
| TSDF Alt Name: | Not reported |
| CA Waste Code: | 352 - Other organic solids |
| RCRA Code: | Not reported |
| Disposal Method: | H141 - Storage, Bulking, And/Or Transfer Off Site--No Treatment/Reovery (H010-H129) Or (H131-H135) |
| Quantity Tons: | 0.05 |
| Waste Quantity: | 100 |
| Quantity Unit: | P |
| Additional Code 1: | Not reported |
| Additional Code 2: | Not reported |
| Additional Code 3: | Not reported |
| Additional Code 4: | Not reported |
| Additional Code 5: | Not reported |
| | |
| Shipment Date: | 20111018 |
| Creation Date: | 12/20/2011 18:30:31 |
| Receipt Date: | 20111024 |
| Manifest ID: | 008384571JJK |
| Trans EPA ID: | CAD982413262 |
| Trans Name: | EVERGREEN ENVIRONMENTAL SERVICES |
| Trans 2 EPA ID: | Not reported |
| Trans 2 Name: | Not reported |
| TSDF EPA ID: | CAD981696420 |
| Trans Name: | EVERGREEN ENVIRONMENTAL SERVICES |
| TSDF Alt EPA ID: | Not reported |
| TSDF Alt Name: | Not reported |
| CA Waste Code: | 352 - Other organic solids |
| RCRA Code: | Not reported |
| Disposal Method: | H141 - Storage, Bulking, And/Or Transfer Off Site--No Treatment/Reovery (H010-H129) Or (H131-H135) |
| Quantity Tons: | 0.0625 |

**GLOBAL POWER GROUP INC (Continued)** **S113158707**

| | |
|---|---|
| Waste Quantity: | 125 |
| Quantity Unit: | P |
| Additional Code 1: | Not reported |
| Additional Code 2: | Not reported |
| Additional Code 3: | Not reported |
| Additional Code 4: | Not reported |
| Additional Code 5: | Not reported |
| | |
| Shipment Date: | 20110817 |
| Creation Date: | 10/19/2011 18:30:31 |
| Receipt Date: | 20110822 |
| Manifest ID: | 008379742JJK |
| Trans EPA ID: | CAD982413262 |
| Trans Name: | EVERGREEN ENVIRONMENTAL SERVICES |
| Trans 2 EPA ID: | Not reported |
| Trans 2 Name: | Not reported |
| TSDF EPA ID: | CAD981696420 |
| Trans Name: | EVERGREEN ENVIRONMENTAL SERVICES |
| TSDF Alt EPA ID: | Not reported |
| TSDF Alt Name: | Not reported |
| CA Waste Code: | 352 - Other organic solids |
| RCRA Code: | Not reported |
| Disposal Method: | H141 - Storage, Bulking, And/Or Transfer Off Site--No Treatment/Reovery (H010-H129) Or (H131-H135) |
| Quantity Tons: | 0.075 |
| Waste Quantity: | 150 |
| Quantity Unit: | P |
| Additional Code 1: | Not reported |
| Additional Code 2: | Not reported |
| Additional Code 3: | Not reported |
| Additional Code 4: | Not reported |
| Additional Code 5: | Not reported |
| | |
| Shipment Date: | 20110713 |
| Creation Date: | 8/26/2011 18:30:51 |
| Receipt Date: | 20110718 |
| Manifest ID: | 008381239JJK |
| Trans EPA ID: | CAD982413262 |
| Trans Name: | EVERGREEN ENVIRONMENTAL SERVICES |
| Trans 2 EPA ID: | Not reported |
| Trans 2 Name: | Not reported |
| TSDF EPA ID: | CAD981696420 |
| Trans Name: | EVERGREEN ENVIRONMENTAL SVCS |
| TSDF Alt EPA ID: | Not reported |
| TSDF Alt Name: | Not reported |
| CA Waste Code: | 352 - Other organic solids |
| RCRA Code: | Not reported |
| Disposal Method: | H141 - Storage, Bulking, And/Or Transfer Off Site--No Treatment/Reovery (H010-H129) Or (H131-H135) |
| Quantity Tons: | 0.0625 |
| Waste Quantity: | 125 |
| Quantity Unit: | P |
| Additional Code 1: | Not reported |
| Additional Code 2: | Not reported |
| Additional Code 3: | Not reported |
| Additional Code 4: | Not reported |
| Additional Code 5: | Not reported |

**GLOBAL POWER GROUP INC (Continued)** **S113158707**

| | |
|---|---|
| Shipment Date: | 20110624 |
| Creation Date: | 8/26/2011 18:30:23 |
| Receipt Date: | 20110627 |
| Manifest ID: | 007828759JJK |
| Trans EPA ID: | CAD982413262 |
| Trans Name: | EVERGREEN ENVIRONMENTAL SERVICES |
| Trans 2 EPA ID: | Not reported |
| Trans 2 Name: | Not reported |
| TSDF EPA ID: | CAD981696420 |
| Trans Name: | EVERGREEN ENVIRONMENTAL SERVICES |
| TSDF Alt EPA ID: | Not reported |
| TSDF Alt Name: | Not reported |
| CA Waste Code: | 352 - Other organic solids |
| RCRA Code: | Not reported |
| Disposal Method: | H141 - Storage, Bulking, And/Or Transfer Off Site--No Treatment/Reovery (H010-H129) Or (H131-H135) |
| Quantity Tons: | 0.04 |
| Waste Quantity: | 80 |
| Quantity Unit: | P |
| Additional Code 1: | Not reported |
| Additional Code 2: | Not reported |
| Additional Code 3: | Not reported |
| Additional Code 4: | Not reported |
| Additional Code 5: | Not reported |

| | |
|---|---|
| Shipment Date: | 20110606 |
| Creation Date: | 7/23/2011 18:30:39 |
| Receipt Date: | 20110613 |
| Manifest ID: | 008382270JJK |
| Trans EPA ID: | CAD982413262 |
| Trans Name: | EVERGREEN ENVIRONMENTAL SERVICES |
| Trans 2 EPA ID: | Not reported |
| Trans 2 Name: | Not reported |
| TSDF EPA ID: | CAD981696420 |
| Trans Name: | EVERGREEN ENVIRONMENTAL SVCS |
| TSDF Alt EPA ID: | Not reported |
| TSDF Alt Name: | Not reported |
| CA Waste Code: | 352 - Other organic solids |
| RCRA Code: | Not reported |
| Disposal Method: | H141 - Storage, Bulking, And/Or Transfer Off Site--No Treatment/Reovery (H010-H129) Or (H131-H135) |
| Quantity Tons: | 0.1 |
| Waste Quantity: | 200 |
| Quantity Unit: | P |
| Additional Code 1: | Not reported |
| Additional Code 2: | Not reported |
| Additional Code 3: | Not reported |
| Additional Code 4: | Not reported |
| Additional Code 5: | Not reported |

| | |
|---|---|
| Shipment Date: | 20110512 |
| Creation Date: | 6/27/2011 18:30:25 |
| Receipt Date: | 20110516 |
| Manifest ID: | 007828779JJK |
| Trans EPA ID: | CAD982413262 |
| Trans Name: | EVERGREEN ENVIRONMENTAL SERVICES |
| Trans 2 EPA ID: | Not reported |

**GLOBAL POWER GROUP INC (Continued)** **S113158707**

| | |
|---|---|
| Trans 2 Name: | Not reported |
| TSDF EPA ID: | CAD981696420 |
| Trans Name: | EVERGREEN ENVIRONMENTAL SERVICES |
| TSDF Alt EPA ID: | Not reported |
| TSDF Alt Name: | Not reported |
| CA Waste Code: | 352 - Other organic solids |
| RCRA Code: | Not reported |
| Disposal Method: | H141 - Storage, Bulking, And/Or Transfer Off Site--No Treatment/Reovery (H010-H129) Or (H131-H135) |
| Quantity Tons: | 0.05 |
| Waste Quantity: | 100 |
| Quantity Unit: | P |
| Additional Code 1: | Not reported |
| Additional Code 2: | Not reported |
| Additional Code 3: | Not reported |
| Additional Code 4: | Not reported |
| Additional Code 5: | Not reported |
| | |
| Shipment Date: | 20110421 |
| Creation Date: | 6/4/2011 18:30:34 |
| Receipt Date: | 20110425 |
| Manifest ID: | 008379713JJK |
| Trans EPA ID: | CAD982413262 |
| Trans Name: | EVERGREEN ENVIRONMENTAL SERVICES |
| Trans 2 EPA ID: | Not reported |
| Trans 2 Name: | Not reported |
| TSDF EPA ID: | CAD981696420 |
| Trans Name: | EVERGREEN ENVIRONMENTAL SERVICES |
| TSDF Alt EPA ID: | Not reported |
| TSDF Alt Name: | Not reported |
| CA Waste Code: | 352 - Other organic solids |
| RCRA Code: | Not reported |
| Disposal Method: | H141 - Storage, Bulking, And/Or Transfer Off Site--No Treatment/Reovery (H010-H129) Or (H131-H135) |
| Quantity Tons: | 0.05 |
| Waste Quantity: | 100 |
| Quantity Unit: | P |
| Additional Code 1: | Not reported |
| Additional Code 2: | Not reported |
| Additional Code 3: | Not reported |
| Additional Code 4: | Not reported |
| Additional Code 5: | Not reported |
| | |
| Shipment Date: | 20110324 |
| Creation Date: | 5/31/2011 18:30:11 |
| Receipt Date: | 20110328 |
| Manifest ID: | 007825327JJK |
| Trans EPA ID: | CAD982413262 |
| Trans Name: | EVERGREEN ENVIRONMENTAL SERVICES |
| Trans 2 EPA ID: | Not reported |
| Trans 2 Name: | Not reported |
| TSDF EPA ID: | CAD981696420 |
| Trans Name: | EVERGREEN ENVIRONMENTAL SERVICES |
| TSDF Alt EPA ID: | Not reported |
| TSDF Alt Name: | Not reported |
| CA Waste Code: | 352 - Other organic solids |
| RCRA Code: | Not reported |

**GLOBAL POWER GROUP INC (Continued)** **S113158707**

| | |
|---|---|
| Disposal Method: | H141 - Storage, Bulking, And/Or Transfer Off Site--No Treatment/Reovery (H010-H129) Or (H131-H135) |
| Quantity Tons: | 0.075 |
| Waste Quantity: | 150 |
| Quantity Unit: | P |
| Additional Code 1: | Not reported |
| Additional Code 2: | Not reported |
| Additional Code 3: | Not reported |
| Additional Code 4: | Not reported |
| Additional Code 5: | Not reported |

Additional Info:

| | |
|---|---|
| Year: | 2013 |
| Gen EPA ID: | CAL000353145 |
| Shipment Date: | 20131220 |
| Creation Date: | 3/2/2014 22:15:16 |
| Receipt Date: | 20140102 |
| Manifest ID: | 012403109JJK |
| Trans EPA ID: | CAD028277036 |
| Trans Name: | ASBURY ENVIRONMENTAL SERVICES |
| Trans 2 EPA ID: | Not reported |
| Trans 2 Name: | Not reported |
| TSDF EPA ID: | CAD097030993 |
| Trans Name: | SIEMENS WATER TECHNOLOGIES LLC |
| TSDF Alt EPA ID: | Not reported |
| TSDF Alt Name: | Not reported |
| CA Waste Code: | 352 - Other organic solids |
| RCRA Code: | Not reported |
| Disposal Method: | H141 - Storage, Bulking, And/Or Transfer Off Site--No Treatment/Reovery (H010-H129) Or (H131-H135) |
| Quantity Tons: | 0.125 |
| Waste Quantity: | 250 |
| Quantity Unit: | P |
| Additional Code 1: | Not reported |
| Additional Code 2: | Not reported |
| Additional Code 3: | Not reported |
| Additional Code 4: | Not reported |
| Additional Code 5: | Not reported |
| Shipment Date: | 20131101 |
| Creation Date: | 12/17/2013 22:15:06 |
| Receipt Date: | 20131107 |
| Manifest ID: | 011817512JJK |
| Trans EPA ID: | CAD028277036 |
| Trans Name: | ASBURY ENVIRONMENTAL SERVICES |
| Trans 2 EPA ID: | Not reported |
| Trans 2 Name: | Not reported |
| TSDF EPA ID: | CAD097030993 |
| Trans Name: | SIEMENS WATER TECHNOLOGIES LLC |
| TSDF Alt EPA ID: | Not reported |
| TSDF Alt Name: | Not reported |
| CA Waste Code: | 352 - Other organic solids |
| RCRA Code: | Not reported |
| Disposal Method: | H141 - Storage, Bulking, And/Or Transfer Off Site--No Treatment/Reovery (H010-H129) Or (H131-H135) |
| Quantity Tons: | 0.1 |

**GLOBAL POWER GROUP INC (Continued)** **S113158707**

| | |
|---|---|
| Waste Quantity: | 200 |
| Quantity Unit: | P |
| Additional Code 1: | Not reported |
| Additional Code 2: | Not reported |
| Additional Code 3: | Not reported |
| Additional Code 4: | Not reported |
| Additional Code 5: | Not reported |
| | |
| Shipment Date: | 20131004 |
| Creation Date: | 11/27/2013 22:15:07 |
| Receipt Date: | 20131011 |
| Manifest ID: | 011884423JJK |
| Trans EPA ID: | CAD028277036 |
| Trans Name: | ASBURY ENVIRONMENTAL SERVICES |
| Trans 2 EPA ID: | Not reported |
| Trans 2 Name: | Not reported |
| TSDF EPA ID: | CAD097030993 |
| Trans Name: | SIEMENS WATER TECHNOLOGIES LLC |
| TSDF Alt EPA ID: | Not reported |
| TSDF Alt Name: | Not reported |
| CA Waste Code: | 352 - Other organic solids |
| RCRA Code: | Not reported |
| Disposal Method: | H141 - Storage, Bulking, And/Or Transfer Off Site--No Treatment/Reovery (H010-H129) Or (H131-H135) |
| Quantity Tons: | 0.15 |
| Waste Quantity: | 300 |
| Quantity Unit: | P |
| Additional Code 1: | Not reported |
| Additional Code 2: | Not reported |
| Additional Code 3: | Not reported |
| Additional Code 4: | Not reported |
| Additional Code 5: | Not reported |
| | |
| Shipment Date: | 20130827 |
| Creation Date: | 10/22/2013 22:15:05 |
| Receipt Date: | 20130905 |
| Manifest ID: | 011878374JJK |
| Trans EPA ID: | CAD028277036 |
| Trans Name: | ASBURY ENVIRONMENTAL SERVICES |
| Trans 2 EPA ID: | Not reported |
| Trans 2 Name: | Not reported |
| TSDF EPA ID: | CAD097030993 |
| Trans Name: | SIEMENS WATER TECHNOLOGIES LLC |
| TSDF Alt EPA ID: | Not reported |
| TSDF Alt Name: | Not reported |
| CA Waste Code: | 352 - Other organic solids |
| RCRA Code: | Not reported |
| Disposal Method: | H141 - Storage, Bulking, And/Or Transfer Off Site--No Treatment/Reovery (H010-H129) Or (H131-H135) |
| Quantity Tons: | 0.05 |
| Waste Quantity: | 100 |
| Quantity Unit: | P |
| Additional Code 1: | Not reported |
| Additional Code 2: | Not reported |
| Additional Code 3: | Not reported |
| Additional Code 4: | Not reported |
| Additional Code 5: | Not reported |

**GLOBAL POWER GROUP INC (Continued)** **S113158707**

| | |
|---|---|
| Shipment Date: | 20130726 |
| Creation Date: | 9/16/2013 22:15:07 |
| Receipt Date: | 20130801 |
| Manifest ID: | 011876806JJK |
| Trans EPA ID: | CAD028277036 |
| Trans Name: | ASBURY ENVIRONMENTAL SERVICES |
| Trans 2 EPA ID: | Not reported |
| Trans 2 Name: | Not reported |
| TSDF EPA ID: | CAD097030993 |
| Trans Name: | SIEMENS WATER TECHNOLOGIES LLC |
| TSDF Alt EPA ID: | Not reported |
| TSDF Alt Name: | Not reported |
| CA Waste Code: | 352 - Other organic solids |
| RCRA Code: | Not reported |
| Disposal Method: | H141 - Storage, Bulking, And/Or Transfer Off Site--No Treatment/Reovery (H010-H129) Or (H131-H135) |
| Quantity Tons: | 0.15 |
| Waste Quantity: | 300 |
| Quantity Unit: | P |
| Additional Code 1: | Not reported |
| Additional Code 2: | Not reported |
| Additional Code 3: | Not reported |
| Additional Code 4: | Not reported |
| Additional Code 5: | Not reported |

| | |
|---|---|
| Shipment Date: | 20130618 |
| Creation Date: | 9/9/2013 22:15:10 |
| Receipt Date: | 20130627 |
| Manifest ID: | 011358601JJK |
| Trans EPA ID: | CAD028277036 |
| Trans Name: | ASBURY ENVIRONMENTAL SERVICES |
| Trans 2 EPA ID: | Not reported |
| Trans 2 Name: | Not reported |
| TSDF EPA ID: | CAD097030993 |
| Trans Name: | SIEMENS INDUSTRY INC |
| TSDF Alt EPA ID: | Not reported |
| TSDF Alt Name: | Not reported |
| CA Waste Code: | 352 - Other organic solids |
| RCRA Code: | Not reported |
| Disposal Method: | H141 - Storage, Bulking, And/Or Transfer Off Site--No Treatment/Reovery (H010-H129) Or (H131-H135) |
| Quantity Tons: | 0.15 |
| Waste Quantity: | 300 |
| Quantity Unit: | P |
| Additional Code 1: | Not reported |
| Additional Code 2: | Not reported |
| Additional Code 3: | Not reported |
| Additional Code 4: | Not reported |
| Additional Code 5: | Not reported |

| | |
|---|---|
| Shipment Date: | 20130520 |
| Creation Date: | 7/25/2013 22:15:10 |
| Receipt Date: | 20130524 |
| Manifest ID: | 011469352JJK |
| Trans EPA ID: | CAD028277036 |
| Trans Name: | ASBURY ENVIRONMENTAL SERVICES |
| Trans 2 EPA ID: | Not reported |

**GLOBAL POWER GROUP INC (Continued)** **S113158707**

| | |
|---|---|
| Trans 2 Name: | Not reported |
| TSDF EPA ID: | CAD097030993 |
| Trans Name: | SIEMENS INDUSTRY INC |
| TSDF Alt EPA ID: | Not reported |
| TSDF Alt Name: | Not reported |
| CA Waste Code: | 352 - Other organic solids |
| RCRA Code: | Not reported |
| Disposal Method: | H141 - Storage, Bulking, And/Or Transfer Off Site--No Treatment/Reovery (H010-H129) Or (H131-H135) |
| Quantity Tons: | 0.2 |
| Waste Quantity: | 400 |
| Quantity Unit: | P |
| Additional Code 1: | Not reported |
| Additional Code 2: | Not reported |
| Additional Code 3: | Not reported |
| Additional Code 4: | Not reported |
| Additional Code 5: | Not reported |
| | |
| Shipment Date: | 20130416 |
| Creation Date: | 6/13/2013 22:15:07 |
| Receipt Date: | 20130425 |
| Manifest ID: | 011353012JJK |
| Trans EPA ID: | CAD028277036 |
| Trans Name: | ASBURY ENVIRONMENTAL SERVICES |
| Trans 2 EPA ID: | Not reported |
| Trans 2 Name: | Not reported |
| TSDF EPA ID: | CAD097030993 |
| Trans Name: | SIEMENS INDUSTRY INC |
| TSDF Alt EPA ID: | Not reported |
| TSDF Alt Name: | Not reported |
| CA Waste Code: | 352 - Other organic solids |
| RCRA Code: | Not reported |
| Disposal Method: | H141 - Storage, Bulking, And/Or Transfer Off Site--No Treatment/Reovery (H010-H129) Or (H131-H135) |
| Quantity Tons: | 0.1 |
| Waste Quantity: | 200 |
| Quantity Unit: | P |
| Additional Code 1: | Not reported |
| Additional Code 2: | Not reported |
| Additional Code 3: | Not reported |
| Additional Code 4: | Not reported |
| Additional Code 5: | Not reported |
| | |
| Shipment Date: | 20130320 |
| Creation Date: | 5/8/2013 22:15:09 |
| Receipt Date: | 20130328 |
| Manifest ID: | 010866366JJK |
| Trans EPA ID: | CAD028277036 |
| Trans Name: | ASBURY ENVIRONMENTAL SERVICES |
| Trans 2 EPA ID: | Not reported |
| Trans 2 Name: | Not reported |
| TSDF EPA ID: | CAD097030993 |
| Trans Name: | SIEMENS INDUSTRY INC |
| TSDF Alt EPA ID: | Not reported |
| TSDF Alt Name: | Not reported |
| CA Waste Code: | 352 - Other organic solids |
| RCRA Code: | Not reported |

**GLOBAL POWER GROUP INC (Continued)** **S113158707**

| | |
|---|---|
| Disposal Method: | H141 - Storage, Bulking, And/Or Transfer Off Site--No Treatment/Reovery (H010-H129) Or (H131-H135) |
| Quantity Tons: | 0.15 |
| Waste Quantity: | 300 |
| Quantity Unit: | P |
| Additional Code 1: | Not reported |
| Additional Code 2: | Not reported |
| Additional Code 3: | Not reported |
| Additional Code 4: | Not reported |
| Additional Code 5: | Not reported |
| | |
| Shipment Date: | 20130301 |
| Creation Date: | 5/1/2013 22:15:05 |
| Receipt Date: | 20130307 |
| Manifest ID: | 010874579JJK |
| Trans EPA ID: | CAD028277036 |
| Trans Name: | ASBURY ENVIRONMENTAL SERVICES |
| Trans 2 EPA ID: | Not reported |
| Trans 2 Name: | Not reported |
| TSDF EPA ID: | CAD097030993 |
| Trans Name: | SIEMENS INDUSTRY INC |
| TSDF Alt EPA ID: | Not reported |
| TSDF Alt Name: | Not reported |
| CA Waste Code: | 352 - Other organic solids |
| RCRA Code: | Not reported |
| Disposal Method: | H141 - Storage, Bulking, And/Or Transfer Off Site--No Treatment/Reovery (H010-H129) Or (H131-H135) |
| Quantity Tons: | 0.15 |
| Waste Quantity: | 300 |
| Quantity Unit: | P |
| Additional Code 1: | Not reported |
| Additional Code 2: | Not reported |
| Additional Code 3: | Not reported |
| Additional Code 4: | Not reported |
| Additional Code 5: | Not reported |

Additional Info:

| | |
|---|---|
| Year: | 2014 |
| Gen EPA ID: | CAL000353145 |
| | |
| Shipment Date: | 20141124 |
| Creation Date: | 2/13/2015 22:15:17 |
| Receipt Date: | 20141125 |
| Manifest ID: | 013755936JJK |
| Trans EPA ID: | CAD028277036 |
| Trans Name: | ASBURY ENVIRONMENTAL SERVICES |
| Trans 2 EPA ID: | Not reported |
| Trans 2 Name: | Not reported |
| TSDF EPA ID: | CAT080013352 |
| Trans Name: | DEMENNO / KERDOON |
| TSDF Alt EPA ID: | Not reported |
| TSDF Alt Name: | Not reported |
| CA Waste Code: | 331 - Off-specification, aged, or surplus organics |
| RCRA Code: | Not reported |
| Disposal Method: | H039 - Other Recovery Of Reclamation For Reuse Including Acid Regeneration, Organics Recovery Ect |
| Quantity Tons: | 8.3655 |

**GLOBAL POWER GROUP INC (Continued)** **S113158707**

| | |
|---|---|
| Waste Quantity: | 2535 |
| Quantity Unit: | G |
| Additional Code 1: | Not reported |
| Additional Code 2: | Not reported |
| Additional Code 3: | Not reported |
| Additional Code 4: | Not reported |
| Additional Code 5: | Not reported |
| | |
| Shipment Date: | 20141017 |
| Creation Date: | 12/26/2014 22:15:10 |
| Receipt Date: | 20141024 |
| Manifest ID: | 013815051JJK |
| Trans EPA ID: | CAD028277036 |
| Trans Name: | ASBURY ENVIRONMENTAL SERVICES |
| Trans 2 EPA ID: | Not reported |
| Trans 2 Name: | Not reported |
| TSDF EPA ID: | CAD097030993 |
| Trans Name: | EVOQUA WATER TECHNOLOGIES LLC |
| TSDF Alt EPA ID: | Not reported |
| TSDF Alt Name: | Not reported |
| CA Waste Code: | 352 - Other organic solids |
| RCRA Code: | Not reported |
| Disposal Method: | H141 - Storage, Bulking, And/Or Transfer Off Site--No Treatment/Reovery (H010-H129) Or (H131-H135) |
| Quantity Tons: | 0.125 |
| Waste Quantity: | 250 |
| Quantity Unit: | P |
| Additional Code 1: | Not reported |
| Additional Code 2: | Not reported |
| Additional Code 3: | Not reported |
| Additional Code 4: | Not reported |
| Additional Code 5: | Not reported |
| | |
| Shipment Date: | 20140820 |
| Creation Date: | 10/26/2014 22:15:13 |
| Receipt Date: | 20140904 |
| Manifest ID: | 013162974JJK |
| Trans EPA ID: | CAD028277036 |
| Trans Name: | ASBURY ENVIRONMENTAL SERVICES |
| Trans 2 EPA ID: | Not reported |
| Trans 2 Name: | Not reported |
| TSDF EPA ID: | CAD097030993 |
| Trans Name: | EVOQUA WATER TECHNOLOGIES LLC |
| TSDF Alt EPA ID: | Not reported |
| TSDF Alt Name: | Not reported |
| CA Waste Code: | 352 - Other organic solids |
| RCRA Code: | Not reported |
| Disposal Method: | H141 - Storage, Bulking, And/Or Transfer Off Site--No Treatment/Reovery (H010-H129) Or (H131-H135) |
| Quantity Tons: | 0.1 |
| Waste Quantity: | 200 |
| Quantity Unit: | P |
| Additional Code 1: | Not reported |
| Additional Code 2: | Not reported |
| Additional Code 3: | Not reported |
| Additional Code 4: | Not reported |
| Additional Code 5: | Not reported |

**GLOBAL POWER GROUP INC (Continued)** **S113158707**

| | |
|---|---|
| Shipment Date: | 20140731 |
| Creation Date: | 10/2/2014 22:15:00 |
| Receipt Date: | 20140808 |
| Manifest ID: | 013090306JJK |
| Trans EPA ID: | CAD028277036 |
| Trans Name: | ASBURY ENVIRONMENTAL SERVICES |
| Trans 2 EPA ID: | Not reported |
| Trans 2 Name: | Not reported |
| TSDF EPA ID: | CAD097030993 |
| Trans Name: | EVOQUA WATER TECHNOLOGIES LLC |
| TSDF Alt EPA ID: | Not reported |
| TSDF Alt Name: | Not reported |
| CA Waste Code: | 352 - Other organic solids |
| RCRA Code: | Not reported |
| Disposal Method: | H141 - Storage, Bulking, And/Or Transfer Off Site--No Treatment/Reovery (H010-H129) Or (H131-H135) |
| Quantity Tons: | 0.25 |
| Waste Quantity: | 500 |
| Quantity Unit: | P |
| Additional Code 1: | Not reported |
| Additional Code 2: | Not reported |
| Additional Code 3: | Not reported |
| Additional Code 4: | Not reported |
| Additional Code 5: | Not reported |

| | |
|---|---|
| Shipment Date: | 20140520 |
| Creation Date: | 7/12/2014 22:15:23 |
| Receipt Date: | 20140602 |
| Manifest ID: | 013163390JJK |
| Trans EPA ID: | CAD028277036 |
| Trans Name: | ASBURY ENVIRONMENTAL SERVICES |
| Trans 2 EPA ID: | Not reported |
| Trans 2 Name: | Not reported |
| TSDF EPA ID: | CAD097030993 |
| Trans Name: | EVOQUA WATER TECHNOLOGIES LLC |
| TSDF Alt EPA ID: | Not reported |
| TSDF Alt Name: | Not reported |
| CA Waste Code: | 352 - Other organic solids |
| RCRA Code: | Not reported |
| Disposal Method: | H141 - Storage, Bulking, And/Or Transfer Off Site--No Treatment/Reovery (H010-H129) Or (H131-H135) |
| Quantity Tons: | 0.3 |
| Waste Quantity: | 600 |
| Quantity Unit: | P |
| Additional Code 1: | Not reported |
| Additional Code 2: | Not reported |
| Additional Code 3: | Not reported |
| Additional Code 4: | Not reported |
| Additional Code 5: | Not reported |

| | |
|---|---|
| Shipment Date: | 20140122 |
| Creation Date: | 3/6/2014 22:15:20 |
| Receipt Date: | 20140131 |
| Manifest ID: | 012407616JJK |
| Trans EPA ID: | CAD028277036 |
| Trans Name: | ASBURY ENVIRONMENTAL SERVICES |
| Trans 2 EPA ID: | Not reported |

**GLOBAL POWER GROUP INC (Continued)** **S113158707**

| | |
|---|---|
| Trans 2 Name: | Not reported |
| TSDF EPA ID: | CAD097030993 |
| Trans Name: | SIEMENS WATER TECHNOLOGIES LLC |
| TSDF Alt EPA ID: | Not reported |
| TSDF Alt Name: | Not reported |
| CA Waste Code: | 352 - Other organic solids |
| RCRA Code: | Not reported |
| Disposal Method: | H141 - Storage, Bulking, And/Or Transfer Off Site--No Treatment/Reovery (H010-H129) Or (H131-H135) |
| Quantity Tons: | 0.25 |
| Waste Quantity: | 500 |
| Quantity Unit: | P |
| Additional Code 1: | Not reported |
| Additional Code 2: | Not reported |
| Additional Code 3: | Not reported |
| Additional Code 4: | Not reported |
| Additional Code 5: | Not reported |

HWTS:

| | |
|---|---|
| Name: | GLOBAL POWER GROUP INC |
| Address: | 12060 WOODSIDE AVE |
| Address 2: | Not reported |
| City,State,Zip: | LAKESIDE, CA 92040 |
| EPA ID: | CAL000353145 |
| Inactive Date: | Not reported |
| Create Date: | 06/09/2010 |
| Last Act Date: | 09/17/2019 |
| Mailing Name: | Not reported |
| Mailing Address: | 12060 WOODSIDE AVE |
| Mailing Address 2: | Not reported |
| Mailing City,State,Zip: | LAKESIDE, CA 920400000 |
| Owner Name: | GLOBAL POWER GROUP INC |
| Owner Address: | 12060 WOODSIDE AVE |
| Owner Address 2: | Not reported |
| Owner City,State,Zip: | LAKESIDE, CA 920400000 |
| Contact Name: | DESIREE CARMONA |
| Contact Address: | 12060 WOODSIDE AVE |
| Contact Address 2: | Not reported |
| City,State,Zip: | LAKESIDE, CA 92040 |

NAICS:

| | |
|---|---|
| EPA ID: | CAL000353145 |
| Create Date: | 2011-04-05 10:18:12 |
| NAICS Code: | 23332 |
| NAICS Description: | Commercial and Institutional Building Construction |
| Issued EPA ID Date: | 2010-06-09 13:06:56 |
| Inactive Date: | Not reported |
| Facility Name: | GLOBAL POWER GROUP INC |
| Facility Address: | 12060 WOODSIDE AVE |
| Facility Address 2: | Not reported |
| Facility City: | LAKESIDE |
| Facility County: | 37 |
| Facility State: | CA |
| Facility Zip: | 92040 |

| | |
|---|---|
| EPA ID: | CAL000353145 |
| Create Date: | 2013-06-27 08:43:06 |

**GLOBAL POWER GROUP INC (Continued)** **S113158707**

| | |
|---|---|
| NAICS Code: | 23531 |
| NAICS Description: | Electrical Contractors |
| Issued EPA ID Date: | 2010-06-09 13:06:56 |
| Inactive Date: | Not reported |
| Facility Name: | GLOBAL POWER GROUP INC |
| Facility Address: | 12060 WOODSIDE AVE |
| Facility Address 2: | Not reported |
| Facility City: | LAKESIDE |
| Facility County: | 37 |
| Facility State: | CA |
| Facility Zip: | 92040 |

---

**G95** **GLOBAL POWER GROUPNA INC.** **FINDS** **1023284215**
**12060 WOODSIDE AVE** **N/A**
**< 1/8** **LAKESIDE, CA 92040**
**1 ft.**

**Site 5 of 37 in cluster G**

**Relative:** **Lower**
**Actual:** **392 ft.**

FINDS:
Registry ID: 110065751010
Facility URL: http://ofmpub.epa.gov/enviro/fii_query_detail.disp_program_facility?p_registry_id=110065751010

Environmental Interest/Information System:
STATE MASTER

Click this hyperlink while viewing on your computer to access additional FINDS: detail in the EDR Site Report.

---

**G96** **GENMAR FORMER TEXACO GAS STATI** **FINDS** **1023214953**
**12060 WOODSIDE** **N/A**
**< 1/8** **LAKESIDE, CA 92040**
**1 ft.**

**Site 6 of 37 in cluster G**

**Relative:** **Lower**
**Actual:** **392 ft.**

FINDS:
Registry ID: 110065006950
Facility URL: http://ofmpub.epa.gov/enviro/fii_query_detail.disp_program_facility?p_registry_id=110065006950

Environmental Interest/Information System:
STATE MASTER

Click this hyperlink while viewing on your computer to access additional FINDS: detail in the EDR Site Report.

---

**G97** **GLOBAL POWER GROUP INC** **RCRA NonGen / NLR** **1024826061**
**12060 WOODSIDE AVE** **CAL000353145**
**< 1/8** **LAKESIDE, CA 92040**
**1 ft.**

**Site 7 of 37 in cluster G**

**Relative:** **Lower**
**Actual:** **392 ft.**

RCRA NonGen / NLR:
Date form received by agency: 2010-06-09 00:00:00.0
Facility name: GLOBAL POWER GROUP INC
Facility address: 12060 WOODSIDE AVE
LAKESIDE, CA 92040

**GLOBAL POWER GROUP INC (Continued)** **1024826061**

EPA ID: CAL000353145
Contact: DESIREE CARMONA
Contact address: 12060 WOODSIDE AVE
LAKESIDE, CA 92040
Contact country: Not reported
Contact telephone: 619-579-1221
Contact email: DCARMONA@GPGPOWER.COM
EPA Region: 09
Classification: Non-Generator
Description: Handler: Non-Generators do not presently generate hazardous waste

Owner/Operator Summary:
Owner/operator name: DESIREE CARMONA
Owner/operator address: 12060 WOODSIDE AVE
LAKESIDE, CA 92040
Owner/operator country: Not reported
Owner/operator telephone: 619-579-1221
Owner/operator email: Not reported
Owner/operator fax: Not reported
Owner/operator extension: Not reported
Legal status: Other
Owner/Operator Type: Operator
Owner/Op start date: Not reported
Owner/Op end date: Not reported

Owner/operator name: GLOBAL POWER GROUP INC
Owner/operator address: 12060 WOODSIDE AVE
LAKESIDE, CA 92040
Owner/operator country: Not reported
Owner/operator telephone: 619-579-1221
Owner/operator email: Not reported
Owner/operator fax: Not reported
Owner/operator extension: Not reported
Legal status: Other
Owner/Operator Type: Owner
Owner/Op start date: Not reported
Owner/Op end date: Not reported

Handler Activities Summary:
U.S. importer of hazardous waste: No
Mixed waste (haz. and radioactive): No
Recycler of hazardous waste: No
Transporter of hazardous waste: Yes
Treater, storer or disposer of HW: No
Underground injection activity: No
On-site burner exemption: No
Furnace exemption: No
Used oil fuel burner: No
Used oil processor: No
User oil refiner: No
Used oil fuel marketer to burner: No
Used oil Specification marketer: No
Used oil transfer facility: No
Used oil transporter: No

Violation Status: No violations found

**B98** **UNITED STATES POSTAL SERVICE** **HAZNET** **S112982690**
**12515 WOODSIDE AVE** **HWTS** **N/A**
**< 1/8** **LAKESIDE, CA 92040**
**1 ft.**

**Site 22 of 43 in cluster B**

**Relative: Higher**
**Actual: 415 ft.**

HAZNET:

| | |
|---|---|
| Name: | UNITED STATES POSTAL SERVICE |
| Address: | 12515 WOODSIDE AVE |
| Address 2: | Not reported |
| City,State,Zip: | LAKESIDE, CA 920404200 |
| Contact: | HEART KING |
| Telephone: | 6506157223 |
| Mailing Name: | Not reported |
| Mailing Address: | 1300 EVANS AVE STE 200 |
| Year: | 2011 |
| Gepaid: | CAC002661673 |
| TSD EPA ID: | AZC950823111 |
| CA Waste Code: | 151 - Asbestos containing waste |
| Disposal Method: | H132 - Landfill Or Surface Impoundment That Will Be Closed As Landfill( To Include On-Site Treatment And/Or Stabilization) |
| Tons: | 0.4 |

Additional Info:

| | |
|---|---|
| Year: | 2011 |
| Gen EPA ID: | CAC002661673 |
| Shipment Date: | 20110112 |
| Creation Date: | 6/20/2011 18:30:31 |
| Receipt Date: | 20110125 |
| Manifest ID: | 007822097JJK |
| Trans EPA ID: | CAL000190758 |
| Trans Name: | JANUS CORPORATION |
| Trans 2 EPA ID: | CAR000049064 |
| Trans 2 Name: | ECTI |
| TSDF EPA ID: | AZC950823111 |
| Trans Name: | LA PAZ LANDFILL |
| TSDF Alt EPA ID: | Not reported |
| TSDF Alt Name: | Not reported |
| CA Waste Code: | 151 - Asbestos-containing waste |
| RCRA Code: | Not reported |
| Disposal Method: | H132 - Landfill Or Surface Impoundment That Will Be Closed As Landfill( To Include On-Site Treatment And/Or Stabilization) |
| Quantity Tons: | 0.4 |
| Waste Quantity: | 1 |
| Quantity Unit: | Y |
| Additional Code 1: | Not reported |
| Additional Code 2: | Not reported |
| Additional Code 3: | Not reported |
| Additional Code 4: | Not reported |
| Additional Code 5: | Not reported |

HWTS:

| | |
|---|---|
| Name: | UNITED STATES POSTAL SERVICE |
| Address: | 12515 WOODSIDE AVE |
| Address 2: | Not reported |

**UNITED STATES POSTAL SERVICE (Continued)** **S112982690**

| | |
|---|---|
| City,State,Zip: | LAKESIDE, CA 920404200 |
| EPA ID: | CAC002661673 |
| Inactive Date: | 07/11/2011 |
| Create Date: | 01/11/2011 |
| Last Act Date: | 08/15/2012 |
| Mailing Name: | Not reported |
| Mailing Address: | 1300 EVANS AVE STE 200 |
| Mailing Address 2: | Not reported |
| Mailing City,State,Zip: | SAN FRANCISCO, CA 941888200 |
| Owner Name: | UNITED STATES POSTAL SERVICE |
| Owner Address: | 395 OYSTER POINT BLVD STE 225 |
| Owner Address 2: | Not reported |
| Owner City,State,Zip: | SOUTH SAN FRANCISCO, CA 940801930 |
| Contact Name: | HEART KING |
| Contact Address: | 395 OYSTER POINT BLVD STE 225 |
| Contact Address 2: | Not reported |
| City,State,Zip: | SOUTH SAN FRANCISCO, CA 940801930 |

---

**G99** **GLOBAL POWER GROUP INC** **FINDS 1024688377**
**12060 WOODSIDE AVE** **ECHO N/A**
**< 1/8** **LAKESIDE, CA 92040**
**1 ft.**

**Site 8 of 37 in cluster G**

**Relative:**
**Lower**

**Actual:**
**392 ft.**

FINDS:

| | |
|---|---|
| Registry ID: | 110070476771 |
| Facility URL: | http://ofmpub.epa.gov/enviro/fii_query_detail.disp_program_facility?p_registry_id=110070476771 |

Environmental Interest/Information System:

RCRAInfo is a national information system that supports the Resource Conservation and Recovery Act (RCRA) program through the tracking of events and activities related to facilities that generate, transport, and treat, store, or dispose of hazardous waste. RCRAInfo allows RCRA program staff to track the notification, permit, compliance, and corrective action activities required under RCRA.

Click this hyperlink while viewing on your computer to access additional FINDS: detail in the EDR Site Report.

ECHO:

| | |
|---|---|
| Envid: | 1024688377 |
| Registry ID: | 110070476771 |
| DFR URL: | http://echo.epa.gov/detailed-facility-report?fid=110070476771 |
| Name: | GLOBAL POWER GROUP INC |
| Address: | 12060 WOODSIDE AVE |
| City,State,Zip: | LAKESIDE, CA 92040 |

**G100** **GENMAR FORMER TEXACO GAS STATI** **CIWQS S121640700**
**12060 WOODSIDE** **CERS N/A**
**< 1/8** **LAKESIDE, CA 92040**
**1 ft.**

**Site 9 of 37 in cluster G**

**Relative: Lower**
**Actual: 392 ft.**

CIWQS:

| | |
|---|---|
| Name: | GENMAR FORMER TEXACO GAS STATI |
| Address: | 12060 WOODSIDE |
| City,State,Zip: | LAKESIDE, CA 92040 |
| Agency: | Gen Mar Inc - Gary Kevorkyan |
| Agency Address: | 12106 Woodside Avenue, Lakeside, CA 92040 |
| Place/Project Type: | Other |
| SIC/NAICS: | 5541 |
| Region: | 9 |
| Program: | UST |
| Regulatory Measure Status: | Historical |
| Regulatory Measure Type: | Enrollee |
| Order Number: | R9-2003-0111 |
| WDID: | 9 000001197 |
| NPDES Number: | Not reported |
| Adoption Date: | Not reported |
| Effective Date: | 06/11/2003 |
| Termination Date: | Not reported |
| Expiration/Review Date: | Not reported |
| Design Flow: | Not reported |
| Major/Minor: | Not reported |
| Complexity: | B |
| TTWQ: | 3 |
| Enforcement Actions within 5 years: | 0 |
| Violations within 5 years: | 0 |
| Latitude: | 32.855886 |
| Longitude: | -116.932191 |

CERS:

| | |
|---|---|
| Name: | GENMAR FORMER TEXACO GAS STATI |
| Address: | 12060 WOODSIDE |
| City,State,Zip: | LAKESIDE, CA 92040 |
| Site ID: | 315582 |
| CERS ID: | 227003 |
| CERS Description: | Tanks & Ground Water Clean Up |

---

**G101** **GLOBAL POWER GROUP, INC.** **AST A100420409**
**12060 WOODSIDE AVE** **N/A**
**< 1/8** **LAKESIDE, CA 92040**
**1 ft.**

**Site 10 of 37 in cluster G**

**Relative: Lower**
**Actual: 392 ft.**

AST:

| | |
|---|---|
| Name: | GLOBAL POWER GROUP, INC. |
| Address: | 12060 WOODSIDE AVE |
| City/Zip: | LAKESIDE,92040 |
| Certified Unified Program Agencies: | Not reported |
| Owner: | GLOBAL POWER PLAZA 1 L L C |
| Total Gallons: | Not reported |
| CERSID: | 10371967 |
| Facility ID: | 37-000-211269 |
| Business Name: | GLOBAL POWER GROUP, INC. |
| Phone: | 619-579-1221 |

**GLOBAL POWER GROUP, INC. (Continued)** **A100420409**

| | |
|---|---|
| Fax: | Not reported |
| Mailing Address: | 12060 WOODSIDE AVE |
| Mailing Address City: | LAKESIDE |
| Mailing Address State: | CA |
| Mailing Address Zip Code: | 92040 |
| Operator Name: | Global Power Group Inc |
| Operator Phone: | 619-579-1221 |
| Owner Phone: | 619-579-1221 |
| Owner Mail Address: | P O BOX 270108 |
| Owner State: | CA |
| Owner Zip Code: | 92198 |
| Owner Country: | United States |
| Property Owner Name: | GLOBAL POWER PLAZA 1 L L C |
| Property Owner Phone: | Not reported |
| Property Owner Mailing Address: | P O BOX 270108 |
| Property Owner City: | SAN DIEGO |
| Property Owner Stat : | CA |
| Property Owner Zip Code: | 92198 |
| Property Owner Country: | United States |
| EPAID: | CAL000353145 |

---

**G102** **GLOBAL POWER GROUP, INC.** **San Diego Co. HMMD** **S110368006**
**12060 WOODSIDE AVE** **CERS HAZ WASTE** **N/A**
**< 1/8** **LAKESIDE, CA 92040** **HWT**
**1 ft.** **CERS**

**Site 11 of 37 in cluster G**

**Relative: Lower**
**Actual: 392 ft.**

HMMD SAN DIEGO:

| | |
|---|---|
| Name: | GLOBAL POWER GROUP, INC. |
| Address: | 12060 WOODSIDE AV |
| City,State,Zip: | LAKESIDE, CA 92040 |
| Permit Number: | 211269 |
| Business Type: | 6HK70 |
| EPA Id Number: | CAL000353145 |
| APN: | 382-270-03-00 |
| Last HMMD Inspection: | 12/07/2010 |
| Facility Telephone: | 619-579-1221 |
| Permit Status: | OPEN |
| Permit Expiration: | 03/31/2013 |
| Date Last Updated: | 11/02/2012 |
| Facility Owner: | TERRY MAMMEN |
| Facility Mailing Address: | 12060 WOODSIDE AVE |
| Facility Mailing City: | Lakeside |
| Facility Mailing State: | CA |
| Facility Mailing Zip: | 92040 |
| UST Owner: | Not reported |
| Handle Regulated Hazmat: | Y |
| Own Or Operate UST: | Not reported |
| Subject To APSA: | Not reported |
| Generate Haz Waste: | Y |
| Treat Haz Waste: | Not reported |
| Generate Medical Waste: | Not reported |

Inventory Active Permits (not SQG Medical):

| | |
|---|---|
| Permit Number: | 211269 |
| Update Date: | 11/02/2012 |
| Case Number: | 7440-37-1 |
| Name: | ARGON GAS |

**GLOBAL POWER GROUP, INC. (Continued)** **S110368006**

Other Information: Not reported
Material Waste: Not reported
Hazardous Categories 1: Not reported
Hazardous Categories 2: Not reported

Permit Number: 211269
Update Date: 11/02/2012
Case Number: 68476-34-6
Name: DIESEL FUEL NO 2. TRUCK MOUNTED
Other Information: TRANSPORTATION- ONLOAD AST.
Material Waste: Not reported
Hazardous Categories 1: ACUTE
Hazardous Categories 2: Not reported

Permit Number: 211269
Update Date: 11/02/2012
Case Number: Not reported
Name: ETHYLENE GLYCOL
Other Information: ANTIFREEZE & COOLANT
Material Waste: Waste
Hazardous Categories 1: Not reported
Hazardous Categories 2: Not reported

Permit Number: 211269
Update Date: 11/02/2012
Case Number: 107-21-1
Name: ETHYLENE GLYCOL ANTIFREEZE
Other Information: Not reported
Material Waste: Not reported
Hazardous Categories 1: Not reported
Hazardous Categories 2: Not reported

Permit Number: 211269
Update Date: 11/02/2012
Case Number: 7439-92-1
Name: LEAD ACID BATTERY
Other Information: Not reported
Material Waste: Not reported
Hazardous Categories 1: REACTIVE
Hazardous Categories 2: ACUTE

Permit Number: 211269
Update Date: 11/02/2012
Case Number: Not reported
Name: NEW OIL
Other Information: Not reported
Material Waste: Material
Hazardous Categories 1: CHRONIC
Hazardous Categories 2: Not reported

Permit Number: 211269
Update Date: 11/02/2012
Case Number: 68476-85-7
Name: PROPANE
Other Information: Not reported
Material Waste: Not reported
Hazardous Categories 1: PRESSURE RELEASE

**GLOBAL POWER GROUP, INC. (Continued)** **S110368006**

Hazardous Categories 2: Not reported

Permit Number: 211269
Update Date: 11/02/2012
Case Number: Not reported
Name: WASTE 221 WASTE OIL & MIXED OIL
Other Information: USED OIL
Material Waste: Waste
Hazardous Categories 1: Not reported
Hazardous Categories 2: Not reported

Permit Number: 211269
Update Date: 11/02/2012
Case Number: Not reported
Name: WASTE 223 UNSPEC OIL CONTAINING WASTE
Other Information: OILY ABSORBENT
Material Waste: Waste
Hazardous Categories 1: Not reported
Hazardous Categories 2: Not reported

Permit Number: 211269
Update Date: 11/02/2012
Case Number: Not reported
Name: WASTE 331 OFF-SPEC,AGED,SURPLUS ORGANICS
Other Information: WASTE FUEL/ DIESEL
Material Waste: Waste
Hazardous Categories 1: Not reported
Hazardous Categories 2: Not reported

Permit Number: 211269
Update Date: 11/02/2012
Case Number: Not reported
Name: WASTE 444 USED BATTERIES
Other Information: USED LEAD ACID BATTERIES
Material Waste: Waste
Hazardous Categories 1: Not reported
Hazardous Categories 2: Not reported

Permit Number: 211269
Update Date: 11/02/2012
Case Number: Not reported
Name: WASTE 888 USED OIL FILTERS
Other Information: Not reported
Material Waste: Waste
Hazardous Categories 1: Not reported
Hazardous Categories 2: Not reported

Name: GLOBAL POWER GROUP, INC.
Address: 12060 WOODSIDE AVE
City,State,Zip: LAKESIDE, CA 92040
Permit Number: Not reported
Business Type: Not reported
EPA Id Number: CAL000353145
APN: Not reported
Last HMMD Inspection: Not reported
Facility Telephone: 619-579-1221

**GLOBAL POWER GROUP, INC. (Continued)** **S110368006**

| | |
|---|---|
| Permit Status: | Permit Renewed |
| Permit Expiration: | Not reported |
| Date Last Updated: | 02/25/2020 |
| Facility Owner: | Not reported |
| Facility Mailing Address: | 12060 WOODSIDE AVE, LAKESIDE, CA 92040 |
| Facility Mailing City: | Not reported |
| Facility Mailing State: | Not reported |
| Facility Mailing Zip: | Not reported |
| UST Owner: | N |
| Handle Regulated Hazmat: | Not reported |
| Own Or Operate UST: | Not reported |
| Subject To APSA: | Not reported |
| Generate Haz Waste: | Y |
| Treat Haz Waste: | N |
| Generate Medical Waste: | Not reported |

Inspection Violation:

| | |
|---|---|
| Record ID: | DEH2009-HUPFP-211269 |
| Permit Status: | Permit Renewed |
| Active Permit: | Y |
| Facility Id Number: | 37-000-211269 |
| Program Element: | Hazardous Waste Generator |
| Inspection Type: | Routine |
| Inspection Number: | 5646707 |
| Return To Compliance Date: | 2017-04-11T00:00:00.000 |
| Nov: | No |
| Violation Classification: | Minor |
| Underground Storage Tank Id: | Not reported |
| Container/Tank Id: | Not reported |
| Last Update: | 2020-02-25T00:00:00.000 |
| Inspection Date: | 2017-03-14T16:47:00.000 |
| Violation Code: | HMD0224 Failed to mark date on empty container larger than 5 gallons and/or manage it within one year. 22 CCR 66261.7(e),(f) |

| | |
|---|---|
| Record ID: | DEH2009-HUPFP-211269 |
| Permit Status: | Permit Renewed |
| Active Permit: | Y |
| Facility Id Number: | 37-000-211269 |
| Program Element: | Aboveground Petroleum Storage Act |
| Inspection Type: | Re-inspection |
| Inspection Number: | 5235837 |
| Return To Compliance Date: | 2015-03-27T00:00:00.000 |
| Nov: | No |
| Violation Classification: | Class II |
| Underground Storage Tank Id: | Not reported |
| Container/Tank Id: | Not reported |
| Last Update: | 2020-02-25T00:00:00.000 |
| Inspection Date: | 2015-03-18T13:15:00.000 |
| Violation Code: | 4010001 Failure to prepare and implement a Spill Prevention Control and Countermeasure (SPCC) Plan; 40 CFR 1 112.3; HSC 6.67 25270.4.5(a). |

| | |
|---|---|
| Record ID: | DEH2009-HUPFP-211269 |
| Permit Status: | Permit Renewed |
| Active Permit: | Y |
| Facility Id Number: | 37-000-211269 |
| Program Element: | Aboveground Petroleum Storage Act |
| Inspection Type: | Routine |
| Inspection Number: | 6129150 |

**GLOBAL POWER GROUP, INC. (Continued)** **S110368006**

| | |
|---|---|
| Return To Compliance Date: | Not reported |
| Nov: | No |
| Violation Classification: | Minor |
| Underground Storage Tank Id: | Not reported |
| Container/Tank Id: | Not reported |
| Last Update: | 2020-02-25T00:00:00.000 |
| Inspection Date: | 2019-07-19T15:14:03.000 |
| Violation Code: | 4010032 Failed to submit a tank facility statement or update/certify Business Plan annually. HSC 25270.6(a)(1) or (a)(2) |

| | |
|---|---|
| Record ID: | DEH2009-HUPFP-211269 |
| Permit Status: | Permit Renewed |
| Active Permit: | Y |
| Facility Id Number: | 37-000-211269 |
| Program Element: | Aboveground Petroleum Storage Act |
| Inspection Type: | Routine |
| Inspection Number: | 6129150 |
| Return To Compliance Date: | Not reported |
| Nov: | No |
| Violation Classification: | Class II |
| Underground Storage Tank Id: | Not reported |
| Container/Tank Id: | Not reported |
| Last Update: | 2020-02-25T00:00:00.000 |
| Inspection Date: | 2019-07-19T15:14:03.000 |
| Violation Code: | 4010001 Failed to prepare a Spill Prevention, Control, and Countermeasures (SPCC) Plan. HSC 25270.4.5(a), 40 CFR 112.3, 112.6 |

| | |
|---|---|
| Record ID: | DEH2009-HUPFP-211269 |
| Permit Status: | Permit Renewed |
| Active Permit: | Y |
| Facility Id Number: | 37-000-211269 |
| Program Element: | Hazardous Materials Release Response Plans |
| Inspection Type: | Routine |
| Inspection Number: | 4385351 |
| Return To Compliance Date: | 2015-03-27T00:00:00.000 |
| Nov: | No |
| Violation Classification: | Minor |
| Underground Storage Tank Id: | Not reported |
| Container/Tank Id: | Not reported |
| Last Update: | 2020-02-25T00:00:00.000 |
| Inspection Date: | 2015-02-16T00:00:00.000 |
| Violation Code: | 1010003 Owner/Operator failed to complete and/or submit the Business Activities Page and/or Business Owner Operator Identification Page; 19 CCR 4 2729.2(a)(1). |

| | |
|---|---|
| Record ID: | DEH2009-HUPFP-211269 |
| Permit Status: | Permit Renewed |
| Active Permit: | Y |
| Facility Id Number: | 37-000-211269 |
| Program Element: | Hazardous Waste Generator |
| Inspection Type: | Routine |
| Inspection Number: | 6129150 |
| Return To Compliance Date: | Not reported |
| Nov: | No |
| Violation Classification: | Class II |
| Underground Storage Tank Id: | Not reported |
| Container/Tank Id: | Not reported |

**GLOBAL POWER GROUP, INC. (Continued)** **S110368006**

Last Update: 2020-02-25T00:00:00.000
Inspection Date: 2019-07-19T15:14:03.000
Violation Code: 3040004 Failed to manage universal waste in a manner to prevent release(s) to the environment. 22 CCR 66273.33; 66273.33.5

Record ID: DEH2009-HUPFP-211269
Permit Status: Permit Renewed
Active Permit: Y
Facility Id Number: 37-000-211269
Program Element: Hazardous Materials Release Response Plans
Inspection Type: Routine
Inspection Number: 4385351
Return To Compliance Date: 2015-03-27T00:00:00.000
Nov: No
Violation Classification: Minor
Underground Storage Tank Id: Not reported
Container/Tank Id: Not reported
Last Update: 2020-02-25T00:00:00.000
Inspection Date: 2015-02-16T00:00:00.000
Violation Code: 1010001 Owner/Operator failed to establish and implement a Hazardous Materials Business Plan when storing hazardous materials at or above the thresholds quantities of 55 gallons/500 lbs/200 cubic feet; HSC 6.95 25507(a).

Waste and Materials:
Record ID: DEH2009-HUPFP-211269
Permit Status: Permit Renewed
Active Permit: Y
Child Record Id: DEH2018-HCHEM-0194330
Trade Secret: N
Hazardous Material Type: Pure
Last Updated: 2020-02-25T02:36:20.000
Chemical Name: ETHYLENE GLYCOL
Common Name: ANTIFREEZE & COOLANT
Case Number: Not reported

Record ID: DEH2009-HUPFP-211269
Permit Status: Permit Renewed
Active Permit: Y
Child Record Id: DEH2018-HCHEM-0194331
Trade Secret: N
Hazardous Material Type: Pure
Last Updated: 2020-02-25T02:36:20.000
Chemical Name: NEW OIL
Common Name: NEW OIL
Case Number: Not reported

Record ID: DEH2009-HUPFP-211269
Permit Status: Permit Renewed
Active Permit: Y
Child Record Id: DEH2018-HWAST-0167887
Trade Secret: N
Hazardous Material Type: Not reported
Last Updated: 2020-02-25T02:36:20.000
Chemical Name: WASTE 221 WASTE OIL & MIXED OIL
Common Name: USED OIL
Case Number: Not reported

**GLOBAL POWER GROUP, INC. (Continued)** **S110368006**

Record ID: DEH2009-HUPFP-211269
Permit Status: Permit Renewed
Active Permit: Y
Child Record Id: DEH2015-HCHEM-0059592
Trade Secret: N
Hazardous Material Type: Pure
Last Updated: 2017-02-23T02:32:45.000
Chemical Name: ETHYLENE GLYCOL
Common Name: ANTIFREEZE & COOLANT
Case Number: Not reported

Record ID: DEH2009-HUPFP-211269
Permit Status: Permit Renewed
Active Permit: Y
Child Record Id: DEH2015-HCHEM-0059593
Trade Secret: N
Hazardous Material Type: Pure
Last Updated: 2017-02-23T02:32:45.000
Chemical Name: NEW OIL
Common Name: NEW OIL
Case Number: Not reported

Record ID: DEH2009-HUPFP-211269
Permit Status: Permit Renewed
Active Permit: Y
Child Record Id: DEH2015-HCHEM-0059594
Trade Secret: N
Hazardous Material Type: Pure
Last Updated: 2017-02-23T02:32:45.000
Chemical Name: DIESEL FUEL NO 2. TRUCK MOUNTED
Common Name: TRANSPORTATION- ONLOAD AST.
Case Number: 68476-34-6

Record ID: DEH2009-HUPFP-211269
Permit Status: Permit Renewed
Active Permit: Y
Child Record Id: DEH2015-HWAST-0044910
Trade Secret: N
Hazardous Material Type: Not reported
Last Updated: 2017-02-23T02:32:45.000
Chemical Name: Waste ETHYLENE GLYCOL ANTIFREEZE
Common Name: ETHYLENE GLYCOL ANTIFREEZE
Case Number: Not reported

Record ID: DEH2009-HUPFP-211269
Permit Status: Permit Renewed
Active Permit: Y
Child Record Id: DEH2015-HWAST-0044911
Trade Secret: N
Hazardous Material Type: Not reported
Last Updated: 2017-02-23T02:32:45.000
Chemical Name: WASTE 223 UNSPEC OIL CONTAINING WASTE
Common Name: OILY ABSORBENT
Case Number: Not reported

Record ID: DEH2009-HUPFP-211269
Permit Status: Permit Renewed

**GLOBAL POWER GROUP, INC. (Continued)** **S110368006**

Active Permit: Y
Child Record Id: DEH2015-HWAST-0044912
Trade Secret: N
Hazardous Material Type: Not reported
Last Updated: 2017-02-23T02:32:45.000
Chemical Name: WASTE 221 WASTE OIL & MIXED OIL
Common Name: USED OIL
Case Number: Not reported

Record ID: DEH2009-HUPFP-211269
Permit Status: Permit Renewed
Active Permit: Y
Child Record Id: DEH2018-HCHEM-0194332
Trade Secret: N
Hazardous Material Type: Pure
Last Updated: 2020-02-25T02:36:20.000
Chemical Name: Propane
Common Name: Liquefied Petroleum Gas (lpg)
Case Number: 74-98-6

Record ID: DEH2009-HUPFP-211269
Permit Status: Permit Renewed
Active Permit: Y
Child Record Id: DEH2018-HWAST-0167885
Trade Secret: N
Hazardous Material Type: Not reported
Last Updated: 2020-02-25T02:36:20.000
Chemical Name: Waste ETHYLENE GLYCOL ANTIFREEZE
Common Name: ETHYLENE GLYCOL ANTIFREEZE
Case Number: Not reported

Record ID: DEH2009-HUPFP-211269
Permit Status: Permit Renewed
Active Permit: Y
Child Record Id: DEH2018-HWAST-0167886
Trade Secret: N
Hazardous Material Type: Not reported
Last Updated: 2020-02-25T02:36:20.000
Chemical Name: WASTE 223 UNSPEC OIL CONTAINING WASTE
Common Name: OILY ABSORBENT, PAPER FILTERS
Case Number: Not reported

Record ID: DEH2009-HUPFP-211269
Permit Status: Permit Renewed
Active Permit: Y
Child Record Id: DEH2017-HCHEM-0134879
Trade Secret: N
Hazardous Material Type: Pure
Last Updated: 2018-04-18T02:30:12.000
Chemical Name: ETHYLENE GLYCOL
Common Name: ANTIFREEZE & COOLANT
Case Number: Not reported

Record ID: DEH2009-HUPFP-211269
Permit Status: Permit Renewed
Active Permit: Y
Child Record Id: DEH2017-HCHEM-0134880

**GLOBAL POWER GROUP, INC. (Continued)** **S110368006**

Trade Secret: N
Hazardous Material Type: Pure
Last Updated: 2018-04-18T02:30:12.000
Chemical Name: NEW OIL
Common Name: NEW OIL
Case Number: Not reported

Record ID: DEH2009-HUPFP-211269
Permit Status: Permit Renewed
Active Permit: Y
Child Record Id: DEH2017-HCHEM-0134881
Trade Secret: N
Hazardous Material Type: Pure
Last Updated: 2018-04-18T02:30:12.000
Chemical Name: Propane
Common Name: Liquefied Petroleum Gas (lpg)
Case Number: 74-98-6

Record ID: DEH2009-HUPFP-211269
Permit Status: Permit Renewed
Active Permit: Y
Child Record Id: DEH2017-HWAST-0112824
Trade Secret: N
Hazardous Material Type: Not reported
Last Updated: 2018-04-18T02:30:12.000
Chemical Name: Waste ETHYLENE GLYCOL ANTIFREEZE
Common Name: ETHYLENE GLYCOL ANTIFREEZE
Case Number: Not reported

Record ID: DEH2009-HUPFP-211269
Permit Status: Permit Renewed
Active Permit: Y
Child Record Id: DEH2017-HWAST-0112826
Trade Secret: N
Hazardous Material Type: Not reported
Last Updated: 2018-04-18T02:30:12.000
Chemical Name: WASTE 221 WASTE OIL & MIXED OIL
Common Name: USED OIL
Case Number: Not reported

Record ID: DEH2009-HUPFP-211269
Permit Status: Permit Renewed
Active Permit: Y
Child Record Id: DEH2017-HWAST-0112825
Trade Secret: N
Hazardous Material Type: Not reported
Last Updated: 2018-04-18T02:30:12.000
Chemical Name: WASTE 223 UNSPEC OIL CONTAINING WASTE
Common Name: OILY ABSORBENT, PAPER FILTERS
Case Number: Not reported

CERS HAZ WASTE:
Name: GLOBAL POWER GROUP, INC.
Address: 12060 WOODSIDE AVE
City,State,Zip: LAKESIDE, CA 92040
Site ID: 393918

**GLOBAL POWER GROUP, INC. (Continued)** **S110368006**

CERS ID: 10371967
CERS Description: Hazardous Waste Generator

HWT:
Name: GLOBAL POWER GROUP, INC.
Address: 12060 WOODSIDE AVE.
City,State,Zip: LAKESIDE, CA 92040
Reg Num: 5043
Expiration Date: 07/31/2020

CERS:
Name: GLOBAL POWER GROUP, INC.
Address: 12060 WOODSIDE AVE
City,State,Zip: LAKESIDE, CA 92040
Site ID: 393918
CERS ID: 10371967
CERS Description: Chemical Storage Facilities

Violations:
Site ID: 393918
Site Name: GLOBAL POWER GROUP, INC.
Violation Date: 03-18-2015
Citation: HSC 6.67 25270.4.5(a) - California Health and Safety Code, Chapter 6.67, Section(s) 25270.4.5(a)
Violation Description: Failure to prepare and implement a Spill Prevention Control and Countermeasure (SPCC) Plan .
Violation Notes: Returned to compliance on 03/27/2015.
Violation Division: San Diego County Department of Env Health
Violation Program: APSA
Violation Source: CERS

Site ID: 393918
Site Name: GLOBAL POWER GROUP, INC.
Violation Date: 02-16-2015
Citation: HSC 6.95 25507 - California Health and Safety Code, Chapter 6.95, Section(s) 25507
Violation Description: Failure to adequately establish and implement a business plan when storing/handling a hazardous material at or above reportable quantities.
Violation Notes: Returned to compliance on 03/27/2015.
Violation Division: San Diego County Department of Env Health
Violation Program: HMRRP
Violation Source: CERS

Site ID: 393918
Site Name: GLOBAL POWER GROUP, INC.
Violation Date: 07-19-2019
Citation: 22 CCR 23 66273.33.5 - California Code of Regulations, Title 22, Chapter 23, Section(s) 66273.33.5
Violation Description: Failure of the universal waste handler of electronic devices, CRTs, and CRT glass to prevent the release of the universal waste to the environment under reasonable conditions by the following methods: 1) Immediately clean spills and leaks of universal wastes; and 2) Place all universal waste spills and leaks in containers that are structurally sound and compatible with the universal waste."
Violation Notes: Inspection Sequence ID:6129150
Violation Division: San Diego County Department of Env Health

**GLOBAL POWER GROUP, INC. (Continued)** **S110368006**

Violation Program: HW
Violation Source: CERS

Site ID: 393918
Site Name: GLOBAL POWER GROUP, INC.
Violation Date: 03-14-2017
Citation: HSC 6.5 Multiple - California Health and Safety Code, Chapter 6.5, Section(s) Multiple
Violation Description: Hazardous Waste Generator Program - Operations/Maintenance - General
Violation Notes: Returned to compliance on 04/11/2017. Inspection Sequence ID:5646707;Violation:HMD0224 Failed to mark date on empty container larger than 5 gallons and/or manage it within one year. 22 CCR 66261.7(e),(f)
Violation Division: San Diego County Department of Env Health
Violation Program: HW
Violation Source: CERS

Site ID: 393918
Site Name: GLOBAL POWER GROUP, INC.
Violation Date: 07-19-2019
Citation: HSC 6.67 25270.4.5(a) - California Health and Safety Code, Chapter 6.67, Section(s) 25270.4.5(a)
Violation Description: Failure to prepare a Spill Prevention, Control, and Countermeasures (SPCC) Plan.
Violation Notes: Inspection Sequence ID:6129150
Violation Division: San Diego County Department of Env Health
Violation Program: APSA
Violation Source: CERS

Site ID: 393918
Site Name: GLOBAL POWER GROUP, INC.
Violation Date: 02-16-2015
Citation: 19 CCR 6.95 25508(a)(1) - California Code of Regulations, Title 19, Chapter 6.95, Section(s) 25508(a)(1)
Violation Description: Failure to complete and electronically submit the Business Activities Page and/or Business Owner Operator Identification Page.
Violation Notes: Returned to compliance on 03/27/2015.
Violation Division: San Diego County Department of Env Health
Violation Program: HMRRP
Violation Source: CERS

Site ID: 393918
Site Name: GLOBAL POWER GROUP, INC.
Violation Date: 07-19-2019
Citation: HSC 6.67 25270.6(a)(1), 25270.6(a)(2) - California Health and Safety Code, Chapter 6.67, Section(s) 25270.6(a)(1), 25270.6(a)(2)
Violation Description: Failure to submit a tank facility statement on or before January 1 annually unless a current Business Plan has been submitted.
Violation Notes: Inspection Sequence ID:6129150
Violation Division: San Diego County Department of Env Health
Violation Program: APSA
Violation Source: CERS

Evaluation:
Eval General Type: Compliance Evaluation Inspection
Eval Date: 02-16-2015
Violations Found: No

**GLOBAL POWER GROUP, INC. (Continued)** **S110368006**

Eval Type: Routine done by local agency
Eval Notes: Inspector: Denslow Vikki Inspection ID:4385351
Eval Division: San Diego County Department of Env Health
Eval Program: HW
Eval Source: CERS

Eval General Type: Other/Unknown
Eval Date: 03-18-2015
Violations Found: No
Eval Type: Other, not routine, done by local agency
Eval Notes: Inspector: Denslow Vikki Inspection ID:5235837
Eval Division: San Diego County Department of Env Health
Eval Program: HMRRP
Eval Source: CERS

Eval General Type: Compliance Evaluation Inspection
Eval Date: 03-14-2017
Violations Found: No
Eval Type: Routine done by local agency
Eval Notes: Inspector: Griffin Donelle Inspection ID:5646707
Eval Division: San Diego County Department of Env Health
Eval Program: HMRRP
Eval Source: CERS

Eval General Type: Other/Unknown
Eval Date: 03-18-2015
Violations Found: No
Eval Type: Other, not routine, done by local agency
Eval Notes: Inspector: Denslow Vikki Inspection ID:5235837
Eval Division: San Diego County Department of Env Health
Eval Program: HW
Eval Source: CERS

Eval General Type: Other/Unknown
Eval Date: 03-18-2015
Violations Found: Yes
Eval Type: Other, not routine, done by local agency
Eval Notes: Inspector: Denslow Vikki Inspection ID:5235837
Eval Division: San Diego County Department of Env Health
Eval Program: APSA
Eval Source: CERS

Eval General Type: Compliance Evaluation Inspection
Eval Date: 02-16-2015
Violations Found: Yes
Eval Type: Routine done by local agency
Eval Notes: Inspector: Denslow Vikki Inspection ID:4385351
Eval Division: San Diego County Department of Env Health
Eval Program: HMRRP
Eval Source: CERS

Eval General Type: Compliance Evaluation Inspection
Eval Date: 03-14-2017
Violations Found: Yes
Eval Type: Routine done by local agency
Eval Notes: Inspector: Griffin Donelle Inspection ID:5646707
Eval Division: San Diego County Department of Env Health

**GLOBAL POWER GROUP, INC. (Continued)** **S110368006**

Eval Program: HW
Eval Source: CERS

Eval General Type: Compliance Evaluation Inspection
Eval Date: 07-19-2019
Violations Found: No
Eval Type: Routine done by local agency
Eval Notes: Inspector: Quintong Sean Inspection ID:6129150
Eval Division: San Diego County Department of Env Health
Eval Program: HMRRP
Eval Source: CERS

Eval General Type: Compliance Evaluation Inspection
Eval Date: 07-19-2019
Violations Found: Yes
Eval Type: Routine done by local agency
Eval Notes: Inspector: Quintong Sean Inspection ID:6129150
Eval Division: San Diego County Department of Env Health
Eval Program: APSA
Eval Source: CERS

Eval General Type: Compliance Evaluation Inspection
Eval Date: 07-19-2019
Violations Found: Yes
Eval Type: Routine done by local agency
Eval Notes: Inspector: Quintong Sean Inspection ID:6129150
Eval Division: San Diego County Department of Env Health
Eval Program: HW
Eval Source: CERS

Coordinates:
Site ID: 393918
Facility Name: GLOBAL POWER GROUP, INC.
Env Int Type Code: HMBP
Program ID: 10371967
Coord Name: Not reported
Ref Point Type Desc: Center of a facility or station.
Latitude: 32.856480
Longitude: -116.932160

Affiliation:
Affiliation Type Desc: Parent Corporation
Entity Name: GLOBAL POWER GROUP, INC.
Entity Title: Not reported
Affiliation Address: Not reported
Affiliation City: Not reported
Affiliation State: Not reported
Affiliation Country: Not reported
Affiliation Zip: Not reported
Affiliation Phone: Not reported

Affiliation Type Desc: Facility Mailing Address
Entity Name: Mailing Address
Entity Title: Not reported
Affiliation Address: 12060 WOODSIDE AVE
Affiliation City: LAKESIDE

**GLOBAL POWER GROUP, INC. (Continued)** **S110368006**

| | |
|---|---|
| Affiliation State: | CA |
| Affiliation Country: | Not reported |
| Affiliation Zip: | 92040 |
| Affiliation Phone: | Not reported |
| Affiliation Type Desc: | CUPA District |
| Entity Name: | San Diego County Env Health |
| Entity Title: | Not reported |
| Affiliation Address: | PO Box 129261 |
| Affiliation City: | San Diego |
| Affiliation State: | CA |
| Affiliation Country: | Not reported |
| Affiliation Zip: | 92112-9261 |
| Affiliation Phone: | (858) 505-6880 |
| Affiliation Type Desc: | Environmental Contact |
| Entity Name: | MIKE LUNA |
| Entity Title: | Not reported |
| Affiliation Address: | 12060 WOODSIDE AVE |
| Affiliation City: | LAKESIDE |
| Affiliation State: | CA |
| Affiliation Country: | Not reported |
| Affiliation Zip: | 92040 |
| Affiliation Phone: | Not reported |
| Affiliation Type Desc: | Legal Owner |
| Entity Name: | GLOBAL POWER PLAZA 1 L L C |
| Entity Title: | Not reported |
| Affiliation Address: | P O BOX 270108 |
| Affiliation City: | SAN DIEGO |
| Affiliation State: | CA |
| Affiliation Country: | United States |
| Affiliation Zip: | 92198 |
| Affiliation Phone: | (619) 579-1221 |
| Affiliation Type Desc: | Operator |
| Entity Name: | Global Power Group Inc |
| Entity Title: | Not reported |
| Affiliation Address: | Not reported |
| Affiliation City: | Not reported |
| Affiliation State: | Not reported |
| Affiliation Country: | Not reported |
| Affiliation Zip: | Not reported |
| Affiliation Phone: | (619) 579-1221 |

---

**F103** **LAKESIDE COLLISION AUTO CENTER** **ECHO** **1025940370**
**12239 WOODSIDE AVE** **N/A**
**< 1/8** **LAKESIDE, CA 92040**
**1 ft.**

**Site 6 of 22 in cluster F**

**Relative:** ECHO:
**Higher**

| | |
|---|---|
| Envid: | 1025940370 |
| Registry ID: | 110070632860 |
| DFR URL: | http://echo.epa.gov/detailed-facility-report?fid=110070632860 |
| Name: | LAKESIDE COLLISION AUTO CENTER |
| Address: | 12239 WOODSIDE AVE |

**Actual:**
**402 ft.**

**LAKESIDE COLLISION AUTO CENTER (Continued)** **1025940370**

City,State,Zip: LAKESIDE, CA 92040

---

**F104** **RCRA NonGen / NLR** **1025872757**
**12239 WOODSIDE AVE** **CAL000445880**
**< 1/8** **LAKESIDE, CA 92040**
**1 ft.**

**Site 7 of 22 in cluster F**

**Relative: Higher**
**Actual: 402 ft.**

RCRA NonGen / NLR:

| | |
|---|---|
| Date form received by agency: | 2019-05-09 00:00:00.0 |
| Facility name: | Not reported |
| Facility address: | 12239 WOODSIDE AVE<br>LAKESIDE, CA 92040 |
| EPA ID: | CAL000445880 |
| Contact: | DANNY SANARES |
| Contact address: | 12239 WOODSIDE AVE<br>LAKESIDE, CA 92040 |
| Contact country: | Not reported |
| Contact telephone: | 619-715-6048 |
| Contact email: | Not reported |
| EPA Region: | 09 |
| Classification: | Non-Generator |
| Description: | Handler: Non-Generators do not presently generate hazardous waste |

Owner/Operator Summary:

| | |
|---|---|
| Owner/operator name: | ALI ALTAMEEMI |
| Owner/operator address: | 1514 EAGLE LANE<br>EL CAJON, CA 92020 |
| Owner/operator country: | Not reported |
| Owner/operator telephone: | 619-966-8676 |
| Owner/operator email: | Not reported |
| Owner/operator fax: | Not reported |
| Owner/operator extension: | Not reported |
| Legal status: | Other |
| Owner/Operator Type: | Owner |
| Owner/Op start date: | Not reported |
| Owner/Op end date: | Not reported |

| | |
|---|---|
| Owner/operator name: | DANNY SANARES |
| Owner/operator address: | 12239 WOODSIDE AVE<br>LAKESIDE, CA 92040 |
| Owner/operator country: | Not reported |
| Owner/operator telephone: | 619-715-6048 |
| Owner/operator email: | Not reported |
| Owner/operator fax: | Not reported |
| Owner/operator extension: | Not reported |
| Legal status: | Other |
| Owner/Operator Type: | Operator |
| Owner/Op start date: | Not reported |
| Owner/Op end date: | Not reported |

Handler Activities Summary:

| | |
|---|---|
| U.S. importer of hazardous waste: | No |
| Mixed waste (haz. and radioactive): | No |
| Recycler of hazardous waste: | Yes |
| Transporter of hazardous waste: | Yes |
| Treater, storer or disposer of HW: | Yes |

**(Continued)** **1025872757**

| | |
|---|---|
| Underground injection activity: | No |
| On-site burner exemption: | No |
| Furnace exemption: | No |
| Used oil fuel burner: | No |
| Used oil processor: | No |
| User oil refiner: | No |
| Used oil fuel marketer to burner: | No |
| Used oil Specification marketer: | No |
| Used oil transfer facility: | No |
| Used oil transporter: | No |

Violation Status: No violations found

---

**B105** **FORMER CIRCLE K STORE #2983** **LUST** **S104539586**
**9775 MAINE AVE** **SAN DIEGO CO. SAM** **N/A**
**< 1/8** **LAKESIDE, CA 92040** **CERS**
**1 ft.**

**Site 23 of 43 in cluster B**

**Relative: Higher**
**Actual: 415 ft.**

LUST REG 9:

| | |
|---|---|
| Region: | 9 |
| Status: | Case Closed |
| Case Number: | 9UT2483 |
| Local Case: | H20535-001 |
| Substance: | Gasoline |
| Qty Leaked: | Not reported |
| Abate Method: | Excavate and Dispose - remove contaminated soil and dispose in approved site |
| Local Agency: | San Diego |
| How Found: | Tank Closure |
| How Stopped: | Close Tank |
| Source: | Unknown |
| Cause: | Unknown |
| Lead Agency: | Local Agency |
| Case Type: | Aquifer affected |
| Date Found: | 07/02/1993 |
| Date Stopped: | 07/02/1993 |
| Confirm Date: | 07/15/1993 |
| Submit Workplan: | 7/2/93 |
| Prelim Assess: | 07/02/1993 |
| Desc Pollution: | Not reported |
| Remed Plan: | / / |
| Remed Action: | Not reported |
| Began Monitor: | Not reported |
| Release Date: | 07/29/1993 |
| Enforce Date: | Not reported |
| Closed Date: | 9/30/99 |
| Enforce Type: | Not reported |
| Pilot Program: | LOP |
| Basin Number: | 907.12 |
| GW Depth: | 23.57 |
| Beneficial Use: | MUNBUISW |
| NPDES Number: | Not reported |
| Priority: | High priority |
| File Dispn: | File discarded, case closed |
| Interim Remedial Actions: | Yes |
| Cleanup and Abatement order Number: | Not reported |
| Waste Discharge Requirement Number: | Not reported |

**FORMER CIRCLE K STORE #2983 (Continued)** **S104539586**

SAN DIEGO CO. SAM:
Name: CIRCLE K #2983
Address: 9775 MAINE AV
City,State,Zip: LAKESIDE, CA 920404216
Case Number: H20535-001
Agency: DEH Site Assessment & Mitigation
**Funding:** **LOP - Federal Fund**
Facility Type: Drinking Water Aquifer Impacted
Facility Status: Closed Case
Date: 9/30/1999
Date Began: 7/2/1993

CERS:
Name: CIRCLE K #2983
Address: 9775 MAINE AV
City,State,Zip: LAKESIDE, CA 920404216
Site ID: 260483
CERS ID: T0607301237
CERS Description: Leaking Underground Storage Tank Cleanup Site

---

**F106** **SDKUSTOMS** **FINDS** **1023228640**
**12239 WOODSIDE AVE** **N/A**
**< 1/8** **LAKESIDE, CA 92040**
**1 ft.**

**Site 8 of 22 in cluster F**

**Relative:** **Higher**
**Actual:** **402 ft.**

FINDS:
Registry ID: 110065155726
Facility URL: http://ofmpub.epa.gov/enviro/fii_query_detail.disp_program_facility?p_registry_id=110065155726

Environmental Interest/Information System:
STATE MASTER

Click this hyperlink while viewing on your computer to access additional FINDS: detail in the EDR Site Report.

---

**F107** **EMERALD HILL AUTOBODY** **HAZNET** **S113111197**
**12239 WOODSIDE AVE** **HWTS** **N/A**
**< 1/8** **LAKESIDE, CA 92040**
**1 ft.**

**Site 9 of 22 in cluster F**

**Relative:** **Higher**
**Actual:** **402 ft.**

HAZNET:
Name: EMERALD HILL AUTOBODY
Address: 12239 WOODSIDE AVE
Address 2: Not reported
City,State,Zip: LAKESIDE, CA 920400000
Contact: ALAN BROCOWSKI/OWNER
Telephone: 6194433695
Mailing Name: Not reported
Mailing Address: 12239 WOODSIDE AVE

Year: 2004
Gepaid: CAL000220485
TSD EPA ID: CAD008252405
CA Waste Code: 214 - Unspecified solvent mixture

**EMERALD HILL AUTOBODY (Continued)** **S113111197**

| | |
|---|---|
| Disposal Method: | R01 - Recycler |
| Tons: | 0.198 |
| | |
| Year: | 2003 |
| Gepaid: | CAL000220485 |
| TSD EPA ID: | CAD008252405 |
| CA Waste Code: | 214 - Unspecified solvent mixture |
| Disposal Method: | R01 - Recycler |
| Tons: | 0.198 |
| | |
| Year: | 2002 |
| Gepaid: | CAL000220485 |
| TSD EPA ID: | CAD008252405 |
| CA Waste Code: | 214 - Unspecified solvent mixture |
| Disposal Method: | R01 - Recycler |
| Tons: | 0.8136 |
| | |
| Year: | 2001 |
| Gepaid: | CAL000220485 |
| TSD EPA ID: | CAD008252405 |
| CA Waste Code: | 214 - Unspecified solvent mixture |
| Disposal Method: | R01 - Recycler |
| Tons: | 0.558 |

Additional Info:

| | |
|---|---|
| Year: | 2002 |
| Gen EPA ID: | CAL000220485 |
| | |
| Shipment Date: | 20021024 |
| Creation Date: | 2/21/2003 10:41:38 |
| Receipt Date: | 20021024 |
| Manifest ID: | 21953828 |
| Trans EPA ID: | CAD008252405 |
| Trans Name: | Not reported |
| Trans 2 EPA ID: | Not reported |
| Trans 2 Name: | Not reported |
| TSDF EPA ID: | CAD008252405 |
| Trans Name: | Not reported |
| TSDF Alt EPA ID: | Not reported |
| TSDF Alt Name: | Not reported |
| CA Waste Code: | 214 - Unspecified solvent mixture |
| RCRA Code: | D001 |
| Disposal Method: | R01 - Recycler |
| Quantity Tons: | 0.0756 |
| Waste Quantity: | 21 |
| Quantity Unit: | G |
| Additional Code 1: | Not reported |
| Additional Code 2: | Not reported |
| Additional Code 3: | Not reported |
| Additional Code 4: | Not reported |
| Additional Code 5: | Not reported |
| | |
| Shipment Date: | 20020906 |
| Creation Date: | 1/28/2003 18:31:46 |
| Receipt Date: | 20020906 |
| Manifest ID: | 21949889 |

**EMERALD HILL AUTOBODY (Continued)** **S113111197**

| | |
|---|---|
| Trans EPA ID: | CAD008252405 |
| Trans Name: | Not reported |
| Trans 2 EPA ID: | Not reported |
| Trans 2 Name: | Not reported |
| TSDF EPA ID: | CAD008252405 |
| Trans Name: | Not reported |
| TSDF Alt EPA ID: | Not reported |
| TSDF Alt Name: | Not reported |
| CA Waste Code: | 214 - Unspecified solvent mixture |
| RCRA Code: | D001 |
| Disposal Method: | R01 - Recycler |
| Quantity Tons: | 0.198 |
| Waste Quantity: | 55 |
| Quantity Unit: | G |
| Additional Code 1: | Not reported |
| Additional Code 2: | Not reported |
| Additional Code 3: | Not reported |
| Additional Code 4: | Not reported |
| Additional Code 5: | Not reported |

| | |
|---|---|
| Shipment Date: | 20020221 |
| Creation Date: | 7/25/2002 18:31:53 |
| Receipt Date: | 20020221 |
| Manifest ID: | 21417627 |
| Trans EPA ID: | CAD008252405 |
| Trans Name: | Not reported |
| Trans 2 EPA ID: | Not reported |
| Trans 2 Name: | Not reported |
| TSDF EPA ID: | CAD008252405 |
| Trans Name: | Not reported |
| TSDF Alt EPA ID: | Not reported |
| TSDF Alt Name: | Not reported |
| CA Waste Code: | 214 - Unspecified solvent mixture |
| RCRA Code: | D001 |
| Disposal Method: | R01 - Recycler |
| Quantity Tons: | 0.27 |
| Waste Quantity: | 75 |
| Quantity Unit: | G |
| Additional Code 1: | Not reported |
| Additional Code 2: | Not reported |
| Additional Code 3: | Not reported |
| Additional Code 4: | Not reported |
| Additional Code 5: | Not reported |

| | |
|---|---|
| Shipment Date: | 20020221 |
| Creation Date: | 7/25/2002 18:31:53 |
| Receipt Date: | 20020221 |
| Manifest ID: | 21417627 |
| Trans EPA ID: | CAD008252405 |
| Trans Name: | Not reported |
| Trans 2 EPA ID: | Not reported |
| Trans 2 Name: | Not reported |
| TSDF EPA ID: | CAD008252405 |
| Trans Name: | Not reported |
| TSDF Alt EPA ID: | Not reported |
| TSDF Alt Name: | Not reported |
| CA Waste Code: | 214 - Unspecified solvent mixture |

**EMERALD HILL AUTOBODY (Continued)** **S113111197**

RCRA Code: D001
Disposal Method: R01 - Recycler
Quantity Tons: 0.27
Waste Quantity: 75
Quantity Unit: G
Additional Code 1: Not reported
Additional Code 2: Not reported
Additional Code 3: Not reported
Additional Code 4: Not reported
Additional Code 5: Not reported

Additional Info:
Year: 2003
Gen EPA ID: CAL000220485

Shipment Date: 20030611
Creation Date: 7/22/2004 7:52:06
Receipt Date: 20030611
Manifest ID: 22561957
Trans EPA ID: CAD008252405
Trans Name: Not reported
Trans 2 EPA ID: Not reported
Trans 2 Name: Not reported
TSDF EPA ID: CAD008252405
Trans Name: Not reported
TSDF Alt EPA ID: CAD008252405
TSDF Alt Name: Not reported
CA Waste Code: 214 - Unspecified solvent mixture
RCRA Code: D001
Disposal Method: R01 - Recycler
Quantity Tons: 0.198
Waste Quantity: 55
Quantity Unit: G
Additional Code 1: Not reported
Additional Code 2: Not reported
Additional Code 3: Not reported
Additional Code 4: Not reported
Additional Code 5: Not reported

Additional Info:
Year: 2004
Gen EPA ID: CAL000220485

Shipment Date: 20040129
Creation Date: 9/10/2004 8:42:02
Receipt Date: 20040129
Manifest ID: 22945159
Trans EPA ID: CAD008252405
Trans Name: PACIFIC COAST LACQUER
Trans 2 EPA ID: Not reported
Trans 2 Name: Not reported
TSDF EPA ID: CAD008252405
Trans Name: PACIFIC RESOURCE RECOVERY
TSDF Alt EPA ID: CAD008252405
TSDF Alt Name: Not reported
CA Waste Code: 214 - Unspecified solvent mixture

**EMERALD HILL AUTOBODY (Continued)** **S113111197**

| | |
|---|---|
| RCRA Code: | D001 |
| Disposal Method: | R01 - Recycler |
| Quantity Tons: | 0.198 |
| Waste Quantity: | 55 |
| Quantity Unit: | G |
| Additional Code 1: | Not reported |
| Additional Code 2: | Not reported |
| Additional Code 3: | Not reported |
| Additional Code 4: | Not reported |
| Additional Code 5: | Not reported |

Additional Info:

| | |
|---|---|
| Year: | 2001 |
| Gen EPA ID: | CAL000220485 |
| Shipment Date: | 20011008 |
| Creation Date: | 1/16/2002 0:00:00 |
| Receipt Date: | 20011008 |
| Manifest ID: | 21409826 |
| Trans EPA ID: | CAD008252405 |
| Trans Name: | Not reported |
| Trans 2 EPA ID: | Not reported |
| Trans 2 Name: | Not reported |
| TSDF EPA ID: | CAD008252405 |
| Trans Name: | Not reported |
| TSDF Alt EPA ID: | Not reported |
| TSDF Alt Name: | Not reported |
| CA Waste Code: | 214 - Unspecified solvent mixture |
| RCRA Code: | D001 |
| Disposal Method: | R01 - Recycler |
| Quantity Tons: | 0.198 |
| Waste Quantity: | 55 |
| Quantity Unit: | G |
| Additional Code 1: | Not reported |
| Additional Code 2: | Not reported |
| Additional Code 3: | Not reported |
| Additional Code 4: | Not reported |
| Additional Code 5: | Not reported |
| Shipment Date: | 20010417 |
| Creation Date: | 7/10/2001 0:00:00 |
| Receipt Date: | 20010419 |
| Manifest ID: | 20701400 |
| Trans EPA ID: | CAD008252405 |
| Trans Name: | Not reported |
| Trans 2 EPA ID: | Not reported |
| Trans 2 Name: | Not reported |
| TSDF EPA ID: | CAD008252405 |
| Trans Name: | Not reported |
| TSDF Alt EPA ID: | Not reported |
| TSDF Alt Name: | Not reported |
| CA Waste Code: | 214 - Unspecified solvent mixture |
| RCRA Code: | D001 |
| Disposal Method: | R01 - Recycler |
| Quantity Tons: | 0.36 |
| Waste Quantity: | 100 |
| Quantity Unit: | G |

**EMERALD HILL AUTOBODY (Continued)** **S113111197**

Additional Code 1: Not reported
Additional Code 2: Not reported
Additional Code 3: Not reported
Additional Code 4: Not reported
Additional Code 5: Not reported

HWTS:
Name: EMERALD HILL AUTOBODY
Address: 12239 WOODSIDE AVE
Address 2: Not reported
City,State,Zip: LAKESIDE, CA 920400000
EPA ID: CAL000220485
Inactive Date: 06/30/2001
Create Date: 03/19/2001
Last Act Date: 04/03/2006
Mailing Name: Not reported
Mailing Address: 12239 WOODSIDE AVE
Mailing Address 2: Not reported
Mailing City,State,Zip: LAKESIDE, CA 920400000
Owner Name: ALAN BROCOWSKI
Owner Address: 12239 WOODSIDE AVE
Owner Address 2: Not reported
Owner City,State,Zip: LAKESIDE, CA 920400000
Contact Name: ALAN BROCOWSKI/OWNER
Contact Address: INACTIVE PER VQ01 - BMI
Contact Address 2: Not reported
City,State,Zip: LAKESIDE, CA 920400000

---

**F108** **RT AUTO CENTER** **FINDS 1024699239**
**12239 WOODSIDE AVE** **ECHO N/A**
**< 1/8** **LAKESIDE, CA 92040**
**1 ft.**

**Site 10 of 22 in cluster F**

**Relative: Higher**
**Actual: 402 ft.**

FINDS:
Registry ID: 110070487633
Facility URL: http://ofmpub.epa.gov/enviro/fii_query_detail.disp_program_facility?p_registry_id=110070487633

Environmental Interest/Information System:
RCRAInfo is a national information system that supports the Resource Conservation and Recovery Act (RCRA) program through the tracking of events and activities related to facilities that generate, transport, and treat, store, or dispose of hazardous waste. RCRAInfo allows RCRA program staff to track the notification, permit, compliance, and corrective action activities required under RCRA.
Registry ID: 110070592377
Facility URL: http://ofmpub.epa.gov/enviro/fii_query_detail.disp_program_facility?p_registry_id=110070592377

Environmental Interest/Information System:
RCRAInfo is a national information system that supports the Resource Conservation and Recovery Act (RCRA) program through the tracking of events and activities related to facilities that generate, transport, and treat, store, or dispose of hazardous waste. RCRAInfo allows RCRA program staff to track the notification, permit, compliance, and corrective action activities required under RCRA.

**RT AUTO CENTER (Continued)** **1024699239**

Click this hyperlink while viewing on your computer to access additional FINDS: detail in the EDR Site Report.

ECHO:

| | |
|---|---|
| Envid: | 1024699239 |
| Registry ID: | 110070487633 |
| DFR URL: | http://echo.epa.gov/detailed-facility-report?fid=110070487633 |
| Name: | RT AUTO CENTER |
| Address: | 12239 WOODSIDE AVE |
| City,State,Zip: | LAKESIDE, CA 92040 |

---

**F109** **COOLING SYSTEM STORE** **San Diego Co. HMMD** **S104746356**
**12239 WOODSIDE AV** **N/A**
**< 1/8** **LAKESIDE, CA 92040**
**1 ft.**

**Site 11 of 22 in cluster F**

**Relative: Higher**
**Actual: 402 ft.**

HMMD SAN DIEGO:

| | |
|---|---|
| Name: | COOLING SYSTEM STORE |
| Address: | 12239 WOODSIDE AV |
| City,State,Zip: | LAKESIDE, CA 92040 |
| Permit Number: | 113643 |
| Business Type: | Not reported |
| EPA Id Number: | Not reported |
| APN: | 394-510-04-00 |
| Last HMMD Inspection: | 01/25/1989 |
| Facility Telephone: | Not reported |
| Permit Status: | INAC |
| Permit Expiration: | 01/25/1989 |
| Date Last Updated: | 11/02/2012 |
| Facility Owner: | Not reported |
| Facility Mailing Address: | Not reported |
| Facility Mailing City: | Not reported |
| Facility Mailing State: | Not reported |
| Facility Mailing Zip: | Not reported |
| UST Owner: | Not reported |
| Handle Regulated Hazmat: | Not reported |
| Own Or Operate UST: | Not reported |
| Subject To APSA: | Not reported |
| Generate Haz Waste: | Y |
| Treat Haz Waste: | Not reported |
| Generate Medical Waste: | Not reported |

---

**F110** **WHOLESALE PAINT & BODY** **HAZNET** **S113099128**
**12239 WOODSIDE AVE** **HWTS** **N/A**
**< 1/8** **LAKESIDE, CA 92040**
**1 ft.**

**Site 12 of 22 in cluster F**

**Relative: Higher**
**Actual: 402 ft.**

HAZNET:

| | |
|---|---|
| Name: | WHOLESALE PAINT & BODY |
| Address: | 12239 WOODSIDE AVE |
| Address 2: | Not reported |
| City,State,Zip: | LAKESIDE, CA 920400000 |
| Contact: | ALAN BROZOWSKI/MGR |
| Telephone: | 6194433695 |

**WHOLESALE PAINT & BODY (Continued)** **S113099128**

Mailing Name: Not reported
Mailing Address: 12239 WOODSIDE AVE

Year: 2000
Gepaid: CAL000189229
TSD EPA ID: CAD008252405
CA Waste Code: 214 - Unspecified solvent mixture
Disposal Method: R01 - Recycler
Tons: 0.198

Year: 1999
Gepaid: CAL000189229
TSD EPA ID: CAD008252405
CA Waste Code: 214 - Unspecified solvent mixture
Disposal Method: R01 - Recycler
Tons: 0.558

Additional Info:
Year: 2000
Gen EPA ID: CAL000189229

Shipment Date: 20000524
Creation Date: 8/2/2000 0:00:00
Receipt Date: 20000524
Manifest ID: 98375719
Trans EPA ID: CAD008252405
Trans Name: Not reported
Trans 2 EPA ID: Not reported
Trans 2 Name: Not reported
TSDF EPA ID: CAD008252405
Trans Name: Not reported
TSDF Alt EPA ID: CAD008252405
TSDF Alt Name: Not reported
CA Waste Code: 214 - Unspecified solvent mixture
RCRA Code: D001
Disposal Method: R01 - Recycler
Quantity Tons: 0.198
Waste Quantity: 55
Quantity Unit: G
Additional Code 1: Not reported
Additional Code 2: Not reported
Additional Code 3: Not reported
Additional Code 4: Not reported
Additional Code 5: Not reported

Additional Info:
Year: 1999
Gen EPA ID: CAL000189229

Shipment Date: 19991104
Creation Date: 1/11/2000 0:00:00
Receipt Date: 19991104
Manifest ID: 99494407
Trans EPA ID: CAD008252405
Trans Name: Not reported

**WHOLESALE PAINT & BODY (Continued)** **S113099128**

| | |
|---|---|
| Trans 2 EPA ID: | Not reported |
| Trans 2 Name: | Not reported |
| TSDF EPA ID: | CAD008252405 |
| Trans Name: | Not reported |
| TSDF Alt EPA ID: | Not reported |
| TSDF Alt Name: | Not reported |
| CA Waste Code: | 214 - Unspecified solvent mixture |
| RCRA Code: | D001 |
| Disposal Method: | R01 - Recycler |
| Quantity Tons: | 0.1548 |
| Waste Quantity: | 43 |
| Quantity Unit: | G |
| Additional Code 1: | Not reported |
| Additional Code 2: | Not reported |
| Additional Code 3: | Not reported |
| Additional Code 4: | Not reported |
| Additional Code 5: | Not reported |

| | |
|---|---|
| Shipment Date: | 19990714 |
| Creation Date: | 9/21/1999 0:00:00 |
| Receipt Date: | 19990714 |
| Manifest ID: | 98731443 |
| Trans EPA ID: | CAD008252405 |
| Trans Name: | Not reported |
| Trans 2 EPA ID: | Not reported |
| Trans 2 Name: | Not reported |
| TSDF EPA ID: | CAD008252405 |
| Trans Name: | Not reported |
| TSDF Alt EPA ID: | CAD008252405 |
| TSDF Alt Name: | Not reported |
| CA Waste Code: | 214 - Unspecified solvent mixture |
| RCRA Code: | D001 |
| Disposal Method: | R01 - Recycler |
| Quantity Tons: | 0.1872 |
| Waste Quantity: | 52 |
| Quantity Unit: | G |
| Additional Code 1: | Not reported |
| Additional Code 2: | Not reported |
| Additional Code 3: | Not reported |
| Additional Code 4: | Not reported |
| Additional Code 5: | Not reported |

| | |
|---|---|
| Shipment Date: | 19990120 |
| Creation Date: | 4/1/1999 0:00:00 |
| Receipt Date: | 19990120 |
| Manifest ID: | 98412587 |
| Trans EPA ID: | CAD008252405 |
| Trans Name: | Not reported |
| Trans 2 EPA ID: | Not reported |
| Trans 2 Name: | Not reported |
| TSDF EPA ID: | CAD008252405 |
| Trans Name: | Not reported |
| TSDF Alt EPA ID: | CAD008252405 |
| TSDF Alt Name: | Not reported |
| CA Waste Code: | 214 - Unspecified solvent mixture |
| RCRA Code: | D001 |
| Disposal Method: | R01 - Recycler |

**WHOLESALE PAINT & BODY (Continued)** **S113099128**

| | |
|---|---|
| Quantity Tons: | 0.216 |
| Waste Quantity: | 60 |
| Quantity Unit: | G |
| Additional Code 1: | Not reported |
| Additional Code 2: | Not reported |
| Additional Code 3: | Not reported |
| Additional Code 4: | Not reported |
| Additional Code 5: | Not reported |

HWTS:

| | |
|---|---|
| Name: | WHOLESALE PAINT & BODY |
| Address: | 12239 WOODSIDE AVE |
| Address 2: | Not reported |
| City,State,Zip: | LAKESIDE, CA 920400000 |
| EPA ID: | CAL000189229 |
| Inactive Date: | 06/30/2001 |
| Create Date: | 04/28/1998 |
| Last Act Date: | 04/19/2002 |
| Mailing Name: | Not reported |
| Mailing Address: | 12239 WOODSIDE AVE |
| Mailing Address 2: | Not reported |
| Mailing City,State,Zip: | LAKESIDE, CA 920400000 |
| Owner Name: | RICHARD MARK ANDERSON |
| Owner Address: | 12239 WOODSIDE AVE |
| Owner Address 2: | Not reported |
| Owner City,State,Zip: | LAKESIDE, CA 920400000 |
| Contact Name: | ALAN BROZOWSKI/MGR |
| Contact Address: | 12239 WOODSIDE AVE/SOLD |
| Contact Address 2: | Not reported |
| City,State,Zip: | LAKESIDE, CA 920400000 |

NAICS:

| | |
|---|---|
| EPA ID: | CAL000189229 |
| Create Date: | 2002-03-14 16:36:28 |
| NAICS Code: | 811121 |
| NAICS Description: | Automotive Body, Paint, and Interior Repair and Maintenance |
| Issued EPA ID Date: | 1998-04-28 00:00:00 |
| Inactive Date: | 2001-06-30 00:00:00 |
| Facility Name: | WHOLESALE PAINT & BODY |
| Facility Address: | 12239 WOODSIDE AVE |
| Facility Address 2: | Not reported |
| Facility City: | LAKESIDE |
| Facility County: | 37 |
| Facility State: | CA |
| Facility Zip: | 920400000 |

---

**F111** **RCRA NonGen / NLR** **1025876386**
**12239 WOODSIDE AVE** **CAL000449522**
**< 1/8** **LAKESIDE, CA 92040**
**1 ft.**

**Site 13 of 22 in cluster F**

**Relative:** **Higher**
**Actual:** **402 ft.**

RCRA NonGen / NLR:

| | |
|---|---|
| Date form received by agency: | 2019-10-01 00:00:00.0 |
| Facility name: | Not reported |
| Facility address: | 12239 WOODSIDE AVE<br>LAKESIDE, CA 92040 |

**(Continued)** **1025876386**

EPA ID: CAL000449522
Contact: MAHMOOD ALSAFI
Contact address: 8102 WINTER GARDENS BLVD APT 2
LAKESIDE, CA 92040
Contact country: Not reported
Contact telephone: 919-636-6666
Contact email: Not reported
EPA Region: 09
Classification: Non-Generator
Description: Handler: Non-Generators do not presently generate hazardous waste

Owner/Operator Summary:
Owner/operator name: MAHMOOD ALSAFI
Owner/operator address: 8102 WINTER GARDENS BLVD APT 2
LAKESIDE, CA 92040
Owner/operator country: Not reported
Owner/operator telephone: 919-636-6666
Owner/operator email: Not reported
Owner/operator fax: Not reported
Owner/operator extension: Not reported
Legal status: Other
Owner/Operator Type: Owner
Owner/Op start date: Not reported
Owner/Op end date: Not reported

Owner/operator name: MAHMOOD ALSAFI
Owner/operator address: 8102 WINTER GARDENS BLVD APT 2
LAKESIDE, CA 92040
Owner/operator country: Not reported
Owner/operator telephone: 919-636-6666
Owner/operator email: Not reported
Owner/operator fax: Not reported
Owner/operator extension: Not reported
Legal status: Other
Owner/Operator Type: Operator
Owner/Op start date: Not reported
Owner/Op end date: Not reported

Handler Activities Summary:
U.S. importer of hazardous waste: No
Mixed waste (haz. and radioactive): Not reported
Recycler of hazardous waste: No
Transporter of hazardous waste: No
Treater, storer or disposer of HW: No
Underground injection activity: No
On-site burner exemption: No
Furnace exemption: No
Used oil fuel burner: No
Used oil processor: No
User oil refiner: No
Used oil fuel marketer to burner: No
Used oil Specification marketer: No
Used oil transfer facility: No
Used oil transporter: No

Violation Status: No violations found

**F112** **MASTERS FINISH AUTO CENTER** **ECHO** **1025911894**
**12239 WOODSIDE AVE** **N/A**
**< 1/8** **LAKESIDE, CA 92040**
**1 ft.**

**Site 14 of 22 in cluster F**

**Relative:** ECHO:
**Higher**

| | |
|---|---|
| Envid: | 1025911894 |
| Registry ID: | 110070592377 |
| DFR URL: | http://echo.epa.gov/detailed-facility-report?fid=110070592377 |
| Name: | MASTERS FINISH AUTO CENTER |
| Address: | 12239 WOODSIDE AVE |
| City,State,Zip: | LAKESIDE, CA 92040 |

**Actual:**
**402 ft.**

---

**F113** **RT AUTO CENTER** **RCRA NonGen / NLR** **1024868118**
**12239 WOODSIDE AVE** **CAL000436720**
**< 1/8** **LAKESIDE, CA 92040**
**1 ft.**

**Site 15 of 22 in cluster F**

**Relative:** RCRA NonGen / NLR:
**Higher**

| | |
|---|---|
| Date form received by agency: | 2018-06-05 00:00:00.0 |
| Facility name: | RT AUTO CENTER |
| Facility address: | 12239 WOODSIDE AVE<br>LAKESIDE, CA 92040 |
| EPA ID: | CAL000436720 |
| Contact: | THAIR BAHER |
| Contact address: | 12239 WOODSIDE AVE<br>LAKESIDE, CA 92040 |
| Contact country: | Not reported |
| Contact telephone: | 619-938-4653 |
| Contact email: | RT.AUTOCENTER@ATT.NET |
| EPA Region: | 09 |
| Classification: | Non-Generator |
| Description: | Handler: Non-Generators do not presently generate hazardous waste |

**Actual:**
**402 ft.**

Owner/Operator Summary:

| | |
|---|---|
| Owner/operator name: | THAIR BAHER |
| Owner/operator address: | 12239 WOODSIDE AVE<br>LAKESIDE, CA 92040 |
| Owner/operator country: | Not reported |
| Owner/operator telephone: | 619-938-4653 |
| Owner/operator email: | Not reported |
| Owner/operator fax: | Not reported |
| Owner/operator extension: | Not reported |
| Legal status: | Other |
| Owner/Operator Type: | Operator |
| Owner/Op start date: | Not reported |
| Owner/Op end date: | Not reported |

| | |
|---|---|
| Owner/operator name: | THAIR BAHER |
| Owner/operator address: | 12239 WOODSIDE AVE<br>LAKESIDE, CA 92040 |
| Owner/operator country: | Not reported |
| Owner/operator telephone: | 619-250-0000 |
| Owner/operator email: | Not reported |
| Owner/operator fax: | Not reported |
| Owner/operator extension: | Not reported |
| Legal status: | Other |

**RT AUTO CENTER (Continued)** **1024868118**

Owner/Operator Type: Owner
Owner/Op start date: Not reported
Owner/Op end date: Not reported

Handler Activities Summary:
U.S. importer of hazardous waste: No
Mixed waste (haz. and radioactive): No
Recycler of hazardous waste: No
Transporter of hazardous waste: Yes
Treater, storer or disposer of HW: No
Underground injection activity: No
On-site burner exemption: No
Furnace exemption: No
Used oil fuel burner: No
Used oil processor: No
User oil refiner: No
Used oil fuel marketer to burner: No
Used oil Specification marketer: No
Used oil transfer facility: No
Used oil transporter: No

Violation Status: No violations found

---

**D114** **SID'S AUTO BODY, INC.** **San Diego Co. HMMD** **S106062541**
**9816 VINE ST** **N/A**
**< 1/8** **LAKESIDE, CA 92040**
**1 ft.**

**Site 6 of 10 in cluster D**

**Relative: Higher**
**Actual: 414 ft.**

HMMD SAN DIEGO:
Name: SID'S AUTO BODY, INC.
Address: 9816 VINE ST
City,State,Zip: LAKESIDE, CA 92040
Permit Number: 127103
Business Type: 6HK27
EPA Id Number: CAL000191897
APN: 394-143-07-00
Last HMMD Inspection: 12/10/2009
Facility Telephone: 619-390-9633
Permit Status: INAC
Permit Expiration: 12/31/2010
Date Last Updated: 11/02/2012
Facility Owner: SID'S AUTO BODY INC
Facility Mailing Address: 9816 VINE ST #C
Facility Mailing City: LAKESIDE
Facility Mailing State: CA
Facility Mailing Zip: 92040
UST Owner: Not reported
Handle Regulated Hazmat: Y
Own Or Operate UST: Not reported
Subject To APSA: Not reported
Generate Haz Waste: Y
Treat Haz Waste: Not reported
Generate Medical Waste: Not reported

Violations Inactive Permits:
Permit Number: 127103
Update Date: 11/02/2012
Inspection Date: 10/01/2003

**SID'S AUTO BODY, INC. (Continued)** **S106062541**

Violation Code: 6HV0133
Violation: MANIFEST COPY NOT SENT TO DTSC
Violation Citation: Generator of hazardous waste has not sent the appropriate copy of the manifest to DTSC/Cal-EPA. CCR 66262.23(a)(4)
Activity: Inactive Permit

Permit Number: 127103
Update Date: 11/02/2012
Inspection Date: 10/20/2006
Violation Code: 6HV0133
Violation: MANIFEST COPY NOT SENT TO DTSC
Violation Citation: Generator of hazardous waste has not sent the appropriate copy of the manifest to DTSC/Cal-EPA. CCR 66262.23(a)(4)
Activity: Inactive Permit

Name: SID'S AUTO BODY, INC.
Address: 9816 VINE ST
City,State,Zip: LAKESIDE, CA 92040
Permit Number: 127103
Business Type: 6HK27
EPA Id Number: CAL000191897
APN: 394-143-07-00
Last HMMD Inspection: 12/10/2009
Facility Telephone: 619-390-9633
Permit Status: INAC
Permit Expiration: 12/31/2010
Date Last Updated: 11/02/2012
Facility Owner: SID'S AUTO BODY INC
Facility Mailing Address: 9816 VINE ST #C
Facility Mailing City: LAKESIDE
Facility Mailing State: CA
Facility Mailing Zip: 92040
UST Owner: Not reported
Handle Regulated Hazmat: Y
Own Or Operate UST: Not reported
Subject To APSA: Not reported
Generate Haz Waste: Y
Treat Haz Waste: Not reported
Generate Medical Waste: Not reported

Violations Inactive Permits:
Permit Number: 127103
Update Date: 11/02/2012
Inspection Date: 10/01/2003
Violation Code: 6HV0133
Violation: MANIFEST COPY NOT SENT TO DTSC
Violation Citation: Generator of hazardous waste has not sent the appropriate copy of the manifest to DTSC/Cal-EPA. CCR 66262.23(a)(4)
Activity: Inactive Permit

Permit Number: 127103
Update Date: 11/02/2012
Inspection Date: 10/20/2006
Violation Code: 6HV0133
Violation: MANIFEST COPY NOT SENT TO DTSC
Violation Citation: Generator of hazardous waste has not sent the appropriate copy of the manifest to DTSC/Cal-EPA. CCR 66262.23(a)(4)

**SID'S AUTO BODY, INC. (Continued)** **S106062541**

Activity: Inactive Permit

---

**F115** **COOLING SYSTEM STORE** **HAZNET** **S123764707**
**12239 WOODSIDE AVENUE** **HWTS** **N/A**
**< 1/8** **LAKESIDE, CA 92040**
**1 ft.**

**Site 16 of 22 in cluster F**

**Relative: Higher**

**Actual: 402 ft.**

HAZNET:

| | |
|---|---|
| Name: | COOLING SYSTEM STORE |
| Address: | 12239 WOODSIDE AVENUE |
| Address 2: | Not reported |
| City,State,Zip: | LAKESIDE, CA 920400000 |
| Contact: | INACTIVE PER FEE FORM 6/93 |
| Telephone: | -- |
| Mailing Name: | Not reported |
| Mailing Address: | 12239 WOODSIDE AVENUE |
| Year: | 1991 |
| Gepaid: | CAL000022697 |
| TSD EPA ID: | CAT000646117 |
| CA Waste Code: | 491 - Unspecified sludge waste |
| Disposal Method: | - |
| Tons: | 0.3 |
| Year: | 1989 |
| Gepaid: | CAL000022697 |
| TSD EPA ID: | CAT000646117 |
| CA Waste Code: | 491 - Unspecified sludge waste |
| Disposal Method: | - |
| Tons: | 0.2293 |

HWTS:

| | |
|---|---|
| Name: | COOLING SYSTEM STORE |
| Address: | 12239 WOODSIDE AVENUE |
| Address 2: | Not reported |
| City,State,Zip: | LAKESIDE, CA 920400000 |
| EPA ID: | CAL000022697 |
| Inactive Date: | 06/30/1993 |
| Create Date: | 05/09/1990 |
| Last Act Date: | 06/28/2001 |
| Mailing Name: | Not reported |
| Mailing Address: | 12239 WOODSIDE AVENUE |
| Mailing Address 2: | Not reported |
| Mailing City,State,Zip: | LAKESIDE, CA 920400000 |
| Owner Name: | ARCHER JESS |
| Owner Address: | -- |
| Owner Address 2: | Not reported |
| Owner City,State,Zip: | --, 99 -- |
| Contact Name: | INACTIVE PER FEE FORM 6/93 |
| Contact Address: | 12239 WOODSIDE AVENUE |
| Contact Address 2: | Not reported |
| City,State,Zip: | LAKESIDE, CA 920400000 |

**F116** **LAKESIDE COLLISION AUTO CENTER** **CERS HAZ WASTE** **S125546103**
**12239 WOODSIDE AVE** **HWTS** **N/A**
**< 1/8** **LAKESIDE, CA 92040**
**1 ft.**

**Site 17 of 22 in cluster F**

**Relative:**
**Higher**

**Actual:**
**402 ft.**

CERS HAZ WASTE:

| | |
|---|---|
| Name: | LAKESIDE COLLISION AUTO CENTER |
| Address: | 12239 WOODSIDE AVE |
| City,State,Zip: | LAKESIDE, CA 92040 |
| Site ID: | 66283 |
| CERS ID: | 10615177 |
| CERS Description: | Hazardous Waste Generator |

Violations:

| | |
|---|---|
| Site ID: | 66283 |
| Site Name: | Lakeside Collision Auto Center |
| Violation Date: | 05-22-2018 |
| Citation: | HSC 6.5 Multiple - California Health and Safety Code, Chapter 6.5, Section(s) Multiple |
| Violation Description: | Hazardous Waste Generator Program - Administration/Documentation - General |
| Violation Notes: | Returned to compliance on 06/05/2018. Inspection Sequence ID:5974084;Violation:HMD0131 Unified Program Facility Permit not obtained &/or maintained for the generation of hazardous waste. SDCC 68.905 |
| Violation Division: | San Diego County Department of Env Health |
| Violation Program: | HW |
| Violation Source: | CERS |

Evaluation:

| | |
|---|---|
| Eval General Type: | Compliance Evaluation Inspection |
| Eval Date: | 06-23-2016 |
| Violations Found: | No |
| Eval Type: | Routine done by local agency |
| Eval Notes: | Inspector: Griffin Donelle Inspection ID:5514599 |
| Eval Division: | San Diego County Department of Env Health |
| Eval Program: | HW |
| Eval Source: | CERS |

| | |
|---|---|
| Eval General Type: | Compliance Evaluation Inspection |
| Eval Date: | 05-22-2018 |
| Violations Found: | Yes |
| Eval Type: | Routine done by local agency |
| Eval Notes: | Inspector: Griffin Donelle Inspection ID:5974084 |
| Eval Division: | San Diego County Department of Env Health |
| Eval Program: | HW |
| Eval Source: | CERS |

| | |
|---|---|
| Eval General Type: | Compliance Evaluation Inspection |
| Eval Date: | 10-08-2019 |
| Violations Found: | No |
| Eval Type: | Routine done by local agency |
| Eval Notes: | Inspector: Quintong Sean Inspection ID:6353306 |
| Eval Division: | San Diego County Department of Env Health |
| Eval Program: | HW |
| Eval Source: | CERS |

**LAKESIDE COLLISION AUTO CENTER (Continued)** **S125546103**

Coordinates:

| | |
|---|---|
| Site ID: | 66283 |
| Facility Name: | Lakeside Collision Auto Center |
| Env Int Type Code: | HWG |
| Program ID: | 10615177 |
| Coord Name: | Not reported |
| Ref Point Type Desc: | Center of a facility or station. |
| Latitude: | 32.856510 |
| Longitude: | -116.927470 |

Affiliation:

| | |
|---|---|
| Affiliation Type Desc: | Document Preparer |
| Entity Name: | Lindsay DiPaolo, EHT |
| Entity Title: | Not reported |
| Affiliation Address: | Not reported |
| Affiliation City: | Not reported |
| Affiliation State: | Not reported |
| Affiliation Country: | Not reported |
| Affiliation Zip: | Not reported |
| Affiliation Phone: | Not reported |

| | |
|---|---|
| Affiliation Type Desc: | CUPA District |
| Entity Name: | San Diego County Env Health |
| Entity Title: | Not reported |
| Affiliation Address: | PO Box 129261 |
| Affiliation City: | San Diego |
| Affiliation State: | CA |
| Affiliation Country: | Not reported |
| Affiliation Zip: | 92112-9261 |
| Affiliation Phone: | (858) 505-6880 |

| | |
|---|---|
| Affiliation Type Desc: | Operator |
| Entity Name: | Mahmood Alsafi |
| Entity Title: | Not reported |
| Affiliation Address: | Not reported |
| Affiliation City: | Not reported |
| Affiliation State: | Not reported |
| Affiliation Country: | Not reported |
| Affiliation Zip: | Not reported |
| Affiliation Phone: | (919) 636-6666 |

| | |
|---|---|
| Affiliation Type Desc: | Environmental Contact |
| Entity Name: | Mahmood Alsafi |
| Entity Title: | Not reported |
| Affiliation Address: | 12239 Woodside Ave, Ste A |
| Affiliation City: | Lakeside |
| Affiliation State: | CA |
| Affiliation Country: | Not reported |
| Affiliation Zip: | 92040 |
| Affiliation Phone: | Not reported |

| | |
|---|---|
| Affiliation Type Desc: | Facility Mailing Address |
| Entity Name: | Mailing Address |
| Entity Title: | Not reported |
| Affiliation Address: | 12239 Woodside Ave, Ste A |
| Affiliation City: | Lakeside |

**LAKESIDE COLLISION AUTO CENTER (Continued)** **S125546103**

Affiliation State: CA
Affiliation Country: Not reported
Affiliation Zip: 92040
Affiliation Phone: Not reported

Affiliation Type Desc: Parent Corporation
Entity Name: Lakeside Collision Auto Center
Entity Title: Not reported
Affiliation Address: Not reported
Affiliation City: Not reported
Affiliation State: Not reported
Affiliation Country: Not reported
Affiliation Zip: Not reported
Affiliation Phone: Not reported

Affiliation Type Desc: Legal Owner
Entity Name: Mahmood Alsafi
Entity Title: Not reported
Affiliation Address: 8102 Winter Gardens Blvd. Unit #2
Affiliation City: Lakeside
Affiliation State: CA
Affiliation Country: United States
Affiliation Zip: 92040
Affiliation Phone: (919) 636-6666

HWTS:
Name: LAKESIDE COLLISION AUTO CENTER
Address: 12239 WOODSIDE AVE
Address 2: Not reported
City,State,Zip: LAKESIDE, CA 92040
EPA ID: CAL000449522
Inactive Date: Not reported
Create Date: 10/01/2019
Last Act Date: 10/01/2019
Mailing Name: Not reported
Mailing Address: 12239 WOODSIDE AVE
Mailing Address 2: Not reported
Mailing City,State,Zip: LAKESIDE, CA 92040
Owner Name: MAHMOOD ALSAFI
Owner Address: 8102 WINTER GARDENS BLVD APT 2
Owner Address 2: Not reported
Owner City,State,Zip: LAKESIDE, CA 92040
Contact Name: MAHMOOD ALSAFI
Contact Address: 8102 WINTER GARDENS BLVD APT 2
Contact Address 2: Not reported
City,State,Zip: LAKESIDE, CA 92040

NAICS:
EPA ID: CAL000449522
Create Date: 2019-10-01 08:46:10
NAICS Code: 811121
NAICS Description: Automotive Body, Paint, and Interior Repair and Maintenance
Issued EPA ID Date: 2019-10-01 08:46:10
Inactive Date: Not reported
Facility Name: LAKESIDE COLLISION AUTO CENTER
Facility Address: 12239 WOODSIDE AVE

**LAKESIDE COLLISION AUTO CENTER (Continued)** **S125546103**

| | |
|---|---|
| Facility Address 2: | Not reported |
| Facility City: | LAKESIDE |
| Facility County: | 37 |
| Facility State: | CA |
| Facility Zip: | 92040 |

---

**F117** **CHARLIES AUTO BODY** **FINDS** **1023352335**
**12239 WOODSIDE AVE** **N/A**
**< 1/8** **LAKESIDE, CA 92040**
**1 ft.**

**Site 18 of 22 in cluster F**

**Relative:** **Higher**

**Actual:** **402 ft.**

FINDS:

| | |
|---|---|
| Registry ID: | 110066488009 |
| Facility URL: | http://ofmpub.epa.gov/enviro/fii_query_detail.disp_program_facility?p_registry_id=110066488009 |

Environmental Interest/Information System:
STATE MASTER

Click this hyperlink while viewing on your computer to access additional FINDS: detail in the EDR Site Report.

---

**F118** **RT AUTO CENTER** **CDL** **S105112834**
**12239 WOODSIDE AVE** **San Diego Co. HMMD** **N/A**
**< 1/8** **LAKESIDE, CA 92040** **HWTS**
**1 ft.**

**Site 19 of 22 in cluster F**

**Relative:** **Higher**

**Actual:** **402 ft.**

CDL:

| | |
|---|---|
| Name: | Not reported |
| Address: | 12239 WOODSIDE AVE |
| City,State,Zip: | LAKESIDE, CA 92040 |
| Facility ID: | 2017-02-016 |
| Date: | 02/27/2017 |
| Labtype: | Illegal Drug lab |
| Lab Type: | Illegal Drug Lab (L) - location where an illegal drug lab was operated or drug lab equipment and/or materials were stored. |

HMMD SAN DIEGO:

| | |
|---|---|
| Name: | EMERALD HILL PAINT & BODY |
| Address: | 12239 WOODSIDE AV |
| City,State,Zip: | LAKESIDE, CA 92040 |
| Permit Number: | 106354 |
| Business Type: | 6HK27 |
| EPA Id Number: | CAL000189229 |
| APN: | 394-510-04-00 |
| Last HMMD Inspection: | 06/25/2004 |
| Facility Telephone: | 619-443-3695 |
| Permit Status: | INAC |
| Permit Expiration: | 09/30/2004 |
| Date Last Updated: | 11/02/2012 |
| Facility Owner: | ALAN BROZOWSKI |
| Facility Mailing Address: | 12239 WOODSIDE AV |
| Facility Mailing City: | LAKESIDE |
| Facility Mailing State: | CA |

**RT AUTO CENTER (Continued)** **S105112834**

Facility Mailing Zip: 92040-
UST Owner: Not reported
Handle Regulated Hazmat: Not reported
Own Or Operate UST: Not reported
Subject To APSA: Not reported
Generate Haz Waste: Y
Treat Haz Waste: Not reported
Generate Medical Waste: Not reported

Violations Inactive Permits:
Permit Number: 106354
Update Date: 11/02/2012
Inspection Date: 06/25/2004
Violation Code: 6HV0133
Violation: MANIFEST COPY NOT SENT TO DTSC
Violation Citation: Generator of hazardous waste has not sent the appropriate copy of the manifest to DTSC/Cal-EPA. CCR 66262.23(a)(4)
Activity: Inactive Permit

Permit Number: 106354
Update Date: 11/02/2012
Inspection Date: 06/25/2004
Violation Code: 6HV0201
Violation: WASTE CONTAINER NOT CLOSED
Violation Citation: Hazardous waste containers are not kept closed while in storage. CCR 66265.173(a)
Activity: Inactive Permit

Name: EMERALD HILL PAINT & BODY
Address: 12239 WOODSIDE AV
City,State,Zip: LAKESIDE, CA 92040
Permit Number: 106354
Business Type: 6HK27
EPA Id Number: CAL000189229
APN: 394-510-04-00
Last HMMD Inspection: 06/25/2004
Facility Telephone: 619-443-3695
Permit Status: INAC
Permit Expiration: 09/30/2004
Date Last Updated: 11/02/2012
Facility Owner: ALAN BROZOWSKI
Facility Mailing Address: 12239 WOODSIDE AV
Facility Mailing City: LAKESIDE
Facility Mailing State: CA
Facility Mailing Zip: 92040-
UST Owner: Not reported
Handle Regulated Hazmat: Not reported
Own Or Operate UST: Not reported
Subject To APSA: Not reported
Generate Haz Waste: Y
Treat Haz Waste: Not reported
Generate Medical Waste: Not reported

Violations Inactive Permits:
Permit Number: 106354
Update Date: 11/02/2012
Inspection Date: 06/25/2004

**RT AUTO CENTER (Continued)** **S105112834**

Violation Code: 6HV0133
Violation: MANIFEST COPY NOT SENT TO DTSC
Violation Citation: Generator of hazardous waste has not sent the appropriate copy of the manifest to DTSC/Cal-EPA. CCR 66262.23(a)(4)
Activity: Inactive Permit

Permit Number: 106354
Update Date: 11/02/2012
Inspection Date: 06/25/2004
Violation Code: 6HV0201
Violation: WASTE CONTAINER NOT CLOSED
Violation Citation: Hazardous waste containers are not kept closed while in storage. CCR 66265.173(a)
Activity: Inactive Permit

HWTS:
Name: RT AUTO CENTER
Address: 12239 WOODSIDE AVE
Address 2: Not reported
City,State,Zip: LAKESIDE, CA 92040
EPA ID: CAL000436720
Inactive Date: Not reported
Create Date: 06/05/2018
Last Act Date: 06/05/2018
Mailing Name: Not reported
Mailing Address: 12239 WOODSIDE AVE
Mailing Address 2: Not reported
Mailing City,State,Zip: LAKESIDE, CA 92040
Owner Name: THAIR BAHER
Owner Address: 12239 WOODSIDE AVE
Owner Address 2: Not reported
Owner City,State,Zip: LAKESIDE, CA 92040
Contact Name: THAIR BAHER
Contact Address: 12239 WOODSIDE AVE
Contact Address 2: Not reported
City,State,Zip: LAKESIDE, CA 92040

NAICS:
EPA ID: CAL000436720
Create Date: 2018-06-05 08:42:42
NAICS Code: 811121
NAICS Description: Automotive Body, Paint, and Interior Repair and Maintenance
Issued EPA ID Date: 2018-06-05 08:42:42
Inactive Date: Not reported
Facility Name: RT AUTO CENTER
Facility Address: 12239 WOODSIDE AVE
Facility Address 2: Not reported
Facility City: LAKESIDE
Facility County: 37
Facility State: CA
Facility Zip: 92040

**F119** **L J RUSSO'S PAINT & BODY** **HAZNET** **S113037461**
**12239 WOODSIDE AVE** **HWTS** **N/A**
**< 1/8** **LAKESIDE, CA 92040**
**1 ft.**

**Site 20 of 22 in cluster F**

**Relative: Higher**

**Actual: 402 ft.**

HAZNET:

| | |
|---|---|
| Name: | L J RUSSO'S PAINT & BODY |
| Address: | 12239 WOODSIDE AVE |
| Address 2: | Not reported |
| City,State,Zip: | LAKESIDE, CA 920400000 |
| Contact: | UNDELIVERABLE PER 95 FEES FORM |
| Telephone: | -- |
| Mailing Name: | Not reported |
| Mailing Address: | 12239 WOODSIDE AVE |
| Year: | 1997 |
| Gepaid: | CAL000039620 |
| TSD EPA ID: | CAD089446710 |
| CA Waste Code: | 461 - Paint sludge |
| Disposal Method: | H01 - Transfer Station |
| Tons: | 0.2085 |
| Year: | 1990 |
| Gepaid: | CAL000039620 |
| TSD EPA ID: | CAD008302903 |
| CA Waste Code: | 214 - Unspecified solvent mixture |
| Disposal Method: | R01 - Recycler |
| Tons: | 0.2085 |

Additional Info:

| | |
|---|---|
| Year: | 1997 |
| Gen EPA ID: | CAL000039620 |
| Shipment Date: | 19970403 |
| Creation Date: | 6/26/1997 0:00:00 |
| Receipt Date: | 19970409 |
| Manifest ID: | 96880422 |
| Trans EPA ID: | CAD983609678 |
| Trans Name: | Not reported |
| Trans 2 EPA ID: | Not reported |
| Trans 2 Name: | Not reported |
| TSDF EPA ID: | CAD089446710 |
| Trans Name: | Not reported |
| TSDF Alt EPA ID: | CAD089446710 |
| TSDF Alt Name: | Not reported |
| CA Waste Code: | 461 - Paint sludge |
| RCRA Code: | D001 |
| Disposal Method: | H01 - Transfer Station |
| Quantity Tons: | 0.2085 |
| Waste Quantity: | 50 |
| Quantity Unit: | G |
| Additional Code 1: | Not reported |
| Additional Code 2: | Not reported |
| Additional Code 3: | Not reported |
| Additional Code 4: | Not reported |
| Additional Code 5: | Not reported |

**L J RUSSO'S PAINT & BODY (Continued)** **S113037461**

HWTS:

| | |
|---|---|
| Name: | L J RUSSO'S PAINT & BODY |
| Address: | 12239 WOODSIDE AVE |
| Address 2: | Not reported |
| City,State,Zip: | LAKESIDE, CA 920400000 |
| EPA ID: | CAL000039620 |
| Inactive Date: | 06/30/1995 |
| Create Date: | 09/17/1990 |
| Last Act Date: | 07/10/2001 |
| Mailing Name: | Not reported |
| Mailing Address: | 12239 WOODSIDE AVE |
| Mailing Address 2: | Not reported |
| Mailing City,State,Zip: | LAKESIDE, CA 920400000 |
| Owner Name: | RUSSO LOUIE |
| Owner Address: | -- |
| Owner Address 2: | Not reported |
| Owner City,State,Zip: | --, 99 -- |
| Contact Name: | UNDELIVERABLE PER 95 FEES FORM |
| Contact Address: | NW |
| Contact Address 2: | Not reported |
| City,State,Zip: | --, 99 -- |

---

**D120** **WEST COAST AUTO BODY** **HAZNET** **S113037570**
**9816 VINE ST #C** **HWTS** **N/A**
**< 1/8** **LAKESIDE, CA 92040**
**1 ft.**

**Site 7 of 10 in cluster D**

**Relative: Higher**

**Actual: 414 ft.**

HAZNET:

| | |
|---|---|
| Name: | WEST COAST AUTO BODY |
| Address: | 9816 VINE ST #C |
| Address 2: | Not reported |
| City,State,Zip: | LAKESIDE, CA 920400000 |
| Contact: | RONALD GRIFFITHS |
| Telephone: | 6194436407 |
| Mailing Name: | Not reported |
| Mailing Address: | 9816 VINE ST STE C |
| Year: | 1994 |
| Gepaid: | CAL000039844 |
| TSD EPA ID: | CAD008252405 |
| CA Waste Code: | 214 - Unspecified solvent mixture |
| Disposal Method: | - |
| Tons: | 0.2304 |
| Year: | 1994 |
| Gepaid: | CAL000039844 |
| TSD EPA ID: | CAD008252405 |
| CA Waste Code: | 214 - Unspecified solvent mixture |
| Disposal Method: | R01 - Recycler |
| Tons: | 0.198 |
| Year: | 1993 |
| Gepaid: | CAL000039844 |
| TSD EPA ID: | CAD008252405 |
| CA Waste Code: | 214 - Unspecified solvent mixture |
| Disposal Method: | R01 - Recycler |

**WEST COAST AUTO BODY (Continued)** **S113037570**

Tons: 0.2304

Year: 1992
Gepaid: CAL000039844
TSD EPA ID: CAD008252405
CA Waste Code: 214 - Unspecified solvent mixture
Disposal Method: R01 - Recycler
Tons: 0.1334

Additional Info:
Year: 1994
Gen EPA ID: CAL000039844

Shipment Date: 19941205
Creation Date: 3/28/1996 0:00:00
Receipt Date: 19941205
Manifest ID: 93354103
Trans EPA ID: CAD008252405
Trans Name: Not reported
Trans 2 EPA ID: Not reported
Trans 2 Name: Not reported
TSDF EPA ID: CAD008252405
Trans Name: Not reported
TSDF Alt EPA ID: CAD008252405
TSDF Alt Name: Not reported
CA Waste Code: 214 - Unspecified solvent mixture
RCRA Code: D001
Disposal Method: R01 - Recycler
Quantity Tons: 0.198
Waste Quantity: 55
Quantity Unit: G
Additional Code 1: Not reported
Additional Code 2: Not reported
Additional Code 3: Not reported
Additional Code 4: Not reported
Additional Code 5: Not reported

Shipment Date: 19940405
Creation Date: 3/25/1996 0:00:00
Receipt Date: Not reported
Manifest ID: 93348641
Trans EPA ID: CAD008252405
Trans Name: Not reported
Trans 2 EPA ID: Not reported
Trans 2 Name: Not reported
TSDF EPA ID: CAD008252405
Trans Name: Not reported
TSDF Alt EPA ID: Not reported
TSDF Alt Name: Not reported
CA Waste Code: 214 - Unspecified solvent mixture
RCRA Code: Not reported
Disposal Method: - Not reported
Quantity Tons: 0.2304
Waste Quantity: 64
Quantity Unit: G
Additional Code 1: Not reported

**WEST COAST AUTO BODY (Continued)** **S113037570**

| | |
|---|---|
| Additional Code 2: | Not reported |
| Additional Code 3: | Not reported |
| Additional Code 4: | Not reported |
| Additional Code 5: | Not reported |

Additional Info:

| | |
|---|---|
| Year: | 1993 |
| Gen EPA ID: | CAL000039844 |
| Shipment Date: | 19930830 |
| Creation Date: | 9/13/1995 0:00:00 |
| Receipt Date: | 19930830 |
| Manifest ID: | 92601114 |
| Trans EPA ID: | CAD008252405 |
| Trans Name: | Not reported |
| Trans 2 EPA ID: | Not reported |
| Trans 2 Name: | Not reported |
| TSDF EPA ID: | CAD008252405 |
| Trans Name: | Not reported |
| TSDF Alt EPA ID: | CAD008252405 |
| TSDF Alt Name: | Not reported |
| CA Waste Code: | 214 - Unspecified solvent mixture |
| RCRA Code: | Not reported |
| Disposal Method: | R01 - Recycler |
| Quantity Tons: | 0.1152 |
| Waste Quantity: | 32 |
| Quantity Unit: | G |
| Additional Code 1: | Not reported |
| Additional Code 2: | Not reported |
| Additional Code 3: | Not reported |
| Additional Code 4: | Not reported |
| Additional Code 5: | Not reported |
| Shipment Date: | 19930322 |
| Creation Date: | 9/6/1995 0:00:00 |
| Receipt Date: | 19930322 |
| Manifest ID: | 92040058 |
| Trans EPA ID: | CAD008252405 |
| Trans Name: | Not reported |
| Trans 2 EPA ID: | Not reported |
| Trans 2 Name: | Not reported |
| TSDF EPA ID: | CAD008252405 |
| Trans Name: | Not reported |
| TSDF Alt EPA ID: | Not reported |
| TSDF Alt Name: | Not reported |
| CA Waste Code: | 214 - Unspecified solvent mixture |
| RCRA Code: | Not reported |
| Disposal Method: | R01 - Recycler |
| Quantity Tons: | 0.1152 |
| Waste Quantity: | 32 |
| Quantity Unit: | G |
| Additional Code 1: | Not reported |
| Additional Code 2: | Not reported |
| Additional Code 3: | Not reported |
| Additional Code 4: | Not reported |
| Additional Code 5: | Not reported |

**WEST COAST AUTO BODY (Continued)** **S113037570**

HWTS:

| | |
|---|---|
| Name: | WEST COAST AUTO BODY |
| Address: | 9816 VINE ST #C |
| Address 2: | Not reported |
| City,State,Zip: | LAKESIDE, CA 920400000 |
| EPA ID: | CAL000039844 |
| Inactive Date: | 10/02/2000 |
| Create Date: | 08/03/1993 |
| Last Act Date: | 10/02/2000 |
| Mailing Name: | Not reported |
| Mailing Address: | 9816 VINE ST STE C |
| Mailing Address 2: | Not reported |
| Mailing City,State,Zip: | LAKESIDE, CA 920400000 |
| Owner Name: | RONALD GRIFFITHS |
| Owner Address: | 12124 MERRILL PL |
| Owner Address 2: | Not reported |
| Owner City,State,Zip: | LAKESIDE, CA -- |
| Contact Name: | RONALD GRIFFITHS |
| Contact Address: | N/OWNER AT SITE CAL000191897,MB |
| Contact Address 2: | Not reported |
| City,State,Zip: | LAKESIDE, CA 920400000 |

| | |
|---|---|
| Name: | WEST COAST AUTO BODY |
| Address: | 9816 VINE ST #C |
| Address 2: | Not reported |
| City,State,Zip: | LAKESIDE, CA 920400000 |
| EPA ID: | CAL920884051 |
| Inactive Date: | 06/30/1996 |
| Create Date: | 03/28/1992 |
| Last Act Date: | 01/14/1997 |
| Mailing Name: | Not reported |
| Mailing Address: | 9816 VINE ST #C |
| Mailing Address 2: | Not reported |
| Mailing City,State,Zip: | LAKESIDE, CA 920400000 |
| Owner Name: | RONALD GRIFFITHS |
| Owner Address: | 12124 MERRILL PL |
| Owner Address 2: | Not reported |
| Owner City,State,Zip: | LAKESIDE, CA 920400000 |
| Contact Name: | INACTIVE PER VQ96 |
| Contact Address: | -- |
| Contact Address 2: | Not reported |
| City,State,Zip: | --, 99 -- |

---

**121** **BROWNLOW ENTERPRISES INC** **RCRA NonGen / NLR** **1000438174**
**9776 CHESTNUT STREET** **FINDS** **CAD982481871**
**< 1/8** **LAKESIDE, CA 92040** **ECHO**
**1 ft.**

**Relative:**
**Higher**

**Actual:**
**411 ft.**

RCRA NonGen / NLR:

| | |
|---|---|
| Date form received by agency: | 1988-08-02 00:00:00.0 |
| Facility name: | BROWNLOW ENTERPRISES INC |
| Facility address: | 9776 CHESTNUT STREET<br>LAKESIDE, CA 92040 |
| EPA ID: | CAD982481871 |
| Mailing address: | CHESTNUT STREET<br>LAKESIDE, CA 92040 |
| Contact: | ENVIRONMENTAL MANAGER |

**BROWNLOW ENTERPRISES INC (Continued)** **1000438174**

Contact address: 9776 CHESTNUT STREET
LAKESIDE, CA 92040
Contact country: US
Contact telephone: 619-561-9693
Contact email: Not reported
EPA Region: 09
Classification: Non-Generator
Description: Handler: Non-Generators do not presently generate hazardous waste

Owner/Operator Summary:
Owner/operator name: BROWNLOW ENTERPRISES
Owner/operator address: NOT REQUIRED
NOT REQUIRED, ME 99999
Owner/operator country: Not reported
Owner/operator telephone: 415-555-1212
Owner/operator email: Not reported
Owner/operator fax: Not reported
Owner/operator extension: Not reported
Legal status: Private
Owner/Operator Type: Owner
Owner/Op start date: Not reported
Owner/Op end date: Not reported

Owner/operator name: NOT REQUIRED
Owner/operator address: NOT REQUIRED
NOT REQUIRED, ME 99999
Owner/operator country: Not reported
Owner/operator telephone: 415-555-1212
Owner/operator email: Not reported
Owner/operator fax: Not reported
Owner/operator extension: Not reported
Legal status: Private
Owner/Operator Type: Operator
Owner/Op start date: Not reported
Owner/Op end date: Not reported

Handler Activities Summary:
U.S. importer of hazardous waste: No
Mixed waste (haz. and radioactive): No
Recycler of hazardous waste: No
Transporter of hazardous waste: Yes
Treater, storer or disposer of HW: No
Underground injection activity: No
On-site burner exemption: No
Furnace exemption: No
Used oil fuel burner: No
Used oil processor: No
User oil refiner: No
Used oil fuel marketer to burner: No
Used oil Specification marketer: No
Used oil transfer facility: No
Used oil transporter: No

Violation Status: No violations found

FINDS:
Registry ID: 110002825658

**BROWNLOW ENTERPRISES INC (Continued)** **1000438174**

Facility URL: http://ofmpub.epa.gov/enviro/fii_query_detail.disp_program_facility?p_registry_id=110002825658

Environmental Interest/Information System:
RCRAInfo is a national information system that supports the Resource Conservation and Recovery Act (RCRA) program through the tracking of events and activities related to facilities that generate, transport, and treat, store, or dispose of hazardous waste. RCRAInfo allows RCRA program staff to track the notification, permit, compliance, and corrective action activities required under RCRA.

Click this hyperlink while viewing on your computer to access additional FINDS: detail in the EDR Site Report.

ECHO:

| | |
|---|---|
| Envid: | 1000438174 |
| Registry ID: | 110002825658 |
| DFR URL: | http://echo.epa.gov/detailed-facility-report?fid=110002825658 |
| Name: | BROWNLOW ENTERPRISES INC |
| Address: | 9776 CHESTNUT STREET |
| City,State,Zip: | LAKESIDE, CA 92040 |

---

**B122** **HANSON ROBERT P** **EDR Hist Auto** **1021332056**
**9806 MAINE ST** **N/A**
**< 1/8** **LAKESIDE, CA 92040**
**1 ft.**

**Site 24 of 43 in cluster B**

**Relative: Higher** EDR Hist Auto

**Actual: 415 ft.**

| Year: | Name: | Type: |
|---|---|---|
| 1969 | HANSON ROBERT P | Gasoline Service Stations |
| 1970 | HANSON ROBERT P | Gasoline Service Stations |
| 1971 | HANSON ROBERT P | Gasoline Service Stations |
| 1972 | HANSON ROBERT P | Gasoline Service Stations |
| 1973 | HANSON ROBERT P | Gasoline Service Stations |
| 1974 | HANSON ROBERT P | Gasoline Service Stations |
| 1975 | HANSON ROBERT P | Gasoline Service Stations |
| 1976 | HANSON ROBERT P | Gasoline Service Stations |
| 1977 | HANSON ROBERT P | Gasoline Service Stations |
| 1978 | HANSON ROBERT P | Gasoline Service Stations |
| 1979 | HANSON ROBERT P | Gasoline Service Stations |
| 1980 | HANSON ROBERT P | Gasoline Service Stations |

---

**H123** **BARNEYS DRIVE IN CLEANERS** **EDR Hist Cleaner** **1019935275**
**12154 WOODSIDE** **N/A**
**< 1/8** **LAKESIDE, CA 92040**
**1 ft.**

**Site 9 of 21 in cluster H**

**Relative: Lower** EDR Hist Cleaner

**Actual: 395 ft.**

| Year: | Name: | Type: |
|---|---|---|
| 1969 | BARNEYS DRIVE IN CLEANERS | Drycleaning Plants, Except Rugs |
| 1970 | BARNEYS DRIVE IN CLEANERS | Drycleaning Plants, Except Rugs |
| 1971 | BARNEYS DRIVE IN CLEANERS | Drycleaning Plants, Except Rugs |
| 1972 | BARNEYS DRIVE IN CLEANERS | Drycleaning Plants, Except Rugs |

**BARNEYS DRIVE IN CLEANERS (Continued)** **1019935275**

| | | |
|---|---|---|
| 1973 | BARNEYS DRIVE IN CLEANERS | Drycleaning Plants, Except Rugs |
| 1974 | BARNEYS DRIVE IN CLEANERS | Drycleaning Plants, Except Rugs |
| 1975 | BARNEYS DRIVE IN CLEANERS | Drycleaning Plants, Except Rugs |
| 1976 | BARNEYS DRIVE IN CLEANERS | Drycleaning Plants, Except Rugs |
| 1977 | BARNEYS DRIVE IN CLEANERS | Drycleaning Plants, Except Rugs |
| 1978 | BARNEYS DRIVE IN CLEANERS | Drycleaning Plants, Except Rugs |
| 1979 | BARNEYS DRIVE IN CLEANERS | Drycleaning Plants, Except Rugs |

---

**F124** **CHMIRS** **S116777765**
**N/A**

**12225 WOODSIDE**
**< 1/8** **LAKESIDE, CA**
**1 ft.**

**Site 21 of 22 in cluster F**

**Relative:** **Higher**
**Actual:** **401 ft.**

CHMIRS:

| | |
|---|---|
| Name: | Not reported |
| Address: | 12225 WOODSIDE |
| City,State,Zip: | LAKESIDE, CA |
| OES Incident Number: | 4-1205 |
| OES notification: | 02/27/2014 |
| OES Date: | Not reported |
| OES Time: | Not reported |
| **Date Completed:** | **Not reported** |
| Property Use: | Not reported |
| Agency Id Number: | Not reported |
| Agency Incident Number: | Not reported |
| Time Notified: | Not reported |
| Time Completed: | Not reported |
| Surrounding Area: | Not reported |
| Estimated Temperature: | Not reported |
| Property Management: | Not reported |
| More Than Two Substances Involved?: | Not reported |
| Resp Agncy Personel # Of Decontaminated: | Not reported |
| Responding Agency Personel # Of Injuries: | Not reported |
| Responding Agency Personel # Of Fatalities: | Not reported |
| Others Number Of Decontaminated: | Not reported |
| Others Number Of Injuries: | Not reported |
| Others Number Of Fatalities: | Not reported |
| Vehicle Make/year: | Not reported |
| Vehicle License Number: | Not reported |
| Vehicle State: | Not reported |
| Vehicle Id Number: | Not reported |
| CA DOT PUC/ICC Number: | Not reported |
| Company Name: | Not reported |
| Reporting Officer Name/ID: | Not reported |
| Report Date: | Not reported |
| Facility Telephone: | Not reported |
| Waterway Involved: | No |
| Waterway: | Not reported |
| Spill Site: | Residence |
| Cleanup By: | No |
| Containment: | Not reported |
| What Happened: | Not reported |
| Type: | Not reported |
| Measure: | Not reported |
| Other: | Not reported |
| Type: | CHEMICAL |
| Measure: | Unknown |

**(Continued)** **S116777765**

| | |
|---|---|
| Other: | Not reported |
| Date/Time: | 900 |
| Year: | 2014 |
| Agency: | NRC |
| Incident Date: | 2/27/2014 |
| Admin Agency: | Not reported |
| Amount: | Not reported |
| Contained: | Unknown |
| Site Type: | Not reported |
| E Date: | Not reported |
| Substance: | Paint |
| Quantity Released: | Unknown |
| Unknown: | Not reported |
| Substance #2: | Not reported |
| Substance #3: | Not reported |
| Evacuations: | Not reported |
| Number of Injuries: | Not reported |
| Number of Fatalities: | Not reported |
| #1 Pipeline: | No |
| #2 Pipeline: | No |
| #3 Pipeline: | No |
| #1 Vessel >= 300 Tons: | No |
| #2 Vessel >= 300 Tons: | No |
| #3 Vessel >= 300 Tons: | No |
| Evacs: | No |
| Injuries: | Human Error |
| Fatals: | No |
| Comments: | Not reported |
| Description: | Per NRC: "Caller reported someone remodeling a residence and the person is washing the paint onto the ground". |

---

**F125** **ERNS** **2014075286**

**12225 WOODSIDE AVE** **N/A**

**< 1/8** **LAKESIDE, CA**

**1 ft.**

**Site 22 of 22 in cluster F**

**Relative:** Incident Commons:

**Higher**

**Actual:** **401 ft.**

| | |
|---|---|
| NRC Report #: | 1075286 |
| Description of Incident: | CALLER REPORTED SOMEONE REMODELING A RESIDENCE AND THE PERSON IS WASHING THE PAINT ONTO THE GROUND. |
| Type of Incident: | FIXED |
| Incident Cause: | OPERATOR ERROR |
| Incident Date Time: | 2014-02-27 09:00:00 |
| Incident DTG: | DISCOVERED |
| Incident Location: | Not reported |
| Loaction Address: | 12225 WOODSIDE AVE |
| Location Street 1: | Not reported |
| Location Street 2: | Not reported |
| Location Nearest City: | LAKESIDE |
| Location State: | CA |
| Location County: | SAN DIEGO |
| Location Zip: | Not reported |
| Distance From City: | Not reported |
| Distance Units: | Not reported |
| Direction From City: | Not reported |
| Lat Deg: | Not reported |

**(Continued)** **2014075286**

| | |
|---|---|
| Lat Min: | Not reported |
| Lat Sec: | Not reported |
| Lat Quad: | Not reported |
| Long Deg: | Not reported |
| Long Min: | Not reported |
| Long Sec: | Not reported |
| Long Quad: | Not reported |
| Location Section: | Not reported |
| Location Township: | Not reported |
| Location range: | Not reported |
| Potential Range: | N |

Incidents:

| | |
|---|---|
| NRC Report #: | 1075286 |
| Aircraft Type: | Not reported |
| Aircraft Model: | Not reported |
| Aircraft ID: | Not reported |
| Aircraft Fuel Capacity: | Not reported |
| Aircraft Fuel Capacity Units: | Not reported |
| Aircraft Fuel on Board: | Not reported |
| Aircraft Fuel on Board Units: | Not reported |
| Aircraft Spot Number: | Not reported |
| Aircraft Hanger: | Not reported |
| Aircraft Runway Number: | Not reported |
| Road Mile Marker: | Not reported |
| Building ID: | Not reported |
| Type of Fixed Object: | PRIVATE RESIDENCE |
| Power Generating Facility: | U |
| Generating Capacity: | Not reported |
| Type of Fuel: | Not reported |
| NPDES: | Not reported |
| NPDES Compliance: | U |
| Pipeline Type: | Not reported |
| DOT Regulated: | U |
| Pipeline Above Ground: | ABOVE |
| Exposed Underwater: | N |
| Pipeline Covered: | U |
| Railroad Hotline: | Not reported |
| Grade Crossing: | U |
| Location Subdivision: | Not reported |
| Railroad Milepost: | Not reported |
| Type Vehicle Involved: | Not reported |
| Crossing Device Type: | Not reported |
| Device Operational: | U |
| DOT Crossing Number: | Not reported |
| Brake Failure: | U |
| Description of Tank: | Not reported |
| Tank Above Ground: | ABOVE |
| Transportable Container: | U |
| Tank Regulated: | U |
| Tank Regulated By: | Not reported |
| Tank ID: | Not reported |
| Capacity of Tank: | Not reported |
| Capacity of Tank Units: | Not reported |
| Actual Amount: | Not reported |
| Actual Amount Units: | Not reported |
| Platform Rig Name: | Not reported |
| Platform Letter: | Not reported |

**(Continued)** **2014075286**

| | |
|---|---|
| Location Area ID: | Not reported |
| Location Block ID: | Not reported |
| OCSG Number: | Not reported |
| OCSP Number: | Not reported |
| State Lease Number: | Not reported |
| Pier Dock Number: | Not reported |
| Berth Slip Number: | Not reported |
| Continuous Release Type: | Not reported |
| Initial Continuous Release No: | Not reported |
| Continuous Release Permit: | Not reported |
| Allision: | U |
| Type of Structure: | Not reported |
| Structure Name: | Not reported |
| Structure Operational: | U |
| Airbag Deployed: | U |
| Date Tiem Normal Service: | Not reported |
| Service Disruption Time: | Not reported |
| Service Disruption Units: | Not reported |
| Transit Bus Flag: | Not reported |
| CR Begin Date: | Not reported |
| CR End Date: | Not reported |
| CR Change Date: | Not reported |
| FBI Contact: | Not reported |
| FBI Contact Date Time: | Not reported |
| Sub Part C Testing Req: | XXX |
| Conductor Testing: | Not reported |
| Engineer Testing: | Not reported |
| Trainman Testing: | Not reported |
| Yard Foreman Testing: | Not reported |
| RCL Operator Testing: | Not reported |
| Brakeman Testing: | Not reported |
| Train Dispatcher Testing: | Not reported |
| Signalman Testing: | Not reported |
| Other Employee Testing: | Not reported |
| Unknown Testing: | Not reported |
| Passenger Handling: | Not reported |
| Passenger Route: | XXX |
| Passenger Delay: | XXX |

Incident Details:

| | |
|---|---|
| NRC Report #: | 1075286 |
| Fire Involved: | N |
| Fire Extinguished: | U |
| Any Evacuations: | N |
| Number Evacuated: | Not reported |
| Who Evacuated: | Not reported |
| Radius of Evacuation: | Not reported |
| Any Injuries: | N |
| Number Injured: | Not reported |
| Number Hospitalized: | Not reported |
| Any Fatalities: | N |
| Number Fatalities: | Not reported |
| Any Damages: | N |
| Damage Amount: | Not reported |
| Air Corridor Closed: | N |
| Air Corridor Desc: | Not reported |
| Air Closure Time: | Not reported |

**(Continued)** **2014075286**

| | |
|---|---|
| Waterway Closed: | N |
| Waterway Desc: | Not reported |
| Waterway Closure Time: | Not reported |
| Road Closed: | N |
| Road Desc: | Not reported |
| Road Closure Time: | Not reported |
| Closure Direction: | Not reported |
| Major Artery: | N |
| Track Closed: | N |
| Track Desc: | Not reported |
| Track Closure Time: | Not reported |
| Media Interest: | UNKNOWN |
| Medium Desc: | LAND |
| Additional Medium Info: | Not reported |
| Body of Water: | Not reported |
| Tributary of: | Not reported |
| Release Secured: | U |
| Estimated Duration of Release: | Not reported |
| Release rate: | Not reported |
| Desc Remedial Action: | NONE |
| State Agency on Scene: | Not reported |
| State Agency Report Number: | Not reported |
| Other Agency Notified: | Not reported |
| Weather Conditions: | PARTLY CLOUDY |
| Air Temperature: | Not reported |
| Wind Speed: | Not reported |
| Wind Direction: | Not reported |
| Water Supply Contaminated: | U |
| Sheen Size: | Not reported |
| Sheen Color: | Not reported |
| Direction of Sheen Travel: | Not reported |
| Sheen Odor Description: | Not reported |
| Wave Condition: | Not reported |
| Current Speed: | Not reported |
| Current Direction: | Not reported |
| Water Temperature: | Not reported |
| Track Close Dir: | Not reported |
| Empl Fatality: | Not reported |
| Pass Fatality: | Not reported |
| Community Impact: | Not reported |
| Wind Speed Unit: | Not reported |
| Employee Injuries: | Not reported |
| Passenger Injuries: | Not reported |
| Occupant Fatality: | Not reported |
| Current Speed Unit: | Not reported |
| Road Closure Units: | Not reported |
| Track CLosure Units: | Not reported |
| Sheen Size Units: | Not reported |
| Additional Info: | Not reported |
| State Agency Notified: | Not reported |
| Federal Agency Notified: | Not reported |
| nearest River Mile Marker: | Not reported |
| Sheen Size Length: | Not reported |
| Sheen Size Length Units: | Not reported |
| Sheen Size Width: | Not reported |
| Sheen Size Width Units: | Not reported |
| Offshore: | N |

**(Continued)** **2014075286**

Duration Unit: Not reported
Release Rate Unit: Not reported
Release Rate Rate: Not reported
Passengers Transferred: NO

Calls:
NRC Report #: 1075286
Site ID: 20141075286
Date Time Received: 2014-02-27 14:30:52
Date Time Complete: 2014-02-27 14:33:08
Call Type: INC
Responsible Company: Not reported
Responsible Org Type: PRIVATE CITIZEN
Responsible City: LAKESIDE
Responsible State: CA
Responsible Zip: Not reported
On Behalf: Not reported
Source: TELEPHONE

Material Involved:
NRC Report #: 1075286
Chris Code: NCC
Case Number: 000000-00-0
UN Number: Not reported
Amount of Material: 0
Unit of Measure: UNKNOWN AMOUNT
Name of Material: PAINT
If Reached Water: UNKNOWN
Amount in Water: 0
Unit of Measure Reach Water: UNKNOWN AMOUNT

---

**C126** **LAKESIDE MUFFLER & WELDING** **RCRA NonGen / NLR** **1024802628**
**12461 WOODSIDE AVE** **CAL000248433**
**< 1/8** **LAKESIDE, CA 92040**
**1 ft.**

**Site 8 of 14 in cluster C**

**Relative: Higher**
**Actual: 413 ft.**

RCRA NonGen / NLR:
Date form received by agency: 2002-03-21 00:00:00.0
Facility name: LAKESIDE MUFFLER & WELDING
Facility address: 12461 WOODSIDE AVE
LAKESIDE, CA 92040
EPA ID: CAL000248433
Contact: GARY YATES
Contact address: 12461 WOODSIDE AVE
LAKESIDE, CA 92040
Contact country: Not reported
Contact telephone: 619-561-3202
Contact email: MUFFLERMAN11@YAHOO.COM
EPA Region: 09
Classification: Non-Generator
Description: Handler: Non-Generators do not presently generate hazardous waste

Owner/Operator Summary:
Owner/operator name: GARY YATES

**LAKESIDE MUFFLER & WELDING (Continued)** **1024802628**

| | |
|---|---|
| Owner/operator address: | 12461 WOODSIDE AVE<br>LAKESIDE, CA 92040 |
| Owner/operator country: | Not reported |
| Owner/operator telephone: | 619-561-3202 |
| Owner/operator email: | Not reported |
| Owner/operator fax: | Not reported |
| Owner/operator extension: | Not reported |
| Legal status: | Other |
| Owner/Operator Type: | Owner |
| Owner/Op start date: | Not reported |
| Owner/Op end date: | Not reported |

| | |
|---|---|
| Owner/operator name: | GARY YATES |
| Owner/operator address: | 12461 WOODSIDE AVE<br>LAKESIDE, CA 92040 |
| Owner/operator country: | Not reported |
| Owner/operator telephone: | 619-561-3202 |
| Owner/operator email: | Not reported |
| Owner/operator fax: | Not reported |
| Owner/operator extension: | Not reported |
| Legal status: | Other |
| Owner/Operator Type: | Operator |
| Owner/Op start date: | Not reported |
| Owner/Op end date: | Not reported |

Handler Activities Summary:

| | |
|---|---|
| U.S. importer of hazardous waste: | No |
| Mixed waste (haz. and radioactive): | No |
| Recycler of hazardous waste: | No |
| Transporter of hazardous waste: | Yes |
| Treater, storer or disposer of HW: | No |
| Underground injection activity: | No |
| On-site burner exemption: | No |
| Furnace exemption: | No |
| Used oil fuel burner: | No |
| Used oil processor: | No |
| User oil refiner: | No |
| Used oil fuel marketer to burner: | No |
| Used oil Specification marketer: | No |
| Used oil transfer facility: | No |
| Used oil transporter: | No |

Violation Status: No violations found

---

**I127** **PR CLEANERS** **EDR Hist Cleaner** **1018568195**
**12108 WOODSIDE AVE** **N/A**
**< 1/8** **LAKESIDE, CA 92040**
**1 ft.**

**Site 1 of 42 in cluster I**

**Relative:** EDR Hist Cleaner
**Lower**

**Actual:** **393 ft.**

| Year: | Name: | Type: |
|---|---|---|
| 2009 | PR CLEANERS | Garment Pressing And Cleaners' Agents |
| 2010 | PR CLEANERS | Garment Pressing And Cleaners' Agents |
| 2011 | PR CLEANERS | Garment Pressing And Cleaners' Agents |
| 2012 | PR CLEANERS | Garment Pressing And Cleaners' Agents |
| 2013 | PR CLEANERS | Garment Pressing And Cleaners' Agents |

**PR CLEANERS (Continued)** **1018568195**

2014 PR CLEANERS Garment Pressing And Cleaners' Agents

---

**I128** **LAKESIDE CLEANERS** **HAZNET S113158683**
**12108 WOODSIDE AVE** **HWTS N/A**
**< 1/8** **LAKESIDE, CA 92040**
**1 ft.**

**Site 2 of 42 in cluster I**

**Relative:** HAZNET:
**Lower**

| | |
|---|---|
| Name: | LAKESIDE CLEANERS |
| Address: | 12108 WOODSIDE AVE |
| Address 2: | Not reported |
| City,State,Zip: | LAKESIDE, CA 92040 |
| Contact: | JOHNNY MIN/OWNER |
| Telephone: | 6194434833 |
| Mailing Name: | Not reported |
| Mailing Address: | 12108 WOODSIDE AVE |
| Year: | 2017 |
| Gepaid: | CAL000353033 |
| TSD EPA ID: | CAT080013352 |
| CA Waste Code: | 343 - Unspecified organic liquid mixture |
| Disposal Method: | H039 - Other Recovery Of Reclamation For Reuse Including Acid Regeneration, Organics Recovery Ect |
| Tons: | 0.374 |
| Year: | 2016 |
| Gepaid: | CAL000353033 |
| TSD EPA ID: | CAD008252405 |
| CA Waste Code: | 343 - Unspecified organic liquid mixture |
| Disposal Method: | H061 - Fuel Blending Prior To Energy Recovery At Another Site |
| Tons: | 0.187 |
| Year: | 2015 |
| Gepaid: | CAL000353033 |
| TSD EPA ID: | NED981723513 |
| CA Waste Code: | 741 - Liquids with halogenated organic compounds >= 1,000 Mg./L |
| Disposal Method: | H040 - Incineration--Thermal Destruction Other Than Use As A Fuel |
| Tons: | 0.2 |
| Year: | 2013 |
| Gepaid: | CAL000353033 |
| TSD EPA ID: | TXD077603371 |
| CA Waste Code: | 741 - Liquids with halogenated organic compounds >= 1,000 Mg./L |
| Disposal Method: | H141 - Storage, Bulking, And/Or Transfer Off Site--No Treatment/Reovery (H010-H129) Or (H131-H135) |
| Tons: | 0.2175 |
| Year: | 2012 |
| Gepaid: | CAL000353033 |
| TSD EPA ID: | TXD077603371 |
| CA Waste Code: | 741 - Liquids with halogenated organic compounds >= 1,000 Mg./L |
| Disposal Method: | H141 - Storage, Bulking, And/Or Transfer Off Site--No Treatment/Reovery (H010-H129) Or (H131-H135) |
| Tons: | 0.3 |
| Year: | 2011 |
| Gepaid: | CAL000353033 |

**Actual:**
**393 ft.**

**LAKESIDE CLEANERS (Continued)** **S113158683**

TSD EPA ID: TXD077603371
CA Waste Code: 741 - Liquids with halogenated organic compounds >= 1,000 Mg./L
Disposal Method: H141 - Storage, Bulking, And/Or Transfer Off Site--No Treatment/Reovery (H010-H129) Or (H131-H135)
Tons: 0.4

Year: 2010
Gepaid: CAL000353033
TSD EPA ID: TXD077603371
CA Waste Code: 741 - Liquids with halogenated organic compounds >= 1,000 Mg./L
Disposal Method: H141 - Storage, Bulking, And/Or Transfer Off Site--No Treatment/Reovery (H010-H129) Or (H131-H135)
Tons: 0.2

Additional Info:
Year: 2013
Gen EPA ID: CAL000353033

Shipment Date: 20131004
Creation Date: 2/24/2014 22:15:16
Receipt Date: 20131014
Manifest ID: 003914013SKS
Trans EPA ID: TXR000081205
Trans Name: SAFETY-KLEEN SYSTEMS INC
Trans 2 EPA ID: CAR000187922
Trans 2 Name: RUST AND SONS
TSDF EPA ID: TXD077603371
Trans Name: SAFETY-KLEEN SYSTEMS INC
TSDF Alt EPA ID: Not reported
TSDF Alt Name: Not reported
CA Waste Code: 741 - Liquids with halogenated organic compounds > 1000 mg/l
RCRA Code: D040
Disposal Method: H141 - Storage, Bulking, And/Or Transfer Off Site--No Treatment/Reovery (H010-H129) Or (H131-H135)
Quantity Tons: 0.2175
Waste Quantity: 435
Quantity Unit: P
Additional Code 1: D039
Additional Code 2: D007
Additional Code 3: D001
Additional Code 4: Not reported
Additional Code 5: Not reported

Additional Info:
Year: 2012
Gen EPA ID: CAL000353033

Shipment Date: 20121128
Creation Date: 4/30/2013 22:15:27
Receipt Date: 20121211
Manifest ID: 003499767SKS
Trans EPA ID: TXR000081205
Trans Name: SAFETY-KLEEN SYSTEMS INC
Trans 2 EPA ID: OKD981588791
Trans 2 Name: TRIAD TRANSPORT INC

**LAKESIDE CLEANERS (Continued)** **S113158683**

| | |
|---|---|
| TSDF EPA ID: | TXD077603371 |
| Trans Name: | SAFETY-KLEEN SYSTEMS INC |
| TSDF Alt EPA ID: | Not reported |
| TSDF Alt Name: | Not reported |
| CA Waste Code: | 741 - Liquids with halogenated organic compounds > 1000 mg/l |
| RCRA Code: | D040 |
| Disposal Method: | H141 - Storage, Bulking, And/Or Transfer Off Site--No Treatment/Reovery (H010-H129) Or (H131-H135) |
| Quantity Tons: | 0.2 |
| Waste Quantity: | 400 |
| Quantity Unit: | P |
| Additional Code 1: | D039 |
| Additional Code 2: | D007 |
| Additional Code 3: | D001 |
| Additional Code 4: | Not reported |
| Additional Code 5: | Not reported |
| | |
| Shipment Date: | 20120517 |
| Creation Date: | 5/29/2013 22:15:15 |
| Receipt Date: | 20120529 |
| Manifest ID: | 003047332SKS |
| Trans EPA ID: | TXR000050930 |
| Trans Name: | SAFETY-KLEEN SYSTEMS INC |
| Trans 2 EPA ID: | NED986382133 |
| Trans 2 Name: | SMITH SYSTEMS |
| TSDF EPA ID: | TXD077603371 |
| Trans Name: | SAFETY-KLEEN SYSTEMS INC |
| TSDF Alt EPA ID: | Not reported |
| TSDF Alt Name: | Not reported |
| CA Waste Code: | 741 - Liquids with halogenated organic compounds > 1000 mg/l |
| RCRA Code: | D040 |
| Disposal Method: | H141 - Storage, Bulking, And/Or Transfer Off Site--No Treatment/Reovery (H010-H129) Or (H131-H135) |
| Quantity Tons: | 0.1 |
| Waste Quantity: | 200 |
| Quantity Unit: | P |
| Additional Code 1: | D039 |
| Additional Code 2: | D007 |
| Additional Code 3: | D001 |
| Additional Code 4: | Not reported |
| Additional Code 5: | Not reported |

Additional Info:

| | |
|---|---|
| Year: | 2016 |
| Gen EPA ID: | CAL000353033 |
| | |
| Shipment Date: | 20150803 |
| Creation Date: | 1/21/2016 22:15:23 |
| Receipt Date: | 20150817 |
| Manifest ID: | 004828308SKS |
| Trans EPA ID: | TXR000081205 |
| Trans Name: | SAFETY-KLEEN SYSTEMS INC |
| Trans 2 EPA ID: | MAD039322250 |
| Trans 2 Name: | CLEAN HARBORS ENV SERV INC |
| TSDF EPA ID: | NED981723513 |
| Trans Name: | CLEAN HARBORS ENVIRONMENTAL SERVICES IN |
| TSDF Alt EPA ID: | Not reported |

**LAKESIDE CLEANERS (Continued)** **S113158683**

| | |
|---|---|
| TSDF Alt Name: | Not reported |
| CA Waste Code: | 741 - Liquids with halogenated organic compounds > 1000 mg/l |
| RCRA Code: | D040 |
| Disposal Method: | H040 - Incineration--Thermal Destruction Other Than Use As A Fuel |
| Quantity Tons: | 0.2 |
| Waste Quantity: | 400 |
| Quantity Unit: | P |
| Additional Code 1: | D039 |
| Additional Code 2: | D007 |
| Additional Code 3: | D001 |
| Additional Code 4: | Not reported |
| Additional Code 5: | Not reported |

Additional Info:

| | |
|---|---|
| Year: | 2010 |
| Gen EPA ID: | CAL000353033 |
| Shipment Date: | 20100702 |
| Creation Date: | 1/24/2011 18:30:44 |
| Receipt Date: | 20100719 |
| Manifest ID: | 003320595FLE |
| Trans EPA ID: | TXR000050930 |
| Trans Name: | SAFETY-KLEEN SYSTEMS INC |
| Trans 2 EPA ID: | OKD981588791 |
| Trans 2 Name: | TRIAD |
| TSDF EPA ID: | TXD077603371 |
| Trans Name: | SAFETY-KLEEN SYSTEMS INC |
| TSDF Alt EPA ID: | Not reported |
| TSDF Alt Name: | Not reported |
| CA Waste Code: | 741 - Liquids with halogenated organic compounds > 1000 mg/l |
| RCRA Code: | D040 |
| Disposal Method: | H141 - Storage, Bulking, And/Or Transfer Off Site--No Treatment/Reovery (H010-H129) Or (H131-H135) |
| Quantity Tons: | 0.2 |
| Waste Quantity: | 400 |
| Quantity Unit: | P |
| Additional Code 1: | D039 |
| Additional Code 2: | D007 |
| Additional Code 3: | D001 |
| Additional Code 4: | Not reported |
| Additional Code 5: | Not reported |

Additional Info:

| | |
|---|---|
| Year: | 2017 |
| Gen EPA ID: | CAL000353033 |
| Shipment Date: | 20171221 |
| Creation Date: | 8/3/2018 18:30:42 |
| Receipt Date: | 20171229 |
| Manifest ID: | 017740376JJK |
| Trans EPA ID: | CAD028277036 |
| Trans Name: | ASBURY ENVIRONMENTAL SERVICES |
| Trans 2 EPA ID: | Not reported |
| Trans 2 Name: | Not reported |
| TSDF EPA ID: | CAT080013352 |
| Trans Name: | DEMENNO / KERDOON |

**LAKESIDE CLEANERS (Continued)** **S113158683**

| | |
|---|---|
| TSDF Alt EPA ID: | Not reported |
| TSDF Alt Name: | Not reported |
| CA Waste Code: | 343 - Unspecified organic liquid mixture |
| RCRA Code: | D001 |
| Disposal Method: | H039 - Other Recovery Of Reclamation For Reuse Including Acid Regeneration, Organics Recovery Ect |
| Quantity Tons: | 0.187 |
| Waste Quantity: | 55 |
| Quantity Unit: | G |
| Additional Code 1: | Not reported |
| Additional Code 2: | Not reported |
| Additional Code 3: | Not reported |
| Additional Code 4: | Not reported |
| Additional Code 5: | Not reported |
| | |
| Shipment Date: | 20170214 |
| Creation Date: | 5/24/2017 18:30:17 |
| Receipt Date: | 20170224 |
| Manifest ID: | 016858413JJK |
| Trans EPA ID: | CAD028277036 |
| Trans Name: | ASBURY ENVIRONMENTAL SERVICES |
| Trans 2 EPA ID: | Not reported |
| Trans 2 Name: | Not reported |
| TSDF EPA ID: | CAT080013352 |
| Trans Name: | DEMENNO/KERDOON |
| TSDF Alt EPA ID: | Not reported |
| TSDF Alt Name: | Not reported |
| CA Waste Code: | 343 - Unspecified organic liquid mixture |
| RCRA Code: | D001 |
| Disposal Method: | H039 - Other Recovery Of Reclamation For Reuse Including Acid Regeneration, Organics Recovery Ect |
| Quantity Tons: | 0.187 |
| Waste Quantity: | 55 |
| Quantity Unit: | G |
| Additional Code 1: | Not reported |
| Additional Code 2: | Not reported |
| Additional Code 3: | Not reported |
| Additional Code 4: | Not reported |
| Additional Code 5: | Not reported |

Additional Info:

| | |
|---|---|
| Year: | 2011 |
| Gen EPA ID: | CAL000353033 |
| | |
| Shipment Date: | 20111201 |
| Creation Date: | 4/19/2012 20:30:22 |
| Receipt Date: | 20111212 |
| Manifest ID: | 002917361SKS |
| Trans EPA ID: | TXR000050930 |
| Trans Name: | SAFETY-KLEEN SYSTEMS INC |
| Trans 2 EPA ID: | Not reported |
| Trans 2 Name: | Not reported |
| TSDF EPA ID: | TXD077603371 |
| Trans Name: | SAFETY-KLEEN SYSTEMS INC |
| TSDF Alt EPA ID: | Not reported |
| TSDF Alt Name: | Not reported |
| CA Waste Code: | 741 - Liquids with halogenated organic compounds > 1000 mg/l |

**LAKESIDE CLEANERS (Continued)** **S113158683**

| | |
|---|---|
| RCRA Code: | D040 |
| Disposal Method: | H141 - Storage, Bulking, And/Or Transfer Off Site--No Treatment/Reovery (H010-H129) Or (H131-H135) |
| Quantity Tons: | 0.2 |
| Waste Quantity: | 400 |
| Quantity Unit: | P |
| Additional Code 1: | D039 |
| Additional Code 2: | D007 |
| Additional Code 3: | D001 |
| Additional Code 4: | Not reported |
| Additional Code 5: | Not reported |
| | |
| Shipment Date: | 20110314 |
| Creation Date: | 8/25/2011 18:30:20 |
| Receipt Date: | 20110323 |
| Manifest ID: | 002573692SKS |
| Trans EPA ID: | TXR000050930 |
| Trans Name: | SAFETY-KLEEN SYSTEMS INC |
| Trans 2 EPA ID: | OKD981588791 |
| Trans 2 Name: | TRIAD |
| TSDF EPA ID: | TXD077603371 |
| Trans Name: | SAFETY-KLEEN SYSTEMS INC |
| TSDF Alt EPA ID: | Not reported |
| TSDF Alt Name: | Not reported |
| CA Waste Code: | 741 - Liquids with halogenated organic compounds > 1000 mg/l |
| RCRA Code: | D040 |
| Disposal Method: | H141 - Storage, Bulking, And/Or Transfer Off Site--No Treatment/Reovery (H010-H129) Or (H131-H135) |
| Quantity Tons: | 0.2 |
| Waste Quantity: | 400 |
| Quantity Unit: | P |
| Additional Code 1: | D039 |
| Additional Code 2: | D007 |
| Additional Code 3: | D001 |
| Additional Code 4: | Not reported |
| Additional Code 5: | Not reported |

Additional Info:

| | |
|---|---|
| Year: | 2015 |
| Gen EPA ID: | CAL000353033 |
| | |
| Shipment Date: | 20150803 |
| Creation Date: | 1/21/2016 22:15:23 |
| Receipt Date: | 20150817 |
| Manifest ID: | 004828308SKS |
| Trans EPA ID: | TXR000081205 |
| Trans Name: | SAFETY-KLEEN SYSTEMS INC |
| Trans 2 EPA ID: | MAD039322250 |
| Trans 2 Name: | CLEAN HARBORS ENV SERV INC |
| TSDF EPA ID: | NED981723513 |
| Trans Name: | CLEAN HARBORS ENVIRONMENTAL SERVICES IN |
| TSDF Alt EPA ID: | Not reported |
| TSDF Alt Name: | Not reported |
| CA Waste Code: | 741 - Liquids with halogenated organic compounds > 1000 mg/l |
| RCRA Code: | D040 |
| Disposal Method: | H040 - Incineration--Thermal Destruction Other Than Use As A Fuel |
| Quantity Tons: | 0.2 |

**LAKESIDE CLEANERS (Continued)** **S113158683**

| | |
|---|---|
| Waste Quantity: | 400 |
| Quantity Unit: | P |
| Additional Code 1: | D039 |
| Additional Code 2: | D007 |
| Additional Code 3: | D001 |
| Additional Code 4: | Not reported |
| Additional Code 5: | Not reported |

HWTS:

| | |
|---|---|
| Name: | LAKESIDE CLEANERS |
| Address: | 12108 WOODSIDE AVE |
| Address 2: | Not reported |
| City,State,Zip: | LAKESIDE, CA 92040 |
| EPA ID: | CAL000353033 |
| Inactive Date: | Not reported |
| Create Date: | 06/07/2010 |
| Last Act Date: | 08/12/2019 |
| Mailing Name: | Not reported |
| Mailing Address: | 12108 WOODSIDE AVE |
| Mailing Address 2: | Not reported |
| Mailing City,State,Zip: | LAKESIDE, CA 920400000 |
| Owner Name: | LAKESIDE CLEANERS |
| Owner Address: | 12108 WOODSIDE AVE |
| Owner Address 2: | Not reported |
| Owner City,State,Zip: | LAKESIDE, CA 920400000 |
| Contact Name: | RYAN DONG JIN NA |
| Contact Address: | 12108 WOODSIDE AVE |
| Contact Address 2: | Not reported |
| City,State,Zip: | LAKESIDE, CA 92040 |

NAICS:

| | |
|---|---|
| EPA ID: | CAL000353033 |
| Create Date: | 2010-06-07 11:44:19 |
| NAICS Code: | 81232 |
| NAICS Description: | Drycleaning and Laundry Services (except Coin-Operated) |
| Issued EPA ID Date: | 2010-06-07 11:44:19 |
| Inactive Date: | Not reported |
| Facility Name: | LAKESIDE CLEANERS |
| Facility Address: | 12108 WOODSIDE AVE |
| Facility Address 2: | Not reported |
| Facility City: | LAKESIDE |
| Facility County: | 37 |
| Facility State: | CA |
| Facility Zip: | 92040 |

---

**I129** **LAKESIDE CLEANERS** **San Diego Co. HMMD** **S110497763**
**12108 WOODSIDE AVE** **CERS HAZ WASTE** **N/A**
**< 1/8** **LAKESIDE, CA 92040** **DRYCLEANERS**
**1 ft.** **CERS**

**Site 3 of 42 in cluster I**

**Relative:** **Lower**
**Actual:** **393 ft.**

HMMD SAN DIEGO:

| | |
|---|---|
| Name: | LAKESIDE CLEANERS |
| Address: | 12108 WOODSIDE AV |
| City,State,Zip: | LAKESIDE, CA 92040 |
| Permit Number: | 210821 |
| Business Type: | 6HK53 |

**LAKESIDE CLEANERS (Continued)** **S110497763**

| | |
|---|---|
| EPA Id Number: | Not reported |
| APN: | 394-100-24-00 |
| Last HMMD Inspection: | 05/18/2012 |
| Facility Telephone: | 619-561-8717 |
| Permit Status: | OPEN |
| Permit Expiration: | 01/31/2013 |
| Date Last Updated: | 11/02/2012 |
| Facility Owner: | JOHNNY MIN |
| Facility Mailing Address: | 12108 WOODSIDE AV |
| Facility Mailing City: | Lakeside |
| Facility Mailing State: | CA |
| Facility Mailing Zip: | 92040 |
| UST Owner: | Not reported |
| Handle Regulated Hazmat: | Y |
| Own Or Operate UST: | Not reported |
| Subject To APSA: | Not reported |
| Generate Haz Waste: | Y |
| Treat Haz Waste: | Not reported |
| Generate Medical Waste: | Not reported |

Inventory Active Permits (not SQG Medical):

| | |
|---|---|
| Permit Number: | 210821 |
| Update Date: | 11/02/2012 |
| Case Number: | 64742-48-9 |
| Name: | ALIPHATIC HYDROCARBON |
| Other Information: | DF 2000 |
| Material Waste: | Material |
| Hazardous Categories 1: | ACUTE |
| Hazardous Categories 2: | Not reported |

| | |
|---|---|
| Permit Number: | 210821 |
| Update Date: | 11/02/2012 |
| Case Number: | Not reported |
| Name: | WASTE 252 STILL BOTTOM WASTE (OTHER) |
| Other Information: | Not reported |
| Material Waste: | Waste |
| Hazardous Categories 1: | Not reported |
| Hazardous Categories 2: | Not reported |

| | |
|---|---|
| Name: | LAKESIDE CLEANERS |
| Address: | 12108 WOODSIDE AVE |
| City,State,Zip: | LAKESIDE, CA 92040 |
| Permit Number: | Not reported |
| Business Type: | Not reported |
| EPA Id Number: | CAL000353033 |
| APN: | Not reported |
| Last HMMD Inspection: | Not reported |
| Facility Telephone: | 6195618717 |
| Permit Status: | Permit Renewed |
| Permit Expiration: | Not reported |
| Date Last Updated: | 01/31/2020 |
| Facility Owner: | Not reported |
| Facility Mailing Address: | 12108 Woodside Ave, Lakeside, CA 92040 |
| Facility Mailing City: | Not reported |
| Facility Mailing State: | Not reported |
| Facility Mailing Zip: | Not reported |
| UST Owner: | N |

**LAKESIDE CLEANERS (Continued)** **S110497763**

Handle Regulated Hazmat: Not reported
Own Or Operate UST: Not reported
Subject To APSA: Not reported
Generate Haz Waste: Y
Treat Haz Waste: N
Generate Medical Waste: Not reported

Inspection Violation:
Record ID: DEH2009-HUPFP-210821
Permit Status: Permit Renewed
Active Permit: Y
Facility Id Number: 37-000-210821
Program Element: Hazardous Materials Release Response Plans
Inspection Type: Routine
Inspection Number: 4721370
Return To Compliance Date: 2015-08-18T00:00:00.000
Nov: No
Violation Classification: Minor
Underground Storage Tank Id: Not reported
Container/Tank Id: Not reported
Last Update: 2020-01-31T00:00:00.000
Inspection Date: 2015-07-21T00:00:00.000
Violation Code: 1010003 Business Activities and/or Business Owner/Operator Identification not completed in CERS. 19 CCR 2729.2(a)(1); HSC 25404(e)(4)

Record ID: DEH2009-HUPFP-210821
Permit Status: Permit Renewed
Active Permit: Y
Facility Id Number: 37-000-210821
Program Element: Hazardous Materials Release Response Plans
Inspection Type: Routine
Inspection Number: 5704033
Return To Compliance Date: 2017-07-05T00:00:00.000
Nov: No
Violation Classification: Minor
Underground Storage Tank Id: Not reported
Container/Tank Id: Not reported
Last Update: 2020-01-31T00:00:00.000
Inspection Date: 2017-06-21T11:36:00.000
Violation Code: 1010008 HMBP not certified annually as complete and accurate in CERS. HSC 25508.2

Record ID: DEH2009-HUPFP-210821
Permit Status: Permit Renewed
Active Permit: Y
Facility Id Number: 37-000-210821
Program Element: Hazardous Materials Release Response Plans
Inspection Type: Routine
Inspection Number: 4721370
Return To Compliance Date: 2015-08-18T00:00:00.000
Nov: No
Violation Classification: Minor
Underground Storage Tank Id: Not reported
Container/Tank Id: Not reported
Last Update: 2020-01-31T00:00:00.000
Inspection Date: 2015-07-21T00:00:00.000
Violation Code: 1010002 HMBP not submitted to the CUPA in CERS. HSC 25508(a)(1)(A);

**LAKESIDE CLEANERS (Continued)** **S110497763**

HSC 25404(e)(4); 27 CCR 15188(a), (d)

Record ID: DEH2009-HUPFP-210821
Permit Status: Permit Renewed
Active Permit: Y
Facility Id Number: 37-000-210821
Program Element: Hazardous Materials Release Response Plans
Inspection Type: Routine
Inspection Number: 5704033
Return To Compliance Date: 2017-06-28T00:00:00.000
Nov: No
Violation Classification: Minor
Underground Storage Tank Id: Not reported
Container/Tank Id: Not reported
Last Update: 2020-01-31T00:00:00.000
Inspection Date: 2017-06-21T11:36:00.000
Violation Code: 1020002 Initial and/or annual employee training not conducted for hazardous materials management and/or employee training records not available or not maintained for 3 years. HSC 25505(a)(4)

Waste and Materials:

Record ID: DEH2009-HUPFP-210821
Permit Status: Permit Renewed
Active Permit: Y
Child Record Id: DEH2018-HCHEM-0169250
Trade Secret: N
Hazardous Material Type: Pure
Last Updated: 2020-01-31T02:33:38.000
Chemical Name: DF2000
Common Name: HYDROCARBON DRY SOLUTION
Case Number: Not reported

Record ID: DEH2009-HUPFP-210821
Permit Status: Permit Renewed
Active Permit: Y
Child Record Id: DEH2018-HWAST-0143379
Trade Secret: N
Hazardous Material Type: Not reported
Last Updated: 2020-01-31T02:33:38.000
Chemical Name: DRY CLEANING SLUDGE
Common Name: DRY CLEANING SLUDGE
Case Number: Not reported

Record ID: DEH2009-HUPFP-210821
Permit Status: Permit Renewed
Active Permit: Y
Child Record Id: DEH2015-HCHEM-0073159
Trade Secret: N
Hazardous Material Type: Pure
Last Updated: 2017-01-31T02:31:48.000
Chemical Name: ALIPHATIC HYDROCARBON
Common Name: DF 2000
Case Number: 64742-48-9

Record ID: DEH2009-HUPFP-210821
Permit Status: Permit Renewed
Active Permit: Y

**LAKESIDE CLEANERS (Continued)** **S110497763**

Child Record Id: DEH2015-HWAST-0057053
Trade Secret: N
Hazardous Material Type: Not reported
Last Updated: 2017-01-31T02:31:48.000
Chemical Name: WASTE 213 HYDROCARBON SOLVENT
Common Name: STILL BOTTOM WASTE
Case Number: Not reported

Record ID: DEH2009-HUPFP-210821
Permit Status: Permit Renewed
Active Permit: Y
Child Record Id: DEH2017-HCHEM-0146989
Trade Secret: N
Hazardous Material Type: Pure
Last Updated: 2017-10-23T17:41:57.000
Chemical Name: ALIPHATIC HYDROCARBON
Common Name: DF 2000
Case Number: 64742-48-9

Record ID: DEH2009-HUPFP-210821
Permit Status: Permit Renewed
Active Permit: Y
Child Record Id: DEH2017-HWAST-0125599
Trade Secret: N
Hazardous Material Type: Not reported
Last Updated: 2017-10-23T17:41:57.000
Chemical Name: WASTE 213 HYDROCARBON SOLVENT
Common Name: STILL BOTTOM WASTE
Case Number: Not reported

CERS HAZ WASTE:
Name: LAKESIDE CLEANERS
Address: 12108 WOODSIDE AVE
City,State,Zip: LAKESIDE, CA 92040
Site ID: 43251
CERS ID: 10371958
CERS Description: Hazardous Waste Generator

DRYCLEANERS:
Name: LAKESIDE CLEANERS
Address: 12108 WOODSIDE AVE
City,State,Zip: LAKESIDE, CA 92040
EPA Id: CAL000353033
NAICS Code: 81232
NAICS Description: Drycleaning and Laundry Services (except Coin-Operated)
SIC Code: 7211
SIC Description: Power Laundries, Family and Commercial
Create Date: 06/07/2010
Facility Active: Yes
Inactive Date: Not reported
Facility Addr2: Not reported
Owner Name: LAKESIDE CLEANERS
Owner Address: 12108 WOODSIDE AVE
Owner Address 2: Not reported
Owner Telephone: 6195618717

**LAKESIDE CLEANERS (Continued)** **S110497763**

Contact Name: RYAN DONG JIN NA
Contact Address: 12108 WOODSIDE AVE
Contact Address 2: Not reported
Contact Telephone: 6194434833
Mailing Name: Not reported
Mailing Address 1: 12108 WOODSIDE AVE
Mailing Address 2: Not reported
Mailing City: LAKESIDE
Mailing State: CA
Mailing Zip: 920400000
Owner Fax: 6195610600
Region Code: 4

CERS:
Name: LAKESIDE CLEANERS
Address: 12108 WOODSIDE AVE
City,State,Zip: LAKESIDE, CA 92040
Site ID: 43251
CERS ID: 10371958
CERS Description: Chemical Storage Facilities

Violations:
Site ID: 43251
Site Name: LAKESIDE CLEANERS
Violation Date: 06-21-2017
Citation: HSC 6.95 25508.2 - California Health and Safety Code, Chapter 6.95, Section(s) 25508.2
Violation Description: Failure to annually review and electronically certify that the business plan is complete and accurate on or before the annual due date.
Violation Notes: Returned to compliance on 07/05/2017.
Violation Division: San Diego County Department of Env Health
Violation Program: HMRRP
Violation Source: CERS

Site ID: 43251
Site Name: LAKESIDE CLEANERS
Violation Date: 07-21-2015
Citation: HSC 6.95 25508(d) - California Health and Safety Code, Chapter 6.95, Section(s) 25508(d)
Violation Description: Failure to complete and/or electronically submit a business plan when storing/handling a hazardous material at or above reportable quantities.
Violation Notes: Returned to compliance on 08/18/2015.
Violation Division: San Diego County Department of Env Health
Violation Program: HMRRP
Violation Source: CERS

Site ID: 43251
Site Name: LAKESIDE CLEANERS
Violation Date: 07-21-2015
Citation: 19 CCR 6.95 25508(a)(1) - California Code of Regulations, Title 19, Chapter 6.95, Section(s) 25508(a)(1)
Violation Description: Failure to complete and electronically submit the Business Activities Page and/or Business Owner Operator Identification Page.
Violation Notes: Returned to compliance on 08/18/2015.
Violation Division: San Diego County Department of Env Health

**LAKESIDE CLEANERS (Continued)** **S110497763**

Violation Program: HMRRP
Violation Source: CERS

Site ID: 43251
Site Name: LAKESIDE CLEANERS
Violation Date: 06-21-2017
Citation: HSC 6.95 25505(a)(4) - California Health and Safety Code, Chapter 6.95, Section(s) 25505(a)(4)
Violation Description: Failure to provide initial and annual training to all employees in safety procedures in the event of a release or threatened release of a hazardous material or failure to document and maintain training records for a minimum of three years.
Violation Notes: Returned to compliance on 06/28/2017.
Violation Division: San Diego County Department of Env Health
Violation Program: HMRRP
Violation Source: CERS

Evaluation:
Eval General Type: Compliance Evaluation Inspection
Eval Date: 06-21-2017
Violations Found: No
Eval Type: Routine done by local agency
Eval Notes: Inspector: Griffin Donelle Inspection ID:5704033
Eval Division: San Diego County Department of Env Health
Eval Program: HW
Eval Source: CERS

Eval General Type: Compliance Evaluation Inspection
Eval Date: 02-08-2018
Violations Found: No
Eval Type: Routine done by local agency
Eval Notes: Inspector: Griffin Donelle Inspection ID:5885700
Eval Division: San Diego County Department of Env Health
Eval Program: HMRRP
Eval Source: CERS

Eval General Type: Compliance Evaluation Inspection
Eval Date: 06-21-2017
Violations Found: Yes
Eval Type: Routine done by local agency
Eval Notes: Inspector: Griffin Donelle Inspection ID:5704033
Eval Division: San Diego County Department of Env Health
Eval Program: HMRRP
Eval Source: CERS

Eval General Type: Compliance Evaluation Inspection
Eval Date: 07-21-2015
Violations Found: No
Eval Type: Routine done by local agency
Eval Notes: Inspector: Griffin Donelle Inspection ID:4721370
Eval Division: San Diego County Department of Env Health
Eval Program: HW
Eval Source: CERS

Eval General Type: Compliance Evaluation Inspection
Eval Date: 02-08-2018
Violations Found: No

**LAKESIDE CLEANERS (Continued)** **S110497763**

| | |
|---|---|
| Eval Type: | Routine done by local agency |
| Eval Notes: | Inspector: Griffin Donelle Inspection ID:5885700 |
| Eval Division: | San Diego County Department of Env Health |
| Eval Program: | HW |
| Eval Source: | CERS |
| Eval General Type: | Compliance Evaluation Inspection |
| Eval Date: | 07-21-2015 |
| Violations Found: | Yes |
| Eval Type: | Routine done by local agency |
| Eval Notes: | Inspector: Griffin Donelle Inspection ID:4721370 |
| Eval Division: | San Diego County Department of Env Health |
| Eval Program: | HMRRP |
| Eval Source: | CERS |

Coordinates:

| | |
|---|---|
| Site ID: | 43251 |
| Facility Name: | LAKESIDE CLEANERS |
| Env Int Type Code: | HWG |
| Program ID: | 10371958 |
| Coord Name: | Not reported |
| Ref Point Type Desc: | Center of a facility or station. |
| Latitude: | 32.856520 |
| Longitude: | -116.930650 |

Affiliation:

| | |
|---|---|
| Affiliation Type Desc: | Environmental Contact |
| Entity Name: | Dong Jin Na |
| Entity Title: | Not reported |
| Affiliation Address: | 12108 Woodside Ave |
| Affiliation City: | Lakeside |
| Affiliation State: | CA |
| Affiliation Country: | Not reported |
| Affiliation Zip: | 92040 |
| Affiliation Phone: | Not reported |
| Affiliation Type Desc: | Legal Owner |
| Entity Name: | Dong Jin Na |
| Entity Title: | Not reported |
| Affiliation Address: | 12108 Woodside Ave |
| Affiliation City: | Lakeside |
| Affiliation State: | CA |
| Affiliation Country: | United States |
| Affiliation Zip: | 92040 |
| Affiliation Phone: | (469) 878-5905 |
| Affiliation Type Desc: | Document Preparer |
| Entity Name: | Dong Jin Na |
| Entity Title: | Not reported |
| Affiliation Address: | Not reported |
| Affiliation City: | Not reported |
| Affiliation State: | Not reported |
| Affiliation Country: | Not reported |
| Affiliation Zip: | Not reported |
| Affiliation Phone: | Not reported |

**LAKESIDE CLEANERS (Continued)** **S110497763**

| | |
|---|---|
| Affiliation Type Desc: | Facility Mailing Address |
| Entity Name: | Mailing Address |
| Entity Title: | Not reported |
| Affiliation Address: | 12108 Woodside Ave |
| Affiliation City: | Lakeside |
| Affiliation State: | CA |
| Affiliation Country: | Not reported |
| Affiliation Zip: | 92040 |
| Affiliation Phone: | Not reported |

| | |
|---|---|
| Affiliation Type Desc: | CUPA District |
| Entity Name: | San Diego County Env Health |
| Entity Title: | Not reported |
| Affiliation Address: | PO Box 129261 |
| Affiliation City: | San Diego |
| Affiliation State: | CA |
| Affiliation Country: | Not reported |
| Affiliation Zip: | 92112-9261 |
| Affiliation Phone: | (858) 505-6880 |

| | |
|---|---|
| Affiliation Type Desc: | Identification Signer |
| Entity Name: | Dong Jin Na |
| Entity Title: | OWNER |
| Affiliation Address: | Not reported |
| Affiliation City: | Not reported |
| Affiliation State: | Not reported |
| Affiliation Country: | Not reported |
| Affiliation Zip: | Not reported |
| Affiliation Phone: | Not reported |

| | |
|---|---|
| Affiliation Type Desc: | Operator |
| Entity Name: | Dong Jin Na |
| Entity Title: | Not reported |
| Affiliation Address: | Not reported |
| Affiliation City: | Not reported |
| Affiliation State: | Not reported |
| Affiliation Country: | Not reported |
| Affiliation Zip: | Not reported |
| Affiliation Phone: | (469) 878-5905 |

| | |
|---|---|
| Affiliation Type Desc: | Parent Corporation |
| Entity Name: | Dong Jin Na |
| Entity Title: | Not reported |
| Affiliation Address: | Not reported |
| Affiliation City: | Not reported |
| Affiliation State: | Not reported |
| Affiliation Country: | Not reported |
| Affiliation Zip: | Not reported |
| Affiliation Phone: | Not reported |

**I130** **LAKESIDE CLEANERS** **FINDS** **1023242007**
**12108 WOODSIDE AVE** **ECHO** **N/A**
**< 1/8** **LAKESIDE, CA 92040**
**1 ft.**

**Site 4 of 42 in cluster I**

**Relative: Lower**
**Actual: 393 ft.**

FINDS:
Registry ID: 110065299607
Facility URL: http://ofmpub.epa.gov/enviro/fii_query_detail.disp_program_facility?p_registry_id=110065299607

Environmental Interest/Information System:
RCRAInfo is a national information system that supports the Resource Conservation and Recovery Act (RCRA) program through the tracking of events and activities related to facilities that generate, transport, and treat, store, or dispose of hazardous waste. RCRAInfo allows RCRA program staff to track the notification, permit, compliance, and corrective action activities required under RCRA.
STATE MASTER

Click this hyperlink while viewing on your computer to access additional FINDS: detail in the EDR Site Report.

ECHO:
Envid: 1023242007
Registry ID: 110065299607
DFR URL: http://echo.epa.gov/detailed-facility-report?fid=110065299607
Name: LAKESIDE CLEANERS
Address: 12108 WOODSIDE AVE
City,State,Zip: LAKESIDE, CA 92040

---

**I131** **LAKESIDE CLEANERS** **RCRA NonGen / NLR** **1024826020**
**12108 WOODSIDE AVE** **CAL000353033**
**< 1/8** **LAKESIDE, CA 92040**
**1 ft.**

**Site 5 of 42 in cluster I**

**Relative: Lower**
**Actual: 393 ft.**

RCRA NonGen / NLR:
Date form received by agency: 2010-06-07 00:00:00.0
Facility name: LAKESIDE CLEANERS
Facility address: 12108 WOODSIDE AVE
LAKESIDE, CA 92040
EPA ID: CAL000353033
Contact: JOHNNY MIN/OWNER
Contact address: 12108 WOODSIDE AVE
LAKESIDE, CA 92040
Contact country: Not reported
Contact telephone: 619-443-4833
Contact email: JOHNNYBMIN@YAHOO.COM
EPA Region: 09
Classification: Non-Generator
Description: Handler: Non-Generators do not presently generate hazardous waste

Owner/Operator Summary:
Owner/operator name: LAKESIDE CLEANERS
Owner/operator address: 12108 WOODSIDE AVE
LAKESIDE, CA 92040
Owner/operator country: Not reported
Owner/operator telephone: 619-561-8717
Owner/operator email: Not reported

**LAKESIDE CLEANERS (Continued)** **1024826020**

Owner/operator fax: Not reported
Owner/operator extension: Not reported
Legal status: Other
Owner/Operator Type: Owner
Owner/Op start date: Not reported
Owner/Op end date: Not reported

Owner/operator name: JOHNNY MIN/OWNER
Owner/operator address: 12108 WOODSIDE AVE
LAKESIDE, CA 92040
Owner/operator country: Not reported
Owner/operator telephone: 619-443-4833
Owner/operator email: Not reported
Owner/operator fax: Not reported
Owner/operator extension: Not reported
Legal status: Other
Owner/Operator Type: Operator
Owner/Op start date: Not reported
Owner/Op end date: Not reported

Handler Activities Summary:
U.S. importer of hazardous waste: No
Mixed waste (haz. and radioactive): No
Recycler of hazardous waste: No
Transporter of hazardous waste: Yes
Treater, storer or disposer of HW: No
Underground injection activity: No
On-site burner exemption: No
Furnace exemption: No
Used oil fuel burner: No
Used oil processor: No
User oil refiner: No
Used oil fuel marketer to burner: No
Used oil Specification marketer: No
Used oil transfer facility: No
Used oil transporter: No

Violation Status: No violations found

---

**B132** **LLOYDS COLLISION CENTER INC DBA LLOYDS COLLISION C** **FINDS 1024628882**
**9817 MAINE AVE STE D** **ECHO N/A**
**< 1/8** **LAKESIDE, CA 92040**
**1 ft.**

**Site 25 of 43 in cluster B**

**Relative:** FINDS:
**Higher** Registry ID: 110070417269
Facility URL: http://ofmpub.epa.gov/enviro/fii_query_detail.disp_program_facility?p_registry_id=110070417269
**Actual:** **415 ft.**

Environmental Interest/Information System:
RCRAInfo is a national information system that supports the Resource Conservation and Recovery Act (RCRA) program through the tracking of events and activities related to facilities that generate, transport, and treat, store, or dispose of hazardous waste. RCRAInfo allows RCRA program staff to track the notification, permit, compliance, and corrective action activities required under RCRA.

**LLOYDS COLLISION CENTER INC DBA LLOYDS COLLISION CENTER (Continued)** **1024628882**

Click this hyperlink while viewing on your computer to access additional FINDS: detail in the EDR Site Report.

ECHO:

| | |
|---|---|
| Envid: | 1024628882 |
| Registry ID: | 110070417269 |
| DFR URL: | http://echo.epa.gov/detailed-facility-report?fid=110070417269 |
| Name: | LLOYDS COLLISION CENTER INC DBA LLOYDS COLLISION CENTER |
| Address: | 9817 MAINE AVE STE D |
| City,State,Zip: | LAKESIDE, CA 92040 |

---

**B133** **MY FUEL** **RGA LUST** **S114657758**
**9774 MAINE AV** **N/A**
**< 1/8** **LAKESIDE, CA**
**1 ft.**

**Site 26 of 43 in cluster B**

**Relative: Higher**

**Actual: 415 ft.**

RGA LUST:

| | | | |
|---|---|---|---|
| Name: | MY FUEL | | |
| Address: | 9774 MAINE AV | | |
| City: | LAKESIDE | | |
| State: | LAKESIDE | | |
| | 2012 | MY FUEL | 9774 MAINE AV |
| Name: | MY FUEL | | |
| Address: | 9774 MAINE AV | | |
| City: | LAKESIDE | | |
| State: | LAKESIDE | | |
| | 2011 | MY FUEL | 9774 MAINE AV |
| Name: | MY FUEL | | |
| Address: | 9774 MAINE AV | | |
| City: | LAKESIDE | | |
| State: | LAKESIDE | | |
| | 2010 | MY FUEL | 9774 MAINE AV |
| Name: | MY FUEL | | |
| Address: | 9774 MAINE AV | | |
| City: | LAKESIDE | | |
| State: | LAKESIDE | | |
| | 2009 | MY FUEL | 9774 MAINE AV |
| Name: | MY FUEL | | |
| Address: | 9774 MAINE AV | | |
| City: | LAKESIDE | | |
| State: | LAKESIDE | | |
| | 2008 | MY FUEL | 9774 MAINE AV |
| Name: | MY FUEL | | |
| Address: | 9774 MAINE AV | | |
| City: | LAKESIDE | | |
| State: | LAKESIDE | | |
| | 2007 | MY FUEL | 9774 MAINE AV |
| Name: | MY FUEL | | |
| Address: | 9774 MAINE AV | | |
| City: | LAKESIDE | | |
| State: | LAKESIDE | | |
| | 2006 | MY FUEL | 9774 MAINE AV |
| Name: | MY FUEL | | |
| Address: | 9774 MAINE AV | | |
| City: | LAKESIDE | | |
| State: | LAKESIDE | | |

**MY FUEL (Continued)** **S114657758**

2005 MY FUEL 9774 MAINE AV

---

**B134** **LUCY MAY CARENDER TRUST** **RGA LUST** **S114645923**
**9774 MAINE AV** **N/A**
**< 1/8** **LAKESIDE, CA**
**1 ft.**

**Site 27 of 43 in cluster B**

**Relative:** RGA LUST:
**Higher**
Name: LUCY MAY CARENDER TRUST
**Actual:** Address: 9774 MAINE AV
**415 ft.** City: LAKESIDE
State: LAKESIDE
2003 LUCY MAY CARENDER TRUST 9774 MAINE AV

---

**A135** **LAKESIDE CHEVRON #94273** **UST** **U003940348**
**12402 WOODSIDE AVE** **SWEEPS UST** **N/A**
**< 1/8** **LAKESIDE, CA 92040** **SAN DIEGO CO LOP**
**1 ft.**

**Site 42 of 48 in cluster A**

**Relative:** UST:
**Higher**
Name: AMERICO FUEL
**Actual:** Address: 12402 WOODSIDE AVE
**402 ft.** City,State,Zip: LAKESIDE, CA 92040
Facility ID: 37-000-206442
Permitting Agency: San Diego County Department of Environmental Health
Latitude: 32.85725
Longitude: -116.92512

Name: LAKESIDE CHEVRON #94273
Address: 12402 WOODSIDE AVE
City,State,Zip: LAKESIDE, CA 92040
Facility ID: H05711
Permitting Agency: SAN DIEGO COUNTY
Latitude: 32.8586533
Longitude: -116.9237766

SWEEPS UST:
Name: LAKESIDE CHEVRON #94273
Address: 12402 WOODSIDE AVE
City: LAKESIDE
Status: Active
Comp Number: 5711
Number: 9
Board Of Equalization: 44-022278
Referral Date: Not reported
Action Date: 06-26-92
Created Date: 02-29-88
Owner Tank Id: Not reported
SWRCB Tank Id: 37-000-005711-000001
Tank Status: A
Capacity: 10000
Active Date: Not reported
Tank Use: M.V. FUEL
STG: P

**LAKESIDE CHEVRON #94273 (Continued)** **U003940348**

Content: REG UNLEADED
Number Of Tanks: 4

Name: LAKESIDE CHEVRON #94273
Address: 12402 WOODSIDE AVE
City: LAKESIDE
Status: Active
Comp Number: 5711
Number: 9
Board Of Equalization: 44-022278
Referral Date: Not reported
Action Date: 06-26-92
Created Date: 02-29-88
Owner Tank Id: Not reported
SWRCB Tank Id: 37-000-005711-000002
Tank Status: A
Capacity: 10000
Active Date: Not reported
Tank Use: M.V. FUEL
STG: P
Content: LEADED
Number Of Tanks: Not reported

Name: LAKESIDE CHEVRON #94273
Address: 12402 WOODSIDE AVE
City: LAKESIDE
Status: Active
Comp Number: 5711
Number: 9
Board Of Equalization: 44-022278
Referral Date: Not reported
Action Date: 06-26-92
Created Date: 02-29-88
Owner Tank Id: Not reported
SWRCB Tank Id: 37-000-005711-000003
Tank Status: A
Capacity: 5000
Active Date: Not reported
Tank Use: M.V. FUEL
STG: P
Content: LEADED
Number Of Tanks: Not reported

Name: LAKESIDE CHEVRON #94273
Address: 12402 WOODSIDE AVE
City: LAKESIDE
Status: Active
Comp Number: 5711
Number: 9
Board Of Equalization: 44-022278
Referral Date: Not reported
Action Date: 06-26-92
Created Date: 02-29-88
Owner Tank Id: Not reported
SWRCB Tank Id: 37-000-005711-000003
Tank Status: A
Capacity: 1000

**LAKESIDE CHEVRON #94273 (Continued)** **U003940348**

Active Date: Not reported
Tank Use: PETROLEUM
STG: W
Content: Not reported
Number Of Tanks: Not reported

SAN DIEGO CO LOP:
Name: LAKESIDE CHEVRON #94273
Address: 12402 WOODSIDE AVE
City,State,Zip: LAKESIDE, CA 92040
Record ID: DEH1994-LSAM-H05711-002
Record Status: Completed
Opened Date: 01/06/1994
Parcel Number: 394-121-07-00
Case Type: LOP - Local Oversight Program
Historical Name: CHEVRON #9-4273
SWRCB Global ID: T0607301404
Funding: F - LOP Federal Fund
Lead Agency: DEH/SAM
Lead Agency Date: 01/11/1994
Census Tract: 168.04
Community: Lakeside
Jurisdiction: UNINCORPORATED
Watershed Basin Number: 907.12
Water Purveyor: LAKESIDE WATER DISTRICT LAND
Fire Agency: LAKESIDE FIRE PROT DIST
Latitude: 32.8572499
Longitude: -116.9251185
X MapCoord: 6354341.148
Y MapCoord: 1892373.142

---

**C136** **RCRA NonGen / NLR** **1025853933**
**12450 WOODSIDE AVE** **CAC003034151**
**< 1/8** **LAKESIDE, CA 92040**
**1 ft.**

**Site 9 of 14 in cluster C**

**Relative: Higher**
**Actual: 413 ft.**

RCRA NonGen / NLR:
Date form received by agency: 2019-09-17 00:00:00.0
Facility name: Not reported
Facility address: 12450 WOODSIDE AVE
LAKESIDE, CA 92040-3018
EPA ID: CAC003034151
Mailing address: 9601 RIDGEHAVEN CT
SAN DIEGO, CA 92123-1686
Contact: ROBERT COX
Contact address: 9601 RIDGEHAVEN CT 9601 RIDGEHAVEN CT. STE 310
SAN DIEGO, CA 92123-1686
Contact country: Not reported
Contact telephone: 858-492-5015
Contact email: RCOX@SANDIEGO.GOV
EPA Region: 09
Classification: Non-Generator
Description: Handler: Non-Generators do not presently generate hazardous waste

Owner/Operator Summary:
Owner/operator name: CITY OF SAN DIEGO

**(Continued)** **1025853933**

Owner/operator address: 9601 RIDGEHAVEN CT
SAN DIEGO, CA 92123
Owner/operator country: Not reported
Owner/operator telephone: 858-492-5015
Owner/operator email: Not reported
Owner/operator fax: Not reported
Owner/operator extension: Not reported
Legal status: Other
Owner/Operator Type: Owner
Owner/Op start date: Not reported
Owner/Op end date: Not reported

Owner/operator name: ROBERT COX
Owner/operator address: 9601 RIDGEHAVEN CT 9601 RIDGEHAVEN CT. STE 310
SAN DIEGO, CA 92123
Owner/operator country: Not reported
Owner/operator telephone: 858-492-5015
Owner/operator email: Not reported
Owner/operator fax: Not reported
Owner/operator extension: Not reported
Legal status: Other
Owner/Operator Type: Operator
Owner/Op start date: Not reported
Owner/Op end date: Not reported

Handler Activities Summary:
U.S. importer of hazardous waste: No
Mixed waste (haz. and radioactive): Not reported
Recycler of hazardous waste: No
Transporter of hazardous waste: No
Treater, storer or disposer of HW: No
Underground injection activity: No
On-site burner exemption: No
Furnace exemption: No
Used oil fuel burner: No
Used oil processor: No
User oil refiner: No
Used oil fuel marketer to burner: No
Used oil Specification marketer: No
Used oil transfer facility: No
Used oil transporter: No

Violation Status: No violations found

---

**C137** **CITY OF SAN DIEGO** **ECHO** **1025929453**
**12450 WOODSIDE AVE** **N/A**
**< 1/8** **LAKESIDE, CA 92040**
**1 ft.**

**Site 10 of 14 in cluster C**

**Relative: Higher**
**Actual: 413 ft.**

ECHO:
Envid: 1025929453
Registry ID: 110070657958
DFR URL: http://echo.epa.gov/detailed-facility-report?fid=110070657958
Name: CITY OF SAN DIEGO
Address: 12450 WOODSIDE AVE
City,State,Zip: LAKESIDE, CA 92040

**I138** **ALPINE SMOG AND AUTO REPAIR INC** **FINDS** **1023370052**
**12124 WOODSIDE AVE** **ECHO** **N/A**
**< 1/8** **LAKESIDE, CA 92040**
**1 ft.**

**Site 6 of 42 in cluster I**

**Relative:**
**Lower**

**Actual:**
**393 ft.**

FINDS:
Registry ID: 110066678526
Facility URL: http://ofmpub.epa.gov/enviro/fii_query_detail.disp_program_facility?p_registry_id=110066678526

Environmental Interest/Information System:
RCRAInfo is a national information system that supports the Resource Conservation and Recovery Act (RCRA) program through the tracking of events and activities related to facilities that generate, transport, and treat, store, or dispose of hazardous waste. RCRAInfo allows RCRA program staff to track the notification, permit, compliance, and corrective action activities required under RCRA.
STATE MASTER

Click this hyperlink while viewing on your computer to access additional FINDS: detail in the EDR Site Report.

ECHO:
Envid: 1023370052
Registry ID: 110066678526
DFR URL: http://echo.epa.gov/detailed-facility-report?fid=110066678526
Name: ALPINE SMOG AND AUTO REPAIR INC
Address: 12124 WOODSIDE AVE
City,State,Zip: LAKESIDE, CA 92040

---

**I139** **ALPINE SMOG AND AUTO REPAIR INC** **RCRA NonGen / NLR** **1024858858**
**12124 WOODSIDE AVE** **CAL000425429**
**< 1/8** **LAKESIDE, CA 92040**
**1 ft.**

**Site 7 of 42 in cluster I**

**Relative:**
**Lower**

**Actual:**
**393 ft.**

RCRA NonGen / NLR:
Date form received by agency: 2017-03-06 00:00:00.0
Facility name: ALPINE SMOG AND AUTO REPAIR INC
Facility address: 12124 WOODSIDE AVE
LAKESIDE, CA 92040
EPA ID: CAL000425429
Contact: DURAID PETRUS
Contact address: 10450 N MAGNOLIA AVE APT Q5
SANTEE, CA 92071
Contact country: Not reported
Contact telephone: 619-869-3181
Contact email: ALPINESMOGANDAUTOREPAIR@GMAIL.COM
EPA Region: 09
Classification: Non-Generator
Description: Handler: Non-Generators do not presently generate hazardous waste

Owner/Operator Summary:
Owner/operator name: DURAID PETRUS
Owner/operator address: 10450 N MAGNOLIA AVE APT Q5
SANTEE, CA 92071
Owner/operator country: Not reported
Owner/operator telephone: 619-869-3181
Owner/operator email: Not reported

**ALPINE SMOG AND AUTO REPAIR INC (Continued)** **1024858858**

Owner/operator fax: Not reported
Owner/operator extension: Not reported
Legal status: Other
Owner/Operator Type: Operator
Owner/Op start date: Not reported
Owner/Op end date: Not reported

Owner/operator name: ALPINE SMOG AND AUTO REPAIR INC
Owner/operator address: 12124 WOODSIDE AVE
LAKESIDE, CA 92040
Owner/operator country: Not reported
Owner/operator telephone: 619-443-3438
Owner/operator email: Not reported
Owner/operator fax: Not reported
Owner/operator extension: Not reported
Legal status: Other
Owner/Operator Type: Owner
Owner/Op start date: Not reported
Owner/Op end date: Not reported

Handler Activities Summary:
U.S. importer of hazardous waste: No
Mixed waste (haz. and radioactive): No
Recycler of hazardous waste: No
Transporter of hazardous waste: Yes
Treater, storer or disposer of HW: No
Underground injection activity: No
On-site burner exemption: No
Furnace exemption: No
Used oil fuel burner: No
Used oil processor: No
User oil refiner: No
Used oil fuel marketer to burner: No
Used oil Specification marketer: No
Used oil transfer facility: No
Used oil transporter: No

Violation Status: No violations found

---

**B140** **LAKESHORE AUTOBODY AND PAINT** **RCRA-SQG** **1000222044**
**9806 MAINE AVE** **FINDS** **CAD981428998**
**< 1/8** **LAKESIDE, CA 92040** **ECHO**
**1 ft.**

**Site 28 of 43 in cluster B**

**Relative:** RCRA-SQG:
**Higher**
Date form received by agency: 1996-09-01 00:00:00.0
**Actual:** Facility name: LAKESHORE AUTOBODY AND PAINT
**415 ft.** Facility address: 9806 MAINE AVE
LAKESIDE, CA 92040
EPA ID: CAD981428998
Mailing address: MAINE AVE
LAKESIDE, CA 92040
Contact: Not reported
Contact address: Not reported
Not reported
Contact country: US
Contact telephone: Not reported

**LAKESHORE AUTOBODY AND PAINT (Continued)** **1000222044**

Contact email: Not reported
EPA Region: 09
Classification: Small Small Quantity Generator
Description: Handler: generates more than 100 and less than 1000 kg of hazardous waste during any calendar month and accumulates less than 6000 kg of hazardous waste at any time; or generates 100 kg or less of hazardous waste during any calendar month, and accumulates more than 1000 kg of hazardous waste at any time

Owner/Operator Summary:
Owner/operator name: MANNING BRYAN
Owner/operator address: NOT REQUIRED
NOT REQUIRED, ME 99999
Owner/operator country: Not reported
Owner/operator telephone: 415-555-1212
Owner/operator email: Not reported
Owner/operator fax: Not reported
Owner/operator extension: Not reported
Legal status: Private
Owner/Operator Type: Owner
Owner/Op start date: Not reported
Owner/Op end date: Not reported

Owner/operator name: NOT REQUIRED
Owner/operator address: NOT REQUIRED
NOT REQUIRED, ME 99999
Owner/operator country: Not reported
Owner/operator telephone: 415-555-1212
Owner/operator email: Not reported
Owner/operator fax: Not reported
Owner/operator extension: Not reported
Legal status: Private
Owner/Operator Type: Operator
Owner/Op start date: Not reported
Owner/Op end date: Not reported

Handler Activities Summary:
U.S. importer of hazardous waste: No
Mixed waste (haz. and radioactive): No
Recycler of hazardous waste: No
Transporter of hazardous waste: No
Treater, storer or disposer of HW: No
Underground injection activity: No
On-site burner exemption: No
Furnace exemption: No
Used oil fuel burner: No
Used oil processor: No
User oil refiner: No
Used oil fuel marketer to burner: No
Used oil Specification marketer: No
Used oil transfer facility: No
Used oil transporter: No

Violation Status: No violations found

FINDS:
Registry ID: 110002702317

**LAKESHORE AUTOBODY AND PAINT (Continued)** **1000222044**

Facility URL: http://ofmpub.epa.gov/enviro/fii_query_detail.disp_program_facility?p_registry_id=110002702317

Environmental Interest/Information System:
RCRAInfo is a national information system that supports the Resource Conservation and Recovery Act (RCRA) program through the tracking of events and activities related to facilities that generate, transport, and treat, store, or dispose of hazardous waste. RCRAInfo allows RCRA program staff to track the notification, permit, compliance, and corrective action activities required under RCRA.

Click this hyperlink while viewing on your computer to access additional FINDS: detail in the EDR Site Report.

ECHO:

| | |
|---|---|
| Envid: | 1000222044 |
| Registry ID: | 110002702317 |
| DFR URL: | http://echo.epa.gov/detailed-facility-report?fid=110002702317 |
| Name: | LAKESHORE AUTOBODY AND PAINT |
| Address: | 9806 MAINE AVE |
| City,State,Zip: | LAKESIDE, CA 92040 |

---

**I141** **ALPINE SMOG & AUTO REPAIR** **San Diego Co. HMMD** **S120714384**
**12124 WOODSIDE AVE** **CERS HAZ WASTE** **N/A**
**< 1/8** **LAKESIDE, CA 92040** **CERS**
**1 ft.**

**Site 8 of 42 in cluster I**

**Relative: Lower**
**Actual: 393 ft.**

HMMD SAN DIEGO:

| | |
|---|---|
| Name: | ALPINE SMOG & AUTO REPAIR |
| Address: | 12124 WOODSIDE AVE MOTORCYCLE |
| City,State,Zip: | LAKESIDE, CA 92040 |
| Permit Number: | Not reported |
| Business Type: | Not reported |
| EPA Id Number: | CAL000405731 |
| APN: | Not reported |
| Last HMMD Inspection: | Not reported |
| Facility Telephone: | 6194433438 |
| Permit Status: | Permit Renewed |
| Permit Expiration: | Not reported |
| Date Last Updated: | 07/17/2019 |
| Facility Owner: | Not reported |
| Facility Mailing Address: | 12124 Woodside Ave, Lakeside, CA 92040 |
| Facility Mailing City: | Not reported |
| Facility Mailing State: | Not reported |
| Facility Mailing Zip: | Not reported |
| UST Owner: | N |
| Handle Regulated Hazmat: | Not reported |
| Own Or Operate UST: | Not reported |
| Subject To APSA: | Not reported |
| Generate Haz Waste: | Y |
| Treat Haz Waste: | N |
| Generate Medical Waste: | Not reported |

Inspection Violation:

| | |
|---|---|
| Record ID: | DEH2014-HUPFP-001412 |
| Permit Status: | Permit Renewed |
| Active Permit: | Y |
| Facility Id Number: | 37-000-001412 |

**ALPINE SMOG & AUTO REPAIR (Continued)** **S120714384**

| | |
|---|---|
| Program Element: | Hazardous Waste Generator |
| Inspection Type: | Routine |
| Inspection Number: | 5173662 |
| Return To Compliance Date: | 2015-04-02T00:00:00.000 |
| Nov: | No |
| Violation Classification: | Minor |
| Underground Storage Tank Id: | Not reported |
| Container/Tank Id: | Not reported |
| Last Update: | 2019-07-17T00:00:00.000 |
| Inspection Date: | 2014-12-01T15:45:00.000 |
| Violation Code: | 3010002 Failure to obtain and/or maintain an Active EPA ID.; 22 CCR 12 66262.12. |

| | |
|---|---|
| Record ID: | DEH2014-HUPFP-001412 |
| Permit Status: | Permit Renewed |
| Active Permit: | Y |
| Facility Id Number: | 37-000-001412 |
| Program Element: | Hazardous Waste Generator |
| Inspection Type: | Routine |
| Inspection Number: | 5495715 |
| Return To Compliance Date: | 2017-03-06T00:00:00.000 |
| Nov: | No |
| Violation Classification: | Class II |
| Underground Storage Tank Id: | Not reported |
| Container/Tank Id: | Not reported |
| Last Update: | 2019-07-17T00:00:00.000 |
| Inspection Date: | 2016-05-23T18:00:00.000 |
| Violation Code: | 3010002 Failed to obtain and/or maintain an active EPA ID. 22 CCR 66262.12 |

| | |
|---|---|
| Record ID: | DEH2014-HUPFP-001412 |
| Permit Status: | Permit Renewed |
| Active Permit: | Y |
| Facility Id Number: | 37-000-001412 |
| Program Element: | Hazardous Waste Generator |
| Inspection Type: | Routine |
| Inspection Number: | 5911965 |
| Return To Compliance Date: | 2018-04-11T00:00:00.000 |
| Nov: | No |
| Violation Classification: | Class II |
| Underground Storage Tank Id: | Not reported |
| Container/Tank Id: | Not reported |
| Last Update: | 2019-07-17T00:00:00.000 |
| Inspection Date: | 2018-04-03T14:32:00.000 |
| Violation Code: | 3030004 Failed to properly manage, store, label &/or recycle used oil filters &/or used fuel filters. HSC 25250.22; 22 CCR 66266.130 |

Waste and Materials:

| | |
|---|---|
| Record ID: | DEH2014-HUPFP-001412 |
| Permit Status: | Permit Renewed |
| Active Permit: | Y |
| Child Record Id: | DEH2016-HWAST-0092575 |
| Trade Secret: | N |
| Hazardous Material Type: | Not reported |
| Last Updated: | 2017-06-30T02:36:27.000 |
| Chemical Name: | WASTE 221 WASTE OIL |
| Common Name: | waste used oil |

**ALPINE SMOG & AUTO REPAIR (Continued)** **S120714384**

Case Number: Not reported

Record ID: DEH2014-HUPFP-001412
Permit Status: Permit Renewed
Active Permit: Y
Child Record Id: DEH2018-HWAST-0152438
Trade Secret: N
Hazardous Material Type: Not reported
Last Updated: 2019-07-17T02:34:50.000
Chemical Name: WASTE 221 WASTE OIL
Common Name: waste used oil
Case Number: Not reported

CERS HAZ WASTE:
Name: ALPINE SMOG & AUTO REPAIR
Address: 12124 WOODSIDE AVE
City,State,Zip: LAKESIDE, CA 92040
Site ID: 91281
CERS ID: 10501165
CERS Description: Hazardous Waste Generator

CERS:
Name: ALPINE SMOG & AUTO REPAIR
Address: 12124 WOODSIDE AVE
City,State,Zip: LAKESIDE, CA 92040
Site ID: 91281
CERS ID: 10501165
CERS Description: Chemical Storage Facilities

Violations:
Site ID: 91281
Site Name: ALPINE SMOG & AUTO REPAIR
Violation Date: 05-23-2016
Citation: 22 CCR 12 66262.12 - California Code of Regulations, Title 22, Chapter 12, Section(s) 66262.12
Violation Description: Failure to obtain and/or maintain an Active EPA ID.
Violation Notes: Returned to compliance on 03/06/2017.
Violation Division: San Diego County Department of Env Health
Violation Program: HW
Violation Source: CERS

Site ID: 91281
Site Name: ALPINE SMOG & AUTO REPAIR
Violation Date: 04-03-2018
Citation: HSC 6.5 25250.22 - California Health and Safety Code, Chapter 6.5, Section(s) 25250.22
Violation Description: Failure to properly manage used oil and/or fuel filters in accordance with the requirements.
Violation Notes: Returned to compliance on 04/11/2018.
Violation Division: San Diego County Department of Env Health
Violation Program: HW
Violation Source: CERS

Site ID: 91281
Site Name: ALPINE SMOG & AUTO REPAIR
Violation Date: 12-01-2014

**ALPINE SMOG & AUTO REPAIR (Continued)** **S120714384**

Citation: 22 CCR 12 66262.12 - California Code of Regulations, Title 22, Chapter 12, Section(s) 66262.12
Violation Description: Failure to obtain and/or maintain an Active EPA ID.
Violation Notes: Returned to compliance on 04/02/2015.
Violation Division: San Diego County Department of Env Health
Violation Program: HW
Violation Source: CERS

Evaluation:
Eval General Type: Compliance Evaluation Inspection
Eval Date: 09-10-2015
Violations Found: No
Eval Type: Routine done by local agency
Eval Notes: Inspector: Griffin Donelle Inspection ID:5242610
Eval Division: San Diego County Department of Env Health
Eval Program: HW
Eval Source: CERS

Eval General Type: Compliance Evaluation Inspection
Eval Date: 12-01-2014
Violations Found: Yes
Eval Type: Routine done by local agency
Eval Notes: Inspector: Fitzmaurice Mark Inspection ID:5173662
Eval Division: San Diego County Department of Env Health
Eval Program: HW
Eval Source: CERS

Eval General Type: Compliance Evaluation Inspection
Eval Date: 04-03-2018
Violations Found: No
Eval Type: Routine done by local agency
Eval Notes: Inspector: Griffin Donelle Inspection ID:5911965
Eval Division: San Diego County Department of Env Health
Eval Program: HMRRP
Eval Source: CERS

Eval General Type: Compliance Evaluation Inspection
Eval Date: 04-03-2018
Violations Found: Yes
Eval Type: Routine done by local agency
Eval Notes: Inspector: Griffin Donelle Inspection ID:5911965
Eval Division: San Diego County Department of Env Health
Eval Program: HW
Eval Source: CERS

Eval General Type: Compliance Evaluation Inspection
Eval Date: 05-23-2016
Violations Found: Yes
Eval Type: Routine done by local agency
Eval Notes: Inspector: Griffin Donelle Inspection ID:5495715
Eval Division: San Diego County Department of Env Health
Eval Program: HW
Eval Source: CERS

Eval General Type: Compliance Evaluation Inspection
Eval Date: 09-10-2015
Violations Found: No

**ALPINE SMOG & AUTO REPAIR (Continued)** **S120714384**

| | |
|---|---|
| Eval Type: | Routine done by local agency |
| Eval Notes: | Inspector: Griffin Donelle Inspection ID:5242610 |
| Eval Division: | San Diego County Department of Env Health |
| Eval Program: | HMRRP |
| Eval Source: | CERS |

Coordinates:

| | |
|---|---|
| Site ID: | 91281 |
| Facility Name: | ALPINE SMOG & AUTO REPAIR |
| Env Int Type Code: | HWG |
| Program ID: | 10501165 |
| Coord Name: | Not reported |
| Ref Point Type Desc: | Center of a facility or station. |
| Latitude: | 32.856210 |
| Longitude: | -116.930350 |

Affiliation:

| | |
|---|---|
| Affiliation Type Desc: | CUPA District |
| Entity Name: | San Diego County Env Health |
| Entity Title: | Not reported |
| Affiliation Address: | PO Box 129261 |
| Affiliation City: | San Diego |
| Affiliation State: | CA |
| Affiliation Country: | Not reported |
| Affiliation Zip: | 92112-9261 |
| Affiliation Phone: | (858) 505-6880 |

| | |
|---|---|
| Affiliation Type Desc: | Operator |
| Entity Name: | ALPINE SMOG & AUTO REPAIR |
| Entity Title: | Not reported |
| Affiliation Address: | Not reported |
| Affiliation City: | Not reported |
| Affiliation State: | Not reported |
| Affiliation Country: | Not reported |
| Affiliation Zip: | Not reported |
| Affiliation Phone: | (619) 443-3438 |

| | |
|---|---|
| Affiliation Type Desc: | Document Preparer |
| Entity Name: | Hilda Owraha Petrus |
| Entity Title: | Not reported |
| Affiliation Address: | Not reported |
| Affiliation City: | Not reported |
| Affiliation State: | Not reported |
| Affiliation Country: | Not reported |
| Affiliation Zip: | Not reported |
| Affiliation Phone: | Not reported |

| | |
|---|---|
| Affiliation Type Desc: | Environmental Contact |
| Entity Name: | Hilda Owraha Petrus |
| Entity Title: | Not reported |
| Affiliation Address: | 12124 Woodside Ave |
| Affiliation City: | Lakeside |
| Affiliation State: | CA |
| Affiliation Country: | Not reported |
| Affiliation Zip: | 92040 |
| Affiliation Phone: | Not reported |

**ALPINE SMOG & AUTO REPAIR (Continued)** **S120714384**

| | |
|---|---|
| Affiliation Type Desc: | Identification Signer |
| Entity Name: | Hilda Owraha Petrus |
| Entity Title: | CFO |
| Affiliation Address: | Not reported |
| Affiliation City: | Not reported |
| Affiliation State: | Not reported |
| Affiliation Country: | Not reported |
| Affiliation Zip: | Not reported |
| Affiliation Phone: | Not reported |

| | |
|---|---|
| Affiliation Type Desc: | Facility Mailing Address |
| Entity Name: | Mailing Address |
| Entity Title: | Not reported |
| Affiliation Address: | 12124 Woodside Ave |
| Affiliation City: | Lakeside |
| Affiliation State: | CA |
| Affiliation Country: | Not reported |
| Affiliation Zip: | 92040 |
| Affiliation Phone: | Not reported |

| | |
|---|---|
| Affiliation Type Desc: | Legal Owner |
| Entity Name: | Alpine Smog & Auto Repair Inc |
| Entity Title: | Not reported |
| Affiliation Address: | 12124 Woodside Ave |
| Affiliation City: | Lakeside |
| Affiliation State: | CA |
| Affiliation Country: | United States |
| Affiliation Zip: | 92040 |
| Affiliation Phone: | (619) 443-3438 |

| | |
|---|---|
| Affiliation Type Desc: | Parent Corporation |
| Entity Name: | ALPINE SMOG & AUTO REPAIR |
| Entity Title: | Not reported |
| Affiliation Address: | Not reported |
| Affiliation City: | Not reported |
| Affiliation State: | Not reported |
| Affiliation Country: | Not reported |
| Affiliation Zip: | Not reported |
| Affiliation Phone: | Not reported |

---

**G142** **LAKESIDE ULTRAMAR** **EDR Hist Auto** **1021558248**
**12106 WOODSIDE AVE** **N/A**
**< 1/8** **LAKESIDE, CA 92040**
**1 ft.**

**Site 12 of 37 in cluster G**

**Relative:** EDR Hist Auto
**Lower**

**Actual:** **393 ft.**

| Year: | Name: | Type: |
|---|---|---|
| 1976 | TRU OCTANE | Gasoline Service Stations |
| 1977 | TRU OCTANE | Gasoline Service Stations |
| 1979 | TRU OCTANE* | Gasoline Service Stations |
| 1991 | TRU OCTANE | Gasoline Service Stations |
| 1992 | TRU OCTANE | Gasoline Service Stations |
| 1994 | LAKESIDE TEXACO | Gasoline Service Stations |
| 1995 | LAKESIDE TEXACO | Gasoline Service Stations |
| 1996 | LAKESIDE TEXACO | Gasoline Service Stations |

**LAKESIDE ULTRAMAR (Continued)** **1021558248**

| | | |
|---|---|---|
| 1997 | LAKESIDE TEXACO | Gasoline Service Stations |
| 1998 | LAKESIDE TEXACO | Gasoline Service Stations |
| 1999 | LAKESIDE TEXACO | Gasoline Service Stations |
| 2000 | LAKESIDE FUEL | Gasoline Service Stations |
| 2001 | LAKESIDE FUEL | Gasoline Service Stations |
| 2002 | LAKESIDE ULTRAMAR | Gasoline Service Stations |
| 2003 | LAKESIDE ULTRAMAR | Gasoline Service Stations |
| 2004 | LAKESIDE ULTRAMAR | Gasoline Service Stations |
| 2005 | LAKESIDE ULTRAMAR | Gasoline Service Stations |
| 2006 | LAKESIDE ULTRAMAR | Gasoline Service Stations |
| 2007 | LAKESIDE ULTRAMAR | Gasoline Service Stations |
| 2008 | LAKESIDE ULTRAMAR | Gasoline Service Stations |
| 2009 | LAKESIDE ULTRAMAR | Gasoline Service Stations |
| 2010 | LAKESIDE ULTRAMAR | Gasoline Service Stations |
| 2011 | LAKESIDE ULTRAMAR | Gasoline Service Stations |
| 2011 | VALERO | Gasoline Service Stations |
| 2012 | VALERO | Gasoline Service Stations, NEC |
| 2012 | LAKESIDE ULTRAMAR | Gasoline Service Stations |
| 2013 | LAKESIDE VALERO | Gasoline Service Stations |
| 2013 | VALERO | Gasoline Service Stations, NEC |
| 2014 | VALERO | Gasoline Service Stations, NEC |
| 2014 | K-D PRODUCTS INC | Gasoline Service Stations |

---

**G143** **1X APOLLO OIL CO.** **HAZNET S123719529**
**12106 WOODSIDE AVE.** **HWTS N/A**
**< 1/8** **LAKESIDE, CA 92040**
**1 ft.**

**Site 13 of 37 in cluster G**

**Relative:** **Lower**
**Actual:** **393 ft.**

HAZNET:

| | |
|---|---|
| Name: | 1X APOLLO OIL CO. |
| Address: | 12106 WOODSIDE AVE. |
| Address 2: | Not reported |
| City,State,Zip: | LAKESIDE, CA 920400000 |
| Contact: | ED TAYLOR, SUPERVISOR |
| Telephone: | 6195611665 |
| Mailing Name: | Not reported |
| Mailing Address: | P.O. BOX 203308 |
| Year: | 1989 |
| Gepaid: | CAC000202698 |
| TSD EPA ID: | HAHQ36017252 |
| CA Waste Code: | 241 - Tank bottom waste |
| Disposal Method: | 01 - |
| Tons: | 1.0425 |

HWTS:

| | |
|---|---|
| Name: | 1X APOLLO OIL CO. |
| Address: | 12106 WOODSIDE AVE. |
| Address 2: | Not reported |
| City,State,Zip: | LAKESIDE, CA 920400000 |
| EPA ID: | CAC000202698 |
| Inactive Date: | 01/01/1900 |
| Create Date: | 08/29/1989 |
| Last Act Date: | 08/18/1999 |
| Mailing Name: | Not reported |

**1X APOLLO OIL CO. (Continued)** **S123719529**

| | |
|---|---|
| Mailing Address: | P.O. BOX 203308 |
| Mailing Address 2: | Not reported |
| Mailing City,State,Zip: | SAN DIEGO, CA 921200956 |
| Owner Name: | MICHAEL THOMPSON |
| Owner Address: | -- |
| Owner Address 2: | Not reported |
| Owner City,State,Zip: | --, 99 -- |
| Contact Name: | ED TAYLOR, SUPERVISOR |
| Contact Address: | -- |
| Contact Address 2: | Not reported |
| City,State,Zip: | --, 99 -- |

---

**G144** **TEXACO GAS STATION** **RGA LUST** **S114699928**
**12106 WOODSIDE AV** **N/A**
**< 1/8** **LAKESIDE, CA**
**1 ft.**

**Site 14 of 37 in cluster G**

**Relative:** RGA LUST:
**Lower**
Name: TEXACO GAS STATION
**Actual:** Address: 12106 WOODSIDE AV
**393 ft.** City: LAKESIDE
State: LAKESIDE
2003 TEXACO GAS STATION 12106 WOODSIDE AV

---

**G145** **LAKESIDE TEXACO** **RGA LUST** **S114642498**
**12106 WOODSIDE AV** **N/A**
**< 1/8** **LAKESIDE, CA**
**1 ft.**

**Site 15 of 37 in cluster G**

**Relative:** RGA LUST:
**Lower**
Name: LAKESIDE TEXACO
**Actual:** Address: 12106 WOODSIDE AV
**393 ft.** City: LAKESIDE
State: LAKESIDE
2012 LAKESIDE TEXACO 12106 WOODSIDE AV
Name: LAKESIDE TEXACO
Address: 12106 WOODSIDE AV
City: LAKESIDE
State: LAKESIDE
2011 LAKESIDE TEXACO 12106 WOODSIDE AV
Name: LAKESIDE TEXACO
Address: 12106 WOODSIDE AV
City: LAKESIDE
State: LAKESIDE
2010 LAKESIDE TEXACO 12106 WOODSIDE AV
Name: LAKESIDE TEXACO
Address: 12106 WOODSIDE AV
City: LAKESIDE
State: LAKESIDE
2009 LAKESIDE TEXACO 12106 WOODSIDE AV
Name: LAKESIDE TEXACO
Address: 12106 WOODSIDE AV
City: LAKESIDE
State: LAKESIDE

**LAKESIDE TEXACO (Continued)** **S114642498**

2008 LAKESIDE TEXACO 12106 WOODSIDE AV
Name: LAKESIDE TEXACO
Address: 12106 WOODSIDE AV
City: LAKESIDE
State: LAKESIDE
2007 LAKESIDE TEXACO 12106 WOODSIDE AV
Name: LAKESIDE TEXACO
Address: 12106 WOODSIDE AV
City: LAKESIDE
State: LAKESIDE
2007 LAKESIDE TEXACO 12106 WOODSIDE AV
Name: LAKESIDE TEXACO
Address: 12106 WOODSIDE AV
City: LAKESIDE
State: LAKESIDE
2006 LAKESIDE TEXACO 12106 WOODSIDE AV
Name: LAKESIDE TEXACO
Address: 12106 WOODSIDE AV
City: LAKESIDE
State: LAKESIDE
2005 LAKESIDE TEXACO 12106 WOODSIDE AV

---

**G146** **LAKESIDE VALERO** **HAZNET S113139159**
**12106 WOODSIDE AVE** **HWTS N/A**
**< 1/8** **LAKESIDE, CA 92040**
**1 ft.**

**Site 16 of 37 in cluster G**

**Relative:** **Lower**
**Actual:** **393 ft.**

HAZNET:
Name: LAKESIDE VALERO
Address: 12106 WOODSIDE AVE
Address 2: Not reported
City,State,Zip: LAKESIDE, CA 920403012
Contact: SUHAIL KHALIFEH
Telephone: 6195611665
Mailing Name: Not reported
Mailing Address: 12106 WOODSIDE AVE

Year: 2017
Gepaid: CAL000298785
TSD EPA ID: CAT080013352
CA Waste Code: 135 - Unspecified aqueous solution
Disposal Method: H039 - Other Recovery Of Reclamation For Reuse Including Acid Regeneration, Organics Recovery Ect
Tons: 0.21

Year: 2016
Gepaid: CAL000298785
TSD EPA ID: AZR000515924
CA Waste Code: 352 - Other organic solids
Disposal Method: H141 - Storage, Bulking, And/Or Transfer Off Site--No Treatment/Reovery (H010-H129) Or (H131-H135)
Tons: 0.025

Year: 2016
Gepaid: CAL000298785
TSD EPA ID: CAT080013352
CA Waste Code: 223 - Unspecified oil-containing waste

**LAKESIDE VALERO (Continued)** **S113139159**

Disposal Method: H039 - Other Recovery Of Reclamation For Reuse Including Acid Regeneration, Organics Recovery Ect
Tons: 0.14595

Year: 2015
Gepaid: CAL000298785
TSD EPA ID: CAT080013352
CA Waste Code: 223 - Unspecified oil-containing waste
Disposal Method: H039 - Other Recovery Of Reclamation For Reuse Including Acid Regeneration, Organics Recovery Ect
Tons: 1.2093

Year: 2014
Gepaid: CAL000298785
TSD EPA ID: NED981723513
CA Waste Code: 343 - Unspecified organic liquid mixture
Disposal Method: H040 - Incineration--Thermal Destruction Other Than Use As A Fuel
Tons: 0.075

Year: 2014
Gepaid: CAL000298785
TSD EPA ID: NED981723513
CA Waste Code: 352 - Other organic solids
Disposal Method: H040 - Incineration--Thermal Destruction Other Than Use As A Fuel
Tons: 0.02

Year: 2012
Gepaid: CAL000298785
TSD EPA ID: CAD981696420
CA Waste Code: 135 - Unspecified aqueous solution
Disposal Method: H141 - Storage, Bulking, And/Or Transfer Off Site--No Treatment/Reovery (H010-H129) Or (H131-H135)
Tons: 0.378

Year: 2012
Gepaid: CAL000298785
TSD EPA ID: CAD008252405
CA Waste Code: 352 - Other organic solids
Disposal Method: H141 - Storage, Bulking, And/Or Transfer Off Site--No Treatment/Reovery (H010-H129) Or (H131-H135)
Tons: 0.02

Year: 2011
Gepaid: CAL000298785
TSD EPA ID: CAD981696420
CA Waste Code: 352 - Other organic solids
Disposal Method: H141 - Storage, Bulking, And/Or Transfer Off Site--No Treatment/Reovery (H010-H129) Or (H131-H135)
Tons: 0.025

Year: 2010
Gepaid: CAL000298785
TSD EPA ID: CAD981696420
CA Waste Code: 223 - Unspecified oil-containing waste
Disposal Method: H141 - Storage, Bulking, And/Or Transfer Off Site--No Treatment/Reovery (H010-H129) Or (H131-H135)
Tons: 0.02085

**LAKESIDE VALERO (Continued)** **S113139159**

Click this hyperlink while viewing on your computer to access
4 additional CA HAZNET: record(s) in the EDR Site Report.

Additional Info:

| | |
|---|---|
| Year: | 2011 |
| Gen EPA ID: | CAL000298785 |
| Shipment Date: | 20110302 |
| Creation Date: | 5/5/2011 18:30:20 |
| Receipt Date: | 20110307 |
| Manifest ID: | 007828920JJK |
| Trans EPA ID: | CAD982413262 |
| Trans Name: | EVERGREEN ENVIRONMENTAL SERVICES |
| Trans 2 EPA ID: | Not reported |
| Trans 2 Name: | Not reported |
| TSDF EPA ID: | CAD981696420 |
| Trans Name: | EVERGREEN ENVIRONMENTAL SERVICES |
| TSDF Alt EPA ID: | Not reported |
| TSDF Alt Name: | Not reported |
| CA Waste Code: | 352 - Other organic solids |
| RCRA Code: | Not reported |
| Disposal Method: | H141 - Storage, Bulking, And/Or Transfer Off Site--No Treatment/Reovery (H010-H129) Or (H131-H135) |
| Quantity Tons: | 0.025 |
| Waste Quantity: | 50 |
| Quantity Unit: | P |
| Additional Code 1: | Not reported |
| Additional Code 2: | Not reported |
| Additional Code 3: | Not reported |
| Additional Code 4: | Not reported |
| Additional Code 5: | Not reported |

Additional Info:

| | |
|---|---|
| Year: | 2012 |
| Gen EPA ID: | CAL000298785 |
| Shipment Date: | 20120618 |
| Creation Date: | 8/7/2012 22:15:19 |
| Receipt Date: | 20120618 |
| Manifest ID: | 010029051JJK |
| Trans EPA ID: | CAD982413262 |
| Trans Name: | EVERGREEN ENVIRONMENTAL SERVICES |
| Trans 2 EPA ID: | Not reported |
| Trans 2 Name: | Not reported |
| TSDF EPA ID: | CAD981696420 |
| Trans Name: | EVERGREEN ENVIRONMENTAL SERVICES |
| TSDF Alt EPA ID: | Not reported |
| TSDF Alt Name: | Not reported |
| CA Waste Code: | 135 - Unspecified aqueous solution |
| RCRA Code: | Not reported |
| Disposal Method: | H141 - Storage, Bulking, And/Or Transfer Off Site--No Treatment/Reovery (H010-H129) Or (H131-H135) |
| Quantity Tons: | 0.378 |
| Waste Quantity: | 90 |
| Quantity Unit: | G |

**LAKESIDE VALERO (Continued)** **S113139159**

| | |
|---|---|
| Additional Code 1: | Not reported |
| Additional Code 2: | Not reported |
| Additional Code 3: | Not reported |
| Additional Code 4: | Not reported |
| Additional Code 5: | Not reported |
| | |
| Shipment Date: | 20120130 |
| Creation Date: | 7/18/2012 20:30:07 |
| Receipt Date: | 20120209 |
| Manifest ID: | 008382096JJK |
| Trans EPA ID: | CAD982413262 |
| Trans Name: | EVERGREEN ENVIRONMENTAL SERVICES |
| Trans 2 EPA ID: | Not reported |
| Trans 2 Name: | Not reported |
| TSDF EPA ID: | CAD008252405 |
| Trans Name: | PACIFIC RESOURCE RECOVERY |
| TSDF Alt EPA ID: | Not reported |
| TSDF Alt Name: | Not reported |
| CA Waste Code: | 352 - Other organic solids |
| RCRA Code: | D018 |
| Disposal Method: | H141 - Storage, Bulking, And/Or Transfer Off Site--No Treatment/Reovery (H010-H129) Or (H131-H135) |
| Quantity Tons: | 0.02 |
| Waste Quantity: | 40 |
| Quantity Unit: | P |
| Additional Code 1: | D001 |
| Additional Code 2: | Not reported |
| Additional Code 3: | Not reported |
| Additional Code 4: | Not reported |
| Additional Code 5: | Not reported |

Additional Info:

| | |
|---|---|
| Year: | 2007 |
| Gen EPA ID: | CAL000298785 |
| | |
| Shipment Date: | 20070426 |
| Creation Date: | 12/20/2007 18:30:14 |
| Receipt Date: | 20070503 |
| Manifest ID: | 000103321FLE |
| Trans EPA ID: | CAR000011205 |
| Trans Name: | EFR ENVIRONMENTAL SERVICES INC |
| Trans 2 EPA ID: | Not reported |
| Trans 2 Name: | Not reported |
| TSDF EPA ID: | AZR000035915 |
| Trans Name: | DOME ROCK INDUSTRIES INC |
| TSDF Alt EPA ID: | Not reported |
| TSDF Alt Name: | Not reported |
| CA Waste Code: | 134 - Aqueous solution with <10% total organic residues |
| RCRA Code: | Not reported |
| Disposal Method: | 01 - Not reported |
| Quantity Tons: | 0.231 |
| Waste Quantity: | 55 |
| Quantity Unit: | G |
| Additional Code 1: | Not reported |
| Additional Code 2: | Not reported |
| Additional Code 3: | Not reported |
| Additional Code 4: | Not reported |

**LAKESIDE VALERO (Continued)** **S113139159**

Additional Code 5: Not reported

Additional Info:
Year: 2016
Gen EPA ID: CAL000298785

Shipment Date: 20151030
Creation Date: 1/11/2016 22:16:27
Receipt Date: 20151030
Manifest ID: 015238313JJK
Trans EPA ID: CAD028277036
Trans Name: ASBURY ENVIRONMENTAL SERVICES
Trans 2 EPA ID: Not reported
Trans 2 Name: Not reported
TSDF EPA ID: CAT080013352
Trans Name: DEMENNO / KERDOON
TSDF Alt EPA ID: Not reported
TSDF Alt Name: Not reported
CA Waste Code: 223 - Unspecified oil-containing waste
RCRA Code: Not reported
Disposal Method: H039 - Other Recovery Of Reclamation For Reuse Including Acid Regeneration, Organics Recovery Ect
Quantity Tons: 0.52125
Waste Quantity: 125
Quantity Unit: G
Additional Code 1: Not reported
Additional Code 2: Not reported
Additional Code 3: Not reported
Additional Code 4: Not reported
Additional Code 5: Not reported

Shipment Date: 20150909
Creation Date: 11/17/2015 22:15:32
Receipt Date: 20150915
Manifest ID: 014623585JJK
Trans EPA ID: CAD028277036
Trans Name: ASBURY ENVIRONMENTAL SERVICES
Trans 2 EPA ID: Not reported
Trans 2 Name: Not reported
TSDF EPA ID: CAT080013352
Trans Name: DEMENNO / KERDOON
TSDF Alt EPA ID: Not reported
TSDF Alt Name: Not reported
CA Waste Code: 223 - Unspecified oil-containing waste
RCRA Code: Not reported
Disposal Method: H039 - Other Recovery Of Reclamation For Reuse Including Acid Regeneration, Organics Recovery Ect
Quantity Tons: 0.68805
Waste Quantity: 165
Quantity Unit: G
Additional Code 1: Not reported
Additional Code 2: Not reported
Additional Code 3: Not reported
Additional Code 4: Not reported
Additional Code 5: Not reported

**LAKESIDE VALERO (Continued)** **S113139159**

Additional Info:

| | |
|---|---|
| Year: | 2015 |
| Gen EPA ID: | CAL000298785 |
| Shipment Date: | 20151030 |
| Creation Date: | 1/11/2016 22:16:27 |
| Receipt Date: | 20151030 |
| Manifest ID: | 015238313JJK |
| Trans EPA ID: | CAD028277036 |
| Trans Name: | ASBURY ENVIRONMENTAL SERVICES |
| Trans 2 EPA ID: | Not reported |
| Trans 2 Name: | Not reported |
| TSDF EPA ID: | CAT080013352 |
| Trans Name: | DEMENNO / KERDOON |
| TSDF Alt EPA ID: | Not reported |
| TSDF Alt Name: | Not reported |
| CA Waste Code: | 223 - Unspecified oil-containing waste |
| RCRA Code: | Not reported |
| Disposal Method: | H039 - Other Recovery Of Reclamation For Reuse Including Acid Regeneration, Organics Recovery Ect |
| Quantity Tons: | 0.52125 |
| Waste Quantity: | 125 |
| Quantity Unit: | G |
| Additional Code 1: | Not reported |
| Additional Code 2: | Not reported |
| Additional Code 3: | Not reported |
| Additional Code 4: | Not reported |
| Additional Code 5: | Not reported |
| Shipment Date: | 20150909 |
| Creation Date: | 11/17/2015 22:15:32 |
| Receipt Date: | 20150915 |
| Manifest ID: | 014623585JJK |
| Trans EPA ID: | CAD028277036 |
| Trans Name: | ASBURY ENVIRONMENTAL SERVICES |
| Trans 2 EPA ID: | Not reported |
| Trans 2 Name: | Not reported |
| TSDF EPA ID: | CAT080013352 |
| Trans Name: | DEMENNO / KERDOON |
| TSDF Alt EPA ID: | Not reported |
| TSDF Alt Name: | Not reported |
| CA Waste Code: | 223 - Unspecified oil-containing waste |
| RCRA Code: | Not reported |
| Disposal Method: | H039 - Other Recovery Of Reclamation For Reuse Including Acid Regeneration, Organics Recovery Ect |
| Quantity Tons: | 0.68805 |
| Waste Quantity: | 165 |
| Quantity Unit: | G |
| Additional Code 1: | Not reported |
| Additional Code 2: | Not reported |
| Additional Code 3: | Not reported |
| Additional Code 4: | Not reported |
| Additional Code 5: | Not reported |

Additional Info:

| | |
|---|---|
| Year: | 2010 |

**LAKESIDE VALERO (Continued)** **S113139159**

| | |
|---|---|
| Gen EPA ID: | CAL000298785 |
| Shipment Date: | 20100520 |
| Creation Date: | 8/26/2010 18:30:08 |
| Receipt Date: | 20100525 |
| Manifest ID: | 007135303JJK |
| Trans EPA ID: | CAD982413262 |
| Trans Name: | EVERGREEN ENVIRONMENTAL SERVICES |
| Trans 2 EPA ID: | Not reported |
| Trans 2 Name: | Not reported |
| TSDF EPA ID: | CAD981696420 |
| Trans Name: | EVERGREEN ENVIRONMENTAL SERVICES |
| TSDF Alt EPA ID: | Not reported |
| TSDF Alt Name: | Not reported |
| CA Waste Code: | 352 - Other organic solids |
| RCRA Code: | Not reported |
| Disposal Method: | H141 - Storage, Bulking, And/Or Transfer Off Site--No Treatment/Reovery (H010-H129) Or (H131-H135) |
| Quantity Tons: | 0.01 |
| Waste Quantity: | 20 |
| Quantity Unit: | P |
| Additional Code 1: | Not reported |
| Additional Code 2: | Not reported |
| Additional Code 3: | Not reported |
| Additional Code 4: | Not reported |
| Additional Code 5: | Not reported |
| Shipment Date: | 20100520 |
| Creation Date: | 8/26/2010 18:30:08 |
| Receipt Date: | 20100525 |
| Manifest ID: | 007135303JJK |
| Trans EPA ID: | CAD982413262 |
| Trans Name: | EVERGREEN ENVIRONMENTAL SERVICES |
| Trans 2 EPA ID: | Not reported |
| Trans 2 Name: | Not reported |
| TSDF EPA ID: | CAD981696420 |
| Trans Name: | EVERGREEN ENVIRONMENTAL SERVICES |
| TSDF Alt EPA ID: | Not reported |
| TSDF Alt Name: | Not reported |
| CA Waste Code: | 223 - Unspecified oil-containing waste |
| RCRA Code: | Not reported |
| Disposal Method: | H141 - Storage, Bulking, And/Or Transfer Off Site--No Treatment/Reovery (H010-H129) Or (H131-H135) |
| Quantity Tons: | 0.02085 |
| Waste Quantity: | 5 |
| Quantity Unit: | G |
| Additional Code 1: | Not reported |
| Additional Code 2: | Not reported |
| Additional Code 3: | Not reported |
| Additional Code 4: | Not reported |
| Additional Code 5: | Not reported |

Additional Info:

| | |
|---|---|
| Year: | 2017 |
| Gen EPA ID: | CAL000298785 |
| Shipment Date: | 20170503 |

**LAKESIDE VALERO (Continued)** **S113139159**

| | |
|---|---|
| Creation Date: | 5/30/2018 18:31:28 |
| Receipt Date: | 20170515 |
| Manifest ID: | 017421234JJK |
| Trans EPA ID: | CAD028277036 |
| Trans Name: | ASBURY ENVIRONMENTAL SERVICES |
| Trans 2 EPA ID: | Not reported |
| Trans 2 Name: | Not reported |
| TSDF EPA ID: | CAT080013352 |
| Trans Name: | DEMENNO / KERDOON |
| TSDF Alt EPA ID: | Not reported |
| TSDF Alt Name: | Not reported |
| CA Waste Code: | 135 - Unspecified aqueous solution |
| RCRA Code: | Not reported |
| Disposal Method: | H039 - Other Recovery Of Reclamation For Reuse Including Acid Regeneration, Organics Recovery Ect |
| Quantity Tons: | 0.21 |
| Waste Quantity: | 50 |
| Quantity Unit: | G |
| Additional Code 1: | Not reported |
| Additional Code 2: | Not reported |
| Additional Code 3: | Not reported |
| Additional Code 4: | Not reported |
| Additional Code 5: | Not reported |

Additional Info:

| | |
|---|---|
| Year: | 2006 |
| Gen EPA ID: | CAL000298785 |
| Shipment Date: | 20060515 |
| Creation Date: | 9/14/2006 18:38:11 |
| Receipt Date: | 20060519 |
| Manifest ID: | 24768896 |
| Trans EPA ID: | CAR000011205 |
| Trans Name: | EFR ENVIRONMENTAL SERVICES INC |
| Trans 2 EPA ID: | Not reported |
| Trans 2 Name: | Not reported |
| TSDF EPA ID: | AZR000035915 |
| Trans Name: | DOME ROCK INDUSTRIES INC |
| TSDF Alt EPA ID: | Not reported |
| TSDF Alt Name: | Not reported |
| CA Waste Code: | 134 - Aqueous solution with <10% total organic residues |
| RCRA Code: | Not reported |
| Disposal Method: | R01 - Recycler |
| Quantity Tons: | 0.462 |
| Waste Quantity: | 110 |
| Quantity Unit: | G |
| Additional Code 1: | Not reported |
| Additional Code 2: | Not reported |
| Additional Code 3: | Not reported |
| Additional Code 4: | Not reported |
| Additional Code 5: | Not reported |

Additional Info:

| | |
|---|---|
| Year: | 2014 |
| Gen EPA ID: | CAL000298785 |

**LAKESIDE VALERO (Continued)** **S113139159**

| | |
|---|---|
| Shipment Date: | 20140321 |
| Creation Date: | 8/14/2014 22:15:12 |
| Receipt Date: | 20140331 |
| Manifest ID: | 004215119SKS |
| Trans EPA ID: | TXR000081205 |
| Trans Name: | SAFETY-KLEEN SYSTEMS INC |
| Trans 2 EPA ID: | MAD039322250 |
| Trans 2 Name: | CLEAN HARBORS ENV SERVICES INC |
| TSDF EPA ID: | NED981723513 |
| Trans Name: | CLEAN HARBORS ENVIRONMENTAL SERVICES IN |
| TSDF Alt EPA ID: | Not reported |
| TSDF Alt Name: | Not reported |
| CA Waste Code: | 343 - Unspecified organic liquid mixture |
| RCRA Code: | Not reported |
| Disposal Method: | H040 - Incineration--Thermal Destruction Other Than Use As A Fuel |
| Quantity Tons: | 0.075 |
| Waste Quantity: | 150 |
| Quantity Unit: | P |
| Additional Code 1: | Not reported |
| Additional Code 2: | Not reported |
| Additional Code 3: | Not reported |
| Additional Code 4: | Not reported |
| Additional Code 5: | Not reported |

| | |
|---|---|
| Shipment Date: | 20140321 |
| Creation Date: | 8/14/2014 22:15:12 |
| Receipt Date: | 20140331 |
| Manifest ID: | 004215119SKS |
| Trans EPA ID: | TXR000081205 |
| Trans Name: | SAFETY-KLEEN SYSTEMS INC |
| Trans 2 EPA ID: | MAD039322250 |
| Trans 2 Name: | CLEAN HARBORS ENV SERVICES INC |
| TSDF EPA ID: | NED981723513 |
| Trans Name: | CLEAN HARBORS ENVIRONMENTAL SERVICES IN |
| TSDF Alt EPA ID: | Not reported |
| TSDF Alt Name: | Not reported |
| CA Waste Code: | 352 - Other organic solids |
| RCRA Code: | D018 |
| Disposal Method: | H040 - Incineration--Thermal Destruction Other Than Use As A Fuel |
| Quantity Tons: | 0.02 |
| Waste Quantity: | 40 |
| Quantity Unit: | P |
| Additional Code 1: | D001 |
| Additional Code 2: | Not reported |
| Additional Code 3: | Not reported |
| Additional Code 4: | Not reported |
| Additional Code 5: | Not reported |

Additional Info:

| | |
|---|---|
| Year: | 2009 |
| Gen EPA ID: | CAL000298785 |

| | |
|---|---|
| Shipment Date: | 20090731 |
| Creation Date: | 9/25/2009 18:30:28 |
| Receipt Date: | 20090806 |
| Manifest ID: | 005696893JJK |
| Trans EPA ID: | CAR000159459 |

**LAKESIDE VALERO (Continued)** **S113139159**

| | |
|---|---|
| Trans Name: | NORTH STATE ENVIRONMENTAL |
| Trans 2 EPA ID: | Not reported |
| Trans 2 Name: | Not reported |
| TSDF EPA ID: | CAD982444481 |
| Trans Name: | FILTER RECYCLING SERVICES INC |
| TSDF Alt EPA ID: | Not reported |
| TSDF Alt Name: | Not reported |
| CA Waste Code: | 331 - Off-specification, aged, or surplus organics |
| RCRA Code: | Not reported |
| Disposal Method: | H141 - Storage, Bulking, And/Or Transfer Off Site--No Treatment/Reovery (H010-H129) Or (H131-H135) |
| Quantity Tons: | 2.7965 |
| Waste Quantity: | 5593 |
| Quantity Unit: | P |
| Additional Code 1: | Not reported |
| Additional Code 2: | Not reported |
| Additional Code 3: | Not reported |
| Additional Code 4: | Not reported |
| Additional Code 5: | Not reported |
| Shipment Date: | 20090731 |
| Creation Date: | 9/25/2009 18:30:28 |
| Receipt Date: | 20090806 |
| Manifest ID: | 005696893JJK |
| Trans EPA ID: | CAR000159459 |
| Trans Name: | NORTH STATE ENVIRONMENTAL |
| Trans 2 EPA ID: | Not reported |
| Trans 2 Name: | Not reported |
| TSDF EPA ID: | CAD982444481 |
| Trans Name: | FILTER RECYCLING SERVICES INC |
| TSDF Alt EPA ID: | Not reported |
| TSDF Alt Name: | Not reported |
| CA Waste Code: | 331 - Off-specification, aged, or surplus organics |
| RCRA Code: | Not reported |
| Disposal Method: | H141 - Storage, Bulking, And/Or Transfer Off Site--No Treatment/Reovery (H010-H129) Or (H131-H135) |
| Quantity Tons: | 0.693 |
| Waste Quantity: | 210 |
| Quantity Unit: | G |
| Additional Code 1: | Not reported |
| Additional Code 2: | Not reported |
| Additional Code 3: | Not reported |
| Additional Code 4: | Not reported |
| Additional Code 5: | Not reported |

HWTS:

| | |
|---|---|
| Name: | LAKESIDE VALERO |
| Address: | 12106 WOODSIDE AVE |
| Address 2: | Not reported |
| City,State,Zip: | LAKESIDE, CA 920403012 |
| EPA ID: | CAL000298785 |
| Inactive Date: | Not reported |
| Create Date: | 09/23/2005 |
| Last Act Date: | 11/08/2018 |
| Mailing Name: | Not reported |
| Mailing Address: | 12106 WOODSIDE AVE |
| Mailing Address 2: | Not reported |

**LAKESIDE VALERO (Continued)** **S113139159**

| | |
|---|---|
| Mailing City,State,Zip: | LAKESIDE, CA 920403012 |
| Owner Name: | KD PRODUCTS INC |
| Owner Address: | 12106 WOODSIDE AVE |
| Owner Address 2: | Not reported |
| Owner City,State,Zip: | LAKESIDE, CA 920400000 |
| Contact Name: | SUHAIL KHALIFEH |
| Contact Address: | 12106 WOODSIDE AVE |
| Contact Address 2: | Not reported |
| City,State,Zip: | LAKESIDE, CA 92040 |

NAICS:

| | |
|---|---|
| EPA ID: | CAL000298785 |
| Create Date: | 2005-09-23 15:05:20 |
| NAICS Code: | 99999 |
| NAICS Description: | Not Otherwise Specified |
| Issued EPA ID Date: | 2005-09-23 15:05:20 |
| Inactive Date: | Not reported |
| Facility Name: | LAKESIDE VALERO |
| Facility Address: | 12106 WOODSIDE AVE |
| Facility Address 2: | Not reported |
| Facility City: | LAKESIDE |
| Facility County: | 37 |
| Facility State: | CA |
| Facility Zip: | 920403012 |

---

**G147** **LAKESIDE TEXACO** **FINDS** **1023311116**
**12106 WOODSIDE AVE** **N/A**
**< 1/8** **LAKESIDE, CA 92040**
**1 ft.**

**Site 17 of 37 in cluster G**

**Relative: Lower**
**Actual: 393 ft.**

FINDS:

| | |
|---|---|
| Registry ID: | 110066039423 |
| Facility URL: | http://ofmpub.epa.gov/enviro/fii_query_detail.disp_program_facility?p_registry_id=110066039423 |

Environmental Interest/Information System:

RCRAInfo is a national information system that supports the Resource Conservation and Recovery Act (RCRA) program through the tracking of events and activities related to facilities that generate, transport, and treat, store, or dispose of hazardous waste. RCRAInfo allows RCRA program staff to track the notification, permit, compliance, and corrective action activities required under RCRA.
STATE MASTER

Click this hyperlink while viewing on your computer to access additional FINDS: detail in the EDR Site Report.

**G148** **LAKESIDE TEXACO** **HAZNET** **S113784090**
**12106 WOODSIDE AVE** **HWTS** **N/A**
**< 1/8** **LAKESIDE, CA 92040**
**1 ft.**

**Site 18 of 37 in cluster G**

**Relative: Lower**

**Actual: 393 ft.**

HAZNET:

| | |
|---|---|
| Name: | LAKESIDE TEXACO |
| Address: | 12106 WOODSIDE AVE |
| Address 2: | Not reported |
| City,State,Zip: | LAKESIDE, CA 92040 |
| Contact: | GARY KEVORKYAN |
| Telephone: | 8586792203 |
| Mailing Name: | Not reported |
| Mailing Address: | 13861 EISENHOWER AVE |
| Year: | 2012 |
| Gepaid: | CAC002699009 |
| TSD EPA ID: | CAT080013352 |
| CA Waste Code: | 134 - Aqueous solution with total organic residues less than 10 percent |
| Disposal Method: | H039 - Other Recovery Of Reclamation For Reuse Including Acid Regeneration, Organics Recovery Ect |
| Tons: | 0.126 |

Additional Info:

| | |
|---|---|
| Year: | 2012 |
| Gen EPA ID: | CAC002699009 |
| Shipment Date: | 20120719 |
| Creation Date: | 9/26/2012 22:15:20 |
| Receipt Date: | 20120727 |
| Manifest ID: | 007838262JJK |
| Trans EPA ID: | CAR000011205 |
| Trans Name: | EFR ENVIRONMENTAL SERVICES INC |
| Trans 2 EPA ID: | Not reported |
| Trans 2 Name: | Not reported |
| TSDF EPA ID: | CAT080013352 |
| Trans Name: | DEMENNO KERDOON |
| TSDF Alt EPA ID: | Not reported |
| TSDF Alt Name: | Not reported |
| CA Waste Code: | 134 - Aqueous solution with <10% total organic residues |
| RCRA Code: | Not reported |
| Disposal Method: | H039 - Other Recovery Of Reclamation For Reuse Including Acid Regeneration, Organics Recovery Ect |
| Quantity Tons: | 0.126 |
| Waste Quantity: | 30 |
| Quantity Unit: | G |
| Additional Code 1: | Not reported |
| Additional Code 2: | Not reported |
| Additional Code 3: | Not reported |
| Additional Code 4: | Not reported |
| Additional Code 5: | Not reported |

HWTS:

| | |
|---|---|
| Name: | LAKESIDE TEXACO |
| Address: | 12106 WOODSIDE AVE |
| Address 2: | Not reported |

**LAKESIDE TEXACO (Continued)** **S113784090**

| | |
|---|---|
| City,State,Zip: | LAKESIDE, CA 92040 |
| EPA ID: | CAC002699009 |
| Inactive Date: | 10/12/2012 |
| Create Date: | 07/13/2012 |
| Last Act Date: | 07/13/2012 |
| Mailing Name: | Not reported |
| Mailing Address: | 13861 EISENHOWER AVE |
| Mailing Address 2: | Not reported |
| Mailing City,State,Zip: | POWAY, CA 92064 |
| Owner Name: | LAKESIDE TEXACO |
| Owner Address: | 13861 EISENHOWER AVE |
| Owner Address 2: | Not reported |
| Owner City,State,Zip: | POWAY, CA 92064 |
| Contact Name: | GARY KEVORKYAN |
| Contact Address: | 13861 EISENHOWER AVE |
| Contact Address 2: | Not reported |
| City,State,Zip: | POWAY, CA 92064 |

---

**G149** **GARY KEVORKYAN DBA LAKESIDE VALERO** **HAZNET S113132724**
**12106 WOODSIDE AVE** **HWTS N/A**
**< 1/8** **LAKESIDE, CA 92040**
**1 ft.**

**Site 19 of 37 in cluster G**

**Relative: Lower**
**Actual: 393 ft.**

HAZNET:

| | |
|---|---|
| Name: | GARY KEVORKYAN DBA LAKESIDE VALERO |
| Address: | 12106 WOODSIDE AVE |
| Address 2: | Not reported |
| City,State,Zip: | LAKESIDE, CA 920403012 |
| Contact: | GARY KEVORKYAN |
| Telephone: | 8586792203 |
| Mailing Name: | Not reported |
| Mailing Address: | 13861 EISENHOWER AVE |
| Year: | 2005 |
| Gepaid: | CAL000283689 |
| TSD EPA ID: | CAD008252405 |
| CA Waste Code: | 213 - Hydrocarbon solvents (benzene, hexane, Stoddard, Etc.) |
| Disposal Method: | R01 - Recycler |
| Tons: | 0.0417 |
| Year: | 2004 |
| Gepaid: | CAL000283689 |
| TSD EPA ID: | CAD008252405 |
| CA Waste Code: | 213 - Hydrocarbon solvents (benzene, hexane, Stoddard, Etc.) |
| Disposal Method: | R01 - Recycler |
| Tons: | 0.3336 |

Additional Info:

| | |
|---|---|
| Year: | 2005 |
| Gen EPA ID: | CAL000283689 |
| Shipment Date: | 20050728 |
| Creation Date: | 10/27/2005 10:10:50 |
| Receipt Date: | 20050729 |
| Manifest ID: | 23824630 |

**GARY KEVORKYAN DBA LAKESIDE VALERO (Continued)** **S113132724**

| | |
|---|---|
| Trans EPA ID: | CAR000011205 |
| Trans Name: | EFR ENVIRONMENTAL SERVICES INC |
| Trans 2 EPA ID: | Not reported |
| Trans 2 Name: | Not reported |
| TSDF EPA ID: | CAD008252405 |
| Trans Name: | PACIFIC RESOURCE RECOVERY |
| TSDF Alt EPA ID: | CAD008252405 |
| TSDF Alt Name: | Not reported |
| CA Waste Code: | 213 - Hydrocarbon solvents (benzene, hexane, Stoddard, etc. |
| RCRA Code: | D001 |
| Disposal Method: | R01 - Recycler |
| Quantity Tons: | 0.0417 |
| Waste Quantity: | 10 |
| Quantity Unit: | G |
| Additional Code 1: | Not reported |
| Additional Code 2: | Not reported |
| Additional Code 3: | Not reported |
| Additional Code 4: | Not reported |
| Additional Code 5: | Not reported |

Additional Info:

| | |
|---|---|
| Year: | 2004 |
| Gen EPA ID: | CAL000283689 |
| Shipment Date: | 20040831 |
| Creation Date: | 3/16/2007 18:31:12 |
| Receipt Date: | 20040908 |
| Manifest ID: | 23826642 |
| Trans EPA ID: | CAR000011205 |
| Trans Name: | EFR ENVIRONMENTAL SERVICES INC |
| Trans 2 EPA ID: | Not reported |
| Trans 2 Name: | Not reported |
| TSDF EPA ID: | CAD008252405 |
| Trans Name: | PACIFIC RESOURCE RECOVERY |
| TSDF Alt EPA ID: | CAD008252405 |
| TSDF Alt Name: | Not reported |
| CA Waste Code: | 213 - Hydrocarbon solvents (benzene, hexane, Stoddard, etc. |
| RCRA Code: | D001 |
| Disposal Method: | R01 - Recycler |
| Quantity Tons: | 0.3336 |
| Waste Quantity: | 80 |
| Quantity Unit: | G |
| Additional Code 1: | Not reported |
| Additional Code 2: | Not reported |
| Additional Code 3: | Not reported |
| Additional Code 4: | Not reported |
| Additional Code 5: | Not reported |

HWTS:

| | |
|---|---|
| Name: | GARY KEVORKYAN DBA LAKESIDE VALERO |
| Address: | 12106 WOODSIDE AVE |
| Address 2: | Not reported |
| City,State,Zip: | LAKESIDE, CA 920403012 |
| EPA ID: | CAL000283689 |
| Inactive Date: | 06/30/2005 |
| Create Date: | 06/30/2004 |

**GARY KEVORKYAN DBA LAKESIDE VALERO (Continued)** **S113132724**

| | |
|---|---|
| Last Act Date: | 10/13/2006 |
| Mailing Name: | GARY KEVORKYAN, OWNER |
| Mailing Address: | 13861 EISENHOWER AVE |
| Mailing Address 2: | Not reported |
| Mailing City,State,Zip: | POWAY, CA 920643504 |
| Owner Name: | GARY KEVORKYAN |
| Owner Address: | 13861 EISENHOWER AVE |
| Owner Address 2: | Not reported |
| Owner City,State,Zip: | POWAY, CA 920643504 |
| Contact Name: | GARY KEVORKYAN |
| Contact Address: | 13861 EISENHOWER AVE |
| Contact Address 2: | Not reported |
| City,State,Zip: | POWAY, CA 920643504 |

NAICS:

| | |
|---|---|
| EPA ID: | CAL000283689 |
| Create Date: | 2004-06-30 14:50:20 |
| NAICS Code: | 44719 |
| NAICS Description: | Other Gasoline Stations |
| Issued EPA ID Date: | 2004-06-30 14:50:20 |
| Inactive Date: | 2005-06-30 00:00:00 |
| Facility Name: | GARY KEVORKYAN DBA LAKESIDE VALERO |
| Facility Address: | 12106 WOODSIDE AVE |
| Facility Address 2: | Not reported |
| Facility City: | LAKESIDE |
| Facility County: | 37 |
| Facility State: | CA |
| Facility Zip: | 920403012 |

---

**G150** **TRU-OCTANE** **HIST UST** **U001571774**
**12106 WOODSIDE AVE** **N/A**
**< 1/8** **LAKESIDE, CA 92040**
**1 ft.**

**Site 20 of 37 in cluster G**

**Relative: Lower**
**Actual: 393 ft.**

HIST UST:

| | |
|---|---|
| Name: | TRU-OCTANE |
| Address: | 12106 WOODSIDE AVE |
| City,State,Zip: | LAKESIDE, CA 92040 |
| File Number: | 0002B192 |
| URL: | http://geotracker.waterboards.ca.gov/ustpdfs/pdf/0002B192.pdf |
| Region: | STATE |
| Facility ID: | 00000059731 |
| Facility Type: | Gas Station |
| Other Type: | Not reported |
| Contact Name: | ED TAYLOR |
| Telephone: | 6195613333 |
| Owner Name: | ED MUNTON |
| Owner Address: | 12106 WOODSIDE AVE. |
| Owner City,St,Zip: | LAKESIDE, CA 92040 |
| Total Tanks: | 0003 |
| | |
| Tank Num: | 001 |
| Container Num: | 1 |
| Year Installed: | Not reported |
| Tank Capacity: | 00012000 |
| Tank Used for: | PRODUCT |

**TRU-OCTANE (Continued)** **U001571774**

| | |
|---|---|
| Type of Fuel: | REGULAR |
| Container Construction Thickness: | Not reported |
| Leak Detection: | Stock Inventor |
| | |
| Tank Num: | 002 |
| Container Num: | 2 |
| Year Installed: | Not reported |
| Tank Capacity: | 00012000 |
| Tank Used for: | PRODUCT |
| Type of Fuel: | UNLEADED |
| Container Construction Thickness: | Not reported |
| Leak Detection: | Stock Inventor |
| | |
| Tank Num: | 003 |
| Container Num: | 3 |
| Year Installed: | Not reported |
| Tank Capacity: | 00012000 |
| Tank Used for: | PRODUCT |
| Type of Fuel: | PREMIUM |
| Container Construction Thickness: | Not reported |
| Leak Detection: | Stock Inventor |

Click here for Geo Tracker PDF:

---

**G151** **TEXACO GAS STATION** **RGA LUST** **S114699927**
**12106 WOODSIDE AVE** **N/A**
**< 1/8** **LAKESIDE, CA**
**1 ft.**

**Site 21 of 37 in cluster G**

**Relative:** RGA LUST:
**Lower**

| | | | |
|---|---|---|---|
| **Actual:** Name: | TEXACO GAS STATION | | |
| **393 ft.** Address: | 12106 WOODSIDE AVE | | |
| City: | LAKESIDE | | |
| State: | LAKESIDE | | |
| | 2002 | TEXACO GAS STATION | 12106 WOODSIDE AVE |
| Name: | TEXACO GAS STATION | | |
| Address: | 12106 WOODSIDE AVE | | |
| City: | LAKESIDE | | |
| State: | LAKESIDE | | |
| | 2001 | TEXACO GAS STATION | 12106 WOODSIDE AVE |
| Name: | TEXACO GAS STATION | | |
| Address: | 12106 WOODSIDE AVE | | |
| City: | LAKESIDE | | |
| State: | LAKESIDE | | |
| | 2000 | TEXACO GAS STATION | 12106 WOODSIDE AVE |

**G152** **APPOLO OIL** **RGA LUST** **S114572516**
**12106 WOODSIDE AVENUE** **N/A**
**< 1/8** **LAKESIDE, CA**
**1 ft.**

**Site 22 of 37 in cluster G**

**Relative:** RGA LUST:
**Lower** Name: APPOLO OIL
Address: 12106 WOODSIDE AVENUE
**Actual:** City: LAKESIDE
**393 ft.** State: LAKESIDE
1992 APPOLO OIL 12106 WOODSIDE AVENUE

---

**G153** **APPOLLO OIL** **RGA LUST** **S114572513**
**12106 WOODSIDE AV** **N/A**
**< 1/8** **LAKESIDE, CA**
**1 ft.**

**Site 23 of 37 in cluster G**

**Relative:** RGA LUST:
**Lower** Name: APPOLLO OIL
Address: 12106 WOODSIDE AV
**Actual:** City: LAKESIDE
**393 ft.** State: LAKESIDE
2003 APPOLLO OIL 12106 WOODSIDE AV

---

**G154** **APPOLO OIL** **RGA LUST** **S114572515**
**12106 WOODSIDE AVE** **N/A**
**< 1/8** **LAKESIDE, CA**
**1 ft.**

**Site 24 of 37 in cluster G**

**Relative:** RGA LUST:
**Lower** Name: APPOLO OIL
Address: 12106 WOODSIDE AVE
**Actual:** City: LAKESIDE
**393 ft.** State: LAKESIDE
2002 APPOLO OIL 12106 WOODSIDE AVE
Name: APPOLO OIL
Address: 12106 WOODSIDE AVE
City: LAKESIDE
State: LAKESIDE
2001 APPOLO OIL 12106 WOODSIDE AVE
Name: APPOLO OIL
Address: 12106 WOODSIDE AVE
City: LAKESIDE
State: LAKESIDE
2000 APPOLO OIL 12106 WOODSIDE AVE
Name: APPOLO OIL
Address: 12106 WOODSIDE AVE
City: LAKESIDE
State: LAKESIDE
1998 APPOLO OIL 12106 WOODSIDE AVE
Name: APPOLO OIL
Address: 12106 WOODSIDE AVE
City: LAKESIDE
State: LAKESIDE
1997 APPOLO OIL 12106 WOODSIDE AVE

**APPOLO OIL (Continued)** **S114572515**

Name: APPOLO OIL
Address: 12106 WOODSIDE AVE
City: LAKESIDE
State: LAKESIDE
1996 APPOLO OIL 12106 WOODSIDE AVE
Name: APPOLO OIL
Address: 12106 WOODSIDE AVE
City: LAKESIDE
State: LAKESIDE
1995 APPOLO OIL 12106 WOODSIDE AVE
Name: APPOLO OIL
Address: 12106 WOODSIDE AVE
City: LAKESIDE
State: LAKESIDE
1994 APPOLO OIL 12106 WOODSIDE AVE
Name: APPOLO OIL
Address: 12106 WOODSIDE AVE
City: LAKESIDE
State: LAKESIDE
1993 APPOLO OIL 12106 WOODSIDE AVE

---

**G155** **15942 SAN DIEGO COUNTY SITE ASSESSMENT AND MITIGAT** **FINDS** **1014869090**
**12106 WOODSIDE AVE** **N/A**
**< 1/8** **LAKESIDE, CA 92040**
**1 ft.**

**Site 25 of 37 in cluster G**

**Relative:** FINDS:
**Lower** Registry ID: 110043844338
**Actual:** Facility URL: http://ofmpub.epa.gov/enviro/fii_query_detail.disp_program_facility?p_
**393 ft.** registry_id=110043844338

Environmental Interest/Information System:
LEAKING UNDERGROUND STORAGE TANK - ARRA

Click this hyperlink while viewing on your computer to access
additional FINDS: detail in the EDR Site Report.

---

**G156** **GENMAR INC** **HAZNET** **S112914509**
**12106 WOODSIDE AVE** **HWTS** **N/A**
**< 1/8** **LAKESIDE, CA 92040**
**1 ft.**

**Site 26 of 37 in cluster G**

**Relative:** HAZNET:
**Lower** Name: GENMAR INC
**Actual:** Address: 12106 WOODSIDE AVE
**393 ft.** Address 2: Not reported
City,State,Zip: LAKESIDE, CA 920400000
Contact: MICHAEL DAVIS
Telephone: 6192966195
Mailing Name: Not reported
Mailing Address: 12106 WOODSIDE AVE

Year: 2001
Gepaid: CAC002349969
TSD EPA ID: CAT080013352
CA Waste Code: 134 - Aqueous solution with total organic residues less than 10 percent

**GENMAR INC (Continued)** **S112914509**

| | |
|---|---|
| Disposal Method: | R01 - Recycler |
| Tons: | 1.5246 |
| | |
| Year: | 2001 |
| Gepaid: | CAC002349969 |
| TSD EPA ID: | CAT080013352 |
| CA Waste Code: | 213 - Hydrocarbon solvents (benzene, hexane, Stoddard, Etc.) |
| Disposal Method: | - |
| Tons: | 0.417 |

Additional Info:

| | |
|---|---|
| Year: | 2001 |
| Gen EPA ID: | CAC002349969 |
| | |
| Shipment Date: | 20010328 |
| Creation Date: | 6/20/2001 0:00:00 |
| Receipt Date: | 20010330 |
| Manifest ID: | 95916814 |
| Trans EPA ID: | CAT080016116 |
| Trans Name: | Not reported |
| Trans 2 EPA ID: | Not reported |
| Trans 2 Name: | Not reported |
| TSDF EPA ID: | CAT080013352 |
| Trans Name: | Not reported |
| TSDF Alt EPA ID: | CAT080013352 |
| TSDF Alt Name: | Not reported |
| CA Waste Code: | 134 - Aqueous solution with <10% total organic residues |
| RCRA Code: | Not reported |
| Disposal Method: | R01 - Recycler |
| Quantity Tons: | 0.0672 |
| Waste Quantity: | 16 |
| Quantity Unit: | G |
| Additional Code 1: | Not reported |
| Additional Code 2: | Not reported |
| Additional Code 3: | Not reported |
| Additional Code 4: | Not reported |
| Additional Code 5: | Not reported |
| | |
| Shipment Date: | 20010309 |
| Creation Date: | 5/31/2001 0:00:00 |
| Receipt Date: | 20010312 |
| Manifest ID: | 20830756 |
| Trans EPA ID: | CAT080016116 |
| Trans Name: | Not reported |
| Trans 2 EPA ID: | Not reported |
| Trans 2 Name: | Not reported |
| TSDF EPA ID: | CAT080013352 |
| Trans Name: | Not reported |
| TSDF Alt EPA ID: | CAT080013352 |
| TSDF Alt Name: | Not reported |
| CA Waste Code: | 134 - Aqueous solution with <10% total organic residues |
| RCRA Code: | Not reported |
| Disposal Method: | R01 - Recycler |
| Quantity Tons: | 1.4574 |
| Waste Quantity: | 347 |
| Quantity Unit: | G |

**GENMAR INC (Continued)** **S112914509**

| | |
|---|---|
| Additional Code 1: | Not reported |
| Additional Code 2: | Not reported |
| Additional Code 3: | Not reported |
| Additional Code 4: | Not reported |
| Additional Code 5: | Not reported |
| | |
| Shipment Date: | 20010221 |
| Creation Date: | 4/19/2001 0:00:00 |
| Receipt Date: | Not reported |
| Manifest ID: | 98394480 |
| Trans EPA ID: | CAR000075424 |
| Trans Name: | Not reported |
| Trans 2 EPA ID: | Not reported |
| Trans 2 Name: | Not reported |
| TSDF EPA ID: | CAT080013352 |
| Trans Name: | Not reported |
| TSDF Alt EPA ID: | Not reported |
| TSDF Alt Name: | Not reported |
| CA Waste Code: | 213 - Hydrocarbon solvents (benzene, hexane, Stoddard, etc. |
| RCRA Code: | D001 |
| Disposal Method: | - Not reported |
| Quantity Tons: | 0.417 |
| Waste Quantity: | 100 |
| Quantity Unit: | G |
| Additional Code 1: | Not reported |
| Additional Code 2: | Not reported |
| Additional Code 3: | Not reported |
| Additional Code 4: | Not reported |
| Additional Code 5: | Not reported |

HWTS:

| | |
|---|---|
| Name: | GENMAR INC |
| Address: | 12106 WOODSIDE AVE |
| Address 2: | Not reported |
| City,State,Zip: | LAKESIDE, CA 920400000 |
| EPA ID: | CAC002349969 |
| Inactive Date: | 09/11/2001 |
| Create Date: | 02/16/2001 |
| Last Act Date: | 09/11/2001 |
| Mailing Name: | Not reported |
| Mailing Address: | 12106 WOODSIDE AVE |
| Mailing Address 2: | Not reported |
| Mailing City,State,Zip: | LAKESIDE, CA 920400000 |
| Owner Name: | GENMAR INC |
| Owner Address: | 12106 WOODSIDE AVE |
| Owner Address 2: | Not reported |
| Owner City,State,Zip: | LAKESIDE, CA 920400000 |
| Contact Name: | MICHAEL DAVIS |
| Contact Address: | 2655 CAMINO DEL RIO N STE 302 |
| Contact Address 2: | Not reported |
| City,State,Zip: | SAN DIEGO, CA 921081633 |

**G157** **TRU-OCTANE/APOLLO #3** **LUST** **S101301752**
**12106 WOODSIDE AVE** **SWEEPS UST** **N/A**
**< 1/8** **LAKESIDE, CA 92040**
**1 ft.**

**Site 27 of 37 in cluster G**

**Relative:** **Lower**

**Actual:** **393 ft.**

LUST REG 9:

| | |
|---|---|
| Region: | 9 |
| Status: | Preliminary site assessment underway |
| Case Number: | 9UT1710 |
| Local Case: | H03147-001 |
| Substance: | Gasoline |
| Qty Leaked: | Not reported |
| Abate Method: | Remove Free Product - remove floating product from water table |
| Local Agency: | San Diego |
| How Found: | Subsurface Monitoring |
| How Stopped: | Repair Piping |
| Source: | Unknown |
| Cause: | Unknown |
| Lead Agency: | Local Agency |
| Case Type: | Aquifer affected |
| Date Found: | 05/10/1990 |
| Date Stopped: | / / |
| Confirm Date: | 05/10/1990 |
| Submit Workplan: | Not reported |
| Prelim Assess: | 03/08/1993 |
| Desc Pollution: | Not reported |
| Remed Plan: | / / |
| Remed Action: | Not reported |
| Began Monitor: | Not reported |
| Release Date: | 05/10/1990 |
| Enforce Date: | Not reported |
| Closed Date: | Not reported |
| Enforce Type: | Not reported |
| Pilot Program: | LOP |
| Basin Number: | 907.12 |
| GW Depth: | 21.5 |
| Beneficial Use: | Municipal groundwater use |
| NPDES Number: | Not reported |
| Priority: | 2B |
| File Dispn: | Not reported |
| Interim Remedial Actions: | Yes |
| Cleanup and Abatement order Number: | Not reported |
| Waste Discharge Requirement Number: | Not reported |

SWEEPS UST:

| | |
|---|---|
| Name: | TRU-OCTANE/APOLLO #3 |
| Address: | 12106 WOODSIDE AVE |
| City: | LAKESIDE |
| Status: | Active |
| Comp Number: | 3147 |
| Number: | 9 |
| Board Of Equalization: | 44-021809 |
| Referral Date: | Not reported |
| Action Date: | 06-26-92 |
| Created Date: | 02-29-88 |
| Owner Tank Id: | Not reported |
| SWRCB Tank Id: | 37-000-003147-000001 |
| Tank Status: | A |

**TRU-OCTANE/APOLLO #3 (Continued)** **S101301752**

| | |
|---|---|
| Capacity: | 12000 |
| Active Date: | Not reported |
| Tank Use: | M.V. FUEL |
| STG: | P |
| Content: | LEADED |
| Number Of Tanks: | 3 |

| | |
|---|---|
| Name: | TRU-OCTANE/APOLLO #3 |
| Address: | 12106 WOODSIDE AVE |
| City: | LAKESIDE |
| Status: | Active |
| Comp Number: | 3147 |
| Number: | 9 |
| Board Of Equalization: | 44-021809 |
| Referral Date: | Not reported |
| Action Date: | 06-26-92 |
| Created Date: | 02-29-88 |
| Owner Tank Id: | Not reported |
| SWRCB Tank Id: | 37-000-003147-000002 |
| Tank Status: | A |
| Capacity: | 12000 |
| Active Date: | Not reported |
| Tank Use: | M.V. FUEL |
| STG: | P |
| Content: | REG UNLEADED |
| Number Of Tanks: | Not reported |

| | |
|---|---|
| Name: | TRU-OCTANE/APOLLO #3 |
| Address: | 12106 WOODSIDE AVE |
| City: | LAKESIDE |
| Status: | Active |
| Comp Number: | 3147 |
| Number: | 9 |
| Board Of Equalization: | 44-021809 |
| Referral Date: | Not reported |
| Action Date: | 06-26-92 |
| Created Date: | 02-29-88 |
| Owner Tank Id: | Not reported |
| SWRCB Tank Id: | 37-000-003147-000003 |
| Tank Status: | A |
| Capacity: | 12000 |
| Active Date: | Not reported |
| Tank Use: | M.V. FUEL |
| STG: | P |
| Content: | LEADED |
| Number Of Tanks: | Not reported |

---

**G158** **LAKESIDE VALERO** **ECHO** **1026016160**
**12106 WOODSIDE AVE** **N/A**
**< 1/8** **LAKESIDE, CA 92040**
**1 ft.**

**Site 28 of 37 in cluster G**

**Relative:** ECHO:
**Lower**

| | |
|---|---|
| Envid: | 1026016160 |
| Registry ID: | 110066039423 |
| DFR URL: | http://echo.epa.gov/detailed-facility-report?fid=110066039423 |
| Name: | LAKESIDE VALERO |

**Actual:**
**393 ft.**

**LAKESIDE VALERO (Continued)** **1026016160**

Address: 12106 WOODSIDE AVE
City,State,Zip: LAKESIDE, CA 92040

---

**G159** **TEXACO - LAKESIDE** **FINDS** **1008237597**
**12106 WOODSIDE AV** **N/A**
**< 1/8** **LAKESIDE, CA 92040**
**1 ft.**

**Site 29 of 37 in cluster G**

**Relative:** FINDS:
**Lower**
Registry ID: 110021313470
**Actual:** Facility URL: http://ofmpub.epa.gov/enviro/fii_query_detail.disp_program_facility?p_
**393 ft.** registry_id=110021313470

Environmental Interest/Information System:
HAZARDOUS AIR POLLUTANT MAJOR

Click this hyperlink while viewing on your computer to access
additional FINDS: detail in the EDR Site Report.

---

**G160** **LAKESIDE VALERO** **UST** **U003789097**
**12106 WOODSIDE AVE** **N/A**
**< 1/8** **LAKESIDE, CA 92040**
**1 ft.**

**Site 30 of 37 in cluster G**

**Relative:** UST:
**Lower**
Name: LAKESIDE VALERO
**Actual:** Address: 12106 WOODSIDE AVE
**393 ft.** City,State,Zip: LAKESIDE, CA 92040
Facility ID: 37-000-205713
Permitting Agency: San Diego County Department of Environmental Health
Latitude: 32.85649
Longitude: -116.93092

Name: LAKESIDE TEXACO
Address: 12106 WOODSIDE AVE
City,State,Zip: LAKESIDE, CA 92040
Facility ID: H03147
Permitting Agency: SAN DIEGO COUNTY
Latitude: 32.8577871
Longitude: -116.9295132

---

**G161** **LAKESIDE VALERO** **LUST** **S104745621**
**12106 WOODSIDE AVE** **SAN DIEGO CO. SAM** **N/A**
**< 1/8** **LAKESIDE, CA 92040** **San Diego Co. HMMD**
**1 ft.** **CERS HAZ WASTE**
**CERS TANKS**

**Site 31 of 37 in cluster G**

**Cortese**
**Relative:** **EMI**
**Lower** **HIST CORTESE**
**CERS**
**Actual:**
**393 ft.**

LUST:
Name: LAKESIDE TEXACO
Address: 12106 WOODSIDE AV

**LAKESIDE VALERO (Continued)** **S104745621**

| | |
|---|---|
| City,State,Zip: | LAKESIDE, CA 920403012 |
| Lead Agency: | SAN DIEGO RWQCB (REGION 9) |
| Case Type: | LUST Cleanup Site |
| Geo Track: | http://geotracker.waterboards.ca.gov/profile_report.asp?global_id=T0607302654 |
| Global Id: | T0607302654 |
| Latitude: | 32.8561745 |
| Longitude: | -116.9309442 |
| Status: | Open - Remediation |
| Status Date: | 05/21/1999 |
| Case Worker: | LT |
| RB Case Number: | 9UT3893 |
| Local Agency: | Not reported |
| File Location: | All Files are on GeoTracker or in the Local Agency Database |
| Local Case Number: | Not reported |
| Potential Media Affect: | Aquifer used for drinking water supply, Well used for drinking water supply |
| Potential Contaminants of Concern: | Gasoline, MTBE / TBA / Other Fuel Oxygenates |
| Site History: | Case H03147-001 was opened on June 20, 1990. The release was discovered due to environmental borings encountering high levels of soil impacts in the immediate area of the underground storage tanks (USTs). Case H03147-002 was opened on April 13, 1999 as a result soil contamination associated with the product lines. Site assessment began in March 1993 and continued through August 23, 1998 when a Corrective Action Plan (CAP) was approved for on-site AS/VES in the source area. In July 1998 DEH became aware of MTBE impacts to a public supply well field located approximately 1,800 feet to the west-northwest of the site. Subsequent investigation associated with the site and the other two station at the intersections of Woodside Av and Winter Gardens Av. [ARCO (former Thrifty Oil) and Shell Oil] indicated that GEN-MAR Texaco site was the source of the MTBE. Case H03147-001 and H03147-002 were combined under case H03147-002 and case H03147-001 was Administratively closed . The VES System went online on November 3, 1999 and has operated to present. This system was installed to remediate the free-product and soil in the vadose zone in the source area. The air sparge component of the system went online in August 2004 to focus on the dissolved impacts in the source area after the residual free-product had been removed. Due to the off-site impacts to the public water supply wells a hydraulic barrier system was installed off-site between the site and the well field to cut-off elevated levels MTBE impacted groundwater. This system went online on December 15, 2000. Note: Please refer to case H03147-002 for details and current status of case. |

LUST:

| | |
|---|---|
| Global Id: | T0607302654 |
| Contact Type: | Regional Board Caseworker |
| Contact Name: | LALITHA THOTAKURA |
| Organization Name: | SAN DIEGO RWQCB (REGION 9) |
| Address: | 2375 NORTHSIDE DRIVE, SUITE 100 |
| City: | SAN DIEGO |
| Email: | lalitha.thotakura@waterboards.ca.gov |
| Phone Number: | 6195213002 |

LUST:

| | |
|---|---|
| Global Id: | T0607302654 |
| Action Type: | ENFORCEMENT |
| Date: | 10/06/2016 |

**LAKESIDE VALERO (Continued)** **S104745621**

Action: Technical Correspondence / Assistance / Other

Global Id: T0607302654
Action Type: RESPONSE
Date: 03/26/2018
Action: Other Report / Document

Global Id: T0607302654
Action Type: ENFORCEMENT
Date: 04/26/1999
Action: Notice of Responsibility

Global Id: T0607302654
Action Type: ENFORCEMENT
Date: 10/08/2015
Action: Technical Correspondence / Assistance / Other

Global Id: T0607302654
Action Type: ENFORCEMENT
Date: 05/10/2016
Action: Technical Correspondence / Assistance / Other

Global Id: T0607302654
Action Type: Other
Date: 04/04/1990
Action: Leak Discovery

Global Id: T0607302654
Action Type: RESPONSE
Date: 01/31/2017
Action: Monitoring Report - Semi-Annually

Global Id: T0607302654
Action Type: RESPONSE
Date: 02/04/2020
Action: Monitoring Report - Semi-Annually

Global Id: T0607302654
Action Type: RESPONSE
Date: 01/30/2010
Action: Monitoring Report - Semi-Annually - Regulator Responded

Global Id: T0607302654
Action Type: RESPONSE
Date: 07/30/2010
Action: Monitoring Report - Semi-Annually - Regulator Responded

Global Id: T0607302654
Action Type: RESPONSE
Date: 10/01/2010
Action: Correspondence - Regulator Responded

Global Id: T0607302654
Action Type: RESPONSE
Date: 01/31/2011
Action: Monitoring Report - Semi-Annually - Regulator Responded

**LAKESIDE VALERO (Continued)** **S104745621**

Global Id: T0607302654
Action Type: RESPONSE
Date: 07/31/2011
Action: Monitoring Report - Semi-Annually - Regulator Responded

Global Id: T0607302654
Action Type: RESPONSE
Date: 01/31/2012
Action: Monitoring Report - Semi-Annually - Regulator Responded

Global Id: T0607302654
Action Type: RESPONSE
Date: 02/10/2012
Action: Other Report / Document - Regulator Responded

Global Id: T0607302654
Action Type: RESPONSE
Date: 06/28/2012
Action: Remedial Progress Report - Regulator Responded

Global Id: T0607302654
Action Type: RESPONSE
Date: 09/03/2012
Action: Monitoring Report - Other - Regulator Responded

Global Id: T0607302654
Action Type: RESPONSE
Date: 01/31/2014
Action: Remedial Progress Report - Regulator Responded

Global Id: T0607302654
Action Type: RESPONSE
Date: 01/31/2015
Action: Monitoring Report - Semi-Annually - Regulator Responded

Global Id: T0607302654
Action Type: RESPONSE
Date: 07/31/2014
Action: Monitoring Report - Semi-Annually - Regulator Responded

Global Id: T0607302654
Action Type: RESPONSE
Date: 01/31/2016
Action: Monitoring Report - Semi-Annually - Regulator Responded

Global Id: T0607302654
Action Type: RESPONSE
Date: 07/31/2015
Action: Monitoring Report - Quarterly - Regulator Responded

Global Id: T0607302654
Action Type: RESPONSE
Date: 08/06/2018
Action: Soil and Water Investigation Workplan - Regulator Responded

Global Id: T0607302654
Action Type: RESPONSE

**LAKESIDE VALERO (Continued)** **S104745621**

Date: 07/31/2016
Action: Monitoring Report - Semi-Annually - Regulator Responded

Global Id: T0607302654
Action Type: ENFORCEMENT
Date: 09/12/2012
Action: Technical Correspondence / Assistance / Other

Global Id: T0607302654
Action Type: REMEDIATION
Date: 12/15/2000
Action: Permeable Reactive Barrier

Global Id: T0607302654
Action Type: REMEDIATION
Date: 10/01/2003
Action: Free Product Removal

Global Id: T0607302654
Action Type: REMEDIATION
Date: 11/03/1999
Action: Soil Vapor Extraction (SVE)

Global Id: T0607302654
Action Type: REMEDIATION
Date: 08/04/2004
Action: In Situ Physical/Chemical Treatment (other than SVE)

Global Id: T0607302654
Action Type: ENFORCEMENT
Date: 08/24/2017
Action: File review

Global Id: T0607302654
Action Type: ENFORCEMENT
Date: 06/19/2017
Action: Technical Correspondence / Assistance / Other

Global Id: T0607302654
Action Type: Other
Date: 05/10/1990
Action: Leak Stopped

Global Id: T0607302654
Action Type: ENFORCEMENT
Date: 07/05/2012
Action: Technical Correspondence / Assistance / Other

Global Id: T0607302654
Action Type: ENFORCEMENT
Date: 09/24/2018
Action: Technical Correspondence / Assistance / Other

Global Id: T0607302654
Action Type: ENFORCEMENT
Date: 08/07/2017
Action: Referral to Regional Board

**LAKESIDE VALERO (Continued)** **S104745621**

Global Id: T0607302654
Action Type: RESPONSE
Date: 01/31/2013
Action: Remedial Progress Report

Global Id: T0607302654
Action Type: ENFORCEMENT
Date: 12/03/2013
Action: Technical Correspondence / Assistance / Other

Global Id: T0607302654
Action Type: ENFORCEMENT
Date: 08/18/2017
Action: Clean Up Fund - Case Closure Review Summary Report (RSR)

Global Id: T0607302654
Action Type: Other
Date: 04/04/1990
Action: Leak Reported

Global Id: T0607302654
Action Type: RESPONSE
Date: 07/31/2013
Action: Monitoring Report - Semi-Annually

Global Id: T0607302654
Action Type: ENFORCEMENT
Date: 03/11/2009
Action: Technical Correspondence / Assistance / Other

Global Id: T0607302654
Action Type: ENFORCEMENT
Date: 08/06/2009
Action: Letter - Notice

Global Id: T0607302654
Action Type: ENFORCEMENT
Date: 05/21/1990
Action: Technical Correspondence / Assistance / Other

Global Id: T0607302654
Action Type: ENFORCEMENT
Date: 12/29/2009
Action: Letter - Notice

Global Id: T0607302654
Action Type: ENFORCEMENT
Date: 09/18/2019
Action: Technical Correspondence / Assistance / Other

Global Id: T0607302654
Action Type: ENFORCEMENT
Date: 07/15/2019
Action: Technical Correspondence / Assistance / Other

Global Id: T0607302654
Action Type: ENFORCEMENT

**LAKESIDE VALERO (Continued)** **S104745621**

Date: 03/25/2010
Action: Technical Correspondence / Assistance / Other

Global Id: T0607302654
Action Type: ENFORCEMENT
Date: 07/23/2019
Action: Clean Up Fund - Case Closure Review Summary Report (RSR)

Global Id: T0607302654
Action Type: ENFORCEMENT
Date: 08/30/2011
Action: Clean Up Fund - Case Closure Review Summary Report (RSR)

Global Id: T0607302654
Action Type: ENFORCEMENT
Date: 06/15/2012
Action: Clean Up Fund - Case Closure Review Summary Report (RSR)

Global Id: T0607302654
Action Type: RESPONSE
Date: 12/04/2014
Action: Well Destruction Report

Global Id: T0607302654
Action Type: ENFORCEMENT
Date: 09/02/2010
Action: Technical Correspondence / Assistance / Other

Global Id: T0607302654
Action Type: ENFORCEMENT
Date: 08/19/2010
Action: Letter - Notice

Global Id: T0607302654
Action Type: ENFORCEMENT
Date: 08/26/2014
Action: Technical Correspondence / Assistance / Other

Global Id: T0607302654
Action Type: ENFORCEMENT
Date: 10/08/2015
Action: Technical Correspondence / Assistance / Other

Global Id: T0607302654
Action Type: Other
Date: 04/04/1990
Action: Leak Began

LUST:
Global Id: T0607302654
Status: Open - Case Begin Date
Status Date: 03/17/1999

Global Id: T0607302654
Status: Open - Remediation
Status Date: 05/21/1999

**LAKESIDE VALERO (Continued)** **S104745621**

| | |
|---|---|
| Name: | LAKESIDE TEXACO |
| Address: | 12106 WOODSIDE AV |
| City,State,Zip: | LAKESIDE, CA 920403012 |
| Lead Agency: | SAN DIEGO COUNTY LOP |
| Case Type: | LUST Cleanup Site |
| Geo Track: | http://geotracker.waterboards.ca.gov/profile_report.asp?global_id=T0607300509 |
| Global Id: | T0607300509 |
| Latitude: | 32.8561675 |
| Longitude: | -116.9309362 |
| Status: | Completed - Case Closed |
| Status Date: | 12/29/2009 |
| Case Worker: | KH |
| RB Case Number: | 9UT1710 |
| Local Agency: | SAN DIEGO COUNTY LOP |
| File Location: | Local Agency |
| Local Case Number: | H03147-001 |
| Potential Media Affect: | Well used for drinking water supply |
| Potential Contaminants of Concern: | Gasoline |
| Site History: | Case H03147-001 was opened on June 20, 1990. The release was discovered due to environmental borings encountering high levels of soil impacts in the immediate area of the underground storage tanks (USTs). Case H03147-002 was opened on April 13, 1999 as a result soil contamination associated with the product lines. Site assessment began in March 1993 and continued through August 23, 1998 when a Corrective Action Plan (CAP) was approved for on-site AS/VES in the source area. In July 1998 DEH became aware of MTBE impacts to a public supply well field located approximately 1,800 feet to the west-northwest of the site. Subsequent investigation associated with the site and the other two station at the intersections of Woodside Av and Winter Gardens Av. [ARCO (former Thrifty Oil) and Shell Oil] indicated that GEN-MAR Texaco site was the source of the MTBE. Case H03147-001 and H03147-002 were combined under case H03147-002 and case H03147-001 was Administratively closed. . The VES System went online on November 3, 1999 and has operated to present. This system was installed to remediate the free-product and soil in the vadose zone in the source area. The air sparge component of the system went online in August 2004 to focus on the dissolved impacts in the source area after the residual free-product had been removed. Due to the off-site impacts to the public water supply wells a hydraulic barrier system was installed off-site between the site and the well field to cut-off elevated levels MTBE impacted groundwater. This system went online on December 15, 2000. Note: Please refer to case H03147-002 for details and current status of case. |

LUST:

| | |
|---|---|
| Global Id: | T0607300509 |
| Contact Type: | Local Agency Caseworker |
| Contact Name: | KEVIN HEATON |
| Organization Name: | SAN DIEGO COUNTY LOP |
| Address: | P.O. Box 129261 |
| City: | San Diego |
| Email: | kevin.heaton@sdcounty.ca.gov |
| Phone Number: | Not reported |

LUST:

| | |
|---|---|
| Global Id: | T0607300509 |
| Action Type: | ENFORCEMENT |

**LAKESIDE VALERO (Continued)** **S104745621**

Date: 12/02/1991
Action: Notice of Responsibility

Global Id: T0607300509
Action Type: Other
Date: 04/04/1990
Action: Leak Discovery

Global Id: T0607300509
Action Type: REMEDIATION
Date: 10/01/2003
Action: Free Product Removal

Global Id: T0607300509
Action Type: Other
Date: 05/10/1990
Action: Leak Stopped

Global Id: T0607300509
Action Type: REMEDIATION
Date: 11/03/1999
Action: Soil Vapor Extraction (SVE)

Global Id: T0607300509
Action Type: REMEDIATION
Date: 08/04/2004
Action: In Situ Physical/Chemical Treatment (other than SVE)

Global Id: T0607300509
Action Type: REMEDIATION
Date: 12/15/2000
Action: Permeable Reactive Barrier

Global Id: T0607300509
Action Type: Other
Date: 04/04/1990
Action: Leak Reported

Global Id: T0607300509
Action Type: ENFORCEMENT
Date: 08/06/2009
Action: Letter - Notice

Global Id: T0607300509
Action Type: ENFORCEMENT
Date: 12/29/2009
Action: Closure/No Further Action Letter

Global Id: T0607300509
Action Type: Other
Date: 04/04/1990
Action: Leak Began

LUST:
Global Id: T0607300509
Status: Open - Case Begin Date
Status Date: 04/04/1990

**LAKESIDE VALERO (Continued)** **S104745621**

Global Id: T0607300509
Status: Open - Remediation
Status Date: 05/21/1999

Global Id: T0607300509
Status: Completed - Case Closed
Status Date: 12/29/2009

SAN DIEGO CO. SAM:
Name: LAKESIDE TEXACO
Address: 12106 WOODSIDE AV
City,State,Zip: LAKESIDE, CA 920403012
Case Number: H03147-001
Agency: DEH Site Assessment & Mitigation
**Funding:** **LOP - State Fund**
Facility Type: Drinking Water Supply Impacted
Facility Status: Closed Case
Date: 12/29/2009
Date Began: 4/4/1990

Name: LAKESIDE TEXACO
Address: 12106 WOODSIDE AV
City,State,Zip: LAKESIDE, CA 920403012
Case Number: H03147-002
Agency: DEH Site Assessment & Mitigation
**Funding:** **LOP - State Fund**
Facility Type: Drinking Water Supply Impacted
Facility Status: Remedial Action (Clean-Up)
Date: 4/13/1999
Date Began: 3/17/1999

HMMD SAN DIEGO:
Name: LAKESIDE VALERO
Address: 12106 WOODSIDE AV
City,State,Zip: LAKESIDE, CA 92040
Permit Number: 205713
Business Type: 6HK28
EPA Id Number: CAL000298785
APN: 394-100-34-00
Last HMMD Inspection: 05/02/2012
Facility Telephone: 619-561-1665
Permit Status: OPEN
Permit Expiration: 03/31/2013
Date Last Updated: 11/02/2012
Facility Owner: SAM KHALIFEH
Facility Mailing Address: 12106 WOODSIDE AV
Facility Mailing City: LAKESIDE
Facility Mailing State: CA
Facility Mailing Zip: 92040
UST Owner: GARY KEVORKYAN
Handle Regulated Hazmat: Y
Own Or Operate UST: Y
Subject To APSA: Not reported
Generate Haz Waste: Y
Treat Haz Waste: Not reported

**LAKESIDE VALERO (Continued)** **S104745621**

Generate Medical Waste: Not reported

Inventory Active Permits (not SQG Medical):

Permit Number: 205713
Update Date: 11/02/2012
Case Number: 68476-34-6
Name: DIESEL
Other Information: UNDERGROUND TANK 103147 T003
Material Waste: Material
Hazardous Categories 1: FIRE
Hazardous Categories 2: CHRONIC

Permit Number: 205713
Update Date: 11/02/2012
Case Number: 8030-30-6
Name: PETROLEUM DISTILLATETS
Other Information: RACING FUELS
Material Waste: Material
Hazardous Categories 1: FIRE
Hazardous Categories 2: ACUTE

Permit Number: 205713
Update Date: 11/02/2012
Case Number: 8006-61-9
Name: PREMIUM UNLEADED
Other Information: UNDERGROUND TANK 103147 T001
Material Waste: Material
Hazardous Categories 1: FIRE
Hazardous Categories 2: Not reported

Permit Number: 205713
Update Date: 11/02/2012
Case Number: 68476-85-7
Name: PROPANE
Other Information: Not reported
Material Waste: Material
Hazardous Categories 1: FIRE
Hazardous Categories 2: PRESSURE RELEASE

Permit Number: 205713
Update Date: 11/02/2012
Case Number: 8006-61-9
Name: REGULAR UNLEADED
Other Information: UNDERGROUND TANK 103147 T002
Material Waste: Material
Hazardous Categories 1: FIRE
Hazardous Categories 2: Not reported

Permit Number: 205713
Update Date: 11/02/2012
Case Number: Not reported
Name: WASTE 134 AQUEOUS SOL'N W/LESS 10% ORG
Other Information: WATER & FUEL
Material Waste: Waste
Hazardous Categories 1: Not reported
Hazardous Categories 2: Not reported

Permit Number: 205713

**LAKESIDE VALERO (Continued)** **S104745621**

| | |
|---|---|
| Update Date: | 11/02/2012 |
| Case Number: | Not reported |
| Name: | WASTE 352 ORGANIC SOLIDS (OTHER) |
| Other Information: | Not reported |
| Material Waste: | Waste |
| Hazardous Categories 1: | Not reported |
| Hazardous Categories 2: | Not reported |

Violations Active Permits:

| | |
|---|---|
| Permit Number: | 205713 |
| Update Date: | 11/02/2012 |
| Inspection Date: | 04/18/2007 |
| Violation Code: | 6HV3105 |
| Violation: | NO CURRENT FINANCIAL RESPONSIBILITY |
| Violation Citation: | Current evidence of financial responsibility not available. 25292.2(a), 25299.33; 2809 |
| Activity: | ACTIVE |

| | |
|---|---|
| Permit Number: | 205713 |
| Update Date: | 11/02/2012 |
| Inspection Date: | 04/18/2007 |
| Violation Code: | 6HV3106 |
| Violation: | NO OWNER/OPERATOR AGREEMENT |
| Violation Citation: | Owner/operator agreement not available/complete/submitted to HMD. 25284(a)(3); 2620(b) |
| Activity: | ACTIVE |

| | |
|---|---|
| Permit Number: | 205713 |
| Update Date: | 11/02/2012 |
| Inspection Date: | 04/18/2007 |
| Violation Code: | 6HV3193 |
| Violation: | NO TRAINING/RECORD INCOMPLETE-NOT ONSITE |
| Violation Citation: | Facility employee(s) are not trained, training records are incomplete, and/or not onsite. 2715(f) |
| Activity: | ACTIVE |

| | |
|---|---|
| Permit Number: | 205713 |
| Update Date: | 11/02/2012 |
| Inspection Date: | 04/18/2007 |
| Violation Code: | 6HV0135 |
| Violation: | MANIFESTS/RECEIPTS FOR 3 YEARS NOT ONSIT |
| Violation Citation: | Hazardous waste manifests/receipts for 3 years are not maintained onsite to document proper disposal of hazardous waste. CCR 66262.40(a) & 25160.2(b)(3) |
| Activity: | ACTIVE |

| | |
|---|---|
| Permit Number: | 205713 |
| Update Date: | 11/02/2012 |
| Inspection Date: | 04/25/2006 |
| Violation Code: | 6HV3114 |
| Violation: | 2NDRY CONT TEST NOT DONE/SENT TO CUPA |
| Violation Citation: | Secondary containment testing not done at 6/36 months and/or not sent to CUPA within 30 days. 25284.1; 2637(a)&(e) |
| Activity: | ACTIVE |

| | |
|---|---|
| Permit Number: | 205713 |
| Update Date: | 11/02/2012 |

**LAKESIDE VALERO (Continued)** **S104745621**

| | |
|---|---|
| Inspection Date: | 04/28/2008 |
| Violation Code: | 6HV3191 |
| Violation: | NO D.O. CERT/NOTIFICATION/CHANGE |
| Violation Citation: | Designated Operator Notification/Change form not submitted and/or D.O. not ICC certified. 2715 (a)(b) |
| Activity: | ACTIVE |
| | |
| Permit Number: | 205713 |
| Update Date: | 11/02/2012 |
| Inspection Date: | 04/28/2008 |
| Violation Code: | 6HV3164 |
| Violation: | MONITOR EQUIP NOT PER MANUF. SPECS |
| Violation Citation: | All monitoring equipment not installed, calibrated, operated, and/or maintained per manufacturer instructions. 2638(a), 2641(j) |
| Activity: | ACTIVE |
| | |
| Permit Number: | 205713 |
| Update Date: | 11/02/2012 |
| Inspection Date: | 04/28/2008 |
| Violation Code: | 6HV3267 |
| Violation: | DISP. CONTAINMENT NOT ADEQ. MONITORED |
| Violation Citation: | Dispenser containment not adequately monitored. 2636(f)(1) or (f)(5)(A) |
| Activity: | ACTIVE |
| | |
| Permit Number: | 205713 |
| Update Date: | 11/02/2012 |
| Inspection Date: | 05/04/2011 |
| Violation Code: | 6HV3267 |
| Violation: | DISP. CONTAINMENT NOT ADEQ. MONITORED |
| Violation Citation: | Dispenser containment not adequately monitored. 2636(f)(1) or (f)(5)(A) |
| Activity: | ACTIVE |
| | |
| Permit Number: | 205713 |
| Update Date: | 11/02/2012 |
| Inspection Date: | 05/04/2011 |
| Violation Code: | 6HV3267 |
| Violation: | DISP. CONTAINMENT NOT ADEQ. MONITORED |
| Violation Citation: | Dispenser containment not adequately monitored. 2636(f)(1) or (f)(5)(A) |
| Activity: | ACTIVE |
| | |
| Permit Number: | 205713 |
| Update Date: | 11/02/2012 |
| Inspection Date: | 05/02/2012 |
| Violation Code: | 6HV3105 |
| Violation: | NO CURRENT FINANCIAL RESPONSIBILITY |
| Violation Citation: | Current evidence of financial responsibility not available. 25292.2(a), 25299.33; 2809 |
| Activity: | ACTIVE |
| | |
| Permit Number: | 205713 |
| Update Date: | 11/02/2012 |
| Inspection Date: | 05/02/2012 |
| Violation Code: | 6HV3193 |
| Violation: | NO TRAINING/RECORD INCOMPLETE-NOT ONSITE |

**LAKESIDE VALERO (Continued)** **S104745621**

| | |
|---|---|
| Violation Citation: | Facility employee(s) are not trained, training records are incomplete, and/or not onsite. 2715(f) |
| Activity: | ACTIVE |
| Permit Number: | 205713 |
| Update Date: | 11/02/2012 |
| Inspection Date: | 05/02/2012 |
| Violation Code: | 6HV3192 |
| Violation: | NO D.O INSPECTION/INCOMPL;NO REPORTS |
| Violation Citation: | Designated Operator monthly inspection not conducted or incomplete; or DO inspection reports not onsite 2715 (c)(d)(e) |
| Activity: | ACTIVE |
| Permit Number: | 205713 |
| Update Date: | 11/02/2012 |
| Inspection Date: | 04/22/2005 |
| Violation Code: | 6HV3252 |
| Violation: | AUDIO&VISUAL ALARMS NOT WORKING OK |
| Violation Citation: | All audible and/or visual alarms not functioning properly. 2632(c)(2)(B), 2636(f)(1) |
| Activity: | ACTIVE |
| Permit Number: | 205713 |
| Update Date: | 11/02/2012 |
| Inspection Date: | 04/22/2005 |
| Violation Code: | 6HV3252 |
| Violation: | AUDIO&VISUAL ALARMS NOT WORKING OK |
| Violation Citation: | All audible and/or visual alarms not functioning properly. 2632(c)(2)(B), 2636(f)(1) |
| Activity: | ACTIVE |
| Permit Number: | 205713 |
| Update Date: | 11/02/2012 |
| Inspection Date: | 04/22/2005 |
| Violation Code: | 6HV3252 |
| Violation: | AUDIO&VISUAL ALARMS NOT WORKING OK |
| Violation Citation: | All audible and/or visual alarms not functioning properly. 2632(c)(2)(B), 2636(f)(1) |
| Activity: | ACTIVE |
| Permit Number: | 205713 |
| Update Date: | 11/02/2012 |
| Inspection Date: | 04/22/2005 |
| Violation Code: | 6HV3257 |
| Violation: | 2NDRY CONTAINMENT NOT LIQUID FREE |
| Violation Citation: | Secondary containment system components not liquid free. 2631(d)(4) |
| Activity: | ACTIVE |
| Permit Number: | 205713 |
| Update Date: | 11/02/2012 |
| Inspection Date: | 04/22/2005 |
| Violation Code: | 6HV3258 |
| Violation: | SENSORS NOT AT LOW POINT OR ADEQUATELY |
| Violation Citation: | Sensors not placed adequately and/or at low point in sumps. 2641(a), 25291(a)(7)(C) |
| Activity: | ACTIVE |

**LAKESIDE VALERO (Continued)** **S104745621**

Permit Number: 205713
Update Date: 11/02/2012
Inspection Date: 04/22/2005
Violation Code: 6HV3262
Violation: SEC CONT PIPING DRAINAGE OBSTRUCTED
Violation Citation: Secondary containment piping obstructed preventing drainage to sump. 2632
Activity: ACTIVE

Permit Number: 205713
Update Date: 11/02/2012
Inspection Date: 04/15/2010
Violation Code: 6HV3267
Violation: DISP. CONTAINMENT NOT ADEQ. MONITORED
Violation Citation: Dispenser containment not adequately monitored. 2636(f)(1) or (f)(5)(A)
Activity: ACTIVE

Permit Number: 205713
Update Date: 11/02/2012
Inspection Date: 04/15/2010
Violation Code: 6HV3267
Violation: DISP. CONTAINMENT NOT ADEQ. MONITORED
Violation Citation: Dispenser containment not adequately monitored. 2636(f)(1) or (f)(5)(A)
Activity: ACTIVE

Permit Number: 205713
Update Date: 11/02/2012
Inspection Date: 04/15/2010
Violation Code: 6HV3267
Violation: DISP. CONTAINMENT NOT ADEQ. MONITORED
Violation Citation: Dispenser containment not adequately monitored. 2636(f)(1) or (f)(5)(A)
Activity: ACTIVE

Permit Number: 205713
Update Date: 11/02/2012
Inspection Date: 04/15/2010
Violation Code: 6HV3411
Violation: LLD NOT INSTALLED/NOT FUNCTIONAL
Violation Citation: DOUBLE WALLED PRESSURIZED PIPING-Including Under Dispenser Containment (UDC):Line leak detector is not installed, not functional, or not tested. 2636(f)(2), 25284.1(a)(4)(C), 2641(j)
Activity: ACTIVE

UST:
UST Name: UNDERGROUND TANK 103147 T001
Last Update: 2012-11-02 14:17:38
Permit Number: 205713
Tank Type: SINGLE WALL
Additional Id: RT1288, RT2835, NT2495
Capacity Gallons: 12000
UST Contents: PREMIUM UNLEADED
Other Content Info: PREMIUM UNLEADED
Reg Status: ACTIVE
Remove Close Date: Not reported

**LAKESIDE VALERO (Continued)** **S104745621**

| | |
|---|---|
| Year Installed: | Not reported |
| Pipe Type: | DOUBLE WALL |
| Delivery System: | PRESSURE |
| Monitor Code: | 15 |
| UST Monitor Method: | SW TANK DW PRESSURE PIPE W/ SHUTOFF AND ALARM ON LLD AND CERTIFIED ATG: IN-TANK TEST MONTHLY |
| | |
| UST Name: | UNDERGROUND TANK 103147 T002 |
| Last Update: | 2012-11-02 14:17:38 |
| Permit Number: | 205713 |
| Tank Type: | SINGLE WALL |
| Additional Id: | RT1288, RT2835, NT2495 |
| Capacity Gallons: | 12000 |
| UST Contents: | REGULAR UNLEADED |
| Other Content Info: | REGULAR UNLEADED |
| Reg Status: | ACTIVE |
| Remove Close Date: | Not reported |
| Year Installed: | Not reported |
| Pipe Type: | DOUBLE WALL |
| Delivery System: | PRESSURE |
| Monitor Code: | 15 |
| UST Monitor Method: | SW TANK DW PRESSURE PIPE W/ SHUTOFF AND ALARM ON LLD AND CERTIFIED ATG: IN-TANK TEST MONTHLY |
| | |
| UST Name: | UNDERGROUND TANK 103147 T003 |
| Last Update: | 2012-11-02 14:17:38 |
| Permit Number: | 205713 |
| Tank Type: | SINGLE WALL |
| Additional Id: | RT1288, NT2495 |
| Capacity Gallons: | 12000 |
| UST Contents: | DIESEL |
| Other Content Info: | DIESEL |
| Reg Status: | ACTIVE |
| Remove Close Date: | Not reported |
| Year Installed: | Not reported |
| Pipe Type: | DOUBLE WALL |
| Delivery System: | PRESSURE |
| Monitor Code: | 15 |
| UST Monitor Method: | SW TANK DW PRESSURE PIPE W/ SHUTOFF AND ALARM ON LLD AND CERTIFIED ATG: IN-TANK TEST MONTHLY |

| | |
|---|---|
| Name: | LAKESIDE VALERO |
| Address: | 12106 WOODSIDE AV |
| City,State,Zip: | LAKESIDE, CA 92040 |
| Permit Number: | 205713 |
| Business Type: | 6HK28 |
| EPA Id Number: | CAL000298785 |
| APN: | 394-100-34-00 |
| Last HMMD Inspection: | 05/02/2012 |
| Facility Telephone: | 619-561-1665 |
| Permit Status: | OPEN |
| Permit Expiration: | 03/31/2013 |
| Date Last Updated: | 11/02/2012 |
| Facility Owner: | SAM KHALIFEH |
| Facility Mailing Address: | 12106 WOODSIDE AV |
| Facility Mailing City: | LAKESIDE |

**LAKESIDE VALERO (Continued)** **S104745621**

Facility Mailing State: CA
Facility Mailing Zip: 92040
UST Owner: GARY KEVORKYAN
Handle Regulated Hazmat: Y
Own Or Operate UST: Y
Subject To APSA: Not reported
Generate Haz Waste: Y
Treat Haz Waste: Not reported
Generate Medical Waste: Not reported

Inventory Active Permits (not SQG Medical):
Permit Number: 205713
Update Date: 11/02/2012
Case Number: 68476-34-6
Name: DIESEL
Other Information: UNDERGROUND TANK 103147 T003
Material Waste: Material
Hazardous Categories 1: FIRE
Hazardous Categories 2: CHRONIC

Permit Number: 205713
Update Date: 11/02/2012
Case Number: 8030-30-6
Name: PETROLEUM DISTILLATETS
Other Information: RACING FUELS
Material Waste: Material
Hazardous Categories 1: FIRE
Hazardous Categories 2: ACUTE

Permit Number: 205713
Update Date: 11/02/2012
Case Number: 8006-61-9
Name: PREMIUM UNLEADED
Other Information: UNDERGROUND TANK 103147 T001
Material Waste: Material
Hazardous Categories 1: FIRE
Hazardous Categories 2: Not reported

Permit Number: 205713
Update Date: 11/02/2012
Case Number: 68476-85-7
Name: PROPANE
Other Information: Not reported
Material Waste: Material
Hazardous Categories 1: FIRE
Hazardous Categories 2: PRESSURE RELEASE

Permit Number: 205713
Update Date: 11/02/2012
Case Number: 8006-61-9
Name: REGULAR UNLEADED
Other Information: UNDERGROUND TANK 103147 T002
Material Waste: Material
Hazardous Categories 1: FIRE
Hazardous Categories 2: Not reported

Permit Number: 205713
Update Date: 11/02/2012

**LAKESIDE VALERO (Continued)** **S104745621**

| | |
|---|---|
| Case Number: | Not reported |
| Name: | WASTE 134 AQUEOUS SOL'N W/LESS 10% ORG |
| Other Information: | WATER & FUEL |
| Material Waste: | Waste |
| Hazardous Categories 1: | Not reported |
| Hazardous Categories 2: | Not reported |
| | |
| Permit Number: | 205713 |
| Update Date: | 11/02/2012 |
| Case Number: | Not reported |
| Name: | WASTE 352 ORGANIC SOLIDS (OTHER) |
| Other Information: | Not reported |
| Material Waste: | Waste |
| Hazardous Categories 1: | Not reported |
| Hazardous Categories 2: | Not reported |

Violations Active Permits:

| | |
|---|---|
| Permit Number: | 205713 |
| Update Date: | 11/02/2012 |
| Inspection Date: | 04/18/2007 |
| Violation Code: | 6HV3105 |
| Violation: | NO CURRENT FINANCIAL RESPONSIBILITY |
| Violation Citation: | Current evidence of financial responsibility not available. 25292.2(a), 25299.33; 2809 |
| Activity: | ACTIVE |
| | |
| Permit Number: | 205713 |
| Update Date: | 11/02/2012 |
| Inspection Date: | 04/18/2007 |
| Violation Code: | 6HV3106 |
| Violation: | NO OWNER/OPERATOR AGREEMENT |
| Violation Citation: | Owner/operator agreement not available/complete/submitted to HMD. 25284(a)(3); 2620(b) |
| Activity: | ACTIVE |
| | |
| Permit Number: | 205713 |
| Update Date: | 11/02/2012 |
| Inspection Date: | 04/18/2007 |
| Violation Code: | 6HV3193 |
| Violation: | NO TRAINING/RECORD INCOMPLETE-NOT ONSITE |
| Violation Citation: | Facility employee(s) are not trained, training records are incomplete, and/or not onsite. 2715(f) |
| Activity: | ACTIVE |
| | |
| Permit Number: | 205713 |
| Update Date: | 11/02/2012 |
| Inspection Date: | 04/18/2007 |
| Violation Code: | 6HV0135 |
| Violation: | MANIFESTS/RECEIPTS FOR 3 YEARS NOT ONSIT |
| Violation Citation: | Hazardous waste manifests/receipts for 3 years are not maintained onsite to document proper disposal of hazardous waste. CCR 66262.40(a) & 25160.2(b)(3) |
| Activity: | ACTIVE |
| | |
| Permit Number: | 205713 |
| Update Date: | 11/02/2012 |
| Inspection Date: | 04/25/2006 |

**LAKESIDE VALERO (Continued)** **S104745621**

| | |
|---|---|
| Violation Code: | 6HV3114 |
| Violation: | 2NDRY CONT TEST NOT DONE/SENT TO CUPA |
| Violation Citation: | Secondary containment testing not done at 6/36 months and/or not sent to CUPA within 30 days. 25284.1; 2637(a)&(e) |
| Activity: | ACTIVE |
| | |
| Permit Number: | 205713 |
| Update Date: | 11/02/2012 |
| Inspection Date: | 04/28/2008 |
| Violation Code: | 6HV3191 |
| Violation: | NO D.O. CERT/NOTIFICATION/CHANGE |
| Violation Citation: | Designated Operator Notification/Change form not submitted and/or D.O. not ICC certified. 2715 (a)(b) |
| Activity: | ACTIVE |
| | |
| Permit Number: | 205713 |
| Update Date: | 11/02/2012 |
| Inspection Date: | 04/28/2008 |
| Violation Code: | 6HV3164 |
| Violation: | MONITOR EQUIP NOT PER MANUF. SPECS |
| Violation Citation: | All monitoring equipment not installed, calibrated, operated, and/or maintained per manufacturer instructions. 2638(a), 2641(j) |
| Activity: | ACTIVE |
| | |
| Permit Number: | 205713 |
| Update Date: | 11/02/2012 |
| Inspection Date: | 04/28/2008 |
| Violation Code: | 6HV3267 |
| Violation: | DISP. CONTAINMENT NOT ADEQ. MONITORED |
| Violation Citation: | Dispenser containment not adequately monitored. 2636(f)(1) or (f)(5)(A) |
| Activity: | ACTIVE |
| | |
| Permit Number: | 205713 |
| Update Date: | 11/02/2012 |
| Inspection Date: | 05/04/2011 |
| Violation Code: | 6HV3267 |
| Violation: | DISP. CONTAINMENT NOT ADEQ. MONITORED |
| Violation Citation: | Dispenser containment not adequately monitored. 2636(f)(1) or (f)(5)(A) |
| Activity: | ACTIVE |
| | |
| Permit Number: | 205713 |
| Update Date: | 11/02/2012 |
| Inspection Date: | 05/04/2011 |
| Violation Code: | 6HV3267 |
| Violation: | DISP. CONTAINMENT NOT ADEQ. MONITORED |
| Violation Citation: | Dispenser containment not adequately monitored. 2636(f)(1) or (f)(5)(A) |
| Activity: | ACTIVE |
| | |
| Permit Number: | 205713 |
| Update Date: | 11/02/2012 |
| Inspection Date: | 05/02/2012 |
| Violation Code: | 6HV3105 |
| Violation: | NO CURRENT FINANCIAL RESPONSIBILITY |
| Violation Citation: | Current evidence of financial responsibility not available. |

**LAKESIDE VALERO (Continued)** **S104745621**

25292.2(a), 25299.33; 2809
Activity: ACTIVE

Permit Number: 205713
Update Date: 11/02/2012
Inspection Date: 05/02/2012
Violation Code: 6HV3193
Violation: NO TRAINING/RECORD INCOMPLETE-NOT ONSITE
Violation Citation: Facility employee(s) are not trained, training records are incomplete, and/or not onsite. 2715(f)
Activity: ACTIVE

Permit Number: 205713
Update Date: 11/02/2012
Inspection Date: 05/02/2012
Violation Code: 6HV3192
Violation: NO D.O INSPECTION/INCOMPL;NO REPORTS
Violation Citation: Designated Operator monthly inspection not conducted or incomplete; or DO inspection reports not onsite 2715 (c)(d)(e)
Activity: ACTIVE

Permit Number: 205713
Update Date: 11/02/2012
Inspection Date: 04/22/2005
Violation Code: 6HV3252
Violation: AUDIO&VISUAL ALARMS NOT WORKING OK
Violation Citation: All audible and/or visual alarms not functioning properly. 2632(c)(2)(B), 2636(f)(1)
Activity: ACTIVE

Permit Number: 205713
Update Date: 11/02/2012
Inspection Date: 04/22/2005
Violation Code: 6HV3252
Violation: AUDIO&VISUAL ALARMS NOT WORKING OK
Violation Citation: All audible and/or visual alarms not functioning properly. 2632(c)(2)(B), 2636(f)(1)
Activity: ACTIVE

Permit Number: 205713
Update Date: 11/02/2012
Inspection Date: 04/22/2005
Violation Code: 6HV3252
Violation: AUDIO&VISUAL ALARMS NOT WORKING OK
Violation Citation: All audible and/or visual alarms not functioning properly. 2632(c)(2)(B), 2636(f)(1)
Activity: ACTIVE

Permit Number: 205713
Update Date: 11/02/2012
Inspection Date: 04/22/2005
Violation Code: 6HV3257
Violation: 2NDRY CONTAINMENT NOT LIQUID FREE
Violation Citation: Secondary containment system components not liquid free. 2631(d)(4)
Activity: ACTIVE

Permit Number: 205713

**LAKESIDE VALERO (Continued)** **S104745621**

| | |
|---|---|
| Update Date: | 11/02/2012 |
| Inspection Date: | 04/22/2005 |
| Violation Code: | 6HV3258 |
| Violation: | SENSORS NOT AT LOW POINT OR ADEQUATELY |
| Violation Citation: | Sensors not placed adequately and/or at low point in sumps. 2641(a), 25291(a)(7)(C) |
| Activity: | ACTIVE |
| Permit Number: | 205713 |
| Update Date: | 11/02/2012 |
| Inspection Date: | 04/22/2005 |
| Violation Code: | 6HV3262 |
| Violation: | SEC CONT PIPING DRAINAGE OBSTRUCTED |
| Violation Citation: | Secondary containment piping obstructed preventing drainage to sump. 2632 |
| Activity: | ACTIVE |
| Permit Number: | 205713 |
| Update Date: | 11/02/2012 |
| Inspection Date: | 04/15/2010 |
| Violation Code: | 6HV3267 |
| Violation: | DISP. CONTAINMENT NOT ADEQ. MONITORED |
| Violation Citation: | Dispenser containment not adequately monitored. 2636(f)(1) or (f)(5)(A) |
| Activity: | ACTIVE |
| Permit Number: | 205713 |
| Update Date: | 11/02/2012 |
| Inspection Date: | 04/15/2010 |
| Violation Code: | 6HV3267 |
| Violation: | DISP. CONTAINMENT NOT ADEQ. MONITORED |
| Violation Citation: | Dispenser containment not adequately monitored. 2636(f)(1) or (f)(5)(A) |
| Activity: | ACTIVE |
| Permit Number: | 205713 |
| Update Date: | 11/02/2012 |
| Inspection Date: | 04/15/2010 |
| Violation Code: | 6HV3267 |
| Violation: | DISP. CONTAINMENT NOT ADEQ. MONITORED |
| Violation Citation: | Dispenser containment not adequately monitored. 2636(f)(1) or (f)(5)(A) |
| Activity: | ACTIVE |
| Permit Number: | 205713 |
| Update Date: | 11/02/2012 |
| Inspection Date: | 04/15/2010 |
| Violation Code: | 6HV3411 |
| Violation: | LLD NOT INSTALLED/NOT FUNCTIONAL |
| Violation Citation: | DOUBLE WALLED PRESSURIZED PIPING-Including Under Dispenser Containment (UDC):Line leak detector is not installed, not functional, or not tested. 2636(f)(2), 25284.1(a)(4)(C), 2641(j) |
| Activity: | ACTIVE |

UST:

| | |
|---|---|
| UST Name: | UNDERGROUND TANK 103147 T001 |
| Last Update: | 2012-11-02 14:17:38 |

**LAKESIDE VALERO (Continued)** **S104745621**

| | |
|---|---|
| Permit Number: | 205713 |
| Tank Type: | SINGLE WALL |
| Additional Id: | RT1288, RT2835, NT2495 |
| Capacity Gallons: | 12000 |
| UST Contents: | PREMIUM UNLEADED |
| Other Content Info: | PREMIUM UNLEADED |
| Reg Status: | ACTIVE |
| Remove Close Date: | Not reported |
| Year Installed: | Not reported |
| Pipe Type: | DOUBLE WALL |
| Delivery System: | PRESSURE |
| Monitor Code: | 15 |
| UST Monitor Method: | SW TANK DW PRESSURE PIPE W/ SHUTOFF AND ALARM ON LLD AND CERTIFIED ATG: IN-TANK TEST MONTHLY |

| | |
|---|---|
| UST Name: | UNDERGROUND TANK 103147 T002 |
| Last Update: | 2012-11-02 14:17:38 |
| Permit Number: | 205713 |
| Tank Type: | SINGLE WALL |
| Additional Id: | RT1288, RT2835, NT2495 |
| Capacity Gallons: | 12000 |
| UST Contents: | REGULAR UNLEADED |
| Other Content Info: | REGULAR UNLEADED |
| Reg Status: | ACTIVE |
| Remove Close Date: | Not reported |
| Year Installed: | Not reported |
| Pipe Type: | DOUBLE WALL |
| Delivery System: | PRESSURE |
| Monitor Code: | 15 |
| UST Monitor Method: | SW TANK DW PRESSURE PIPE W/ SHUTOFF AND ALARM ON LLD AND CERTIFIED ATG: IN-TANK TEST MONTHLY |

| | |
|---|---|
| UST Name: | UNDERGROUND TANK 103147 T003 |
| Last Update: | 2012-11-02 14:17:38 |
| Permit Number: | 205713 |
| Tank Type: | SINGLE WALL |
| Additional Id: | RT1288, NT2495 |
| Capacity Gallons: | 12000 |
| UST Contents: | DIESEL |
| Other Content Info: | DIESEL |
| Reg Status: | ACTIVE |
| Remove Close Date: | Not reported |
| Year Installed: | Not reported |
| Pipe Type: | DOUBLE WALL |
| Delivery System: | PRESSURE |
| Monitor Code: | 15 |
| UST Monitor Method: | SW TANK DW PRESSURE PIPE W/ SHUTOFF AND ALARM ON LLD AND CERTIFIED ATG: IN-TANK TEST MONTHLY |

| | |
|---|---|
| Name: | LAKESIDE VALERO |
| Address: | 12106 WOODSIDE AV |
| City,State,Zip: | LAKESIDE, CA 92040 |
| Permit Number: | 205713 |
| Business Type: | 6HK28 |
| EPA Id Number: | CAL000298785 |
| APN: | 394-100-34-00 |

**LAKESIDE VALERO (Continued)** **S104745621**

| | |
|---|---|
| Last HMMD Inspection: | 05/02/2012 |
| Facility Telephone: | 619-561-1665 |
| Permit Status: | OPEN |
| Permit Expiration: | 03/31/2013 |
| Date Last Updated: | 11/02/2012 |
| Facility Owner: | SAM KHALIFEH |
| Facility Mailing Address: | 12106 WOODSIDE AV |
| Facility Mailing City: | LAKESIDE |
| Facility Mailing State: | CA |
| Facility Mailing Zip: | 92040 |
| UST Owner: | GARY KEVORKYAN |
| Handle Regulated Hazmat: | Y |
| Own Or Operate UST: | Y |
| Subject To APSA: | Not reported |
| Generate Haz Waste: | Y |
| Treat Haz Waste: | Not reported |
| Generate Medical Waste: | Not reported |

Inventory Active Permits (not SQG Medical):

| | |
|---|---|
| Permit Number: | 205713 |
| Update Date: | 11/02/2012 |
| Case Number: | 68476-34-6 |
| Name: | DIESEL |
| Other Information: | UNDERGROUND TANK 103147 T003 |
| Material Waste: | Material |
| Hazardous Categories 1: | FIRE |
| Hazardous Categories 2: | CHRONIC |

| | |
|---|---|
| Permit Number: | 205713 |
| Update Date: | 11/02/2012 |
| Case Number: | 8030-30-6 |
| Name: | PETROLEUM DISTILLATETS |
| Other Information: | RACING FUELS |
| Material Waste: | Material |
| Hazardous Categories 1: | FIRE |
| Hazardous Categories 2: | ACUTE |

| | |
|---|---|
| Permit Number: | 205713 |
| Update Date: | 11/02/2012 |
| Case Number: | 8006-61-9 |
| Name: | PREMIUM UNLEADED |
| Other Information: | UNDERGROUND TANK 103147 T001 |
| Material Waste: | Material |
| Hazardous Categories 1: | FIRE |
| Hazardous Categories 2: | Not reported |

| | |
|---|---|
| Permit Number: | 205713 |
| Update Date: | 11/02/2012 |
| Case Number: | 68476-85-7 |
| Name: | PROPANE |
| Other Information: | Not reported |
| Material Waste: | Material |
| Hazardous Categories 1: | FIRE |
| Hazardous Categories 2: | PRESSURE RELEASE |

| | |
|---|---|
| Permit Number: | 205713 |
| Update Date: | 11/02/2012 |
| Case Number: | 8006-61-9 |

**LAKESIDE VALERO (Continued)** **S104745621**

Name: REGULAR UNLEADED
Other Information: UNDERGROUND TANK 103147 T002
Material Waste: Material
Hazardous Categories 1: FIRE
Hazardous Categories 2: Not reported

Permit Number: 205713
Update Date: 11/02/2012
Case Number: Not reported
Name: WASTE 134 AQUEOUS SOL'N W/LESS 10% ORG
Other Information: WATER & FUEL
Material Waste: Waste
Hazardous Categories 1: Not reported
Hazardous Categories 2: Not reported

Permit Number: 205713
Update Date: 11/02/2012
Case Number: Not reported
Name: WASTE 352 ORGANIC SOLIDS (OTHER)
Other Information: Not reported
Material Waste: Waste
Hazardous Categories 1: Not reported
Hazardous Categories 2: Not reported

Violations Active Permits:
Permit Number: 205713
Update Date: 11/02/2012
Inspection Date: 04/18/2007
Violation Code: 6HV3105
Violation: NO CURRENT FINANCIAL RESPONSIBILITY
Violation Citation: Current evidence of financial responsibility not available. 25292.2(a), 25299.33; 2809
Activity: ACTIVE

Permit Number: 205713
Update Date: 11/02/2012
Inspection Date: 04/18/2007
Violation Code: 6HV3106
Violation: NO OWNER/OPERATOR AGREEMENT
Violation Citation: Owner/operator agreement not available/complete/submitted to HMD. 25284(a)(3); 2620(b)
Activity: ACTIVE

Permit Number: 205713
Update Date: 11/02/2012
Inspection Date: 04/18/2007
Violation Code: 6HV3193
Violation: NO TRAINING/RECORD INCOMPLETE-NOT ONSITE
Violation Citation: Facility employee(s) are not trained, training records are incomplete, and/or not onsite. 2715(f)
Activity: ACTIVE

Permit Number: 205713
Update Date: 11/02/2012
Inspection Date: 04/18/2007
Violation Code: 6HV0135
Violation: MANIFESTS/RECEIPTS FOR 3 YEARS NOT ONSIT

**LAKESIDE VALERO (Continued)** **S104745621**

| | |
|---|---|
| Violation Citation: | Hazardous waste manifests/receipts for 3 years are not maintained onsite to document proper disposal of hazardous waste. CCR 66262.40(a) & 25160.2(b)(3) |
| Activity: | ACTIVE |
| Permit Number: | 205713 |
| Update Date: | 11/02/2012 |
| Inspection Date: | 04/25/2006 |
| Violation Code: | 6HV3114 |
| Violation: | 2NDRY CONT TEST NOT DONE/SENT TO CUPA |
| Violation Citation: | Secondary containment testing not done at 6/36 months and/or not sent to CUPA within 30 days. 25284.1; 2637(a)&(e) |
| Activity: | ACTIVE |
| Permit Number: | 205713 |
| Update Date: | 11/02/2012 |
| Inspection Date: | 04/28/2008 |
| Violation Code: | 6HV3191 |
| Violation: | NO D.O. CERT/NOTIFICATION/CHANGE |
| Violation Citation: | Designated Operator Notification/Change form not submitted and/or D.O. not ICC certified. 2715 (a)(b) |
| Activity: | ACTIVE |
| Permit Number: | 205713 |
| Update Date: | 11/02/2012 |
| Inspection Date: | 04/28/2008 |
| Violation Code: | 6HV3164 |
| Violation: | MONITOR EQUIP NOT PER MANUF. SPECS |
| Violation Citation: | All monitoring equipment not installed, calibrated, operated, and/or maintained per manufacturer instructions. 2638(a), 2641(j) |
| Activity: | ACTIVE |
| Permit Number: | 205713 |
| Update Date: | 11/02/2012 |
| Inspection Date: | 04/28/2008 |
| Violation Code: | 6HV3267 |
| Violation: | DISP. CONTAINMENT NOT ADEQ. MONITORED |
| Violation Citation: | Dispenser containment not adequately monitored. 2636(f)(1) or (f)(5)(A) |
| Activity: | ACTIVE |
| Permit Number: | 205713 |
| Update Date: | 11/02/2012 |
| Inspection Date: | 05/04/2011 |
| Violation Code: | 6HV3267 |
| Violation: | DISP. CONTAINMENT NOT ADEQ. MONITORED |
| Violation Citation: | Dispenser containment not adequately monitored. 2636(f)(1) or (f)(5)(A) |
| Activity: | ACTIVE |
| Permit Number: | 205713 |
| Update Date: | 11/02/2012 |
| Inspection Date: | 05/04/2011 |
| Violation Code: | 6HV3267 |
| Violation: | DISP. CONTAINMENT NOT ADEQ. MONITORED |
| Violation Citation: | Dispenser containment not adequately monitored. 2636(f)(1) or (f)(5)(A) |

**LAKESIDE VALERO (Continued)** **S104745621**

Activity: ACTIVE

Permit Number: 205713
Update Date: 11/02/2012
Inspection Date: 05/02/2012
Violation Code: 6HV3105
Violation: NO CURRENT FINANCIAL RESPONSIBILITY
Violation Citation: Current evidence of financial responsibility not available. 25292.2(a), 25299.33; 2809
Activity: ACTIVE

Permit Number: 205713
Update Date: 11/02/2012
Inspection Date: 05/02/2012
Violation Code: 6HV3193
Violation: NO TRAINING/RECORD INCOMPLETE-NOT ONSITE
Violation Citation: Facility employee(s) are not trained, training records are incomplete, and/or not onsite. 2715(f)
Activity: ACTIVE

Permit Number: 205713
Update Date: 11/02/2012
Inspection Date: 05/02/2012
Violation Code: 6HV3192
Violation: NO D.O INSPECTION/INCOMPL;NO REPORTS
Violation Citation: Designated Operator monthly inspection not conducted or incomplete; or DO inspection reports not onsite 2715 (c)(d)(e)
Activity: ACTIVE

Permit Number: 205713
Update Date: 11/02/2012
Inspection Date: 04/22/2005
Violation Code: 6HV3252
Violation: AUDIO&VISUAL ALARMS NOT WORKING OK
Violation Citation: All audible and/or visual alarms not functioning properly. 2632(c)(2)(B), 2636(f)(1)
Activity: ACTIVE

Permit Number: 205713
Update Date: 11/02/2012
Inspection Date: 04/22/2005
Violation Code: 6HV3252
Violation: AUDIO&VISUAL ALARMS NOT WORKING OK
Violation Citation: All audible and/or visual alarms not functioning properly. 2632(c)(2)(B), 2636(f)(1)
Activity: ACTIVE

Permit Number: 205713
Update Date: 11/02/2012
Inspection Date: 04/22/2005
Violation Code: 6HV3252
Violation: AUDIO&VISUAL ALARMS NOT WORKING OK
Violation Citation: All audible and/or visual alarms not functioning properly. 2632(c)(2)(B), 2636(f)(1)
Activity: ACTIVE

Permit Number: 205713

**LAKESIDE VALERO (Continued)** **S104745621**

| | |
|---|---|
| Update Date: | 11/02/2012 |
| Inspection Date: | 04/22/2005 |
| Violation Code: | 6HV3257 |
| Violation: | 2NDRY CONTAINMENT NOT LIQUID FREE |
| Violation Citation: | Secondary containment system components not liquid free. 2631(d)(4) |
| Activity: | ACTIVE |
| | |
| Permit Number: | 205713 |
| Update Date: | 11/02/2012 |
| Inspection Date: | 04/22/2005 |
| Violation Code: | 6HV3258 |
| Violation: | SENSORS NOT AT LOW POINT OR ADEQUATELY |
| Violation Citation: | Sensors not placed adequately and/or at low point in sumps. 2641(a), 25291(a)(7)(C) |
| Activity: | ACTIVE |
| | |
| Permit Number: | 205713 |
| Update Date: | 11/02/2012 |
| Inspection Date: | 04/22/2005 |
| Violation Code: | 6HV3262 |
| Violation: | SEC CONT PIPING DRAINAGE OBSTRUCTED |
| Violation Citation: | Secondary containment piping obstructed preventing drainage to sump. 2632 |
| Activity: | ACTIVE |
| | |
| Permit Number: | 205713 |
| Update Date: | 11/02/2012 |
| Inspection Date: | 04/15/2010 |
| Violation Code: | 6HV3267 |
| Violation: | DISP. CONTAINMENT NOT ADEQ. MONITORED |
| Violation Citation: | Dispenser containment not adequately monitored. 2636(f)(1) or (f)(5)(A) |
| Activity: | ACTIVE |
| | |
| Permit Number: | 205713 |
| Update Date: | 11/02/2012 |
| Inspection Date: | 04/15/2010 |
| Violation Code: | 6HV3267 |
| Violation: | DISP. CONTAINMENT NOT ADEQ. MONITORED |
| Violation Citation: | Dispenser containment not adequately monitored. 2636(f)(1) or (f)(5)(A) |
| Activity: | ACTIVE |
| | |
| Permit Number: | 205713 |
| Update Date: | 11/02/2012 |
| Inspection Date: | 04/15/2010 |
| Violation Code: | 6HV3267 |
| Violation: | DISP. CONTAINMENT NOT ADEQ. MONITORED |
| Violation Citation: | Dispenser containment not adequately monitored. 2636(f)(1) or (f)(5)(A) |
| Activity: | ACTIVE |
| | |
| Permit Number: | 205713 |
| Update Date: | 11/02/2012 |
| Inspection Date: | 04/15/2010 |
| Violation Code: | 6HV3411 |
| Violation: | LLD NOT INSTALLED/NOT FUNCTIONAL |

**LAKESIDE VALERO (Continued)** **S104745621**

Violation Citation: DOUBLE WALLED PRESSURIZED PIPING-Including Under Dispenser Containment (UDC):Line leak detector is not installed, not functional, or not tested. 2636(f)(2), 25284.1(a)(4)(C), 2641(j)
Activity: ACTIVE

UST:
UST Name: UNDERGROUND TANK 103147 T001
Last Update: 2012-11-02 14:17:38
Permit Number: 205713
Tank Type: SINGLE WALL
Additional Id: RT1288, RT2835, NT2495
Capacity Gallons: 12000
UST Contents: PREMIUM UNLEADED
Other Content Info: PREMIUM UNLEADED
Reg Status: ACTIVE
Remove Close Date: Not reported
Year Installed: Not reported
Pipe Type: DOUBLE WALL
Delivery System: PRESSURE
Monitor Code: 15
UST Monitor Method: SW TANK DW PRESSURE PIPE W/ SHUTOFF AND ALARM ON LLD AND CERTIFIED ATG: IN-TANK TEST MONTHLY

UST Name: UNDERGROUND TANK 103147 T002
Last Update: 2012-11-02 14:17:38
Permit Number: 205713
Tank Type: SINGLE WALL
Additional Id: RT1288, RT2835, NT2495
Capacity Gallons: 12000
UST Contents: REGULAR UNLEADED
Other Content Info: REGULAR UNLEADED
Reg Status: ACTIVE
Remove Close Date: Not reported
Year Installed: Not reported
Pipe Type: DOUBLE WALL
Delivery System: PRESSURE
Monitor Code: 15
UST Monitor Method: SW TANK DW PRESSURE PIPE W/ SHUTOFF AND ALARM ON LLD AND CERTIFIED ATG: IN-TANK TEST MONTHLY

UST Name: UNDERGROUND TANK 103147 T003
Last Update: 2012-11-02 14:17:38
Permit Number: 205713
Tank Type: SINGLE WALL
Additional Id: RT1288, NT2495
Capacity Gallons: 12000
UST Contents: DIESEL
Other Content Info: DIESEL
Reg Status: ACTIVE
Remove Close Date: Not reported
Year Installed: Not reported
Pipe Type: DOUBLE WALL
Delivery System: PRESSURE
Monitor Code: 15
UST Monitor Method: SW TANK DW PRESSURE PIPE W/ SHUTOFF AND ALARM ON LLD AND CERTIFIED ATG: IN-TANK TEST MONTHLY

**LAKESIDE VALERO (Continued)** **S104745621**

| | |
|---|---|
| Name: | LAKESIDE VALERO |
| Address: | 12106 WOODSIDE AVE |
| City,State,Zip: | LAKESIDE, CA 92040 |
| Permit Number: | Not reported |
| Business Type: | Not reported |
| EPA Id Number: | CAL000298785 |
| APN: | Not reported |
| Last HMMD Inspection: | Not reported |
| Facility Telephone: | 619-561-1665 |
| Permit Status: | Permit Renewed |
| Permit Expiration: | Not reported |
| Date Last Updated: | 02/25/2020 |
| Facility Owner: | Not reported |
| Facility Mailing Address: | 12106 WOODSIDE Avenue, LAKESIDE, CA 92040 |
| Facility Mailing City: | Not reported |
| Facility Mailing State: | Not reported |
| Facility Mailing Zip: | Not reported |
| UST Owner: | Y |
| Handle Regulated Hazmat: | Not reported |
| Own Or Operate UST: | Not reported |
| Subject To APSA: | Not reported |
| Generate Haz Waste: | Y |
| Treat Haz Waste: | N |
| Generate Medical Waste: | Not reported |

Inspection Violation:

| | |
|---|---|
| Record ID: | DEH2005-HUPFP-205713 |
| Permit Status: | Permit Renewed |
| Active Permit: | Y |
| Facility Id Number: | 37-000-205713 |
| Program Element: | Underground Storage Tank |
| Inspection Type: | Routine |
| Inspection Number: | 5127965 |
| Return To Compliance Date: | Not reported |
| Nov: | Not reported |
| Violation Classification: | Not reported |
| Underground Storage Tank Id: | Not reported |
| Container/Tank Id: | Not reported |
| Last Update: | 2020-02-25T00:00:00.000 |
| Inspection Date: | 2015-04-30T00:00:00.000 |
| Violation Code: | 2030014 The owner/operator has failed to obtain approval from the CUPA for a training program at an unstaffed facility and/or implement the approved training program. 23 CCR 16 2715(f)(2) |

| | |
|---|---|
| Record ID: | DEH2005-HUPFP-205713 |
| Permit Status: | Permit Renewed |
| Active Permit: | Y |
| Facility Id Number: | 37-000-205713 |
| Program Element: | Underground Storage Tank |
| Inspection Type: | Routine |
| Inspection Number: | 5127965 |
| Return To Compliance Date: | 2015-05-22T00:00:00.000 |
| Nov: | No |
| Violation Classification: | Not reported |
| Underground Storage Tank Id: | 16970 |
| Container/Tank Id: | Not reported |
| Last Update: | 2020-02-25T00:00:00.000 |
| Inspection Date: | 2015-04-30T00:00:00.000 |

**LAKESIDE VALERO (Continued)** **S104745621**

| | |
|---|---|
| Violation Code: | 2030054 Failure to comply with one or more of the following: maintain the spill bucket in good condition, containment free of debris/liquid, and/or to remove the contents of the spill bucket when a release/leak/spill was observed. 23 CCR 16 2635(b), 2715(c)(2). |
| Record ID: | DEH2005-HUPFP-205713 |
| Permit Status: | Permit Renewed |
| Active Permit: | Y |
| Facility Id Number: | 37-000-205713 |
| Program Element: | Underground Storage Tank |
| Inspection Type: | Routine |
| Inspection Number: | 4085808 |
| Return To Compliance Date: | 2013-05-02T00:00:00.000 |
| Nov: | N |
| Violation Classification: | Class I |
| Underground Storage Tank Id: | 16970 |
| Container/Tank Id: | Not reported |
| Last Update: | 2020-02-25T00:00:00.000 |
| Inspection Date: | 2013-05-02T16:16:00.000 |
| Violation Code: | 2030026 Failure of line leak detector to detect a leak and/or failure of audible and visual alarm. 23 CCR 16 2636(f)(2), 2666 |
| Record ID: | DEH2005-HUPFP-205713 |
| Permit Status: | Permit Renewed |
| Active Permit: | Y |
| Facility Id Number: | 37-000-205713 |
| Program Element: | Underground Storage Tank |
| Inspection Type: | Routine |
| Inspection Number: | 4085808 |
| Return To Compliance Date: | 2013-05-02T00:00:00.000 |
| Nov: | N |
| Violation Classification: | Class I |
| Underground Storage Tank Id: | 16970 |
| Container/Tank Id: | Not reported |
| Last Update: | 2020-02-25T00:00:00.000 |
| Inspection Date: | 2013-05-02T16:16:00.000 |
| Violation Code: | 2030043 Failure of the leak detection equipment to be properly programmed or properly operated. 23 CCR 16 2632, 2634, 2636, 2666 |
| Record ID: | DEH2005-HUPFP-205713 |
| Permit Status: | Permit Renewed |
| Active Permit: | Y |
| Facility Id Number: | 37-000-205713 |
| Program Element: | Underground Storage Tank |
| Inspection Type: | Routine |
| Inspection Number: | 4085808 |
| Return To Compliance Date: | 2013-05-02T00:00:00.000 |
| Nov: | N |
| Violation Classification: | Minor |
| Underground Storage Tank Id: | 16970 |
| Container/Tank Id: | Not reported |
| Last Update: | 2020-02-25T00:00:00.000 |
| Inspection Date: | 2013-05-02T16:16:00.000 |
| Violation Code: | 2010004 The owner/operator has failed to comply with one or more of the following: to maintain a copy of the designated operator monthly inspections for the last 12 months and/or maintain a list of trained employees on-site or off-site at a readily available location, if |

**LAKESIDE VALERO (Continued)** **S104745621**

approved by the CUPA. 23 CCR 16 2715

| | |
|---|---|
| Record ID: | DEH2005-HUPFP-205713 |
| Permit Status: | Permit Renewed |
| Active Permit: | Y |
| Facility Id Number: | 37-000-205713 |
| Program Element: | Underground Storage Tank |
| Inspection Type: | Routine |
| Inspection Number: | 5411048 |
| Return To Compliance Date: | 2016-04-27T00:00:00.000 |
| Nov: | No |
| Violation Classification: | Class I |
| Underground Storage Tank Id: | 16968 |
| Container/Tank Id: | Not reported |
| Last Update: | 2020-02-25T00:00:00.000 |
| Inspection Date: | 2016-04-27T12:54:55.000 |
| Violation Code: | 2030008 Failure to maintain under dispenser containment, sumps, and/or other secondary containment in good condition and/or free of debris/liquid. HSC 25290.1, 25290.2, 25291 |

| | |
|---|---|
| Record ID: | DEH2005-HUPFP-205713 |
| Permit Status: | Permit Renewed |
| Active Permit: | Y |
| Facility Id Number: | 37-000-205713 |
| Program Element: | Underground Storage Tank |
| Inspection Type: | Routine |
| Inspection Number: | 5411048 |
| Return To Compliance Date: | 2016-04-27T00:00:00.000 |
| Nov: | No |
| Violation Classification: | Class I |
| Underground Storage Tank Id: | 16968 |
| Container/Tank Id: | Not reported |
| Last Update: | 2020-02-25T00:00:00.000 |
| Inspection Date: | 2016-04-27T12:54:55.000 |
| Violation Code: | 2030019 Failure of the double wall pressurized piping in the under dispenser containment to be continuously monitored by a method that either shuts down the flow of product to the dispenser or activates an audible/visual alarm when a leak is detected. 23 CCR 2636(f)(1) |

| | |
|---|---|
| Record ID: | DEH2005-HUPFP-205713 |
| Permit Status: | Permit Renewed |
| Active Permit: | Y |
| Facility Id Number: | 37-000-205713 |
| Program Element: | Underground Storage Tank |
| Inspection Type: | Routine |
| Inspection Number: | 5646435 |
| Return To Compliance Date: | 2017-04-27T00:00:00.000 |
| Nov: | No |
| Violation Classification: | Not reported |
| Underground Storage Tank Id: | 16968 |
| Container/Tank Id: | Not reported |
| Last Update: | 2020-02-25T00:00:00.000 |
| Inspection Date: | 2017-04-27T12:54:00.000 |
| Violation Code: | 2030003 (RD) Failure of the leak detection equipment to have an audible and visual alarm as required. 23 CCR 2632, 2634, 2636, 2666 |

| | |
|---|---|
| Record ID: | DEH2005-HUPFP-205713 |

**LAKESIDE VALERO (Continued)** **S104745621**

| | |
|---|---|
| Permit Status: | Permit Renewed |
| Active Permit: | Y |
| Facility Id Number: | 37-000-205713 |
| Program Element: | Underground Storage Tank |
| Inspection Type: | Routine |
| Inspection Number: | 5646435 |
| Return To Compliance Date: | Not reported |
| Nov: | Not reported |
| Violation Classification: | Not reported |
| Underground Storage Tank Id: | Not reported |
| Container/Tank Id: | Not reported |
| Last Update: | 2020-02-25T00:00:00.000 |
| Inspection Date: | 2017-04-27T12:54:00.000 |
| Violation Code: | 2010007 Failure to submit and maintain complete and current Certification of Financial Responsibility or other mechanism of financial assurance. HSC 25292.2, 25299.30-25299.34; 23 CCR 2711; 2808.1, 2809-2809.2 |

| | |
|---|---|
| Record ID: | DEH2005-HUPFP-205713 |
| Permit Status: | Permit Renewed |
| Active Permit: | Y |
| Facility Id Number: | 37-000-205713 |
| Program Element: | Underground Storage Tank |
| Inspection Type: | Routine |
| Inspection Number: | 5874613 |
| Return To Compliance Date: | Not reported |
| Nov: | Not reported |
| Violation Classification: | Not reported |
| Underground Storage Tank Id: | Not reported |
| Container/Tank Id: | Not reported |
| Last Update: | 2020-02-25T00:00:00.000 |
| Inspection Date: | 2018-04-26T14:31:00.000 |
| Violation Code: | 2030021 Failure to obtain a valid operation permit from the CUPA including but not limited to unpaid permit fees. HSC 25284(a)(1); 23 CCR 2711(c); SDCC 68.1003 |

| | |
|---|---|
| Record ID: | DEH2005-HUPFP-205713 |
| Permit Status: | Permit Renewed |
| Active Permit: | Y |
| Facility Id Number: | 37-000-205713 |
| Program Element: | Underground Storage Tank |
| Inspection Type: | Routine |
| Inspection Number: | 6135409 |
| Return To Compliance Date: | 2019-05-09T00:00:00.000 |
| Nov: | No |
| Violation Classification: | Not reported |
| Underground Storage Tank Id: | 16970 |
| Container/Tank Id: | Not reported |
| Last Update: | 2020-02-25T00:00:00.000 |
| Inspection Date: | 2019-04-30T00:00:00.000 |
| Violation Code: | 2030018 (TCR 9d) Failure of the double-walled pressurized piping to be continuously monitored with a system that activates an audible and visual alarm or stops flow at dispenser when a leak is detected. 23 CCR 2636(f)(1) |

| | |
|---|---|
| Record ID: | DEH2005-HUPFP-205713 |
| Permit Status: | Permit Renewed |

**LAKESIDE VALERO (Continued)** **S104745621**

| | |
|---|---|
| Active Permit: | Y |
| Facility Id Number: | 37-000-205713 |
| Program Element: | Hazardous Materials Release Response Plans |
| Inspection Type: | Routine |
| Inspection Number: | 4969978 |
| Return To Compliance Date: | 2014-05-30T00:00:00.000 |
| Nov: | No |
| Violation Classification: | Class I |
| Underground Storage Tank Id: | Not reported |
| Container/Tank Id: | Not reported |
| Last Update: | 2020-02-25T00:00:00.000 |
| Inspection Date: | 2014-04-30T09:26:00.000 |
| Violation Code: | 1010002 Owner/Operator failed to complete and/or submit a Hazardous Materials Business Plan when storing hazardous materials at or above the thresholds quantities of 55 gallons/500 lbs/200 cubic feet; 19 CCR 4 2729.2(a); HSC 6.95 25505(a). |
| Record ID: | DEH2005-HUPFP-205713 |
| Permit Status: | Permit Renewed |
| Active Permit: | Y |
| Facility Id Number: | 37-000-205713 |
| Program Element: | Hazardous Materials Release Response Plans |
| Inspection Type: | Routine |
| Inspection Number: | 5874613 |
| Return To Compliance Date: | 2018-04-26T00:00:00.000 |
| Nov: | No |
| Violation Classification: | Class II |
| Underground Storage Tank Id: | Not reported |
| Container/Tank Id: | Not reported |
| Last Update: | 2020-02-25T00:00:00.000 |
| Inspection Date: | 2018-04-26T14:31:00.000 |
| Violation Code: | 1010008 HMBP not certified annually as complete and accurate in CERS. HSC 25508(a)(1)(A), 25508.2, 19 CCR 2654(b) |
| Record ID: | DEH2005-HUPFP-205713 |
| Permit Status: | Permit Renewed |
| Active Permit: | Y |
| Facility Id Number: | 37-000-205713 |
| Program Element: | Underground Storage Tank |
| Inspection Type: | Routine |
| Inspection Number: | 5646435 |
| Return To Compliance Date: | 2017-04-27T00:00:00.000 |
| Nov: | No |
| Violation Classification: | Class II |
| Underground Storage Tank Id: | 16968 |
| Container/Tank Id: | Not reported |
| Last Update: | 2020-02-25T00:00:00.000 |
| Inspection Date: | 2017-04-27T12:54:00.000 |
| Violation Code: | 2030008 Failure to maintain under dispenser containment, sumps, and/or other secondary containment in good condition and/or free of debris/liquid. HSC 25290.1, 25290.2, 25291 |
| Record ID: | DEH2005-HUPFP-205713 |
| Permit Status: | Permit Renewed |
| Active Permit: | Y |
| Facility Id Number: | 37-000-205713 |
| Program Element: | Underground Storage Tank |

**LAKESIDE VALERO (Continued)** **S104745621**

| | |
|---|---|
| Inspection Type: | Routine |
| Inspection Number: | 4969978 |
| Return To Compliance Date: | Not reported |
| Nov: | Not reported |
| Violation Classification: | Not reported |
| Underground Storage Tank Id: | Not reported |
| Container/Tank Id: | Not reported |
| Last Update: | 2020-02-25T00:00:00.000 |
| Inspection Date: | 2014-04-30T09:26:00.000 |
| Violation Code: | 2030021 Failure to obtain and maintain a valid operation permit from the CUPA. 23 CCR 16 2712(i); HSC 6.7 25284 |

UST DTL:

| | |
|---|---|
| Record ID: | DEH2005-HUPFP-205713 |
| Permit Status: | Permit Renewed |
| Active Permit: | Y |
| Facility Id Number: | 37-000-205713 |
| Facility Type (Ust Facility): | Other |
| Tank Owner Name: | SAM KHALIFEH |
| Tankid: | 16970 |
| Tank Status: | Active |
| Date Ust Permanently Closed: | Not reported |
| Tank Use: | Motor Vehicle Fueling |
| Piping System Type: | Pressure |
| Last Updated: | 2020-02-25T02:35:08.000 |
| Tank Capacityin Gallons: | 12000 |
| Tank Contents: | Diesel |
| Type Of Tank: | Single Wall |

| | |
|---|---|
| Record ID: | DEH2005-HUPFP-205713 |
| Permit Status: | Permit Renewed |
| Active Permit: | Y |
| Facility Id Number: | 37-000-205713 |
| Facility Type (Ust Facility): | Other |
| Tank Owner Name: | SAM KHALIFEH |
| Tankid: | 16968 |
| Tank Status: | Active |
| Date Ust Permanently Closed: | Not reported |
| Tank Use: | Motor Vehicle Fueling |
| Piping System Type: | Pressure |
| Last Updated: | 2020-02-25T02:35:08.000 |
| Tank Capacityin Gallons: | 12000 |
| Tank Contents: | Premium Unleaded |
| Type Of Tank: | Single Wall |

| | |
|---|---|
| Record ID: | DEH2005-HUPFP-205713 |
| Permit Status: | Permit Renewed |
| Active Permit: | Y |
| Facility Id Number: | 37-000-205713 |
| Facility Type (Ust Facility): | Other |
| Tank Owner Name: | SAM KHALIFEH |
| Tankid: | 16969 |
| Tank Status: | Active |
| Date Ust Permanently Closed: | Not reported |
| Tank Use: | Motor Vehicle Fueling |
| Piping System Type: | Pressure |
| Last Updated: | 2020-02-25T02:35:08.000 |

**LAKESIDE VALERO (Continued)** **S104745621**

Tank Capacityin Gallons: 12000
Tank Contents: Regular Unleaded
Type Of Tank: Single Wall

Waste and Materials:
Record ID: DEH2005-HUPFP-205713
Permit Status: Permit Renewed
Active Permit: Y
Child Record Id: DEH2018-HCHEM-0180629
Trade Secret: N
Hazardous Material Type: Pure
Last Updated: 2020-02-25T02:35:08.000
Chemical Name: PROPANE
Common Name: PROPANE
Case Number: 68476-85-7

Record ID: DEH2005-HUPFP-205713
Permit Status: Permit Renewed
Active Permit: Y
Child Record Id: DEH2018-HCHEM-0180630
Trade Secret: N
Hazardous Material Type: Pure
Last Updated: 2020-02-25T02:35:08.000
Chemical Name: REGULAR UNLEADED
Common Name: UNDERGROUND TANK 103147 T002
Case Number: 8006-61-9

Record ID: DEH2005-HUPFP-205713
Permit Status: Permit Renewed
Active Permit: Y
Child Record Id: DEH2018-HCHEM-0180631
Trade Secret: N
Hazardous Material Type: Pure
Last Updated: 2020-02-25T02:35:08.000
Chemical Name: DIESEL
Common Name: UNDERGROUND TANK 103147 T003
Case Number: 68476-34-6

Record ID: DEH2005-HUPFP-205713
Permit Status: Permit Renewed
Active Permit: Y
Child Record Id: DEH2018-HCHEM-0180632
Trade Secret: N
Hazardous Material Type: Pure
Last Updated: 2020-02-25T02:35:08.000
Chemical Name: PREMIUM UNLEADED
Common Name: UNDERGROUND TANK 103147 T001
Case Number: 8006-61-9

Record ID: DEH2005-HUPFP-205713
Permit Status: Permit Renewed
Active Permit: Y
Child Record Id: DEH2018-HWAST-0155389
Trade Secret: N
Hazardous Material Type: Not reported
Last Updated: 2020-02-25T02:35:08.000
Chemical Name: WASTE 134 AQUEOUS SOL'N W/LESS 10% ORG

**LAKESIDE VALERO (Continued)** **S104745621**

Common Name: WATER & FUEL
Case Number: Not reported

Record ID: DEH2005-HUPFP-205713
Permit Status: Permit Renewed
Active Permit: Y
Child Record Id: DEH2018-HWAST-0155390
Trade Secret: N
Hazardous Material Type: Not reported
Last Updated: 2020-02-25T02:35:08.000
Chemical Name: WASTE 352 ORGANIC SOLIDS (OTHER)
Common Name: WASTE 352 ORGANIC SOLIDS (OTHER)
Case Number: Not reported

Record ID: DEH2005-HUPFP-205713
Permit Status: Permit Renewed
Active Permit: Y
Child Record Id: DEH2016-HCHEM-0089240
Trade Secret: N
Hazardous Material Type: Pure
Last Updated: 2018-03-07T02:30:25.000
Chemical Name: PROPANE
Common Name: PROPANE
Case Number: 68476-85-7

Record ID: DEH2005-HUPFP-205713
Permit Status: Permit Renewed
Active Permit: Y
Child Record Id: DEH2016-HCHEM-0089241
Trade Secret: N
Hazardous Material Type: Pure
Last Updated: 2018-03-07T02:30:25.000
Chemical Name: REGULAR UNLEADED
Common Name: UNDERGROUND TANK 103147 T002
Case Number: 8006-61-9

Record ID: DEH2005-HUPFP-205713
Permit Status: Permit Renewed
Active Permit: Y
Child Record Id: DEH2016-HCHEM-0089242
Trade Secret: N
Hazardous Material Type: Pure
Last Updated: 2018-03-07T02:30:25.000
Chemical Name: DIESEL
Common Name: UNDERGROUND TANK 103147 T003
Case Number: 68476-34-6

Record ID: DEH2005-HUPFP-205713
Permit Status: Permit Renewed
Active Permit: Y
Child Record Id: DEH2016-HCHEM-0089243
Trade Secret: N
Hazardous Material Type: Pure
Last Updated: 2018-03-07T02:30:25.000
Chemical Name: PREMIUM UNLEADED
Common Name: UNDERGROUND TANK 103147 T001
Case Number: 8006-61-9

**LAKESIDE VALERO (Continued)** **S104745621**

| | |
|---|---|
| Record ID: | DEH2005-HUPFP-205713 |
| Permit Status: | Permit Renewed |
| Active Permit: | Y |
| Child Record Id: | DEH2016-HCHEM-0089244 |
| Trade Secret: | N |
| Hazardous Material Type: | Pure |
| Last Updated: | 2018-03-07T02:30:25.000 |
| Chemical Name: | PETROLEUM DISTILLATETS |
| Common Name: | RACING FUELS |
| Case Number: | 8030-30-6 |

| | |
|---|---|
| Record ID: | DEH2005-HUPFP-205713 |
| Permit Status: | Permit Renewed |
| Active Permit: | Y |
| Child Record Id: | DEH2016-HWAST-0071193 |
| Trade Secret: | N |
| Hazardous Material Type: | Not reported |
| Last Updated: | 2018-03-07T02:30:25.000 |
| Chemical Name: | WASTE 134 AQUEOUS SOL'N W/LESS 10% ORG |
| Common Name: | WATER & FUEL |
| Case Number: | Not reported |

| | |
|---|---|
| Record ID: | DEH2005-HUPFP-205713 |
| Permit Status: | Permit Renewed |
| Active Permit: | Y |
| Child Record Id: | DEH2016-HWAST-0071194 |
| Trade Secret: | N |
| Hazardous Material Type: | Not reported |
| Last Updated: | 2018-03-07T02:30:25.000 |
| Chemical Name: | WASTE 352 ORGANIC SOLIDS (OTHER) |
| Common Name: | WASTE 352 ORGANIC SOLIDS (OTHER) |
| Case Number: | Not reported |

| | |
|---|---|
| Name: | LAKESIDE VALERO |
| Address: | 12106 WOODSIDE AV |
| City,State,Zip: | LAKESIDE, CA 92040 |
| Permit Number: | 205713 |
| Business Type: | 6HK28 |
| EPA Id Number: | CAL000298785 |
| APN: | 394-100-34-00 |
| Last HMMD Inspection: | 05/02/2012 |
| Facility Telephone: | 619-561-1665 |
| Permit Status: | OPEN |
| Permit Expiration: | 03/31/2013 |
| Date Last Updated: | 11/02/2012 |
| Facility Owner: | SAM KHALIFEH |
| Facility Mailing Address: | 12106 WOODSIDE AV |
| Facility Mailing City: | LAKESIDE |
| Facility Mailing State: | CA |
| Facility Mailing Zip: | 92040 |
| UST Owner: | GARY KEVORKYAN |
| Handle Regulated Hazmat: | Y |
| Own Or Operate UST: | Y |
| Subject To APSA: | Not reported |
| Generate Haz Waste: | Y |
| Treat Haz Waste: | Not reported |

**LAKESIDE VALERO (Continued)** **S104745621**

Generate Medical Waste: Not reported

Inventory Active Permits (not SQG Medical):

Permit Number: 205713
Update Date: 11/02/2012
Case Number: 68476-34-6
Name: DIESEL
Other Information: UNDERGROUND TANK 103147 T003
Material Waste: Material
Hazardous Categories 1: FIRE
Hazardous Categories 2: CHRONIC

Permit Number: 205713
Update Date: 11/02/2012
Case Number: 8030-30-6
Name: PETROLEUM DISTILLATETS
Other Information: RACING FUELS
Material Waste: Material
Hazardous Categories 1: FIRE
Hazardous Categories 2: ACUTE

Permit Number: 205713
Update Date: 11/02/2012
Case Number: 8006-61-9
Name: PREMIUM UNLEADED
Other Information: UNDERGROUND TANK 103147 T001
Material Waste: Material
Hazardous Categories 1: FIRE
Hazardous Categories 2: Not reported

Permit Number: 205713
Update Date: 11/02/2012
Case Number: 68476-85-7
Name: PROPANE
Other Information: Not reported
Material Waste: Material
Hazardous Categories 1: FIRE
Hazardous Categories 2: PRESSURE RELEASE

Permit Number: 205713
Update Date: 11/02/2012
Case Number: 8006-61-9
Name: REGULAR UNLEADED
Other Information: UNDERGROUND TANK 103147 T002
Material Waste: Material
Hazardous Categories 1: FIRE
Hazardous Categories 2: Not reported

Permit Number: 205713
Update Date: 11/02/2012
Case Number: Not reported
Name: WASTE 134 AQUEOUS SOL'N W/LESS 10% ORG
Other Information: WATER & FUEL
Material Waste: Waste
Hazardous Categories 1: Not reported
Hazardous Categories 2: Not reported

Permit Number: 205713

**LAKESIDE VALERO (Continued)** **S104745621**

| | |
|---|---|
| Update Date: | 11/02/2012 |
| Case Number: | Not reported |
| Name: | WASTE 352 ORGANIC SOLIDS (OTHER) |
| Other Information: | Not reported |
| Material Waste: | Waste |
| Hazardous Categories 1: | Not reported |
| Hazardous Categories 2: | Not reported |

Violations Active Permits:

| | |
|---|---|
| Permit Number: | 205713 |
| Update Date: | 11/02/2012 |
| Inspection Date: | 04/18/2007 |
| Violation Code: | 6HV3105 |
| Violation: | NO CURRENT FINANCIAL RESPONSIBILITY |
| Violation Citation: | Current evidence of financial responsibility not available. 25292.2(a), 25299.33; 2809 |
| Activity: | ACTIVE |

| | |
|---|---|
| Permit Number: | 205713 |
| Update Date: | 11/02/2012 |
| Inspection Date: | 04/18/2007 |
| Violation Code: | 6HV3106 |
| Violation: | NO OWNER/OPERATOR AGREEMENT |
| Violation Citation: | Owner/operator agreement not available/complete/submitted to HMD. 25284(a)(3); 2620(b) |
| Activity: | ACTIVE |

| | |
|---|---|
| Permit Number: | 205713 |
| Update Date: | 11/02/2012 |
| Inspection Date: | 04/18/2007 |
| Violation Code: | 6HV3193 |
| Violation: | NO TRAINING/RECORD INCOMPLETE-NOT ONSITE |
| Violation Citation: | Facility employee(s) are not trained, training records are incomplete, and/or not onsite. 2715(f) |
| Activity: | ACTIVE |

| | |
|---|---|
| Permit Number: | 205713 |
| Update Date: | 11/02/2012 |
| Inspection Date: | 04/18/2007 |
| Violation Code: | 6HV0135 |
| Violation: | MANIFESTS/RECEIPTS FOR 3 YEARS NOT ONSIT |
| Violation Citation: | Hazardous waste manifests/receipts for 3 years are not maintained onsite to document proper disposal of hazardous waste. CCR 66262.40(a) & 25160.2(b)(3) |
| Activity: | ACTIVE |

| | |
|---|---|
| Permit Number: | 205713 |
| Update Date: | 11/02/2012 |
| Inspection Date: | 04/25/2006 |
| Violation Code: | 6HV3114 |
| Violation: | 2NDRY CONT TEST NOT DONE/SENT TO CUPA |
| Violation Citation: | Secondary containment testing not done at 6/36 months and/or not sent to CUPA within 30 days. 25284.1; 2637(a)&(e) |
| Activity: | ACTIVE |

| | |
|---|---|
| Permit Number: | 205713 |
| Update Date: | 11/02/2012 |

**LAKESIDE VALERO (Continued)** **S104745621**

| | |
|---|---|
| Inspection Date: | 04/28/2008 |
| Violation Code: | 6HV3191 |
| Violation: | NO D.O. CERT/NOTIFICATION/CHANGE |
| Violation Citation: | Designated Operator Notification/Change form not submitted and/or D.O. not ICC certified. 2715 (a)(b) |
| Activity: | ACTIVE |
| | |
| Permit Number: | 205713 |
| Update Date: | 11/02/2012 |
| Inspection Date: | 04/28/2008 |
| Violation Code: | 6HV3164 |
| Violation: | MONITOR EQUIP NOT PER MANUF. SPECS |
| Violation Citation: | All monitoring equipment not installed, calibrated, operated, and/or maintained per manufacturer instructions. 2638(a), 2641(j) |
| Activity: | ACTIVE |
| | |
| Permit Number: | 205713 |
| Update Date: | 11/02/2012 |
| Inspection Date: | 04/28/2008 |
| Violation Code: | 6HV3267 |
| Violation: | DISP. CONTAINMENT NOT ADEQ. MONITORED |
| Violation Citation: | Dispenser containment not adequately monitored. 2636(f)(1) or (f)(5)(A) |
| Activity: | ACTIVE |
| | |
| Permit Number: | 205713 |
| Update Date: | 11/02/2012 |
| Inspection Date: | 05/04/2011 |
| Violation Code: | 6HV3267 |
| Violation: | DISP. CONTAINMENT NOT ADEQ. MONITORED |
| Violation Citation: | Dispenser containment not adequately monitored. 2636(f)(1) or (f)(5)(A) |
| Activity: | ACTIVE |
| | |
| Permit Number: | 205713 |
| Update Date: | 11/02/2012 |
| Inspection Date: | 05/04/2011 |
| Violation Code: | 6HV3267 |
| Violation: | DISP. CONTAINMENT NOT ADEQ. MONITORED |
| Violation Citation: | Dispenser containment not adequately monitored. 2636(f)(1) or (f)(5)(A) |
| Activity: | ACTIVE |
| | |
| Permit Number: | 205713 |
| Update Date: | 11/02/2012 |
| Inspection Date: | 05/02/2012 |
| Violation Code: | 6HV3105 |
| Violation: | NO CURRENT FINANCIAL RESPONSIBILITY |
| Violation Citation: | Current evidence of financial responsibility not available. 25292.2(a), 25299.33; 2809 |
| Activity: | ACTIVE |
| | |
| Permit Number: | 205713 |
| Update Date: | 11/02/2012 |
| Inspection Date: | 05/02/2012 |
| Violation Code: | 6HV3193 |
| Violation: | NO TRAINING/RECORD INCOMPLETE-NOT ONSITE |

**LAKESIDE VALERO (Continued)** **S104745621**

| | |
|---|---|
| Violation Citation: | Facility employee(s) are not trained, training records are incomplete, and/or not onsite. 2715(f) |
| Activity: | ACTIVE |
| Permit Number: | 205713 |
| Update Date: | 11/02/2012 |
| Inspection Date: | 05/02/2012 |
| Violation Code: | 6HV3192 |
| Violation: | NO D.O INSPECTION/INCOMPL;NO REPORTS |
| Violation Citation: | Designated Operator monthly inspection not conducted or incomplete; or DO inspection reports not onsite 2715 (c)(d)(e) |
| Activity: | ACTIVE |
| Permit Number: | 205713 |
| Update Date: | 11/02/2012 |
| Inspection Date: | 04/22/2005 |
| Violation Code: | 6HV3252 |
| Violation: | AUDIO&VISUAL ALARMS NOT WORKING OK |
| Violation Citation: | All audible and/or visual alarms not functioning properly. 2632(c)(2)(B), 2636(f)(1) |
| Activity: | ACTIVE |
| Permit Number: | 205713 |
| Update Date: | 11/02/2012 |
| Inspection Date: | 04/22/2005 |
| Violation Code: | 6HV3252 |
| Violation: | AUDIO&VISUAL ALARMS NOT WORKING OK |
| Violation Citation: | All audible and/or visual alarms not functioning properly. 2632(c)(2)(B), 2636(f)(1) |
| Activity: | ACTIVE |
| Permit Number: | 205713 |
| Update Date: | 11/02/2012 |
| Inspection Date: | 04/22/2005 |
| Violation Code: | 6HV3252 |
| Violation: | AUDIO&VISUAL ALARMS NOT WORKING OK |
| Violation Citation: | All audible and/or visual alarms not functioning properly. 2632(c)(2)(B), 2636(f)(1) |
| Activity: | ACTIVE |
| Permit Number: | 205713 |
| Update Date: | 11/02/2012 |
| Inspection Date: | 04/22/2005 |
| Violation Code: | 6HV3257 |
| Violation: | 2NDRY CONTAINMENT NOT LIQUID FREE |
| Violation Citation: | Secondary containment system components not liquid free. 2631(d)(4) |
| Activity: | ACTIVE |
| Permit Number: | 205713 |
| Update Date: | 11/02/2012 |
| Inspection Date: | 04/22/2005 |
| Violation Code: | 6HV3258 |
| Violation: | SENSORS NOT AT LOW POINT OR ADEQUATELY |
| Violation Citation: | Sensors not placed adequately and/or at low point in sumps. 2641(a), 25291(a)(7)(C) |
| Activity: | ACTIVE |

**LAKESIDE VALERO (Continued)** **S104745621**

Permit Number: 205713
Update Date: 11/02/2012
Inspection Date: 04/22/2005
Violation Code: 6HV3262
Violation: SEC CONT PIPING DRAINAGE OBSTRUCTED
Violation Citation: Secondary containment piping obstructed preventing drainage to sump. 2632
Activity: ACTIVE

Permit Number: 205713
Update Date: 11/02/2012
Inspection Date: 04/15/2010
Violation Code: 6HV3267
Violation: DISP. CONTAINMENT NOT ADEQ. MONITORED
Violation Citation: Dispenser containment not adequately monitored. 2636(f)(1) or (f)(5)(A)
Activity: ACTIVE

Permit Number: 205713
Update Date: 11/02/2012
Inspection Date: 04/15/2010
Violation Code: 6HV3267
Violation: DISP. CONTAINMENT NOT ADEQ. MONITORED
Violation Citation: Dispenser containment not adequately monitored. 2636(f)(1) or (f)(5)(A)
Activity: ACTIVE

Permit Number: 205713
Update Date: 11/02/2012
Inspection Date: 04/15/2010
Violation Code: 6HV3267
Violation: DISP. CONTAINMENT NOT ADEQ. MONITORED
Violation Citation: Dispenser containment not adequately monitored. 2636(f)(1) or (f)(5)(A)
Activity: ACTIVE

Permit Number: 205713
Update Date: 11/02/2012
Inspection Date: 04/15/2010
Violation Code: 6HV3411
Violation: LLD NOT INSTALLED/NOT FUNCTIONAL
Violation Citation: DOUBLE WALLED PRESSURIZED PIPING-Including Under Dispenser Containment (UDC):Line leak detector is not installed, not functional, or not tested. 2636(f)(2), 25284.1(a)(4)(C), 2641(j)
Activity: ACTIVE

UST:
UST Name: UNDERGROUND TANK 103147 T001
Last Update: 2012-11-02 14:17:38
Permit Number: 205713
Tank Type: SINGLE WALL
Additional Id: RT1288, RT2835, NT2495
Capacity Gallons: 12000
UST Contents: PREMIUM UNLEADED
Other Content Info: PREMIUM UNLEADED
Reg Status: ACTIVE
Remove Close Date: Not reported

**LAKESIDE VALERO (Continued)** **S104745621**

| | |
|---|---|
| Year Installed: | Not reported |
| Pipe Type: | DOUBLE WALL |
| Delivery System: | PRESSURE |
| Monitor Code: | 15 |
| UST Monitor Method: | SW TANK DW PRESSURE PIPE W/ SHUTOFF AND ALARM ON LLD AND CERTIFIED ATG: IN-TANK TEST MONTHLY |

| | |
|---|---|
| UST Name: | UNDERGROUND TANK 103147 T002 |
| Last Update: | 2012-11-02 14:17:38 |
| Permit Number: | 205713 |
| Tank Type: | SINGLE WALL |
| Additional Id: | RT1288, RT2835, NT2495 |
| Capacity Gallons: | 12000 |
| UST Contents: | REGULAR UNLEADED |
| Other Content Info: | REGULAR UNLEADED |
| Reg Status: | ACTIVE |
| Remove Close Date: | Not reported |
| Year Installed: | Not reported |
| Pipe Type: | DOUBLE WALL |
| Delivery System: | PRESSURE |
| Monitor Code: | 15 |
| UST Monitor Method: | SW TANK DW PRESSURE PIPE W/ SHUTOFF AND ALARM ON LLD AND CERTIFIED ATG: IN-TANK TEST MONTHLY |

| | |
|---|---|
| UST Name: | UNDERGROUND TANK 103147 T003 |
| Last Update: | 2012-11-02 14:17:38 |
| Permit Number: | 205713 |
| Tank Type: | SINGLE WALL |
| Additional Id: | RT1288, NT2495 |
| Capacity Gallons: | 12000 |
| UST Contents: | DIESEL |
| Other Content Info: | DIESEL |
| Reg Status: | ACTIVE |
| Remove Close Date: | Not reported |
| Year Installed: | Not reported |
| Pipe Type: | DOUBLE WALL |
| Delivery System: | PRESSURE |
| Monitor Code: | 15 |
| UST Monitor Method: | SW TANK DW PRESSURE PIPE W/ SHUTOFF AND ALARM ON LLD AND CERTIFIED ATG: IN-TANK TEST MONTHLY |

| | |
|---|---|
| Name: | LAKESIDE ULTRAMAR |
| Address: | 12106 WOODSIDE AV |
| City,State,Zip: | LAKESIDE, CA 92040 |
| Permit Number: | 103147 |
| Business Type: | 6HK28 |
| EPA Id Number: | Not reported |
| APN: | 394-100-34-00 |
| Last HMMD Inspection: | 03/26/2004 |
| Facility Telephone: | 619-561-1665 |
| Permit Status: | CHNG |
| Permit Expiration: | 06/30/2006 |
| Date Last Updated: | 11/02/2012 |
| Facility Owner: | GARY KEVORKYAN |
| Facility Mailing Address: | 12106 WOODSIDE AV |
| Facility Mailing City: | LAKESIDE |

**LAKESIDE VALERO (Continued)** **S104745621**

Facility Mailing State: CA
Facility Mailing Zip: 92040-3012
UST Owner: GARY KEVORKYAN
Handle Regulated Hazmat: Y
Own Or Operate UST: Y
Subject To APSA: Not reported
Generate Haz Waste: Y
Treat Haz Waste: Not reported
Generate Medical Waste: Not reported

UST:
UST Name: UNDERGROUND TANK 103147 T001
Last Update: 2012-11-02 14:17:38
Permit Number: 103147
Tank Type: SINGLE WALL
Additional Id: RT1288, RT2835
Capacity Gallons: 12000
UST Contents: PREMIUM UNLEADED
Other Content Info: PREMIUM UNLEADED
Reg Status: ACTIVE
Remove Close Date: Not reported
Year Installed: Not reported
Pipe Type: DOUBLE WALL
Delivery System: PRESSURE
Monitor Code: 15
UST Monitor Method: SW TANK DW PRESSURE PIPE W/ SHUTOFF AND ALARM ON LLD AND CERTIFIED ATG: IN-TANK TEST MONTHLY

UST Name: UNDERGROUND TANK 103147 T002
Last Update: 2012-11-02 14:17:38
Permit Number: 103147
Tank Type: UNKNOWN
Additional Id: RT1288, RT2835
Capacity Gallons: 12000
UST Contents: REGULAR UNLEADED
Other Content Info: REGULAR UNLEADED
Reg Status: ACTIVE
Remove Close Date: Not reported
Year Installed: Not reported
Pipe Type: DOUBLE WALL
Delivery System: PRESSURE
Monitor Code: 15
UST Monitor Method: SW TANK DW PRESSURE PIPE W/ SHUTOFF AND ALARM ON LLD AND CERTIFIED ATG: IN-TANK TEST MONTHLY

UST Name: UNDERGROUND TANK 103147 T003
Last Update: 2012-11-02 14:17:38
Permit Number: 103147
Tank Type: SINGLE WALL
Additional Id: RT1288
Capacity Gallons: 12000
UST Contents: DIESEL
Other Content Info: DIESEL
Reg Status: ACTIVE
Remove Close Date: Not reported
Year Installed: Not reported
Pipe Type: DOUBLE WALL
Delivery System: PRESSURE

**LAKESIDE VALERO (Continued)** **S104745621**

Monitor Code: 15
UST Monitor Method: SW TANK DW PRESSURE PIPE W/ SHUTOFF AND ALARM ON LLD AND CERTIFIED ATG: IN-TANK TEST MONTHLY

CERS HAZ WASTE:
Name: LAKESIDE VALERO
Address: 12106 WOODSIDE AVE
City,State,Zip: LAKESIDE, CA 92040
Site ID: 396235
CERS ID: 10371892
CERS Description: Hazardous Waste Generator

CERS TANKS:
Name: LAKESIDE VALERO
Address: 12106 WOODSIDE AVE
City,State,Zip: LAKESIDE, CA 92040
Site ID: 396235
CERS ID: 10371892
CERS Description: Underground Storage Tank

CORTESE:
Name: LAKESIDE TEXACO
Address: 12106 WOODSIDE AV
City,State,Zip: LAKESIDE, CA 920403012
Region: CORTESE
Envirostor Id: Not reported
Global ID: T0607302654
Site/Facility Type: LUST CLEANUP SITE
Cleanup Status: OPEN - REMEDIATION
Status Date: Not reported
Site Code: Not reported
Latitude: Not reported
Longitude: Not reported
Owner: Not reported
Enf Type: Not reported
Swat R: Not reported
Flag: active
Order No: Not reported
Waste Discharge System No: Not reported
Effective Date: Not reported
Region 2: Not reported
WID Id: Not reported
Solid Waste Id No: Not reported
Waste Management Uit Name: Not reported
File Name: Active Open

EMI:
Name: TEXACO - LAKESIDE
Address: 12106 WOODSIDE AV
City,State,Zip: LAKESIDE, CA 92040
Year: 2000
County Code: 37
Air Basin: SD
Facility ID: 1211

**LAKESIDE VALERO (Continued)** **S104745621**

| | |
|---|---|
| Air District Name: | SD |
| SIC Code: | 5541 |
| Air District Name: | SAN DIEGO COUNTY APCD |
| Community Health Air Pollution Info System: | Not reported |
| Consolidated Emission Reporting Rule: | Not reported |
| Total Organic Hydrocarbon Gases Tons/Yr: | 1 |
| Reactive Organic Gases Tons/Yr: | 1 |
| Carbon Monoxide Emissions Tons/Yr: | 0 |
| NOX - Oxides of Nitrogen Tons/Yr: | 0 |
| SOX - Oxides of Sulphur Tons/Yr: | 0 |
| Particulate Matter Tons/Yr: | 0 |
| Part. Matter 10 Micrometers and Smllr Tons/Yr: | 0 |

| | |
|---|---|
| Name: | TEXACO - LAKESIDE |
| Address: | 12106 WOODSIDE AV |
| City,State,Zip: | LAKESIDE, CA 92040 |
| Year: | 2001 |
| County Code: | 37 |
| Air Basin: | SD |
| Facility ID: | 1211 |
| Air District Name: | SD |
| SIC Code: | 5541 |
| Air District Name: | SAN DIEGO COUNTY APCD |
| Community Health Air Pollution Info System: | Not reported |
| Consolidated Emission Reporting Rule: | Not reported |
| Total Organic Hydrocarbon Gases Tons/Yr: | 1 |
| Reactive Organic Gases Tons/Yr: | 1 |
| Carbon Monoxide Emissions Tons/Yr: | 0 |
| NOX - Oxides of Nitrogen Tons/Yr: | 0 |
| SOX - Oxides of Sulphur Tons/Yr: | 0 |
| Particulate Matter Tons/Yr: | 0 |
| Part. Matter 10 Micrometers and Smllr Tons/Yr: | 0 |

| | |
|---|---|
| Name: | TEXACO - LAKESIDE |
| Address: | 12106 WOODSIDE AV |
| City,State,Zip: | LAKESIDE, CA 92040 |
| Year: | 2002 |
| County Code: | 37 |
| Air Basin: | SD |
| Facility ID: | 1211 |
| Air District Name: | SD |
| SIC Code: | 5541 |
| Air District Name: | SAN DIEGO COUNTY APCD |
| Community Health Air Pollution Info System: | Not reported |
| Consolidated Emission Reporting Rule: | Not reported |
| Total Organic Hydrocarbon Gases Tons/Yr: | 1 |
| Reactive Organic Gases Tons/Yr: | 1 |
| Carbon Monoxide Emissions Tons/Yr: | 0 |
| NOX - Oxides of Nitrogen Tons/Yr: | 0 |
| SOX - Oxides of Sulphur Tons/Yr: | 0 |
| Particulate Matter Tons/Yr: | 0 |
| Part. Matter 10 Micrometers and Smllr Tons/Yr: | 0 |

| | |
|---|---|
| Name: | TEXACO - LAKESIDE |
| Address: | 12106 WOODSIDE AV |
| City,State,Zip: | LAKESIDE, CA 92040 |
| Year: | 2003 |

**LAKESIDE VALERO (Continued)** **S104745621**

| | |
|---|---|
| County Code: | 37 |
| Air Basin: | SD |
| Facility ID: | 1211 |
| Air District Name: | SD |
| SIC Code: | 5541 |
| Air District Name: | SAN DIEGO COUNTY APCD |
| Community Health Air Pollution Info System: | Not reported |
| Consolidated Emission Reporting Rule: | Not reported |
| Total Organic Hydrocarbon Gases Tons/Yr: | 1 |
| Reactive Organic Gases Tons/Yr: | 1 |
| Carbon Monoxide Emissions Tons/Yr: | 0 |
| NOX - Oxides of Nitrogen Tons/Yr: | 0 |
| SOX - Oxides of Sulphur Tons/Yr: | 0 |
| Particulate Matter Tons/Yr: | 0 |
| Part. Matter 10 Micrometers and Smllr Tons/Yr: | 0 |

| | |
|---|---|
| Name: | TEXACO - LAKESIDE |
| Address: | 12106 WOODSIDE AV |
| City,State,Zip: | LAKESIDE, CA 92040 |
| Year: | 2004 |
| County Code: | 37 |
| Air Basin: | SD |
| Facility ID: | 1211 |
| Air District Name: | SD |
| SIC Code: | 5541 |
| Air District Name: | SAN DIEGO COUNTY APCD |
| Community Health Air Pollution Info System: | Not reported |
| Consolidated Emission Reporting Rule: | Not reported |
| Total Organic Hydrocarbon Gases Tons/Yr: | 0.812 |
| Reactive Organic Gases Tons/Yr: | 0.812 |
| Carbon Monoxide Emissions Tons/Yr: | 0 |
| NOX - Oxides of Nitrogen Tons/Yr: | 0 |
| SOX - Oxides of Sulphur Tons/Yr: | 0 |
| Particulate Matter Tons/Yr: | 0 |
| Part. Matter 10 Micrometers and Smllr Tons/Yr: | 0 |

| | |
|---|---|
| Name: | TEXACO - LAKESIDE |
| Address: | 12106 WOODSIDE AV |
| City,State,Zip: | LAKESIDE, CA 92040 |
| Year: | 2005 |
| County Code: | 37 |
| Air Basin: | SD |
| Facility ID: | 1211 |
| Air District Name: | SD |
| SIC Code: | 5541 |
| Air District Name: | SAN DIEGO COUNTY APCD |
| Community Health Air Pollution Info System: | Not reported |
| Consolidated Emission Reporting Rule: | Not reported |
| Total Organic Hydrocarbon Gases Tons/Yr: | .812 |
| Reactive Organic Gases Tons/Yr: | .812 |
| Carbon Monoxide Emissions Tons/Yr: | 0 |
| NOX - Oxides of Nitrogen Tons/Yr: | 0 |
| SOX - Oxides of Sulphur Tons/Yr: | 0 |
| Particulate Matter Tons/Yr: | 0 |
| Part. Matter 10 Micrometers and Smllr Tons/Yr: | 0 |

| | |
|---|---|
| Name: | TEXACO - LAKESIDE |

**LAKESIDE VALERO (Continued)** **S104745621**

| | |
|---|---|
| Address: | 12106 WOODSIDE AV |
| City,State,Zip: | LAKESIDE, CA 92040 |
| Year: | 2006 |
| County Code: | 37 |
| Air Basin: | SD |
| Facility ID: | 1211 |
| Air District Name: | SD |
| SIC Code: | 5541 |
| Air District Name: | SAN DIEGO COUNTY APCD |
| Community Health Air Pollution Info System: | Not reported |
| Consolidated Emission Reporting Rule: | Not reported |
| Total Organic Hydrocarbon Gases Tons/Yr: | .812 |
| Reactive Organic Gases Tons/Yr: | .812 |
| Carbon Monoxide Emissions Tons/Yr: | 0 |
| NOX - Oxides of Nitrogen Tons/Yr: | 0 |
| SOX - Oxides of Sulphur Tons/Yr: | 0 |
| Particulate Matter Tons/Yr: | 0 |
| Part. Matter 10 Micrometers and Smllr Tons/Yr: | 0 |

HIST CORTESE:

| | |
|---|---|
| edr_fname: | TEXACO GAS STATION |
| edr_fadd1: | 12106 WOODSIDE |
| City,State,Zip: | LAKESIDE, CA 92040 |
| Region: | CORTESE |
| Facility County Code: | 37 |
| Reg By: | LTNKA |
| Reg Id: | 9UT3893 |

| | |
|---|---|
| edr_fname: | APPOLO OIL |
| edr_fadd1: | 12106 WOODSIDE |
| City,State,Zip: | LAKESIDE, CA 92040 |
| Region: | CORTESE |
| Facility County Code: | 37 |
| Reg By: | LTNKA |
| Reg Id: | 9UT1710 |

CERS:

| | |
|---|---|
| Name: | TEXACO - LAKESIDE |
| Address: | 12106 WOODSIDE AV |
| City,State,Zip: | LAKESIDE, CA 92040-3012 |
| Site ID: | 498294 |
| CERS ID: | 110021313470 |
| CERS Description: | US EPA Air Emission Inventory System (EIS) |

| | |
|---|---|
| Name: | LAKESIDE TEXACO |
| Address: | 12106 WOODSIDE AV |
| City,State,Zip: | LAKESIDE, CA 920403012 |
| Site ID: | 211638 |
| CERS ID: | T0607300509 |
| CERS Description: | Leaking Underground Storage Tank Cleanup Site |

Coordinates:

| | |
|---|---|
| Site ID: | 211638 |
| Facility Name: | LAKESIDE TEXACO |
| Env Int Type Code: | LUSTCS |
| Program ID: | T0607300509 |
| Coord Name: | Not reported |

**LAKESIDE VALERO (Continued)** **S104745621**

Ref Point Type Desc: Unknown
Latitude: 32.856168
Longitude: -116.930936

Affiliation:
Affiliation Type Desc: Regional Board Caseworker
Entity Name: LALITHA THOTAKURA - SAN DIEGO RWQCB (REGION 9)
Entity Title: Not reported
Affiliation Address: 2375 NORTHSIDE DRIVE, SUITE 100
Affiliation City: SAN DIEGO
Affiliation State: CA
Affiliation Country: Not reported
Affiliation Zip: Not reported
Affiliation Phone: 6195213002

Affiliation Type Desc: Local Agency Caseworker
Entity Name: KEVIN HEATON - SAN DIEGO COUNTY LOP
Entity Title: Not reported
Affiliation Address: P.O. Box 129261
Affiliation City: San Diego
Affiliation State: CA
Affiliation Country: Not reported
Affiliation Zip: Not reported
Affiliation Phone: Not reported

Name: LAKESIDE TEXACO
Address: 12106 WOODSIDE AV
City,State,Zip: LAKESIDE, CA 920403012
Site ID: 211638
CERS ID: T0607302654
CERS Description: Leaking Underground Storage Tank Cleanup Site

Coordinates:
Site ID: 211638
Facility Name: LAKESIDE TEXACO
Env Int Type Code: LUSTCS
Program ID: T0607300509
Coord Name: Not reported
Ref Point Type Desc: Unknown
Latitude: 32.856168
Longitude: -116.930936

Affiliation:
Affiliation Type Desc: Regional Board Caseworker
Entity Name: LALITHA THOTAKURA - SAN DIEGO RWQCB (REGION 9)
Entity Title: Not reported
Affiliation Address: 2375 NORTHSIDE DRIVE, SUITE 100
Affiliation City: SAN DIEGO
Affiliation State: CA
Affiliation Country: Not reported
Affiliation Zip: Not reported
Affiliation Phone: 6195213002

Affiliation Type Desc: Local Agency Caseworker
Entity Name: KEVIN HEATON - SAN DIEGO COUNTY LOP
Entity Title: Not reported

**LAKESIDE VALERO (Continued)** **S104745621**

| | |
|---|---|
| Affiliation Address: | P.O. Box 129261 |
| Affiliation City: | San Diego |
| Affiliation State: | CA |
| Affiliation Country: | Not reported |
| Affiliation Zip: | Not reported |
| Affiliation Phone: | Not reported |
| Name: | LAKESIDE VALERO |
| Address: | 12106 WOODSIDE AVE |
| City,State,Zip: | LAKESIDE, CA 92040 |
| Site ID: | 396235 |
| CERS ID: | 10371892 |
| CERS Description: | Chemical Storage Facilities |

Violations:

| | |
|---|---|
| Site ID: | 396235 |
| Site Name: | LAKESIDE VALERO |
| Violation Date: | 05-02-2013 |
| Citation: | 23 CCR 16 2715 - California Code of Regulations, Title 23, Chapter 16, Section(s) 2715 |
| Violation Description: | The owner/operator has failed to comply with one or more of the following: to maintain a copy of the designated operator monthly inspections for the last 12 months and/or maintain a list of trained employees on-site or off-site at a readily available location, if approved by the CUPA. |
| Violation Notes: | Returned to compliance on 05/02/2013. Inspection Sequence ID:4085808;Tank ID:16970;Violation Description: The owner/operator has failed to comply with one or more of the following: to maintain a copy of the designated operator monthly inspections for the last 12 months and/or maintain a list of trained employees on-site or off-site at a readily available location, if approved by the CUPA. 23 CCR 16 2715 |
| Violation Division: | San Diego County Department of Env Health |
| Violation Program: | UST |
| Violation Source: | CERS |
| Site ID: | 396235 |
| Site Name: | LAKESIDE VALERO |
| Violation Date: | 04-30-2014 |
| Citation: | HSC 6.95 25505(a) - California Health and Safety Code, Chapter 6.95, Section(s) 25505(a) |
| Violation Description: | Owner/Operator failed to complete and/or submit a Hazardous Materials Business Plan when storing hazardous materials at or above the thresholds quantities of 55 gallons/500 lbs/200 cubic feet. |
| Violation Notes: | Returned to compliance on 05/30/2014. Inspection Sequence ID:4969978 |
| Violation Division: | San Diego County Department of Env Health |
| Violation Program: | HMRRP |
| Violation Source: | CERS |
| Site ID: | 396235 |
| Site Name: | LAKESIDE VALERO |
| Violation Date: | 04-30-2014 |
| Citation: | HSC 6.7 25284 - California Health and Safety Code, Chapter 6.7, Section(s) 25284 |
| Violation Description: | Failure to obtain and maintain a valid operation permit from the CUPA. |
| Violation Notes: | Returned to compliance on 05/30/2014. Inspection Sequence ID:4969978;Tank ID:87,91,03;Violation Description:Failure to obtain and maintain a valid operation permit from the CUPA. 23 CCR 16 |

**LAKESIDE VALERO (Continued)** **S104745621**

| | |
|---|---|
| | 2712(i); HSC 6.7 25284 |
| Violation Division: | San Diego County Department of Env Health |
| Violation Program: | UST |
| Violation Source: | CERS |
| | |
| Site ID: | 396235 |
| Site Name: | LAKESIDE VALERO |
| Violation Date: | 04-27-2017 |
| Citation: | HSC 6.75 25299.30-25299.34 - California Health and Safety Code, Chapter 6.75, Section(s) 25299.30-25299.34 |
| Violation Description: | Failure to submit and maintain complete and current Certification of Financial Responsibility or other mechanism of financial assurance. |
| Violation Notes: | Returned to compliance on 04/27/2017. Inspection Sequence ID:5646435;Tank ID:16968,16969,16970;Violation Description:Failure to submit and maintain complete and current Certification of Financial Responsibility or other mechanism of financial assurance. HSC 25292.2, 25299.30-25299.34; 23 CCR 2711; 2808.1, 2809-2809.2 |
| Violation Division: | San Diego County Department of Env Health |
| Violation Program: | UST |
| Violation Source: | CERS |
| | |
| Site ID: | 396235 |
| Site Name: | LAKESIDE VALERO |
| Violation Date: | 04-26-2018 |
| Citation: | HSC 6.95 25508.2 - California Health and Safety Code, Chapter 6.95, Section(s) 25508.2 |
| Violation Description: | Failure to annually review and electronically certify that the business plan is complete and accurate on or before the annual due date. |
| Violation Notes: | Returned to compliance on 04/26/2018. Inspection Sequence ID:5874613 |
| Violation Division: | San Diego County Department of Env Health |
| Violation Program: | HMRRP |
| Violation Source: | CERS |
| | |
| Site ID: | 396235 |
| Site Name: | LAKESIDE VALERO |
| Violation Date: | 05-02-2013 |
| Citation: | 23 CCR 16 2666 - California Code of Regulations, Title 23, Chapter 16, Section(s) 2666 |
| Violation Description: | Failure of the leak detection equipment to be properly programmed or properly operated. |
| Violation Notes: | Returned to compliance on 05/02/2013. Inspection Sequence ID:4085808;Tank ID:16970,16969;Violation Description:Failure of the leak detection equipment to be properly programmed or properly operated. 23 CCR 16 2632, 2634, 2636, 2666 |
| Violation Division: | San Diego County Department of Env Health |
| Violation Program: | UST |
| Violation Source: | CERS |
| | |
| Site ID: | 396235 |
| Site Name: | LAKESIDE VALERO |
| Violation Date: | 04-26-2018 |
| Citation: | HSC 6.7 25284 - California Health and Safety Code, Chapter 6.7, Section(s) 25284 |
| Violation Description: | Failure to obtain a valid permit to operate from the UPA including but not limited to unpaid permit fees. |
| Violation Notes: | Returned to compliance on 04/26/2018. Inspection Sequence |

**LAKESIDE VALERO (Continued)** **S104745621**

ID:5874613;Tank ID:16968,16969,16970;Violation Description:Failure to obtain a valid operation permit from the CUPA including but not limited to unpaid permit fees. HSC 25284(a)(1); 23 CCR 2711(c); SDCC 68.1003
Violation Division: San Diego County Department of Env Health
Violation Program: UST
Violation Source: CERS

Site ID: 396235
Site Name: LAKESIDE VALERO
Violation Date: 04-27-2016
Citation: HSC 6.7 25291 - California Health and Safety Code, Chapter 6.7, Section(s) 25291
Violation Description: Failure to maintain under-dispenser containment, sumps, and/or other secondary containment in good condition and/or free of debris/liquid.
Violation Notes: Returned to compliance on 04/27/2016. Inspection Sequence ID:5411048;Tank ID:16968;Violation Description:Failure to maintain under dispenser containment, sumps, and/or other secondary containment in good condition and/or free of debris/liquid. HSC 25290.1, 25290.2, 25291
Violation Division: San Diego County Department of Env Health
Violation Program: UST
Violation Source: CERS

Site ID: 396235
Site Name: LAKESIDE VALERO
Violation Date: 05-02-2013
Citation: 23 CCR 16 2666(c) - California Code of Regulations, Title 23, Chapter 16, Section(s) 2666(c)
Violation Description: Failure of line leak detector to detect a leak and/or failure of audible and visual alarm.
Violation Notes: Returned to compliance on 05/02/2013. Inspection Sequence ID:4085808;Tank ID:16970;Violation Description:Failure of line leak detector to detect a leak and/or failure of audible and visual alarm. 23 CCR 16 2636(f)(2), 2666
Violation Division: San Diego County Department of Env Health
Violation Program: UST
Violation Source: CERS

Site ID: 396235
Site Name: LAKESIDE VALERO
Violation Date: 04-27-2017
Citation: HSC 6.7 25290.1(c)(3), 25290.2(c)(3) - California Health and Safety Code, Chapter 6.7, Section(s) 25290.1(c)(3), 25290.2(c)(3)
Violation Description: Failure to keep water out of the secondary containment of UST systems installed on or after July 1, 2003 and before July 1, 2004, or on or after July 1, 2004.
Violation Notes: Returned to compliance on 04/27/2017. Inspection Sequence ID:5646435;Tank ID:16968,16969,16970;Violation Description:Failure to maintain under dispenser containment, sumps, and/or other secondary containment in good condition and/or free of debris/liquid. HSC 25290.1, 25290.2, 25291
Violation Division: San Diego County Department of Env Health
Violation Program: UST
Violation Source: CERS

Site ID: 396235

**LAKESIDE VALERO (Continued)** **S104745621**

| | |
|---|---|
| Site Name: | LAKESIDE VALERO |
| Violation Date: | 04-30-2015 |
| Citation: | 23 CCR 16 2715(f)(2) - California Code of Regulations, Title 23, Chapter 16, Section(s) 2715(f)(2) |
| Violation Description: | The owner/operator has failed to obtain approval from the CUPA for a training program at an unstaffed facility and/or implement the approved training program. |
| Violation Notes: | Returned to compliance on 06/15/2015. |
| Violation Division: | San Diego County Department of Env Health |
| Violation Program: | UST |
| Violation Source: | CERS |
| | |
| Site ID: | 396235 |
| Site Name: | LAKESIDE VALERO |
| Violation Date: | 04-30-2015 |
| Citation: | 23 CCR 16 2715(c)(2) - California Code of Regulations, Title 23, Chapter 16, Section(s) 2715(c)(2) |
| Violation Description: | Failure to comply with one or more of the following: maintain the spill bucket in good condition, containment free of debris/liquid, and/or to remove the contents of the spill bucket when a release/leak/spill was observed. |
| Violation Notes: | Returned to compliance on 05/22/2015. |
| Violation Division: | San Diego County Department of Env Health |
| Violation Program: | UST |
| Violation Source: | CERS |
| | |
| Site ID: | 396235 |
| Site Name: | LAKESIDE VALERO |
| Violation Date: | 04-27-2017 |
| Citation: | 23 CCR 16 2632(c)(2)(B), 2634(d)(1)(a), 2636(f)(1) - California Code of Regulations, Title 23, Chapter 16, Section(s) 2632(c)(2)(B), 2634(d)(1)(a), 2636(f)(1) |
| Violation Description: | Failure of the leak detection equipment to have an audible and visual alarm as required. |
| Violation Notes: | Returned to compliance on 04/27/2017. Inspection Sequence ID:5646435;Tank ID:16968,16969,16970;Violation Description:(RD) Failure of the leak detection equipment to have an audible and visual alarm as required. 23 CCR 2632, 2634, 2636, 2666 |
| Violation Division: | San Diego County Department of Env Health |
| Violation Program: | UST |
| Violation Source: | CERS |
| | |
| Site ID: | 396235 |
| Site Name: | LAKESIDE VALERO |
| Violation Date: | 04-30-2019 |
| Citation: | 23 CCR 16 2636(f)(1) - California Code of Regulations, Title 23, Chapter 16, Section(s) 2636(f)(1) |
| Violation Description: | Failure of the double-walled pressurized piping to be continuously monitored with a system that activates an audible and visual alarm or stops flow at the dispenser when a leak is detected. |
| Violation Notes: | Returned to compliance on 05/09/2019. Inspection Sequence ID:6135409;Tank ID:16970;Violation Description:(TCR 9d) Failure of the double-walled pressurized piping to be continuously monitored with a system that activates an audible and visual alarm or stops flow at dispenser when a leak is detected. 23 CCR 2636(f)(1) |
| Violation Division: | San Diego County Department of Env Health |
| Violation Program: | UST |

**LAKESIDE VALERO (Continued)** **S104745621**

Violation Source: CERS

Site ID: 396235
Site Name: LAKESIDE VALERO
Violation Date: 04-27-2016
Citation: 23 CCR 16 2636(f)(1) - California Code of Regulations, Title 23, Chapter 16, Section(s) 2636(f)(1)
Violation Description: Failure of the double wall pressurized piping in the under dispenser containment to be continuously monitored by a method that either shuts down the flow of product to the dispenser or activates an audible/visual alarm when a leak is detected.
Violation Notes: Returned to compliance on 04/27/2016. Inspection Sequence ID:5411048;Tank ID:16968,16969,16970;Violation Description:Failure of the double wall pressurized piping in the under dispenser containment to be continuously monitored by a method that either shuts down the flow of product to the dispenser or activates an audible/visual alarm when a leak is detected. 23 CCR 2636(f)(1)
Violation Division: San Diego County Department of Env Health
Violation Program: UST
Violation Source: CERS

Evaluation:
Eval General Type: Compliance Evaluation Inspection
Eval Date: 04-26-2018
Violations Found: Yes
Eval Type: Routine done by local agency
Eval Notes: Inspector: Archer Veronica Inspection ID:5874613
Eval Division: San Diego County Department of Env Health
Eval Program: HMRRP
Eval Source: CERS

Eval General Type: Compliance Evaluation Inspection
Eval Date: 04-27-2016
Violations Found: No
Eval Type: Routine done by local agency
Eval Notes: Inspector: Garchitorena Bobby Inspection ID:5411048
Eval Division: San Diego County Department of Env Health
Eval Program: HMRRP
Eval Source: CERS

Eval General Type: Compliance Evaluation Inspection
Eval Date: 04-30-2015
Violations Found: Yes
Eval Type: Routine done by local agency
Eval Notes: Inspector: Garchitorena Bobby Inspection ID:5127965
Eval Division: San Diego County Department of Env Health
Eval Program: UST
Eval Source: CERS

Eval General Type: Compliance Evaluation Inspection
Eval Date: 04-26-2018
Violations Found: Yes
Eval Type: Routine done by local agency
Eval Notes: Inspector: Archer Veronica Inspection ID:5874613
Eval Division: San Diego County Department of Env Health
Eval Program: UST
Eval Source: CERS

**LAKESIDE VALERO (Continued)** **S104745621**

| | |
|---|---|
| Eval General Type: | Compliance Evaluation Inspection |
| Eval Date: | 04-27-2016 |
| Violations Found: | No |
| Eval Type: | Routine done by local agency |
| Eval Notes: | Inspector: Garchitorena Bobby Inspection ID:5411048 |
| Eval Division: | San Diego County Department of Env Health |
| Eval Program: | HW |
| Eval Source: | CERS |

| | |
|---|---|
| Eval General Type: | Compliance Evaluation Inspection |
| Eval Date: | 04-27-2017 |
| Violations Found: | No |
| Eval Type: | Routine done by local agency |
| Eval Notes: | Inspector: Oglesby Margaret Inspection ID:5646435 |
| Eval Division: | San Diego County Department of Env Health |
| Eval Program: | HMRRP |
| Eval Source: | CERS |

| | |
|---|---|
| Eval General Type: | Compliance Evaluation Inspection |
| Eval Date: | 04-27-2017 |
| Violations Found: | Yes |
| Eval Type: | Routine done by local agency |
| Eval Notes: | Inspector: Oglesby Margaret Inspection ID:5646435 |
| Eval Division: | San Diego County Department of Env Health |
| Eval Program: | UST |
| Eval Source: | CERS |

| | |
|---|---|
| Eval General Type: | Compliance Evaluation Inspection |
| Eval Date: | 04-30-2014 |
| Violations Found: | No |
| Eval Type: | Routine done by local agency |
| Eval Notes: | Inspector: Tank HT204 Inspection ID:4969978 |
| Eval Division: | San Diego County Department of Env Health |
| Eval Program: | HW |
| Eval Source: | CERS |

| | |
|---|---|
| Eval General Type: | Compliance Evaluation Inspection |
| Eval Date: | 04-30-2019 |
| Violations Found: | Yes |
| Eval Type: | Routine done by local agency |
| Eval Notes: | Inspector: Archer Veronica Inspection ID:6135409 |
| Eval Division: | San Diego County Department of Env Health |
| Eval Program: | UST |
| Eval Source: | CERS |

| | |
|---|---|
| Eval General Type: | Compliance Evaluation Inspection |
| Eval Date: | 05-02-2013 |
| Violations Found: | Yes |
| Eval Type: | Routine done by local agency |
| Eval Notes: | Inspector: Garchitorena Bobby Inspection ID:4085808 |
| Eval Division: | San Diego County Department of Env Health |
| Eval Program: | UST |
| Eval Source: | CERS |

| | |
|---|---|
| Eval General Type: | Compliance Evaluation Inspection |
| Eval Date: | 04-27-2016 |
| Violations Found: | Yes |

**LAKESIDE VALERO (Continued)** **S104745621**

| | |
|---|---|
| Eval Type: | Routine done by local agency |
| Eval Notes: | Inspector: Garchitorena Bobby Inspection ID:5411048 |
| Eval Division: | San Diego County Department of Env Health |
| Eval Program: | UST |
| Eval Source: | CERS |
| Eval General Type: | Compliance Evaluation Inspection |
| Eval Date: | 04-30-2015 |
| Violations Found: | No |
| Eval Type: | Routine done by local agency |
| Eval Notes: | Inspector: Garchitorena Bobby Inspection ID:5127965 |
| Eval Division: | San Diego County Department of Env Health |
| Eval Program: | HW |
| Eval Source: | CERS |
| Eval General Type: | Compliance Evaluation Inspection |
| Eval Date: | 04-30-2019 |
| Violations Found: | No |
| Eval Type: | Routine done by local agency |
| Eval Notes: | Inspector: Archer Veronica Inspection ID:6135409 |
| Eval Division: | San Diego County Department of Env Health |
| Eval Program: | HMRRP |
| Eval Source: | CERS |
| Eval General Type: | Compliance Evaluation Inspection |
| Eval Date: | 04-30-2019 |
| Violations Found: | No |
| Eval Type: | Routine done by local agency |
| Eval Notes: | Inspector: Archer Veronica Inspection ID:6135409 |
| Eval Division: | San Diego County Department of Env Health |
| Eval Program: | HW |
| Eval Source: | CERS |
| Eval General Type: | Compliance Evaluation Inspection |
| Eval Date: | 05-02-2013 |
| Violations Found: | No |
| Eval Type: | Routine done by local agency |
| Eval Notes: | Inspector: Garchitorena Bobby Inspection ID:4085808 |
| Eval Division: | San Diego County Department of Env Health |
| Eval Program: | HMRRP |
| Eval Source: | CERS |
| Eval General Type: | Compliance Evaluation Inspection |
| Eval Date: | 04-27-2017 |
| Violations Found: | No |
| Eval Type: | Routine done by local agency |
| Eval Notes: | Inspector: Oglesby Margaret Inspection ID:5646435 |
| Eval Division: | San Diego County Department of Env Health |
| Eval Program: | HW |
| Eval Source: | CERS |
| Eval General Type: | Compliance Evaluation Inspection |
| Eval Date: | 04-30-2014 |
| Violations Found: | Yes |
| Eval Type: | Routine done by local agency |
| Eval Notes: | Inspector: Tank HT204 Inspection ID:4969978 |
| Eval Division: | San Diego County Department of Env Health |

**LAKESIDE VALERO (Continued)** **S104745621**

Eval Program: HMRRP
Eval Source: CERS

Eval General Type: Compliance Evaluation Inspection
Eval Date: 04-30-2014
Violations Found: Yes
Eval Type: Routine done by local agency
Eval Notes: Inspector: Tank HT204 Inspection ID:4969978
Eval Division: San Diego County Department of Env Health
Eval Program: UST
Eval Source: CERS

Eval General Type: Compliance Evaluation Inspection
Eval Date: 04-30-2015
Violations Found: No
Eval Type: Routine done by local agency
Eval Notes: Inspector: Garchitorena Bobby Inspection ID:5127965
Eval Division: San Diego County Department of Env Health
Eval Program: HMRRP
Eval Source: CERS

Eval General Type: Compliance Evaluation Inspection
Eval Date: 05-02-2013
Violations Found: No
Eval Type: Routine done by local agency
Eval Notes: Inspector: Garchitorena Bobby Inspection ID:4085808
Eval Division: San Diego County Department of Env Health
Eval Program: HW
Eval Source: CERS

Coordinates:
Site ID: 396235
Facility Name: LAKESIDE VALERO
Env Int Type Code: HMBP
Program ID: 10371892
Coord Name: Not reported
Ref Point Type Desc: Center of a facility or station.
Latitude: 32.856490
Longitude: -116.930920

Affiliation:
Affiliation Type Desc: Identification Signer
Entity Name: Sam Khalifeh
Entity Title: Owner
Affiliation Address: Not reported
Affiliation City: Not reported
Affiliation State: Not reported
Affiliation Country: Not reported
Affiliation Zip: Not reported
Affiliation Phone: Not reported

Affiliation Type Desc: Legal Owner
Entity Name: GEN-MAR INC
Entity Title: Not reported
Affiliation Address: 13861 EISENHOWER AVE
Affiliation City: POWAY

**LAKESIDE VALERO (Continued)** **S104745621**

| | |
|---|---|
| Affiliation State: | CA |
| Affiliation Country: | United States |
| Affiliation Zip: | 92064 |
| Affiliation Phone: | (858) 679-2203 |
| | |
| Affiliation Type Desc: | UST Tank Owner |
| Entity Name: | SAM KHALIFEH |
| Entity Title: | Not reported |
| Affiliation Address: | 12106 WOODSIDE AV |
| Affiliation City: | LAKESIDE |
| Affiliation State: | CA |
| Affiliation Country: | United States |
| Affiliation Zip: | 92040 |
| Affiliation Phone: | (619) 281-7029 |
| | |
| Affiliation Type Desc: | CUPA District |
| Entity Name: | San Diego County Env Health |
| Entity Title: | Not reported |
| Affiliation Address: | PO Box 129261 |
| Affiliation City: | San Diego |
| Affiliation State: | CA |
| Affiliation Country: | Not reported |
| Affiliation Zip: | 92112-9261 |
| Affiliation Phone: | (858) 505-6880 |
| | |
| Affiliation Type Desc: | Environmental Contact |
| Entity Name: | SUHAIL KHALIFEH |
| Entity Title: | Not reported |
| Affiliation Address: | 12106 Woodside Avenue |
| Affiliation City: | Lakeside |
| Affiliation State: | CA |
| Affiliation Country: | Not reported |
| Affiliation Zip: | 92040 |
| Affiliation Phone: | Not reported |
| | |
| Affiliation Type Desc: | Document Preparer |
| Entity Name: | Fernando Verdugo Jr. |
| Entity Title: | Not reported |
| Affiliation Address: | Not reported |
| Affiliation City: | Not reported |
| Affiliation State: | Not reported |
| Affiliation Country: | Not reported |
| Affiliation Zip: | Not reported |
| Affiliation Phone: | Not reported |
| | |
| Affiliation Type Desc: | Facility Mailing Address |
| Entity Name: | Mailing Address |
| Entity Title: | Not reported |
| Affiliation Address: | 12106 WOODSIDE AVE |
| Affiliation City: | LAKESIDE |
| Affiliation State: | CA |
| Affiliation Country: | Not reported |
| Affiliation Zip: | 92040 |
| Affiliation Phone: | Not reported |
| | |
| Affiliation Type Desc: | Parent Corporation |
| Entity Name: | LAKESIDE VALERO |

**LAKESIDE VALERO (Continued)** **S104745621**

| | |
|---|---|
| Entity Title: | Not reported |
| Affiliation Address: | Not reported |
| Affiliation City: | Not reported |
| Affiliation State: | Not reported |
| Affiliation Country: | Not reported |
| Affiliation Zip: | Not reported |
| Affiliation Phone: | Not reported |

| | |
|---|---|
| Affiliation Type Desc: | Property Owner |
| Entity Name: | GEN-MAR INC |
| Entity Title: | Not reported |
| Affiliation Address: | 13861 EISENHOWER AVE |
| Affiliation City: | POWAY |
| Affiliation State: | CA |
| Affiliation Country: | United States |
| Affiliation Zip: | 92064 |
| Affiliation Phone: | (858) 679-2203 |

| | |
|---|---|
| Affiliation Type Desc: | UST Property Owner Name |
| Entity Name: | GEN-MAR INC |
| Entity Title: | Not reported |
| Affiliation Address: | 13861 EISENHOWER AVE |
| Affiliation City: | POWAY |
| Affiliation State: | CA |
| Affiliation Country: | United States |
| Affiliation Zip: | 92064 |
| Affiliation Phone: | (619) 977-2271 |

| | |
|---|---|
| Affiliation Type Desc: | Operator |
| Entity Name: | SAM KHALIFEH |
| Entity Title: | Not reported |
| Affiliation Address: | Not reported |
| Affiliation City: | Not reported |
| Affiliation State: | Not reported |
| Affiliation Country: | Not reported |
| Affiliation Zip: | Not reported |
| Affiliation Phone: | (619) 561-1665 |

| | |
|---|---|
| Affiliation Type Desc: | UST Permit Applicant |
| Entity Name: | Sam Khalifeh |
| Entity Title: | Facility Owner |
| Affiliation Address: | Not reported |
| Affiliation City: | Not reported |
| Affiliation State: | Not reported |
| Affiliation Country: | Not reported |
| Affiliation Zip: | Not reported |
| Affiliation Phone: | (619) 561-1665 |

| | |
|---|---|
| Affiliation Type Desc: | UST Tank Operator |
| Entity Name: | SAM KHALIFEH |
| Entity Title: | Not reported |
| Affiliation Address: | 12106 Woodside Avenue |
| Affiliation City: | Lakeside |
| Affiliation State: | CA |
| Affiliation Country: | United States |
| Affiliation Zip: | 92040 |
| Affiliation Phone: | (619) 691-0600 |

**G162** **TEXACO GAS STATION** **LUST** **S103891818**
**12106 WOODSIDE AVE** **N/A**
**< 1/8** **LAKESIDE, CA 92040**
**1 ft.**

**Site 32 of 37 in cluster G**

**Relative:** LUST REG 9:
**Lower**

| | |
|---|---|
| Region: | 9 |
| Status: | Preliminary site assessment underway |
| Case Number: | 9UT3893 |
| Local Case: | H03147-002 |
| Substance: | Gasoline |
| Qty Leaked: | 0 |
| Abate Method: | Not reported |
| Local Agency: | San Diego |
| How Found: | Other Means |
| How Stopped: | Other Means |
| Source: | Unknown |
| Cause: | Unknown |
| Lead Agency: | Local Agency |
| Case Type: | Soil only |
| Date Found: | 03/17/1999 |
| Date Stopped: | 03/17/1999 |
| Confirm Date: | / / |
| Submit Workplan: | Not reported |
| Prelim Assess: | 05/04/1999 |
| Desc Pollution: | Not reported |
| Remed Plan: | / / |
| Remed Action: | Not reported |
| Began Monitor: | Not reported |
| Release Date: | 04/02/1999 |
| Enforce Date: | 4/26/99 |
| Closed Date: | Not reported |
| Enforce Type: | SEL |
| Pilot Program: | LOP |
| Basin Number: | 907.12 |
| GW Depth: | Not reported |
| Beneficial Use: | MUNBU |
| NPDES Number: | Not reported |
| Priority: | 3A |
| File Dispn: | Administratively opened on database, however no file physically exists |
| Interim Remedial Actions: | Not reported |
| Cleanup and Abatement order Number: | Not reported |
| Waste Discharge Requirement Number: | Not reported |

**Actual:**
**393 ft.**

---

**G163** **LAKESIDE TEXACO** **HAZNET** **S112899946**
**12106 WOODSIDE AVE** **SAN DIEGO CO LOP** **N/A**
**< 1/8** **LAKESIDE, CA 92040** **HWTS**
**1 ft.**

**Site 33 of 37 in cluster G**

**Relative:** HAZNET:
**Lower**

| | |
|---|---|
| Name: | LAKESIDE TEXACO |
| Address: | 12106 WOODSIDE AVE |
| Address 2: | Not reported |
| City,State,Zip: | LAKESIDE, CA 920400000 |
| Contact: | JOEY LITTLEJOHN |
| Telephone: | 6618339501 |
| Mailing Name: | Not reported |
| Mailing Address: | 12106 WOODSIDE AVE |

**Actual:**
**393 ft.**

**LAKESIDE TEXACO (Continued)** **S112899946**

| | |
|---|---|
| Year: | 1999 |
| Gepaid: | CAC002136289 |
| TSD EPA ID: | CAT000646117 |
| CA Waste Code: | 352 - Other organic solids |
| Disposal Method: | D80 - Disposal, Land Fill |
| Tons: | 2.8 |

Additional Info:

| | |
|---|---|
| Year: | 1999 |
| Gen EPA ID: | CAC002136289 |
| Shipment Date: | 19990420 |
| Creation Date: | 6/10/1999 0:00:00 |
| Receipt Date: | 19990430 |
| Manifest ID: | 99298941 |
| Trans EPA ID: | CA0000970392 |
| Trans Name: | Not reported |
| Trans 2 EPA ID: | Not reported |
| Trans 2 Name: | Not reported |
| TSDF EPA ID: | CAT000646117 |
| Trans Name: | Not reported |
| TSDF Alt EPA ID: | CAT000646117 |
| TSDF Alt Name: | Not reported |
| CA Waste Code: | 352 - Other organic solids |
| RCRA Code: | Not reported |
| Disposal Method: | D80 - Disposal, Land Fill |
| Quantity Tons: | 0.3 |
| Waste Quantity: | 600 |
| Quantity Unit: | P |
| Additional Code 1: | Not reported |
| Additional Code 2: | Not reported |
| Additional Code 3: | Not reported |
| Additional Code 4: | Not reported |
| Additional Code 5: | Not reported |
| Shipment Date: | 19990420 |
| Creation Date: | 6/10/1999 0:00:00 |
| Receipt Date: | 19990430 |
| Manifest ID: | 99298941 |
| Trans EPA ID: | CA0000970392 |
| Trans Name: | Not reported |
| Trans 2 EPA ID: | Not reported |
| Trans 2 Name: | Not reported |
| TSDF EPA ID: | CAT000646117 |
| Trans Name: | Not reported |
| TSDF Alt EPA ID: | CAT000646117 |
| TSDF Alt Name: | Not reported |
| CA Waste Code: | 352 - Other organic solids |
| RCRA Code: | Not reported |
| Disposal Method: | D80 - Disposal, Land Fill |
| Quantity Tons: | 2.5 |
| Waste Quantity: | 5000 |
| Quantity Unit: | P |
| Additional Code 1: | Not reported |
| Additional Code 2: | Not reported |
| Additional Code 3: | Not reported |

**LAKESIDE TEXACO (Continued)** **S112899946**

Additional Code 4: Not reported
Additional Code 5: Not reported

SAN DIEGO CO LOP:
Name: LAKESIDE TEXACO
Address: 12106 WOODSIDE AVE
City,State,Zip: LAKESIDE, CA 92040
Record ID: DEH1990-LSAM-H03147-001
Record Status: Completed
Opened Date: 04/04/1990
Parcel Number: 394-100-34-00
Case Type: LOP - Local Oversight Program
Historical Name: APPOLLO OIL
SWRCB Global ID: T0607300509
Funding: S - LOP State Fund
Lead Agency: DEH/SAM
Lead Agency Date: 06/20/1990
Census Tract: 167.02
Community: Lakeside
Jurisdiction: UNINCORPORATED
Watershed Basin Number: 907.12
Water Purveyor: LAKESIDE WATER DISTRICT LAND
Fire Agency: LAKESIDE FIRE PROT DIST
Latitude: 32.8564958
Longitude: -116.9309150
X MapCoord: 6352561.657
Y MapCoord: 1892096.079

Name: LAKESIDE TEXACO
Address: 12106 WOODSIDE AVE
City,State,Zip: LAKESIDE, CA 92040
Record ID: DEH1999-LSAM-H03147-002
Record Status: Completed
Opened Date: 04/02/1999
Parcel Number: 394-100-34-00
Case Type: LOP - Local Oversight Program
Historical Name: TEXACO GAS STATION
SWRCB Global ID: T0607302654
Funding: S - LOP State Fund
Lead Agency: RWQCB
Lead Agency Date: 08/07/2017
Census Tract: 167.02
Community: Lakeside
Jurisdiction: UNINCORPORATED
Watershed Basin Number: 907.12
Water Purveyor: LAKESIDE WATER DISTRICT LAND
Fire Agency: LAKESIDE FIRE PROT DIST
Latitude: 32.8564958
Longitude: -116.9309150
X MapCoord: 6352561.657
Y MapCoord: 1892096.079

HWTS:
Name: LAKESIDE TEXACO
Address: 12106 WOODSIDE AVE
Address 2: Not reported

**LAKESIDE TEXACO (Continued)** **S112899946**

| | |
|---|---|
| City,State,Zip: | LAKESIDE, CA 920400000 |
| EPA ID: | CAC002136289 |
| Inactive Date: | 10/25/2000 |
| Create Date: | 04/07/1999 |
| Last Act Date: | 10/25/2000 |
| Mailing Name: | Not reported |
| Mailing Address: | 12106 WOODSIDE AVE |
| Mailing Address 2: | Not reported |
| Mailing City,State,Zip: | LAKESIDE, CA 920400000 |
| Owner Name: | GARY KEVORKIAN |
| Owner Address: | 12106 WOODSIDE AVE |
| Owner Address 2: | Not reported |
| Owner City,State,Zip: | LAKESIDE, CA 920400000 |
| Contact Name: | JOEY LITTLEJOHN |
| Contact Address: | 12106 WOODSIDE AVE |
| Contact Address 2: | Not reported |
| City,State,Zip: | LAKESIDE, CA 920400000 |

---

**G164** **LAKESIDE VALERO** **RCRA NonGen / NLR** **1024812218**
**12106 WOODSIDE AVE** **CAL000298785**
**< 1/8** **LAKESIDE, CA 92040**
**1 ft.**

**Site 34 of 37 in cluster G**

**Relative: Lower**
**Actual: 393 ft.**

RCRA NonGen / NLR:

| | |
|---|---|
| Date form received by agency: | 2005-09-23 00:00:00.0 |
| Facility name: | LAKESIDE VALERO |
| Facility address: | 12106 WOODSIDE AVE<br>LAKESIDE, CA 92040-3012 |
| EPA ID: | CAL000298785 |
| Contact: | SUHAIL KHALIFEH |
| Contact address: | 12106 WOODSIDE AVE<br>LAKESIDE, CA 92040 |
| Contact country: | Not reported |
| Contact telephone: | 619-561-1665 |
| Contact email: | SAMSVALERO@YAHOO.COM |
| EPA Region: | 09 |
| Classification: | Non-Generator |
| Description: | Handler: Non-Generators do not presently generate hazardous waste |

Owner/Operator Summary:

| | |
|---|---|
| Owner/operator name: | KD PRODUCTS INC |
| Owner/operator address: | 12106 WOODSIDE AVE<br>LAKESIDE, CA 92040 |
| Owner/operator country: | Not reported |
| Owner/operator telephone: | 619-561-1665 |
| Owner/operator email: | Not reported |
| Owner/operator fax: | Not reported |
| Owner/operator extension: | Not reported |
| Legal status: | Other |
| Owner/Operator Type: | Owner |
| Owner/Op start date: | Not reported |
| Owner/Op end date: | Not reported |

| | |
|---|---|
| Owner/operator name: | SUHAIL KHALIFEH |
| Owner/operator address: | 12106 WOODSIDE AVE<br>LAKESIDE, CA 92040 |

**LAKESIDE VALERO (Continued)** **1024812218**

Owner/operator country: Not reported
Owner/operator telephone: 619-561-1665
Owner/operator email: Not reported
Owner/operator fax: Not reported
Owner/operator extension: Not reported
Legal status: Other
Owner/Operator Type: Operator
Owner/Op start date: Not reported
Owner/Op end date: Not reported

Handler Activities Summary:
U.S. importer of hazardous waste: No
Mixed waste (haz. and radioactive): No
Recycler of hazardous waste: No
Transporter of hazardous waste: Yes
Treater, storer or disposer of HW: No
Underground injection activity: No
On-site burner exemption: No
Furnace exemption: No
Used oil fuel burner: No
Used oil processor: No
User oil refiner: No
Used oil fuel marketer to burner: No
Used oil Specification marketer: No
Used oil transfer facility: No
Used oil transporter: No

Violation Status: No violations found

---

**B165** **CIRCLE K #2983** **RGA LUST** **S114601747**
**9775 MAINE AV** **N/A**
**< 1/8** **LAKESIDE, CA**
**1 ft.**

**Site 29 of 43 in cluster B**

**Relative: Higher**
**Actual: 415 ft.**

RGA LUST:
Name: CIRCLE K #2983
Address: 9775 MAINE AV
City: LAKESIDE
State: LAKESIDE
2012 CIRCLE K #2983 9775 MAINE AV
Name: CIRCLE K #2983
Address: 9775 MAINE AV
City: LAKESIDE
State: LAKESIDE
2011 CIRCLE K #2983 9775 MAINE AV
Name: CIRCLE K #2983
Address: 9775 MAINE AV
City: LAKESIDE
State: LAKESIDE
2010 CIRCLE K #2983 9775 MAINE AV
Name: CIRCLE K #2983
Address: 9775 MAINE AV
City: LAKESIDE
State: LAKESIDE
2009 CIRCLE K #2983 9775 MAINE AV
Name: CIRCLE K #2983
Address: 9775 MAINE AV

**CIRCLE K #2983 (Continued)** **S114601747**

City: LAKESIDE
State: LAKESIDE
2008 CIRCLE K #2983 9775 MAINE AV
Name: CIRCLE K #2983
Address: 9775 MAINE AV
City: LAKESIDE
State: LAKESIDE
2007 CIRCLE K #2983 9775 MAINE AV
Name: CIRCLE K #2983
Address: 9775 MAINE AV
City: LAKESIDE
State: LAKESIDE
2006 CIRCLE K #2983 9775 MAINE AV
Name: CIRCLE K #2983
Address: 9775 MAINE AV
City: LAKESIDE
State: LAKESIDE
2005 CIRCLE K #2983 9775 MAINE AV

---

**I166** **SANDOVAL AUTO BODY** **San Diego Co. HMMD** **S110498263**
**12122 WOODSIDE AVE** **HAZNET** **N/A**
**< 1/8** **LAKESIDE, CA 92040** **HWTS**
**1 ft.**

**Site 9 of 42 in cluster I**

**Relative: Lower**
**Actual: 393 ft.**

HMMD SAN DIEGO:
Name: SANDOVAL AUTO BODY
Address: 12122 WOODSIDE AV
City,State,Zip: LAKESIDE, CA 92040
Permit Number: 209494
Business Type: 6HK18
EPA Id Number: CAL000325569
APN: 394-100-71-00
Last HMMD Inspection: 07/10/2008
Facility Telephone: 619-518-7229
Permit Status: INAC
Permit Expiration: 11/30/2008
Date Last Updated: 11/02/2012
Facility Owner: JOSE SANDOVAL
Facility Mailing Address: 9351 CREEKSIDE CT #9
Facility Mailing City: SANTEE
Facility Mailing State: CA
Facility Mailing Zip: 92071
UST Owner: Not reported
Handle Regulated Hazmat: Not reported
Own Or Operate UST: Not reported
Subject To APSA: Not reported
Generate Haz Waste: Y
Treat Haz Waste: Not reported
Generate Medical Waste: Not reported

Violations Inactive Permits:
Permit Number: 209494
Update Date: 11/02/2012
Inspection Date: 07/10/2008
Violation Code: 6HV0227
Violation: HAZWASTE TANK/CONTAINER W/O LABEL/DATE
Violation Citation: Failed to properly label/date hazardous waste container &/or tank.

**SANDOVAL AUTO BODY (Continued)** **S110498263**

66262.34(f)
Activity: Inactive Permit

HAZNET:
Name: SANDOVAL AUTO BODY
Address: 12122 WOODSIDE AVE
Address 2: Not reported
City,State,Zip: LAKESIDE, CA 92040
Contact: JOSE SANDOVAL
Telephone: 6195187229
Mailing Name: Not reported
Mailing Address: 8412 GOLDEN RIDGE RD

Year: 2015
Gepaid: CAL000325569
TSD EPA ID: CAD008252405
CA Waste Code: 214 - Unspecified solvent mixture
Disposal Method: H061 - Fuel Blending Prior To Energy Recovery At Another Site
Tons: 0.108

Year: 2015
Gepaid: CAL000325569
TSD EPA ID: CAD008252405
CA Waste Code: 133 - Aqueous solution with total organic residues 10 percent or more
Disposal Method: H061 - Fuel Blending Prior To Energy Recovery At Another Site
Tons: 0.1251

Additional Info:
Year: 2015
Gen EPA ID: CAL000325569

Shipment Date: 20150708
Creation Date: 2/4/2016 22:15:54
Receipt Date: 20150720
Manifest ID: 014397339JJK
Trans EPA ID: CAR000245050
Trans Name: ECOTRANS RECYCLING
Trans 2 EPA ID: CAR000009910
Trans 2 Name: CALIFORNIA ENVIRONMENTAL & LITHO
TSDF EPA ID: CAD008252405
Trans Name: PACIFIC RESOURCE RECOVERY SERVICES
TSDF Alt EPA ID: Not reported
TSDF Alt Name: Not reported
CA Waste Code: 214 - Unspecified solvent mixture
RCRA Code: F005
Disposal Method: H061 - Fuel Blending Prior To Energy Recovery At Another Site
Quantity Tons: 0.108
Waste Quantity: 30
Quantity Unit: G
Additional Code 1: F003
Additional Code 2: D001
Additional Code 3: Not reported
Additional Code 4: Not reported
Additional Code 5: Not reported

**SANDOVAL AUTO BODY (Continued)** **S110498263**

| | |
|---|---|
| Shipment Date: | 20150708 |
| Creation Date: | 2/4/2016 22:15:54 |
| Receipt Date: | 20150720 |
| Manifest ID: | 014397339JJK |
| Trans EPA ID: | CAR000245050 |
| Trans Name: | ECOTRANS RECYCLING |
| Trans 2 EPA ID: | CAR000009910 |
| Trans 2 Name: | CALIFORNIA ENVIRONMENTAL & LITHO |
| TSDF EPA ID: | CAD008252405 |
| Trans Name: | PACIFIC RESOURCE RECOVERY SERVICES |
| TSDF Alt EPA ID: | Not reported |
| TSDF Alt Name: | Not reported |
| CA Waste Code: | 133 - Aqueous solution with 10% or more total organic residues |
| RCRA Code: | Not reported |
| Disposal Method: | H061 - Fuel Blending Prior To Energy Recovery At Another Site |
| Quantity Tons: | 0.1251 |
| Waste Quantity: | 30 |
| Quantity Unit: | G |
| Additional Code 1: | Not reported |
| Additional Code 2: | Not reported |
| Additional Code 3: | Not reported |
| Additional Code 4: | Not reported |
| Additional Code 5: | Not reported |

HWTS:

| | |
|---|---|
| Name: | SANDOVAL AUTO BODY |
| Address: | 12122 WOODSIDE AVE |
| Address 2: | Not reported |
| City,State,Zip: | LAKESIDE, CA 92040 |
| EPA ID: | CAL000325569 |
| Inactive Date: | 06/30/2008 |
| Create Date: | 10/10/2007 |
| Last Act Date: | 04/23/2009 |
| Mailing Name: | Not reported |
| Mailing Address: | 8412 GOLDEN RIDGE RD |
| Mailing Address 2: | Not reported |
| Mailing City,State,Zip: | LAKESIDE, CA 92040 |
| Owner Name: | JOSE SANDOVAL |
| Owner Address: | 8412 GOLDEN RIDGE RD |
| Owner Address 2: | Not reported |
| Owner City,State,Zip: | LAKESIDE, CA 92040 |
| Contact Name: | JOSE SANDOVAL |
| Contact Address: | 8412 GOLDEN RIDGE RD |
| Contact Address 2: | Not reported |
| City,State,Zip: | LAKESIDE, CA 92040 |

NAICS:

| | |
|---|---|
| EPA ID: | CAL000325569 |
| Create Date: | 2007-10-10 07:55:31 |
| NAICS Code: | 811121 |
| NAICS Description: | Automotive Body, Paint, and Interior Repair and Maintenance |
| Issued EPA ID Date: | 2007-10-10 07:55:31 |
| Inactive Date: | 2008-06-30 00:00:00 |
| Facility Name: | SANDOVAL AUTO BODY |
| Facility Address: | 12122 WOODSIDE AVE |
| Facility Address 2: | Not reported |
| Facility City: | LAKESIDE |

**SANDOVAL AUTO BODY (Continued)** **S110498263**

Facility County: 37
Facility State: CA
Facility Zip: 92040

---

**I167** **D'S AUTO TRANSMISSION** **San Diego Co. HMMD** **S104747901**
**12116 WOODSIDE AV** **N/A**
**< 1/8** **LAKESIDE, CA 92040**
**1 ft.**

**Site 10 of 42 in cluster I**

**Relative:** HMMD SAN DIEGO:
**Lower**
Name: D'S AUTO TRANSMISSION
**Actual:** Address: 12116 WOODSIDE AV
**393 ft.** City,State,Zip: LAKESIDE, CA 92040
Permit Number: 113593
Business Type: Not reported
EPA Id Number: Not reported
APN: 394-100-65-00
Last HMMD Inspection: Not reported
Facility Telephone: Not reported
Permit Status: INAC
Permit Expiration: Not reported
Date Last Updated: 11/02/2012
Facility Owner: Not reported
Facility Mailing Address: Not reported
Facility Mailing City: Not reported
Facility Mailing State: Not reported
Facility Mailing Zip: Not reported
UST Owner: Not reported
Handle Regulated Hazmat: Not reported
Own Or Operate UST: Not reported
Subject To APSA: Not reported
Generate Haz Waste: Not reported
Treat Haz Waste: Not reported
Generate Medical Waste: Not reported

---

**I168** **RAUL MENDOZA CONTRUCTION INC** **San Diego Co. HMMD** **S104752929**
**12118 WOODSIDE AV** **N/A**
**< 1/8** **LAKESIDE, CA 92040**
**1 ft.**

**Site 11 of 42 in cluster I**

**Relative:** HMMD SAN DIEGO:
**Lower**
Name: RAUL MENDOZA CONTRUCTION INC
**Actual:** Address: 12118 WOODSIDE AV
**393 ft.** City,State,Zip: LAKESIDE, CA 92040
Permit Number: 132030
Business Type: Not reported
EPA Id Number: CAL00002081
APN: 394-100-65-00
Last HMMD Inspection: 06/18/1991
Facility Telephone: Not reported
Permit Status: INAC
Permit Expiration: 06/18/1991
Date Last Updated: 11/02/2012

**RAUL MENDOZA CONTRUCTION INC (Continued)** **S104752929**

| | |
|---|---|
| Facility Owner: | RAUL MENDOZA |
| Facility Mailing Address: | 12118 WOODSIDE AV |
| Facility Mailing City: | LAKESIDE |
| Facility Mailing State: | CA |
| Facility Mailing Zip: | 92040-3030 |
| UST Owner: | Not reported |
| Handle Regulated Hazmat: | Not reported |
| Own Or Operate UST: | Not reported |
| Subject To APSA: | Not reported |
| Generate Haz Waste: | Y |
| Treat Haz Waste: | Not reported |
| Generate Medical Waste: | Not reported |

---

**I169** **ARTHUR SANTOS D.D.S.** **San Diego Co. HMMD** **S104759282**
**12110 WOODSIDE AV** **CERS** **N/A**
**< 1/8** **LAKESIDE, CA 92040**
**1 ft.**

**Site 12 of 42 in cluster I**

**Relative:** HMMD SAN DIEGO:
**Lower**

| | |
|---|---|
| Name: | ARTHUR SANTOS D.D.S. |
| Address: | 12110 WOODSIDE AV |
| City,State,Zip: | LAKESIDE, CA 92040 |
| Permit Number: | 152569 |
| Business Type: | 6HK10 |
| EPA Id Number: | CAL000110733 |
| APN: | 394-100-24-00 |
| Last HMMD Inspection: | 09/09/2003 |
| Facility Telephone: | 619-443-0444 |
| Permit Status: | INAC |
| Permit Expiration: | 09/30/2004 |
| Date Last Updated: | 11/02/2012 |
| Facility Owner: | ARTHUR SANTOS DDS. |
| Facility Mailing Address: | 12110 WOODSIDE AV |
| Facility Mailing City: | LAKESIDE |
| Facility Mailing State: | CA |
| Facility Mailing Zip: | 92040- |
| UST Owner: | Not reported |
| Handle Regulated Hazmat: | Not reported |
| Own Or Operate UST: | Not reported |
| Subject To APSA: | Not reported |
| Generate Haz Waste: | Y |
| Treat Haz Waste: | Not reported |
| Generate Medical Waste: | Not reported |

**Actual:**
**393 ft.**

| | |
|---|---|
| Name: | WOODSIDE DENTAL |
| Address: | 12110 WOODSIDE AV |
| City,State,Zip: | LAKESIDE, CA 92040 |
| Permit Number: | 204054 |
| Business Type: | 6HK10 |
| EPA Id Number: | Not reported |
| APN: | 394-100-24-00 |
| Last HMMD Inspection: | 05/09/2012 |
| Facility Telephone: | 619-443-0444 |
| Permit Status: | OPEN |
| Permit Expiration: | 01/31/2013 |
| Date Last Updated: | 11/02/2012 |
| Facility Owner: | BURCH L BLACKSTOCK |

**ARTHUR SANTOS D.D.S. (Continued)** **S104759282**

| | |
|---|---|
| Facility Mailing Address: | 855 03RD AV #2230 |
| Facility Mailing City: | CHULA VISTA |
| Facility Mailing State: | CA |
| Facility Mailing Zip: | 91911 |
| UST Owner: | Not reported |
| Handle Regulated Hazmat: | Not reported |
| Own Or Operate UST: | Not reported |
| Subject To APSA: | Not reported |
| Generate Haz Waste: | Not reported |
| Treat Haz Waste: | Not reported |
| Generate Medical Waste: | Not reported |

Inventory Active Permits (SQG Medical):

| | |
|---|---|
| Permit Number: | 204054 |
| Update Date: | 11/02/2012 |
| Case Number: | Not reported |
| Name: | WASTE 902 INFECTIOUS WASTE, SHARPS |
| Other Information: | ISOLYZER |
| Material Waste: | Waste |
| Hazardous Categories 1: | Not reported |
| Hazardous Categories 2: | Not reported |

| | |
|---|---|
| Permit Number: | 204054 |
| Update Date: | 11/02/2012 |
| Case Number: | Not reported |
| Name: | WASTE 541 PHOTOCHEM/PHOTOPROC WASTE |
| Other Information: | HAULER: FREEDOM IMAGE |
| Material Waste: | Waste |
| Hazardous Categories 1: | Not reported |
| Hazardous Categories 2: | Not reported |

| | |
|---|---|
| Permit Number: | 204054 |
| Update Date: | 11/02/2012 |
| Case Number: | Not reported |
| Name: | WASTE 901 INFECTIOUS WASTE, GENERAL |
| Other Information: | Not reported |
| Material Waste: | Waste |
| Hazardous Categories 1: | Not reported |
| Hazardous Categories 2: | Not reported |

Violations Active Permits:

| | |
|---|---|
| Permit Number: | 204054 |
| Update Date: | 11/02/2012 |
| Inspection Date: | 11/20/2007 |
| Violation Code: | 6HV4209 |
| Violation: | NO GENERATOR'S INFO ON RED BAGS/SHARPS |
| Violation Citation: | Red bags, sharps containers not labeled with generator's name, address, and phone number. 68.1205 |
| Activity: | ACTIVE |

| | |
|---|---|
| Permit Number: | 204054 |
| Update Date: | 11/02/2012 |
| Inspection Date: | 11/20/2007 |
| Violation Code: | 6HV0304 |
| Violation: | WASTE DETERMINATION NOT MADE |
| Violation Citation: | Generator of a waste has not determined if that waste is a hazardous waste as defined by law. CCR 66262.11 & 66260.200( c) |

**ARTHUR SANTOS D.D.S. (Continued)** **S104759282**

Activity: ACTIVE

Name: WOODSIDE DENTAL
Address: 12110 WOODSIDE AV
City,State,Zip: LAKESIDE, CA 92040
Permit Number: 204054
Business Type: 6HK10
EPA Id Number: Not reported
APN: 394-100-24-00
Last HMMD Inspection: 05/09/2012
Facility Telephone: 619-443-0444
Permit Status: OPEN
Permit Expiration: 01/31/2013
Date Last Updated: 11/02/2012
Facility Owner: BURCH L BLACKSTOCK
Facility Mailing Address: 855 03RD AV #2230
Facility Mailing City: CHULA VISTA
Facility Mailing State: CA
Facility Mailing Zip: 91911
UST Owner: Not reported
Handle Regulated Hazmat: Not reported
Own Or Operate UST: Not reported
Subject To APSA: Not reported
Generate Haz Waste: Not reported
Treat Haz Waste: Not reported
Generate Medical Waste: Y

Inventory Active Permits (SQG Medical):
Permit Number: 204054
Update Date: 11/02/2012
Case Number: Not reported
Name: WASTE 902 INFECTIOUS WASTE, SHARPS
Other Information: ISOLYZER
Material Waste: Waste
Hazardous Categories 1: Not reported
Hazardous Categories 2: Not reported

Permit Number: 204054
Update Date: 11/02/2012
Case Number: Not reported
Name: WASTE 541 PHOTOCHEM/PHOTOPROC WASTE
Other Information: HAULER: FREEDOM IMAGE
Material Waste: Waste
Hazardous Categories 1: Not reported
Hazardous Categories 2: Not reported

Permit Number: 204054
Update Date: 11/02/2012
Case Number: Not reported
Name: WASTE 901 INFECTIOUS WASTE, GENERAL
Other Information: Not reported
Material Waste: Waste
Hazardous Categories 1: Not reported
Hazardous Categories 2: Not reported

Violations Active Permits:

**ARTHUR SANTOS D.D.S. (Continued)** **S104759282**

Permit Number: 204054
Update Date: 11/02/2012
Inspection Date: 11/20/2007
Violation Code: 6HV4209
Violation: NO GENERATOR'S INFO ON RED BAGS/SHARPS
Violation Citation: Red bags, sharps containers not labeled with generator's name, address, and phone number. 68.1205
Activity: ACTIVE

Permit Number: 204054
Update Date: 11/02/2012
Inspection Date: 11/20/2007
Violation Code: 6HV0304
Violation: WASTE DETERMINATION NOT MADE
Violation Citation: Generator of a waste has not determined if that waste is a hazardous waste as defined by law. CCR 66262.11 & 66260.200( c)
Activity: ACTIVE

CERS:
Name: SMILE DENTAL LAKESIDE
Address: 12110 WOODSIDE AVE
City,State,Zip: LAKESIDE, CA 92040
Site ID: 359121
CERS ID: 10371877
CERS Description: Chemical Storage Facilities

Coordinates:
Site ID: 359121
Facility Name: Smile Dental Lakeside
Env Int Type Code: HMBP
Program ID: 10371877
Coord Name: Not reported
Ref Point Type Desc: Center of a facility or station.
Latitude: 32.856160
Longitude: -116.930720

Affiliation:
Affiliation Type Desc: CUPA District
Entity Name: San Diego County Env Health
Entity Title: Not reported
Affiliation Address: PO Box 129261
Affiliation City: San Diego
Affiliation State: CA
Affiliation Country: Not reported
Affiliation Zip: 92112-9261
Affiliation Phone: (858) 505-6880

Affiliation Type Desc: Document Preparer
Entity Name: ALMA SANTOS
Entity Title: Not reported
Affiliation Address: Not reported
Affiliation City: Not reported
Affiliation State: Not reported
Affiliation Country: Not reported
Affiliation Zip: Not reported
Affiliation Phone: Not reported

**ARTHUR SANTOS D.D.S. (Continued)** **S104759282**

| | |
|---|---|
| Affiliation Type Desc: | Environmental Contact |
| Entity Name: | ALMA SANTOS |
| Entity Title: | Not reported |
| Affiliation Address: | 12110 Woodside Avenue |
| Affiliation City: | Lakeside |
| Affiliation State: | CA |
| Affiliation Country: | Not reported |
| Affiliation Zip: | 92040 |
| Affiliation Phone: | Not reported |

| | |
|---|---|
| Affiliation Type Desc: | Identification Signer |
| Entity Name: | ALMA SANTOS |
| Entity Title: | Not reported |
| Affiliation Address: | Not reported |
| Affiliation City: | Not reported |
| Affiliation State: | Not reported |
| Affiliation Country: | Not reported |
| Affiliation Zip: | Not reported |
| Affiliation Phone: | Not reported |

| | |
|---|---|
| Affiliation Type Desc: | Parent Corporation |
| Entity Name: | SMILE DENTAL |
| Entity Title: | Not reported |
| Affiliation Address: | Not reported |
| Affiliation City: | Not reported |
| Affiliation State: | Not reported |
| Affiliation Country: | Not reported |
| Affiliation Zip: | Not reported |
| Affiliation Phone: | Not reported |

| | |
|---|---|
| Affiliation Type Desc: | Facility Mailing Address |
| Entity Name: | Mailing Address |
| Entity Title: | Not reported |
| Affiliation Address: | 12110 Woodside Avenue |
| Affiliation City: | Lakeside |
| Affiliation State: | CA |
| Affiliation Country: | Not reported |
| Affiliation Zip: | 92040 |
| Affiliation Phone: | Not reported |

| | |
|---|---|
| Affiliation Type Desc: | Legal Owner |
| Entity Name: | Arthur Santos |
| Entity Title: | Not reported |
| Affiliation Address: | 12110 Woodside Avenue |
| Affiliation City: | Lakeside |
| Affiliation State: | CA |
| Affiliation Country: | United States |
| Affiliation Zip: | 92040 |
| Affiliation Phone: | (619) 985-0720 |

| | |
|---|---|
| Affiliation Type Desc: | Operator |
| Entity Name: | Ivan J. Santos |
| Entity Title: | Not reported |
| Affiliation Address: | Not reported |
| Affiliation City: | Not reported |
| Affiliation State: | Not reported |
| Affiliation Country: | Not reported |

**ARTHUR SANTOS D.D.S. (Continued)** **S104759282**

Affiliation Zip: Not reported
Affiliation Phone: (619) 334-8743

---

**D170** **SIDS AUTO BODY INC** **San Diego Co. HMMD** **S106062670**
**9816 VINE ST** **EMI** **N/A**
**< 1/8** **LAKESIDE, CA 92040**
**1 ft.**

**Site 8 of 10 in cluster D**

**Relative:**
**Higher**

**Actual:**
**414 ft.**

HMMD SAN DIEGO:

| | |
|---|---|
| Name: | E&J CUSTOM AUTO WORKS |
| Address: | 9816 VINE ST |
| City,State,Zip: | LAKESIDE, CA 92040 |
| Permit Number: | 128474 |
| Business Type: | Not reported |
| EPA Id Number: | Not reported |
| APN: | 394-143-07-00 |
| Last HMMD Inspection: | 05/16/1988 |
| Facility Telephone: | 619-390-9105 |
| Permit Status: | INAC |
| Permit Expiration: | 05/16/1988 |
| Date Last Updated: | 11/02/2012 |
| Facility Owner: | JEFF MEHLBRECH |
| Facility Mailing Address: | 9816 VINE ST #E |
| Facility Mailing City: | LAKESIDE |
| Facility Mailing State: | CA |
| Facility Mailing Zip: | 92040-3174 |
| UST Owner: | Not reported |
| Handle Regulated Hazmat: | Not reported |
| Own Or Operate UST: | Not reported |
| Subject To APSA: | Not reported |
| Generate Haz Waste: | Y |
| Treat Haz Waste: | Not reported |
| Generate Medical Waste: | Not reported |

EMI:

| | |
|---|---|
| Name: | SIDS AUTO BODY INC |
| Address: | 9816 VINE ST |
| City,State,Zip: | LAKESIDE, CA 92040 |
| Year: | 2006 |
| County Code: | 37 |
| Air Basin: | SD |
| Facility ID: | 90085 |
| Air District Name: | SD |
| SIC Code: | 7532 |
| Air District Name: | SAN DIEGO COUNTY APCD |
| Community Health Air Pollution Info System: | Not reported |
| Consolidated Emission Reporting Rule: | Not reported |
| Total Organic Hydrocarbon Gases Tons/Yr: | 1.16 |
| Reactive Organic Gases Tons/Yr: | 1.1 |
| Carbon Monoxide Emissions Tons/Yr: | 0 |
| NOX - Oxides of Nitrogen Tons/Yr: | 0 |
| SOX - Oxides of Sulphur Tons/Yr: | 0 |
| Particulate Matter Tons/Yr: | 0 |
| Part. Matter 10 Micrometers and Smllr Tons/Yr: | 0 |

**SIDS AUTO BODY INC (Continued)** **S106062670**

| | |
|---|---|
| Name: | SIDS AUTO BODY INC |
| Address: | 9816 VINE ST |
| City,State,Zip: | LAKESIDE, CA 92040 |
| Year: | 2007 |
| County Code: | 37 |
| Air Basin: | SD |
| Facility ID: | 90085 |
| Air District Name: | SD |
| SIC Code: | 7532 |
| Air District Name: | SAN DIEGO COUNTY APCD |
| Community Health Air Pollution Info System: | Not reported |
| Consolidated Emission Reporting Rule: | Not reported |
| Total Organic Hydrocarbon Gases Tons/Yr: | 1.16 |
| Reactive Organic Gases Tons/Yr: | 1.1 |
| Carbon Monoxide Emissions Tons/Yr: | 0 |
| NOX - Oxides of Nitrogen Tons/Yr: | 0 |
| SOX - Oxides of Sulphur Tons/Yr: | 0 |
| Particulate Matter Tons/Yr: | 0 |
| Part. Matter 10 Micrometers and Smllr Tons/Yr: | 0 |

| | |
|---|---|
| Name: | SIDS AUTO BODY INC |
| Address: | 9816 VINE ST |
| City,State,Zip: | LAKESIDE, CA 92040 |
| Year: | 2008 |
| County Code: | 37 |
| Air Basin: | SD |
| Facility ID: | 90085 |
| Air District Name: | SD |
| SIC Code: | 7532 |
| Air District Name: | SAN DIEGO COUNTY APCD |
| Community Health Air Pollution Info System: | Not reported |
| Consolidated Emission Reporting Rule: | Not reported |
| Total Organic Hydrocarbon Gases Tons/Yr: | 1.16 |
| Reactive Organic Gases Tons/Yr: | 1.1 |
| Carbon Monoxide Emissions Tons/Yr: | 0 |
| NOX - Oxides of Nitrogen Tons/Yr: | 0 |
| SOX - Oxides of Sulphur Tons/Yr: | 0 |
| Particulate Matter Tons/Yr: | 0 |
| Part. Matter 10 Micrometers and Smllr Tons/Yr: | 0 |

| | |
|---|---|
| Name: | SIDS AUTO BODY INC |
| Address: | 9816 VINE ST |
| City,State,Zip: | LAKESIDE, CA 92040 |
| Year: | 2009 |
| County Code: | 37 |
| Air Basin: | SD |
| Facility ID: | 90085 |
| Air District Name: | SD |
| SIC Code: | 7532 |
| Air District Name: | SAN DIEGO COUNTY APCD |
| Community Health Air Pollution Info System: | Not reported |
| Consolidated Emission Reporting Rule: | Not reported |
| Total Organic Hydrocarbon Gases Tons/Yr: | 1.1599999999999999 |
| Reactive Organic Gases Tons/Yr: | 1.1000000000000001 |
| Carbon Monoxide Emissions Tons/Yr: | 0 |
| NOX - Oxides of Nitrogen Tons/Yr: | 0 |
| SOX - Oxides of Sulphur Tons/Yr: | 0 |

**SIDS AUTO BODY INC (Continued)** **S106062670**

Particulate Matter Tons/Yr: 0
Part. Matter 10 Micrometers and Smllr Tons/Yr: 0

Name: SIDS AUTO BODY INC
Address: 9816 VINE ST
City,State,Zip: LAKESIDE, CA 92040
Year: 2010
County Code: 37
Air Basin: SD
Facility ID: 90085
Air District Name: SD
SIC Code: 7532
Air District Name: SAN DIEGO COUNTY APCD
Community Health Air Pollution Info System: Not reported
Consolidated Emission Reporting Rule: Not reported
Total Organic Hydrocarbon Gases Tons/Yr: 1.1599999999999999
Reactive Organic Gases Tons/Yr: 1.1000000000000001
Carbon Monoxide Emissions Tons/Yr: 0
NOX - Oxides of Nitrogen Tons/Yr: 0
SOX - Oxides of Sulphur Tons/Yr: 0
Particulate Matter Tons/Yr: 0
Part. Matter 10 Micrometers and Smllr Tons/Yr: 0

Name: SIDS AUTO BODY INC
Address: 9816 VINE ST
City,State,Zip: LAKESIDE, CA 92040
Year: 2011
County Code: 37
Air Basin: SD
Facility ID: 90085
Air District Name: SD
SIC Code: 7532
Air District Name: SAN DIEGO COUNTY APCD
Community Health Air Pollution Info System: Not reported
Consolidated Emission Reporting Rule: Not reported
Total Organic Hydrocarbon Gases Tons/Yr: 1.16
Reactive Organic Gases Tons/Yr: 1.1
Carbon Monoxide Emissions Tons/Yr: 0
NOX - Oxides of Nitrogen Tons/Yr: 0
SOX - Oxides of Sulphur Tons/Yr: 0
Particulate Matter Tons/Yr: 0
Part. Matter 10 Micrometers and Smllr Tons/Yr: 0

Name: SIDS AUTO BODY INC
Address: 9816 VINE ST
City,State,Zip: LAKESIDE, CA 92040
Year: 2012
County Code: 37
Air Basin: SD
Facility ID: 90085
Air District Name: SD
SIC Code: 7532
Air District Name: SAN DIEGO COUNTY APCD
Community Health Air Pollution Info System: Not reported
Consolidated Emission Reporting Rule: Not reported
Total Organic Hydrocarbon Gases Tons/Yr: 1.16
Reactive Organic Gases Tons/Yr: 1.1

**SIDS AUTO BODY INC (Continued)** **S106062670**

| | |
|---|---|
| Carbon Monoxide Emissions Tons/Yr: | 0 |
| NOX - Oxides of Nitrogen Tons/Yr: | 0 |
| SOX - Oxides of Sulphur Tons/Yr: | 0 |
| Particulate Matter Tons/Yr: | 0 |
| Part. Matter 10 Micrometers and Smllr Tons/Yr: | 0 |

| | |
|---|---|
| Name: | SIDS AUTO BODY INC |
| Address: | 9816 VINE ST |
| City,State,Zip: | LAKESIDE, CA 92040 |
| Year: | 2013 |
| County Code: | 37 |
| Air Basin: | SD |
| Facility ID: | 90085 |
| Air District Name: | SD |
| SIC Code: | 7532 |
| Air District Name: | SAN DIEGO COUNTY APCD |
| Community Health Air Pollution Info System: | Not reported |
| Consolidated Emission Reporting Rule: | Not reported |
| Total Organic Hydrocarbon Gases Tons/Yr: | 1.16 |
| Reactive Organic Gases Tons/Yr: | 1.1 |
| Carbon Monoxide Emissions Tons/Yr: | 0 |
| NOX - Oxides of Nitrogen Tons/Yr: | 0 |
| SOX - Oxides of Sulphur Tons/Yr: | 0 |
| Particulate Matter Tons/Yr: | 0 |
| Part. Matter 10 Micrometers and Smllr Tons/Yr: | 0 |

| | |
|---|---|
| Name: | SIDS AUTO BODY INC |
| Address: | 9816 VINE ST |
| City,State,Zip: | LAKESIDE, CA 92040 |
| Year: | 2014 |
| County Code: | 37 |
| Air Basin: | SD |
| Facility ID: | 90085 |
| Air District Name: | SD |
| SIC Code: | 7532 |
| Air District Name: | SAN DIEGO COUNTY APCD |
| Community Health Air Pollution Info System: | Not reported |
| Consolidated Emission Reporting Rule: | Not reported |
| Total Organic Hydrocarbon Gases Tons/Yr: | 1.16 |
| Reactive Organic Gases Tons/Yr: | 1.1 |
| Carbon Monoxide Emissions Tons/Yr: | 0 |
| NOX - Oxides of Nitrogen Tons/Yr: | 0 |
| SOX - Oxides of Sulphur Tons/Yr: | 0 |
| Particulate Matter Tons/Yr: | 0 |
| Part. Matter 10 Micrometers and Smllr Tons/Yr: | 0 |

| | |
|---|---|
| Name: | SIDS AUTO BODY INC |
| Address: | 9816 VINE ST |
| City,State,Zip: | LAKESIDE, CA 92040 |
| Year: | 2015 |
| County Code: | 37 |
| Air Basin: | SD |
| Facility ID: | 90085 |
| Air District Name: | SD |
| SIC Code: | 7532 |
| Air District Name: | SAN DIEGO COUNTY APCD |
| Community Health Air Pollution Info System: | Not reported |

**SIDS AUTO BODY INC (Continued)** **S106062670**

| | |
|---|---|
| Consolidated Emission Reporting Rule: | Not reported |
| Total Organic Hydrocarbon Gases Tons/Yr: | 1.16 |
| Reactive Organic Gases Tons/Yr: | 1.1 |
| Carbon Monoxide Emissions Tons/Yr: | 0 |
| NOX - Oxides of Nitrogen Tons/Yr: | 0 |
| SOX - Oxides of Sulphur Tons/Yr: | 0 |
| Particulate Matter Tons/Yr: | 0 |
| Part. Matter 10 Micrometers and Smllr Tons/Yr: | 0 |

| | |
|---|---|
| Name: | SIDS AUTO BODY INC |
| Address: | 9816 VINE ST |
| City,State,Zip: | LAKESIDE, CA 92040 |
| Year: | 2016 |
| County Code: | 37 |
| Air Basin: | SD |
| Facility ID: | 90085 |
| Air District Name: | SD |
| SIC Code: | 7532 |
| Air District Name: | SAN DIEGO COUNTY APCD |
| Community Health Air Pollution Info System: | Not reported |
| Consolidated Emission Reporting Rule: | Not reported |
| Total Organic Hydrocarbon Gases Tons/Yr: | 1.16 |
| Reactive Organic Gases Tons/Yr: | 1.1 |
| Carbon Monoxide Emissions Tons/Yr: | Not reported |
| NOX - Oxides of Nitrogen Tons/Yr: | Not reported |
| SOX - Oxides of Sulphur Tons/Yr: | Not reported |
| Particulate Matter Tons/Yr: | Not reported |
| Part. Matter 10 Micrometers and Smllr Tons/Yr: | Not reported |

| | |
|---|---|
| Name: | SIDS AUTO BODY INC |
| Address: | 9816 VINE ST |
| City,State,Zip: | LAKESIDE, CA 92040 |
| Year: | 2017 |
| County Code: | 37 |
| Air Basin: | SD |
| Facility ID: | 90085 |
| Air District Name: | SD |
| SIC Code: | 7532 |
| Air District Name: | SAN DIEGO COUNTY APCD |
| Community Health Air Pollution Info System: | Not reported |
| Consolidated Emission Reporting Rule: | Not reported |
| Total Organic Hydrocarbon Gases Tons/Yr: | 1.16 |
| Reactive Organic Gases Tons/Yr: | 1.1 |
| Carbon Monoxide Emissions Tons/Yr: | Not reported |
| NOX - Oxides of Nitrogen Tons/Yr: | Not reported |
| SOX - Oxides of Sulphur Tons/Yr: | Not reported |
| Particulate Matter Tons/Yr: | Not reported |
| Part. Matter 10 Micrometers and Smllr Tons/Yr: | Not reported |

**B171** **MY FUEL** **San Diego Co. HMMD** **S105035638**
**12473 WOODSIDE AV** **N/A**
**< 1/8** **LAKESIDE, CA 92040**
**1 ft.**

**Site 30 of 43 in cluster B**

**Relative:** HMMD SAN DIEGO:
**Higher**

**Actual:** Name: MY FUEL
**415 ft.** Address: 12473 WOODSIDE AV
City,State,Zip: LAKESIDE, CA 92040
Permit Number: 103806
Business Type: Not reported
EPA Id Number: Not reported
APN: 394-152-01-00
Last HMMD Inspection: Not reported
Facility Telephone: Not reported
Permit Status: INAC
Permit Expiration: Not reported
Date Last Updated: 11/02/2012
Facility Owner: LUCY MAY CARENDER TRUST
Facility Mailing Address: 9774 MAINE AV
Facility Mailing City: LAKESIDE
Facility Mailing State: CA
Facility Mailing Zip: 92040-4217
UST Owner: Not reported
Handle Regulated Hazmat: Not reported
Own Or Operate UST: Not reported
Subject To APSA: Not reported
Generate Haz Waste: Not reported
Treat Haz Waste: Not reported
Generate Medical Waste: Not reported

UST:
UST Name: UNDERGROUND TANK 103806 T001
Last Update: 2012-11-02 14:17:38
Permit Number: 103806
Tank Type: SINGLE WALL
Additional Id: 1
Capacity Gallons: 4000
UST Contents: REGULAR UNLEADED
Other Content Info: REGULAR UNLEADED
Reg Status: REMOVED
Remove Close Date: 1989-02-03 00:00:00
Year Installed: Not reported
Pipe Type: Not reported
Delivery System: Not reported
Monitor Code: 90
UST Monitor Method: NO MONITORING ALTERNATIVE SELECTED. VERIFY AND ENTER MONITORING ALTERNATIVE DURING INSPECTION.

UST Name: UNDERGROUND TANK 103806 T002
Last Update: 2012-11-02 14:17:38
Permit Number: 103806
Tank Type: SINGLE WALL
Additional Id: 2
Capacity Gallons: 4000
UST Contents: REGULAR UNLEADED
Other Content Info: REGULAR UNLEADED
Reg Status: REMOVED
Remove Close Date: 1989-02-03 00:00:00

**MY FUEL (Continued)** **S105035638**

| | |
|---|---|
| Year Installed: | Not reported |
| Pipe Type: | Not reported |
| Delivery System: | Not reported |
| Monitor Code: | 90 |
| UST Monitor Method: | NO MONITORING ALTERNATIVE SELECTED. VERIFY AND ENTER MONITORING ALTERNATIVE DURING INSPECTION. |
| | |
| UST Name: | UNDERGROUND TANK 103806 T003 |
| Last Update: | 2012-11-02 14:17:38 |
| Permit Number: | 103806 |
| Tank Type: | SINGLE WALL |
| Additional Id: | 3 |
| Capacity Gallons: | 4000 |
| UST Contents: | DIESEL |
| Other Content Info: | DIESEL |
| Reg Status: | REMOVED |
| Remove Close Date: | 1989-02-03 00:00:00 |
| Year Installed: | Not reported |
| Pipe Type: | Not reported |
| Delivery System: | Not reported |
| Monitor Code: | 90 |
| UST Monitor Method: | NO MONITORING ALTERNATIVE SELECTED. VERIFY AND ENTER MONITORING ALTERNATIVE DURING INSPECTION. |
| | |
| UST Name: | UNDERGROUND TANK 103806 T004 |
| Last Update: | 2012-11-02 14:17:38 |
| Permit Number: | 103806 |
| Tank Type: | SINGLE WALL |
| Additional Id: | 4 |
| Capacity Gallons: | 8000 |
| UST Contents: | REGULAR UNLEADED |
| Other Content Info: | REGULAR UNLEADED |
| Reg Status: | REMOVED |
| Remove Close Date: | 1989-02-03 00:00:00 |
| Year Installed: | Not reported |
| Pipe Type: | Not reported |
| Delivery System: | Not reported |
| Monitor Code: | 90 |
| UST Monitor Method: | NO MONITORING ALTERNATIVE SELECTED. VERIFY AND ENTER MONITORING ALTERNATIVE DURING INSPECTION. |
| | |
| UST Name: | UNDERGROUND TANK 103806 T005 |
| Last Update: | 2012-11-02 14:17:38 |
| Permit Number: | 103806 |
| Tank Type: | SINGLE WALL |
| Additional Id: | 5 |
| Capacity Gallons: | 280 |
| UST Contents: | Not reported |
| Other Content Info: | WASTE OIL |
| Reg Status: | REMOVED |
| Remove Close Date: | 1989-02-03 00:00:00 |
| Year Installed: | Not reported |
| Pipe Type: | Not reported |
| Delivery System: | Not reported |
| Monitor Code: | 90 |
| UST Monitor Method: | NO MONITORING ALTERNATIVE SELECTED. VERIFY AND ENTER MONITORING ALTERNATIVE DURING INSPECTION. |

**A172** **LAKESIDE CHEVRON #94273** **RGA LUST** **S114642473**
**12402 WOODSIDE AV** **N/A**
**< 1/8** **LAKESIDE, CA**
**1 ft.**

**Site 43 of 48 in cluster A**

**Relative:** RGA LUST:
**Higher**

**Actual:** Name: LAKESIDE CHEVRON #94273
**402 ft.** Address: 12402 WOODSIDE AV
City: LAKESIDE
State: LAKESIDE
2012 LAKESIDE CHEVRON #94273 12402 WOODSIDE AV
Name: LAKESIDE CHEVRON #94273
Address: 12402 WOODSIDE AV
City: LAKESIDE
State: LAKESIDE
2011 LAKESIDE CHEVRON #94273 12402 WOODSIDE AV
Name: LAKESIDE CHEVRON #94273
Address: 12402 WOODSIDE AV
City: LAKESIDE
State: LAKESIDE
2010 LAKESIDE CHEVRON #94273 12402 WOODSIDE AV
Name: LAKESIDE CHEVRON #94273
Address: 12402 WOODSIDE AV
City: LAKESIDE
State: LAKESIDE
2009 LAKESIDE CHEVRON #94273 12402 WOODSIDE AV
Name: LAKESIDE CHEVRON #94273
Address: 12402 WOODSIDE AV
City: LAKESIDE
State: LAKESIDE
2008 LAKESIDE CHEVRON #94273 12402 WOODSIDE AV
Name: LAKESIDE CHEVRON #94273
Address: 12402 WOODSIDE AV
City: LAKESIDE
State: LAKESIDE
2007 LAKESIDE CHEVRON #94273 12402 WOODSIDE AV
Name: LAKESIDE CHEVRON #94273
Address: 12402 WOODSIDE AV
City: LAKESIDE
State: LAKESIDE
2007 LAKESIDE CHEVRON #94273 12402 WOODSIDE AV
Name: LAKESIDE CHEVRON #94273
Address: 12402 WOODSIDE AV
City: LAKESIDE
State: LAKESIDE
2006 LAKESIDE CHEVRON #94273 12402 WOODSIDE AV
Name: LAKESIDE CHEVRON #94273
Address: 12402 WOODSIDE AV
City: LAKESIDE
State: LAKESIDE
2005 LAKESIDE CHEVRON #94273 12402 WOODSIDE AV

**B173** **DAVID ALPERT** **RGA LUST** **S114609444**
**9806 MAINE AVE** **N/A**
**< 1/8** **LAKESIDE, CA**
**1 ft.**

**Site 31 of 43 in cluster B**

**Relative:** RGA LUST:
**Higher**
Name: DAVID ALPERT
**Actual:** Address: 9806 MAINE AVE
**415 ft.** City: LAKESIDE
State: LAKESIDE
2002 DAVID ALPERT 9806 MAINE AVE
Name: DAVID ALPERT
Address: 9806 MAINE AVE
City: LAKESIDE
State: LAKESIDE
2001 DAVID ALPERT 9806 MAINE AVE
Name: DAVID ALPERT
Address: 9806 MAINE AVE
City: LAKESIDE
State: LAKESIDE
2000 DAVID ALPERT 9806 MAINE AVE
Name: DAVID ALPERT
Address: 9806 MAINE AVE
City: LAKESIDE
State: LAKESIDE
1998 DAVID ALPERT 9806 MAINE AVE
Name: DAVID ALPERT
Address: 9806 MAINE AVE
City: LAKESIDE
State: LAKESIDE
1997 DAVID ALPERT 9806 MAINE AVE
Name: DAVID ALPERT
Address: 9806 MAINE AVE
City: LAKESIDE
State: LAKESIDE
1996 DAVID ALPERT 9806 MAINE AVE
Name: DAVID ALPERT
Address: 9806 MAINE AVE
City: LAKESIDE
State: LAKESIDE
1995 DAVID ALPERT 9806 MAINE AVE
Name: DAVID ALPERT
Address: 9806 MAINE AVE
City: LAKESIDE
State: LAKESIDE
1994 DAVID ALPERT 9806 MAINE AVE

---

**B174** **WOODSIDE AUTOMOTIVE & SMOG** **ECHO** **1025956862**
**9804 MAINE AVE** **N/A**
**< 1/8** **LAKESIDE, CA 92040**
**1 ft.**

**Site 32 of 43 in cluster B**

**Relative:** ECHO:
**Higher**
Envid: 1025956862
**Actual:** Registry ID: 110065971531
**415 ft.** DFR URL: http://echo.epa.gov/detailed-facility-report?fid=110065971531
Name: WOODSIDE AUTOMOTIVE & SMOG
Address: 9804 MAINE AVE

**WOODSIDE AUTOMOTIVE & SMOG (Continued)** **1025956862**

City,State,Zip: LAKESIDE, CA 92040

---

**B175** **CIRCLE K STORE #2983** **RGA LUST** **S114602027**
**9775 MAINE AVE** **N/A**
**< 1/8** **LAKESIDE, CA**
**1 ft.**

**Site 33 of 43 in cluster B**

**Relative:** RGA LUST:
**Higher**
Name: CIRCLE K STORE #2983
**Actual:** Address: 9775 MAINE AVE
**415 ft.** City: LAKESIDE
State: LAKESIDE
2000 CIRCLE K STORE #2983 9775 MAINE AVE
Name: CIRCLE K STORE #2983
Address: 9775 MAINE AVE
City: LAKESIDE
State: LAKESIDE
1998 CIRCLE K STORE #2983 9775 MAINE AVE
Name: CIRCLE K STORE #2983
Address: 9775 MAINE AVE
City: LAKESIDE
State: LAKESIDE
1997 CIRCLE K STORE #2983 9775 MAINE AVE
Name: CIRCLE K STORE #2983
Address: 9775 MAINE AVE
City: LAKESIDE
State: LAKESIDE
1996 CIRCLE K STORE #2983 9775 MAINE AVE
Name: CIRCLE K STORE #2983
Address: 9775 MAINE AVE
City: LAKESIDE
State: LAKESIDE
1995 CIRCLE K STORE #2983 9775 MAINE AVE
Name: CIRCLE K STORE #2983
Address: 9775 MAINE AVE
City: LAKESIDE
State: LAKESIDE
1994 CIRCLE K STORE #2983 9775 MAINE AVE
Name: CIRCLE K STORE #2983
Address: 9775 MAINE AVE
City: LAKESIDE
State: LAKESIDE
1993 CIRCLE K STORE #2983 9775 MAINE AVE

---

**A176** **CHEVRON PRODUCTS SS#_94273** **HAZNET** **S113088915**
**12402 WOODSIDE AVE** **HWTS** **N/A**
**< 1/8** **LAKESIDE, CA 92040**
**1 ft.**

**Site 44 of 48 in cluster A**

**Relative:** HAZNET:
**Higher**
Name: CHEVRON PRODUCTS SS#_94273
**Actual:** Address: 12402 WOODSIDE AVE
**402 ft.** Address 2: Not reported
City,State,Zip: LAKESIDE, CA 920400000

**CHEVRON PRODUCTS SS#_94273 (Continued)** **S113088915**

| | |
|---|---|
| Contact: | KATHY NORRIS |
| Telephone: | 9258425931 |
| Mailing Name: | Not reported |
| Mailing Address: | PO BOX 6004 |
| Year: | 2000 |
| Gepaid: | CAL000169581 |
| TSD EPA ID: | CAD050806850 |
| CA Waste Code: | 352 - Other organic solids |
| Disposal Method: | H01 - Transfer Station |
| Tons: | 0.025 |
| Year: | 1998 |
| Gepaid: | CAL000169581 |
| TSD EPA ID: | CAD008302903 |
| CA Waste Code: | 213 - Hydrocarbon solvents (benzene, hexane, Stoddard, Etc.) |
| Disposal Method: | R01 - Recycler |
| Tons: | 0.0208 |

Additional Info:

| | |
|---|---|
| Year: | 2000 |
| Gen EPA ID: | CAL000169581 |
| Shipment Date: | 20000228 |
| Creation Date: | 5/3/2000 0:00:00 |
| Receipt Date: | 20000301 |
| Manifest ID: | 99012863 |
| Trans EPA ID: | SCR000074591 |
| Trans Name: | Not reported |
| Trans 2 EPA ID: | Not reported |
| Trans 2 Name: | Not reported |
| TSDF EPA ID: | CAD050806850 |
| Trans Name: | Not reported |
| TSDF Alt EPA ID: | Not reported |
| TSDF Alt Name: | Not reported |
| CA Waste Code: | 352 - Other organic solids |
| RCRA Code: | D018 |
| Disposal Method: | H01 - Transfer Station |
| Quantity Tons: | 0.025 |
| Waste Quantity: | 50 |
| Quantity Unit: | P |
| Additional Code 1: | Not reported |
| Additional Code 2: | Not reported |
| Additional Code 3: | Not reported |
| Additional Code 4: | Not reported |
| Additional Code 5: | Not reported |

Additional Info:

| | |
|---|---|
| Year: | 1998 |
| Gen EPA ID: | CAL000169581 |
| Shipment Date: | 19980618 |
| Creation Date: | 8/3/1998 0:00:00 |
| Receipt Date: | 19980619 |
| Manifest ID: | 98304485 |

**CHEVRON PRODUCTS SS#_94273 (Continued)** **S113088915**

| | |
|---|---|
| Trans EPA ID: | CAD981685886 |
| Trans Name: | Not reported |
| Trans 2 EPA ID: | Not reported |
| Trans 2 Name: | Not reported |
| TSDF EPA ID: | CAD008302903 |
| Trans Name: | Not reported |
| TSDF Alt EPA ID: | Not reported |
| TSDF Alt Name: | Not reported |
| CA Waste Code: | 213 - Hydrocarbon solvents (benzene, hexane, Stoddard, etc. |
| RCRA Code: | D001 |
| Disposal Method: | R01 - Recycler |
| Quantity Tons: | 0.0208 |
| Waste Quantity: | 5 |
| Quantity Unit: | G |
| Additional Code 1: | Not reported |
| Additional Code 2: | Not reported |
| Additional Code 3: | Not reported |
| Additional Code 4: | Not reported |
| Additional Code 5: | Not reported |

HWTS:

| | |
|---|---|
| Name: | CHEVRON PRODUCTS SS#_94273 |
| Address: | 12402 WOODSIDE AVE |
| Address 2: | Not reported |
| City,State,Zip: | LAKESIDE, CA 920400000 |
| EPA ID: | CAL000169581 |
| Inactive Date: | 06/30/2004 |
| Create Date: | 07/18/1997 |
| Last Act Date: | 01/31/2002 |
| Mailing Name: | Not reported |
| Mailing Address: | PO BOX 6004 |
| Mailing Address 2: | Not reported |
| Mailing City,State,Zip: | SAN RAMON, CA 945830000 |
| Owner Name: | CHEVRON USA |
| Owner Address: | PO BOX 6004 |
| Owner Address 2: | Not reported |
| Owner City,State,Zip: | SAN RAMON, CA 945830000 |
| Contact Name: | KATHY NORRIS |
| Contact Address: | PO BOX 6004 |
| Contact Address 2: | Not reported |
| City,State,Zip: | SAN RAMON, CA 945830000 |

NAICS:

| | |
|---|---|
| EPA ID: | CAL000169581 |
| Create Date: | 2002-03-14 16:36:28 |
| NAICS Code: | 44719 |
| NAICS Description: | Other Gasoline Stations |
| Issued EPA ID Date: | 1997-07-18 00:00:00 |
| Inactive Date: | 2004-06-30 00:00:00 |
| Facility Name: | CHEVRON PRODUCTS SS#_94273 |
| Facility Address: | 12402 WOODSIDE AVE |
| Facility Address 2: | Not reported |
| Facility City: | LAKESIDE |
| Facility County: | 37 |
| Facility State: | CA |
| Facility Zip: | 920400000 |

**A177** **CHEVRON STATION NO 94273** **RCRA NonGen / NLR** **1006804958**
**12402 WOODSIDE AVE** **FINDS** **CAR000118927**
**< 1/8** **LAKESIDE, CA 92040** **ECHO**
**1 ft.** **HAZNET**
**Site 45 of 48 in cluster A** **HWTS**

**Relative: Higher**
**Actual: 402 ft.**

RCRA NonGen / NLR:

| | |
|---|---|
| Date form received by agency: | 2013-03-13 00:00:00.0 |
| Facility name: | CHEVRON STATION NO 94273 |
| Facility address: | 12402 WOODSIDE AVE<br>LAKESIDE, CA 92040 |
| EPA ID: | CAR000118927 |
| Mailing address: | PO BOX 6004<br>SAN RAMON, CA 94583 |
| Contact: | KATHY NORRIS SLUSHER |
| Contact address: | PO BOX 6004<br>SAN RAMON, CA 94583 |
| Contact country: | US |
| Contact telephone: | 877-386-6044 |
| Contact email: | NAWTDESK@CHEVRON.COM |
| EPA Region: | 09 |
| Classification: | Non-Generator |
| Description: | Handler: Non-Generators do not presently generate hazardous waste |

Owner/Operator Summary:

| | |
|---|---|
| Owner/operator name: | CHEVRON USA |
| Owner/operator address: | PO BOX 6004<br>SAN RAMON, CA 94583 |
| Owner/operator country: | US |
| Owner/operator telephone: | 877-386-6044 |
| Owner/operator email: | Not reported |
| Owner/operator fax: | Not reported |
| Owner/operator extension: | Not reported |
| Legal status: | Private |
| Owner/Operator Type: | Owner |
| Owner/Op start date: | 2004-06-01 00:00:00. |
| Owner/Op end date: | Not reported |

| | |
|---|---|
| Owner/operator name: | KATHY NORRIS SLUSHER |
| Owner/operator address: | Not reported<br>Not reported |
| Owner/operator country: | US |
| Owner/operator telephone: | Not reported |
| Owner/operator email: | Not reported |
| Owner/operator fax: | Not reported |
| Owner/operator extension: | Not reported |
| Legal status: | Private |
| Owner/Operator Type: | Operator |
| Owner/Op start date: | 2004-06-01 00:00:00. |
| Owner/Op end date: | Not reported |

Handler Activities Summary:

| | |
|---|---|
| U.S. importer of hazardous waste: | No |
| Mixed waste (haz. and radioactive): | No |
| Recycler of hazardous waste: | No |
| Transporter of hazardous waste: | No |
| Treater, storer or disposer of HW: | No |
| Underground injection activity: | No |

**CHEVRON STATION NO 94273 (Continued)** **1006804958**

On-site burner exemption: No
Furnace exemption: No
Used oil fuel burner: No
Used oil processor: No
User oil refiner: No
Used oil fuel marketer to burner: No
Used oil Specification marketer: No
Used oil transfer facility: No
Used oil transporter: No

Historical Generators:
Date form received by agency: 2002-05-16 00:00:00.0
Site name: CHEVRON STATION NO 94273
Classification: Small Quantity Generator

Hazardous Waste Summary:

. Waste code: D001
. Waste name: IGNITABLE WASTE

. Waste code: D018
. Waste name: BENZENE

Violation Status: No violations found

FINDS:
Registry ID: 110013310988
Facility URL: http://ofmpub.epa.gov/enviro/fii_query_detail.disp_program_facility?p_registry_id=110013310988

Environmental Interest/Information System:
California Hazardous Waste Tracking System - Datamart (HWTS-DATAMART) provides California with information on hazardous waste shipments for generators, transporters, and treatment, storage, and disposal facilities.
RCRAInfo is a national information system that supports the Resource Conservation and Recovery Act (RCRA) program through the tracking of events and activities related to facilities that generate, transport, and treat, store, or dispose of hazardous waste. RCRAInfo allows RCRA program staff to track the notification, permit, compliance, and corrective action activities required under RCRA.
HAZARDOUS AIR POLLUTANT MAJOR

Click this hyperlink while viewing on your computer to access additional FINDS: detail in the EDR Site Report.

ECHO:
Envid: 1006804958
Registry ID: 110013310988
DFR URL: http://echo.epa.gov/detailed-facility-report?fid=110013310988
Name: SPIRIT AUTO CENTER
Address: 12402 WOODSIDE AVE
City,State,Zip: LAKESIDE, CA 92040

HAZNET:
Name: CHEVRON STATION NO 94273
Address: 12402 WOODSIDE AVE

**CHEVRON STATION NO 94273 (Continued)** **1006804958**

Address 2: Not reported
City,State,Zip: LAKESIDE, CA 920403018
Contact: KATHY NORRIS-SLUSHER
Telephone: 8773866044
Mailing Name: Not reported
Mailing Address: PO BOX 6004

Year: 2005
Gepaid: CAR000118927
TSD EPA ID: CAD008302903
CA Waste Code: 134 - Aqueous solution with total organic residues less than 10 percent
Disposal Method: R01 - Recycler
Tons: 1.008

Year: 2004
Gepaid: CAR000118927
TSD EPA ID: CAD008302903
CA Waste Code: 134 - Aqueous solution with total organic residues less than 10 percent
Disposal Method: R01 - Recycler
Tons: 1.5372

Year: 2003
Gepaid: CAR000118927
TSD EPA ID: CAD008302903
CA Waste Code: 134 - Aqueous solution with total organic residues less than 10 percent
Disposal Method: R01 - Recycler
Tons: 0.5922

Additional Info:
Year: 2005
Gen EPA ID: CAR000118927

Shipment Date: 20050414
Creation Date: 6/9/2005 18:31:04
Receipt Date: 20050419
Manifest ID: 24330518
Trans EPA ID: CAR000152785
Trans Name: CALIFORNIA HAZARDOUS SERVICES
Trans 2 EPA ID: Not reported
Trans 2 Name: Not reported
TSDF EPA ID: CAD008302903
Trans Name: ONYX ENVIRONMENTAL SERVICES
TSDF Alt EPA ID: CAD008302903
TSDF Alt Name: Not reported
CA Waste Code: 134 - Aqueous solution with <10% total organic residues
RCRA Code: D001
Disposal Method: R01 - Recycler
Quantity Tons: 1.008
Waste Quantity: 240
Quantity Unit: G
Additional Code 1: Not reported
Additional Code 2: Not reported
Additional Code 3: Not reported
Additional Code 4: Not reported
Additional Code 5: Not reported

**CHEVRON STATION NO 94273 (Continued)** **1006804958**

Additional Info:

| | |
|---|---|
| Year: | 2003 |
| Gen EPA ID: | CAR000118927 |
| Shipment Date: | 20030604 |
| Creation Date: | 6/22/2004 9:47:57 |
| Receipt Date: | 20030606 |
| Manifest ID: | 22508443 |
| Trans EPA ID: | CAR000031211 |
| Trans Name: | Not reported |
| Trans 2 EPA ID: | Not reported |
| Trans 2 Name: | Not reported |
| TSDF EPA ID: | CAD008302903 |
| Trans Name: | Not reported |
| TSDF Alt EPA ID: | CAD008302903 |
| TSDF Alt Name: | Not reported |
| CA Waste Code: | 134 - Aqueous solution with <10% total organic residues |
| RCRA Code: | D001 |
| Disposal Method: | R01 - Recycler |
| Quantity Tons: | 0.5922 |
| Waste Quantity: | 141 |
| Quantity Unit: | G |
| Additional Code 1: | Not reported |
| Additional Code 2: | Not reported |
| Additional Code 3: | Not reported |
| Additional Code 4: | Not reported |
| Additional Code 5: | Not reported |

Additional Info:

| | |
|---|---|
| Year: | 2004 |
| Gen EPA ID: | CAR000118927 |
| Shipment Date: | 20041019 |
| Creation Date: | 12/21/2004 18:31:57 |
| Receipt Date: | 20041020 |
| Manifest ID: | 23834968 |
| Trans EPA ID: | CAR000152785 |
| Trans Name: | CALIFORNIA HAZARDOUS SERVICES |
| Trans 2 EPA ID: | Not reported |
| Trans 2 Name: | Not reported |
| TSDF EPA ID: | CAD008302903 |
| Trans Name: | ONYX ENVIRONMENTAL SERVICES |
| TSDF Alt EPA ID: | CAD008302903 |
| TSDF Alt Name: | Not reported |
| CA Waste Code: | 134 - Aqueous solution with <10% total organic residues |
| RCRA Code: | D001 |
| Disposal Method: | R01 - Recycler |
| Quantity Tons: | 1.26 |
| Waste Quantity: | 300 |
| Quantity Unit: | G |
| Additional Code 1: | Not reported |
| Additional Code 2: | Not reported |
| Additional Code 3: | Not reported |
| Additional Code 4: | Not reported |
| Additional Code 5: | Not reported |

**CHEVRON STATION NO 94273 (Continued)** **1006804958**

| | |
|---|---|
| Shipment Date: | 20040803 |
| Creation Date: | 11/5/2004 18:30:59 |
| Receipt Date: | 20040810 |
| Manifest ID: | 23834866 |
| Trans EPA ID: | CAR000152785 |
| Trans Name: | CALIFORNIA HAZARDOUS SERVICES |
| Trans 2 EPA ID: | Not reported |
| Trans 2 Name: | Not reported |
| TSDF EPA ID: | CAD008302903 |
| Trans Name: | ONYX ENVIRONMENTAL SERVICES |
| TSDF Alt EPA ID: | CAD008302903 |
| TSDF Alt Name: | Not reported |
| CA Waste Code: | 134 - Aqueous solution with <10% total organic residues |
| RCRA Code: | D001 |
| Disposal Method: | R01 - Recycler |
| Quantity Tons: | 0.2772 |
| Waste Quantity: | 66 |
| Quantity Unit: | G |
| Additional Code 1: | Not reported |
| Additional Code 2: | Not reported |
| Additional Code 3: | Not reported |
| Additional Code 4: | Not reported |
| Additional Code 5: | Not reported |

HWTS:

| | |
|---|---|
| Name: | CHEVRON STATION NO 94273 |
| Address: | 12402 WOODSIDE AVE |
| Address 2: | Not reported |
| City,State,Zip: | LAKESIDE, CA 920403018 |
| EPA ID: | CAR000118927 |
| Inactive Date: | 06/30/2013 |
| Create Date: | 03/04/2003 |
| Last Act Date: | 07/10/2013 |
| Mailing Name: | Waste Tracking Desk |
| Mailing Address: | PO BOX 6004 |
| Mailing Address 2: | Not reported |
| Mailing City,State,Zip: | SAN RAMON, CA 945830000 |
| Owner Name: | CHEVRON |
| Owner Address: | PO BOX 6004 |
| Owner Address 2: | Not reported |
| Owner City,State,Zip: | SAN RAMON, CA 945830000 |
| Contact Name: | KATHY NORRIS-SLUSHER |
| Contact Address: | 6101 Bollinger Canyon Rd. |
| Contact Address 2: | Not reported |
| City,State,Zip: | San Ramon, CA 94583 |

NAICS:

| | |
|---|---|
| EPA ID: | CAR000118927 |
| Create Date: | 2003-10-23 13:13:52 |
| NAICS Code: | 44711 |
| NAICS Description: | Gasoline Stations with Convenience Stores |
| Issued EPA ID Date: | 2003-03-04 14:25:35 |
| Inactive Date: | 2013-06-30 00:00:00 |
| Facility Name: | Chevron Station No 94273 |
| Facility Address: | 12402 WOODSIDE AVE |
| Facility Address 2: | Not reported |
| Facility City: | LAKESIDE |

**CHEVRON STATION NO 94273 (Continued)** **1006804958**

| | |
|---|---|
| Facility County: | 37 |
| Facility State: | CA |
| Facility Zip: | 920403018 |
| EPA ID: | CAR000118927 |
| Create Date: | 2011-08-17 14:36:26 |
| NAICS Code: | 447110 |
| NAICS Description: | Gasoline Stations with Convenience Stores |
| Issued EPA ID Date: | 2003-03-04 14:25:35 |
| Inactive Date: | 2013-06-30 00:00:00 |
| Facility Name: | Chevron Station No 94273 |
| Facility Address: | 12402 WOODSIDE AVE |
| Facility Address 2: | Not reported |
| Facility City: | LAKESIDE |
| Facility County: | 37 |
| Facility State: | CA |
| Facility Zip: | 920403018 |

---

**B178** **WOODSIDE AUTOMOTIVE & SMOG** **San Diego Co. HMMD** **S106064311**
**9804 MAINE AVE** **CERS HAZ WASTE** **N/A**
**< 1/8** **LAKESIDE, CA 92040** **CERS**
**1 ft.**

**Site 34 of 43 in cluster B**

**Relative: Higher**

**Actual: 415 ft.**

HMMD SAN DIEGO:

| | |
|---|---|
| Name: | CAR CARE CITY |
| Address: | 9804 MAINE AV |
| City,State,Zip: | LAKESIDE, CA 92040 |
| Permit Number: | 205328 |
| Business Type: | 6HK18 |
| EPA Id Number: | CAL000275141 |
| APN: | DEH-134662 |
| Last HMMD Inspection: | 12/08/2006 |
| Facility Telephone: | 619-443-5600 |
| Permit Status: | CHNG |
| Permit Expiration: | 10/31/2007 |
| Date Last Updated: | 11/02/2012 |
| Facility Owner: | CAR CARE CITY |
| Facility Mailing Address: | 9804 MAINE AV |
| Facility Mailing City: | Lakeside |
| Facility Mailing State: | CA |
| Facility Mailing Zip: | 92040 |
| UST Owner: | Not reported |
| Handle Regulated Hazmat: | Y |
| Own Or Operate UST: | Not reported |
| Subject To APSA: | Not reported |
| Generate Haz Waste: | Y |
| Treat Haz Waste: | Not reported |
| Generate Medical Waste: | Not reported |
| Name: | CAR CARE CITY |
| Address: | 9804 MAINE AV |
| City,State,Zip: | LAKESIDE, CA 92040 |
| Permit Number: | 205328 |
| Business Type: | 6HK18 |
| EPA Id Number: | CAL000275141 |
| APN: | DEH-134662 |

**WOODSIDE AUTOMOTIVE & SMOG (Continued)** **S106064311**

| | |
|---|---|
| Last HMMD Inspection: | 12/08/2006 |
| Facility Telephone: | 619-443-5600 |
| Permit Status: | CHNG |
| Permit Expiration: | 10/31/2007 |
| Date Last Updated: | 11/02/2012 |
| Facility Owner: | CAR CARE CITY |
| Facility Mailing Address: | 9804 MAINE AV |
| Facility Mailing City: | Lakeside |
| Facility Mailing State: | CA |
| Facility Mailing Zip: | 92040 |
| UST Owner: | Not reported |
| Handle Regulated Hazmat: | Y |
| Own Or Operate UST: | Not reported |
| Subject To APSA: | Not reported |
| Generate Haz Waste: | Y |
| Treat Haz Waste: | Not reported |
| Generate Medical Waste: | Not reported |

| | |
|---|---|
| Name: | CAR FIX |
| Address: | 9804 MAINE AV |
| City,State,Zip: | LAKESIDE, CA 92040 |
| Permit Number: | 134662 |
| Business Type: | 6HK26 |
| EPA Id Number: | CAL000249088 |
| APN: | 394-142-10-00 |
| Last HMMD Inspection: | 06/11/2002 |
| Facility Telephone: | 619-938-0030 |
| Permit Status: | CHNG |
| Permit Expiration: | 05/31/2004 |
| Date Last Updated: | 11/02/2012 |
| Facility Owner: | T. NGUYEN |
| Facility Mailing Address: | PO BOX 2696 |
| Facility Mailing City: | EL CAJON |
| Facility Mailing State: | CA |
| Facility Mailing Zip: | 92040- |
| UST Owner: | Not reported |
| Handle Regulated Hazmat: | Not reported |
| Own Or Operate UST: | Not reported |
| Subject To APSA: | Not reported |
| Generate Haz Waste: | Y |
| Treat Haz Waste: | Not reported |
| Generate Medical Waste: | Not reported |

| | |
|---|---|
| Name: | CAR FIX |
| Address: | 9804 MAINE AV |
| City,State,Zip: | LAKESIDE, CA 92040 |
| Permit Number: | 134662 |
| Business Type: | 6HK26 |
| EPA Id Number: | CAL000249088 |
| APN: | 394-142-10-00 |
| Last HMMD Inspection: | 06/11/2002 |
| Facility Telephone: | 619-938-0030 |
| Permit Status: | CHNG |
| Permit Expiration: | 05/31/2004 |
| Date Last Updated: | 11/02/2012 |
| Facility Owner: | T. NGUYEN |
| Facility Mailing Address: | PO BOX 2696 |

**WOODSIDE AUTOMOTIVE & SMOG (Continued)** **S106064311**

| | |
|---|---|
| Facility Mailing City: | EL CAJON |
| Facility Mailing State: | CA |
| Facility Mailing Zip: | 92040- |
| UST Owner: | Not reported |
| Handle Regulated Hazmat: | Not reported |
| Own Or Operate UST: | Not reported |
| Subject To APSA: | Not reported |
| Generate Haz Waste: | Y |
| Treat Haz Waste: | Not reported |
| Generate Medical Waste: | Not reported |

| | |
|---|---|
| Name: | WOODSIDE AUTOMOTIVE & SMOG |
| Address: | 9804 MAINE AVE |
| City,State,Zip: | LAKESIDE, CA 92040 |
| Permit Number: | Not reported |
| Business Type: | Not reported |
| EPA Id Number: | CAL000330621 |
| APN: | Not reported |
| Last HMMD Inspection: | Not reported |
| Facility Telephone: | 619-443-5600 |
| Permit Status: | Permit Renewed |
| Permit Expiration: | Not reported |
| Date Last Updated: | 12/19/2019 |
| Facility Owner: | Not reported |
| Facility Mailing Address: | 9804 MAINE AV, LAKESIDE, CA 92040 |
| Facility Mailing City: | Not reported |
| Facility Mailing State: | Not reported |
| Facility Mailing Zip: | Not reported |
| UST Owner: | N |
| Handle Regulated Hazmat: | Not reported |
| Own Or Operate UST: | Not reported |
| Subject To APSA: | Not reported |
| Generate Haz Waste: | Y |
| Treat Haz Waste: | N |
| Generate Medical Waste: | Not reported |

Inspection Violation:

| | |
|---|---|
| Record ID: | DEH2008-HUPFP-209495 |
| Permit Status: | Permit Renewed |
| Active Permit: | Y |
| Facility Id Number: | 37-000-209495 |
| Program Element: | Hazardous Waste Generator |
| Inspection Type: | Routine |
| Inspection Number: | 5605806 |
| Return To Compliance Date: | 2017-05-15T00:00:00.000 |
| Nov: | No |
| Violation Classification: | Minor |
| Underground Storage Tank Id: | Not reported |
| Container/Tank Id: | Not reported |
| Last Update: | 2019-12-19T02:29:21.000 |
| Inspection Date: | 2016-12-20T14:49:00.000 |
| Violation Code: | 3010002 Failed to obtain and/or maintain an active EPA ID. 22 CCR 66262.12 |

| | |
|---|---|
| Record ID: | DEH2008-HUPFP-209495 |
| Permit Status: | Permit Renewed |
| Active Permit: | Y |
| Facility Id Number: | 37-000-209495 |

**WOODSIDE AUTOMOTIVE & SMOG (Continued)** **S106064311**

| | |
|---|---|
| Program Element: | Hazardous Waste Generator |
| Inspection Type: | Routine |
| Inspection Number: | 6069611 |
| Return To Compliance Date: | Not reported |
| Nov: | No |
| Violation Classification: | Class II |
| Underground Storage Tank Id: | Not reported |
| Container/Tank Id: | Not reported |
| Last Update: | 2019-12-19T02:29:21.000 |
| Inspection Date: | 2019-06-24T00:00:00.000 |
| Violation Code: | 3010002 Failed to obtain &/or maintain an active EPA ID Number. 22 CCR 66262.12(a) |

| | |
|---|---|
| Record ID: | DEH2008-HUPFP-209495 |
| Permit Status: | Permit Renewed |
| Active Permit: | Y |
| Facility Id Number: | 37-000-209495 |
| Program Element: | Hazardous Materials Release Response Plans |
| Inspection Type: | Routine |
| Inspection Number: | 4087890 |
| Return To Compliance Date: | 2015-03-16T00:00:00.000 |
| Nov: | No |
| Violation Classification: | Minor |
| Underground Storage Tank Id: | Not reported |
| Container/Tank Id: | Not reported |
| Last Update: | 2019-12-19T02:29:21.000 |
| Inspection Date: | 2015-02-09T00:00:00.000 |
| Violation Code: | 1010008 Failure to annually review and electronically certify that the business plan is complete, accurate, and up-to-date. For facilities with invenntory that exceed EPCRA thresholds; failure to submit inventory reports (Activities, Owner/Operator, Hazardous Materials Descriptions and Map pages HSC 6.95 25508.2 / 19 CCR 4 2729.5(c) |

| | |
|---|---|
| Record ID: | DEH2008-HUPFP-209495 |
| Permit Status: | Permit Renewed |
| Active Permit: | Y |
| Facility Id Number: | 37-000-209495 |
| Program Element: | Hazardous Materials Release Response Plans |
| Inspection Type: | Routine |
| Inspection Number: | 6069611 |
| Return To Compliance Date: | 2019-07-21T00:00:00.000 |
| Nov: | No |
| Violation Classification: | Minor |
| Underground Storage Tank Id: | Not reported |
| Container/Tank Id: | Not reported |
| Last Update: | 2019-12-19T02:29:21.000 |
| Inspection Date: | 2019-06-24T00:00:00.000 |
| Violation Code: | 1020002 Initial &/or annual employee training not conducted in safety procedures for a hazardous material release or threatened release &/or employee training records not available or not maintained for 3 years. HSC 25505(a)(4); 19 CCR 2659(b) |

| | |
|---|---|
| Record ID: | DEH2008-HUPFP-209495 |
| Permit Status: | Permit Renewed |
| Active Permit: | Y |
| Facility Id Number: | 37-000-209495 |
| Program Element: | Hazardous Materials Release Response Plans |

**WOODSIDE AUTOMOTIVE & SMOG (Continued)** **S106064311**

Inspection Type: Routine
Inspection Number: 6069611
Return To Compliance Date: 2019-06-24T00:00:00.000
Nov: No
Violation Classification: Class II
Underground Storage Tank Id: Not reported
Container/Tank Id: Not reported
Last Update: 2019-12-19T02:29:21.000
Inspection Date: 2019-06-24T00:00:00.000
Violation Code: 1010004 Chemical inventory incomplete or not submitted in CERS. HSC 25505(a)(1); 25507(a); 25508.1(a-b); 19 CCR 2654 (a) or (d)

Waste and Materials:

Record ID: DEH2008-HUPFP-209495
Permit Status: Permit Renewed
Active Permit: Y
Child Record Id: DEH2019-HWAST-0200770
Trade Secret: N
Hazardous Material Type: Not reported
Last Updated: 2019-12-19T02:29:21.000
Chemical Name: Not reported
Common Name: Paper filters/oily debris
Case Number: Not reported

Record ID: DEH2008-HUPFP-209495
Permit Status: Permit Renewed
Active Permit: Y
Child Record Id: DEH2019-HWAST-0200768
Trade Secret: N
Hazardous Material Type: Not reported
Last Updated: 2019-12-19T02:29:21.000
Chemical Name: WASTE 221 WASTE OIL & MIXED OIL
Common Name: USED OIL
Case Number: Not reported

Record ID: DEH2008-HUPFP-209495
Permit Status: Permit Renewed
Active Permit: Y
Child Record Id: DEH2019-HWAST-0200769
Trade Secret: N
Hazardous Material Type: Not reported
Last Updated: 2019-12-19T02:29:21.000
Chemical Name: Ethylene Glycol
Common Name: Ethylene Glycol Waste
Case Number: Not reported

Record ID: DEH2008-HUPFP-209495
Permit Status: Permit Renewed
Active Permit: Y
Child Record Id: DEH2018-HWAST-0166742
Trade Secret: N
Hazardous Material Type: Not reported
Last Updated: 2018-11-29T02:32:48.000
Chemical Name: WASTE 221 WASTE OIL & MIXED OIL
Common Name: USED OIL
Case Number: Not reported

**WOODSIDE AUTOMOTIVE & SMOG (Continued)** **S106064311**

| | |
|---|---|
| Record ID: | DEH2008-HUPFP-209495 |
| Permit Status: | Permit Renewed |
| Active Permit: | Y |
| Child Record Id: | DEH2018-HWAST-0166743 |
| Trade Secret: | N |
| Hazardous Material Type: | Not reported |
| Last Updated: | 2018-11-29T02:32:48.000 |
| Chemical Name: | Ethylene Glycol |
| Common Name: | Ethylene Glycol Waste |
| Case Number: | Not reported |

| | |
|---|---|
| Record ID: | DEH2008-HUPFP-209495 |
| Permit Status: | Permit Renewed |
| Active Permit: | Y |
| Child Record Id: | DEH2016-HWAST-0103533 |
| Trade Secret: | N |
| Hazardous Material Type: | Not reported |
| Last Updated: | 2017-11-04T02:33:58.000 |
| Chemical Name: | WASTE 221 WASTE OIL & MIXED OIL |
| Common Name: | USED OIL |
| Case Number: | Not reported |

| | |
|---|---|
| Record ID: | DEH2008-HUPFP-209495 |
| Permit Status: | Permit Renewed |
| Active Permit: | Y |
| Child Record Id: | DEH2016-HWAST-0103534 |
| Trade Secret: | N |
| Hazardous Material Type: | Not reported |
| Last Updated: | 2017-11-04T02:33:58.000 |
| Chemical Name: | Ethylene Glycol |
| Common Name: | Ethylene Glycol Waste |
| Case Number: | Not reported |

| | |
|---|---|
| Name: | WOODSIDE AUTOMOTIVE & SMOG |
| Address: | 9804 MAINE AV |
| City,State,Zip: | LAKESIDE, CA 92040 |
| Permit Number: | 209495 |
| Business Type: | 6HK18 |
| EPA Id Number: | CAL000330621 |
| APN: | DEH-134662 |
| Last HMMD Inspection: | 06/17/2010 |
| Facility Telephone: | 619-443-5600 |
| Permit Status: | OPEN |
| Permit Expiration: | 11/30/2012 |
| Date Last Updated: | 11/02/2012 |
| Facility Owner: | RAAD KITI |
| Facility Mailing Address: | 9804 MAINE AV |
| Facility Mailing City: | Lakeside |
| Facility Mailing State: | CA |
| Facility Mailing Zip: | 92040 |
| UST Owner: | Not reported |
| Handle Regulated Hazmat: | Y |
| Own Or Operate UST: | Not reported |
| Subject To APSA: | Not reported |
| Generate Haz Waste: | Not reported |
| Treat Haz Waste: | Not reported |

**WOODSIDE AUTOMOTIVE & SMOG (Continued)** **S106064311**

Generate Medical Waste: Not reported

Inventory Active Permits (not SQG Medical):
Permit Number: 209495
Update Date: 11/02/2012
Case Number: Not reported
Name: WASTE 221 WASTE OIL & MIXED OIL
Other Information: USED OIL
Material Waste: Waste
Hazardous Categories 1: Not reported
Hazardous Categories 2: Not reported

Permit Number: 209495
Update Date: 11/02/2012
Case Number: Not reported
Name: WASTE 444 USED BATTERIES
Other Information: USED LEAD ACID BATTERIES
Material Waste: Waste
Hazardous Categories 1: Not reported
Hazardous Categories 2: Not reported

Permit Number: 209495
Update Date: 11/02/2012
Case Number: Not reported
Name: WASTE 888 USED OIL FILTERS
Other Information: Not reported
Material Waste: Waste
Hazardous Categories 1: Not reported
Hazardous Categories 2: Not reported

Violations Active Permits:
Permit Number: 209495
Update Date: 11/02/2012
Inspection Date: 07/10/2008
Violation Code: 6HV0131
Violation: UPF Permit NOT OBTAINED for HAZWASTE
Violation Citation: A Unified Program Facility permit has not been obtained for the generation of hazardous waste. 68.905
Activity: ACTIVE

CERS HAZ WASTE:
Name: WOODSIDE AUTOMOTIVE & SMOG
Address: 9804 MAINE AVE
City,State,Zip: LAKESIDE, CA 92040
Site ID: 172306
CERS ID: 10371937
CERS Description: Hazardous Waste Generator

CERS:
Name: WOODSIDE AUTOMOTIVE & SMOG
Address: 9804 MAINE AVE
City,State,Zip: LAKESIDE, CA 92040
Site ID: 172306
CERS ID: 10371937
CERS Description: Chemical Storage Facilities

**WOODSIDE AUTOMOTIVE & SMOG (Continued)** **S106064311**

Violations:

| | |
|---|---|
| Site ID: | 172306 |
| Site Name: | WOODSIDE AUTOMOTIVE & SMOG |
| Violation Date: | 06-24-2019 |
| Citation: | HSC 6.95 25508(a)(1) - California Health and Safety Code, Chapter 6.95, Section(s) 25508(a)(1) |
| Violation Description: | Failure to complete and electronically submit hazardous material inventory information for all reportable hazardous materials on site at or above reportable quantities. |
| Violation Notes: | Returned to compliance on 06/24/2019. Inspection Sequence ID:6069611 |
| Violation Division: | San Diego County Department of Env Health |
| Violation Program: | HMRRP |
| Violation Source: | CERS |

| | |
|---|---|
| Site ID: | 172306 |
| Site Name: | WOODSIDE AUTOMOTIVE & SMOG |
| Violation Date: | 02-09-2015 |
| Citation: | HSC 6.95 25508.2 - California Health and Safety Code, Chapter 6.95, Section(s) 25508.2 |
| Violation Description: | Failure to annually review and electronically certify that the business plan is complete, accurate, and up-to-date. |
| Violation Notes: | Returned to compliance on 03/16/2015. |
| Violation Division: | San Diego County Department of Env Health |
| Violation Program: | HMRRP |
| Violation Source: | CERS |

| | |
|---|---|
| Site ID: | 172306 |
| Site Name: | WOODSIDE AUTOMOTIVE & SMOG |
| Violation Date: | 06-24-2019 |
| Citation: | HSC 6.95 25505(a)(4) - California Health and Safety Code, Chapter 6.95, Section(s) 25505(a)(4) |
| Violation Description: | Failure to provide initial and annual training to all employees in safety procedures in the event of a release or threatened release of a hazardous material or failure to document and maintain training records for a minimum of three years. |
| Violation Notes: | Returned to compliance on 07/21/2019. Inspection Sequence ID:6069611 |
| Violation Division: | San Diego County Department of Env Health |
| Violation Program: | HMRRP |
| Violation Source: | CERS |

| | |
|---|---|
| Site ID: | 172306 |
| Site Name: | WOODSIDE AUTOMOTIVE & SMOG |
| Violation Date: | 06-24-2019 |
| Citation: | 22 CCR 12 66262.12 - California Code of Regulations, Title 22, Chapter 12, Section(s) 66262.12 |
| Violation Description: | Failure to obtain an Identification Number prior to treating, storing, disposing of, transporting or offering for transportation any hazardous waste. |
| Violation Notes: | Inspection Sequence ID:6069611 |
| Violation Division: | San Diego County Department of Env Health |
| Violation Program: | HW |
| Violation Source: | CERS |

| | |
|---|---|
| Site ID: | 172306 |
| Site Name: | WOODSIDE AUTOMOTIVE & SMOG |
| Violation Date: | 12-20-2016 |
| Citation: | 22 CCR 12 66262.12 - California Code of Regulations, Title 22, Chapter |

**WOODSIDE AUTOMOTIVE & SMOG (Continued)** **S106064311**

| | |
|---|---|
| | 12, Section(s) 66262.12 |
| Violation Description: | Failure to obtain an Identification Number prior to treating, storing, disposing of, transporting or offering for transportation any hazardous waste. |
| Violation Notes: | Returned to compliance on 05/15/2017. |
| Violation Division: | San Diego County Department of Env Health |
| Violation Program: | HW |
| Violation Source: | CERS |

Evaluation:

| | |
|---|---|
| Eval General Type: | Compliance Evaluation Inspection |
| Eval Date: | 12-20-2016 |
| Violations Found: | No |
| Eval Type: | Routine done by local agency |
| Eval Notes: | Inspector: Griffin Donelle Inspection ID:5605806 |
| Eval Division: | San Diego County Department of Env Health |
| Eval Program: | HMRRP |
| Eval Source: | CERS |

| | |
|---|---|
| Eval General Type: | Compliance Evaluation Inspection |
| Eval Date: | 12-20-2016 |
| Violations Found: | Yes |
| Eval Type: | Routine done by local agency |
| Eval Notes: | Inspector: Griffin Donelle Inspection ID:5605806 |
| Eval Division: | San Diego County Department of Env Health |
| Eval Program: | HW |
| Eval Source: | CERS |

| | |
|---|---|
| Eval General Type: | Compliance Evaluation Inspection |
| Eval Date: | 02-09-2015 |
| Violations Found: | No |
| Eval Type: | Routine done by local agency |
| Eval Notes: | Inspector: Fitzmaurice Mark Inspection ID:4087890 |
| Eval Division: | San Diego County Department of Env Health |
| Eval Program: | HW |
| Eval Source: | CERS |

| | |
|---|---|
| Eval General Type: | Compliance Evaluation Inspection |
| Eval Date: | 06-24-2019 |
| Violations Found: | Yes |
| Eval Type: | Routine done by local agency |
| Eval Notes: | Inspector: Quintong Sean Inspection ID:6069611 |
| Eval Division: | San Diego County Department of Env Health |
| Eval Program: | HMRRP |
| Eval Source: | CERS |

| | |
|---|---|
| Eval General Type: | Compliance Evaluation Inspection |
| Eval Date: | 02-09-2015 |
| Violations Found: | Yes |
| Eval Type: | Routine done by local agency |
| Eval Notes: | Inspector: Fitzmaurice Mark Inspection ID:4087890 |
| Eval Division: | San Diego County Department of Env Health |
| Eval Program: | HMRRP |
| Eval Source: | CERS |

| | |
|---|---|
| Eval General Type: | Compliance Evaluation Inspection |
| Eval Date: | 06-24-2019 |

**WOODSIDE AUTOMOTIVE & SMOG (Continued)** **S106064311**

| | |
|---|---|
| Violations Found: | Yes |
| Eval Type: | Routine done by local agency |
| Eval Notes: | Inspector: Quintong Sean Inspection ID:6069611 |
| Eval Division: | San Diego County Department of Env Health |
| Eval Program: | HW |
| Eval Source: | CERS |

Coordinates:

| | |
|---|---|
| Site ID: | 172306 |
| Facility Name: | WOODSIDE AUTOMOTIVE & SMOG |
| Env Int Type Code: | HWG |
| Program ID: | 10371937 |
| Coord Name: | Not reported |
| Ref Point Type Desc: | Center of a facility or station. |
| Latitude: | 32.857540 |
| Longitude: | -116.921440 |

Affiliation:

| | |
|---|---|
| Affiliation Type Desc: | Facility Mailing Address |
| Entity Name: | Mailing Address |
| Entity Title: | Not reported |
| Affiliation Address: | 9804 MAINE AV |
| Affiliation City: | LAKESIDE |
| Affiliation State: | CA |
| Affiliation Country: | Not reported |
| Affiliation Zip: | 92040 |
| Affiliation Phone: | Not reported |

| | |
|---|---|
| Affiliation Type Desc: | Legal Owner |
| Entity Name: | Pierre Kiti |
| Entity Title: | Not reported |
| Affiliation Address: | 9804 maine ave |
| Affiliation City: | lakeside |
| Affiliation State: | CA |
| Affiliation Country: | United States |
| Affiliation Zip: | 92040 |
| Affiliation Phone: | (619) 443-5600 |

| | |
|---|---|
| Affiliation Type Desc: | Parent Corporation |
| Entity Name: | WOODSIDE AUTOMOTIVE & SMOG |
| Entity Title: | Not reported |
| Affiliation Address: | Not reported |
| Affiliation City: | Not reported |
| Affiliation State: | Not reported |
| Affiliation Country: | Not reported |
| Affiliation Zip: | Not reported |
| Affiliation Phone: | Not reported |

| | |
|---|---|
| Affiliation Type Desc: | CUPA District |
| Entity Name: | San Diego County Env Health |
| Entity Title: | Not reported |
| Affiliation Address: | PO Box 129261 |
| Affiliation City: | San Diego |
| Affiliation State: | CA |
| Affiliation Country: | Not reported |
| Affiliation Zip: | 92112-9261 |

**WOODSIDE AUTOMOTIVE & SMOG (Continued)** **S106064311**

| | |
|---|---|
| Affiliation Phone: | (858) 505-6880 |
| Affiliation Type Desc: | Environmental Contact |
| Entity Name: | Pierre Kiti |
| Entity Title: | Not reported |
| Affiliation Address: | 9804 maine ave |
| Affiliation City: | lakeside |
| Affiliation State: | CA |
| Affiliation Country: | Not reported |
| Affiliation Zip: | 92040 |
| Affiliation Phone: | Not reported |
| Affiliation Type Desc: | Operator |
| Entity Name: | RAAD KITI |
| Entity Title: | Not reported |
| Affiliation Address: | Not reported |
| Affiliation City: | Not reported |
| Affiliation State: | Not reported |
| Affiliation Country: | Not reported |
| Affiliation Zip: | Not reported |
| Affiliation Phone: | (619) 443-5600 |

---

**A179** **SALENE ENTERPRISES INC** **EDR Hist Auto** **1021814978**
**12402 WOODSIDE AVE** **N/A**
**< 1/8** **LAKESIDE, CA 92040**
**1 ft.**

**Site 46 of 48 in cluster A**

**Relative:** EDR Hist Auto
**Higher**

**Actual:** **402 ft.**

| Year: | Name: | Type: |
|---|---|---|
| 1976 | KERCHER RAY W | Gasoline Service Stations |
| 1977 | KERCHER RAY W | Gasoline Service Stations |
| 1978 | KERCHER RAY W | Gasoline Service Stations |
| 1979 | KERCHER RAY W | Gasoline Service Stations |
| 1980 | KERCHER RAY W | Gasoline Service Stations |
| 1982 | KERCHER RAY W | Gasoline Service Stations |
| 1989 | LAKESIDE CHEVRON NOT INC | Gasoline Service Stations |
| 1990 | SALENE ENTERPRISES INC | Gasoline Service Stations |
| 1991 | SALENE ENTERPRISES INC | Gasoline Service Stations |
| 1992 | SALENE ENTERPRISES INC | Gasoline Service Stations |
| 1993 | SALENE ENTERPRISES INC | Gasoline Service Stations |
| 1994 | SALENE ENTERPRISES INC | Gasoline Service Stations, NEC |
| 1995 | SALENE ENTERPRISES INC | Gasoline Service Stations, NEC |
| 1996 | SALENE ENTERPRISES INC | Gasoline Service Stations, NEC |
| 1997 | SALENE ENTERPRISES INC | Gasoline Service Stations, NEC |
| 1998 | SALENE ENTERPRISES INC | Gasoline Service Stations, NEC |
| 1999 | SALENE ENTERPRISES INC | Gasoline Service Stations, NEC |
| 2000 | SALENE ENTERPRISES INC | Gasoline Service Stations, NEC |
| 2001 | SALENE ENTERPRISES INC | Gasoline Service Stations, NEC |
| 2002 | SALENE ENTERPRISES INC | Gasoline Service Stations, NEC |
| 2003 | SALENE ENTERPRISES INC | Gasoline Service Stations, NEC |
| 2004 | SALENE ENTERPRISES INC | Gasoline Service Stations, NEC |
| 2005 | SALENE ENTERPRISES INC | Gasoline Service Stations, NEC |
| 2006 | SALENE ENTERPRISES INC | Gasoline Service Stations, NEC |
| 2007 | SALENE ENTERPRISES INC | Gasoline Service Stations, NEC |
| 2008 | SALENE ENTERPRISES INC | Gasoline Service Stations, NEC |

**SALENE ENTERPRISES INC (Continued)** **1021814978**

| | | |
|---|---|---|
| 2009 | SALENE ENTERPRISES INC | Gasoline Service Stations, NEC |
| 2010 | SALENE ENTERPRISES INC | Gasoline Service Stations, NEC |
| 2010 | SPIRIT INDEPENDENCE STATI | Gasoline Service Stations |
| 2011 | SALENE ENTERPRISES INC | Gasoline Service Stations, NEC |
| 2011 | SPIRIT INDEPENDENCE STATI | Gasoline Service Stations |
| 2012 | SALENE ENTERPRISES INC | Gasoline Service Stations, NEC |
| 2012 | SPIRIT INDEPENDENCE STATI | Gasoline Service Stations |
| 2013 | SALENE ENTERPRISES INC | Gasoline Service Stations, NEC |
| 2013 | SPIRIT INDEPENDENCE STATI | Gasoline Service Stations |
| 2014 | SALENE ENTERPRISES INC | Gasoline Service Stations, NEC |

---

**B180** **DAVID ALPERT, OWNER** **HAZNET** **S113169405**
**9806 MAINE AVE** **HWTS** **N/A**
**< 1/8** **LAKESIDE, CA 92115**
**1 ft.**

**Site 35 of 43 in cluster B**

**Relative: Higher**
**Actual: 415 ft.**

HAZNET:

| | |
|---|---|
| Name: | DAVID ALPERT, OWNER |
| Address: | 9806 MAINE AVE |
| Address 2: | Not reported |
| City,State,Zip: | LAKESIDE, CA 921150000 |
| Contact: | YAEL ALPERT |
| Telephone: | 6192878512 |
| Mailing Name: | Not reported |
| Mailing Address: | 6205 UNIVERSITY AVE |
| Year: | 1994 |
| Gepaid: | CAL930744453 |
| TSD EPA ID: | CAT080013352 |
| CA Waste Code: | 241 - Tank bottom waste |
| Disposal Method: | R01 - Recycler |
| Tons: | 0.834 |
| Year: | 1993 |
| Gepaid: | CAL930744453 |
| TSD EPA ID: | CAT080013352 |
| CA Waste Code: | 223 - Unspecified oil-containing waste |
| Disposal Method: | R01 - Recycler |
| Tons: | 5.838 |

Additional Info:

| | |
|---|---|
| Year: | 1994 |
| Gen EPA ID: | CAL930744453 |
| Shipment Date: | 19940110 |
| Creation Date: | 9/15/1995 0:00:00 |
| Receipt Date: | 19940121 |
| Manifest ID: | 92085298 |
| Trans EPA ID: | CAD981965734 |
| Trans Name: | Not reported |
| Trans 2 EPA ID: | Not reported |
| Trans 2 Name: | Not reported |
| TSDF EPA ID: | CAT080013352 |
| Trans Name: | Not reported |
| TSDF Alt EPA ID: | CAT080013352 |

**DAVID ALPERT, OWNER (Continued)** **S113169405**

| | |
|---|---|
| TSDF Alt Name: | Not reported |
| CA Waste Code: | 241 - Tank bottom waste 251 Still bottoms with halogenated organics |
| RCRA Code: | Not reported |
| Disposal Method: | R01 - Recycler |
| Quantity Tons: | 0.834 |
| Waste Quantity: | 200 |
| Quantity Unit: | G |
| Additional Code 1: | Not reported |
| Additional Code 2: | Not reported |
| Additional Code 3: | Not reported |
| Additional Code 4: | Not reported |
| Additional Code 5: | Not reported |

Additional Info:

| | |
|---|---|
| Year: | 1993 |
| Gen EPA ID: | CAL930744453 |
| Shipment Date: | 19930825 |
| Creation Date: | 9/12/1995 0:00:00 |
| Receipt Date: | 19930831 |
| Manifest ID: | 92085366 |
| Trans EPA ID: | CAD981965734 |
| Trans Name: | Not reported |
| Trans 2 EPA ID: | Not reported |
| Trans 2 Name: | Not reported |
| TSDF EPA ID: | CAT080013352 |
| Trans Name: | Not reported |
| TSDF Alt EPA ID: | Not reported |
| TSDF Alt Name: | Not reported |
| CA Waste Code: | 223 - Unspecified oil-containing waste |
| RCRA Code: | Not reported |
| Disposal Method: | R01 - Recycler |
| Quantity Tons: | 3.753 |
| Waste Quantity: | 900 |
| Quantity Unit: | G |
| Additional Code 1: | Not reported |
| Additional Code 2: | Not reported |
| Additional Code 3: | Not reported |
| Additional Code 4: | Not reported |
| Additional Code 5: | Not reported |
| Shipment Date: | 19930825 |
| Creation Date: | 9/12/1995 0:00:00 |
| Receipt Date: | 19930831 |
| Manifest ID: | 92085364 |
| Trans EPA ID: | CAD981965734 |
| Trans Name: | Not reported |
| Trans 2 EPA ID: | Not reported |
| Trans 2 Name: | Not reported |
| TSDF EPA ID: | CAT080013352 |
| Trans Name: | Not reported |
| TSDF Alt EPA ID: | Not reported |
| TSDF Alt Name: | Not reported |
| CA Waste Code: | 223 - Unspecified oil-containing waste |
| RCRA Code: | Not reported |
| Disposal Method: | R01 - Recycler |
| Quantity Tons: | 2.085 |

**DAVID ALPERT, OWNER (Continued)** **S113169405**

Waste Quantity: 500
Quantity Unit: G
Additional Code 1: Not reported
Additional Code 2: Not reported
Additional Code 3: Not reported
Additional Code 4: Not reported
Additional Code 5: Not reported

HWTS:
Name: DAVID ALPERT, OWNER
Address: 9806 MAINE AVE
Address 2: Not reported
City,State,Zip: LAKESIDE, CA 921150000
EPA ID: CAL930744453
Inactive Date: 06/30/1998
Create Date: 03/15/1993
Last Act Date: 04/27/1999
Mailing Name: Not reported
Mailing Address: 6205 UNIVERSITY AVE
Mailing Address 2: Not reported
Mailing City,State,Zip: SAN DIEGO, CA 921155707
Owner Name: DAVID ALPERT
Owner Address: 6205 UNIVERSITY AVE
Owner Address 2: Not reported
Owner City,State,Zip: SAN DIEGO, CA 921155707
Contact Name: YAEL ALPERT
Contact Address: INACT PER 98VQ FINAL NOTICE
Contact Address 2: - BATCH 4/27
City,State,Zip: SAN DIEGO, CA 921155707

---

**A181** **CHEVRON #9-4273** **RGA LUST** **S114596757**
**12402 WOODSIDE AV** **N/A**
**< 1/8** **LAKESIDE, CA**
**1 ft.**

**Site 47 of 48 in cluster A**

**Relative: Higher**
**Actual: 402 ft.**

RGA LUST:
Name: CHEVRON #9-4273
Address: 12402 WOODSIDE AV
City: LAKESIDE
State: LAKESIDE
2003 CHEVRON #9-4273 12402 WOODSIDE AV

---

**B182** **LAKESIDE POST OFFICE** **HAZNET** **S112871334**
**12515 WOODSIDE DR** **HWTS** **N/A**
**< 1/8** **LAKESIDE, CA 92040**
**1 ft.**

**Site 36 of 43 in cluster B**

**Relative: Higher**
**Actual: 415 ft.**

HAZNET:
Name: LAKESIDE POST OFFICE
Address: 12515 WOODSIDE DR
Address 2: Not reported
City,State,Zip: LAKESIDE, CA 920400000
Contact: PATRICK DAWSON/FAC SPEC
Telephone: 6196740018

**LAKESIDE POST OFFICE (Continued)** **S112871334**

| | |
|---|---|
| Mailing Name: | Not reported |
| Mailing Address: | 11251 RANCHO CARMEL DR STE 05 |
| Year: | 1998 |
| Gepaid: | CAC001169744 |
| TSD EPA ID: | CAD009007626 |
| CA Waste Code: | 151 - Asbestos containing waste |
| Disposal Method: | D80 - Disposal, Land Fill |
| Tons: | 42.14 |

Additional Info:

| | |
|---|---|
| Year: | 1998 |
| Gen EPA ID: | CAC001169744 |
| Shipment Date: | 19980218 |
| Creation Date: | 4/16/1998 0:00:00 |
| Receipt Date: | 19980218 |
| Manifest ID: | 96705208 |
| Trans EPA ID: | CAR000017657 |
| Trans Name: | Not reported |
| Trans 2 EPA ID: | Not reported |
| Trans 2 Name: | Not reported |
| TSDF EPA ID: | CAD009007626 |
| Trans Name: | Not reported |
| TSDF Alt EPA ID: | CAD009007626 |
| TSDF Alt Name: | Not reported |
| CA Waste Code: | 151 - Asbestos-containing waste |
| RCRA Code: | Not reported |
| Disposal Method: | D80 - Disposal, Land Fill |
| Quantity Tons: | 42.14 |
| Waste Quantity: | 50 |
| Quantity Unit: | Y |
| Additional Code 1: | Not reported |
| Additional Code 2: | Not reported |
| Additional Code 3: | Not reported |
| Additional Code 4: | Not reported |
| Additional Code 5: | Not reported |

HWTS:

| | |
|---|---|
| Name: | LAKESIDE POST OFFICE |
| Address: | 12515 WOODSIDE DR |
| Address 2: | Not reported |
| City,State,Zip: | LAKESIDE, CA 920400000 |
| EPA ID: | CAC001169744 |
| Inactive Date: | 10/25/2000 |
| Create Date: | 02/17/1998 |
| Last Act Date: | 10/25/2000 |
| Mailing Name: | Not reported |
| Mailing Address: | 11251 RANCHO CARMEL DR STE 05 |
| Mailing Address 2: | Not reported |
| Mailing City,State,Zip: | SAN DIEGO, CA 921990000 |
| Owner Name: | US POST OFFICE |
| Owner Address: | 11251 RANCHO CARMEL DR STE 05 |
| Owner Address 2: | Not reported |
| Owner City,State,Zip: | SAN DIEGO, CA 921990000 |

**LAKESIDE POST OFFICE (Continued)** **S112871334**

Contact Name: PATRICK DAWSON/FAC SPEC
Contact Address: 11251 RANCHO CARMEL DR STE 369
Contact Address 2: Not reported
City,State,Zip: SAN DIEGO, CA 921990000

---

**A183** **LAKESIDE CHEVRON #94273** **FINDS** **1023293983**
**12402 WOODSIDE AVE** **N/A**
**< 1/8** **LAKESIDE, CA 92040**
**1 ft.**

**Site 48 of 48 in cluster A**

**Relative: Higher**
**Actual: 402 ft.**

FINDS:
Registry ID: 110065856354
Facility URL: http://ofmpub.epa.gov/enviro/fii_query_detail.disp_program_facility?p_registry_id=110065856354

Environmental Interest/Information System:
RCRAInfo is a national information system that supports the Resource Conservation and Recovery Act (RCRA) program through the tracking of events and activities related to facilities that generate, transport, and treat, store, or dispose of hazardous waste. RCRAInfo allows RCRA program staff to track the notification, permit, compliance, and corrective action activities required under RCRA.
STATE MASTER

Click this hyperlink while viewing on your computer to access additional FINDS: detail in the EDR Site Report.

---

**B184** **DAVID ALPERT** **LUST** **S104748843**
**9806 MAINE** **SAN DIEGO CO. SAM** **N/A**
**< 1/8** **LAKESIDE, CA 92040** **San Diego Co. HMMD**
**1 ft.** **HIST CORTESE**
**SAN DIEGO CO LOP**
**Site 37 of 43 in cluster B** **CERS**

**Relative: Higher**
**Actual: 415 ft.**

LUST:
Name: DAVID B. & YAEL ALPERT
Address: 9806 MAINE AV
City,State,Zip: LAKESIDE, CA 920403106
Lead Agency: SAN DIEGO COUNTY LOP
Case Type: LUST Cleanup Site
Geo Track: http://geotracker.waterboards.ca.gov/profile_report.asp?global_id=T0607301434
Global Id: T0607301434
Latitude: 32.8574016
Longitude: -116.9214679
Status: Completed - Case Closed
Status Date: 07/14/2011
Case Worker: NS
RB Case Number: 9UT2684
Local Agency: SAN DIEGO COUNTY LOP
File Location: Local Agency
Local Case Number: H19134-001
Potential Media Affect: Aquifer used for drinking water supply
Potential Contaminants of Concern: Diesel, Gasoline
Site History: Comments: The site is an auto repair facility and sales lot. Nine (9) USTs containing gasoline, diesel and waste oil were removed from the site in 1993 and 1994. Soil samples collected from beneath the USTs showed minor concentrations of gasoline and diesel in three locations

**DAVID ALPERT (Continued)** **S104748843**

within the tank pit areas. Nine soil borings were drilled to a depth of 35 feet below grade and later were converted to monitoring wells. No soil impacts were detected, except low concentrations in MW-6 at 35 feet below grade. The results of the assessment showed that the extent of TPH in soil and in the groundwater was limited to MW-6 which is located up-gradient of former UST field area near the driveway from Woodside Avenue. The consultants conclude that the site contains 30.5 to 54.5 cubic yards of residual TPH-contaminated soil and are not contributing to impacts to groundwater and are not a threat to public health and the environment. Furthermore, based on the consultants review of records of two up-gradient release sites, they conclude that the minor TPH concentrations in MW-6 are due to offsite and up-gradient sources (e.g. Lucy May property, release # H03806-001, located at 9774 Maine Avenue) that have been granted closure. SAM has learned that the Lakeside Water District has no plans to utilize the shallow groundwater in the vicinity of the subject site. Based on these findings the consultants recommend closure of the site, and DEH concurs with this recommendation.

LUST:
Global Id: T0607301434
Contact Type: Local Agency Caseworker
Contact Name: NASSER SIONIT
Organization Name: SAN DIEGO COUNTY LOP
Address: P.O. Box 129261
City: San Diego
Email: nasser.sionit@sdcounty.ca.gov
Phone Number: Not reported

LUST:
Global Id: T0607301434
Action Type: ENFORCEMENT
Date: 07/14/2011
Action: Closure/No Further Action Letter

Global Id: T0607301434
Action Type: RESPONSE
Date: 08/31/2010
Action: Preliminary Site Assessment Workplan

Global Id: T0607301434
Action Type: ENFORCEMENT
Date: 09/02/2010
Action: Technical Correspondence / Assistance / Other

Global Id: T0607301434
Action Type: Other
Date: 08/31/1993
Action: Leak Discovery

Global Id: T0607301434
Action Type: RESPONSE
Date: 02/10/2011
Action: Site Assessment Report

Global Id: T0607301434
Action Type: ENFORCEMENT

**DAVID ALPERT (Continued)** **S104748843**

Date: 01/19/1994
Action: Notice of Responsibility

Global Id: T0607301434
Action Type: Other
Date: 08/31/1993
Action: Leak Stopped

Global Id: T0607301434
Action Type: Other
Date: 08/31/1993
Action: Leak Reported

Global Id: T0607301434
Action Type: ENFORCEMENT
Date: 07/09/2009
Action: Letter - Notice

Global Id: T0607301434
Action Type: ENFORCEMENT
Date: 02/08/2010
Action: Verbal Enforcement

Global Id: T0607301434
Action Type: ENFORCEMENT
Date: 03/14/2001
Action: Letter - Notice

Global Id: T0607301434
Action Type: ENFORCEMENT
Date: 04/10/2001
Action: Notice to Comply

Global Id: T0607301434
Action Type: ENFORCEMENT
Date: 04/11/2001
Action: Letter - Notice

Global Id: T0607301434
Action Type: ENFORCEMENT
Date: 03/10/2003
Action: Notice to Comply

Global Id: T0607301434
Action Type: ENFORCEMENT
Date: 02/05/2008
Action: File review

Global Id: T0607301434
Action Type: ENFORCEMENT
Date: 02/16/2010
Action: Letter - Notice

Global Id: T0607301434
Action Type: ENFORCEMENT
Date: 05/07/2010
Action: Staff Letter

**DAVID ALPERT (Continued)** **S104748843**

Global Id: T0607301434
Action Type: ENFORCEMENT
Date: 06/08/2010
Action: Meeting

Global Id: T0607301434
Action Type: ENFORCEMENT
Date: 06/15/2010
Action: Notice to Comply

Global Id: T0607301434
Action Type: Other
Date: 08/31/1993
Action: Leak Began

LUST:
Global Id: T0607301434
Status: Open - Case Begin Date
Status Date: 08/31/1993

Global Id: T0607301434
Status: Open - Site Assessment
Status Date: 06/17/2002

Global Id: T0607301434
Status: Completed - Case Closed
Status Date: 07/14/2011

SAN DIEGO CO. SAM:
Name: DAVID B. & YAEL ALPERT
Address: 9806 MAINE AV
City,State,Zip: LAKESIDE, CA 920403106
Case Number: H19134-001
Agency: DEH Site Assessment & Mitigation
**Funding:** **LOP - State Fund**
Facility Type: Drinking Water Aquifer Impacted
Facility Status: Preliminary Assessment
Date: 6/17/2002
Date Began: 8/31/1993

HMMD SAN DIEGO:
Name: DAVID B. & YAEL ALPERT
Address: 9806 MAINE AV
City,State,Zip: LAKESIDE, CA 92040
Permit Number: 119134
Business Type: Not reported
EPA Id Number: Not reported
APN: 394-142-10-00
Last HMMD Inspection: 02/17/1993
Facility Telephone: 619-287-8507
Permit Status: INAC
Permit Expiration: Not reported
Date Last Updated: 11/02/2012
Facility Owner: DAVID B. & YAEL ALPERT
Facility Mailing Address: 6205 UNIVERSITY AV #205

**DAVID ALPERT (Continued)** **S104748843**

| | |
|---|---|
| Facility Mailing City: | SAN DIEGO |
| Facility Mailing State: | CA |
| Facility Mailing Zip: | 92115- |
| UST Owner: | Not reported |
| Handle Regulated Hazmat: | Not reported |
| Own Or Operate UST: | Not reported |
| Subject To APSA: | Not reported |
| Generate Haz Waste: | Not reported |
| Treat Haz Waste: | Not reported |
| Generate Medical Waste: | Not reported |

UST:

| | |
|---|---|
| UST Name: | UNDERGROUND TANK 119134 T001 |
| Last Update: | 2012-11-02 14:17:38 |
| Permit Number: | 119134 |
| Tank Type: | SINGLE WALL |
| Additional Id: | 1 |
| Capacity Gallons: | 1000 |
| UST Contents: | Not reported |
| Other Content Info: | SEE FILE FOR CONTENTS |
| Reg Status: | REMOVED |
| Remove Close Date: | 1993-08-26 00:00:00 |
| Year Installed: | Not reported |
| Pipe Type: | Not reported |
| Delivery System: | Not reported |
| Monitor Code: | 90 |
| UST Monitor Method: | NO MONITORING ALTERNATIVE SELECTED. VERIFY AND ENTER MONITORING ALTERNATIVE DURING INSPECTION. |

| | |
|---|---|
| UST Name: | UNDERGROUND TANK 119134 T002 |
| Last Update: | 2012-11-02 14:17:38 |
| Permit Number: | 119134 |
| Tank Type: | SINGLE WALL |
| Additional Id: | 2 |
| Capacity Gallons: | 1000 |
| UST Contents: | Not reported |
| Other Content Info: | SEE FILE FOR CONTENTS |
| Reg Status: | REMOVED |
| Remove Close Date: | 1993-08-31 00:00:00 |
| Year Installed: | Not reported |
| Pipe Type: | Not reported |
| Delivery System: | Not reported |
| Monitor Code: | 90 |
| UST Monitor Method: | NO MONITORING ALTERNATIVE SELECTED. VERIFY AND ENTER MONITORING ALTERNATIVE DURING INSPECTION. |

| | |
|---|---|
| UST Name: | UNDERGROUND TANK 119134 T003 |
| Last Update: | 2012-11-02 14:17:38 |
| Permit Number: | 119134 |
| Tank Type: | SINGLE WALL |
| Additional Id: | 3 |
| Capacity Gallons: | 1000 |
| UST Contents: | Not reported |
| Other Content Info: | SEE FILE FOR CONTENTS |
| Reg Status: | REMOVED |
| Remove Close Date: | 1994-10-01 00:00:00 |
| Year Installed: | Not reported |
| Pipe Type: | Not reported |

**DAVID ALPERT (Continued)** **S104748843**

| | |
|---|---|
| Delivery System: | Not reported |
| Monitor Code: | 90 |
| UST Monitor Method: | NO MONITORING ALTERNATIVE SELECTED. VERIFY AND ENTER MONITORING ALTERNATIVE DURING INSPECTION. |
| UST Name: | UNDERGROUND TANK 119134 T004 |
| Last Update: | 2012-11-02 14:17:38 |
| Permit Number: | 119134 |
| Tank Type: | SINGLE WALL |
| Additional Id: | 004 |
| Capacity Gallons: | 2000 |
| UST Contents: | Not reported |
| Other Content Info: | SEE FILE FOR CONTENTS |
| Reg Status: | REMOVED |
| Remove Close Date: | 1993-08-31 00:00:00 |
| Year Installed: | Not reported |
| Pipe Type: | Not reported |
| Delivery System: | Not reported |
| Monitor Code: | 90 |
| UST Monitor Method: | NO MONITORING ALTERNATIVE SELECTED. VERIFY AND ENTER MONITORING ALTERNATIVE DURING INSPECTION. |
| UST Name: | UNDERGROUND TANK 119134 T005 |
| Last Update: | 2012-11-02 14:17:38 |
| Permit Number: | 119134 |
| Tank Type: | SINGLE WALL |
| Additional Id: | 5 |
| Capacity Gallons: | 2000 |
| UST Contents: | Not reported |
| Other Content Info: | SEE FILE FOR CONTENTS |
| Reg Status: | REMOVED |
| Remove Close Date: | 1993-08-31 00:00:00 |
| Year Installed: | Not reported |
| Pipe Type: | Not reported |
| Delivery System: | Not reported |
| Monitor Code: | 90 |
| UST Monitor Method: | NO MONITORING ALTERNATIVE SELECTED. VERIFY AND ENTER MONITORING ALTERNATIVE DURING INSPECTION. |
| UST Name: | UNDERGROUND TANK 119134 T006 |
| Last Update: | 2012-11-02 14:17:38 |
| Permit Number: | 119134 |
| Tank Type: | SINGLE WALL |
| Additional Id: | 006 |
| Capacity Gallons: | 500 |
| UST Contents: | Not reported |
| Other Content Info: | SEE FILE FOR CONTENTS |
| Reg Status: | REMOVED |
| Remove Close Date: | 1994-10-01 00:00:00 |
| Year Installed: | Not reported |
| Pipe Type: | Not reported |
| Delivery System: | Not reported |
| Monitor Code: | 90 |
| UST Monitor Method: | NO MONITORING ALTERNATIVE SELECTED. VERIFY AND ENTER MONITORING ALTERNATIVE DURING INSPECTION. |
| UST Name: | UNDERGROUND TANK 119134 T007 |

**DAVID ALPERT (Continued)** **S104748843**

| | |
|---|---|
| Last Update: | 2012-11-02 14:17:38 |
| Permit Number: | 119134 |
| Tank Type: | SINGLE WALL |
| Additional Id: | 007 |
| Capacity Gallons: | 500 |
| UST Contents: | Not reported |
| Other Content Info: | SEE FILE FOR CONTENTS |
| Reg Status: | REMOVED |
| Remove Close Date: | 1994-10-01 00:00:00 |
| Year Installed: | Not reported |
| Pipe Type: | Not reported |
| Delivery System: | Not reported |
| Monitor Code: | 90 |
| UST Monitor Method: | NO MONITORING ALTERNATIVE SELECTED. VERIFY AND ENTER MONITORING ALTERNATIVE DURING INSPECTION. |

| | |
|---|---|
| UST Name: | UNDERGROUND TANK 119134 T008 |
| Last Update: | 2012-11-02 14:17:38 |
| Permit Number: | 119134 |
| Tank Type: | SINGLE WALL |
| Additional Id: | 008 |
| Capacity Gallons: | 500 |
| UST Contents: | Not reported |
| Other Content Info: | SEE FILE FOR CONTENTS |
| Reg Status: | REMOVED |
| Remove Close Date: | 1994-10-01 00:00:00 |
| Year Installed: | Not reported |
| Pipe Type: | Not reported |
| Delivery System: | Not reported |
| Monitor Code: | 90 |
| UST Monitor Method: | NO MONITORING ALTERNATIVE SELECTED. VERIFY AND ENTER MONITORING ALTERNATIVE DURING INSPECTION. |

| | |
|---|---|
| UST Name: | UNDERGROUND TANK 119134 T009 |
| Last Update: | 2012-11-02 14:17:38 |
| Permit Number: | 119134 |
| Tank Type: | SINGLE WALL |
| Additional Id: | 009 |
| Capacity Gallons: | 500 |
| UST Contents: | REGULAR UNLEADED |
| Other Content Info: | REGULAR UNLEADED |
| Reg Status: | REMOVED |
| Remove Close Date: | 1994-10-01 00:00:00 |
| Year Installed: | Not reported |
| Pipe Type: | Not reported |
| Delivery System: | Not reported |
| Monitor Code: | 90 |
| UST Monitor Method: | NO MONITORING ALTERNATIVE SELECTED. VERIFY AND ENTER MONITORING ALTERNATIVE DURING INSPECTION. |

HIST CORTESE:

| | |
|---|---|
| edr_fname: | DAVID ALPERT |
| edr_fadd1: | 9806 MAINE |
| City,State,Zip: | LAKESIDE, CA 92040 |
| Region: | CORTESE |
| Facility County Code: | 37 |

**DAVID ALPERT (Continued)** **S104748843**

Reg By: LTNKA
Reg Id: 9UT2684

SAN DIEGO CO LOP:
Name: DAVID B. & YAEL ALPERT
Address: 9806 MAINE AVE
City,State,Zip: LAKESIDE, CA 92040
Record ID: DEH1993-LSAM-H19134-001
Record Status: Completed
Opened Date: 08/31/1993
Parcel Number: 394-142-10-00
Case Type: LOP - Local Oversight Program
Historical Name: DAVID B & YAEL ALPERT
SWRCB Global ID: T0607301434
Funding: S - LOP State Fund
Lead Agency: DEH/SAM
Lead Agency Date: 08/31/1993
Census Tract: 168.04
Community: Lakeside
Jurisdiction: UNINCORPORATED
Watershed Basin Number: 907.12
Water Purveyor: LAKESIDE WATER DISTRICT LAND
Fire Agency: LAKESIDE FIRE PROT DIST
Latitude: 32.8574850
Longitude: -116.9217230
X MapCoord: 6355386.403
Y MapCoord: 1892441.772

CERS:
Name: DAVID B. & YAEL ALPERT
Address: 9806 MAINE AV
City,State,Zip: LAKESIDE, CA 920403106
Site ID: 198653
CERS ID: T0607301434
CERS Description: Leaking Underground Storage Tank Cleanup Site

Affiliation:
Affiliation Type Desc: Local Agency Caseworker
Entity Name: NASSER SIONIT - SAN DIEGO COUNTY LOP
Entity Title: Not reported
Affiliation Address: P.O. Box 129261
Affiliation City: San Diego
Affiliation State: CA
Affiliation Country: Not reported
Affiliation Zip: Not reported
Affiliation Phone: Not reported

**B185** **LLOYDS COLLISION CENTER INC DBA LLOYDS COLLISION C** **RCRA NonGen / NLR** **1024847076**
**9817 MAINE AVE STE D** **CAL000401754**
**< 1/8** **LAKESIDE, CA 92040**
**1 ft.**

**Site 38 of 43 in cluster B**

**Relative:** **Higher**

**Actual:** **415 ft.**

RCRA NonGen / NLR:

| | |
|---|---|
| Date form received by agency: | 2014-10-30 00:00:00.0 |
| Facility name: | LLOYDS COLLISION CENTER INC DBA LLOYDS COLLISION CENTER |
| Facility address: | 9817 MAINE AVE STE D<br>LAKESIDE, CA 92040-3105 |
| EPA ID: | CAL000401754 |
| Contact: | MICHAEL LLOYD |
| Contact address: | 10410 MISSION GORGE RD<br>SANTEE, CA 92071 |
| Contact country: | Not reported |
| Contact telephone: | 619-448-8768 |
| Contact email: | LLOYDSCOLLISION@ATT.NET |
| EPA Region: | 09 |
| Classification: | Non-Generator |
| Description: | Handler: Non-Generators do not presently generate hazardous waste |

Owner/Operator Summary:

| | |
|---|---|
| Owner/operator name: | LLOYDS COLLISION CENTER INC |
| Owner/operator address: | 2231 LAKE COUNTRY DR<br>SANTEE, CA 92071 |
| Owner/operator country: | Not reported |
| Owner/operator telephone: | 619-600-8387 |
| Owner/operator email: | Not reported |
| Owner/operator fax: | Not reported |
| Owner/operator extension: | Not reported |
| Legal status: | Other |
| Owner/Operator Type: | Owner |
| Owner/Op start date: | Not reported |
| Owner/Op end date: | Not reported |

| | |
|---|---|
| Owner/operator name: | MICHAEL LLOYD |
| Owner/operator address: | 10410 MISSION GORGE RD<br>SANTEE, CA 92071 |
| Owner/operator country: | Not reported |
| Owner/operator telephone: | 619-448-8768 |
| Owner/operator email: | Not reported |
| Owner/operator fax: | Not reported |
| Owner/operator extension: | Not reported |
| Legal status: | Other |
| Owner/Operator Type: | Operator |
| Owner/Op start date: | Not reported |
| Owner/Op end date: | Not reported |

Handler Activities Summary:

| | |
|---|---|
| U.S. importer of hazardous waste: | No |
| Mixed waste (haz. and radioactive): | No |
| Recycler of hazardous waste: | No |
| Transporter of hazardous waste: | Yes |
| Treater, storer or disposer of HW: | No |
| Underground injection activity: | No |
| On-site burner exemption: | No |
| Furnace exemption: | No |

**LLOYDS COLLISION CENTER INC DBA LLOYDS COLLISION CENTER (Continued)** **1024847076**

Used oil fuel burner: No
Used oil processor: No
User oil refiner: No
Used oil fuel marketer to burner: No
Used oil Specification marketer: No
Used oil transfer facility: No
Used oil transporter: No

Violation Status: No violations found

---

**B186** **DAVID ALPERT** **LUST** **S101301746**
**9806 MAINE AVE** **N/A**
**< 1/8** **LAKESIDE, CA 92040**
**1 ft.**

**Site 39 of 43 in cluster B**

**Relative: Higher**
**Actual: 415 ft.**

LUST REG 9:
Region: 9
Status: Preliminary site assessment underway
Case Number: 9UT2684
Local Case: H19134-001
Substance: Gasoline
Qty Leaked: Not reported
Abate Method: Excavate and Dispose - remove contaminated soil and dispose in approved site
Local Agency: San Diego
How Found: Tank Closure
How Stopped: Close Tank
Source: Unknown
Cause: Unknown
Lead Agency: Local Agency
Case Type: Soil only
Date Found: 08/31/1993
Date Stopped: 08/31/1993
Confirm Date: 08/31/1993
Submit Workplan: Not reported
Prelim Assess: 08/31/1993
Desc Pollution: Not reported
Remed Plan: / /
Remed Action: Not reported
Began Monitor: Not reported
Release Date: 08/31/1993
Enforce Date: Not reported
Closed Date: Not reported
Enforce Type: Not reported
Pilot Program: LOP
Basin Number: 907.12
GW Depth: >12'
Beneficial Use: Municipal groundwater use
NPDES Number: Not reported
Priority: 2B
File Dispn: File discarded, case closed
Interim Remedial Actions: Yes
Cleanup and Abatement order Number: Not reported
Waste Discharge Requirement Number: Not reported

**B187** **WOODSIDE AUTOMOTIVE & SMOG** **FINDS** **1023304764**
**9804 MAINE AVE** **N/A**
**< 1/8** **LAKESIDE, CA 92040**
**1 ft.**

**Site 40 of 43 in cluster B**

**Relative: Higher**
**Actual: 415 ft.**

FINDS:
Registry ID: 110065971531
Facility URL: http://ofmpub.epa.gov/enviro/fii_query_detail.disp_program_facility?p_registry_id=110065971531

Environmental Interest/Information System:
STATE MASTER

Click this hyperlink while viewing on your computer to access additional FINDS: detail in the EDR Site Report.

---

**B188** **DIAMOND TERMITE & PEST CONTROL** **San Diego Co. HMMD** **S104753329**
**12550 WOODSIDE AV** **N/A**
**< 1/8** **LAKESIDE, CA 92040**
**1 ft.**

**Site 41 of 43 in cluster B**

**Relative: Higher**
**Actual: 413 ft.**

HMMD SAN DIEGO:

| | |
|---|---|
| Name: | DIAMOND TERMITE & PEST CONTROL |
| Address: | 12550 WOODSIDE AV |
| City,State,Zip: | LAKESIDE, CA 92040 |
| Permit Number: | 132646 |
| Business Type: | 6HK18 |
| EPA Id Number: | CAL000089560 |
| APN: | 394-143-10-00 |
| Last HMMD Inspection: | 04/20/1995 |
| Facility Telephone: | 619-390-7440 |
| Permit Status: | INAC |
| Permit Expiration: | 04/20/1995 |
| Date Last Updated: | 11/02/2012 |
| Facility Owner: | ALLAN NIEBRUGGE |
| Facility Mailing Address: | 12550 WOODSIDE AV |
| Facility Mailing City: | LAKESIDE |
| Facility Mailing State: | CA |
| Facility Mailing Zip: | 92040- |
| UST Owner: | Not reported |
| Handle Regulated Hazmat: | Not reported |
| Own Or Operate UST: | Not reported |
| Subject To APSA: | Not reported |
| Generate Haz Waste: | Not reported |
| Treat Haz Waste: | Not reported |
| Generate Medical Waste: | Not reported |

---

**H189** **JACK IN THE BOX #58** **San Diego Co. HMMD** **S123522122**
**12155 WOODSIDE AVE** **CERS** **N/A**
**< 1/8** **LAKESIDE, CA 92040**
**1 ft.**

**Site 10 of 21 in cluster H**

**Relative: Higher**
**Actual: 401 ft.**

HMMD SAN DIEGO:

| | |
|---|---|
| Name: | JACK IN THE BOX #58 |
| Address: | 12155 WOODSIDE AVE |
| City,State,Zip: | LAKESIDE, CA 92040 |
| Permit Number: | Not reported |

**JACK IN THE BOX #58 (Continued)** **S123522122**

| | |
|---|---|
| Business Type: | Not reported |
| EPA Id Number: | Not reported |
| APN: | Not reported |
| Last HMMD Inspection: | Not reported |
| Facility Telephone: | 9512340325 |
| Permit Status: | Permit Renewed |
| Permit Expiration: | Not reported |
| Date Last Updated: | 08/03/2019 |
| Facility Owner: | Not reported |
| Facility Mailing Address: | 41760 Ivy St #201, Murrieta, CA 92562 |
| Facility Mailing City: | Not reported |
| Facility Mailing State: | Not reported |
| Facility Mailing Zip: | Not reported |
| UST Owner: | N |
| Handle Regulated Hazmat: | Not reported |
| Own Or Operate UST: | Not reported |
| Subject To APSA: | Not reported |
| Generate Haz Waste: | N |
| Treat Haz Waste: | N |
| Generate Medical Waste: | Not reported |

Inspection Violation:

| | |
|---|---|
| Record ID: | DEH2019-HUPFP-004931 |
| Permit Status: | Permit Renewed |
| Active Permit: | Y |
| Facility Id Number: | 37-000-004931 |
| Program Element: | Hazardous Materials Release Response Plans |
| Inspection Type: | Initial Inspection |
| Inspection Number: | 6260155 |
| Return To Compliance Date: | 2019-06-28T00:00:00.000 |
| Nov: | No |
| Violation Classification: | Class II |
| Underground Storage Tank Id: | Not reported |
| Container/Tank Id: | Not reported |
| Last Update: | 2019-08-03T00:00:00.000 |
| Inspection Date: | 2019-06-25T00:00:00.000 |
| Violation Code: | 1010005 Site map not submitted in CERS or not sufficient. HSC 25505(a)(2); 25508.1(f); 19 CCR 2652(a)(3) |

Waste and Materials:

| | |
|---|---|
| Record ID: | DEH2019-HUPFP-004931 |
| Permit Status: | Permit Renewed |
| Active Permit: | Y |
| Child Record Id: | DEH2019-HCHEM-0224670 |
| Trade Secret: | N |
| Hazardous Material Type: | Pure |
| Last Updated: | 2019-08-03T02:32:35.000 |
| Chemical Name: | Carbon Dioxide |
| Common Name: | Carbon Dioxide |
| Case Number: | 124-38-9 |

CERS:

| | |
|---|---|
| Name: | JACK IN THE BOX #58 |
| Address: | 12155 WOODSIDE AVE |
| City,State,Zip: | LAKESIDE, CA 92040 |
| Site ID: | 443313 |

**JACK IN THE BOX #58 (Continued)** **S123522122**

CERS ID: 10772467
CERS Description: Chemical Storage Facilities

Violations:
Site ID: 443313
Site Name: Jack in the Box #58
Violation Date: 06-25-2019
Citation: HSC 6.95 25508(a)(1) - California Health and Safety Code, Chapter 6.95, Section(s) 25508(a)(1)
Violation Description: Failure to complete and electronically submit a site map with all required content.
Violation Notes: Returned to compliance on 06/28/2019. Inspection Sequence ID:6260155
Violation Division: San Diego County Department of Env Health
Violation Program: HMRRP
Violation Source: CERS

Evaluation:
Eval General Type: Compliance Evaluation Inspection
Eval Date: 06-25-2019
Violations Found: Yes
Eval Type: Routine done by local agency
Eval Notes: Inspector: McKelvey Danielle Inspection ID:6260155
Eval Division: San Diego County Department of Env Health
Eval Program: HMRRP
Eval Source: CERS

Coordinates:
Site ID: 443313
Facility Name: Jack in the Box #58
Env Int Type Code: HMBP
Program ID: 10772467
Coord Name: Not reported
Ref Point Type Desc: Center of a facility or station.
Latitude: 32.855970
Longitude: -116.929120

Affiliation:
Affiliation Type Desc: Facility Mailing Address
Entity Name: Mailing Address
Entity Title: Not reported
Affiliation Address: 41760 Ivy St #201
Affiliation City: Murrieta
Affiliation State: CA
Affiliation Country: Not reported
Affiliation Zip: 92562
Affiliation Phone: Not reported

Affiliation Type Desc: Legal Owner
Entity Name: DMSD FOODS, INC.
Entity Title: Not reported
Affiliation Address: 41760 Ivy St #201
Affiliation City: Murrieta
Affiliation State: CA
Affiliation Country: United States
Affiliation Zip: 92562
Affiliation Phone: (951) 234-0325

**JACK IN THE BOX #58 (Continued)** **S123522122**

| | |
|---|---|
| Affiliation Type Desc: | CUPA District |
| Entity Name: | San Diego County Env Health |
| Entity Title: | Not reported |
| Affiliation Address: | PO Box 129261 |
| Affiliation City: | San Diego |
| Affiliation State: | CA |
| Affiliation Country: | Not reported |
| Affiliation Zip: | 92112-9261 |
| Affiliation Phone: | (858) 505-6880 |

| | |
|---|---|
| Affiliation Type Desc: | Document Preparer |
| Entity Name: | Amira Hakim |
| Entity Title: | Not reported |
| Affiliation Address: | Not reported |
| Affiliation City: | Not reported |
| Affiliation State: | Not reported |
| Affiliation Country: | Not reported |
| Affiliation Zip: | Not reported |
| Affiliation Phone: | Not reported |

| | |
|---|---|
| Affiliation Type Desc: | Operator |
| Entity Name: | DMSD FOODS, INC. |
| Entity Title: | Not reported |
| Affiliation Address: | Not reported |
| Affiliation City: | Not reported |
| Affiliation State: | Not reported |
| Affiliation Country: | Not reported |
| Affiliation Zip: | Not reported |
| Affiliation Phone: | (951) 234-0325 |

| | |
|---|---|
| Affiliation Type Desc: | Parent Corporation |
| Entity Name: | DMSD Foods |
| Entity Title: | Not reported |
| Affiliation Address: | Not reported |
| Affiliation City: | Not reported |
| Affiliation State: | Not reported |
| Affiliation Country: | Not reported |
| Affiliation Zip: | Not reported |
| Affiliation Phone: | Not reported |

| | |
|---|---|
| Affiliation Type Desc: | Identification Signer |
| Entity Name: | Amira Hakim |
| Entity Title: | Administrative analyst |
| Affiliation Address: | Not reported |
| Affiliation City: | Not reported |
| Affiliation State: | Not reported |
| Affiliation Country: | Not reported |
| Affiliation Zip: | Not reported |
| Affiliation Phone: | Not reported |

| | |
|---|---|
| Affiliation Type Desc: | Environmental Contact |
| Entity Name: | lucy stanciu |
| Entity Title: | Not reported |
| Affiliation Address: | 41760 Ivy St 201 |
| Affiliation City: | Murrieta |
| Affiliation State: | CA |
| Affiliation Country: | Not reported |

**JACK IN THE BOX #58 (Continued)** **S123522122**

Affiliation Zip: 92562
Affiliation Phone: Not reported

---

**H190** **VEYS POWERSPORTS** **HAZNET S113144169**
**12147 WOODSIDE AVE** **HWTS N/A**
**< 1/8** **LAKESIDE, CA 92040**
**1 ft.**

**Site 11 of 21 in cluster H**

**Relative: Higher**

**Actual: 398 ft.**

HAZNET:
Name: VEYS POWERSPORTS
Address: 12147 WOODSIDE AVE
Address 2: Not reported
City,State,Zip: LAKESIDE, CA 920403011
Contact: TROY SEYFERTH
Telephone: 6194420678
Mailing Name: Not reported
Mailing Address: 660 EL CAJON BLVD

Year: 2008
Gepaid: CAL000310902
TSD EPA ID: TXD077603371
CA Waste Code: 252 - Other still bottom waste
Disposal Method: H061 - Fuel Blending Prior To Energy Recovery At Another Site
Tons: 0.1

Year: 2008
Gepaid: CAL000310902
TSD EPA ID: CAD008252405
CA Waste Code: 331 - Off-specification, aged or surplus organics
Disposal Method: H061 - Fuel Blending Prior To Energy Recovery At Another Site
Tons: 0.4

Year: 2007
Gepaid: CAL000310902
TSD EPA ID: TXD077603371
CA Waste Code: 252 - Other still bottom waste
Disposal Method: H061 - Fuel Blending Prior To Energy Recovery At Another Site
Tons: 0.0525

Year: 2007
Gepaid: CAL000310902
TSD EPA ID: CAD028409019
CA Waste Code: 331 - Off-specification, aged or surplus organics
Disposal Method: H061 - Fuel Blending Prior To Energy Recovery At Another Site
Tons: 0.528

Additional Info:
Year: 2008
Gen EPA ID: CAL000310902

Shipment Date: 20080522
Creation Date: 11/3/2008 18:30:40
Receipt Date: 20080609
Manifest ID: 001061472SKS

**VEYS POWERSPORTS (Continued)** **S113144169**

| | |
|---|---|
| Trans EPA ID: | TXR000050930 |
| Trans Name: | SAFETY-KLEEN SYSTEMS INC |
| Trans 2 EPA ID: | OKD981588791 |
| Trans 2 Name: | TRIAD TRANSPORT INC |
| TSDF EPA ID: | TXD077603371 |
| Trans Name: | SAFETY-KLEEN SYSTEMS INC |
| TSDF Alt EPA ID: | Not reported |
| TSDF Alt Name: | Not reported |
| CA Waste Code: | 252 - Oher still bottom waste 261 Polychlorinated biphenyls and material containing PCBs |
| RCRA Code: | D008 |
| Disposal Method: | H061 - Fuel Blending Prior To Energy Recovery At Another Site |
| Quantity Tons: | 0.1 |
| Waste Quantity: | 200 |
| Quantity Unit: | P |
| Additional Code 1: | D007 |
| Additional Code 2: | D006 |
| Additional Code 3: | Not reported |
| Additional Code 4: | Not reported |
| Additional Code 5: | Not reported |

| | |
|---|---|
| Shipment Date: | 20080506 |
| Creation Date: | 10/13/2008 18:30:25 |
| Receipt Date: | 20080514 |
| Manifest ID: | 000591807JJK |
| Trans EPA ID: | CAD981412356 |
| Trans Name: | PACIFIC TRANS ENV SERVICES INC |
| Trans 2 EPA ID: | Not reported |
| Trans 2 Name: | Not reported |
| TSDF EPA ID: | CAD008252405 |
| Trans Name: | PACIFIC RESOURCE RECOVERY SERVICES |
| TSDF Alt EPA ID: | Not reported |
| TSDF Alt Name: | Not reported |
| CA Waste Code: | 331 - Off-specification, aged, or surplus organics |
| RCRA Code: | D018 |
| Disposal Method: | H061 - Fuel Blending Prior To Energy Recovery At Another Site |
| Quantity Tons: | 0.4 |
| Waste Quantity: | 800 |
| Quantity Unit: | P |
| Additional Code 1: | D001 |
| Additional Code 2: | Not reported |
| Additional Code 3: | Not reported |
| Additional Code 4: | Not reported |
| Additional Code 5: | Not reported |

Additional Info:

| | |
|---|---|
| Year: | 2007 |
| Gen EPA ID: | CAL000310902 |

| | |
|---|---|
| Shipment Date: | 20070322 |
| Creation Date: | 8/23/2007 18:30:14 |
| Receipt Date: | 20070326 |
| Manifest ID: | 001712743JJK |
| Trans EPA ID: | CAD982413262 |
| Trans Name: | EVERGREEN ENVIRONMENTAL SERVICE |
| Trans 2 EPA ID: | Not reported |
| Trans 2 Name: | Not reported |

**VEYS POWERSPORTS (Continued)** **S113144169**

| | |
|---|---|
| TSDF EPA ID: | CAD028409019 |
| Trans Name: | CROSBY & OVERTON |
| TSDF Alt EPA ID: | Not reported |
| TSDF Alt Name: | Not reported |
| CA Waste Code: | 331 - Off-specification, aged, or surplus organics |
| RCRA Code: | D001 |
| Disposal Method: | H061 - Fuel Blending Prior To Energy Recovery At Another Site |
| Quantity Tons: | 0.528 |
| Waste Quantity: | 160 |
| Quantity Unit: | G |
| Additional Code 1: | Not reported |
| Additional Code 2: | Not reported |
| Additional Code 3: | Not reported |
| Additional Code 4: | Not reported |
| Additional Code 5: | Not reported |
| | |
| Shipment Date: | 20070216 |
| Creation Date: | 10/8/2007 18:30:33 |
| Receipt Date: | 20070227 |
| Manifest ID: | 000170352SKS |
| Trans EPA ID: | TXR000050930 |
| Trans Name: | SAFETY-KLEEN SYSTEMS INC |
| Trans 2 EPA ID: | OKD981588791 |
| Trans 2 Name: | TRIAD TRANSPORT INC |
| TSDF EPA ID: | TXD077603371 |
| Trans Name: | SAFETY-KLEEN SYSTEMS INC |
| TSDF Alt EPA ID: | Not reported |
| TSDF Alt Name: | Not reported |
| CA Waste Code: | 252 - Oher still bottom waste 261 Polychlorinated biphenyls and material containing PCBs |
| RCRA Code: | D008 |
| Disposal Method: | H061 - Fuel Blending Prior To Energy Recovery At Another Site |
| Quantity Tons: | 0.0525 |
| Waste Quantity: | 105 |
| Quantity Unit: | P |
| Additional Code 1: | D007 |
| Additional Code 2: | D006 |
| Additional Code 3: | Not reported |
| Additional Code 4: | Not reported |
| Additional Code 5: | Not reported |

HWTS:

| | |
|---|---|
| Name: | VEYS POWERSPORTS |
| Address: | 12147 WOODSIDE AVE |
| Address 2: | Not reported |
| City,State,Zip: | LAKESIDE, CA 920403011 |
| EPA ID: | CAL000310902 |
| Inactive Date: | 09/24/2009 |
| Create Date: | 08/25/2006 |
| Last Act Date: | 03/24/2011 |
| Mailing Name: | Not reported |
| Mailing Address: | 660 EL CAJON BLVD |
| Mailing Address 2: | Not reported |
| Mailing City,State,Zip: | EL CAJON, CA 920204312 |
| Owner Name: | ROBERT ROSENBERG |
| Owner Address: | 12404 PARKSIDE ST |
| Owner Address 2: | Not reported |

**VEYS POWERSPORTS (Continued)** **S113144169**

Owner City,State,Zip: LAKESIDE, CA 920403123
Contact Name: TROY SEYFERTH
Contact Address: 660 EL CAJON BLVD
Contact Address 2: Not reported
City,State,Zip: EL CAJON, CA 920204312

NAICS:
EPA ID: CAL000310902
Create Date: 2011-04-05 10:18:12
NAICS Code: 441221
NAICS Description: Motorcycle Dealers
Issued EPA ID Date: 2006-08-25 08:01:37
Inactive Date: 2009-09-24 00:00:00
Facility Name: VEYS POWERSPORTS
Facility Address: 12147 WOODSIDE AVE
Facility Address 2: Not reported
Facility City: LAKESIDE
Facility County: 37
Facility State: CA
Facility Zip: 920403011

---

**H191** **VEY'S POWERSPORTS** **San Diego Co. HMMD** **S109280217**
**12147 WOODSIDE AV** **N/A**
**< 1/8** **LAKESIDE, CA 92040**
**1 ft.**

**Site 12 of 21 in cluster H**

**Relative: Higher**
**Actual: 398 ft.**

HMMD SAN DIEGO:
Name: VEY'S POWERSPORTS
Address: 12147 WOODSIDE AV
City,State,Zip: LAKESIDE, CA 92040
Permit Number: 207170
Business Type: 6HK26
EPA Id Number: CAL000310902
APN: 394-500-27-00
Last HMMD Inspection: 02/07/2008
Facility Telephone: 619-448-2077
Permit Status: INAC
Permit Expiration: 12/31/2008
Date Last Updated: 11/02/2012
Facility Owner: VEY'S POWERSPORTS
Facility Mailing Address: 12147 WOODSIDE AV
Facility Mailing City: LAKESIDE
Facility Mailing State: CA
Facility Mailing Zip: 92040
UST Owner: Not reported
Handle Regulated Hazmat: N
Own Or Operate UST: Not reported
Subject To APSA: Not reported
Generate Haz Waste: Y
Treat Haz Waste: Not reported
Generate Medical Waste: Not reported

Violations Inactive Permits:
Permit Number: 207170
Update Date: 11/02/2012
Inspection Date: 08/24/2006
Violation Code: 6HV0132

**VEY'S POWERSPORTS (Continued)** **S109280217**

| | |
|---|---|
| Violation: | EPA ID NUMBER NOT OBTAINED/MAINTAINED |
| Violation Citation: | Generator of hazardous waste has not obtained/maintained an EPA identification number. CCR 66262.12(a) |
| Activity: | Inactive Permit |
| | |
| Permit Number: | 207170 |
| Update Date: | 11/02/2012 |
| Inspection Date: | 02/07/2008 |
| Violation Code: | 6HV0225 |
| Violation: | ACCUMULATED HW>180 OR >270 DAYS |
| Violation Citation: | Accumulated waste too long (>180 or 270 days). 66262.34(d), CFR 262.34(e)&(f), &/or 25201(a) [>90 days for AHW waste] |
| Activity: | Inactive Permit |
| | |
| Permit Number: | 207170 |
| Update Date: | 11/02/2012 |
| Inspection Date: | 02/07/2008 |
| Violation Code: | 6HV0227 |
| Violation: | HAZWASTE TANK/CONTAINER W/O LABEL/DATE |
| Violation Citation: | Failed to properly label/date hazardous waste container &/or tank. 66262.34(f) |
| Activity: | Inactive Permit |
| | |
| Permit Number: | 207170 |
| Update Date: | 11/02/2012 |
| Inspection Date: | 02/07/2008 |
| Violation Code: | 6HV0228 |
| Violation: | CONTAINER NOT KEPT CLOSED |
| Violation Citation: | Failed to keep container closed. CFR 265.173 |
| Activity: | Inactive Permit |
| | |
| Permit Number: | 207170 |
| Update Date: | 11/02/2012 |
| Inspection Date: | 02/07/2008 |
| Violation Code: | 6HV0230 |
| Violation: | FAILED TO MAINTAIN AISLE SPACE |
| Violation Citation: | Failed to maintain aisle space. CFR 265.35 |
| Activity: | Inactive Permit |
| | |
| Permit Number: | 207170 |
| Update Date: | 11/02/2012 |
| Inspection Date: | 02/07/2008 |
| Violation Code: | 6HV0407 |
| Violation: | EMPLOYEE TRAINING NOT ADEQUATE |
| Violation Citation: | Employee training program for small quantity generator of hazardous waste is inadequate. CFR 262.34(d)(5)(iii) |
| Activity: | Inactive Permit |
| | |
| Name: | VEY'S JET SKI, ATV, MOTORCYCLE & GOPEL |
| Address: | 12147 WOODSIDE AV |
| City,State,Zip: | LAKESIDE, CA 92040 |
| Permit Number: | 205767 |
| Business Type: | 6HK26 |
| EPA Id Number: | Not reported |
| APN: | 394-500-27-00 |
| Last HMMD Inspection: | 08/24/2006 |

**VEY'S POWERSPORTS (Continued)** **S109280217**

| | |
|---|---|
| Facility Telephone: | 619-448-2077 |
| Permit Status: | INAC |
| Permit Expiration: | 12/31/2006 |
| Date Last Updated: | 11/02/2012 |
| Facility Owner: | VEY'S JETSKI |
| Facility Mailing Address: | 12147 WOODSIDE AV |
| Facility Mailing City: | LAKESIDE |
| Facility Mailing State: | CA |
| Facility Mailing Zip: | 92040 |
| UST Owner: | Not reported |
| Handle Regulated Hazmat: | Y |
| Own Or Operate UST: | Not reported |
| Subject To APSA: | Not reported |
| Generate Haz Waste: | Y |
| Treat Haz Waste: | Not reported |
| Generate Medical Waste: | Not reported |

| | |
|---|---|
| Name: | VEY'S POWERSPORTS |
| Address: | 12147 WOODSIDE AV |
| City,State,Zip: | LAKESIDE, CA 92040 |
| Permit Number: | 207170 |
| Business Type: | 6HK26 |
| EPA Id Number: | CAL000310902 |
| APN: | 394-500-27-00 |
| Last HMMD Inspection: | 02/07/2008 |
| Facility Telephone: | 619-448-2077 |
| Permit Status: | INAC |
| Permit Expiration: | 12/31/2008 |
| Date Last Updated: | 11/02/2012 |
| Facility Owner: | VEY'S POWERSPORTS |
| Facility Mailing Address: | 12147 WOODSIDE AV |
| Facility Mailing City: | LAKESIDE |
| Facility Mailing State: | CA |
| Facility Mailing Zip: | 92040 |
| UST Owner: | Not reported |
| Handle Regulated Hazmat: | Y |
| Own Or Operate UST: | Not reported |
| Subject To APSA: | Not reported |
| Generate Haz Waste: | Y |
| Treat Haz Waste: | Not reported |
| Generate Medical Waste: | Not reported |

Violations Inactive Permits:

| | |
|---|---|
| Permit Number: | 207170 |
| Update Date: | 11/02/2012 |
| Inspection Date: | 08/24/2006 |
| Violation Code: | 6HV0132 |
| Violation: | EPA ID NUMBER NOT OBTAINED/MAINTAINED |
| Violation Citation: | Generator of hazardous waste has not obtained/maintained an EPA identification number. CCR 66262.12(a) |
| Activity: | Inactive Permit |

| | |
|---|---|
| Permit Number: | 207170 |
| Update Date: | 11/02/2012 |
| Inspection Date: | 02/07/2008 |
| Violation Code: | 6HV0225 |
| Violation: | ACCUMULATED HW>180 OR >270 DAYS |
| Violation Citation: | Accumulated waste too long (>180 or 270 days). 66262.34(d), CFR |

**VEY'S POWERSPORTS (Continued)** **S109280217**

262.34(e)&(f), &/or 25201(a) [>90 days for AHW waste]
Activity: Inactive Permit

Permit Number: 207170
Update Date: 11/02/2012
Inspection Date: 02/07/2008
Violation Code: 6HV0227
Violation: HAZWASTE TANK/CONTAINER W/O LABEL/DATE
Violation Citation: Failed to properly label/date hazardous waste container &/or tank. 66262.34(f)
Activity: Inactive Permit

Permit Number: 207170
Update Date: 11/02/2012
Inspection Date: 02/07/2008
Violation Code: 6HV0228
Violation: CONTAINER NOT KEPT CLOSED
Violation Citation: Failed to keep container closed. CFR 265.173
Activity: Inactive Permit

Permit Number: 207170
Update Date: 11/02/2012
Inspection Date: 02/07/2008
Violation Code: 6HV0230
Violation: FAILED TO MAINTAIN AISLE SPACE
Violation Citation: Failed to maintain aisle space. CFR 265.35
Activity: Inactive Permit

Permit Number: 207170
Update Date: 11/02/2012
Inspection Date: 02/07/2008
Violation Code: 6HV0407
Violation: EMPLOYEE TRAINING NOT ADEQUATE
Violation Citation: Employee training program for small quantity generator of hazardous waste is inadequate. CFR 262.34(d)(5)(iii)
Activity: Inactive Permit

Name: VEY'S POWERSPORTS
Address: 12147 WOODSIDE AV
City,State,Zip: LAKESIDE, CA 92040
Permit Number: 207170
Business Type: 6HK26
EPA Id Number: CAL000310902
APN: 394-500-27-00
Last HMMD Inspection: 02/07/2008
Facility Telephone: 619-448-2077
Permit Status: INAC
Permit Expiration: 12/31/2008
Date Last Updated: 11/02/2012
Facility Owner: VEY'S POWERSPORTS
Facility Mailing Address: 12147 WOODSIDE AV
Facility Mailing City: LAKESIDE
Facility Mailing State: CA
Facility Mailing Zip: 92040
UST Owner: Not reported
Handle Regulated Hazmat: N

**VEY'S POWERSPORTS (Continued)** **S109280217**

Own Or Operate UST: Not reported
Subject To APSA: Not reported
Generate Haz Waste: Y
Treat Haz Waste: Not reported
Generate Medical Waste: Not reported

Violations Inactive Permits:

Permit Number: 207170
Update Date: 11/02/2012
Inspection Date: 08/24/2006
Violation Code: 6HV0132
Violation: EPA ID NUMBER NOT OBTAINED/MAINTAINED
Violation Citation: Generator of hazardous waste has not obtained/maintained an EPA identification number. CCR 66262.12(a)
Activity: Inactive Permit

Permit Number: 207170
Update Date: 11/02/2012
Inspection Date: 02/07/2008
Violation Code: 6HV0225
Violation: ACCUMULATED HW>180 OR >270 DAYS
Violation Citation: Accumulated waste too long (>180 or 270 days). 66262.34(d), CFR 262.34(e)&(f), &/or 25201(a) [>90 days for AHW waste]
Activity: Inactive Permit

Permit Number: 207170
Update Date: 11/02/2012
Inspection Date: 02/07/2008
Violation Code: 6HV0227
Violation: HAZWASTE TANK/CONTAINER W/O LABEL/DATE
Violation Citation: Failed to properly label/date hazardous waste container &/or tank. 66262.34(f)
Activity: Inactive Permit

Permit Number: 207170
Update Date: 11/02/2012
Inspection Date: 02/07/2008
Violation Code: 6HV0228
Violation: CONTAINER NOT KEPT CLOSED
Violation Citation: Failed to keep container closed. CFR 265.173
Activity: Inactive Permit

Permit Number: 207170
Update Date: 11/02/2012
Inspection Date: 02/07/2008
Violation Code: 6HV0230
Violation: FAILED TO MAINTAIN AISLE SPACE
Violation Citation: Failed to maintain aisle space. CFR 265.35
Activity: Inactive Permit

Permit Number: 207170
Update Date: 11/02/2012
Inspection Date: 02/07/2008
Violation Code: 6HV0407
Violation: EMPLOYEE TRAINING NOT ADEQUATE
Violation Citation: Employee training program for small quantity generator of hazardous waste is inadequate. CFR 262.34(d)(5)(iii)
Activity: Inactive Permit

**J192** **RICHARD NASH INC DBA ACTION CYLINDER HEADS** **HAZNET** **S113131291**
**11903 WOODSIDE AVE** **HWTS** **N/A**
**< 1/8** **LAKESIDE, CA 92040**
**1 ft.**

**Site 1 of 28 in cluster J**

**Relative:** HAZNET:
**Lower**

**Actual:** Name: RICHARD NASH INC DBA ACTION CYLINDER HEADS
**388 ft.** Address: 11903 WOODSIDE AVE
Address 2: Not reported
City,State,Zip: LAKESIDE, CA 92040
Contact: RICHARD NASH
Telephone: 6195616267
Mailing Name: Not reported
Mailing Address: 10350 MISSION GORGE RD

Year: 2013
Gepaid: CAL000280571
TSD EPA ID: CAD097030993
CA Waste Code: 181 - Other inorganic solid waste
Disposal Method: H141 - Storage, Bulking, And/Or Transfer Off Site--No Treatment/Reovery (H010-H129) Or (H131-H135)
Tons: 0.3

Year: 2012
Gepaid: CAL000280571
TSD EPA ID: CAD097030993
CA Waste Code: 181 - Other inorganic solid waste
Disposal Method: H141 - Storage, Bulking, And/Or Transfer Off Site--No Treatment/Reovery (H010-H129) Or (H131-H135)
Tons: 0.35

Year: 2011
Gepaid: CAL000280571
TSD EPA ID: CAD097030993
CA Waste Code: 181 - Other inorganic solid waste
Disposal Method: H141 - Storage, Bulking, And/Or Transfer Off Site--No Treatment/Reovery (H010-H129) Or (H131-H135)
Tons: 0.6

Year: 2010
Gepaid: CAL000280571
TSD EPA ID: CAD097030993
CA Waste Code: 181 - Other inorganic solid waste
Disposal Method: H141 - Storage, Bulking, And/Or Transfer Off Site--No Treatment/Reovery (H010-H129) Or (H131-H135)
Tons: 0.575

Year: 2009
Gepaid: CAL000280571
TSD EPA ID: CAD097030993
CA Waste Code: 181 - Other inorganic solid waste
Disposal Method: H141 - Storage, Bulking, And/Or Transfer Off Site--No Treatment/Reovery (H010-H129) Or (H131-H135)
Tons: 0.725

Year: 2008
Gepaid: CAL000280571
TSD EPA ID: NVT330010000

**RICHARD NASH INC DBA ACTION CYLINDER HEADS (Continued)** **S113131291**

CA Waste Code: 181 - Other inorganic solid waste
Disposal Method: H132 - Landfill Or Surface Impoundment That Will Be Closed As Landfill( To Include On-Site Treatment And/Or Stabilization)
Tons: 0.25

Year: 2008
Gepaid: CAL000280571
TSD EPA ID: CAD008252405
CA Waste Code: 214 - Unspecified solvent mixture
Disposal Method: H061 - Fuel Blending Prior To Energy Recovery At Another Site
Tons: 0.225

Year: 2008
Gepaid: CAL000280571
TSD EPA ID: CAD097030993
CA Waste Code: 181 - Other inorganic solid waste
Disposal Method: H141 - Storage, Bulking, And/Or Transfer Off Site--No Treatment/Reovery (H010-H129) Or (H131-H135)
Tons: 0.25

Year: 2007
Gepaid: CAL000280571
TSD EPA ID: CAD097030993
CA Waste Code: 181 - Other inorganic solid waste
Disposal Method: H141 - Storage, Bulking, And/Or Transfer Off Site--No Treatment/Reovery (H010-H129) Or (H131-H135)
Tons: 0.75

Year: 2006
Gepaid: CAL000280571
TSD EPA ID: ARD069748192
CA Waste Code: 214 - Unspecified solvent mixture
Disposal Method: -
Tons: 0.1

Click this hyperlink while viewing on your computer to access
5 additional CA HAZNET: record(s) in the EDR Site Report.

Additional Info:
Year: 2006
Gen EPA ID: CAL000280571

Shipment Date: 20060830
Creation Date: 11/21/2006 18:30:32
Receipt Date: 20060906
Manifest ID: 23859018
Trans EPA ID: CAD981412356
Trans Name: PACIFIC TRANS ENV SERVICES INC
Trans 2 EPA ID: Not reported
Trans 2 Name: Not reported
TSDF EPA ID: CAD097030993
Trans Name: US FILTER RECOVERY SERVICES CA INC
TSDF Alt EPA ID: Not reported
TSDF Alt Name: Not reported
CA Waste Code: 181 - Other inorganic solid waste Organics
RCRA Code: Not reported

**RICHARD NASH INC DBA ACTION CYLINDER HEADS (Continued)** **S113131291**

| | |
|---|---|
| Disposal Method: | H01 - Transfer Station |
| Quantity Tons: | 0.3 |
| Waste Quantity: | 600 |
| Quantity Unit: | P |
| Additional Code 1: | Not reported |
| Additional Code 2: | Not reported |
| Additional Code 3: | Not reported |
| Additional Code 4: | Not reported |
| Additional Code 5: | Not reported |
| | |
| Shipment Date: | 20060628 |
| Creation Date: | 10/25/2006 18:30:15 |
| Receipt Date: | 20060801 |
| Manifest ID: | 23858818 |
| Trans EPA ID: | CAD981412356 |
| Trans Name: | PACIFIC TRANS ENV SERVICES INC |
| Trans 2 EPA ID: | ARD069748192 |
| Trans 2 Name: | TERIS |
| TSDF EPA ID: | ARD069748192 |
| Trans Name: | TERIS |
| TSDF Alt EPA ID: | Not reported |
| TSDF Alt Name: | Not reported |
| CA Waste Code: | 214 - Unspecified solvent mixture |
| RCRA Code: | D001 |
| Disposal Method: | - Not reported |
| Quantity Tons: | 0.1 |
| Waste Quantity: | 200 |
| Quantity Unit: | P |
| Additional Code 1: | Not reported |
| Additional Code 2: | Not reported |
| Additional Code 3: | Not reported |
| Additional Code 4: | Not reported |
| Additional Code 5: | Not reported |
| | |
| Shipment Date: | 20060322 |
| Creation Date: | 7/27/2006 18:37:42 |
| Receipt Date: | 20060329 |
| Manifest ID: | 25113445 |
| Trans EPA ID: | CAD981412356 |
| Trans Name: | PACIFIC TRANS ENV SERVICES INC |
| Trans 2 EPA ID: | Not reported |
| Trans 2 Name: | Not reported |
| TSDF EPA ID: | CAD097030993 |
| Trans Name: | US FILTER RECOVERY SERVICES CA INC |
| TSDF Alt EPA ID: | Not reported |
| TSDF Alt Name: | Not reported |
| CA Waste Code: | 181 - Other inorganic solid waste Organics |
| RCRA Code: | Not reported |
| Disposal Method: | R01 - Recycler |
| Quantity Tons: | 0.375 |
| Waste Quantity: | 750 |
| Quantity Unit: | P |
| Additional Code 1: | Not reported |
| Additional Code 2: | Not reported |
| Additional Code 3: | Not reported |
| Additional Code 4: | Not reported |
| Additional Code 5: | Not reported |

**RICHARD NASH INC DBA ACTION CYLINDER HEADS (Continued)** **S113131291**

Additional Info:

| | |
|---|---|
| Year: | 2013 |
| Gen EPA ID: | CAL000280571 |
| Shipment Date: | 20130104 |
| Creation Date: | 3/7/2013 22:15:23 |
| Receipt Date: | 20130109 |
| Manifest ID: | 008431944JJK |
| Trans EPA ID: | CAD981412356 |
| Trans Name: | PACIFIC TRANS ENV SERVICES INC |
| Trans 2 EPA ID: | Not reported |
| Trans 2 Name: | Not reported |
| TSDF EPA ID: | CAD097030993 |
| Trans Name: | SIEMENS INDUSTRY INC |
| TSDF Alt EPA ID: | Not reported |
| TSDF Alt Name: | Not reported |
| CA Waste Code: | 181 - Other inorganic solid waste Organics |
| RCRA Code: | Not reported |
| Disposal Method: | H141 - Storage, Bulking, And/Or Transfer Off Site--No Treatment/Reovery (H010-H129) Or (H131-H135) |
| Quantity Tons: | 0.3 |
| Waste Quantity: | 600 |
| Quantity Unit: | P |
| Additional Code 1: | Not reported |
| Additional Code 2: | Not reported |
| Additional Code 3: | Not reported |
| Additional Code 4: | Not reported |
| Additional Code 5: | Not reported |

Additional Info:

| | |
|---|---|
| Year: | 2011 |
| Gen EPA ID: | CAL000280571 |
| Shipment Date: | 20111003 |
| Creation Date: | 12/9/2011 18:30:58 |
| Receipt Date: | 20111011 |
| Manifest ID: | 008360111JJK |
| Trans EPA ID: | CAD981412356 |
| Trans Name: | PACIFIC TRANS ENV SERVICES INC |
| Trans 2 EPA ID: | Not reported |
| Trans 2 Name: | Not reported |
| TSDF EPA ID: | CAD097030993 |
| Trans Name: | SIEMENS WATER TECHNOLOGIES CORP |
| TSDF Alt EPA ID: | Not reported |
| TSDF Alt Name: | Not reported |
| CA Waste Code: | 181 - Other inorganic solid waste Organics |
| RCRA Code: | Not reported |
| Disposal Method: | H141 - Storage, Bulking, And/Or Transfer Off Site--No Treatment/Reovery (H010-H129) Or (H131-H135) |
| Quantity Tons: | 0.3 |
| Waste Quantity: | 600 |
| Quantity Unit: | P |
| Additional Code 1: | Not reported |
| Additional Code 2: | Not reported |
| Additional Code 3: | Not reported |
| Additional Code 4: | Not reported |

**RICHARD NASH INC DBA ACTION CYLINDER HEADS (Continued)** **S113131291**

| | |
|---|---|
| Additional Code 5: | Not reported |
| | |
| Shipment Date: | 20110207 |
| Creation Date: | 4/22/2011 18:30:45 |
| Receipt Date: | 20110215 |
| Manifest ID: | 006559605JJK |
| Trans EPA ID: | CAD981412356 |
| Trans Name: | PACIFIC TRANS ENV SERVICES INC |
| Trans 2 EPA ID: | Not reported |
| Trans 2 Name: | Not reported |
| TSDF EPA ID: | CAD097030993 |
| Trans Name: | SIEMENS WATER TECHNOLOGIES CORP |
| TSDF Alt EPA ID: | Not reported |
| TSDF Alt Name: | Not reported |
| CA Waste Code: | 181 - Other inorganic solid waste Organics |
| RCRA Code: | Not reported |
| Disposal Method: | H141 - Storage, Bulking, And/Or Transfer Off Site--No Treatment/Reovery (H010-H129) Or (H131-H135) |
| Quantity Tons: | 0.3 |
| Waste Quantity: | 600 |
| Quantity Unit: | P |
| Additional Code 1: | Not reported |
| Additional Code 2: | Not reported |
| Additional Code 3: | Not reported |
| Additional Code 4: | Not reported |
| Additional Code 5: | Not reported |

Additional Info:

| | |
|---|---|
| Year: | 2008 |
| Gen EPA ID: | CAL000280571 |
| | |
| Shipment Date: | 20081015 |
| Creation Date: | 3/9/2009 18:30:54 |
| Receipt Date: | 20081022 |
| Manifest ID: | 004384713JJK |
| Trans EPA ID: | CAD981412356 |
| Trans Name: | PACIFIC TRANS ENV SERVICES INC |
| Trans 2 EPA ID: | Not reported |
| Trans 2 Name: | Not reported |
| TSDF EPA ID: | NVT330010000 |
| Trans Name: | US ECOLOGY INC |
| TSDF Alt EPA ID: | Not reported |
| TSDF Alt Name: | Not reported |
| CA Waste Code: | 181 - Other inorganic solid waste Organics |
| RCRA Code: | Not reported |
| Disposal Method: | H132 - Landfill Or Surface Impoundment That Will Be Closed As Landfill( To Include On-Site Treatment And/Or Stabilization) |
| Quantity Tons: | 0.25 |
| Waste Quantity: | 500 |
| Quantity Unit: | P |
| Additional Code 1: | Not reported |
| Additional Code 2: | Not reported |
| Additional Code 3: | Not reported |
| Additional Code 4: | Not reported |
| Additional Code 5: | Not reported |
| | |
| Shipment Date: | 20080527 |

**RICHARD NASH INC DBA ACTION CYLINDER HEADS (Continued)** **S113131291**

| | |
|---|---|
| Creation Date: | 11/17/2008 18:30:24 |
| Receipt Date: | 20080604 |
| Manifest ID: | 000593014JJK |
| Trans EPA ID: | CAD981412356 |
| Trans Name: | PACIFIC TRANS ENV SERVICES INC |
| Trans 2 EPA ID: | Not reported |
| Trans 2 Name: | Not reported |
| TSDF EPA ID: | CAD008252405 |
| Trans Name: | PACIFIC RESOURCE RECOVERY SERVICES |
| TSDF Alt EPA ID: | Not reported |
| TSDF Alt Name: | Not reported |
| CA Waste Code: | 214 - Unspecified solvent mixture |
| RCRA Code: | F003 |
| Disposal Method: | H061 - Fuel Blending Prior To Energy Recovery At Another Site |
| Quantity Tons: | 0.225 |
| Waste Quantity: | 450 |
| Quantity Unit: | P |
| Additional Code 1: | D018 |
| Additional Code 2: | D001 |
| Additional Code 3: | Not reported |
| Additional Code 4: | Not reported |
| Additional Code 5: | Not reported |

| | |
|---|---|
| Shipment Date: | 20080306 |
| Creation Date: | 4/22/2008 18:30:50 |
| Receipt Date: | 20080312 |
| Manifest ID: | 000590453JJK |
| Trans EPA ID: | CAD981412356 |
| Trans Name: | PACIFIC TRANS ENV SERVICES INC |
| Trans 2 EPA ID: | Not reported |
| Trans 2 Name: | Not reported |
| TSDF EPA ID: | CAD097030993 |
| Trans Name: | SIEMENS WATER TECHNOLOGIES CORP |
| TSDF Alt EPA ID: | Not reported |
| TSDF Alt Name: | Not reported |
| CA Waste Code: | 181 - Other inorganic solid waste Organics |
| RCRA Code: | Not reported |
| Disposal Method: | H141 - Storage, Bulking, And/Or Transfer Off Site--No Treatment/Reovery (H010-H129) Or (H131-H135) |
| Quantity Tons: | 0.25 |
| Waste Quantity: | 500 |
| Quantity Unit: | P |
| Additional Code 1: | Not reported |
| Additional Code 2: | Not reported |
| Additional Code 3: | Not reported |
| Additional Code 4: | Not reported |
| Additional Code 5: | Not reported |

Additional Info:

| | |
|---|---|
| Year: | 2012 |
| Gen EPA ID: | CAL000280571 |

| | |
|---|---|
| Shipment Date: | 20120523 |
| Creation Date: | 8/1/2012 22:15:18 |
| Receipt Date: | 20120530 |
| Manifest ID: | 008361742JJK |
| Trans EPA ID: | CAD981412356 |

**RICHARD NASH INC DBA ACTION CYLINDER HEADS (Continued)** **S113131291**

| | |
|---|---|
| Trans Name: | PACIFIC TRANS ENV SERVICES INC |
| Trans 2 EPA ID: | Not reported |
| Trans 2 Name: | Not reported |
| TSDF EPA ID: | CAD097030993 |
| Trans Name: | SIEMENS INDUSTRY INC |
| TSDF Alt EPA ID: | Not reported |
| TSDF Alt Name: | Not reported |
| CA Waste Code: | 181 - Other inorganic solid waste Organics |
| RCRA Code: | Not reported |
| Disposal Method: | H141 - Storage, Bulking, And/Or Transfer Off Site--No Treatment/Reovery (H010-H129) Or (H131-H135) |
| Quantity Tons: | 0.35 |
| Waste Quantity: | 700 |
| Quantity Unit: | P |
| Additional Code 1: | Not reported |
| Additional Code 2: | Not reported |
| Additional Code 3: | Not reported |
| Additional Code 4: | Not reported |
| Additional Code 5: | Not reported |

Additional Info:

| | |
|---|---|
| Year: | 2009 |
| Gen EPA ID: | CAL000280571 |
| Shipment Date: | 20090922 |
| Creation Date: | 10/29/2009 18:30:19 |
| Receipt Date: | 20090923 |
| Manifest ID: | 004387974JJK |
| Trans EPA ID: | CAD981412356 |
| Trans Name: | PACIFIC TRANS ENV SERVICES INC |
| Trans 2 EPA ID: | Not reported |
| Trans 2 Name: | Not reported |
| TSDF EPA ID: | CAD097030993 |
| Trans Name: | SIEMENS WATER TECHNOLOGIES CORP |
| TSDF Alt EPA ID: | Not reported |
| TSDF Alt Name: | Not reported |
| CA Waste Code: | 181 - Other inorganic solid waste Organics |
| RCRA Code: | Not reported |
| Disposal Method: | H141 - Storage, Bulking, And/Or Transfer Off Site--No Treatment/Reovery (H010-H129) Or (H131-H135) |
| Quantity Tons: | 0.35 |
| Waste Quantity: | 700 |
| Quantity Unit: | P |
| Additional Code 1: | Not reported |
| Additional Code 2: | Not reported |
| Additional Code 3: | Not reported |
| Additional Code 4: | Not reported |
| Additional Code 5: | Not reported |
| Shipment Date: | 20090429 |
| Creation Date: | 6/17/2009 18:30:19 |
| Receipt Date: | 20090505 |
| Manifest ID: | 004386199JJK |
| Trans EPA ID: | CAD981412356 |
| Trans Name: | PACIFIC TRANS ENV SERVICES INC |
| Trans 2 EPA ID: | Not reported |
| Trans 2 Name: | Not reported |

**RICHARD NASH INC DBA ACTION CYLINDER HEADS (Continued)** **S113131291**

TSDF EPA ID: CAD097030993
Trans Name: SIEMENS WATER TECHNOLOGIES CORP
TSDF Alt EPA ID: Not reported
TSDF Alt Name: Not reported
CA Waste Code: 181 - Other inorganic solid waste Organics
RCRA Code: Not reported
Disposal Method: H141 - Storage, Bulking, And/Or Transfer Off Site--No Treatment/Reovery (H010-H129) Or (H131-H135)
Quantity Tons: 0.375
Waste Quantity: 750
Quantity Unit: P
Additional Code 1: Not reported
Additional Code 2: Not reported
Additional Code 3: Not reported
Additional Code 4: Not reported
Additional Code 5: Not reported

Additional Info:
Year: 2010
Gen EPA ID: CAL000280571

Shipment Date: 20101004
Creation Date: 12/16/2010 18:30:33
Receipt Date: 20101007
Manifest ID: 006557880JJK
Trans EPA ID: CAD981412356
Trans Name: PACIFIC TRANS ENV SERVICES INC
Trans 2 EPA ID: Not reported
Trans 2 Name: Not reported
TSDF EPA ID: CAD097030993
Trans Name: SIEMENS WATER TECHNOLOGIES CORP
TSDF Alt EPA ID: Not reported
TSDF Alt Name: Not reported
CA Waste Code: 181 - Other inorganic solid waste Organics
RCRA Code: Not reported
Disposal Method: H141 - Storage, Bulking, And/Or Transfer Off Site--No Treatment/Reovery (H010-H129) Or (H131-H135)
Quantity Tons: 0.3
Waste Quantity: 600
Quantity Unit: P
Additional Code 1: Not reported
Additional Code 2: Not reported
Additional Code 3: Not reported
Additional Code 4: Not reported
Additional Code 5: Not reported

Shipment Date: 20100323
Creation Date: 6/29/2010 18:30:18
Receipt Date: 20100401
Manifest ID: 004388880JJK
Trans EPA ID: CAD981412356
Trans Name: PACIFIC TRANS ENV SERVICES INC
Trans 2 EPA ID: Not reported
Trans 2 Name: Not reported
TSDF EPA ID: CAD097030993
Trans Name: SIEMENS WATER TECHNOLOGIES CORP
TSDF Alt EPA ID: Not reported

**RICHARD NASH INC DBA ACTION CYLINDER HEADS (Continued)** **S113131291**

| | |
|---|---|
| TSDF Alt Name: | Not reported |
| CA Waste Code: | 181 - Other inorganic solid waste Organics |
| RCRA Code: | Not reported |
| Disposal Method: | H141 - Storage, Bulking, And/Or Transfer Off Site--No Treatment/Reovery (H010-H129) Or (H131-H135) |
| Quantity Tons: | 0.275 |
| Waste Quantity: | 550 |
| Quantity Unit: | P |
| Additional Code 1: | Not reported |
| Additional Code 2: | Not reported |
| Additional Code 3: | Not reported |
| Additional Code 4: | Not reported |
| Additional Code 5: | Not reported |

Additional Info:

| | |
|---|---|
| Year: | 2005 |
| Gen EPA ID: | CAL000280571 |
| Shipment Date: | 20051031 |
| Creation Date: | 3/14/2007 18:30:14 |
| Receipt Date: | 20051102 |
| Manifest ID: | 23885032 |
| Trans EPA ID: | CAD981412356 |
| Trans Name: | PACIFIC TRANS ENV SERVICES INC |
| Trans 2 EPA ID: | Not reported |
| Trans 2 Name: | Not reported |
| TSDF EPA ID: | CAT080033681 |
| Trans Name: | D/K ENVIRONMENTAL |
| TSDF Alt EPA ID: | CAT080033681 |
| TSDF Alt Name: | Not reported |
| CA Waste Code: | 181 - Other inorganic solid waste Organics |
| RCRA Code: | Not reported |
| Disposal Method: | D80 - Disposal, Land Fill |
| Quantity Tons: | 0.275 |
| Waste Quantity: | 550 |
| Quantity Unit: | P |
| Additional Code 1: | Not reported |
| Additional Code 2: | Not reported |
| Additional Code 3: | Not reported |
| Additional Code 4: | Not reported |
| Additional Code 5: | Not reported |
| Shipment Date: | 20050726 |
| Creation Date: | 11/23/2005 18:30:57 |
| Receipt Date: | 20050803 |
| Manifest ID: | 23884864 |
| Trans EPA ID: | CAD981412356 |
| Trans Name: | PACIFIC TRANS ENV SERVICES INC |
| Trans 2 EPA ID: | Not reported |
| Trans 2 Name: | Not reported |
| TSDF EPA ID: | CAT080033681 |
| Trans Name: | D/K ENVIRONMENTAL |
| TSDF Alt EPA ID: | CAT080033681 |
| TSDF Alt Name: | Not reported |
| CA Waste Code: | 181 - Other inorganic solid waste Organics |
| RCRA Code: | Not reported |
| Disposal Method: | D80 - Disposal, Land Fill |

**RICHARD NASH INC DBA ACTION CYLINDER HEADS (Continued)** **S113131291**

| | |
|---|---|
| Quantity Tons: | 0.25 |
| Waste Quantity: | 500 |
| Quantity Unit: | P |
| Additional Code 1: | Not reported |
| Additional Code 2: | Not reported |
| Additional Code 3: | Not reported |
| Additional Code 4: | Not reported |
| Additional Code 5: | Not reported |
| | |
| Shipment Date: | 20050308 |
| Creation Date: | 6/2/2005 18:31:52 |
| Receipt Date: | 20050316 |
| Manifest ID: | 23884611 |
| Trans EPA ID: | CAD981412356 |
| Trans Name: | PACIFIC TRANS ENV SERVICES INC |
| Trans 2 EPA ID: | Not reported |
| Trans 2 Name: | Not reported |
| TSDF EPA ID: | CAT080033681 |
| Trans Name: | D/K ENVIRONMENTAL |
| TSDF Alt EPA ID: | CAT080033681 |
| TSDF Alt Name: | Not reported |
| CA Waste Code: | 181 - Other inorganic solid waste Organics |
| RCRA Code: | NR |
| Disposal Method: | D80 - Disposal, Land Fill |
| Quantity Tons: | 0.325 |
| Waste Quantity: | 650 |
| Quantity Unit: | P |
| Additional Code 1: | Not reported |
| Additional Code 2: | Not reported |
| Additional Code 3: | Not reported |
| Additional Code 4: | Not reported |
| Additional Code 5: | Not reported |

Additional Info:

| | |
|---|---|
| Year: | 2007 |
| Gen EPA ID: | CAL000280571 |
| | |
| Shipment Date: | 20070621 |
| Creation Date: | 10/23/2007 18:30:06 |
| Receipt Date: | 20070627 |
| Manifest ID: | 000588054JJK |
| Trans EPA ID: | CAD981412356 |
| Trans Name: | PACIFIC TRANS ENV SERVICES INC |
| Trans 2 EPA ID: | Not reported |
| Trans 2 Name: | Not reported |
| TSDF EPA ID: | CAD097030993 |
| Trans Name: | SIEMENS WATER TECHNOLOGIES CORP |
| TSDF Alt EPA ID: | Not reported |
| TSDF Alt Name: | Not reported |
| CA Waste Code: | 181 - Other inorganic solid waste Organics |
| RCRA Code: | Not reported |
| Disposal Method: | H141 - Storage, Bulking, And/Or Transfer Off Site--No Treatment/Reovery (H010-H129) Or (H131-H135) |
| Quantity Tons: | 0.4 |
| Waste Quantity: | 800 |
| Quantity Unit: | P |
| Additional Code 1: | Not reported |

**RICHARD NASH INC DBA ACTION CYLINDER HEADS (Continued)** **S113131291**

| | |
|---|---|
| Additional Code 2: | Not reported |
| Additional Code 3: | Not reported |
| Additional Code 4: | Not reported |
| Additional Code 5: | Not reported |
| | |
| Shipment Date: | 20070131 |
| Creation Date: | 8/9/2007 18:30:32 |
| Receipt Date: | 20070207 |
| Manifest ID: | 000571792JJK |
| Trans EPA ID: | CAD981412356 |
| Trans Name: | PACIFIC TRANS ENV SERVICES INC |
| Trans 2 EPA ID: | Not reported |
| Trans 2 Name: | Not reported |
| TSDF EPA ID: | CAD097030993 |
| Trans Name: | SIEMENS WATER TECHNOLOGIES CORP |
| TSDF Alt EPA ID: | Not reported |
| TSDF Alt Name: | Not reported |
| CA Waste Code: | 181 - Other inorganic solid waste Organics |
| RCRA Code: | Not reported |
| Disposal Method: | H141 - Storage, Bulking, And/Or Transfer Off Site--No Treatment/Reovery (H010-H129) Or (H131-H135) |
| Quantity Tons: | 0.35 |
| Waste Quantity: | 700 |
| Quantity Unit: | P |
| Additional Code 1: | Not reported |
| Additional Code 2: | Not reported |
| Additional Code 3: | Not reported |
| Additional Code 4: | Not reported |
| Additional Code 5: | Not reported |

Additional Info:

| | |
|---|---|
| Year: | 2004 |
| Gen EPA ID: | CAL000280571 |
| | |
| Shipment Date: | 20040915 |
| Creation Date: | 12/21/2004 18:31:57 |
| Receipt Date: | 20040922 |
| Manifest ID: | 23884295 |
| Trans EPA ID: | CAD981412356 |
| Trans Name: | PACIFIC TRANS ENV SERVICES INC |
| Trans 2 EPA ID: | Not reported |
| Trans 2 Name: | Not reported |
| TSDF EPA ID: | CAT080033681 |
| Trans Name: | D/K ENVIRONMENTAL |
| TSDF Alt EPA ID: | CAT080033681 |
| TSDF Alt Name: | Not reported |
| CA Waste Code: | 181 - Other inorganic solid waste Organics |
| RCRA Code: | NR |
| Disposal Method: | D80 - Disposal, Land Fill |
| Quantity Tons: | 0.325 |
| Waste Quantity: | 650 |
| Quantity Unit: | P |
| Additional Code 1: | Not reported |
| Additional Code 2: | Not reported |
| Additional Code 3: | Not reported |
| Additional Code 4: | Not reported |
| Additional Code 5: | Not reported |

**RICHARD NASH INC DBA ACTION CYLINDER HEADS (Continued)** **S113131291**

| | |
|---|---|
| Shipment Date: | 20040915 |
| Creation Date: | 12/10/2004 18:31:55 |
| Receipt Date: | Not reported |
| Manifest ID: | 23884295 |
| Trans EPA ID: | CAD981412356 |
| Trans Name: | PACIFIC TRANS ENV SERVICES INC |
| Trans 2 EPA ID: | Not reported |
| Trans 2 Name: | Not reported |
| TSDF EPA ID: | CAT080033681 |
| Trans Name: | D/K ENVIRONMENTAL |
| TSDF Alt EPA ID: | Not reported |
| TSDF Alt Name: | Not reported |
| CA Waste Code: | 181 - Other inorganic solid waste Organics |
| RCRA Code: | NR |
| Disposal Method: | - Not reported |
| Quantity Tons: | 0.325 |
| Waste Quantity: | 650 |
| Quantity Unit: | P |
| Additional Code 1: | Not reported |
| Additional Code 2: | Not reported |
| Additional Code 3: | Not reported |
| Additional Code 4: | Not reported |
| Additional Code 5: | Not reported |

| | |
|---|---|
| Shipment Date: | 20040527 |
| Creation Date: | 11/1/2004 9:00:46 |
| Receipt Date: | 20040602 |
| Manifest ID: | 23858042 |
| Trans EPA ID: | CAD981412356 |
| Trans Name: | PACIFIC TRANS ENV SERVICES INC |
| Trans 2 EPA ID: | Not reported |
| Trans 2 Name: | Not reported |
| TSDF EPA ID: | CAT080033681 |
| Trans Name: | D/K ENVIRONMENTAL |
| TSDF Alt EPA ID: | CAT080033681 |
| TSDF Alt Name: | Not reported |
| CA Waste Code: | 181 - Other inorganic solid waste Organics |
| RCRA Code: | NR |
| Disposal Method: | D80 - Disposal, Land Fill |
| Quantity Tons: | 0.325 |
| Waste Quantity: | 650 |
| Quantity Unit: | P |
| Additional Code 1: | Not reported |
| Additional Code 2: | Not reported |
| Additional Code 3: | Not reported |
| Additional Code 4: | Not reported |
| Additional Code 5: | Not reported |

HWTS:

| | |
|---|---|
| Name: | RICHARD NASH INC DBA ACTION CYLINDER HEADS |
| Address: | 11903 WOODSIDE AVE |
| Address 2: | Not reported |
| City,State,Zip: | LAKESIDE, CA 92040 |
| EPA ID: | CAL000280571 |
| Inactive Date: | 02/04/2013 |
| Create Date: | 03/29/2004 |
| Last Act Date: | 11/14/2014 |

**RICHARD NASH INC DBA ACTION CYLINDER HEADS (Continued)** **S113131291**

| | |
|---|---|
| Mailing Name: | Not reported |
| Mailing Address: | 10350 MISSION GORGE RD |
| Mailing Address 2: | Not reported |
| Mailing City,State,Zip: | SANTEE, CA 920710000 |
| Owner Name: | RICHARD NASH INC |
| Owner Address: | 28618 MAPLEWOOD DR |
| Owner Address 2: | Not reported |
| Owner City,State,Zip: | MENIFEE, CA 925830000 |
| Contact Name: | RICHARD NASH |
| Contact Address: | 11903 WOODSIDE AVE |
| Contact Address 2: | Not reported |
| City,State,Zip: | LAKESIDE, CA 920400000 |

NAICS:

| | |
|---|---|
| EPA ID: | CAL000280571 |
| Create Date: | 2004-03-29 15:19:21 |
| NAICS Code: | 811118 |
| NAICS Description: | Other Automotive Mechanical and Electrical Repair and Maintenance |
| Issued EPA ID Date: | 2004-03-29 15:19:21 |
| Inactive Date: | 2013-02-04 00:00:00 |
| Facility Name: | RICHARD NASH INC DBA ACTION CYLINDER HEADS |
| Facility Address: | 11903 WOODSIDE AVE |
| Facility Address 2: | Not reported |
| Facility City: | LAKESIDE |
| Facility County: | 37 |
| Facility State: | CA |
| Facility Zip: | 92040 |

| | |
|---|---|
| EPA ID: | CAL000280571 |
| Create Date: | 2013-02-04 10:16:23 |
| NAICS Code: | 336399 |
| NAICS Description: | All Other Motor Vehicle Parts Manufacturing |
| Issued EPA ID Date: | 2004-03-29 15:19:21 |
| Inactive Date: | 2013-02-04 00:00:00 |
| Facility Name: | RICHARD NASH INC DBA ACTION CYLINDER HEADS |
| Facility Address: | 11903 WOODSIDE AVE |
| Facility Address 2: | Not reported |
| Facility City: | LAKESIDE |
| Facility County: | 37 |
| Facility State: | CA |
| Facility Zip: | 92040 |

---

**K193** **SAN DIEGO SUPERCHARGERS** **San Diego Co. HMMD** **S106063050**
**11982 WOODSIDE AVE** **CERS HAZ WASTE** **N/A**
**< 1/8** **LAKESIDE, CA 92040** **CERS**
**1 ft.** **HWTS**

**Site 1 of 31 in cluster K**

**Relative:**
**Lower**

**Actual:**
**391 ft.**

HMMD SAN DIEGO:

| | |
|---|---|
| Name: | SAN DIEGO SUPERCHARGERS |
| Address: | 11982 WOODSIDE AV |
| City,State,Zip: | LAKESIDE, CA 92040 |
| Permit Number: | 129765 |
| Business Type: | 6HK26 |
| EPA Id Number: | CAD982498103 |
| APN: | 382-280-01-00 |
| Last HMMD Inspection: | 05/10/2012 |

**SAN DIEGO SUPERCHARGERS (Continued)** **S106063050**

| | |
|---|---|
| Facility Telephone: | 619-390-1332 |
| Permit Status: | OPEN |
| Permit Expiration: | 12/31/2012 |
| Date Last Updated: | 11/02/2012 |
| Facility Owner: | BILL TAGNEY |
| Facility Mailing Address: | 11982 WOODSIDE AV #B |
| Facility Mailing City: | LAKESIDE |
| Facility Mailing State: | CA |
| Facility Mailing Zip: | 92040-2914 |
| UST Owner: | Not reported |
| Handle Regulated Hazmat: | Not reported |
| Own Or Operate UST: | Not reported |
| Subject To APSA: | Not reported |
| Generate Haz Waste: | Y |
| Treat Haz Waste: | Not reported |
| Generate Medical Waste: | Not reported |

Inventory Active Permits (not SQG Medical):

| | |
|---|---|
| Permit Number: | 129765 |
| Update Date: | 11/02/2012 |
| Case Number: | Not reported |
| Name: | WASTE 135 UNSPECIFIED AQUEOUS SOL'N |
| Other Information: | PARTS WASHER |
| Material Waste: | Waste |
| Hazardous Categories 1: | Not reported |
| Hazardous Categories 2: | Not reported |

| | |
|---|---|
| Permit Number: | 129765 |
| Update Date: | 11/02/2012 |
| Case Number: | Not reported |
| Name: | WASTE 221 WASTE OIL & MIXED OIL |
| Other Information: | (GS.) |
| Material Waste: | Waste |
| Hazardous Categories 1: | Not reported |
| Hazardous Categories 2: | Not reported |

| | |
|---|---|
| Permit Number: | 129765 |
| Update Date: | 11/02/2012 |
| Case Number: | Not reported |
| Name: | WASTE 342 ORGANIC LIQUIDS W/METALS |
| Other Information: | ANTFRZ ON |
| Material Waste: | Waste |
| Hazardous Categories 1: | Not reported |
| Hazardous Categories 2: | Not reported |

| | |
|---|---|
| Permit Number: | 129765 |
| Update Date: | 11/02/2012 |
| Case Number: | Not reported |
| Name: | WASTE 444 USED BATTERIES |
| Other Information: | USED LEAD ACID BATTERIES |
| Material Waste: | Waste |
| Hazardous Categories 1: | Not reported |
| Hazardous Categories 2: | Not reported |

| | |
|---|---|
| Permit Number: | 129765 |
| Update Date: | 11/02/2012 |
| Case Number: | Not reported |
| Name: | WASTE 888 USED OIL FILTERS |

**SAN DIEGO SUPERCHARGERS (Continued)** **S106063050**

Other Information: Not reported
Material Waste: Waste
Hazardous Categories 1: Not reported
Hazardous Categories 2: Not reported

Violations Active Permits:
Permit Number: 129765
Update Date: 11/02/2012
Inspection Date: 04/27/2006
Violation Code: 6HV0133
Violation: MANIFEST COPY NOT SENT TO DTSC
Violation Citation: Generator of hazardous waste has not sent the appropriate copy of the manifest to DTSC/Cal-EPA. CCR 66262.23(a)(4)
Activity: ACTIVE

Permit Number: 129765
Update Date: 11/02/2012
Inspection Date: 04/27/2006
Violation Code: 6HV0216
Violation: HAZMATS WITHOUT PROPER LABELS
Violation Citation: Hazardous materials have not been adequately labeled within 10 days & are now declared hazardous waste. HSC 25124(b)(3)(A) & 66262.34(f)
Activity: ACTIVE

Name: HORIZON AUTOMOTIVE
Address: 11982 WOODSIDE AVE 106
City,State,Zip: LAKESIDE, CA 92040
Permit Number: Not reported
Business Type: Not reported
EPA Id Number: Not reported
APN: Not reported
Last HMMD Inspection: Not reported
Facility Telephone: 619-990-1718
Permit Status: Permit Renewed
Permit Expiration: Not reported
Date Last Updated: 11/27/2019
Facility Owner: Not reported
Facility Mailing Address: 11982 Woodside Ave Ste 106, Lakeside, CA 92040
Facility Mailing City: Not reported
Facility Mailing State: Not reported
Facility Mailing Zip: Not reported
UST Owner: N
Handle Regulated Hazmat: Not reported
Own Or Operate UST: Not reported
Subject To APSA: Not reported
Generate Haz Waste: Y
Treat Haz Waste: N
Generate Medical Waste: Not reported

Inspection Violation:
Record ID: DEH2015-HUPFP-002221
Permit Status: Permit Renewed
Active Permit: Y
Facility Id Number: 37-000-002221
Program Element: Hazardous Waste Generator
Inspection Type: Routine

**SAN DIEGO SUPERCHARGERS (Continued)** **S106063050**

| | |
|---|---|
| Inspection Number: | 5510309 |
| Return To Compliance Date: | 2016-01-14T00:00:00.000 |
| Nov: | Yes |
| Violation Classification: | Class I |
| Underground Storage Tank Id: | Not reported |
| Container/Tank Id: | Not reported |
| Last Update: | 2019-11-27T01:45:01.000 |
| Inspection Date: | 2015-12-10T09:12:00.000 |
| Violation Code: | 3010001 Unified Program Facility (UPF) permit not obtained for the generation of hazardous waste. HSC 25404.1; SDCC 68.905 |

| | |
|---|---|
| Record ID: | DEH2015-HUPFP-002221 |
| Permit Status: | Permit Renewed |
| Active Permit: | Y |
| Facility Id Number: | 37-000-002221 |
| Program Element: | Hazardous Waste Generator |
| Inspection Type: | Site Investigation |
| Inspection Number: | 5413103 |
| Return To Compliance Date: | 2016-03-31T00:00:00.000 |
| Nov: | Yes |
| Violation Classification: | Class I |
| Underground Storage Tank Id: | Not reported |
| Container/Tank Id: | Not reported |
| Last Update: | 2019-11-27T01:45:01.000 |
| Inspection Date: | 2015-12-10T15:54:00.000 |
| Violation Code: | 3010001 Unified Program Facility (UPF) permit not obtained for the generation of hazardous waste. HSC 25404.1; SDCC 68.905 |

| | |
|---|---|
| Record ID: | DEH2015-HUPFP-002221 |
| Permit Status: | Permit Renewed |
| Active Permit: | Y |
| Facility Id Number: | 37-000-002221 |
| Program Element: | Hazardous Waste Generator |
| Inspection Type: | Routine |
| Inspection Number: | 6290152 |
| Return To Compliance Date: | Not reported |
| Nov: | No |
| Violation Classification: | Minor |
| Underground Storage Tank Id: | Not reported |
| Container/Tank Id: | Not reported |
| Last Update: | 2019-11-27T01:45:01.000 |
| Inspection Date: | 2019-11-19T15:36:02.000 |
| Violation Code: | 3030007 Failed to properly label/date hazardous waste container &/or tank. 22 CCR 66262.34(f) |

| | |
|---|---|
| Record ID: | DEH2015-HUPFP-002221 |
| Permit Status: | Permit Renewed |
| Active Permit: | Y |
| Facility Id Number: | 37-000-002221 |
| Program Element: | Hazardous Waste Generator |
| Inspection Type: | Routine |
| Inspection Number: | 6290152 |
| Return To Compliance Date: | Not reported |
| Nov: | No |
| Violation Classification: | Class II |
| Underground Storage Tank Id: | Not reported |
| Container/Tank Id: | Not reported |

**SAN DIEGO SUPERCHARGERS (Continued)** **S106063050**

Last Update: 2019-11-27T01:45:01.000
Inspection Date: 2019-11-19T15:36:02.000
Violation Code: HMD0226 Did not accumulate waste in a container or tank. 22 CCR 66262.34(d)(2); 40 CFR 262.34(d)(2)

Record ID: DEH2015-HUPFP-002221
Permit Status: Permit Renewed
Active Permit: Y
Facility Id Number: 37-000-002221
Program Element: Hazardous Materials Release Response Plans
Inspection Type: Routine
Inspection Number: 6290152
Return To Compliance Date: Not reported
Nov: No
Violation Classification: Minor
Underground Storage Tank Id: Not reported
Container/Tank Id: Not reported
Last Update: 2019-11-27T01:45:01.000
Inspection Date: 2019-11-19T15:36:02.000
Violation Code: 1010005 Site map not submitted in CERS or not sufficient. HSC 25505(a)(2); 25508.1(f); 19 CCR 2652(a)(3)

Waste and Materials:
Record ID: DEH2015-HUPFP-002221
Permit Status: Permit Renewed
Active Permit: Y
Child Record Id: DEH2016-HWAST-0070093
Trade Secret: N
Hazardous Material Type: Not reported
Last Updated: 2017-04-28T02:30:40.000
Chemical Name: Waste Oil
Common Name: Waste Oil
Case Number: Not reported

Record ID: DEH2015-HUPFP-002221
Permit Status: Permit Renewed
Active Permit: Y
Child Record Id: DEH2017-HWAST-0135587
Trade Secret: N
Hazardous Material Type: Not reported
Last Updated: 2019-11-27T01:45:01.000
Chemical Name: Waste Stoddard Solvent
Common Name: Waste Stoddard Solvent
Case Number: Not reported

Record ID: DEH2015-HUPFP-002221
Permit Status: Permit Renewed
Active Permit: Y
Child Record Id: DEH2017-HWAST-0135588
Trade Secret: N
Hazardous Material Type: Not reported
Last Updated: 2019-11-27T01:45:01.000
Chemical Name: Waste Oil
Common Name: Waste Oil
Case Number: Not reported

**SAN DIEGO SUPERCHARGERS (Continued)** **S106063050**

| | |
|---|---|
| Name: | SAN DIEGO SUPERCHARGERS |
| Address: | 11982 WOODSIDE AVE B |
| City,State,Zip: | LAKESIDE, CA 92040 |
| Permit Number: | Not reported |
| Business Type: | Not reported |
| EPA Id Number: | CAD982498032 |
| APN: | Not reported |
| Last HMMD Inspection: | Not reported |
| Facility Telephone: | 619-390-1332 |
| Permit Status: | Permit Renewed |
| Permit Expiration: | Not reported |
| Date Last Updated: | 12/25/2019 |
| Facility Owner: | Not reported |
| Facility Mailing Address: | 11982 WOODSIDE AV #B, LAKESIDE, CA 92040-2914 |
| Facility Mailing City: | Not reported |
| Facility Mailing State: | Not reported |
| Facility Mailing Zip: | Not reported |
| UST Owner: | N |
| Handle Regulated Hazmat: | Not reported |
| Own Or Operate UST: | Not reported |
| Subject To APSA: | Not reported |
| Generate Haz Waste: | Y |
| Treat Haz Waste: | N |
| Generate Medical Waste: | Not reported |

Inspection Violation:

| | |
|---|---|
| Record ID: | DEH2002-HUPFP-129765 |
| Permit Status: | Permit Renewed |
| Active Permit: | Y |
| Facility Id Number: | 37-000-129765 |
| Program Element: | Hazardous Waste Generator |
| Inspection Type: | Routine |
| Inspection Number: | 4098302 |
| Return To Compliance Date: | 2014-02-18T00:00:00.000 |
| Nov: | No |
| Violation Classification: | Minor |
| Underground Storage Tank Id: | Not reported |
| Container/Tank Id: | Not reported |
| Last Update: | 2019-12-25T00:00:00.000 |
| Inspection Date: | 2013-12-30T08:52:00.000 |
| Violation Code: | 3030004 Failure to properly handle, manage, label, and recycle used oil and fuel filters.; 22 CCR 16 66266.130. |

| | |
|---|---|
| Record ID: | DEH2002-HUPFP-129765 |
| Permit Status: | Permit Renewed |
| Active Permit: | Y |
| Facility Id Number: | 37-000-129765 |
| Program Element: | Hazardous Waste Generator |
| Inspection Type: | Routine |
| Inspection Number: | 4098302 |
| Return To Compliance Date: | 2014-02-18T00:00:00.000 |
| Nov: | No |
| Violation Classification: | Minor |
| Underground Storage Tank Id: | Not reported |
| Container/Tank Id: | Not reported |
| Last Update: | 2019-12-25T00:00:00.000 |
| Inspection Date: | 2013-12-30T08:52:00.000 |
| Violation Code: | 3030019 Failure to inspect hazardous waste storage areas at least |

**SAN DIEGO SUPERCHARGERS (Continued)** **S106063050**

weekly.; 22 CCR 12 66262.34(d)(2); 40 CFR 1 265.174.

| | |
|---|---|
| Record ID: | DEH2002-HUPFP-129765 |
| Permit Status: | Permit Renewed |
| Active Permit: | Y |
| Facility Id Number: | 37-000-129765 |
| Program Element: | Hazardous Waste Generator |
| Inspection Type: | Routine |
| Inspection Number: | 4098302 |
| Return To Compliance Date: | 2014-02-18T00:00:00.000 |
| Nov: | No |
| Violation Classification: | Minor |
| Underground Storage Tank Id: | Not reported |
| Container/Tank Id: | Not reported |
| Last Update: | 2019-12-25T00:00:00.000 |
| Inspection Date: | 2013-12-30T08:52:00.000 |
| Violation Code: | 3030017 Failure to properly close hazardous waste containers when not in active use.; 22 CCR 12 66262.34(d)(2); 40 CFR 1 265.173. |

| | |
|---|---|
| Record ID: | DEH2002-HUPFP-129765 |
| Permit Status: | Permit Renewed |
| Active Permit: | Y |
| Facility Id Number: | 37-000-129765 |
| Program Element: | Hazardous Waste Generator |
| Inspection Type: | Routine |
| Inspection Number: | 4098302 |
| Return To Compliance Date: | 2014-02-22T00:00:00.000 |
| Nov: | No |
| Violation Classification: | Minor |
| Underground Storage Tank Id: | Not reported |
| Container/Tank Id: | Not reported |
| Last Update: | 2019-12-25T00:00:00.000 |
| Inspection Date: | 2013-12-30T08:52:00.000 |
| Violation Code: | 3030010 Failure to dispose of hazardous waste within 180 days (or 270 if waste is transported over 200 miles) for the generator who generates less than 1000 kilogram per month, but more than 100 kilograms per month.; 22 CCR 12 66262.34(d). |

| | |
|---|---|
| Record ID: | DEH2002-HUPFP-129765 |
| Permit Status: | Permit Renewed |
| Active Permit: | Y |
| Facility Id Number: | 37-000-129765 |
| Program Element: | Hazardous Waste Generator |
| Inspection Type: | Routine |
| Inspection Number: | 4098302 |
| Return To Compliance Date: | 2014-02-18T00:00:00.000 |
| Nov: | No |
| Violation Classification: | Minor |
| Underground Storage Tank Id: | Not reported |
| Container/Tank Id: | Not reported |
| Last Update: | 2019-12-25T00:00:00.000 |
| Inspection Date: | 2013-12-30T08:52:00.000 |
| Violation Code: | 3030007 Failure to properly label hazardous waste accumulation containers with the following requirements: "Hazardous Waste", name and address of the generator, physical and chemical characteristics of the Hazardous Waste, and starting accumulation date.; 22 CCR 12 66262.34(f). |

**SAN DIEGO SUPERCHARGERS (Continued)** **S106063050**

| | |
|---|---|
| Record ID: | DEH2002-HUPFP-129765 |
| Permit Status: | Permit Renewed |
| Active Permit: | Y |
| Facility Id Number: | 37-000-129765 |
| Program Element: | Hazardous Waste Generator |
| Inspection Type: | Routine |
| Inspection Number: | 5864586 |
| Return To Compliance Date: | 2018-03-29T00:00:00.000 |
| Nov: | No |
| Violation Classification: | Class II |
| Underground Storage Tank Id: | Not reported |
| Container/Tank Id: | Not reported |
| Last Update: | 2019-12-25T00:00:00.000 |
| Inspection Date: | 2017-12-26T12:39:00.000 |
| Violation Code: | 3030010 Accumulated waste too long (>180 or 270 days) or (>90 days). HSC 25201(a), 25123.3(h)(1); 22 CCR 66262.34(d); 40 CFR 262.34(e) and/or (f) |

| | |
|---|---|
| Record ID: | DEH2002-HUPFP-129765 |
| Permit Status: | Permit Renewed |
| Active Permit: | Y |
| Facility Id Number: | 37-000-129765 |
| Program Element: | Hazardous Materials Release Response Plans |
| Inspection Type: | Routine |
| Inspection Number: | 4098302 |
| Return To Compliance Date: | 2014-04-16T00:00:00.000 |
| Nov: | No |
| Violation Classification: | Minor |
| Underground Storage Tank Id: | Not reported |
| Container/Tank Id: | Not reported |
| Last Update: | 2019-12-25T00:00:00.000 |
| Inspection Date: | 2013-12-30T08:52:00.000 |
| Violation Code: | 1010008 Failure to submit inventory reports (Activities, Owner/Operator, Hazardous Materials Descriptions and Map pages, if required. Documentation must be resubmitted (for facilities which exceed EPCRA thresholds) or re-certified (for facilities which do not exceed EPCRA thresholds) by March 1; 19 CCR 4 2729.4(b), 2729.5. |

| | |
|---|---|
| Record ID: | DEH2002-HUPFP-129765 |
| Permit Status: | Permit Renewed |
| Active Permit: | Y |
| Facility Id Number: | 37-000-129765 |
| Program Element: | Hazardous Materials Release Response Plans |
| Inspection Type: | Routine |
| Inspection Number: | 4998626 |
| Return To Compliance Date: | 2016-04-15T00:00:00.000 |
| Nov: | No |
| Violation Classification: | Minor |
| Underground Storage Tank Id: | Not reported |
| Container/Tank Id: | Not reported |
| Last Update: | 2019-12-25T00:00:00.000 |
| Inspection Date: | 2016-03-09T14:01:00.000 |
| Violation Code: | 1010008 HMBP not certified annually as complete and accurate in CERS. HSC 25508.2 |

| | |
|---|---|
| Record ID: | DEH2002-HUPFP-129765 |
| Permit Status: | Permit Renewed |

**SAN DIEGO SUPERCHARGERS (Continued)** **S106063050**

| | |
|---|---|
| Active Permit: | Y |
| Facility Id Number: | 37-000-129765 |
| Program Element: | Hazardous Materials Release Response Plans |
| Inspection Type: | Routine |
| Inspection Number: | 5864586 |
| Return To Compliance Date: | 2018-03-29T00:00:00.000 |
| Nov: | No |
| Violation Classification: | Minor |
| Underground Storage Tank Id: | Not reported |
| Container/Tank Id: | Not reported |
| Last Update: | 2019-12-25T00:00:00.000 |
| Inspection Date: | 2017-12-26T12:39:00.000 |
| Violation Code: | 1010005 Site map not submitted in CERS or not sufficient. HSC 25505(a)(2); 25508.1(f); 19 CCR 2652(a)(3) |

| | |
|---|---|
| Record ID: | DEH2002-HUPFP-129765 |
| Permit Status: | Permit Renewed |
| Active Permit: | Y |
| Facility Id Number: | 37-000-129765 |
| Program Element: | Hazardous Materials Release Response Plans |
| Inspection Type: | Routine |
| Inspection Number: | 5864586 |
| Return To Compliance Date: | 2018-03-29T00:00:00.000 |
| Nov: | No |
| Violation Classification: | Class II |
| Underground Storage Tank Id: | Not reported |
| Container/Tank Id: | Not reported |
| Last Update: | 2019-12-25T00:00:00.000 |
| Inspection Date: | 2017-12-26T12:39:00.000 |
| Violation Code: | 1020002 Initial &/or annual employee training not conducted in safety procedures for a hazardous material release or threatened release &/or employee training records not available or not maintained for 3 years. HSC 25505(a)(4); 19 CCR 2659(b) |

Waste and Materials:

| | |
|---|---|
| Record ID: | DEH2002-HUPFP-129765 |
| Permit Status: | Permit Renewed |
| Active Permit: | Y |
| Child Record Id: | DEH2017-HWAST-0135554 |
| Trade Secret: | N |
| Hazardous Material Type: | Not reported |
| Last Updated: | 2018-01-17T17:43:46.000 |
| Chemical Name: | WASTE 221 WASTE OIL & MIXED OIL |
| Common Name: | WASTE OIL |
| Case Number: | Not reported |

| | |
|---|---|
| Record ID: | DEH2002-HUPFP-129765 |
| Permit Status: | Permit Renewed |
| Active Permit: | Y |
| Child Record Id: | DEH2017-HWAST-0135555 |
| Trade Secret: | N |
| Hazardous Material Type: | Not reported |
| Last Updated: | 2018-01-17T17:43:46.000 |
| Chemical Name: | WASTE 342 ORGANIC LIQUIDS W/METALS |
| Common Name: | ANTFRZ ON |
| Case Number: | Not reported |

**SAN DIEGO SUPERCHARGERS (Continued)** **S106063050**

Record ID: DEH2002-HUPFP-129765
Permit Status: Permit Renewed
Active Permit: Y
Child Record Id: DEH2018-HWAST-0152194
Trade Secret: N
Hazardous Material Type: Not reported
Last Updated: 2019-12-25T02:35:02.000
Chemical Name: WASTE 221 WASTE OIL & MIXED OIL
Common Name: WASTE OIL
Case Number: Not reported

Record ID: DEH2002-HUPFP-129765
Permit Status: Permit Renewed
Active Permit: Y
Child Record Id: DEH2017-HWAST-0135556
Trade Secret: N
Hazardous Material Type: Not reported
Last Updated: 2018-01-17T17:43:46.000
Chemical Name: WASTE 135 UNSPECIFIED AQUEOUS SOL'N
Common Name: PARTS WASHER
Case Number: Not reported

Record ID: DEH2002-HUPFP-129765
Permit Status: Permit Renewed
Active Permit: Y
Child Record Id: DEH2018-HWAST-0152192
Trade Secret: N
Hazardous Material Type: Not reported
Last Updated: 2019-12-25T02:35:02.000
Chemical Name: WASTE 135 UNSPECIFIED AQUEOUS SOL'N
Common Name: PARTS WASHER
Case Number: Not reported

Record ID: DEH2002-HUPFP-129765
Permit Status: Permit Renewed
Active Permit: Y
Child Record Id: DEH2018-HWAST-0152193
Trade Secret: N
Hazardous Material Type: Not reported
Last Updated: 2019-12-25T02:35:02.000
Chemical Name: WASTE 342 ORGANIC LIQUIDS W/METALS
Common Name: ANTFRZ ON
Case Number: Not reported

Record ID: DEH2002-HUPFP-129765
Permit Status: Permit Renewed
Active Permit: Y
Child Record Id: DEH2014-HWAST-0023831
Trade Secret: N
Hazardous Material Type: Not reported
Last Updated: 2017-04-05T22:38:31.000
Chemical Name: WASTE 221 WASTE OIL & MIXED OIL
Common Name: WASTE OIL
Case Number: Not reported

Record ID: DEH2002-HUPFP-129765
Permit Status: Permit Renewed

**SAN DIEGO SUPERCHARGERS (Continued)** **S106063050**

| | |
|---|---|
| Active Permit: | Y |
| Child Record Id: | DEH2014-HWAST-0023832 |
| Trade Secret: | N |
| Hazardous Material Type: | Not reported |
| Last Updated: | 2017-04-05T22:38:31.000 |
| Chemical Name: | WASTE 342 ORGANIC LIQUIDS W/METALS |
| Common Name: | ANTFRZ ON |
| Case Number: | Not reported |

| | |
|---|---|
| Record ID: | DEH2002-HUPFP-129765 |
| Permit Status: | Permit Renewed |
| Active Permit: | Y |
| Child Record Id: | DEH2014-HWAST-0023833 |
| Trade Secret: | N |
| Hazardous Material Type: | Not reported |
| Last Updated: | 2017-04-05T22:38:31.000 |
| Chemical Name: | WASTE 135 UNSPECIFIED AQUEOUS SOL'N |
| Common Name: | PARTS WASHER |
| Case Number: | Not reported |

| | |
|---|---|
| Name: | JT PERFORMANCE DIESEL |
| Address: | 11982 WOODSIDE AV |
| City,State,Zip: | LAKESIDE, CA 92040 |
| Permit Number: | 215488 |
| Business Type: | 6HK18 |
| EPA Id Number: | Not reported |
| APN: | 382-280-01-00 |
| Last HMMD Inspection: | 09/30/2011 |
| Facility Telephone: | 619-449-0991 |
| Permit Status: | OPEN |
| Permit Expiration: | 02/28/2013 |
| Date Last Updated: | 11/02/2012 |
| Facility Owner: | JT PERFORMANCE DIESEL |
| Facility Mailing Address: | 11982 WOODSIDE AVE #103 |
| Facility Mailing City: | Lakeside |
| Facility Mailing State: | CA |
| Facility Mailing Zip: | 92040 |
| UST Owner: | Not reported |
| Handle Regulated Hazmat: | Y |
| Own Or Operate UST: | Not reported |
| Subject To APSA: | Not reported |
| Generate Haz Waste: | Y |
| Treat Haz Waste: | Not reported |
| Generate Medical Waste: | Not reported |

Inventory Active Permits (not SQG Medical):

| | |
|---|---|
| Permit Number: | 215488 |
| Update Date: | 11/02/2012 |
| Case Number: | Not reported |
| Name: | WASTE 221 WASTE OIL & MIXED OIL |
| Other Information: | USED OIL |
| Material Waste: | Waste |
| Hazardous Categories 1: | Not reported |
| Hazardous Categories 2: | Not reported |

| | |
|---|---|
| Permit Number: | 215488 |
| Update Date: | 11/02/2012 |

**SAN DIEGO SUPERCHARGERS (Continued)** **S106063050**

| | |
|---|---|
| Case Number: | Not reported |
| Name: | WASTE 444 USED BATTERIES |
| Other Information: | Not reported |
| Material Waste: | Waste |
| Hazardous Categories 1: | Not reported |
| Hazardous Categories 2: | Not reported |
| Permit Number: | 215488 |
| Update Date: | 11/02/2012 |
| Case Number: | Not reported |
| Name: | WASTE 888 USED OIL FILTERS |
| Other Information: | Not reported |
| Material Waste: | Waste |
| Hazardous Categories 1: | Not reported |
| Hazardous Categories 2: | Not reported |

Violations Active Permits:

| | |
|---|---|
| Permit Number: | 215488 |
| Update Date: | 11/02/2012 |
| Inspection Date: | 09/30/2011 |
| Violation Code: | 6HV1002 |
| Violation: | HMBP NOT ESTABISHED/IMPLEMENTED. |
| Violation Citation: | Hazardous materials handler has not established/implemented a business plan. HSC 25503.5(a) |
| Activity: | ACTIVE |
| Permit Number: | 215488 |
| Update Date: | 11/02/2012 |
| Inspection Date: | 09/30/2011 |
| Violation Code: | 6HV1004 |
| Violation: | HMBP NOT SUBMITTED TO HMD |
| Violation Citation: | Hazardous Materials Handler has not submitted a completed Business Plan to the HMMD. HSC 25505(a) |
| Activity: | ACTIVE |
| Name: | SAN DIEGO SUPERCHARGERS |
| Address: | 11982 WOODSIDE AV |
| City,State,Zip: | LAKESIDE, CA 92040 |
| Permit Number: | 129765 |
| Business Type: | 6HK26 |
| EPA Id Number: | CAD982498103 |
| APN: | 382-280-01-00 |
| Last HMMD Inspection: | 05/10/2012 |
| Facility Telephone: | 619-390-1332 |
| Permit Status: | OPEN |
| Permit Expiration: | 12/31/2012 |
| Date Last Updated: | 11/02/2012 |
| Facility Owner: | BILL TAGNEY |
| Facility Mailing Address: | 11982 WOODSIDE AV #B |
| Facility Mailing City: | LAKESIDE |
| Facility Mailing State: | CA |
| Facility Mailing Zip: | 92040-2914 |
| UST Owner: | Not reported |
| Handle Regulated Hazmat: | Not reported |
| Own Or Operate UST: | Not reported |
| Subject To APSA: | Not reported |

**SAN DIEGO SUPERCHARGERS (Continued)** **S106063050**

Generate Haz Waste: Y
Treat Haz Waste: Not reported
Generate Medical Waste: Not reported

Inventory Active Permits (not SQG Medical):
Permit Number: 129765
Update Date: 11/02/2012
Case Number: Not reported
Name: WASTE 135 UNSPECIFIED AQUEOUS SOL'N
Other Information: PARTS WASHER
Material Waste: Waste
Hazardous Categories 1: Not reported
Hazardous Categories 2: Not reported

Permit Number: 129765
Update Date: 11/02/2012
Case Number: Not reported
Name: WASTE 221 WASTE OIL & MIXED OIL
Other Information: (GS.)
Material Waste: Waste
Hazardous Categories 1: Not reported
Hazardous Categories 2: Not reported

Permit Number: 129765
Update Date: 11/02/2012
Case Number: Not reported
Name: WASTE 342 ORGANIC LIQUIDS W/METALS
Other Information: ANTFRZ ON
Material Waste: Waste
Hazardous Categories 1: Not reported
Hazardous Categories 2: Not reported

Permit Number: 129765
Update Date: 11/02/2012
Case Number: Not reported
Name: WASTE 444 USED BATTERIES
Other Information: USED LEAD ACID BATTERIES
Material Waste: Waste
Hazardous Categories 1: Not reported
Hazardous Categories 2: Not reported

Permit Number: 129765
Update Date: 11/02/2012
Case Number: Not reported
Name: WASTE 888 USED OIL FILTERS
Other Information: Not reported
Material Waste: Waste
Hazardous Categories 1: Not reported
Hazardous Categories 2: Not reported

Violations Active Permits:
Permit Number: 129765
Update Date: 11/02/2012
Inspection Date: 04/27/2006
Violation Code: 6HV0133
Violation: MANIFEST COPY NOT SENT TO DTSC
Violation Citation: Generator of hazardous waste has not sent the appropriate copy of the

**SAN DIEGO SUPERCHARGERS (Continued)** **S106063050**

manifest to DTSC/Cal-EPA. CCR 66262.23(a)(4)
Activity: ACTIVE

Permit Number: 129765
Update Date: 11/02/2012
Inspection Date: 04/27/2006
Violation Code: 6HV0216
Violation: HAZMATS WITHOUT PROPER LABELS
Violation Citation: Hazardous materials have not been adequately labeled within 10 days & are now declared hazardous waste. HSC 25124(b)(3)(A) & 66262.34(f)
Activity: ACTIVE

Name: HORIZON PERFORMANCE DRIVETRAIN
Address: 11982 WOODSIDE AV
City,State,Zip: LAKESIDE, CA
Permit Number: 211124
Business Type: 6HK26
EPA Id Number: Not reported
APN: 382-280-02-00
Last HMMD Inspection: 08/14/2009
Facility Telephone: 619-938-1453
Permit Status: INAC
Permit Expiration: 11/30/2009
Date Last Updated: 11/02/2012
Facility Owner: DWIGHT BRINKERHOFF
Facility Mailing Address: 11982 WOODSIDE AV #106
Facility Mailing City: LAKESIDE
Facility Mailing State: Not reported
Facility Mailing Zip: Not reported
UST Owner: Not reported
Handle Regulated Hazmat: Not reported
Own Or Operate UST: Not reported
Subject To APSA: Not reported
Generate Haz Waste: Y
Treat Haz Waste: Not reported
Generate Medical Waste: Not reported

Violations Inactive Permits:
Permit Number: 211124
Update Date: 11/02/2012
Inspection Date: 08/14/2009
Violation Code: 6HV0131
Violation: UPF Permit NOT OBTAINED for HAZWASTE
Violation Citation: A Unified Program Facility permit has not been obtained for the generation of hazardous waste. 68.905
Activity: Inactive Permit

Permit Number: 211124
Update Date: 11/02/2012
Inspection Date: 08/14/2009
Violation Code: 6HV0132
Violation: EPA ID NUMBER NOT OBTAINED/MAINTAINED
Violation Citation: Generator of hazardous waste has not obtained/maintained an EPA identification number. CCR 66262.12(a)
Activity: Inactive Permit

**SAN DIEGO SUPERCHARGERS (Continued)** **S106063050**

CERS HAZ WASTE:
Name: SAN DIEGO SUPERCHARGERS
Address: 11982 WOODSIDE AVE
City,State,Zip: LAKESIDE, CA 92040
Site ID: 150449
CERS ID: 10371688
CERS Description: Hazardous Waste Generator

Name: HORIZON AUTOMOTIVE
Address: 11982 WOODSIDE AVE STE 106
City,State,Zip: LAKESIDE, CA 92040
Site ID: 361795
CERS ID: 10653100
CERS Description: Hazardous Waste Generator

CERS:
Name: HORIZON AUTOMOTIVE
Address: 11982 WOODSIDE AVE STE 106
City,State,Zip: LAKESIDE, CA 92040
Site ID: 361795
CERS ID: 10653100
CERS Description: Chemical Storage Facilities

Violations:
Site ID: 361795
Site Name: Horizon Automotive
Violation Date: 12-10-2015
Citation: HSC 6.11 25404.1 - California Health and Safety Code, Chapter 6.11, Section(s) 25404.1
Violation Description: Failure to obtain and/or maintain an active hazardous waste generator permit.
Violation Notes: Returned to compliance on 01/14/2016.
Violation Division: San Diego County Department of Env Health
Violation Program: HW
Violation Source: CERS

Site ID: 361795
Site Name: Horizon Automotive
Violation Date: 12-10-2015
Citation: HSC 6.11 25404.1 - California Health and Safety Code, Chapter 6.11, Section(s) 25404.1
Violation Description: Failure to obtain and/or maintain an active hazardous waste generator permit.
Violation Notes: Returned to compliance on 03/31/2016.
Violation Division: San Diego County Department of Env Health
Violation Program: HW
Violation Source: CERS

Site ID: 361795
Site Name: Horizon Automotive
Violation Date: 11-19-2019
Citation: HSC 6.95 25508(a)(1) - California Health and Safety Code, Chapter 6.95, Section(s) 25508(a)(1)
Violation Description: Failure to complete and electronically submit a site map with all required content.
Violation Notes: Inspection Sequence ID:6290152
Violation Division: San Diego County Department of Env Health

**SAN DIEGO SUPERCHARGERS (Continued)** **S106063050**

Violation Program: HMRRP
Violation Source: CERS

Site ID: 361795
Site Name: Horizon Automotive
Violation Date: 11-19-2019
Citation: HSC 6.5 Multiple - California Health and Safety Code, Chapter 6.5, Section(s) Multiple
Violation Description: Hazardous Waste Generator Program - Operations/Maintenance - General
Violation Notes: Inspection Sequence ID:6290152;Violation:HMD0226 Did not accumulate waste in a container or tank. 22 CCR 66262.34(d)(2); 40 CFR 262.34(d)(2)
Violation Division: San Diego County Department of Env Health
Violation Program: HW
Violation Source: CERS

Site ID: 361795
Site Name: Horizon Automotive
Violation Date: 11-19-2019
Citation: 22 CCR 12 66262.34(f) - California Code of Regulations, Title 22, Chapter 12, Section(s) 66262.34(f)
Violation Description: Failure to properly label hazardous waste accumulation containers and portable tanks with the following requirements: "Hazardous Waste", name and address of the generator, physical and chemical characteristics of the Hazardous Waste, and starting accumulation date.
Violation Notes: Inspection Sequence ID:6290152
Violation Division: San Diego County Department of Env Health
Violation Program: HW
Violation Source: CERS

Evaluation:
Eval General Type: Compliance Evaluation Inspection
Eval Date: 11-19-2019
Violations Found: Yes
Eval Type: Routine done by local agency
Eval Notes: Inspector: Quintong Sean Inspection ID:6290152
Eval Division: San Diego County Department of Env Health
Eval Program: HMRRP
Eval Source: CERS

Eval General Type: Compliance Evaluation Inspection
Eval Date: 12-10-2015
Violations Found: Yes
Eval Type: Routine done by local agency
Eval Notes: Inspector: Griffin Donelle Inspection ID:5510309
Eval Division: San Diego County Department of Env Health
Eval Program: HW
Eval Source: CERS

Eval General Type: Compliance Evaluation Inspection
Eval Date: 11-19-2019
Violations Found: Yes
Eval Type: Routine done by local agency
Eval Notes: Inspector: Quintong Sean Inspection ID:6290152
Eval Division: San Diego County Department of Env Health
Eval Program: HW

**SAN DIEGO SUPERCHARGERS (Continued)** **S106063050**

Eval Source: CERS

Eval General Type: Other/Unknown
Eval Date: 12-10-2015
Violations Found: Yes
Eval Type: Other, not routine, done by local agency
Eval Notes: Inspector: Griffin Donelle Inspection ID:5413103
Eval Division: San Diego County Department of Env Health
Eval Program: HW
Eval Source: CERS

Eval General Type: Compliance Evaluation Inspection
Eval Date: 10-17-2017
Violations Found: No
Eval Type: Routine done by local agency
Eval Notes: Inspector: Griffin Donelle Inspection ID:5799753
Eval Division: San Diego County Department of Env Health
Eval Program: HW
Eval Source: CERS

Affiliation:
Affiliation Type Desc: Environmental Contact
Entity Name: Dwight Brinkerhoff
Entity Title: Not reported
Affiliation Address: 11982 Woodside Ave #106
Affiliation City: Lakeside
Affiliation State: CA
Affiliation Country: Not reported
Affiliation Zip: 92040
Affiliation Phone: Not reported

Affiliation Type Desc: Facility Mailing Address
Entity Name: Mailing Address
Entity Title: Not reported
Affiliation Address: 11982 Woodside Ave #106
Affiliation City: Lakeside
Affiliation State: CA
Affiliation Country: Not reported
Affiliation Zip: 92040
Affiliation Phone: Not reported

Affiliation Type Desc: Operator
Entity Name: Dwight Brinkerhoff
Entity Title: Not reported
Affiliation Address: Not reported
Affiliation City: Not reported
Affiliation State: Not reported
Affiliation Country: Not reported
Affiliation Zip: Not reported
Affiliation Phone: (619) 990-1718

Affiliation Type Desc: CUPA District
Entity Name: San Diego County Env Health
Entity Title: Not reported
Affiliation Address: PO Box 129261
Affiliation City: San Diego
Affiliation State: CA

**SAN DIEGO SUPERCHARGERS (Continued)** **S106063050**

Affiliation Country: Not reported
Affiliation Zip: 92112-9261
Affiliation Phone: (858) 505-6880

Affiliation Type Desc: Identification Signer
Entity Name: Dwight Brinkerhoff
Entity Title: Owner
Affiliation Address: Not reported
Affiliation City: Not reported
Affiliation State: Not reported
Affiliation Country: Not reported
Affiliation Zip: Not reported
Affiliation Phone: Not reported

Affiliation Type Desc: Legal Owner
Entity Name: Dwight Brinkerhoff
Entity Title: Not reported
Affiliation Address: 11982 Woodside Ave Ste 106
Affiliation City: Lakeside
Affiliation State: CA
Affiliation Country: United States
Affiliation Zip: 92040
Affiliation Phone: (619) 990-1718

Affiliation Type Desc: Document Preparer
Entity Name: dwight brinkerhoff
Entity Title: Not reported
Affiliation Address: Not reported
Affiliation City: Not reported
Affiliation State: Not reported
Affiliation Country: Not reported
Affiliation Zip: Not reported
Affiliation Phone: Not reported

Affiliation Type Desc: Parent Corporation
Entity Name: HORIZON AUTOMOTIVE
Entity Title: Not reported
Affiliation Address: Not reported
Affiliation City: Not reported
Affiliation State: Not reported
Affiliation Country: Not reported
Affiliation Zip: Not reported
Affiliation Phone: Not reported

Name: SAN DIEGO SUPERCHARGERS
Address: 11982 WOODSIDE AVE
City,State,Zip: LAKESIDE, CA 92040
Site ID: 150449
CERS ID: 10371688
CERS Description: Chemical Storage Facilities

Violations:
Site ID: 150449
Site Name: SAN DIEGO SUPERCHARGERS
Violation Date: 12-26-2017
Citation: HSC 6.95 25508(a)(1) - California Health and Safety Code, Chapter 6.95, Section(s) 25508(a)(1)

**SAN DIEGO SUPERCHARGERS (Continued)** **S106063050**

Violation Description: Failure to complete and electronically submit a site map with all required content.
Violation Notes: Returned to compliance on 03/29/2018.
Violation Division: San Diego County Department of Env Health
Violation Program: HMRRP
Violation Source: CERS

Site ID: 150449
Site Name: SAN DIEGO SUPERCHARGERS
Violation Date: 12-30-2013
Citation: 22 CCR 12 66262.34(f) - California Code of Regulations, Title 22, Chapter 12, Section(s) 66262.34(f)
Violation Description: Failure to properly label hazardous waste accumulation containers with the following requirements: "Hazardous Waste", name and address of the generator, physical and chemical characteristics of the Hazardous Waste, and starting accumulation date.
Violation Notes: Returned to compliance on 02/18/2014.
Violation Division: San Diego County Department of Env Health
Violation Program: HW
Violation Source: CERS

Site ID: 150449
Site Name: SAN DIEGO SUPERCHARGERS
Violation Date: 12-30-2013
Citation: HSC 6.95 25505(c) - California Health and Safety Code, Chapter 6.95, Section(s) 25505(c)
Violation Description: Failure to review, revise, and recertify the business plan at least once every three years.
Violation Notes: Not reported
Violation Division: San Diego County Department of Env Health
Violation Program: HMRRP
Violation Source: CERS

Site ID: 150449
Site Name: SAN DIEGO SUPERCHARGERS
Violation Date: 12-26-2017
Citation: HSC 6.5 25123.3(h)(1) - California Health and Safety Code, Chapter 6.5, Section(s) 25123.3(h)(1)
Violation Description: Failure to send hazardous waste offsite for treatment, storage, or disposal within 180 days (or 270 days if waste is transported over 200 miles) for a generator who generates less than 1000 kilogram per month if all of the following conditions are met: (1) The quantity of hazardous waste accumulated onsite never exceeds 6,000 kilograms. (2) The generator complies with the requirements of 40 Code of Federal Regulations section 262.34(d), (e) and (f). (3) The generator does not hold acutely hazardous waste or extremely hazardous waste in an amount greater than one kilogram for more than 90 days.
Violation Notes: Returned to compliance on 03/29/2018.
Violation Division: San Diego County Department of Env Health
Violation Program: HW
Violation Source: CERS

Site ID: 150449
Site Name: SAN DIEGO SUPERCHARGERS
Violation Date: 12-30-2013
Citation: 40 CFR 1 265.173 - U.S. Code of Federal Regulations, Title 40, Chapter 1, Section(s) 265.173

**SAN DIEGO SUPERCHARGERS (Continued)** **S106063050**

Violation Description: Failure to properly close hazardous waste containers when not in active use.
Violation Notes: Returned to compliance on 02/18/2014.
Violation Division: San Diego County Department of Env Health
Violation Program: HW
Violation Source: CERS

Site ID: 150449
Site Name: SAN DIEGO SUPERCHARGERS
Violation Date: 12-30-2013
Citation: 19 CCR 4 2729.5 - California Code of Regulations, Title 19, Chapter 4, Section(s) 2729.5
Violation Description: Failure to submit inventory reports (Activities, Owner/Operator, Hazardous Materials Descriptions and Map pages, if required. Documentation must be resubmitted (for facilities which exceed EPCRA thresholds) or re-certified (for facilities which do not exceed EPCRA thresholds) by March 1.
Violation Notes: Returned to compliance on 04/16/2014.
Violation Division: San Diego County Department of Env Health
Violation Program: HMRRP
Violation Source: CERS

Site ID: 150449
Site Name: SAN DIEGO SUPERCHARGERS
Violation Date: 12-30-2013
Citation: 22 CCR 12 66262.34(d) - California Code of Regulations, Title 22, Chapter 12, Section(s) 66262.34(d)
Violation Description: Failure to dispose of hazardous waste within 180 days (or 270 if waste is transported over 200 miles) for the generator who generates less than 1000 kilogram per month, but more than 100 kilograms per month.
Violation Notes: Returned to compliance on 02/22/2014.
Violation Division: San Diego County Department of Env Health
Violation Program: HW
Violation Source: CERS

Site ID: 150449
Site Name: SAN DIEGO SUPERCHARGERS
Violation Date: 12-30-2013
Citation: 22 CCR 16 66266.130 - California Code of Regulations, Title 22, Chapter 16, Section(s) 66266.130
Violation Description: Failure to properly handle, manage, label, and recycle used oil and fuel filters.
Violation Notes: Returned to compliance on 02/18/2014.
Violation Division: San Diego County Department of Env Health
Violation Program: HW
Violation Source: CERS

Site ID: 150449
Site Name: SAN DIEGO SUPERCHARGERS
Violation Date: 12-26-2017
Citation: HSC 6.95 25505(a)(4) - California Health and Safety Code, Chapter 6.95, Section(s) 25505(a)(4)
Violation Description: Failure to provide initial and annual training to all employees in safety procedures in the event of a release or threatened release of a hazardous material or failure to document and maintain training records for a minimum of three years.
Violation Notes: Returned to compliance on 03/29/2018.

**SAN DIEGO SUPERCHARGERS (Continued)** **S106063050**

Violation Division: San Diego County Department of Env Health
Violation Program: HMRRP
Violation Source: CERS

Site ID: 150449
Site Name: SAN DIEGO SUPERCHARGERS
Violation Date: 03-09-2016
Citation: HSC 6.95 25508.2 - California Health and Safety Code, Chapter 6.95, Section(s) 25508.2
Violation Description: Failure to annually review and electronically certify that the business plan is complete, accurate, and up-to-date.
Violation Notes: Returned to compliance on 04/15/2016.
Violation Division: San Diego County Department of Env Health
Violation Program: HMRRP
Violation Source: CERS

Site ID: 150449
Site Name: SAN DIEGO SUPERCHARGERS
Violation Date: 12-30-2013
Citation: 40 CFR 1 265.174 - U.S. Code of Federal Regulations, Title 40, Chapter 1, Section(s) 265.174
Violation Description: Failure to inspect hazardous waste storage areas at least weekly.
Violation Notes: Returned to compliance on 02/18/2014.
Violation Division: San Diego County Department of Env Health
Violation Program: HW
Violation Source: CERS

Evaluation:
Eval General Type: Compliance Evaluation Inspection
Eval Date: 03-09-2016
Violations Found: Yes
Eval Type: Routine done by local agency
Eval Notes: Inspector: Griffin Donelle Inspection ID:4998626
Eval Division: San Diego County Department of Env Health
Eval Program: HMRRP
Eval Source: CERS

Eval General Type: Compliance Evaluation Inspection
Eval Date: 12-26-2017
Violations Found: Yes
Eval Type: Routine done by local agency
Eval Notes: Inspector: Griffin Donelle Inspection ID:5864586
Eval Division: San Diego County Department of Env Health
Eval Program: HW
Eval Source: CERS

Eval General Type: Compliance Evaluation Inspection
Eval Date: 12-30-2013
Violations Found: Yes
Eval Type: Routine done by local agency
Eval Notes: Inspector: Fitzmaurice Mark Inspection ID:4098302
Eval Division: San Diego County Department of Env Health
Eval Program: HW
Eval Source: CERS

Eval General Type: Compliance Evaluation Inspection
Eval Date: 12-30-2013

**SAN DIEGO SUPERCHARGERS (Continued)** **S106063050**

Violations Found: Yes
Eval Type: Routine done by local agency
Eval Notes: Inspector: Fitzmaurice Mark Inspection ID:4098302
Eval Division: San Diego County Department of Env Health
Eval Program: HMRRP
Eval Source: CERS

Eval General Type: Compliance Evaluation Inspection
Eval Date: 03-09-2016
Violations Found: No
Eval Type: Routine done by local agency
Eval Notes: Inspector: Griffin Donelle Inspection ID:4998626
Eval Division: San Diego County Department of Env Health
Eval Program: HW
Eval Source: CERS

Eval General Type: Compliance Evaluation Inspection
Eval Date: 12-26-2017
Violations Found: Yes
Eval Type: Routine done by local agency
Eval Notes: Inspector: Griffin Donelle Inspection ID:5864586
Eval Division: San Diego County Department of Env Health
Eval Program: HMRRP
Eval Source: CERS

Affiliation:
Affiliation Type Desc: CUPA District
Entity Name: San Diego County Env Health
Entity Title: Not reported
Affiliation Address: PO Box 129261
Affiliation City: San Diego
Affiliation State: CA
Affiliation Country: Not reported
Affiliation Zip: 92112-9261
Affiliation Phone: (858) 505-6880

Affiliation Type Desc: Legal Owner
Entity Name: WILLIAM E. TAGNEY
Entity Title: Not reported
Affiliation Address: 11982 WOODSIDE AVE
Affiliation City: LAKESIDE
Affiliation State: CA
Affiliation Country: United States
Affiliation Zip: 92040
Affiliation Phone: (619) 990-3326

Affiliation Type Desc: Environmental Contact
Entity Name: BILL TAGNEY
Entity Title: Not reported
Affiliation Address: 11982 WOODSIDE AVE
Affiliation City: LAKESIDE
Affiliation State: CA
Affiliation Country: Not reported
Affiliation Zip: 92040
Affiliation Phone: Not reported

Affiliation Type Desc: Facility Mailing Address

**SAN DIEGO SUPERCHARGERS (Continued)** **S106063050**

| | |
|---|---|
| Entity Name: | Mailing Address |
| Entity Title: | Not reported |
| Affiliation Address: | 11982 WOODSIDE AV #B |
| Affiliation City: | LAKESIDE |
| Affiliation State: | CA |
| Affiliation Country: | Not reported |
| Affiliation Zip: | 92040-2914 |
| Affiliation Phone: | Not reported |
| | |
| Affiliation Type Desc: | Operator |
| Entity Name: | BILL TAGNEY |
| Entity Title: | Not reported |
| Affiliation Address: | Not reported |
| Affiliation City: | Not reported |
| Affiliation State: | Not reported |
| Affiliation Country: | Not reported |
| Affiliation Zip: | Not reported |
| Affiliation Phone: | (619) 990-3326 |
| | |
| Affiliation Type Desc: | Parent Corporation |
| Entity Name: | SAN DIEGO SUPERCHARGERS |
| Entity Title: | Not reported |
| Affiliation Address: | Not reported |
| Affiliation City: | Not reported |
| Affiliation State: | Not reported |
| Affiliation Country: | Not reported |
| Affiliation Zip: | Not reported |
| Affiliation Phone: | Not reported |

HWTS:

| | |
|---|---|
| Name: | HORIZON AUTOMOTIVE |
| Address: | 11982 WOODSIDE AVE STE 106 |
| Address 2: | Not reported |
| City,State,Zip: | LAKESIDE, CA 92040 |
| EPA ID: | CAL000431642 |
| Inactive Date: | Not reported |
| Create Date: | 10/20/2017 |
| Last Act Date: | 10/01/2019 |
| Mailing Name: | Not reported |
| Mailing Address: | 11982 WOODSIDE AVE STE 106 |
| Mailing Address 2: | Not reported |
| Mailing City,State,Zip: | LAKESIDE, CA 92040 |
| Owner Name: | DWIGHT BRINKERHOFF |
| Owner Address: | 11982 WOODSIDE AVE STE 106 |
| Owner Address 2: | Not reported |
| Owner City,State,Zip: | LAKESIDE, CA 92040 |
| Contact Name: | DWIGHT BRINKERHOFF |
| Contact Address: | 11982 WOODSIDE AVE STE 106 |
| Contact Address 2: | Not reported |
| City,State,Zip: | LAKESIDE, CA 92040 |

NAICS:

| | |
|---|---|
| EPA ID: | CAL000431642 |
| Create Date: | 2017-10-20 10:19:05 |
| NAICS Code: | 811111 |
| NAICS Description: | General Automotive Repair |

**SAN DIEGO SUPERCHARGERS (Continued)** **S106063050**

| | |
|---|---|
| Issued EPA ID Date: | 2017-10-20 10:19:05 |
| Inactive Date: | Not reported |
| Facility Name: | HORIZON AUTOMOTIVE |
| Facility Address: | 11982 WOODSIDE AVE STE 106 |
| Facility Address 2: | Not reported |
| Facility City: | LAKESIDE |
| Facility County: | 37 |
| Facility State: | CA |
| Facility Zip: | 92040 |

| | |
|---|---|
| Name: | JT PERFORMANCE DIESEL |
| Address: | 11982 WOODSIDE AVE |
| Address 2: | Not reported |
| City,State,Zip: | LAKESIDE, CA 92040 |
| EPA ID: | CAL000368876 |
| Inactive Date: | 06/30/2017 |
| Create Date: | 11/04/2011 |
| Last Act Date: | 05/15/2017 |
| Mailing Name: | Not reported |
| Mailing Address: | 11982 WOODSIDE AVE |
| Mailing Address 2: | Not reported |
| Mailing City,State,Zip: | LAKESIDE, CA 920400000 |
| Owner Name: | JOHN SCOTT |
| Owner Address: | 11982 WOODSIDE AVE |
| Owner Address 2: | Not reported |
| Owner City,State,Zip: | LAKESIDE, CA 920400000 |
| Contact Name: | JOHN SCOTT |
| Contact Address: | 11982 WOODSIDE AVE |
| Contact Address 2: | Not reported |
| City,State,Zip: | LAKESIDE, CA 920400000 |

NAICS:

| | |
|---|---|
| EPA ID: | CAL000368876 |
| Create Date: | 2011-11-04 10:45:32 |
| NAICS Code: | 811111 |
| NAICS Description: | General Automotive Repair |
| Issued EPA ID Date: | 2011-11-04 10:45:32 |
| Inactive Date: | 2017-06-30 00:00:00 |
| Facility Name: | JT PERFORMANCE DIESEL |
| Facility Address: | 11982 WOODSIDE AVE |
| Facility Address 2: | Not reported |
| Facility City: | LAKESIDE |
| Facility County: | 37 |
| Facility State: | CA |
| Facility Zip: | 92040 |

---

**I194** **ARCO SS #423 REMEDIATION** **CERS** **S123508291**
**12109 WOODSIDE** **N/A**
**< 1/8** **LAKESIDE, CA 92040**
**1 ft.**

**Site 13 of 42 in cluster I**

**Relative:**
**Higher**

**Actual:**
**396 ft.**

CERS:

| | |
|---|---|
| Name: | ARCO SS #423 REMEDIATION |
| Address: | 12109 WOODSIDE |
| City,State,Zip: | LAKESIDE, CA 92040 |

**ARCO SS #423 REMEDIATION (Continued)** **S123508291**

Site ID: 308014
CERS ID: 206239
CERS Description: Unregulated

---

**H195** **LIBERTY AUTO CENTER AND BODY SHOP DBA LIBERTY AUTO** **RCRA NonGen / NLR** **1024860877**
**12139 WOODSIDE AVE** **CAL000429335**
**< 1/8** **LAKESIDE, CA 92040**
**1 ft.**

**Site 13 of 21 in cluster H**

**Relative: Higher**
**Actual: 398 ft.**

RCRA NonGen / NLR:
Date form received by agency: 2017-07-20 00:00:00.0
Facility name: LIBERTY AUTO CENTER AND BODY SHOP DBA LIBERTY AUTO CENTER
Facility address: 12139 WOODSIDE AVE
LAKESIDE, CA 92040
EPA ID: CAL000429335
Contact: MOHAMMED NSAIF PRESIDENT
Contact address: 1313 E MAIN ST SPACE 51
EL CAJON, CA 92021
Contact country: Not reported
Contact telephone: 619-741-1160
Contact email: MNSAIF355@GMAIL.COM
EPA Region: 09
Classification: Non-Generator
Description: Handler: Non-Generators do not presently generate hazardous waste

Owner/Operator Summary:
Owner/operator name: MOHAMMED NSAIF
Owner/operator address: 1313 E MAIN ST SPACE 51
EL CAJON, CA 92021
Owner/operator country: Not reported
Owner/operator telephone: 619-244-9376
Owner/operator email: Not reported
Owner/operator fax: Not reported
Owner/operator extension: Not reported
Legal status: Other
Owner/Operator Type: Owner
Owner/Op start date: Not reported
Owner/Op end date: Not reported

Owner/operator name: MOHAMMED NSAIF PRESIDENT
Owner/operator address: 1313 E MAIN ST SPACE 51
EL CAJON, CA 92021
Owner/operator country: Not reported
Owner/operator telephone: 619-741-1160
Owner/operator email: Not reported
Owner/operator fax: Not reported
Owner/operator extension: Not reported
Legal status: Other
Owner/Operator Type: Operator
Owner/Op start date: Not reported
Owner/Op end date: Not reported

Handler Activities Summary:
U.S. importer of hazardous waste: No
Mixed waste (haz. and radioactive): No
Recycler of hazardous waste: No

**LIBERTY AUTO CENTER AND BODY SHOP DBA LIBERTY AUTO CENTER (Continued)** **1024860877**

| | |
|---|---|
| Transporter of hazardous waste: | Yes |
| Treater, storer or disposer of HW: | No |
| Underground injection activity: | No |
| On-site burner exemption: | No |
| Furnace exemption: | No |
| Used oil fuel burner: | No |
| Used oil processor: | No |
| User oil refiner: | No |
| Used oil fuel marketer to burner: | No |
| Used oil Specification marketer: | No |
| Used oil transfer facility: | No |
| Used oil transporter: | No |

Violation Status: No violations found

---

**L196** **SHELL SERVICE** **RGA LUST** **S114688330**
**12087 WOODSIDE AV** **N/A**
**< 1/8** **LAKESIDE, CA**
**1 ft.**

**Site 1 of 15 in cluster L**

**Relative:** RGA LUST:
**Higher**
Name: SHELL SERVICE
**Actual:** Address: 12087 WOODSIDE AV
**396 ft.** City: LAKESIDE
State: LAKESIDE
2012 SHELL SERVICE 12087 WOODSIDE AV
Name: SHELL SERVICE
Address: 12087 WOODSIDE AV
City: LAKESIDE
State: LAKESIDE
2011 SHELL SERVICE 12087 WOODSIDE AV
Name: SHELL SERVICE
Address: 12087 WOODSIDE AV
City: LAKESIDE
State: LAKESIDE
2010 SHELL SERVICE 12087 WOODSIDE AV
Name: SHELL SERVICE
Address: 12087 WOODSIDE AV
City: LAKESIDE
State: LAKESIDE
2009 SHELL SERVICE 12087 WOODSIDE AV
Name: SHELL SERVICE
Address: 12087 WOODSIDE AV
City: LAKESIDE
State: LAKESIDE
2008 SHELL SERVICE 12087 WOODSIDE AV
Name: SHELL SERVICE
Address: 12087 WOODSIDE AV
City: LAKESIDE
State: LAKESIDE
2007 SHELL SERVICE 12087 WOODSIDE AV
Name: SHELL SERVICE
Address: 12087 WOODSIDE AV
City: LAKESIDE
State: LAKESIDE
2006 SHELL SERVICE 12087 WOODSIDE AV
Name: SHELL SERVICE
Address: 12087 WOODSIDE AV

**SHELL SERVICE (Continued)** **S114688330**

City: LAKESIDE
State: LAKESIDE
2005 SHELL SERVICE 12087 WOODSIDE AV

---

**K197** **JOHN E SCOTT DAB AS JT PERFORMANCE DIESEL** **FINDS** **1025976198**
**11982 WOODSIDE AVE SUITE 103** **N/A**
**< 1/8** **LAKESIDE, CA 92040**
**1 ft.**

**Site 2 of 31 in cluster K**

**Relative:**
**Lower**

**Actual:**
**391 ft.**

FINDS:
Registry ID: 110070586410
Facility URL: http://ofmpub.epa.gov/enviro/fii_query_detail.disp_program_facility?p_registry_id=110070586410

Environmental Interest/Information System:
RCRAInfo is a national information system that supports the Resource Conservation and Recovery Act (RCRA) program through the tracking of events and activities related to facilities that generate, transport, and treat, store, or dispose of hazardous waste. RCRAInfo allows RCRA program staff to track the notification, permit, compliance, and corrective action activities required under RCRA.

Click this hyperlink while viewing on your computer to access additional FINDS: detail in the EDR Site Report.

---

**L198** **SHELL SERVICE** **SAN DIEGO CO. SAM** **S106875114**
**12087 WOODSIDE AVE** **SAN DIEGO CO LOP** **N/A**
**< 1/8** **LAKESIDE, CA 92040**
**1 ft.**

**Site 2 of 15 in cluster L**

**Relative:**
**Higher**

**Actual:**
**396 ft.**

SAN DIEGO CO. SAM:
Name: SHELL SERVICE
Address: 12087 WOODSIDE AV
City,State,Zip: LAKESIDE, CA 92040
Case Number: H19562-001
Agency: DEH Site Assessment & Mitigation
**Funding:** **LOP - Federal Fund**
Facility Type: Drinking Water Aquifer Impacted
Facility Status: Closed Case
Date: 2/7/2007
Date Began: 2/2/2003

SAN DIEGO CO LOP:
Name: SHELL SERVICE
Address: 12087 WOODSIDE AVE
City,State,Zip: LAKESIDE, CA 92040
Record ID: DEH2003-LSAM-H19562-001
Record Status: Completed
Opened Date: 05/02/2003
Parcel Number: 382-070-76-00
Case Type: LOP - Local Oversight Program
Historical Name: SHELL SERVICE
SWRCB Global ID: T0607312418
Funding: F - LOP Federal Fund
Lead Agency: DEH/SAM

**SHELL SERVICE (Continued)** **S106875114**

| | |
|---|---|
| Lead Agency Date: | 05/06/2003 |
| Census Tract: | 167.02 |
| Community: | Lakeside |
| Jurisdiction: | UNINCORPORATED |
| Watershed Basin Number: | 907.12 |
| Water Purveyor: | LAKESIDE WATER DISTRICT LAND |
| Fire Agency: | LAKESIDE FIRE PROT DIST |
| Latitude: | 32.8557045 |
| Longitude: | -116.9314916 |
| X MapCoord: | 6352379.380 |
| Y MapCoord: | 1891819.259 |

---

**M199** **SDS BAR & RESTAURANT FIXTURES** **HAZNET S113027798**
**11937 WOODSIDE AVE** **HWTS N/A**
**< 1/8** **LAKESIDE, CA 92040**
**1 ft.**

**Site 1 of 12 in cluster M**

**Relative: Lower**
**Actual: 389 ft.**

HAZNET:

| | |
|---|---|
| Name: | SDS BAR & RESTAURANT FIXTURES |
| Address: | 11937 WOODSIDE AVE |
| Address 2: | Not reported |
| City,State,Zip: | LAKESIDE, CA 920400000 |
| Contact: | CURTIS SHAW |
| Telephone: | 6195619242 |
| Mailing Name: | Not reported |
| Mailing Address: | 11937 WOODSIDE AVE |
| Year: | 2003 |
| Gepaid: | CAL000017497 |
| TSD EPA ID: | CAT080013352 |
| CA Waste Code: | 214 - Unspecified solvent mixture |
| Disposal Method: | R01 - Recycler |
| Tons: | 0.018 |
| Year: | 2003 |
| Gepaid: | CAL000017497 |
| TSD EPA ID: | CAT080013352 |
| CA Waste Code: | 134 - Aqueous solution with total organic residues less than 10 percent |
| Disposal Method: | R01 - Recycler |
| Tons: | 0.231 |
| Year: | 1997 |
| Gepaid: | CAL000017497 |
| TSD EPA ID: | CAD008252405 |
| CA Waste Code: | 214 - Unspecified solvent mixture |
| Disposal Method: | R01 - Recycler |
| Tons: | 0.036 |
| Year: | 1994 |
| Gepaid: | CAL000017497 |
| TSD EPA ID: | CAT080010101 |
| CA Waste Code: | 214 - Unspecified solvent mixture |
| Disposal Method: | H01 - Transfer Station |
| Tons: | 0.072 |
| Year: | 1991 |
| Gepaid: | CAL000017497 |

**SDS BAR & RESTAURANT FIXTURES (Continued)** **S113027798**

TSD EPA ID: CAT080010101
CA Waste Code: 214 - Unspecified solvent mixture
Disposal Method: H01 - Transfer Station
Tons: 0.2085

Year: 1990
Gepaid: CAL000017497
TSD EPA ID: CAT080010101
CA Waste Code: 214 - Unspecified solvent mixture
Disposal Method: H01 - Transfer Station
Tons: 0.2085

Additional Info:
Year: 1997
Gen EPA ID: CAL000017497

Shipment Date: 19970404
Creation Date: 7/17/1997 0:00:00
Receipt Date: 19970408
Manifest ID: 96807552
Trans EPA ID: CAD981412356
Trans Name: Not reported
Trans 2 EPA ID: Not reported
Trans 2 Name: Not reported
TSDF EPA ID: CAD008252405
Trans Name: Not reported
TSDF Alt EPA ID: CAD008252405
TSDF Alt Name: Not reported
CA Waste Code: 214 - Unspecified solvent mixture
RCRA Code: D001
Disposal Method: R01 - Recycler
Quantity Tons: 0.036
Waste Quantity: 10
Quantity Unit: G
Additional Code 1: Not reported
Additional Code 2: Not reported
Additional Code 3: Not reported
Additional Code 4: Not reported
Additional Code 5: Not reported

Additional Info:
Year: 2003
Gen EPA ID: CAL000017497

Shipment Date: 20030522
Creation Date: 7/20/2004 12:52:41
Receipt Date: 20030530
Manifest ID: 22013758
Trans EPA ID: CAD982525024
Trans Name: Not reported
Trans 2 EPA ID: Not reported
Trans 2 Name: Not reported
TSDF EPA ID: CAT080013352
Trans Name: Not reported
TSDF Alt EPA ID: CAT080013352

**SDS BAR & RESTAURANT FIXTURES (Continued)** **S113027798**

| | |
|---|---|
| TSDF Alt Name: | Not reported |
| CA Waste Code: | 134 - Aqueous solution with <10% total organic residues |
| RCRA Code: | Not reported |
| Disposal Method: | R01 - Recycler |
| Quantity Tons: | 0.231 |
| Waste Quantity: | 55 |
| Quantity Unit: | G |
| Additional Code 1: | Not reported |
| Additional Code 2: | Not reported |
| Additional Code 3: | Not reported |
| Additional Code 4: | Not reported |
| Additional Code 5: | Not reported |
| | |
| Shipment Date: | 20030522 |
| Creation Date: | 7/20/2004 12:52:41 |
| Receipt Date: | 20030530 |
| Manifest ID: | 22013758 |
| Trans EPA ID: | CAD982525024 |
| Trans Name: | Not reported |
| Trans 2 EPA ID: | Not reported |
| Trans 2 Name: | Not reported |
| TSDF EPA ID: | CAT080013352 |
| Trans Name: | Not reported |
| TSDF Alt EPA ID: | CAT080013352 |
| TSDF Alt Name: | Not reported |
| CA Waste Code: | 214 - Unspecified solvent mixture |
| RCRA Code: | D001 |
| Disposal Method: | R01 - Recycler |
| Quantity Tons: | 0.018 |
| Waste Quantity: | 5 |
| Quantity Unit: | G |
| Additional Code 1: | Not reported |
| Additional Code 2: | Not reported |
| Additional Code 3: | Not reported |
| Additional Code 4: | Not reported |
| Additional Code 5: | Not reported |

Additional Info:

| | |
|---|---|
| Year: | 1994 |
| Gen EPA ID: | CAL000017497 |
| | |
| Shipment Date: | 19940214 |
| Creation Date: | 9/15/1995 0:00:00 |
| Receipt Date: | 19940214 |
| Manifest ID: | 93371510 |
| Trans EPA ID: | CAT080010101 |
| Trans Name: | Not reported |
| Trans 2 EPA ID: | Not reported |
| Trans 2 Name: | Not reported |
| TSDF EPA ID: | CAT080010101 |
| Trans Name: | Not reported |
| TSDF Alt EPA ID: | CAT080010101 |
| TSDF Alt Name: | Not reported |
| CA Waste Code: | 214 - Unspecified solvent mixture |
| RCRA Code: | D001 |
| Disposal Method: | H01 - Transfer Station |
| Quantity Tons: | 0.072 |

**SDS BAR & RESTAURANT FIXTURES (Continued)** **S113027798**

| | |
|---|---|
| Waste Quantity: | 20 |
| Quantity Unit: | G |
| Additional Code 1: | Not reported |
| Additional Code 2: | Not reported |
| Additional Code 3: | Not reported |
| Additional Code 4: | Not reported |
| Additional Code 5: | Not reported |

HWTS:

| | |
|---|---|
| Name: | SDS BAR & RESTAURANT FIXTURES |
| Address: | 11937 WOODSIDE AVE |
| Address 2: | Not reported |
| City,State,Zip: | LAKESIDE, CA 920400000 |
| EPA ID: | CAL000017497 |
| Inactive Date: | 06/30/2000 |
| Create Date: | 11/14/1989 |
| Last Act Date: | 03/02/2005 |
| Mailing Name: | CURTIS SHAW |
| Mailing Address: | 11937 WOODSIDE AVE |
| Mailing Address 2: | Not reported |
| Mailing City,State,Zip: | LAKESIDE, CA 920400000 |
| Owner Name: | CURTIS SHAW, OWNER |
| Owner Address: | 14532 MIGUEL LN |
| Owner Address 2: | Not reported |
| Owner City,State,Zip: | EL CAJON, CA 92021 |
| Contact Name: | CURTIS SHAW |
| Contact Address: | 11937 WOODSIDE AVE |
| Contact Address 2: | Not reported |
| City,State,Zip: | LAKESIDE, CA 920400000 |

---

**J200** **ACTION CYLINDER HEADS INC** **HAZNET** **S113052086**
**11903 WOODSIDE AVE** **HWTS** **N/A**
**< 1/8** **LAKESIDE, CA 92040**
**1 ft.**

**Site 2 of 28 in cluster J**

**Relative:** **Lower**
**Actual:** **388 ft.**

HAZNET:

| | |
|---|---|
| Name: | ACTION CYLINDER HEADS INC |
| Address: | 11903 WOODSIDE AVE |
| Address 2: | Not reported |
| City,State,Zip: | LAKESIDE, CA 920400000 |
| Contact: | THOMAS E SMITH PRESIDENT |
| Telephone: | 6195616267 |
| Mailing Name: | Not reported |
| Mailing Address: | 11903 WOODSIDE AVE |
| Year: | 2004 |
| Gepaid: | CAL000079098 |
| TSD EPA ID: | CAT080033681 |
| CA Waste Code: | 181 - Other inorganic solid waste |
| Disposal Method: | D80 - Disposal, Land Fill |
| Tons: | 0.25 |
| Year: | 2003 |
| Gepaid: | CAL000079098 |
| TSD EPA ID: | CAT080033681 |
| CA Waste Code: | 181 - Other inorganic solid waste |

**ACTION CYLINDER HEADS INC (Continued)** **S113052086**

| | |
|---|---|
| Disposal Method: | D80 - Disposal, Land Fill |
| Tons: | 0.3 |
| | |
| Year: | 2002 |
| Gepaid: | CAL000079098 |
| TSD EPA ID: | AZD980892731 |
| CA Waste Code: | 352 - Other organic solids |
| Disposal Method: | R01 - Recycler |
| Tons: | 0.2 |
| | |
| Year: | 2001 |
| Gepaid: | CAL000079098 |
| TSD EPA ID: | CAT080033681 |
| CA Waste Code: | 181 - Other inorganic solid waste |
| Disposal Method: | D80 - Disposal, Land Fill |
| Tons: | 0.3 |
| | |
| Year: | 2000 |
| Gepaid: | CAL000079098 |
| TSD EPA ID: | CAD044429835 |
| CA Waste Code: | 181 - Other inorganic solid waste |
| Disposal Method: | D99 - Disposal, Other |
| Tons: | 0.4 |
| | |
| Year: | 2000 |
| Gepaid: | CAL000079098 |
| TSD EPA ID: | CAT080033681 |
| CA Waste Code: | 181 - Other inorganic solid waste |
| Disposal Method: | D80 - Disposal, Land Fill |
| Tons: | 0.3 |
| | |
| Year: | 1999 |
| Gepaid: | CAL000079098 |
| TSD EPA ID: | CAD044429835 |
| CA Waste Code: | 181 - Other inorganic solid waste |
| Disposal Method: | D99 - Disposal, Other |
| Tons: | 0.8 |
| | |
| Year: | 1998 |
| Gepaid: | CAL000079098 |
| TSD EPA ID: | CAD044429835 |
| CA Waste Code: | 181 - Other inorganic solid waste |
| Disposal Method: | D99 - Disposal, Other |
| Tons: | 0.3 |
| | |
| Year: | 1994 |
| Gepaid: | CAL000079098 |
| TSD EPA ID: | AZD049318009 |
| CA Waste Code: | 181 - Other inorganic solid waste |
| Disposal Method: | H01 - Transfer Station |
| Tons: | 0.5 |
| | |
| Year: | 1993 |
| Gepaid: | CAL000079098 |
| TSD EPA ID: | CAT080033681 |
| CA Waste Code: | 181 - Other inorganic solid waste |
| Disposal Method: | D99 - Disposal, Other |

**ACTION CYLINDER HEADS INC (Continued)** **S113052086**

Tons: 0.15

Click this hyperlink while viewing on your computer to access additional CA HAZNET: detail in the EDR Site Report.

Additional Info:
Year: 1998
Gen EPA ID: CAL000079098

Shipment Date: 19980707
Creation Date: 9/15/1998 0:00:00
Receipt Date: 19980714
Manifest ID: 98406790
Trans EPA ID: CAD981412356
Trans Name: Not reported
Trans 2 EPA ID: Not reported
Trans 2 Name: Not reported
TSDF EPA ID: CAD044429835
Trans Name: Not reported
TSDF Alt EPA ID: CAD044429835
TSDF Alt Name: Not reported
CA Waste Code: 181 - Other inorganic solid waste Organics
RCRA Code: D007
Disposal Method: D99 - Disposal, Other
Quantity Tons: 0.3
Waste Quantity: 600
Quantity Unit: P
Additional Code 1: Not reported
Additional Code 2: Not reported
Additional Code 3: Not reported
Additional Code 4: Not reported
Additional Code 5: Not reported

Additional Info:
Year: 2001
Gen EPA ID: CAL000079098

Shipment Date: 20010228
Creation Date: 5/16/2001 0:00:00
Receipt Date: 20010302
Manifest ID: 20861290
Trans EPA ID: CAD981412356
Trans Name: Not reported
Trans 2 EPA ID: Not reported
Trans 2 Name: Not reported
TSDF EPA ID: CAT080033681
Trans Name: Not reported
TSDF Alt EPA ID: Not reported
TSDF Alt Name: Not reported
CA Waste Code: 181 - Other inorganic solid waste Organics
RCRA Code: Not reported
Disposal Method: D80 - Disposal, Land Fill
Quantity Tons: 0.3
Waste Quantity: 600
Quantity Unit: P

**ACTION CYLINDER HEADS INC (Continued)** **S113052086**

| | |
|---|---|
| Additional Code 1: | Not reported |
| Additional Code 2: | Not reported |
| Additional Code 3: | Not reported |
| Additional Code 4: | Not reported |
| Additional Code 5: | Not reported |

Additional Info:

| | |
|---|---|
| Year: | 2003 |
| Gen EPA ID: | CAL000079098 |
| Shipment Date: | 20030219 |
| Creation Date: | 3/16/2007 18:30:50 |
| Receipt Date: | 20030226 |
| Manifest ID: | 21542756 |
| Trans EPA ID: | CAD981412356 |
| Trans Name: | Not reported |
| Trans 2 EPA ID: | Not reported |
| Trans 2 Name: | Not reported |
| TSDF EPA ID: | CAT080033681 |
| Trans Name: | Not reported |
| TSDF Alt EPA ID: | CAT080033681 |
| TSDF Alt Name: | Not reported |
| CA Waste Code: | 181 - Other inorganic solid waste Organics |
| RCRA Code: | Not reported |
| Disposal Method: | D80 - Disposal, Land Fill |
| Quantity Tons: | 0.3 |
| Waste Quantity: | 600 |
| Quantity Unit: | P |
| Additional Code 1: | Not reported |
| Additional Code 2: | Not reported |
| Additional Code 3: | Not reported |
| Additional Code 4: | Not reported |
| Additional Code 5: | Not reported |

Additional Info:

| | |
|---|---|
| Year: | 1993 |
| Gen EPA ID: | CAL000079098 |
| Shipment Date: | 19930528 |
| Creation Date: | 9/9/1995 0:00:00 |
| Receipt Date: | 19930601 |
| Manifest ID: | 92476303 |
| Trans EPA ID: | CAD981412356 |
| Trans Name: | Not reported |
| Trans 2 EPA ID: | Not reported |
| Trans 2 Name: | Not reported |
| TSDF EPA ID: | CAT080033681 |
| Trans Name: | Not reported |
| TSDF Alt EPA ID: | CAT080033681 |
| TSDF Alt Name: | Not reported |
| CA Waste Code: | 181 - Other inorganic solid waste Organics |
| RCRA Code: | D008 |
| Disposal Method: | D99 - Disposal, Other |
| Quantity Tons: | 0.15 |
| Waste Quantity: | 300 |
| Quantity Unit: | P |

**ACTION CYLINDER HEADS INC (Continued)** **S113052086**

| | |
|---|---|
| Additional Code 1: | Not reported |
| Additional Code 2: | Not reported |
| Additional Code 3: | Not reported |
| Additional Code 4: | Not reported |
| Additional Code 5: | Not reported |

Additional Info:

| | |
|---|---|
| Year: | 2000 |
| Gen EPA ID: | CAL000079098 |
| Shipment Date: | 20000925 |
| Creation Date: | 12/8/2000 0:00:00 |
| Receipt Date: | 20000927 |
| Manifest ID: | 20120466 |
| Trans EPA ID: | CAD981412356 |
| Trans Name: | Not reported |
| Trans 2 EPA ID: | Not reported |
| Trans 2 Name: | Not reported |
| TSDF EPA ID: | CAT080033681 |
| Trans Name: | Not reported |
| TSDF Alt EPA ID: | Not reported |
| TSDF Alt Name: | Not reported |
| CA Waste Code: | 181 - Other inorganic solid waste Organics |
| RCRA Code: | Not reported |
| Disposal Method: | D80 - Disposal, Land Fill |
| Quantity Tons: | 0.3 |
| Waste Quantity: | 600 |
| Quantity Unit: | P |
| Additional Code 1: | Not reported |
| Additional Code 2: | Not reported |
| Additional Code 3: | Not reported |
| Additional Code 4: | Not reported |
| Additional Code 5: | Not reported |
| Shipment Date: | 20000330 |
| Creation Date: | 5/30/2000 0:00:00 |
| Receipt Date: | 20000404 |
| Manifest ID: | 99628992 |
| Trans EPA ID: | CAD981412356 |
| Trans Name: | Not reported |
| Trans 2 EPA ID: | Not reported |
| Trans 2 Name: | Not reported |
| TSDF EPA ID: | CAD044429835 |
| Trans Name: | Not reported |
| TSDF Alt EPA ID: | Not reported |
| TSDF Alt Name: | Not reported |
| CA Waste Code: | 181 - Other inorganic solid waste Organics |
| RCRA Code: | D007 |
| Disposal Method: | D99 - Disposal, Other |
| Quantity Tons: | 0.4 |
| Waste Quantity: | 800 |
| Quantity Unit: | P |
| Additional Code 1: | Not reported |
| Additional Code 2: | Not reported |
| Additional Code 3: | Not reported |
| Additional Code 4: | Not reported |
| Additional Code 5: | Not reported |

**ACTION CYLINDER HEADS INC (Continued)** **S113052086**

Additional Info:

| | |
|---|---|
| Year: | 2004 |
| Gen EPA ID: | CAL000079098 |
| Shipment Date: | 20040114 |
| Creation Date: | 8/20/2004 9:31:41 |
| Receipt Date: | 20040121 |
| Manifest ID: | 22843939 |
| Trans EPA ID: | CAD981412356 |
| Trans Name: | PACIFIC TRANS ENV SERVICES INC |
| Trans 2 EPA ID: | Not reported |
| Trans 2 Name: | Not reported |
| TSDF EPA ID: | CAT080033681 |
| Trans Name: | D/K ENVIRONMENTAL |
| TSDF Alt EPA ID: | CAT080033681 |
| TSDF Alt Name: | Not reported |
| CA Waste Code: | 181 - Other inorganic solid waste Organics |
| RCRA Code: | Not reported |
| Disposal Method: | D80 - Disposal, Land Fill |
| Quantity Tons: | 0.25 |
| Waste Quantity: | 500 |
| Quantity Unit: | P |
| Additional Code 1: | Not reported |
| Additional Code 2: | Not reported |
| Additional Code 3: | Not reported |
| Additional Code 4: | Not reported |
| Additional Code 5: | Not reported |

Additional Info:

| | |
|---|---|
| Year: | 1999 |
| Gen EPA ID: | CAL000079098 |
| Shipment Date: | 19991202 |
| Creation Date: | 2/1/2000 0:00:00 |
| Receipt Date: | 19991207 |
| Manifest ID: | 99724298 |
| Trans EPA ID: | CAD981412356 |
| Trans Name: | Not reported |
| Trans 2 EPA ID: | Not reported |
| Trans 2 Name: | Not reported |
| TSDF EPA ID: | CAD044429835 |
| Trans Name: | Not reported |
| TSDF Alt EPA ID: | Not reported |
| TSDF Alt Name: | Not reported |
| CA Waste Code: | 181 - Other inorganic solid waste Organics |
| RCRA Code: | D007 |
| Disposal Method: | D99 - Disposal, Other |
| Quantity Tons: | 0.4 |
| Waste Quantity: | 800 |
| Quantity Unit: | P |
| Additional Code 1: | Not reported |
| Additional Code 2: | Not reported |
| Additional Code 3: | Not reported |
| Additional Code 4: | Not reported |
| Additional Code 5: | Not reported |

**ACTION CYLINDER HEADS INC (Continued)** **S113052086**

| | |
|---|---|
| Shipment Date: | 19990517 |
| Creation Date: | 7/13/1999 0:00:00 |
| Receipt Date: | 19990521 |
| Manifest ID: | 99160133 |
| Trans EPA ID: | CAD981412356 |
| Trans Name: | Not reported |
| Trans 2 EPA ID: | Not reported |
| Trans 2 Name: | Not reported |
| TSDF EPA ID: | CAD044429835 |
| Trans Name: | Not reported |
| TSDF Alt EPA ID: | Not reported |
| TSDF Alt Name: | Not reported |
| CA Waste Code: | 181 - Other inorganic solid waste Organics |
| RCRA Code: | D007 |
| Disposal Method: | D99 - Disposal, Other |
| Quantity Tons: | 0.4 |
| Waste Quantity: | 800 |
| Quantity Unit: | P |
| Additional Code 1: | Not reported |
| Additional Code 2: | Not reported |
| Additional Code 3: | Not reported |
| Additional Code 4: | Not reported |
| Additional Code 5: | Not reported |

Additional Info:

| | |
|---|---|
| Year: | 2002 |
| Gen EPA ID: | CAL000079098 |

| | |
|---|---|
| Shipment Date: | 20020405 |
| Creation Date: | 3/12/2003 18:31:29 |
| Receipt Date: | 20020423 |
| Manifest ID: | 21083295 |
| Trans EPA ID: | CAD982413262 |
| Trans Name: | Not reported |
| Trans 2 EPA ID: | CAD980585293 |
| Trans 2 Name: | Not reported |
| TSDF EPA ID: | AZD980892731 |
| Trans Name: | Not reported |
| TSDF Alt EPA ID: | Not reported |
| TSDF Alt Name: | Not reported |
| CA Waste Code: | 352 - Other organic solids |
| RCRA Code: | Not reported |
| Disposal Method: | R01 - Recycler |
| Quantity Tons: | 0.2 |
| Waste Quantity: | 400 |
| Quantity Unit: | P |
| Additional Code 1: | Not reported |
| Additional Code 2: | Not reported |
| Additional Code 3: | Not reported |
| Additional Code 4: | Not reported |
| Additional Code 5: | Not reported |

Additional Info:

| | |
|---|---|
| Year: | 1994 |
| Gen EPA ID: | CAL000079098 |

**ACTION CYLINDER HEADS INC (Continued)** **S113052086**

| | |
|---|---|
| Shipment Date: | 19940711 |
| Creation Date: | 3/26/1996 0:00:00 |
| Receipt Date: | 19940713 |
| Manifest ID: | 93745638 |
| Trans EPA ID: | CAD981412356 |
| Trans Name: | Not reported |
| Trans 2 EPA ID: | Not reported |
| Trans 2 Name: | Not reported |
| TSDF EPA ID: | AZD049318009 |
| Trans Name: | Not reported |
| TSDF Alt EPA ID: | Not reported |
| TSDF Alt Name: | Not reported |
| CA Waste Code: | 181 - Other inorganic solid waste Organics |
| RCRA Code: | D007 |
| Disposal Method: | H01 - Transfer Station |
| Quantity Tons: | 0.5 |
| Waste Quantity: | 1000 |
| Quantity Unit: | P |
| Additional Code 1: | Not reported |
| Additional Code 2: | Not reported |
| Additional Code 3: | Not reported |
| Additional Code 4: | Not reported |
| Additional Code 5: | Not reported |

HWTS:

| | |
|---|---|
| Name: | ACTION CYLINDER HEADS INC |
| Address: | 11903 WOODSIDE AVE |
| Address 2: | Not reported |
| City,State,Zip: | LAKESIDE, CA 920400000 |
| EPA ID: | CAL000079098 |
| Inactive Date: | 06/30/2004 |
| Create Date: | 12/21/1992 |
| Last Act Date: | 09/27/2005 |
| Mailing Name: | Not reported |
| Mailing Address: | 11903 WOODSIDE AVE |
| Mailing Address 2: | Not reported |
| Mailing City,State,Zip: | LAKESIDE, CA 920400000 |
| Owner Name: | ACTION CYLINDER HEADS INC |
| Owner Address: | 11903 WOODSIDE AVE |
| Owner Address 2: | Not reported |
| Owner City,State,Zip: | LAKESIDE, CA 920400000 |
| Contact Name: | THOMAS E SMITH PRESIDENT |
| Contact Address: | 11903 WOODSIDE AVE |
| Contact Address 2: | Not reported |
| City,State,Zip: | LAKESIDE, CA 920400000 |

NAICS:

| | |
|---|---|
| EPA ID: | CAL000079098 |
| Create Date: | 2002-03-14 16:36:27 |
| NAICS Code: | 811111 |
| NAICS Description: | General Automotive Repair |
| Issued EPA ID Date: | 1992-12-21 00:00:00 |
| Inactive Date: | 2004-06-30 15:01:00 |
| Facility Name: | ACTION CYLINDER HEADS INC |
| Facility Address: | 11903 WOODSIDE AVE |
| Facility Address 2: | Not reported |
| Facility City: | LAKESIDE |

**ACTION CYLINDER HEADS INC (Continued)** **S113052086**

Facility County: 37
Facility State: CA
Facility Zip: 920400000

---

**M201** **J3 VENTURES LLC DBA REV IT MOTORS** **RCRA NonGen / NLR** **1024850901**
**11937 WOODSIDE AVE STE B** **CAL000408956**
**< 1/8** **LAKESIDE, CA 92040**
**1 ft.**

**Site 2 of 12 in cluster M**

**Relative:**
**Lower**

**Actual:**
**389 ft.**

RCRA NonGen / NLR:
Date form received by agency: 2015-08-03 00:00:00.0
Facility name: J3 VENTURES LLC DBA REV IT MOTORS
Facility address: 11937 WOODSIDE AVE STE B
LAKESIDE, CA 92040
EPA ID: CAL000408956
Contact: DAN SHAFFNER
Contact address: 11937 WOODSIDE AVE STE B
LAKESIDE, CA 92040
Contact country: Not reported
Contact telephone: 858-779-4222
Contact email: DAN@REVITSD.COM
EPA Region: 09
Classification: Non-Generator
Description: Handler: Non-Generators do not presently generate hazardous waste

Owner/Operator Summary:
Owner/operator name: DAN SHAFFNER
Owner/operator address: 11937 WOODSIDE AVE STE B
LAKESIDE, CA 92040
Owner/operator country: Not reported
Owner/operator telephone: 858-779-4222
Owner/operator email: Not reported
Owner/operator fax: Not reported
Owner/operator extension: Not reported
Legal status: Other
Owner/Operator Type: Operator
Owner/Op start date: Not reported
Owner/Op end date: Not reported

Owner/operator name: DANIEL SHAFFNER
Owner/operator address: 14395 OLD CREEK RD
SAN DIEGO, CA 92131
Owner/operator country: Not reported
Owner/operator telephone: 858-779-4222
Owner/operator email: Not reported
Owner/operator fax: Not reported
Owner/operator extension: Not reported
Legal status: Other
Owner/Operator Type: Owner
Owner/Op start date: Not reported
Owner/Op end date: Not reported

Handler Activities Summary:
U.S. importer of hazardous waste: No
Mixed waste (haz. and radioactive): No

**J3 VENTURES LLC DBA REV IT MOTORS (Continued)** **1024850901**

| | |
|---|---|
| Recycler of hazardous waste: | No |
| Transporter of hazardous waste: | Yes |
| Treater, storer or disposer of HW: | No |
| Underground injection activity: | No |
| On-site burner exemption: | No |
| Furnace exemption: | No |
| Used oil fuel burner: | No |
| Used oil processor: | No |
| User oil refiner: | No |
| Used oil fuel marketer to burner: | No |
| Used oil Specification marketer: | No |
| Used oil transfer facility: | No |
| Used oil transporter: | No |

Violation Status: No violations found

---

**J202** **ACTION CYLINDER HEADS** **RGA LUST** **S114568541**
**11903 WOODSIDE AV** **N/A**
**< 1/8** **LAKESIDE, CA**
**1 ft.**

**Site 3 of 28 in cluster J**

**Relative:** RGA LUST:
**Lower**
**Actual:** Name: ACTION CYLINDER HEADS
**388 ft.** Address: 11903 WOODSIDE AV
City: LAKESIDE
State: LAKESIDE
2012 ACTION CYLINDER HEADS 11903 WOODSIDE AV
Name: ACTION CYLINDER HEADS
Address: 11903 WOODSIDE AV
City: LAKESIDE
State: LAKESIDE
2011 ACTION CYLINDER HEADS 11903 WOODSIDE AV
Name: ACTION CYLINDER HEADS
Address: 11903 WOODSIDE AV
City: LAKESIDE
State: LAKESIDE
2010 ACTION CYLINDER HEADS 11903 WOODSIDE AV
Name: ACTION CYLINDER HEADS
Address: 11903 WOODSIDE AV
City: LAKESIDE
State: LAKESIDE
2009 ACTION CYLINDER HEADS 11903 WOODSIDE AV
Name: ACTION CYLINDER HEADS
Address: 11903 WOODSIDE AV
City: LAKESIDE
State: LAKESIDE
2008 ACTION CYLINDER HEADS 11903 WOODSIDE AV
Name: ACTION CYLINDER HEADS
Address: 11903 WOODSIDE AV
City: LAKESIDE
State: LAKESIDE
2007 ACTION CYLINDER HEADS 11903 WOODSIDE AV
Name: ACTION CYLINDER HEADS
Address: 11903 WOODSIDE AV
City: LAKESIDE
State: LAKESIDE
2006 ACTION CYLINDER HEADS 11903 WOODSIDE AV
Name: ACTION CYLINDER HEADS

**ACTION CYLINDER HEADS (Continued)** **S114568541**

Address: 11903 WOODSIDE AV
City: LAKESIDE
State: LAKESIDE
2005 ACTION CYLINDER HEADS 11903 WOODSIDE AV

---

**K203** **ROYAL D MOTORS LLC/CALI COAST AUTO & CYCLE** **FINDS** **1024638487**
**11982 WOODSIDE AVE STE 102** **ECHO** **N/A**
**< 1/8** **LAKESIDE, CA 92040**
**1 ft.**

**Site 3 of 31 in cluster K**

**Relative:**
**Lower**
**Actual:**
**391 ft.**

FINDS:
Registry ID: 110070426874
Facility URL: http://ofmpub.epa.gov/enviro/fii_query_detail.disp_program_facility?p_registry_id=110070426874

Environmental Interest/Information System:
RCRAInfo is a national information system that supports the Resource Conservation and Recovery Act (RCRA) program through the tracking of events and activities related to facilities that generate, transport, and treat, store, or dispose of hazardous waste. RCRAInfo allows RCRA program staff to track the notification, permit, compliance, and corrective action activities required under RCRA.

Click this hyperlink while viewing on your computer to access additional FINDS: detail in the EDR Site Report.

ECHO:
Envid: 1024638487
Registry ID: 110070426874
DFR URL: http://echo.epa.gov/detailed-facility-report?fid=110070426874
Name: ROYAL D MOTORS LLC/CALI COAST AUTO & CYCLE
Address: 11982 WOODSIDE AVE STE 102
City,State,Zip: LAKESIDE, CA 92040

---

**K204** **RCRA NonGen / NLR** **1025843330**
**11982 WOODSIDE AVE SUITE 103** **CAC003022944**
**< 1/8** **LAKESIDE, CA 92040**
**1 ft.**

**Site 4 of 31 in cluster K**

**Relative:**
**Lower**
**Actual:**
**391 ft.**

RCRA NonGen / NLR:
Date form received by agency: 2019-07-08 00:00:00.0
Facility name: Not reported
Facility address: 11982 WOODSIDE AVE SUITE 103
LAKESIDE, CA 92040
EPA ID: CAC003022944
Contact: JOHN SCOTT
Contact address: 11982 WOODSIDE AVE SUITE 103
LAKESIDE, CA 92040
Contact country: Not reported
Contact telephone: 619-449-0991
Contact email: JOHNEMOPAR@OUTLOOK.COM
EPA Region: 09
Classification: Non-Generator
Description: Handler: Non-Generators do not presently generate hazardous waste

**(Continued)** **1025843330**

Owner/Operator Summary:

| | |
|---|---|
| Owner/operator name: | JOHN E SCOTT |
| Owner/operator address: | 11982 WOODSIDE AVE SUITE 103<br>LAKESIDE, CA 92040 |
| Owner/operator country: | Not reported |
| Owner/operator telephone: | 619-449-0991 |
| Owner/operator email: | Not reported |
| Owner/operator fax: | Not reported |
| Owner/operator extension: | Not reported |
| Legal status: | Other |
| Owner/Operator Type: | Owner |
| Owner/Op start date: | Not reported |
| Owner/Op end date: | Not reported |

| | |
|---|---|
| Owner/operator name: | JOHN SCOTT |
| Owner/operator address: | 11982 WOODSIDE AVE SUITE 103<br>LAKESIDE, CA 92040 |
| Owner/operator country: | Not reported |
| Owner/operator telephone: | 619-449-0991 |
| Owner/operator email: | Not reported |
| Owner/operator fax: | Not reported |
| Owner/operator extension: | Not reported |
| Legal status: | Other |
| Owner/Operator Type: | Operator |
| Owner/Op start date: | Not reported |
| Owner/Op end date: | Not reported |

Handler Activities Summary:

| | |
|---|---|
| U.S. importer of hazardous waste: | No |
| Mixed waste (haz. and radioactive): | No |
| Recycler of hazardous waste: | No |
| Transporter of hazardous waste: | No |
| Treater, storer or disposer of HW: | No |
| Underground injection activity: | No |
| On-site burner exemption: | No |
| Furnace exemption: | No |
| Used oil fuel burner: | No |
| Used oil processor: | No |
| User oil refiner: | No |
| Used oil fuel marketer to burner: | No |
| Used oil Specification marketer: | No |
| Used oil transfer facility: | No |
| Used oil transporter: | No |

Violation Status: No violations found

---

**L205** **SHELL OIL #204-4146-0100** **HAZNET S123781662**
**12087 WOODSIDE** **HWTS N/A**
**< 1/8** **LAKESIDE, CA 90749**
**1 ft.**

**Site 3 of 15 in cluster L**

**Relative: Higher**
**Actual: 396 ft.**

HAZNET:

| | |
|---|---|
| Name: | SHELL OIL #204-4146-0100 |
| Address: | 12087 WOODSIDE |
| Address 2: | Not reported |
| City,State,Zip: | LAKESIDE, CA 907490000 |
| Contact: | ANNA SAMPSON |

**SHELL OIL #204-4146-0100 (Continued)** **S123781662**

Telephone: 2135232037
Mailing Name: Not reported
Mailing Address: ANNA SAMPSON

Year: 1986
Gepaid: CAX000231167
TSD EPA ID: Not reported
CA Waste Code: 342 - Organic liquids with metals (Alkaline solution (pH >= 12.5) with metals)
Disposal Method: -
Tons: 1.0425

HWTS:
Name: SHELL OIL #204-4146-0100
Address: 12087 WOODSIDE
Address 2: Not reported
City,State,Zip: LAKESIDE, CA 907490000
EPA ID: CAX000231167
Inactive Date: 04/30/1986
Create Date: 06/12/1985
Last Act Date: 07/10/2001
Mailing Name: Not reported
Mailing Address: ANNA SAMPSON
Mailing Address 2: Not reported
Mailing City,State,Zip: CARSON, CA 907490000
Owner Name: --
Owner Address: --
Owner Address 2: Not reported
Owner City,State,Zip: --, 99 --
Contact Name: ANNA SAMPSON
Contact Address: --
Contact Address 2: Not reported
City,State,Zip: --, 99 --

---

**K206** **HI PERFORMANCE MACHINE & METALS INC** **HAZNET** **S113106489**
**11976 WOODSIDE AVE** **HWTS** **N/A**
**< 1/8** **LAKESIDE, CA 92040**
**1 ft.**

**Site 5 of 31 in cluster K**

**Relative: Lower**
**Actual: 390 ft.**

HAZNET:
Name: HI PERFORMANCE MACHINE & METALS INC
Address: 11976 WOODSIDE AVE
Address 2: Not reported
City,State,Zip: LAKESIDE, CA 920400000
Contact: BILL OR PATTY SERGENT
Telephone: 6194488802
Mailing Name: Not reported
Mailing Address: 11976 WOODSIDE AVE

Year: 2017
Gepaid: CAL000209106
TSD EPA ID: CAT080013352
CA Waste Code: 223 - Unspecified oil-containing waste
Disposal Method: H039 - Other Recovery Of Reclamation For Reuse Including Acid Regeneration, Organics Recovery Ect
Tons: 4.587

**HI PERFORMANCE MACHINE & METALS INC (Continued)** **S113106489**

| | |
|---|---|
| Year: | 2016 |
| Gepaid: | CAL000209106 |
| TSD EPA ID: | NVT330010000 |
| CA Waste Code: | 352 - Other organic solids |
| Disposal Method: | H132 - Landfill Or Surface Impoundment That Will Be Closed As Landfill( To Include On-Site Treatment And/Or Stabilization) |
| Tons: | 0.15 |
| | |
| Year: | 2016 |
| Gepaid: | CAL000209106 |
| TSD EPA ID: | CAT080013352 |
| CA Waste Code: | 223 - Unspecified oil-containing waste |
| Disposal Method: | H039 - Other Recovery Of Reclamation For Reuse Including Acid Regeneration, Organics Recovery Ect |
| Tons: | 2.2935 |
| | |
| Year: | 2015 |
| Gepaid: | CAL000209106 |
| TSD EPA ID: | CAT080013352 |
| CA Waste Code: | 223 - Unspecified oil-containing waste |
| Disposal Method: | H039 - Other Recovery Of Reclamation For Reuse Including Acid Regeneration, Organics Recovery Ect |
| Tons: | 2.2935 |
| | |
| Year: | 2014 |
| Gepaid: | CAL000209106 |
| TSD EPA ID: | CAT080013352 |
| CA Waste Code: | 223 - Unspecified oil-containing waste |
| Disposal Method: | H039 - Other Recovery Of Reclamation For Reuse Including Acid Regeneration, Organics Recovery Ect |
| Tons: | 3.336 |
| | |
| Year: | 2013 |
| Gepaid: | CAL000209106 |
| TSD EPA ID: | CAD981696420 |
| CA Waste Code: | 223 - Unspecified oil-containing waste |
| Disposal Method: | H141 - Storage, Bulking, And/Or Transfer Off Site--No Treatment/Reovery (H010-H129) Or (H131-H135) |
| Tons: | 2.0433 |
| | |
| Year: | 2012 |
| Gepaid: | CAL000209106 |
| TSD EPA ID: | CAD981696420 |
| CA Waste Code: | 223 - Unspecified oil-containing waste |
| Disposal Method: | H141 - Storage, Bulking, And/Or Transfer Off Site--No Treatment/Reovery (H010-H129) Or (H131-H135) |
| Tons: | 2.20176 |
| | |
| Year: | 2012 |
| Gepaid: | CAL000209106 |
| TSD EPA ID: | CAD981696420 |
| CA Waste Code: | 352 - Other organic solids |
| Disposal Method: | H141 - Storage, Bulking, And/Or Transfer Off Site--No Treatment/Reovery (H010-H129) Or (H131-H135) |
| Tons: | 0.125 |
| | |
| Year: | 2011 |

**HI PERFORMANCE MACHINE & METALS INC (Continued)** **S113106489**

| | |
|---|---|
| Gepaid: | CAL000209106 |
| TSD EPA ID: | CAD981696420 |
| CA Waste Code: | 223 - Unspecified oil-containing waste |
| Disposal Method: | H141 - Storage, Bulking, And/Or Transfer Off Site--No Treatment/Reovery (H010-H129) Or (H131-H135) |
| Tons: | 3.01908 |
| | |
| Year: | 2010 |
| Gepaid: | CAL000209106 |
| TSD EPA ID: | CAD981696420 |
| CA Waste Code: | 223 - Unspecified oil-containing waste |
| Disposal Method: | H141 - Storage, Bulking, And/Or Transfer Off Site--No Treatment/Reovery (H010-H129) Or (H131-H135) |
| Tons: | 2.3352 |

Click this hyperlink while viewing on your computer to access
7 additional CA HAZNET: record(s) in the EDR Site Report.

Additional Info:

| | |
|---|---|
| Year: | 2010 |
| Gen EPA ID: | CAL000209106 |
| | |
| Shipment Date: | 20101227 |
| Creation Date: | 2/23/2011 18:30:18 |
| Receipt Date: | 20101227 |
| Manifest ID: | 007137253JJK |
| Trans EPA ID: | CAD982413262 |
| Trans Name: | EVERGREEN ENVIRONMENTAL SERVICES |
| Trans 2 EPA ID: | Not reported |
| Trans 2 Name: | Not reported |
| TSDF EPA ID: | CAD981696420 |
| Trans Name: | EVERGREEN ENVIRONMENTAL SERVICES |
| TSDF Alt EPA ID: | Not reported |
| TSDF Alt Name: | Not reported |
| CA Waste Code: | 223 - Unspecified oil-containing waste |
| RCRA Code: | Not reported |
| Disposal Method: | H141 - Storage, Bulking, And/Or Transfer Off Site--No Treatment/Reovery (H010-H129) Or (H131-H135) |
| Quantity Tons: | 1.15926 |
| Waste Quantity: | 278 |
| Quantity Unit: | G |
| Additional Code 1: | Not reported |
| Additional Code 2: | Not reported |
| Additional Code 3: | Not reported |
| Additional Code 4: | Not reported |
| Additional Code 5: | Not reported |
| | |
| Shipment Date: | 20100712 |
| Creation Date: | 9/10/2010 18:30:18 |
| Receipt Date: | 20100712 |
| Manifest ID: | 007135450JJK |
| Trans EPA ID: | CAD982413262 |
| Trans Name: | EVERGREEN ENVIRONMENTAL SERVICES |
| Trans 2 EPA ID: | Not reported |
| Trans 2 Name: | Not reported |
| TSDF EPA ID: | CAD981696420 |

**HI PERFORMANCE MACHINE & METALS INC (Continued)** **S113106489**

| | |
|---|---|
| Trans Name: | EVERGREEN ENVIRONMENTAL SERVICES |
| TSDF Alt EPA ID: | Not reported |
| TSDF Alt Name: | Not reported |
| CA Waste Code: | 223 - Unspecified oil-containing waste |
| RCRA Code: | Not reported |
| Disposal Method: | H141 - Storage, Bulking, And/Or Transfer Off Site--No Treatment/Reovery (H010-H129) Or (H131-H135) |
| Quantity Tons: | 1.17594 |
| Waste Quantity: | 282 |
| Quantity Unit: | G |
| Additional Code 1: | Not reported |
| Additional Code 2: | Not reported |
| Additional Code 3: | Not reported |
| Additional Code 4: | Not reported |
| Additional Code 5: | Not reported |

Additional Info:

| | |
|---|---|
| Year: | 2013 |
| Gen EPA ID: | CAL000209106 |
| Shipment Date: | 20130830 |
| Creation Date: | 10/18/2013 22:15:07 |
| Receipt Date: | 20130904 |
| Manifest ID: | 010029393JJK |
| Trans EPA ID: | CAD982413262 |
| Trans Name: | EVERGREEN ENVIRONMENTAL SERVICES |
| Trans 2 EPA ID: | Not reported |
| Trans 2 Name: | Not reported |
| TSDF EPA ID: | CAD981696420 |
| Trans Name: | EVERGREEN ENVIRONMENTAL SERVICES |
| TSDF Alt EPA ID: | Not reported |
| TSDF Alt Name: | Not reported |
| CA Waste Code: | 223 - Unspecified oil-containing waste |
| RCRA Code: | Not reported |
| Disposal Method: | H141 - Storage, Bulking, And/Or Transfer Off Site--No Treatment/Reovery (H010-H129) Or (H131-H135) |
| Quantity Tons: | 0.834 |
| Waste Quantity: | 200 |
| Quantity Unit: | G |
| Additional Code 1: | Not reported |
| Additional Code 2: | Not reported |
| Additional Code 3: | Not reported |
| Additional Code 4: | Not reported |
| Additional Code 5: | Not reported |
| Shipment Date: | 20130501 |
| Creation Date: | 7/16/2013 22:15:16 |
| Receipt Date: | 20130502 |
| Manifest ID: | 011068463JJK |
| Trans EPA ID: | CAD982413262 |
| Trans Name: | EVERGREEN ENVIRONMENTAL SERVICES |
| Trans 2 EPA ID: | Not reported |
| Trans 2 Name: | Not reported |
| TSDF EPA ID: | CAD981696420 |
| Trans Name: | EVERGREEN ENVIRONMENTAL SVCS |
| TSDF Alt EPA ID: | Not reported |
| TSDF Alt Name: | Not reported |

**HI PERFORMANCE MACHINE & METALS INC (Continued)** **S113106489**

| | |
|---|---|
| CA Waste Code: | 223 - Unspecified oil-containing waste |
| RCRA Code: | Not reported |
| Disposal Method: | H141 - Storage, Bulking, And/Or Transfer Off Site--No Treatment/Reovery (H010-H129) Or (H131-H135) |
| Quantity Tons: | 0.89655 |
| Waste Quantity: | 215 |
| Quantity Unit: | G |
| Additional Code 1: | Not reported |
| Additional Code 2: | Not reported |
| Additional Code 3: | Not reported |
| Additional Code 4: | Not reported |
| Additional Code 5: | Not reported |
| | |
| Shipment Date: | 20130131 |
| Creation Date: | 4/12/2013 22:15:31 |
| Receipt Date: | 20130201 |
| Manifest ID: | 009484592JJK |
| Trans EPA ID: | CAD982413262 |
| Trans Name: | EVERGREEN ENVIRONMENTAL SERVICES |
| Trans 2 EPA ID: | CAD028277036 |
| Trans 2 Name: | ASBURY ENVIRONMENTAL SERVICES |
| TSDF EPA ID: | CAD981696420 |
| Trans Name: | EVERGREEN ENVIRONMENTAL SERVICES |
| TSDF Alt EPA ID: | Not reported |
| TSDF Alt Name: | Not reported |
| CA Waste Code: | 223 - Unspecified oil-containing waste |
| RCRA Code: | Not reported |
| Disposal Method: | H141 - Storage, Bulking, And/Or Transfer Off Site--No Treatment/Reovery (H010-H129) Or (H131-H135) |
| Quantity Tons: | 0.31275 |
| Waste Quantity: | 75 |
| Quantity Unit: | G |
| Additional Code 1: | Not reported |
| Additional Code 2: | Not reported |
| Additional Code 3: | Not reported |
| Additional Code 4: | Not reported |
| Additional Code 5: | Not reported |

Additional Info:

| | |
|---|---|
| Year: | 2009 |
| Gen EPA ID: | CAL000209106 |
| | |
| Shipment Date: | 20091119 |
| Creation Date: | 2/3/2010 18:30:16 |
| Receipt Date: | 20091123 |
| Manifest ID: | 006128568JJK |
| Trans EPA ID: | CAD982413262 |
| Trans Name: | EVERGREEN ENVIRONMENTAL SERVICES |
| Trans 2 EPA ID: | Not reported |
| Trans 2 Name: | Not reported |
| TSDF EPA ID: | CAD981696420 |
| Trans Name: | EVERGREEN ENVIRONMENTAL SVCS |
| TSDF Alt EPA ID: | Not reported |
| TSDF Alt Name: | Not reported |
| CA Waste Code: | 352 - Other organic solids |
| RCRA Code: | Not reported |
| Disposal Method: | H141 - Storage, Bulking, And/Or Transfer Off Site--No |

**HI PERFORMANCE MACHINE & METALS INC (Continued)** **S113106489**

| | |
|---|---|
| | Treatment/Reovery (H010-H129) Or (H131-H135) |
| Quantity Tons: | 0.0875 |
| Waste Quantity: | 175 |
| Quantity Unit: | P |
| Additional Code 1: | Not reported |
| Additional Code 2: | Not reported |
| Additional Code 3: | Not reported |
| Additional Code 4: | Not reported |
| Additional Code 5: | Not reported |
| | |
| Shipment Date: | 20091116 |
| Creation Date: | 2/3/2010 18:30:16 |
| Receipt Date: | 20091116 |
| Manifest ID: | 006019408JJK |
| Trans EPA ID: | CAD982413262 |
| Trans Name: | EVERGREEN ENVIRONMENTAL SERVICES |
| Trans 2 EPA ID: | Not reported |
| Trans 2 Name: | Not reported |
| TSDF EPA ID: | CAD981696420 |
| Trans Name: | EVERGREEN ENVIRONMENTAL SERVICES |
| TSDF Alt EPA ID: | Not reported |
| TSDF Alt Name: | Not reported |
| CA Waste Code: | 223 - Unspecified oil-containing waste |
| RCRA Code: | Not reported |
| Disposal Method: | H141 - Storage, Bulking, And/Or Transfer Off Site--No Treatment/Reovery (H010-H129) Or (H131-H135) |
| Quantity Tons: | 0.8757 |
| Waste Quantity: | 210 |
| Quantity Unit: | G |
| Additional Code 1: | Not reported |
| Additional Code 2: | Not reported |
| Additional Code 3: | Not reported |
| Additional Code 4: | Not reported |
| Additional Code 5: | Not reported |
| | |
| Shipment Date: | 20090804 |
| Creation Date: | 10/6/2009 18:30:09 |
| Receipt Date: | 20090804 |
| Manifest ID: | 003946647JJK |
| Trans EPA ID: | CAD982413262 |
| Trans Name: | EVERGREEN ENVIRONMENTAL SERVICES |
| Trans 2 EPA ID: | Not reported |
| Trans 2 Name: | Not reported |
| TSDF EPA ID: | CAD981696420 |
| Trans Name: | EVERGREEN ENVIRONMENTAL SERVICES |
| TSDF Alt EPA ID: | Not reported |
| TSDF Alt Name: | Not reported |
| CA Waste Code: | 223 - Unspecified oil-containing waste |
| RCRA Code: | Not reported |
| Disposal Method: | H141 - Storage, Bulking, And/Or Transfer Off Site--No Treatment/Reovery (H010-H129) Or (H131-H135) |
| Quantity Tons: | 0.6672 |
| Waste Quantity: | 160 |
| Quantity Unit: | G |
| Additional Code 1: | Not reported |
| Additional Code 2: | Not reported |
| Additional Code 3: | Not reported |

**HI PERFORMANCE MACHINE & METALS INC (Continued)** **S113106489**

| | |
|---|---|
| Additional Code 4: | Not reported |
| Additional Code 5: | Not reported |
| | |
| Shipment Date: | 20090612 |
| Creation Date: | 7/31/2009 18:30:45 |
| Receipt Date: | 20090614 |
| Manifest ID: | 003946578JJK |
| Trans EPA ID: | CAD982413262 |
| Trans Name: | EVERGREEN ENVIRONMENTAL SERVICES |
| Trans 2 EPA ID: | Not reported |
| Trans 2 Name: | Not reported |
| TSDF EPA ID: | CAD981696420 |
| Trans Name: | EVERGREEN ENVIRONMENTAL SERVICES |
| TSDF Alt EPA ID: | Not reported |
| TSDF Alt Name: | Not reported |
| CA Waste Code: | 223 - Unspecified oil-containing waste |
| RCRA Code: | Not reported |
| Disposal Method: | H141 - Storage, Bulking, And/Or Transfer Off Site--No Treatment/Reovery (H010-H129) Or (H131-H135) |
| Quantity Tons: | 0.65469 |
| Waste Quantity: | 157 |
| Quantity Unit: | G |
| Additional Code 1: | Not reported |
| Additional Code 2: | Not reported |
| Additional Code 3: | Not reported |
| Additional Code 4: | Not reported |
| Additional Code 5: | Not reported |
| | |
| Shipment Date: | 20090423 |
| Creation Date: | 5/26/2009 18:30:08 |
| Receipt Date: | 20090423 |
| Manifest ID: | 003946585JJK |
| Trans EPA ID: | CAD982413262 |
| Trans Name: | EVERGREEN ENVIRONMENTAL SERVICES |
| Trans 2 EPA ID: | Not reported |
| Trans 2 Name: | Not reported |
| TSDF EPA ID: | CAD981696420 |
| Trans Name: | EVERGREEN ENVIRONMENTAL SERVICES |
| TSDF Alt EPA ID: | Not reported |
| TSDF Alt Name: | Not reported |
| CA Waste Code: | 223 - Unspecified oil-containing waste |
| RCRA Code: | Not reported |
| Disposal Method: | H141 - Storage, Bulking, And/Or Transfer Off Site--No Treatment/Reovery (H010-H129) Or (H131-H135) |
| Quantity Tons: | 0.57546 |
| Waste Quantity: | 138 |
| Quantity Unit: | G |
| Additional Code 1: | Not reported |
| Additional Code 2: | Not reported |
| Additional Code 3: | Not reported |
| Additional Code 4: | Not reported |
| Additional Code 5: | Not reported |
| | |
| Shipment Date: | 20090116 |
| Creation Date: | 3/31/2009 18:30:39 |
| Receipt Date: | 20090118 |
| Manifest ID: | 004265346JJK |

**HI PERFORMANCE MACHINE & METALS INC (Continued)** **S113106489**

| | |
|---|---|
| Trans EPA ID: | CAD982413262 |
| Trans Name: | EVERGREEN ENVIRONMENTAL SERVICES |
| Trans 2 EPA ID: | Not reported |
| Trans 2 Name: | Not reported |
| TSDF EPA ID: | CAD981696420 |
| Trans Name: | EVERGREEN ENVIRONMENTAL SERVICES |
| TSDF Alt EPA ID: | Not reported |
| TSDF Alt Name: | Not reported |
| CA Waste Code: | 135 - Unspecified aqueous solution |
| RCRA Code: | Not reported |
| Disposal Method: | H141 - Storage, Bulking, And/Or Transfer Off Site--No Treatment/Reovery (H010-H129) Or (H131-H135) |
| Quantity Tons: | 0.63 |
| Waste Quantity: | 150 |
| Quantity Unit: | G |
| Additional Code 1: | Not reported |
| Additional Code 2: | Not reported |
| Additional Code 3: | Not reported |
| Additional Code 4: | Not reported |
| Additional Code 5: | Not reported |

Additional Info:

| | |
|---|---|
| Year: | 2012 |
| Gen EPA ID: | CAL000209106 |
| Shipment Date: | 20121116 |
| Creation Date: | 1/19/2013 22:15:23 |
| Receipt Date: | 20121118 |
| Manifest ID: | 010029204JJK |
| Trans EPA ID: | CAD982413262 |
| Trans Name: | EVERGREEN ENVIRONMENTAL SERVICES |
| Trans 2 EPA ID: | Not reported |
| Trans 2 Name: | Not reported |
| TSDF EPA ID: | CAD981696420 |
| Trans Name: | EVERGREEN ENVIRONMENTAL SERVICES |
| TSDF Alt EPA ID: | Not reported |
| TSDF Alt Name: | Not reported |
| CA Waste Code: | 223 - Unspecified oil-containing waste |
| RCRA Code: | Not reported |
| Disposal Method: | H141 - Storage, Bulking, And/Or Transfer Off Site--No Treatment/Reovery (H010-H129) Or (H131-H135) |
| Quantity Tons: | 0.78396 |
| Waste Quantity: | 188 |
| Quantity Unit: | G |
| Additional Code 1: | Not reported |
| Additional Code 2: | Not reported |
| Additional Code 3: | Not reported |
| Additional Code 4: | Not reported |
| Additional Code 5: | Not reported |
| Shipment Date: | 20120724 |
| Creation Date: | 10/15/2012 22:15:30 |
| Receipt Date: | 20120724 |
| Manifest ID: | 010029081JJK |
| Trans EPA ID: | CAD982413262 |
| Trans Name: | EVERGREEN ENVIRONMENTAL SERVICES |
| Trans 2 EPA ID: | Not reported |

**HI PERFORMANCE MACHINE & METALS INC (Continued)** **S113106489**

| | |
|---|---|
| Trans 2 Name: | Not reported |
| TSDF EPA ID: | CAD981696420 |
| Trans Name: | EVERGREEN ENVIRONMENTAL SERVICES |
| TSDF Alt EPA ID: | Not reported |
| TSDF Alt Name: | Not reported |
| CA Waste Code: | 223 - Unspecified oil-containing waste |
| RCRA Code: | Not reported |
| Disposal Method: | H141 - Storage, Bulking, And/Or Transfer Off Site--No Treatment/Reovery (H010-H129) Or (H131-H135) |
| Quantity Tons: | 0.71307 |
| Waste Quantity: | 171 |
| Quantity Unit: | G |
| Additional Code 1: | Not reported |
| Additional Code 2: | Not reported |
| Additional Code 3: | Not reported |
| Additional Code 4: | Not reported |
| Additional Code 5: | Not reported |
| | |
| Shipment Date: | 20120601 |
| Creation Date: | 8/1/2012 22:15:18 |
| Receipt Date: | 20120603 |
| Manifest ID: | 009485481JJK |
| Trans EPA ID: | CAD982413262 |
| Trans Name: | EVERGREEN ENVIRONMENTAL SERVICES |
| Trans 2 EPA ID: | Not reported |
| Trans 2 Name: | Not reported |
| TSDF EPA ID: | CAD981696420 |
| Trans Name: | EVERGREEN ENVIRONMENTAL SERVICES |
| TSDF Alt EPA ID: | Not reported |
| TSDF Alt Name: | Not reported |
| CA Waste Code: | 223 - Unspecified oil-containing waste |
| RCRA Code: | Not reported |
| Disposal Method: | H141 - Storage, Bulking, And/Or Transfer Off Site--No Treatment/Reovery (H010-H129) Or (H131-H135) |
| Quantity Tons: | 0.70473 |
| Waste Quantity: | 169 |
| Quantity Unit: | G |
| Additional Code 1: | Not reported |
| Additional Code 2: | Not reported |
| Additional Code 3: | Not reported |
| Additional Code 4: | Not reported |
| Additional Code 5: | Not reported |
| | |
| Shipment Date: | 20120130 |
| Creation Date: | 3/27/2012 20:30:43 |
| Receipt Date: | 20120206 |
| Manifest ID: | 008384177JJK |
| Trans EPA ID: | CAD982413262 |
| Trans Name: | EVERGREEN ENVIRONMENTAL SERVICES |
| Trans 2 EPA ID: | Not reported |
| Trans 2 Name: | Not reported |
| TSDF EPA ID: | CAD981696420 |
| Trans Name: | EVERGREEN ENVIRONMENTAL SERVICES |
| TSDF Alt EPA ID: | Not reported |
| TSDF Alt Name: | Not reported |
| CA Waste Code: | 352 - Other organic solids |
| RCRA Code: | Not reported |

**HI PERFORMANCE MACHINE & METALS INC (Continued)** **S113106489**

| | |
|---|---|
| Disposal Method: | H141 - Storage, Bulking, And/Or Transfer Off Site--No Treatment/Reovery (H010-H129) Or (H131-H135) |
| Quantity Tons: | 0.125 |
| Waste Quantity: | 250 |
| Quantity Unit: | P |
| Additional Code 1: | Not reported |
| Additional Code 2: | Not reported |
| Additional Code 3: | Not reported |
| Additional Code 4: | Not reported |
| Additional Code 5: | Not reported |

Additional Info:

| | |
|---|---|
| Year: | 2006 |
| Gen EPA ID: | CAL000209106 |
| Shipment Date: | 20060711 |
| Creation Date: | 9/8/2006 18:33:30 |
| Receipt Date: | 20060717 |
| Manifest ID: | 24734687 |
| Trans EPA ID: | CAD982413262 |
| Trans Name: | EVERGREEN ENVIRONMENTAL SERVICES |
| Trans 2 EPA ID: | Not reported |
| Trans 2 Name: | Not reported |
| TSDF EPA ID: | CAD028409019 |
| Trans Name: | CROSBY OVERTON |
| TSDF Alt EPA ID: | CAD028409019 |
| TSDF Alt Name: | Not reported |
| CA Waste Code: | 352 - Other organic solids |
| RCRA Code: | Not reported |
| Disposal Method: | H01 - Transfer Station |
| Quantity Tons: | 0.04 |
| Waste Quantity: | 80 |
| Quantity Unit: | P |
| Additional Code 1: | Not reported |
| Additional Code 2: | Not reported |
| Additional Code 3: | Not reported |
| Additional Code 4: | Not reported |
| Additional Code 5: | Not reported |

Additional Info:

| | |
|---|---|
| Year: | 2011 |
| Gen EPA ID: | CAL000209106 |
| Shipment Date: | 20111123 |
| Creation Date: | 2/15/2012 20:30:21 |
| Receipt Date: | 20111127 |
| Manifest ID: | 008380815JJK |
| Trans EPA ID: | CAD982413262 |
| Trans Name: | EVERGREEN ENVIRONMENTAL SERVICES |
| Trans 2 EPA ID: | Not reported |
| Trans 2 Name: | Not reported |
| TSDF EPA ID: | CAD981696420 |
| Trans Name: | EVERGREEN ENVIRONMENTAL SERVICES |
| TSDF Alt EPA ID: | Not reported |
| TSDF Alt Name: | Not reported |
| CA Waste Code: | 223 - Unspecified oil-containing waste |

**HI PERFORMANCE MACHINE & METALS INC (Continued)** **S113106489**

| | |
|---|---|
| RCRA Code: | Not reported |
| Disposal Method: | H141 - Storage, Bulking, And/Or Transfer Off Site--No Treatment/Reovery (H010-H129) Or (H131-H135) |
| Quantity Tons: | 0.8757 |
| Waste Quantity: | 210 |
| Quantity Unit: | G |
| Additional Code 1: | Not reported |
| Additional Code 2: | Not reported |
| Additional Code 3: | Not reported |
| Additional Code 4: | Not reported |
| Additional Code 5: | Not reported |
| | |
| Shipment Date: | 20110831 |
| Creation Date: | 10/22/2011 18:30:26 |
| Receipt Date: | 20110831 |
| Manifest ID: | 008379758JJK |
| Trans EPA ID: | CAD982413262 |
| Trans Name: | EVERGREEN ENVIRONMENTAL SERVICES |
| Trans 2 EPA ID: | Not reported |
| Trans 2 Name: | Not reported |
| TSDF EPA ID: | CAD981696420 |
| Trans Name: | EVERGREEN ENVIRONMENTAL SERVICES |
| TSDF Alt EPA ID: | Not reported |
| TSDF Alt Name: | Not reported |
| CA Waste Code: | 223 - Unspecified oil-containing waste |
| RCRA Code: | Not reported |
| Disposal Method: | H141 - Storage, Bulking, And/Or Transfer Off Site--No Treatment/Reovery (H010-H129) Or (H131-H135) |
| Quantity Tons: | 1.0842 |
| Waste Quantity: | 260 |
| Quantity Unit: | G |
| Additional Code 1: | Not reported |
| Additional Code 2: | Not reported |
| Additional Code 3: | Not reported |
| Additional Code 4: | Not reported |
| Additional Code 5: | Not reported |
| | |
| Shipment Date: | 20110527 |
| Creation Date: | 7/14/2011 18:30:22 |
| Receipt Date: | 20110528 |
| Manifest ID: | 007828751JJK |
| Trans EPA ID: | CAD982413262 |
| Trans Name: | EVERGREEN ENVIRONMENTAL SERVICES |
| Trans 2 EPA ID: | Not reported |
| Trans 2 Name: | Not reported |
| TSDF EPA ID: | CAD981696420 |
| Trans Name: | EVERGREEN ENVIRONMENTAL SERVICES |
| TSDF Alt EPA ID: | Not reported |
| TSDF Alt Name: | Not reported |
| CA Waste Code: | 223 - Unspecified oil-containing waste |
| RCRA Code: | Not reported |
| Disposal Method: | H141 - Storage, Bulking, And/Or Transfer Off Site--No Treatment/Reovery (H010-H129) Or (H131-H135) |
| Quantity Tons: | 1.05918 |
| Waste Quantity: | 254 |
| Quantity Unit: | G |
| Additional Code 1: | Not reported |

**HI PERFORMANCE MACHINE & METALS INC (Continued)** **S113106489**

| | |
|---|---|
| Additional Code 2: | Not reported |
| Additional Code 3: | Not reported |
| Additional Code 4: | Not reported |
| Additional Code 5: | Not reported |

Additional Info:

| | |
|---|---|
| Year: | 2015 |
| Gen EPA ID: | CAL000209106 |
| Shipment Date: | 20151209 |
| Creation Date: | 2/9/2016 22:15:57 |
| Receipt Date: | 20151211 |
| Manifest ID: | 014911265JJK |
| Trans EPA ID: | CAR000188201 |
| Trans Name: | ENVIRONMENTAL RECOVERY SERVICES INC |
| Trans 2 EPA ID: | Not reported |
| Trans 2 Name: | Not reported |
| TSDF EPA ID: | CAT080013352 |
| Trans Name: | DEMENNO KERDOON |
| TSDF Alt EPA ID: | Not reported |
| TSDF Alt Name: | Not reported |
| CA Waste Code: | 223 - Unspecified oil-containing waste |
| RCRA Code: | Not reported |
| Disposal Method: | H039 - Other Recovery Of Reclamation For Reuse Including Acid Regeneration, Organics Recovery Ect |
| Quantity Tons: | 1.14675 |
| Waste Quantity: | 275 |
| Quantity Unit: | G |
| Additional Code 1: | Not reported |
| Additional Code 2: | Not reported |
| Additional Code 3: | Not reported |
| Additional Code 4: | Not reported |
| Additional Code 5: | Not reported |
| Shipment Date: | 20150529 |
| Creation Date: | 9/3/2015 22:15:34 |
| Receipt Date: | 20150602 |
| Manifest ID: | 014500091JJK |
| Trans EPA ID: | CAR000188201 |
| Trans Name: | ENVIRONMENTAL RECOVERY SERVICES INC |
| Trans 2 EPA ID: | Not reported |
| Trans 2 Name: | Not reported |
| TSDF EPA ID: | CAT080013352 |
| Trans Name: | DEMENNO KERDOON |
| TSDF Alt EPA ID: | Not reported |
| TSDF Alt Name: | Not reported |
| CA Waste Code: | 223 - Unspecified oil-containing waste |
| RCRA Code: | Not reported |
| Disposal Method: | H039 - Other Recovery Of Reclamation For Reuse Including Acid Regeneration, Organics Recovery Ect |
| Quantity Tons: | 1.14675 |
| Waste Quantity: | 275 |
| Quantity Unit: | G |
| Additional Code 1: | Not reported |
| Additional Code 2: | Not reported |
| Additional Code 3: | Not reported |
| Additional Code 4: | Not reported |

**HI PERFORMANCE MACHINE & METALS INC (Continued)** **S113106489**

Additional Code 5: Not reported

Additional Info:
Year: 2008
Gen EPA ID: CAL000209106

Shipment Date: 20080911
Creation Date: 10/13/2008 18:30:47
Receipt Date: 20080915
Manifest ID: 003939547JJK
Trans EPA ID: CAD982413262
Trans Name: EVERGREEN ENVIRONMENTAL SERVICES
Trans 2 EPA ID: Not reported
Trans 2 Name: Not reported
TSDF EPA ID: CAD981696420
Trans Name: EVERGREEN ENVIRONMENTAL SVCS
TSDF Alt EPA ID: Not reported
TSDF Alt Name: Not reported
CA Waste Code: 352 - Other organic solids
RCRA Code: Not reported
Disposal Method: H141 - Storage, Bulking, And/Or Transfer Off Site--No Treatment/Reovery (H010-H129) Or (H131-H135)
Quantity Tons: 0.075
Waste Quantity: 150
Quantity Unit: P
Additional Code 1: Not reported
Additional Code 2: Not reported
Additional Code 3: Not reported
Additional Code 4: Not reported
Additional Code 5: Not reported

Shipment Date: 20080909
Creation Date: 11/3/2008 18:30:25
Receipt Date: 20080909
Manifest ID: 003854350JJK
Trans EPA ID: CAD982413262
Trans Name: EVERGREEN ENVIRONMENTAL SERVICES
Trans 2 EPA ID: Not reported
Trans 2 Name: Not reported
TSDF EPA ID: CAD951696420
Trans Name: EVERGREEN ENVIRONMENTAL SERVICES
TSDF Alt EPA ID: Not reported
TSDF Alt Name: Not reported
CA Waste Code: 135 - Unspecified aqueous solution
RCRA Code: Not reported
Disposal Method: H141 - Storage, Bulking, And/Or Transfer Off Site--No Treatment/Reovery (H010-H129) Or (H131-H135)
Quantity Tons: 1.05
Waste Quantity: 250
Quantity Unit: G
Additional Code 1: Not reported
Additional Code 2: Not reported
Additional Code 3: Not reported
Additional Code 4: Not reported
Additional Code 5: Not reported

**HI PERFORMANCE MACHINE & METALS INC (Continued)** **S113106489**

Additional Info:

| | |
|---|---|
| Year: | 2014 |
| Gen EPA ID: | CAL000209106 |
| Shipment Date: | 20141204 |
| Creation Date: | 3/27/2015 22:15:05 |
| Receipt Date: | 20141209 |
| Manifest ID: | 013792321JJK |
| Trans EPA ID: | CAR000188201 |
| Trans Name: | ENVIRONMENTAL RECOVERY SERVICES INC |
| Trans 2 EPA ID: | Not reported |
| Trans 2 Name: | Not reported |
| TSDF EPA ID: | CAT080013352 |
| Trans Name: | DEMENNO KERDOON |
| TSDF Alt EPA ID: | Not reported |
| TSDF Alt Name: | Not reported |
| CA Waste Code: | 223 - Unspecified oil-containing waste |
| RCRA Code: | Not reported |
| Disposal Method: | H039 - Other Recovery Of Reclamation For Reuse Including Acid Regeneration, Organics Recovery Ect |
| Quantity Tons: | 1.14675 |
| Waste Quantity: | 275 |
| Quantity Unit: | G |
| Additional Code 1: | Not reported |
| Additional Code 2: | Not reported |
| Additional Code 3: | Not reported |
| Additional Code 4: | Not reported |
| Additional Code 5: | Not reported |
| Shipment Date: | 20140926 |
| Creation Date: | 12/18/2014 22:14:48 |
| Receipt Date: | 20141003 |
| Manifest ID: | 013367434JJK |
| Trans EPA ID: | CAR000188201 |
| Trans Name: | ENVIRONMENTAL RECOVERY SERVICES INC |
| Trans 2 EPA ID: | Not reported |
| Trans 2 Name: | Not reported |
| TSDF EPA ID: | CAT080013352 |
| Trans Name: | DEMENNO KERDOON |
| TSDF Alt EPA ID: | Not reported |
| TSDF Alt Name: | Not reported |
| CA Waste Code: | 223 - Unspecified oil-containing waste |
| RCRA Code: | Not reported |
| Disposal Method: | H039 - Other Recovery Of Reclamation For Reuse Including Acid Regeneration, Organics Recovery Ect |
| Quantity Tons: | 1.14675 |
| Waste Quantity: | 275 |
| Quantity Unit: | G |
| Additional Code 1: | Not reported |
| Additional Code 2: | Not reported |
| Additional Code 3: | Not reported |
| Additional Code 4: | Not reported |
| Additional Code 5: | Not reported |
| Shipment Date: | 20140501 |
| Creation Date: | 7/12/2014 22:15:17 |
| Receipt Date: | 20140507 |

**HI PERFORMANCE MACHINE & METALS INC (Continued)** **S113106489**

| | |
|---|---|
| Manifest ID: | 012849679JJK |
| Trans EPA ID: | CAR000188201 |
| Trans Name: | ENVIRONMENTAL RECOVERY SERVICES INC |
| Trans 2 EPA ID: | Not reported |
| Trans 2 Name: | Not reported |
| TSDF EPA ID: | CAT080013352 |
| Trans Name: | DEMENNO KERDOON |
| TSDF Alt EPA ID: | Not reported |
| TSDF Alt Name: | Not reported |
| CA Waste Code: | 223 - Unspecified oil-containing waste |
| RCRA Code: | Not reported |
| Disposal Method: | H039 - Other Recovery Of Reclamation For Reuse Including Acid Regeneration, Organics Recovery Ect |
| Quantity Tons: | 1.0425 |
| Waste Quantity: | 250 |
| Quantity Unit: | G |
| Additional Code 1: | Not reported |
| Additional Code 2: | Not reported |
| Additional Code 3: | Not reported |
| Additional Code 4: | Not reported |
| Additional Code 5: | Not reported |

Additional Info:

| | |
|---|---|
| Year: | 2000 |
| Gen EPA ID: | CAL000209106 |
| Shipment Date: | 20000918 |
| Creation Date: | 10/30/2000 0:00:00 |
| Receipt Date: | 20000918 |
| Manifest ID: | 20134101 |
| Trans EPA ID: | CAD982413262 |
| Trans Name: | Not reported |
| Trans 2 EPA ID: | Not reported |
| Trans 2 Name: | Not reported |
| TSDF EPA ID: | CAD981696420 |
| Trans Name: | Not reported |
| TSDF Alt EPA ID: | Not reported |
| TSDF Alt Name: | Not reported |
| CA Waste Code: | 221 - Waste oil and mixed oil |
| RCRA Code: | Not reported |
| Disposal Method: | H01 - Transfer Station |
| Quantity Tons: | 0.627 |
| Waste Quantity: | 165 |
| Quantity Unit: | G |
| Additional Code 1: | Not reported |
| Additional Code 2: | Not reported |
| Additional Code 3: | Not reported |
| Additional Code 4: | Not reported |
| Additional Code 5: | Not reported |
| Shipment Date: | 20000421 |
| Creation Date: | 6/21/2000 0:00:00 |
| Receipt Date: | 20000421 |
| Manifest ID: | 99890928 |
| Trans EPA ID: | CAD982413262 |
| Trans Name: | Not reported |
| Trans 2 EPA ID: | Not reported |

**HI PERFORMANCE MACHINE & METALS INC (Continued)** **S113106489**

| | |
|---|---|
| Trans 2 Name: | Not reported |
| TSDF EPA ID: | CAD981696420 |
| Trans Name: | Not reported |
| TSDF Alt EPA ID: | CAD981696420 |
| TSDF Alt Name: | Not reported |
| CA Waste Code: | 221 - Waste oil and mixed oil |
| RCRA Code: | Not reported |
| Disposal Method: | H01 - Transfer Station |
| Quantity Tons: | 0.722 |
| Waste Quantity: | 190 |
| Quantity Unit: | G |
| Additional Code 1: | Not reported |
| Additional Code 2: | Not reported |
| Additional Code 3: | Not reported |
| Additional Code 4: | Not reported |
| Additional Code 5: | Not reported |

Additional Info:

| | |
|---|---|
| Year: | 2017 |
| Gen EPA ID: | CAL000209106 |
| | |
| Shipment Date: | 20171207 |
| Creation Date: | 8/12/2018 18:30:07 |
| Receipt Date: | 20171213 |
| Manifest ID: | 017998441JJK |
| Trans EPA ID: | CAR000276295 |
| Trans Name: | WM ENVIROSERV |
| Trans 2 EPA ID: | Not reported |
| Trans 2 Name: | Not reported |
| TSDF EPA ID: | CAT080013352 |
| Trans Name: | DEMENNO KERDOON |
| TSDF Alt EPA ID: | Not reported |
| TSDF Alt Name: | Not reported |
| CA Waste Code: | 223 - Unspecified oil-containing waste |
| RCRA Code: | Not reported |
| Disposal Method: | H039 - Other Recovery Of Reclamation For Reuse Including Acid Regeneration, Organics Recovery Ect |
| Quantity Tons: | 2.2935 |
| Waste Quantity: | 550 |
| Quantity Unit: | G |
| Additional Code 1: | Not reported |
| Additional Code 2: | Not reported |
| Additional Code 3: | Not reported |
| Additional Code 4: | Not reported |
| Additional Code 5: | Not reported |
| | |
| Shipment Date: | 20170209 |
| Creation Date: | 5/18/2017 18:32:03 |
| Receipt Date: | 20170214 |
| Manifest ID: | 016802865JJK |
| Trans EPA ID: | CAR000188201 |
| Trans Name: | ENVIROSERV |
| Trans 2 EPA ID: | Not reported |
| Trans 2 Name: | Not reported |
| TSDF EPA ID: | CAT080013352 |
| Trans Name: | DEMENNO/KERDOON |
| TSDF Alt EPA ID: | Not reported |

**HI PERFORMANCE MACHINE & METALS INC (Continued)** **S113106489**

TSDF Alt Name: Not reported
CA Waste Code: 223 - Unspecified oil-containing waste
RCRA Code: Not reported
Disposal Method: H039 - Other Recovery Of Reclamation For Reuse Including Acid Regeneration, Organics Recovery Ect
Quantity Tons: 2.2935
Waste Quantity: 550
Quantity Unit: G
Additional Code 1: Not reported
Additional Code 2: Not reported
Additional Code 3: Not reported
Additional Code 4: Not reported
Additional Code 5: Not reported

Additional Info:
Year: 2016
Gen EPA ID: CAL000209106

Shipment Date: 20151209
Creation Date: 2/9/2016 22:15:57
Receipt Date: 20151211
Manifest ID: 014911265JJK
Trans EPA ID: CAR000188201
Trans Name: ENVIRONMENTAL RECOVERY SERVICES INC
Trans 2 EPA ID: Not reported
Trans 2 Name: Not reported
TSDF EPA ID: CAT080013352
Trans Name: DEMENNO KERDOON
TSDF Alt EPA ID: Not reported
TSDF Alt Name: Not reported
CA Waste Code: 223 - Unspecified oil-containing waste
RCRA Code: Not reported
Disposal Method: H039 - Other Recovery Of Reclamation For Reuse Including Acid Regeneration, Organics Recovery Ect
Quantity Tons: 1.14675
Waste Quantity: 275
Quantity Unit: G
Additional Code 1: Not reported
Additional Code 2: Not reported
Additional Code 3: Not reported
Additional Code 4: Not reported
Additional Code 5: Not reported

Shipment Date: 20150529
Creation Date: 9/3/2015 22:15:34
Receipt Date: 20150602
Manifest ID: 014500091JJK
Trans EPA ID: CAR000188201
Trans Name: ENVIRONMENTAL RECOVERY SERVICES INC
Trans 2 EPA ID: Not reported
Trans 2 Name: Not reported
TSDF EPA ID: CAT080013352
Trans Name: DEMENNO KERDOON
TSDF Alt EPA ID: Not reported
TSDF Alt Name: Not reported
CA Waste Code: 223 - Unspecified oil-containing waste
RCRA Code: Not reported

**HI PERFORMANCE MACHINE & METALS INC (Continued)** **S113106489**

| | |
|---|---|
| Disposal Method: | H039 - Other Recovery Of Reclamation For Reuse Including Acid Regeneration, Organics Recovery Ect |
| Quantity Tons: | 1.14675 |
| Waste Quantity: | 275 |
| Quantity Unit: | G |
| Additional Code 1: | Not reported |
| Additional Code 2: | Not reported |
| Additional Code 3: | Not reported |
| Additional Code 4: | Not reported |
| Additional Code 5: | Not reported |

HWTS:

| | |
|---|---|
| Name: | HI PERFORMANCE MACHINE & METALS INC |
| Address: | 11976 WOODSIDE AVE |
| Address 2: | Not reported |
| City,State,Zip: | LAKESIDE, CA 920400000 |
| EPA ID: | CAL000209106 |
| Inactive Date: | Not reported |
| Create Date: | 10/04/1999 |
| Last Act Date: | 08/14/2019 |
| Mailing Name: | Not reported |
| Mailing Address: | 11976 WOODSIDE AVE |
| Mailing Address 2: | Not reported |
| Mailing City,State,Zip: | LAKESIDE, CA 920400000 |
| Owner Name: | BILL & PATTY SERGENT |
| Owner Address: | 11976 WOODSIDE AVE |
| Owner Address 2: | Not reported |
| Owner City,State,Zip: | LAKESIDE, CA 920400000 |
| Contact Name: | BILL OR PATTY SERGENT |
| Contact Address: | 11976 WOODSIDE AVE |
| Contact Address 2: | Not reported |
| City,State,Zip: | LAKESIDE, CA 92040 |

NAICS:

| | |
|---|---|
| EPA ID: | CAL000209106 |
| Create Date: | 2009-12-03 12:41:18 |
| NAICS Code: | 42151 |
| NAICS Description: | Metal Service Centers and Offices |
| Issued EPA ID Date: | 1999-10-04 00:00:00 |
| Inactive Date: | Not reported |
| Facility Name: | HI PERFORMANCE MACHINE & METALS INC |
| Facility Address: | 11976 WOODSIDE AVE |
| Facility Address 2: | Not reported |
| Facility City: | LAKESIDE |
| Facility County: | 37 |
| Facility State: | CA |
| Facility Zip: | 920400000 |

**I207** **THRIFTY SERVICE STATION** **RGA LUST** **S114703683**
**12109 WOODSIDE AVENUE** **N/A**
**< 1/8** **LAKESIDE, CA**
**1 ft.**

**Site 14 of 42 in cluster I**

**Relative:** RGA LUST:
**Higher**
Name: THRIFTY SERVICE STATION
**Actual:** Address: 12109 WOODSIDE AVENUE
**396 ft.** City: LAKESIDE
State: LAKESIDE
1992 THRIFTY SERVICE STATION 12109 WOODSIDE AVENUE

---

**J208** **F.E. TRAILERS** **FINDS** **1023315781**
**11919 WOODSIDE AVE** **N/A**
**< 1/8** **LAKESIDE, CA 92040**
**1 ft.**

**Site 4 of 28 in cluster J**

**Relative:** FINDS:
**Lower**
Registry ID: 110066089752
**Actual:** Facility URL: http://ofmpub.epa.gov/enviro/fii_query_detail.disp_program_facility?p_
**390 ft.** registry_id=110066089752

Environmental Interest/Information System:
RCRAInfo is a national information system that supports the Resource Conservation and Recovery Act (RCRA) program through the tracking of events and activities related to facilities that generate, transport, and treat, store, or dispose of hazardous waste. RCRAInfo allows RCRA program staff to track the notification, permit, compliance, and corrective action activities required under RCRA.
STATE MASTER

Click this hyperlink while viewing on your computer to access additional FINDS: detail in the EDR Site Report.

---

**N209** **TRUCK WORLD** **San Diego Co. HMMD** **S104745960**
**11721 WOODSIDE AV** **N/A**
**< 1/8** **LAKESIDE, CA 92040**
**1 ft.**

**Site 1 of 11 in cluster N**

**Relative:** HMMD SAN DIEGO:
**Lower**
Name: TRUCK WORLD
**Actual:** Address: 11721 WOODSIDE AV
**382 ft.** City,State,Zip: LAKESIDE, CA 92040
Permit Number: 104518
Business Type: Not reported
EPA Id Number: Not reported
APN: 382-220-01-00
Last HMMD Inspection: 07/31/1990
Facility Telephone: 619-561-1337
Permit Status: INAC
Permit Expiration: 07/31/1990
Date Last Updated: 11/02/2012
Facility Owner: KEN KIRKLANO
Facility Mailing Address: 11721 WOODSIDE AV
Facility Mailing City: LAKESIDE
Facility Mailing State: CA
Facility Mailing Zip: 92040-2909

**TRUCK WORLD (Continued)** **S104745960**

| | |
|---|---|
| UST Owner: | Not reported |
| Handle Regulated Hazmat: | Not reported |
| Own Or Operate UST: | Not reported |
| Subject To APSA: | Not reported |
| Generate Haz Waste: | Y |
| Treat Haz Waste: | Not reported |
| Generate Medical Waste: | Not reported |

---

**J210** **JD-35 PARTNERSHIP** **RGA LUST** **S114637065**
**11903 WOODSIDE AV** **N/A**
**< 1/8** **LAKESIDE, CA**
**1 ft.**

**Site 5 of 28 in cluster J**

**Relative:** RGA LUST:
**Lower**

| | |
|---|---|
| Name: | JD-35 PARTNERSHIP |
| Address: | 11903 WOODSIDE AV |
| City: | LAKESIDE |
| State: | LAKESIDE |

**Actual:** **388 ft.**

2003 JD-35 PARTNERSHIP 11903 WOODSIDE AV

---

**O211** **VACUTECH LLC** **HAZNET** **S113112905**
**12038 WOODSIDE AVE BLDG D** **HWTS** **N/A**
**< 1/8** **LAKESIDE, CA 92040**
**1 ft.**

**Site 1 of 7 in cluster O**

**Relative:** HAZNET:
**Lower**

| | |
|---|---|
| Name: | VACUTECH LLC |
| Address: | 12038 WOODSIDE AVE BLDG D |
| Address 2: | Not reported |
| City,State,Zip: | LAKESIDE, CA 920400000 |
| Contact: | TOM TUCKER - PRES |
| Telephone: | 8009179444 |
| Mailing Name: | Not reported |
| Mailing Address: | 6810 SO JORDAN RD |
| Year: | 2003 |
| Gepaid: | CAL000223723 |
| TSD EPA ID: | CAD008252405 |
| CA Waste Code: | 214 - Unspecified solvent mixture |
| Disposal Method: | R01 - Recycler |
| Tons: | 0.198 |
| Year: | 2002 |
| Gepaid: | CAL000223723 |
| TSD EPA ID: | CAD008252405 |
| CA Waste Code: | 214 - Unspecified solvent mixture |
| Disposal Method: | R01 - Recycler |
| Tons: | 0.234 |

**Actual:** **392 ft.**

Additional Info:

| | |
|---|---|
| Year: | 2003 |
| Gen EPA ID: | CAL000223723 |

**VACUTECH LLC (Continued)** **S113112905**

| | |
|---|---|
| Shipment Date: | 20030730 |
| Creation Date: | 7/28/2004 10:48:03 |
| Receipt Date: | 20030730 |
| Manifest ID: | 22897061 |
| Trans EPA ID: | CAD008252405 |
| Trans Name: | Not reported |
| Trans 2 EPA ID: | Not reported |
| Trans 2 Name: | Not reported |
| TSDF EPA ID: | CAD008252405 |
| Trans Name: | Not reported |
| TSDF Alt EPA ID: | CAD008252405 |
| TSDF Alt Name: | Not reported |
| CA Waste Code: | 214 - Unspecified solvent mixture |
| RCRA Code: | D001 |
| Disposal Method: | R01 - Recycler |
| Quantity Tons: | 0.198 |
| Waste Quantity: | 55 |
| Quantity Unit: | G |
| Additional Code 1: | Not reported |
| Additional Code 2: | Not reported |
| Additional Code 3: | Not reported |
| Additional Code 4: | Not reported |
| Additional Code 5: | Not reported |

Additional Info:

| | |
|---|---|
| Year: | 2002 |
| Gen EPA ID: | CAL000223723 |

| | |
|---|---|
| Shipment Date: | 20020910 |
| Creation Date: | 1/28/2003 18:31:46 |
| Receipt Date: | 20020911 |
| Manifest ID: | 21648420 |
| Trans EPA ID: | CAD008252405 |
| Trans Name: | Not reported |
| Trans 2 EPA ID: | Not reported |
| Trans 2 Name: | Not reported |
| TSDF EPA ID: | CAD008252405 |
| Trans Name: | Not reported |
| TSDF Alt EPA ID: | Not reported |
| TSDF Alt Name: | Not reported |
| CA Waste Code: | 214 - Unspecified solvent mixture |
| RCRA Code: | D001 |
| Disposal Method: | R01 - Recycler |
| Quantity Tons: | 0.072 |
| Waste Quantity: | 20 |
| Quantity Unit: | G |
| Additional Code 1: | Not reported |
| Additional Code 2: | Not reported |
| Additional Code 3: | Not reported |
| Additional Code 4: | Not reported |
| Additional Code 5: | Not reported |

| | |
|---|---|
| Shipment Date: | 20020123 |
| Creation Date: | 6/7/2002 18:30:54 |
| Receipt Date: | 20020123 |
| Manifest ID: | 21416217 |
| Trans EPA ID: | CAD008252405 |

**VACUTECH LLC (Continued)** **S113112905**

| | |
|---|---|
| Trans Name: | Not reported |
| Trans 2 EPA ID: | Not reported |
| Trans 2 Name: | Not reported |
| TSDF EPA ID: | CAD008252405 |
| Trans Name: | Not reported |
| TSDF Alt EPA ID: | Not reported |
| TSDF Alt Name: | Not reported |
| CA Waste Code: | 214 - Unspecified solvent mixture |
| RCRA Code: | D001 |
| Disposal Method: | R01 - Recycler |
| Quantity Tons: | 0.162 |
| Waste Quantity: | 45 |
| Quantity Unit: | G |
| Additional Code 1: | Not reported |
| Additional Code 2: | Not reported |
| Additional Code 3: | Not reported |
| Additional Code 4: | Not reported |
| Additional Code 5: | Not reported |

HWTS:

| | |
|---|---|
| Name: | VACUTECH LLC |
| Address: | 12038 WOODSIDE AVE BLDG D |
| Address 2: | Not reported |
| City,State,Zip: | LAKESIDE, CA 920400000 |
| EPA ID: | CAL000223723 |
| Inactive Date: | 06/30/2003 |
| Create Date: | 09/06/2001 |
| Last Act Date: | 10/13/2004 |
| Mailing Name: | Not reported |
| Mailing Address: | 6810 SO JORDAN RD |
| Mailing Address 2: | Not reported |
| Mailing City,State,Zip: | CENTENNIAL, CO 801120000 |
| Owner Name: | VACUTECH LLC |
| Owner Address: | 12038 WOODSIDE AVE BLDG D |
| Owner Address 2: | Not reported |
| Owner City,State,Zip: | LAKESIDE, CA 920400000 |
| Contact Name: | TOM TUCKER - PRES |
| Contact Address: | 12038 WOODSIDE AVE BLDG D |
| Contact Address 2: | Not reported |
| City,State,Zip: | LAKESIDE, CA 920400000 |

NAICS:

| | |
|---|---|
| EPA ID: | CAL000223723 |
| Create Date: | 2002-03-14 16:36:29 |
| NAICS Code: | 335212 |
| NAICS Description: | Household Vacuum Cleaner Manufacturing |
| Issued EPA ID Date: | 2001-09-06 00:00:00 |
| Inactive Date: | 2003-06-30 00:00:00 |
| Facility Name: | VACUTECH LLC |
| Facility Address: | 12038 WOODSIDE AVE BLDG D |
| Facility Address 2: | Not reported |
| Facility City: | LAKESIDE |
| Facility County: | 37 |
| Facility State: | CA |
| Facility Zip: | 920400000 |

**M212** **SDS BAR & RESTAURANT FIXTURES** **San Diego Co. HMMD** **S106062742**
**11937 WOODSIDE AV** **N/A**
**< 1/8** **LAKESIDE, CA 92040**
**1 ft.**

**Site 3 of 12 in cluster M**

**Relative:** HMMD SAN DIEGO:
**Lower**

| | |
|---|---|
| Name: | SDS BAR & RESTAURANT FIXTURES |
| Address: | 11937 WOODSIDE AV |
| City,State,Zip: | LAKESIDE, CA 92040 |
| Permit Number: | 128724 |
| Business Type: | 6HK18 |
| EPA Id Number: | CAL000017497 |
| APN: | 382-071-05-00 |
| Last HMMD Inspection: | 05/13/2003 |
| Facility Telephone: | 619-561-9242 |
| Permit Status: | INAC |
| Permit Expiration: | 01/31/2006 |
| Date Last Updated: | 11/02/2012 |
| Facility Owner: | CURT SHAW |
| Facility Mailing Address: | 11937 WOODSIDE AV #E |
| Facility Mailing City: | LAKESIDE |
| Facility Mailing State: | CA |
| Facility Mailing Zip: | 92040-2940 |
| UST Owner: | Not reported |
| Handle Regulated Hazmat: | Not reported |
| Own Or Operate UST: | Not reported |
| Subject To APSA: | Not reported |
| Generate Haz Waste: | Y |
| Treat Haz Waste: | Not reported |
| Generate Medical Waste: | Not reported |

**Actual:**
**389 ft.**

Violations Inactive Permits:

| | |
|---|---|
| Permit Number: | 128724 |
| Update Date: | 11/02/2012 |
| Inspection Date: | 05/13/2003 |
| Violation Code: | 6HV0304 |
| Violation: | WASTE DETERMINATION NOT MADE |
| Violation Citation: | Generator of a waste has not determined if that waste is a hazardous waste as defined by law. CCR 66262.11 & 66260.200( c) |
| Activity: | Inactive Permit |

---

**K213** **CUDDEBACK TRAILER AND EQUIP** **San Diego Co. HMMD** **S104751249**
**12024 WOODSIDE AV** **N/A**
**< 1/8** **LAKESIDE, CA 92040**
**1 ft.**

**Site 6 of 31 in cluster K**

**Relative:** HMMD SAN DIEGO:
**Lower**

| | |
|---|---|
| Name: | CUDDEBACK TRAILER AND EQUIP |
| Address: | 12024 WOODSIDE AV |
| City,State,Zip: | LAKESIDE, CA 92040 |
| Permit Number: | 127086 |
| Business Type: | 6HK70 |
| EPA Id Number: | CAL000005543 |
| APN: | 382-270-12-00 |
| Last HMMD Inspection: | 03/04/2010 |
| Facility Telephone: | 619-561-1155 |
| Permit Status: | INAC |

**Actual:**
**392 ft.**

**CUDDEBACK TRAILER AND EQUIP (Continued)** **S104751249**

| | |
|---|---|
| Permit Expiration: | 07/31/2012 |
| Date Last Updated: | 11/02/2012 |
| Facility Owner: | BILL CUDDEBACK |
| Facility Mailing Address: | 12024 WOODSIDE AV |
| Facility Mailing City: | LAKESIDE |
| Facility Mailing State: | CA |
| Facility Mailing Zip: | 92040-2916 |
| UST Owner: | Not reported |
| Handle Regulated Hazmat: | Not reported |
| Own Or Operate UST: | Not reported |
| Subject To APSA: | Not reported |
| Generate Haz Waste: | Y |
| Treat Haz Waste: | Not reported |
| Generate Medical Waste: | Not reported |

---

**M214** **LAKESIDE EQUIPMENT** **San Diego Co. HMMD** **S104749042**
**11935 WOODSIDE AV** **N/A**
**< 1/8** **LAKESIDE, CA 92040**
**1 ft.**

**Site 4 of 12 in cluster M**

**Relative:** HMMD SAN DIEGO:
**Lower**

| | |
|---|---|
| Name: | LAKESIDE EQUIPMENT |
| Address: | 11935 WOODSIDE AV |
| City,State,Zip: | LAKESIDE, CA 92040 |
| Permit Number: | 119538 |
| Business Type: | 6HK70 |
| EPA Id Number: | CAL000007283 |
| APN: | 382-071-04-00 |
| Last HMMD Inspection: | 09/22/1994 |
| Facility Telephone: | 619-561-7845 |
| Permit Status: | INAC |
| Permit Expiration: | 08/31/1995 |
| Date Last Updated: | 11/02/2012 |
| Facility Owner: | J SCHULTZ & R MATTERS |
| Facility Mailing Address: | 11935 WOODSIDE AV |
| Facility Mailing City: | LAKESIDE |
| Facility Mailing State: | CA |
| Facility Mailing Zip: | 92040-2913 |
| UST Owner: | Not reported |
| Handle Regulated Hazmat: | Not reported |
| Own Or Operate UST: | Not reported |
| Subject To APSA: | Not reported |
| Generate Haz Waste: | Y |
| Treat Haz Waste: | Not reported |
| Generate Medical Waste: | Not reported |

**Actual:**
**390 ft.**

**I215** **BYRON GISH** **San Diego Co. HMMD** **S104749982**
**12127 WOODSIDE AV** **N/A**
**< 1/8** **LAKESIDE, CA 92040**
**1 ft.**

**Site 15 of 42 in cluster I**

**Relative: Higher**

**Actual: 398 ft.**

HMMD SAN DIEGO:

| | |
|---|---|
| Name: | BYRON GISH |
| Address: | 12127 WOODSIDE AV |
| City,State,Zip: | LAKESIDE, CA 92040 |
| Permit Number: | 122738 |
| Business Type: | 6HK03 |
| EPA Id Number: | Not reported |
| APN: | 394-500-26-00 |
| Last HMMD Inspection: | Not reported |
| Facility Telephone: | 619-561-0947 |
| Permit Status: | INAC |
| Permit Expiration: | 03/31/2002 |
| Date Last Updated: | 11/02/2012 |
| Facility Owner: | BYRON GISH |
| Facility Mailing Address: | 11616 LAKESIDE AV |
| Facility Mailing City: | LAKESIDE |
| Facility Mailing State: | CA |
| Facility Mailing Zip: | 92040-1615 |
| UST Owner: | Not reported |
| Handle Regulated Hazmat: | Not reported |
| Own Or Operate UST: | Not reported |
| Subject To APSA: | Not reported |
| Generate Haz Waste: | Not reported |
| Treat Haz Waste: | Not reported |
| Generate Medical Waste: | Not reported |

UST:

| | |
|---|---|
| UST Name: | UNDERGROUND TANK 122738 T001 |
| Last Update: | 2012-11-02 14:17:38 |
| Permit Number: | 122738 |
| Tank Type: | UNKNOWN |
| Additional Id: | 00001 |
| Capacity Gallons: | 550 |
| UST Contents: | Not reported |
| Other Content Info: | WASTE OIL |
| Reg Status: | REMOVED |
| Remove Close Date: | 1990-03-14 00:00:00 |
| Year Installed: | Not reported |
| Pipe Type: | Not reported |
| Delivery System: | Not reported |
| Monitor Code: | 90 |
| UST Monitor Method: | NO MONITORING ALTERNATIVE SELECTED. VERIFY AND ENTER MONITORING ALTERNATIVE DURING INSPECTION. |

**K216** **HORIZON AUTOMOTIVE** **FINDS 1024641285**
**11982 WOODSIDE AVE STE 106** **ECHO N/A**
**< 1/8** **LAKESIDE, CA 92040**
**1 ft.**

**Site 7 of 31 in cluster K**

**Relative: Lower**
**Actual: 391 ft.**

FINDS:
Registry ID: 110070429672
Facility URL: http://ofmpub.epa.gov/enviro/fii_query_detail.disp_program_facility?p_registry_id=110070429672

Environmental Interest/Information System:
RCRAInfo is a national information system that supports the Resource Conservation and Recovery Act (RCRA) program through the tracking of events and activities related to facilities that generate, transport, and treat, store, or dispose of hazardous waste. RCRAInfo allows RCRA program staff to track the notification, permit, compliance, and corrective action activities required under RCRA.

Click this hyperlink while viewing on your computer to access additional FINDS: detail in the EDR Site Report.

ECHO:
Envid: 1024641285
Registry ID: 110070429672
DFR URL: http://echo.epa.gov/detailed-facility-report?fid=110070429672
Name: HORIZON AUTOMOTIVE
Address: 11982 WOODSIDE AVE STE 106
City,State,Zip: LAKESIDE, CA 92040

---

**K217** **CUDDEBACK TRAILER** **HAZNET S113459428**
**12024 WOODSIDE AVE** **HWTS N/A**
**< 1/8** **LAKESIDE, CA 92040**
**1 ft.**

**Site 8 of 31 in cluster K**

**Relative: Lower**
**Actual: 392 ft.**

HAZNET:
Name: CUDDEBACK TRAILER
Address: 12024 WOODSIDE AVE
Address 2: Not reported
City,State,Zip: LAKESIDE, CA 920402916
Contact: JASON PARIZEK
Telephone: 6195611144
Mailing Name: Not reported
Mailing Address: 12024 WOODSIDE AVE

Year: 2010
Gepaid: CAC002652119
TSD EPA ID: TXD077603371
CA Waste Code: 343 - Unspecified organic liquid mixture
Disposal Method: H061 - Fuel Blending Prior To Energy Recovery At Another Site
Tons: 0.06

Year: 2010
Gepaid: CAC002652119
TSD EPA ID: CAD097030993
CA Waste Code: 491 - Unspecified sludge waste
Disposal Method: H141 - Storage, Bulking, And/Or Transfer Off Site--No Treatment/Reovery (H010-H129) Or (H131-H135)
Tons: 0.22935

**CUDDEBACK TRAILER (Continued)** **S113459428**

Additional Info:

| | |
|---|---|
| Year: | 2010 |
| Gen EPA ID: | CAC002652119 |
| Shipment Date: | 20100416 |
| Creation Date: | 8/3/2010 18:30:20 |
| Receipt Date: | 20100422 |
| Manifest ID: | 006510256JJK |
| Trans EPA ID: | CAD028277036 |
| Trans Name: | ASBURY ENVIRONMENTAL SERVICES |
| Trans 2 EPA ID: | Not reported |
| Trans 2 Name: | Not reported |
| TSDF EPA ID: | CAD097030993 |
| Trans Name: | SIEMENS WATER TECHNOLOGIES CORP |
| TSDF Alt EPA ID: | Not reported |
| TSDF Alt Name: | Not reported |
| CA Waste Code: | 491 - Unspecified sludge waste |
| RCRA Code: | Not reported |
| Disposal Method: | H141 - Storage, Bulking, And/Or Transfer Off Site--No Treatment/Reovery (H010-H129) Or (H131-H135) |
| Quantity Tons: | 0.22935 |
| Waste Quantity: | 55 |
| Quantity Unit: | G |
| Additional Code 1: | Not reported |
| Additional Code 2: | Not reported |
| Additional Code 3: | Not reported |
| Additional Code 4: | Not reported |
| Additional Code 5: | Not reported |
| Shipment Date: | 20100122 |
| Creation Date: | 7/20/2011 11:29:57 |
| Receipt Date: | 20100202 |
| Manifest ID: | 002326508SKS |
| Trans EPA ID: | TXR000050930 |
| Trans Name: | SAFETY-KLEEN SYSTEMS INC |
| Trans 2 EPA ID: | OKD981588791 |
| Trans 2 Name: | TRIAD TRANSPORT INC |
| TSDF EPA ID: | TXD077603371 |
| Trans Name: | SAFETY-KLEEN SYSTEMS INC |
| TSDF Alt EPA ID: | Not reported |
| TSDF Alt Name: | Not reported |
| CA Waste Code: | 343 - Unspecified organic liquid mixture |
| RCRA Code: | Not reported |
| Disposal Method: | H061 - Fuel Blending Prior To Energy Recovery At Another Site |
| Quantity Tons: | 0.06 |
| Waste Quantity: | 120 |
| Quantity Unit: | P |
| Additional Code 1: | Not reported |
| Additional Code 2: | Not reported |
| Additional Code 3: | Not reported |
| Additional Code 4: | Not reported |
| Additional Code 5: | Not reported |

HWTS:

| | |
|---|---|
| Name: | CUDDEBACK TRAILER |
| Address: | 12024 WOODSIDE AVE |

**CUDDEBACK TRAILER (Continued)** **S113459428**

| | |
|---|---|
| Address 2: | Not reported |
| City,State,Zip: | LAKESIDE, CA 920402916 |
| EPA ID: | CAC002652119 |
| Inactive Date: | 09/27/2010 |
| Create Date: | 03/30/2010 |
| Last Act Date: | 03/30/2010 |
| Mailing Name: | Not reported |
| Mailing Address: | 12024 WOODSIDE AVE |
| Mailing Address 2: | Not reported |
| Mailing City,State,Zip: | LAKESIDE, CA 920402916 |
| Owner Name: | WILLIAM B CUDDEBACK |
| Owner Address: | 12024 WOODSIDE AVE |
| Owner Address 2: | Not reported |
| Owner City,State,Zip: | LAKESIDE, CA 920402916 |
| Contact Name: | JASON PARIZEK |
| Contact Address: | 12024 WOODSIDE AVE |
| Contact Address 2: | Not reported |
| City,State,Zip: | LAKESIDE, CA 920402916 |

---

**G218** **ERNS 2018221685**
**12086 WOODSIDE AVE.** **N/A**
**< 1/8** **LAKESIDE, CA 92040**
**1 ft.**

**Site 35 of 37 in cluster G**

**Relative:** **Lower**
**Actual:** **393 ft.**

Incident Commons:

| | |
|---|---|
| NRC Report #: | 1221685 |
| Description of Incident: | CALLER IS MAKING A REPORT INVOLVING IMPROPER ASBESTOS REMOVAL. CALLER STATES THE RESPONSIBLE PARTY REMOVED THE POPCORN CEILING AND DRY WALL WITHOUT ANY PROPER INSULATION. |
| Type of Incident: | FIXED |
| Incident Cause: | OTHER |
| Incident Date Time: | 2018-08-14 16:40:00 |
| Incident DTG: | OCCURRED |
| Incident Location: | COMMERCIAL FLOORING COMPANY |
| Loaction Address: | 12086 WOODSIDE AVE. |
| Location Street 1: | Not reported |
| Location Street 2: | Not reported |
| Location Nearest City: | LAKESIDE |
| Location State: | CA |
| Location County: | SAN DIEGO |
| Location Zip: | 92040 |
| Distance From City: | Not reported |
| Distance Units: | Not reported |
| Direction From City: | Not reported |
| Lat Deg: | Not reported |
| Lat Min: | Not reported |
| Lat Sec: | Not reported |
| Lat Quad: | Not reported |
| Long Deg: | Not reported |
| Long Min: | Not reported |
| Long Sec: | Not reported |
| Long Quad: | Not reported |
| Location Section: | Not reported |
| Location Township: | Not reported |
| Location range: | Not reported |
| Potential Range: | Y |

**(Continued)** **2018221685**

Incidents:

| | |
|---|---|
| NRC Report #: | 1221685 |
| Aircraft Type: | Not reported |
| Aircraft Model: | Not reported |
| Aircraft ID: | Not reported |
| Aircraft Fuel Capacity: | Not reported |
| Aircraft Fuel Capacity Units: | Not reported |
| Aircraft Fuel on Board: | Not reported |
| Aircraft Fuel on Board Units: | Not reported |
| Aircraft Spot Number: | Not reported |
| Aircraft Hanger: | Not reported |
| Aircraft Runway Number: | Not reported |
| Road Mile Marker: | Not reported |
| Building ID: | Not reported |
| Type of Fixed Object: | OTHER |
| Power Generating Facility: | N |
| Generating Capacity: | Not reported |
| Type of Fuel: | Not reported |
| NPDES: | Not reported |
| NPDES Compliance: | U |
| Pipeline Type: | Not reported |
| DOT Regulated: | U |
| Pipeline Above Ground: | ABOVE |
| Exposed Underwater: | N |
| Pipeline Covered: | U |
| Railroad Hotline: | Not reported |
| Grade Crossing: | U |
| Location Subdivision: | Not reported |
| Railroad Milepost: | Not reported |
| Type Vehicle Involved: | Not reported |
| Crossing Device Type: | Not reported |
| Device Operational: | U |
| DOT Crossing Number: | Not reported |
| Brake Failure: | U |
| Description of Tank: | Not reported |
| Tank Above Ground: | ABOVE |
| Transportable Container: | U |
| Tank Regulated: | U |
| Tank Regulated By: | Not reported |
| Tank ID: | Not reported |
| Capacity of Tank: | Not reported |
| Capacity of Tank Units: | Not reported |
| Actual Amount: | Not reported |
| Actual Amount Units: | Not reported |
| Platform Rig Name: | Not reported |
| Platform Letter: | Not reported |
| Location Area ID: | Not reported |
| Location Block ID: | Not reported |
| OCSG Number: | Not reported |
| OCSP Number: | Not reported |
| State Lease Number: | Not reported |
| Pier Dock Number: | Not reported |
| Berth Slip Number: | Not reported |
| Continuous Release Type: | Not reported |
| Initial Continuous Release No: | Not reported |
| Continuous Release Permit: | Not reported |
| Allision: | U |

**(Continued)** **2018221685**

| | |
|---|---|
| Type of Structure: | Not reported |
| Structure Name: | Not reported |
| Structure Operational: | U |
| Airbag Deployed: | U |
| Date Tiem Normal Service: | Not reported |
| Service Disruption Time: | Not reported |
| Service Disruption Units: | Not reported |
| Transit Bus Flag: | Not reported |
| CR Begin Date: | Not reported |
| CR End Date: | Not reported |
| CR Change Date: | Not reported |
| FBI Contact: | Not reported |
| FBI Contact Date Time: | Not reported |
| Sub Part C Testing Req: | XXX |
| Conductor Testing: | Not reported |
| Engineer Testing: | Not reported |
| Trainman Testing: | Not reported |
| Yard Foreman Testing: | Not reported |
| RCL Operator Testing: | Not reported |
| Brakeman Testing: | Not reported |
| Train Dispatcher Testing: | Not reported |
| Signalman Testing: | Not reported |
| Other Employee Testing: | Not reported |
| Unknown Testing: | Not reported |
| Passenger Handling: | Not reported |
| Passenger Route: | XXX |
| Passenger Delay: | XXX |

Incident Details:

| | |
|---|---|
| NRC Report #: | 1221685 |
| Fire Involved: | N |
| Fire Extinguished: | U |
| Any Evacuations: | N |
| Number Evacuated: | Not reported |
| Who Evacuated: | Not reported |
| Radius of Evacuation: | Not reported |
| Any Injuries: | N |
| Number Injured: | Not reported |
| Number Hospitalized: | Not reported |
| Any Fatalities: | N |
| Number Fatalities: | Not reported |
| Any Damages: | N |
| Damage Amount: | Not reported |
| Air Corridor Closed: | N |
| Air Corridor Desc: | Not reported |
| Air Closure Time: | Not reported |
| Waterway Closed: | N |
| Waterway Desc: | Not reported |
| Waterway Closure Time: | Not reported |
| Road Closed: | N |
| Road Desc: | Not reported |
| Road Closure Time: | Not reported |
| Closure Direction: | Not reported |
| Major Artery: | N |
| Track Closed: | N |
| Track Desc: | Not reported |
| Track Closure Time: | Not reported |

**(Continued)** **2018221685**

| | |
|---|---|
| Media Interest: | UNKNOWN |
| Medium Desc: | LAND |
| Additional Medium Info: | CEILING; ON THE FLOOR IN THE WAREHOUSE; PARKING LOT |
| Body of Water: | Not reported |
| Tributary of: | Not reported |
| Release Secured: | U |
| Estimated Duration of Release: | Not reported |
| Release rate: | Not reported |
| Desc Remedial Action: | Not reported |
| State Agency on Scene: | Not reported |
| State Agency Report Number: | Not reported |
| Other Agency Notified: | Not reported |
| Weather Conditions: | Not reported |
| Air Temperature: | Not reported |
| Wind Speed: | Not reported |
| Wind Direction: | Not reported |
| Water Supply Contaminated: | U |
| Sheen Size: | Not reported |
| Sheen Color: | Not reported |
| Direction of Sheen Travel: | Not reported |
| Sheen Odor Description: | Not reported |
| Wave Condition: | Not reported |
| Current Speed: | Not reported |
| Current Direction: | Not reported |
| Water Temperature: | Not reported |
| Track Close Dir: | Not reported |
| Empl Fatality: | Not reported |
| Pass Fatality: | Not reported |
| Community Impact: | Not reported |
| Wind Speed Unit: | Not reported |
| Employee Injuries: | Not reported |
| Passenger Injuries: | Not reported |
| Occupant Fatality: | Not reported |
| Current Speed Unit: | Not reported |
| Road Closure Units: | Not reported |
| Track CLosure Units: | Not reported |
| Sheen Size Units: | Not reported |
| Additional Info: | Not reported |
| State Agency Notified: | Not reported |
| Federal Agency Notified: | Not reported |
| nearest River Mile Marker: | Not reported |
| Sheen Size Length: | Not reported |
| Sheen Size Length Units: | Not reported |
| Sheen Size Width: | Not reported |
| Sheen Size Width Units: | Not reported |
| Offshore: | N |
| Duration Unit: | Not reported |
| Release Rate Unit: | Not reported |
| Release Rate Rate: | Not reported |
| Passengers Transferred: | NO |

Calls:

| | |
|---|---|
| NRC Report #: | 1221685 |
| Site ID: | 20181221685 |
| Date Time Received: | 2018-08-15 21:52:05 |
| Date Time Complete: | 2018-08-15 22:04:35 |
| Call Type: | INC |

**(Continued)** **2018221685**

Responsible Company: CHRISTIAN BROTHERS FLOORING & INTERIOR
Responsible Org Type: PRIVATE ENTERPRISE
Responsible City: LAKESIDE
Responsible State: CA
Responsible Zip: 92040
On Behalf: Not reported
Source: TELEPHONE

Material Involved:
NRC Report #: 1221685
Chris Code: NCC
Case Number: 000000-00-0
UN Number: Not reported
Amount of Material: 0
Unit of Measure: UNKNOWN AMOUNT
Name of Material: ASBESTOS
If Reached Water: NO
Amount in Water: Not reported
Unit of Measure Reach Water: Not reported

---

**J219** **ACTION CYLINDER HEADS** **FINDS** **1023247244**
**11903 WOODSIDE AV** **N/A**
**< 1/8** **LAKESIDE, CA 92040**
**1 ft.**

**Site 6 of 28 in cluster J**

**Relative:** **Lower**
**Actual:** **388 ft.**

FINDS:
Registry ID: 110065355993
Facility URL: http://ofmpub.epa.gov/enviro/fii_query_detail.disp_program_facility?p_registry_id=110065355993

Environmental Interest/Information System:
STATE MASTER

Click this hyperlink while viewing on your computer to access additional FINDS: detail in the EDR Site Report.

---

**K220** **A & J AUTO REPAIR** **San Diego Co. HMMD** **S104747564**
**11966 WOODSIDE AV** **N/A**
**< 1/8** **LAKESIDE, CA 92040**
**1 ft.**

**Site 9 of 31 in cluster K**

**Relative:** **Lower**
**Actual:** **389 ft.**

HMMD SAN DIEGO:
Name: A & J AUTO REPAIR
Address: 11966 WOODSIDE AV
City,State,Zip: LAKESIDE, CA 92040
Permit Number: 112912
Business Type: 6HK26
EPA Id Number: CAL000077835
APN: 382-280-14-00
Last HMMD Inspection: 03/19/1997
Facility Telephone: 619-561-9096
Permit Status: INAC
Permit Expiration: 03/19/1997
Date Last Updated: 11/02/2012

**A & J AUTO REPAIR (Continued)** **S104747564**

| | |
|---|---|
| Facility Owner: | MARTIN BALLAMY |
| Facility Mailing Address: | 11966 WOODSIDE AV |
| Facility Mailing City: | LAKESIDE |
| Facility Mailing State: | CA |
| Facility Mailing Zip: | 92040- |
| UST Owner: | Not reported |
| Handle Regulated Hazmat: | Not reported |
| Own Or Operate UST: | Not reported |
| Subject To APSA: | Not reported |
| Generate Haz Waste: | Y |
| Treat Haz Waste: | Not reported |
| Generate Medical Waste: | Not reported |

---

**I221** **TESORO (USA) 63423** **UST** **U004262282**
**12107 WOODSIDE AVE** **N/A**
**< 1/8** **LAKESIDE, CA 92040**
**1 ft.**

**Site 16 of 42 in cluster I**

**Relative: Higher** UST:

**Actual: 396 ft.**

| | |
|---|---|
| Name: | TESORO (USA) 63423 |
| Address: | 12107 WOODSIDE AVE |
| City,State,Zip: | LAKESIDE, CA 92040 |
| Facility ID: | 37-000-217231 |
| Permitting Agency: | San Diego County Department of Environmental Health |
| Latitude: | 32.85576 |
| Longitude: | -116.93066 |

---

**I222** **THRIFTY GAS #423** **LUST** **S102439046**
**12109 WOODSIDE AVE** **SWEEPS UST** **N/A**
**< 1/8** **LAKESIDE, CA 92040**
**1 ft.**

**Site 17 of 42 in cluster I**

**Relative: Higher** LUST REG 9:

**Actual: 396 ft.**

| | |
|---|---|
| Region: | 9 |
| Status: | Preliminary site assessment underway |
| Case Number: | 9UT3081 |
| Local Case: | H05359-002 |
| Substance: | Unleaded Gasoline |
| Qty Leaked: | 0 |
| Abate Method: | Not reported |
| Local Agency: | San Diego |
| How Found: | Tank Closure |
| How Stopped: | Close Tank |
| Source: | Unknown |
| Cause: | Unknown |
| Lead Agency: | Local Agency |
| Case Type: | Soil only |
| Date Found: | 05/30/1995 |
| Date Stopped: | 05/30/1995 |
| Confirm Date: | / / |
| Submit Workplan: | Not reported |
| Prelim Assess: | 06/13/1995 |
| Desc Pollution: | Not reported |
| Remed Plan: | / / |

**THRIFTY GAS #423 (Continued)** **S102439046**

Remed Action: Not reported
Began Monitor: Not reported
Release Date: 05/30/1995
Enforce Date: Not reported
Closed Date: Not reported
Enforce Type: Not reported
Pilot Program: LOP
Basin Number: 907.12
GW Depth: >18'
Beneficial Use: MUNBU
NPDES Number: Not reported
Priority: Medium priority
File Dispn: File discarded, case closed
Interim Remedial Actions: Yes
Cleanup and Abatement order Number: Not reported
Waste Discharge Requirement Number: Not reported

SWEEPS UST:
Name: THRIFTY GAS #423
Address: 12109 WOODSIDE AVE
City: LAKESIDE
Status: Active
Comp Number: 5359
Number: 9
Board Of Equalization: 44-007386
Referral Date: Not reported
Action Date: 06-26-92
Created Date: 02-29-88
Owner Tank Id: Not reported
SWRCB Tank Id: 37-000-005359-000001
Tank Status: A
Capacity: 8000
Active Date: Not reported
Tank Use: M.V. FUEL
STG: P
Content: LEADED
Number Of Tanks: 4

Name: THRIFTY GAS #423
Address: 12109 WOODSIDE AVE
City: LAKESIDE
Status: Active
Comp Number: 5359
Number: 9
Board Of Equalization: 44-007386
Referral Date: Not reported
Action Date: 06-26-92
Created Date: 02-29-88
Owner Tank Id: Not reported
SWRCB Tank Id: 37-000-005359-000002
Tank Status: A
Capacity: 15000
Active Date: Not reported
Tank Use: M.V. FUEL
STG: P
Content: REG UNLEADED
Number Of Tanks: Not reported

**THRIFTY GAS #423 (Continued)** **S102439046**

Name: THRIFTY GAS #423
Address: 12109 WOODSIDE AVE
City: LAKESIDE
Status: Active
Comp Number: 5359
Number: 9
Board Of Equalization: 44-007386
Referral Date: Not reported
Action Date: 06-26-92
Created Date: 02-29-88
Owner Tank Id: Not reported
SWRCB Tank Id: 37-000-005359-000003
Tank Status: A
Capacity: 10000
Active Date: Not reported
Tank Use: M.V. FUEL
STG: P
Content: REG UNLEADED
Number Of Tanks: Not reported

Name: THRIFTY GAS #423
Address: 12109 WOODSIDE AVE
City: LAKESIDE
Status: Active
Comp Number: 5359
Number: 9
Board Of Equalization: 44-007386
Referral Date: Not reported
Action Date: 06-26-92
Created Date: 02-29-88
Owner Tank Id: Not reported
SWRCB Tank Id: 37-000-005359-000004
Tank Status: A
Capacity: 6000
Active Date: Not reported
Tank Use: M.V. FUEL
STG: P
Content: LEADED
Number Of Tanks: Not reported

Name: THRIFTY GAS #423
Address: 12109 WOODSIDE AVE
City: LAKESIDE
Status: Not reported
Comp Number: 5359
Number: Not reported
Board Of Equalization: 44-007386
Referral Date: Not reported
Action Date: Not reported
Created Date: Not reported
Owner Tank Id: Not reported
SWRCB Tank Id: 37-000-005359-000005
Tank Status: Not reported
Capacity: 280
Active Date: Not reported
Tank Use: PETROLEUM
STG: WASTE

**THRIFTY GAS #423 (Continued)** **S102439046**

Content: Not reported
Number Of Tanks: 1

---

**L223** **SHELL SERVICE STATION SAP 135413** **LUST** **S105126800**
**12087 WOODSIDE AVE** **HAZNET** **N/A**
**< 1/8** **LAKESIDE, CA 92040** **CERS**
**1 ft.** **HWTS**

**Site 4 of 15 in cluster L**

**Relative: Higher**

**Actual: 396 ft.**

LUST:
Name: SHELL SERVICE
Address: 12087 WOODSIDE AV
City,State,Zip: LAKESIDE, CA 92040
Lead Agency: SAN DIEGO COUNTY LOP
Case Type: LUST Cleanup Site
Geo Track: http://geotracker.waterboards.ca.gov/profile_report.asp?global_id=T0607312418
Global Id: T0607312418
Latitude: 32.855731
Longitude: -116.931502
Status: Completed - Case Closed
Status Date: 02/07/2007
Case Worker: JS
RB Case Number: Not reported
Local Agency: SAN DIEGO COUNTY LOP
File Location: Local Agency
Local Case Number: H19562-001
Potential Media Affect: Aquifer used for drinking water supply
Potential Contaminants of Concern: Gasoline
Site History: Not reported

LUST:
Global Id: T0607312418
Contact Type: Local Agency Caseworker
Contact Name: JON SENAHA
Organization Name: SAN DIEGO COUNTY LOP
Address: P.O. Box 129261
City: San Diego
Email: jon.senaha@sdcounty.ca.gov
Phone Number: Not reported

LUST:
Global Id: T0607312418
Action Type: Other
Date: 02/02/2003
Action: Leak Discovery

Global Id: T0607312418
Action Type: ENFORCEMENT
Date: 06/02/2003
Action: Notice of Responsibility

Global Id: T0607312418
Action Type: Other
Date: 02/02/2003
Action: Leak Stopped

Global Id: T0607312418
Action Type: Other

**SHELL SERVICE STATION SAP 135413 (Continued)** **S105126800**

Date: 05/02/2003
Action: Leak Reported

Global Id: T0607312418
Action Type: ENFORCEMENT
Date: 02/20/2007
Action: Closure/No Further Action Letter

Global Id: T0607312418
Action Type: Other
Date: 02/02/2003
Action: Leak Began

LUST:
Global Id: T0607312418
Status: Open - Case Begin Date
Status Date: 02/02/2003

Global Id: T0607312418
Status: Completed - Case Closed
Status Date: 02/07/2007

HAZNET:
Name: SHELL SERVICE STATION SAP 135413
Address: 12087 WOODSIDE AVE
Address 2: Not reported
City,State,Zip: LAKESIDE, CA 920402915
Contact: J. Traylor/ENV REPORTING ANALYST
Telephone: 7132416992
Mailing Name: Not reported
Mailing Address: PO Box 3127

Year: 2006
Gepaid: CAR000075879
TSD EPA ID: CAD028409019
CA Waste Code: 352 - Other organic solids
Disposal Method: H01 - Transfer Station
Tons: 0.0115

Year: 2006
Gepaid: CAR000075879
TSD EPA ID: CAD028409019
CA Waste Code: 221 - Waste oil and mixed oil
Disposal Method: H01 - Transfer Station
Tons: 0.0114

Year: 2006
Gepaid: CAR000075879
TSD EPA ID: CAT080013352
CA Waste Code: 134 - Aqueous solution with total organic residues less than 10 percent
Disposal Method: R01 - Recycler
Tons: 4.62

Year: 2005
Gepaid: CAR000075879

**SHELL SERVICE STATION SAP 135413 (Continued)** **S105126800**

TSD EPA ID: CAT080013352
CA Waste Code: 134 - Aqueous solution with total organic residues less than 10 percent
Disposal Method: R01 - Recycler
Tons: 0.042

Year: 2005
Gepaid: CAR000075879
TSD EPA ID: CAD028409019
CA Waste Code: 352 - Other organic solids
Disposal Method: H01 - Transfer Station
Tons: 0.094

Year: 2004
Gepaid: CAR000075879
TSD EPA ID: CAD008364432
CA Waste Code: 352 - Other organic solids
Disposal Method: R01 - Recycler
Tons: 0.0125

Year: 2003
Gepaid: CAR000075879
TSD EPA ID: CAD028409019
CA Waste Code: 134 - Aqueous solution with total organic residues less than 10 percent
Disposal Method: T01 - Treatment, Tank
Tons: 0.231

Year: 2003
Gepaid: CAR000075879
TSD EPA ID: CAD982444481
CA Waste Code: 352 - Other organic solids
Disposal Method: R01 - Recycler
Tons: 0.08

Year: 2002
Gepaid: CAR000075879
TSD EPA ID: CAD028409019
CA Waste Code: 352 - Other organic solids
Disposal Method: H01 - Transfer Station
Tons: 0.1

Year: 2002
Gepaid: CAR000075879
TSD EPA ID: CAD028409019
CA Waste Code: 134 - Aqueous solution with total organic residues less than 10 percent
Disposal Method: T01 - Treatment, Tank
Tons: 2.709

Click this hyperlink while viewing on your computer to access
3 additional CA HAZNET: record(s) in the EDR Site Report.

Additional Info:
Year: 2005
Gen EPA ID: CAR000075879

Shipment Date: 20051207
Creation Date: 3/22/2006 18:30:36

**SHELL SERVICE STATION SAP 135413 (Continued)** **S105126800**

| | |
|---|---|
| Receipt Date: | 20051209 |
| Manifest ID: | 24867923 |
| Trans EPA ID: | CAR000165175 |
| Trans Name: | BESI |
| Trans 2 EPA ID: | Not reported |
| Trans 2 Name: | Not reported |
| TSDF EPA ID: | CAT080013352 |
| Trans Name: | DEMENNO KERDOON |
| TSDF Alt EPA ID: | CAT080013352 |
| TSDF Alt Name: | Not reported |
| CA Waste Code: | 134 - Aqueous solution with <10% total organic residues |
| RCRA Code: | D001 |
| Disposal Method: | R01 - Recycler |
| Quantity Tons: | 0.042 |
| Waste Quantity: | 10 |
| Quantity Unit: | G |
| Additional Code 1: | Not reported |
| Additional Code 2: | Not reported |
| Additional Code 3: | Not reported |
| Additional Code 4: | Not reported |
| Additional Code 5: | Not reported |

| | |
|---|---|
| Shipment Date: | 20050929 |
| Creation Date: | 3/12/2006 18:31:42 |
| Receipt Date: | 20051005 |
| Manifest ID: | 24329742 |
| Trans EPA ID: | CAR000152785 |
| Trans Name: | CALIFORNIA HAZARDOUS SERVICES |
| Trans 2 EPA ID: | Not reported |
| Trans 2 Name: | Not reported |
| TSDF EPA ID: | CAD028409019 |
| Trans Name: | CROSBY & OVERTON INC |
| TSDF Alt EPA ID: | CAD028409019 |
| TSDF Alt Name: | Not reported |
| CA Waste Code: | 352 - Other organic solids |
| RCRA Code: | D001 |
| Disposal Method: | H01 - Transfer Station |
| Quantity Tons: | 0.094 |
| Waste Quantity: | 188 |
| Quantity Unit: | P |
| Additional Code 1: | Not reported |
| Additional Code 2: | Not reported |
| Additional Code 3: | Not reported |
| Additional Code 4: | Not reported |
| Additional Code 5: | Not reported |

Additional Info:

| | |
|---|---|
| Year: | 2000 |
| Gen EPA ID: | CAR000075879 |

| | |
|---|---|
| Shipment Date: | 20000626 |
| Creation Date: | 8/14/2000 0:00:00 |
| Receipt Date: | 20000630 |
| Manifest ID: | 99739303 |
| Trans EPA ID: | CAL000123736 |
| Trans Name: | Not reported |
| Trans 2 EPA ID: | Not reported |

**SHELL SERVICE STATION SAP 135413 (Continued)** **S105126800**

| | |
|---|---|
| Trans 2 Name: | Not reported |
| TSDF EPA ID: | CAD028409019 |
| Trans Name: | Not reported |
| TSDF Alt EPA ID: | Not reported |
| TSDF Alt Name: | Not reported |
| CA Waste Code: | 352 - Other organic solids |
| RCRA Code: | D018 |
| Disposal Method: | H01 - Transfer Station |
| Quantity Tons: | 0.0225 |
| Waste Quantity: | 45 |
| Quantity Unit: | P |
| Additional Code 1: | Not reported |
| Additional Code 2: | Not reported |
| Additional Code 3: | Not reported |
| Additional Code 4: | Not reported |
| Additional Code 5: | Not reported |

Additional Info:

| | |
|---|---|
| Year: | 2003 |
| Gen EPA ID: | CAR000075879 |
| | |
| Shipment Date: | 20031117 |
| Creation Date: | 8/9/2004 8:48:13 |
| Receipt Date: | 20031120 |
| Manifest ID: | 22785117 |
| Trans EPA ID: | CAD008364432 |
| Trans Name: | RHO-CHEM |
| Trans 2 EPA ID: | Not reported |
| Trans 2 Name: | Not reported |
| TSDF EPA ID: | CAD982444481 |
| Trans Name: | FILTER RECYCLING SERVICES INC |
| TSDF Alt EPA ID: | CAD982444481 |
| TSDF Alt Name: | Not reported |
| CA Waste Code: | 352 - Other organic solids |
| RCRA Code: | Not reported |
| Disposal Method: | R01 - Recycler |
| Quantity Tons: | 0.05 |
| Waste Quantity: | 100 |
| Quantity Unit: | P |
| Additional Code 1: | Not reported |
| Additional Code 2: | Not reported |
| Additional Code 3: | Not reported |
| Additional Code 4: | Not reported |
| Additional Code 5: | Not reported |
| | |
| Shipment Date: | 20030723 |
| Creation Date: | 7/26/2004 18:30:41 |
| Receipt Date: | 20030724 |
| Manifest ID: | 21722327 |
| Trans EPA ID: | CAD008364432 |
| Trans Name: | Not reported |
| Trans 2 EPA ID: | Not reported |
| Trans 2 Name: | Not reported |
| TSDF EPA ID: | CAD982444481 |
| Trans Name: | Not reported |
| TSDF Alt EPA ID: | CAD982444481 |
| TSDF Alt Name: | Not reported |

**SHELL SERVICE STATION SAP 135413 (Continued)** **S105126800**

| | |
|---|---|
| CA Waste Code: | 352 - Other organic solids |
| RCRA Code: | Not reported |
| Disposal Method: | R01 - Recycler |
| Quantity Tons: | 0.03 |
| Waste Quantity: | 60 |
| Quantity Unit: | P |
| Additional Code 1: | Not reported |
| Additional Code 2: | Not reported |
| Additional Code 3: | Not reported |
| Additional Code 4: | Not reported |
| Additional Code 5: | Not reported |
| | |
| Shipment Date: | 20030410 |
| Creation Date: | 6/21/2003 18:30:56 |
| Receipt Date: | 20030414 |
| Manifest ID: | 22252116 |
| Trans EPA ID: | CAR000031211 |
| Trans Name: | Not reported |
| Trans 2 EPA ID: | Not reported |
| Trans 2 Name: | Not reported |
| TSDF EPA ID: | CAD028409019 |
| Trans Name: | Not reported |
| TSDF Alt EPA ID: | Not reported |
| TSDF Alt Name: | Not reported |
| CA Waste Code: | 134 - Aqueous solution with <10% total organic residues |
| RCRA Code: | D001 |
| Disposal Method: | T01 - Treatment, Tank |
| Quantity Tons: | 0.231 |
| Waste Quantity: | 55 |
| Quantity Unit: | G |
| Additional Code 1: | Not reported |
| Additional Code 2: | Not reported |
| Additional Code 3: | Not reported |
| Additional Code 4: | Not reported |
| Additional Code 5: | Not reported |

Additional Info:

| | |
|---|---|
| Year: | 2001 |
| Gen EPA ID: | CAR000075879 |
| | |
| Shipment Date: | 20011022 |
| Creation Date: | 12/17/2001 0:00:00 |
| Receipt Date: | 20011026 |
| Manifest ID: | 21188829 |
| Trans EPA ID: | CAR000074823 |
| Trans Name: | Not reported |
| Trans 2 EPA ID: | Not reported |
| Trans 2 Name: | Not reported |
| TSDF EPA ID: | CAD028409019 |
| Trans Name: | Not reported |
| TSDF Alt EPA ID: | CAD028409019 |
| TSDF Alt Name: | Not reported |
| CA Waste Code: | 352 - Other organic solids |
| RCRA Code: | D018 |
| Disposal Method: | H01 - Transfer Station |
| Quantity Tons: | 0.025 |
| Waste Quantity: | 50 |

**SHELL SERVICE STATION SAP 135413 (Continued)** **S105126800**

| | |
|---|---|
| Quantity Unit: | P |
| Additional Code 1: | Not reported |
| Additional Code 2: | Not reported |
| Additional Code 3: | Not reported |
| Additional Code 4: | Not reported |
| Additional Code 5: | Not reported |
| | |
| Shipment Date: | 20010724 |
| Creation Date: | 10/3/2001 0:00:00 |
| Receipt Date: | 20010731 |
| Manifest ID: | 20750653 |
| Trans EPA ID: | CAR000074823 |
| Trans Name: | Not reported |
| Trans 2 EPA ID: | Not reported |
| Trans 2 Name: | Not reported |
| TSDF EPA ID: | CAD028409019 |
| Trans Name: | Not reported |
| TSDF Alt EPA ID: | CAD028409019 |
| TSDF Alt Name: | Not reported |
| CA Waste Code: | 352 - Other organic solids |
| RCRA Code: | D018 |
| Disposal Method: | H01 - Transfer Station |
| Quantity Tons: | 0.045 |
| Waste Quantity: | 90 |
| Quantity Unit: | P |
| Additional Code 1: | Not reported |
| Additional Code 2: | Not reported |
| Additional Code 3: | Not reported |
| Additional Code 4: | Not reported |
| Additional Code 5: | Not reported |
| | |
| Shipment Date: | 20010613 |
| Creation Date: | 8/24/2001 0:00:00 |
| Receipt Date: | 20010619 |
| Manifest ID: | 20750514 |
| Trans EPA ID: | CAR000074823 |
| Trans Name: | Not reported |
| Trans 2 EPA ID: | Not reported |
| Trans 2 Name: | Not reported |
| TSDF EPA ID: | CAD028409019 |
| Trans Name: | Not reported |
| TSDF Alt EPA ID: | CAD028409019 |
| TSDF Alt Name: | Not reported |
| CA Waste Code: | 352 - Other organic solids |
| RCRA Code: | D018 |
| Disposal Method: | H01 - Transfer Station |
| Quantity Tons: | 0.0225 |
| Waste Quantity: | 45 |
| Quantity Unit: | P |
| Additional Code 1: | Not reported |
| Additional Code 2: | Not reported |
| Additional Code 3: | Not reported |
| Additional Code 4: | Not reported |
| Additional Code 5: | Not reported |

Additional Info:

| | |
|---|---|
| Year: | 2002 |

**SHELL SERVICE STATION SAP 135413 (Continued)** **S105126800**

| | |
|---|---|
| Gen EPA ID: | CAR000075879 |
| | |
| Shipment Date: | 20021205 |
| Creation Date: | 3/27/2003 18:31:27 |
| Receipt Date: | 20021206 |
| Manifest ID: | 98393842 |
| Trans EPA ID: | CAR000031211 |
| Trans Name: | Not reported |
| Trans 2 EPA ID: | Not reported |
| Trans 2 Name: | Not reported |
| TSDF EPA ID: | CAD028409019 |
| Trans Name: | Not reported |
| TSDF Alt EPA ID: | Not reported |
| TSDF Alt Name: | Not reported |
| CA Waste Code: | 134 - Aqueous solution with <10% total organic residues |
| RCRA Code: | D001 |
| Disposal Method: | T01 - Treatment, Tank |
| Quantity Tons: | 0.63 |
| Waste Quantity: | 150 |
| Quantity Unit: | G |
| Additional Code 1: | Not reported |
| Additional Code 2: | Not reported |
| Additional Code 3: | Not reported |
| Additional Code 4: | Not reported |
| Additional Code 5: | Not reported |
| | |
| Shipment Date: | 20020923 |
| Creation Date: | 1/28/2003 18:32:43 |
| Receipt Date: | 20020924 |
| Manifest ID: | 22241684 |
| Trans EPA ID: | CAR000031211 |
| Trans Name: | Not reported |
| Trans 2 EPA ID: | Not reported |
| Trans 2 Name: | Not reported |
| TSDF EPA ID: | CAD028409019 |
| Trans Name: | Not reported |
| TSDF Alt EPA ID: | Not reported |
| TSDF Alt Name: | Not reported |
| CA Waste Code: | 134 - Aqueous solution with <10% total organic residues |
| RCRA Code: | D001 |
| Disposal Method: | T01 - Treatment, Tank |
| Quantity Tons: | 2.079 |
| Waste Quantity: | 495 |
| Quantity Unit: | G |
| Additional Code 1: | Not reported |
| Additional Code 2: | Not reported |
| Additional Code 3: | Not reported |
| Additional Code 4: | Not reported |
| Additional Code 5: | Not reported |
| | |
| Shipment Date: | 20020911 |
| Creation Date: | 1/28/2003 18:31:46 |
| Receipt Date: | 20020917 |
| Manifest ID: | 21801131 |
| Trans EPA ID: | CAR000031211 |
| Trans Name: | Not reported |
| Trans 2 EPA ID: | Not reported |

**SHELL SERVICE STATION SAP 135413 (Continued)** **S105126800**

| | |
|---|---|
| Trans 2 Name: | Not reported |
| TSDF EPA ID: | CAD028409019 |
| Trans Name: | Not reported |
| TSDF Alt EPA ID: | Not reported |
| TSDF Alt Name: | Not reported |
| CA Waste Code: | 241 - Tank bottom waste 251 Still bottoms with halogenated organics |
| RCRA Code: | D001 |
| Disposal Method: | T01 - Treatment, Tank |
| Quantity Tons: | 0.92574 |
| Waste Quantity: | 222 |
| Quantity Unit: | G |
| Additional Code 1: | Not reported |
| Additional Code 2: | Not reported |
| Additional Code 3: | Not reported |
| Additional Code 4: | Not reported |
| Additional Code 5: | Not reported |

| | |
|---|---|
| Shipment Date: | 20020514 |
| Creation Date: | 1/24/2003 18:31:04 |
| Receipt Date: | 20020520 |
| Manifest ID: | 21894062 |
| Trans EPA ID: | CAR000074823 |
| Trans Name: | Not reported |
| Trans 2 EPA ID: | Not reported |
| Trans 2 Name: | Not reported |
| TSDF EPA ID: | CAD028409019 |
| Trans Name: | Not reported |
| TSDF Alt EPA ID: | Not reported |
| TSDF Alt Name: | Not reported |
| CA Waste Code: | 352 - Other organic solids |
| RCRA Code: | D018 |
| Disposal Method: | H01 - Transfer Station |
| Quantity Tons: | 0.07 |
| Waste Quantity: | 140 |
| Quantity Unit: | P |
| Additional Code 1: | Not reported |
| Additional Code 2: | Not reported |
| Additional Code 3: | Not reported |
| Additional Code 4: | Not reported |
| Additional Code 5: | Not reported |

| | |
|---|---|
| Shipment Date: | 20020206 |
| Creation Date: | 6/7/2002 18:30:54 |
| Receipt Date: | 20020207 |
| Manifest ID: | 21076867 |
| Trans EPA ID: | CAR000074823 |
| Trans Name: | Not reported |
| Trans 2 EPA ID: | Not reported |
| Trans 2 Name: | Not reported |
| TSDF EPA ID: | CAD028409019 |
| Trans Name: | Not reported |
| TSDF Alt EPA ID: | Not reported |
| TSDF Alt Name: | Not reported |
| CA Waste Code: | 352 - Other organic solids |
| RCRA Code: | D018 |
| Disposal Method: | H01 - Transfer Station |
| Quantity Tons: | 0.03 |

**SHELL SERVICE STATION SAP 135413 (Continued)** **S105126800**

| | |
|---|---|
| Waste Quantity: | 60 |
| Quantity Unit: | P |
| Additional Code 1: | Not reported |
| Additional Code 2: | Not reported |
| Additional Code 3: | Not reported |
| Additional Code 4: | Not reported |
| Additional Code 5: | Not reported |

Additional Info:

| | |
|---|---|
| Year: | 2004 |
| Gen EPA ID: | CAR000075879 |
| Shipment Date: | 20040916 |
| Creation Date: | 12/22/2004 18:31:08 |
| Receipt Date: | 20040916 |
| Manifest ID: | 23773541 |
| Trans EPA ID: | CAD008364432 |
| Trans Name: | RHO-CHEM |
| Trans 2 EPA ID: | Not reported |
| Trans 2 Name: | Not reported |
| TSDF EPA ID: | CAD008364432 |
| Trans Name: | RHO-CHEM CORPORATION |
| TSDF Alt EPA ID: | CAD008364432 |
| TSDF Alt Name: | Not reported |
| CA Waste Code: | 352 - Other organic solids |
| RCRA Code: | NA |
| Disposal Method: | R01 - Recycler |
| Quantity Tons: | 0.01 |
| Waste Quantity: | 20 |
| Quantity Unit: | P |
| Additional Code 1: | Not reported |
| Additional Code 2: | Not reported |
| Additional Code 3: | Not reported |
| Additional Code 4: | Not reported |
| Additional Code 5: | Not reported |
| Shipment Date: | 20040602 |
| Creation Date: | 10/29/2004 7:40:51 |
| Receipt Date: | 20040602 |
| Manifest ID: | 22803715 |
| Trans EPA ID: | CAD008364432 |
| Trans Name: | RHO-CHEM |
| Trans 2 EPA ID: | Not reported |
| Trans 2 Name: | Not reported |
| TSDF EPA ID: | CAD008364432 |
| Trans Name: | RHO-CHEM CORPORATION |
| TSDF Alt EPA ID: | CAD008364432 |
| TSDF Alt Name: | Not reported |
| CA Waste Code: | 352 - Other organic solids |
| RCRA Code: | Not reported |
| Disposal Method: | R01 - Recycler |
| Quantity Tons: | 0.0025 |
| Waste Quantity: | 5 |
| Quantity Unit: | P |
| Additional Code 1: | Not reported |
| Additional Code 2: | Not reported |
| Additional Code 3: | Not reported |

**SHELL SERVICE STATION SAP 135413 (Continued)** **S105126800**

| | |
|---|---|
| Additional Code 4: | Not reported |
| Additional Code 5: | Not reported |

Additional Info:

| | |
|---|---|
| Year: | 2006 |
| Gen EPA ID: | CAR000075879 |
| Shipment Date: | 20060817 |
| Creation Date: | 10/5/2006 18:31:29 |
| Receipt Date: | 20060823 |
| Manifest ID: | 24908617 |
| Trans EPA ID: | CAR000152785 |
| Trans Name: | CALIFORNIA HAZARDOUS SERVICES |
| Trans 2 EPA ID: | Not reported |
| Trans 2 Name: | Not reported |
| TSDF EPA ID: | CAD028409019 |
| Trans Name: | CROSBY OVERTON INC |
| TSDF Alt EPA ID: | CAD028409019 |
| TSDF Alt Name: | Not reported |
| CA Waste Code: | 221 - Waste oil and mixed oil |
| RCRA Code: | Not reported |
| Disposal Method: | H01 - Transfer Station |
| Quantity Tons: | 0.0114 |
| Waste Quantity: | 3 |
| Quantity Unit: | G |
| Additional Code 1: | Not reported |
| Additional Code 2: | Not reported |
| Additional Code 3: | Not reported |
| Additional Code 4: | Not reported |
| Additional Code 5: | Not reported |
| Shipment Date: | 20060817 |
| Creation Date: | 10/5/2006 18:31:29 |
| Receipt Date: | 20060823 |
| Manifest ID: | 24908618 |
| Trans EPA ID: | CAR000152785 |
| Trans Name: | CALIFORNIA HAZARDOUS SERVICES |
| Trans 2 EPA ID: | Not reported |
| Trans 2 Name: | Not reported |
| TSDF EPA ID: | CAD028409019 |
| Trans Name: | CROSBY OVERTON INC |
| TSDF Alt EPA ID: | CAD028409019 |
| TSDF Alt Name: | Not reported |
| CA Waste Code: | 352 - Other organic solids |
| RCRA Code: | Not reported |
| Disposal Method: | H01 - Transfer Station |
| Quantity Tons: | 0.0115 |
| Waste Quantity: | 23 |
| Quantity Unit: | P |
| Additional Code 1: | Not reported |
| Additional Code 2: | Not reported |
| Additional Code 3: | Not reported |
| Additional Code 4: | Not reported |
| Additional Code 5: | Not reported |
| Shipment Date: | 20060412 |
| Creation Date: | 8/1/2006 18:30:24 |

**SHELL SERVICE STATION SAP 135413 (Continued)** **S105126800**

| | |
|---|---|
| Receipt Date: | 20060415 |
| Manifest ID: | 24779072 |
| Trans EPA ID: | CAL922125668 |
| Trans Name: | ADAMS SERVICES INC |
| Trans 2 EPA ID: | Not reported |
| Trans 2 Name: | Not reported |
| TSDF EPA ID: | CAT080013352 |
| Trans Name: | DEMENNO KERDOON |
| TSDF Alt EPA ID: | CAT080013352 |
| TSDF Alt Name: | Not reported |
| CA Waste Code: | 134 - Aqueous solution with <10% total organic residues |
| RCRA Code: | D001 |
| Disposal Method: | R01 - Recycler |
| Quantity Tons: | 2.1 |
| Waste Quantity: | 500 |
| Quantity Unit: | G |
| Additional Code 1: | Not reported |
| Additional Code 2: | Not reported |
| Additional Code 3: | Not reported |
| Additional Code 4: | Not reported |
| Additional Code 5: | Not reported |

| | |
|---|---|
| Shipment Date: | 20060327 |
| Creation Date: | 7/27/2006 18:35:54 |
| Receipt Date: | 20060331 |
| Manifest ID: | 24779032 |
| Trans EPA ID: | CAL922125668 |
| Trans Name: | ADAMS SERVICES INC |
| Trans 2 EPA ID: | Not reported |
| Trans 2 Name: | Not reported |
| TSDF EPA ID: | CAT080013352 |
| Trans Name: | DEMENNO KERDOON |
| TSDF Alt EPA ID: | CAT080013352 |
| TSDF Alt Name: | Not reported |
| CA Waste Code: | 134 - Aqueous solution with <10% total organic residues |
| RCRA Code: | D001 |
| Disposal Method: | R01 - Recycler |
| Quantity Tons: | 2.52 |
| Waste Quantity: | 600 |
| Quantity Unit: | G |
| Additional Code 1: | Not reported |
| Additional Code 2: | Not reported |
| Additional Code 3: | Not reported |
| Additional Code 4: | Not reported |
| Additional Code 5: | Not reported |

CERS:

| | |
|---|---|
| Name: | SHELL SERVICE |
| Address: | 12087 WOODSIDE AV |
| City,State,Zip: | LAKESIDE, CA 92040 |
| Site ID: | 217522 |
| CERS ID: | T0607312418 |
| CERS Description: | Leaking Underground Storage Tank Cleanup Site |

Affiliation:

| | |
|---|---|
| Affiliation Type Desc: | Local Agency Caseworker |
| Entity Name: | JON SENAHA - SAN DIEGO COUNTY LOP |

**SHELL SERVICE STATION SAP 135413 (Continued)** **S105126800**

Entity Title: Not reported
Affiliation Address: P.O. Box 129261
Affiliation City: San Diego
Affiliation State: CA
Affiliation Country: Not reported
Affiliation Zip: Not reported
Affiliation Phone: Not reported

Name: SHELL
Address: 12087 WOODSIDE AVENUE
City,State,Zip: LAKESIDE, CA 92040-2915
Site ID: 493792
CERS ID: 110013853464
CERS Description: US EPA Air Emission Inventory System (EIS)

Affiliation:
Affiliation Type Desc: Environmental Contact
Entity Name: SONDRA BIENVENU
Entity Title: Not reported
Affiliation Address: POBOX 2099
Affiliation City: HOUSTON
Affiliation State: TX
Affiliation Country: Not reported
Affiliation Zip: Not reported
Affiliation Phone: Not reported

HWTS:
Name: SHELL SERVICE STATION SAP 135413
Address: 12087 WOODSIDE AVE
Address 2: Not reported
City,State,Zip: LAKESIDE, CA 920402915
EPA ID: CAR000075879
Inactive Date: 09/02/2010
Create Date: 04/03/2001
Last Act Date: 01/10/2019
Mailing Name: Not reported
Mailing Address: 285 DELAWARE AVE STE 500
Mailing Address 2: Not reported
Mailing City,State,Zip: BUFFALO, NY 14202
Owner Name: SHELL OIL PRODUCTS US
Owner Address: PO Box 3127
Owner Address 2: Not reported
Owner City,State,Zip: HOUSTON, TX 772530000
Contact Name: TESSA BEMIS
Contact Address: 285 DELAWARE AVE STE 500
Contact Address 2: Not reported
City,State,Zip: BUFFALO, NY 14202

NAICS:
EPA ID: CAR000075879
Create Date: 2003-03-25 10:41:26
NAICS Code: 44719
NAICS Description: Other Gasoline Stations
Issued EPA ID Date: 2001-04-03 00:00:00
Inactive Date: 2010-09-02 00:00:00
Facility Name: SHELL SERVICE STATION SAP 135413

**SHELL SERVICE STATION SAP 135413 (Continued)** **S105126800**

| | |
|---|---|
| Facility Address: | 12087 WOODSIDE AVE |
| Facility Address 2: | Not reported |
| Facility City: | LAKESIDE |
| Facility County: | 37 |
| Facility State: | CA |
| Facility Zip: | 920402915 |

---

**L224** **SHELL SERVICE STN** **RCRA NonGen / NLR** **1004675678**
**12087 WOODSIDE** **CAR000075879**
**< 1/8** **LAKESIDE, CA 92040**
**1 ft.**

**Site 5 of 15 in cluster L**

**Relative:** **Higher**

**Actual:** **396 ft.**

RCRA NonGen / NLR:

| | |
|---|---|
| Date form received by agency: | 2018-12-17 00:00:00.0 |
| Facility name: | SHELL SERVICE STN |
| Facility address: | 12087 WOODSIDE<br>SAP 135413<br>LAKESIDE, CA 92040 |
| EPA ID: | CAR000075879 |
| Mailing address: | P O BOX 2099<br>HOUSTON, TX 77252-2099 |
| Contact: | TESSA BEMIS |
| Contact address: | 285 DELAWARE AVE STE 500<br>BUFFALO, NY 14202 |
| Contact country: | US |
| Contact telephone: | 716-362-8847 |
| Contact email: | TESSA.BEMIS@GHD.COM |
| EPA Region: | 09 |
| Classification: | Non-Generator |
| Description: | Handler: Non-Generators do not presently generate hazardous waste |

Owner/Operator Summary:

| | |
|---|---|
| Owner/operator name: | EQUILON ENTERPRISES L L C |
| Owner/operator address: | P O BOX 2099<br>HOUSTON, TX 77252 |
| Owner/operator country: | US |
| Owner/operator telephone: | 713-241-5036 |
| Owner/operator email: | Not reported |
| Owner/operator fax: | Not reported |
| Owner/operator extension: | Not reported |
| Legal status: | Private |
| Owner/Operator Type: | Owner |
| Owner/Op start date: | Not reported |
| Owner/Op end date: | Not reported |

| | |
|---|---|
| Owner/operator name: | EQUILON ENTERPRISES L L C |
| Owner/operator address: | P O BOX 2099<br>HOUSTON, TX 77252 |
| Owner/operator country: | Not reported |
| Owner/operator telephone: | 713-241-5036 |
| Owner/operator email: | Not reported |
| Owner/operator fax: | Not reported |
| Owner/operator extension: | Not reported |
| Legal status: | Private |
| Owner/Operator Type: | Owner |

**SHELL SERVICE STN (Continued)** **1004675678**

Owner/Op start date: Not reported
Owner/Op end date: Not reported

Handler Activities Summary:
U.S. importer of hazardous waste: No
Mixed waste (haz. and radioactive): No
Recycler of hazardous waste: No
Transporter of hazardous waste: No
Treater, storer or disposer of HW: No
Underground injection activity: No
On-site burner exemption: No
Furnace exemption: No
Used oil fuel burner: No
Used oil processor: No
User oil refiner: No
Used oil fuel marketer to burner: No
Used oil Specification marketer: No
Used oil transfer facility: No
Used oil transporter: No

Historical Generators:
Date form received by agency: 2000-06-20 00:00:00.0
Site name: SHELL SERVICE STN
Classification: Small Quantity Generator

Hazardous Waste Summary:

. Waste code: D018
. Waste name: BENZENE

Violation Status: No violations found

---

**K225** **HI PERFORMANCE MACHINENA INC.** **FINDS** **1023278251**
**11976 WOODSIDE AVE** **N/A**
**< 1/8** **LAKESIDE, CA 92040**
**1 ft.**

**Site 10 of 31 in cluster K**

**Relative:** FINDS:
**Lower** Registry ID: 110065687206
Facility URL: http://ofmpub.epa.gov/enviro/fii_query_detail.disp_program_facility?p_registry_id=110065687206
**Actual:**
**390 ft.**

Environmental Interest/Information System:
STATE MASTER

Click this hyperlink while viewing on your computer to access additional FINDS: detail in the EDR Site Report.

**L226** **KFC RESTURAUNT** **HAZNET** **S112931724**
**12061 WOODSIDE AVE** **HWTS** **N/A**
**< 1/8** **LAKESIDE, CA 92040**
**1 ft.**

**Site 6 of 15 in cluster L**

**Relative:** **Lower**

**Actual:** **393 ft.**

HAZNET:

| | |
|---|---|
| Name: | KFC RESTURAUNT |
| Address: | 12061 WOODSIDE AVE |
| Address 2: | Not reported |
| City,State,Zip: | LAKESIDE, CA 92040 |
| Contact: | ZORAH HAMEDANY |
| Telephone: | 9498633865 |
| Mailing Name: | Not reported |
| Mailing Address: | 17901 VON KARMAN |
| Year: | 2003 |
| Gepaid: | CAC002568368 |
| TSD EPA ID: | AZC950823111 |
| CA Waste Code: | 151 - Asbestos containing waste |
| Disposal Method: | - |
| Tons: | 0.10114 |

Additional Info:

| | |
|---|---|
| Year: | 2003 |
| Gen EPA ID: | CAC002568368 |
| Shipment Date: | 20030902 |
| Creation Date: | 8/2/2004 9:36:58 |
| Receipt Date: | 20030915 |
| Manifest ID: | 22504435 |
| Trans EPA ID: | CAL922304939 |
| Trans Name: | Not reported |
| Trans 2 EPA ID: | CAD983668583 |
| Trans 2 Name: | Not reported |
| TSDF EPA ID: | AZC950823111 |
| Trans Name: | Not reported |
| TSDF Alt EPA ID: | Not reported |
| TSDF Alt Name: | Not reported |
| CA Waste Code: | 151 - Asbestos-containing waste |
| RCRA Code: | Not reported |
| Disposal Method: | - Not reported |
| Quantity Tons: | 0.10114 |
| Waste Quantity: | 0.12 |
| Quantity Unit: | Y |
| Additional Code 1: | Not reported |
| Additional Code 2: | Not reported |
| Additional Code 3: | Not reported |
| Additional Code 4: | Not reported |
| Additional Code 5: | Not reported |

HWTS:

| | |
|---|---|
| Name: | KFC RESTURAUNT |
| Address: | 12061 WOODSIDE AVE |
| Address 2: | Not reported |
| City,State,Zip: | LAKESIDE, CA 92040 |
| EPA ID: | CAC002568368 |

**KFC RESTURAUNT (Continued)** **S112931724**

| | |
|---|---|
| Inactive Date: | 01/29/2004 |
| Create Date: | 08/01/2003 |
| Last Act Date: | 08/01/2003 |
| Mailing Name: | Not reported |
| Mailing Address: | 17901 VON KARMAN |
| Mailing Address 2: | Not reported |
| Mailing City,State,Zip: | IRVINE, CA 92614 |
| Owner Name: | KFC INC |
| Owner Address: | 17901 VON KARMAN |
| Owner Address 2: | Not reported |
| Owner City,State,Zip: | IRVINE, CA 92614 |
| Contact Name: | ZORAH HAMEDANY |
| Contact Address: | 17901 VON KARMAN |
| Contact Address 2: | Not reported |
| City,State,Zip: | IRVINE, CA 92614 |

---

**I227** **THRIFTY OIL CO. #423** **RGA LUST** **S114703288**
**12109 WOODSIDE AV E** **N/A**
**< 1/8** **LAKESIDE, CA**
**1 ft.**

**Site 18 of 42 in cluster I**

**Relative:** **Higher**
**Actual:** **396 ft.**

RGA LUST:

| | |
|---|---|
| Name: | THRIFTY OIL CO. #423 |
| Address: | 12109 WOODSIDE AV E |
| City: | LAKESIDE |
| State: | LAKESIDE |

1995 THRIFTY OIL CO. #423 12109 WOODSIDE AV E

---

**N228** **BRADLEY LAND GROUP** **HAZNET** **S112944123**
**11719-11749 WOODSIDE AVE** **HWTS** **N/A**
**< 1/8** **LAKESIDE, CA 92040**
**1 ft.**

**Site 2 of 11 in cluster N**

**Relative:** **Lower**
**Actual:** **385 ft.**

HAZNET:

| | |
|---|---|
| Name: | BRADLEY LAND GROUP |
| Address: | 11719-11749 WOODSIDE AVE |
| Address 2: | Not reported |
| City,State,Zip: | LAKESIDE, CA 92040 |
| Contact: | BRAD TUCK |
| Telephone: | 6193009444 |
| Mailing Name: | Not reported |
| Mailing Address: | 457 GLENCREST DR |
| | |
| Year: | 2005 |
| Gepaid: | CAC002588112 |
| TSD EPA ID: | UTD981552177 |
| CA Waste Code: | 611 - Contaminated soil from site clean-up |
| Disposal Method: | T03 - Treatment, Incineration |
| Tons: | 1.2 |
| | |
| Year: | 2005 |
| Gepaid: | CAC002588112 |
| TSD EPA ID: | UTD981552177 |
| CA Waste Code: | 512 - Other empty containers 30 gallons or more |

**BRADLEY LAND GROUP (Continued)** **S112944123**

| | |
|---|---|
| Disposal Method: | H01 - Transfer Station |
| Tons: | 0.2 |

Additional Info:

| | |
|---|---|
| Year: | 2005 |
| Gen EPA ID: | CAC002588112 |
| Shipment Date: | 20050317 |
| Creation Date: | 5/29/2005 18:31:56 |
| Receipt Date: | 20050325 |
| Manifest ID: | 24163480 |
| Trans EPA ID: | MAD039322250 |
| Trans Name: | CLEAN HARBORS ENV SERVICES INC |
| Trans 2 EPA ID: | Not reported |
| Trans 2 Name: | Not reported |
| TSDF EPA ID: | UTD981552177 |
| Trans Name: | CLEAN HARBORS ARAGONITE LLC |
| TSDF Alt EPA ID: | Not reported |
| TSDF Alt Name: | Not reported |
| CA Waste Code: | 512 - Other empty containers 30 gallons or more |
| RCRA Code: | Not reported |
| Disposal Method: | H01 - Transfer Station |
| Quantity Tons: | 0.2 |
| Waste Quantity: | 400 |
| Quantity Unit: | P |
| Additional Code 1: | Not reported |
| Additional Code 2: | Not reported |
| Additional Code 3: | Not reported |
| Additional Code 4: | Not reported |
| Additional Code 5: | Not reported |
| Shipment Date: | 20050317 |
| Creation Date: | 5/29/2005 18:31:56 |
| Receipt Date: | 20050325 |
| Manifest ID: | 24163480 |
| Trans EPA ID: | MAD039322250 |
| Trans Name: | CLEAN HARBORS ENV SERVICES INC |
| Trans 2 EPA ID: | Not reported |
| Trans 2 Name: | Not reported |
| TSDF EPA ID: | UTD981552177 |
| Trans Name: | CLEAN HARBORS ARAGONITE LLC |
| TSDF Alt EPA ID: | Not reported |
| TSDF Alt Name: | Not reported |
| CA Waste Code: | 611 - Contaminated soil from site clean-ups |
| RCRA Code: | D001 |
| Disposal Method: | T03 - Treatment, Incineration |
| Quantity Tons: | 1.2 |
| Waste Quantity: | 2400 |
| Quantity Unit: | P |
| Additional Code 1: | Not reported |
| Additional Code 2: | Not reported |
| Additional Code 3: | Not reported |
| Additional Code 4: | Not reported |
| Additional Code 5: | Not reported |

**BRADLEY LAND GROUP (Continued)** **S112944123**

HWTS:
- Name: BRADLEY LAND GROUP
- Address: 11719-11749 WOODSIDE AVE
- Address 2: Not reported
- City,State,Zip: LAKESIDE, CA 92040
- EPA ID: CAC002588112
- Inactive Date: 09/13/2005
- Create Date: 03/16/2005
- Last Act Date: 11/01/2005
- Mailing Name: Not reported
- Mailing Address: 457 GLENCREST DR
- Mailing Address 2: Not reported
- Mailing City,State,Zip: SOLANA BEACH, CA 92075
- Owner Name: BRADLEY LAND GROUP
- Owner Address: 11719-11749 WOODSIDE AVE
- Owner Address 2: Not reported
- Owner City,State,Zip: LAKESIDE, CA 92040
- Contact Name: BRAD TUCK
- Contact Address: 457 GLENCREST DR
- Contact Address 2: Not reported
- City,State,Zip: SOLANA BEACH, CA 92075

---

**J229** **1X J D THIRTY-FIVE PARTNERSHIP** **HAZNET S112836839**
**11903 WOODSIDE** **HWTS N/A**
**< 1/8** **LAKESIDE, CA 92115**
**1 ft.**

**Site 7 of 28 in cluster J**

**Relative: Lower**
**Actual: 388 ft.**

HAZNET:
- Name: 1X J D THIRTY-FIVE PARTNERSHIP
- Address: 11903 WOODSIDE
- Address 2: Not reported
- City,State,Zip: LAKESIDE, CA 921150000
- Contact: JOHN PARKS
- Telephone: 6192869020
- Mailing Name: Not reported
- Mailing Address: 4776 EL CAJON BLVD STE 202

- Year: 1999
- Gepaid: CAC000030767
- TSD EPA ID: CAD028409019
- CA Waste Code: 181 - Other inorganic solid waste
- Disposal Method: H01 - Transfer Station
- Tons: 0.025

Additional Info:
- Year: 1999
- Gen EPA ID: CAC000030767

- Shipment Date: 19990311
- Creation Date: 5/17/1999 0:00:00
- Receipt Date: 19990316
- Manifest ID: 96526476
- Trans EPA ID: CAD982524480
- Trans Name: Not reported
- Trans 2 EPA ID: Not reported

**1X J D THIRTY-FIVE PARTNERSHIP (Continued)** **S112836839**

| | |
|---|---|
| Trans 2 Name: | Not reported |
| TSDF EPA ID: | CAD028409019 |
| Trans Name: | Not reported |
| TSDF Alt EPA ID: | CAD028409019 |
| TSDF Alt Name: | Not reported |
| CA Waste Code: | 181 - Other inorganic solid waste Organics |
| RCRA Code: | D008 |
| Disposal Method: | H01 - Transfer Station |
| Quantity Tons: | 0.025 |
| Waste Quantity: | 50 |
| Quantity Unit: | P |
| Additional Code 1: | Not reported |
| Additional Code 2: | Not reported |
| Additional Code 3: | Not reported |
| Additional Code 4: | Not reported |
| Additional Code 5: | Not reported |

HWTS:

| | |
|---|---|
| Name: | 1X J D THIRTY-FIVE PARTNERSHIP |
| Address: | 11903 WOODSIDE |
| Address 2: | Not reported |
| City,State,Zip: | LAKESIDE, CA 921150000 |
| EPA ID: | CAC000030767 |
| Inactive Date: | 10/25/2000 |
| Create Date: | 08/18/1987 |
| Last Act Date: | 10/25/2000 |
| Mailing Name: | Not reported |
| Mailing Address: | 4776 EL CAJON BLVD STE 202 |
| Mailing Address 2: | Not reported |
| Mailing City,State,Zip: | SAN DIEGO, CA 921150000 |
| Owner Name: | -- |
| Owner Address: | -- |
| Owner Address 2: | Not reported |
| Owner City,State,Zip: | --, 99 -- |
| Contact Name: | JOHN PARKS |
| Contact Address: | -- |
| Contact Address 2: | Not reported |
| City,State,Zip: | --, 99 -- |

---

**N230** **Y TIRE** **HAZNET** **S123578829**
**11719 WOODSIDE AVE** **HWTS** **N/A**
**< 1/8** **LAKESIDE, CA 92040**
**1 ft.**

**Site 3 of 11 in cluster N**

**Relative:** **Lower**
**Actual:** **385 ft.**

HAZNET:

| | |
|---|---|
| Name: | Y TIRE |
| Address: | 11719 WOODSIDE AVE |
| Address 2: | Not reported |
| City,State,Zip: | LAKESIDE, CA 920400000 |
| Contact: | JENINE LAYMAN |
| Telephone: | 2132231391 |
| Mailing Name: | Not reported |
| Mailing Address: | 2969 W VALLEY |
| Year: | 1995 |
| Gepaid: | CAC001034488 |

**Y TIRE (Continued)** **S123578829**

TSD EPA ID: CAT000646117
CA Waste Code: -
Disposal Method: D80 - Disposal, Land Fill
Tons: 0

Additional Info:
Year: 1995
Gen EPA ID: CAC001034488

Shipment Date: 19950407
Creation Date: 10/23/1995 0:00:00
Receipt Date: 19950407
Manifest ID: 90717971
Trans EPA ID: Not reported
Trans Name: Not reported
Trans 2 EPA ID: CAL000148541
Trans 2 Name: Not reported
TSDF EPA ID: CAT000646117
Trans Name: Not reported
TSDF Alt EPA ID: Not reported
TSDF Alt Name: Not reported
CA Waste Code: - Not reported
RCRA Code: Not reported
Disposal Method: D80 - Disposal, Land Fill
Quantity Tons: 0
Waste Quantity: 4000
Quantity Unit: *
Additional Code 1: Not reported
Additional Code 2: Not reported
Additional Code 3: Not reported
Additional Code 4: Not reported
Additional Code 5: Not reported

HWTS:
Name: Y TIRE
Address: 11719 WOODSIDE AVE
Address 2: Not reported
City,State,Zip: LAKESIDE, CA 920400000
EPA ID: CAC001034488
Inactive Date: 10/25/2000
Create Date: 04/06/1995
Last Act Date: 10/25/2000
Mailing Name: Not reported
Mailing Address: 2969 W VALLEY
Mailing Address 2: Not reported
Mailing City,State,Zip: ALHAMBRA, CA 918030000
Owner Name: FELIX DUPRUY
Owner Address: --
Owner Address 2: Not reported
Owner City,State,Zip: --, 99 --
Contact Name: JENINE LAYMAN
Contact Address: --
Contact Address 2: Not reported
City,State,Zip: --, 99 --

**Y TIRE (Continued)** **S123578829**

| | |
|---|---|
| Name: | Y TIRE |
| Address: | 11719 WOODSIDE AVE |
| Address 2: | Not reported |
| City,State,Zip: | LAKESIDE, CA 920400000 |
| EPA ID: | CAC001050904 |
| Inactive Date: | 10/25/2000 |
| Create Date: | 04/06/1995 |
| Last Act Date: | 10/25/2000 |
| Mailing Name: | Not reported |
| Mailing Address: | PO BOX 20682 |
| Mailing Address 2: | Not reported |
| Mailing City,State,Zip: | EL CAJON, CA 920210000 |
| Owner Name: | FELIX DUPUY |
| Owner Address: | PO BOX 20682 |
| Owner Address 2: | Not reported |
| Owner City,State,Zip: | EL CAJON, CA 920210000 |
| Contact Name: | FELIX DUPUY |
| Contact Address: | PO BOX 20682 |
| Contact Address 2: | Not reported |
| City,State,Zip: | EL CAJON, CA 920210000 |

---

**J231** **JL AUTO CARE** **FINDS 1024636754**
**11903 WOODSIDE AVE #B** **ECHO N/A**
**< 1/8** **LAKESIDE, CA 92040**
**1 ft.**

**Site 8 of 28 in cluster J**

**Relative:**
**Lower**

**Actual:**
**388 ft.**

FINDS:

| | |
|---|---|
| Registry ID: | 110070425141 |
| Facility URL: | http://ofmpub.epa.gov/enviro/fii_query_detail.disp_program_facility?p_registry_id=110070425141 |

Environmental Interest/Information System:

RCRAInfo is a national information system that supports the Resource Conservation and Recovery Act (RCRA) program through the tracking of events and activities related to facilities that generate, transport, and treat, store, or dispose of hazardous waste. RCRAInfo allows RCRA program staff to track the notification, permit, compliance, and corrective action activities required under RCRA.

Click this hyperlink while viewing on your computer to access additional FINDS: detail in the EDR Site Report.

ECHO:

| | |
|---|---|
| Envid: | 1024636754 |
| Registry ID: | 110070425141 |
| DFR URL: | http://echo.epa.gov/detailed-facility-report?fid=110070425141 |
| Name: | JL AUTO CARE |
| Address: | 11903 WOODSIDE AVE #B |
| City,State,Zip: | LAKESIDE, CA 92040 |

**P232** **LAKESIDE UNION SD** **RCRA NonGen / NLR** **1000222135**
**11833 WOODSIDE AVE** **FINDS** **CAD982001711**
**< 1/8** **LAKESIDE, CA 92040** **ECHO**
**1 ft.** **HAZNET**
**Site 1 of 2 in cluster P** **HWTS**

**Relative: Lower**
**Actual: 383 ft.**

RCRA NonGen / NLR:

| | |
|---|---|
| Date form received by agency: | 1988-06-17 00:00:00.0 |
| Facility name: | LAKESIDE UNION SD |
| Facility address: | 11833 WOODSIDE AVE<br>LAKESIDE, CA 92040-0000 |
| EPA ID: | CAD982001711 |
| Mailing address: | 12335 WOODSIDE AVE<br>LAKESIDE, CA 92040-0000 |
| Contact: | TODD OWNES |
| Contact address: | 12335 WOODSIDE AVE<br>LAKESIDE, CA 92040 |
| Contact country: | Not reported |
| Contact telephone: | 619-390-2680 |
| Contact email: | TOWENS@LSUSD.NET |
| EPA Region: | 09 |
| Classification: | Non-Generator |
| Description: | Handler: Non-Generators do not presently generate hazardous waste |

Owner/Operator Summary:

| | |
|---|---|
| Owner/operator name: | LAKESIDE UNION SCHOOL DISTRICT |
| Owner/operator address: | 12335 WOODSIDE AVE<br>LAKESIDE, CA 92040 |
| Owner/operator country: | Not reported |
| Owner/operator telephone: | 619-390-2680 |
| Owner/operator email: | Not reported |
| Owner/operator fax: | Not reported |
| Owner/operator extension: | Not reported |
| Legal status: | Other |
| Owner/Operator Type: | Owner |
| Owner/Op start date: | Not reported |
| Owner/Op end date: | Not reported |

| | |
|---|---|
| Owner/operator name: | TODD OWNES |
| Owner/operator address: | 12335 WOODSIDE AVE<br>LAKESIDE, CA 92040 |
| Owner/operator country: | Not reported |
| Owner/operator telephone: | 619-390-2680 |
| Owner/operator email: | Not reported |
| Owner/operator fax: | Not reported |
| Owner/operator extension: | Not reported |
| Legal status: | Other |
| Owner/Operator Type: | Operator |
| Owner/Op start date: | Not reported |
| Owner/Op end date: | Not reported |

| | |
|---|---|
| Owner/operator name: | LAKESIDE UNION SD |
| Owner/operator address: | NOT REQUIRED<br>NOT REQUIRED, ME 99999 |
| Owner/operator country: | Not reported |
| Owner/operator telephone: | 415-555-1212 |
| Owner/operator email: | Not reported |
| Owner/operator fax: | Not reported |
| Owner/operator extension: | Not reported |

**LAKESIDE UNION SD (Continued)** **1000222135**

Legal status: District
Owner/Operator Type: Owner
Owner/Op start date: Not reported
Owner/Op end date: Not reported

Owner/operator name: NOT REQUIRED
Owner/operator address: NOT REQUIRED
NOT REQUIRED, ME 99999
Owner/operator country: Not reported
Owner/operator telephone: 415-555-1212
Owner/operator email: Not reported
Owner/operator fax: Not reported
Owner/operator extension: Not reported
Legal status: District
Owner/Operator Type: Operator
Owner/Op start date: Not reported
Owner/Op end date: Not reported

Handler Activities Summary:
U.S. importer of hazardous waste: No
Mixed waste (haz. and radioactive): No
Recycler of hazardous waste: Yes
Transporter of hazardous waste: Yes
Treater, storer or disposer of HW: Yes
Underground injection activity: No
On-site burner exemption: No
Furnace exemption: No
Used oil fuel burner: No
Used oil processor: No
User oil refiner: No
Used oil fuel marketer to burner: No
Used oil Specification marketer: No
Used oil transfer facility: No
Used oil transporter: No

Historical Generators:
Date form received by agency: 1987-06-15 00:00:00.0
Site name: LAKESIDE UNION SD
Classification: Small Quantity Generator

Violation Status: No violations found

FINDS:
Registry ID: 110002772740
Facility URL: http://ofmpub.epa.gov/enviro/fii_query_detail.disp_program_facility?p_registry_id=110002772740

Environmental Interest/Information System:
California Hazardous Waste Tracking System - Datamart (HWTS-DATAMART) provides California with information on hazardous waste shipments for generators, transporters, and treatment, storage, and disposal facilities.
RCRAInfo is a national information system that supports the Resource Conservation and Recovery Act (RCRA) program through the tracking of events and activities related to facilities that generate, transport, and treat, store, or dispose of hazardous waste. RCRAInfo allows RCRA program staff to track the notification, permit, compliance, and

**LAKESIDE UNION SD (Continued)** **1000222135**

corrective action activities required under RCRA.

~~Click this hyperlink~~ while viewing on your computer to access additional FINDS: detail in the EDR Site Report.

ECHO:

| | |
|---|---|
| Envid: | 1000222135 |
| Registry ID: | 110002772740 |
| DFR URL: | http://echo.epa.gov/detailed-facility-report?fid=110002772740 |
| Name: | LAKESIDE UNION SD |
| Address: | 11833 WOODSIDE AVE |
| City,State,Zip: | LAKESIDE, CA 92040 |

HAZNET:

| | |
|---|---|
| Name: | LAKESIDE UNION SD |
| Address: | 11833 WOODSIDE AVE |
| Address 2: | Not reported |
| City,State,Zip: | LAKESIDE, CA 920400000 |
| Contact: | TODD OWNES |
| Telephone: | 6193902680 |
| Mailing Name: | Not reported |
| Mailing Address: | 12335 WOODSIDE AVE |
| | |
| Year: | 2011 |
| Gepaid: | CAD982001711 |
| TSD EPA ID: | CAD097030993 |
| CA Waste Code: | 181 - Other inorganic solid waste |
| Disposal Method: | H141 - Storage, Bulking, And/Or Transfer Off Site--No Treatment/Reovery (H010-H129) Or (H131-H135) |
| Tons: | 0.075 |
| | |
| Year: | 2011 |
| Gepaid: | CAD982001711 |
| TSD EPA ID: | Not reported |
| CA Waste Code: | 352 - Other organic solids |
| Disposal Method: | H132 - Landfill Or Surface Impoundment That Will Be Closed As Landfill( To Include On-Site Treatment And/Or Stabilization) |
| Tons: | 25.284 |
| | |
| Year: | 2011 |
| Gepaid: | CAD982001711 |
| TSD EPA ID: | Not reported |
| CA Waste Code: | 352 - Other organic solids |
| Disposal Method: | H132 - Landfill Or Surface Impoundment That Will Be Closed As Landfill( To Include On-Site Treatment And/Or Stabilization) |
| Tons: | 25.284 |
| | |
| Year: | 2011 |
| Gepaid: | CAD982001711 |
| TSD EPA ID: | CAD009007626 |
| CA Waste Code: | 151 - Asbestos containing waste |
| Disposal Method: | H132 - Landfill Or Surface Impoundment That Will Be Closed As Landfill( To Include On-Site Treatment And/Or Stabilization) |
| Tons: | 44 |
| | |
| Year: | 2007 |
| Gepaid: | CAD982001711 |

**LAKESIDE UNION SD (Continued)** **1000222135**

TSD EPA ID: CAD008364432
CA Waste Code: 551 - Laboratory waste chemicals
Disposal Method: H141 - Storage, Bulking, And/Or Transfer Off Site--No Treatment/Reovery (H010-H129) Or (H131-H135)
Tons: 0.15

Year: 2004
Gepaid: CAD982001711
TSD EPA ID: CAD009007626
CA Waste Code: 151 - Asbestos containing waste
Disposal Method: D80 - Disposal, Land Fill
Tons: 2.107

Year: 2001
Gepaid: CAD982001711
TSD EPA ID: AZR000005454
CA Waste Code: 261 - Polychlorinated biphenyls and material containing PCBs
Disposal Method: -
Tons: 0.0361

Year: 2001
Gepaid: CAD982001711
TSD EPA ID: AZC950823111
CA Waste Code: 151 - Asbestos containing waste
Disposal Method: D80 - Disposal, Land Fill
Tons: 16.856

Year: 2000
Gepaid: CAD982001711
TSD EPA ID: CAD009007626
CA Waste Code: 151 - Asbestos containing waste
Disposal Method: D80 - Disposal, Land Fill
Tons: 5.0568

Year: 1999
Gepaid: CAD982001711
TSD EPA ID: AZD049318009
CA Waste Code: 551 - Laboratory waste chemicals
Disposal Method: -
Tons: 0.006

Click this hyperlink while viewing on your computer to access
5 additional CA HAZNET: record(s) in the EDR Site Report.

Additional Info:
Year: 2001
Gen EPA ID: CAD982001711

Shipment Date: 20011108
Creation Date: 2/19/2002 0:00:00
Receipt Date: 20011126
Manifest ID: 21247121
Trans EPA ID: CAR000047993
Trans Name: Not reported
Trans 2 EPA ID: CAR000017657
Trans 2 Name: Not reported

**LAKESIDE UNION SD (Continued)** **1000222135**

| | |
|---|---|
| TSDF EPA ID: | AZR000005454 |
| Trans Name: | Not reported |
| TSDF Alt EPA ID: | Not reported |
| TSDF Alt Name: | Not reported |
| CA Waste Code: | 261 - Not reported |
| RCRA Code: | Not reported |
| Disposal Method: | - Not reported |
| Quantity Tons: | 0.0361 |
| Waste Quantity: | 32.8 |
| Quantity Unit: | K |
| Additional Code 1: | Not reported |
| Additional Code 2: | Not reported |
| Additional Code 3: | Not reported |
| Additional Code 4: | Not reported |
| Additional Code 5: | Not reported |
| | |
| Shipment Date: | 20011026 |
| Creation Date: | 1/16/2002 0:00:00 |
| Receipt Date: | 20011030 |
| Manifest ID: | 20937010 |
| Trans EPA ID: | CAR000049064 |
| Trans Name: | Not reported |
| Trans 2 EPA ID: | Not reported |
| Trans 2 Name: | Not reported |
| TSDF EPA ID: | AZC950823111 |
| Trans Name: | Not reported |
| TSDF Alt EPA ID: | Not reported |
| TSDF Alt Name: | Not reported |
| CA Waste Code: | 151 - Asbestos-containing waste |
| RCRA Code: | Not reported |
| Disposal Method: | D80 - Disposal, Land Fill |
| Quantity Tons: | 16.856 |
| Waste Quantity: | 20 |
| Quantity Unit: | Y |
| Additional Code 1: | Not reported |
| Additional Code 2: | Not reported |
| Additional Code 3: | Not reported |
| Additional Code 4: | Not reported |
| Additional Code 5: | Not reported |

Additional Info:

| | |
|---|---|
| Year: | 2007 |
| Gen EPA ID: | CAD982001711 |
| | |
| Shipment Date: | 20070731 |
| Creation Date: | 12/28/2007 18:31:37 |
| Receipt Date: | 20070803 |
| Manifest ID: | 003068805JJK |
| Trans EPA ID: | CAD982440364 |
| Trans Name: | PFR ENVIRONMENTAL |
| Trans 2 EPA ID: | Not reported |
| Trans 2 Name: | Not reported |
| TSDF EPA ID: | CAD008364432 |
| Trans Name: | RHO-CHEM |
| TSDF Alt EPA ID: | Not reported |
| TSDF Alt Name: | Not reported |
| CA Waste Code: | 551 - Laboratory waste chemicals 561 Detergent and soap |

**LAKESIDE UNION SD (Continued)** **1000222135**

RCRA Code: Not reported
Disposal Method: H141 - Storage, Bulking, And/Or Transfer Off Site--No Treatment/Reovery (H010-H129) Or (H131-H135)
Quantity Tons: 0.0625
Waste Quantity: 125
Quantity Unit: P
Additional Code 1: Not reported
Additional Code 2: Not reported
Additional Code 3: Not reported
Additional Code 4: Not reported
Additional Code 5: Not reported

Shipment Date: 20070731
Creation Date: 12/28/2007 18:31:37
Receipt Date: 20070803
Manifest ID: 003068805JJK
Trans EPA ID: CAD982440364
Trans Name: PFR ENVIRONMENTAL
Trans 2 EPA ID: Not reported
Trans 2 Name: Not reported
TSDF EPA ID: CAD008364432
Trans Name: RHO-CHEM
TSDF Alt EPA ID: Not reported
TSDF Alt Name: Not reported
CA Waste Code: 551 - Laboratory waste chemicals 561 Detergent and soap
RCRA Code: Not reported
Disposal Method: H141 - Storage, Bulking, And/Or Transfer Off Site--No Treatment/Reovery (H010-H129) Or (H131-H135)
Quantity Tons: 0.0875
Waste Quantity: 175
Quantity Unit: P
Additional Code 1: Not reported
Additional Code 2: Not reported
Additional Code 3: Not reported
Additional Code 4: Not reported
Additional Code 5: Not reported

Additional Info:
Year: 1994
Gen EPA ID: CAD982001711

Shipment Date: 19940516
Creation Date: 10/10/1995 0:00:00
Receipt Date: 19940519
Manifest ID: 93241428
Trans EPA ID: CAL922304939
Trans Name: Not reported
Trans 2 EPA ID: CAD983668583
Trans 2 Name: Not reported
TSDF EPA ID: IRC957100891
Trans Name: Not reported
TSDF Alt EPA ID: IRC957100891
TSDF Alt Name: Not reported
CA Waste Code: 151 - Asbestos-containing waste
RCRA Code: Not reported
Disposal Method: D80 - Disposal, Land Fill
Quantity Tons: 0.8428

**LAKESIDE UNION SD (Continued)** **1000222135**

| | |
|---|---|
| Waste Quantity: | 1 |
| Quantity Unit: | Y |
| Additional Code 1: | Not reported |
| Additional Code 2: | Not reported |
| Additional Code 3: | Not reported |
| Additional Code 4: | Not reported |
| Additional Code 5: | Not reported |
| | |
| Shipment Date: | 19940114 |
| Creation Date: | 9/14/1995 0:00:00 |
| Receipt Date: | Not reported |
| Manifest ID: | 93134506 |
| Trans EPA ID: | CAD983641101 |
| Trans Name: | Not reported |
| Trans 2 EPA ID: | Not reported |
| Trans 2 Name: | Not reported |
| TSDF EPA ID: | CAT080010101 |
| Trans Name: | Not reported |
| TSDF Alt EPA ID: | Not reported |
| TSDF Alt Name: | Not reported |
| CA Waste Code: | 181 - Other inorganic solid waste Organics |
| RCRA Code: | D002 |
| Disposal Method: | - Not reported |
| Quantity Tons: | 0.005 |
| Waste Quantity: | 10 |
| Quantity Unit: | P |
| Additional Code 1: | Not reported |
| Additional Code 2: | Not reported |
| Additional Code 3: | Not reported |
| Additional Code 4: | Not reported |
| Additional Code 5: | Not reported |
| | |
| Shipment Date: | 19940114 |
| Creation Date: | 9/14/1995 0:00:00 |
| Receipt Date: | Not reported |
| Manifest ID: | 93134506 |
| Trans EPA ID: | CAD983641101 |
| Trans Name: | Not reported |
| Trans 2 EPA ID: | Not reported |
| Trans 2 Name: | Not reported |
| TSDF EPA ID: | CAT080010101 |
| Trans Name: | Not reported |
| TSDF Alt EPA ID: | Not reported |
| TSDF Alt Name: | Not reported |
| CA Waste Code: | 331 - Off-specification, aged, or surplus organics |
| RCRA Code: | D001 |
| Disposal Method: | - Not reported |
| Quantity Tons: | 0.003 |
| Waste Quantity: | 6 |
| Quantity Unit: | P |
| Additional Code 1: | Not reported |
| Additional Code 2: | Not reported |
| Additional Code 3: | Not reported |
| Additional Code 4: | Not reported |
| Additional Code 5: | Not reported |
| | |
| Shipment Date: | 19940114 |

**LAKESIDE UNION SD (Continued)** **1000222135**

| | |
|---|---|
| Creation Date: | 9/14/1995 0:00:00 |
| Receipt Date: | Not reported |
| Manifest ID: | 93134506 |
| Trans EPA ID: | CAD983641101 |
| Trans Name: | Not reported |
| Trans 2 EPA ID: | Not reported |
| Trans 2 Name: | Not reported |
| TSDF EPA ID: | CAT080010101 |
| Trans Name: | Not reported |
| TSDF Alt EPA ID: | Not reported |
| TSDF Alt Name: | Not reported |
| CA Waste Code: | 181 - Other inorganic solid waste Organics |
| RCRA Code: | D001 |
| Disposal Method: | - Not reported |
| Quantity Tons: | 0.0035 |
| Waste Quantity: | 7 |
| Quantity Unit: | P |
| Additional Code 1: | Not reported |
| Additional Code 2: | Not reported |
| Additional Code 3: | Not reported |
| Additional Code 4: | Not reported |
| Additional Code 5: | Not reported |

| | |
|---|---|
| Shipment Date: | 19940114 |
| Creation Date: | 9/14/1995 0:00:00 |
| Receipt Date: | Not reported |
| Manifest ID: | 93134506 |
| Trans EPA ID: | CAD983641101 |
| Trans Name: | Not reported |
| Trans 2 EPA ID: | Not reported |
| Trans 2 Name: | Not reported |
| TSDF EPA ID: | CAT080010101 |
| Trans Name: | Not reported |
| TSDF Alt EPA ID: | Not reported |
| TSDF Alt Name: | Not reported |
| CA Waste Code: | 791 - Liquids with pH < 2 792 Liquids with pH < 2 with metals |
| RCRA Code: | D001 |
| Disposal Method: | - Not reported |
| Quantity Tons: | 0.004 |
| Waste Quantity: | 8 |
| Quantity Unit: | P |
| Additional Code 1: | Not reported |
| Additional Code 2: | Not reported |
| Additional Code 3: | Not reported |
| Additional Code 4: | Not reported |
| Additional Code 5: | Not reported |

Additional Info:

| | |
|---|---|
| Year: | 2000 |
| Gen EPA ID: | CAD982001711 |

| | |
|---|---|
| Shipment Date: | 20000818 |
| Creation Date: | 10/23/2000 0:00:00 |
| Receipt Date: | 20000821 |
| Manifest ID: | 99715316 |
| Trans EPA ID: | CAR000049064 |
| Trans Name: | Not reported |

**LAKESIDE UNION SD (Continued)** **1000222135**

| | |
|---|---|
| Trans 2 EPA ID: | Not reported |
| Trans 2 Name: | Not reported |
| TSDF EPA ID: | CAD009007626 |
| Trans Name: | Not reported |
| TSDF Alt EPA ID: | Not reported |
| TSDF Alt Name: | Not reported |
| CA Waste Code: | 151 - Asbestos-containing waste |
| RCRA Code: | Not reported |
| Disposal Method: | D80 - Disposal, Land Fill |
| Quantity Tons: | 5.0568 |
| Waste Quantity: | 6 |
| Quantity Unit: | Y |
| Additional Code 1: | Not reported |
| Additional Code 2: | Not reported |
| Additional Code 3: | Not reported |
| Additional Code 4: | Not reported |
| Additional Code 5: | Not reported |

Additional Info:

| | |
|---|---|
| Year: | 1993 |
| Gen EPA ID: | CAD982001711 |
| | |
| Shipment Date: | 19931217 |
| Creation Date: | 9/14/1995 0:00:00 |
| Receipt Date: | 19931223 |
| Manifest ID: | 92233554 |
| Trans EPA ID: | CAD982472854 |
| Trans Name: | Not reported |
| Trans 2 EPA ID: | CAD981455520 |
| Trans 2 Name: | Not reported |
| TSDF EPA ID: | CAD009007626 |
| Trans Name: | Not reported |
| TSDF Alt EPA ID: | CAD009007626 |
| TSDF Alt Name: | Not reported |
| CA Waste Code: | 151 - Asbestos-containing waste |
| RCRA Code: | Not reported |
| Disposal Method: | D80 - Disposal, Land Fill |
| Quantity Tons: | 6.6581 |
| Waste Quantity: | 7.9 |
| Quantity Unit: | Y |
| Additional Code 1: | Not reported |
| Additional Code 2: | Not reported |
| Additional Code 3: | Not reported |
| Additional Code 4: | Not reported |
| Additional Code 5: | Not reported |
| | |
| Shipment Date: | 19931217 |
| Creation Date: | 9/14/1995 0:00:00 |
| Receipt Date: | 19931223 |
| Manifest ID: | 92233552 |
| Trans EPA ID: | CAD982472854 |
| Trans Name: | Not reported |
| Trans 2 EPA ID: | CAD981455520 |
| Trans 2 Name: | Not reported |
| TSDF EPA ID: | CAD009007626 |
| Trans Name: | Not reported |
| TSDF Alt EPA ID: | CAD009007626 |

**LAKESIDE UNION SD (Continued)** **1000222135**

| | |
|---|---|
| TSDF Alt Name: | Not reported |
| CA Waste Code: | 151 - Asbestos-containing waste |
| RCRA Code: | Not reported |
| Disposal Method: | D80 - Disposal, Land Fill |
| Quantity Tons: | 6.9952 |
| Waste Quantity: | 8.3 |
| Quantity Unit: | Y |
| Additional Code 1: | Not reported |
| Additional Code 2: | Not reported |
| Additional Code 3: | Not reported |
| Additional Code 4: | Not reported |
| Additional Code 5: | Not reported |
| | |
| Shipment Date: | 19931217 |
| Creation Date: | 9/14/1995 0:00:00 |
| Receipt Date: | 19931223 |
| Manifest ID: | 92233555 |
| Trans EPA ID: | CAD982472854 |
| Trans Name: | Not reported |
| Trans 2 EPA ID: | CAD981455520 |
| Trans 2 Name: | Not reported |
| TSDF EPA ID: | CAD009007626 |
| Trans Name: | Not reported |
| TSDF Alt EPA ID: | CAD009007626 |
| TSDF Alt Name: | Not reported |
| CA Waste Code: | 151 - Asbestos-containing waste |
| RCRA Code: | Not reported |
| Disposal Method: | D80 - Disposal, Land Fill |
| Quantity Tons: | 1.6856 |
| Waste Quantity: | 2 |
| Quantity Unit: | Y |
| Additional Code 1: | Not reported |
| Additional Code 2: | Not reported |
| Additional Code 3: | Not reported |
| Additional Code 4: | Not reported |
| Additional Code 5: | Not reported |
| | |
| Shipment Date: | 19931214 |
| Creation Date: | 9/14/1995 0:00:00 |
| Receipt Date: | 19931215 |
| Manifest ID: | 92233553 |
| Trans EPA ID: | CAD982472854 |
| Trans Name: | Not reported |
| Trans 2 EPA ID: | CAD981455520 |
| Trans 2 Name: | Not reported |
| TSDF EPA ID: | CAD009007626 |
| Trans Name: | Not reported |
| TSDF Alt EPA ID: | CAD009007626 |
| TSDF Alt Name: | Not reported |
| CA Waste Code: | 151 - Asbestos-containing waste |
| RCRA Code: | Not reported |
| Disposal Method: | D80 - Disposal, Land Fill |
| Quantity Tons: | 3.9611 |
| Waste Quantity: | 4.7 |
| Quantity Unit: | Y |
| Additional Code 1: | Not reported |
| Additional Code 2: | Not reported |

**LAKESIDE UNION SD (Continued)** **1000222135**

| | |
|---|---|
| Additional Code 3: | Not reported |
| Additional Code 4: | Not reported |
| Additional Code 5: | Not reported |
| | |
| Shipment Date: | 19931209 |
| Creation Date: | 9/14/1995 0:00:00 |
| Receipt Date: | 19931213 |
| Manifest ID: | 92233551 |
| Trans EPA ID: | CAD982472854 |
| Trans Name: | Not reported |
| Trans 2 EPA ID: | CAD981455520 |
| Trans 2 Name: | Not reported |
| TSDF EPA ID: | CAD009007626 |
| Trans Name: | Not reported |
| TSDF Alt EPA ID: | CAD009007626 |
| TSDF Alt Name: | Not reported |
| CA Waste Code: | 151 - Asbestos-containing waste |
| RCRA Code: | Not reported |
| Disposal Method: | D80 - Disposal, Land Fill |
| Quantity Tons: | 14.2433 |
| Waste Quantity: | 16.9 |
| Quantity Unit: | Y |
| Additional Code 1: | Not reported |
| Additional Code 2: | Not reported |
| Additional Code 3: | Not reported |
| Additional Code 4: | Not reported |
| Additional Code 5: | Not reported |

Additional Info:

| | |
|---|---|
| Year: | 2004 |
| Gen EPA ID: | CAD982001711 |
| | |
| Shipment Date: | 20040908 |
| Creation Date: | 12/28/2004 14:46:39 |
| Receipt Date: | 20040910 |
| Manifest ID: | 23621131 |
| Trans EPA ID: | CAR000049064 |
| Trans Name: | ECTI |
| Trans 2 EPA ID: | Not reported |
| Trans 2 Name: | Not reported |
| TSDF EPA ID: | CAD009007626 |
| Trans Name: | AZUSA LAND RECLAMATION |
| TSDF Alt EPA ID: | CAD009007626 |
| TSDF Alt Name: | Not reported |
| CA Waste Code: | 151 - Asbestos-containing waste |
| RCRA Code: | Not reported |
| Disposal Method: | D80 - Disposal, Land Fill |
| Quantity Tons: | 2.107 |
| Waste Quantity: | 2.5 |
| Quantity Unit: | Y |
| Additional Code 1: | Not reported |
| Additional Code 2: | Not reported |
| Additional Code 3: | Not reported |
| Additional Code 4: | Not reported |
| Additional Code 5: | Not reported |

**LAKESIDE UNION SD (Continued)** **1000222135**

Additional Info:

| | |
|---|---|
| Year: | 1999 |
| Gen EPA ID: | CAD982001711 |
| Shipment Date: | 19990928 |
| Creation Date: | 11/18/1999 0:00:00 |
| Receipt Date: | 19991001 |
| Manifest ID: | 99304476 |
| Trans EPA ID: | CAD981412356 |
| Trans Name: | Not reported |
| Trans 2 EPA ID: | Not reported |
| Trans 2 Name: | Not reported |
| TSDF EPA ID: | AZD049318009 |
| Trans Name: | Not reported |
| TSDF Alt EPA ID: | Not reported |
| TSDF Alt Name: | Not reported |
| CA Waste Code: | 551 - Laboratory waste chemicals 561 Detergent and soap |
| RCRA Code: | D001 |
| Disposal Method: | - Not reported |
| Quantity Tons: | 0.006 |
| Waste Quantity: | 12 |
| Quantity Unit: | P |
| Additional Code 1: | Not reported |
| Additional Code 2: | Not reported |
| Additional Code 3: | Not reported |
| Additional Code 4: | Not reported |
| Additional Code 5: | Not reported |

Additional Info:

| | |
|---|---|
| Year: | 2011 |
| Gen EPA ID: | CAD982001711 |
| Shipment Date: | 20111116 |
| Creation Date: | 2/7/2012 20:30:12 |
| Receipt Date: | 20111117 |
| Manifest ID: | 001226000JJK |
| Trans EPA ID: | CAL000279093 |
| Trans Name: | PACIFIC DEMOLITION INC |
| Trans 2 EPA ID: | Not reported |
| Trans 2 Name: | Not reported |
| TSDF EPA ID: | CAD009007626 |
| Trans Name: | AZUSA LAND RECLAMATION |
| TSDF Alt EPA ID: | Not reported |
| TSDF Alt Name: | Not reported |
| CA Waste Code: | 151 - Asbestos-containing waste |
| RCRA Code: | Not reported |
| Disposal Method: | H132 - Landfill Or Surface Impoundment That Will Be Closed As Landfill( To Include On-Site Treatment And/Or Stabilization) |
| Quantity Tons: | 7.2 |
| Waste Quantity: | 18 |
| Quantity Unit: | Y |
| Additional Code 1: | Not reported |
| Additional Code 2: | Not reported |
| Additional Code 3: | Not reported |
| Additional Code 4: | Not reported |
| Additional Code 5: | Not reported |

**LAKESIDE UNION SD (Continued)** **1000222135**

| | |
|---|---|
| Shipment Date: | 20111004 |
| Creation Date: | 12/13/2011 18:30:24 |
| Receipt Date: | 20111013 |
| Manifest ID: | 001225985JJK |
| Trans EPA ID: | CAL000279093 |
| Trans Name: | PACIFIC DEMOLITION INC |
| Trans 2 EPA ID: | CAD982440364 |
| Trans 2 Name: | PFR ENVIRONMENTAL SERVICES INC |
| TSDF EPA ID: | CAD097030993 |
| Trans Name: | SIEMENS WATER TECHNOLOGY |
| TSDF Alt EPA ID: | Not reported |
| TSDF Alt Name: | Not reported |
| CA Waste Code: | 181 - Other inorganic solid waste Organics |
| RCRA Code: | D008 |
| Disposal Method: | H141 - Storage, Bulking, And/Or Transfer Off Site--No Treatment/Reovery (H010-H129) Or (H131-H135) |
| Quantity Tons: | 0.075 |
| Waste Quantity: | 150 |
| Quantity Unit: | P |
| Additional Code 1: | Not reported |
| Additional Code 2: | Not reported |
| Additional Code 3: | Not reported |
| Additional Code 4: | Not reported |
| Additional Code 5: | Not reported |

| | |
|---|---|
| Shipment Date: | 20110815 |
| Creation Date: | 11/20/2012 22:15:16 |
| Receipt Date: | 20110906 |
| Manifest ID: | 001225949JJK |
| Trans EPA ID: | CAL000279093 |
| Trans Name: | PACIFIC DEMOLITION INC |
| Trans 2 EPA ID: | CAD982008922 |
| Trans 2 Name: | ATHENS SERVICES |
| TSDF EPA ID: | Not reported |
| Trans Name: | US ECOLOGY |
| TSDF Alt EPA ID: | Not reported |
| TSDF Alt Name: | Not reported |
| CA Waste Code: | 352 - Other organic solids |
| RCRA Code: | D008 |
| Disposal Method: | H132 - Landfill Or Surface Impoundment That Will Be Closed As Landfill( To Include On-Site Treatment And/Or Stabilization) |
| Quantity Tons: | 25.284 |
| Waste Quantity: | 30 |
| Quantity Unit: | Y |
| Additional Code 1: | Not reported |
| Additional Code 2: | Not reported |
| Additional Code 3: | Not reported |
| Additional Code 4: | Not reported |
| Additional Code 5: | Not reported |

| | |
|---|---|
| Shipment Date: | 20110729 |
| Creation Date: | 10/13/2011 18:30:12 |
| Receipt Date: | 20110729 |
| Manifest ID: | 001225936JJK |
| Trans EPA ID: | CAL000279093 |
| Trans Name: | PACIFIC DEMOLITION INC |
| Trans 2 EPA ID: | Not reported |

**LAKESIDE UNION SD (Continued)** **1000222135**

| | |
|---|---|
| Trans 2 Name: | Not reported |
| TSDF EPA ID: | CAD009007626 |
| Trans Name: | AZUSA LAND RECLAMATION |
| TSDF Alt EPA ID: | Not reported |
| TSDF Alt Name: | Not reported |
| CA Waste Code: | 151 - Asbestos-containing waste |
| RCRA Code: | Not reported |
| Disposal Method: | H132 - Landfill Or Surface Impoundment That Will Be Closed As Landfill( To Include On-Site Treatment And/Or Stabilization) |
| Quantity Tons: | 12 |
| Waste Quantity: | 30 |
| Quantity Unit: | Y |
| Additional Code 1: | Not reported |
| Additional Code 2: | Not reported |
| Additional Code 3: | Not reported |
| Additional Code 4: | Not reported |
| Additional Code 5: | Not reported |

| | |
|---|---|
| Shipment Date: | 20110719 |
| Creation Date: | 10/13/2011 18:30:12 |
| Receipt Date: | 20110719 |
| Manifest ID: | 001225926JJK |
| Trans EPA ID: | CAL000279093 |
| Trans Name: | PACIFIC DEMOLITION INC |
| Trans 2 EPA ID: | Not reported |
| Trans 2 Name: | Not reported |
| TSDF EPA ID: | CAD009007626 |
| Trans Name: | AZUSA LANDFILL RECLAMATION |
| TSDF Alt EPA ID: | Not reported |
| TSDF Alt Name: | Not reported |
| CA Waste Code: | 151 - Asbestos-containing waste |
| RCRA Code: | Not reported |
| Disposal Method: | H132 - Landfill Or Surface Impoundment That Will Be Closed As Landfill( To Include On-Site Treatment And/Or Stabilization) |
| Quantity Tons: | 12 |
| Waste Quantity: | 30 |
| Quantity Unit: | Y |
| Additional Code 1: | Not reported |
| Additional Code 2: | Not reported |
| Additional Code 3: | Not reported |
| Additional Code 4: | Not reported |
| Additional Code 5: | Not reported |

| | |
|---|---|
| Shipment Date: | 20110523 |
| Creation Date: | 9/16/2011 18:30:28 |
| Receipt Date: | 20110527 |
| Manifest ID: | 001225893JJK |
| Trans EPA ID: | CAL000279093 |
| Trans Name: | PACIFIC DEMOLITION INC |
| Trans 2 EPA ID: | Not reported |
| Trans 2 Name: | Not reported |
| TSDF EPA ID: | CAD009007626 |
| Trans Name: | AZUSA LAND RECLAMATION |
| TSDF Alt EPA ID: | Not reported |
| TSDF Alt Name: | Not reported |
| CA Waste Code: | 151 - Asbestos-containing waste |
| RCRA Code: | Not reported |

**LAKESIDE UNION SD (Continued)** **1000222135**

| | |
|---|---|
| Disposal Method: | H132 - Landfill Or Surface Impoundment That Will Be Closed As Landfill( To Include On-Site Treatment And/Or Stabilization) |
| Quantity Tons: | 3.2 |
| Waste Quantity: | 8 |
| Quantity Unit: | Y |
| Additional Code 1: | Not reported |
| Additional Code 2: | Not reported |
| Additional Code 3: | Not reported |
| Additional Code 4: | Not reported |
| Additional Code 5: | Not reported |
| | |
| Shipment Date: | 20110510 |
| Creation Date: | 9/16/2011 18:30:28 |
| Receipt Date: | 20110511 |
| Manifest ID: | 001225892JJK |
| Trans EPA ID: | CAL000279093 |
| Trans Name: | PACIFIC DEMOLITION INC |
| Trans 2 EPA ID: | Not reported |
| Trans 2 Name: | Not reported |
| TSDF EPA ID: | CAD009007626 |
| Trans Name: | AZUSA LANDFILL |
| TSDF Alt EPA ID: | Not reported |
| TSDF Alt Name: | Not reported |
| CA Waste Code: | 151 - Asbestos-containing waste |
| RCRA Code: | Not reported |
| Disposal Method: | H132 - Landfill Or Surface Impoundment That Will Be Closed As Landfill( To Include On-Site Treatment And/Or Stabilization) |
| Quantity Tons: | 9.6 |
| Waste Quantity: | 24 |
| Quantity Unit: | Y |
| Additional Code 1: | Not reported |
| Additional Code 2: | Not reported |
| Additional Code 3: | Not reported |
| Additional Code 4: | Not reported |
| Additional Code 5: | Not reported |

HWTS:

| | |
|---|---|
| Name: | LAKESIDE UNION SD |
| Address: | 11833 WOODSIDE AVE |
| Address 2: | Not reported |
| City,State,Zip: | LAKESIDE, CA 920400000 |
| EPA ID: | CAD982001711 |
| Inactive Date: | Not reported |
| Create Date: | 06/17/1988 |
| Last Act Date: | 08/20/2019 |
| Mailing Name: | Not reported |
| Mailing Address: | 12335 WOODSIDE AVE |
| Mailing Address 2: | Not reported |
| Mailing City,State,Zip: | LAKESIDE, CA 920400000 |
| Owner Name: | LAKESIDE UNION SCHOOL DISTRICT |
| Owner Address: | 12335 WOODSIDE AVE |
| Owner Address 2: | Not reported |
| Owner City,State,Zip: | LAKESIDE, CA 920400000 |
| Contact Name: | TODD OWNES |
| Contact Address: | 12335 WOODSIDE AVE |
| Contact Address 2: | Not reported |
| City,State,Zip: | LAKESIDE, CA 92040 |

**LAKESIDE UNION SD (Continued)** **1000222135**

NAICS:

| | |
|---|---|
| EPA ID: | CAD982001711 |
| Create Date: | 2002-03-14 16:36:26 |
| NAICS Code: | 61111 |
| NAICS Description: | Elementary and Secondary Schools |
| Issued EPA ID Date: | 1988-06-17 00:00:00 |
| Inactive Date: | Not reported |
| Facility Name: | LAKESIDE UNION SD |
| Facility Address: | 11833 WOODSIDE AVE |
| Facility Address 2: | Not reported |
| Facility City: | LAKESIDE |
| Facility County: | 37 |
| Facility State: | CA |
| Facility Zip: | 920400000 |

---

**I233** **TESORO USA 63423** **RCRA NonGen / NLR** **1024833571**
**12107 WOODSIDE AVE** **CAL000373001**
**< 1/8** **LAKESIDE, CA 92040**
**1 ft.**

**Site 19 of 42 in cluster I**

**Relative:** **Higher**

**Actual:** **396 ft.**

RCRA NonGen / NLR:

| | |
|---|---|
| Date form received by agency: | 2012-03-22 00:00:00.0 |
| Facility name: | TESORO USA 63423 |
| Facility address: | 12107 WOODSIDE AVE<br>LAKESIDE, CA 92040 |
| EPA ID: | CAL000373001 |
| Mailing address: | 19100 RIDGEWOOD PKWY<br>SAN ANTONIO, TX 78259-0000 |
| Contact: | BRENDA RAMIREZ |
| Contact address: | 19100 RIDGEWOOD PKWY<br>SAN ANTONIO, TX 78259 |
| Contact country: | Not reported |
| Contact telephone: | 210-626-5153 |
| Contact email: | BRENDA.RAMIREZ@TSOCORP.COM |
| EPA Region: | 09 |
| Classification: | Non-Generator |
| Description: | Handler: Non-Generators do not presently generate hazardous waste |

Owner/Operator Summary:

| | |
|---|---|
| Owner/operator name: | TESORO REFINING & MARKETING COMPANY |
| Owner/operator address: | 19100 RIDGEWOOD PKWY<br>SAN ANTONIO, TX 78259 |
| Owner/operator country: | Not reported |
| Owner/operator telephone: | 210-626-6153 |
| Owner/operator email: | Not reported |
| Owner/operator fax: | Not reported |
| Owner/operator extension: | Not reported |
| Legal status: | Other |
| Owner/Operator Type: | Owner |
| Owner/Op start date: | Not reported |
| Owner/Op end date: | Not reported |

| | |
|---|---|
| Owner/operator name: | BRENDA RAMIREZ |
| Owner/operator address: | 19100 RIDGEWOOD PKWY<br>SAN ANTONIO, TX 78259 |

**TESORO USA 63423 (Continued)** **1024833571**

| | |
|---|---|
| Owner/operator country: | Not reported |
| Owner/operator telephone: | 210-626-5153 |
| Owner/operator email: | Not reported |
| Owner/operator fax: | Not reported |
| Owner/operator extension: | Not reported |
| Legal status: | Other |
| Owner/Operator Type: | Operator |
| Owner/Op start date: | Not reported |
| Owner/Op end date: | Not reported |

Handler Activities Summary:

| | |
|---|---|
| U.S. importer of hazardous waste: | No |
| Mixed waste (haz. and radioactive): | No |
| Recycler of hazardous waste: | No |
| Transporter of hazardous waste: | Yes |
| Treater, storer or disposer of HW: | No |
| Underground injection activity: | No |
| On-site burner exemption: | No |
| Furnace exemption: | No |
| Used oil fuel burner: | No |
| Used oil processor: | No |
| User oil refiner: | No |
| Used oil fuel marketer to burner: | No |
| Used oil Specification marketer: | No |
| Used oil transfer facility: | No |
| Used oil transporter: | No |

Violation Status: No violations found

---

**P234** **LAKESIDE MIDDLE SCHOOL** **CIWQS** **S121649975**
**11833 WOODSIDE AVE** **N/A**
**< 1/8** **LAKESIDE, CA 92040**
**1 ft.**

**Site 2 of 2 in cluster P**

**Relative:** **Lower**

**Actual:** **383 ft.**

CIWQS:

| | |
|---|---|
| Name: | LAKESIDE MIDDLE SCHOOL |
| Address: | 11833 WOODSIDE AVE |
| City,State,Zip: | LAKESIDE, CA 92040 |
| Agency: | Lakeside Union School District |
| Agency Address: | 12335 Woodside Ave, Lakeside, CA 92040 |
| Place/Project Type: | Construction - Other: Middle School Moderization |
| SIC/NAICS: | Not reported |
| Region: | 9 |
| Program: | CONSTW |
| Regulatory Measure Status: | Terminated |
| Regulatory Measure Type: | Storm water construction |
| Order Number: | 2009-0009-DWQ |
| WDID: | 9 37C360745 |
| NPDES Number: | CAS000002 |
| Adoption Date: | Not reported |
| Effective Date: | 04/07/2011 |
| Termination Date: | 02/13/2012 |
| Expiration/Review Date: | Not reported |
| Design Flow: | Not reported |
| Major/Minor: | Not reported |
| Complexity: | Not reported |
| TTWQ: | Not reported |

**LAKESIDE MIDDLE SCHOOL (Continued)** **S121649975**

Enforcement Actions within 5 years: 0
Violations within 5 years: 0
Latitude: 32.85508
Longitude: -116.93831

---

**I235** **TESORO USA 63423** **CERS HAZ WASTE** **S113801619**
**12107 WOODSIDE AVE** **CERS TANKS** **N/A**
**< 1/8** **LAKESIDE, CA 92040** **HAZNET**
**1 ft.** **CERS**
**Site 20 of 42 in cluster I** **HWTS**

**Relative: Higher**
**Actual: 396 ft.**

CERS HAZ WASTE:
Name: TESORO (USA) 63423
Address: 12107 WOODSIDE AVE
City,State,Zip: LAKESIDE, CA 92040
Site ID: 74601
CERS ID: 10372072
CERS Description: Hazardous Waste Generator

CERS TANKS:
Name: TESORO (USA) 63423
Address: 12107 WOODSIDE AVE
City,State,Zip: LAKESIDE, CA 92040
Site ID: 74601
CERS ID: 10372072
CERS Description: Underground Storage Tank

HAZNET:
Name: TESORO USA 63423
Address: 12107 WOODSIDE AVE
Address 2: Not reported
City,State,Zip: LAKESIDE, CA 92040
Contact: BRENDA RAMIREZ
Telephone: 2106265153
Mailing Name: Not reported
Mailing Address: 19100 RIDGEWOOD PKWY

Year: 2017
Gepaid: CAL000373001
TSD EPA ID: CAT080013352
CA Waste Code: 134 - Aqueous solution with total organic residues less than 10 percent
Disposal Method: H039 - Other Recovery Of Reclamation For Reuse Including Acid Regeneration, Organics Recovery Ect
Tons: 0.1134

Year: 2017
Gepaid: CAL000373001
TSD EPA ID: NVT330010000
CA Waste Code: 352 - Other organic solids
Disposal Method: H132 - Landfill Or Surface Impoundment That Will Be Closed As Landfill( To Include On-Site Treatment And/Or Stabilization)
Tons: 0.125

Year: 2016
Gepaid: CAL000373001
TSD EPA ID: NVT330010000
CA Waste Code: 352 - Other organic solids

**TESORO USA 63423 (Continued)** **S113801619**

Disposal Method: H132 - Landfill Or Surface Impoundment That Will Be Closed As Landfill( To Include On-Site Treatment And/Or Stabilization)
Tons: 0.065

Year: 2016
Gepaid: CAL000373001
TSD EPA ID: CAT080013352
CA Waste Code: 134 - Aqueous solution with total organic residues less than 10 percent
Disposal Method: H039 - Other Recovery Of Reclamation For Reuse Including Acid Regeneration, Organics Recovery Ect
Tons: 0.1092

Year: 2015
Gepaid: CAL000373001
TSD EPA ID: CAT080013352
CA Waste Code: 134 - Aqueous solution with total organic residues less than 10 percent
Disposal Method: H039 - Other Recovery Of Reclamation For Reuse Including Acid Regeneration, Organics Recovery Ect
Tons: 0.294

Year: 2015
Gepaid: CAL000373001
TSD EPA ID: NVT330010000
CA Waste Code: 352 - Other organic solids
Disposal Method: H132 - Landfill Or Surface Impoundment That Will Be Closed As Landfill( To Include On-Site Treatment And/Or Stabilization)
Tons: 0.09

Year: 2014
Gepaid: CAL000373001
TSD EPA ID: NVT330010000
CA Waste Code: 352 - Other organic solids
Disposal Method: H132 - Landfill Or Surface Impoundment That Will Be Closed As Landfill( To Include On-Site Treatment And/Or Stabilization)
Tons: 0.1

Year: 2013
Gepaid: CAL000373001
TSD EPA ID: CAT080013352
CA Waste Code: 134 - Aqueous solution with total organic residues less than 10 percent
Disposal Method: H039 - Other Recovery Of Reclamation For Reuse Including Acid Regeneration, Organics Recovery Ect
Tons: 0.105

Year: 2013
Gepaid: CAL000373001
TSD EPA ID: NVT330010000
CA Waste Code: 352 - Other organic solids
Disposal Method: H132 - Landfill Or Surface Impoundment That Will Be Closed As Landfill( To Include On-Site Treatment And/Or Stabilization)
Tons: 0.05

Year: 2012
Gepaid: CAL000373001
TSD EPA ID: NVT330010000
CA Waste Code: 352 - Other organic solids
Disposal Method: H132 - Landfill Or Surface Impoundment That Will Be Closed As

**TESORO USA 63423 (Continued)** **S113801619**

Landfill( To Include On-Site Treatment And/Or Stabilization)
Tons: 0.015

Click this hyperlink while viewing on your computer to access additional CA HAZNET: detail in the EDR Site Report.

Additional Info:
Year: 2012
Gen EPA ID: CAL000373001

Shipment Date: 20121207
Creation Date: 2/14/2013 22:15:30
Receipt Date: 20121212
Manifest ID: 005774006FLE
Trans EPA ID: CAR000183913
Trans Name: BELSHIRE
Trans 2 EPA ID: Not reported
Trans 2 Name: Not reported
TSDF EPA ID: NVT330010000
Trans Name: US ECOLOGY NEVADA OPERATIONS
TSDF Alt EPA ID: Not reported
TSDF Alt Name: Not reported
CA Waste Code: 352 - Other organic solids
RCRA Code: Not reported
Disposal Method: H132 - Landfill Or Surface Impoundment That Will Be Closed As Landfill( To Include On-Site Treatment And/Or Stabilization)
Quantity Tons: 0.015
Waste Quantity: 30
Quantity Unit: P
Additional Code 1: Not reported
Additional Code 2: Not reported
Additional Code 3: Not reported
Additional Code 4: Not reported
Additional Code 5: Not reported

Additional Info:
Year: 2017
Gen EPA ID: CAL000373001

Shipment Date: 20170925
Creation Date: 5/30/2018 18:33:51
Receipt Date: 20170928
Manifest ID: 009705790FLE
Trans EPA ID: CAR000183913
Trans Name: BELSHIRE
Trans 2 EPA ID: CAT080016116
Trans 2 Name: NIETO AND SONS TRUCKING INC
TSDF EPA ID: CAT080013352
Trans Name: DEMENNO KERDOON
TSDF Alt EPA ID: Not reported
TSDF Alt Name: Not reported
CA Waste Code: 134 - Aqueous solution with <10% total organic residues
RCRA Code: Not reported
Disposal Method: H039 - Other Recovery Of Reclamation For Reuse Including Acid Regeneration, Organics Recovery Ect

**TESORO USA 63423 (Continued)** **S113801619**

| | |
|---|---|
| Quantity Tons: | 0.0084 |
| Waste Quantity: | 2 |
| Quantity Unit: | G |
| Additional Code 1: | Not reported |
| Additional Code 2: | Not reported |
| Additional Code 3: | Not reported |
| Additional Code 4: | Not reported |
| Additional Code 5: | Not reported |
| | |
| Shipment Date: | 20170612 |
| Creation Date: | 8/1/2018 18:31:11 |
| Receipt Date: | 20170614 |
| Manifest ID: | 009697163FLE |
| Trans EPA ID: | CAR000183913 |
| Trans Name: | BELSHIRE |
| Trans 2 EPA ID: | Not reported |
| Trans 2 Name: | Not reported |
| TSDF EPA ID: | NVT330010000 |
| Trans Name: | US ECOLOGY NEVADA OPERATIONS |
| TSDF Alt EPA ID: | Not reported |
| TSDF Alt Name: | Not reported |
| CA Waste Code: | 352 - Other organic solids |
| RCRA Code: | D018 |
| Disposal Method: | H132 - Landfill Or Surface Impoundment That Will Be Closed As Landfill( To Include On-Site Treatment And/Or Stabilization) |
| Quantity Tons: | 0.125 |
| Waste Quantity: | 250 |
| Quantity Unit: | P |
| Additional Code 1: | Not reported |
| Additional Code 2: | Not reported |
| Additional Code 3: | Not reported |
| Additional Code 4: | Not reported |
| Additional Code 5: | Not reported |
| | |
| Shipment Date: | 20170404 |
| Creation Date: | 5/9/2018 18:32:25 |
| Receipt Date: | 20170406 |
| Manifest ID: | 009695823FLE |
| Trans EPA ID: | CAR000183913 |
| Trans Name: | BELSHIRE |
| Trans 2 EPA ID: | CAT080016116 |
| Trans 2 Name: | NIETO AND SONS TRUCKING INC |
| TSDF EPA ID: | CAT080013352 |
| Trans Name: | DEMENNO KERDOON |
| TSDF Alt EPA ID: | Not reported |
| TSDF Alt Name: | Not reported |
| CA Waste Code: | 134 - Aqueous solution with <10% total organic residues |
| RCRA Code: | Not reported |
| Disposal Method: | H039 - Other Recovery Of Reclamation For Reuse Including Acid Regeneration, Organics Recovery Ect |
| Quantity Tons: | 0.105 |
| Waste Quantity: | 25 |
| Quantity Unit: | G |
| Additional Code 1: | Not reported |
| Additional Code 2: | Not reported |
| Additional Code 3: | Not reported |
| Additional Code 4: | Not reported |

**TESORO USA 63423 (Continued)** **S113801619**

Additional Code 5: Not reported

Additional Info:
Year: 2014
Gen EPA ID: CAL000373001

Shipment Date: 20140701
Creation Date: 11/13/2014 22:15:11
Receipt Date: 20140702
Manifest ID: 007615669FLE
Trans EPA ID: CAR000183913
Trans Name: BELSHIRE
Trans 2 EPA ID: Not reported
Trans 2 Name: Not reported
TSDF EPA ID: NVT330010000
Trans Name: US ECOLOGY NEVADA OPERATIONS
TSDF Alt EPA ID: Not reported
TSDF Alt Name: Not reported
CA Waste Code: 352 - Other organic solids
RCRA Code: D018
Disposal Method: H132 - Landfill Or Surface Impoundment That Will Be Closed As Landfill( To Include On-Site Treatment And/Or Stabilization)
Quantity Tons: 0.05
Waste Quantity: 100
Quantity Unit: P
Additional Code 1: Not reported
Additional Code 2: Not reported
Additional Code 3: Not reported
Additional Code 4: Not reported
Additional Code 5: Not reported

Shipment Date: 20140107
Creation Date: 6/9/2014 22:15:05
Receipt Date: 20140115
Manifest ID: 005769204FLE
Trans EPA ID: CAR000183913
Trans Name: BELSHIRE
Trans 2 EPA ID: Not reported
Trans 2 Name: Not reported
TSDF EPA ID: NVT330010000
Trans Name: US ECOLOGY NEVADA OPERATIONS
TSDF Alt EPA ID: Not reported
TSDF Alt Name: Not reported
CA Waste Code: 352 - Other organic solids
RCRA Code: Not reported
Disposal Method: H132 - Landfill Or Surface Impoundment That Will Be Closed As Landfill( To Include On-Site Treatment And/Or Stabilization)
Quantity Tons: 0.05
Waste Quantity: 100
Quantity Unit: P
Additional Code 1: Not reported
Additional Code 2: Not reported
Additional Code 3: Not reported
Additional Code 4: Not reported
Additional Code 5: Not reported

**TESORO USA 63423 (Continued)** **S113801619**

Additional Info:

| | |
|---|---|
| Year: | 2013 |
| Gen EPA ID: | CAL000373001 |
| Shipment Date: | 20130715 |
| Creation Date: | 9/25/2013 22:15:07 |
| Receipt Date: | 20130725 |
| Manifest ID: | 005751965FLE |
| Trans EPA ID: | CAR000183913 |
| Trans Name: | BELSHIRE |
| Trans 2 EPA ID: | Not reported |
| Trans 2 Name: | Not reported |
| TSDF EPA ID: | CAT080013352 |
| Trans Name: | DEMENNO KERDOON |
| TSDF Alt EPA ID: | Not reported |
| TSDF Alt Name: | Not reported |
| CA Waste Code: | 134 - Aqueous solution with <10% total organic residues |
| RCRA Code: | Not reported |
| Disposal Method: | H039 - Other Recovery Of Reclamation For Reuse Including Acid Regeneration, Organics Recovery Ect |
| Quantity Tons: | 0.105 |
| Waste Quantity: | 25 |
| Quantity Unit: | G |
| Additional Code 1: | Not reported |
| Additional Code 2: | Not reported |
| Additional Code 3: | Not reported |
| Additional Code 4: | Not reported |
| Additional Code 5: | Not reported |
| Shipment Date: | 20130603 |
| Creation Date: | 10/16/2013 22:15:06 |
| Receipt Date: | 20130612 |
| Manifest ID: | 005750174FLE |
| Trans EPA ID: | CAR000183913 |
| Trans Name: | BELSHIRE |
| Trans 2 EPA ID: | Not reported |
| Trans 2 Name: | Not reported |
| TSDF EPA ID: | NVT330010000 |
| Trans Name: | US ECOLOGY NEVADA OPERATIONS |
| TSDF Alt EPA ID: | Not reported |
| TSDF Alt Name: | Not reported |
| CA Waste Code: | 352 - Other organic solids |
| RCRA Code: | Not reported |
| Disposal Method: | H132 - Landfill Or Surface Impoundment That Will Be Closed As Landfill( To Include On-Site Treatment And/Or Stabilization) |
| Quantity Tons: | 0.05 |
| Waste Quantity: | 100 |
| Quantity Unit: | P |
| Additional Code 1: | Not reported |
| Additional Code 2: | Not reported |
| Additional Code 3: | Not reported |
| Additional Code 4: | Not reported |
| Additional Code 5: | Not reported |

Additional Info:

| | |
|---|---|
| Year: | 2015 |

**TESORO USA 63423 (Continued)** **S113801619**

| | |
|---|---|
| Gen EPA ID: | CAL000373001 |
| | |
| Shipment Date: | 20151229 |
| Creation Date: | 10/3/2016 18:30:34 |
| Receipt Date: | 20151230 |
| Manifest ID: | 008719124FLE |
| Trans EPA ID: | CAR000183913 |
| Trans Name: | BELSHIRE |
| Trans 2 EPA ID: | Not reported |
| Trans 2 Name: | Not reported |
| TSDF EPA ID: | NVT330010000 |
| Trans Name: | US ECOLOGY NEVADA OPERATIONS |
| TSDF Alt EPA ID: | Not reported |
| TSDF Alt Name: | Not reported |
| CA Waste Code: | 352 - Other organic solids |
| RCRA Code: | D018 |
| Disposal Method: | H132 - Landfill Or Surface Impoundment That Will Be Closed As Landfill( To Include On-Site Treatment And/Or Stabilization) |
| Quantity Tons: | 0.05 |
| Waste Quantity: | 100 |
| Quantity Unit: | P |
| Additional Code 1: | Not reported |
| Additional Code 2: | Not reported |
| Additional Code 3: | Not reported |
| Additional Code 4: | Not reported |
| Additional Code 5: | Not reported |
| | |
| Shipment Date: | 20150615 |
| Creation Date: | 1/19/2016 22:15:12 |
| Receipt Date: | 20150617 |
| Manifest ID: | 007647800FLE |
| Trans EPA ID: | CAR000183913 |
| Trans Name: | BELSHIRE |
| Trans 2 EPA ID: | Not reported |
| Trans 2 Name: | Not reported |
| TSDF EPA ID: | NVT330010000 |
| Trans Name: | US ECOLOGY NEVADA OPERATIONS |
| TSDF Alt EPA ID: | Not reported |
| TSDF Alt Name: | Not reported |
| CA Waste Code: | 352 - Other organic solids |
| RCRA Code: | D018 |
| Disposal Method: | H132 - Landfill Or Surface Impoundment That Will Be Closed As Landfill( To Include On-Site Treatment And/Or Stabilization) |
| Quantity Tons: | 0.09 |
| Waste Quantity: | 180 |
| Quantity Unit: | P |
| Additional Code 1: | Not reported |
| Additional Code 2: | Not reported |
| Additional Code 3: | Not reported |
| Additional Code 4: | Not reported |
| Additional Code 5: | Not reported |
| | |
| Shipment Date: | 20150615 |
| Creation Date: | 9/8/2015 22:15:26 |
| Receipt Date: | 20150618 |
| Manifest ID: | 007647801FLE |
| Trans EPA ID: | CAR000183913 |

**TESORO USA 63423 (Continued)** **S113801619**

| | |
|---|---|
| Trans Name: | BELSHIRE |
| Trans 2 EPA ID: | Not reported |
| Trans 2 Name: | Not reported |
| TSDF EPA ID: | CAT080013352 |
| Trans Name: | DEMENNO KERDOON |
| TSDF Alt EPA ID: | Not reported |
| TSDF Alt Name: | Not reported |
| CA Waste Code: | 134 - Aqueous solution with <10% total organic residues |
| RCRA Code: | Not reported |
| Disposal Method: | H039 - Other Recovery Of Reclamation For Reuse Including Acid Regeneration, Organics Recovery Ect |
| Quantity Tons: | 0.105 |
| Waste Quantity: | 25 |
| Quantity Unit: | G |
| Additional Code 1: | Not reported |
| Additional Code 2: | Not reported |
| Additional Code 3: | Not reported |
| Additional Code 4: | Not reported |
| Additional Code 5: | Not reported |
| Shipment Date: | 20150210 |
| Creation Date: | 5/8/2015 22:15:13 |
| Receipt Date: | 20150211 |
| Manifest ID: | 007630119FLE |
| Trans EPA ID: | CAR000183913 |
| Trans Name: | BELSHIRE |
| Trans 2 EPA ID: | Not reported |
| Trans 2 Name: | Not reported |
| TSDF EPA ID: | CAT080013352 |
| Trans Name: | DEMENNO KERDOON |
| TSDF Alt EPA ID: | Not reported |
| TSDF Alt Name: | Not reported |
| CA Waste Code: | 134 - Aqueous solution with <10% total organic residues |
| RCRA Code: | Not reported |
| Disposal Method: | H039 - Other Recovery Of Reclamation For Reuse Including Acid Regeneration, Organics Recovery Ect |
| Quantity Tons: | 0.189 |
| Waste Quantity: | 45 |
| Quantity Unit: | G |
| Additional Code 1: | Not reported |
| Additional Code 2: | Not reported |
| Additional Code 3: | Not reported |
| Additional Code 4: | Not reported |
| Additional Code 5: | Not reported |

Additional Info:

| | |
|---|---|
| Year: | 2016 |
| Gen EPA ID: | CAL000373001 |
| Shipment Date: | 20151229 |
| Creation Date: | 10/3/2016 18:30:34 |
| Receipt Date: | 20151230 |
| Manifest ID: | 008719124FLE |
| Trans EPA ID: | CAR000183913 |
| Trans Name: | BELSHIRE |
| Trans 2 EPA ID: | Not reported |
| Trans 2 Name: | Not reported |

**TESORO USA 63423 (Continued)** **S113801619**

| | |
|---|---|
| TSDF EPA ID: | NVT330010000 |
| Trans Name: | US ECOLOGY NEVADA OPERATIONS |
| TSDF Alt EPA ID: | Not reported |
| TSDF Alt Name: | Not reported |
| CA Waste Code: | 352 - Other organic solids |
| RCRA Code: | D018 |
| Disposal Method: | H132 - Landfill Or Surface Impoundment That Will Be Closed As Landfill( To Include On-Site Treatment And/Or Stabilization) |
| Quantity Tons: | 0.05 |
| Waste Quantity: | 100 |
| Quantity Unit: | P |
| Additional Code 1: | Not reported |
| Additional Code 2: | Not reported |
| Additional Code 3: | Not reported |
| Additional Code 4: | Not reported |
| Additional Code 5: | Not reported |
| | |
| Shipment Date: | 20150615 |
| Creation Date: | 1/19/2016 22:15:12 |
| Receipt Date: | 20150617 |
| Manifest ID: | 007647800FLE |
| Trans EPA ID: | CAR000183913 |
| Trans Name: | BELSHIRE |
| Trans 2 EPA ID: | Not reported |
| Trans 2 Name: | Not reported |
| TSDF EPA ID: | NVT330010000 |
| Trans Name: | US ECOLOGY NEVADA OPERATIONS |
| TSDF Alt EPA ID: | Not reported |
| TSDF Alt Name: | Not reported |
| CA Waste Code: | 352 - Other organic solids |
| RCRA Code: | D018 |
| Disposal Method: | H132 - Landfill Or Surface Impoundment That Will Be Closed As Landfill( To Include On-Site Treatment And/Or Stabilization) |
| Quantity Tons: | 0.09 |
| Waste Quantity: | 180 |
| Quantity Unit: | P |
| Additional Code 1: | Not reported |
| Additional Code 2: | Not reported |
| Additional Code 3: | Not reported |
| Additional Code 4: | Not reported |
| Additional Code 5: | Not reported |
| | |
| Shipment Date: | 20150615 |
| Creation Date: | 9/8/2015 22:15:26 |
| Receipt Date: | 20150618 |
| Manifest ID: | 007647801FLE |
| Trans EPA ID: | CAR000183913 |
| Trans Name: | BELSHIRE |
| Trans 2 EPA ID: | Not reported |
| Trans 2 Name: | Not reported |
| TSDF EPA ID: | CAT080013352 |
| Trans Name: | DEMENNO KERDOON |
| TSDF Alt EPA ID: | Not reported |
| TSDF Alt Name: | Not reported |
| CA Waste Code: | 134 - Aqueous solution with <10% total organic residues |
| RCRA Code: | Not reported |
| Disposal Method: | H039 - Other Recovery Of Reclamation For Reuse Including Acid |

**TESORO USA 63423 (Continued)** **S113801619**

| | |
|---|---|
| | Regeneration, Organics Recovery Ect |
| Quantity Tons: | 0.105 |
| Waste Quantity: | 25 |
| Quantity Unit: | G |
| Additional Code 1: | Not reported |
| Additional Code 2: | Not reported |
| Additional Code 3: | Not reported |
| Additional Code 4: | Not reported |
| Additional Code 5: | Not reported |
| | |
| Shipment Date: | 20150210 |
| Creation Date: | 5/8/2015 22:15:13 |
| Receipt Date: | 20150211 |
| Manifest ID: | 007630119FLE |
| Trans EPA ID: | CAR000183913 |
| Trans Name: | BELSHIRE |
| Trans 2 EPA ID: | Not reported |
| Trans 2 Name: | Not reported |
| TSDF EPA ID: | CAT080013352 |
| Trans Name: | DEMENNO KERDOON |
| TSDF Alt EPA ID: | Not reported |
| TSDF Alt Name: | Not reported |
| CA Waste Code: | 134 - Aqueous solution with <10% total organic residues |
| RCRA Code: | Not reported |
| Disposal Method: | H039 - Other Recovery Of Reclamation For Reuse Including Acid Regeneration, Organics Recovery Ect |
| Quantity Tons: | 0.189 |
| Waste Quantity: | 45 |
| Quantity Unit: | G |
| Additional Code 1: | Not reported |
| Additional Code 2: | Not reported |
| Additional Code 3: | Not reported |
| Additional Code 4: | Not reported |
| Additional Code 5: | Not reported |

CERS:

| | |
|---|---|
| Name: | TESORO (USA) 63423 |
| Address: | 12107 WOODSIDE AVE |
| City,State,Zip: | LAKESIDE, CA 92040 |
| Site ID: | 74601 |
| CERS ID: | 10372072 |
| CERS Description: | Chemical Storage Facilities |

Violations:

| | |
|---|---|
| Site ID: | 74601 |
| Site Name: | TESORO (USA) 63423 |
| Violation Date: | 12-20-2018 |
| Citation: | 23 CCR 16 2636(f)(2) - California Code of Regulations, Title 23, Chapter 16, Section(s) 2636(f)(2) |
| Violation Description: | Failure of the functional line leak detector (LLD) monitoring pressurized piping to meet one or more of the following requirements: Monitored at least hourly with the capability of detecting a release of 3.0 gallons per hour leak at 10 pounds per square inch and restrict or shut off the flow of product through the piping when a leak is detected. |
| Violation Notes: | Returned to compliance on 12/20/2018. Inspection Sequence ID:6034960;Tank ID:19355,19357;Violation Description:(TCR 9d) Failure |

**TESORO USA 63423 (Continued)** **S113801619**

of the line leak detector (LLD) monitoring pressurized piping to meet one or more of the following requirements: Monitored at least hourly. with the capability of detecting a release of 3.0 gallons per hour leak at 10 pounds per square inch and restrict or shut off the flow of product through the piping when a leak is detected. 23 CCR 2636(f)(2)
Violation Division: San Diego County Department of Env Health
Violation Program: UST
Violation Source: CERS

Site ID: 74601
Site Name: TESORO (USA) 63423
Violation Date: 12-15-2015
Citation: 23 CCR 16 2632, 2634, 2636, 2666 - California Code of Regulations, Title 23, Chapter 16, Section(s) 2632, 2634, 2636, 2666
Violation Description: Failure of the leak detection equipment to be properly programmed or properly operated.
Violation Notes: Returned to compliance on 12/17/2015. Inspection Sequence ID:5194738;Tank ID:19357,19356;Violation Description:(RD) Failure of the leak detection equipment to be properly programmed or properly operated. 23 CCR 2632, 2634, 2636, 2666
Violation Division: San Diego County Department of Env Health
Violation Program: UST
Violation Source: CERS

Site ID: 74601
Site Name: TESORO (USA) 63423
Violation Date: 12-23-2014
Citation: 23 CCR 16 2632, 2634, 2636, 2666 - California Code of Regulations, Title 23, Chapter 16, Section(s) 2632, 2634, 2636, 2666
Violation Description: Failure of the leak detection equipment to be properly programmed or properly operated.
Violation Notes: Returned to compliance on 12/24/2014.
Violation Division: San Diego County Department of Env Health
Violation Program: UST
Violation Source: CERS

Site ID: 74601
Site Name: TESORO (USA) 63423
Violation Date: 12-20-2018
Citation: 23 CCR 16 2712 - California Code of Regulations, Title 23, Chapter 16, Section(s) 2712
Violation Description: Failure to comply with any of the applicable requirements of the permit issued for the operation of the UST system.
Violation Notes: Returned to compliance on 01/09/2019. Inspection Sequence ID:6034960;Tank ID:19355,19356,19357;Violation Description:Failure to comply with any of the applicable requirements of the permit issued for the operation of the UST system. 23 CCR 2712(a)(b)(f)(i)(j)(k)
Violation Division: San Diego County Department of Env Health
Violation Program: UST
Violation Source: CERS

Evaluation:
Eval General Type: Compliance Evaluation Inspection
Eval Date: 01-02-2014
Violations Found: No
Eval Type: Routine done by local agency
Eval Notes: Inspector: Khan Steven Inspection ID:4968779

**TESORO USA 63423 (Continued)** **S113801619**

Eval Division: San Diego County Department of Env Health
Eval Program: HW
Eval Source: CERS

Eval General Type: Compliance Evaluation Inspection
Eval Date: 12-05-2017
Violations Found: No
Eval Type: Routine done by local agency
Eval Notes: Inspector: Archer Veronica Inspection ID:5831587
Eval Division: San Diego County Department of Env Health
Eval Program: HMRRP
Eval Source: CERS

Eval General Type: Compliance Evaluation Inspection
Eval Date: 12-06-2016
Violations Found: No
Eval Type: Routine done by local agency
Eval Notes: Inspector: Garchitorena Bobby Inspection ID:5549385
Eval Division: San Diego County Department of Env Health
Eval Program: HW
Eval Source: CERS

Eval General Type: Compliance Evaluation Inspection
Eval Date: 12-06-2019
Violations Found: No
Eval Type: Routine done by local agency
Eval Notes: Inspector: Archer Veronica Inspection ID:6388881
Eval Division: San Diego County Department of Env Health
Eval Program: UST
Eval Source: CERS

Eval General Type: Compliance Evaluation Inspection
Eval Date: 12-15-2015
Violations Found: No
Eval Type: Routine done by local agency
Eval Notes: Inspector: Garchitorena Bobby Inspection ID:5194738
Eval Division: San Diego County Department of Env Health
Eval Program: HW
Eval Source: CERS

Eval General Type: Compliance Evaluation Inspection
Eval Date: 12-20-2018
Violations Found: No
Eval Type: Routine done by local agency
Eval Notes: Inspector: Archer Veronica Inspection ID:6034960
Eval Division: San Diego County Department of Env Health
Eval Program: HMRRP
Eval Source: CERS

Eval General Type: Compliance Evaluation Inspection
Eval Date: 12-23-2014
Violations Found: No
Eval Type: Routine done by local agency
Eval Notes: Inspector: Garchitorena Bobby Inspection ID:5013011
Eval Division: San Diego County Department of Env Health
Eval Program: HMRRP
Eval Source: CERS

**TESORO USA 63423 (Continued)** **S113801619**

Eval General Type: Compliance Evaluation Inspection
Eval Date: 12-23-2014
Violations Found: Yes
Eval Type: Routine done by local agency
Eval Notes: Inspector: Garchitorena Bobby Inspection ID:5013011
Eval Division: San Diego County Department of Env Health
Eval Program: UST
Eval Source: CERS

Eval General Type: Compliance Evaluation Inspection
Eval Date: 01-02-2014
Violations Found: No
Eval Type: Routine done by local agency
Eval Notes: Inspector: Khan Steven Inspection ID:4968779
Eval Division: San Diego County Department of Env Health
Eval Program: UST
Eval Source: CERS

Eval General Type: Compliance Evaluation Inspection
Eval Date: 12-05-2017
Violations Found: No
Eval Type: Routine done by local agency
Eval Notes: Inspector: Archer Veronica Inspection ID:5831587
Eval Division: San Diego County Department of Env Health
Eval Program: HW
Eval Source: CERS

Eval General Type: Compliance Evaluation Inspection
Eval Date: 12-06-2016
Violations Found: No
Eval Type: Routine done by local agency
Eval Notes: Inspector: Garchitorena Bobby Inspection ID:5549385
Eval Division: San Diego County Department of Env Health
Eval Program: HMRRP
Eval Source: CERS

Eval General Type: Compliance Evaluation Inspection
Eval Date: 12-15-2015
Violations Found: No
Eval Type: Routine done by local agency
Eval Notes: Inspector: Garchitorena Bobby Inspection ID:5194738
Eval Division: San Diego County Department of Env Health
Eval Program: HMRRP
Eval Source: CERS

Eval General Type: Compliance Evaluation Inspection
Eval Date: 01-02-2014
Violations Found: No
Eval Type: Routine done by local agency
Eval Notes: Inspector: Khan Steven Inspection ID:4968779
Eval Division: San Diego County Department of Env Health
Eval Program: HMRRP
Eval Source: CERS

Eval General Type: Compliance Evaluation Inspection
Eval Date: 12-15-2015
Violations Found: Yes

**TESORO USA 63423 (Continued)** **S113801619**

| | |
|---|---|
| Eval Type: | Routine done by local agency |
| Eval Notes: | Inspector: Garchitorena Bobby Inspection ID:5194738 |
| Eval Division: | San Diego County Department of Env Health |
| Eval Program: | UST |
| Eval Source: | CERS |
| Eval General Type: | Compliance Evaluation Inspection |
| Eval Date: | 12-20-2018 |
| Violations Found: | No |
| Eval Type: | Routine done by local agency |
| Eval Notes: | Inspector: Archer Veronica Inspection ID:6034960 |
| Eval Division: | San Diego County Department of Env Health |
| Eval Program: | HW |
| Eval Source: | CERS |
| Eval General Type: | Compliance Evaluation Inspection |
| Eval Date: | 12-23-2014 |
| Violations Found: | No |
| Eval Type: | Routine done by local agency |
| Eval Notes: | Inspector: Garchitorena Bobby Inspection ID:5013011 |
| Eval Division: | San Diego County Department of Env Health |
| Eval Program: | HW |
| Eval Source: | CERS |
| Eval General Type: | Compliance Evaluation Inspection |
| Eval Date: | 12-05-2017 |
| Violations Found: | No |
| Eval Type: | Routine done by local agency |
| Eval Notes: | Inspector: Archer Veronica Inspection ID:5831587 |
| Eval Division: | San Diego County Department of Env Health |
| Eval Program: | UST |
| Eval Source: | CERS |
| Eval General Type: | Compliance Evaluation Inspection |
| Eval Date: | 12-06-2016 |
| Violations Found: | No |
| Eval Type: | Routine done by local agency |
| Eval Notes: | Inspector: Garchitorena Bobby Inspection ID:5549385 |
| Eval Division: | San Diego County Department of Env Health |
| Eval Program: | UST |
| Eval Source: | CERS |
| Eval General Type: | Compliance Evaluation Inspection |
| Eval Date: | 12-06-2019 |
| Violations Found: | No |
| Eval Type: | Routine done by local agency |
| Eval Notes: | Inspector: Archer Veronica Inspection ID:6388881 |
| Eval Division: | San Diego County Department of Env Health |
| Eval Program: | HMRRP |
| Eval Source: | CERS |
| Eval General Type: | Compliance Evaluation Inspection |
| Eval Date: | 12-06-2019 |
| Violations Found: | No |
| Eval Type: | Routine done by local agency |
| Eval Notes: | Inspector: Archer Veronica Inspection ID:6388881 |
| Eval Division: | San Diego County Department of Env Health |

**TESORO USA 63423 (Continued)** **S113801619**

Eval Program: HW
Eval Source: CERS

Eval General Type: Compliance Evaluation Inspection
Eval Date: 12-20-2018
Violations Found: Yes
Eval Type: Routine done by local agency
Eval Notes: Inspector: Archer Veronica Inspection ID:6034960
Eval Division: San Diego County Department of Env Health
Eval Program: UST
Eval Source: CERS

Coordinates:
Site ID: 74601
Facility Name: TESORO (USA) 63423
Env Int Type Code: HWG
Program ID: 10372072
Coord Name: Not reported
Ref Point Type Desc: Center of a facility or station.
Latitude: 32.855760
Longitude: -116.930660

Affiliation:
Affiliation Type Desc: Operator
Entity Name: WESTERN REFINING RETAIL, LLC
Entity Title: Not reported
Affiliation Address: Not reported
Affiliation City: Not reported
Affiliation State: Not reported
Affiliation Country: Not reported
Affiliation Zip: Not reported
Affiliation Phone: (505) 893-2973

Affiliation Type Desc: Property Owner
Entity Name: THRIFTY OIL COMPANY
Entity Title: Not reported
Affiliation Address: 13116 IMPERIAL HIGHWAY
Affiliation City: SANTA FE SPRINGS
Affiliation State: CA
Affiliation Country: United States
Affiliation Zip: 90670
Affiliation Phone: (562) 921-3581

Affiliation Type Desc: UST Permit Applicant
Entity Name: TERESA A. MILES
Entity Title: ENVIRONMENTAL COMPLIANCE SUPERVISOR
Affiliation Address: Not reported
Affiliation City: Not reported
Affiliation State: Not reported
Affiliation Country: Not reported
Affiliation Zip: Not reported
Affiliation Phone: (562) 495-6850

Affiliation Type Desc: UST Property Owner Name
Entity Name: THRIFTY OIL COMPANY
Entity Title: Not reported

**TESORO USA 63423 (Continued)** **S113801619**

| | |
|---|---|
| Affiliation Address: | 13116 IMPERIAL HWY |
| Affiliation City: | SANTA FE SPRINGS |
| Affiliation State: | CA |
| Affiliation Country: | United States |
| Affiliation Zip: | 90670 |
| Affiliation Phone: | (562) 921-3581 |
| | |
| Affiliation Type Desc: | Identification Signer |
| Entity Name: | TERESA A. MILES |
| Entity Title: | ENVIRONMENTAL COMPLIANCE SUPERVISOR |
| Affiliation Address: | Not reported |
| Affiliation City: | Not reported |
| Affiliation State: | Not reported |
| Affiliation Country: | Not reported |
| Affiliation Zip: | Not reported |
| Affiliation Phone: | Not reported |
| | |
| Affiliation Type Desc: | Parent Corporation |
| Entity Name: | Tesoro Refining and Marketing Company LLC |
| Entity Title: | Not reported |
| Affiliation Address: | Not reported |
| Affiliation City: | Not reported |
| Affiliation State: | Not reported |
| Affiliation Country: | Not reported |
| Affiliation Zip: | Not reported |
| Affiliation Phone: | Not reported |
| | |
| Affiliation Type Desc: | Environmental Contact |
| Entity Name: | SEAN AUGUSTINE |
| Entity Title: | Not reported |
| Affiliation Address: | 301 EAST OCEAN BLVD SUITE 1600 |
| Affiliation City: | LONG BEACH |
| Affiliation State: | CA |
| Affiliation Country: | Not reported |
| Affiliation Zip: | 90802 |
| Affiliation Phone: | Not reported |
| | |
| Affiliation Type Desc: | UST Tank Operator |
| Entity Name: | WESTERN REFINING RETAIL, LLC |
| Entity Title: | Not reported |
| Affiliation Address: | 1250 W WASHINGTON STREET, SUITE#101 |
| Affiliation City: | TEMPE |
| Affiliation State: | AZ |
| Affiliation Country: | United States |
| Affiliation Zip: | 95281 |
| Affiliation Phone: | (505) 893-2973 |
| | |
| Affiliation Type Desc: | UST Tank Owner |
| Entity Name: | Tesoro Refining & Marketing Company LLC |
| Entity Title: | Not reported |
| Affiliation Address: | 19100 RIDGEWOOD PKWY, MS: TX1-022 |
| Affiliation City: | SAN ANTONIO |
| Affiliation State: | TX |
| Affiliation Country: | United States |
| Affiliation Zip: | 78259 |
| Affiliation Phone: | (562) 921-3581 |

**TESORO USA 63423 (Continued)** **S113801619**

| | |
|---|---|
| Affiliation Type Desc: | CUPA District |
| Entity Name: | San Diego County Env Health |
| Entity Title: | Not reported |
| Affiliation Address: | PO Box 129261 |
| Affiliation City: | San Diego |
| Affiliation State: | CA |
| Affiliation Country: | Not reported |
| Affiliation Zip: | 92112-9261 |
| Affiliation Phone: | (858) 505-6880 |

| | |
|---|---|
| Affiliation Type Desc: | Document Preparer |
| Entity Name: | BELSHIRE ENVIRONMENTAL SERVICES, INC |
| Entity Title: | Not reported |
| Affiliation Address: | Not reported |
| Affiliation City: | Not reported |
| Affiliation State: | Not reported |
| Affiliation Country: | Not reported |
| Affiliation Zip: | Not reported |
| Affiliation Phone: | Not reported |

| | |
|---|---|
| Affiliation Type Desc: | Facility Mailing Address |
| Entity Name: | Mailing Address |
| Entity Title: | Not reported |
| Affiliation Address: | 19100 RIDGEWOOD PKWY, MS: TX1-022 |
| Affiliation City: | SAN ANTONIO |
| Affiliation State: | TX |
| Affiliation Country: | Not reported |
| Affiliation Zip: | 78259 |
| Affiliation Phone: | Not reported |

| | |
|---|---|
| Affiliation Type Desc: | Legal Owner |
| Entity Name: | Tesoro Refining & Marketing Company LLC |
| Entity Title: | Not reported |
| Affiliation Address: | 19100 RIDGEWOOD PKWY, MS: TX1-022 |
| Affiliation City: | SAN ANTONIO |
| Affiliation State: | TX |
| Affiliation Country: | United States |
| Affiliation Zip: | 78259 |
| Affiliation Phone: | (210) 626-6153 |

HWTS:

| | |
|---|---|
| Name: | TESORO USA 63423 |
| Address: | 12107 WOODSIDE AVE |
| Address 2: | Not reported |
| City,State,Zip: | LAKESIDE, CA 92040 |
| EPA ID: | CAL000373001 |
| Inactive Date: | Not reported |
| Create Date: | 03/22/2012 |
| Last Act Date: | 09/17/2019 |
| Mailing Name: | BRENDA RAMIREZ |
| Mailing Address: | 19100 RIDGEWOOD PKWY |
| Mailing Address 2: | MS:TX1-022 |
| Mailing City,State,Zip: | SAN ANTONIO, TX 78259 |
| Owner Name: | TESORO REFINING & MARKETING COMPANY |
| Owner Address: | 19100 RIDGEWOOD PKWY |
| Owner Address 2: | Not reported |

**TESORO USA 63423 (Continued)** **S113801619**

| | |
|---|---|
| Owner City,State,Zip: | SAN ANTONIO, TX 782590000 |
| Contact Name: | BRENDA RAMIREZ |
| Contact Address: | 19100 RIDGEWOOD PKWY |
| Contact Address 2: | MS: TX1-022 |
| City,State,Zip: | SAN ANTONIO, TX 78259 |

NAICS:

| | |
|---|---|
| EPA ID: | CAL000373001 |
| Create Date: | 2012-03-22 09:52:44 |
| NAICS Code: | 44719 |
| NAICS Description: | Other Gasoline Stations |
| Issued EPA ID Date: | 2012-03-22 09:52:44 |
| Inactive Date: | Not reported |
| Facility Name: | TESORO USA 63423 |
| Facility Address: | 12107 WOODSIDE AVE |
| Facility Address 2: | Not reported |
| Facility City: | LAKESIDE |
| Facility County: | 37 |
| Facility State: | CA |
| Facility Zip: | 92040 |

---

**J236** **ACTION CYLINDER HEAD INC** **EDR Hist Auto** **1020823361**
**11903 WOODSIDE AVE** **N/A**
**< 1/8** **LAKESIDE, CA 92040**
**1 ft.**

**Site 9 of 28 in cluster J**

**Relative:** EDR Hist Auto
**Lower**

**Actual:** **388 ft.**

| Year: | Name: | Type: |
|---|---|---|
| 1972 | THROP R W AUTO PARTS | Auto And Home Supply Stores |
| 1973 | THROP R W AUTO PARTS | Auto And Home Supply Stores |
| 1985 | THROP R W AUTO PARTS | General Automotive Repair Shops |
| 1986 | THROP R W AUTO PARTS | General Automotive Repair Shops |
| 1987 | THROP R W AUTO PARTS | General Automotive Repair Shops |
| 1989 | ACTION CYLINDERHEAD | Engine Repair |
| 1990 | ACTION CYLINDERHEAD | Engine Repair |
| 1991 | ACTION CYLINDERHEAD | Engine Repair |
| 1991 | BEANS CRANKSHAFT | Automotive Repair Shops, NEC |
| 1992 | BEANS CRANKSHAFT | Automotive Repair Shops, NEC |
| 1992 | SMITH THOMAS E | Engine Repair |
| 1993 | SMITH THOMAS E | Engine Repair |
| 1994 | SMITH THOMAS E | Engine Repair |
| 1995 | SMITH THOMAS E | Engine Repair |
| 1996 | SMITH THOMAS E | Engine Repair |
| 1997 | ACTION CYLINDER HEAD | Engine Repair |
| 1998 | ACTION CYLINDER HEAD | Engine Repair |
| 1999 | ACTION CYLINDER HEAD INC | Engine Repair |
| 2000 | ACTION CYLINDER HEAD INC | Engine Repair |
| 2001 | ACTION CYLINDER HEAD INC | Engine Repair |
| 2002 | ACTION CYLINDER HEAD INC | Engine Repair |
| 2003 | ACTION CYLINDER HEAD INC | Engine Repair |
| 2004 | ACTION CYLINDER HEAD INC | Engine Repair |
| 2005 | ACTION CYLINDER HEAD INC | Engine Repair |
| 2006 | ACTION CYLINDER HEAD INC | Engine Repair |
| 2007 | ACTION CYLINDER HEAD INC | Engine Repair |
| 2008 | ACTION CYLINDER HEAD INC | Engine Repair |

**ACTION CYLINDER HEAD INC (Continued)** **1020823361**

| | | |
|---|---|---|
| 2009 | ACTION CYLINDER HEAD INC | Engine Repair |
| 2010 | ACTION CYLINDER HEAD INC | Engine Repair |
| 2011 | ACTION CYLINDER HEAD INC | Engine Repair |
| 2012 | ACTION CYLINDER HEAD INC | Engine Repair |

---

**K237** **JOHN E SCOTT DAB AS JT PERFORMANCE DIESEL** **ECHO** **1025906473**
**11982 WOODSIDE AVE SUITE 103** **N/A**
**< 1/8** **LAKESIDE, CA 92040**
**1 ft.**

**Site 11 of 31 in cluster K**

**Relative:** ECHO:
**Lower**
Envid: 1025906473
**Actual:** Registry ID: 110070586410
**391 ft.** DFR URL: http://echo.epa.gov/detailed-facility-report?fid=110070586410
Name: JOHN E SCOTT DAB AS JT PERFORMANCE DIESEL
Address: 11982 WOODSIDE AVE SUITE 103
City,State,Zip: LAKESIDE, CA 92040

---

**I238** **THRIFTY OIL CO. #423** **RGA LUST** **S114703289**
**12109 WOODSIDE AVE** **N/A**
**< 1/8** **LAKESIDE, CA**
**1 ft.**

**Site 21 of 42 in cluster I**

**Relative:** RGA LUST:
**Higher**
Name: THRIFTY OIL CO. #423
**Actual:** Address: 12109 WOODSIDE AVE
**396 ft.** City: LAKESIDE
State: LAKESIDE
2002 THRIFTY OIL CO. #423 12109 WOODSIDE AVE
Name: THRIFTY OIL CO. #423
Address: 12109 WOODSIDE AVE
City: LAKESIDE
State: LAKESIDE
2001 THRIFTY OIL CO. #423 12109 WOODSIDE AVE
Name: THRIFTY OIL CO. #423
Address: 12109 WOODSIDE AVE
City: LAKESIDE
State: LAKESIDE
2000 THRIFTY OIL CO. #423 12109 WOODSIDE AVE
Name: THRIFTY OIL CO. #423
Address: 12109 WOODSIDE AVE
City: LAKESIDE
State: LAKESIDE
1998 THRIFTY OIL CO. #423 12109 WOODSIDE AVE
Name: THRIFTY OIL CO. #423
Address: 12109 WOODSIDE AVE
City: LAKESIDE
State: LAKESIDE
1997 THRIFTY OIL CO. #423 12109 WOODSIDE AVE
Name: THRIFTY OIL CO. #423
Address: 12109 WOODSIDE AVE
City: LAKESIDE
State: LAKESIDE
1996 THRIFTY OIL CO. #423 12109 WOODSIDE AVE

**O239** **A-STAR COLLISION** **RCRA NonGen / NLR** **1024865061**
**12038 WOODSIDE AVE** **CAL000433630**
**< 1/8** **LAKESIDE, CA 92040**
**1 ft.**

**Site 2 of 7 in cluster O**

**Relative:**
**Lower**

**Actual:**
**392 ft.**

RCRA NonGen / NLR:

| | |
|---|---|
| Date form received by agency: | 2018-02-13 00:00:00.0 |
| Facility name: | A-STAR COLLISION |
| Facility address: | 12038 WOODSIDE AVE<br>LAKESIDE, CA 92040 |
| EPA ID: | CAL000433630 |
| Mailing address: | 12038 WOODSIDE AVE STE D<br>LAKESIDE, CA 92040 |
| Contact: | AYMEN HABEEB |
| Contact address: | 12038 WOODSIDE AVE<br>LAKESIDE, CA 92040 |
| Contact country: | Not reported |
| Contact telephone: | 619-938-4909 |
| Contact email: | COLLISIONASTON@GMAIL.COM |
| EPA Region: | 09 |
| Classification: | Non-Generator |
| Description: | Handler: Non-Generators do not presently generate hazardous waste |

Owner/Operator Summary:

| | |
|---|---|
| Owner/operator name: | AYMEN HABEEB |
| Owner/operator address: | 12038 WOODSIDE AVE<br>LAKESIDE, CA 92040 |
| Owner/operator country: | Not reported |
| Owner/operator telephone: | 619-938-4909 |
| Owner/operator email: | Not reported |
| Owner/operator fax: | Not reported |
| Owner/operator extension: | Not reported |
| Legal status: | Other |
| Owner/Operator Type: | Operator |
| Owner/Op start date: | Not reported |
| Owner/Op end date: | Not reported |

| | |
|---|---|
| Owner/operator name: | AYMEN HABEEB |
| Owner/operator address: | 12038 WOODSIDE AVE<br>LAKESIDE, CA 92040 |
| Owner/operator country: | Not reported |
| Owner/operator telephone: | 619-936-4909 |
| Owner/operator email: | Not reported |
| Owner/operator fax: | Not reported |
| Owner/operator extension: | Not reported |
| Legal status: | Other |
| Owner/Operator Type: | Owner |
| Owner/Op start date: | Not reported |
| Owner/Op end date: | Not reported |

Handler Activities Summary:

| | |
|---|---|
| U.S. importer of hazardous waste: | No |
| Mixed waste (haz. and radioactive): | No |
| Recycler of hazardous waste: | No |
| Transporter of hazardous waste: | Yes |
| Treater, storer or disposer of HW: | No |
| Underground injection activity: | No |

**A-STAR COLLISION (Continued)** **1024865061**

| | |
|---|---|
| On-site burner exemption: | No |
| Furnace exemption: | No |
| Used oil fuel burner: | No |
| Used oil processor: | No |
| User oil refiner: | No |
| Used oil fuel marketer to burner: | No |
| Used oil Specification marketer: | No |
| Used oil transfer facility: | No |
| Used oil transporter: | No |

Violation Status: No violations found

---

**J240** **RCRA NonGen / NLR** **1025868202**
**11919 WOODSIDE AVE** **CAL000354934**
**< 1/8** **LAKESIDE, CA 92040**
**1 ft.**

**Site 10 of 28 in cluster J**

**Relative:** **Lower**
**Actual:** **390 ft.**

RCRA NonGen / NLR:

| | |
|---|---|
| Date form received by agency: | 2010-07-20 00:00:00.0 |
| Facility name: | Not reported |
| Facility address: | 11919 WOODSIDE AVE<br>LAKESIDE, CA 92040-2913 |
| EPA ID: | CAL000354934 |
| Contact: | VIC MCQUAIDE |
| Contact address: | 11919 WOODSIDE AVE<br>LAKESIDE, CA 92040 |
| Contact country: | Not reported |
| Contact telephone: | 619-444-9932 |
| Contact email: | FETRAILERS@MAC.COM |
| EPA Region: | 09 |
| Classification: | Non-Generator |
| Description: | Handler: Non-Generators do not presently generate hazardous waste |

Owner/Operator Summary:

| | |
|---|---|
| Owner/operator name: | MCQUAIDE BROTHERS CORPORATION |
| Owner/operator address: | 11919 WOODSIDE AVE<br>LAKESIDE, CA 92040 |
| Owner/operator country: | Not reported |
| Owner/operator telephone: | 619-444-9932 |
| Owner/operator email: | Not reported |
| Owner/operator fax: | Not reported |
| Owner/operator extension: | Not reported |
| Legal status: | Other |
| Owner/Operator Type: | Owner |
| Owner/Op start date: | Not reported |
| Owner/Op end date: | Not reported |

| | |
|---|---|
| Owner/operator name: | VIC MCQUAIDE |
| Owner/operator address: | 11919 WOODSIDE AVE<br>LAKESIDE, CA 92040 |
| Owner/operator country: | Not reported |
| Owner/operator telephone: | 619-444-9932 |
| Owner/operator email: | Not reported |
| Owner/operator fax: | Not reported |
| Owner/operator extension: | Not reported |
| Legal status: | Other |
| Owner/Operator Type: | Operator |

**(Continued)** **1025868202**

Owner/Op start date: Not reported
Owner/Op end date: Not reported

Handler Activities Summary:
U.S. importer of hazardous waste: No
Mixed waste (haz. and radioactive): No
Recycler of hazardous waste: Yes
Transporter of hazardous waste: Yes
Treater, storer or disposer of HW: Yes
Underground injection activity: No
On-site burner exemption: No
Furnace exemption: No
Used oil fuel burner: No
Used oil processor: No
User oil refiner: No
Used oil fuel marketer to burner: No
Used oil Specification marketer: No
Used oil transfer facility: No
Used oil transporter: No

Violation Status: No violations found

---

**J241** **LAKESIDE EQUIPMENT RENTAL** **FINDS** **1023308622**
**11925 WOODSIDE AVE** **N/A**
**< 1/8** **LAKESIDE, CA 92040**
**1 ft.**

**Site 11 of 28 in cluster J**

**Relative:**
**Lower**

**Actual:**
**387 ft.**

FINDS:
Registry ID: 110066012807
Facility URL: http://ofmpub.epa.gov/enviro/fii_query_detail.disp_program_facility?p_registry_id=110066012807

Environmental Interest/Information System:
STATE MASTER

Click this hyperlink while viewing on your computer to access additional FINDS: detail in the EDR Site Report.

---

**N242** **LAKESIDE MOTORS** **LUST** **S104754954**
**11719 WOODSIDE AVE** **SAN DIEGO CO. SAM** **N/A**
**< 1/8** **LAKESIDE, CA 92040** **CPS-SLIC**
**1 ft.** **San Diego Co. HMMD**

**Site 4 of 11 in cluster N** **HIST CORTESE**
**SAN DIEGO CO LOP**

**Relative:** **CERS**
**Lower** **HWTS**

**Actual:**
**385 ft.**

LUST:
Name: LAKESIDE MOTORS
Address: 11719 WOODSIDE AV
City,State,Zip: LAKESIDE, CA 92040
Lead Agency: SAN DIEGO COUNTY LOP
Case Type: LUST Cleanup Site
Geo Track: http://geotracker.waterboards.ca.gov/profile_report.asp?global_id=T06019765660
Global Id: T06019765660
Latitude: 32.854971
Longitude: -116.939841

**LAKESIDE MOTORS (Continued)** **S104754954**

Status: Completed - Case Closed
Status Date: 03/27/2006
Case Worker: EM
RB Case Number: Not reported
Local Agency: SAN DIEGO COUNTY LOP
File Location: Local Agency
Local Case Number: H35322-002
Potential Media Affect: Soil
Potential Contaminants of Concern: Diesel
Site History: Not reported

LUST:
Global Id: T06019765660
Contact Type: Local Agency Caseworker
Contact Name: EWAN MOFFAT
Organization Name: SAN DIEGO COUNTY LOP
Address: P.O. Box 129261
City: San Diego
Email: ewan.moffat@sdcounty.ca.gov
Phone Number: Not reported

LUST:
Global Id: T06019765660
Action Type: Other
Date: 11/23/2004
Action: Leak Discovery

Global Id: T06019765660
Action Type: Other
Date: 11/30/2004
Action: Leak Reported

Global Id: T06019765660
Action Type: ENFORCEMENT
Date: 04/27/2006
Action: Closure/No Further Action Letter

Global Id: T06019765660
Action Type: Other
Date: 11/23/2004
Action: Leak Began

LUST:
Global Id: T06019765660
Status: Open - Case Begin Date
Status Date: 11/23/2004

Global Id: T06019765660
Status: Completed - Case Closed
Status Date: 03/27/2006

SAN DIEGO CO. SAM:
Name: LAKESIDE MOTORS
Address: 11719 WOODSIDE AV
City,State,Zip: LAKESIDE, CA 92040

**LAKESIDE MOTORS (Continued)** **S104754954**

Case Number: H35322-001
Agency: DEH Site Assessment & Mitigation
**Funding:** **Private - VAP**
Facility Type: Soils Only
Facility Status: Closed Case
Date: 3/17/1995
Date Began: Not reported

Name: LAKESIDE MOTORS
Address: 11719 WOODSIDE AV
City,State,Zip: LAKESIDE, CA 92040
Case Number: H35322-002
Agency: DEH Site Assessment & Mitigation
**Funding:** **LOP - Federal Fund**
Facility Type: Soils Only
Facility Status: Closed Case
Date: 3/27/2006
Date Began: 11/23/2004

Name: LAKESIDE MOTORS
Address: 11719 WOODSIDE AV
City,State,Zip: LAKESIDE, CA 92040
Case Number: H35322-003
Agency: DEH Site Assessment & Mitigation
**Funding:** **Private - VAP**
Facility Type: Soils Only
Facility Status: Closed Case
Date: 4/24/2006
Date Began: Not reported

CPS-SLIC:
Name: LAKESIDE MOTORS
Address: 11719 WOODSIDE AV
City,State,Zip: LAKESIDE, CA 92040
Region: STATE
**Facility Status:** **Completed - Case Closed**
Status Date: 04/24/2006
Global Id: T06019765008
Lead Agency: SAN DIEGO COUNTY LOP
Lead Agency Case Number: H35322-003
Latitude: 32.854971
Longitude: -116.939841
Case Type: Cleanup Program Site
Case Worker: EM
Local Agency: SAN DIEGO COUNTY LOP
RB Case Number: Not reported
File Location: Local Agency
Potential Media Affected: Soil
Potential Contaminants of Concern: Gasoline
Site History: Not reported

Click here to access the California GeoTracker records for this facility:

Name: LAKESIDE MOTORS
Address: 11719 WOODSIDE AV
City,State,Zip: LAKESIDE, CA 92040
Region: STATE

**LAKESIDE MOTORS (Continued)** **S104754954**

| | |
|---|---|
| **Facility Status:** | **Completed - Case Closed** |
| Status Date: | 03/17/1995 |
| Global Id: | T0607302241 |
| Lead Agency: | SAN DIEGO COUNTY LOP |
| Lead Agency Case Number: | H35322-001 |
| Latitude: | 32.8549659 |
| Longitude: | -116.9398314 |
| Case Type: | Cleanup Program Site |
| Case Worker: | Not reported |
| Local Agency: | Not reported |
| RB Case Number: | 9UT3477 |
| File Location: | Local Agency |
| Potential Media Affected: | Soil |
| Potential Contaminants of Concern: | Diesel |
| Site History: | Not reported |

Click here to access the California GeoTracker records for this facility:

HMMD SAN DIEGO:

| | |
|---|---|
| Name: | LAKESIDE MOTORS |
| Address: | 11719 WOODSIDE AV |
| City,State,Zip: | LAKESIDE, CA 92040 |
| Permit Number: | 135322 |
| Business Type: | 6HK26 |
| EPA Id Number: | Not reported |
| APN: | 382-220-01-00 |
| Last HMMD Inspection: | 10/27/1997 |
| Facility Telephone: | 619-561-1300 |
| Permit Status: | INAC |
| Permit Expiration: | 10/31/1998 |
| Date Last Updated: | 11/02/2012 |
| Facility Owner: | JIM BYRNES |
| Facility Mailing Address: | 11719 WOODSIDE AV |
| Facility Mailing City: | LAKESIDE |
| Facility Mailing State: | CA |
| Facility Mailing Zip: | 92040- |
| UST Owner: | Not reported |
| Handle Regulated Hazmat: | Not reported |
| Own Or Operate UST: | Not reported |
| Subject To APSA: | Not reported |
| Generate Haz Waste: | Y |
| Treat Haz Waste: | Not reported |
| Generate Medical Waste: | Not reported |

HIST CORTESE:

| | |
|---|---|
| edr_fname: | Y TIRE SALES |
| edr_fadd1: | 11719 WOODSIDE |
| City,State,Zip: | LAKESIDE, CA 92040 |
| Region: | CORTESE |
| Facility County Code: | 37 |
| Reg By: | LTNKA |
| Reg Id: | 9UT3477 |

SAN DIEGO CO LOP:

| | |
|---|---|
| Name: | LAKESIDE MOTORS |
| Address: | 11719 WOODSIDE AVE |

**LAKESIDE MOTORS (Continued)** **S104754954**

| | |
|---|---|
| City,State,Zip: | LAKESIDE, CA 92040 |
| Record ID: | DEH2004-LSAM-H35322-002 |
| Record Status: | Completed |
| Opened Date: | 11/30/2004 |
| Parcel Number: | 382-220-01-00 |
| Case Type: | LOP - Local Oversight Program |
| Historical Name: | LAKESIDE MOTORS |
| SWRCB Global ID: | T06019765660 |
| Funding: | F - LOP Federal Fund |
| Lead Agency: | DEH/SAM |
| Lead Agency Date: | 11/30/2004 |
| Census Tract: | 167.02 |
| Community: | Lakeside |
| Jurisdiction: | UNINCORPORATED |
| Watershed Basin Number: | 907.12 |
| Water Purveyor: | LAKESIDE WATER DISTRICT LAND |
| Fire Agency: | LAKESIDE FIRE PROT DIST |
| Latitude: | 32.8543339 |
| Longitude: | -116.9398264 |
| X MapCoord: | 6349819.863 |
| Y MapCoord: | 1891327.485 |

CERS:

| | |
|---|---|
| Name: | LAKESIDE MOTORS |
| Address: | 11719 WOODSIDE AV |
| City,State,Zip: | LAKESIDE, CA 92040 |
| Site ID: | 226436 |
| CERS ID: | T06019765008 |
| CERS Description: | Cleanup Program Site |

Coordinates:

| | |
|---|---|
| Site ID: | 226436 |
| Facility Name: | LAKESIDE MOTORS |
| Env Int Type Code: | CPS |
| Program ID: | T06019765008 |
| Coord Name: | Not reported |
| Ref Point Type Desc: | Unknown |
| Latitude: | 32.854971 |
| Longitude: | -116.939841 |

Affiliation:

| | |
|---|---|
| Affiliation Type Desc: | Local Agency Caseworker |
| Entity Name: | EWAN MOFFAT - SAN DIEGO COUNTY LOP |
| Entity Title: | Not reported |
| Affiliation Address: | P.O. Box 129261 |
| Affiliation City: | San Diego |
| Affiliation State: | CA |
| Affiliation Country: | Not reported |
| Affiliation Zip: | Not reported |
| Affiliation Phone: | Not reported |

| | |
|---|---|
| Name: | LAKESIDE MOTORS |
| Address: | 11719 WOODSIDE AV |
| City,State,Zip: | LAKESIDE, CA 92040 |
| Site ID: | 226436 |
| CERS ID: | T06019765660 |

**LAKESIDE MOTORS (Continued)** **S104754954**

CERS Description: Leaking Underground Storage Tank Cleanup Site

Coordinates:
Site ID: 226436
Facility Name: LAKESIDE MOTORS
Env Int Type Code: CPS
Program ID: T06019765008
Coord Name: Not reported
Ref Point Type Desc: Unknown
Latitude: 32.854971
Longitude: -116.939841

Affiliation:
Affiliation Type Desc: Local Agency Caseworker
Entity Name: EWAN MOFFAT - SAN DIEGO COUNTY LOP
Entity Title: Not reported
Affiliation Address: P.O. Box 129261
Affiliation City: San Diego
Affiliation State: CA
Affiliation Country: Not reported
Affiliation Zip: Not reported
Affiliation Phone: Not reported

Name: LAKESIDE MOTORS
Address: 11719 WOODSIDE AV
City,State,Zip: LAKESIDE, CA 92040
Site ID: 226436
CERS ID: T0607302241
CERS Description: Cleanup Program Site

Coordinates:
Site ID: 226436
Facility Name: LAKESIDE MOTORS
Env Int Type Code: CPS
Program ID: T06019765008
Coord Name: Not reported
Ref Point Type Desc: Unknown
Latitude: 32.854971
Longitude: -116.939841

Affiliation:
Affiliation Type Desc: Local Agency Caseworker
Entity Name: EWAN MOFFAT - SAN DIEGO COUNTY LOP
Entity Title: Not reported
Affiliation Address: P.O. Box 129261
Affiliation City: San Diego
Affiliation State: CA
Affiliation Country: Not reported
Affiliation Zip: Not reported
Affiliation Phone: Not reported

HWTS:
Name: LAKESIDE MOTORS
Address: 11719 WOODSIDE AVE
Address 2: Not reported

**LAKESIDE MOTORS (Continued)** **S104754954**

| | |
|---|---|
| City,State,Zip: | LAKESIDE, CA 920400000 |
| EPA ID: | CAL000187674 |
| Inactive Date: | 06/30/1998 |
| Create Date: | 08/27/1997 |
| Last Act Date: | 04/27/1999 |
| Mailing Name: | Not reported |
| Mailing Address: | 11719 WOODSIDE AVE |
| Mailing Address 2: | Not reported |
| Mailing City,State,Zip: | LAKESIDE, CA 920400000 |
| Owner Name: | LAKESIDE MOTORS |
| Owner Address: | 11719 WOODSIDE AVE |
| Owner Address 2: | Not reported |
| Owner City,State,Zip: | LAKESIDE, CA 920400000 |
| Contact Name: | JIM BYRNS |
| Contact Address: | INACT PER 98VQ FINAL NOTICE |
| Contact Address 2: | - BATCH 4/27 |
| City,State,Zip: | LAKESIDE, CA 920400000 |

---

**I243** **ARCO STN 423** **HIST UST** **S118407560**
**12109 WOODSIDE BLVD** **N/A**
**< 1/8** **LAKESIDE, CA 92040**
**1 ft.**

**Site 22 of 42 in cluster I**

**Relative:** **Higher**
**Actual:** **396 ft.**

HIST UST:

| | |
|---|---|
| Name: | ARCO STN 423 |
| Address: | 12109 WOODSIDE BLVD |
| City,State,Zip: | LAKESIDE, CA 92040 |
| File Number: | 0002F422 |
| URL: | http://geotracker.waterboards.ca.gov/ustpdfs/pdf/0002F422.pdf |
| Region: | Not reported |
| Facility ID: | Not reported |
| Facility Type: | Not reported |
| Other Type: | Not reported |
| Contact Name: | Not reported |
| Telephone: | Not reported |
| Owner Name: | Not reported |
| Owner Address: | Not reported |
| Owner City,St,Zip: | Not reported |
| Total Tanks: | Not reported |
| | |
| Tank Num: | Not reported |
| Container Num: | Not reported |
| Year Installed: | Not reported |
| Tank Capacity: | Not reported |
| Tank Used for: | Not reported |
| Type of Fuel: | Not reported |
| Container Construction Thickness: | Not reported |
| Leak Detection: | Not reported |

Click here for Geo Tracker PDF:

**J244** **ANGLERS MARINE** **FINDS 1023210567**
**11919 WOODSIDE AVE** **ECHO N/A**
**< 1/8** **LAKESIDE, CA 92040**
**1 ft.**

**Site 12 of 28 in cluster J**

**Relative:**
**Lower**

**Actual:**
**390 ft.**

FINDS:
Registry ID: 110064959932
Facility URL: http://ofmpub.epa.gov/enviro/fii_query_detail.disp_program_facility?p_registry_id=110064959932

Environmental Interest/Information System:
RCRAInfo is a national information system that supports the Resource Conservation and Recovery Act (RCRA) program through the tracking of events and activities related to facilities that generate, transport, and treat, store, or dispose of hazardous waste. RCRAInfo allows RCRA program staff to track the notification, permit, compliance, and corrective action activities required under RCRA.
STATE MASTER

Click this hyperlink while viewing on your computer to access additional FINDS: detail in the EDR Site Report.

ECHO:
Envid: 1023210567
Registry ID: 110064959932
DFR URL: http://echo.epa.gov/detailed-facility-report?fid=110064959932
Name: ANGLERS MARINE
Address: 11919 WOODSIDE AVE
City,State,Zip: LAKESIDE, CA 92040

---

**M245** **SURFACE DECKING** **HAZNET S112969166**
**11937 WOODSIDE DR STE C** **HWTS N/A**
**< 1/8** **LAKESIDE, CA 92040**
**1 ft.**

**Site 5 of 12 in cluster M**

**Relative:**
**Lower**

**Actual:**
**389 ft.**

HAZNET:
Name: SURFACE DECKING
Address: 11937 WOODSIDE DR STE C
Address 2: Not reported
City,State,Zip: LAKESIDE, CA 92040
Contact: RANDY KELSEY
Telephone: 8583361080
Mailing Name: Not reported
Mailing Address: 11937 WOODSIDE DR STE C

Year: 2008
Gepaid: CAC002628745
TSD EPA ID: TXD077603371
CA Waste Code: 331 - Off-specification, aged or surplus organics
Disposal Method: H061 - Fuel Blending Prior To Energy Recovery At Another Site
Tons: 0.3

Year: 2008
Gepaid: CAC002628745
TSD EPA ID: NVT330010000
CA Waste Code: 141 - Off-specification, aged or surplus inorganics
Disposal Method: H039 - Other Recovery Of Reclamation For Reuse Including Acid Regeneration, Organics Recovery Ect
Tons: 0.075

**SURFACE DECKING (Continued)** **S112969166**

Year: 2008
Gepaid: CAC002628745
TSD EPA ID: NVT330010000
CA Waste Code: 291 - Latex waste
Disposal Method: H039 - Other Recovery Of Reclamation For Reuse Including Acid Regeneration, Organics Recovery Ect
Tons: 0.1875

Additional Info:
Year: 2008
Gen EPA ID: CAC002628745

Shipment Date: 20080410
Creation Date: 9/12/2008 18:30:16
Receipt Date: 20080424
Manifest ID: 001041459SKS
Trans EPA ID: TXR000050930
Trans Name: SAFETY-KLEEN SYSTEMS INC
Trans 2 EPA ID: OKD981588791
Trans 2 Name: TRIAD TRANSPORT INC
TSDF EPA ID: NVT330010000
Trans Name: US ECOLOGY NEVADA
TSDF Alt EPA ID: Not reported
TSDF Alt Name: Not reported
CA Waste Code: 291 - Latex waste
RCRA Code: Not reported
Disposal Method: H039 - Other Recovery Of Reclamation For Reuse Including Acid Regeneration, Organics Recovery Ect
Quantity Tons: 0.1875
Waste Quantity: 375
Quantity Unit: P
Additional Code 1: Not reported
Additional Code 2: Not reported
Additional Code 3: Not reported
Additional Code 4: Not reported
Additional Code 5: Not reported

Shipment Date: 20080410
Creation Date: 9/12/2008 18:30:16
Receipt Date: 20080424
Manifest ID: 001041460SKS
Trans EPA ID: TXR000050930
Trans Name: SAFETY-KLEEN SYSTEMS INC
Trans 2 EPA ID: OKD981588791
Trans 2 Name: TRIAD TRANSPORT INC
TSDF EPA ID: TXD077603371
Trans Name: SAFETY-KLEEN SYSTEMS INC
TSDF Alt EPA ID: Not reported
TSDF Alt Name: Not reported
CA Waste Code: 331 - Off-specification, aged, or surplus organics
RCRA Code: D035
Disposal Method: H061 - Fuel Blending Prior To Energy Recovery At Another Site
Quantity Tons: 0.3
Waste Quantity: 600
Quantity Unit: P
Additional Code 1: D008

**SURFACE DECKING (Continued)** **S112969166**

| | |
|---|---|
| Additional Code 2: | D007 |
| Additional Code 3: | D001 |
| Additional Code 4: | Not reported |
| Additional Code 5: | Not reported |
| | |
| Shipment Date: | 20080410 |
| Creation Date: | 9/12/2008 18:30:16 |
| Receipt Date: | 20080424 |
| Manifest ID: | 001041459SKS |
| Trans EPA ID: | TXR000050930 |
| Trans Name: | SAFETY-KLEEN SYSTEMS INC |
| Trans 2 EPA ID: | OKD981588791 |
| Trans 2 Name: | TRIAD TRANSPORT INC |
| TSDF EPA ID: | NVT330010000 |
| Trans Name: | US ECOLOGY NEVADA |
| TSDF Alt EPA ID: | Not reported |
| TSDF Alt Name: | Not reported |
| CA Waste Code: | 141 - Off-specification, aged, or surplus inorganics |
| RCRA Code: | Not reported |
| Disposal Method: | H039 - Other Recovery Of Reclamation For Reuse Including Acid Regeneration, Organics Recovery Ect |
| Quantity Tons: | 0.075 |
| Waste Quantity: | 150 |
| Quantity Unit: | P |
| Additional Code 1: | Not reported |
| Additional Code 2: | Not reported |
| Additional Code 3: | Not reported |
| Additional Code 4: | Not reported |
| Additional Code 5: | Not reported |

HWTS:

| | |
|---|---|
| Name: | SURFACE DECKING |
| Address: | 11937 WOODSIDE DR STE C |
| Address 2: | Not reported |
| City,State,Zip: | LAKESIDE, CA 92040 |
| EPA ID: | CAC002628745 |
| Inactive Date: | 10/02/2008 |
| Create Date: | 04/04/2008 |
| Last Act Date: | 10/21/2008 |
| Mailing Name: | Not reported |
| Mailing Address: | 11937 WOODSIDE DR STE C |
| Mailing Address 2: | Not reported |
| Mailing City,State,Zip: | LAKESIDE, CA 92040 |
| Owner Name: | SURFACE DECKING |
| Owner Address: | 11937 WOODSIDE DR STE C |
| Owner Address 2: | Not reported |
| Owner City,State,Zip: | LAKESIDE, CA 92040 |
| Contact Name: | RANDY KELSEY |
| Contact Address: | 11937 WOODSIDE DR STE C |
| Contact Address 2: | Not reported |
| City,State,Zip: | LAKESIDE, CA 92040 |

**K246** **HORIZON AUTOMOTIVE** **RCRA NonGen / NLR** **1024863104**
**11982 WOODSIDE AVE STE 106** **CAL000431642**
**< 1/8** **LAKESIDE, CA 92040**
**1 ft.**

**Site 12 of 31 in cluster K**

**Relative:** **Lower**

**Actual:** **391 ft.**

RCRA NonGen / NLR:

| | |
|---|---|
| Date form received by agency: | 2017-10-20 00:00:00.0 |
| Facility name: | HORIZON AUTOMOTIVE |
| Facility address: | 11982 WOODSIDE AVE STE 106<br>LAKESIDE, CA 92040 |
| EPA ID: | CAL000431642 |
| Contact: | DWIGHT BRINKERHOFF |
| Contact address: | 11982 WOODSIDE AVE STE 106<br>LAKESIDE, CA 92040 |
| Contact country: | Not reported |
| Contact telephone: | 619-990-1718 |
| Contact email: | Not reported |
| EPA Region: | 09 |
| Classification: | Non-Generator |
| Description: | Handler: Non-Generators do not presently generate hazardous waste |

Owner/Operator Summary:

| | |
|---|---|
| Owner/operator name: | DWIGHT BRINKERHOFF |
| Owner/operator address: | 11982 WOODSIDE AVE STE 106<br>LAKESIDE, CA 92040 |
| Owner/operator country: | Not reported |
| Owner/operator telephone: | 619-990-1718 |
| Owner/operator email: | Not reported |
| Owner/operator fax: | Not reported |
| Owner/operator extension: | Not reported |
| Legal status: | Other |
| Owner/Operator Type: | Owner |
| Owner/Op start date: | Not reported |
| Owner/Op end date: | Not reported |

| | |
|---|---|
| Owner/operator name: | DWIGHT BRINKERHOFF |
| Owner/operator address: | 11982 WOODSIDE AVE STE 106<br>LAKESIDE, CA 92040 |
| Owner/operator country: | Not reported |
| Owner/operator telephone: | 619-990-1718 |
| Owner/operator email: | Not reported |
| Owner/operator fax: | Not reported |
| Owner/operator extension: | Not reported |
| Legal status: | Other |
| Owner/Operator Type: | Operator |
| Owner/Op start date: | Not reported |
| Owner/Op end date: | Not reported |

Handler Activities Summary:

| | |
|---|---|
| U.S. importer of hazardous waste: | No |
| Mixed waste (haz. and radioactive): | No |
| Recycler of hazardous waste: | No |
| Transporter of hazardous waste: | Yes |
| Treater, storer or disposer of HW: | No |
| Underground injection activity: | No |
| On-site burner exemption: | No |
| Furnace exemption: | No |

**HORIZON AUTOMOTIVE (Continued)** **1024863104**

Used oil fuel burner: No
Used oil processor: No
User oil refiner: No
Used oil fuel marketer to burner: No
Used oil Specification marketer: No
Used oil transfer facility: No
Used oil transporter: No

Violation Status: No violations found

---

**K247** **BOMBSHELL INC.** **San Diego Co. HMMD** **S106071455**
**11966 WOODSIDE AV** **N/A**
**< 1/8** **LAKESIDE, CA 92040**
**1 ft.**

**Site 13 of 31 in cluster K**

**Relative: Lower**
**Actual: 389 ft.**

HMMD SAN DIEGO:
Name: BOMBSHELL INC.
Address: 11966 WOODSIDE AV
City,State,Zip: LAKESIDE, CA 92040
Permit Number: 202082
Business Type: 6HK18
EPA Id Number: Not reported
APN: 382-280-14-00
Last HMMD Inspection: 05/09/2007
Facility Telephone: 619-448-4508
Permit Status: INAC
Permit Expiration: 02/28/2007
Date Last Updated: 11/02/2012
Facility Owner: GARY HICKMAN
Facility Mailing Address: 11966 WOODSIDE AVE.
Facility Mailing City: LAKESIDE
Facility Mailing State: CA
Facility Mailing Zip: 92040
UST Owner: Not reported
Handle Regulated Hazmat: Not reported
Own Or Operate UST: Not reported
Subject To APSA: Not reported
Generate Haz Waste: Y
Treat Haz Waste: Not reported
Generate Medical Waste: Not reported

---

**H248** **WOODSIDE ANIMAL HOSPITAL** **RCRA NonGen / NLR** **1024811545**
**12149 WOODSIDE AVE** **CAL000295599**
**< 1/8** **LAKESIDE, CA 92040**
**1 ft.**

**Site 14 of 21 in cluster H**

**Relative: Higher**
**Actual: 398 ft.**

RCRA NonGen / NLR:
Date form received by agency: 2005-06-23 00:00:00.0
Facility name: WOODSIDE ANIMAL HOSPITAL
Facility address: 12149 WOODSIDE AVE
LAKESIDE, CA 92040
EPA ID: CAL000295599
Contact: KENNETH PORTE
Contact address: 12149 WOODSIDE AVE
LAKESIDE, CA 92040

**WOODSIDE ANIMAL HOSPITAL (Continued)** **1024811545**

Contact country: Not reported
Contact telephone: 619-561-5311
Contact email: PORTE@ROADRUNNER.COM
EPA Region: 09
Classification: Non-Generator
Description: Handler: Non-Generators do not presently generate hazardous waste

Owner/Operator Summary:
Owner/operator name: LORRIE PORTE
Owner/operator address: 12149 WOODSIDE AVE
LAKESIDE, CA 92040
Owner/operator country: Not reported
Owner/operator telephone: 760-944-0053
Owner/operator email: Not reported
Owner/operator fax: Not reported
Owner/operator extension: Not reported
Legal status: Other
Owner/Operator Type: Owner
Owner/Op start date: Not reported
Owner/Op end date: Not reported

Owner/operator name: KENNETH PORTE
Owner/operator address: 12149 WOODSIDE AVE
LAKESIDE, CA 92040
Owner/operator country: Not reported
Owner/operator telephone: 619-561-5311
Owner/operator email: Not reported
Owner/operator fax: Not reported
Owner/operator extension: Not reported
Legal status: Other
Owner/Operator Type: Operator
Owner/Op start date: Not reported
Owner/Op end date: Not reported

Handler Activities Summary:
U.S. importer of hazardous waste: No
Mixed waste (haz. and radioactive): No
Recycler of hazardous waste: No
Transporter of hazardous waste: Yes
Treater, storer or disposer of HW: No
Underground injection activity: No
On-site burner exemption: No
Furnace exemption: No
Used oil fuel burner: No
Used oil processor: No
User oil refiner: No
Used oil fuel marketer to burner: No
Used oil Specification marketer: No
Used oil transfer facility: No
Used oil transporter: No

Violation Status: No violations found

**L249** **WOODSIDE SHELL** **UST** **U003789551**
**12087 WOODSIDE AVE** **N/A**
**< 1/8** **LAKESIDE, CA 92040**
**1 ft.**

**Site 7 of 15 in cluster L**

**Relative:** UST:
**Higher**

**Actual:** Name: WOODSIDE SHELL
**396 ft.** Address: 12087 WOODSIDE AVE
City,State,Zip: LAKESIDE, CA 92040
Facility ID: H19562
Permitting Agency: SAN DIEGO COUNTY
Latitude: 32.8569339
Longitude: -116.9301884

---

**I250** **ARCO STN. #423** **HIST UST** **U001571752**
**12109 WOODSIDE AVE** **N/A**
**< 1/8** **LAKESIDE, CA 92040**
**1 ft.**

**Site 23 of 42 in cluster I**

**Relative:** HIST UST:
**Higher**

**Actual:** Name: ARCO STN. #423
**396 ft.** Address: 12109 WOODSIDE AVE
City,State,Zip: LAKESIDE, CA 92040
File Number: Not reported
URL: Not reported
Region: STATE
Facility ID: 00000004742
Facility Type: Gas Station
Other Type: Not reported
Contact Name: Not reported
Telephone: 2139239876
Owner Name: THRIFTY OIL CO.
Owner Address: 10000 LAKEWOOD BLVD.
Owner City,St,Zip: DOWNEY, CA 90240
Total Tanks: 0005

Tank Num: 001
Container Num: 423-1
Year Installed: Not reported
Tank Capacity: 00008101
Tank Used for: PRODUCT
Type of Fuel: REGULAR
Container Construction Thickness: .267
Leak Detection: Stock Inventor

Tank Num: 002
Container Num: 423-2
Year Installed: 1982
Tank Capacity: 00015000
Tank Used for: PRODUCT
Type of Fuel: UNLEADED
Container Construction Thickness: 267
Leak Detection: Stock Inventor

Tank Num: 003
Container Num: 423-5
Year Installed: Not reported
Tank Capacity: 00010310

**ARCO STN. #423 (Continued)** **U001571752**

| | |
|---|---|
| Tank Used for: | PRODUCT |
| Type of Fuel: | UNLEADED |
| Container Construction Thickness: | .267 |
| Leak Detection: | Stock Inventor |
| | |
| Tank Num: | 004 |
| Container Num: | 423-6 |
| Year Installed: | Not reported |
| Tank Capacity: | 00006260 |
| Tank Used for: | PRODUCT |
| Type of Fuel: | REGULAR |
| Container Construction Thickness: | .267 |
| Leak Detection: | Stock Inventor |
| | |
| Tank Num: | 005 |
| Container Num: | 423-10 |
| Year Installed: | Not reported |
| Tank Capacity: | 00000280 |
| Tank Used for: | WASTE |
| Type of Fuel: | WASTE OIL |
| Container Construction Thickness: | 12 |
| Leak Detection: | Stock Inventor |

---

**I251** **BYRON GISH** **SWEEPS UST** **S106923693**
**12127 WOODSIDE AVE** **N/A**
**< 1/8** **LAKESIDE, CA 92040**
**1 ft.**

**Site 24 of 42 in cluster I**

**Relative:** SWEEPS UST:
**Higher**

| | |
|---|---|
| Name: | BYRON GISH |
| Address: | 12127 WOODSIDE AVE |
| City: | LAKESIDE |
| Status: | Not reported |
| Comp Number: | 22738 |
| Number: | Not reported |
| Board Of Equalization: | Not reported |
| Referral Date: | Not reported |
| Action Date: | Not reported |
| Created Date: | Not reported |
| Owner Tank Id: | Not reported |
| SWRCB Tank Id: | 37-000-022738-000001 |
| Tank Status: | Not reported |
| Capacity: | 550 |
| Active Date: | Not reported |
| Tank Use: | PETROLEUM |
| STG: | WASTE |
| Content: | Not reported |
| Number Of Tanks: | 1 |

**Actual:**
**398 ft.**

**I252** **THRIFTY OIL CO #423** **HAZNET** **S113165610**
**12109 WOODSIDE AVE** **HWTS** **N/A**
**< 1/8** **LAKESIDE, CA 92040**
**1 ft.**

**Site 25 of 42 in cluster I**

**Relative:** HAZNET:
**Higher**

**Actual:** Name: THRIFTY OIL CO #423
**396 ft.** Address: 12109 WOODSIDE AVE
Address 2: Not reported
City,State,Zip: LAKESIDE, CA 920400000
Contact: MARTIN J ZALDO/ENVIR MGR
Telephone: 5629213581
Mailing Name: Not reported
Mailing Address: 13116 IMPERIAL HWY

Year: 2001
Gepaid: CAL920815486
TSD EPA ID: CAD982444481
CA Waste Code: 134 - Aqueous solution with total organic residues less than 10 percent
Disposal Method: H01 - Transfer Station
Tons: 0.231

Year: 2000
Gepaid: CAL920815486
TSD EPA ID: CAD028409019
CA Waste Code: 134 - Aqueous solution with total organic residues less than 10 percent
Disposal Method: H01 - Transfer Station
Tons: 0.357

Year: 1999
Gepaid: CAL920815486
TSD EPA ID: CAD082409019
CA Waste Code: 134 - Aqueous solution with total organic residues less than 10 percent
Disposal Method: T01 - Treatment, Tank
Tons: 0.231

Year: 1998
Gepaid: CAL920815486
TSD EPA ID: CAD982444481
CA Waste Code: -
Disposal Method: H01 - Transfer Station
Tons: 0

Year: 1998
Gepaid: CAL920815486
TSD EPA ID: CAD982444481
CA Waste Code: 343 - Unspecified organic liquid mixture
Disposal Method: -
Tons: 0.102

Year: 1997
Gepaid: CAL920815486
TSD EPA ID: CAT080013352
CA Waste Code: 134 - Aqueous solution with total organic residues less than 10 percent
Disposal Method: R01 - Recycler
Tons: 0.0126

Year: 1997

**THRIFTY OIL CO #423 (Continued)** **S113165610**

Gepaid: CAL920815486
TSD EPA ID: CAD089446710
CA Waste Code: 213 - Hydrocarbon solvents (benzene, hexane, Stoddard, Etc.)
Disposal Method: H01 - Transfer Station
Tons: 0.2293

Year: 1996
Gepaid: CAL920815486
TSD EPA ID: CAD089446710
CA Waste Code: 213 - Hydrocarbon solvents (benzene, hexane, Stoddard, Etc.)
Disposal Method: H01 - Transfer Station
Tons: 0.2293

Year: 1995
Gepaid: CAL920815486
TSD EPA ID: CAD028409019
CA Waste Code: 213 - Hydrocarbon solvents (benzene, hexane, Stoddard, Etc.)
Disposal Method: T01 - Treatment, Tank
Tons: 2.2935

Year: 1995
Gepaid: CAL920815486
TSD EPA ID: CAT080013352
CA Waste Code: 222 - Oil/water separation sludge
Disposal Method: R01 - Recycler
Tons: 0.3544

Click this hyperlink while viewing on your computer to access additional CA HAZNET: detail in the EDR Site Report.

Additional Info:
Year: 1998
Gen EPA ID: CAL920815486

Shipment Date: 19980515
Creation Date: 8/3/1998 0:00:00
Receipt Date: 19980518
Manifest ID: 97421942
Trans EPA ID: CAD982444481
Trans Name: Not reported
Trans 2 EPA ID: Not reported
Trans 2 Name: Not reported
TSDF EPA ID: CAD982444481
Trans Name: Not reported
TSDF Alt EPA ID: Not reported
TSDF Alt Name: Not reported
CA Waste Code: 343 - Unspecified organic liquid mixture
RCRA Code: Not reported
Disposal Method: - Not reported
Quantity Tons: 0.102
Waste Quantity: 30
Quantity Unit: G
Additional Code 1: Not reported
Additional Code 2: Not reported
Additional Code 3: Not reported
Additional Code 4: Not reported

**THRIFTY OIL CO #423 (Continued)** **S113165610**

| | |
|---|---|
| Additional Code 5: | Not reported |
| Shipment Date: | 19980515 |
| Creation Date: | 8/3/1998 0:00:00 |
| Receipt Date: | 19980518 |
| Manifest ID: | 97421942 |
| Trans EPA ID: | CAD982444481 |
| Trans Name: | Not reported |
| Trans 2 EPA ID: | Not reported |
| Trans 2 Name: | Not reported |
| TSDF EPA ID: | CAD982444481 |
| Trans Name: | Not reported |
| TSDF Alt EPA ID: | Not reported |
| TSDF Alt Name: | Not reported |
| CA Waste Code: | - Not reported |
| RCRA Code: | Not reported |
| Disposal Method: | H01 - Transfer Station |
| Quantity Tons: | 0 |
| Waste Quantity: | 0 |
| Quantity Unit: | Not reported |
| Additional Code 1: | Not reported |
| Additional Code 2: | Not reported |
| Additional Code 3: | Not reported |
| Additional Code 4: | Not reported |
| Additional Code 5: | Not reported |

Additional Info:

| | |
|---|---|
| Year: | 2001 |
| Gen EPA ID: | CAL920815486 |
| Shipment Date: | 20010228 |
| Creation Date: | 4/30/2001 0:00:00 |
| Receipt Date: | 20010301 |
| Manifest ID: | 20761481 |
| Trans EPA ID: | CAD982444481 |
| Trans Name: | Not reported |
| Trans 2 EPA ID: | Not reported |
| Trans 2 Name: | Not reported |
| TSDF EPA ID: | CAD982444481 |
| Trans Name: | Not reported |
| TSDF Alt EPA ID: | CAD982444481 |
| TSDF Alt Name: | Not reported |
| CA Waste Code: | 134 - Aqueous solution with <10% total organic residues |
| RCRA Code: | Not reported |
| Disposal Method: | H01 - Transfer Station |
| Quantity Tons: | 0.231 |
| Waste Quantity: | 55 |
| Quantity Unit: | G |
| Additional Code 1: | Not reported |
| Additional Code 2: | Not reported |
| Additional Code 3: | Not reported |
| Additional Code 4: | Not reported |
| Additional Code 5: | Not reported |

Additional Info:

| | |
|---|---|
| Year: | 1997 |

**THRIFTY OIL CO #423 (Continued)** **S113165610**

| | |
|---|---|
| Gen EPA ID: | CAL920815486 |
| | |
| Shipment Date: | 19970611 |
| Creation Date: | 12/4/1997 0:00:00 |
| Receipt Date: | 19970612 |
| Manifest ID: | 96798093 |
| Trans EPA ID: | CAD983584681 |
| Trans Name: | Not reported |
| Trans 2 EPA ID: | CAD028277036 |
| Trans 2 Name: | Not reported |
| TSDF EPA ID: | CAT080013352 |
| Trans Name: | Not reported |
| TSDF Alt EPA ID: | Not reported |
| TSDF Alt Name: | Not reported |
| CA Waste Code: | 134 - Aqueous solution with <10% total organic residues |
| RCRA Code: | Not reported |
| Disposal Method: | R01 - Recycler |
| Quantity Tons: | 0.0126 |
| Waste Quantity: | 3 |
| Quantity Unit: | G |
| Additional Code 1: | Not reported |
| Additional Code 2: | Not reported |
| Additional Code 3: | Not reported |
| Additional Code 4: | Not reported |
| Additional Code 5: | Not reported |
| | |
| Shipment Date: | 19970415 |
| Creation Date: | 6/26/1997 0:00:00 |
| Receipt Date: | 19970416 |
| Manifest ID: | 96589025 |
| Trans EPA ID: | CAT982518433 |
| Trans Name: | Not reported |
| Trans 2 EPA ID: | Not reported |
| Trans 2 Name: | Not reported |
| TSDF EPA ID: | CAD089446710 |
| Trans Name: | Not reported |
| TSDF Alt EPA ID: | CAD089446710 |
| TSDF Alt Name: | Not reported |
| CA Waste Code: | 213 - Hydrocarbon solvents (benzene, hexane, Stoddard, etc. |
| RCRA Code: | D001 |
| Disposal Method: | H01 - Transfer Station |
| Quantity Tons: | 0.2293 |
| Waste Quantity: | 55 |
| Quantity Unit: | G |
| Additional Code 1: | Not reported |
| Additional Code 2: | Not reported |
| Additional Code 3: | Not reported |
| Additional Code 4: | Not reported |
| Additional Code 5: | Not reported |

Additional Info:

| | |
|---|---|
| Year: | 1999 |
| Gen EPA ID: | CAL920815486 |
| | |
| Shipment Date: | 19990930 |
| Creation Date: | 12/17/1999 0:00:00 |
| Receipt Date: | 19991015 |

**THRIFTY OIL CO #423 (Continued)** **S113165610**

Manifest ID: 99565788
Trans EPA ID: CAD982444481
Trans Name: Not reported
Trans 2 EPA ID: Not reported
Trans 2 Name: Not reported
TSDF EPA ID: CAD082409019
Trans Name: Not reported
TSDF Alt EPA ID: Not reported
TSDF Alt Name: Not reported
CA Waste Code: 134 - Aqueous solution with <10% total organic residues
RCRA Code: D001
Disposal Method: T01 - Treatment, Tank
Quantity Tons: 0.231
Waste Quantity: 55
Quantity Unit: G
Additional Code 1: Not reported
Additional Code 2: Not reported
Additional Code 3: Not reported
Additional Code 4: Not reported
Additional Code 5: Not reported

Additional Info:
Year: 2000
Gen EPA ID: CAL920815486

Shipment Date: 20000328
Creation Date: 6/21/2000 0:00:00
Receipt Date: 20000404
Manifest ID: 20052606
Trans EPA ID: CAD982444481
Trans Name: Not reported
Trans 2 EPA ID: Not reported
Trans 2 Name: Not reported
TSDF EPA ID: CAD982444481
Trans Name: Not reported
TSDF Alt EPA ID: CAD028409019
TSDF Alt Name: Not reported
CA Waste Code: 134 - Aqueous solution with <10% total organic residues
RCRA Code: D001
Disposal Method: H01 - Transfer Station
Quantity Tons: 0.126
Waste Quantity: 30
Quantity Unit: G
Additional Code 1: Not reported
Additional Code 2: Not reported
Additional Code 3: Not reported
Additional Code 4: Not reported
Additional Code 5: Not reported

Shipment Date: 20000107
Creation Date: 3/22/2000 0:00:00
Receipt Date: 20000114
Manifest ID: 99566893
Trans EPA ID: CAD982444481
Trans Name: Not reported
Trans 2 EPA ID: Not reported
Trans 2 Name: Not reported

**THRIFTY OIL CO #423 (Continued)** **S113165610**

| | |
|---|---|
| TSDF EPA ID: | CAD028409019 |
| Trans Name: | Not reported |
| TSDF Alt EPA ID: | Not reported |
| TSDF Alt Name: | Not reported |
| CA Waste Code: | 134 - Aqueous solution with <10% total organic residues |
| RCRA Code: | D001 |
| Disposal Method: | H01 - Transfer Station |
| Quantity Tons: | 0.231 |
| Waste Quantity: | 55 |
| Quantity Unit: | G |
| Additional Code 1: | Not reported |
| Additional Code 2: | Not reported |
| Additional Code 3: | Not reported |
| Additional Code 4: | Not reported |
| Additional Code 5: | Not reported |

Additional Info:

| | |
|---|---|
| Year: | 1995 |
| Gen EPA ID: | CAL920815486 |
| | |
| Shipment Date: | 19950526 |
| Creation Date: | 4/2/1996 0:00:00 |
| Receipt Date: | 19950601 |
| Manifest ID: | 95228071 |
| Trans EPA ID: | CAD982525024 |
| Trans Name: | Not reported |
| Trans 2 EPA ID: | Not reported |
| Trans 2 Name: | Not reported |
| TSDF EPA ID: | CAD028409019 |
| Trans Name: | Not reported |
| TSDF Alt EPA ID: | CAD028409019 |
| TSDF Alt Name: | Not reported |
| CA Waste Code: | 213 - Hydrocarbon solvents (benzene, hexane, Stoddard, etc. |
| RCRA Code: | D001 |
| Disposal Method: | T01 - Treatment, Tank |
| Quantity Tons: | 2.2935 |
| Waste Quantity: | 550 |
| Quantity Unit: | G |
| Additional Code 1: | Not reported |
| Additional Code 2: | Not reported |
| Additional Code 3: | Not reported |
| Additional Code 4: | Not reported |
| Additional Code 5: | Not reported |
| | |
| Shipment Date: | 19950427 |
| Creation Date: | 10/24/1995 0:00:00 |
| Receipt Date: | 19950502 |
| Manifest ID: | 92085283 |
| Trans EPA ID: | CAD981965734 |
| Trans Name: | Not reported |
| Trans 2 EPA ID: | Not reported |
| Trans 2 Name: | Not reported |
| TSDF EPA ID: | CAT080013352 |
| Trans Name: | Not reported |
| TSDF Alt EPA ID: | Not reported |
| TSDF Alt Name: | Not reported |
| CA Waste Code: | 222 - Oil/water separation sludge |

**THRIFTY OIL CO #423 (Continued)** **S113165610**

| | |
|---|---|
| RCRA Code: | Not reported |
| Disposal Method: | R01 - Recycler |
| Quantity Tons: | 0.3544 |
| Waste Quantity: | 85 |
| Quantity Unit: | G |
| Additional Code 1: | Not reported |
| Additional Code 2: | Not reported |
| Additional Code 3: | Not reported |
| Additional Code 4: | Not reported |
| Additional Code 5: | Not reported |

Additional Info:

| | |
|---|---|
| Year: | 1996 |
| Gen EPA ID: | CAL920815486 |
| Shipment Date: | 19960815 |
| Creation Date: | 5/30/1997 0:00:00 |
| Receipt Date: | 19960819 |
| Manifest ID: | 96586458 |
| Trans EPA ID: | CAT982518433 |
| Trans Name: | Not reported |
| Trans 2 EPA ID: | Not reported |
| Trans 2 Name: | Not reported |
| TSDF EPA ID: | CAD089446710 |
| Trans Name: | Not reported |
| TSDF Alt EPA ID: | Not reported |
| TSDF Alt Name: | Not reported |
| CA Waste Code: | 213 - Hydrocarbon solvents (benzene, hexane, Stoddard, etc. |
| RCRA Code: | D001 |
| Disposal Method: | H01 - Transfer Station |
| Quantity Tons: | 0.2293 |
| Waste Quantity: | 55 |
| Quantity Unit: | G |
| Additional Code 1: | Not reported |
| Additional Code 2: | Not reported |
| Additional Code 3: | Not reported |
| Additional Code 4: | Not reported |
| Additional Code 5: | Not reported |

HWTS:

| | |
|---|---|
| Name: | THRIFTY OIL CO #423 |
| Address: | 12109 WOODSIDE AVE |
| Address 2: | Not reported |
| City,State,Zip: | LAKESIDE, CA 920400000 |
| EPA ID: | CAL920815486 |
| Inactive Date: | 06/30/2003 |
| Create Date: | 03/21/1992 |
| Last Act Date: | 10/23/2003 |
| Mailing Name: | Not reported |
| Mailing Address: | 13116 IMPERIAL HWY |
| Mailing Address 2: | Not reported |
| Mailing City,State,Zip: | SANTA FE SPRINGS, CA 906700000 |
| Owner Name: | THRIFTY OIL CO |
| Owner Address: | 13116 IMPERIAL HWY |
| Owner Address 2: | Not reported |
| Owner City,State,Zip: | SANTA FE SPRINGS, CA 906700000 |

**THRIFTY OIL CO #423 (Continued)** **S113165610**

Contact Name: MARTIN J ZALDO/ENVIR MGR
Contact Address: 13539 E FOSTER RD
Contact Address 2: Not reported
City,State,Zip: SANTA FE SPRINGS, CA 906700000

---

**I253** **PRESTIGE STATIONS, INC #9760** **RGA LUST** **S114671820**
**12109 WOODSIDE AV** **N/A**
**< 1/8** **LAKESIDE, CA**
**1 ft.**

**Site 26 of 42 in cluster I**

**Relative:** **Higher**
**Actual:** **396 ft.**

RGA LUST:
Name: PRESTIGE STATIONS, INC #9760
Address: 12109 WOODSIDE AV
City: LAKESIDE
State: LAKESIDE
2012 PRESTIGE STATIONS, INC #9760 12109 WOODSIDE AV
Name: PRESTIGE STATIONS, INC #9760
Address: 12109 WOODSIDE AV
City: LAKESIDE
State: LAKESIDE
2011 PRESTIGE STATIONS, INC #9760 12109 WOODSIDE AV
Name: PRESTIGE STATIONS, INC #9760
Address: 12109 WOODSIDE AV
City: LAKESIDE
State: LAKESIDE
2010 PRESTIGE STATIONS, INC #9760 12109 WOODSIDE AV
Name: PRESTIGE STATIONS, INC #9760
Address: 12109 WOODSIDE AV
City: LAKESIDE
State: LAKESIDE
2009 PRESTIGE STATIONS, INC #9760 12109 WOODSIDE AV
Name: PRESTIGE STATIONS, INC #9760
Address: 12109 WOODSIDE AV
City: LAKESIDE
State: LAKESIDE
2008 PRESTIGE STATIONS, INC #9760 12109 WOODSIDE AV
Name: PRESTIGE STATIONS, INC #9760
Address: 12109 WOODSIDE AV
City: LAKESIDE
State: LAKESIDE
2007 PRESTIGE STATIONS, INC #9760 12109 WOODSIDE AV
Name: PRESTIGE STATIONS, INC #9760
Address: 12109 WOODSIDE AV
City: LAKESIDE
State: LAKESIDE
2007 PRESTIGE STATIONS, INC #9760 12109 WOODSIDE AV
Name: PRESTIGE STATIONS, INC #9760
Address: 12109 WOODSIDE AV
City: LAKESIDE
State: LAKESIDE
2006 PRESTIGE STATIONS, INC #9760 12109 WOODSIDE AV
Name: PRESTIGE STATIONS, INC #9760
Address: 12109 WOODSIDE AV
City: LAKESIDE
State: LAKESIDE
2005 PRESTIGE STATIONS, INC #9760 12109 WOODSIDE AV

**M254** **FINE WOOD FINISHING** **FINDS** **1025980247**
**11937 WOODSIDE AVE STE A** **N/A**
**< 1/8** **LAKESIDE, CA 92040**
**1 ft.**

**Site 6 of 12 in cluster M**

**Relative:** **Lower**
**Actual:** **389 ft.**

FINDS:
Registry ID: 110070591253
Facility URL: http://ofmpub.epa.gov/enviro/fii_query_detail.disp_program_facility?p_registry_id=110070591253

Environmental Interest/Information System:
RCRAInfo is a national information system that supports the Resource Conservation and Recovery Act (RCRA) program through the tracking of events and activities related to facilities that generate, transport, and treat, store, or dispose of hazardous waste. RCRAInfo allows RCRA program staff to track the notification, permit, compliance, and corrective action activities required under RCRA.

Click this hyperlink while viewing on your computer to access additional FINDS: detail in the EDR Site Report.

---

**K255** **RCRA NonGen / NLR** **1025877871**
**11982A WOODSIDE AVE STE 102** **CAL000451009**
**< 1/8** **LAKESIDE, CA 92040**
**1 ft.**

**Site 14 of 31 in cluster K**

**Relative:** **Lower**
**Actual:** **391 ft.**

RCRA NonGen / NLR:
Date form received by agency: 2019-11-27 00:00:00.0
Facility name: Not reported
Facility address: 11982A WOODSIDE AVE STE 102
LAKESIDE, CA 92040
EPA ID: CAL000451009
Contact: BRUCE HILL
Contact address: 11982A WOODSIDE AVE STE 102
LAKESIDE, CA 92040
Contact country: Not reported
Contact telephone: 916-672-0005
Contact email: BHILL03@COX.NET
EPA Region: 09
Classification: Non-Generator
Description: Handler: Non-Generators do not presently generate hazardous waste

Owner/Operator Summary:
Owner/operator name: BRUCE HILL
Owner/operator address: 8601 PACID VIEW DR
SANTEE, CA 92071
Owner/operator country: Not reported
Owner/operator telephone: 619-672-0005
Owner/operator email: Not reported
Owner/operator fax: Not reported
Owner/operator extension: Not reported
Legal status: Other
Owner/Operator Type: Owner
Owner/Op start date: Not reported
Owner/Op end date: Not reported

Owner/operator name: BRUCE HILL
Owner/operator address: 11982A WOODSIDE AVE STE 102
LAKESIDE, CA 92040

**(Continued)** **1025877871**

Owner/operator country: Not reported
Owner/operator telephone: 916-672-0005
Owner/operator email: Not reported
Owner/operator fax: Not reported
Owner/operator extension: Not reported
Legal status: Other
Owner/Operator Type: Operator
Owner/Op start date: Not reported
Owner/Op end date: Not reported

Handler Activities Summary:
U.S. importer of hazardous waste: No
Mixed waste (haz. and radioactive): Not reported
Recycler of hazardous waste: No
Transporter of hazardous waste: No
Treater, storer or disposer of HW: No
Underground injection activity: No
On-site burner exemption: No
Furnace exemption: No
Used oil fuel burner: No
Used oil processor: No
User oil refiner: No
Used oil fuel marketer to burner: No
Used oil Specification marketer: No
Used oil transfer facility: No
Used oil transporter: No

Violation Status: No violations found

---

**K256** **KAR ENGINEERING** **HAZNET S112835758**
**11984 WOODSIDE AVE** **HWTS N/A**
**< 1/8** **LAKESIDE, CA 92040**
**1 ft.**

**Site 15 of 31 in cluster K**

**Relative:** **Lower**
**Actual:** **392 ft.**

HAZNET:
Name: KAR ENGINEERING
Address: 11984 WOODSIDE AVE
Address 2: Not reported
City,State,Zip: LAKESIDE, CA 920400000
Contact: BOYD SMITH
Telephone: 6194431165
Mailing Name: Not reported
Mailing Address: 11984 WOODSIDE AVE STE 114

Year: 1994
Gepaid: CA0000073254
TSD EPA ID: CAT000613976
CA Waste Code: 343 - Unspecified organic liquid mixture
Disposal Method: H01 - Transfer Station
Tons: 0.22

Additional Info:
Year: 1994
Gen EPA ID: CA0000073254

Shipment Date: 19940311

**KAR ENGINEERING (Continued)** **S112835758**

| | |
|---|---|
| Creation Date: | 3/25/1996 0:00:00 |
| Receipt Date: | 19940314 |
| Manifest ID: | 93192381 |
| Trans EPA ID: | ILD984908202 |
| Trans Name: | Not reported |
| Trans 2 EPA ID: | ILD984908202 |
| Trans 2 Name: | Not reported |
| TSDF EPA ID: | CAT000613976 |
| Trans Name: | Not reported |
| TSDF Alt EPA ID: | CAT000613976 |
| TSDF Alt Name: | Not reported |
| CA Waste Code: | 343 - Unspecified organic liquid mixture |
| RCRA Code: | Not reported |
| Disposal Method: | H01 - Transfer Station |
| Quantity Tons: | 0.22 |
| Waste Quantity: | 440 |
| Quantity Unit: | P |
| Additional Code 1: | Not reported |
| Additional Code 2: | Not reported |
| Additional Code 3: | Not reported |
| Additional Code 4: | Not reported |
| Additional Code 5: | Not reported |

HWTS:

| | |
|---|---|
| Name: | KAR ENGINEERING |
| Address: | 11984 WOODSIDE AVE |
| Address 2: | Not reported |
| City,State,Zip: | LAKESIDE, CA 920400000 |
| EPA ID: | CA0000073254 |
| Inactive Date: | 06/30/1997 |
| Create Date: | 12/08/1995 |
| Last Act Date: | 07/06/2010 |
| Mailing Name: | Not reported |
| Mailing Address: | 11984 WOODSIDE AVE STE 114 |
| Mailing Address 2: | Not reported |
| Mailing City,State,Zip: | LAKESIDE, CA 920402945 |
| Owner Name: | BOYD SMITH |
| Owner Address: | 11980 WOODSIDE AVE STE 1 |
| Owner Address 2: | Not reported |
| Owner City,State,Zip: | LAKESIDE, CA 920400000 |
| Contact Name: | BOYD SMITH |
| Contact Address: | 11984 WOODSIDE AVE STE 114 UNDEL |
| Contact Address 2: | V97-PH |
| City,State,Zip: | LAKESIDE, CA 920402945 |

---

**K257** **OTS ENGINEERING** **San Diego Co. HMMD** **S106065571**
**11984 WOODSIDE AV** **N/A**
**< 1/8** **LAKESIDE, CA 92040**
**1 ft.**

**Site 16 of 31 in cluster K**

**Relative:** HMMD SAN DIEGO:
**Lower**

| | |
|---|---|
| Name: | OTS ENGINEERING |
| Address: | 11984 WOODSIDE AV |
| City,State,Zip: | LAKESIDE, CA 92040 |
| Permit Number: | 200581 |
| Business Type: | 6HK35 |

**Actual:**
**392 ft.**

**OTS ENGINEERING (Continued)** **S106065571**

EPA Id Number: Not reported
APN: 382-280-01-00
Last HMMD Inspection: 07/19/2004
Facility Telephone: 619-390-9309
Permit Status: INAC
Permit Expiration: 01/31/2007
Date Last Updated: 11/02/2012
Facility Owner: SHAWN MCLAUCHLAN
Facility Mailing Address: 11984 WOODSIDE AV #118
Facility Mailing City: LAKESIDE
Facility Mailing State: CA
Facility Mailing Zip: 92040-
UST Owner: Not reported
Handle Regulated Hazmat: Not reported
Own Or Operate UST: Not reported
Subject To APSA: Not reported
Generate Haz Waste: Not reported
Treat Haz Waste: Not reported
Generate Medical Waste: Not reported

Name: OTS ENGINEERING
Address: 11984 WOODSIDE AV
City,State,Zip: LAKESIDE, CA 92040
Permit Number: 200581
Business Type: 6HK35
EPA Id Number: Not reported
APN: 382-280-01-00
Last HMMD Inspection: 07/19/2004
Facility Telephone: 619-390-9309
Permit Status: INAC
Permit Expiration: 01/31/2007
Date Last Updated: 11/02/2012
Facility Owner: SHAWN MCLAUCHLAN
Facility Mailing Address: 11984 WOODSIDE AV #118
Facility Mailing City: LAKESIDE
Facility Mailing State: CA
Facility Mailing Zip: 92040-
UST Owner: Not reported
Handle Regulated Hazmat: Y
Own Or Operate UST: Not reported
Subject To APSA: Not reported
Generate Haz Waste: Not reported
Treat Haz Waste: Not reported
Generate Medical Waste: Not reported

Name: OTS ENGINEERING
Address: 11984 WOODSIDE AV
City,State,Zip: LAKESIDE, CA 92040
Permit Number: 138295
Business Type: 6HK18
EPA Id Number: Not reported
APN: 382-280-01-00
Last HMMD Inspection: 05/09/2000
Facility Telephone: 619-390-9309
Permit Status: CHNG
Permit Expiration: 01/31/2003
Date Last Updated: 11/02/2012

**OTS ENGINEERING (Continued)** **S106065571**

| | |
|---|---|
| Facility Owner: | SHAWN MCLAUCHLAN |
| Facility Mailing Address: | 11984 WOODSIDE AV #118 |
| Facility Mailing City: | LAKESIDE |
| Facility Mailing State: | CA |
| Facility Mailing Zip: | 92040- |
| UST Owner: | Not reported |
| Handle Regulated Hazmat: | Y |
| Own Or Operate UST: | Not reported |
| Subject To APSA: | Not reported |
| Generate Haz Waste: | Not reported |
| Treat Haz Waste: | Not reported |
| Generate Medical Waste: | Not reported |

---

**I258** **THRIFTY #423 (ARCO)** **RGA LUST** **S114702885**
**12109 WOODSIDE AV** **N/A**
**< 1/8** **LAKESIDE, CA**
**1 ft.**

**Site 27 of 42 in cluster I**

**Relative:** RGA LUST:
**Higher**

| | |
|---|---|
| Name: | THRIFTY #423 (ARCO) |
| Address: | 12109 WOODSIDE AV |
| City: | LAKESIDE |
| State: | LAKESIDE |

**Actual:** **396 ft.**

2003 THRIFTY #423 (ARCO) 12109 WOODSIDE AV

---

**M259** **TRIPLE E ENTERPRISES** **HAZNET** **S113027815**
**11935 WOODSIDE AVENUE** **HWTS** **N/A**
**< 1/8** **LAKESIDE, CA 92040**
**1 ft.**

**Site 7 of 12 in cluster M**

**Relative:** HAZNET:
**Lower**

| | |
|---|---|
| Name: | TRIPLE E ENTERPRISES |
| Address: | 11935 WOODSIDE AVENUE |
| Address 2: | Not reported |
| City,State,Zip: | LAKESIDE, CA 920400000 |
| Contact: | UNDELIVERABLE 1/95 SURVEY HN |
| Telephone: | 6195619989 |
| Mailing Name: | Not reported |
| Mailing Address: | 11935 WOODSIDE AVENUE |
| Year: | 1997 |
| Gepaid: | CAL000017554 |
| TSD EPA ID: | CAD099452708 |
| CA Waste Code: | 222 - Oil/water separation sludge |
| Disposal Method: | H01 - Transfer Station |
| Tons: | 4.6453 |

**Actual:** **390 ft.**

Additional Info:

| | |
|---|---|
| Year: | 1997 |
| Gen EPA ID: | CAL000017554 |
| Shipment Date: | 19970903 |
| Creation Date: | 7/23/1998 0:00:00 |

**TRIPLE E ENTERPRISES (Continued)** **S113027815**

| | |
|---|---|
| Receipt Date: | 19970903 |
| Manifest ID: | 96654044 |
| Trans EPA ID: | ILD984908202 |
| Trans Name: | Not reported |
| Trans 2 EPA ID: | Not reported |
| Trans 2 Name: | Not reported |
| TSDF EPA ID: | CAD099452708 |
| Trans Name: | Not reported |
| TSDF Alt EPA ID: | Not reported |
| TSDF Alt Name: | Not reported |
| CA Waste Code: | 222 - Oil/water separation sludge |
| RCRA Code: | Not reported |
| Disposal Method: | H01 - Transfer Station |
| Quantity Tons: | 4.6453 |
| Waste Quantity: | 1114 |
| Quantity Unit: | G |
| Additional Code 1: | Not reported |
| Additional Code 2: | Not reported |
| Additional Code 3: | Not reported |
| Additional Code 4: | Not reported |
| Additional Code 5: | Not reported |

HWTS:

| | |
|---|---|
| Name: | TRIPLE E ENTERPRISES |
| Address: | 11935 WOODSIDE AVENUE |
| Address 2: | Not reported |
| City,State,Zip: | LAKESIDE, CA 920400000 |
| EPA ID: | CAL000017554 |
| Inactive Date: | 01/01/1995 |
| Create Date: | 11/14/1989 |
| Last Act Date: | 07/24/2001 |
| Mailing Name: | Not reported |
| Mailing Address: | 11935 WOODSIDE AVENUE |
| Mailing Address 2: | Not reported |
| Mailing City,State,Zip: | LAKESIDE, CA 920400000 |
| Owner Name: | TRIPLE EEE ENT INC |
| Owner Address: | -- |
| Owner Address 2: | Not reported |
| Owner City,State,Zip: | --, 99 -- |
| Contact Name: | UNDELIVERABLE 1/95 SURVEY HN |
| Contact Address: | 11/88 NUMBER REASSIGNED TO |
| Contact Address 2: | Not reported |
| City,State,Zip: | --, 99 -- |

---

**K260** **HILLSIDE AUTO REPAIR AND CUSTOM** **ECHO** **1026033872**
**11982A WOODSIDE AVE STE 102** **N/A**
**< 1/8** **LAKESIDE, CA 92040**
**1 ft.**

**Site 17 of 31 in cluster K**

**Relative:** ECHO:
**Lower**

| | |
|---|---|
| Envid: | 1026033872 |
| Registry ID: | Not reported |
| DFR URL: | http://echo.epa.gov/detailed-facility-report?fid=CAL000451009 |
| Name: | HILLSIDE AUTO REPAIR AND CUSTOM |
| Address: | 11982A WOODSIDE AVE STE 102 |
| City,State,Zip: | LAKESIDE, CA 92040 |

**Actual:**
**391 ft.**

**K261** **THE POOL STATION** **San Diego Co. HMMD** **S104750995**
**11974 WOODSIDE AV** **N/A**
**< 1/8** **LAKESIDE, CA 92040**
**1 ft.**

**Site 18 of 31 in cluster K**

**Relative:** HMMD SAN DIEGO:
**Lower**

| | |
|---|---|
| **Actual:** Name: | THE POOL STATION |
| **389 ft.** Address: | 11974 WOODSIDE AV |
| City,State,Zip: | LAKESIDE, CA 92040 |
| Permit Number: | 126176 |
| Business Type: | Not reported |
| EPA Id Number: | Not reported |
| APN: | 382-280-14-00 |
| Last HMMD Inspection: | 02/27/1991 |
| Facility Telephone: | Not reported |
| Permit Status: | INAC |
| Permit Expiration: | 02/27/1991 |
| Date Last Updated: | 11/02/2012 |
| Facility Owner: | Not reported |
| Facility Mailing Address: | Not reported |
| Facility Mailing City: | Not reported |
| Facility Mailing State: | Not reported |
| Facility Mailing Zip: | Not reported |
| UST Owner: | Not reported |
| Handle Regulated Hazmat: | Not reported |
| Own Or Operate UST: | Not reported |
| Subject To APSA: | Not reported |
| Generate Haz Waste: | Not reported |
| Treat Haz Waste: | Not reported |
| Generate Medical Waste: | Not reported |

---

**K262** **CUDDEBACK TRUCKING** **HAZNET** **S113023701**
**12024 WOODSIDE AVE** **HWTS** **N/A**
**< 1/8** **LAKESIDE, CA 92040**
**1 ft.**

**Site 19 of 31 in cluster K**

**Relative:** HAZNET:
**Lower**

| | |
|---|---|
| **Actual:** Name: | CUDDEBACK TRUCKING |
| **392 ft.** Address: | 12024 WOODSIDE AVE |
| Address 2: | Not reported |
| City,State,Zip: | LAKESIDE, CA 920400000 |
| Contact: | BILL CUDDEBACK |
| Telephone: | 6195611155 |
| Mailing Name: | Not reported |
| Mailing Address: | 12024 WOODSIDE AVE |
| Year: | 2000 |
| Gepaid: | CAL000005543 |
| TSD EPA ID: | CAT080013352 |
| CA Waste Code: | 133 - Aqueous solution with total organic residues 10 percent or more |
| Disposal Method: | R01 - Recycler |
| Tons: | 0.1876 |

Additional Info:

| | |
|---|---|
| Year: | 2000 |
| Gen EPA ID: | CAL000005543 |

**CUDDEBACK TRUCKING (Continued)** **S113023701**

| | |
|---|---|
| Shipment Date: | 20000620 |
| Creation Date: | 9/11/2000 0:00:00 |
| Receipt Date: | 20000622 |
| Manifest ID: | 99613198 |
| Trans EPA ID: | CAD028277036 |
| Trans Name: | Not reported |
| Trans 2 EPA ID: | Not reported |
| Trans 2 Name: | Not reported |
| TSDF EPA ID: | CAT080013352 |
| Trans Name: | Not reported |
| TSDF Alt EPA ID: | Not reported |
| TSDF Alt Name: | Not reported |
| CA Waste Code: | 133 - Aqueous solution with 10% or more total organic residues |
| RCRA Code: | Not reported |
| Disposal Method: | R01 - Recycler |
| Quantity Tons: | 0.1876 |
| Waste Quantity: | 45 |
| Quantity Unit: | G |
| Additional Code 1: | Not reported |
| Additional Code 2: | Not reported |
| Additional Code 3: | Not reported |
| Additional Code 4: | Not reported |
| Additional Code 5: | Not reported |

HWTS:

| | |
|---|---|
| Name: | CUDDEBACK TRUCKING |
| Address: | 12024 WOODSIDE AVE |
| Address 2: | Not reported |
| City,State,Zip: | LAKESIDE, CA 920400000 |
| EPA ID: | CAL000005543 |
| Inactive Date: | 06/30/2005 |
| Create Date: | 11/14/1989 |
| Last Act Date: | 10/26/2011 |
| Mailing Name: | Not reported |
| Mailing Address: | 12024 WOODSIDE AVE |
| Mailing Address 2: | Not reported |
| Mailing City,State,Zip: | LAKESIDE, CA 920400000 |
| Owner Name: | CUDDEBACK |
| Owner Address: | 12024 WOODSIDE AVE |
| Owner Address 2: | Not reported |
| Owner City,State,Zip: | LAKESIDE, CA 920400000 |
| Contact Name: | BILL CUDDEBACK |
| Contact Address: | 12024 WOODSIDE AVE |
| Contact Address 2: | Not reported |
| City,State,Zip: | LAKESIDE, CA 920400000 |

NAICS:

| | |
|---|---|
| EPA ID: | CAL000005543 |
| Create Date: | 2002-03-14 16:36:27 |
| NAICS Code: | 4841 |
| NAICS Description: | General Freight Trucking |
| Issued EPA ID Date: | 1989-11-14 00:00:00 |
| Inactive Date: | 2005-06-30 15:01:00 |
| Facility Name: | CUDDEBACK TRUCKING |
| Facility Address: | 12024 WOODSIDE AVE |
| Facility Address 2: | Not reported |
| Facility City: | LAKESIDE |

**CUDDEBACK TRUCKING (Continued)** **S113023701**

Facility County: 37
Facility State: CA
Facility Zip: 920400000

---

**K263** **ROYAL D MOTORS LLC/CALI COAST AUTO & CYCLE** **RCRA NonGen / NLR** **1024860442**
**11982 WOODSIDE AVE STE 102** **CAL000428881**
**< 1/8** **LAKESIDE, CA 92040**
**1 ft.**

**Site 20 of 31 in cluster K**

**Relative:** **Lower**
**Actual:** **391 ft.**

RCRA NonGen / NLR:
Date form received by agency: 2017-07-05 00:00:00.0
Facility name: ROYAL D MOTORS LLC/CALI COAST AUTO & CYCLE
Facility address: 11982 WOODSIDE AVE STE 102
LAKESIDE, CA 92040
EPA ID: CAL000428881
Contact: JAMES DE GROOT
Contact address: 11982 WOODSIDE AVE STE 102
LAKESIDE, CA 92040
Contact country: Not reported
Contact telephone: 858-999-7549
Contact email: CALICOASTAUTOANDCYCLE@GMAIL.COM
EPA Region: 09
Classification: Non-Generator
Description: Handler: Non-Generators do not presently generate hazardous waste

Owner/Operator Summary:
Owner/operator name: ROYAL D MOTORS LLC
Owner/operator address: 11088 CAMINO PLAYA CARMEL
SAN DIEGO, CA 92124
Owner/operator country: Not reported
Owner/operator telephone: 858-999-7549
Owner/operator email: Not reported
Owner/operator fax: Not reported
Owner/operator extension: Not reported
Legal status: Other
Owner/Operator Type: Owner
Owner/Op start date: Not reported
Owner/Op end date: Not reported

Owner/operator name: JAMES DE GROOT
Owner/operator address: 11982 WOODSIDE AVE STE 102
LAKESIDE, CA 92040
Owner/operator country: Not reported
Owner/operator telephone: 858-999-7549
Owner/operator email: Not reported
Owner/operator fax: Not reported
Owner/operator extension: Not reported
Legal status: Other
Owner/Operator Type: Operator
Owner/Op start date: Not reported
Owner/Op end date: Not reported

Handler Activities Summary:
U.S. importer of hazardous waste: No
Mixed waste (haz. and radioactive): No

**ROYAL D MOTORS LLC/CALI COAST AUTO & CYCLE (Continued)** **1024860442**

| | |
|---|---|
| Recycler of hazardous waste: | No |
| Transporter of hazardous waste: | Yes |
| Treater, storer or disposer of HW: | No |
| Underground injection activity: | No |
| On-site burner exemption: | No |
| Furnace exemption: | No |
| Used oil fuel burner: | No |
| Used oil processor: | No |
| User oil refiner: | No |
| Used oil fuel marketer to burner: | No |
| Used oil Specification marketer: | No |
| Used oil transfer facility: | No |
| Used oil transporter: | No |

Violation Status: No violations found

---

**L264** **SHELL** **HAZNET S113101062**
**12087 WOODSIDE** **HWTS N/A**
**< 1/8** **LAKESIDE, CA 90749**
**1 ft.**

**Site 8 of 15 in cluster L**

**Relative: Higher**
**Actual: 396 ft.**

HAZNET:

| | |
|---|---|
| Name: | SHELL |
| Address: | 12087 WOODSIDE |
| Address 2: | Not reported |
| City,State,Zip: | LAKESIDE, CA 907490000 |
| Contact: | SONDRA BIENVENU |
| Telephone: | 7132412258 |
| Mailing Name: | Not reported |
| Mailing Address: | PO BOX 4453 |
| Year: | 1999 |
| Gepaid: | CAL000194306 |
| TSD EPA ID: | CAD028409019 |
| CA Waste Code: | 352 - Other organic solids |
| Disposal Method: | H01 - Transfer Station |
| Tons: | 0.0815 |
| Year: | 1998 |
| Gepaid: | CAL000194306 |
| TSD EPA ID: | CAD982484933 |
| CA Waste Code: | 513 - Empty containers less than 30 gallons |
| Disposal Method: | D99 - Disposal, Other |
| Tons: | 0.25 |
| Year: | 1998 |
| Gepaid: | CAL000194306 |
| TSD EPA ID: | CAD028409019 |
| CA Waste Code: | 134 - Aqueous solution with total organic residues less than 10 percent |
| Disposal Method: | T01 - Treatment, Tank |
| Tons: | 4.2 |

Additional Info:

| | |
|---|---|
| Year: | 1999 |
| Gen EPA ID: | CAL000194306 |

**SHELL (Continued)** **S113101062**

| | |
|---|---|
| Shipment Date: | 19991122 |
| Creation Date: | 1/19/2000 0:00:00 |
| Receipt Date: | 19991130 |
| Manifest ID: | 99185929 |
| Trans EPA ID: | CAL000123736 |
| Trans Name: | Not reported |
| Trans 2 EPA ID: | Not reported |
| Trans 2 Name: | Not reported |
| TSDF EPA ID: | CAD028409019 |
| Trans Name: | Not reported |
| TSDF Alt EPA ID: | CAD028409019 |
| TSDF Alt Name: | Not reported |
| CA Waste Code: | 352 - Other organic solids |
| RCRA Code: | D018 |
| Disposal Method: | H01 - Transfer Station |
| Quantity Tons: | 0.019 |
| Waste Quantity: | 38 |
| Quantity Unit: | P |
| Additional Code 1: | Not reported |
| Additional Code 2: | Not reported |
| Additional Code 3: | Not reported |
| Additional Code 4: | Not reported |
| Additional Code 5: | Not reported |

| | |
|---|---|
| Shipment Date: | 19990930 |
| Creation Date: | 11/22/1999 0:00:00 |
| Receipt Date: | 19991005 |
| Manifest ID: | 99185708 |
| Trans EPA ID: | CAL000123736 |
| Trans Name: | Not reported |
| Trans 2 EPA ID: | Not reported |
| Trans 2 Name: | Not reported |
| TSDF EPA ID: | CAD028409019 |
| Trans Name: | Not reported |
| TSDF Alt EPA ID: | CAD028409019 |
| TSDF Alt Name: | Not reported |
| CA Waste Code: | 352 - Other organic solids |
| RCRA Code: | D018 |
| Disposal Method: | H01 - Transfer Station |
| Quantity Tons: | 0.0125 |
| Waste Quantity: | 25 |
| Quantity Unit: | P |
| Additional Code 1: | Not reported |
| Additional Code 2: | Not reported |
| Additional Code 3: | Not reported |
| Additional Code 4: | Not reported |
| Additional Code 5: | Not reported |

| | |
|---|---|
| Shipment Date: | 19990810 |
| Creation Date: | 10/12/1999 0:00:00 |
| Receipt Date: | 19990812 |
| Manifest ID: | 98644190 |
| Trans EPA ID: | CAR000031211 |
| Trans Name: | Not reported |
| Trans 2 EPA ID: | Not reported |
| Trans 2 Name: | Not reported |
| TSDF EPA ID: | CAD028409019 |

**SHELL (Continued)** **S113101062**

| | |
|---|---|
| Trans Name: | Not reported |
| TSDF Alt EPA ID: | CAD028409019 |
| TSDF Alt Name: | Not reported |
| CA Waste Code: | 352 - Other organic solids |
| RCRA Code: | D018 |
| Disposal Method: | H01 - Transfer Station |
| Quantity Tons: | 0.05 |
| Waste Quantity: | 100 |
| Quantity Unit: | P |
| Additional Code 1: | Not reported |
| Additional Code 2: | Not reported |
| Additional Code 3: | Not reported |
| Additional Code 4: | Not reported |
| Additional Code 5: | Not reported |

Additional Info:

| | |
|---|---|
| Year: | 1998 |
| Gen EPA ID: | CAL000194306 |
| Shipment Date: | 19980603 |
| Creation Date: | 8/3/1998 0:00:00 |
| Receipt Date: | 19980605 |
| Manifest ID: | 96526406 |
| Trans EPA ID: | CAD982030173 |
| Trans Name: | Not reported |
| Trans 2 EPA ID: | Not reported |
| Trans 2 Name: | Not reported |
| TSDF EPA ID: | CAD982484933 |
| Trans Name: | Not reported |
| TSDF Alt EPA ID: | Not reported |
| TSDF Alt Name: | Not reported |
| CA Waste Code: | 513 - Empty containers less than 30 gallons |
| RCRA Code: | Not reported |
| Disposal Method: | D99 - Disposal, Other |
| Quantity Tons: | 0.25 |
| Waste Quantity: | 500 |
| Quantity Unit: | P |
| Additional Code 1: | Not reported |
| Additional Code 2: | Not reported |
| Additional Code 3: | Not reported |
| Additional Code 4: | Not reported |
| Additional Code 5: | Not reported |
| Shipment Date: | 19980527 |
| Creation Date: | 7/15/1998 0:00:00 |
| Receipt Date: | 19980527 |
| Manifest ID: | 97245808 |
| Trans EPA ID: | CAL922125668 |
| Trans Name: | Not reported |
| Trans 2 EPA ID: | Not reported |
| Trans 2 Name: | Not reported |
| TSDF EPA ID: | CAD028409019 |
| Trans Name: | Not reported |
| TSDF Alt EPA ID: | CAD028409019 |
| TSDF Alt Name: | Not reported |
| CA Waste Code: | 134 - Aqueous solution with <10% total organic residues |
| RCRA Code: | D001 |

**SHELL (Continued)** **S113101062**

| | |
|---|---|
| Disposal Method: | T01 - Treatment, Tank |
| Quantity Tons: | 4.2 |
| Waste Quantity: | 1000 |
| Quantity Unit: | G |
| Additional Code 1: | Not reported |
| Additional Code 2: | Not reported |
| Additional Code 3: | Not reported |
| Additional Code 4: | Not reported |
| Additional Code 5: | Not reported |

HWTS:

| | |
|---|---|
| Name: | SHELL |
| Address: | 12087 WOODSIDE |
| Address 2: | Not reported |
| City,State,Zip: | LAKESIDE, CA 907490000 |
| EPA ID: | CAL000194306 |
| Inactive Date: | 06/30/1999 |
| Create Date: | 05/27/1998 |
| Last Act Date: | 09/27/2000 |
| Mailing Name: | Not reported |
| Mailing Address: | PO BOX 4453 |
| Mailing Address 2: | Not reported |
| Mailing City,State,Zip: | HOUSTON, TX 772104453 |
| Owner Name: | EQUILON ENTERPRISES LLC |
| Owner Address: | PO BOX 4453 |
| Owner Address 2: | Not reported |
| Owner City,State,Zip: | HOUSTON, TX 772104453 |
| Contact Name: | SONDRA BIENVENU |
| Contact Address: | INACTIVE PER VI99 LC |
| Contact Address 2: | Not reported |
| City,State,Zip: | HOUSTON, TX 772104453 |

---

**J265** **FE TRAILERS** **ECHO** **1025898417**
**11919 WOODSIDE AVE** **N/A**
**< 1/8** **LAKESIDE, CA 92040**
**1 ft.**

**Site 13 of 28 in cluster J**

**Relative:** **Lower**
**Actual:** **390 ft.**

ECHO:

| | |
|---|---|
| Envid: | 1025898417 |
| Registry ID: | 110066089752 |
| DFR URL: | http://echo.epa.gov/detailed-facility-report?fid=110066089752 |
| Name: | FE TRAILERS |
| Address: | 11919 WOODSIDE AVE |
| City,State,Zip: | LAKESIDE, CA 92040 |

**L266** **WOODSIDE SHELL & FOOD MARKET** **HAZNET S113031054**
**12087 WOODSIDE AVE** **HWTS N/A**
**< 1/8** **LAKESIDE, CA 92040**
**1 ft.**

**Site 9 of 15 in cluster L**

**Relative: Higher**

**Actual: 396 ft.**

HAZNET:

| | |
|---|---|
| Name: | WOODSIDE SHELL & FOOD MARKET |
| Address: | 12087 WOODSIDE AVE |
| Address 2: | Not reported |
| City,State,Zip: | LAKESIDE, CA 920402915 |
| Contact: | MARVIN CAGLE/PRESIDENT |
| Telephone: | 6194437366 |
| Mailing Name: | Not reported |
| Mailing Address: | 12087 WOODSIDE AVE |
| Year: | 1996 |
| Gepaid: | CAL000026048 |
| TSD EPA ID: | CAT080025711 |
| CA Waste Code: | 134 - Aqueous solution with total organic residues less than 10 percent |
| Disposal Method: | R01 - Recycler |
| Tons: | 0.231 |

Additional Info:

| | |
|---|---|
| Year: | 1996 |
| Gen EPA ID: | CAL000026048 |
| Shipment Date: | 19961212 |
| Creation Date: | 5/20/1997 0:00:00 |
| Receipt Date: | 19961213 |
| Manifest ID: | 96393716 |
| Trans EPA ID: | CA0000001818 |
| Trans Name: | Not reported |
| Trans 2 EPA ID: | Not reported |
| Trans 2 Name: | Not reported |
| TSDF EPA ID: | CAT080025711 |
| Trans Name: | Not reported |
| TSDF Alt EPA ID: | Not reported |
| TSDF Alt Name: | Not reported |
| CA Waste Code: | 134 - Aqueous solution with <10% total organic residues |
| RCRA Code: | Not reported |
| Disposal Method: | R01 - Recycler |
| Quantity Tons: | 0.231 |
| Waste Quantity: | 55 |
| Quantity Unit: | G |
| Additional Code 1: | Not reported |
| Additional Code 2: | Not reported |
| Additional Code 3: | Not reported |
| Additional Code 4: | Not reported |
| Additional Code 5: | Not reported |

HWTS:

| | |
|---|---|
| Name: | WOODSIDE SHELL & FOOD MARKET |
| Address: | 12087 WOODSIDE AVE |
| Address 2: | Not reported |
| City,State,Zip: | LAKESIDE, CA 920402915 |
| EPA ID: | CAL000026048 |

**WOODSIDE SHELL & FOOD MARKET (Continued)** **S113031054**

| | |
|---|---|
| Inactive Date: | 06/30/1999 |
| Create Date: | 05/10/1990 |
| Last Act Date: | 04/11/2000 |
| Mailing Name: | Not reported |
| Mailing Address: | 12087 WOODSIDE AVE |
| Mailing Address 2: | Not reported |
| Mailing City,State,Zip: | LAKESIDE, CA 920402915 |
| Owner Name: | CAGLE MARVIN Y INC |
| Owner Address: | 12087 WOODSIDE AVE |
| Owner Address 2: | Not reported |
| Owner City,State,Zip: | LAKESIDE, CA 920402915 |
| Contact Name: | MARVIN CAGLE/PRESIDENT |
| Contact Address: | INACT 99VQ FINAL NOTICE - BATCH |
| Contact Address 2: | 4/11/00 |
| City,State,Zip: | LAKESIDE, CA 920402915 |

---

**L267** **WILLIAM RINKARD** **SWEEPS UST** **U001571778**
**12087 WOODSIDE** **HIST UST** **N/A**
**< 1/8** **LAKESIDE, CA 92040**
**1 ft.**

**Site 10 of 15 in cluster L**

**Relative: Higher**
**Actual: 396 ft.**

SWEEPS UST:

| | |
|---|---|
| Name: | SHELL OIL |
| Address: | 12087 WOODSIDE AVE |
| City: | LAKESIDE |
| Status: | Active |
| Comp Number: | 19562 |
| Number: | 9 |
| Board Of Equalization: | 44-000074 |
| Referral Date: | Not reported |
| Action Date: | 06-26-92 |
| Created Date: | 02-29-88 |
| Owner Tank Id: | Not reported |
| SWRCB Tank Id: | 37-000-019562-000002 |
| Tank Status: | A |
| Capacity: | 8000 |
| Active Date: | Not reported |
| Tank Use: | M.V. FUEL |
| STG: | P |
| Content: | REG UNLEADED |
| Number Of Tanks: | 5 |

| | |
|---|---|
| Name: | SHELL OIL |
| Address: | 12087 WOODSIDE AVE |
| City: | LAKESIDE |
| Status: | Active |
| Comp Number: | 19562 |
| Number: | 9 |
| Board Of Equalization: | 44-000074 |
| Referral Date: | Not reported |
| Action Date: | 06-26-92 |
| Created Date: | 02-29-88 |
| Owner Tank Id: | Not reported |
| SWRCB Tank Id: | 37-000-019562-000003 |
| Tank Status: | A |
| Capacity: | 6000 |
| Active Date: | Not reported |

**WILLIAM RINKARD (Continued)** **U001571778**

Tank Use: M.V. FUEL
STG: P
Content: REG UNLEADED
Number Of Tanks: Not reported

Name: SHELL OIL
Address: 12087 WOODSIDE AVE
City: LAKESIDE
Status: Active
Comp Number: 19562
Number: 9
Board Of Equalization: 44-000074
Referral Date: Not reported
Action Date: 06-26-92
Created Date: 02-29-88
Owner Tank Id: Not reported
SWRCB Tank Id: 37-000-019562-000004
Tank Status: A
Capacity: 6000
Active Date: Not reported
Tank Use: M.V. FUEL
STG: P
Content: REG UNLEADED
Number Of Tanks: Not reported

Name: SHELL OIL
Address: 12087 WOODSIDE AVE
City: LAKESIDE
Status: Active
Comp Number: 19562
Number: 9
Board Of Equalization: 44-000074
Referral Date: Not reported
Action Date: 06-26-92
Created Date: 02-29-88
Owner Tank Id: Not reported
SWRCB Tank Id: 37-000-019562-000005
Tank Status: A
Capacity: 8000
Active Date: Not reported
Tank Use: M.V. FUEL
STG: P
Content: REG UNLEADED
Number Of Tanks: Not reported

Name: SHELL OIL
Address: 12087 WOODSIDE AVE
City: LAKESIDE
Status: Active
Comp Number: 19562
Number: 9
Board Of Equalization: 44-000074
Referral Date: Not reported
Action Date: 06-26-92
Created Date: 02-29-88
Owner Tank Id: Not reported
SWRCB Tank Id: 37-000-019562-000006

**WILLIAM RINKARD (Continued)** **U001571778**

Tank Status: A
Capacity: 550
Active Date: Not reported
Tank Use: PETROLEUM
STG: W
Content: Not reported
Number Of Tanks: Not reported

Name: SHELL OIL
Address: 12087 WOODSIDE AVE
City: LAKESIDE
Status: Not reported
Comp Number: 19562
Number: Not reported
Board Of Equalization: 44-000074
Referral Date: Not reported
Action Date: Not reported
Created Date: Not reported
Owner Tank Id: Not reported
SWRCB Tank Id: 37-000-019562-000001
Tank Status: Not reported
Capacity: 550
Active Date: Not reported
Tank Use: PETROLEUM
STG: WASTE
Content: Not reported
Number Of Tanks: 1

HIST UST:
Name: WILLIAM RINKARD
Address: 12087 WOODSIDE
City,State,Zip: LAKESIDE, CA 92040
File Number: 0002F2DE
URL: http://geotracker.waterboards.ca.gov/ustpdfs/pdf/0002F2DE.pdf
Region: STATE
Facility ID: 00000001714
Facility Type: Gas Station
Other Type: Not reported
Contact Name: SAME
Telephone: 6194437366
Owner Name: SHELL OIL COMPANY
Owner Address: P.O. BOX 4848
Owner City,St,Zip: ANAHEIM, CA 92803
Total Tanks: 0005

Tank Num: 001
Container Num: 1
Year Installed: 1971
Tank Capacity: 00000550
Tank Used for: WASTE
Type of Fuel: WASTE OIL
Container Construction Thickness: 12
Leak Detection: Stock Inventor, 10

Tank Num: 002
Container Num: 2
Year Installed: 1971

**WILLIAM RINKARD (Continued)** **U001571778**

| | |
|---|---|
| Tank Capacity: | 00008000 |
| Tank Used for: | PRODUCT |
| Type of Fuel: | UNLEADED |
| Container Construction Thickness: | 1/4 |
| Leak Detection: | Stock Inventor, 10 |
| Tank Num: | 003 |
| Container Num: | 3 |
| Year Installed: | 1971 |
| Tank Capacity: | 00006000 |
| Tank Used for: | PRODUCT |
| Type of Fuel: | REGULAR |
| Container Construction Thickness: | 1/4 |
| Leak Detection: | Stock Inventor, 10 |
| Tank Num: | 004 |
| Container Num: | 4 |
| Year Installed: | 1971 |
| Tank Capacity: | 00006000 |
| Tank Used for: | PRODUCT |
| Type of Fuel: | REGULAR |
| Container Construction Thickness: | 1/4 |
| Leak Detection: | Stock Inventor, 10 |
| Tank Num: | 005 |
| Container Num: | 5 |
| Year Installed: | 1971 |
| Tank Capacity: | 00008000 |
| Tank Used for: | PRODUCT |
| Type of Fuel: | PREMIUM |
| Container Construction Thickness: | 1/4 |
| Leak Detection: | Stock Inventor, 10 |

Click here for Geo Tracker PDF:

---

**I268** **DAJ INVESTMENTS INC/ARCO** **HAZNET S113124590**
**12109 WOODSIDE AVE** **HWTS N/A**
**< 1/8** **LAKESIDE, CA 92040**
**1 ft.**

**Site 28 of 42 in cluster I**

**Relative:** HAZNET:
**Higher**

| | |
|---|---|
| **Actual:** Name: | DAJ INVESTMENTS INC/ARCO |
| **396 ft.** Address: | 12109 WOODSIDE AVE |
| Address 2: | Not reported |
| City,State,Zip: | LAKESIDE, CA 92040 |
| Contact: | SHARLAN KING/MGR |
| Telephone: | 6195612193 |
| Mailing Name: | Not reported |
| Mailing Address: | 12109 WOODSIDE AVE |
| Year: | 2007 |
| Gepaid: | CAL000265531 |
| TSD EPA ID: | NVT330010000 |
| CA Waste Code: | 352 - Other organic solids |
| Disposal Method: | H132 - Landfill Or Surface Impoundment That Will Be Closed As Landfill( To Include On-Site Treatment And/Or Stabilization) |
| Tons: | 0.075 |

**DAJ INVESTMENTS INC/ARCO (Continued)** **S113124590**

| | |
|---|---|
| Year: | 2005 |
| Gepaid: | CAL000265531 |
| TSD EPA ID: | CAT080013352 |
| CA Waste Code: | 134 - Aqueous solution with total organic residues less than 10 percent |
| Disposal Method: | R01 - Recycler |
| Tons: | 0.231 |
| | |
| Year: | 2004 |
| Gepaid: | CAL000265531 |
| TSD EPA ID: | CAD008302903 |
| CA Waste Code: | 352 - Other organic solids |
| Disposal Method: | H01 - Transfer Station |
| Tons: | 0.15 |

Additional Info:

| | |
|---|---|
| Year: | 2007 |
| Gen EPA ID: | CAL000265531 |
| | |
| Shipment Date: | 20070119 |
| Creation Date: | 10/8/2007 18:30:17 |
| Receipt Date: | 20070126 |
| Manifest ID: | 000752055FLE |
| Trans EPA ID: | CAR000165175 |
| Trans Name: | BELSHIRE ENVIRONMENTAL SERVICES INC |
| Trans 2 EPA ID: | OKD981588791 |
| Trans 2 Name: | TRIAD TRANSPORT INC |
| TSDF EPA ID: | NVT330010000 |
| Trans Name: | US ECOLOGY NEVADA OPERATIONS |
| TSDF Alt EPA ID: | Not reported |
| TSDF Alt Name: | Not reported |
| CA Waste Code: | 352 - Other organic solids |
| RCRA Code: | Not reported |
| Disposal Method: | H132 - Landfill Or Surface Impoundment That Will Be Closed As Landfill( To Include On-Site Treatment And/Or Stabilization) |
| Quantity Tons: | 0.075 |
| Waste Quantity: | 150 |
| Quantity Unit: | P |
| Additional Code 1: | Not reported |
| Additional Code 2: | Not reported |
| Additional Code 3: | Not reported |
| Additional Code 4: | Not reported |
| Additional Code 5: | Not reported |

Additional Info:

| | |
|---|---|
| Year: | 2004 |
| Gen EPA ID: | CAL000265531 |
| | |
| Shipment Date: | 20041029 |
| Creation Date: | 1/11/2005 18:30:51 |
| Receipt Date: | 20041103 |
| Manifest ID: | 24098437 |
| Trans EPA ID: | CAD983584681 |
| Trans Name: | BELSHIRE ENVIRONMENTAL SERVICES INC |
| Trans 2 EPA ID: | Not reported |
| Trans 2 Name: | Not reported |

**DAJ INVESTMENTS INC/ARCO (Continued)** **S113124590**

| | |
|---|---|
| TSDF EPA ID: | CAD008302903 |
| Trans Name: | ONYX ENVIRONMENTAL |
| TSDF Alt EPA ID: | CAD008302903 |
| TSDF Alt Name: | Not reported |
| CA Waste Code: | 352 - Other organic solids |
| RCRA Code: | D018 |
| Disposal Method: | H01 - Transfer Station |
| Quantity Tons: | 0.15 |
| Waste Quantity: | 300 |
| Quantity Unit: | P |
| Additional Code 1: | Not reported |
| Additional Code 2: | Not reported |
| Additional Code 3: | Not reported |
| Additional Code 4: | Not reported |
| Additional Code 5: | Not reported |

Additional Info:

| | |
|---|---|
| Year: | 2005 |
| Gen EPA ID: | CAL000265531 |
| Shipment Date: | 20050125 |
| Creation Date: | 4/3/2005 18:31:55 |
| Receipt Date: | 20050127 |
| Manifest ID: | 24193087 |
| Trans EPA ID: | CAD983584681 |
| Trans Name: | BELSHIRE ENVIRONMENTAL SERVICES INC |
| Trans 2 EPA ID: | Not reported |
| Trans 2 Name: | Not reported |
| TSDF EPA ID: | CAT080013352 |
| Trans Name: | DEMENNO KERDOON |
| TSDF Alt EPA ID: | CAT080013352 |
| TSDF Alt Name: | Not reported |
| CA Waste Code: | 134 - Aqueous solution with <10% total organic residues |
| RCRA Code: | EXEM |
| Disposal Method: | R01 - Recycler |
| Quantity Tons: | 0.231 |
| Waste Quantity: | 55 |
| Quantity Unit: | G |
| Additional Code 1: | Not reported |
| Additional Code 2: | Not reported |
| Additional Code 3: | Not reported |
| Additional Code 4: | Not reported |
| Additional Code 5: | Not reported |

HWTS:

| | |
|---|---|
| Name: | DAJ INVESTMENTS INC/ARCO |
| Address: | 12109 WOODSIDE AVE |
| Address 2: | Not reported |
| City,State,Zip: | LAKESIDE, CA 92040 |
| EPA ID: | CAL000265531 |
| Inactive Date: | 06/30/2005 |
| Create Date: | 01/29/2003 |
| Last Act Date: | 04/23/2009 |
| Mailing Name: | Not reported |
| Mailing Address: | 12109 WOODSIDE AVE |
| Mailing Address 2: | Not reported |

**DAJ INVESTMENTS INC/ARCO (Continued)** **S113124590**

| | |
|---|---|
| Mailing City,State,Zip: | LAKESIDE, CA 92040 |
| Owner Name: | DAJ INVESTMENTS INC/DOUG JONES |
| Owner Address: | 12109 WOODSIDE AVE |
| Owner Address 2: | Not reported |
| Owner City,State,Zip: | LAKESIDE, CA 92040 |
| Contact Name: | SHARLAN KING/MGR |
| Contact Address: | 12109 WOODSIDE AVE |
| Contact Address 2: | Not reported |
| City,State,Zip: | LAKESIDE, CA 92040 |

NAICS:

| | |
|---|---|
| EPA ID: | CAL000265531 |
| Create Date: | 2003-01-29 10:13:19 |
| NAICS Code: | 44719 |
| NAICS Description: | Other Gasoline Stations |
| Issued EPA ID Date: | 2003-01-29 10:13:19 |
| Inactive Date: | 2005-06-30 00:00:00 |
| Facility Name: | DAJ INVESTMENTS INC/ARCO |
| Facility Address: | 12109 WOODSIDE AVE |
| Facility Address 2: | Not reported |
| Facility City: | LAKESIDE |
| Facility County: | 37 |
| Facility State: | CA |
| Facility Zip: | 92040 |

---

**K269** **BILL CUDDEBACK** **HAZNET S113780153**
**12024 WOODSIDE AVE** **HWTS N/A**
**< 1/8** **LAKESIDE, CA 92040**
**1 ft.**

**Site 21 of 31 in cluster K**

**Relative: Lower**

**Actual: 392 ft.**

HAZNET:

| | |
|---|---|
| Name: | BILL CUDDEBACK |
| Address: | 12024 WOODSIDE AVE |
| Address 2: | Not reported |
| City,State,Zip: | LAKESIDE, CA 92040 |
| Contact: | BILL CUDDEBACK |
| Telephone: | 6194438070 |
| Mailing Name: | Not reported |
| Mailing Address: | PO BOX 1115 |
| Year: | 2012 |
| Gepaid: | CAC002694168 |
| TSD EPA ID: | CAD097030993 |
| CA Waste Code: | 491 - Unspecified sludge waste |
| Disposal Method: | H141 - Storage, Bulking, And/Or Transfer Off Site--No Treatment/Reovery (H010-H129) Or (H131-H135) |
| Tons: | 0.06255 |

Additional Info:

| | |
|---|---|
| Year: | 2012 |
| Gen EPA ID: | CAC002694168 |
| Shipment Date: | 20120601 |
| Creation Date: | 8/7/2012 22:15:19 |
| Receipt Date: | 20120607 |

**BILL CUDDEBACK (Continued)** **S113780153**

| | |
|---|---|
| Manifest ID: | 010155373JJK |
| Trans EPA ID: | CAD028277036 |
| Trans Name: | ASBURY ENVIRONMENTAL SERVICES |
| Trans 2 EPA ID: | Not reported |
| Trans 2 Name: | Not reported |
| TSDF EPA ID: | CAD097030993 |
| Trans Name: | SIEMENS INDUSTRY INC |
| TSDF Alt EPA ID: | Not reported |
| TSDF Alt Name: | Not reported |
| CA Waste Code: | 491 - Unspecified sludge waste |
| RCRA Code: | Not reported |
| Disposal Method: | H141 - Storage, Bulking, And/Or Transfer Off Site--No Treatment/Reovery (H010-H129) Or (H131-H135) |
| Quantity Tons: | 0.06255 |
| Waste Quantity: | 15 |
| Quantity Unit: | G |
| Additional Code 1: | Not reported |
| Additional Code 2: | Not reported |
| Additional Code 3: | Not reported |
| Additional Code 4: | Not reported |
| Additional Code 5: | Not reported |

HWTS:

| | |
|---|---|
| Name: | BILL CUDDEBACK |
| Address: | 12024 WOODSIDE AVE |
| Address 2: | Not reported |
| City,State,Zip: | LAKESIDE, CA 92040 |
| EPA ID: | CAC002694168 |
| Inactive Date: | 11/18/2012 |
| Create Date: | 05/21/2012 |
| Last Act Date: | 05/21/2012 |
| Mailing Name: | Not reported |
| Mailing Address: | PO BOX 1115 |
| Mailing Address 2: | Not reported |
| Mailing City,State,Zip: | LAKESIDE, CA 92040 |
| Owner Name: | BILL CUDDEBACK |
| Owner Address: | PO BOX 1115 |
| Owner Address 2: | Not reported |
| Owner City,State,Zip: | LAKESIDE, CA 92040 |
| Contact Name: | BILL CUDDEBACK |
| Contact Address: | PO BOX 1115 |
| Contact Address 2: | Not reported |
| City,State,Zip: | LAKESIDE, CA 92040 |

---

**O270** **SUNSET AUTOMOTIVE** **San Diego Co. HMMD** **S106063097**
**12038 WOODSIDE AV** **N/A**
**< 1/8** **LAKESIDE, CA 92040**
**1 ft.**

**Site 3 of 7 in cluster O**

**Relative:** **Lower**

**Actual:** **392 ft.**

HMMD SAN DIEGO:

| | |
|---|---|
| Name: | SUNSET AUTOMOTIVE |
| Address: | 12038 WOODSIDE AV |
| City,State,Zip: | LAKESIDE, CA 92040 |
| Permit Number: | 129897 |
| Business Type: | 6HK20 |
| EPA Id Number: | Not reported |

**SUNSET AUTOMOTIVE (Continued)** **S106063097**

| | |
|---|---|
| APN: | 382-270-09-00 |
| Last HMMD Inspection: | 02/07/1990 |
| Facility Telephone: | 619-443-5505 |
| Permit Status: | INAC |
| Permit Expiration: | 02/07/1990 |
| Date Last Updated: | 11/02/2012 |
| Facility Owner: | DAVID MARK ADAMS |
| Facility Mailing Address: | PO BOX 1967 |
| Facility Mailing City: | EL CAJON |
| Facility Mailing State: | CA |
| Facility Mailing Zip: | 92022-1967 |
| UST Owner: | Not reported |
| Handle Regulated Hazmat: | Not reported |
| Own Or Operate UST: | Not reported |
| Subject To APSA: | Not reported |
| Generate Haz Waste: | Y |
| Treat Haz Waste: | Not reported |
| Generate Medical Waste: | Not reported |

---

**I271** **PRESTIGE STATIONS, INC #9760** **LUST** **S104746162**
**12109 WOODSIDE AV** **CPS-SLIC** **N/A**
**< 1/8** **LAKESIDE, CA 92040** **HIST CORTESE**
**1 ft.** **SAN DIEGO CO LOP**

**Site 29 of 42 in cluster I**

**Relative: Higher**
**Actual: 396 ft.**

LUST:

| | |
|---|---|
| Name: | PRESTIGE STATIONS, INC #9760 |
| Address: | 12109 WOODSIDE AV |
| City,State,Zip: | LAKESIDE, CA 920403011 |
| Lead Agency: | SAN DIEGO COUNTY LOP |
| Case Type: | LUST Cleanup Site |
| Geo Track: | http://geotracker.waterboards.ca.gov/profile_report.asp?global_id=T0607301846 |
| Global Id: | T0607301846 |
| Latitude: | 32.8558330526093 |
| Longitude: | -116.930813491344 |
| Status: | Completed - Case Closed |
| Status Date: | 04/23/2010 |
| Case Worker: | KK |
| RB Case Number: | 9UT3081 |
| Local Agency: | SAN DIEGO COUNTY LOP |
| File Location: | Local Agency |
| Local Case Number: | H05359-002 |
| Potential Media Affect: | Well used for drinking water supply |
| Potential Contaminants of Concern: | Gasoline |
| Site History: | On May 30, 1995, following the removal of four gasoline single wall steel underground storage tanks (USTs) and associated piping, 16 soil samples were collected under the direction of the County of San Diego. Hydrocarbon-impacted soil was observed up to 16,662 milligrams per kilogram. As a result, DEH case H05359-002 was opened and corrective actions were implemented at the site, including the excavation and disposal of approximately 600 tons (400 cubic yards) of hydrocarbon-impacted soil. Following UST removal activities and in accordance with County of San Diego direction, assessment and mitigation activities were implemented at the site, including the installation of multiple soil borings and groundwater monitoring wells. Assessment activities identified the existence of liquid-phase hydrocarbons (LPH) at the site with a maximum thickness of 2.97 feet. Hydrocarbon-impacted soil and groundwater, including LPH, primarily |

**PRESTIGE STATIONS, INC #9760 (Continued)** **S104746162**

existed beneath the former USTs and dispensers and to a lesser degree extended offsite to the north and west. Prior to implementation of full scale remediation activities, LPH mitigation was conducted via hand bailing, and periodic (approximately weekly) vacuum tanker extraction events from October 1996 through June 2001. In July 2001, a dual-phase extraction system began operation at the site and operated continuously until May 2003 when a pulsing schedule was implemented for the vapor portion of the system due to low influent vapor concentrations. The groundwater portion of the remediation system operated continuously until January 2007. In May 2005, seven confirmation borings where installed and sampled at the site to evaluate the effectiveness of the remediation system. Three confirmation borings, located in the former UST excavation, identified total petroleum hydrocarbons as gasoline (TPHg) up to 520 milligrams per kilogram. The majority of the impacts were observed at five feet below grade, approximately 20 feet above typical groundwater depths. In order to address the aforementioned TPHg detections, two of the confirmation borings in the former UST excavation were converted to extraction wells and connected to the existing system in an effort to mitigate the remaining low level soil contamination. The vapor portion of the remediation system was restarted in July 2006 and operated until December 2006. Based on available data, it appears that the majority of the soil contamination has been removed from the site due to the aforementioned remediation activities and therefore no estimate of remaining hydrocarbon-impacted soil was provided or deemed necessary. The consultant proposed utilizing natural attenuation to address the remaining low level dissolved-phase hydrocarbons. The last groundwater monitoring and sampling event at the site, conducted in November 2009, indicated that the primary constituents of concern (COC), benzene and methyl tertiary butyl ether (MTBE), existed at maximum concentrations of 3.8 and 643 micrograms per liter, respectively, which exceeded their respective primary maximum contaminant levels (MCLs) of 1 and 13 micrograms per liter. However, trend analysis conducted by the consultant estimates that benzene and MTBE will reach their MCLs by approximately May 2011 and June 2016, respectively. The consultant concluded that contaminants from this site are not commingled with H03147-002, located immediately adjacent to the north across Woodside Avenue, and that the data supports the existence of two distinctly separate dissolved-phase contaminant plumes. Based on available data, DEH concurs with this conclusion. There is a municipal well field consisting of four wells located approximately 2,000 feet to the west-northwest of the site. The wells are not currently in use but upgrades to the wells and associated treatment systems are possible in future years should the need arise. MTBE impacts to this well field, which were discovered in August 1999, have been attributed to the unauthorized release at the site located to the north (H03147-002) of Thrifty Station #423. Based on all available data from both sites, the release at Thrifty Station #423 has not and will not result in impacts to the well field. The consultant concluded that dissolved-phase COCs appear to be limited to the site boundaries and are stable and that existing environmental conditions are protective of human health and the environment. Based on available data, DEH concurs with the consultants conclusions.

LUST:
Global Id: T0607301846
Contact Type: Local Agency Caseworker

**PRESTIGE STATIONS, INC #9760 (Continued)** **S104746162**

Contact Name: KEITH KEZER
Organization Name: SAN DIEGO COUNTY LOP
Address: P.O. Box 129261
City: San Diego
Email: keith.kezer@sdcounty.ca.gov
Phone Number: Not reported

LUST:

Global Id: T0607301846
Action Type: Other
Date: 05/30/1995
Action: Leak Discovery

Global Id: T0607301846
Action Type: ENFORCEMENT
Date: 06/21/1995
Action: Notice of Responsibility

Global Id: T0607301846
Action Type: Other
Date: 05/30/1995
Action: Leak Stopped

Global Id: T0607301846
Action Type: REMEDIATION
Date: 01/01/2007
Action: Monitored Natural Attenuation

Global Id: T0607301846
Action Type: REMEDIATION
Date: 07/01/2001
Action: In Situ Physical/Chemical Treatment (other than SVE)

Global Id: T0607301846
Action Type: ENFORCEMENT
Date: 07/22/2008
Action: Technical Correspondence / Assistance / Other

Global Id: T0607301846
Action Type: ENFORCEMENT
Date: 05/26/2009
Action: Technical Correspondence / Assistance / Other

Global Id: T0607301846
Action Type: Other
Date: 05/30/1995
Action: Leak Reported

Global Id: T0607301846
Action Type: ENFORCEMENT
Date: 04/09/2009
Action: Technical Correspondence / Assistance / Other

Global Id: T0607301846
Action Type: ENFORCEMENT
Date: 07/09/2009
Action: Letter - Notice

**PRESTIGE STATIONS, INC #9760 (Continued)** **S104746162**

| | |
|---|---|
| Global Id: | T0607301846 |
| Action Type: | RESPONSE |
| Date: | 03/30/2009 |
| Action: | Other Workplan |
| Global Id: | T0607301846 |
| Action Type: | ENFORCEMENT |
| Date: | 10/14/2009 |
| Action: | Technical Correspondence / Assistance / Other |
| Global Id: | T0607301846 |
| Action Type: | ENFORCEMENT |
| Date: | 02/03/2010 |
| Action: | Notification - Fee Title Owners Notice |
| Global Id: | T0607301846 |
| Action Type: | RESPONSE |
| Date: | 10/30/2008 |
| Action: | Monitoring Report - Quarterly |
| Global Id: | T0607301846 |
| Action Type: | RESPONSE |
| Date: | 07/30/2009 |
| Action: | Monitoring Report - Quarterly |
| Global Id: | T0607301846 |
| Action Type: | RESPONSE |
| Date: | 02/01/2010 |
| Action: | Final Remedial Action Report / Corrective Action Report |
| Global Id: | T0607301846 |
| Action Type: | ENFORCEMENT |
| Date: | 04/23/2010 |
| Action: | Closure/No Further Action Letter |
| Global Id: | T0607301846 |
| Action Type: | RESPONSE |
| Date: | 10/30/2009 |
| Action: | Monitoring Report - Quarterly |
| Global Id: | T0607301846 |
| Action Type: | RESPONSE |
| Date: | 01/30/2010 |
| Action: | Request for Closure |
| Global Id: | T0607301846 |
| Action Type: | RESPONSE |
| Date: | 04/30/2009 |
| Action: | Monitoring Report - Quarterly |
| Global Id: | T0607301846 |
| Action Type: | RESPONSE |
| Date: | 07/30/2009 |
| Action: | Monitoring Report - Quarterly |
| Global Id: | T0607301846 |
| Action Type: | RESPONSE |

**PRESTIGE STATIONS, INC #9760 (Continued)** **S104746162**

Date: 01/30/2009
Action: Monitoring Report - Quarterly

Global Id: T0607301846
Action Type: Other
Date: 05/30/1995
Action: Leak Began

LUST:
Global Id: T0607301846
Status: Open - Case Begin Date
Status Date: 05/30/1995

Global Id: T0607301846
Status: Open - Remediation
Status Date: 10/01/2007

Global Id: T0607301846
Status: Open - Verification Monitoring
Status Date: 10/06/2009

Global Id: T0607301846
Status: Completed - Case Closed
Status Date: 04/23/2010

CPS-SLIC:
Name: PRESTIGE STATIONS, INC #9760
Address: 12109 WOODSIDE AV
City,State,Zip: LAKESIDE, CA 920403011
Region: STATE
**Facility Status:** **Completed - Case Closed**
Status Date: 06/25/1987
Global Id: T0608109083
Lead Agency: SAN DIEGO COUNTY LOP
Lead Agency Case Number: H05359-001
Latitude: 32.855793
Longitude: -116.930651
Case Type: Cleanup Program Site
Case Worker: KH
Local Agency: SAN DIEGO COUNTY LOP
RB Case Number: Not reported
File Location: Local Agency
Potential Media Affected: Under Investigation
Potential Contaminants of Concern: Gasoline
Site History: Not reported

Click here to access the California GeoTracker records for this facility:

HIST CORTESE:
edr_fname: THRIFTY OIL CO. #423
edr_fadd1: 12109 WOODSIDE
City,State,Zip: LAKESIDE, CA
Region: CORTESE
Facility County Code: 37
Reg By: LTNKA

**PRESTIGE STATIONS, INC #9760 (Continued)** **S104746162**

Reg Id: 9UT3081

SAN DIEGO CO LOP:

| | |
|---|---|
| Name: | PRESTIGE STATIONS, INC #9760 |
| Address: | 12109 WOODSIDE AVE |
| City,State,Zip: | LAKESIDE, CA 92040 |
| Record ID: | DEH1995-LSAM-H05359-002 |
| Record Status: | Completed |
| Opened Date: | 05/30/1995 |
| Parcel Number: | 394-500-01-00 |
| Case Type: | LOP - Local Oversight Program |
| Historical Name: | THRIFTY #423 (ARCO #9760)) |
| SWRCB Global ID: | T0607301846 |
| Funding: | S - LOP State Fund |
| Lead Agency: | DEH/SAM |
| Lead Agency Date: | 06/13/1995 |
| Census Tract: | 167.02 |
| Community: | Lakeside |
| Jurisdiction: | UNINCORPORATED |
| Watershed Basin Number: | 907.12 |
| Water Purveyor: | LAKESIDE WATER DISTRICT LAND |
| Fire Agency: | LAKESIDE FIRE PROT DIST |
| Latitude: | 32.8557586 |
| Longitude: | -116.9306528 |
| X MapCoord: | 6352640.429 |
| Y MapCoord: | 1891827.326 |

| | |
|---|---|
| Name: | PRESTIGE STATIONS, INC #9760 |
| Address: | 12109 WOODSIDE AVE |
| City,State,Zip: | LAKESIDE, CA 92040 |
| Record ID: | DEH1987-LSAM-H05359-001 |
| Record Status: | Completed |
| Opened Date: | 01/09/1987 |
| Parcel Number: | 394-500-01-00 |
| Case Type: | FIT - Failed Integrity Test |
| Historical Name: | THRIFTY #423 (ARCO) |
| SWRCB Global ID: | T0608109083 |
| Funding: | N - Non-Billable |
| Lead Agency: | DEH/SAM |
| Lead Agency Date: | 01/09/1987 |
| Census Tract: | 167.02 |
| Community: | Lakeside |
| Jurisdiction: | UNINCORPORATED |
| Watershed Basin Number: | 907.12 |
| Water Purveyor: | LAKESIDE WATER DISTRICT LAND |
| Fire Agency: | LAKESIDE FIRE PROT DIST |
| Latitude: | 32.8557586 |
| Longitude: | -116.9306528 |
| X MapCoord: | 6352640.429 |
| Y MapCoord: | 1891827.326 |

**I272** **PRESTIGE STATIONS, INC #9760** **UST** **U003941191**
**12109 WOODSIDE AVE** **N/A**
**< 1/8** **LAKESIDE, CA 92040**
**1 ft.**

**Site 30 of 42 in cluster I**

**Relative:** UST:
**Higher**

**Actual:** Name: PRESTIGE STATIONS, INC #9760
**396 ft.** Address: 12109 WOODSIDE AVE
City,State,Zip: LAKESIDE, CA 92040
Facility ID: H05359
Permitting Agency: SAN DIEGO COUNTY
Latitude: 32.85734
Longitude: -116.9292188

---

**L273** **SHELL** **FINDS** **1016078228**
**12087 WOODSIDE AVENUE** **ECHO** **N/A**
**< 1/8** **LAKESIDE, CA 92040**
**1 ft.**

**Site 11 of 15 in cluster L**

**Relative:** FINDS:
**Higher**

**Actual:** Registry ID: 110013853464
**396 ft.** Facility URL: http://ofmpub.epa.gov/enviro/fii_query_detail.disp_program_facility?p_registry_id=110013853464

Environmental Interest/Information System:
California Hazardous Waste Tracking System - Datamart (HWTS-DATAMART) provides California with information on hazardous waste shipments for generators, transporters, and treatment, storage, and disposal facilities.
HAZARDOUS AIR POLLUTANT MAJOR
RCRAInfo is a national information system that supports the Resource Conservation and Recovery Act (RCRA) program through the tracking of events and activities related to facilities that generate, transport, and treat, store, or dispose of hazardous waste. RCRAInfo allows RCRA program staff to track the notification, permit, compliance, and corrective action activities required under RCRA.

Click this hyperlink while viewing on your computer to access additional FINDS: detail in the EDR Site Report.

ECHO:
Envid: 1016078228
Registry ID: 110013853464
DFR URL: http://echo.epa.gov/detailed-facility-report?fid=110013853464
Name: SHELL
Address: 12087 WOODSIDE AVENUE
City,State,Zip: LAKESIDE, CA 92040

**J274** **ACTION CYLINDER HEADS** **SAN DIEGO CO. SAM** **S104747117**
**11903 WOODSIDE AV** **San Diego Co. HMMD** **N/A**
**< 1/8** **LAKESIDE, CA 92040** **CERS HAZ WASTE**
**1 ft.** **CERS**

**Site 14 of 28 in cluster J**

**Relative:**
**Lower**

**Actual:**
**388 ft.**

SAN DIEGO CO. SAM:

| | |
|---|---|
| Name: | ACTION CYLINDER HEADS |
| Address: | 11903 WOODSIDE AV |
| City,State,Zip: | LAKESIDE, CA 920402913 |
| Case Number: | H11391-001 |
| Agency: | DEH Site Assessment & Mitigation |
| **Funding:** | **LOP - State Fund** |
| Facility Type: | Soils Only |
| Facility Status: | Closed Case |
| Date: | 8/21/1989 |
| Date Began: | 1/18/1987 |

HMMD SAN DIEGO:

| | |
|---|---|
| Name: | ACTION CYLINDER HEADS |
| Address: | 11903 WOODSIDE AV |
| City,State,Zip: | LAKESIDE, CA 92040 |
| Permit Number: | 203273 |
| Business Type: | 6HK35 |
| EPA Id Number: | CAL000280571 |
| APN: | 382-071-31-00 |
| Last HMMD Inspection: | 01/12/2011 |
| Facility Telephone: | 619-561-6267 |
| Permit Status: | OPEN |
| Permit Expiration: | 06/30/2013 |
| Date Last Updated: | 11/02/2012 |
| Facility Owner: | RICHARD NASH INC |
| Facility Mailing Address: | 28618 MAPLEWOOD DR |
| Facility Mailing City: | MENIFEE |
| Facility Mailing State: | CA |
| Facility Mailing Zip: | 92584 |
| UST Owner: | Not reported |
| Handle Regulated Hazmat: | Y |
| Own Or Operate UST: | Not reported |
| Subject To APSA: | Not reported |
| Generate Haz Waste: | Y |
| Treat Haz Waste: | Not reported |
| Generate Medical Waste: | Not reported |

Inventory Active Permits (not SQG Medical):

| | |
|---|---|
| Permit Number: | 203273 |
| Update Date: | 11/02/2012 |
| Case Number: | Not reported |
| Name: | WASTE 221 WASTE OIL & MIXED OIL |
| Other Information: | USED OIL |
| Material Waste: | Waste |
| Hazardous Categories 1: | Not reported |
| Hazardous Categories 2: | Not reported |

| | |
|---|---|
| Permit Number: | 203273 |
| Update Date: | 11/02/2012 |
| Case Number: | Not reported |
| Name: | WASTE 342 ORGANIC LIQUIDS W/METALS |
| Other Information: | ANTIFREEZE (EAP) |

**ACTION CYLINDER HEADS (Continued)** **S104747117**

Material Waste: Waste
Hazardous Categories 1: Not reported
Hazardous Categories 2: Not reported

Permit Number: 203273
Update Date: 11/02/2012
Case Number: Not reported
Name: WASTE 491 UNSPECIFIED SLUDGE WASTE
Other Information: JET WASH SLUDGE/SUMP SLUDGE/BLAST MEDIA
Material Waste: Waste
Hazardous Categories 1: Not reported
Hazardous Categories 2: Not reported

Permit Number: 203273
Update Date: 11/02/2012
Case Number: Not reported
Name: WASTE 888 USED OIL FILTERS
Other Information: VORTEX
Material Waste: Waste
Hazardous Categories 1: Not reported
Hazardous Categories 2: Not reported

Violations Active Permits:
Permit Number: 203273
Update Date: 11/02/2012
Inspection Date: 11/05/2008
Violation Code: 6HV0227
Violation: HAZWASTE TANK/CONTAINER W/O LABEL/DATE
Violation Citation: Failed to properly label/date hazardous waste container &/or tank. 66262.34(f)
Activity: ACTIVE

Permit Number: 203273
Update Date: 11/02/2012
Inspection Date: 08/12/2004
Violation Code: 6HV0216
Violation: HAZMATS WITHOUT PROPER LABELS
Violation Citation: Hazardous materials have not been adequately labeled within 10 days & are now declared hazardous waste. HSC 25124(b)(3)(A) & 66262.34(f)
Activity: ACTIVE

Name: ACTION CYLINDER HEADS
Address: 11903 WOODSIDE AV
City,State,Zip: LAKESIDE, CA 92040
Permit Number: 111391
Business Type: 6HK35
EPA Id Number: CAL000079098
APN: 382-071-31-00
Last HMMD Inspection: 03/23/2004
Facility Telephone: 619-561-6267
Permit Status: CHNG
Permit Expiration: 01/31/2004
Date Last Updated: 11/02/2012
Facility Owner: THOMAS EDWARD SMITH
Facility Mailing Address: 11903 WOODSIDE AV
Facility Mailing City: LAKESIDE

**ACTION CYLINDER HEADS (Continued)** **S104747117**

| | |
|---|---|
| Facility Mailing State: | CA |
| Facility Mailing Zip: | 92040-2913 |
| UST Owner: | JD PARTNERSHIP |
| Handle Regulated Hazmat: | Y |
| Own Or Operate UST: | Not reported |
| Subject To APSA: | Not reported |
| Generate Haz Waste: | Y |
| Treat Haz Waste: | Not reported |
| Generate Medical Waste: | Not reported |

UST:

| | |
|---|---|
| UST Name: | UNDERGROUND TANK 111391 T001 |
| Last Update: | 2012-11-02 14:17:38 |
| Permit Number: | 111391 |
| Tank Type: | SINGLE WALL |
| Additional Id: | AT0968-1 |
| Capacity Gallons: | 5000 |
| UST Contents: | Not reported |
| Other Content Info: | SEE FILE FOR CONTENTS |
| Reg Status: | REMOVED |
| Remove Close Date: | 1987-01-12 00:00:00 |
| Year Installed: | Not reported |
| Pipe Type: | Not reported |
| Delivery System: | Not reported |
| Monitor Code: | 90 |
| UST Monitor Method: | NO MONITORING ALTERNATIVE SELECTED. VERIFY AND ENTER MONITORING ALTERNATIVE DURING INSPECTION. |

| | |
|---|---|
| UST Name: | UNDERGROUND TANK 111391 T002 |
| Last Update: | 2012-11-02 14:17:38 |
| Permit Number: | 111391 |
| Tank Type: | SINGLE WALL |
| Additional Id: | AT0968-2 |
| Capacity Gallons: | 4000 |
| UST Contents: | Not reported |
| Other Content Info: | SEE FILE FOR CONTENTS |
| Reg Status: | REMOVED |
| Remove Close Date: | 1987-01-12 00:00:00 |
| Year Installed: | Not reported |
| Pipe Type: | Not reported |
| Delivery System: | Not reported |
| Monitor Code: | 90 |
| UST Monitor Method: | NO MONITORING ALTERNATIVE SELECTED. VERIFY AND ENTER MONITORING ALTERNATIVE DURING INSPECTION. |

| | |
|---|---|
| UST Name: | UNDERGROUND TANK 111391 T003 |
| Last Update: | 2012-11-02 14:17:38 |
| Permit Number: | 111391 |
| Tank Type: | SINGLE WALL |
| Additional Id: | AT0968-3 |
| Capacity Gallons: | 1000 |
| UST Contents: | Not reported |
| Other Content Info: | SEE FILE FOR CONTENTS |
| Reg Status: | REMOVED |
| Remove Close Date: | 1987-01-12 00:00:00 |
| Year Installed: | Not reported |
| Pipe Type: | Not reported |
| Delivery System: | Not reported |

**ACTION CYLINDER HEADS (Continued)** **S104747117**

| | |
|---|---|
| Monitor Code: | 90 |
| UST Monitor Method: | NO MONITORING ALTERNATIVE SELECTED. VERIFY AND ENTER MONITORING ALTERNATIVE DURING INSPECTION. |
| UST Name: | UNDERGROUND TANK 111391 T004 |
| Last Update: | 2012-11-02 14:17:38 |
| Permit Number: | 111391 |
| Tank Type: | SINGLE WALL |
| Additional Id: | AT0968-4 |
| Capacity Gallons: | 1000 |
| UST Contents: | Not reported |
| Other Content Info: | SEE FILE FOR CONTENTS |
| Reg Status: | REMOVED |
| Remove Close Date: | 1987-01-12 00:00:00 |
| Year Installed: | Not reported |
| Pipe Type: | Not reported |
| Delivery System: | Not reported |
| Monitor Code: | 90 |
| UST Monitor Method: | NO MONITORING ALTERNATIVE SELECTED. VERIFY AND ENTER MONITORING ALTERNATIVE DURING INSPECTION. |
| UST Name: | UNDERGROUND TANK 111391 T005 |
| Last Update: | 2012-11-02 14:17:38 |
| Permit Number: | 111391 |
| Tank Type: | SINGLE WALL |
| Additional Id: | AT0968-5 |
| Capacity Gallons: | 500 |
| UST Contents: | Not reported |
| Other Content Info: | SEE FILE FOR CONTENTS |
| Reg Status: | REMOVED |
| Remove Close Date: | 1987-01-12 00:00:00 |
| Year Installed: | Not reported |
| Pipe Type: | Not reported |
| Delivery System: | Not reported |
| Monitor Code: | 90 |
| UST Monitor Method: | NO MONITORING ALTERNATIVE SELECTED. VERIFY AND ENTER MONITORING ALTERNATIVE DURING INSPECTION. |
| Name: | ACTION CYLINDER HEADS |
| Address: | 11903 WOODSIDE AV |
| City,State,Zip: | LAKESIDE, CA 92040 |
| Permit Number: | 203273 |
| Business Type: | 6HK35 |
| EPA Id Number: | CAL000280571 |
| APN: | 382-071-31-00 |
| Last HMMD Inspection: | 01/12/2011 |
| Facility Telephone: | 619-561-6267 |
| Permit Status: | OPEN |
| Permit Expiration: | 06/30/2013 |
| Date Last Updated: | 11/02/2012 |
| Facility Owner: | RICHARD NASH INC |
| Facility Mailing Address: | 28618 MAPLEWOOD DR |
| Facility Mailing City: | MENIFEE |
| Facility Mailing State: | CA |
| Facility Mailing Zip: | 92584 |
| UST Owner: | Not reported |

**ACTION CYLINDER HEADS (Continued)** **S104747117**

Handle Regulated Hazmat: Y
Own Or Operate UST: Not reported
Subject To APSA: Not reported
Generate Haz Waste: Y
Treat Haz Waste: Not reported
Generate Medical Waste: Not reported

Inventory Active Permits (not SQG Medical):
Permit Number: 203273
Update Date: 11/02/2012
Case Number: Not reported
Name: WASTE 221 WASTE OIL & MIXED OIL
Other Information: USED OIL
Material Waste: Waste
Hazardous Categories 1: Not reported
Hazardous Categories 2: Not reported

Permit Number: 203273
Update Date: 11/02/2012
Case Number: Not reported
Name: WASTE 342 ORGANIC LIQUIDS W/METALS
Other Information: ANTIFREEZE (EAP)
Material Waste: Waste
Hazardous Categories 1: Not reported
Hazardous Categories 2: Not reported

Permit Number: 203273
Update Date: 11/02/2012
Case Number: Not reported
Name: WASTE 491 UNSPECIFIED SLUDGE WASTE
Other Information: JET WASH SLUDGE/SUMP SLUDGE/BLAST MEDIA
Material Waste: Waste
Hazardous Categories 1: Not reported
Hazardous Categories 2: Not reported

Permit Number: 203273
Update Date: 11/02/2012
Case Number: Not reported
Name: WASTE 888 USED OIL FILTERS
Other Information: VORTEX
Material Waste: Waste
Hazardous Categories 1: Not reported
Hazardous Categories 2: Not reported

Violations Active Permits:
Permit Number: 203273
Update Date: 11/02/2012
Inspection Date: 11/05/2008
Violation Code: 6HV0227
Violation: HAZWASTE TANK/CONTAINER W/O LABEL/DATE
Violation Citation: Failed to properly label/date hazardous waste container &/or tank. 66262.34(f)
Activity: ACTIVE

Permit Number: 203273
Update Date: 11/02/2012
Inspection Date: 08/12/2004

**ACTION CYLINDER HEADS (Continued)** **S104747117**

| | |
|---|---|
| Violation Code: | 6HV0216 |
| Violation: | HAZMATS WITHOUT PROPER LABELS |
| Violation Citation: | Hazardous materials have not been adequately labeled within 10 days & are now declared hazardous waste. HSC 25124(b)(3)(A) & 66262.34(f) |
| Activity: | ACTIVE |

| | |
|---|---|
| Name: | ACTION CYLINDER HEADS |
| Address: | 11903 WOODSIDE AV |
| City,State,Zip: | LAKESIDE, CA 92040 |
| Permit Number: | 203273 |
| Business Type: | 6HK35 |
| EPA Id Number: | CAL000280571 |
| APN: | 382-071-31-00 |
| Last HMMD Inspection: | 01/12/2011 |
| Facility Telephone: | 619-561-6267 |
| Permit Status: | OPEN |
| Permit Expiration: | 06/30/2013 |
| Date Last Updated: | 11/02/2012 |
| Facility Owner: | RICHARD NASH INC |
| Facility Mailing Address: | 28618 MAPLEWOOD DR |
| Facility Mailing City: | MENIFEE |
| Facility Mailing State: | CA |
| Facility Mailing Zip: | 92584 |
| UST Owner: | Not reported |
| Handle Regulated Hazmat: | Not reported |
| Own Or Operate UST: | Not reported |
| Subject To APSA: | Not reported |
| Generate Haz Waste: | Not reported |
| Treat Haz Waste: | Not reported |
| Generate Medical Waste: | Not reported |

Inventory Active Permits (not SQG Medical):

| | |
|---|---|
| Permit Number: | 203273 |
| Update Date: | 11/02/2012 |
| Case Number: | Not reported |
| Name: | WASTE 221 WASTE OIL & MIXED OIL |
| Other Information: | USED OIL |
| Material Waste: | Waste |
| Hazardous Categories 1: | Not reported |
| Hazardous Categories 2: | Not reported |

| | |
|---|---|
| Permit Number: | 203273 |
| Update Date: | 11/02/2012 |
| Case Number: | Not reported |
| Name: | WASTE 342 ORGANIC LIQUIDS W/METALS |
| Other Information: | ANTIFREEZE (EAP) |
| Material Waste: | Waste |
| Hazardous Categories 1: | Not reported |
| Hazardous Categories 2: | Not reported |

| | |
|---|---|
| Permit Number: | 203273 |
| Update Date: | 11/02/2012 |
| Case Number: | Not reported |
| Name: | WASTE 491 UNSPECIFIED SLUDGE WASTE |
| Other Information: | JET WASH SLUDGE/SUMP SLUDGE/BLAST MEDIA |
| Material Waste: | Waste |
| Hazardous Categories 1: | Not reported |

**ACTION CYLINDER HEADS (Continued)** **S104747117**

Hazardous Categories 2: Not reported

Permit Number: 203273
Update Date: 11/02/2012
Case Number: Not reported
Name: WASTE 888 USED OIL FILTERS
Other Information: VORTEX
Material Waste: Waste
Hazardous Categories 1: Not reported
Hazardous Categories 2: Not reported

Violations Active Permits:
Permit Number: 203273
Update Date: 11/02/2012
Inspection Date: 11/05/2008
Violation Code: 6HV0227
Violation: HAZWASTE TANK/CONTAINER W/O LABEL/DATE
Violation Citation: Failed to properly label/date hazardous waste container &/or tank. 66262.34(f)
Activity: ACTIVE

Permit Number: 203273
Update Date: 11/02/2012
Inspection Date: 08/12/2004
Violation Code: 6HV0216
Violation: HAZMATS WITHOUT PROPER LABELS
Violation Citation: Hazardous materials have not been adequately labeled within 10 days & are now declared hazardous waste. HSC 25124(b)(3)(A) & 66262.34(f)
Activity: ACTIVE

Name: ACTION CYLINDER HEADS
Address: 11903 WOODSIDE AV
City,State,Zip: LAKESIDE, CA 92040
Permit Number: 203273
Business Type: 6HK35
EPA Id Number: CAL000280571
APN: 382-071-31-00
Last HMMD Inspection: 01/12/2011
Facility Telephone: 619-561-6267
Permit Status: OPEN
Permit Expiration: 06/30/2013
Date Last Updated: 11/02/2012
Facility Owner: RICHARD NASH INC
Facility Mailing Address: 28618 MAPLEWOOD DR
Facility Mailing City: MENIFEE
Facility Mailing State: CA
Facility Mailing Zip: 92584
UST Owner: Not reported
Handle Regulated Hazmat: Y
Own Or Operate UST: Not reported
Subject To APSA: Not reported
Generate Haz Waste: Y
Treat Haz Waste: Not reported
Generate Medical Waste: Not reported

Inventory Active Permits (not SQG Medical):

**ACTION CYLINDER HEADS (Continued)** **S104747117**

Permit Number: 203273
Update Date: 11/02/2012
Case Number: Not reported
Name: WASTE 221 WASTE OIL & MIXED OIL
Other Information: USED OIL
Material Waste: Waste
Hazardous Categories 1: Not reported
Hazardous Categories 2: Not reported

Permit Number: 203273
Update Date: 11/02/2012
Case Number: Not reported
Name: WASTE 342 ORGANIC LIQUIDS W/METALS
Other Information: ANTIFREEZE (EAP)
Material Waste: Waste
Hazardous Categories 1: Not reported
Hazardous Categories 2: Not reported

Permit Number: 203273
Update Date: 11/02/2012
Case Number: Not reported
Name: WASTE 491 UNSPECIFIED SLUDGE WASTE
Other Information: JET WASH SLUDGE/SUMP SLUDGE/BLAST MEDIA
Material Waste: Waste
Hazardous Categories 1: Not reported
Hazardous Categories 2: Not reported

Permit Number: 203273
Update Date: 11/02/2012
Case Number: Not reported
Name: WASTE 888 USED OIL FILTERS
Other Information: VORTEX
Material Waste: Waste
Hazardous Categories 1: Not reported
Hazardous Categories 2: Not reported

Violations Active Permits:
Permit Number: 203273
Update Date: 11/02/2012
Inspection Date: 11/05/2008
Violation Code: 6HV0227
Violation: HAZWASTE TANK/CONTAINER W/O LABEL/DATE
Violation Citation: Failed to properly label/date hazardous waste container &/or tank. 66262.34(f)
Activity: ACTIVE

Permit Number: 203273
Update Date: 11/02/2012
Inspection Date: 08/12/2004
Violation Code: 6HV0216
Violation: HAZMATS WITHOUT PROPER LABELS
Violation Citation: Hazardous materials have not been adequately labeled within 10 days & are now declared hazardous waste. HSC 25124(b)(3)(A) & 66262.34(f)
Activity: ACTIVE

**ACTION CYLINDER HEADS (Continued)** **S104747117**

CERS HAZ WASTE:
Name: JL AUTO CARE
Address: 11903 WOODSIDE AVE STE B
City,State,Zip: LAKESIDE, CA 92040
Site ID: 427615
CERS ID: 10371874
CERS Description: Hazardous Waste Generator

CERS:
Name: ACTION CYLINDER HEADS
Address: 11903 WOODSIDE AV
City,State,Zip: LAKESIDE, CA 920402913
Site ID: 237115
CERS ID: T0607303044
CERS Description: Leaking Underground Storage Tank Cleanup Site

Name: JL AUTO CARE
Address: 11903 WOODSIDE AVE STE B
City,State,Zip: LAKESIDE, CA 92040
Site ID: 427615
CERS ID: 10371874
CERS Description: Chemical Storage Facilities

Violations:
Site ID: 427615
Site Name: JL Auto Care
Violation Date: 09-05-2019
Citation: HSC 6.95 Multiple - California Health and Safety Code, Chapter 6.95, Section(s) Multiple
Violation Description: Business Plan Program - Administration/Documentation - General
Violation Notes: Inspection Sequence ID:6327041;Violation:HMD1001 Unified Program Facility permit not obtained for hazardous materials. SDCC 68.904; 68.905; 68.906, 68.907; 68.907.1
Violation Division: San Diego County Department of Env Health
Violation Program: HMRRP
Violation Source: CERS

Site ID: 427615
Site Name: JL Auto Care
Violation Date: 09-05-2019
Citation: HSC 6.5 Multiple - California Health and Safety Code, Chapter 6.5, Section(s) Multiple
Violation Description: Hazardous Waste Generator Program - Administration/Documentation - General
Violation Notes: Inspection Sequence ID:6327041;Violation:HMD0131 Unified Program Facility Permit not obtained &/or maintained for the generation of hazardous waste. SDCC 68.904; 68.905; 68.907.1
Violation Division: San Diego County Department of Env Health
Violation Program: HW
Violation Source: CERS

Site ID: 427615
Site Name: JL Auto Care
Violation Date: 08-07-2018
Citation: HSC 6.95 25508(a)(1) - California Health and Safety Code, Chapter 6.95, Section(s) 25508(a)(1)
Violation Description: Failure to complete and electronically submit hazardous material

**ACTION CYLINDER HEADS (Continued)** **S104747117**

inventory information for all reportable hazardous materials on site at or above reportable quantities.

Violation Notes: Inspection Sequence ID:6030270
Violation Division: San Diego County Department of Env Health
Violation Program: HMRRP
Violation Source: CERS

Evaluation:

Eval General Type: Compliance Evaluation Inspection
Eval Date: 08-07-2018
Violations Found: Yes
Eval Type: Routine done by local agency
Eval Notes: Inspector: Griffin Donelle Inspection ID:6030270
Eval Division: San Diego County Department of Env Health
Eval Program: HMRRP
Eval Source: CERS

Eval General Type: Other/Unknown
Eval Date: 09-05-2019
Violations Found: Yes
Eval Type: Other, not routine, done by local agency
Eval Notes: Inspector: Quintong Sean Inspection ID:6327041
Eval Division: San Diego County Department of Env Health
Eval Program: HMRRP
Eval Source: CERS

Eval General Type: Other/Unknown
Eval Date: 09-05-2019
Violations Found: Yes
Eval Type: Other, not routine, done by local agency
Eval Notes: Inspector: Quintong Sean Inspection ID:6327041
Eval Division: San Diego County Department of Env Health
Eval Program: HW
Eval Source: CERS

Eval General Type: Compliance Evaluation Inspection
Eval Date: 08-07-2018
Violations Found: No
Eval Type: Routine done by local agency
Eval Notes: Inspector: Griffin Donelle Inspection ID:6030270
Eval Division: San Diego County Department of Env Health
Eval Program: APSA
Eval Source: CERS

Affiliation:

Affiliation Type Desc: CUPA District
Entity Name: San Diego County Env Health
Entity Title: Not reported
Affiliation Address: PO Box 129261
Affiliation City: San Diego
Affiliation State: CA
Affiliation Country: Not reported
Affiliation Zip: 92112-9261
Affiliation Phone: (858) 505-6880

Affiliation Type Desc: Operator

**ACTION CYLINDER HEADS (Continued)** **S104747117**

| | |
|---|---|
| Entity Name: | JL Auto Care |
| Entity Title: | Not reported |
| Affiliation Address: | Not reported |
| Affiliation City: | Not reported |
| Affiliation State: | Not reported |
| Affiliation Country: | Not reported |
| Affiliation Zip: | Not reported |
| Affiliation Phone: | (619) 292-6428 |
| | |
| Affiliation Type Desc: | Document Preparer |
| Entity Name: | Veronica Rodriguez |
| Entity Title: | Not reported |
| Affiliation Address: | Not reported |
| Affiliation City: | Not reported |
| Affiliation State: | Not reported |
| Affiliation Country: | Not reported |
| Affiliation Zip: | Not reported |
| Affiliation Phone: | Not reported |
| | |
| Affiliation Type Desc: | Facility Mailing Address |
| Entity Name: | Mailing Address |
| Entity Title: | Not reported |
| Affiliation Address: | 11903 Woodside Ave Ste B |
| Affiliation City: | Lakeside |
| Affiliation State: | CA |
| Affiliation Country: | Not reported |
| Affiliation Zip: | 92040 |
| Affiliation Phone: | Not reported |
| | |
| Affiliation Type Desc: | Identification Signer |
| Entity Name: | Veronica Rodriguez |
| Entity Title: | Owner’s WIfe |
| Affiliation Address: | Not reported |
| Affiliation City: | Not reported |
| Affiliation State: | Not reported |
| Affiliation Country: | Not reported |
| Affiliation Zip: | Not reported |
| Affiliation Phone: | Not reported |
| | |
| Affiliation Type Desc: | Legal Owner |
| Entity Name: | JOSE RODRIGUEZ |
| Entity Title: | Not reported |
| Affiliation Address: | 11903 Woodside Ave Ste B |
| Affiliation City: | Lakeside |
| Affiliation State: | CA |
| Affiliation Country: | United States |
| Affiliation Zip: | 92040 |
| Affiliation Phone: | (619) 292-6428 |
| | |
| Affiliation Type Desc: | Parent Corporation |
| Entity Name: | JL Auto Care |
| Entity Title: | Not reported |
| Affiliation Address: | Not reported |
| Affiliation City: | Not reported |
| Affiliation State: | Not reported |
| Affiliation Country: | Not reported |
| Affiliation Zip: | Not reported |

**ACTION CYLINDER HEADS (Continued)** **S104747117**

| | |
|---|---|
| Affiliation Phone: | Not reported |
| Affiliation Type Desc: | Environmental Contact |
| Entity Name: | JOSE RODRIGUEZ |
| Entity Title: | Not reported |
| Affiliation Address: | 11903 Woodside Ave Ste B |
| Affiliation City: | Lakeside |
| Affiliation State: | CA |
| Affiliation Country: | Not reported |
| Affiliation Zip: | 92040 |
| Affiliation Phone: | Not reported |

---

**M275** **E & L FINISHING** **HAZNET S113123870**
**11937 WOODSIDE AVE** **HWTS N/A**
**< 1/8** **LAKESIDE, CA 92040**
**1 ft.**

**Site 8 of 12 in cluster M**

**Relative:** HAZNET:
**Lower**

| | |
|---|---|
| **Actual:** Name: | E & L FINISHING |
| **389 ft.** Address: | 11937 WOODSIDE AVE |
| Address 2: | Not reported |
| City,State,Zip: | LAKESIDE, CA 92040 |
| Contact: | DAN PAPAILA |
| Telephone: | 8587752797 |
| Mailing Name: | Not reported |
| Mailing Address: | 11937 WOODSIDE AVE ste A |
| Year: | 2012 |
| Gepaid: | CAL000263772 |
| TSD EPA ID: | CAT000613893 |
| CA Waste Code: | 331 - Off-specification, aged or surplus organics |
| Disposal Method: | H141 - Storage, Bulking, And/Or Transfer Off Site--No Treatment/Reovery (H010-H129) Or (H131-H135) |
| Tons: | 0.6 |
| Year: | 2012 |
| Gepaid: | CAL000263772 |
| TSD EPA ID: | TXD077603371 |
| CA Waste Code: | 352 - Other organic solids |
| Disposal Method: | H061 - Fuel Blending Prior To Energy Recovery At Another Site |
| Tons: | 0.1 |
| Year: | 2011 |
| Gepaid: | CAL000263772 |
| TSD EPA ID: | TXD077603371 |
| CA Waste Code: | 352 - Other organic solids |
| Disposal Method: | H061 - Fuel Blending Prior To Energy Recovery At Another Site |
| Tons: | 0.15 |
| Year: | 2011 |
| Gepaid: | CAL000263772 |
| TSD EPA ID: | CAT000613893 |
| CA Waste Code: | 331 - Off-specification, aged or surplus organics |
| Disposal Method: | H141 - Storage, Bulking, And/Or Transfer Off Site--No Treatment/Reovery (H010-H129) Or (H131-H135) |
| Tons: | 0.2 |

**E & L FINISHING (Continued)** **S113123870**

Year: 2011
Gepaid: CAL000263772
TSD EPA ID: TXD077603371
CA Waste Code: 331 - Off-specification, aged or surplus organics
Disposal Method: H061 - Fuel Blending Prior To Energy Recovery At Another Site
Tons: 0.425

Year: 2010
Gepaid: CAL000263772
TSD EPA ID: TXD077603371
CA Waste Code: 331 - Off-specification, aged or surplus organics
Disposal Method: H061 - Fuel Blending Prior To Energy Recovery At Another Site
Tons: 0.44

Year: 2010
Gepaid: CAL000263772
TSD EPA ID: TXD077603371
CA Waste Code: 352 - Other organic solids
Disposal Method: H061 - Fuel Blending Prior To Energy Recovery At Another Site
Tons: 0.1325

Year: 2009
Gepaid: CAL000263772
TSD EPA ID: TXD077603371
CA Waste Code: 352 - Other organic solids
Disposal Method: H061 - Fuel Blending Prior To Energy Recovery At Another Site
Tons: 0.145

Year: 2009
Gepaid: CAL000263772
TSD EPA ID: TXD077603371
CA Waste Code: 331 - Off-specification, aged or surplus organics
Disposal Method: H061 - Fuel Blending Prior To Energy Recovery At Another Site
Tons: 0.745

Year: 2008
Gepaid: CAL000263772
TSD EPA ID: TXD077603371
CA Waste Code: 352 - Other organic solids
Disposal Method: -
Tons: Not reported

Click this hyperlink while viewing on your computer to access
7 additional CA HAZNET: record(s) in the EDR Site Report.

Additional Info:
Year: 2007
Gen EPA ID: CAL000263772

Shipment Date: 20071102
Creation Date: 4/22/2008 18:30:08
Receipt Date: 20071116
Manifest ID: 000554283SKS
Trans EPA ID: TXR000050930
Trans Name: SAFETY-KLEEN SYSTEMS INC
Trans 2 EPA ID: OKD981588791

**E & L FINISHING (Continued)** **S113123870**

| | |
|---|---|
| Trans 2 Name: | TRIAD TRANSPORT INC |
| TSDF EPA ID: | TXD077603371 |
| Trans Name: | SAFETY-KLEEN SYSTEMS INC |
| TSDF Alt EPA ID: | Not reported |
| TSDF Alt Name: | Not reported |
| CA Waste Code: | 331 - Off-specification, aged, or surplus organics |
| RCRA Code: | D035 |
| Disposal Method: | H061 - Fuel Blending Prior To Energy Recovery At Another Site |
| Quantity Tons: | 0.2 |
| Waste Quantity: | 400 |
| Quantity Unit: | P |
| Additional Code 1: | D001 |
| Additional Code 2: | Not reported |
| Additional Code 3: | Not reported |
| Additional Code 4: | Not reported |
| Additional Code 5: | Not reported |

| | |
|---|---|
| Shipment Date: | 20070829 |
| Creation Date: | 2/5/2008 18:30:13 |
| Receipt Date: | 20070914 |
| Manifest ID: | 000207439SKS |
| Trans EPA ID: | TXR000050930 |
| Trans Name: | SAFETY-KLEEN SYSTEMS INC |
| Trans 2 EPA ID: | OKD981588791 |
| Trans 2 Name: | TRIAD TRANSPORT INC |
| TSDF EPA ID: | TXD077603371 |
| Trans Name: | SAFETY-KLEEN SYSTEMS INC 000618 |
| TSDF Alt EPA ID: | Not reported |
| TSDF Alt Name: | Not reported |
| CA Waste Code: | 331 - Off-specification, aged, or surplus organics |
| RCRA Code: | D035 |
| Disposal Method: | H061 - Fuel Blending Prior To Energy Recovery At Another Site |
| Quantity Tons: | 0.2 |
| Waste Quantity: | 400 |
| Quantity Unit: | P |
| Additional Code 1: | D001 |
| Additional Code 2: | Not reported |
| Additional Code 3: | Not reported |
| Additional Code 4: | Not reported |
| Additional Code 5: | Not reported |

| | |
|---|---|
| Shipment Date: | 20070403 |
| Creation Date: | 12/10/2007 18:30:41 |
| Receipt Date: | 20070423 |
| Manifest ID: | 000198319CEX |
| Trans EPA ID: | TXR000050930 |
| Trans Name: | SAFETY-KLEEN SYSTEMS INC |
| Trans 2 EPA ID: | OKD981588791 |
| Trans 2 Name: | TRIAD TRANSPORT INC |
| TSDF EPA ID: | TXD077603371 |
| Trans Name: | SAFETY-KLEEN SYSTEMS INC |
| TSDF Alt EPA ID: | Not reported |
| TSDF Alt Name: | Not reported |
| CA Waste Code: | 331 - Off-specification, aged, or surplus organics |
| RCRA Code: | D035 |
| Disposal Method: | H061 - Fuel Blending Prior To Energy Recovery At Another Site |
| Quantity Tons: | 0.225 |

**E & L FINISHING (Continued)** **S113123870**

| | |
|---|---|
| Waste Quantity: | 450 |
| Quantity Unit: | P |
| Additional Code 1: | D001 |
| Additional Code 2: | Not reported |
| Additional Code 3: | Not reported |
| Additional Code 4: | Not reported |
| Additional Code 5: | Not reported |

Additional Info:

| | |
|---|---|
| Year: | 2011 |
| Gen EPA ID: | CAL000263772 |
| Shipment Date: | 20110929 |
| Creation Date: | 3/22/2012 20:30:11 |
| Receipt Date: | 20111005 |
| Manifest ID: | 002850791SKS |
| Trans EPA ID: | TXR000050930 |
| Trans Name: | SAFETY-KLEEN SYSTEMS INC |
| Trans 2 EPA ID: | Not reported |
| Trans 2 Name: | Not reported |
| TSDF EPA ID: | CAT000613893 |
| Trans Name: | SAFETY-KLEEN SYSTEMS INC |
| TSDF Alt EPA ID: | Not reported |
| TSDF Alt Name: | Not reported |
| CA Waste Code: | 331 - Off-specification, aged, or surplus organics |
| RCRA Code: | D035 |
| Disposal Method: | H141 - Storage, Bulking, And/Or Transfer Off Site--No Treatment/Reovery (H010-H129) Or (H131-H135) |
| Quantity Tons: | 0.2 |
| Waste Quantity: | 400 |
| Quantity Unit: | P |
| Additional Code 1: | D001 |
| Additional Code 2: | Not reported |
| Additional Code 3: | Not reported |
| Additional Code 4: | Not reported |
| Additional Code 5: | Not reported |
| Shipment Date: | 20110720 |
| Creation Date: | 12/20/2011 18:30:24 |
| Receipt Date: | 20110802 |
| Manifest ID: | 002850556SKS |
| Trans EPA ID: | TXR000050930 |
| Trans Name: | SAFETY-KLEEN SYSTEMS INC |
| Trans 2 EPA ID: | OKD981588791 |
| Trans 2 Name: | TRIAD TRANSPORT INC |
| TSDF EPA ID: | TXD077603371 |
| Trans Name: | SAFETY-KLEEN SYSTEMS INC |
| TSDF Alt EPA ID: | Not reported |
| TSDF Alt Name: | Not reported |
| CA Waste Code: | 352 - Other organic solids |
| RCRA Code: | D007 |
| Disposal Method: | H061 - Fuel Blending Prior To Energy Recovery At Another Site |
| Quantity Tons: | 0.15 |
| Waste Quantity: | 300 |
| Quantity Unit: | P |
| Additional Code 1: | D001 |
| Additional Code 2: | Not reported |

**E & L FINISHING (Continued)** **S113123870**

| | |
|---|---|
| Additional Code 3: | Not reported |
| Additional Code 4: | Not reported |
| Additional Code 5: | Not reported |
| | |
| Shipment Date: | 20110607 |
| Creation Date: | 11/12/2011 18:30:11 |
| Receipt Date: | 20110614 |
| Manifest ID: | 003714266FLE |
| Trans EPA ID: | TXR000050930 |
| Trans Name: | SAFETY-KLEEN SYSTEMS INC |
| Trans 2 EPA ID: | OKD981588791 |
| Trans 2 Name: | TRIAD TRANSPORT INC |
| TSDF EPA ID: | TXD077603371 |
| Trans Name: | SAFETY-KLEEN SYSTEMS INC |
| TSDF Alt EPA ID: | Not reported |
| TSDF Alt Name: | Not reported |
| CA Waste Code: | 331 - Off-specification, aged, or surplus organics |
| RCRA Code: | D035 |
| Disposal Method: | H061 - Fuel Blending Prior To Energy Recovery At Another Site |
| Quantity Tons: | 0.2 |
| Waste Quantity: | 400 |
| Quantity Unit: | P |
| Additional Code 1: | D001 |
| Additional Code 2: | Not reported |
| Additional Code 3: | Not reported |
| Additional Code 4: | Not reported |
| Additional Code 5: | Not reported |
| | |
| Shipment Date: | 20110107 |
| Creation Date: | 5/27/2011 18:30:13 |
| Receipt Date: | 20110118 |
| Manifest ID: | 003764691FLE |
| Trans EPA ID: | TXR000050930 |
| Trans Name: | SAFETY-KLEEN SYSTEMS INC |
| Trans 2 EPA ID: | OKD981588791 |
| Trans 2 Name: | TRIAD TRANSPORT INC |
| TSDF EPA ID: | TXD077603371 |
| Trans Name: | SAFETY-KLEEN SYSTEMS INC |
| TSDF Alt EPA ID: | Not reported |
| TSDF Alt Name: | Not reported |
| CA Waste Code: | 331 - Off-specification, aged, or surplus organics |
| RCRA Code: | D035 |
| Disposal Method: | H061 - Fuel Blending Prior To Energy Recovery At Another Site |
| Quantity Tons: | 0.225 |
| Waste Quantity: | 450 |
| Quantity Unit: | P |
| Additional Code 1: | D001 |
| Additional Code 2: | Not reported |
| Additional Code 3: | Not reported |
| Additional Code 4: | Not reported |
| Additional Code 5: | Not reported |

Additional Info:

| | |
|---|---|
| Year: | 2010 |
| Gen EPA ID: | CAL000263772 |
| | |
| Shipment Date: | 20100816 |

**E & L FINISHING (Continued)** **S113123870**

| | |
|---|---|
| Creation Date: | 1/26/2011 18:30:31 |
| Receipt Date: | 20100831 |
| Manifest ID: | 003336557FLE |
| Trans EPA ID: | TXR000050930 |
| Trans Name: | SAFETY-KLEEN SYSTEMS INC |
| Trans 2 EPA ID: | OKD981588791 |
| Trans 2 Name: | TRIAD TRANSPORT INC |
| TSDF EPA ID: | TXD077603371 |
| Trans Name: | SAFETY-KLEEN SYSTEMS INC |
| TSDF Alt EPA ID: | Not reported |
| TSDF Alt Name: | Not reported |
| CA Waste Code: | 352 - Other organic solids |
| RCRA Code: | D007 |
| Disposal Method: | H061 - Fuel Blending Prior To Energy Recovery At Another Site |
| Quantity Tons: | 0.1325 |
| Waste Quantity: | 265 |
| Quantity Unit: | P |
| Additional Code 1: | D001 |
| Additional Code 2: | Not reported |
| Additional Code 3: | Not reported |
| Additional Code 4: | Not reported |
| Additional Code 5: | Not reported |

| | |
|---|---|
| Shipment Date: | 20100806 |
| Creation Date: | 1/26/2011 18:30:24 |
| Receipt Date: | 20100824 |
| Manifest ID: | 003284593FLE |
| Trans EPA ID: | TXR000050930 |
| Trans Name: | SAFETY-KLEEN SYSTEMS INC |
| Trans 2 EPA ID: | OKD981588791 |
| Trans 2 Name: | TRIAD TRANSPORT INC |
| TSDF EPA ID: | TXD077603371 |
| Trans Name: | SAFETY-KLEEN SYSTEMS INC |
| TSDF Alt EPA ID: | Not reported |
| TSDF Alt Name: | Not reported |
| CA Waste Code: | 331 - Off-specification, aged, or surplus organics |
| RCRA Code: | D035 |
| Disposal Method: | H061 - Fuel Blending Prior To Energy Recovery At Another Site |
| Quantity Tons: | 0.22 |
| Waste Quantity: | 440 |
| Quantity Unit: | P |
| Additional Code 1: | D001 |
| Additional Code 2: | Not reported |
| Additional Code 3: | Not reported |
| Additional Code 4: | Not reported |
| Additional Code 5: | Not reported |

| | |
|---|---|
| Shipment Date: | 20100205 |
| Creation Date: | 11/3/2010 18:30:30 |
| Receipt Date: | 20100216 |
| Manifest ID: | 002326924SKS |
| Trans EPA ID: | TXR000050930 |
| Trans Name: | SAFETY-KLEEN SYSTEMS INC |
| Trans 2 EPA ID: | OKD981588791 |
| Trans 2 Name: | TRIAD TRANSPORT INC |
| TSDF EPA ID: | TXD077603371 |
| Trans Name: | SAFETY-KLEEN SYSTEMS INC |

**E & L FINISHING (Continued)** **S113123870**

TSDF Alt EPA ID: Not reported
TSDF Alt Name: Not reported
CA Waste Code: 331 - Off-specification, aged, or surplus organics
RCRA Code: D035
Disposal Method: H061 - Fuel Blending Prior To Energy Recovery At Another Site
Quantity Tons: 0.22
Waste Quantity: 440
Quantity Unit: P
Additional Code 1: D001
Additional Code 2: Not reported
Additional Code 3: Not reported
Additional Code 4: Not reported
Additional Code 5: Not reported

Additional Info:
Year: 2006
Gen EPA ID: CAL000263772

Shipment Date: 20061221
Creation Date: 8/7/2007 18:30:14
Receipt Date: 20070105
Manifest ID: 000800621JJK
Trans EPA ID: TXR000050930
Trans Name: SAFETY-KLEEN SYSTEMS INC
Trans 2 EPA ID: OKD981588791
Trans 2 Name: TRIAD TRANSPORT INC
TSDF EPA ID: TXD077603371
Trans Name: SAFETY-KLEEN SYSTEMS INC 000618
TSDF Alt EPA ID: Not reported
TSDF Alt Name: Not reported
CA Waste Code: 331 - Off-specification, aged, or surplus organics
RCRA Code: D035
Disposal Method: H061 - Fuel Blending Prior To Energy Recovery At Another Site
Quantity Tons: 0.4
Waste Quantity: 800
Quantity Unit: P
Additional Code 1: D001
Additional Code 2: Not reported
Additional Code 3: Not reported
Additional Code 4: Not reported
Additional Code 5: Not reported

Shipment Date: 20061221
Creation Date: 8/7/2007 18:30:14
Receipt Date: 20070105
Manifest ID: 000800621JJK
Trans EPA ID: TXR000050930
Trans Name: SAFETY-KLEEN SYSTEMS INC
Trans 2 EPA ID: OKD981588791
Trans 2 Name: TRIAD TRANSPORT INC
TSDF EPA ID: TXD077603371
Trans Name: SAFETY-KLEEN SYSTEMS INC 000618
TSDF Alt EPA ID: Not reported
TSDF Alt Name: Not reported
CA Waste Code: 352 - Other organic solids
RCRA Code: F003
Disposal Method: H061 - Fuel Blending Prior To Energy Recovery At Another Site

**E & L FINISHING (Continued)** **S113123870**

| | |
|---|---|
| Quantity Tons: | 0.125 |
| Waste Quantity: | 250 |
| Quantity Unit: | P |
| Additional Code 1: | D001 |
| Additional Code 2: | Not reported |
| Additional Code 3: | Not reported |
| Additional Code 4: | Not reported |
| Additional Code 5: | Not reported |

Additional Info:

| | |
|---|---|
| Year: | 2009 |
| Gen EPA ID: | CAL000263772 |
| Shipment Date: | 20091106 |
| Creation Date: | 5/20/2010 18:30:47 |
| Receipt Date: | 20091124 |
| Manifest ID: | 001762137SKS |
| Trans EPA ID: | TXR000050930 |
| Trans Name: | SAFETY-KLEEN SYSTEMS INC |
| Trans 2 EPA ID: | OKD981588791 |
| Trans 2 Name: | TRIAD TRANSPORT INC |
| TSDF EPA ID: | TXD077603371 |
| Trans Name: | SAFETY-KLEEN SYSTEMS INC |
| TSDF Alt EPA ID: | Not reported |
| TSDF Alt Name: | Not reported |
| CA Waste Code: | 331 - Off-specification, aged, or surplus organics |
| RCRA Code: | D035 |
| Disposal Method: | H061 - Fuel Blending Prior To Energy Recovery At Another Site |
| Quantity Tons: | 0.22 |
| Waste Quantity: | 440 |
| Quantity Unit: | P |
| Additional Code 1: | D001 |
| Additional Code 2: | Not reported |
| Additional Code 3: | Not reported |
| Additional Code 4: | Not reported |
| Additional Code 5: | Not reported |
| Shipment Date: | 20090519 |
| Creation Date: | 9/30/2009 18:30:08 |
| Receipt Date: | 20090602 |
| Manifest ID: | 001738407SKS |
| Trans EPA ID: | TXR000050930 |
| Trans Name: | SAFETY-KLEEN SYSTEMS INC |
| Trans 2 EPA ID: | OKD981588791 |
| Trans 2 Name: | TRIAD TRANSPORT INC |
| TSDF EPA ID: | TXD077603371 |
| Trans Name: | SAFETY-KLEEN SYSTEMS INC |
| TSDF Alt EPA ID: | Not reported |
| TSDF Alt Name: | Not reported |
| CA Waste Code: | 331 - Off-specification, aged, or surplus organics |
| RCRA Code: | D035 |
| Disposal Method: | H061 - Fuel Blending Prior To Energy Recovery At Another Site |
| Quantity Tons: | 0.275 |
| Waste Quantity: | 550 |
| Quantity Unit: | P |
| Additional Code 1: | D001 |
| Additional Code 2: | Not reported |

**E & L FINISHING (Continued)** **S113123870**

| | |
|---|---|
| Additional Code 3: | Not reported |
| Additional Code 4: | Not reported |
| Additional Code 5: | Not reported |
| | |
| Shipment Date: | 20090206 |
| Creation Date: | 6/17/2009 18:30:08 |
| Receipt Date: | 20090224 |
| Manifest ID: | 001528183SKS |
| Trans EPA ID: | TXR000050930 |
| Trans Name: | SAFETY-KLEEN SYSTEMS INC |
| Trans 2 EPA ID: | OKD981588791 |
| Trans 2 Name: | TRIAD TRANSPORT INC |
| TSDF EPA ID: | TXD077603371 |
| Trans Name: | SAFETY-KLEEN SYSTEMS INC |
| TSDF Alt EPA ID: | Not reported |
| TSDF Alt Name: | Not reported |
| CA Waste Code: | 352 - Other organic solids |
| RCRA Code: | F003 |
| Disposal Method: | H061 - Fuel Blending Prior To Energy Recovery At Another Site |
| Quantity Tons: | 0.145 |
| Waste Quantity: | 290 |
| Quantity Unit: | P |
| Additional Code 1: | D001 |
| Additional Code 2: | Not reported |
| Additional Code 3: | Not reported |
| Additional Code 4: | Not reported |
| Additional Code 5: | Not reported |
| | |
| Shipment Date: | 20090206 |
| Creation Date: | 6/17/2009 18:30:08 |
| Receipt Date: | 20090224 |
| Manifest ID: | 001528183SKS |
| Trans EPA ID: | TXR000050930 |
| Trans Name: | SAFETY-KLEEN SYSTEMS INC |
| Trans 2 EPA ID: | OKD981588791 |
| Trans 2 Name: | TRIAD TRANSPORT INC |
| TSDF EPA ID: | TXD077603371 |
| Trans Name: | SAFETY-KLEEN SYSTEMS INC |
| TSDF Alt EPA ID: | Not reported |
| TSDF Alt Name: | Not reported |
| CA Waste Code: | 331 - Off-specification, aged, or surplus organics |
| RCRA Code: | D035 |
| Disposal Method: | H061 - Fuel Blending Prior To Energy Recovery At Another Site |
| Quantity Tons: | 0.25 |
| Waste Quantity: | 500 |
| Quantity Unit: | P |
| Additional Code 1: | D001 |
| Additional Code 2: | Not reported |
| Additional Code 3: | Not reported |
| Additional Code 4: | Not reported |
| Additional Code 5: | Not reported |

Additional Info:

| | |
|---|---|
| Year: | 2008 |
| Gen EPA ID: | CAL000263772 |
| | |
| Shipment Date: | 20081107 |

**E & L FINISHING (Continued)** **S113123870**

| | |
|---|---|
| Creation Date: | 4/8/2009 18:30:08 |
| Receipt Date: | 20081118 |
| Manifest ID: | 001227893SKS |
| Trans EPA ID: | TXR000050930 |
| Trans Name: | SAFETY-KLEEN SYSTEMS INC |
| Trans 2 EPA ID: | OKD981588791 |
| Trans 2 Name: | TRIAD TRANSPORT INC |
| TSDF EPA ID: | TXD077603371 |
| Trans Name: | SAFETY-KLEEN SYSTEMS INC |
| TSDF Alt EPA ID: | Not reported |
| TSDF Alt Name: | Not reported |
| CA Waste Code: | 331 - Off-specification, aged, or surplus organics |
| RCRA Code: | D035 |
| Disposal Method: | H061 - Fuel Blending Prior To Energy Recovery At Another Site |
| Quantity Tons: | 0.225 |
| Waste Quantity: | 450 |
| Quantity Unit: | P |
| Additional Code 1: | D001 |
| Additional Code 2: | Not reported |
| Additional Code 3: | Not reported |
| Additional Code 4: | Not reported |
| Additional Code 5: | Not reported |

| | |
|---|---|
| Shipment Date: | 20081107 |
| Creation Date: | 4/8/2009 18:30:08 |
| Receipt Date: | 20081118 |
| Manifest ID: | 001227893SKS |
| Trans EPA ID: | TXR000050930 |
| Trans Name: | SAFETY-KLEEN SYSTEMS INC |
| Trans 2 EPA ID: | OKD981588791 |
| Trans 2 Name: | TRIAD TRANSPORT INC |
| TSDF EPA ID: | TXD077603371 |
| Trans Name: | SAFETY-KLEEN SYSTEMS INC |
| TSDF Alt EPA ID: | Not reported |
| TSDF Alt Name: | Not reported |
| CA Waste Code: | 352 - Other organic solids |
| RCRA Code: | F003 |
| Disposal Method: | - Not reported |
| Quantity Tons: | Not reported |
| Waste Quantity: | Not reported |
| Quantity Unit: | P |
| Additional Code 1: | D001 |
| Additional Code 2: | Not reported |
| Additional Code 3: | Not reported |
| Additional Code 4: | Not reported |
| Additional Code 5: | Not reported |

| | |
|---|---|
| Shipment Date: | 20080813 |
| Creation Date: | 12/30/2008 18:30:19 |
| Receipt Date: | 20080826 |
| Manifest ID: | 001093582SKS |
| Trans EPA ID: | TXR000050930 |
| Trans Name: | SAFETY-KLEEN SYSTEMS INC |
| Trans 2 EPA ID: | OKD981588791 |
| Trans 2 Name: | TRIAD TRANSPORT INC |
| TSDF EPA ID: | TXD077603371 |
| Trans Name: | SAFETY-KLEEN SYSTEMS INC |

**E & L FINISHING (Continued)** **S113123870**

| | |
|---|---|
| TSDF Alt EPA ID: | Not reported |
| TSDF Alt Name: | Not reported |
| CA Waste Code: | 331 - Off-specification, aged, or surplus organics |
| RCRA Code: | D035 |
| Disposal Method: | H061 - Fuel Blending Prior To Energy Recovery At Another Site |
| Quantity Tons: | 0.3 |
| Waste Quantity: | 600 |
| Quantity Unit: | P |
| Additional Code 1: | D001 |
| Additional Code 2: | Not reported |
| Additional Code 3: | Not reported |
| Additional Code 4: | Not reported |
| Additional Code 5: | Not reported |
| | |
| Shipment Date: | 20080523 |
| Creation Date: | 11/3/2008 18:30:40 |
| Receipt Date: | 20080606 |
| Manifest ID: | 001044802SKS |
| Trans EPA ID: | TXR000050930 |
| Trans Name: | SAFETY-KLEEN SYSTEMS INC |
| Trans 2 EPA ID: | Not reported |
| Trans 2 Name: | Not reported |
| TSDF EPA ID: | TXD077603371 |
| Trans Name: | SAFETY-KLEEN SYSTEMS INC |
| TSDF Alt EPA ID: | Not reported |
| TSDF Alt Name: | Not reported |
| CA Waste Code: | 331 - Off-specification, aged, or surplus organics |
| RCRA Code: | D035 |
| Disposal Method: | H061 - Fuel Blending Prior To Energy Recovery At Another Site |
| Quantity Tons: | 0.3 |
| Waste Quantity: | 600 |
| Quantity Unit: | P |
| Additional Code 1: | D001 |
| Additional Code 2: | Not reported |
| Additional Code 3: | Not reported |
| Additional Code 4: | Not reported |
| Additional Code 5: | Not reported |
| | |
| Shipment Date: | 20080414 |
| Creation Date: | 8/29/2008 18:30:08 |
| Receipt Date: | 20080428 |
| Manifest ID: | 001044759SKS |
| Trans EPA ID: | TXR000050930 |
| Trans Name: | SAFETY-KLEEN SYSTEMS INC |
| Trans 2 EPA ID: | OKD981588791 |
| Trans 2 Name: | TRIAD TRANSPORT INC |
| TSDF EPA ID: | TXD077603371 |
| Trans Name: | SAFETY-KLEEN SYSTEMS INC |
| TSDF Alt EPA ID: | Not reported |
| TSDF Alt Name: | Not reported |
| CA Waste Code: | 352 - Other organic solids |
| RCRA Code: | F003 |
| Disposal Method: | H061 - Fuel Blending Prior To Energy Recovery At Another Site |
| Quantity Tons: | 0.1 |
| Waste Quantity: | 200 |
| Quantity Unit: | P |
| Additional Code 1: | D001 |

**E & L FINISHING (Continued)** **S113123870**

| | |
|---|---|
| Additional Code 2: | Not reported |
| Additional Code 3: | Not reported |
| Additional Code 4: | Not reported |
| Additional Code 5: | Not reported |
| | |
| Shipment Date: | 20080208 |
| Creation Date: | 7/22/2008 18:30:30 |
| Receipt Date: | 20080226 |
| Manifest ID: | 000680874SKS |
| Trans EPA ID: | TXR000050930 |
| Trans Name: | SAFETY-KLEEN SYSTEMS INC |
| Trans 2 EPA ID: | OKD981588791 |
| Trans 2 Name: | TRIAD TRANSPORT INC |
| TSDF EPA ID: | TXD077603371 |
| Trans Name: | SAFETY-KLEEN SYSTEMS INC |
| TSDF Alt EPA ID: | Not reported |
| TSDF Alt Name: | Not reported |
| CA Waste Code: | 331 - Off-specification, aged, or surplus organics |
| RCRA Code: | D035 |
| Disposal Method: | H061 - Fuel Blending Prior To Energy Recovery At Another Site |
| Quantity Tons: | 0.2 |
| Waste Quantity: | 400 |
| Quantity Unit: | P |
| Additional Code 1: | D001 |
| Additional Code 2: | Not reported |
| Additional Code 3: | Not reported |
| Additional Code 4: | Not reported |
| Additional Code 5: | Not reported |

Additional Info:

| | |
|---|---|
| Year: | 2004 |
| Gen EPA ID: | CAL000263772 |
| | |
| Shipment Date: | 20041214 |
| Creation Date: | 3/16/2005 18:31:03 |
| Receipt Date: | 20041221 |
| Manifest ID: | 24020186 |
| Trans EPA ID: | CAD028277036 |
| Trans Name: | ASBURY ENVIRONMENTAL SERVICES |
| Trans 2 EPA ID: | Not reported |
| Trans 2 Name: | Not reported |
| TSDF EPA ID: | CAT080013352 |
| Trans Name: | DEMENNO / KERDOON |
| TSDF Alt EPA ID: | CAT080013352 |
| TSDF Alt Name: | Not reported |
| CA Waste Code: | 343 - Unspecified organic liquid mixture |
| RCRA Code: | D001 |
| Disposal Method: | R01 - Recycler |
| Quantity Tons: | 0.17 |
| Waste Quantity: | 50 |
| Quantity Unit: | G |
| Additional Code 1: | Not reported |
| Additional Code 2: | Not reported |
| Additional Code 3: | Not reported |
| Additional Code 4: | Not reported |
| Additional Code 5: | Not reported |

**E & L FINISHING (Continued)** **S113123870**

| | |
|---|---|
| Shipment Date: | 20040729 |
| Creation Date: | 1/6/2005 18:30:52 |
| Receipt Date: | 20040803 |
| Manifest ID: | 23586393 |
| Trans EPA ID: | CAD028277036 |
| Trans Name: | ASBURY ENVIRONMENTAL SERVICES |
| Trans 2 EPA ID: | Not reported |
| Trans 2 Name: | Not reported |
| TSDF EPA ID: | CAT080013352 |
| Trans Name: | DEMENNO / KERDOON |
| TSDF Alt EPA ID: | CAT080013352 |
| TSDF Alt Name: | Not reported |
| CA Waste Code: | 343 - Unspecified organic liquid mixture |
| RCRA Code: | D001 |
| Disposal Method: | R01 - Recycler |
| Quantity Tons: | 0.187 |
| Waste Quantity: | 55 |
| Quantity Unit: | G |
| Additional Code 1: | Not reported |
| Additional Code 2: | Not reported |
| Additional Code 3: | Not reported |
| Additional Code 4: | Not reported |
| Additional Code 5: | Not reported |

Additional Info:

| | |
|---|---|
| Year: | 2003 |
| Gen EPA ID: | CAL000263772 |

| | |
|---|---|
| Shipment Date: | 20031223 |
| Creation Date: | 8/19/2004 11:23:00 |
| Receipt Date: | 20031230 |
| Manifest ID: | 23339480 |
| Trans EPA ID: | CAD028277036 |
| Trans Name: | ASBURY ENVIRONMENTAL SERVICES |
| Trans 2 EPA ID: | Not reported |
| Trans 2 Name: | Not reported |
| TSDF EPA ID: | CAT080013352 |
| Trans Name: | DEMENNO / KERDOON |
| TSDF Alt EPA ID: | CAT080013352 |
| TSDF Alt Name: | Not reported |
| CA Waste Code: | 343 - Unspecified organic liquid mixture |
| RCRA Code: | D001 |
| Disposal Method: | R01 - Recycler |
| Quantity Tons: | 0.187 |
| Waste Quantity: | 55 |
| Quantity Unit: | G |
| Additional Code 1: | Not reported |
| Additional Code 2: | Not reported |
| Additional Code 3: | Not reported |
| Additional Code 4: | Not reported |
| Additional Code 5: | Not reported |

| | |
|---|---|
| Shipment Date: | 20030213 |
| Creation Date: | 5/9/2007 18:30:14 |
| Receipt Date: | 20030225 |
| Manifest ID: | 22458968 |
| Trans EPA ID: | CAD028277036 |

**E & L FINISHING (Continued)** **S113123870**

| | |
|---|---|
| Trans Name: | Not reported |
| Trans 2 EPA ID: | Not reported |
| Trans 2 Name: | Not reported |
| TSDF EPA ID: | CAT080013352 |
| Trans Name: | Not reported |
| TSDF Alt EPA ID: | CAT080013352 |
| TSDF Alt Name: | Not reported |
| CA Waste Code: | 343 - Unspecified organic liquid mixture |
| RCRA Code: | D001 |
| Disposal Method: | R01 - Recycler |
| Quantity Tons: | 0.374 |
| Waste Quantity: | 110 |
| Quantity Unit: | G |
| Additional Code 1: | Not reported |
| Additional Code 2: | Not reported |
| Additional Code 3: | Not reported |
| Additional Code 4: | Not reported |
| Additional Code 5: | Not reported |

Additional Info:

| | |
|---|---|
| Year: | 2012 |
| Gen EPA ID: | CAL000263772 |
| | |
| Shipment Date: | 20120921 |
| Creation Date: | 8/17/2013 22:15:07 |
| Receipt Date: | 20120927 |
| Manifest ID: | 003185099SKS |
| Trans EPA ID: | TXR000081205 |
| Trans Name: | SAFETY-KLEEN SYSTEMS INC |
| Trans 2 EPA ID: | Not reported |
| Trans 2 Name: | Not reported |
| TSDF EPA ID: | CAT000613893 |
| Trans Name: | SAFETY-KLEEN SYSTEMS INC |
| TSDF Alt EPA ID: | Not reported |
| TSDF Alt Name: | Not reported |
| CA Waste Code: | 331 - Off-specification, aged, or surplus organics |
| RCRA Code: | D035 |
| Disposal Method: | H141 - Storage, Bulking, And/Or Transfer Off Site--No Treatment/Reovery (H010-H129) Or (H131-H135) |
| Quantity Tons: | 0.2 |
| Waste Quantity: | 400 |
| Quantity Unit: | P |
| Additional Code 1: | D001 |
| Additional Code 2: | Not reported |
| Additional Code 3: | Not reported |
| Additional Code 4: | Not reported |
| Additional Code 5: | Not reported |
| | |
| Shipment Date: | 20120815 |
| Creation Date: | 1/12/2013 22:15:35 |
| Receipt Date: | 20120827 |
| Manifest ID: | 003281085SKS |
| Trans EPA ID: | TXR000050930 |
| Trans Name: | SAFETY-KLEEN SYSTEMS INC |
| Trans 2 EPA ID: | Not reported |
| Trans 2 Name: | Not reported |
| TSDF EPA ID: | CAT000613893 |

**E & L FINISHING (Continued)** **S113123870**

| | |
|---|---|
| Trans Name: | SAFETY-KLEEN SYSTEMS INC |
| TSDF Alt EPA ID: | Not reported |
| TSDF Alt Name: | Not reported |
| CA Waste Code: | 331 - Off-specification, aged, or surplus organics |
| RCRA Code: | D035 |
| Disposal Method: | H141 - Storage, Bulking, And/Or Transfer Off Site--No Treatment/Reovery (H010-H129) Or (H131-H135) |
| Quantity Tons: | 0.2 |
| Waste Quantity: | 400 |
| Quantity Unit: | P |
| Additional Code 1: | D001 |
| Additional Code 2: | Not reported |
| Additional Code 3: | Not reported |
| Additional Code 4: | Not reported |
| Additional Code 5: | Not reported |
| | |
| Shipment Date: | 20120619 |
| Creation Date: | 5/24/2013 22:15:17 |
| Receipt Date: | 20120712 |
| Manifest ID: | 003184832SKS |
| Trans EPA ID: | TXR000050930 |
| Trans Name: | SAFETY-KLEEN SYSTEMS INC |
| Trans 2 EPA ID: | NED986382133 |
| Trans 2 Name: | SMITH SYSTEMS TRANSPORTATION INC |
| TSDF EPA ID: | TXD077603371 |
| Trans Name: | SAFETY-KLEEN SYSTEMS INC |
| TSDF Alt EPA ID: | Not reported |
| TSDF Alt Name: | Not reported |
| CA Waste Code: | 352 - Other organic solids |
| RCRA Code: | D007 |
| Disposal Method: | H061 - Fuel Blending Prior To Energy Recovery At Another Site |
| Quantity Tons: | 0.1 |
| Waste Quantity: | 200 |
| Quantity Unit: | P |
| Additional Code 1: | D001 |
| Additional Code 2: | Not reported |
| Additional Code 3: | Not reported |
| Additional Code 4: | Not reported |
| Additional Code 5: | Not reported |
| | |
| Shipment Date: | 20120509 |
| Creation Date: | 5/28/2013 22:15:14 |
| Receipt Date: | 20120516 |
| Manifest ID: | 002882887SKS |
| Trans EPA ID: | TXR000050930 |
| Trans Name: | SAFETY-KLEEN SYSTEMS INC |
| Trans 2 EPA ID: | Not reported |
| Trans 2 Name: | Not reported |
| TSDF EPA ID: | CAT000613893 |
| Trans Name: | SAFETY-KLEEN SYSTEMS INC |
| TSDF Alt EPA ID: | Not reported |
| TSDF Alt Name: | Not reported |
| CA Waste Code: | 331 - Off-specification, aged, or surplus organics |
| RCRA Code: | D035 |
| Disposal Method: | H141 - Storage, Bulking, And/Or Transfer Off Site--No Treatment/Reovery (H010-H129) Or (H131-H135) |
| Quantity Tons: | 0.2 |

**E & L FINISHING (Continued)** **S113123870**

| | |
|---|---|
| Waste Quantity: | 400 |
| Quantity Unit: | P |
| Additional Code 1: | D001 |
| Additional Code 2: | Not reported |
| Additional Code 3: | Not reported |
| Additional Code 4: | Not reported |
| Additional Code 5: | Not reported |

HWTS:

| | |
|---|---|
| Name: | E & L FINISHING |
| Address: | 11937 WOODSIDE AVE |
| Address 2: | Not reported |
| City,State,Zip: | LAKESIDE, CA 92040 |
| EPA ID: | CAL000263772 |
| Inactive Date: | 06/30/2013 |
| Create Date: | 12/17/2002 |
| Last Act Date: | 10/15/2013 |
| Mailing Name: | Not reported |
| Mailing Address: | 11937 WOODSIDE AVE ste A |
| Mailing Address 2: | Not reported |
| Mailing City,State,Zip: | LAKESIDE, CA 920400000 |
| Owner Name: | ED BLINKS |
| Owner Address: | 11937 WOODSIDE AVE |
| Owner Address 2: | Not reported |
| Owner City,State,Zip: | LAKESIDE, CA 920400000 |
| Contact Name: | DAN PAPAILA |
| Contact Address: | 7114 CONVOY CT |
| Contact Address 2: | Not reported |
| City,State,Zip: | SAN DIEGO, CA 921110000 |

NAICS:

| | |
|---|---|
| EPA ID: | CAL000263772 |
| Create Date: | 2002-12-17 08:58:21 |
| NAICS Code: | 339993 |
| NAICS Description: | Fastener, Button, Needle, and Pin Manufacturing |
| Issued EPA ID Date: | 2002-12-17 08:58:20 |
| Inactive Date: | 2013-06-30 00:00:00 |
| Facility Name: | E & L FINISHING |
| Facility Address: | 11937 WOODSIDE AVE |
| Facility Address 2: | Not reported |
| Facility City: | LAKESIDE |
| Facility County: | 37 |
| Facility State: | CA |
| Facility Zip: | 92040 |

---

**H276** **VEY'S JETSKI ATV MOTORCYCLE 3 GOPED INC** **HAZNET S113137522**
**12147 WOODSIDE AVE** **HWTS N/A**
**< 1/8** **LAKESIDE, CA 92040**
**1 ft.**

**Site 15 of 21 in cluster H**

**Relative: Higher**
**Actual: 398 ft.**

HAZNET:

| | |
|---|---|
| Name: | VEY'S JETSKI ATV MOTORCYCLE 3 GOPED INC |
| Address: | 12147 WOODSIDE AVE |
| Address 2: | Not reported |
| City,State,Zip: | LAKESIDE, CA 92040 |
| Contact: | CHARLES BEZEZINSKI |

**VEY'S JETSKI ATV MOTORCYCLE 3 GOPED INC (Continued)** **S113137522**

Telephone: 6194482077
Mailing Name: Not reported
Mailing Address: 12147 WOODSIDE AVE

Year: 2005
Gepaid: CAL000294808
TSD EPA ID: CAT080013352
CA Waste Code: 343 - Unspecified organic liquid mixture
Disposal Method: R01 - Recycler
Tons: 0.561

Year: 2005
Gepaid: CAL000294808
TSD EPA ID: AZR000035915
CA Waste Code: 134 - Aqueous solution with total organic residues less than 10 percent
Disposal Method: R01 - Recycler
Tons: 2.31

Additional Info:
Year: 2005
Gen EPA ID: CAL000294808

Shipment Date: 20051201
Creation Date: 3/22/2006 18:31:02
Receipt Date: 20051206
Manifest ID: 24770670
Trans EPA ID: CAR000011205
Trans Name: EFR ENVIRONMENTAL SERVICES INC
Trans 2 EPA ID: Not reported
Trans 2 Name: Not reported
TSDF EPA ID: AZR000035915
Trans Name: DOME ROCK INDUSTRIES INC
TSDF Alt EPA ID: Not reported
TSDF Alt Name: Not reported
CA Waste Code: 134 - Aqueous solution with <10% total organic residues
RCRA Code: Not reported
Disposal Method: R01 - Recycler
Quantity Tons: 2.31
Waste Quantity: 550
Quantity Unit: G
Additional Code 1: Not reported
Additional Code 2: Not reported
Additional Code 3: Not reported
Additional Code 4: Not reported
Additional Code 5: Not reported

Shipment Date: 20050818
Creation Date: 12/16/2005 18:31:03
Receipt Date: 20050825
Manifest ID: 24478518
Trans EPA ID: CAD028277036
Trans Name: ASBURY ENVIRONMENTAL SERVICES
Trans 2 EPA ID: Not reported
Trans 2 Name: Not reported
TSDF EPA ID: CAT080013352
Trans Name: DEMENNO / KERDOON

**VEY'S JETSKI ATV MOTORCYCLE 3 GOPED INC (Continued)** **S113137522**

| | |
|---|---|
| TSDF Alt EPA ID: | CAT080013352 |
| TSDF Alt Name: | Not reported |
| CA Waste Code: | 343 - Unspecified organic liquid mixture |
| RCRA Code: | D001 |
| Disposal Method: | R01 - Recycler |
| Quantity Tons: | 0.561 |
| Waste Quantity: | 165 |
| Quantity Unit: | G |
| Additional Code 1: | Not reported |
| Additional Code 2: | Not reported |
| Additional Code 3: | Not reported |
| Additional Code 4: | Not reported |
| Additional Code 5: | Not reported |

HWTS:

| | |
|---|---|
| Name: | VEY'S JETSKI ATV MOTORCYCLE 3 GOPED INC |
| Address: | 12147 WOODSIDE AVE |
| Address 2: | Not reported |
| City,State,Zip: | LAKESIDE, CA 92040 |
| EPA ID: | CAL000294808 |
| Inactive Date: | 06/30/2006 |
| Create Date: | 06/07/2005 |
| Last Act Date: | 12/04/2006 |
| Mailing Name: | Not reported |
| Mailing Address: | 12147 WOODSIDE AVE |
| Mailing Address 2: | Not reported |
| Mailing City,State,Zip: | LAKESIDE, CA 92040 |
| Owner Name: | CHARLES BEZEZINSKI |
| Owner Address: | 12404 PARKSIDE |
| Owner Address 2: | Not reported |
| Owner City,State,Zip: | LAKESIDE, CA 92040 |
| Contact Name: | CHARLES BEZEZINSKI |
| Contact Address: | 12147 WOODSIDE AVE |
| Contact Address 2: | Not reported |
| City,State,Zip: | LAKESIDE, CA 92040 |

NAICS:

| | |
|---|---|
| EPA ID: | CAL000294808 |
| Create Date: | 2005-06-07 09:11:50 |
| NAICS Code: | 99999 |
| NAICS Description: | Not Otherwise Specified |
| Issued EPA ID Date: | 2005-06-07 09:11:50 |
| Inactive Date: | 2006-06-30 00:00:00 |
| Facility Name: | VEY'S JETSKI ATV MOTORCYCLE 3 GOPED INC |
| Facility Address: | 12147 WOODSIDE AVE |
| Facility Address 2: | Not reported |
| Facility City: | LAKESIDE |
| Facility County: | 37 |
| Facility State: | CA |
| Facility Zip: | 92040 |

**J277** **OLD PHILIPS 66 SERVICE STATION** **RGA LUST** **S114663463**
**11903 WOODSIDE AVENUE** **N/A**
**< 1/8** **LAKESIDE, CA**
**1 ft.**

**Site 15 of 28 in cluster J**

**Relative:** RGA LUST:
**Lower**
Name: OLD PHILIPS 66 SERVICE STATION
**Actual:** Address: 11903 WOODSIDE AVENUE
**388 ft.** City: LAKESIDE
State: LAKESIDE
1992 OLD PHILIPS 66 SERVICE STATION 11903 WOODSIDE AVENUE

---

**N278** **Y TIRE SALES** **RGA LUST** **S114723638**
**11719 WOODSIDE AV** **N/A**
**< 1/8** **LAKESIDE, CA**
**1 ft.**

**Site 5 of 11 in cluster N**

**Relative:** RGA LUST:
**Lower**
Name: Y TIRE SALES
**Actual:** Address: 11719 WOODSIDE AV
**385 ft.** City: LAKESIDE
State: LAKESIDE
2003 Y TIRE SALES 11719 WOODSIDE AV

---

**J279** **OLD PHILIPS 66 SERVICE STATION** **LUST** **S102434640**
**11903 WOODSIDE AVE** **SWEEPS UST** **N/A**
**< 1/8** **LAKESIDE, CA 92040** **SAN DIEGO CO LOP**
**1 ft.**

**Site 16 of 28 in cluster J**

**Relative:** LUST REG 9:
**Lower**

| | |
|---|---|
| Region: | 9 |
| Status: | Case Closed |
| Case Number: | 9UT791 |
| Local Case: | H11391-001 |
| Substance: | Gasoline |
| Qty Leaked: | 0 |
| Abate Method: | Excavate and Dispose - remove contaminated soil and dispose in approved site |
| Local Agency: | San Diego |
| How Found: | Tank Closure |
| How Stopped: | Close Tank |
| Source: | Tank |
| Cause: | Corrosion |
| Lead Agency: | Local Agency |
| Case Type: | Soil only |
| Date Found: | 08/18/1987 |
| Date Stopped: | 08/18/1987 |
| Confirm Date: | 08/18/1987 |
| Submit Workplan: | Not reported |
| Prelim Assess: | 08/27/1987 |
| Desc Pollution: | Not reported |
| Remed Plan: | / / |
| Remed Action: | Not reported |
| Began Monitor: | Not reported |
| Release Date: | 08/18/1987 |

**OLD PHILIPS 66 SERVICE STATION (Continued)** **S102434640**

Enforce Date: Not reported
Closed Date: 8/21/87
Enforce Type: Not reported
Pilot Program: LOP
Basin Number: 907.12
GW Depth: Not reported
Beneficial Use: Municipal groundwater use
NPDES Number: Not reported
Priority: Low priority. Priority ranking can change over time.
File Dispn: File discarded, case closed
Interim Remedial Actions: Yes
Cleanup and Abatement order Number: Not reported
Waste Discharge Requirement Number: Not reported

SWEEPS UST:
Name: ACTION CYLINDER HEADS
Address: 11903 WOODSIDE AVE
City: LAKESIDE
Status: Active
Comp Number: 11391
Number: 9
Board Of Equalization: 44-022502
Referral Date: Not reported
Action Date: 06-26-92
Created Date: 02-29-88
Owner Tank Id: Not reported
SWRCB Tank Id: Not reported
Tank Status: Not reported
Capacity: Not reported
Active Date: Not reported
Tank Use: Not reported
STG: Not reported
Content: Not reported
Number Of Tanks: Not reported

Name: ACTION CYLINDER HEADS
Address: 11903 WOODSIDE AVE
City: LAKESIDE
Status: Not reported
Comp Number: 11391
Number: Not reported
Board Of Equalization: 44-022502
Referral Date: Not reported
Action Date: Not reported
Created Date: Not reported
Owner Tank Id: Not reported
SWRCB Tank Id: 37-000-011391-000001
Tank Status: Not reported
Capacity: 5000
Active Date: Not reported
Tank Use: UNKNOWN
STG: PRODUCT
Content: Not reported
Number Of Tanks: 5

Name: ACTION CYLINDER HEADS
Address: 11903 WOODSIDE AVE

**OLD PHILIPS 66 SERVICE STATION (Continued)** **S102434640**

City: LAKESIDE
Status: Not reported
Comp Number: 11391
Number: Not reported
Board Of Equalization: 44-022502
Referral Date: Not reported
Action Date: Not reported
Created Date: Not reported
Owner Tank Id: Not reported
SWRCB Tank Id: 37-000-011391-000002
Tank Status: Not reported
Capacity: 4000
Active Date: Not reported
Tank Use: UNKNOWN
STG: PRODUCT
Content: Not reported
Number Of Tanks: Not reported

Name: ACTION CYLINDER HEADS
Address: 11903 WOODSIDE AVE
City: LAKESIDE
Status: Not reported
Comp Number: 11391
Number: Not reported
Board Of Equalization: 44-022502
Referral Date: Not reported
Action Date: Not reported
Created Date: Not reported
Owner Tank Id: Not reported
SWRCB Tank Id: 37-000-011391-000003
Tank Status: Not reported
Capacity: 1000
Active Date: Not reported
Tank Use: UNKNOWN
STG: PRODUCT
Content: Not reported
Number Of Tanks: Not reported

Name: ACTION CYLINDER HEADS
Address: 11903 WOODSIDE AVE
City: LAKESIDE
Status: Not reported
Comp Number: 11391
Number: Not reported
Board Of Equalization: 44-022502
Referral Date: Not reported
Action Date: Not reported
Created Date: Not reported
Owner Tank Id: Not reported
SWRCB Tank Id: 37-000-011391-000004
Tank Status: Not reported
Capacity: 1000
Active Date: Not reported
Tank Use: UNKNOWN
STG: PRODUCT
Content: Not reported
Number Of Tanks: Not reported

**OLD PHILIPS 66 SERVICE STATION (Continued)** **S102434640**

| | |
|---|---|
| Name: | ACTION CYLINDER HEADS |
| Address: | 11903 WOODSIDE AVE |
| City: | LAKESIDE |
| Status: | Not reported |
| Comp Number: | 11391 |
| Number: | Not reported |
| Board Of Equalization: | 44-022502 |
| Referral Date: | Not reported |
| Action Date: | Not reported |
| Created Date: | Not reported |
| Owner Tank Id: | Not reported |
| SWRCB Tank Id: | 37-000-011391-000005 |
| Tank Status: | Not reported |
| Capacity: | 500 |
| Active Date: | Not reported |
| Tank Use: | UNKNOWN |
| STG: | PRODUCT |
| Content: | Not reported |
| Number Of Tanks: | Not reported |

SAN DIEGO CO LOP:

| | |
|---|---|
| Name: | ACTION CYLINDER HEADS |
| Address: | 11903 WOODSIDE AVE |
| City,State,Zip: | LAKESIDE, CA 92040 |
| Record ID: | DEH1987-LSAM-H11391-001 |
| Record Status: | Completed |
| Opened Date: | 01/18/1987 |
| Parcel Number: | 382-071-31-00 |
| Case Type: | LOP - Local Oversight Program |
| Historical Name: | JD-35 PARTNERSHIP |
| SWRCB Global ID: | T0607303044 |
| Funding: | S - LOP State Fund |
| Lead Agency: | DEH/SAM |
| Lead Agency Date: | 08/18/1987 |
| Census Tract: | 167.02 |
| Community: | Lakeside |
| Jurisdiction: | UNINCORPORATED |
| Watershed Basin Number: | 907.12 |
| Water Purveyor: | LAKESIDE WATER DISTRICT LAND |
| Fire Agency: | LAKESIDE FIRE PROT DIST |
| Latitude: | 32.8550134 |
| Longitude: | -116.9367630 |
| X MapCoord: | 6350762.254 |
| Y MapCoord: | 1891568.494 |

---

**N280** **LAKESIDE MOTORS** **FINDS** **1023268389**
**11719 WOODSIDE AV** **N/A**
**< 1/8** **LAKESIDE, CA 92040**
**1 ft.**

**Site 6 of 11 in cluster N**

**Relative:** **Lower**
**Actual:** **385 ft.**

FINDS:

| | |
|---|---|
| Registry ID: | 110065581025 |
| Facility URL: | http://ofmpub.epa.gov/enviro/fii_query_detail.disp_program_facility?p_registry_id=110065581025 |

Environmental Interest/Information System:
STATE MASTER

**LAKESIDE MOTORS (Continued)** **1023268389**

Click this hyperlink while viewing on your computer to access additional FINDS: detail in the EDR Site Report.

**J281** **OLD PHILIPS 66 SERVICE STATION** **RGA LUST** **S114663462**
**11903 WOODSIDE AVE** **N/A**
**< 1/8** **LAKESIDE, CA**
**1 ft.**

**Site 17 of 28 in cluster J**

**Relative:** RGA LUST:
**Lower**

**Actual:** Name: OLD PHILIPS 66 SERVICE STATION
**388 ft.** Address: 11903 WOODSIDE AVE
City: LAKESIDE
State: LAKESIDE
2002 OLD PHILIPS 66 SERVICE STATION 11903 WOODSIDE AVE
Name: OLD PHILIPS 66 SERVICE STATION
Address: 11903 WOODSIDE AVE
City: LAKESIDE
State: LAKESIDE
2001 OLD PHILIPS 66 SERVICE STATION 11903 WOODSIDE AVE
Name: OLD PHILIPS 66 SERVICE STATION
Address: 11903 WOODSIDE AVE
City: LAKESIDE
State: LAKESIDE
2000 OLD PHILIPS 66 SERVICE STATION 11903 WOODSIDE AVE
Name: OLD PHILIPS 66 SERVICE STATION
Address: 11903 WOODSIDE AVE
City: LAKESIDE
State: LAKESIDE
1998 OLD PHILIPS 66 SERVICE STATION 11903 WOODSIDE AVE
Name: OLD PHILIPS 66 SERVICE STATION
Address: 11903 WOODSIDE AVE
City: LAKESIDE
State: LAKESIDE
1997 OLD PHILIPS 66 SERVICE STATION 11903 WOODSIDE AVE
Name: OLD PHILIPS 66 SERVICE STATION
Address: 11903 WOODSIDE AVE
City: LAKESIDE
State: LAKESIDE
1996 OLD PHILIPS 66 SERVICE STATION 11903 WOODSIDE AVE
Name: OLD PHILIPS 66 SERVICE STATION
Address: 11903 WOODSIDE AVE
City: LAKESIDE
State: LAKESIDE
1995 OLD PHILIPS 66 SERVICE STATION 11903 WOODSIDE AVE
Name: OLD PHILIPS 66 SERVICE STATION
Address: 11903 WOODSIDE AVE
City: LAKESIDE
State: LAKESIDE
1994 OLD PHILIPS 66 SERVICE STATION 11903 WOODSIDE AVE
Name: OLD PHILIPS 66 SERVICE STATION
Address: 11903 WOODSIDE AVE
City: LAKESIDE
State: LAKESIDE
1993 OLD PHILIPS 66 SERVICE STATION 11903 WOODSIDE AVE

**M282** **J3 VENTURES LLC DBA REV IT MOTORS** **FINDS** **1024634937**
**11937 WOODSIDE AVE STE B** **ECHO** **N/A**
**< 1/8** **LAKESIDE, CA 92040**
**1 ft.**

**Site 9 of 12 in cluster M**

**Relative:**
**Lower**

**Actual:**
**389 ft.**

FINDS:
Registry ID: 110070423324
Facility URL: http://ofmpub.epa.gov/enviro/fii_query_detail.disp_program_facility?p_registry_id=110070423324

Environmental Interest/Information System:
RCRAInfo is a national information system that supports the Resource Conservation and Recovery Act (RCRA) program through the tracking of events and activities related to facilities that generate, transport, and treat, store, or dispose of hazardous waste. RCRAInfo allows RCRA program staff to track the notification, permit, compliance, and corrective action activities required under RCRA.

Click this hyperlink while viewing on your computer to access additional FINDS: detail in the EDR Site Report.

ECHO:
Envid: 1024634937
Registry ID: 110070423324
DFR URL: http://echo.epa.gov/detailed-facility-report?fid=110070423324
Name: J3 VENTURES LLC DBA REV IT MOTORS
Address: 11937 WOODSIDE AVE STE B
City,State,Zip: LAKESIDE, CA 92040

---

**J283** **WOODSIDE AVENUE FC IMPROVEMENTS** **NPDES** **S117847064**
**WOODSIDE AVENUE AT RIVERVIEW AVENUE** **CIWQS** **N/A**
**< 1/8** **LAKESIDE, CA 92040**
**1 ft.**

**Site 18 of 28 in cluster J**

**Relative:**
**Lower**

**Actual:**
**383 ft.**

NPDES:
Name: WOODSIDE AVENUE FC IMPROVEMENTS
Address: WOODSIDE AVENUE AT RIVERVIEW AVENUE
City,State,Zip: LAKESIDE, CA 92040
Facility Status: Not reported
NPDES Number: Not reported
Region: Not reported
Agency Number: Not reported
Regulatory Measure ID: Not reported
Place ID: Not reported
Order Number: Not reported
WDID: 9 37C372534
Regulatory Measure Type: Construction
Program Type: Not reported
Adoption Date Of Regulatory Measure: Not reported
Effective Date Of Regulatory Measure: Not reported
Termination Date Of Regulatory Measure: Not reported
Expiration Date Of Regulatory Measure: Not reported
Discharge Address: Not reported
Discharge Name: Not reported
Discharge City: Not reported
Discharge State: Not reported
Discharge Zip: Not reported
Status: Terminated
Status Date: 04/18/2017

**WOODSIDE AVENUE FC IMPROVEMENTS (Continued)** **S117847064**

| | |
|---|---|
| Operator Name: | County of San Diego |
| Operator Address: | 5500 Overland Ave |
| Operator City: | San Diego |
| Operator State: | California |
| Operator Zip: | 92123 |

NPDES as of 03/2018:

| | |
|---|---|
| NPDES Number: | CAS000002 |
| Status: | Terminated |
| Agency Number: | 0 |
| Region: | 9 |
| Regulatory Measure ID: | 453520 |
| Order Number: | 2009-0009-DWQ |
| Regulatory Measure Type: | Enrollee |
| Place ID: | Not reported |
| WDID: | 9 37C372534 |
| Program Type: | Construction |
| Adoption Date Of Regulatory Measure: | Not reported |
| Effective Date Of Regulatory Measure: | 03/30/2015 |
| Expiration Date Of Regulatory Measure: | Not reported |
| Termination Date Of Regulatory Measure: | 03/22/2017 |
| Discharge Name: | County of San Diego |
| Discharge Address: | 5500 Overland Ave |
| Discharge City: | San Diego |
| Discharge State: | California |
| Discharge Zip: | 92123 |
| Received Date: | Not reported |
| Processed Date: | Not reported |
| Status: | Not reported |
| Status Date: | Not reported |
| Place Size: | Not reported |
| Place Size Unit: | Not reported |
| Contact: | Not reported |
| Contact Title: | Not reported |
| Contact Phone: | Not reported |
| Contact Phone Ext: | Not reported |
| Contact Email: | Not reported |
| Operator Name: | Not reported |
| Operator Address: | Not reported |
| Operator City: | Not reported |
| Operator State: | Not reported |
| Operator Zip: | Not reported |
| Operator Contact: | Not reported |
| Operator Contact Title: | Not reported |
| Operator Contact Phone: | Not reported |
| Operator Contact Phone Ext: | Not reported |
| Operator Contact Email: | Not reported |
| Operator Type: | Not reported |
| Developer: | Not reported |
| Developer Address: | Not reported |
| Developer City: | Not reported |
| Developer State: | Not reported |
| Developer Zip: | Not reported |
| Developer Contact: | Not reported |
| Developer Contact Title: | Not reported |
| Constype Linear Utility Ind: | Not reported |
| Emergency Phone: | Not reported |
| Emergency Phone Ext: | Not reported |

**WOODSIDE AVENUE FC IMPROVEMENTS (Continued)** **S117847064**

| | |
|---|---|
| Constype Above Ground Ind: | Not reported |
| Constype Below Ground Ind: | Not reported |
| Constype Cable Line Ind: | Not reported |
| Constype Comm Line Ind: | Not reported |
| Constype Commertial Ind: | Not reported |
| Constype Electrical Line Ind: | Not reported |
| Constype Gas Line Ind: | Not reported |
| Constype Industrial Ind: | Not reported |
| Constype Other Description: | Not reported |
| Constype Other Ind: | Not reported |
| Constype Recons Ind: | Not reported |
| Constype Residential Ind: | Not reported |
| Constype Transport Ind: | Not reported |
| Constype Utility Description: | Not reported |
| Constype Utility Ind: | Not reported |
| Constype Water Sewer Ind: | Not reported |
| Dir Discharge Uswater Ind: | Not reported |
| Receiving Water Name: | Not reported |
| Certifier: | Not reported |
| Certifier Title: | Not reported |
| Certification Date: | Not reported |
| Primary Sic: | Not reported |
| Secondary Sic: | Not reported |
| Tertiary Sic: | Not reported |
| | |
| NPDES Number: | Not reported |
| Status: | Not reported |
| Agency Number: | Not reported |
| Region: | 9 |
| Regulatory Measure ID: | 453520 |
| Order Number: | Not reported |
| Regulatory Measure Type: | Construction |
| Place ID: | Not reported |
| WDID: | 9 37C372534 |
| Program Type: | Not reported |
| Adoption Date Of Regulatory Measure: | Not reported |
| Effective Date Of Regulatory Measure: | Not reported |
| Expiration Date Of Regulatory Measure: | Not reported |
| Termination Date Of Regulatory Measure: | 03/22/2017 |
| Discharge Name: | Not reported |
| Discharge Address: | Not reported |
| Discharge City: | Not reported |
| Discharge State: | Not reported |
| Discharge Zip: | Not reported |
| Received Date: | 03/27/2015 |
| Processed Date: | 03/30/2015 |
| Status: | Terminated |
| Status Date: | 04/18/2017 |
| Place Size: | 6.53 |
| Place Size Unit: | Acres |
| Contact: | Mark Perrett |
| Contact Title: | Not reported |
| Contact Phone: | 858-694-2693 |
| Contact Phone Ext: | Not reported |
| Contact Email: | Mark.Perrett@sdcounty.ca.gov |
| Operator Name: | County of San Diego |
| Operator Address: | 5500 Overland Ave |

**WOODSIDE AVENUE FC IMPROVEMENTS (Continued)** **S117847064**

| | |
|---|---|
| Operator City: | San Diego |
| Operator State: | California |
| Operator Zip: | 92123 |
| Operator Contact: | Mark Perrett |
| Operator Contact Title: | Not reported |
| Operator Contact Phone: | 858-694-2693 |
| Operator Contact Phone Ext: | Not reported |
| Operator Contact Email: | Mark.Perrett@sdcounty.ca.gov |
| Operator Type: | County Agency |
| Developer: | County of San Diego |
| Developer Address: | 5500 Overland Ave |
| Developer City: | San Diego |
| Developer State: | California |
| Developer Zip: | 92123 |
| Developer Contact: | Mark Perrett |
| Developer Contact Title: | Not reported |
| Constype Linear Utility Ind: | N |
| Emergency Phone: | Not reported |
| Emergency Phone Ext: | Not reported |
| Constype Above Ground Ind: | N |
| Constype Below Ground Ind: | N |
| Constype Cable Line Ind: | N |
| Constype Comm Line Ind: | N |
| Constype Commertial Ind: | N |
| Constype Electrical Line Ind: | N |
| Constype Gas Line Ind: | N |
| Constype Industrial Ind: | N |
| Constype Other Description: | Flood Control |
| Constype Other Ind: | Y |
| Constype Recons Ind: | N |
| Constype Residential Ind: | N |
| Constype Transport Ind: | N |
| Constype Utility Description: | Not reported |
| Constype Utility Ind: | N |
| Constype Water Sewer Ind: | N |
| Dir Discharge Uswater Ind: | Y |
| Receiving Water Name: | San Diego River |
| Certifier: | William Morgan |
| Certifier Title: | LUEG Program Manager |
| Certification Date: | 27-MAR-15 |
| Primary Sic: | Not reported |
| Secondary Sic: | Not reported |
| Tertiary Sic: | Not reported |

| | |
|---|---|
| Name: | WOODSIDE AVENUE FC IMPROVEMENTS |
| Address: | WOODSIDE AVENUE AT RIVERVIEW AVENUE |
| City,State,Zip: | LAKESIDE, CA 92040 |
| Facility Status: | Terminated |
| NPDES Number: | CAS000002 |
| Region: | 9 |
| Agency Number: | 0 |
| Regulatory Measure ID: | 453520 |
| Place ID: | Not reported |
| Order Number: | 2009-0009-DWQ |
| WDID: | 9 37C372534 |
| Regulatory Measure Type: | Enrollee |

**WOODSIDE AVENUE FC IMPROVEMENTS (Continued)** **S117847064**

| | |
|---|---|
| Program Type: | Construction |
| Adoption Date Of Regulatory Measure: | Not reported |
| Effective Date Of Regulatory Measure: | 03/30/2015 |
| Termination Date Of Regulatory Measure: | 03/22/2017 |
| Expiration Date Of Regulatory Measure: | Not reported |
| Discharge Address: | 5500 Overland Ave |
| Discharge Name: | County of San Diego |
| Discharge City: | San Diego |
| Discharge State: | California |
| Discharge Zip: | 92123 |
| Status: | Not reported |
| Status Date: | Not reported |
| Operator Name: | Not reported |
| Operator Address: | Not reported |
| Operator City: | Not reported |
| Operator State: | Not reported |
| Operator Zip: | Not reported |

NPDES as of 03/2018:

| | |
|---|---|
| NPDES Number: | CAS000002 |
| Status: | Terminated |
| Agency Number: | 0 |
| Region: | 9 |
| Regulatory Measure ID: | 453520 |
| Order Number: | 2009-0009-DWQ |
| Regulatory Measure Type: | Enrollee |
| Place ID: | Not reported |
| WDID: | 9 37C372534 |
| Program Type: | Construction |
| Adoption Date Of Regulatory Measure: | Not reported |
| Effective Date Of Regulatory Measure: | 03/30/2015 |
| Expiration Date Of Regulatory Measure: | Not reported |
| Termination Date Of Regulatory Measure: | 03/22/2017 |
| Discharge Name: | County of San Diego |
| Discharge Address: | 5500 Overland Ave |
| Discharge City: | San Diego |
| Discharge State: | California |
| Discharge Zip: | 92123 |
| Received Date: | Not reported |
| Processed Date: | Not reported |
| Status: | Not reported |
| Status Date: | Not reported |
| Place Size: | Not reported |
| Place Size Unit: | Not reported |
| Contact: | Not reported |
| Contact Title: | Not reported |
| Contact Phone: | Not reported |
| Contact Phone Ext: | Not reported |
| Contact Email: | Not reported |
| Operator Name: | Not reported |
| Operator Address: | Not reported |
| Operator City: | Not reported |
| Operator State: | Not reported |
| Operator Zip: | Not reported |
| Operator Contact: | Not reported |
| Operator Contact Title: | Not reported |
| Operator Contact Phone: | Not reported |
| Operator Contact Phone Ext: | Not reported |

**WOODSIDE AVENUE FC IMPROVEMENTS (Continued)** **S117847064**

| | |
|---|---|
| Operator Contact Email: | Not reported |
| Operator Type: | Not reported |
| Developer: | Not reported |
| Developer Address: | Not reported |
| Developer City: | Not reported |
| Developer State: | Not reported |
| Developer Zip: | Not reported |
| Developer Contact: | Not reported |
| Developer Contact Title: | Not reported |
| Constype Linear Utility Ind: | Not reported |
| Emergency Phone: | Not reported |
| Emergency Phone Ext: | Not reported |
| Constype Above Ground Ind: | Not reported |
| Constype Below Ground Ind: | Not reported |
| Constype Cable Line Ind: | Not reported |
| Constype Comm Line Ind: | Not reported |
| Constype Commertial Ind: | Not reported |
| Constype Electrical Line Ind: | Not reported |
| Constype Gas Line Ind: | Not reported |
| Constype Industrial Ind: | Not reported |
| Constype Other Description: | Not reported |
| Constype Other Ind: | Not reported |
| Constype Recons Ind: | Not reported |
| Constype Residential Ind: | Not reported |
| Constype Transport Ind: | Not reported |
| Constype Utility Description: | Not reported |
| Constype Utility Ind: | Not reported |
| Constype Water Sewer Ind: | Not reported |
| Dir Discharge Uswater Ind: | Not reported |
| Receiving Water Name: | Not reported |
| Certifier: | Not reported |
| Certifier Title: | Not reported |
| Certification Date: | Not reported |
| Primary Sic: | Not reported |
| Secondary Sic: | Not reported |
| Tertiary Sic: | Not reported |
| | |
| NPDES Number: | Not reported |
| Status: | Not reported |
| Agency Number: | Not reported |
| Region: | 9 |
| Regulatory Measure ID: | 453520 |
| Order Number: | Not reported |
| Regulatory Measure Type: | Construction |
| Place ID: | Not reported |
| WDID: | 9 37C372534 |
| Program Type: | Not reported |
| Adoption Date Of Regulatory Measure: | Not reported |
| Effective Date Of Regulatory Measure: | Not reported |
| Expiration Date Of Regulatory Measure: | Not reported |
| Termination Date Of Regulatory Measure: | 03/22/2017 |
| Discharge Name: | Not reported |
| Discharge Address: | Not reported |
| Discharge City: | Not reported |
| Discharge State: | Not reported |
| Discharge Zip: | Not reported |
| Received Date: | 03/27/2015 |

**WOODSIDE AVENUE FC IMPROVEMENTS (Continued)** **S117847064**

| | |
|---|---|
| Processed Date: | 03/30/2015 |
| Status: | Terminated |
| Status Date: | 04/18/2017 |
| Place Size: | 6.53 |
| Place Size Unit: | Acres |
| Contact: | Mark Perrett |
| Contact Title: | Not reported |
| Contact Phone: | 858-694-2693 |
| Contact Phone Ext: | Not reported |
| Contact Email: | Mark.Perrett@sdcounty.ca.gov |
| Operator Name: | County of San Diego |
| Operator Address: | 5500 Overland Ave |
| Operator City: | San Diego |
| Operator State: | California |
| Operator Zip: | 92123 |
| Operator Contact: | Mark Perrett |
| Operator Contact Title: | Not reported |
| Operator Contact Phone: | 858-694-2693 |
| Operator Contact Phone Ext: | Not reported |
| Operator Contact Email: | Mark.Perrett@sdcounty.ca.gov |
| Operator Type: | County Agency |
| Developer: | County of San Diego |
| Developer Address: | 5500 Overland Ave |
| Developer City: | San Diego |
| Developer State: | California |
| Developer Zip: | 92123 |
| Developer Contact: | Mark Perrett |
| Developer Contact Title: | Not reported |
| Constype Linear Utility Ind: | N |
| Emergency Phone: | Not reported |
| Emergency Phone Ext: | Not reported |
| Constype Above Ground Ind: | N |
| Constype Below Ground Ind: | N |
| Constype Cable Line Ind: | N |
| Constype Comm Line Ind: | N |
| Constype Commertial Ind: | N |
| Constype Electrical Line Ind: | N |
| Constype Gas Line Ind: | N |
| Constype Industrial Ind: | N |
| Constype Other Description: | Flood Control |
| Constype Other Ind: | Y |
| Constype Recons Ind: | N |
| Constype Residential Ind: | N |
| Constype Transport Ind: | N |
| Constype Utility Description: | Not reported |
| Constype Utility Ind: | N |
| Constype Water Sewer Ind: | N |
| Dir Discharge Uswater Ind: | Y |
| Receiving Water Name: | San Diego River |
| Certifier: | William Morgan |
| Certifier Title: | LUEG Program Manager |
| Certification Date: | 27-MAR-15 |
| Primary Sic: | Not reported |
| Secondary Sic: | Not reported |
| Tertiary Sic: | Not reported |

**WOODSIDE AVENUE FC IMPROVEMENTS (Continued)** **S117847064**

CIWQS:

| | |
|---|---|
| Name: | WOODSIDE AVENUE FC IMPROVEMENTS |
| Address: | WOODSIDE AVENUE AT RIVERVIEW AVENUE |
| City,State,Zip: | LAKESIDE, CA 92040 |
| Agency: | County of San Diego |
| Agency Address: | 5500 Overland Ave Ste 320, San Diego, CA 92123 |
| Place/Project Type: | Construction - Other: Flood Control |
| SIC/NAICS: | Not reported |
| Region: | 9 |
| Program: | CONSTW |
| Regulatory Measure Status: | Terminated |
| Regulatory Measure Type: | Storm water construction |
| Order Number: | 2009-0009-DWQ |
| WDID: | 9 37C372534 |
| NPDES Number: | CAS000002 |
| Adoption Date: | Not reported |
| Effective Date: | 03/30/2015 |
| Termination Date: | 03/22/2017 |
| Expiration/Review Date: | Not reported |
| Design Flow: | Not reported |
| Major/Minor: | Not reported |
| Complexity: | Not reported |
| TTWQ: | Not reported |
| Enforcement Actions within 5 years: | 0 |
| Violations within 5 years: | 0 |
| Latitude: | 32.85525 |
| Longitude: | -116.93717 |

---

**H284** **LIBERTY AUTO CENTER AND BODY SHOP DBA LIBERTY AUTO** **FINDS 1024638881**
**12139 WOODSIDE AVE** **ECHO N/A**
**< 1/8** **LAKESIDE, CA 92040**
**1 ft.**

**Site 16 of 21 in cluster H**

**Relative: Higher**
**Actual: 398 ft.**

FINDS:

| | |
|---|---|
| Registry ID: | 110070427268 |
| Facility URL: | http://ofmpub.epa.gov/enviro/fii_query_detail.disp_program_facility?p_registry_id=110070427268 |

Environmental Interest/Information System:

RCRAInfo is a national information system that supports the Resource Conservation and Recovery Act (RCRA) program through the tracking of events and activities related to facilities that generate, transport, and treat, store, or dispose of hazardous waste. RCRAInfo allows RCRA program staff to track the notification, permit, compliance, and corrective action activities required under RCRA.

Click this hyperlink while viewing on your computer to access additional FINDS: detail in the EDR Site Report.

ECHO:

| | |
|---|---|
| Envid: | 1024638881 |
| Registry ID: | 110070427268 |
| DFR URL: | http://echo.epa.gov/detailed-facility-report?fid=110070427268 |
| Name: | LIBERTY AUTO CENTER AND BODY SHOP DBA LIBERTY AUTO CENTER |
| Address: | 12139 WOODSIDE AVE |
| City,State,Zip: | LAKESIDE, CA 92040 |

**J285** **FE TRAILERS** **HAZNET** **S113468232**
**11919 WOODSIDE AVE** **HWTS** **N/A**
**< 1/8** **LAKESIDE, CA 92040**
**1 ft.**

**Site 19 of 28 in cluster J**

**Relative:** **Lower**

**Actual:** **390 ft.**

HAZNET:

| | |
|---|---|
| Name: | FE TRAILERS |
| Address: | 11919 WOODSIDE AVE |
| Address 2: | Not reported |
| City,State,Zip: | LAKESIDE, CA 920402913 |
| Contact: | VIC MCQUAIDE |
| Telephone: | 6194449932 |
| Mailing Name: | Not reported |
| Mailing Address: | 11919 WOODSIDE AVE |
| Year: | 2017 |
| Gepaid: | CAL000354934 |
| TSD EPA ID: | CAD044429835 |
| CA Waste Code: | 741 - Liquids with halogenated organic compounds >= 1,000 Mg./L |
| Disposal Method: | H141 - Storage, Bulking, And/Or Transfer Off Site--No Treatment/Reovery (H010-H129) Or (H131-H135) |
| Tons: | 0.025 |
| Year: | 2016 |
| Gepaid: | CAL000354934 |
| TSD EPA ID: | CAD044429835 |
| CA Waste Code: | 741 - Liquids with halogenated organic compounds >= 1,000 Mg./L |
| Disposal Method: | H141 - Storage, Bulking, And/Or Transfer Off Site--No Treatment/Reovery (H010-H129) Or (H131-H135) |
| Tons: | 0.0475 |
| Year: | 2015 |
| Gepaid: | CAL000354934 |
| TSD EPA ID: | CAD044429835 |
| CA Waste Code: | 741 - Liquids with halogenated organic compounds >= 1,000 Mg./L |
| Disposal Method: | H141 - Storage, Bulking, And/Or Transfer Off Site--No Treatment/Reovery (H010-H129) Or (H131-H135) |
| Tons: | 0.055 |
| Year: | 2014 |
| Gepaid: | CAL000354934 |
| TSD EPA ID: | CAD044429835 |
| CA Waste Code: | 741 - Liquids with halogenated organic compounds >= 1,000 Mg./L |
| Disposal Method: | H141 - Storage, Bulking, And/Or Transfer Off Site--No Treatment/Reovery (H010-H129) Or (H131-H135) |
| Tons: | 0.02 |
| Year: | 2013 |
| Gepaid: | CAL000354934 |
| TSD EPA ID: | CAD044429835 |
| CA Waste Code: | 741 - Liquids with halogenated organic compounds >= 1,000 Mg./L |
| Disposal Method: | H141 - Storage, Bulking, And/Or Transfer Off Site--No Treatment/Reovery (H010-H129) Or (H131-H135) |
| Tons: | 0.045 |
| Year: | 2013 |
| Gepaid: | CAL000354934 |
| TSD EPA ID: | CAT000613893 |

**FE TRAILERS (Continued)** **S113468232**

CA Waste Code: 741 - Liquids with halogenated organic compounds >= 1,000 Mg./L
Disposal Method: H141 - Storage, Bulking, And/Or Transfer Off Site--No Treatment/Reovery (H010-H129) Or (H131-H135)
Tons: 0.04

Year: 2012
Gepaid: CAL000354934
TSD EPA ID: CAT000613893
CA Waste Code: 741 - Liquids with halogenated organic compounds >= 1,000 Mg./L
Disposal Method: H141 - Storage, Bulking, And/Or Transfer Off Site--No Treatment/Reovery (H010-H129) Or (H131-H135)
Tons: 0.025

Year: 2010
Gepaid: CAL000354934
TSD EPA ID: TXD077603371
CA Waste Code: 741 - Liquids with halogenated organic compounds >= 1,000 Mg./L
Disposal Method: H061 - Fuel Blending Prior To Energy Recovery At Another Site
Tons: 0.02

Additional Info:
Year: 2010
Gen EPA ID: CAL000354934

Shipment Date: 20100903
Creation Date: 2/8/2011 18:30:09
Receipt Date: 20100915
Manifest ID: 003753512FLE
Trans EPA ID: TXR000050930
Trans Name: SAFETY-KLEEN SYSTEMS INC
Trans 2 EPA ID: OKD981588791
Trans 2 Name: TRIAD TRANSPORT INC
TSDF EPA ID: TXD077603371
Trans Name: SAFETY-KLEEN SYSTEMS INC
TSDF Alt EPA ID: Not reported
TSDF Alt Name: Not reported
CA Waste Code: 741 - Liquids with halogenated organic compounds > 1000 mg/l
RCRA Code: D039
Disposal Method: H061 - Fuel Blending Prior To Energy Recovery At Another Site
Quantity Tons: 0.02
Waste Quantity: 40
Quantity Unit: P
Additional Code 1: D008
Additional Code 2: D007
Additional Code 3: D006
Additional Code 4: Not reported
Additional Code 5: Not reported

Additional Info:
Year: 2017
Gen EPA ID: CAL000354934

Shipment Date: 20170411
Creation Date: 5/21/2018 18:33:13
Receipt Date: 20170426

**FE TRAILERS (Continued)** **S113468232**

| | |
|---|---|
| Manifest ID: | 005670670SKS |
| Trans EPA ID: | TXR000081205 |
| Trans Name: | SAFETY-KLEEN SYSTEMS INC |
| Trans 2 EPA ID: | MAD039322250 |
| Trans 2 Name: | CLEAN HARBORS |
| TSDF EPA ID: | CAD044429835 |
| Trans Name: | CLEAN HARBORS OF WILMINGTON LLC |
| TSDF Alt EPA ID: | Not reported |
| TSDF Alt Name: | Not reported |
| CA Waste Code: | 741 - Liquids with halogenated organic compounds > 1000 mg/l |
| RCRA Code: | F002 |
| Disposal Method: | H141 - Storage, Bulking, And/Or Transfer Off Site--No Treatment/Reovery (H010-H129) Or (H131-H135) |
| Quantity Tons: | 0.025 |
| Waste Quantity: | 50 |
| Quantity Unit: | P |
| Additional Code 1: | D039 |
| Additional Code 2: | D008 |
| Additional Code 3: | D007 |
| Additional Code 4: | D006 |
| Additional Code 5: | Not reported |

Additional Info:

| | |
|---|---|
| Year: | 2012 |
| Gen EPA ID: | CAL000354934 |
| Shipment Date: | 20120118 |
| Creation Date: | 6/27/2012 20:30:08 |
| Receipt Date: | 20120126 |
| Manifest ID: | 002810015SKS |
| Trans EPA ID: | TXR000050930 |
| Trans Name: | SAFETY-KLEEN SYSTEMS INC |
| Trans 2 EPA ID: | Not reported |
| Trans 2 Name: | Not reported |
| TSDF EPA ID: | CAT000613893 |
| Trans Name: | SAFETY-KLEEN SYSTEMS INC |
| TSDF Alt EPA ID: | Not reported |
| TSDF Alt Name: | Not reported |
| CA Waste Code: | 741 - Liquids with halogenated organic compounds > 1000 mg/l |
| RCRA Code: | F002 |
| Disposal Method: | H141 - Storage, Bulking, And/Or Transfer Off Site--No Treatment/Reovery (H010-H129) Or (H131-H135) |
| Quantity Tons: | 0.025 |
| Waste Quantity: | 50 |
| Quantity Unit: | P |
| Additional Code 1: | D039 |
| Additional Code 2: | D008 |
| Additional Code 3: | D007 |
| Additional Code 4: | D006 |
| Additional Code 5: | Not reported |

Additional Info:

| | |
|---|---|
| Year: | 2013 |
| Gen EPA ID: | CAL000354934 |
| Shipment Date: | 20131231 |

**FE TRAILERS (Continued)** **S113468232**

| | |
|---|---|
| Creation Date: | 5/1/2014 22:14:57 |
| Receipt Date: | 20140113 |
| Manifest ID: | 003954081SKS |
| Trans EPA ID: | TXR000081205 |
| Trans Name: | SAFETY-KLEEN SYSTEMS INC |
| Trans 2 EPA ID: | Not reported |
| Trans 2 Name: | Not reported |
| TSDF EPA ID: | CAD044429835 |
| Trans Name: | CLEAN HARBORS WILMINGTON LLC |
| TSDF Alt EPA ID: | Not reported |
| TSDF Alt Name: | Not reported |
| CA Waste Code: | 741 - Liquids with halogenated organic compounds > 1000 mg/l |
| RCRA Code: | F002 |
| Disposal Method: | H141 - Storage, Bulking, And/Or Transfer Off Site--No Treatment/Reovery (H010-H129) Or (H131-H135) |
| Quantity Tons: | 0.045 |
| Waste Quantity: | 90 |
| Quantity Unit: | P |
| Additional Code 1: | D039 |
| Additional Code 2: | D008 |
| Additional Code 3: | D007 |
| Additional Code 4: | D006 |
| Additional Code 5: | Not reported |
| | |
| Shipment Date: | 20130612 |
| Creation Date: | 9/13/2014 22:15:20 |
| Receipt Date: | 20140701 |
| Manifest ID: | 003954331SKS |
| Trans EPA ID: | TXR000081205 |
| Trans Name: | SAFETY-KLEEN SYSTEMS INC |
| Trans 2 EPA ID: | Not reported |
| Trans 2 Name: | Not reported |
| TSDF EPA ID: | CAD044429835 |
| Trans Name: | CLEAN HARBORS WILMINGTON LLC |
| TSDF Alt EPA ID: | Not reported |
| TSDF Alt Name: | Not reported |
| CA Waste Code: | 741 - Liquids with halogenated organic compounds > 1000 mg/l |
| RCRA Code: | F002 |
| Disposal Method: | H141 - Storage, Bulking, And/Or Transfer Off Site--No Treatment/Reovery (H010-H129) Or (H131-H135) |
| Quantity Tons: | 0.025 |
| Waste Quantity: | 50 |
| Quantity Unit: | P |
| Additional Code 1: | D039 |
| Additional Code 2: | D008 |
| Additional Code 3: | D007 |
| Additional Code 4: | D006 |
| Additional Code 5: | Not reported |
| | |
| Shipment Date: | 20130131 |
| Creation Date: | 6/28/2013 22:15:05 |
| Receipt Date: | 20130205 |
| Manifest ID: | 003533414SKS |
| Trans EPA ID: | TXR000081205 |
| Trans Name: | SAFETY-KLEEN SYSTEMS INC |
| Trans 2 EPA ID: | Not reported |
| Trans 2 Name: | Not reported |

**FE TRAILERS (Continued)** **S113468232**

TSDF EPA ID: CAT000613893
Trans Name: SAFETY-KLEEN SYSTEMS INC
TSDF Alt EPA ID: Not reported
TSDF Alt Name: Not reported
CA Waste Code: 741 - Liquids with halogenated organic compounds > 1000 mg/l
RCRA Code: F002
Disposal Method: H141 - Storage, Bulking, And/Or Transfer Off Site--No Treatment/Reovery (H010-H129) Or (H131-H135)
Quantity Tons: 0.04
Waste Quantity: 80
Quantity Unit: P
Additional Code 1: D039
Additional Code 2: D008
Additional Code 3: D007
Additional Code 4: D006
Additional Code 5: Not reported

Additional Info:
Year: 2014
Gen EPA ID: CAL000354934

Shipment Date: 20141113
Creation Date: 1/22/2015 22:14:45
Receipt Date: 20141129
Manifest ID: 004282751SKS
Trans EPA ID: TXR000081205
Trans Name: SAFETY-KLEEN SYSTEMS INC
Trans 2 EPA ID: MAD039322250
Trans 2 Name: CLEAN HARBORS ENV SERV INC
TSDF EPA ID: CAD044429835
Trans Name: CLEAN HARBORS WILMINGTON LLC
TSDF Alt EPA ID: Not reported
TSDF Alt Name: Not reported
CA Waste Code: 741 - Liquids with halogenated organic compounds > 1000 mg/l
RCRA Code: F002
Disposal Method: H141 - Storage, Bulking, And/Or Transfer Off Site--No Treatment/Reovery (H010-H129) Or (H131-H135)
Quantity Tons: 0.02
Waste Quantity: 40
Quantity Unit: P
Additional Code 1: D039
Additional Code 2: D008
Additional Code 3: D007
Additional Code 4: D006
Additional Code 5: Not reported

Additional Info:
Year: 2016
Gen EPA ID: CAL000354934

Shipment Date: 20150914
Creation Date: 11/5/2015 22:15:33
Receipt Date: 20150928
Manifest ID: 004553992SKS
Trans EPA ID: TXR000081205
Trans Name: SAFETY-KLEEN SYSTEMS INC

**FE TRAILERS (Continued)** **S113468232**

| | |
|---|---|
| Trans 2 EPA ID: | MAD039322250 |
| Trans 2 Name: | CLEAN HARBORS ENV SERV INC |
| TSDF EPA ID: | CAD044429835 |
| Trans Name: | CLEAN HARBORS WILMINGTON LLC |
| TSDF Alt EPA ID: | Not reported |
| TSDF Alt Name: | Not reported |
| CA Waste Code: | 741 - Liquids with halogenated organic compounds > 1000 mg/l |
| RCRA Code: | F002 |
| Disposal Method: | H141 - Storage, Bulking, And/Or Transfer Off Site--No Treatment/Reovery (H010-H129) Or (H131-H135) |
| Quantity Tons: | 0.035 |
| Waste Quantity: | 70 |
| Quantity Unit: | P |
| Additional Code 1: | D039 |
| Additional Code 2: | D008 |
| Additional Code 3: | D007 |
| Additional Code 4: | D006 |
| Additional Code 5: | Not reported |
| | |
| Shipment Date: | 20150511 |
| Creation Date: | 7/8/2015 22:15:46 |
| Receipt Date: | 20150526 |
| Manifest ID: | 004730837SKS |
| Trans EPA ID: | TXR000081205 |
| Trans Name: | SAFETY-KLEEN SYSTEMS INC |
| Trans 2 EPA ID: | MAD039322250 |
| Trans 2 Name: | CLEAN HARBORS ENV SERV INC |
| TSDF EPA ID: | CAD044429835 |
| Trans Name: | CLEAN HARBORS WILMINGTON LLC |
| TSDF Alt EPA ID: | Not reported |
| TSDF Alt Name: | Not reported |
| CA Waste Code: | 741 - Liquids with halogenated organic compounds > 1000 mg/l |
| RCRA Code: | F002 |
| Disposal Method: | H141 - Storage, Bulking, And/Or Transfer Off Site--No Treatment/Reovery (H010-H129) Or (H131-H135) |
| Quantity Tons: | 0.02 |
| Waste Quantity: | 40 |
| Quantity Unit: | P |
| Additional Code 1: | D039 |
| Additional Code 2: | D008 |
| Additional Code 3: | D007 |
| Additional Code 4: | D006 |
| Additional Code 5: | Not reported |

Additional Info:

| | |
|---|---|
| Year: | 2015 |
| Gen EPA ID: | CAL000354934 |
| | |
| Shipment Date: | 20150914 |
| Creation Date: | 11/5/2015 22:15:33 |
| Receipt Date: | 20150928 |
| Manifest ID: | 004553992SKS |
| Trans EPA ID: | TXR000081205 |
| Trans Name: | SAFETY-KLEEN SYSTEMS INC |
| Trans 2 EPA ID: | MAD039322250 |
| Trans 2 Name: | CLEAN HARBORS ENV SERV INC |
| TSDF EPA ID: | CAD044429835 |

**FE TRAILERS (Continued)** **S113468232**

| | |
|---|---|
| Trans Name: | CLEAN HARBORS WILMINGTON LLC |
| TSDF Alt EPA ID: | Not reported |
| TSDF Alt Name: | Not reported |
| CA Waste Code: | 741 - Liquids with halogenated organic compounds > 1000 mg/l |
| RCRA Code: | F002 |
| Disposal Method: | H141 - Storage, Bulking, And/Or Transfer Off Site--No Treatment/Reovery (H010-H129) Or (H131-H135) |
| Quantity Tons: | 0.035 |
| Waste Quantity: | 70 |
| Quantity Unit: | P |
| Additional Code 1: | D039 |
| Additional Code 2: | D008 |
| Additional Code 3: | D007 |
| Additional Code 4: | D006 |
| Additional Code 5: | Not reported |
| | |
| Shipment Date: | 20150511 |
| Creation Date: | 7/8/2015 22:15:46 |
| Receipt Date: | 20150526 |
| Manifest ID: | 004730837SKS |
| Trans EPA ID: | TXR000081205 |
| Trans Name: | SAFETY-KLEEN SYSTEMS INC |
| Trans 2 EPA ID: | MAD039322250 |
| Trans 2 Name: | CLEAN HARBORS ENV SERV INC |
| TSDF EPA ID: | CAD044429835 |
| Trans Name: | CLEAN HARBORS WILMINGTON LLC |
| TSDF Alt EPA ID: | Not reported |
| TSDF Alt Name: | Not reported |
| CA Waste Code: | 741 - Liquids with halogenated organic compounds > 1000 mg/l |
| RCRA Code: | F002 |
| Disposal Method: | H141 - Storage, Bulking, And/Or Transfer Off Site--No Treatment/Reovery (H010-H129) Or (H131-H135) |
| Quantity Tons: | 0.02 |
| Waste Quantity: | 40 |
| Quantity Unit: | P |
| Additional Code 1: | D039 |
| Additional Code 2: | D008 |
| Additional Code 3: | D007 |
| Additional Code 4: | D006 |
| Additional Code 5: | Not reported |

HWTS:

| | |
|---|---|
| Name: | FE TRAILERS |
| Address: | 11919 WOODSIDE AVE |
| Address 2: | Not reported |
| City,State,Zip: | LAKESIDE, CA 920402913 |
| EPA ID: | CAL000354934 |
| Inactive Date: | Not reported |
| Create Date: | 07/20/2010 |
| Last Act Date: | 01/10/2019 |
| Mailing Name: | Not reported |
| Mailing Address: | 11919 WOODSIDE AVE |
| Mailing Address 2: | Not reported |
| Mailing City,State,Zip: | LAKESIDE, CA 920402913 |
| Owner Name: | MCQUAIDE BROTHERS CORPORATION |
| Owner Address: | 11919 WOODSIDE AVE |
| Owner Address 2: | Not reported |

**FE TRAILERS (Continued)** **S113468232**

Owner City,State,Zip: LAKESIDE, CA 920402913
Contact Name: VIC MCQUAIDE
Contact Address: 11919 WOODSIDE AVE
Contact Address 2: Not reported
City,State,Zip: LAKESIDE, CA 92040

NAICS:
EPA ID: CAL000354934
Create Date: 2010-07-20 12:20:30
NAICS Code: 99999
NAICS Description: Not Otherwise Specified
Issued EPA ID Date: 2010-07-20 12:20:30
Inactive Date: Not reported
Facility Name: FE TRAILERS
Facility Address: 11919 WOODSIDE AVE
Facility Address 2: Not reported
Facility City: LAKESIDE
Facility County: 37
Facility State: CA
Facility Zip: 920402913

---

**O286** **A-STAR COLLISION** **FINDS 1024697911**
**12038 WOODSIDE AVE** **ECHO N/A**
**< 1/8** **LAKESIDE, CA 92040**
**1 ft.**

**Site 4 of 7 in cluster O**

**Relative:**
**Lower**

**Actual:**
**392 ft.**

FINDS:
Registry ID: 110070486305
Facility URL: http://ofmpub.epa.gov/enviro/fii_query_detail.disp_program_facility?p_registry_id=110070486305

Environmental Interest/Information System:
RCRAInfo is a national information system that supports the Resource Conservation and Recovery Act (RCRA) program through the tracking of events and activities related to facilities that generate, transport, and treat, store, or dispose of hazardous waste. RCRAInfo allows RCRA program staff to track the notification, permit, compliance, and corrective action activities required under RCRA.

Click this hyperlink while viewing on your computer to access additional FINDS: detail in the EDR Site Report.

ECHO:
Envid: 1024697911
Registry ID: 110070486305
DFR URL: http://echo.epa.gov/detailed-facility-report?fid=110070486305
Name: A-STAR COLLISION
Address: 12038 WOODSIDE AVE
City,State,Zip: LAKESIDE, CA 92040

**M287**
**< 1/8**
**1 ft.**

**11937 WOODSIDE AVE STE A**
**LAKESIDE, CA 92040**

**Site 10 of 12 in cluster M**

**RCRA NonGen / NLR** **1025871333**
**CAL000444445**

**Relative:**
**Lower**

**Actual:**
**389 ft.**

RCRA NonGen / NLR:

| | |
|---|---|
| Date form received by agency: | 2019-03-18 00:00:00.0 |
| Facility name: | Not reported |
| Facility address: | 11937 WOODSIDE AVE STE A<br>LAKESIDE, CA 92040 |
| EPA ID: | CAL000444445 |
| Mailing address: | 1948 BUCKNELL ST<br>CHULA VISTA, CA 91913 |
| Contact: | JOSE GAONA |
| Contact address: | 1948 BUCKNELL ST<br>CHULA VISTA, CA 91913 |
| Contact country: | Not reported |
| Contact telephone: | 760-415-9815 |
| Contact email: | FINEWOODFINISHING@HOTMAIL.COM |
| EPA Region: | 09 |
| Classification: | Non-Generator |
| Description: | Handler: Non-Generators do not presently generate hazardous waste |

Owner/Operator Summary:

| | |
|---|---|
| Owner/operator name: | JOSE GAONA |
| Owner/operator address: | 1948 BUCKNELL ST<br>CHULA VISTA, CA 91913 |
| Owner/operator country: | Not reported |
| Owner/operator telephone: | 760-415-9815 |
| Owner/operator email: | Not reported |
| Owner/operator fax: | Not reported |
| Owner/operator extension: | Not reported |
| Legal status: | Other |
| Owner/Operator Type: | Owner |
| Owner/Op start date: | Not reported |
| Owner/Op end date: | Not reported |

| | |
|---|---|
| Owner/operator name: | JOSE GAONA |
| Owner/operator address: | 1948 BUCKNELL ST<br>CHULA VISTA, CA 91913 |
| Owner/operator country: | Not reported |
| Owner/operator telephone: | 760-415-9815 |
| Owner/operator email: | Not reported |
| Owner/operator fax: | Not reported |
| Owner/operator extension: | Not reported |
| Legal status: | Other |
| Owner/Operator Type: | Operator |
| Owner/Op start date: | Not reported |
| Owner/Op end date: | Not reported |

Handler Activities Summary:

| | |
|---|---|
| U.S. importer of hazardous waste: | No |
| Mixed waste (haz. and radioactive): | No |
| Recycler of hazardous waste: | Yes |
| Transporter of hazardous waste: | Yes |
| Treater, storer or disposer of HW: | Yes |
| Underground injection activity: | No |

**(Continued)** **1025871333**

| | |
|---|---|
| On-site burner exemption: | No |
| Furnace exemption: | No |
| Used oil fuel burner: | No |
| Used oil processor: | No |
| User oil refiner: | No |
| Used oil fuel marketer to burner: | No |
| Used oil Specification marketer: | No |
| Used oil transfer facility: | No |
| Used oil transporter: | No |

Violation Status: No violations found

---

**J288** **ACTION CYLINDER HEADS** **LUST** **S104564889**
**11903 WOODSIDE AV** **San Diego Co. HMMD** **N/A**
**< 1/8** **LAKESIDE, CA 92040** **HIST CORTESE**
**1 ft.**

**Site 20 of 28 in cluster J**

**Relative:** **Lower**
**Actual:** **388 ft.**

LUST:

| | |
|---|---|
| Name: | ACTION CYLINDER HEADS |
| Address: | 11903 WOODSIDE AV |
| City,State,Zip: | LAKESIDE, CA 920402913 |
| Lead Agency: | SAN DIEGO COUNTY LOP |
| Case Type: | LUST Cleanup Site |
| Geo Track: | http://geotracker.waterboards.ca.gov/profile_report.asp?global_id=T0607303044 |
| Global Id: | T0607303044 |
| Latitude: | 32.855029 |
| Longitude: | -116.93679 |
| Status: | Completed - Case Closed |
| Status Date: | 08/21/1989 |
| Case Worker: | Not reported |
| RB Case Number: | 9UT791 |
| Local Agency: | Not reported |
| File Location: | Local Agency |
| Local Case Number: | H11391-001 |
| Potential Media Affect: | Not reported |
| Potential Contaminants of Concern: | Not reported |
| Site History: | Not reported |

LUST:

| | |
|---|---|
| Global Id: | T0607303044 |
| Status: | Open - Case Begin Date |
| Status Date: | 08/18/1987 |

| | |
|---|---|
| Global Id: | T0607303044 |
| Status: | Completed - Case Closed |
| Status Date: | 08/21/1989 |

HMMD SAN DIEGO:

| | |
|---|---|
| Name: | ROMANS AUTO ELECTRIC |
| Address: | 11903 WOODSIDE AVE D |
| City,State,Zip: | LAKESIDE, CA 92040 |
| Permit Number: | Not reported |
| Business Type: | Not reported |
| EPA Id Number: | pending |
| APN: | Not reported |
| Last HMMD Inspection: | Not reported |
| Facility Telephone: | 619-342-5986 |

**ACTION CYLINDER HEADS (Continued)** **S104564889**

| | |
|---|---|
| Permit Status: | Permit Renewed |
| Permit Expiration: | Not reported |
| Date Last Updated: | 04/19/2019 |
| Facility Owner: | Not reported |
| Facility Mailing Address: | 11903 Woodside Ave # D, Lakeside, CA 92040 |
| Facility Mailing City: | Not reported |
| Facility Mailing State: | Not reported |
| Facility Mailing Zip: | Not reported |
| UST Owner: | N |
| Handle Regulated Hazmat: | Not reported |
| Own Or Operate UST: | Not reported |
| Subject To APSA: | Not reported |
| Generate Haz Waste: | Y |
| Treat Haz Waste: | N |
| Generate Medical Waste: | Not reported |

Inspection Violation:

| | |
|---|---|
| Record ID: | DEH2019-HUPFP-004815 |
| Permit Status: | Permit Renewed |
| Active Permit: | Y |
| Facility Id Number: | Not reported |
| Program Element: | Hazardous Waste Generator |
| Inspection Type: | Initial Inspection |
| Inspection Number: | 6156903 |
| Return To Compliance Date: | Not reported |
| Nov: | No |
| Violation Classification: | Class II |
| Underground Storage Tank Id: | Not reported |
| Container/Tank Id: | Not reported |
| Last Update: | 2019-04-19T20:18:45.000 |
| Inspection Date: | 2019-01-28T08:37:20.000 |
| Violation Code: | 3010002 Failed to obtain &/or maintain an active EPA ID Number. 22 CCR 66262.12(a) |

| | |
|---|---|
| Record ID: | DEH2019-HUPFP-004815 |
| Permit Status: | Permit Renewed |
| Active Permit: | Y |
| Facility Id Number: | Not reported |
| Program Element: | Hazardous Waste Generator |
| Inspection Type: | Initial Inspection |
| Inspection Number: | 6156903 |
| Return To Compliance Date: | Not reported |
| Nov: | No |
| Violation Classification: | Class II |
| Underground Storage Tank Id: | Not reported |
| Container/Tank Id: | Not reported |
| Last Update: | 2019-04-19T20:18:45.000 |
| Inspection Date: | 2019-01-28T08:37:20.000 |
| Violation Code: | HMD0226 Did not accumulate waste in a container or tank. 22 CCR 66262.34(d)(2); 40 CFR 262.34(d)(2) |

| | |
|---|---|
| Record ID: | DEH2019-HUPFP-004815 |
| Permit Status: | Permit Renewed |
| Active Permit: | Y |
| Facility Id Number: | Not reported |
| Program Element: | Hazardous Waste Generator |
| Inspection Type: | Initial Inspection |
| Inspection Number: | 6156903 |

**ACTION CYLINDER HEADS (Continued)** **S104564889**

| | |
|---|---|
| Return To Compliance Date: | 2019-03-28T00:00:00.000 |
| Nov: | Yes |
| Violation Classification: | Class I |
| Underground Storage Tank Id: | Not reported |
| Container/Tank Id: | Not reported |
| Last Update: | 2019-04-19T20:18:45.000 |
| Inspection Date: | 2019-01-28T08:37:20.000 |
| Violation Code: | HMD0131 Unified Program Facility Permit not obtained &/or maintained for the generation of hazardous waste. SDCC 68.905 |

| | |
|---|---|
| Record ID: | DEH2019-HUPFP-004815 |
| Permit Status: | Permit Renewed |
| Active Permit: | Y |
| Facility Id Number: | Not reported |
| Program Element: | Hazardous Waste Generator |
| Inspection Type: | Initial Inspection |
| Inspection Number: | 6156903 |
| Return To Compliance Date: | 2019-01-28T00:00:00.000 |
| Nov: | No |
| Violation Classification: | Class II |
| Underground Storage Tank Id: | Not reported |
| Container/Tank Id: | Not reported |
| Last Update: | 2019-04-19T20:18:45.000 |
| Inspection Date: | 2019-01-28T08:37:20.000 |
| Violation Code: | 3030030 Failed to maintain &/or operate facility to minimize the possibility of a fire, explosion, or any unplanned sudden or non-sudden release of hazardous waste or hazardous waste constituents. 22 CCR 66262.34(d)(2); 40 CFR 262.34(d)(4), 265.31 |

Waste and Materials:

| | |
|---|---|
| Record ID: | DEH2019-HUPFP-004815 |
| Permit Status: | Permit Renewed |
| Active Permit: | Y |
| Child Record Id: | DEH2019-HWAST-0179168 |
| Trade Secret: | N |
| Hazardous Material Type: | Not reported |
| Last Updated: | 2019-04-19T20:18:45.000 |
| Chemical Name: | Used Oil |
| Common Name: | Used Oil |
| Case Number: | Not reported |

HIST CORTESE:

| | |
|---|---|
| edr_fname: | OLD PHILIPS 66 SERVICE ST |
| edr_fadd1: | 11903 WOODSIDE |
| City,State,Zip: | LAKESIDE, CA 92115 |
| Region: | CORTESE |
| Facility County Code: | 37 |
| Reg By: | LTNKA |
| Reg Id: | 9UT791 |

**L289** **WOODSIDE SHELL** **EDR Hist Auto** **1020306266**
**12087 WOODSIDE AVE** **N/A**
**< 1/8** **LAKESIDE, CA 92040**
**1 ft.**

**Site 12 of 15 in cluster L**

**Relative:** EDR Hist Auto
**Higher**

**Actual:**
**396 ft.**

| Year: | Name: | Type: |
|---|---|---|
| 1982 | PINKARD SHELL | Gasoline Service Stations |
| 1983 | PINKARD SHELL | Gasoline Service Stations |
| 1985 | PINKARD SHELL | Gasoline Service Stations |
| 1986 | PINKARD SHELL | Gasoline Service Stations |
| 1987 | PINKARD SHELL | Gasoline Service Stations |
| 1987 | CAGLE MARVIN V INC | Gasoline Service Stations |
| 1988 | CAGLE MARVIN V INC | Gasoline Service Stations |
| 1989 | CAGLE MARVIN V INC | Gasoline Service Stations |
| 1994 | WOODSIDE SHELL & FOOD MART | Gasoline Service Stations |
| 1995 | WOODSIDE SHELL & FOOD MART | Gasoline Service Stations |
| 1996 | WOODSIDE SHELL & FOOD MART | Gasoline Service Stations |
| 1997 | WOODSIDE SHELL | Gasoline Service Stations |
| 1998 | WOODSIDE SHELL | Gasoline Service Stations |
| 1999 | WOODSIDE SHELL | Gasoline Service Stations |
| 2000 | WOODSIDE SHELL | Gasoline Service Stations |
| 2001 | WOODSIDE SHELL | Gasoline Service Stations |
| 2002 | WOODSIDE SHELL | Gasoline Service Stations |
| 2003 | WOODSIDE SHELL | Gasoline Service Stations |
| 2004 | WOODSIDE SHELL | Gasoline Service Stations |
| 2005 | WOODSIDE SHELL | Gasoline Service Stations, NEC |

---

**I290** **TESORO (USA) 63423** **FINDS** **1016433016**
**12107 WOODSIDE AVE** **N/A**
**< 1/8** **LAKESIDE, CA 92040**
**1 ft.**

**Site 31 of 42 in cluster I**

**Relative:** FINDS:
**Higher**

**Actual:**
**396 ft.**

Registry ID: 110055849471
Facility URL: http://ofmpub.epa.gov/enviro/fii_query_detail.disp_program_facility?p_registry_id=110055849471

Environmental Interest/Information System:
RCRAInfo is a national information system that supports the Resource Conservation and Recovery Act (RCRA) program through the tracking of events and activities related to facilities that generate, transport, and treat, store, or dispose of hazardous waste. RCRAInfo allows RCRA program staff to track the notification, permit, compliance, and corrective action activities required under RCRA.
STATE MASTER

Click this hyperlink while viewing on your computer to access additional FINDS: detail in the EDR Site Report.

**N291** **SILVER SAGE PROPERTIES LLC** **HAZNET S112941638**
**11719 WOODSIDE AVE** **HWTS N/A**
**< 1/8** **LAKESIDE, CA 92040**
**1 ft.**

**Site 7 of 11 in cluster N**

**Relative:**
**Lower**

**Actual:**
**385 ft.**

HAZNET:

| | |
|---|---|
| Name: | SILVER SAGE PROPERTIES LLC |
| Address: | 11719 WOODSIDE AVE |
| Address 2: | Not reported |
| City,State,Zip: | LAKESIDE, CA 920400000 |
| Contact: | JIM HUNTER |
| Telephone: | 6195076200 |
| Mailing Name: | Not reported |
| Mailing Address: | 1670 LA FORCE RD |
| Year: | 2004 |
| Gepaid: | CAC002584077 |
| TSD EPA ID: | AZR000035915 |
| CA Waste Code: | 134 - Aqueous solution with total organic residues less than 10 percent |
| Disposal Method: | R01 - Recycler |
| Tons: | 0.504 |

Additional Info:

| | |
|---|---|
| Year: | 2004 |
| Gen EPA ID: | CAC002584077 |
| Shipment Date: | 20041123 |
| Creation Date: | 1/28/2005 18:31:06 |
| Receipt Date: | 20041126 |
| Manifest ID: | 23414555 |
| Trans EPA ID: | CAR000011205 |
| Trans Name: | EFR ENVIRONMENTAL SERVICES INC |
| Trans 2 EPA ID: | Not reported |
| Trans 2 Name: | Not reported |
| TSDF EPA ID: | AZR000035915 |
| Trans Name: | DOME ROCK INDUSTRIES INC |
| TSDF Alt EPA ID: | Not reported |
| TSDF Alt Name: | Not reported |
| CA Waste Code: | 134 - Aqueous solution with <10% total organic residues |
| RCRA Code: | NON |
| Disposal Method: | R01 - Recycler |
| Quantity Tons: | 0.504 |
| Waste Quantity: | 120 |
| Quantity Unit: | G |
| Additional Code 1: | Not reported |
| Additional Code 2: | Not reported |
| Additional Code 3: | Not reported |
| Additional Code 4: | Not reported |
| Additional Code 5: | Not reported |

HWTS:

| | |
|---|---|
| Name: | SILVER SAGE PROPERTIES LLC |
| Address: | 11719 WOODSIDE AVE |
| Address 2: | Not reported |
| City,State,Zip: | LAKESIDE, CA 920400000 |
| EPA ID: | CAC002584077 |

**SILVER SAGE PROPERTIES LLC (Continued)** **S112941638**

| | |
|---|---|
| Inactive Date: | 06/21/2005 |
| Create Date: | 11/15/2004 |
| Last Act Date: | 06/21/2005 |
| Mailing Name: | JIM HUNTER |
| Mailing Address: | 1670 LA FORCE RD |
| Mailing Address 2: | Not reported |
| Mailing City,State,Zip: | ALPINE, CA 91909 |
| Owner Name: | SILVER SAGE PROPERTIES LLC |
| Owner Address: | 1670 LA FORCE RD |
| Owner Address 2: | Not reported |
| Owner City,State,Zip: | ALPINE, CA 91909 |
| Contact Name: | JIM HUNTER |
| Contact Address: | 1670 LA FORCE RD |
| Contact Address 2: | Not reported |
| City,State,Zip: | ALPINE, CA 91909 |

---

**J292** **LAKESIDE EQUIP** **HAZNET S113024237**
**11925 WOODSIDE** **HWTS N/A**
**< 1/8** **LAKESIDE, CA 92040**
**1 ft.**

**Site 21 of 28 in cluster J**

**Relative:** **Lower**
**Actual:** **387 ft.**

HAZNET:

| | |
|---|---|
| Name: | LAKESIDE EQUIP |
| Address: | 11925 WOODSIDE |
| Address 2: | Not reported |
| City,State,Zip: | LAKESIDE, CA 920400000 |
| Contact: | RONALD K MATTERS PRES |
| Telephone: | 6195617845 |
| Mailing Name: | Not reported |
| Mailing Address: | 11925 WOODSIDE AVE |
| | |
| Year: | 2006 |
| Gepaid: | CAL000007283 |
| TSD EPA ID: | CAT080013352 |
| CA Waste Code: | 222 - Oil/water separation sludge |
| Disposal Method: | R01 - Recycler |
| Tons: | 1.251 |
| | |
| Year: | 2005 |
| Gepaid: | CAL000007283 |
| TSD EPA ID: | CAT080013352 |
| CA Waste Code: | 222 - Oil/water separation sludge |
| Disposal Method: | - |
| Tons: | 1.0425 |
| | |
| Year: | 2005 |
| Gepaid: | CAL000007283 |
| TSD EPA ID: | CAT080013352 |
| CA Waste Code: | 222 - Oil/water separation sludge |
| Disposal Method: | R01 - Recycler |
| Tons: | 3.19005 |
| | |
| Year: | 2004 |
| Gepaid: | CAL000007283 |
| TSD EPA ID: | CAT080013352 |
| CA Waste Code: | 222 - Oil/water separation sludge |
| Disposal Method: | R01 - Recycler |

**LAKESIDE EQUIP (Continued)** **S113024237**

Tons: 1.95573

Year: 2004
Gepaid: CAL000007283
TSD EPA ID: CAT080013352
CA Waste Code: 222 - Oil/water separation sludge
Disposal Method: -
Tons: 0.834

Year: 2003
Gepaid: CAL000007283
TSD EPA ID: CAT080013352
CA Waste Code: 222 - Oil/water separation sludge
Disposal Method: R01 - Recycler
Tons: 2.26431

Year: 2002
Gepaid: CAL000007283
TSD EPA ID: CAT080013352
CA Waste Code: 222 - Oil/water separation sludge
Disposal Method: R01 - Recycler
Tons: 2.4186

Year: 2001
Gepaid: CAL000007283
TSD EPA ID: CAT080013352
CA Waste Code: 222 - Oil/water separation sludge
Disposal Method: R01 - Recycler
Tons: 0.5212

Year: 2001
Gepaid: CAL000007283
TSD EPA ID: CAT080013352
CA Waste Code: 222 - Oil/water separation sludge
Disposal Method: -
Tons: 0.1375

Year: 2001
Gepaid: CAL000007283
TSD EPA ID: CAT080013352
CA Waste Code: 222 - Oil/water separation sludge
Disposal Method: H01 - Transfer Station
Tons: 0.8506

Click this hyperlink while viewing on your computer to access
1 additional CA HAZNET: record(s) in the EDR Site Report.

Additional Info:
Year: 2004
Gen EPA ID: CAL000007283

Shipment Date: 20041111
Creation Date: 2/17/2005 18:32:22
Receipt Date: 20041111
Manifest ID: 23720032
Trans EPA ID: TXR000050930

**LAKESIDE EQUIP (Continued)** **S113024237**

| | |
|---|---|
| Trans Name: | SAFETY-KLEEN SYSTEMS INC |
| Trans 2 EPA ID: | Not reported |
| Trans 2 Name: | Not reported |
| TSDF EPA ID: | CAT080013352 |
| Trans Name: | DEMENNO/KERDOON |
| TSDF Alt EPA ID: | CAT080013352 |
| TSDF Alt Name: | Not reported |
| CA Waste Code: | 222 - Oil/water separation sludge |
| RCRA Code: | Not reported |
| Disposal Method: | - Not reported |
| Quantity Tons: | 0.834 |
| Waste Quantity: | 200 |
| Quantity Unit: | G |
| Additional Code 1: | Not reported |
| Additional Code 2: | Not reported |
| Additional Code 3: | Not reported |
| Additional Code 4: | Not reported |
| Additional Code 5: | Not reported |

| | |
|---|---|
| Shipment Date: | 20040830 |
| Creation Date: | 3/16/2007 18:31:12 |
| Receipt Date: | 20040830 |
| Manifest ID: | 23709535 |
| Trans EPA ID: | TXR000050930 |
| Trans Name: | SAFETY-KLEEN SYSTEMS INC |
| Trans 2 EPA ID: | Not reported |
| Trans 2 Name: | Not reported |
| TSDF EPA ID: | CAT080013352 |
| Trans Name: | DEMENNO/KERDOON |
| TSDF Alt EPA ID: | CAT080013352 |
| TSDF Alt Name: | Not reported |
| CA Waste Code: | 222 - Oil/water separation sludge |
| RCRA Code: | Not reported |
| Disposal Method: | R01 - Recycler |
| Quantity Tons: | 0.5838 |
| Waste Quantity: | 140 |
| Quantity Unit: | G |
| Additional Code 1: | Not reported |
| Additional Code 2: | Not reported |
| Additional Code 3: | Not reported |
| Additional Code 4: | Not reported |
| Additional Code 5: | Not reported |

| | |
|---|---|
| Shipment Date: | 20040708 |
| Creation Date: | 1/6/2005 9:07:07 |
| Receipt Date: | 20040709 |
| Manifest ID: | 23348578 |
| Trans EPA ID: | TXR000050930 |
| Trans Name: | SAFETY-KLEEN SYSTEMS INC |
| Trans 2 EPA ID: | Not reported |
| Trans 2 Name: | Not reported |
| TSDF EPA ID: | CAT080013352 |
| Trans Name: | DEMENNO/KERDOON |
| TSDF Alt EPA ID: | CAT080013352 |
| TSDF Alt Name: | Not reported |
| CA Waste Code: | 222 - Oil/water separation sludge |
| RCRA Code: | Not reported |

**LAKESIDE EQUIP (Continued)** **S113024237**

| | |
|---|---|
| Disposal Method: | R01 - Recycler |
| Quantity Tons: | 0.6255 |
| Waste Quantity: | 150 |
| Quantity Unit: | G |
| Additional Code 1: | Not reported |
| Additional Code 2: | Not reported |
| Additional Code 3: | Not reported |
| Additional Code 4: | Not reported |
| Additional Code 5: | Not reported |
| | |
| Shipment Date: | 20040108 |
| Creation Date: | 8/19/2004 11:23:49 |
| Receipt Date: | 20040108 |
| Manifest ID: | 22579944 |
| Trans EPA ID: | TXR000050930 |
| Trans Name: | SAFETY-KLEEN SYSTEMS INC |
| Trans 2 EPA ID: | Not reported |
| Trans 2 Name: | Not reported |
| TSDF EPA ID: | CAT080013352 |
| Trans Name: | DEMENNO/KERDOON |
| TSDF Alt EPA ID: | CAT080013352 |
| TSDF Alt Name: | Not reported |
| CA Waste Code: | 222 - Oil/water separation sludge |
| RCRA Code: | Not reported |
| Disposal Method: | R01 - Recycler |
| Quantity Tons: | 0.74643 |
| Waste Quantity: | 179 |
| Quantity Unit: | G |
| Additional Code 1: | Not reported |
| Additional Code 2: | Not reported |
| Additional Code 3: | Not reported |
| Additional Code 4: | Not reported |
| Additional Code 5: | Not reported |

Additional Info:

| | |
|---|---|
| Year: | 2001 |
| Gen EPA ID: | CAL000007283 |
| | |
| Shipment Date: | 20011130 |
| Creation Date: | 2/20/2002 0:00:00 |
| Receipt Date: | 20011203 |
| Manifest ID: | 21003142 |
| Trans EPA ID: | SCR000075150 |
| Trans Name: | Not reported |
| Trans 2 EPA ID: | Not reported |
| Trans 2 Name: | Not reported |
| TSDF EPA ID: | CAT080013352 |
| Trans Name: | Not reported |
| TSDF Alt EPA ID: | CAT080013352 |
| TSDF Alt Name: | Not reported |
| CA Waste Code: | 222 - Oil/water separation sludge |
| RCRA Code: | Not reported |
| Disposal Method: | R01 - Recycler |
| Quantity Tons: | 0.5212 |
| Waste Quantity: | 125 |
| Quantity Unit: | G |
| Additional Code 1: | Not reported |

**LAKESIDE EQUIP (Continued)** **S113024237**

| | |
|---|---|
| Additional Code 2: | Not reported |
| Additional Code 3: | Not reported |
| Additional Code 4: | Not reported |
| Additional Code 5: | Not reported |
| | |
| Shipment Date: | 20010827 |
| Creation Date: | 11/1/2001 0:00:00 |
| Receipt Date: | 20010828 |
| Manifest ID: | 21004104 |
| Trans EPA ID: | SCR000075150 |
| Trans Name: | Not reported |
| Trans 2 EPA ID: | SCR000075150 |
| Trans 2 Name: | Not reported |
| TSDF EPA ID: | CAT080013352 |
| Trans Name: | Not reported |
| TSDF Alt EPA ID: | CAT080013352 |
| TSDF Alt Name: | Not reported |
| CA Waste Code: | 222 - Oil/water separation sludge |
| RCRA Code: | Not reported |
| Disposal Method: | H01 - Transfer Station |
| Quantity Tons: | 0.8506 |
| Waste Quantity: | 204 |
| Quantity Unit: | G |
| Additional Code 1: | Not reported |
| Additional Code 2: | Not reported |
| Additional Code 3: | Not reported |
| Additional Code 4: | Not reported |
| Additional Code 5: | Not reported |
| | |
| Shipment Date: | 20010216 |
| Creation Date: | 4/10/2001 0:00:00 |
| Receipt Date: | Not reported |
| Manifest ID: | 20562424 |
| Trans EPA ID: | SCR000075150 |
| Trans Name: | Not reported |
| Trans 2 EPA ID: | SCR000075150 |
| Trans 2 Name: | Not reported |
| TSDF EPA ID: | CAT080013352 |
| Trans Name: | Not reported |
| TSDF Alt EPA ID: | Not reported |
| TSDF Alt Name: | Not reported |
| CA Waste Code: | 222 - Oil/water separation sludge |
| RCRA Code: | Not reported |
| Disposal Method: | - Not reported |
| Quantity Tons: | 0.1375 |
| Waste Quantity: | 275 |
| Quantity Unit: | P |
| Additional Code 1: | Not reported |
| Additional Code 2: | Not reported |
| Additional Code 3: | Not reported |
| Additional Code 4: | Not reported |
| Additional Code 5: | Not reported |

Additional Info:

| | |
|---|---|
| Year: | 2003 |
| Gen EPA ID: | CAL000007283 |

**LAKESIDE EQUIP (Continued)** **S113024237**

| | |
|---|---|
| Shipment Date: | 20031117 |
| Creation Date: | 8/30/2004 14:52:16 |
| Receipt Date: | 20031118 |
| Manifest ID: | 23305237 |
| Trans EPA ID: | TXR000050930 |
| Trans Name: | SAFETY-KLEEN SYSTEMS INC |
| Trans 2 EPA ID: | Not reported |
| Trans 2 Name: | Not reported |
| TSDF EPA ID: | CAT080013352 |
| Trans Name: | DEMENNO KERDOON |
| TSDF Alt EPA ID: | CAT080013352 |
| TSDF Alt Name: | Not reported |
| CA Waste Code: | 222 - Oil/water separation sludge |
| RCRA Code: | Not reported |
| Disposal Method: | R01 - Recycler |
| Quantity Tons: | 0.74643 |
| Waste Quantity: | 179 |
| Quantity Unit: | G |
| Additional Code 1: | Not reported |
| Additional Code 2: | Not reported |
| Additional Code 3: | Not reported |
| Additional Code 4: | Not reported |
| Additional Code 5: | Not reported |

| | |
|---|---|
| Shipment Date: | 20030922 |
| Creation Date: | 8/3/2004 15:01:39 |
| Receipt Date: | 20030923 |
| Manifest ID: | 22529129 |
| Trans EPA ID: | TXR000050930 |
| Trans Name: | SAFETY-KLEEN SYSTEMS INC |
| Trans 2 EPA ID: | Not reported |
| Trans 2 Name: | Not reported |
| TSDF EPA ID: | CAT080013352 |
| Trans Name: | DEMENNO KERDOON |
| TSDF Alt EPA ID: | CAT080013352 |
| TSDF Alt Name: | Not reported |
| CA Waste Code: | 222 - Oil/water separation sludge |
| RCRA Code: | Not reported |
| Disposal Method: | R01 - Recycler |
| Quantity Tons: | 0.60465 |
| Waste Quantity: | 145 |
| Quantity Unit: | G |
| Additional Code 1: | Not reported |
| Additional Code 2: | Not reported |
| Additional Code 3: | Not reported |
| Additional Code 4: | Not reported |
| Additional Code 5: | Not reported |

| | |
|---|---|
| Shipment Date: | 20030618 |
| Creation Date: | 7/23/2004 9:16:48 |
| Receipt Date: | 20030623 |
| Manifest ID: | 22381561 |
| Trans EPA ID: | TXR000050930 |
| Trans Name: | Not reported |
| Trans 2 EPA ID: | Not reported |
| Trans 2 Name: | Not reported |
| TSDF EPA ID: | CAT080013352 |

**LAKESIDE EQUIP (Continued)** **S113024237**

| | |
|---|---|
| Trans Name: | Not reported |
| TSDF Alt EPA ID: | CAT080013352 |
| TSDF Alt Name: | Not reported |
| CA Waste Code: | 222 - Oil/water separation sludge |
| RCRA Code: | Not reported |
| Disposal Method: | R01 - Recycler |
| Quantity Tons: | 0.48372 |
| Waste Quantity: | 116 |
| Quantity Unit: | G |
| Additional Code 1: | Not reported |
| Additional Code 2: | Not reported |
| Additional Code 3: | Not reported |
| Additional Code 4: | Not reported |
| Additional Code 5: | Not reported |

| | |
|---|---|
| Shipment Date: | 20030312 |
| Creation Date: | 6/21/2003 18:30:56 |
| Receipt Date: | 20030313 |
| Manifest ID: | 21972351 |
| Trans EPA ID: | TXR000050930 |
| Trans Name: | Not reported |
| Trans 2 EPA ID: | Not reported |
| Trans 2 Name: | Not reported |
| TSDF EPA ID: | CAT080013352 |
| Trans Name: | Not reported |
| TSDF Alt EPA ID: | CAT080013352 |
| TSDF Alt Name: | Not reported |
| CA Waste Code: | 222 - Oil/water separation sludge |
| RCRA Code: | Not reported |
| Disposal Method: | R01 - Recycler |
| Quantity Tons: | 0.42951 |
| Waste Quantity: | 103 |
| Quantity Unit: | G |
| Additional Code 1: | Not reported |
| Additional Code 2: | Not reported |
| Additional Code 3: | Not reported |
| Additional Code 4: | Not reported |
| Additional Code 5: | Not reported |

Additional Info:

| | |
|---|---|
| Year: | 2000 |
| Gen EPA ID: | CAL000007283 |

| | |
|---|---|
| Shipment Date: | 20000118 |
| Creation Date: | 3/22/2000 0:00:00 |
| Receipt Date: | 20000118 |
| Manifest ID: | 99057155 |
| Trans EPA ID: | ILD984908202 |
| Trans Name: | Not reported |
| Trans 2 EPA ID: | ILD984908202 |
| Trans 2 Name: | Not reported |
| TSDF EPA ID: | CAD099452708 |
| Trans Name: | Not reported |
| TSDF Alt EPA ID: | CAD099452708 |
| TSDF Alt Name: | Not reported |
| CA Waste Code: | 222 - Oil/water separation sludge |
| RCRA Code: | Not reported |

**LAKESIDE EQUIP (Continued)** **S113024237**

| | |
|---|---|
| Disposal Method: | H01 - Transfer Station |
| Quantity Tons: | 0.5754 |
| Waste Quantity: | 138 |
| Quantity Unit: | G |
| Additional Code 1: | Not reported |
| Additional Code 2: | Not reported |
| Additional Code 3: | Not reported |
| Additional Code 4: | Not reported |
| Additional Code 5: | Not reported |

Additional Info:

| | |
|---|---|
| Year: | 2002 |
| Gen EPA ID: | CAL000007283 |
| Shipment Date: | 20021217 |
| Creation Date: | 3/30/2003 18:31:13 |
| Receipt Date: | 20021218 |
| Manifest ID: | 22206807 |
| Trans EPA ID: | SCR000075150 |
| Trans Name: | Not reported |
| Trans 2 EPA ID: | Not reported |
| Trans 2 Name: | Not reported |
| TSDF EPA ID: | CAT080013352 |
| Trans Name: | Not reported |
| TSDF Alt EPA ID: | Not reported |
| TSDF Alt Name: | Not reported |
| CA Waste Code: | 222 - Oil/water separation sludge |
| RCRA Code: | Not reported |
| Disposal Method: | R01 - Recycler |
| Quantity Tons: | 0.7089 |
| Waste Quantity: | 170 |
| Quantity Unit: | G |
| Additional Code 1: | Not reported |
| Additional Code 2: | Not reported |
| Additional Code 3: | Not reported |
| Additional Code 4: | Not reported |
| Additional Code 5: | Not reported |
| Shipment Date: | 20020917 |
| Creation Date: | 2/6/2003 18:31:16 |
| Receipt Date: | 20020917 |
| Manifest ID: | 21904641 |
| Trans EPA ID: | SCR000075150 |
| Trans Name: | Not reported |
| Trans 2 EPA ID: | Not reported |
| Trans 2 Name: | Not reported |
| TSDF EPA ID: | CAT080013352 |
| Trans Name: | Not reported |
| TSDF Alt EPA ID: | Not reported |
| TSDF Alt Name: | Not reported |
| CA Waste Code: | 222 - Oil/water separation sludge |
| RCRA Code: | Not reported |
| Disposal Method: | R01 - Recycler |
| Quantity Tons: | 0.5421 |
| Waste Quantity: | 130 |
| Quantity Unit: | G |
| Additional Code 1: | Not reported |

**LAKESIDE EQUIP (Continued)** **S113024237**

| | |
|---|---|
| Additional Code 2: | Not reported |
| Additional Code 3: | Not reported |
| Additional Code 4: | Not reported |
| Additional Code 5: | Not reported |
| | |
| Shipment Date: | 20020610 |
| Creation Date: | 8/29/2002 18:31:58 |
| Receipt Date: | 20020610 |
| Manifest ID: | 21569578 |
| Trans EPA ID: | SCR000075150 |
| Trans Name: | Not reported |
| Trans 2 EPA ID: | Not reported |
| Trans 2 Name: | Not reported |
| TSDF EPA ID: | CAT080013352 |
| Trans Name: | Not reported |
| TSDF Alt EPA ID: | Not reported |
| TSDF Alt Name: | Not reported |
| CA Waste Code: | 222 - Oil/water separation sludge |
| RCRA Code: | Not reported |
| Disposal Method: | R01 - Recycler |
| Quantity Tons: | 0.5421 |
| Waste Quantity: | 130 |
| Quantity Unit: | G |
| Additional Code 1: | Not reported |
| Additional Code 2: | Not reported |
| Additional Code 3: | Not reported |
| Additional Code 4: | Not reported |
| Additional Code 5: | Not reported |
| | |
| Shipment Date: | 20020305 |
| Creation Date: | 7/22/2002 18:32:38 |
| Receipt Date: | 20020305 |
| Manifest ID: | 20524234 |
| Trans EPA ID: | SCR000075150 |
| Trans Name: | Not reported |
| Trans 2 EPA ID: | SCR000075150 |
| Trans 2 Name: | Not reported |
| TSDF EPA ID: | CAT080013352 |
| Trans Name: | Not reported |
| TSDF Alt EPA ID: | Not reported |
| TSDF Alt Name: | Not reported |
| CA Waste Code: | 222 - Oil/water separation sludge |
| RCRA Code: | Not reported |
| Disposal Method: | R01 - Recycler |
| Quantity Tons: | 0.6255 |
| Waste Quantity: | 150 |
| Quantity Unit: | G |
| Additional Code 1: | Not reported |
| Additional Code 2: | Not reported |
| Additional Code 3: | Not reported |
| Additional Code 4: | Not reported |
| Additional Code 5: | Not reported |

Additional Info:

| | |
|---|---|
| Year: | 2005 |
| Gen EPA ID: | CAL000007283 |

**LAKESIDE EQUIP (Continued)** **S113024237**

| | |
|---|---|
| Shipment Date: | 20051028 |
| Creation Date: | 1/2/2007 18:30:08 |
| Receipt Date: | 20051028 |
| Manifest ID: | 24358697 |
| Trans EPA ID: | TXR000050930 |
| Trans Name: | SAFETY-KLEEN SYSTEMS INC |
| Trans 2 EPA ID: | Not reported |
| Trans 2 Name: | Not reported |
| TSDF EPA ID: | CAT080013352 |
| Trans Name: | DEMENNO / KERDOON |
| TSDF Alt EPA ID: | CAT080013352 |
| TSDF Alt Name: | Not reported |
| CA Waste Code: | 222 - Oil/water separation sludge |
| RCRA Code: | Not reported |
| Disposal Method: | R01 - Recycler |
| Quantity Tons: | 0.417 |
| Waste Quantity: | 100 |
| Quantity Unit: | G |
| Additional Code 1: | Not reported |
| Additional Code 2: | Not reported |
| Additional Code 3: | Not reported |
| Additional Code 4: | Not reported |
| Additional Code 5: | Not reported |

| | |
|---|---|
| Shipment Date: | 20050830 |
| Creation Date: | 12/16/2005 18:31:03 |
| Receipt Date: | 20050831 |
| Manifest ID: | 24350819 |
| Trans EPA ID: | TXR000050930 |
| Trans Name: | SAFETY-KLEEN SYSTEMS INC |
| Trans 2 EPA ID: | Not reported |
| Trans 2 Name: | Not reported |
| TSDF EPA ID: | CAT080013352 |
| Trans Name: | DEMENNO / KERDOON |
| TSDF Alt EPA ID: | CAT080013352 |
| TSDF Alt Name: | Not reported |
| CA Waste Code: | 222 - Oil/water separation sludge |
| RCRA Code: | Not reported |
| Disposal Method: | R01 - Recycler |
| Quantity Tons: | 0.5838 |
| Waste Quantity: | 140 |
| Quantity Unit: | G |
| Additional Code 1: | Not reported |
| Additional Code 2: | Not reported |
| Additional Code 3: | Not reported |
| Additional Code 4: | Not reported |
| Additional Code 5: | Not reported |

| | |
|---|---|
| Shipment Date: | 20050726 |
| Creation Date: | 10/27/2005 10:10:50 |
| Receipt Date: | 20050726 |
| Manifest ID: | 24270554 |
| Trans EPA ID: | TXR000050930 |
| Trans Name: | SAFETY-KLEEN SYSTEMS INC |
| Trans 2 EPA ID: | Not reported |
| Trans 2 Name: | Not reported |
| TSDF EPA ID: | CAT080013352 |

**LAKESIDE EQUIP (Continued)** **S113024237**

| | |
|---|---|
| Trans Name: | DEMENNO / KERDOON |
| TSDF Alt EPA ID: | CAT080013352 |
| TSDF Alt Name: | Not reported |
| CA Waste Code: | 222 - Oil/water separation sludge |
| RCRA Code: | Not reported |
| Disposal Method: | R01 - Recycler |
| Quantity Tons: | 0.52125 |
| Waste Quantity: | 125 |
| Quantity Unit: | G |
| Additional Code 1: | Not reported |
| Additional Code 2: | Not reported |
| Additional Code 3: | Not reported |
| Additional Code 4: | Not reported |
| Additional Code 5: | Not reported |

| | |
|---|---|
| Shipment Date: | 20050610 |
| Creation Date: | 9/15/2005 18:32:02 |
| Receipt Date: | 20050611 |
| Manifest ID: | 24261704 |
| Trans EPA ID: | TXR000050930 |
| Trans Name: | SAFETY-KLEEN SYSTEMS INC |
| Trans 2 EPA ID: | Not reported |
| Trans 2 Name: | Not reported |
| TSDF EPA ID: | CAT080013352 |
| Trans Name: | DEMENNO/KERDOON |
| TSDF Alt EPA ID: | CAT080013352 |
| TSDF Alt Name: | Not reported |
| CA Waste Code: | 222 - Oil/water separation sludge |
| RCRA Code: | Not reported |
| Disposal Method: | R01 - Recycler |
| Quantity Tons: | 0.72975 |
| Waste Quantity: | 175 |
| Quantity Unit: | G |
| Additional Code 1: | Not reported |
| Additional Code 2: | Not reported |
| Additional Code 3: | Not reported |
| Additional Code 4: | Not reported |
| Additional Code 5: | Not reported |

| | |
|---|---|
| Shipment Date: | 20050411 |
| Creation Date: | 6/12/2005 18:30:59 |
| Receipt Date: | 20050411 |
| Manifest ID: | 24252798 |
| Trans EPA ID: | TXR000050930 |
| Trans Name: | SAFETY-KLEEN SYSTEMS INC |
| Trans 2 EPA ID: | Not reported |
| Trans 2 Name: | Not reported |
| TSDF EPA ID: | CAT080013352 |
| Trans Name: | DEMENNO/KERDOON |
| TSDF Alt EPA ID: | CAT080013352 |
| TSDF Alt Name: | Not reported |
| CA Waste Code: | 222 - Oil/water separation sludge |
| RCRA Code: | Not reported |
| Disposal Method: | R01 - Recycler |
| Quantity Tons: | 0.93825 |
| Waste Quantity: | 225 |
| Quantity Unit: | G |

**LAKESIDE EQUIP (Continued)** **S113024237**

| | |
|---|---|
| Additional Code 1: | Not reported |
| Additional Code 2: | Not reported |
| Additional Code 3: | Not reported |
| Additional Code 4: | Not reported |
| Additional Code 5: | Not reported |
| | |
| Shipment Date: | 20050118 |
| Creation Date: | 4/20/2006 18:32:04 |
| Receipt Date: | 20050118 |
| Manifest ID: | 23653464 |
| Trans EPA ID: | TXR000050930 |
| Trans Name: | SAFETY-KLEEN SYSTEMS INC |
| Trans 2 EPA ID: | Not reported |
| Trans 2 Name: | Not reported |
| TSDF EPA ID: | CAT080013352 |
| Trans Name: | DEMENNO/KERDOON |
| TSDF Alt EPA ID: | CAT080013352 |
| TSDF Alt Name: | Not reported |
| CA Waste Code: | 222 - Oil/water separation sludge |
| RCRA Code: | Not reported |
| Disposal Method: | - Not reported |
| Quantity Tons: | 1.0425 |
| Waste Quantity: | 250 |
| Quantity Unit: | G |
| Additional Code 1: | Not reported |
| Additional Code 2: | Not reported |
| Additional Code 3: | Not reported |
| Additional Code 4: | Not reported |
| Additional Code 5: | Not reported |

Additional Info:

| | |
|---|---|
| Year: | 2006 |
| Gen EPA ID: | CAL000007283 |
| | |
| Shipment Date: | 20060412 |
| Creation Date: | 7/27/2006 18:39:10 |
| Receipt Date: | 20060412 |
| Manifest ID: | 24252734 |
| Trans EPA ID: | TXR000050930 |
| Trans Name: | SAFETY KLEEN SYSTEMS INC |
| Trans 2 EPA ID: | Not reported |
| Trans 2 Name: | Not reported |
| TSDF EPA ID: | CAT080013352 |
| Trans Name: | DEMENNO KERDOON |
| TSDF Alt EPA ID: | CAT080013352 |
| TSDF Alt Name: | Not reported |
| CA Waste Code: | 222 - Oil/water separation sludge |
| RCRA Code: | Not reported |
| Disposal Method: | R01 - Recycler |
| Quantity Tons: | 0.6255 |
| Waste Quantity: | 150 |
| Quantity Unit: | G |
| Additional Code 1: | Not reported |
| Additional Code 2: | Not reported |
| Additional Code 3: | Not reported |
| Additional Code 4: | Not reported |
| Additional Code 5: | Not reported |

**LAKESIDE EQUIP (Continued)** **S113024237**

| | |
|---|---|
| Shipment Date: | 20060110 |
| Creation Date: | 6/22/2006 18:32:46 |
| Receipt Date: | 20060111 |
| Manifest ID: | 24369389 |
| Trans EPA ID: | TXR000050930 |
| Trans Name: | SAFETY-KLEEN SYSTEMS INC |
| Trans 2 EPA ID: | Not reported |
| Trans 2 Name: | Not reported |
| TSDF EPA ID: | CAT080013352 |
| Trans Name: | DEMENNO / KERDOON |
| TSDF Alt EPA ID: | CAT080013352 |
| TSDF Alt Name: | Not reported |
| CA Waste Code: | 222 - Oil/water separation sludge |
| RCRA Code: | Not reported |
| Disposal Method: | R01 - Recycler |
| Quantity Tons: | 0.6255 |
| Waste Quantity: | 150 |
| Quantity Unit: | G |
| Additional Code 1: | Not reported |
| Additional Code 2: | Not reported |
| Additional Code 3: | Not reported |
| Additional Code 4: | Not reported |
| Additional Code 5: | Not reported |

HWTS:

| | |
|---|---|
| Name: | LAKESIDE EQUIP |
| Address: | 11925 WOODSIDE |
| Address 2: | Not reported |
| City,State,Zip: | LAKESIDE, CA 920400000 |
| EPA ID: | CAL000007283 |
| Inactive Date: | Not reported |
| Create Date: | 11/14/1989 |
| Last Act Date: | 11/19/2018 |
| Mailing Name: | Not reported |
| Mailing Address: | 11925 WOODSIDE AVE |
| Mailing Address 2: | Not reported |
| Mailing City,State,Zip: | LAKESIDE, CA 920400000 |
| Owner Name: | LAKESIDE EQUIP SALES & RENTALS |
| Owner Address: | 11925 WOODSIDE AVE |
| Owner Address 2: | Not reported |
| Owner City,State,Zip: | LAKESIDE, CA 920400000 |
| Contact Name: | RONALD K MATTERS |
| Contact Address: | 11925 WOODSIDE AVE |
| Contact Address 2: | Not reported |
| City,State,Zip: | LAKESIDE, CA 92040 |

---

**J293** **JL AUTO CARE** **RCRA NonGen / NLR** **1024863208**
**11903 WOODSIDE AVE #B** **CAL000431747**
**< 1/8** **LAKESIDE, CA 92040**
**1 ft.**

**Site 22 of 28 in cluster J**

**Relative:** RCRA NonGen / NLR:
**Lower**

| | |
|---|---|
| Date form received by agency: | 2017-10-25 00:00:00.0 |
| Facility name: | JL AUTO CARE |
| Facility address: | 11903 WOODSIDE AVE #B<br>LAKESIDE, CA 92040 |

**Actual:**
**388 ft.**

**JL AUTO CARE (Continued)** **1024863208**

EPA ID: CAL000431747
Contact: JOSE RODRIGUEZ OWNER
Contact address: 4325 TEXAS ST #3
SAN DIEGO, CA 92104
Contact country: Not reported
Contact telephone: 619-292-6428
Contact email: BRECPA626@YAHOO.COM
EPA Region: 09
Classification: Non-Generator
Description: Handler: Non-Generators do not presently generate hazardous waste

Owner/Operator Summary:
Owner/operator name: JOSE RODRIGUEZ OWNER
Owner/operator address: 4325 TEXAS ST #3
SAN DIEGO, CA 92104
Owner/operator country: Not reported
Owner/operator telephone: 619-292-6428
Owner/operator email: Not reported
Owner/operator fax: Not reported
Owner/operator extension: Not reported
Legal status: Other
Owner/Operator Type: Operator
Owner/Op start date: Not reported
Owner/Op end date: Not reported

Owner/operator name: JOSE RODRIGUEZ
Owner/operator address: 4325 TEXAS ST #3
SAN DIEGO, CA 92104
Owner/operator country: Not reported
Owner/operator telephone: 619-292-6428
Owner/operator email: Not reported
Owner/operator fax: Not reported
Owner/operator extension: Not reported
Legal status: Other
Owner/Operator Type: Owner
Owner/Op start date: Not reported
Owner/Op end date: Not reported

Handler Activities Summary:
U.S. importer of hazardous waste: No
Mixed waste (haz. and radioactive): No
Recycler of hazardous waste: No
Transporter of hazardous waste: Yes
Treater, storer or disposer of HW: No
Underground injection activity: No
On-site burner exemption: No
Furnace exemption: No
Used oil fuel burner: No
Used oil processor: No
User oil refiner: No
Used oil fuel marketer to burner: No
Used oil Specification marketer: No
Used oil transfer facility: No
Used oil transporter: No

Violation Status: No violations found

**O294** **DIAMOND TERMITE** **San Diego Co. HMMD** **S106062999**
**12038 WOODSIDE AV** **N/A**
**< 1/8** **LAKESIDE, CA 92040**
**1 ft.**

**Site 5 of 7 in cluster O**

**Relative:** HMMD SAN DIEGO:
**Lower**

**Actual:**
**392 ft.**

| | |
|---|---|
| Name: | DIAMOND TERMITE |
| Address: | 12038 WOODSIDE AV |
| City,State,Zip: | LAKESIDE, CA 92040 |
| Permit Number: | 203047 |
| Business Type: | 6HK69 |
| EPA Id Number: | Not reported |
| APN: | 382-070-69-00 |
| Last HMMD Inspection: | 01/22/2007 |
| Facility Telephone: | 619-390-7440 |
| Permit Status: | INAC |
| Permit Expiration: | 01/31/2008 |
| Date Last Updated: | 11/02/2012 |
| Facility Owner: | ALAN NIEBRUGGE |
| Facility Mailing Address: | 12038 WOODSIDE AVE #D |
| Facility Mailing City: | LAKESIDE |
| Facility Mailing State: | CA |
| Facility Mailing Zip: | 92040 |
| UST Owner: | Not reported |
| Handle Regulated Hazmat: | Not reported |
| Own Or Operate UST: | Not reported |
| Subject To APSA: | Not reported |
| Generate Haz Waste: | Not reported |
| Treat Haz Waste: | Not reported |
| Generate Medical Waste: | Not reported |

| | |
|---|---|
| Name: | DIAMOND TERMITE |
| Address: | 12038 WOODSIDE AV |
| City,State,Zip: | LAKESIDE, CA 92040 |
| Permit Number: | 203047 |
| Business Type: | 6HK69 |
| EPA Id Number: | Not reported |
| APN: | 382-070-69-00 |
| Last HMMD Inspection: | 01/22/2007 |
| Facility Telephone: | 619-390-7440 |
| Permit Status: | INAC |
| Permit Expiration: | 01/31/2008 |
| Date Last Updated: | 11/02/2012 |
| Facility Owner: | ALAN NIEBRUGGE |
| Facility Mailing Address: | 12038 WOODSIDE AVE #D |
| Facility Mailing City: | LAKESIDE |
| Facility Mailing State: | CA |
| Facility Mailing Zip: | 92040 |
| UST Owner: | Not reported |
| Handle Regulated Hazmat: | Y |
| Own Or Operate UST: | Not reported |
| Subject To APSA: | Not reported |
| Generate Haz Waste: | Not reported |
| Treat Haz Waste: | Not reported |
| Generate Medical Waste: | Not reported |

| | |
|---|---|
| Name: | DIAMOND TERMITE |
| Address: | 12038 WOODSIDE AV |

**DIAMOND TERMITE (Continued)** **S106062999**

| | |
|---|---|
| City,State,Zip: | LAKESIDE, CA 92040 |
| Permit Number: | 129643 |
| Business Type: | 6HK69 |
| EPA Id Number: | CAL000032735 |
| APN: | 382-070-69-00 |
| Last HMMD Inspection: | 08/08/2002 |
| Facility Telephone: | 619-390-7440 |
| Permit Status: | INAC |
| Permit Expiration: | 01/31/2004 |
| Date Last Updated: | 11/02/2012 |
| Facility Owner: | ALAN NIEBRUGGE |
| Facility Mailing Address: | 12038 WOODSIDE AVE #K |
| Facility Mailing City: | LAKESIDE |
| Facility Mailing State: | CA |
| Facility Mailing Zip: | 92040-2941 |
| UST Owner: | Not reported |
| Handle Regulated Hazmat: | Y |
| Own Or Operate UST: | Not reported |
| Subject To APSA: | Not reported |
| Generate Haz Waste: | Not reported |
| Treat Haz Waste: | Not reported |
| Generate Medical Waste: | Not reported |

---

**K295** **HI PERFORMANCE MACHINE & METALS INC** **FINDS** **1024664346**
**11976 WOODSIDE AVE** **ECHO** **N/A**
**< 1/8** **LAKESIDE, CA 92040**
**1 ft.**

**Site 22 of 31 in cluster K**

**Relative:** **Lower**
**Actual:** **390 ft.**

FINDS:

| | |
|---|---|
| Registry ID: | 110070452740 |
| Facility URL: | http://ofmpub.epa.gov/enviro/fii_query_detail.disp_program_facility?p_registry_id=110070452740 |

Environmental Interest/Information System:
RCRAInfo is a national information system that supports the Resource Conservation and Recovery Act (RCRA) program through the tracking of events and activities related to facilities that generate, transport, and treat, store, or dispose of hazardous waste. RCRAInfo allows RCRA program staff to track the notification, permit, compliance, and corrective action activities required under RCRA.

Click this hyperlink while viewing on your computer to access additional FINDS: detail in the EDR Site Report.

ECHO:

| | |
|---|---|
| Envid: | 1024664346 |
| Registry ID: | 110070452740 |
| DFR URL: | http://echo.epa.gov/detailed-facility-report?fid=110070452740 |
| Name: | HI PERFORMANCE MACHINE & METALS INC |
| Address: | 11976 WOODSIDE AVE |
| City,State,Zip: | LAKESIDE, CA 92040 |

**I296** **CHMIRS** **S105645307**
**N/A**

**12119 WOODSIDE AVE**
**< 1/8** **LAKESIDE, CA 92040**
**1 ft.**

**Site 32 of 42 in cluster I**

**Relative:** CHMIRS:
**Higher**

| | |
|---|---|
| Name: | Not reported |
| **Actual:** Address: | 12119 WOODSIDE AVE |
| **396 ft.** City,State,Zip: | LAKESIDE, CA 92040 |
| OES Incident Number: | 14385 |
| OES notification: | Not reported |
| OES Date: | 6/24/1996 |
| OES Time: | 10:34:42 PM |
| **Date Completed:** | **Not reported** |
| Property Use: | Not reported |
| Agency Id Number: | Not reported |
| Agency Incident Number: | Not reported |
| Time Notified: | Not reported |
| Time Completed: | Not reported |
| Surrounding Area: | Not reported |
| Estimated Temperature: | Not reported |
| Property Management: | Not reported |
| More Than Two Substances Involved?: | Not reported |
| Resp Agncy Personel # Of Decontaminated: | Not reported |
| Responding Agency Personel # Of Injuries: | Not reported |
| Responding Agency Personel # Of Fatalities: | Not reported |
| Others Number Of Decontaminated: | Not reported |
| Others Number Of Injuries: | Not reported |
| Others Number Of Fatalities: | Not reported |
| Vehicle Make/year: | Not reported |
| Vehicle License Number: | Not reported |
| Vehicle State: | Not reported |
| Vehicle Id Number: | Not reported |
| CA DOT PUC/ICC Number: | Not reported |
| Company Name: | Not reported |
| Reporting Officer Name/ID: | Not reported |
| Report Date: | Not reported |
| Facility Telephone: | Not reported |
| Waterway Involved: | YES |
| Waterway: | Not reported |
| Spill Site: | Not reported |
| Cleanup By: | lakeside fd |
| Containment: | Not reported |
| What Happened: | Not reported |
| Type: | PETROLEUM |
| Measure: | Not reported |
| Other: | Not reported |
| Date/Time: | Not reported |
| Year: | 1996 |
| Agency: | lakeside fd |
| Incident Date: | 2053/24June96 |
| Admin Agency: | Not reported |
| Amount: | 1gal |
| Contained: | NO |
| Site Type: | RD |
| E Date: | Not reported |
| Substance: | gasoline |
| Unknown: | Not reported |

**(Continued)** **S105645307**

| | |
|---|---|
| Substance #2: | Not reported |
| Substance #3: | Not reported |
| Evacuations: | NO |
| Number of Injuries: | NO |
| Number of Fatalities: | NO |
| #1 Pipeline: | Not reported |
| #2 Pipeline: | Not reported |
| #3 Pipeline: | Not reported |
| #1 Vessel >= 300 Tons: | Not reported |
| #2 Vessel >= 300 Tons: | Not reported |
| #3 Vessel >= 300 Tons: | Not reported |
| Evacs: | Not reported |
| Injuries: | Not reported |
| Fatals: | Not reported |
| Comments: | Not reported |
| Description: | spill of unkn origin located on parking lot, fd nutralized the gas puddle & cleaned up. |

---

**K297** **SAN DIEGO SUPERCHARGERS** **RCRA-SQG** **1000110781**
**11982-B WOODSIDE AVENUE** **CAD982498032**
**< 1/8** **LAKESIDE, CA 92040**
**1 ft.**

**Site 23 of 31 in cluster K**

**Relative:** **Lower**

**Actual:** **391 ft.**

RCRA-SQG:

| | |
|---|---|
| Date form received by agency: | 1990-01-23 00:00:00.0 |
| Facility name: | SAN DIEGO SUPERCHARGERS |
| Facility address: | 11982-B WOODSIDE AVENUE<br>LAKESIDE, CA 92040 |
| EPA ID: | CAD982498032 |
| Mailing address: | WOODSIDE AVENUE<br>LAKESIDE, CA 92040 |
| Contact: | ENVIRONMENTAL MANAGER |
| Contact address: | 11982 B WOODSIDE AVENUE<br>LAKESIDE, CA 92040 |
| Contact country: | US |
| Contact telephone: | 619-390-1332 |
| Contact email: | Not reported |
| EPA Region: | 09 |
| Classification: | Small Small Quantity Generator |
| Description: | Handler: generates more than 100 and less than 1000 kg of hazardous waste during any calendar month and accumulates less than 6000 kg of hazardous waste at any time; or generates 100 kg or less of hazardous waste during any calendar month, and accumulates more than 1000 kg of hazardous waste at any time |

Owner/Operator Summary:

| | |
|---|---|
| Owner/operator name: | NOT REQUIRED |
| Owner/operator address: | NOT REQUIRED<br>NOT REQUIRED, ME 99999 |
| Owner/operator country: | Not reported |
| Owner/operator telephone: | 415-555-1212 |
| Owner/operator email: | Not reported |
| Owner/operator fax: | Not reported |
| Owner/operator extension: | Not reported |
| Legal status: | Private |
| Owner/Operator Type: | Operator |

**SAN DIEGO SUPERCHARGERS (Continued)** **1000110781**

Owner/Op start date: Not reported
Owner/Op end date: Not reported

Owner/operator name: ERVIN JOHN
Owner/operator address: NOT REQUIRED
NOT REQUIRED, ME 99999
Owner/operator country: Not reported
Owner/operator telephone: 415-555-1212
Owner/operator email: Not reported
Owner/operator fax: Not reported
Owner/operator extension: Not reported
Legal status: Private
Owner/Operator Type: Owner
Owner/Op start date: Not reported
Owner/Op end date: Not reported

Handler Activities Summary:
U.S. importer of hazardous waste: No
Mixed waste (haz. and radioactive): No
Recycler of hazardous waste: No
Transporter of hazardous waste: No
Treater, storer or disposer of HW: No
Underground injection activity: No
On-site burner exemption: No
Furnace exemption: No
Used oil fuel burner: No
Used oil processor: No
User oil refiner: No
Used oil fuel marketer to burner: No
Used oil Specification marketer: No
Used oil transfer facility: No
Used oil transporter: No

Violation Status: No violations found

---

**I298** **THRIFTY SERVICE STATION** **RGA LUST** **S114703684**
**12109 WOODSIDE AV** **N/A**
**< 1/8** **LAKESIDE, CA**
**1 ft.**

**Site 33 of 42 in cluster I**

**Relative: Higher**
**Actual: 396 ft.**

RGA LUST:
Name: THRIFTY SERVICE STATION
Address: 12109 WOODSIDE AV
City: LAKESIDE
State: LAKESIDE
1993 THRIFTY SERVICE STATION 12109 WOODSIDE AV

**H299** **RAY'S TRANSMISSION** **San Diego Co. HMMD** **S104751252**
**12139 WOODSIDE AV** **N/A**
**< 1/8** **LAKESIDE, CA 92040**
**1 ft.**

**Site 17 of 21 in cluster H**

**Relative:** HMMD SAN DIEGO:
**Higher**

**Actual:**
**398 ft.**

| | |
|---|---|
| Name: | RAY'S TRANSMISSION |
| Address: | 12139 WOODSIDE AV |
| City,State,Zip: | LAKESIDE, CA 92040 |
| Permit Number: | 127093 |
| Business Type: | 6HK26 |
| EPA Id Number: | CAL000116789 |
| APN: | 394-500-27-00 |
| Last HMMD Inspection: | 04/06/2007 |
| Facility Telephone: | 619-561-0930 |
| Permit Status: | INAC |
| Permit Expiration: | 02/28/2007 |
| Date Last Updated: | 11/02/2012 |
| Facility Owner: | RAYMOND J ENOUEN |
| Facility Mailing Address: | 12139 WOODSIDE AV |
| Facility Mailing City: | LAKESIDE |
| Facility Mailing State: | CA |
| Facility Mailing Zip: | 92040- |
| UST Owner: | Not reported |
| Handle Regulated Hazmat: | Y |
| Own Or Operate UST: | Not reported |
| Subject To APSA: | Not reported |
| Generate Haz Waste: | Y |
| Treat Haz Waste: | Not reported |
| Generate Medical Waste: | Not reported |

| | |
|---|---|
| Name: | RAY'S TRANSMISSION |
| Address: | 12139 WOODSIDE AV |
| City,State,Zip: | LAKESIDE, CA 92040 |
| Permit Number: | 207912 |
| Business Type: | 6HK26 |
| EPA Id Number: | CAL000315967 |
| APN: | 394-500-27-00 |
| Last HMMD Inspection: | 04/27/2010 |
| Facility Telephone: | 619-561-0930 |
| Permit Status: | INAC |
| Permit Expiration: | 04/30/2010 |
| Date Last Updated: | 11/02/2012 |
| Facility Owner: | JOHN MILLER |
| Facility Mailing Address: | 9343 CHRISTINA LANE |
| Facility Mailing City: | LAKESIDE |
| Facility Mailing State: | CA |
| Facility Mailing Zip: | 92040-3638 |
| UST Owner: | Not reported |
| Handle Regulated Hazmat: | Y |
| Own Or Operate UST: | Not reported |
| Subject To APSA: | Not reported |
| Generate Haz Waste: | Y |
| Treat Haz Waste: | Not reported |
| Generate Medical Waste: | Not reported |

| | |
|---|---|
| Name: | RAY'S TRANSMISSION |
| Address: | 12139 WOODSIDE AV |

**RAY'S TRANSMISSION (Continued)** **S104751252**

| | |
|---|---|
| City,State,Zip: | LAKESIDE, CA 92040 |
| Permit Number: | 207912 |
| Business Type: | 6HK26 |
| EPA Id Number: | CAL000315967 |
| APN: | 394-500-27-00 |
| Last HMMD Inspection: | 04/27/2010 |
| Facility Telephone: | 619-561-0930 |
| Permit Status: | INAC |
| Permit Expiration: | 04/30/2010 |
| Date Last Updated: | 11/02/2012 |
| Facility Owner: | JOHN MILLER |
| Facility Mailing Address: | 9343 CHRISTINA LANE |
| Facility Mailing City: | LAKESIDE |
| Facility Mailing State: | CA |
| Facility Mailing Zip: | 92040-3638 |
| UST Owner: | Not reported |
| Handle Regulated Hazmat: | Y |
| Own Or Operate UST: | Not reported |
| Subject To APSA: | Not reported |
| Generate Haz Waste: | Y |
| Treat Haz Waste: | Not reported |
| Generate Medical Waste: | Not reported |

---

**O300** **GORDY'S AUTO BODY** **San Diego Co. HMMD** **S106061055**
**12038 WOODSIDE AV** **N/A**
**< 1/8** **LAKESIDE, CA 92040**
**1 ft.**

**Site 6 of 7 in cluster O**

**Relative:** HMMD SAN DIEGO:
**Lower**

| | |
|---|---|
| Name: | GORDY'S AUTO BODY |
| Address: | 12038 WOODSIDE AV |
| City,State,Zip: | LAKESIDE, CA 92040 |
| Permit Number: | 113203 |
| Business Type: | 6HK18 |
| EPA Id Number: | CAL000041044 |
| APN: | 382-270-09-00 |
| Last HMMD Inspection: | 08/30/1993 |
| Facility Telephone: | 619-390-9315 |
| Permit Status: | INAC |
| Permit Expiration: | 08/30/1993 |
| Date Last Updated: | 11/02/2012 |
| Facility Owner: | GORDON KELLY |
| Facility Mailing Address: | 12038 WOODSIDE AV #D |
| Facility Mailing City: | LAKESIDE |
| Facility Mailing State: | CA |
| Facility Mailing Zip: | 92040-2941 |
| UST Owner: | Not reported |
| Handle Regulated Hazmat: | Not reported |
| Own Or Operate UST: | Not reported |
| Subject To APSA: | Not reported |
| Generate Haz Waste: | Y |
| Treat Haz Waste: | Not reported |
| Generate Medical Waste: | Not reported |

**Actual:**
**392 ft.**

**K301** **WOODSIDE AVE WATER QUALITY BASIN** **NPDES** **S117715897**
**11967 WOODSIDE AVE** **CIWQS** **N/A**
**< 1/8** **LAKESIDE, CA 92040**
**1 ft.**

**Site 24 of 31 in cluster K**

**Relative:** **Lower**

**Actual:** **390 ft.**

NPDES:

| | |
|---|---|
| Name: | WOODSIDE AVE WATER QUALITY BASIN |
| Address: | 11967 WOODSIDE AVE |
| City,State,Zip: | LAKESIDE, CA 92040 |
| Facility Status: | Not reported |
| NPDES Number: | Not reported |
| Region: | Not reported |
| Agency Number: | Not reported |
| Regulatory Measure ID: | Not reported |
| Place ID: | Not reported |
| Order Number: | Not reported |
| WDID: | 9 37C335203 |
| Regulatory Measure Type: | Construction |
| Program Type: | Not reported |
| Adoption Date Of Regulatory Measure: | Not reported |
| Effective Date Of Regulatory Measure: | Not reported |
| Termination Date Of Regulatory Measure: | Not reported |
| Expiration Date Of Regulatory Measure: | Not reported |
| Discharge Address: | Not reported |
| Discharge Name: | Not reported |
| Discharge City: | Not reported |
| Discharge State: | Not reported |
| Discharge Zip: | Not reported |
| Status: | Terminated |
| Status Date: | 10/12/2006 |
| Operator Name: | San Diego County |
| Operator Address: | 5555 Overland Ave Bldg 6 |
| Operator City: | San Diego |
| Operator State: | California |
| Operator Zip: | 92123 |

NPDES as of 03/2018:

| | |
|---|---|
| NPDES Number: | Not reported |
| Status: | Not reported |
| Agency Number: | Not reported |
| Region: | 9 |
| Regulatory Measure ID: | 287929 |
| Order Number: | Not reported |
| Regulatory Measure Type: | Construction |
| Place ID: | Not reported |
| WDID: | 9 37C335203 |
| Program Type: | Not reported |
| Adoption Date Of Regulatory Measure: | Not reported |
| Effective Date Of Regulatory Measure: | Not reported |
| Expiration Date Of Regulatory Measure: | Not reported |
| Termination Date Of Regulatory Measure: | Not reported |
| Discharge Name: | Not reported |
| Discharge Address: | Not reported |
| Discharge City: | Not reported |
| Discharge State: | Not reported |
| Discharge Zip: | Not reported |
| Received Date: | 05/09/2008 |
| Processed Date: | 07/01/2005 |
| Status: | Terminated |

**WOODSIDE AVE WATER QUALITY BASIN (Continued)** **S117715897**

| | |
|---|---|
| Status Date: | 10/12/2006 |
| Place Size: | 2 |
| Place Size Unit: | Acres |
| Contact: | Ramin Abidi |
| Contact Title: | Not reported |
| Contact Phone: | 858-694-3168 |
| Contact Phone Ext: | Not reported |
| Contact Email: | Not reported |
| Operator Name: | San Diego County |
| Operator Address: | 5555 Overland Ave Bldg 6 |
| Operator City: | San Diego |
| Operator State: | California |
| Operator Zip: | 92123 |
| Operator Contact: | Michael Khoury |
| Operator Contact Title: | Project Mgr |
| Operator Contact Phone: | 858-694-3097 |
| Operator Contact Phone Ext: | Not reported |
| Operator Contact Email: | Not reported |
| Operator Type: | Other |
| Developer: | San Diego Cnty |
| Developer Address: | 5555 Overland Ave Bldg 6 |
| Developer City: | San Diego |
| Developer State: | California |
| Developer Zip: | 92123 |
| Developer Contact: | Michael Khoury |
| Developer Contact Title: | Not reported |
| Constype Linear Utility Ind: | Not reported |
| Emergency Phone: | 858-694-3168 |
| Emergency Phone Ext: | Not reported |
| Constype Above Ground Ind: | Not reported |
| Constype Below Ground Ind: | Not reported |
| Constype Cable Line Ind: | Not reported |
| Constype Comm Line Ind: | Not reported |
| Constype Commertial Ind: | Not reported |
| Constype Electrical Line Ind: | Not reported |
| Constype Gas Line Ind: | Not reported |
| Constype Industrial Ind: | Not reported |
| Constype Other Description: | Not reported |
| Constype Other Ind: | Not reported |
| Constype Recons Ind: | Not reported |
| Constype Residential Ind: | Not reported |
| Constype Transport Ind: | Y |
| Constype Utility Description: | Not reported |
| Constype Utility Ind: | Not reported |
| Constype Water Sewer Ind: | Not reported |
| Dir Discharge Uswater Ind: | Not reported |
| Receiving Water Name: | Not reported |
| Certifier: | Robert R Cooper |
| Certifier Title: | Not reported |
| Certification Date: | 27-APR-05 |
| Primary Sic: | Not reported |
| Secondary Sic: | Not reported |
| Tertiary Sic: | Not reported |

CIWQS:

| | |
|---|---|
| Name: | WOODSIDE AVE WATER QUALITY BASIN |

**WOODSIDE AVE WATER QUALITY BASIN (Continued)** **S117715897**

| | |
|---|---|
| Address: | 11967 WOODSIDE AVE |
| City,State,Zip: | LAKESIDE, CA 92040 |
| Agency: | San Diego County |
| Agency Address: | 5555 Overland Ave Bldg 6, San Diego, CA 92123 |
| Place/Project Type: | Construction - Transportation |
| SIC/NAICS: | Not reported |
| Region: | 9 |
| Program: | CONSTW |
| Regulatory Measure Status: | Terminated |
| Regulatory Measure Type: | Storm water construction |
| Order Number: | 2009-0009-DWQ |
| WDID: | 9 37C335203 |
| NPDES Number: | CAS000002 |
| Adoption Date: | Not reported |
| Effective Date: | 07/01/2005 |
| Termination Date: | Not reported |
| Expiration/Review Date: | Not reported |
| Design Flow: | Not reported |
| Major/Minor: | Not reported |
| Complexity: | Not reported |
| TTWQ: | Not reported |
| Enforcement Actions within 5 years: | 0 |
| Violations within 5 years: | 0 |
| Latitude: | Not reported |
| Longitude: | Not reported |

---

**J302** **ANGLERS MARINE** **RCRA NonGen / NLR** **1024831626**
**11919 WOODSIDE AVE # D** **CAL000368763**
**< 1/8** **LAKESIDE, CA 92040**
**1 ft.**

**Site 23 of 28 in cluster J**

**Relative:** **Lower**
**Actual:** **390 ft.**

RCRA NonGen / NLR:

| | |
|---|---|
| Date form received by agency: | 2011-11-01 00:00:00.0 |
| Facility name: | ANGLERS MARINE |
| Facility address: | 11919 WOODSIDE AVE # D<br>LAKESIDE, CA 92040-2913 |
| EPA ID: | CAL000368763 |
| Contact: | GENE ESTABROOK |
| Contact address: | 11919 WOODSIDE AVE # D<br>LAKESIDE, CA 92040 |
| Contact country: | Not reported |
| Contact telephone: | 619-449-3474 |
| Contact email: | ANGLERSSANDIEGO@AOL.COM |
| EPA Region: | 09 |
| Classification: | Non-Generator |
| Description: | Handler: Non-Generators do not presently generate hazardous waste |

Owner/Operator Summary:

| | |
|---|---|
| Owner/operator name: | RICK & CINDY GROVER |
| Owner/operator address: | 3475 E LA PALMA AVE<br>ANAHEIM, CA 92806 |
| Owner/operator country: | Not reported |
| Owner/operator telephone: | 714-666-2628 |
| Owner/operator email: | Not reported |
| Owner/operator fax: | Not reported |
| Owner/operator extension: | Not reported |

**ANGLERS MARINE (Continued)** **1024831626**

| | |
|---|---|
| Legal status: | Other |
| Owner/Operator Type: | Owner |
| Owner/Op start date: | Not reported |
| Owner/Op end date: | Not reported |
| Owner/operator name: | GENE ESTABROOK |
| Owner/operator address: | 11919 WOODSIDE AVE # D<br>LAKESIDE, CA 92040 |
| Owner/operator country: | Not reported |
| Owner/operator telephone: | 619-449-3474 |
| Owner/operator email: | Not reported |
| Owner/operator fax: | Not reported |
| Owner/operator extension: | Not reported |
| Legal status: | Other |
| Owner/Operator Type: | Operator |
| Owner/Op start date: | Not reported |
| Owner/Op end date: | Not reported |

Handler Activities Summary:

| | |
|---|---|
| U.S. importer of hazardous waste: | No |
| Mixed waste (haz. and radioactive): | No |
| Recycler of hazardous waste: | No |
| Transporter of hazardous waste: | Yes |
| Treater, storer or disposer of HW: | No |
| Underground injection activity: | No |
| On-site burner exemption: | No |
| Furnace exemption: | No |
| Used oil fuel burner: | No |
| Used oil processor: | No |
| User oil refiner: | No |
| Used oil fuel marketer to burner: | No |
| Used oil Specification marketer: | No |
| Used oil transfer facility: | No |
| Used oil transporter: | No |

Violation Status: No violations found

---

**I303** **ARCO PRODUCTS COMPANY #9760** **HAZNET S113098032**
**12109 WOODSIDE** **HWTS N/A**
**< 1/8** **LAKESIDE, CA 92040**
**1 ft.**

**Site 34 of 42 in cluster I**

**Relative: Higher**
**Actual: 396 ft.**

HAZNET:

| | |
|---|---|
| Name: | ARCO PRODUCTS COMPANY #9760 |
| Address: | 12109 WOODSIDE |
| Address 2: | Not reported |
| City,State,Zip: | LAKESIDE, CA 920400000 |
| Contact: | CARLOS RODRIGUEZ |
| Telephone: | 7146705402 |
| Mailing Name: | Not reported |
| Mailing Address: | PO BOX 6038 |
| Year: | 2001 |
| Gepaid: | CAL000187310 |
| TSD EPA ID: | CAT080013352 |
| CA Waste Code: | 134 - Aqueous solution with total organic residues less than 10 percent |
| Disposal Method: | R01 - Recycler |

**ARCO PRODUCTS COMPANY #9760 (Continued)** **S113098032**

Tons: 1.05

Additional Info:
Year: 2001
Gen EPA ID: CAL000187310

Shipment Date: 20011119
Creation Date: 2/13/2002 0:00:00
Receipt Date: 20011121
Manifest ID: 21144098
Trans EPA ID: CAD983584681
Trans Name: Not reported
Trans 2 EPA ID: Not reported
Trans 2 Name: Not reported
TSDF EPA ID: CAT080013352
Trans Name: Not reported
TSDF Alt EPA ID: CAT080013352
TSDF Alt Name: Not reported
CA Waste Code: 134 - Aqueous solution with <10% total organic residues
RCRA Code: Not reported
Disposal Method: R01 - Recycler
Quantity Tons: 1.05
Waste Quantity: 250
Quantity Unit: G
Additional Code 1: Not reported
Additional Code 2: Not reported
Additional Code 3: Not reported
Additional Code 4: Not reported
Additional Code 5: Not reported

HWTS:
Name: ARCO PRODUCTS COMPANY #9760
Address: 12109 WOODSIDE
Address 2: Not reported
City,State,Zip: LAKESIDE, CA 920400000
EPA ID: CAL000187310
Inactive Date: 01/01/2002
Create Date: 06/27/1997
Last Act Date: 03/17/2003
Mailing Name: CARLOS RODRIGUEZ/HLTH & SAFETY
Mailing Address: PO BOX 6038
Mailing Address 2: Not reported
Mailing City,State,Zip: ARTESIA, CA 907020000
Owner Name: ARCO PRODUCTS COMPANY
Owner Address: PO BOX 6038
Owner Address 2: Not reported
Owner City,State,Zip: ARTESIA, CA 907020000
Contact Name: CARLOS RODRIGUEZ
Contact Address: INACT PER LTR OWNER CHANGE/REORG
Contact Address 2: - NJ
City,State,Zip: ARTESIA, CA 907020000

**K304** **HI PERFORMANCE MACHINE & METALS INC** **RCRA NonGen / NLR** **1024799321**
**11976 WOODSIDE AVE** **CAL000209106**
**< 1/8** **LAKESIDE, CA 92040**
**1 ft.**

**Site 25 of 31 in cluster K**

**Relative:**
**Lower**

**Actual:**
**390 ft.**

RCRA NonGen / NLR:

| | |
|---|---|
| Date form received by agency: | 1999-10-04 00:00:00.0 |
| Facility name: | HI PERFORMANCE MACHINE & METALS INC |
| Facility address: | 11976 WOODSIDE AVE<br>LAKESIDE, CA 92040-0000 |
| EPA ID: | CAL000209106 |
| Contact: | BILL OR PATTY SERGENT |
| Contact address: | 11976 WOODSIDE AVE<br>LAKESIDE, CA 92040 |
| Contact country: | Not reported |
| Contact telephone: | 619-448-8802 |
| Contact email: | PATTY@HPM.SDCOXMAIL.COM |
| EPA Region: | 09 |
| Classification: | Non-Generator |
| Description: | Handler: Non-Generators do not presently generate hazardous waste |

Owner/Operator Summary:

| | |
|---|---|
| Owner/operator name: | BILL OR PATTY SERGENT |
| Owner/operator address: | 11976 WOODSIDE AVE<br>LAKESIDE, CA 92040 |
| Owner/operator country: | Not reported |
| Owner/operator telephone: | 619-448-8802 |
| Owner/operator email: | Not reported |
| Owner/operator fax: | Not reported |
| Owner/operator extension: | Not reported |
| Legal status: | Other |
| Owner/Operator Type: | Operator |
| Owner/Op start date: | Not reported |
| Owner/Op end date: | Not reported |

| | |
|---|---|
| Owner/operator name: | BILL & PATTY SERGENT |
| Owner/operator address: | 11976 WOODSIDE AVE<br>LAKESIDE, CA 92040 |
| Owner/operator country: | Not reported |
| Owner/operator telephone: | 619-448-8802 |
| Owner/operator email: | Not reported |
| Owner/operator fax: | Not reported |
| Owner/operator extension: | Not reported |
| Legal status: | Other |
| Owner/Operator Type: | Owner |
| Owner/Op start date: | Not reported |
| Owner/Op end date: | Not reported |

Handler Activities Summary:

| | |
|---|---|
| U.S. importer of hazardous waste: | No |
| Mixed waste (haz. and radioactive): | No |
| Recycler of hazardous waste: | No |
| Transporter of hazardous waste: | Yes |
| Treater, storer or disposer of HW: | No |
| Underground injection activity: | No |
| On-site burner exemption: | No |
| Furnace exemption: | No |

**HI PERFORMANCE MACHINE & METALS INC (Continued)** **1024799321**

Used oil fuel burner: No
Used oil processor: No
User oil refiner: No
Used oil fuel marketer to burner: No
Used oil Specification marketer: No
Used oil transfer facility: No
Used oil transporter: No

Violation Status: No violations found

---

**J305** **F.E. TRAILERS** **San Diego Co. HMMD** **S106063342**
**11919 WOODSIDE AVE** **CERS HAZ WASTE** **N/A**
**< 1/8** **LAKESIDE, CA 92040** **CERS**
**1 ft.**

**Site 24 of 28 in cluster J**

**Relative:** **Lower**
**Actual:** **390 ft.**

HMMD SAN DIEGO:
Name: F.E. TRAILERS
Address: 11919 WOODSIDE AV
City,State,Zip: LAKESIDE, CA 92040
Permit Number: 211822
Business Type: 6HK35
EPA Id Number: Not reported
APN: 382-071-32-00
Last HMMD Inspection: 02/25/2010
Facility Telephone: 619-444-9932
Permit Status: OPEN
Permit Expiration: 06/30/2013
Date Last Updated: 11/02/2012
Facility Owner: MCQUAIDE BROTHERS CORP
Facility Mailing Address: 11919 WOODSIDE AV
Facility Mailing City: Lakeside
Facility Mailing State: CA
Facility Mailing Zip: 92040
UST Owner: Not reported
Handle Regulated Hazmat: Y
Own Or Operate UST: Not reported
Subject To APSA: Not reported
Generate Haz Waste: Y
Treat Haz Waste: Not reported
Generate Medical Waste: Not reported

Inventory Active Permits (not SQG Medical):
Permit Number: 211822
Update Date: 11/02/2012
Case Number: 74-86-2
Name: ACETYLENE GAS
Other Information: Not reported
Material Waste: Material
Hazardous Categories 1: FIRE
Hazardous Categories 2: Not reported

Permit Number: 211822
Update Date: 11/02/2012
Case Number: 7440-37-1
Name: ARGON 75% / CO2 25% (STEEL MIX) COMPRESSED GAS
Other Information: Not reported
Material Waste: Material
Hazardous Categories 1: PRESSURE RELEASE

**F.E. TRAILERS (Continued)** **S106063342**

Hazardous Categories 2: Not reported

Permit Number: 211822
Update Date: 11/02/2012
Case Number: 7782-44-7
Name: OXYGEN GAS
Other Information: Not reported
Material Waste: Material
Hazardous Categories 1: FIRE
Hazardous Categories 2: Not reported

Permit Number: 211822
Update Date: 11/02/2012
Case Number: 74-98-6
Name: PROPANE LIQUID COMPRESSED GAS
Other Information: Not reported
Material Waste: Material
Hazardous Categories 1: FIRE
Hazardous Categories 2: Not reported

Permit Number: 211822
Update Date: 11/02/2012
Case Number: Not reported
Name: WASTE 214 UNSPEC SOLVENT MIXTURE
Other Information: QSOL 300
Material Waste: Waste
Hazardous Categories 1: Not reported
Hazardous Categories 2: Not reported

Permit Number: 211822
Update Date: 11/02/2012
Case Number: Not reported
Name: WASTE 214 UNSPEC SOLVENT MIXTURE
Other Information: WASTE BRAKE FLUID
Material Waste: Waste
Hazardous Categories 1: Not reported
Hazardous Categories 2: Not reported

Violations Active Permits:

Permit Number: 211822
Update Date: 11/02/2012
Inspection Date: 02/25/2010
Violation Code: 6HV1004
Violation: HMBP NOT SUBMITTED TO HMD
Violation Citation: Hazardous Materials Handler has not submitted a completed Business Plan to the HMMD. HSC 25505(a)
Activity: ACTIVE

Permit Number: 211822
Update Date: 11/02/2012
Inspection Date: 02/25/2010
Violation Code: 6HV0132
Violation: EPA ID NUMBER NOT OBTAINED/MAINTAINED
Violation Citation: Generator of hazardous waste has not obtained/maintained an EPA identification number. CCR 66262.12(a)
Activity: ACTIVE

**F.E. TRAILERS (Continued)** **S106063342**

| | |
|---|---|
| Name: | WOODSIDE AUTOMOTIVE |
| Address: | 11919 WOODSIDE AV |
| City,State,Zip: | LAKESIDE, CA 92040 |
| Permit Number: | 131643 |
| Business Type: | 6HK26 |
| EPA Id Number: | CAL000189953 |
| APN: | 382-071-32-00 |
| Last HMMD Inspection: | 02/28/2001 |
| Facility Telephone: | 619-443-7390 |
| Permit Status: | INAC |
| Permit Expiration: | 02/28/2001 |
| Date Last Updated: | 11/02/2012 |
| Facility Owner: | JOSE & CYNTHIA SANCHEZ |
| Facility Mailing Address: | 11919 WOODSIDE AV #D |
| Facility Mailing City: | LAKESIDE |
| Facility Mailing State: | CA |
| Facility Mailing Zip: | 92040- |
| UST Owner: | Not reported |
| Handle Regulated Hazmat: | Not reported |
| Own Or Operate UST: | Not reported |
| Subject To APSA: | Not reported |
| Generate Haz Waste: | Y |
| Treat Haz Waste: | Not reported |
| Generate Medical Waste: | Not reported |

| | |
|---|---|
| Name: | F.E. TRAILERS |
| Address: | 11919 WOODSIDE AVE |
| City,State,Zip: | LAKESIDE, CA 92040 |
| Permit Number: | Not reported |
| Business Type: | Not reported |
| EPA Id Number: | cal000354934 |
| APN: | Not reported |
| Last HMMD Inspection: | Not reported |
| Facility Telephone: | 619-444-9932 |
| Permit Status: | Permit Renewed |
| Permit Expiration: | Not reported |
| Date Last Updated: | 12/12/2019 |
| Facility Owner: | Not reported |
| Facility Mailing Address: | 11919 WOODSIDE AV, LAKESIDE, CA 92040 |
| Facility Mailing City: | Not reported |
| Facility Mailing State: | Not reported |
| Facility Mailing Zip: | Not reported |
| UST Owner: | N |
| Handle Regulated Hazmat: | Not reported |
| Own Or Operate UST: | Not reported |
| Subject To APSA: | Not reported |
| Generate Haz Waste: | Y |
| Treat Haz Waste: | N |
| Generate Medical Waste: | Not reported |

Inspection Violation:

| | |
|---|---|
| Record ID: | DEH2010-HUPFP-211822 |
| Permit Status: | Permit Renewed |
| Active Permit: | Y |
| Facility Id Number: | 37-000-211822 |
| Program Element: | Hazardous Materials Release Response Plans |
| Inspection Type: | Routine |
| Inspection Number: | 5842424 |

**F.E. TRAILERS (Continued)** **S106063342**

Return To Compliance Date: 2018-04-23T00:00:00.000
Nov: No
Violation Classification: Minor
Underground Storage Tank Id: Not reported
Container/Tank Id: Not reported
Last Update: 2019-12-12T00:35:53.000
Inspection Date: 2017-11-20T17:21:00.000
Violation Code: 1020002 Initial &/or annual employee training not conducted in safety procedures for a hazardous material release or threatened release &/or employee training records not available or not maintained for 3 years. HSC 25505(a)(4); 19 CCR 2659(b)

Record ID: DEH2010-HUPFP-211822
Permit Status: Permit Renewed
Active Permit: Y
Facility Id Number: 37-000-211822
Program Element: Hazardous Waste Generator
Inspection Type: Routine
Inspection Number: 4687487
Return To Compliance Date: 2017-02-13T00:00:00.000
Nov: No
Violation Classification: Minor
Underground Storage Tank Id: Not reported
Container/Tank Id: Not reported
Last Update: 2019-12-12T00:35:53.000
Inspection Date: 2013-05-08T15:15:00.000
Violation Code: 3010002 Failed to obtain and/or maintain an active EPA ID. 22 CCR 66262.12

Record ID: DEH2010-HUPFP-211822
Permit Status: Permit Renewed
Active Permit: Y
Facility Id Number: 37-000-211822
Program Element: Hazardous Waste Generator
Inspection Type: Routine
Inspection Number: 4926493
Return To Compliance Date: 2017-02-13T00:00:00.000
Nov: No
Violation Classification: Class II
Underground Storage Tank Id: Not reported
Container/Tank Id: Not reported
Last Update: 2019-12-12T00:35:53.000
Inspection Date: 2016-02-02T16:04:00.000
Violation Code: 3010002 Failed to obtain and/or maintain an active EPA ID. 22 CCR 66262.12

Record ID: DEH2010-HUPFP-211822
Permit Status: Permit Renewed
Active Permit: Y
Facility Id Number: 37-000-211822
Program Element: Hazardous Waste Generator
Inspection Type: Routine
Inspection Number: 4926493
Return To Compliance Date: 2017-02-13T00:00:00.000
Nov: No
Violation Classification: Minor
Underground Storage Tank Id: Not reported

**F.E. TRAILERS (Continued)** **S106063342**

Container/Tank Id: Not reported
Last Update: 2019-12-12T00:35:53.000
Inspection Date: 2016-02-02T16:04:00.000
Violation Code: 3010010 Failed to maintain uniform hazardous waste manifest, consolidated manifest, or bills of lading copies for 3 years. HSC 25160.2(b)(3), 25185(a)(4); 22 CCR 66262.40(a)

Record ID: DEH2010-HUPFP-211822
Permit Status: Permit Renewed
Active Permit: Y
Facility Id Number: 37-000-211822
Program Element: Hazardous Waste Generator
Inspection Type: Routine
Inspection Number: 5842424
Return To Compliance Date: 2017-11-20T00:00:00.000
Nov: No
Violation Classification: Class II
Underground Storage Tank Id: Not reported
Container/Tank Id: Not reported
Last Update: 2019-12-12T00:35:53.000
Inspection Date: 2017-11-20T17:21:00.000
Violation Code: 3010010 Failed to maintain copies of Uniform Hazardous Waste Manifest, consolidated manifest, or Bills of Lading for 3 years. HSC 25160.2(b)(3), 25185(a)(4); 22 CCR 66262.40(a), 66262.23(a)(3)

Waste and Materials:
Record ID: DEH2010-HUPFP-211822
Permit Status: Permit Renewed
Active Permit: Y
Child Record Id: DEH2019-HCHEM-0238952
Trade Secret: N
Hazardous Material Type: Pure
Last Updated: 2019-12-12T00:35:58.000
Chemical Name: PROPANE LIQUID COMPRESSED GAS
Common Name: PROPANE LIQUID COMPRESSED GAS
Case Number: 74-98-6

Record ID: DEH2010-HUPFP-211822
Permit Status: Permit Renewed
Active Permit: Y
Child Record Id: DEH2019-HCHEM-0238953
Trade Secret: N
Hazardous Material Type: Pure
Last Updated: 2019-12-12T00:35:58.000
Chemical Name: ARGON 75% / CO2 25% (STEEL MIX) COMPRESSED GAS
Common Name: ARGON 75% / CO2 25% (STEEL MIX) COMPRESSED GAS
Case Number: 7440-37-1

Record ID: DEH2010-HUPFP-211822
Permit Status: Permit Renewed
Active Permit: Y
Child Record Id: DEH2019-HCHEM-0238954
Trade Secret: N
Hazardous Material Type: Pure
Last Updated: 2019-12-12T00:35:58.000
Chemical Name: OXYGEN GAS
Common Name: OXYGEN GAS

**F.E. TRAILERS (Continued)** **S106063342**

Case Number: 7782-44-7

Record ID: DEH2010-HUPFP-211822
Permit Status: Permit Renewed
Active Permit: Y
Child Record Id: DEH2019-HCHEM-0238955
Trade Secret: N
Hazardous Material Type: Pure
Last Updated: 2019-12-12T00:35:58.000
Chemical Name: ACETYLENE GAS
Common Name: ACETYLENE GAS
Case Number: 74-86-2

Record ID: DEH2010-HUPFP-211822
Permit Status: Permit Renewed
Active Permit: Y
Child Record Id: DEH2019-HWAST-0210303
Trade Secret: N
Hazardous Material Type: Not reported
Last Updated: 2019-12-12T00:35:58.000
Chemical Name: Brake Cleaner Waste
Common Name: Brake Cleaner Waste
Case Number: Not reported

Record ID: DEH2010-HUPFP-211822
Permit Status: Permit Renewed
Active Permit: Y
Child Record Id: DEH2017-HCHEM-0162175
Trade Secret: N
Hazardous Material Type: Pure
Last Updated: 2019-08-10T01:13:22.000
Chemical Name: PROPANE LIQUID COMPRESSED GAS
Common Name: PROPANE LIQUID COMPRESSED GAS
Case Number: 74-98-6

Record ID: DEH2010-HUPFP-211822
Permit Status: Permit Renewed
Active Permit: Y
Child Record Id: DEH2017-HCHEM-0162176
Trade Secret: N
Hazardous Material Type: Pure
Last Updated: 2019-08-10T01:13:22.000
Chemical Name: ARGON 75% / CO2 25% (STEEL MIX) COMPRESSED GAS
Common Name: ARGON 75% / CO2 25% (STEEL MIX) COMPRESSED GAS
Case Number: 7440-37-1

Record ID: DEH2010-HUPFP-211822
Permit Status: Permit Renewed
Active Permit: Y
Child Record Id: DEH2017-HCHEM-0162177
Trade Secret: N
Hazardous Material Type: Pure
Last Updated: 2019-08-10T01:13:22.000
Chemical Name: OXYGEN GAS
Common Name: OXYGEN GAS
Case Number: 7782-44-7

**F.E. TRAILERS (Continued)** **S106063342**

| | |
|---|---|
| Record ID: | DEH2010-HUPFP-211822 |
| Permit Status: | Permit Renewed |
| Active Permit: | Y |
| Child Record Id: | DEH2017-HCHEM-0162178 |
| Trade Secret: | N |
| Hazardous Material Type: | Pure |
| Last Updated: | 2019-08-10T01:13:22.000 |
| Chemical Name: | ACETYLENE GAS |
| Common Name: | ACETYLENE GAS |
| Case Number: | 74-86-2 |

| | |
|---|---|
| Record ID: | DEH2010-HUPFP-211822 |
| Permit Status: | Permit Renewed |
| Active Permit: | Y |
| Child Record Id: | DEH2017-HWAST-0137674 |
| Trade Secret: | N |
| Hazardous Material Type: | Not reported |
| Last Updated: | 2019-08-10T01:13:23.000 |
| Chemical Name: | Brake Cleaner Waste |
| Common Name: | Brake Cleaner Waste |
| Case Number: | Not reported |

| | |
|---|---|
| Record ID: | DEH2010-HUPFP-211822 |
| Permit Status: | Permit Renewed |
| Active Permit: | Y |
| Child Record Id: | DEH2016-HCHEM-0089698 |
| Trade Secret: | N |
| Hazardous Material Type: | Pure |
| Last Updated: | 2017-06-24T02:31:59.000 |
| Chemical Name: | PROPANE LIQUID COMPRESSED GAS |
| Common Name: | PROPANE LIQUID COMPRESSED GAS |
| Case Number: | 74-98-6 |

| | |
|---|---|
| Record ID: | DEH2010-HUPFP-211822 |
| Permit Status: | Permit Renewed |
| Active Permit: | Y |
| Child Record Id: | DEH2016-HCHEM-0089699 |
| Trade Secret: | N |
| Hazardous Material Type: | Pure |
| Last Updated: | 2017-06-24T02:31:59.000 |
| Chemical Name: | ARGON 75% / CO2 25% (STEEL MIX) COMPRESSED GAS |
| Common Name: | ARGON 75% / CO2 25% (STEEL MIX) COMPRESSED GAS |
| Case Number: | 7440-37-1 |

| | |
|---|---|
| Record ID: | DEH2010-HUPFP-211822 |
| Permit Status: | Permit Renewed |
| Active Permit: | Y |
| Child Record Id: | DEH2016-HCHEM-0089700 |
| Trade Secret: | N |
| Hazardous Material Type: | Pure |
| Last Updated: | 2017-06-24T02:31:59.000 |
| Chemical Name: | OXYGEN GAS |
| Common Name: | OXYGEN GAS |
| Case Number: | 7782-44-7 |

| | |
|---|---|
| Record ID: | DEH2010-HUPFP-211822 |
| Permit Status: | Permit Renewed |

**F.E. TRAILERS (Continued)** **S106063342**

Active Permit: Y
Child Record Id: DEH2016-HCHEM-0089701
Trade Secret: N
Hazardous Material Type: Pure
Last Updated: 2017-06-24T02:31:59.000
Chemical Name: ACETYLENE GAS
Common Name: ACETYLENE GAS
Case Number: 74-86-2

Record ID: DEH2010-HUPFP-211822
Permit Status: Permit Renewed
Active Permit: Y
Child Record Id: DEH2016-HWAST-0071983
Trade Secret: N
Hazardous Material Type: Not reported
Last Updated: 2017-06-24T02:31:59.000
Chemical Name: WASTE 214 UNSPEC SOLVENT MIXTURE
Common Name: WASTE BRAKE FLUID
Case Number: Not reported

CERS HAZ WASTE:
Name: F.E. TRAILERS
Address: 11919 WOODSIDE AVE
City,State,Zip: LAKESIDE, CA 92040
Site ID: 115563
CERS ID: 10371979
CERS Description: Hazardous Waste Generator

CERS:
Name: F.E. TRAILERS
Address: 11919 WOODSIDE AVE
City,State,Zip: LAKESIDE, CA 92040
Site ID: 115563
CERS ID: 10371979
CERS Description: Chemical Storage Facilities

Violations:
Site ID: 115563
Site Name: F.E. TRAILERS
Violation Date: 05-08-2013
Citation: 22 CCR 12 66262.12 - California Code of Regulations, Title 22, Chapter 12, Section(s) 66262.12
Violation Description: Failure to obtain and/or maintain an Active EPA ID.
Violation Notes: Returned to compliance on 02/13/2017.
Violation Division: San Diego County Department of Env Health
Violation Program: HW
Violation Source: CERS

Site ID: 115563
Site Name: F.E. TRAILERS
Violation Date: 11-20-2017
Citation: 22 CCR 12 66262.40(a) - California Code of Regulations, Title 22, Chapter 12, Section(s) 66262.40(a)
Violation Description: Failure to keep a copy of each properly signed manifest for at least three years from the date the waste was accepted by the initial transporter. The manifest signed at the time the waste was accepted

**F.E. TRAILERS (Continued)** **S106063342**

| | |
|---|---|
| | for transport shall be kept until receiving a signed copy from the designated facility which received the waste. |
| Violation Notes: | Returned to compliance on 11/20/2017. Stopped by to help with CERS resubmittal and was able to view copies at that time. |
| Violation Division: | San Diego County Department of Env Health |
| Violation Program: | HW |
| Violation Source: | CERS |
| Site ID: | 115563 |
| Site Name: | F.E. TRAILERS |
| Violation Date: | 11-20-2017 |
| Citation: | HSC 6.95 25505(a)(4) - California Health and Safety Code, Chapter 6.95, Section(s) 25505(a)(4) |
| Violation Description: | Failure to provide initial and annual training to all employees in safety procedures in the event of a release or threatened release of a hazardous material or failure to document and maintain training records for a minimum of three years. |
| Violation Notes: | Returned to compliance on 04/23/2018. Manager did training and sent training documentation. Did not send corrective action form. |
| Violation Division: | San Diego County Department of Env Health |
| Violation Program: | HMRRP |
| Violation Source: | CERS |

Evaluation:

| | |
|---|---|
| Eval General Type: | Compliance Evaluation Inspection |
| Eval Date: | 02-02-2016 |
| Violations Found: | No |
| Eval Type: | Routine done by local agency |
| Eval Notes: | Inspector: Griffin Donelle Inspection ID:4926493 |
| Eval Division: | San Diego County Department of Env Health |
| Eval Program: | HMRRP |
| Eval Source: | CERS |
| Eval General Type: | Compliance Evaluation Inspection |
| Eval Date: | 11-20-2017 |
| Violations Found: | Yes |
| Eval Type: | Routine done by local agency |
| Eval Notes: | Inspector: Griffin Donelle Inspection ID:5842424 |
| Eval Division: | San Diego County Department of Env Health |
| Eval Program: | HMRRP |
| Eval Source: | CERS |
| Eval General Type: | Compliance Evaluation Inspection |
| Eval Date: | 11-20-2017 |
| Violations Found: | Yes |
| Eval Type: | Routine done by local agency |
| Eval Notes: | Inspector: Griffin Donelle Inspection ID:5842424 |
| Eval Division: | San Diego County Department of Env Health |
| Eval Program: | HW |
| Eval Source: | CERS |
| Eval General Type: | Compliance Evaluation Inspection |
| Eval Date: | 05-08-2013 |
| Violations Found: | Yes |
| Eval Type: | Routine done by local agency |
| Eval Notes: | Inspector: Fitzmaurice Mark Inspection ID:4687487 |
| Eval Division: | San Diego County Department of Env Health |

**F.E. TRAILERS (Continued)** **S106063342**

Eval Program: HW
Eval Source: CERS

Coordinates:
Site ID: 115563
Facility Name: F.E. TRAILERS
Env Int Type Code: HWG
Program ID: 10371979
Coord Name: Not reported
Ref Point Type Desc: Center of a facility or station.
Latitude: 32.854870
Longitude: -116.936440

Affiliation:
Affiliation Type Desc: CUPA District
Entity Name: San Diego County Env Health
Entity Title: Not reported
Affiliation Address: PO Box 129261
Affiliation City: San Diego
Affiliation State: CA
Affiliation Country: Not reported
Affiliation Zip: 92112-9261
Affiliation Phone: (858) 505-6880

Affiliation Type Desc: Environmental Contact
Entity Name: Vic McQuaide
Entity Title: Not reported
Affiliation Address: 11919 WOODSIDE AVE
Affiliation City: LAKESIDE
Affiliation State: CA
Affiliation Country: Not reported
Affiliation Zip: 92040
Affiliation Phone: Not reported

Affiliation Type Desc: Facility Mailing Address
Entity Name: Mailing Address
Entity Title: Not reported
Affiliation Address: 11919 WOODSIDE AV
Affiliation City: LAKESIDE
Affiliation State: CA
Affiliation Country: Not reported
Affiliation Zip: 92040
Affiliation Phone: Not reported

Affiliation Type Desc: Legal Owner
Entity Name: John McQuaide
Entity Title: Not reported
Affiliation Address: 11919 WOODSIDE AVE
Affiliation City: LAKESIDE
Affiliation State: CA
Affiliation Country: United States
Affiliation Zip: 92040
Affiliation Phone: (619) 444-9932

Affiliation Type Desc: Operator
Entity Name: MCQUAIDE BROTHERS CORP

**F.E. TRAILERS (Continued)** **S106063342**

| | |
|---|---|
| Entity Title: | Not reported |
| Affiliation Address: | Not reported |
| Affiliation City: | Not reported |
| Affiliation State: | Not reported |
| Affiliation Country: | Not reported |
| Affiliation Zip: | Not reported |
| Affiliation Phone: | (619) 444-9932 |
| Affiliation Type Desc: | Parent Corporation |
| Entity Name: | F.E. TRAILERS |
| Entity Title: | Not reported |
| Affiliation Address: | Not reported |
| Affiliation City: | Not reported |
| Affiliation State: | Not reported |
| Affiliation Country: | Not reported |
| Affiliation Zip: | Not reported |
| Affiliation Phone: | Not reported |

---

**I306** **ARCO SS #423 REMEDIATION** **FINDS** **1023203906**
**12109 WOODSIDE** **N/A**
**< 1/8** **LAKESIDE, CA 92040**
**1 ft.**

**Site 35 of 42 in cluster I**

**Relative:**
**Higher**

**Actual:**
**396 ft.**

FINDS:
Registry ID: 110064889152
Facility URL: http://ofmpub.epa.gov/enviro/fii_query_detail.disp_program_facility?p_registry_id=110064889152

Environmental Interest/Information System:
STATE MASTER

Click this hyperlink while viewing on your computer to access additional FINDS: detail in the EDR Site Report.

---

**I307** **PRESTIGE STATIONSNA INC #9760** **FINDS** **1023360444**
**12109 WOODSIDE AV** **N/A**
**< 1/8** **LAKESIDE, CA 92040**
**1 ft.**

**Site 36 of 42 in cluster I**

**Relative:**
**Higher**

**Actual:**
**396 ft.**

FINDS:
Registry ID: 110066575726
Facility URL: http://ofmpub.epa.gov/enviro/fii_query_detail.disp_program_facility?p_registry_id=110066575726

Environmental Interest/Information System:
STATE MASTER

Click this hyperlink while viewing on your computer to access additional FINDS: detail in the EDR Site Report.

**H308** **WOODSIDE ANIMAL HOSPITAL** **San Diego Co. HMMD** **S104758122**
**12149 WOODSIDE AVE** **CERS HAZ WASTE** **N/A**
**< 1/8** **LAKESIDE, CA 92040** **CERS**
**1 ft.**

**Site 18 of 21 in cluster H**

**Relative: Higher**

**Actual: 398 ft.**

HMMD SAN DIEGO:

| | |
|---|---|
| Name: | WOODSIDE ANIMAL HOSPITAL |
| Address: | 12149 WOODSIDE AV |
| City,State,Zip: | LAKESIDE, CA 92040 |
| Permit Number: | 150864 |
| Business Type: | 6HK12 |
| EPA Id Number: | CAL000189252 |
| APN: | 394-500-11-00 |
| Last HMMD Inspection: | 07/28/2003 |
| Facility Telephone: | 619-561-5311 |
| Permit Status: | INAC |
| Permit Expiration: | 01/31/2005 |
| Date Last Updated: | 11/02/2012 |
| Facility Owner: | RICHARD NOLAN |
| Facility Mailing Address: | 12149 WOODSIDE AVE |
| Facility Mailing City: | LAKESIDE |
| Facility Mailing State: | CA |
| Facility Mailing Zip: | 92040-3011 |
| UST Owner: | Not reported |
| Handle Regulated Hazmat: | Not reported |
| Own Or Operate UST: | Not reported |
| Subject To APSA: | Not reported |
| Generate Haz Waste: | Y |
| Treat Haz Waste: | Not reported |
| Generate Medical Waste: | Not reported |

| | |
|---|---|
| Name: | WOODSIDE ANIMAL HOSPITAL |
| Address: | 12149 WOODSIDE AVE |
| City,State,Zip: | LAKESIDE, CA 92040 |
| Permit Number: | Not reported |
| Business Type: | Not reported |
| EPA Id Number: | Not reported |
| APN: | Not reported |
| Last HMMD Inspection: | Not reported |
| Facility Telephone: | 619-561-5311 |
| Permit Status: | Permit Renewed |
| Permit Expiration: | Not reported |
| Date Last Updated: | 08/21/2019 |
| Facility Owner: | Not reported |
| Facility Mailing Address: | 12149 WOODSIDE AV, LAKESIDE, CA 92040 |
| Facility Mailing City: | Not reported |
| Facility Mailing State: | Not reported |
| Facility Mailing Zip: | Not reported |
| UST Owner: | N |
| Handle Regulated Hazmat: | Not reported |
| Own Or Operate UST: | Not reported |
| Subject To APSA: | Not reported |
| Generate Haz Waste: | Y |
| Treat Haz Waste: | N |
| Generate Medical Waste: | Not reported |

Inspection Violation:

| | |
|---|---|
| Record ID: | DEH2005-HUPFP-205248 |
| Permit Status: | Permit Renewed |

**WOODSIDE ANIMAL HOSPITAL (Continued)** **S104758122**

| | |
|---|---|
| Active Permit: | Y |
| Facility Id Number: | 37-000-205248 |
| Program Element: | Medical Waste |
| Inspection Type: | Routine |
| Inspection Number: | 4089869 |
| Return To Compliance Date: | 2014-02-26T00:00:00.000 |
| Nov: | No |
| Violation Classification: | Minor |
| Underground Storage Tank Id: | Not reported |
| Container/Tank Id: | Not reported |
| Last Update: | 2019-08-21T00:00:00.000 |
| Inspection Date: | 2014-02-25T10:55:00.000 |
| Violation Code: | 4260 Transportation of MW without State Hauler Registration or a Limited Quantity Hauler Exemption (LQHE) from HMD. 118025 |

| | |
|---|---|
| Record ID: | DEH2005-HUPFP-205248 |
| Permit Status: | Permit Renewed |
| Active Permit: | Y |
| Facility Id Number: | 37-000-205248 |
| Program Element: | Medical Waste |
| Inspection Type: | Routine |
| Inspection Number: | 4089869 |
| Return To Compliance Date: | 2014-02-26T00:00:00.000 |
| Nov: | No |
| Violation Classification: | Minor |
| Underground Storage Tank Id: | Not reported |
| Container/Tank Id: | Not reported |
| Last Update: | 2019-08-21T00:00:00.000 |
| Inspection Date: | 2014-02-25T10:55:00.000 |
| Violation Code: | 4422 Pharmwaste not labeled "Incineration Only" on the lid and the sides. 118275(g) |

| | |
|---|---|
| Record ID: | DEH2005-HUPFP-205248 |
| Permit Status: | Permit Renewed |
| Active Permit: | Y |
| Facility Id Number: | 37-000-205248 |
| Program Element: | Medical Waste |
| Inspection Type: | Routine |
| Inspection Number: | 4089869 |
| Return To Compliance Date: | 2014-02-25T00:00:00.000 |
| Nov: | No |
| Violation Classification: | Minor |
| Underground Storage Tank Id: | Not reported |
| Container/Tank Id: | Not reported |
| Last Update: | 2019-08-21T00:00:00.000 |
| Inspection Date: | 2014-02-25T10:55:00.000 |
| Violation Code: | 4209 Primary containers accumulating MW not labeled with generator’s name, address, and phone number. 68.1205 |

| | |
|---|---|
| Record ID: | DEH2005-HUPFP-205248 |
| Permit Status: | Permit Renewed |
| Active Permit: | Y |
| Facility Id Number: | 37-000-205248 |
| Program Element: | Medical Waste |
| Inspection Type: | Routine |
| Inspection Number: | 4089869 |
| Return To Compliance Date: | 2014-02-27T00:00:00.000 |

**WOODSIDE ANIMAL HOSPITAL (Continued)** **S104758122**

| | |
|---|---|
| Nov: | No |
| Violation Classification: | Minor |
| Underground Storage Tank Id: | Not reported |
| Container/Tank Id: | Not reported |
| Last Update: | 2019-08-21T00:00:00.000 |
| Inspection Date: | 2014-02-25T10:55:00.000 |
| Violation Code: | 4309 MWMP or equivalent information not onsite. 117945 |

| | |
|---|---|
| Record ID: | DEH2005-HUPFP-205248 |
| Permit Status: | Permit Renewed |
| Active Permit: | Y |
| Facility Id Number: | 37-000-205248 |
| Program Element: | Medical Waste |
| Inspection Type: | Routine |
| Inspection Number: | 4089869 |
| Return To Compliance Date: | 2014-02-26T00:00:00.000 |
| Nov: | No |
| Violation Classification: | Minor |
| Underground Storage Tank Id: | Not reported |
| Container/Tank Id: | Not reported |
| Last Update: | 2019-08-21T00:00:00.000 |
| Inspection Date: | 2014-02-25T10:55:00.000 |
| Violation Code: | 4423 Pharmwaste stored >90 days when container full, or stored longer than one year (maximum allowable time). 118280(e) |

Waste and Materials:

| | |
|---|---|
| Record ID: | DEH2005-HUPFP-205248 |
| Permit Status: | Permit Renewed |
| Active Permit: | Y |
| Child Record Id: | DEH2017-HWAST-0110738 |
| Trade Secret: | N |
| Hazardous Material Type: | Not reported |
| Last Updated: | 2019-08-21T02:31:53.000 |
| Chemical Name: | WASTE 541 PHOTOCHEM/PHOTOPROC WASTE |
| Common Name: | QUALITY DIGITAL IMAGING |
| Case Number: | Not reported |

| | |
|---|---|
| Record ID: | DEH2005-HUPFP-205248 |
| Permit Status: | Permit Renewed |
| Active Permit: | Y |
| Child Record Id: | DEH2017-HWAST-0110739 |
| Trade Secret: | N |
| Hazardous Material Type: | Not reported |
| Last Updated: | 2019-08-21T02:31:53.000 |
| Chemical Name: | Waste Pharmaceuticals |
| Common Name: | Waste Pharmaceuticals |
| Case Number: | Not reported |

| | |
|---|---|
| Record ID: | DEH2005-HUPFP-205248 |
| Permit Status: | Permit Renewed |
| Active Permit: | Y |
| Child Record Id: | DEH2017-HWAST-0110737 |
| Trade Secret: | N |
| Hazardous Material Type: | Not reported |
| Last Updated: | 2019-08-21T02:31:53.000 |
| Chemical Name: | WASTE 902 INFECTIOUS WASTE, SHARPS |
| Common Name: | WASTE 902 INFECTIOUS WASTE, SHARPS |

**WOODSIDE ANIMAL HOSPITAL (Continued)** **S104758122**

Case Number: Not reported

Name: WOODSIDE ANIMAL HOSPITAL
Address: 12149 WOODSIDE AV
City,State,Zip: LAKESIDE, CA 92040
Permit Number: 205248
Business Type: 6HK10
EPA Id Number: Not reported
APN: 394-500-11-00
Last HMMD Inspection: 05/02/2008
Facility Telephone: 619-561-5311
Permit Status: OPEN
Permit Expiration: 09/30/2013
Date Last Updated: 11/02/2012
Facility Owner: LORRIE PORTE
Facility Mailing Address: 12149 WOODSIDE AV
Facility Mailing City: Lakeside
Facility Mailing State: CA
Facility Mailing Zip: 92040
UST Owner: Not reported
Handle Regulated Hazmat: Not reported
Own Or Operate UST: Not reported
Subject To APSA: Not reported
Generate Haz Waste: Not reported
Treat Haz Waste: Not reported
Generate Medical Waste: Y

Inventory Active Permits (SQG Medical):
Permit Number: 205248
Update Date: 11/02/2012
Case Number: Not reported
Name: WASTE 902 INFECTIOUS WASTE, SHARPS
Other Information: Not reported
Material Waste: Waste
Hazardous Categories 1: Not reported
Hazardous Categories 2: Not reported

Permit Number: 205248
Update Date: 11/02/2012
Case Number: Not reported
Name: WASTE 541 PHOTOCHEM/PHOTOPROC WASTE
Other Information: SAN DIEGO X-RAY
Material Waste: Waste
Hazardous Categories 1: Not reported
Hazardous Categories 2: Not reported

CERS HAZ WASTE:
Name: WOODSIDE ANIMAL HOSPITAL
Address: 12149 WOODSIDE AVE
City,State,Zip: LAKESIDE, CA 92040
Site ID: 172305
CERS ID: 10371886
CERS Description: Hazardous Waste Generator

**WOODSIDE ANIMAL HOSPITAL (Continued)** **S104758122**

CERS:
- Name: WOODSIDE ANIMAL HOSPITAL
- Address: 12149 WOODSIDE AVE
- City,State,Zip: LAKESIDE, CA 92040
- Site ID: 172305
- CERS ID: 10371886
- CERS Description: Chemical Storage Facilities

Evaluation:
- Eval General Type: Compliance Evaluation Inspection
- Eval Date: 01-31-2017
- Violations Found: No
- Eval Type: Routine done by local agency
- Eval Notes: Inspector: Griffin Donelle Inspection ID:5613505
- Eval Division: San Diego County Department of Env Health
- Eval Program: HW
- Eval Source: CERS

Coordinates:
- Site ID: 172305
- Facility Name: WOODSIDE ANIMAL HOSPITAL
- Env Int Type Code: HWG
- Program ID: 10371886
- Coord Name: Not reported
- Ref Point Type Desc: Center of a facility or station.
- Latitude: 32.855930
- Longitude: -116.929530

Affiliation:
- Affiliation Type Desc: Environmental Contact
- Entity Name: LORRIE PORTE
- Entity Title: Not reported
- Affiliation Address: 12149 WOODSIDE AVE
- Affiliation City: LAKESIDE
- Affiliation State: CA
- Affiliation Country: Not reported
- Affiliation Zip: 92040
- Affiliation Phone: Not reported

- Affiliation Type Desc: Parent Corporation
- Entity Name: WOODSIDE ANIMAL HOSPITAL
- Entity Title: Not reported
- Affiliation Address: Not reported
- Affiliation City: Not reported
- Affiliation State: Not reported
- Affiliation Country: Not reported
- Affiliation Zip: Not reported
- Affiliation Phone: Not reported

- Affiliation Type Desc: CUPA District
- Entity Name: San Diego County Env Health
- Entity Title: Not reported
- Affiliation Address: PO Box 129261
- Affiliation City: San Diego
- Affiliation State: CA
- Affiliation Country: Not reported

**WOODSIDE ANIMAL HOSPITAL (Continued)** **S104758122**

| | |
|---|---|
| Affiliation Zip: | 92112-9261 |
| Affiliation Phone: | (858) 505-6880 |
| Affiliation Type Desc: | Facility Mailing Address |
| Entity Name: | Mailing Address |
| Entity Title: | Not reported |
| Affiliation Address: | 12149 WOODSIDE AVE |
| Affiliation City: | LAKESIDE |
| Affiliation State: | CA |
| Affiliation Country: | Not reported |
| Affiliation Zip: | 92040 |
| Affiliation Phone: | Not reported |
| Affiliation Type Desc: | Legal Owner |
| Entity Name: | LORRIE PORTE |
| Entity Title: | Not reported |
| Affiliation Address: | 7309 BORLA PL |
| Affiliation City: | CARLSBAD |
| Affiliation State: | CA |
| Affiliation Country: | United States |
| Affiliation Zip: | 92009 |
| Affiliation Phone: | (760) 944-0053 |
| Affiliation Type Desc: | Operator |
| Entity Name: | LORRIE PORTE |
| Entity Title: | Not reported |
| Affiliation Address: | Not reported |
| Affiliation City: | Not reported |
| Affiliation State: | Not reported |
| Affiliation Country: | Not reported |
| Affiliation Zip: | Not reported |
| Affiliation Phone: | (619) 561-5311 |
| Affiliation Type Desc: | Property Owner |
| Entity Name: | PORTE KENNETH&LORRIE |
| Entity Title: | Not reported |
| Affiliation Address: | 7309 BORLA PL |
| Affiliation City: | CARLSBAD |
| Affiliation State: | CA |
| Affiliation Country: | United States |
| Affiliation Zip: | 92009 |
| Affiliation Phone: | (760) 944-0053 |

---

**H309** **WOODSIDE ANIMAL HOSPITAL** **HAZNET S113137852**
**12149 WOODSIDE AVE** **HWTS N/A**
**< 1/8** **LAKESIDE, CA 92040**
**1 ft.**

**Site 19 of 21 in cluster H**

**Relative:** HAZNET:
**Higher**

| | |
|---|---|
| Name: | WOODSIDE ANIMAL HOSPITAL |
| Address: | 12149 WOODSIDE AVE |
| Address 2: | Not reported |
| City,State,Zip: | LAKESIDE, CA 92040 |
| Contact: | KENNETH PORTE |
| Telephone: | 6195615311 |
| Mailing Name: | Not reported |

**Actual:**
**398 ft.**

**WOODSIDE ANIMAL HOSPITAL (Continued)** **S113137852**

| | |
|---|---|
| Mailing Address: | 12149 WOODSIDE AVE |
| Year: | 2009 |
| Gepaid: | CAL000295599 |
| TSD EPA ID: | CAT000613976 |
| CA Waste Code: | 213 - Hydrocarbon solvents (benzene, hexane, Stoddard, Etc.) |
| Disposal Method: | H141 - Storage, Bulking, And/Or Transfer Off Site--No Treatment/Reovery (H010-H129) Or (H131-H135) |
| Tons: | 0.0834 |

Additional Info:

| | |
|---|---|
| Year: | 2009 |
| Gen EPA ID: | CAL000295599 |
| Shipment Date: | 20090923 |
| Creation Date: | 3/5/2010 18:30:45 |
| Receipt Date: | 20091005 |
| Manifest ID: | 002007248SKS |
| Trans EPA ID: | TXR000050930 |
| Trans Name: | SAFETY-KLEEN SYSTEMS INC |
| Trans 2 EPA ID: | Not reported |
| Trans 2 Name: | Not reported |
| TSDF EPA ID: | CAT000613976 |
| Trans Name: | SAFETY-KLEEN SYSTEMS INC |
| TSDF Alt EPA ID: | Not reported |
| TSDF Alt Name: | Not reported |
| CA Waste Code: | 213 - Hydrocarbon solvents (benzene, hexane, Stoddard, etc. |
| RCRA Code: | D039 |
| Disposal Method: | H141 - Storage, Bulking, And/Or Transfer Off Site--No Treatment/Reovery (H010-H129) Or (H131-H135) |
| Quantity Tons: | 0.0834 |
| Waste Quantity: | 20 |
| Quantity Unit: | G |
| Additional Code 1: | Not reported |
| Additional Code 2: | Not reported |
| Additional Code 3: | Not reported |
| Additional Code 4: | Not reported |
| Additional Code 5: | Not reported |

HWTS:

| | |
|---|---|
| Name: | WOODSIDE ANIMAL HOSPITAL |
| Address: | 12149 WOODSIDE AVE |
| Address 2: | Not reported |
| City,State,Zip: | LAKESIDE, CA 92040 |
| EPA ID: | CAL000295599 |
| Inactive Date: | Not reported |
| Create Date: | 06/23/2005 |
| Last Act Date: | 08/25/2019 |
| Mailing Name: | Not reported |
| Mailing Address: | 12149 WOODSIDE AVE |
| Mailing Address 2: | Not reported |
| Mailing City,State,Zip: | LAKESIDE, CA 920400000 |
| Owner Name: | LORRIE PORTE |
| Owner Address: | 12149 WOODSIDE AVE |
| Owner Address 2: | Not reported |

**WOODSIDE ANIMAL HOSPITAL (Continued)** **S113137852**

| | |
|---|---|
| Owner City,State,Zip: | LAKESIDE, CA 920400000 |
| Contact Name: | KENNETH PORTE |
| Contact Address: | 12149 WOODSIDE AVE |
| Contact Address 2: | Not reported |
| City,State,Zip: | LAKESIDE, CA 92040 |

NAICS:

| | |
|---|---|
| EPA ID: | CAL000295599 |
| Create Date: | 2005-06-23 13:26:59 |
| NAICS Code: | 54194 |
| NAICS Description: | Veterinary Services |
| Issued EPA ID Date: | 2005-06-23 13:26:59 |
| Inactive Date: | Not reported |
| Facility Name: | WOODSIDE ANIMAL HOSPITAL |
| Facility Address: | 12149 WOODSIDE AVE |
| Facility Address 2: | Not reported |
| Facility City: | LAKESIDE |
| Facility County: | 37 |
| Facility State: | CA |
| Facility Zip: | 92040 |

---

**N310** **Y TIRE SALES** **LUST** **S101403490**
**11719 WOODSIDE AVE** **N/A**
**< 1/8** **LAKESIDE, CA 92040**
**1 ft.**

**Site 8 of 11 in cluster N**

**Relative:** **Lower**

**Actual:** **385 ft.**

LUST REG 9:

| | |
|---|---|
| Region: | 9 |
| Status: | Case Closed |
| Case Number: | 9UT3477 |
| Local Case: | H35322-001 |
| Substance: | Diesel |
| Qty Leaked: | 0 |
| Abate Method: | Excavate and Dispose - remove contaminated soil and dispose in approved site |
| Local Agency: | San Diego |
| How Found: | Not reported |
| How Stopped: | Not reported |
| Source: | Not reported |
| Cause: | Not reported |
| Lead Agency: | Local Agency |
| Case Type: | Soil only |
| Date Found: | / / |
| Date Stopped: | 03/13/1995 |
| Confirm Date: | / / |
| Submit Workplan: | Not reported |
| Prelim Assess: | 03/13/1995 |
| Desc Pollution: | Not reported |
| Remed Plan: | / / |
| Remed Action: | 3/17/95 |
| Began Monitor: | Not reported |
| Release Date: | 03/13/1995 |
| Enforce Date: | Not reported |
| Closed Date: | 3/17/95 |
| Enforce Type: | Not reported |
| Pilot Program: | LOP |

**Y TIRE SALES (Continued)** **S101403490**

Basin Number: 907.12
GW Depth: Not reported
Beneficial Use: Municipal groundwater use
NPDES Number: Not reported
Priority: Low priority. Priority ranking can change over time.
File Dispn: Administratively opened on database, however no file physically exists
Interim Remedial Actions: Not reported
Cleanup and Abatement order Number: Not reported
Waste Discharge Requirement Number: Not reported

---

**K311** **KAR ENGINEERING** **San Diego Co. HMMD** **S106062232**
**11984 WOODSIDE AV** **N/A**
**< 1/8** **LAKESIDE, CA 92040**
**1 ft.**

**Site 26 of 31 in cluster K**

**Relative:** HMMD SAN DIEGO:
**Lower**

**Actual:**
**392 ft.**

Name: KAR ENGINEERING
Address: 11984 WOODSIDE AV
City,State,Zip: LAKESIDE, CA 92040
Permit Number: 125148
Business Type: 6HK26
EPA Id Number: CAL000048971
APN: 382-280-01-00
Last HMMD Inspection: 06/09/1993
Facility Telephone: 619-443-1165
Permit Status: INAC
Permit Expiration: 06/09/1993
Date Last Updated: 11/02/2012
Facility Owner: KEVIN A ROBINSON
Facility Mailing Address: 11984 WOODSIDE AV #114
Facility Mailing City: LAKESIDE
Facility Mailing State: CA
Facility Mailing Zip: 92040-2914
UST Owner: Not reported
Handle Regulated Hazmat: Not reported
Own Or Operate UST: Not reported
Subject To APSA: Not reported
Generate Haz Waste: Y
Treat Haz Waste: Not reported
Generate Medical Waste: Not reported

Name: VICTORY AUTO SERVICE
Address: 11984 WOODSIDE AV
City,State,Zip: LAKESIDE, CA 92040
Permit Number: 211123
Business Type: 6HK26
EPA Id Number: Not reported
APN: 382-280-01-00
Last HMMD Inspection: 08/14/2009
Facility Telephone: 619-579-7026
Permit Status: INAC
Permit Expiration: 11/30/2010
Date Last Updated: 11/02/2012
Facility Owner: DALE WELCH
Facility Mailing Address: 11984 WOODSIDE AV #115
Facility Mailing City: LAKESIDE
Facility Mailing State: CA

**KAR ENGINEERING (Continued)** **S106062232**

| | |
|---|---|
| Facility Mailing Zip: | 92040 |
| UST Owner: | Not reported |
| Handle Regulated Hazmat: | Not reported |
| Own Or Operate UST: | Not reported |
| Subject To APSA: | Not reported |
| Generate Haz Waste: | Y |
| Treat Haz Waste: | Not reported |
| Generate Medical Waste: | Not reported |

Violations Inactive Permits:

| | |
|---|---|
| Permit Number: | 211123 |
| Update Date: | 11/02/2012 |
| Inspection Date: | 08/14/2009 |
| Violation Code: | 6HV1004 |
| Violation: | HMBP NOT SUBMITTED TO HMD |
| Violation Citation: | Hazardous Materials Handler has not submitted a completed Business Plan to the HMMD. HSC 25505(a) |
| Activity: | Inactive Permit |

---

**M312** **FINE WOOD FINISHING** **ECHO** **1025910771**
**11937 WOODSIDE AVE STE A** **N/A**
**< 1/8** **LAKESIDE, CA 92040**
**1 ft.**

**Site 11 of 12 in cluster M**

**Relative:** **Lower**
**Actual:** **389 ft.**

ECHO:

| | |
|---|---|
| Envid: | 1025910771 |
| Registry ID: | 110070591253 |
| DFR URL: | http://echo.epa.gov/detailed-facility-report?fid=110070591253 |
| Name: | FINE WOOD FINISHING |
| Address: | 11937 WOODSIDE AVE STE A |
| City,State,Zip: | LAKESIDE, CA 92040 |

---

**K313** **KAR ENGINEERING** **RCRA NonGen / NLR** **1000857212**
**11984 WOODSIDE AVE STE 114 AND** **FINDS** **CA0000073254**
**< 1/8** **LAKESIDE, CA 92040** **ECHO**
**1 ft.**

**Site 27 of 31 in cluster K**

**Relative:** **Lower**
**Actual:** **392 ft.**

RCRA NonGen / NLR:

| | |
|---|---|
| Date form received by agency: | 1994-05-03 00:00:00.0 |
| Facility name: | KAR ENGINEERING |
| Facility address: | 11984 WOODSIDE AVE STE 114 AND 115<br>LAKESIDE, CA 92040 |
| EPA ID: | CA0000073254 |
| Contact: | KEVIN A ROBINSON |
| Contact address: | 7853 NORMAL AVE<br>LA MESA, CA 91941 |
| Contact country: | US |
| Contact telephone: | 619-443-1165 |
| Contact email: | Not reported |
| EPA Region: | 09 |
| Classification: | Non-Generator |
| Description: | Handler: Non-Generators do not presently generate hazardous waste |

**KAR ENGINEERING (Continued)** **1000857212**

Owner/Operator Summary:
- Owner/operator name: BOYD SMITH
- Owner/operator address: 11980 WOODSIDE AVE STE 1
  LAKESIDE, CA 92040
- Owner/operator country: Not reported
- Owner/operator telephone: 619-561-1661
- Owner/operator email: Not reported
- Owner/operator fax: Not reported
- Owner/operator extension: Not reported
- Legal status: Private
- Owner/Operator Type: Owner
- Owner/Op start date: Not reported
- Owner/Op end date: Not reported

Handler Activities Summary:
- U.S. importer of hazardous waste: No
- Mixed waste (haz. and radioactive): No
- Recycler of hazardous waste: No
- Transporter of hazardous waste: No
- Treater, storer or disposer of HW: No
- Underground injection activity: No
- On-site burner exemption: No
- Furnace exemption: No
- Used oil fuel burner: No
- Used oil processor: No
- User oil refiner: No
- Used oil fuel marketer to burner: No
- Used oil Specification marketer: No
- Used oil transfer facility: No
- Used oil transporter: No

Violation Status: No violations found

FINDS:
- Registry ID: 110008258312
- Facility URL: http://ofmpub.epa.gov/enviro/fii_query_detail.disp_program_facility?p_registry_id=110008258312

Environmental Interest/Information System:
RCRAInfo is a national information system that supports the Resource Conservation and Recovery Act (RCRA) program through the tracking of events and activities related to facilities that generate, transport, and treat, store, or dispose of hazardous waste. RCRAInfo allows RCRA program staff to track the notification, permit, compliance, and corrective action activities required under RCRA.

Click this hyperlink while viewing on your computer to access additional FINDS: detail in the EDR Site Report.

ECHO:
- Envid: 1000857212
- Registry ID: 110008258312
- DFR URL: http://echo.epa.gov/detailed-facility-report?fid=110008258312
- Name: KAR ENGINEERING
- Address: 11984 WOODSIDE AVE STE 114 AND
- City,State,Zip: LAKESIDE, CA 92040

**I314** **PRESTIGE STATION INC 9760** **HAZNET** **S113098107**
**12109 WOODSIDE** **HWTS** **N/A**
**< 1/8** **LAKESIDE, CA 92040**
**1 ft.**

**Site 37 of 42 in cluster I**

**Relative: Higher**

**Actual: 396 ft.**

HAZNET:

| | |
|---|---|
| Name: | PRESTIGE STATION INC 9760 |
| Address: | 12109 WOODSIDE |
| Address 2: | Not reported |
| City,State,Zip: | LAKESIDE, CA 920400000 |
| Contact: | CARLOS RODRIGUEZ |
| Telephone: | 7146705402 |
| Mailing Name: | Not reported |
| Mailing Address: | PO BOX 6038 |
| Year: | 2000 |
| Gepaid: | CAL000187577 |
| TSD EPA ID: | CAD008302903 |
| CA Waste Code: | 352 - Other organic solids |
| Disposal Method: | H01 - Transfer Station |
| Tons: | 0.03 |

Additional Info:

| | |
|---|---|
| Year: | 2000 |
| Gen EPA ID: | CAL000187577 |
| Shipment Date: | 20001113 |
| Creation Date: | 2/1/2001 0:00:00 |
| Receipt Date: | 20001127 |
| Manifest ID: | 20277175 |
| Trans EPA ID: | CAD983584681 |
| Trans Name: | Not reported |
| Trans 2 EPA ID: | Not reported |
| Trans 2 Name: | Not reported |
| TSDF EPA ID: | CAD008302903 |
| Trans Name: | Not reported |
| TSDF Alt EPA ID: | CAD008302903 |
| TSDF Alt Name: | Not reported |
| CA Waste Code: | 352 - Other organic solids |
| RCRA Code: | D018 |
| Disposal Method: | H01 - Transfer Station |
| Quantity Tons: | 0.03 |
| Waste Quantity: | 60 |
| Quantity Unit: | P |
| Additional Code 1: | Not reported |
| Additional Code 2: | Not reported |
| Additional Code 3: | Not reported |
| Additional Code 4: | Not reported |
| Additional Code 5: | Not reported |

HWTS:

| | |
|---|---|
| Name: | PRESTIGE STATION INC 9760 |
| Address: | 12109 WOODSIDE |
| Address 2: | Not reported |
| City,State,Zip: | LAKESIDE, CA 920400000 |
| EPA ID: | CAL000187577 |

**PRESTIGE STATION INC 9760 (Continued)** **S113098107**

| | |
|---|---|
| Inactive Date: | 06/30/2002 |
| Create Date: | 06/30/1997 |
| Last Act Date: | 03/17/2003 |
| Mailing Name: | CARLOS RODRIGUEZ |
| Mailing Address: | PO BOX 6038 |
| Mailing Address 2: | Not reported |
| Mailing City,State,Zip: | ARTESIA, CA 907026038 |
| Owner Name: | PRESTIGE STATION INC |
| Owner Address: | PO BOX 5077 |
| Owner Address 2: | Not reported |
| Owner City,State,Zip: | BUENA PARK, CA 906230000 |
| Contact Name: | CARLOS RODRIGUEZ |
| Contact Address: | PO BOX 6038 |
| Contact Address 2: | Not reported |
| City,State,Zip: | ARTESIA, CA 907026038 |

---

**G315** **CHARLIES AUTO ELECTRIC** **RCRA NonGen / NLR** **1024872432**
**12064 WOODSIDE AVE STE 103** **CAL000441079**
**< 1/8** **LAKESIDE, CA 92040**
**1 ft.**

**Site 36 of 37 in cluster G**

**Relative:** **Lower**

**Actual:** **392 ft.**

RCRA NonGen / NLR:

| | |
|---|---|
| Date form received by agency: | 2018-11-26 00:00:00.0 |
| Facility name: | CHARLIES AUTO ELECTRIC |
| Facility address: | 12064 WOODSIDE AVE STE 103<br>LAKESIDE, CA 92040 |
| EPA ID: | CAL000441079 |
| Contact: | CHARLES FREED |
| Contact address: | 12064 WOODSIDE AVE STE 103<br>LAKESIDE, CA 92040 |
| Contact country: | Not reported |
| Contact telephone: | 619-987-6146 |
| Contact email: | GOTALARMS44@GMAIL.COM |
| EPA Region: | 09 |
| Classification: | Non-Generator |
| Description: | Handler: Non-Generators do not presently generate hazardous waste |

Owner/Operator Summary:

| | |
|---|---|
| Owner/operator name: | CHARLES FREED |
| Owner/operator address: | 12064 WOODSIDE AVE STE 103<br>LAKESIDE, CA 92040 |
| Owner/operator country: | Not reported |
| Owner/operator telephone: | 619-987-6146 |
| Owner/operator email: | Not reported |
| Owner/operator fax: | Not reported |
| Owner/operator extension: | Not reported |
| Legal status: | Other |
| Owner/Operator Type: | Operator |
| Owner/Op start date: | Not reported |
| Owner/Op end date: | Not reported |
| | |
| Owner/operator name: | CHARLES LESLIE FREED |
| Owner/operator address: | 745 E BRADLEY AVE #10<br>EL CAJON, CA 92021 |
| Owner/operator country: | Not reported |
| Owner/operator telephone: | 619-987-6146 |

**CHARLIES AUTO ELECTRIC (Continued)** **1024872432**

Owner/operator email: Not reported
Owner/operator fax: Not reported
Owner/operator extension: Not reported
Legal status: Other
Owner/Operator Type: Owner
Owner/Op start date: Not reported
Owner/Op end date: Not reported

Handler Activities Summary:
U.S. importer of hazardous waste: No
Mixed waste (haz. and radioactive): No
Recycler of hazardous waste: No
Transporter of hazardous waste: Yes
Treater, storer or disposer of HW: No
Underground injection activity: No
On-site burner exemption: No
Furnace exemption: No
Used oil fuel burner: No
Used oil processor: No
User oil refiner: No
Used oil fuel marketer to burner: No
Used oil Specification marketer: No
Used oil transfer facility: No
Used oil transporter: No

Violation Status: No violations found

---

**N316** **Y TIRE SALES** **RGA LUST** **S114723637**
**11719 WOODSIDE AVE** **N/A**
**< 1/8** **LAKESIDE, CA**
**1 ft.**

**Site 9 of 11 in cluster N**

**Relative:** RGA LUST:
**Lower**
Name: Y TIRE SALES
**Actual:** Address: 11719 WOODSIDE AVE
**385 ft.** City: LAKESIDE
State: LAKESIDE
2002 Y TIRE SALES 11719 WOODSIDE AVE
Name: Y TIRE SALES
Address: 11719 WOODSIDE AVE
City: LAKESIDE
State: LAKESIDE
2001 Y TIRE SALES 11719 WOODSIDE AVE
Name: Y TIRE SALES
Address: 11719 WOODSIDE AVE
City: LAKESIDE
State: LAKESIDE
2000 Y TIRE SALES 11719 WOODSIDE AVE
Name: Y TIRE SALES
Address: 11719 WOODSIDE AVE
City: LAKESIDE
State: LAKESIDE
1998 Y TIRE SALES 11719 WOODSIDE AVE
Name: Y TIRE SALES
Address: 11719 WOODSIDE AVE
City: LAKESIDE
State: LAKESIDE

**Y TIRE SALES (Continued)** **S114723637**

1997 Y TIRE SALES 11719 WOODSIDE AVE

---

**H317** **MR TRANSMISSION INC** **EDR Hist Auto** **1021739522**
**12139 WOODSIDE AVE** **N/A**
**< 1/8** **LAKESIDE, CA 92040**
**1 ft.**

**Site 20 of 21 in cluster H**

**Relative:** EDR Hist Auto
**Higher**

**Actual:** **398 ft.**

| Year: | Name: | Type: |
|---|---|---|
| 1996 | RAYS TRANSMISSION | General Automotive Repair Shops |
| 1997 | RAYS TRANSMISSION | General Automotive Repair Shops |
| 1998 | RAYS TRANSMISSION | General Automotive Repair Shops |
| 1999 | MR TRANSMISSION INC | General Automotive Repair Shops |
| 2000 | MR TRANSMISSION INC | General Automotive Repair Shops |
| 2001 | MR TRANSMISSION INC | General Automotive Repair Shops |
| 2002 | MR TRANSMISSION INC | General Automotive Repair Shops |
| 2003 | MR TRANSMISSION INC | General Automotive Repair Shops |
| 2004 | MR TRANSMISSION INC | General Automotive Repair Shops |
| 2005 | MR TRANSMISSION INC | General Automotive Repair Shops |
| 2006 | MR TRANSMISSION INC | General Automotive Repair Shops |
| 2007 | MR TRANSMISSION INC | General Automotive Repair Shops |
| 2008 | MR TRANSMISSION INC | General Automotive Repair Shops |
| 2009 | MR TRANSMISSION INC | General Automotive Repair Shops |
| 2010 | MR TRANSMISSION INC | General Automotive Repair Shops |
| 2011 | RAY S TRANSMISSION | Automotive Transmission Repair Shops |
| 2011 | MR TRANSMISSION INC | General Automotive Repair Shops |
| 2012 | RAY S TRANSMISSION | Automotive Transmission Repair Shops |
| 2012 | MR TRANSMISSION INC | General Automotive Repair Shops |
| 2013 | RAY S TRANSMISSION | Automotive Transmission Repair Shops |
| 2014 | RAY S TRANSMISSION | Automotive Transmission Repair Shops |

---

**J318** **ANGLERS MARINE** **San Diego Co. HMMD** **S104750914**
**11919 WOODSIDE AVE** **CERS HAZ WASTE** **N/A**
**< 1/8** **LAKESIDE, CA 92040** **CERS**
**1 ft.**

**Site 25 of 28 in cluster J**

**Relative:** HMMD SAN DIEGO:
**Lower**

**Actual:** **390 ft.**

| | |
|---|---|
| Name: | EASTONS AUTO BODY |
| Address: | 11919 WOODSIDE AV |
| City,State,Zip: | LAKESIDE, CA 92040 |
| Permit Number: | 203672 |
| Business Type: | 6HK27 |
| EPA Id Number: | CAL000282428 |
| APN: | 382-071-32-00 |
| Last HMMD Inspection: | 07/30/2007 |
| Facility Telephone: | 619-561-3044 |
| Permit Status: | INAC |
| Permit Expiration: | 11/30/2007 |
| Date Last Updated: | 11/02/2012 |
| Facility Owner: | BURTON EASTON |
| Facility Mailing Address: | 11919 WOODSIDE AVE. STE. A |
| Facility Mailing City: | LAKESIDE |
| Facility Mailing State: | CA |

**ANGLERS MARINE (Continued)** **S104750914**

| | |
|---|---|
| Facility Mailing Zip: | 92040 |
| UST Owner: | Not reported |
| Handle Regulated Hazmat: | Not reported |
| Own Or Operate UST: | Not reported |
| Subject To APSA: | Not reported |
| Generate Haz Waste: | Y |
| Treat Haz Waste: | Not reported |
| Generate Medical Waste: | Not reported |

Violations Inactive Permits:

| | |
|---|---|
| Permit Number: | 203672 |
| Update Date: | 11/02/2012 |
| Inspection Date: | 01/12/2006 |
| Violation Code: | 6HV0131 |
| Violation: | UPF Permit NOT OBTAINED for HAZWASTE |
| Violation Citation: | A Unified Program Facility permit has not been obtained for the generation of hazardous waste. 68.905 |
| Activity: | Inactive Permit |

| | |
|---|---|
| Permit Number: | 203672 |
| Update Date: | 11/02/2012 |
| Inspection Date: | 07/30/2007 |
| Violation Code: | 6HV1001 |
| Violation: | NO UPF PERMIT FOR HAZMATS |
| Violation Citation: | A Unified Program Facility permit has not been obtained for hazardous materials. 68.905 |
| Activity: | Inactive Permit |

| | |
|---|---|
| Permit Number: | 203672 |
| Update Date: | 11/02/2012 |
| Inspection Date: | 07/30/2007 |
| Violation Code: | 6HV0131 |
| Violation: | UPF Permit NOT OBTAINED for HAZWASTE |
| Violation Citation: | A Unified Program Facility permit has not been obtained for the generation of hazardous waste. 68.905 |
| Activity: | Inactive Permit |

| | |
|---|---|
| Name: | ANGLERS MARINE |
| Address: | 11919 WOODSIDE AV |
| City,State,Zip: | LAKESIDE, CA 92040 |
| Permit Number: | 216190 |
| Business Type: | 6HK18 |
| EPA Id Number: | CAL000368763 |
| APN: | 382-071-32-00 |
| Last HMMD Inspection: | 03/27/2012 |
| Facility Telephone: | 619-449-3474 |
| Permit Status: | OPEN |
| Permit Expiration: | 07/31/2013 |
| Date Last Updated: | 11/02/2012 |
| Facility Owner: | ANGLERS MARINE |
| Facility Mailing Address: | 11919 WOODSIDE AVE |
| Facility Mailing City: | LAKESIDE |
| Facility Mailing State: | CA |
| Facility Mailing Zip: | 92040 |
| UST Owner: | Not reported |
| Handle Regulated Hazmat: | Y |
| Own Or Operate UST: | Not reported |

**ANGLERS MARINE (Continued)** **S104750914**

Subject To APSA: Not reported
Generate Haz Waste: Y
Treat Haz Waste: Not reported
Generate Medical Waste: Not reported

Inventory Active Permits (not SQG Medical):
Permit Number: 216190
Update Date: 11/02/2012
Case Number: Not reported
Name: WASTE 221 WASTE OIL & MIXED OIL
Other Information: USED OIL
Material Waste: Waste
Hazardous Categories 1: Not reported
Hazardous Categories 2: Not reported

Name: EASTONS AUTO BODY
Address: 11919 WOODSIDE AV
City,State,Zip: LAKESIDE, CA 92040
Permit Number: 203672
Business Type: 6HK27
EPA Id Number: CAL000282428
APN: 382-071-32-00
Last HMMD Inspection: 07/30/2007
Facility Telephone: 619-561-3044
Permit Status: INAC
Permit Expiration: 11/30/2007
Date Last Updated: 11/02/2012
Facility Owner: BURTON EASTON
Facility Mailing Address: 11919 WOODSIDE AVE. STE. A
Facility Mailing City: LAKESIDE
Facility Mailing State: CA
Facility Mailing Zip: 92040
UST Owner: Not reported
Handle Regulated Hazmat: Not reported
Own Or Operate UST: Not reported
Subject To APSA: Not reported
Generate Haz Waste: Not reported
Treat Haz Waste: Not reported
Generate Medical Waste: Not reported

Violations Inactive Permits:
Permit Number: 203672
Update Date: 11/02/2012
Inspection Date: 01/12/2006
Violation Code: 6HV0131
Violation: UPF Permit NOT OBTAINED for HAZWASTE
Violation Citation: A Unified Program Facility permit has not been obtained for the generation of hazardous waste. 68.905
Activity: Inactive Permit

Permit Number: 203672
Update Date: 11/02/2012
Inspection Date: 07/30/2007
Violation Code: 6HV1001
Violation: NO UPF PERMIT FOR HAZMATS
Violation Citation: A Unified Program Facility permit has not been obtained for hazardous materials. 68.905

**ANGLERS MARINE (Continued)** **S104750914**

Activity: Inactive Permit

Permit Number: 203672
Update Date: 11/02/2012
Inspection Date: 07/30/2007
Violation Code: 6HV0131
Violation: UPF Permit NOT OBTAINED for HAZWASTE
Violation Citation: A Unified Program Facility permit has not been obtained for the generation of hazardous waste. 68.905
Activity: Inactive Permit

Name: EASTONS AUTO BODY
Address: 11919 WOODSIDE AV
City,State,Zip: LAKESIDE, CA 92040
Permit Number: 203672
Business Type: 6HK27
EPA Id Number: CAL000282428
APN: 382-071-32-00
Last HMMD Inspection: 07/30/2007
Facility Telephone: 619-561-3044
Permit Status: INAC
Permit Expiration: 11/30/2007
Date Last Updated: 11/02/2012
Facility Owner: BURTON EASTON
Facility Mailing Address: 11919 WOODSIDE AVE. STE. A
Facility Mailing City: LAKESIDE
Facility Mailing State: CA
Facility Mailing Zip: 92040
UST Owner: Not reported
Handle Regulated Hazmat: Not reported
Own Or Operate UST: Not reported
Subject To APSA: Not reported
Generate Haz Waste: Y
Treat Haz Waste: Not reported
Generate Medical Waste: Not reported

Violations Inactive Permits:
Permit Number: 203672
Update Date: 11/02/2012
Inspection Date: 01/12/2006
Violation Code: 6HV0131
Violation: UPF Permit NOT OBTAINED for HAZWASTE
Violation Citation: A Unified Program Facility permit has not been obtained for the generation of hazardous waste. 68.905
Activity: Inactive Permit

Permit Number: 203672
Update Date: 11/02/2012
Inspection Date: 07/30/2007
Violation Code: 6HV1001
Violation: NO UPF PERMIT FOR HAZMATS
Violation Citation: A Unified Program Facility permit has not been obtained for hazardous materials. 68.905
Activity: Inactive Permit

Permit Number: 203672
Update Date: 11/02/2012

**ANGLERS MARINE (Continued)** **S104750914**

| | |
|---|---|
| Inspection Date: | 07/30/2007 |
| Violation Code: | 6HV0131 |
| Violation: | UPF Permit NOT OBTAINED for HAZWASTE |
| Violation Citation: | A Unified Program Facility permit has not been obtained for the generation of hazardous waste. 68.905 |
| Activity: | Inactive Permit |

| | |
|---|---|
| Name: | ANGLERS MARINE |
| Address: | 11919 WOODSIDE AVE |
| City,State,Zip: | LAKESIDE, CA 92040 |
| Permit Number: | Not reported |
| Business Type: | Not reported |
| EPA Id Number: | cal000368763 |
| APN: | Not reported |
| Last HMMD Inspection: | Not reported |
| Facility Telephone: | 619-449-3474 |
| Permit Status: | Permit Renewed |
| Permit Expiration: | Not reported |
| Date Last Updated: | 12/25/2019 |
| Facility Owner: | Not reported |
| Facility Mailing Address: | 3475 east la palma ave, anaheim, CA 92806 |
| Facility Mailing City: | Not reported |
| Facility Mailing State: | Not reported |
| Facility Mailing Zip: | Not reported |
| UST Owner: | N |
| Handle Regulated Hazmat: | Not reported |
| Own Or Operate UST: | Not reported |
| Subject To APSA: | Not reported |
| Generate Haz Waste: | Y |
| Treat Haz Waste: | N |
| Generate Medical Waste: | Not reported |

Inspection Violation:

| | |
|---|---|
| Record ID: | DEH2012-HUPFP-216190 |
| Permit Status: | Permit Renewed |
| Active Permit: | Y |
| Facility Id Number: | 37-000-216190 |
| Program Element: | Hazardous Waste Generator |
| Inspection Type: | Routine |
| Inspection Number: | 6141062 |
| Return To Compliance Date: | 2019-08-20T00:00:00.000 |
| Nov: | No |
| Violation Classification: | Class II |
| Underground Storage Tank Id: | Not reported |
| Container/Tank Id: | Not reported |
| Last Update: | 2019-12-25T01:31:06.000 |
| Inspection Date: | 2019-08-13T00:00:00.000 |
| Violation Code: | 3030005 Failed to make a proper waste determination. 22 CCR 66262.11, 66262.40(c) |

| | |
|---|---|
| Record ID: | DEH2012-HUPFP-216190 |
| Permit Status: | Permit Renewed |
| Active Permit: | Y |
| Facility Id Number: | 37-000-216190 |
| Program Element: | Hazardous Waste Generator |
| Inspection Type: | Routine |
| Inspection Number: | 6141062 |

**ANGLERS MARINE (Continued)** **S104750914**

| | |
|---|---|
| Return To Compliance Date: | 2019-08-20T00:00:00.000 |
| Nov: | No |
| Violation Classification: | Class II |
| Underground Storage Tank Id: | Not reported |
| Container/Tank Id: | Not reported |
| Last Update: | 2019-12-25T01:31:06.000 |
| Inspection Date: | 2019-08-13T00:00:00.000 |
| Violation Code: | 3030010 Accumulated waste too long (>180 or 270 days) or (>90 days). HSC 25201(a), 25123.3(h)(1); 22 CCR 66262.34(d); 40 CFR 262.34(e) and/or (f) |

| | |
|---|---|
| Record ID: | DEH2012-HUPFP-216190 |
| Permit Status: | Permit Renewed |
| Active Permit: | Y |
| Facility Id Number: | 37-000-216190 |
| Program Element: | Hazardous Waste Generator |
| Inspection Type: | Routine |
| Inspection Number: | 6141062 |
| Return To Compliance Date: | 2019-08-20T00:00:00.000 |
| Nov: | No |
| Violation Classification: | Minor |
| Underground Storage Tank Id: | Not reported |
| Container/Tank Id: | Not reported |
| Last Update: | 2019-12-25T01:31:06.000 |
| Inspection Date: | 2019-08-13T00:00:00.000 |
| Violation Code: | 3020001 Failure to ensure employees are thoroughly familiar with proper waste handling and emergency procedures during normal facility operations and emergencies. 22 CCR 66262.34(d)(2); 40 CFR 262.34(d)(5)(iii) |

| | |
|---|---|
| Record ID: | DEH2012-HUPFP-216190 |
| Permit Status: | Permit Renewed |
| Active Permit: | Y |
| Facility Id Number: | 37-000-216190 |
| Program Element: | Hazardous Materials Release Response Plans |
| Inspection Type: | Routine |
| Inspection Number: | 4621753 |
| Return To Compliance Date: | 2015-05-06T00:00:00.000 |
| Nov: | No |
| Violation Classification: | Minor |
| Underground Storage Tank Id: | Not reported |
| Container/Tank Id: | Not reported |
| Last Update: | 2019-12-25T01:31:06.000 |
| Inspection Date: | 2015-05-04T00:00:00.000 |
| Violation Code: | 1020002 Failure to provide initial and/or annual training to all employees in safety procedures in the event of a release or threatened release of a hazardous material or failure to document and maintain training records for a minimum of three years. HSC 6.95 25505(a)4 |

| | |
|---|---|
| Record ID: | DEH2012-HUPFP-216190 |
| Permit Status: | Permit Renewed |
| Active Permit: | Y |
| Facility Id Number: | 37-000-216190 |
| Program Element: | Hazardous Materials Release Response Plans |
| Inspection Type: | Routine |
| Inspection Number: | 5654994 |
| Return To Compliance Date: | 2017-05-15T00:00:00.000 |

**ANGLERS MARINE (Continued)** **S104750914**

| | |
|---|---|
| Nov: | No |
| Violation Classification: | Minor |
| Underground Storage Tank Id: | Not reported |
| Container/Tank Id: | Not reported |
| Last Update: | 2019-12-25T01:31:06.000 |
| Inspection Date: | 2017-04-06T13:33:00.000 |
| Violation Code: | 1010008 HMBP not certified annually as complete and accurate in CERS. HSC 25508.2 |
| Record ID: | DEH2012-HUPFP-216190 |
| Permit Status: | Permit Renewed |
| Active Permit: | Y |
| Facility Id Number: | 37-000-216190 |
| Program Element: | Hazardous Waste Generator |
| Inspection Type: | Routine |
| Inspection Number: | 6141062 |
| Return To Compliance Date: | 2019-09-09T00:00:00.000 |
| Nov: | No |
| Violation Classification: | Class II |
| Underground Storage Tank Id: | Not reported |
| Container/Tank Id: | Not reported |
| Last Update: | 2019-12-25T01:31:06.000 |
| Inspection Date: | 2019-08-13T00:00:00.000 |
| Violation Code: | 3010010 Failed to maintain copies of Uniform Hazardous Waste Manifest, consolidated manifest, or Bills of Lading for 3 years. HSC 25160.2(b)(3), 25185(a)(4); 22 CCR 66262.40(a), 66262.23(a)(3) |
| Record ID: | DEH2012-HUPFP-216190 |
| Permit Status: | Permit Renewed |
| Active Permit: | Y |
| Facility Id Number: | 37-000-216190 |
| Program Element: | Hazardous Materials Release Response Plans |
| Inspection Type: | Routine |
| Inspection Number: | 6141062 |
| Return To Compliance Date: | 2019-08-20T00:00:00.000 |
| Nov: | No |
| Violation Classification: | Class II |
| Underground Storage Tank Id: | Not reported |
| Container/Tank Id: | Not reported |
| Last Update: | 2019-12-25T01:31:06.000 |
| Inspection Date: | 2019-08-13T00:00:00.000 |
| Violation Code: | 1010006 Failed to update HMBP in CERS within 30 days of a substantial change to any portion of the HMBP, including inventory changes or facility information. HSC 25508.1(a-f); 19 CCR 2654(d); SDCC 68.904(c)(6) |
| Record ID: | DEH2012-HUPFP-216190 |
| Permit Status: | Permit Renewed |
| Active Permit: | Y |
| Facility Id Number: | 37-000-216190 |
| Program Element: | Hazardous Materials Release Response Plans |
| Inspection Type: | Routine |
| Inspection Number: | 6141062 |
| Return To Compliance Date: | 2019-08-20T00:00:00.000 |
| Nov: | No |
| Violation Classification: | Minor |
| Underground Storage Tank Id: | Not reported |

**ANGLERS MARINE (Continued)** **S104750914**

Container/Tank Id: Not reported
Last Update: 2019-12-25T01:31:06.000
Inspection Date: 2019-08-13T00:00:00.000
Violation Code: 1020002 Initial &/or annual employee training not conducted in safety procedures for a hazardous material release or threatened release &/or employee training records not available or not maintained for 3 years. HSC 25505(a)(4); 19 CCR 2659(b)

Waste and Materials:

Record ID: DEH2012-HUPFP-216190
Permit Status: Permit Renewed
Active Permit: Y
Child Record Id: DEH2017-HCHEM-0141506
Trade Secret: N
Hazardous Material Type: Mixture
Last Updated: 2017-07-27T12:58:21.000
Chemical Name: WASTE 221 WASTE OIL & MIXED OIL
Common Name: USED OIL
Case Number: mixture

Record ID: DEH2012-HUPFP-216190
Permit Status: Permit Renewed
Active Permit: Y
Child Record Id: DEH2018-HWAST-0156777
Trade Secret: N
Hazardous Material Type: Not reported
Last Updated: 2018-05-09T16:17:55.000
Chemical Name: WASTE 221 WASTE OIL & MIXED OIL
Common Name: USED OIL
Case Number: Not reported

Record ID: DEH2012-HUPFP-216190
Permit Status: Permit Renewed
Active Permit: Y
Child Record Id: DEH2018-HWAST-0165505
Trade Secret: N
Hazardous Material Type: Not reported
Last Updated: 2019-12-25T01:31:10.000
Chemical Name: WASTE 221 WASTE OIL & MIXED OIL
Common Name: USED OIL
Case Number: Not reported

Record ID: DEH2012-HUPFP-216190
Permit Status: Permit Renewed
Active Permit: Y
Child Record Id: DEH2015-HCHEM-0059418
Trade Secret: N
Hazardous Material Type: Mixture
Last Updated: 2016-06-23T02:32:27.000
Chemical Name: WASTE 221 WASTE OIL & MIXED OIL
Common Name: USED OIL
Case Number: mixture

Name: EL MONTE TIRE
Address: 11919 WOODSIDE AV
City,State,Zip: LAKESIDE, CA 92040

**ANGLERS MARINE (Continued)** **S104750914**

| | |
|---|---|
| Permit Number: | 126055 |
| Business Type: | 6HK26 |
| EPA Id Number: | CAL000075492 |
| APN: | 382-071-32-00 |
| Last HMMD Inspection: | 02/19/2003 |
| Facility Telephone: | 619-561-3252 |
| Permit Status: | INAC |
| Permit Expiration: | 02/29/2004 |
| Date Last Updated: | 11/02/2012 |
| Facility Owner: | RAY ARCHARD |
| Facility Mailing Address: | 11919 WOODSIDE AV |
| Facility Mailing City: | LAKESIDE |
| Facility Mailing State: | CA |
| Facility Mailing Zip: | 92040- |
| UST Owner: | Not reported |
| Handle Regulated Hazmat: | Y |
| Own Or Operate UST: | Not reported |
| Subject To APSA: | Not reported |
| Generate Haz Waste: | Y |
| Treat Haz Waste: | Not reported |
| Generate Medical Waste: | Not reported |

CERS HAZ WASTE:

| | |
|---|---|
| Name: | ANGLERS MARINE |
| Address: | 11919 WOODSIDE AVE |
| City,State,Zip: | LAKESIDE, CA 92040 |
| Site ID: | 92381 |
| CERS ID: | 10372054 |
| CERS Description: | Hazardous Waste Generator |

CERS:

| | |
|---|---|
| Name: | ANGLERS MARINE |
| Address: | 11919 WOODSIDE AVE |
| City,State,Zip: | LAKESIDE, CA 92040 |
| Site ID: | 92381 |
| CERS ID: | 10372054 |
| CERS Description: | Chemical Storage Facilities |

Violations:

| | |
|---|---|
| Site ID: | 92381 |
| Site Name: | ANGLERS MARINE |
| Violation Date: | 08-13-2019 |
| Citation: | HSC 6.5 25123.3(h)(1) - California Health and Safety Code, Chapter 6.5, Section(s) 25123.3(h)(1) |
| Violation Description: | Failure to send hazardous waste offsite for treatment, storage, or disposal within 180 days (or 270 days if waste is transported over 200 miles) for a generator who generates less than 1000 kilogram per month if all of the following conditions are met: (1) The quantity of hazardous waste accumulated onsite never exceeds 6,000 kilograms. (2) The generator complies with the requirements of 40 Code of Federal Regulations section 262.34(d), (e) and (f). (3) The generator does not hold acutely hazardous waste or extremely hazardous waste in an amount greater than one kilogram for more than 90 days. |
| Violation Notes: | Returned to compliance on 08/20/2019. Inspection Sequence ID:6141062 |
| Violation Division: | San Diego County Department of Env Health |
| Violation Program: | HW |
| Violation Source: | CERS |

**ANGLERS MARINE (Continued)** **S104750914**

Site ID: 92381
Site Name: ANGLERS MARINE
Violation Date: 08-13-2019
Citation: 40 CFR 1 262.34(d)(5)(iii) - U.S. Code of Federal Regulations, Title 40, Chapter 1, Section(s) 262.34(d)(5)(iii)
Violation Description: Failure to ensure that all employees are thoroughly familiar with proper waste handling and emergency procedures, relevant to their responsibilities during normal facility operations and emergencies.
Violation Notes: Returned to compliance on 08/20/2019. Inspection Sequence ID:6141062
Violation Division: San Diego County Department of Env Health
Violation Program: HW
Violation Source: CERS

Site ID: 92381
Site Name: ANGLERS MARINE
Violation Date: 08-13-2019
Citation: 22 CCR 12 66262.40(a) - California Code of Regulations, Title 22, Chapter 12, Section(s) 66262.40(a)
Violation Description: Failure to keep a copy of each properly signed manifest for at least three years from the date the waste was accepted by the initial transporter. The manifest signed at the time the waste was accepted for transport shall be kept until receiving a signed copy from the designated facility which received the waste.
Violation Notes: Returned to compliance on 09/09/2019. Inspection Sequence ID:6141062
Violation Division: San Diego County Department of Env Health
Violation Program: HW
Violation Source: CERS

Site ID: 92381
Site Name: ANGLERS MARINE
Violation Date: 05-04-2015
Citation: HSC 6.95 25505(a)(4) - California Health and Safety Code, Chapter 6.95, Section(s) 25505(a)(4)
Violation Description: Failure to provide initial and annual training to all employees in safety procedures in the event of a release or threatened release of a hazardous material or failure to document and maintain training records for a minimum of three years.
Violation Notes: Returned to compliance on 05/06/2015.
Violation Division: San Diego County Department of Env Health
Violation Program: HMRRP
Violation Source: CERS

Site ID: 92381
Site Name: ANGLERS MARINE
Violation Date: 08-13-2019
Citation: HSC 6.95 25505(a)(4) - California Health and Safety Code, Chapter 6.95, Section(s) 25505(a)(4)
Violation Description: Failure to provide initial and annual training to all employees in safety procedures in the event of a release or threatened release of a hazardous material or failure to document and maintain training records for a minimum of three years.
Violation Notes: Returned to compliance on 08/20/2019. Inspection Sequence ID:6141062
Violation Division: San Diego County Department of Env Health
Violation Program: HMRRP
Violation Source: CERS

Site ID: 92381

**ANGLERS MARINE (Continued)** **S104750914**

Site Name: ANGLERS MARINE
Violation Date: 08-13-2019
Citation: HSC 6.95 25508.1(a)-(f) - California Health and Safety Code, Chapter 6.95, Section(s) 25508.1(a)-(f)
Violation Description: Failure to electronically update business plan within 30 days of any one of the following events: A 100 percent or more increase in the quantity of a previously disclosed material. Any handling of a previously undisclosed hazardous materials at or above reportable quantities. A change of business address, business ownership, or business name. A substantial change in the handler's operations that requires modification to any portion of the business plan.
Violation Notes: Returned to compliance on 08/20/2019. Inspection Sequence ID:6141062
Violation Division: San Diego County Department of Env Health
Violation Program: HMRRP
Violation Source: CERS

Site ID: 92381
Site Name: ANGLERS MARINE
Violation Date: 04-06-2017
Citation: HSC 6.95 25508.2 - California Health and Safety Code, Chapter 6.95, Section(s) 25508.2
Violation Description: Failure to annually review and electronically certify that the business plan is complete and accurate on or before the annual due date.
Violation Notes: Returned to compliance on 05/15/2017.
Violation Division: San Diego County Department of Env Health
Violation Program: HMRRP
Violation Source: CERS

Site ID: 92381
Site Name: ANGLERS MARINE
Violation Date: 08-13-2019
Citation: 22 CCR 12 66262.11 - California Code of Regulations, Title 22, Chapter 12, Section(s) 66262.11
Violation Description: Failure to determine if wastes generated are hazardous waste by using generator knowledge or applying testing method.
Violation Notes: Returned to compliance on 08/20/2019. Inspection Sequence ID:6141062
Violation Division: San Diego County Department of Env Health
Violation Program: HW
Violation Source: CERS

Evaluation:
Eval General Type: Compliance Evaluation Inspection
Eval Date: 04-06-2017
Violations Found: No
Eval Type: Routine done by local agency
Eval Notes: Inspector: Griffin Donelle Inspection ID:5654994
Eval Division: San Diego County Department of Env Health
Eval Program: HW
Eval Source: CERS

Eval General Type: Compliance Evaluation Inspection
Eval Date: 04-06-2017
Violations Found: Yes
Eval Type: Routine done by local agency
Eval Notes: Inspector: Griffin Donelle Inspection ID:5654994
Eval Division: San Diego County Department of Env Health

**ANGLERS MARINE (Continued)** **S104750914**

Eval Program: HMRRP
Eval Source: CERS

Eval General Type: Compliance Evaluation Inspection
Eval Date: 05-04-2015
Violations Found: No
Eval Type: Routine done by local agency
Eval Notes: Inspector: Griffin Donelle Inspection ID:4621753
Eval Division: San Diego County Department of Env Health
Eval Program: HW
Eval Source: CERS

Eval General Type: Compliance Evaluation Inspection
Eval Date: 05-04-2015
Violations Found: Yes
Eval Type: Routine done by local agency
Eval Notes: Inspector: Griffin Donelle Inspection ID:4621753
Eval Division: San Diego County Department of Env Health
Eval Program: HMRRP
Eval Source: CERS

Eval General Type: Compliance Evaluation Inspection
Eval Date: 08-13-2019
Violations Found: Yes
Eval Type: Routine done by local agency
Eval Notes: Inspector: Quintong Sean Inspection ID:6141062
Eval Division: San Diego County Department of Env Health
Eval Program: HW
Eval Source: CERS

Eval General Type: Compliance Evaluation Inspection
Eval Date: 08-13-2019
Violations Found: Yes
Eval Type: Routine done by local agency
Eval Notes: Inspector: Quintong Sean Inspection ID:6141062
Eval Division: San Diego County Department of Env Health
Eval Program: HMRRP
Eval Source: CERS

Coordinates:
Site ID: 92381
Facility Name: ANGLERS MARINE
Env Int Type Code: HWG
Program ID: 10372054
Coord Name: Not reported
Ref Point Type Desc: Center of a facility or station.
Latitude: 32.854870
Longitude: -116.936440

Affiliation:
Affiliation Type Desc: Environmental Contact
Entity Name: Richard Davis
Entity Title: Not reported
Affiliation Address: 11919 WOODSIDE AVE
Affiliation City: LAKESIDE
Affiliation State: CA

**ANGLERS MARINE (Continued)** **S104750914**

| | |
|---|---|
| Affiliation Country: | Not reported |
| Affiliation Zip: | 92040 |
| Affiliation Phone: | Not reported |
| | |
| Affiliation Type Desc: | Facility Mailing Address |
| Entity Name: | Mailing Address |
| Entity Title: | Not reported |
| Affiliation Address: | 11919 WOODSIDE AVE |
| Affiliation City: | LAKESIDE |
| Affiliation State: | CA |
| Affiliation Country: | Not reported |
| Affiliation Zip: | 92040 |
| Affiliation Phone: | Not reported |
| | |
| Affiliation Type Desc: | Identification Signer |
| Entity Name: | Richard Davis |
| Entity Title: | manager |
| Affiliation Address: | Not reported |
| Affiliation City: | Not reported |
| Affiliation State: | Not reported |
| Affiliation Country: | Not reported |
| Affiliation Zip: | Not reported |
| Affiliation Phone: | Not reported |
| | |
| Affiliation Type Desc: | CUPA District |
| Entity Name: | San Diego County Env Health |
| Entity Title: | Not reported |
| Affiliation Address: | PO Box 129261 |
| Affiliation City: | San Diego |
| Affiliation State: | CA |
| Affiliation Country: | Not reported |
| Affiliation Zip: | 92112-9261 |
| Affiliation Phone: | (858) 505-6880 |
| | |
| Affiliation Type Desc: | Document Preparer |
| Entity Name: | cindy grover |
| Entity Title: | Not reported |
| Affiliation Address: | Not reported |
| Affiliation City: | Not reported |
| Affiliation State: | Not reported |
| Affiliation Country: | Not reported |
| Affiliation Zip: | Not reported |
| Affiliation Phone: | Not reported |
| | |
| Affiliation Type Desc: | Property Owner |
| Entity Name: | john McQuaid/ 111919 Woodside Partner |
| Entity Title: | Not reported |
| Affiliation Address: | 11919 woodside avenue |
| Affiliation City: | lakeside |
| Affiliation State: | CA |
| Affiliation Country: | United States |
| Affiliation Zip: | 92040 |
| Affiliation Phone: | (619) 895-3577 |
| | |
| Affiliation Type Desc: | Legal Owner |
| Entity Name: | Rick Grover and Cindy Grover |
| Entity Title: | Not reported |

**ANGLERS MARINE (Continued)** **S104750914**

| | |
|---|---|
| Affiliation Address: | 3475 east la palma |
| Affiliation City: | anaheim |
| Affiliation State: | CA |
| Affiliation Country: | United States |
| Affiliation Zip: | 92806 |
| Affiliation Phone: | (714) 666-2628 |
| Affiliation Type Desc: | Operator |
| Entity Name: | Richard Davis |
| Entity Title: | Not reported |
| Affiliation Address: | Not reported |
| Affiliation City: | Not reported |
| Affiliation State: | Not reported |
| Affiliation Country: | Not reported |
| Affiliation Zip: | Not reported |
| Affiliation Phone: | (619) 701-4920 |
| Affiliation Type Desc: | Parent Corporation |
| Entity Name: | ANGLERS MARINE |
| Entity Title: | Not reported |
| Affiliation Address: | Not reported |
| Affiliation City: | Not reported |
| Affiliation State: | Not reported |
| Affiliation Country: | Not reported |
| Affiliation Zip: | Not reported |
| Affiliation Phone: | Not reported |

---

**L319** **SHELL SERVICE** **FINDS** **1023378935**
**12087 WOODSIDE AV** **N/A**
**< 1/8** **LAKESIDE, CA 92040**
**1 ft.**

**Site 13 of 15 in cluster L**

**Relative: Higher**
**Actual: 396 ft.**

FINDS:
Registry ID: 110066773254
Facility URL: http://ofmpub.epa.gov/enviro/fii_query_detail.disp_program_facility?p_registry_id=110066773254

Environmental Interest/Information System:
STATE MASTER

Click this hyperlink while viewing on your computer to access additional FINDS: detail in the EDR Site Report.

---

**G320** **CHARLIES AUTO ELECTRIC** **FINDS** **1024725066**
**12064 WOODSIDE AVE STE 103** **ECHO** **N/A**
**< 1/8** **LAKESIDE, CA 92040**
**1 ft.**

**Site 37 of 37 in cluster G**

**Relative: Lower**
**Actual: 392 ft.**

FINDS:
Registry ID: 110070514015
Facility URL: http://ofmpub.epa.gov/enviro/fii_query_detail.disp_program_facility?p_registry_id=110070514015

Environmental Interest/Information System:
RCRAInfo is a national information system that supports the Resource

**CHARLIES AUTO ELECTRIC (Continued)** **1024725066**

Conservation and Recovery Act (RCRA) program through the tracking of events and activities related to facilities that generate, transport, and treat, store, or dispose of hazardous waste. RCRAInfo allows RCRA program staff to track the notification, permit, compliance, and corrective action activities required under RCRA.

Click this hyperlink while viewing on your computer to access additional FINDS: detail in the EDR Site Report.

ECHO:

| | |
|---|---|
| Envid: | 1024725066 |
| Registry ID: | 110070514015 |
| DFR URL: | http://echo.epa.gov/detailed-facility-report?fid=110070514015 |
| Name: | CHARLIES AUTO ELECTRIC |
| Address: | 12064 WOODSIDE AVE STE 103 |
| City,State,Zip: | LAKESIDE, CA 92040 |

---

**N321** **SILVER SAGE APARTMENTS** **CIWQS** **S121674030**
**11719 11749 WOODSIDE AVE** **N/A**
**< 1/8** **LAKESIDE, CA 92040**
**1 ft.**

**Site 10 of 11 in cluster N**

**Relative: Lower**

**Actual: 382 ft.**

CIWQS:

| | |
|---|---|
| Name: | SILVER SAGE APARTMENTS |
| Address: | 11719 11749 WOODSIDE AVE |
| City,State,Zip: | LAKESIDE, CA 92040 |
| Agency: | CIC Lakeside Siversage LP |
| Agency Address: | 5993 Avenida Encinas 101, Carlsbad, CA 92008 |
| Place/Project Type: | Construction - Residential |
| SIC/NAICS: | Not reported |
| Region: | 9 |
| Program: | CONSTW |
| Regulatory Measure Status: | Terminated |
| Regulatory Measure Type: | Storm water construction |
| Order Number: | 2009-0009-DWQ |
| WDID: | 9 37C355747 |
| NPDES Number: | CAS000002 |
| Adoption Date: | Not reported |
| Effective Date: | 07/06/2009 |
| Termination Date: | 11/02/2010 |
| Expiration/Review Date: | Not reported |
| Design Flow: | Not reported |
| Major/Minor: | Not reported |
| Complexity: | Not reported |
| TTWQ: | Not reported |
| Enforcement Actions within 5 years: | 0 |
| Violations within 5 years: | 0 |
| Latitude: | Not reported |
| Longitude: | Not reported |

**K322** **KAR ENGINEERING** **HAZNET** **S113041768**
**11984 WOODSIDE AVE SUITE 115** **HWTS** **N/A**
**< 1/8** **LAKESIDE, CA 92040**
**1 ft.**

**Site 28 of 31 in cluster K**

**Relative:** **Lower**

**Actual:** **392 ft.**

HAZNET:

| | |
|---|---|
| Name: | KAR ENGINEERING |
| Address: | 11984 WOODSIDE AVE SUITE 115 |
| Address 2: | Not reported |
| City,State,Zip: | LAKESIDE, CA 920400000 |
| Contact: | DEACT. 6/13/94 PER K. ROBINSON |
| Telephone: | -- |
| Mailing Name: | Not reported |
| Mailing Address: | 11984 WOODSIDE AVE SUITE 114 |
| Year: | 1997 |
| Gepaid: | CAL000048971 |
| TSD EPA ID: | CAT080031628 |
| CA Waste Code: | 221 - Waste oil and mixed oil |
| Disposal Method: | R01 - Recycler |
| Tons: | 1.254 |
| Year: | 1993 |
| Gepaid: | CAL000048971 |
| TSD EPA ID: | CAT000613893 |
| CA Waste Code: | 341 - Organic liquids (nonsolvents) with halogens |
| Disposal Method: | H01 - Transfer Station |
| Tons: | 0.22 |
| Year: | 1992 |
| Gepaid: | CAL000048971 |
| TSD EPA ID: | CAD083166728 |
| CA Waste Code: | 221 - Waste oil and mixed oil |
| Disposal Method: | R01 - Recycler |
| Tons: | 54.21 |
| Year: | 1992 |
| Gepaid: | CAL000048971 |
| TSD EPA ID: | CAT000613893 |
| CA Waste Code: | 341 - Organic liquids (nonsolvents) with halogens |
| Disposal Method: | H01 - Transfer Station |
| Tons: | 0.44 |
| Year: | 1991 |
| Gepaid: | CAL000048971 |
| TSD EPA ID: | CAT000613893 |
| CA Waste Code: | 343 - Unspecified organic liquid mixture |
| Disposal Method: | H01 - Transfer Station |
| Tons: | 0.11 |
| Year: | 1991 |
| Gepaid: | CAL000048971 |
| TSD EPA ID: | CAT000613893 |
| CA Waste Code: | 724 - Liquids with lead >= 500 Mg./L |
| Disposal Method: | H01 - Transfer Station |
| Tons: | 0.33 |

**KAR ENGINEERING (Continued)** **S113041768**

Additional Info:

| | |
|---|---|
| Year: | 1997 |
| Gen EPA ID: | CAL000048971 |
| Shipment Date: | 19970131 |
| Creation Date: | 5/30/1997 0:00:00 |
| Receipt Date: | 19970212 |
| Manifest ID: | 95884204 |
| Trans EPA ID: | CAD040370645 |
| Trans Name: | Not reported |
| Trans 2 EPA ID: | CAD087721019 |
| Trans 2 Name: | Not reported |
| TSDF EPA ID: | CAT080031628 |
| Trans Name: | Not reported |
| TSDF Alt EPA ID: | Not reported |
| TSDF Alt Name: | Not reported |
| CA Waste Code: | 221 - Waste oil and mixed oil |
| RCRA Code: | F001 |
| Disposal Method: | R01 - Recycler |
| Quantity Tons: | 1.254 |
| Waste Quantity: | 330 |
| Quantity Unit: | G |
| Additional Code 1: | Not reported |
| Additional Code 2: | Not reported |
| Additional Code 3: | Not reported |
| Additional Code 4: | Not reported |
| Additional Code 5: | Not reported |

Additional Info:

| | |
|---|---|
| Year: | 1993 |
| Gen EPA ID: | CAL000048971 |
| Shipment Date: | 19930416 |
| Creation Date: | 9/6/1995 0:00:00 |
| Receipt Date: | 19930420 |
| Manifest ID: | 92391582 |
| Trans EPA ID: | ILD051060408 |
| Trans Name: | Not reported |
| Trans 2 EPA ID: | ILD051060408 |
| Trans 2 Name: | Not reported |
| TSDF EPA ID: | CAT000613893 |
| Trans Name: | Not reported |
| TSDF Alt EPA ID: | Not reported |
| TSDF Alt Name: | Not reported |
| CA Waste Code: | 341 - Organic liquids (nonsolvents) with halogens |
| RCRA Code: | D008 |
| Disposal Method: | H01 - Transfer Station |
| Quantity Tons: | 0.11 |
| Waste Quantity: | 220 |
| Quantity Unit: | P |
| Additional Code 1: | Not reported |
| Additional Code 2: | Not reported |
| Additional Code 3: | Not reported |
| Additional Code 4: | Not reported |
| Additional Code 5: | Not reported |

**KAR ENGINEERING (Continued)** **S113041768**

| | |
|---|---|
| Shipment Date: | 19930114 |
| Creation Date: | 9/5/1995 0:00:00 |
| Receipt Date: | 19930120 |
| Manifest ID: | 92391548 |
| Trans EPA ID: | ILD051060408 |
| Trans Name: | Not reported |
| Trans 2 EPA ID: | Not reported |
| Trans 2 Name: | Not reported |
| TSDF EPA ID: | CAT000613893 |
| Trans Name: | Not reported |
| TSDF Alt EPA ID: | Not reported |
| TSDF Alt Name: | Not reported |
| CA Waste Code: | 341 - Organic liquids (nonsolvents) with halogens |
| RCRA Code: | Not reported |
| Disposal Method: | H01 - Transfer Station |
| Quantity Tons: | 0.11 |
| Waste Quantity: | 220 |
| Quantity Unit: | P |
| Additional Code 1: | Not reported |
| Additional Code 2: | Not reported |
| Additional Code 3: | Not reported |
| Additional Code 4: | Not reported |
| Additional Code 5: | Not reported |

HWTS:

| | |
|---|---|
| Name: | KAR ENGINEERING |
| Address: | 11984 WOODSIDE AVE SUITE 115 |
| Address 2: | Not reported |
| City,State,Zip: | LAKESIDE, CA 920400000 |
| EPA ID: | CAL000048971 |
| Inactive Date: | 01/01/1900 |
| Create Date: | 06/25/1991 |
| Last Act Date: | 08/18/1999 |
| Mailing Name: | Not reported |
| Mailing Address: | 11984 WOODSIDE AVE SUITE 114 |
| Mailing Address 2: | Not reported |
| Mailing City,State,Zip: | LAKESIDE, CA 920400000 |
| Owner Name: | ROBINSON KEVIN A |
| Owner Address: | -- |
| Owner Address 2: | Not reported |
| Owner City,State,Zip: | --, 99 -- |
| Contact Name: | DEACT. 6/13/94 PER K. ROBINSON |
| Contact Address: | -- |
| Contact Address 2: | Not reported |
| City,State,Zip: | --, 99 -- |

---

**L323** **SHELL** **San Diego Co. HMMD** **S104749060**
**12087 WOODSIDE AV** **EMI** **N/A**
**< 1/8** **LAKESIDE, CA 0**
**1 ft.**

**Site 14 of 15 in cluster L**

**Relative:** **Higher**

**Actual:** **396 ft.**

HMMD SAN DIEGO:

| | |
|---|---|
| Name: | SHELL #135413 |
| Address: | 12087 WOODSIDE AV |
| City,State,Zip: | LAKESIDE, CA 92040 |
| Permit Number: | 119562 |

**SHELL (Continued)** **S104749060**

| | |
|---|---|
| Business Type: | 6HK29 |
| EPA Id Number: | CAL000026048 |
| APN: | 382-070-76-00 |
| Last HMMD Inspection: | 03/07/2006 |
| Facility Telephone: | 619-443-7366 |
| Permit Status: | INAC |
| Permit Expiration: | 01/31/2007 |
| Date Last Updated: | 11/02/2012 |
| Facility Owner: | EQUILON ENTERPRISES LLC |
| Facility Mailing Address: | 20945 S. WILMINGTON AVE |
| Facility Mailing City: | CARSON |
| Facility Mailing State: | CA |
| Facility Mailing Zip: | 90810 |
| UST Owner: | EQUILON ENTERPRISES LLC |
| Handle Regulated Hazmat: | Y |
| Own Or Operate UST: | Y |
| Subject To APSA: | Not reported |
| Generate Haz Waste: | Y |
| Treat Haz Waste: | Not reported |
| Generate Medical Waste: | Not reported |

Violations Inactive Permits:

| | |
|---|---|
| Permit Number: | 119562 |
| Update Date: | 11/02/2012 |
| Inspection Date: | 04/17/2003 |
| Violation Code: | 6HV0202 |
| Violation: | WASTE CONTAINER W/O LABELS |
| Violation Citation: | Hazardous waste containers &/or tanks are missing labels, accumulation date and/or are improperly labeled. CCR 66262.34(a)(2); 66262.34(a)(3) & 66262.34(f) |
| Activity: | Inactive Permit |

| | |
|---|---|
| Permit Number: | 119562 |
| Update Date: | 11/02/2012 |
| Inspection Date: | 04/17/2003 |
| Violation Code: | 6HV3107 |
| Violation: | MONITORING PROCEDURES NOT AVAIL/TO HMD |
| Violation Citation: | Monitoring procedures not available/complete/submitted to HMD 2632(b)& (d), 2634(d), 2641(h), 2711(a)(9) |
| Activity: | Inactive Permit |

| | |
|---|---|
| Permit Number: | 119562 |
| Update Date: | 11/02/2012 |
| Inspection Date: | 06/03/2004 |
| Violation Code: | 6HV0138 |
| Violation: | NO TSDF SIGNED MANIFEST ONSITE |
| Violation Citation: | Generator has not maintained the required signed copy of the hazardous waste manifest from the TSD facility on site for review. CCR 66262.40(a) |
| Activity: | Inactive Permit |

| | |
|---|---|
| Permit Number: | 119562 |
| Update Date: | 11/02/2012 |
| Inspection Date: | 06/03/2004 |
| Violation Code: | 6HV0202 |
| Violation: | WASTE CONTAINER W/O LABELS |
| Violation Citation: | Hazardous waste containers &/or tanks are missing labels, accumulation date and/or are improperly labeled. CCR 66262.34(a)(2); |

**SHELL (Continued)** **S104749060**

66262.34(a)(3) & 66262.34(f)
Activity: Inactive Permit

Permit Number: 119562
Update Date: 11/02/2012
Inspection Date: 06/03/2004
Violation Code: 6HV0209
Violation: WASTE ONSITE >90/180/270 DAYS
Violation Citation: Hazardous waste is stored in excess of allowable time period (90 days) without a State permit or written variance. CCR 25201(a) & 66262.34(a)&( c)
Activity: Inactive Permit

Permit Number: 119562
Update Date: 11/02/2012
Inspection Date: 06/03/2004
Violation Code: 6HV0216
Violation: HAZMATS WITHOUT PROPER LABELS
Violation Citation: Hazardous materials have not been adequately labeled within 10 days & are now declared hazardous waste. HSC 25124(b)(3)(A) & 66262.34(f)
Activity: Inactive Permit

Permit Number: 119562
Update Date: 11/02/2012
Inspection Date: 06/03/2004
Violation Code: 6HV3115
Violation: NO 2NDARY CONTAINMT. TEST/REPAIRS
Violation Citation: Secondary containment testing not completed (passed) for all components &/or repairs to secondary containment components not completed. 25284.1, 25291(a)(2); 2637
Activity: Inactive Permit

Permit Number: 119562
Update Date: 11/02/2012
Inspection Date: 03/07/2006
Violation Code: 6HV3115
Violation: NO 2NDARY CONTAINMT. TEST/REPAIRS
Violation Citation: Secondary containment testing not completed (passed) for all components &/or repairs to secondary containment components not completed. 25284.1, 25291(a)(2); 2637
Activity: Inactive Permit

UST:
UST Name: UNDERGROUND TANK 119562 T001
Last Update: 2012-11-02 14:17:38
Permit Number: 119562
Tank Type: SINGLE WALL
Additional Id: 1
Capacity Gallons: 550
UST Contents: Not reported
Other Content Info: WASTE OIL
Reg Status: REMOVED
Remove Close Date: 1986-11-08 00:00:00
Year Installed: 1971-01-01 00:00:00
Pipe Type: Not reported
Delivery System: Not reported
Monitor Code: 05

**SHELL (Continued)** **S104749060**

UST Monitor Method: SW TANK DW PIPE W/ POS SHUTOFF-ALARM ON LLD W/ SIRS:SIR ANALY MONTHLY, TANK TEST BIENNIALLY, PIPE TEST ANN 0.1 G/HR OR MO 0.2 G/HR

UST Name: UNDERGROUND TANK 119562 T002
Last Update: 2012-11-02 14:17:38
Permit Number: 119562
Tank Type: SINGLE WALL
Additional Id: RT3079, RT3242, RT3404/AT5242, RT2167
Capacity Gallons: 8000
UST Contents: PREMIUM UNLEADED
Other Content Info: PREMIUM UNLEADED
Reg Status: REMOVED
Remove Close Date: 2006-04-13 00:00:00
Year Installed: 1971-01-01 00:00:00
Pipe Type: SINGLE WALL
Delivery System: PRESSURE
Monitor Code: 13
UST Monitor Method: SW TANK W/ CERT ATG SW PRESSURE PIPE W/ SHUTOFF LLD + CERT ATG: IN-TANK TEST MONTHLY, PIPE TEST ANN 0.1 G/HR OR MO 0.2 G/HR

UST Name: UNDERGROUND TANK 119562 T003
Last Update: 2012-11-02 14:17:38
Permit Number: 119562
Tank Type: SINGLE WALL
Additional Id: RT3079, RT3242, RT3404/AT5242, RT2167
Capacity Gallons: 6000
UST Contents: REGULAR UNLEADED
Other Content Info: REGULAR UNLEADED
Reg Status: REMOVED
Remove Close Date: 2006-04-13 00:00:00
Year Installed: 1971-01-01 00:00:00
Pipe Type: SINGLE WALL
Delivery System: PRESSURE
Monitor Code: 13
UST Monitor Method: SW TANK W/ CERT ATG SW PRESSURE PIPE W/ SHUTOFF LLD + CERT ATG: IN-TANK TEST MONTHLY, PIPE TEST ANN 0.1 G/HR OR MO 0.2 G/HR

UST Name: UNDERGROUND TANK 119562 T004
Last Update: 2012-11-02 14:17:38
Permit Number: 119562
Tank Type: SINGLE WALL
Additional Id: RT3079, RT3242, RT3404/AT5242, RT2167
Capacity Gallons: 6000
UST Contents: REGULAR UNLEADED
Other Content Info: REGULAR UNLEADED
Reg Status: REMOVED
Remove Close Date: 2006-04-13 00:00:00
Year Installed: 1971-01-01 00:00:00
Pipe Type: SINGLE WALL
Delivery System: PRESSURE
Monitor Code: 13
UST Monitor Method: SW TANK W/ CERT ATG SW PRESSURE PIPE W/ SHUTOFF LLD + CERT ATG: IN-TANK TEST MONTHLY, PIPE TEST ANN 0.1 G/HR OR MO 0.2 G/HR

UST Name: UNDERGROUND TANK 119562 T005
Last Update: 2012-11-02 14:17:38
Permit Number: 119562

**SHELL (Continued)** **S104749060**

| | |
|---|---|
| Tank Type: | SINGLE WALL |
| Additional Id: | RT3079, RT3242, RT3404/AT5242, RT2167 |
| Capacity Gallons: | 8000 |
| UST Contents: | MIDGRADE UNLEADED |
| Other Content Info: | MIDGRADE UNLEADED |
| Reg Status: | REMOVED |
| Remove Close Date: | 2006-04-13 00:00:00 |
| Year Installed: | 1971-01-01 00:00:00 |
| Pipe Type: | SINGLE WALL |
| Delivery System: | PRESSURE |
| Monitor Code: | 13 |
| UST Monitor Method: | SW TANK W/ CERT ATG SW PRESSURE PIPE W/ SHUTOFF LLD + CERT ATG: IN-TANK TEST MONTHLY, PIPE TEST ANN 0.1 G/HR OR MO 0.2 G/HR |

| | |
|---|---|
| UST Name: | UNDERGROUND TANK 119562 T006 |
| Last Update: | 2012-11-02 14:17:38 |
| Permit Number: | 119562 |
| Tank Type: | DOUBLE WALL |
| Additional Id: | RT3079, RT3404/AT5242 |
| Capacity Gallons: | 550 |
| UST Contents: | OTHER |
| Other Content Info: | WASTE OIL |
| Reg Status: | REMOVED |
| Remove Close Date: | 2006-04-13 00:00:00 |
| Year Installed: | Not reported |
| Pipe Type: | DOUBLE WALL |
| Delivery System: | GRAVITY |
| Monitor Code: | 21 |
| UST Monitor Method: | DW TANK DW SUCTION AND/ OR GRAVITY PIPING WITH INTERSTITIAL MONITORS: INTERSTITIAL. |

EMI:

| | |
|---|---|
| Name: | SHELL OIL / LAKESIDE |
| Address: | 12087 WOODSIDE AV |
| City,State,Zip: | LAKESIDE, CA 92040 |
| Year: | 1999 |
| County Code: | 37 |
| Air Basin: | SD |
| Facility ID: | 1240 |
| Air District Name: | SD |
| SIC Code: | 5541 |
| Air District Name: | SAN DIEGO COUNTY APCD |
| Community Health Air Pollution Info System: | Not reported |
| Consolidated Emission Reporting Rule: | Not reported |
| Total Organic Hydrocarbon Gases Tons/Yr: | 2 |
| Reactive Organic Gases Tons/Yr: | 2 |
| Carbon Monoxide Emissions Tons/Yr: | 0 |
| NOX - Oxides of Nitrogen Tons/Yr: | 0 |
| SOX - Oxides of Sulphur Tons/Yr: | 0 |
| Particulate Matter Tons/Yr: | 0 |
| Part. Matter 10 Micrometers and Smllr Tons/Yr: | 0 |

| | |
|---|---|
| Name: | SHELL OIL / LAKESIDE |
| Address: | 12087 WOODSIDE AV |
| City,State,Zip: | LAKESIDE, CA 92040 |
| Year: | 2000 |

**SHELL (Continued)** **S104749060**

| | |
|---|---|
| County Code: | 37 |
| Air Basin: | SD |
| Facility ID: | 1240 |
| Air District Name: | SD |
| SIC Code: | 5541 |
| Air District Name: | SAN DIEGO COUNTY APCD |
| Community Health Air Pollution Info System: | Not reported |
| Consolidated Emission Reporting Rule: | Not reported |
| Total Organic Hydrocarbon Gases Tons/Yr: | 1 |
| Reactive Organic Gases Tons/Yr: | 1 |
| Carbon Monoxide Emissions Tons/Yr: | 0 |
| NOX - Oxides of Nitrogen Tons/Yr: | 0 |
| SOX - Oxides of Sulphur Tons/Yr: | 0 |
| Particulate Matter Tons/Yr: | 0 |
| Part. Matter 10 Micrometers and Smllr Tons/Yr: | 0 |

| | |
|---|---|
| Name: | SHELL OIL / LAKESIDE |
| Address: | 12087 WOODSIDE AV |
| City,State,Zip: | LAKESIDE, CA 92040 |
| Year: | 2001 |
| County Code: | 37 |
| Air Basin: | SD |
| Facility ID: | 1240 |
| Air District Name: | SD |
| SIC Code: | 5541 |
| Air District Name: | SAN DIEGO COUNTY APCD |
| Community Health Air Pollution Info System: | Not reported |
| Consolidated Emission Reporting Rule: | Not reported |
| Total Organic Hydrocarbon Gases Tons/Yr: | 1 |
| Reactive Organic Gases Tons/Yr: | 1 |
| Carbon Monoxide Emissions Tons/Yr: | 0 |
| NOX - Oxides of Nitrogen Tons/Yr: | 0 |
| SOX - Oxides of Sulphur Tons/Yr: | 0 |
| Particulate Matter Tons/Yr: | 0 |
| Part. Matter 10 Micrometers and Smllr Tons/Yr: | 0 |

| | |
|---|---|
| Name: | SHELL OIL / LAKESIDE |
| Address: | 12087 WOODSIDE AV |
| City,State,Zip: | LAKESIDE, CA 92040 |
| Year: | 2002 |
| County Code: | 37 |
| Air Basin: | SD |
| Facility ID: | 1240 |
| Air District Name: | SD |
| SIC Code: | 5541 |
| Air District Name: | SAN DIEGO COUNTY APCD |
| Community Health Air Pollution Info System: | Not reported |
| Consolidated Emission Reporting Rule: | Not reported |
| Total Organic Hydrocarbon Gases Tons/Yr: | 1 |
| Reactive Organic Gases Tons/Yr: | 1 |
| Carbon Monoxide Emissions Tons/Yr: | 0 |
| NOX - Oxides of Nitrogen Tons/Yr: | 0 |
| SOX - Oxides of Sulphur Tons/Yr: | 0 |
| Particulate Matter Tons/Yr: | 0 |
| Part. Matter 10 Micrometers and Smllr Tons/Yr: | 0 |

| | |
|---|---|
| Name: | SHELL OIL LAKESIDE |

**SHELL (Continued)** **S104749060**

| | |
|---|---|
| Address: | 12087 WOODSIDE AV |
| City,State,Zip: | LAKESIDE, CA 92040 |
| Year: | 2003 |
| County Code: | 37 |
| Air Basin: | SD |
| Facility ID: | 1240 |
| Air District Name: | SD |
| SIC Code: | 5541 |
| Air District Name: | SAN DIEGO COUNTY APCD |
| Community Health Air Pollution Info System: | Not reported |
| Consolidated Emission Reporting Rule: | Not reported |
| Total Organic Hydrocarbon Gases Tons/Yr: | 1 |
| Reactive Organic Gases Tons/Yr: | 1 |
| Carbon Monoxide Emissions Tons/Yr: | 0 |
| NOX - Oxides of Nitrogen Tons/Yr: | 0 |
| SOX - Oxides of Sulphur Tons/Yr: | 0 |
| Particulate Matter Tons/Yr: | 0 |
| Part. Matter 10 Micrometers and Smllr Tons/Yr: | 0 |

| | |
|---|---|
| Name: | SHELL OIL LAKESIDE |
| Address: | 12087 WOODSIDE AV |
| City,State,Zip: | LAKESIDE, CA 92040 |
| Year: | 2004 |
| County Code: | 37 |
| Air Basin: | SD |
| Facility ID: | 1240 |
| Air District Name: | SD |
| SIC Code: | 5541 |
| Air District Name: | SAN DIEGO COUNTY APCD |
| Community Health Air Pollution Info System: | Not reported |
| Consolidated Emission Reporting Rule: | Not reported |
| Total Organic Hydrocarbon Gases Tons/Yr: | 1.2561514 |
| Reactive Organic Gases Tons/Yr: | 1.2561514 |
| Carbon Monoxide Emissions Tons/Yr: | 0 |
| NOX - Oxides of Nitrogen Tons/Yr: | 0 |
| SOX - Oxides of Sulphur Tons/Yr: | 0 |
| Particulate Matter Tons/Yr: | 0 |
| Part. Matter 10 Micrometers and Smllr Tons/Yr: | 0 |

| | |
|---|---|
| Name: | SHELL OIL LAKESIDE |
| Address: | 12087 WOODSIDE AV |
| City,State,Zip: | LAKESIDE, CA 92040 |
| Year: | 2005 |
| County Code: | 37 |
| Air Basin: | SD |
| Facility ID: | 1240 |
| Air District Name: | SD |
| SIC Code: | 5541 |
| Air District Name: | SAN DIEGO COUNTY APCD |
| Community Health Air Pollution Info System: | Not reported |
| Consolidated Emission Reporting Rule: | Not reported |
| Total Organic Hydrocarbon Gases Tons/Yr: | 1.2561514 |
| Reactive Organic Gases Tons/Yr: | 1.2561514 |
| Carbon Monoxide Emissions Tons/Yr: | 0 |
| NOX - Oxides of Nitrogen Tons/Yr: | 0 |
| SOX - Oxides of Sulphur Tons/Yr: | 0 |
| Particulate Matter Tons/Yr: | 0 |

**SHELL (Continued)** **S104749060**

Part. Matter 10 Micrometers and Smllr Tons/Yr:0

| | |
|---|---|
| Name: | SHELL |
| Address: | 12087 WOODSIDE AV |
| City,State,Zip: | LAKESIDE, CA 92040 |
| Year: | 2006 |
| County Code: | 37 |
| Air Basin: | SD |
| Facility ID: | 1240 |
| Air District Name: | SD |
| SIC Code: | 5541 |
| Air District Name: | SAN DIEGO COUNTY APCD |
| Community Health Air Pollution Info System: | Not reported |
| Consolidated Emission Reporting Rule: | Not reported |
| Total Organic Hydrocarbon Gases Tons/Yr: | 1.22 |
| Reactive Organic Gases Tons/Yr: | 1.22 |
| Carbon Monoxide Emissions Tons/Yr: | 0 |
| NOX - Oxides of Nitrogen Tons/Yr: | 0 |
| SOX - Oxides of Sulphur Tons/Yr: | 0 |
| Particulate Matter Tons/Yr: | 0 |
| Part. Matter 10 Micrometers and Smllr Tons/Yr: | 0 |

| | |
|---|---|
| Name: | SHELL |
| Address: | 12087 WOODSIDE AV |
| City,State,Zip: | LAKESIDE, CA 0 |
| Year: | 2007 |
| County Code: | 37 |
| Air Basin: | SD |
| Facility ID: | 1240 |
| Air District Name: | SD |
| SIC Code: | 5541 |
| Air District Name: | SAN DIEGO COUNTY APCD |
| Community Health Air Pollution Info System: | Not reported |
| Consolidated Emission Reporting Rule: | Not reported |
| Total Organic Hydrocarbon Gases Tons/Yr: | 1.22 |
| Reactive Organic Gases Tons/Yr: | 1.22 |
| Carbon Monoxide Emissions Tons/Yr: | 0 |
| NOX - Oxides of Nitrogen Tons/Yr: | 0 |
| SOX - Oxides of Sulphur Tons/Yr: | 0 |
| Particulate Matter Tons/Yr: | 0 |
| Part. Matter 10 Micrometers and Smllr Tons/Yr: | 0 |

| | |
|---|---|
| Name: | SHELL |
| Address: | 12087 WOODSIDE AV |
| City,State,Zip: | LAKESIDE, CA 92040 |
| Year: | 2008 |
| County Code: | 37 |
| Air Basin: | SD |
| Facility ID: | 1240 |
| Air District Name: | SD |
| SIC Code: | 5541 |
| Air District Name: | SAN DIEGO COUNTY APCD |
| Community Health Air Pollution Info System: | Not reported |
| Consolidated Emission Reporting Rule: | Not reported |
| Total Organic Hydrocarbon Gases Tons/Yr: | 1.22 |
| Reactive Organic Gases Tons/Yr: | 1.22 |
| Carbon Monoxide Emissions Tons/Yr: | 0 |

**SHELL (Continued)** **S104749060**

NOX - Oxides of Nitrogen Tons/Yr: 0
SOX - Oxides of Sulphur Tons/Yr: 0
Particulate Matter Tons/Yr: 0
Part. Matter 10 Micrometers and Smllr Tons/Yr: 0

Name: SHELL
Address: 12087 WOODSIDE AV
City,State,Zip: LAKESIDE, CA 92040
Year: 2009
County Code: 37
Air Basin: SD
Facility ID: 1240
Air District Name: SD
SIC Code: 5541
Air District Name: SAN DIEGO COUNTY APCD
Community Health Air Pollution Info System: Not reported
Consolidated Emission Reporting Rule: Not reported
Total Organic Hydrocarbon Gases Tons/Yr: 1.22
Reactive Organic Gases Tons/Yr: 1.22
Carbon Monoxide Emissions Tons/Yr: 0
NOX - Oxides of Nitrogen Tons/Yr: 0
SOX - Oxides of Sulphur Tons/Yr: 0
Particulate Matter Tons/Yr: 0
Part. Matter 10 Micrometers and Smllr Tons/Yr: 0

Name: SHELL
Address: 12087 WOODSIDE AV
City,State,Zip: LAKESIDE, CA 92040
Year: 2010
County Code: 37
Air Basin: SD
Facility ID: 1240
Air District Name: SD
SIC Code: 5541
Air District Name: SAN DIEGO COUNTY APCD
Community Health Air Pollution Info System: Not reported
Consolidated Emission Reporting Rule: Not reported
Total Organic Hydrocarbon Gases Tons/Yr: 1.22
Reactive Organic Gases Tons/Yr: 1.22
Carbon Monoxide Emissions Tons/Yr: 0
NOX - Oxides of Nitrogen Tons/Yr: 0
SOX - Oxides of Sulphur Tons/Yr: 0
Particulate Matter Tons/Yr: 0
Part. Matter 10 Micrometers and Smllr Tons/Yr: 0

---

**N324** **LAKESIDE MOTORS** **RGA LUST** **S114642484**
**11719 WOODSIDE AV** **N/A**
**< 1/8** **LAKESIDE, CA**
**1 ft.**

**Site 11 of 11 in cluster N**

**Relative:** RGA LUST:
**Lower**
Name: LAKESIDE MOTORS
**Actual:** Address: 11719 WOODSIDE AV
**385 ft.** City: LAKESIDE
State: LAKESIDE
2012 LAKESIDE MOTORS 11719 WOODSIDE AV
Name: LAKESIDE MOTORS

**LAKESIDE MOTORS (Continued)** **S114642484**

Address: 11719 WOODSIDE AV
City: LAKESIDE
State: LAKESIDE
2011 LAKESIDE MOTORS 11719 WOODSIDE AV
Name: LAKESIDE MOTORS
Address: 11719 WOODSIDE AV
City: LAKESIDE
State: LAKESIDE
2010 LAKESIDE MOTORS 11719 WOODSIDE AV
Name: LAKESIDE MOTORS
Address: 11719 WOODSIDE AV
City: LAKESIDE
State: LAKESIDE
2009 LAKESIDE MOTORS 11719 WOODSIDE AV
Name: LAKESIDE MOTORS
Address: 11719 WOODSIDE AV
City: LAKESIDE
State: LAKESIDE
2008 LAKESIDE MOTORS 11719 WOODSIDE AV
Name: LAKESIDE MOTORS
Address: 11719 WOODSIDE AV
City: LAKESIDE
State: LAKESIDE
2007 LAKESIDE MOTORS 11719 WOODSIDE AV
Name: LAKESIDE MOTORS
Address: 11719 WOODSIDE AV
City: LAKESIDE
State: LAKESIDE
2007 LAKESIDE MOTORS 11719 WOODSIDE AV
Name: LAKESIDE MOTORS
Address: 11719 WOODSIDE AV
City: LAKESIDE
State: LAKESIDE
2007 LAKESIDE MOTORS 11719 WOODSIDE AV
Name: LAKESIDE MOTORS
Address: 11719 WOODSIDE AV
City: LAKESIDE
State: LAKESIDE
2006 LAKESIDE MOTORS 11719 WOODSIDE AV
Name: LAKESIDE MOTORS
Address: 11719 WOODSIDE AV
City: LAKESIDE
State: LAKESIDE
2005 LAKESIDE MOTORS 11719 WOODSIDE AV

---

**J325** **LAKESIDE EQUIP** **RCRA NonGen / NLR** **1024785802**
**11925 WOODSIDE** **CAL000007283**
**< 1/8** **LAKESIDE, CA 92040**
**1 ft.**

**Site 26 of 28 in cluster J**

**Relative:** RCRA NonGen / NLR:
**Lower**
Date form received by agency: 1989-11-14 00:00:00.0
**Actual:** Facility name: LAKESIDE EQUIP
**387 ft.** Facility address: 11925 WOODSIDE
LAKESIDE, CA 92040-0000
EPA ID: CAL000007283
Mailing address: 11925 WOODSIDE AVE

**LAKESIDE EQUIP (Continued)** **1024785802**

LAKESIDE, CA 92040-0000
Contact: RONALD K MATTERS
Contact address: 11925 WOODSIDE AVE
LAKESIDE, CA 92040
Contact country: Not reported
Contact telephone: 619-561-7845
Contact email: LESRINC@GMAIL.COM
EPA Region: 09
Classification: Non-Generator
Description: Handler: Non-Generators do not presently generate hazardous waste

Owner/Operator Summary:
Owner/operator name: LAKESIDE EQUIP SALES & RENTALS
Owner/operator address: 11925 WOODSIDE AVE
LAKESIDE, CA 92040
Owner/operator country: Not reported
Owner/operator telephone: 619-561-7845
Owner/operator email: Not reported
Owner/operator fax: Not reported
Owner/operator extension: Not reported
Legal status: Other
Owner/Operator Type: Owner
Owner/Op start date: Not reported
Owner/Op end date: Not reported

Owner/operator name: RONALD K MATTERS
Owner/operator address: 11925 WOODSIDE AVE
LAKESIDE, CA 92040
Owner/operator country: Not reported
Owner/operator telephone: 619-561-7845
Owner/operator email: Not reported
Owner/operator fax: Not reported
Owner/operator extension: Not reported
Legal status: Other
Owner/Operator Type: Operator
Owner/Op start date: Not reported
Owner/Op end date: Not reported

Handler Activities Summary:
U.S. importer of hazardous waste: No
Mixed waste (haz. and radioactive): No
Recycler of hazardous waste: No
Transporter of hazardous waste: Yes
Treater, storer or disposer of HW: No
Underground injection activity: No
On-site burner exemption: No
Furnace exemption: No
Used oil fuel burner: No
Used oil processor: No
User oil refiner: No
Used oil fuel marketer to burner: No
Used oil Specification marketer: No
Used oil transfer facility: No
Used oil transporter: No

Violation Status: No violations found

**I326** **TESORO USA 63423** **ECHO** **1026012903**
**12107 WOODSIDE AVE** **N/A**
**< 1/8** **LAKESIDE, CA 92040**
**1 ft.**

**Site 38 of 42 in cluster I**

**Relative:** ECHO:
**Higher**
Envid: 1026012903
**Actual:** Registry ID: 110055849471
**396 ft.** DFR URL: http://echo.epa.gov/detailed-facility-report?fid=110055849471
Name: TESORO USA 63423
Address: 12107 WOODSIDE AVE
City,State,Zip: LAKESIDE, CA 92040

---

**K327** **SAN DIEGO SUPERCHARGERS** **FINDS** **1016188378**
**11982-B WOODSIDE AVENUE** **ECHO** **N/A**
**< 1/8** **LAKESIDE, CA 92040**
**1 ft.**

**Site 29 of 31 in cluster K**

**Relative:** FINDS:
**Lower**
Registry ID: 110002832338
**Actual:** Facility URL: http://ofmpub.epa.gov/enviro/fii_query_detail.disp_program_facility?p_
**391 ft.** registry_id=110002832338

Environmental Interest/Information System:
California Hazardous Waste Tracking System - Datamart (HWTS-DATAMART) provides California with information on hazardous waste shipments for generators, transporters, and treatment, storage, and disposal facilities.
RCRAInfo is a national information system that supports the Resource Conservation and Recovery Act (RCRA) program through the tracking of events and activities related to facilities that generate, transport, and treat, store, or dispose of hazardous waste. RCRAInfo allows RCRA program staff to track the notification, permit, compliance, and corrective action activities required under RCRA.
STATE MASTER

Click this hyperlink while viewing on your computer to access additional FINDS: detail in the EDR Site Report.

ECHO:
Envid: 1016188378
Registry ID: 110002832338
DFR URL: http://echo.epa.gov/detailed-facility-report?fid=110002832338
Name: SAN DIEGO SUPERCHARGERS
Address: 11982-B WOODSIDE AVENUE
City,State,Zip: LAKESIDE, CA 92040

---

**I328** **BP WEST COAST PRODUCTS LLC 9760** **HAZNET** **S113113993**
**12109 WOODSIDE** **HWTS** **N/A**
**< 1/8** **LAKESIDE, CA 92040**
**1 ft.**

**Site 39 of 42 in cluster I**

**Relative:** HAZNET:
**Higher**
Name: BP WEST COAST PRODUCTS LLC 9760
**Actual:** Address: 12109 WOODSIDE
**396 ft.** Address 2: Not reported

**BP WEST COAST PRODUCTS LLC 9760 (Continued)** **S113113993**

| | |
|---|---|
| City,State,Zip: | LAKESIDE, CA 920400000 |
| Contact: | Jackie Dougherty |
| Telephone: | 9494605200 |
| Mailing Name: | Not reported |
| Mailing Address: | PO BOX 80249 |
| Year: | 2012 |
| Gepaid: | CAL000225608 |
| TSD EPA ID: | CAT080013352 |
| CA Waste Code: | 134 - Aqueous solution with total organic residues less than 10 percent |
| Disposal Method: | H039 - Other Recovery Of Reclamation For Reuse Including Acid Regeneration, Organics Recovery Ect |
| Tons: | 0.21 |
| Year: | 2012 |
| Gepaid: | CAL000225608 |
| TSD EPA ID: | NVT330010000 |
| CA Waste Code: | 352 - Other organic solids |
| Disposal Method: | H132 - Landfill Or Surface Impoundment That Will Be Closed As Landfill( To Include On-Site Treatment And/Or Stabilization) |
| Tons: | 0.025 |
| Year: | 2011 |
| Gepaid: | CAL000225608 |
| TSD EPA ID: | CAT080013352 |
| CA Waste Code: | 134 - Aqueous solution with total organic residues less than 10 percent |
| Disposal Method: | H039 - Other Recovery Of Reclamation For Reuse Including Acid Regeneration, Organics Recovery Ect |
| Tons: | 0.105 |
| Year: | 2010 |
| Gepaid: | CAL000225608 |
| TSD EPA ID: | CAT080013352 |
| CA Waste Code: | 134 - Aqueous solution with total organic residues less than 10 percent |
| Disposal Method: | H039 - Other Recovery Of Reclamation For Reuse Including Acid Regeneration, Organics Recovery Ect |
| Tons: | 0.399 |
| Year: | 2009 |
| Gepaid: | CAL000225608 |
| TSD EPA ID: | NVT330010000 |
| CA Waste Code: | 352 - Other organic solids |
| Disposal Method: | H132 - Landfill Or Surface Impoundment That Will Be Closed As Landfill( To Include On-Site Treatment And/Or Stabilization) |
| Tons: | 0.0275 |
| Year: | 2009 |
| Gepaid: | CAL000225608 |
| TSD EPA ID: | CAT080013352 |
| CA Waste Code: | 134 - Aqueous solution with total organic residues less than 10 percent |
| Disposal Method: | H039 - Other Recovery Of Reclamation For Reuse Including Acid Regeneration, Organics Recovery Ect |
| Tons: | 1.785 |
| Year: | 2008 |
| Gepaid: | CAL000225608 |
| TSD EPA ID: | CAT080013352 |

**BP WEST COAST PRODUCTS LLC 9760 (Continued)** **S113113993**

| | |
|---|---|
| CA Waste Code: | 134 - Aqueous solution with total organic residues less than 10 percent |
| Disposal Method: | H039 - Other Recovery Of Reclamation For Reuse Including Acid Regeneration, Organics Recovery Ect |
| Tons: | 0.1554 |
| | |
| Year: | 2007 |
| Gepaid: | CAL000225608 |
| TSD EPA ID: | CAT080013352 |
| CA Waste Code: | 134 - Aqueous solution with total organic residues less than 10 percent |
| Disposal Method: | H135 - Discharge To Sewer/Potw Or Npdes(With Prior Storage--With Or Without Treatment) |
| Tons: | 0.168 |
| | |
| Year: | 2007 |
| Gepaid: | CAL000225608 |
| TSD EPA ID: | CAT080013352 |
| CA Waste Code: | 134 - Aqueous solution with total organic residues less than 10 percent |
| Disposal Method: | H039 - Other Recovery Of Reclamation For Reuse Including Acid Regeneration, Organics Recovery Ect |
| Tons: | 1.68 |
| | |
| Year: | 2006 |
| Gepaid: | CAL000225608 |
| TSD EPA ID: | CAT080013352 |
| CA Waste Code: | 134 - Aqueous solution with total organic residues less than 10 percent |
| Disposal Method: | R01 - Recycler |
| Tons: | 0.084 |

Click this hyperlink while viewing on your computer to access
4 additional CA HAZNET: record(s) in the EDR Site Report.

Additional Info:

| | |
|---|---|
| Year: | 2010 |
| Gen EPA ID: | CAL000225608 |
| | |
| Shipment Date: | 20101025 |
| Creation Date: | 1/3/2011 18:30:54 |
| Receipt Date: | 20101027 |
| Manifest ID: | 002142794FLE |
| Trans EPA ID: | CAR000183913 |
| Trans Name: | BELSHIRE |
| Trans 2 EPA ID: | Not reported |
| Trans 2 Name: | Not reported |
| TSDF EPA ID: | CAT080013352 |
| Trans Name: | DEMENNO KERDOON |
| TSDF Alt EPA ID: | Not reported |
| TSDF Alt Name: | Not reported |
| CA Waste Code: | 134 - Aqueous solution with <10% total organic residues |
| RCRA Code: | Not reported |
| Disposal Method: | H039 - Other Recovery Of Reclamation For Reuse Including Acid Regeneration, Organics Recovery Ect |
| Quantity Tons: | 0.063 |
| Waste Quantity: | 15 |
| Quantity Unit: | G |
| Additional Code 1: | Not reported |
| Additional Code 2: | Not reported |

**BP WEST COAST PRODUCTS LLC 9760 (Continued)** **S113113993**

| | |
|---|---|
| Additional Code 3: | Not reported |
| Additional Code 4: | Not reported |
| Additional Code 5: | Not reported |
| | |
| Shipment Date: | 20100305 |
| Creation Date: | 6/29/2010 18:30:08 |
| Receipt Date: | 20100311 |
| Manifest ID: | 002132545FLE |
| Trans EPA ID: | CAR000183913 |
| Trans Name: | BELSHIRE |
| Trans 2 EPA ID: | CAT080016116 |
| Trans 2 Name: | NIETO AND SONS |
| TSDF EPA ID: | CAT080013352 |
| Trans Name: | DEMENNO KERDOON |
| TSDF Alt EPA ID: | Not reported |
| TSDF Alt Name: | Not reported |
| CA Waste Code: | 134 - Aqueous solution with <10% total organic residues |
| RCRA Code: | Not reported |
| Disposal Method: | H039 - Other Recovery Of Reclamation For Reuse Including Acid Regeneration, Organics Recovery Ect |
| Quantity Tons: | 0.336 |
| Waste Quantity: | 80 |
| Quantity Unit: | G |
| Additional Code 1: | Not reported |
| Additional Code 2: | Not reported |
| Additional Code 3: | Not reported |
| Additional Code 4: | Not reported |
| Additional Code 5: | Not reported |

Additional Info:

| | |
|---|---|
| Year: | 2002 |
| Gen EPA ID: | CAL000225608 |
| | |
| Shipment Date: | 20020708 |
| Creation Date: | 9/19/2002 18:30:45 |
| Receipt Date: | 20020716 |
| Manifest ID: | 21818995 |
| Trans EPA ID: | CAD983584681 |
| Trans Name: | Not reported |
| Trans 2 EPA ID: | Not reported |
| Trans 2 Name: | Not reported |
| TSDF EPA ID: | CAT080013352 |
| Trans Name: | Not reported |
| TSDF Alt EPA ID: | Not reported |
| TSDF Alt Name: | Not reported |
| CA Waste Code: | 134 - Aqueous solution with <10% total organic residues |
| RCRA Code: | Not reported |
| Disposal Method: | R01 - Recycler |
| Quantity Tons: | 1.68 |
| Waste Quantity: | 400 |
| Quantity Unit: | G |
| Additional Code 1: | Not reported |
| Additional Code 2: | Not reported |
| Additional Code 3: | Not reported |
| Additional Code 4: | Not reported |
| Additional Code 5: | Not reported |

**BP WEST COAST PRODUCTS LLC 9760 (Continued)** **S113113993**

| | |
|---|---|
| Shipment Date: | 20020419 |
| Creation Date: | 7/29/2002 18:41:42 |
| Receipt Date: | 20020423 |
| Manifest ID: | 21621579 |
| Trans EPA ID: | CAD983584681 |
| Trans Name: | Not reported |
| Trans 2 EPA ID: | Not reported |
| Trans 2 Name: | Not reported |
| TSDF EPA ID: | CAT080013352 |
| Trans Name: | Not reported |
| TSDF Alt EPA ID: | Not reported |
| TSDF Alt Name: | Not reported |
| CA Waste Code: | 134 - Aqueous solution with <10% total organic residues |
| RCRA Code: | Not reported |
| Disposal Method: | R01 - Recycler |
| Quantity Tons: | 0.21 |
| Waste Quantity: | 50 |
| Quantity Unit: | G |
| Additional Code 1: | Not reported |
| Additional Code 2: | Not reported |
| Additional Code 3: | Not reported |
| Additional Code 4: | Not reported |
| Additional Code 5: | Not reported |

Additional Info:

| | |
|---|---|
| Year: | 2009 |
| Gen EPA ID: | CAL000225608 |
| | |
| Shipment Date: | 20090519 |
| Creation Date: | 7/2/2009 18:30:26 |
| Receipt Date: | 20090522 |
| Manifest ID: | 002166939FLE |
| Trans EPA ID: | CAR000183913 |
| Trans Name: | BELSHIRE |
| Trans 2 EPA ID: | CAT080016116 |
| Trans 2 Name: | NIETO & SONS TRUCKING INC |
| TSDF EPA ID: | CAT080013352 |
| Trans Name: | DEMENNO KERDOON |
| TSDF Alt EPA ID: | Not reported |
| TSDF Alt Name: | Not reported |
| CA Waste Code: | 134 - Aqueous solution with <10% total organic residues |
| RCRA Code: | Not reported |
| Disposal Method: | H039 - Other Recovery Of Reclamation For Reuse Including Acid Regeneration, Organics Recovery Ect |
| Quantity Tons: | 0.462 |
| Waste Quantity: | 110 |
| Quantity Unit: | G |
| Additional Code 1: | Not reported |
| Additional Code 2: | Not reported |
| Additional Code 3: | Not reported |
| Additional Code 4: | Not reported |
| Additional Code 5: | Not reported |
| | |
| Shipment Date: | 20090519 |
| Creation Date: | 9/25/2009 18:30:08 |
| Receipt Date: | 20090522 |
| Manifest ID: | 002166954FLE |

**BP WEST COAST PRODUCTS LLC 9760 (Continued)** **S113113993**

| | |
|---|---|
| Trans EPA ID: | CAR000183913 |
| Trans Name: | BELSHIRE |
| Trans 2 EPA ID: | OKD981588791 |
| Trans 2 Name: | TRIAD TRANSPORT INC |
| TSDF EPA ID: | NVT330010000 |
| Trans Name: | US ECOLOGY NEVADA OPERATIONS |
| TSDF Alt EPA ID: | Not reported |
| TSDF Alt Name: | Not reported |
| CA Waste Code: | 352 - Other organic solids |
| RCRA Code: | Not reported |
| Disposal Method: | H132 - Landfill Or Surface Impoundment That Will Be Closed As Landfill( To Include On-Site Treatment And/Or Stabilization) |
| Quantity Tons: | 0.0275 |
| Waste Quantity: | 55 |
| Quantity Unit: | P |
| Additional Code 1: | Not reported |
| Additional Code 2: | Not reported |
| Additional Code 3: | Not reported |
| Additional Code 4: | Not reported |
| Additional Code 5: | Not reported |
| | |
| Shipment Date: | 20090519 |
| Creation Date: | 7/2/2009 18:30:26 |
| Receipt Date: | 20090522 |
| Manifest ID: | 002166939FLE |
| Trans EPA ID: | CAR000183913 |
| Trans Name: | BELSHIRE |
| Trans 2 EPA ID: | CAT080016116 |
| Trans 2 Name: | NIETO & SONS TRUCKING INC |
| TSDF EPA ID: | CAT080013352 |
| Trans Name: | DEMENNO KERDOON |
| TSDF Alt EPA ID: | Not reported |
| TSDF Alt Name: | Not reported |
| CA Waste Code: | 134 - Aqueous solution with <10% total organic residues |
| RCRA Code: | Not reported |
| Disposal Method: | H039 - Other Recovery Of Reclamation For Reuse Including Acid Regeneration, Organics Recovery Ect |
| Quantity Tons: | 1.26 |
| Waste Quantity: | 300 |
| Quantity Unit: | G |
| Additional Code 1: | Not reported |
| Additional Code 2: | Not reported |
| Additional Code 3: | Not reported |
| Additional Code 4: | Not reported |
| Additional Code 5: | Not reported |
| | |
| Shipment Date: | 20090121 |
| Creation Date: | 3/24/2009 18:30:20 |
| Receipt Date: | 20090126 |
| Manifest ID: | 002165150FLE |
| Trans EPA ID: | CAR000183913 |
| Trans Name: | BELSHIRE |
| Trans 2 EPA ID: | CAT080016116 |
| Trans 2 Name: | NIETO & SONS TRUCKING |
| TSDF EPA ID: | CAT080013352 |
| Trans Name: | DEMENNO KERDOON |
| TSDF Alt EPA ID: | Not reported |

**BP WEST COAST PRODUCTS LLC 9760 (Continued)** **S113113993**

| | |
|---|---|
| TSDF Alt Name: | Not reported |
| CA Waste Code: | 134 - Aqueous solution with <10% total organic residues |
| RCRA Code: | Not reported |
| Disposal Method: | H039 - Other Recovery Of Reclamation For Reuse Including Acid Regeneration, Organics Recovery Ect |
| Quantity Tons: | 0.063 |
| Waste Quantity: | 15 |
| Quantity Unit: | G |
| Additional Code 1: | Not reported |
| Additional Code 2: | Not reported |
| Additional Code 3: | Not reported |
| Additional Code 4: | Not reported |
| Additional Code 5: | Not reported |

Additional Info:

| | |
|---|---|
| Year: | 2011 |
| Gen EPA ID: | CAL000225608 |
| Shipment Date: | 20110608 |
| Creation Date: | 8/26/2011 18:30:44 |
| Receipt Date: | 20110616 |
| Manifest ID: | 004233913FLE |
| Trans EPA ID: | CAR000183913 |
| Trans Name: | BELSHIRE |
| Trans 2 EPA ID: | CAT080016116 |
| Trans 2 Name: | NIETO & SONS TRUCKING INC |
| TSDF EPA ID: | CAT080013352 |
| Trans Name: | DEMENNO KERDOON |
| TSDF Alt EPA ID: | Not reported |
| TSDF Alt Name: | Not reported |
| CA Waste Code: | 134 - Aqueous solution with <10% total organic residues |
| RCRA Code: | Not reported |
| Disposal Method: | H039 - Other Recovery Of Reclamation For Reuse Including Acid Regeneration, Organics Recovery Ect |
| Quantity Tons: | 0.105 |
| Waste Quantity: | 25 |
| Quantity Unit: | G |
| Additional Code 1: | Not reported |
| Additional Code 2: | Not reported |
| Additional Code 3: | Not reported |
| Additional Code 4: | Not reported |
| Additional Code 5: | Not reported |

Additional Info:

| | |
|---|---|
| Year: | 2006 |
| Gen EPA ID: | CAL000225608 |
| Shipment Date: | 20060427 |
| Creation Date: | 8/10/2006 18:36:07 |
| Receipt Date: | 20060502 |
| Manifest ID: | 25184371 |
| Trans EPA ID: | CAR000165175 |
| Trans Name: | BELSHIRE ENVIRONMENTAL SERVICES INC |
| Trans 2 EPA ID: | Not reported |
| Trans 2 Name: | Not reported |
| TSDF EPA ID: | CAT080013352 |

**BP WEST COAST PRODUCTS LLC 9760 (Continued)** **S113113993**

| | |
|---|---|
| Trans Name: | DEMENNO KERDOON |
| TSDF Alt EPA ID: | CAT080013352 |
| TSDF Alt Name: | Not reported |
| CA Waste Code: | 134 - Aqueous solution with <10% total organic residues |
| RCRA Code: | Not reported |
| Disposal Method: | R01 - Recycler |
| Quantity Tons: | 0.021 |
| Waste Quantity: | 5 |
| Quantity Unit: | G |
| Additional Code 1: | Not reported |
| Additional Code 2: | Not reported |
| Additional Code 3: | Not reported |
| Additional Code 4: | Not reported |
| Additional Code 5: | Not reported |

| | |
|---|---|
| Shipment Date: | 20060105 |
| Creation Date: | 3/14/2007 18:30:33 |
| Receipt Date: | 20060111 |
| Manifest ID: | 24862957 |
| Trans EPA ID: | CAR000165175 |
| Trans Name: | BELSHIRE ENVIRONMENTAL SVCS |
| Trans 2 EPA ID: | Not reported |
| Trans 2 Name: | Not reported |
| TSDF EPA ID: | CAT080013352 |
| Trans Name: | DEMENNO KERDOON |
| TSDF Alt EPA ID: | CAT080013352 |
| TSDF Alt Name: | Not reported |
| CA Waste Code: | 134 - Aqueous solution with <10% total organic residues |
| RCRA Code: | Not reported |
| Disposal Method: | R01 - Recycler |
| Quantity Tons: | 0.063 |
| Waste Quantity: | 15 |
| Quantity Unit: | G |
| Additional Code 1: | Not reported |
| Additional Code 2: | Not reported |
| Additional Code 3: | Not reported |
| Additional Code 4: | Not reported |
| Additional Code 5: | Not reported |

Additional Info:

| | |
|---|---|
| Year: | 2008 |
| Gen EPA ID: | CAL000225608 |

| | |
|---|---|
| Shipment Date: | 20080603 |
| Creation Date: | 8/8/2008 18:30:23 |
| Receipt Date: | 20080605 |
| Manifest ID: | 000825422FLE |
| Trans EPA ID: | CAR000183913 |
| Trans Name: | BELSHIRE |
| Trans 2 EPA ID: | Not reported |
| Trans 2 Name: | Not reported |
| TSDF EPA ID: | CAT080013352 |
| Trans Name: | DEMENNO KERDOON |
| TSDF Alt EPA ID: | Not reported |
| TSDF Alt Name: | Not reported |
| CA Waste Code: | 134 - Aqueous solution with <10% total organic residues |
| RCRA Code: | Not reported |

**BP WEST COAST PRODUCTS LLC 9760 (Continued)** **S113113993**

| | |
|---|---|
| Disposal Method: | H039 - Other Recovery Of Reclamation For Reuse Including Acid Regeneration, Organics Recovery Ect |
| Quantity Tons: | 0.1554 |
| Waste Quantity: | 37 |
| Quantity Unit: | G |
| Additional Code 1: | Not reported |
| Additional Code 2: | Not reported |
| Additional Code 3: | Not reported |
| Additional Code 4: | Not reported |
| Additional Code 5: | Not reported |

Additional Info:

| | |
|---|---|
| Year: | 2012 |
| Gen EPA ID: | CAL000225608 |
| Shipment Date: | 20120611 |
| Creation Date: | 5/31/2013 22:15:05 |
| Receipt Date: | 20120615 |
| Manifest ID: | 004663900FLE |
| Trans EPA ID: | CAR000183913 |
| Trans Name: | BELSHIRE |
| Trans 2 EPA ID: | CAD981412356 |
| Trans 2 Name: | PACIFIC TRANS ENVIRONMENTAL SERVICES INC |
| TSDF EPA ID: | NVT330010000 |
| Trans Name: | US ECOLOGY NEVADA OPERATIONS |
| TSDF Alt EPA ID: | Not reported |
| TSDF Alt Name: | Not reported |
| CA Waste Code: | 352 - Other organic solids |
| RCRA Code: | Not reported |
| Disposal Method: | H132 - Landfill Or Surface Impoundment That Will Be Closed As Landfill( To Include On-Site Treatment And/Or Stabilization) |
| Quantity Tons: | 0.025 |
| Waste Quantity: | 50 |
| Quantity Unit: | P |
| Additional Code 1: | Not reported |
| Additional Code 2: | Not reported |
| Additional Code 3: | Not reported |
| Additional Code 4: | Not reported |
| Additional Code 5: | Not reported |
| Shipment Date: | 20120224 |
| Creation Date: | 4/30/2012 20:30:14 |
| Receipt Date: | 20120302 |
| Manifest ID: | 004663121FLE |
| Trans EPA ID: | CAR000183913 |
| Trans Name: | BELSHIRE |
| Trans 2 EPA ID: | Not reported |
| Trans 2 Name: | Not reported |
| TSDF EPA ID: | CAT080013352 |
| Trans Name: | DEMENNO KERDOON |
| TSDF Alt EPA ID: | Not reported |
| TSDF Alt Name: | Not reported |
| CA Waste Code: | 134 - Aqueous solution with <10% total organic residues |
| RCRA Code: | Not reported |
| Disposal Method: | H039 - Other Recovery Of Reclamation For Reuse Including Acid Regeneration, Organics Recovery Ect |
| Quantity Tons: | 0.21 |

**BP WEST COAST PRODUCTS LLC 9760 (Continued)** **S113113993**

| | |
|---|---|
| Waste Quantity: | 50 |
| Quantity Unit: | G |
| Additional Code 1: | Not reported |
| Additional Code 2: | Not reported |
| Additional Code 3: | Not reported |
| Additional Code 4: | Not reported |
| Additional Code 5: | Not reported |

Additional Info:

| | |
|---|---|
| Year: | 2004 |
| Gen EPA ID: | CAL000225608 |
| Shipment Date: | 20041029 |
| Creation Date: | 1/28/2005 18:31:06 |
| Receipt Date: | 20041104 |
| Manifest ID: | 23614624 |
| Trans EPA ID: | CAD983584681 |
| Trans Name: | BELSHIRE ENVIRONMENTAL SERVICES INC |
| Trans 2 EPA ID: | Not reported |
| Trans 2 Name: | Not reported |
| TSDF EPA ID: | CAT080013352 |
| Trans Name: | DEMENNO KERDOON |
| TSDF Alt EPA ID: | CAT080013352 |
| TSDF Alt Name: | Not reported |
| CA Waste Code: | 134 - Aqueous solution with <10% total organic residues |
| RCRA Code: | EXEM |
| Disposal Method: | R01 - Recycler |
| Quantity Tons: | 0.21 |
| Waste Quantity: | 50 |
| Quantity Unit: | G |
| Additional Code 1: | Not reported |
| Additional Code 2: | Not reported |
| Additional Code 3: | Not reported |
| Additional Code 4: | Not reported |
| Additional Code 5: | Not reported |
| Shipment Date: | 20041029 |
| Creation Date: | 1/28/2005 18:31:06 |
| Receipt Date: | 20041104 |
| Manifest ID: | 24098744 |
| Trans EPA ID: | CAD983584681 |
| Trans Name: | BELSHIRE ENVIRONMENTAL SERVICES INC |
| Trans 2 EPA ID: | Not reported |
| Trans 2 Name: | Not reported |
| TSDF EPA ID: | CAT080013352 |
| Trans Name: | DEMENNO KERDOON |
| TSDF Alt EPA ID: | CAT080013352 |
| TSDF Alt Name: | Not reported |
| CA Waste Code: | 134 - Aqueous solution with <10% total organic residues |
| RCRA Code: | EXEM |
| Disposal Method: | R01 - Recycler |
| Quantity Tons: | 1.89 |
| Waste Quantity: | 450 |
| Quantity Unit: | G |
| Additional Code 1: | Not reported |
| Additional Code 2: | Not reported |
| Additional Code 3: | Not reported |

**BP WEST COAST PRODUCTS LLC 9760 (Continued)** **S113113993**

| | |
|---|---|
| Additional Code 4: | Not reported |
| Additional Code 5: | Not reported |
| | |
| Shipment Date: | 20040917 |
| Creation Date: | 12/21/2004 18:31:57 |
| Receipt Date: | 20040922 |
| Manifest ID: | 24093155 |
| Trans EPA ID: | CAD983584681 |
| Trans Name: | BELSHIRE ENVIRONMENTAL SERVICES INC |
| Trans 2 EPA ID: | Not reported |
| Trans 2 Name: | Not reported |
| TSDF EPA ID: | CAT080013352 |
| Trans Name: | DEMENNO KERDOON |
| TSDF Alt EPA ID: | CAT080013352 |
| TSDF Alt Name: | Not reported |
| CA Waste Code: | 134 - Aqueous solution with <10% total organic residues |
| RCRA Code: | EXEM |
| Disposal Method: | R01 - Recycler |
| Quantity Tons: | 0.021 |
| Waste Quantity: | 5 |
| Quantity Unit: | G |
| Additional Code 1: | Not reported |
| Additional Code 2: | Not reported |
| Additional Code 3: | Not reported |
| Additional Code 4: | Not reported |
| Additional Code 5: | Not reported |
| | |
| Shipment Date: | 20040917 |
| Creation Date: | 12/21/2004 18:31:57 |
| Receipt Date: | 20040922 |
| Manifest ID: | 24092401 |
| Trans EPA ID: | CAD983584681 |
| Trans Name: | BELSHIRE ENVIRONMENTAL SERVICES INC |
| Trans 2 EPA ID: | Not reported |
| Trans 2 Name: | Not reported |
| TSDF EPA ID: | CAT080013352 |
| Trans Name: | DEMENNO KERDOON |
| TSDF Alt EPA ID: | CAT080013352 |
| TSDF Alt Name: | Not reported |
| CA Waste Code: | 134 - Aqueous solution with <10% total organic residues |
| RCRA Code: | EXEM |
| Disposal Method: | R01 - Recycler |
| Quantity Tons: | 2.31 |
| Waste Quantity: | 550 |
| Quantity Unit: | G |
| Additional Code 1: | Not reported |
| Additional Code 2: | Not reported |
| Additional Code 3: | Not reported |
| Additional Code 4: | Not reported |
| Additional Code 5: | Not reported |
| | |
| Shipment Date: | 20040127 |
| Creation Date: | 8/20/2004 9:49:45 |
| Receipt Date: | 20040129 |
| Manifest ID: | 23538577 |
| Trans EPA ID: | CAD983584681 |
| Trans Name: | BELSHIRE ENVIRONMENTAL SERVICES INC |

**BP WEST COAST PRODUCTS LLC 9760 (Continued)** **S113113993**

| | |
|---|---|
| Trans 2 EPA ID: | Not reported |
| Trans 2 Name: | Not reported |
| TSDF EPA ID: | CAT080013352 |
| Trans Name: | DEMENNO KERDOON |
| TSDF Alt EPA ID: | CAT080013352 |
| TSDF Alt Name: | Not reported |
| CA Waste Code: | 134 - Aqueous solution with <10% total organic residues |
| RCRA Code: | Not reported |
| Disposal Method: | R01 - Recycler |
| Quantity Tons: | 0.105 |
| Waste Quantity: | 25 |
| Quantity Unit: | G |
| Additional Code 1: | Not reported |
| Additional Code 2: | Not reported |
| Additional Code 3: | Not reported |
| Additional Code 4: | Not reported |
| Additional Code 5: | Not reported |

| | |
|---|---|
| Shipment Date: | 20040127 |
| Creation Date: | 8/20/2004 9:49:45 |
| Receipt Date: | 20040129 |
| Manifest ID: | 23538577 |
| Trans EPA ID: | CAD983584681 |
| Trans Name: | BELSHIRE ENVIRONMENTAL SERVICES INC |
| Trans 2 EPA ID: | Not reported |
| Trans 2 Name: | Not reported |
| TSDF EPA ID: | CAT080013352 |
| Trans Name: | DEMENNO KERDOON |
| TSDF Alt EPA ID: | CAT080013352 |
| TSDF Alt Name: | Not reported |
| CA Waste Code: | 134 - Aqueous solution with <10% total organic residues |
| RCRA Code: | Not reported |
| Disposal Method: | R01 - Recycler |
| Quantity Tons: | 0.126 |
| Waste Quantity: | 30 |
| Quantity Unit: | G |
| Additional Code 1: | Not reported |
| Additional Code 2: | Not reported |
| Additional Code 3: | Not reported |
| Additional Code 4: | Not reported |
| Additional Code 5: | Not reported |

| | |
|---|---|
| Shipment Date: | 20040127 |
| Creation Date: | 8/19/2004 11:23:00 |
| Receipt Date: | 20040129 |
| Manifest ID: | 22504320 |
| Trans EPA ID: | CAD983584681 |
| Trans Name: | BELSHIRE ENVIRONMENTAL SERVICES INC |
| Trans 2 EPA ID: | Not reported |
| Trans 2 Name: | Not reported |
| TSDF EPA ID: | CAD008302903 |
| Trans Name: | ONYX ENVIRONMENTAL |
| TSDF Alt EPA ID: | CAD008302903 |
| TSDF Alt Name: | Not reported |
| CA Waste Code: | 352 - Other organic solids |
| RCRA Code: | D018 |
| Disposal Method: | H01 - Transfer Station |

**BP WEST COAST PRODUCTS LLC 9760 (Continued)** **S113113993**

| | |
|---|---|
| Quantity Tons: | 0.1 |
| Waste Quantity: | 200 |
| Quantity Unit: | P |
| Additional Code 1: | Not reported |
| Additional Code 2: | Not reported |
| Additional Code 3: | Not reported |
| Additional Code 4: | Not reported |
| Additional Code 5: | Not reported |

Additional Info:

| | |
|---|---|
| Year: | 2005 |
| Gen EPA ID: | CAL000225608 |
| Shipment Date: | 20050224 |
| Creation Date: | 6/1/2005 18:31:04 |
| Receipt Date: | 20050303 |
| Manifest ID: | 24327053 |
| Trans EPA ID: | CAD983584681 |
| Trans Name: | BELSHIRE ENVIRONMENTAL SERVICES INC |
| Trans 2 EPA ID: | Not reported |
| Trans 2 Name: | Not reported |
| TSDF EPA ID: | CAT080013352 |
| Trans Name: | DEMENNO KERDOON |
| TSDF Alt EPA ID: | CAT080013352 |
| TSDF Alt Name: | Not reported |
| CA Waste Code: | 134 - Aqueous solution with <10% total organic residues |
| RCRA Code: | EXEM |
| Disposal Method: | R01 - Recycler |
| Quantity Tons: | 0.231 |
| Waste Quantity: | 55 |
| Quantity Unit: | G |
| Additional Code 1: | Not reported |
| Additional Code 2: | Not reported |
| Additional Code 3: | Not reported |
| Additional Code 4: | Not reported |
| Additional Code 5: | Not reported |
| Shipment Date: | 20050224 |
| Creation Date: | 6/1/2005 18:31:04 |
| Receipt Date: | 20050303 |
| Manifest ID: | 24327053 |
| Trans EPA ID: | CAD983584681 |
| Trans Name: | BELSHIRE ENVIRONMENTAL SERVICES INC |
| Trans 2 EPA ID: | Not reported |
| Trans 2 Name: | Not reported |
| TSDF EPA ID: | CAT080013352 |
| Trans Name: | DEMENNO KERDOON |
| TSDF Alt EPA ID: | CAT080013352 |
| TSDF Alt Name: | Not reported |
| CA Waste Code: | 134 - Aqueous solution with <10% total organic residues |
| RCRA Code: | EXEM |
| Disposal Method: | R01 - Recycler |
| Quantity Tons: | 0.021 |
| Waste Quantity: | 5 |
| Quantity Unit: | G |
| Additional Code 1: | Not reported |
| Additional Code 2: | Not reported |

**BP WEST COAST PRODUCTS LLC 9760 (Continued)** **S113113993**

| | |
|---|---|
| Additional Code 3: | Not reported |
| Additional Code 4: | Not reported |
| Additional Code 5: | Not reported |
| | |
| Shipment Date: | 20050125 |
| Creation Date: | 3/2/2007 18:30:13 |
| Receipt Date: | 20050127 |
| Manifest ID: | 24193028 |
| Trans EPA ID: | CAD983584681 |
| Trans Name: | BELSHIRE ENVIRONMENTAL SVCS |
| Trans 2 EPA ID: | Not reported |
| Trans 2 Name: | Not reported |
| TSDF EPA ID: | CAT080013352 |
| Trans Name: | DEMENNO KERDOON |
| TSDF Alt EPA ID: | CAT080013352 |
| TSDF Alt Name: | Not reported |
| CA Waste Code: | 134 - Aqueous solution with <10% total organic residues |
| RCRA Code: | EXEM |
| Disposal Method: | R01 - Recycler |
| Quantity Tons: | 0.042 |
| Waste Quantity: | 10 |
| Quantity Unit: | G |
| Additional Code 1: | Not reported |
| Additional Code 2: | Not reported |
| Additional Code 3: | Not reported |
| Additional Code 4: | Not reported |
| Additional Code 5: | Not reported |

Additional Info:

| | |
|---|---|
| Year: | 2007 |
| Gen EPA ID: | CAL000225608 |
| | |
| Shipment Date: | 20070914 |
| Creation Date: | 1/9/2008 18:30:21 |
| Receipt Date: | 20070922 |
| Manifest ID: | 000783380FLE |
| Trans EPA ID: | CAR000165175 |
| Trans Name: | BELSHIRE ENVIRONMENTAL SERVICES INC |
| Trans 2 EPA ID: | Not reported |
| Trans 2 Name: | Not reported |
| TSDF EPA ID: | CAT080013352 |
| Trans Name: | DEMENNO KERDOON |
| TSDF Alt EPA ID: | Not reported |
| TSDF Alt Name: | Not reported |
| CA Waste Code: | 134 - Aqueous solution with <10% total organic residues |
| RCRA Code: | Not reported |
| Disposal Method: | H039 - Other Recovery Of Reclamation For Reuse Including Acid Regeneration, Organics Recovery Ect |
| Quantity Tons: | 1.68 |
| Waste Quantity: | 400 |
| Quantity Unit: | G |
| Additional Code 1: | Not reported |
| Additional Code 2: | Not reported |
| Additional Code 3: | Not reported |
| Additional Code 4: | Not reported |
| Additional Code 5: | Not reported |

**BP WEST COAST PRODUCTS LLC 9760 (Continued)** **S113113993**

| | |
|---|---|
| Shipment Date: | 20070301 |
| Creation Date: | 8/19/2007 18:30:27 |
| Receipt Date: | 20070302 |
| Manifest ID: | 000752447FLE |
| Trans EPA ID: | CAR000165175 |
| Trans Name: | BELSHIRE ENVIRONMENTAL SERVICES INC |
| Trans 2 EPA ID: | Not reported |
| Trans 2 Name: | Not reported |
| TSDF EPA ID: | CAT080013352 |
| Trans Name: | DEMENNO KERDOON |
| TSDF Alt EPA ID: | Not reported |
| TSDF Alt Name: | Not reported |
| CA Waste Code: | 134 - Aqueous solution with <10% total organic residues |
| RCRA Code: | Not reported |
| Disposal Method: | H135 - Discharge To Sewer/Potw Or Npdes(With Prior Storage--With Or Without Treatment) |
| Quantity Tons: | 0.168 |
| Waste Quantity: | 40 |
| Quantity Unit: | G |
| Additional Code 1: | Not reported |
| Additional Code 2: | Not reported |
| Additional Code 3: | Not reported |
| Additional Code 4: | Not reported |
| Additional Code 5: | Not reported |

HWTS:

| | |
|---|---|
| Name: | BP WEST COAST PRODUCTS LLC 9760 |
| Address: | 12109 WOODSIDE |
| Address 2: | Not reported |
| City,State,Zip: | LAKESIDE, CA 920400000 |
| EPA ID: | CAL000225608 |
| Inactive Date: | 06/30/2014 |
| Create Date: | 12/17/2001 |
| Last Act Date: | 07/31/2014 |
| Mailing Name: | Not reported |
| Mailing Address: | PO BOX 80249 |
| Mailing Address 2: | Not reported |
| Mailing City,State,Zip: | RANCHO SANTA MARGARI, CA 920688000 |
| Owner Name: | BP WEST COAST PRODUCTS LLC |
| Owner Address: | 4519 GRANDVIEW RD |
| Owner Address 2: | Not reported |
| Owner City,State,Zip: | BLAINE, WA 982300000 |
| Contact Name: | SARAH SAMUELS |
| Contact Address: | 4519 GRANDVIEW RD |
| Contact Address 2: | BLDG. 1 |
| City,State,Zip: | BLAINE, WA 982300000 |

NAICS:

| | |
|---|---|
| EPA ID: | CAL000225608 |
| Create Date: | 2002-03-14 16:36:29 |
| NAICS Code: | 44719 |
| NAICS Description: | Other Gasoline Stations |
| Issued EPA ID Date: | 2001-12-17 00:00:00 |
| Inactive Date: | 2014-06-30 00:00:00 |
| Facility Name: | BP WEST COAST PRODUCTS LLC 9760 |
| Facility Address: | 12109 WOODSIDE |
| Facility Address 2: | Not reported |

**BP WEST COAST PRODUCTS LLC 9760 (Continued)** **S113113993**

Facility City: LAKESIDE
Facility County: 37
Facility State: CA
Facility Zip: 920400000

---

**I329** **13904 SAN DIEGO COUNTY SITE ASSESSMENT AND MITIGAT** **FINDS** **1014672612**
**12109 WOODSIDE BLVD** **N/A**
**< 1/8** **LAKESIDE, CA 92040**
**1 ft.**

**Site 40 of 42 in cluster I**

**Relative: Higher**
**Actual: 396 ft.**

FINDS:
Registry ID: 110043349855
Facility URL: http://ofmpub.epa.gov/enviro/fii_query_detail.disp_program_facility?p_registry_id=110043349855

Environmental Interest/Information System:
LEAKING UNDERGROUND STORAGE TANK - ARRA

Click this hyperlink while viewing on your computer to access additional FINDS: detail in the EDR Site Report.

---

**J330** **LAKESIDE EQUIPMENT RENTAL** **San Diego Co. HMMD** **S104755380**
**11925 WOODSIDE AVE** **CERS HAZ WASTE** **N/A**
**< 1/8** **LAKESIDE, CA 92040** **CERS**
**1 ft.**

**Site 27 of 28 in cluster J**

**Relative: Lower**
**Actual: 387 ft.**

HMMD SAN DIEGO:

| | |
|---|---|
| Name: | LAKESIDE EQUIPMENT RENTAL |
| Address: | 11925 WOODSIDE AVE |
| City,State,Zip: | LAKESIDE, CA 92040 |
| Permit Number: | Not reported |
| Business Type: | Not reported |
| EPA Id Number: | CAL000007283 |
| APN: | Not reported |
| Last HMMD Inspection: | Not reported |
| Facility Telephone: | 619-561-7845 |
| Permit Status: | Permit Renewed |
| Permit Expiration: | Not reported |
| Date Last Updated: | 02/26/2020 |
| Facility Owner: | Not reported |
| Facility Mailing Address: | 11925 WOODSIDE, LAKESIDE, CA 92040-2913 |
| Facility Mailing City: | Not reported |
| Facility Mailing State: | Not reported |
| Facility Mailing Zip: | Not reported |
| UST Owner: | N |
| Handle Regulated Hazmat: | Not reported |
| Own Or Operate UST: | Not reported |
| Subject To APSA: | Not reported |
| Generate Haz Waste: | Y |
| Treat Haz Waste: | N |
| Generate Medical Waste: | Not reported |

Inspection Violation:

| | |
|---|---|
| Record ID: | DEH2002-HUPFP-136076 |
| Permit Status: | Permit Renewed |

**LAKESIDE EQUIPMENT RENTAL (Continued)** **S104755380**

| | |
|---|---|
| Active Permit: | Y |
| Facility Id Number: | 37-000-136076 |
| Program Element: | Hazardous Waste Generator |
| Inspection Type: | Routine |
| Inspection Number: | 4085204 |
| Return To Compliance Date: | 2016-10-01T00:00:00.000 |
| Nov: | No |
| Violation Classification: | Minor |
| Underground Storage Tank Id: | Not reported |
| Container/Tank Id: | Not reported |
| Last Update: | 2020-02-27T03:51:31.000 |
| Inspection Date: | 2015-02-16T00:00:00.000 |
| Violation Code: | 3030004 Failure to properly handle, manage, label, and recycle used oil and fuel filters.; 22 CCR 16 66266.130. |

| | |
|---|---|
| Record ID: | DEH2002-HUPFP-136076 |
| Permit Status: | Permit Renewed |
| Active Permit: | Y |
| Facility Id Number: | 37-000-136076 |
| Program Element: | Hazardous Materials Release Response Plans |
| Inspection Type: | Routine |
| Inspection Number: | 4085204 |
| Return To Compliance Date: | 2015-04-24T00:00:00.000 |
| Nov: | No |
| Violation Classification: | Minor |
| Underground Storage Tank Id: | Not reported |
| Container/Tank Id: | Not reported |
| Last Update: | 2020-02-27T03:51:31.000 |
| Inspection Date: | 2015-02-16T00:00:00.000 |
| Violation Code: | 1010001 Owner/Operator failed to establish and implement a Hazardous Materials Business Plan when storing hazardous materials at or above the thresholds quantities of 55 gallons/500 lbs/200 cubic feet; HSC 6.95 25507(a). |

| | |
|---|---|
| Record ID: | DEH2002-HUPFP-136076 |
| Permit Status: | Permit Renewed |
| Active Permit: | Y |
| Facility Id Number: | 37-000-136076 |
| Program Element: | Hazardous Materials Release Response Plans |
| Inspection Type: | Routine |
| Inspection Number: | 4085204 |
| Return To Compliance Date: | 2015-04-24T00:00:00.000 |
| Nov: | No |
| Violation Classification: | Class II |
| Underground Storage Tank Id: | Not reported |
| Container/Tank Id: | Not reported |
| Last Update: | 2020-02-27T03:51:31.000 |
| Inspection Date: | 2015-02-16T00:00:00.000 |
| Violation Code: | 1010002 Owner/Operator failed to complete and/or submit a Hazardous Materials Business Plan when storing hazardous materials at or above the thresholds quantities of 55 gallons/500 lbs/200 cubic feet; HSC 6.95 25508(a)1A |

| | |
|---|---|
| Record ID: | DEH2002-HUPFP-136076 |
| Permit Status: | Permit Renewed |
| Active Permit: | Y |
| Facility Id Number: | 37-000-136076 |

**LAKESIDE EQUIPMENT RENTAL (Continued)** **S104755380**

| | |
|---|---|
| Program Element: | Hazardous Materials Release Response Plans |
| Inspection Type: | Routine |
| Inspection Number: | 4085204 |
| Return To Compliance Date: | 2015-04-24T00:00:00.000 |
| Nov: | No |
| Violation Classification: | Minor |
| Underground Storage Tank Id: | Not reported |
| Container/Tank Id: | Not reported |
| Last Update: | 2020-02-27T03:51:31.000 |
| Inspection Date: | 2015-02-16T00:00:00.000 |
| Violation Code: | 1010003 Owner/Operator failed to complete and/or submit the Business Activities Page and/or Business Owner Operator Identification Page; 19 CCR 4 2729.2(a)(1). |

| | |
|---|---|
| Record ID: | DEH2002-HUPFP-136076 |
| Permit Status: | Permit Renewed |
| Active Permit: | Y |
| Facility Id Number: | 37-000-136076 |
| Program Element: | Hazardous Waste Generator |
| Inspection Type: | Routine |
| Inspection Number: | 4085204 |
| Return To Compliance Date: | 2015-03-10T00:00:00.000 |
| Nov: | No |
| Violation Classification: | Minor |
| Underground Storage Tank Id: | Not reported |
| Container/Tank Id: | Not reported |
| Last Update: | 2020-02-27T03:51:31.000 |
| Inspection Date: | 2015-02-16T00:00:00.000 |
| Violation Code: | 3010010 Failure to maintain uniform hazardous waste manifest, consolidated manifest, or bills of lading copies for three years.; 22 CCR 12 66262.40(a). |

| | |
|---|---|
| Record ID: | DEH2002-HUPFP-136076 |
| Permit Status: | Permit Renewed |
| Active Permit: | Y |
| Facility Id Number: | 37-000-136076 |
| Program Element: | Hazardous Waste Generator |
| Inspection Type: | Routine |
| Inspection Number: | 4085204 |
| Return To Compliance Date: | 2016-10-01T00:00:00.000 |
| Nov: | No |
| Violation Classification: | Minor |
| Underground Storage Tank Id: | Not reported |
| Container/Tank Id: | Not reported |
| Last Update: | 2020-02-27T03:51:31.000 |
| Inspection Date: | 2015-02-16T00:00:00.000 |
| Violation Code: | 3030007 Failure to properly label hazardous waste accumulation containers with the following requirements: "Hazardous Waste", name and address of the generator, physical and chemical characteristics of the Hazardous Waste, and starting accumulation date.; 22 CCR 12 66262.34(f). |

| | |
|---|---|
| Record ID: | DEH2002-HUPFP-136076 |
| Permit Status: | Permit Renewed |
| Active Permit: | Y |
| Facility Id Number: | 37-000-136076 |
| Program Element: | Hazardous Materials Release Response Plans |

**LAKESIDE EQUIPMENT RENTAL (Continued)** **S104755380**

| | |
|---|---|
| Inspection Type: | Routine |
| Inspection Number: | 6080749 |
| Return To Compliance Date: | 2020-02-25T00:00:00.000 |
| Nov: | No |
| Violation Classification: | Class II |
| Underground Storage Tank Id: | Not reported |
| Container/Tank Id: | Not reported |
| Last Update: | 2020-02-27T03:51:31.000 |
| Inspection Date: | 2019-06-27T00:00:00.000 |
| Violation Code: | 1010006 Failed to update HMBP in CERS within 30 days of a substantial change to any portion of the HMBP, including inventory changes or facility information. HSC 25508.1(a-f); 19 CCR 2654(d); SDCC 68.904(c)(6) |

Waste and Materials:

| | |
|---|---|
| Record ID: | DEH2002-HUPFP-136076 |
| Permit Status: | Permit Renewed |
| Active Permit: | Y |
| Child Record Id: | DEH2020-HCHEM-0247930 |
| Trade Secret: | N |
| Hazardous Material Type: | Pure |
| Last Updated: | 2020-02-26T02:13:47.000 |
| Chemical Name: | DIESEL |
| Common Name: | DIESEL |
| Case Number: | 68476-34-6 |

| | |
|---|---|
| Record ID: | DEH2002-HUPFP-136076 |
| Permit Status: | Permit Renewed |
| Active Permit: | Y |
| Child Record Id: | DEH2020-HCHEM-0247931 |
| Trade Secret: | N |
| Hazardous Material Type: | Pure |
| Last Updated: | 2020-02-26T02:13:47.000 |
| Chemical Name: | Propane |
| Common Name: | Propane |
| Case Number: | 74-98-6 |

| | |
|---|---|
| Record ID: | DEH2002-HUPFP-136076 |
| Permit Status: | Permit Renewed |
| Active Permit: | Y |
| Child Record Id: | DEH2020-HWAST-0219227 |
| Trade Secret: | N |
| Hazardous Material Type: | Not reported |
| Last Updated: | 2020-02-26T02:13:47.000 |
| Chemical Name: | WASTE 221 WASTE OIL & MIXED OIL |
| Common Name: | WASTE 221 WASTE OIL & MIXED OIL |
| Case Number: | Not reported |

| | |
|---|---|
| Record ID: | DEH2002-HUPFP-136076 |
| Permit Status: | Permit Renewed |
| Active Permit: | Y |
| Child Record Id: | DEH2020-HWAST-0219228 |
| Trade Secret: | N |
| Hazardous Material Type: | Not reported |
| Last Updated: | 2020-02-26T02:13:47.000 |
| Chemical Name: | WASTE 222 OIL/WATER SEPARATION SLUDGE |
| Common Name: | SUMP SLUDGE |

**LAKESIDE EQUIPMENT RENTAL (Continued)** **S104755380**

Case Number: Not reported

Record ID: DEH2002-HUPFP-136076
Permit Status: Permit Renewed
Active Permit: Y
Child Record Id: DEH2017-HCHEM-0125673
Trade Secret: N
Hazardous Material Type: Pure
Last Updated: 2018-04-20T02:34:03.000
Chemical Name: DIESEL
Common Name: DIESEL
Case Number: 68476-34-6

Record ID: DEH2002-HUPFP-136076
Permit Status: Permit Renewed
Active Permit: Y
Child Record Id: DEH2017-HWAST-0104572
Trade Secret: N
Hazardous Material Type: Not reported
Last Updated: 2018-04-20T02:34:03.000
Chemical Name: WASTE 221 WASTE OIL & MIXED OIL
Common Name: WASTE 221 WASTE OIL & MIXED OIL
Case Number: Not reported

Record ID: DEH2002-HUPFP-136076
Permit Status: Permit Renewed
Active Permit: Y
Child Record Id: DEH2017-HWAST-0104573
Trade Secret: N
Hazardous Material Type: Not reported
Last Updated: 2018-04-20T02:34:03.000
Chemical Name: WASTE 222 OIL/WATER SEPARATION SLUDGE
Common Name: SUMP SLUDGE
Case Number: Not reported

Record ID: DEH2002-HUPFP-136076
Permit Status: Permit Renewed
Active Permit: Y
Child Record Id: DEH2018-HCHEM-0192863
Trade Secret: N
Hazardous Material Type: Pure
Last Updated: 2019-06-29T02:17:46.000
Chemical Name: DIESEL
Common Name: DIESEL
Case Number: 68476-34-6

Record ID: DEH2002-HUPFP-136076
Permit Status: Permit Renewed
Active Permit: Y
Child Record Id: DEH2018-HWAST-0166713
Trade Secret: N
Hazardous Material Type: Not reported
Last Updated: 2019-06-29T02:17:46.000
Chemical Name: WASTE 221 WASTE OIL & MIXED OIL
Common Name: WASTE 221 WASTE OIL & MIXED OIL
Case Number: Not reported

**LAKESIDE EQUIPMENT RENTAL (Continued)** **S104755380**

| | |
|---|---|
| Record ID: | DEH2002-HUPFP-136076 |
| Permit Status: | Permit Renewed |
| Active Permit: | Y |
| Child Record Id: | DEH2018-HWAST-0166714 |
| Trade Secret: | N |
| Hazardous Material Type: | Not reported |
| Last Updated: | 2019-06-29T02:17:46.000 |
| Chemical Name: | WASTE 222 OIL/WATER SEPARATION SLUDGE |
| Common Name: | SUMP SLUDGE |
| Case Number: | Not reported |

| | |
|---|---|
| Name: | LAKESIDE EQUIPMENT RENTAL |
| Address: | 11925 WOODSIDE AV |
| City,State,Zip: | LAKESIDE, CA 92040 |
| Permit Number: | 136076 |
| Business Type: | 6HK70 |
| EPA Id Number: | CAL000007283 |
| APN: | 382-071-03-00 |
| Last HMMD Inspection: | 02/23/2011 |
| Facility Telephone: | 619-561-7845 |
| Permit Status: | OPEN |
| Permit Expiration: | 04/30/2013 |
| Date Last Updated: | 11/02/2012 |
| Facility Owner: | RONALD MATTERS |
| Facility Mailing Address: | 11925 WOODSIDE |
| Facility Mailing City: | LAKESIDE |
| Facility Mailing State: | CA |
| Facility Mailing Zip: | 92040-2913 |
| UST Owner: | Not reported |
| Handle Regulated Hazmat: | Y |
| Own Or Operate UST: | Not reported |
| Subject To APSA: | Not reported |
| Generate Haz Waste: | Y |
| Treat Haz Waste: | Not reported |
| Generate Medical Waste: | Not reported |

Inventory Active Permits (not SQG Medical):

| | |
|---|---|
| Permit Number: | 136076 |
| Update Date: | 11/02/2012 |
| Case Number: | 68476-34-6 |
| Name: | DIESEL |
| Other Information: | Not reported |
| Material Waste: | Material |
| Hazardous Categories 1: | FIRE |
| Hazardous Categories 2: | ACUTE |

| | |
|---|---|
| Permit Number: | 136076 |
| Update Date: | 11/02/2012 |
| Case Number: | Not reported |
| Name: | WASTE 221 WASTE OIL & MIXED OIL |
| Other Information: | Not reported |
| Material Waste: | Waste |
| Hazardous Categories 1: | Not reported |
| Hazardous Categories 2: | Not reported |

| | |
|---|---|
| Permit Number: | 136076 |
| Update Date: | 11/02/2012 |

**LAKESIDE EQUIPMENT RENTAL (Continued)** **S104755380**

Case Number: Not reported
Name: WASTE 222 OIL/WATER SEPARATION SLUDGE
Other Information: SUMP SLUDGE
Material Waste: Waste
Hazardous Categories 1: Not reported
Hazardous Categories 2: Not reported

Permit Number: 136076
Update Date: 11/02/2012
Case Number: Not reported
Name: WASTE 888 USED OIL FILTERS
Other Information: VORTEX
Material Waste: Waste
Hazardous Categories 1: Not reported
Hazardous Categories 2: Not reported

CERS HAZ WASTE:
Name: LAKESIDE EQUIPMENT RENTAL
Address: 11925 WOODSIDE AVE
City,State,Zip: LAKESIDE, CA 92040
Site ID: 129506
CERS ID: 10371712
CERS Description: Hazardous Waste Generator

CERS:
Name: LAKESIDE EQUIPMENT RENTAL
Address: 11925 WOODSIDE AVE
City,State,Zip: LAKESIDE, CA 92040
Site ID: 129506
CERS ID: 10371712
CERS Description: Chemical Storage Facilities

Violations:
Site ID: 129506
Site Name: LAKESIDE EQUIPMENT RENTAL
Violation Date: 02-16-2015
Citation: 22 CCR 12 66262.34(f) - California Code of Regulations, Title 22, Chapter 12, Section(s) 66262.34(f)
Violation Description: Failure to properly label hazardous waste accumulation containers with the following requirements: "Hazardous Waste", name and address of the generator, physical and chemical characteristics of the Hazardous Waste, and starting accumulation date.
Violation Notes: Returned to compliance on 10/01/2016.
Violation Division: San Diego County Department of Env Health
Violation Program: HW
Violation Source: CERS

Site ID: 129506
Site Name: LAKESIDE EQUIPMENT RENTAL
Violation Date: 02-16-2015
Citation: 19 CCR 6.95 25508(a)(1) - California Code of Regulations, Title 19, Chapter 6.95, Section(s) 25508(a)(1)
Violation Description: Failure to complete and electronically submit the Business Activities Page and/or Business Owner Operator Identification Page.
Violation Notes: Returned to compliance on 04/24/2015.
Violation Division: San Diego County Department of Env Health

**LAKESIDE EQUIPMENT RENTAL (Continued)** **S104755380**

Violation Program: HMRRP
Violation Source: CERS

Site ID: 129506
Site Name: LAKESIDE EQUIPMENT RENTAL
Violation Date: 02-16-2015
Citation: 22 CCR 16 66266.130 - California Code of Regulations, Title 22, Chapter 16, Section(s) 66266.130
Violation Description: Failure to properly handle, manage, label, and recycle used oil and fuel filters.
Violation Notes: Returned to compliance on 10/01/2016.
Violation Division: San Diego County Department of Env Health
Violation Program: HW
Violation Source: CERS

Site ID: 129506
Site Name: LAKESIDE EQUIPMENT RENTAL
Violation Date: 02-16-2015
Citation: HSC 6.95 25508(d) - California Health and Safety Code, Chapter 6.95, Section(s) 25508(d)
Violation Description: Failure to complete and/or electronically submit a business plan when storing/handling a hazardous material at or above reportable quantities.
Violation Notes: Returned to compliance on 04/24/2015.
Violation Division: San Diego County Department of Env Health
Violation Program: HMRRP
Violation Source: CERS

Site ID: 129506
Site Name: LAKESIDE EQUIPMENT RENTAL
Violation Date: 02-16-2015
Citation: 22 CCR 12 66262.40(a) - California Code of Regulations, Title 22, Chapter 12, Section(s) 66262.40(a)
Violation Description: Failure to maintain uniform hazardous waste manifest, consolidated manifest, or bills of lading copies for three years.
Violation Notes: Returned to compliance on 03/10/2015.
Violation Division: San Diego County Department of Env Health
Violation Program: HW
Violation Source: CERS

Site ID: 129506
Site Name: LAKESIDE EQUIPMENT RENTAL
Violation Date: 02-16-2015
Citation: HSC 6.95 25507 - California Health and Safety Code, Chapter 6.95, Section(s) 25507
Violation Description: Failure to adequately establish and implement a business plan when storing/handling a hazardous material at or above reportable quantities.
Violation Notes: Returned to compliance on 04/24/2015.
Violation Division: San Diego County Department of Env Health
Violation Program: HMRRP
Violation Source: CERS

Site ID: 129506
Site Name: LAKESIDE EQUIPMENT RENTAL
Violation Date: 06-27-2019
Citation: HSC 6.95 25508.1(a)-(f) - California Health and Safety Code, Chapter

**LAKESIDE EQUIPMENT RENTAL (Continued)** **S104755380**

6.95, Section(s) 25508.1(a)-(f)
Violation Description: Failure to electronically update business plan within 30 days of any one of the following events: A 100 percent or more increase in the quantity of a previously disclosed material. Any handling of a previously undisclosed hazardous materials at or above reportable quantities. A change of business address, business ownership, or business name. A substantial change in the handler's operations that requires modification to any portion of the business plan.
Violation Notes: Inspection Sequence ID:6080749
Violation Division: San Diego County Department of Env Health
Violation Program: HMRRP
Violation Source: CERS

Evaluation:
Eval General Type: Compliance Evaluation Inspection
Eval Date: 01-03-2017
Violations Found: No
Eval Type: Routine done by local agency
Eval Notes: Inspector: Griffin Donelle Inspection ID:5609835
Eval Division: San Diego County Department of Env Health
Eval Program: HW
Eval Source: CERS

Eval General Type: Compliance Evaluation Inspection
Eval Date: 06-27-2019
Violations Found: No
Eval Type: Routine done by local agency
Eval Notes: Inspector: Quintong Sean Inspection ID:6080749
Eval Division: San Diego County Department of Env Health
Eval Program: HW
Eval Source: CERS

Eval General Type: Compliance Evaluation Inspection
Eval Date: 01-03-2017
Violations Found: No
Eval Type: Routine done by local agency
Eval Notes: Inspector: Griffin Donelle Inspection ID:5609835
Eval Division: San Diego County Department of Env Health
Eval Program: HMRRP
Eval Source: CERS

Eval General Type: Compliance Evaluation Inspection
Eval Date: 02-16-2015
Violations Found: Yes
Eval Type: Routine done by local agency
Eval Notes: Inspector: Fitzmaurice Mark Inspection ID:4085204
Eval Division: San Diego County Department of Env Health
Eval Program: HW
Eval Source: CERS

Eval General Type: Compliance Evaluation Inspection
Eval Date: 02-16-2015
Violations Found: Yes
Eval Type: Routine done by local agency
Eval Notes: Inspector: Fitzmaurice Mark Inspection ID:4085204
Eval Division: San Diego County Department of Env Health
Eval Program: HMRRP

**LAKESIDE EQUIPMENT RENTAL (Continued)** **S104755380**

Eval Source: CERS

Eval General Type: Compliance Evaluation Inspection
Eval Date: 06-27-2019
Violations Found: Yes
Eval Type: Routine done by local agency
Eval Notes: Inspector: Quintong Sean Inspection ID:6080749
Eval Division: San Diego County Department of Env Health
Eval Program: HMRRP
Eval Source: CERS

Coordinates:
Site ID: 129506
Facility Name: LAKESIDE EQUIPMENT RENTAL
Env Int Type Code: HWG
Program ID: 10371712
Coord Name: Not reported
Ref Point Type Desc: Center of a facility or station.
Latitude: 32.854950
Longitude: -116.936050

Affiliation:
Affiliation Type Desc: Facility Mailing Address
Entity Name: Mailing Address
Entity Title: Not reported
Affiliation Address: 11925 WOODSIDE
Affiliation City: LAKESIDE
Affiliation State: CA
Affiliation Country: Not reported
Affiliation Zip: 92040-2913
Affiliation Phone: Not reported

Affiliation Type Desc: CUPA District
Entity Name: San Diego County Env Health
Entity Title: Not reported
Affiliation Address: PO Box 129261
Affiliation City: San Diego
Affiliation State: CA
Affiliation Country: Not reported
Affiliation Zip: 92112-9261
Affiliation Phone: (858) 505-6880

Affiliation Type Desc: Legal Owner
Entity Name: Lakeside Equipment
Entity Title: Not reported
Affiliation Address: 11925 Woodside Ave
Affiliation City: Lakeside
Affiliation State: CA
Affiliation Country: United States
Affiliation Zip: 92040
Affiliation Phone: (619) 561-7845

Affiliation Type Desc: Environmental Contact
Entity Name: ROBERT DAVILA
Entity Title: Not reported
Affiliation Address: 11925 Woodside Ave

**LAKESIDE EQUIPMENT RENTAL (Continued)** **S104755380**

| | |
|---|---|
| Affiliation City: | Lakeside |
| Affiliation State: | CA |
| Affiliation Country: | Not reported |
| Affiliation Zip: | 92040 |
| Affiliation Phone: | Not reported |
| Affiliation Type Desc: | Operator |
| Entity Name: | RONALD MATTERS |
| Entity Title: | Not reported |
| Affiliation Address: | Not reported |
| Affiliation City: | Not reported |
| Affiliation State: | Not reported |
| Affiliation Country: | Not reported |
| Affiliation Zip: | Not reported |
| Affiliation Phone: | (619) 561-7845 |
| Affiliation Type Desc: | Parent Corporation |
| Entity Name: | LAKESIDE EQUIPMENT RENTAL |
| Entity Title: | Not reported |
| Affiliation Address: | Not reported |
| Affiliation City: | Not reported |
| Affiliation State: | Not reported |
| Affiliation Country: | Not reported |
| Affiliation Zip: | Not reported |
| Affiliation Phone: | Not reported |

---

**O331** **RAKIT MFG** **San Diego Co. HMMD** **S106062080**
**12038 WOODSIDE AV** **N/A**
**< 1/8** **LAKESIDE, CA 92040**
**1 ft.**

**Site 7 of 7 in cluster O**

**Relative:** HMMD SAN DIEGO:
**Lower**

| | |
|---|---|
| **Actual:** Name: | RAKIT MFG |
| **392 ft.** Address: | 12038 WOODSIDE AV |
| City,State,Zip: | LAKESIDE, CA 92040 |
| Permit Number: | 123367 |
| Business Type: | Not reported |
| EPA Id Number: | Not reported |
| APN: | 382-270-09-00 |
| Last HMMD Inspection: | 07/20/1990 |
| Facility Telephone: | 619-561-6689 |
| Permit Status: | INAC |
| Permit Expiration: | 07/20/1990 |
| Date Last Updated: | 11/02/2012 |
| Facility Owner: | WILLIAM LITTON |
| Facility Mailing Address: | 12038 WOODSIDE AV #C |
| Facility Mailing City: | LAKESIDE |
| Facility Mailing State: | CA |
| Facility Mailing Zip: | 92040-2941 |
| UST Owner: | Not reported |
| Handle Regulated Hazmat: | Not reported |
| Own Or Operate UST: | Not reported |
| Subject To APSA: | Not reported |
| Generate Haz Waste: | Not reported |
| Treat Haz Waste: | Not reported |
| Generate Medical Waste: | Not reported |

**K332** **JT PERFORMANCE DIESEL** **FINDS** **1023275327**
**11982 WOODSIDE AVE** **N/A**
**< 1/8** **LAKESIDE, CA 92040**
**1 ft.**

**Site 30 of 31 in cluster K**

**Relative: Lower**
**Actual: 391 ft.**

FINDS:
Registry ID: 110065655712
Facility URL: http://ofmpub.epa.gov/enviro/fii_query_detail.disp_program_facility?p_registry_id=110065655712

Environmental Interest/Information System:
STATE MASTER

Click this hyperlink while viewing on your computer to access additional FINDS: detail in the EDR Site Report.

---

**I333** **ARCO #9760** **SAN DIEGO CO. SAM** **1006823962**
**12109 WOODSIDE AV** **FINDS** **N/A**
**< 1/8** **LAKESIDE, CA 92040** **EMI**
**1 ft.** **CERS**

**Site 41 of 42 in cluster I**

**Relative: Higher**
**Actual: 396 ft.**

SAN DIEGO CO. SAM:
Name: PRESTIGE STATIONS, INC #9760
Address: 12109 WOODSIDE AV
City,State,Zip: LAKESIDE, CA 920403011
Case Number: H05359-001
Agency: DEH Site Assessment & Mitigation
**Funding:** **Non Billable**
Facility Type: Failed Integrity Test
Facility Status: Closed Case
Date: 6/25/1987
Date Began: 1/9/1987

Name: PRESTIGE STATIONS, INC #9760
Address: 12109 WOODSIDE AV
City,State,Zip: LAKESIDE, CA 920403011
Case Number: H05359-002
Agency: DEH Site Assessment & Mitigation
**Funding:** **LOP - State Fund**
Facility Type: Drinking Water Supply Impacted
Facility Status: Post Remedial Monitoring
Date: 2/2/2010
Date Began: 5/30/1995

FINDS:
Registry ID: 110013825398
Facility URL: http://ofmpub.epa.gov/enviro/fii_query_detail.disp_program_facility?p_registry_id=110013825398

Environmental Interest/Information System:
HAZARDOUS AIR POLLUTANT MAJOR

Click this hyperlink while viewing on your computer to access additional FINDS: detail in the EDR Site Report.

EMI:
Name: ARCO #9760
Address: 12109 WOODSIDE AV
City,State,Zip: LAKESIDE, CA 92040
Year: 1999

**ARCO #9760 (Continued)** **1006823962**

| | |
|---|---|
| County Code: | 37 |
| Air Basin: | SD |
| Facility ID: | 4081 |
| Air District Name: | SD |
| SIC Code: | 5541 |
| Air District Name: | SAN DIEGO COUNTY APCD |
| Community Health Air Pollution Info System: | Not reported |
| Consolidated Emission Reporting Rule: | Not reported |
| Total Organic Hydrocarbon Gases Tons/Yr: | 2 |
| Reactive Organic Gases Tons/Yr: | 2 |
| Carbon Monoxide Emissions Tons/Yr: | 0 |
| NOX - Oxides of Nitrogen Tons/Yr: | 0 |
| SOX - Oxides of Sulphur Tons/Yr: | 0 |
| Particulate Matter Tons/Yr: | 0 |
| Part. Matter 10 Micrometers and Smllr Tons/Yr: | 0 |

| | |
|---|---|
| Name: | ARCO #9760 |
| Address: | 12109 WOODSIDE AV |
| City,State,Zip: | LAKESIDE, CA 92040 |
| Year: | 2000 |
| County Code: | 37 |
| Air Basin: | SD |
| Facility ID: | 4081 |
| Air District Name: | SD |
| SIC Code: | 5541 |
| Air District Name: | SAN DIEGO COUNTY APCD |
| Community Health Air Pollution Info System: | Not reported |
| Consolidated Emission Reporting Rule: | Not reported |
| Total Organic Hydrocarbon Gases Tons/Yr: | 3 |
| Reactive Organic Gases Tons/Yr: | 3 |
| Carbon Monoxide Emissions Tons/Yr: | 0 |
| NOX - Oxides of Nitrogen Tons/Yr: | 0 |
| SOX - Oxides of Sulphur Tons/Yr: | 0 |
| Particulate Matter Tons/Yr: | 0 |
| Part. Matter 10 Micrometers and Smllr Tons/Yr: | 0 |

| | |
|---|---|
| Name: | ARCO #9760 |
| Address: | 12109 WOODSIDE AV |
| City,State,Zip: | LAKESIDE, CA 92040 |
| Year: | 2001 |
| County Code: | 37 |
| Air Basin: | SD |
| Facility ID: | 4081 |
| Air District Name: | SD |
| SIC Code: | 5541 |
| Air District Name: | SAN DIEGO COUNTY APCD |
| Community Health Air Pollution Info System: | Not reported |
| Consolidated Emission Reporting Rule: | Not reported |
| Total Organic Hydrocarbon Gases Tons/Yr: | 3 |
| Reactive Organic Gases Tons/Yr: | 3 |
| Carbon Monoxide Emissions Tons/Yr: | 0 |
| NOX - Oxides of Nitrogen Tons/Yr: | 0 |
| SOX - Oxides of Sulphur Tons/Yr: | 0 |
| Particulate Matter Tons/Yr: | 0 |
| Part. Matter 10 Micrometers and Smllr Tons/Yr: | 0 |

| | |
|---|---|
| Name: | ARCO #9760 |

**ARCO #9760 (Continued)** **1006823962**

| | |
|---|---|
| Address: | 12109 WOODSIDE AV |
| City,State,Zip: | LAKESIDE, CA 92040 |
| Year: | 2002 |
| County Code: | 37 |
| Air Basin: | SD |
| Facility ID: | 4081 |
| Air District Name: | SD |
| SIC Code: | 5541 |
| Air District Name: | SAN DIEGO COUNTY APCD |
| Community Health Air Pollution Info System: | Not reported |
| Consolidated Emission Reporting Rule: | Not reported |
| Total Organic Hydrocarbon Gases Tons/Yr: | 3 |
| Reactive Organic Gases Tons/Yr: | 3 |
| Carbon Monoxide Emissions Tons/Yr: | 0 |
| NOX - Oxides of Nitrogen Tons/Yr: | 0 |
| SOX - Oxides of Sulphur Tons/Yr: | 0 |
| Particulate Matter Tons/Yr: | 0 |
| Part. Matter 10 Micrometers and Smllr Tons/Yr: | 0 |

| | |
|---|---|
| Name: | ARCO #9760 |
| Address: | 12109 WOODSIDE AV |
| City,State,Zip: | LAKESIDE, CA 92040 |
| Year: | 2003 |
| County Code: | 37 |
| Air Basin: | SD |
| Facility ID: | 4081 |
| Air District Name: | SD |
| SIC Code: | 5541 |
| Air District Name: | SAN DIEGO COUNTY APCD |
| Community Health Air Pollution Info System: | Not reported |
| Consolidated Emission Reporting Rule: | Not reported |
| Total Organic Hydrocarbon Gases Tons/Yr: | 3 |
| Reactive Organic Gases Tons/Yr: | 3 |
| Carbon Monoxide Emissions Tons/Yr: | 0 |
| NOX - Oxides of Nitrogen Tons/Yr: | 0 |
| SOX - Oxides of Sulphur Tons/Yr: | 0 |
| Particulate Matter Tons/Yr: | 0 |
| Part. Matter 10 Micrometers and Smllr Tons/Yr: | 0 |

| | |
|---|---|
| Name: | ARCO #9760 |
| Address: | 12109 WOODSIDE AV |
| City,State,Zip: | LAKESIDE, CA 92040 |
| Year: | 2004 |
| County Code: | 37 |
| Air Basin: | SD |
| Facility ID: | 4081 |
| Air District Name: | SD |
| SIC Code: | 5541 |
| Air District Name: | SAN DIEGO COUNTY APCD |
| Community Health Air Pollution Info System: | Not reported |
| Consolidated Emission Reporting Rule: | Not reported |
| Total Organic Hydrocarbon Gases Tons/Yr: | 2.8975996 |
| Reactive Organic Gases Tons/Yr: | 2.8975996 |
| Carbon Monoxide Emissions Tons/Yr: | 0 |
| NOX - Oxides of Nitrogen Tons/Yr: | 0 |
| SOX - Oxides of Sulphur Tons/Yr: | 0 |
| Particulate Matter Tons/Yr: | 0 |

**ARCO #9760 (Continued)** **1006823962**

Part. Matter 10 Micrometers and Smllr Tons/Yr:0

| | |
|---|---|
| Name: | ARCO #9760 |
| Address: | 12109 WOODSIDE AV |
| City,State,Zip: | LAKESIDE, CA 92040 |
| Year: | 2005 |
| County Code: | 37 |
| Air Basin: | SD |
| Facility ID: | 4081 |
| Air District Name: | SD |
| SIC Code: | 5541 |
| Air District Name: | SAN DIEGO COUNTY APCD |
| Community Health Air Pollution Info System: | Not reported |
| Consolidated Emission Reporting Rule: | Not reported |
| Total Organic Hydrocarbon Gases Tons/Yr: | 2.8975996 |
| Reactive Organic Gases Tons/Yr: | 2.8975996 |
| Carbon Monoxide Emissions Tons/Yr: | 0 |
| NOX - Oxides of Nitrogen Tons/Yr: | 0 |
| SOX - Oxides of Sulphur Tons/Yr: | 0 |
| Particulate Matter Tons/Yr: | 0 |
| Part. Matter 10 Micrometers and Smllr Tons/Yr: | 0 |

| | |
|---|---|
| Name: | ARCO #9760 |
| Address: | 12109 WOODSIDE AV |
| City,State,Zip: | LAKESIDE, CA 92040 |
| Year: | 2006 |
| County Code: | 37 |
| Air Basin: | SD |
| Facility ID: | 4081 |
| Air District Name: | SD |
| SIC Code: | 5541 |
| Air District Name: | SAN DIEGO COUNTY APCD |
| Community Health Air Pollution Info System: | Not reported |
| Consolidated Emission Reporting Rule: | Not reported |
| Total Organic Hydrocarbon Gases Tons/Yr: | 2.93 |
| Reactive Organic Gases Tons/Yr: | 2.93 |
| Carbon Monoxide Emissions Tons/Yr: | 0 |
| NOX - Oxides of Nitrogen Tons/Yr: | 0 |
| SOX - Oxides of Sulphur Tons/Yr: | 0 |
| Particulate Matter Tons/Yr: | 0 |
| Part. Matter 10 Micrometers and Smllr Tons/Yr: | 0 |

| | |
|---|---|
| Name: | ARCO #9760 |
| Address: | 12109 WOODSIDE AV |
| City,State,Zip: | LAKESIDE, CA 92040 |
| Year: | 2007 |
| County Code: | 37 |
| Air Basin: | SD |
| Facility ID: | 4081 |
| Air District Name: | SD |
| SIC Code: | 5541 |
| Air District Name: | SAN DIEGO COUNTY APCD |
| Community Health Air Pollution Info System: | Not reported |
| Consolidated Emission Reporting Rule: | Not reported |
| Total Organic Hydrocarbon Gases Tons/Yr: | 2.93 |
| Reactive Organic Gases Tons/Yr: | 2.93 |
| Carbon Monoxide Emissions Tons/Yr: | 0 |

**ARCO #9760 (Continued)** **1006823962**

NOX - Oxides of Nitrogen Tons/Yr: 0
SOX - Oxides of Sulphur Tons/Yr: 0
Particulate Matter Tons/Yr: 0
Part. Matter 10 Micrometers and Smllr Tons/Yr: 0

Name: ARCO #9760
Address: 12109 WOODSIDE AV
City,State,Zip: LAKESIDE, CA 92040
Year: 2008
County Code: 37
Air Basin: SD
Facility ID: 4081
Air District Name: SD
SIC Code: 5541
Air District Name: SAN DIEGO COUNTY APCD
Community Health Air Pollution Info System: Not reported
Consolidated Emission Reporting Rule: Not reported
Total Organic Hydrocarbon Gases Tons/Yr: 2.93
Reactive Organic Gases Tons/Yr: 2.93
Carbon Monoxide Emissions Tons/Yr: 0
NOX - Oxides of Nitrogen Tons/Yr: 0
SOX - Oxides of Sulphur Tons/Yr: 0
Particulate Matter Tons/Yr: 0
Part. Matter 10 Micrometers and Smllr Tons/Yr: 0

Name: ARCO #9760
Address: 12109 WOODSIDE AV
City,State,Zip: LAKESIDE, CA 92040
Year: 2009
County Code: 37
Air Basin: SD
Facility ID: 4081
Air District Name: SD
SIC Code: 5541
Air District Name: SAN DIEGO COUNTY APCD
Community Health Air Pollution Info System: Not reported
Consolidated Emission Reporting Rule: Not reported
Total Organic Hydrocarbon Gases Tons/Yr: 2.9300000000000002
Reactive Organic Gases Tons/Yr: 2.9300000000000002
Carbon Monoxide Emissions Tons/Yr: 0
NOX - Oxides of Nitrogen Tons/Yr: 0
SOX - Oxides of Sulphur Tons/Yr: 0
Particulate Matter Tons/Yr: 0
Part. Matter 10 Micrometers and Smllr Tons/Yr: 0

Name: ARCO #9760
Address: 12109 WOODSIDE AV
City,State,Zip: LAKESIDE, CA 92040
Year: 2010
County Code: 37
Air Basin: SD
Facility ID: 4081
Air District Name: SD
SIC Code: 5541
Air District Name: SAN DIEGO COUNTY APCD
Community Health Air Pollution Info System: Not reported
Consolidated Emission Reporting Rule: Not reported

**ARCO #9760 (Continued)** **1006823962**

| | |
|---|---|
| Total Organic Hydrocarbon Gases Tons/Yr: | 2.9300000000000002 |
| Reactive Organic Gases Tons/Yr: | 2.9300000000000002 |
| Carbon Monoxide Emissions Tons/Yr: | 0 |
| NOX - Oxides of Nitrogen Tons/Yr: | 0 |
| SOX - Oxides of Sulphur Tons/Yr: | 0 |
| Particulate Matter Tons/Yr: | 0 |
| Part. Matter 10 Micrometers and Smllr Tons/Yr: | 0 |

CERS:

| | |
|---|---|
| Name: | PRESTIGE STATIONS, INC #9760 |
| Address: | 12109 WOODSIDE AV |
| City,State,Zip: | LAKESIDE, CA 920403011 |
| Site ID: | 208871 |
| CERS ID: | T0607301846 |
| CERS Description: | Leaking Underground Storage Tank Cleanup Site |

Affiliation:

| | |
|---|---|
| Affiliation Type Desc: | Local Agency Caseworker |
| Entity Name: | KEVIN HEATON - SAN DIEGO COUNTY LOP |
| Entity Title: | Not reported |
| Affiliation Address: | P.O. Box 129261 |
| Affiliation City: | San Diego |
| Affiliation State: | CA |
| Affiliation Country: | Not reported |
| Affiliation Zip: | Not reported |
| Affiliation Phone: | Not reported |

| | |
|---|---|
| Affiliation Type Desc: | Local Agency Caseworker |
| Entity Name: | KEITH KEZER - SAN DIEGO COUNTY LOP |
| Entity Title: | Not reported |
| Affiliation Address: | P.O. Box 129261 |
| Affiliation City: | San Diego |
| Affiliation State: | CA |
| Affiliation Country: | Not reported |
| Affiliation Zip: | Not reported |
| Affiliation Phone: | Not reported |

| | |
|---|---|
| Name: | PRESTIGE STATIONS, INC #9760 |
| Address: | 12109 WOODSIDE AV |
| City,State,Zip: | LAKESIDE, CA 920403011 |
| Site ID: | 208871 |
| CERS ID: | T0608109083 |
| CERS Description: | Cleanup Program Site |

Affiliation:

| | |
|---|---|
| Affiliation Type Desc: | Local Agency Caseworker |
| Entity Name: | KEVIN HEATON - SAN DIEGO COUNTY LOP |
| Entity Title: | Not reported |
| Affiliation Address: | P.O. Box 129261 |
| Affiliation City: | San Diego |
| Affiliation State: | CA |
| Affiliation Country: | Not reported |
| Affiliation Zip: | Not reported |
| Affiliation Phone: | Not reported |

| | |
|---|---|
| Affiliation Type Desc: | Local Agency Caseworker |
| Entity Name: | KEITH KEZER - SAN DIEGO COUNTY LOP |

**ARCO #9760 (Continued)** **1006823962**

| | |
|---|---|
| Entity Title: | Not reported |
| Affiliation Address: | P.O. Box 129261 |
| Affiliation City: | San Diego |
| Affiliation State: | CA |
| Affiliation Country: | Not reported |
| Affiliation Zip: | Not reported |
| Affiliation Phone: | Not reported |

| | |
|---|---|
| Name: | ARCO #9760 |
| Address: | 12109 WOODSIDE AV |
| City,State,Zip: | LAKESIDE, CA 92040-3011 |
| Site ID: | 452033 |
| CERS ID: | 110013825398 |
| CERS Description: | US EPA Air Emission Inventory System (EIS) |

---

**K334** **HI PERFORMANCE MACHINE, INC.** **San Diego Co. HMMD** **S104757197**
**11976 WOODSIDE AVE** **CERS HAZ WASTE** **N/A**
**< 1/8** **LAKESIDE, CA 92040** **CERS**
**1 ft.**

**Site 31 of 31 in cluster K**

**Relative: Lower**
**Actual: 390 ft.**

HMMD SAN DIEGO:

| | |
|---|---|
| Name: | HI PERFORMANCE MACHINE, INC. |
| Address: | 11976 WOODSIDE AVE |
| City,State,Zip: | LAKESIDE, CA 92040 |
| Permit Number: | Not reported |
| Business Type: | Not reported |
| EPA Id Number: | CAL000209105 |
| APN: | Not reported |
| Last HMMD Inspection: | Not reported |
| Facility Telephone: | 619-448-8802 |
| Permit Status: | Permit Renewed |
| Permit Expiration: | Not reported |
| Date Last Updated: | 03/20/2019 |
| Facility Owner: | Not reported |
| Facility Mailing Address: | 11976 WOODSIDE AV, LAKESIDE, CA 92040 |
| Facility Mailing City: | Not reported |
| Facility Mailing State: | Not reported |
| Facility Mailing Zip: | Not reported |
| UST Owner: | N |
| Handle Regulated Hazmat: | Not reported |
| Own Or Operate UST: | Not reported |
| Subject To APSA: | Not reported |
| Generate Haz Waste: | Y |
| Treat Haz Waste: | N |
| Generate Medical Waste: | Not reported |

Inspection Violation:

| | |
|---|---|
| Record ID: | DEH2002-HUPFP-139066 |
| Permit Status: | Permit Renewed |
| Active Permit: | Y |
| Facility Id Number: | 37-000-139066 |
| Program Element: | Hazardous Waste Generator |
| Inspection Type: | Routine |
| Inspection Number: | 4926491 |
| Return To Compliance Date: | 2014-11-07T00:00:00.000 |
| Nov: | No |

**HI PERFORMANCE MACHINE, INC. (Continued)** **S104757197**

| | |
|---|---|
| Violation Classification: | Minor |
| Underground Storage Tank Id: | Not reported |
| Container/Tank Id: | Not reported |
| Last Update: | 2019-03-20T00:00:00.000 |
| Inspection Date: | 2014-11-07T15:14:00.000 |
| Violation Code: | 3050002 Failure to properly dispose of hazardous waste at an authorized location.; HSC 6.5 25189.5(a). |

| | |
|---|---|
| Record ID: | DEH2002-HUPFP-139066 |
| Permit Status: | Permit Renewed |
| Active Permit: | Y |
| Facility Id Number: | 37-000-139066 |
| Program Element: | Hazardous Waste Generator |
| Inspection Type: | Routine |
| Inspection Number: | 5542719 |
| Return To Compliance Date: | 2016-09-08T00:00:00.000 |
| Nov: | No |
| Violation Classification: | Minor |
| Underground Storage Tank Id: | Not reported |
| Container/Tank Id: | Not reported |
| Last Update: | 2019-03-20T00:00:00.000 |
| Inspection Date: | 2016-09-06T15:29:00.000 |
| Violation Code: | 3030010 Accumulated waste too long (>180 or 270 days) (>90 days for an acutely hazardous waste). (40 CFR 262.34(e) and (f).) HSC 25201(a); 22 CCR 66262.34(d) |

| | |
|---|---|
| Record ID: | DEH2002-HUPFP-139066 |
| Permit Status: | Permit Renewed |
| Active Permit: | Y |
| Facility Id Number: | 37-000-139066 |
| Program Element: | Hazardous Materials Release Response Plans |
| Inspection Type: | Routine |
| Inspection Number: | 5542719 |
| Return To Compliance Date: | 2016-09-09T00:00:00.000 |
| Nov: | No |
| Violation Classification: | Minor |
| Underground Storage Tank Id: | Not reported |
| Container/Tank Id: | Not reported |
| Last Update: | 2019-03-20T00:00:00.000 |
| Inspection Date: | 2016-09-06T15:29:00.000 |
| Violation Code: | 1020002 Initial and/or annual employee training not conducted for hazardous materials management and/or employee training records not available or not maintained for 3 years. HSC 25505(a)(4) |

| | |
|---|---|
| Record ID: | DEH2002-HUPFP-139066 |
| Permit Status: | Permit Renewed |
| Active Permit: | Y |
| Facility Id Number: | 37-000-139066 |
| Program Element: | Hazardous Materials Release Response Plans |
| Inspection Type: | Routine |
| Inspection Number: | 5992796 |
| Return To Compliance Date: | 2018-10-11T00:00:00.000 |
| Nov: | No |
| Violation Classification: | Minor |
| Underground Storage Tank Id: | Not reported |
| Container/Tank Id: | Not reported |
| Last Update: | 2019-03-20T00:00:00.000 |

**HI PERFORMANCE MACHINE, INC. (Continued)** **S104757197**

| | |
|---|---|
| Inspection Date: | 2018-08-14T15:36:00.000 |
| Violation Code: | 1010004 Chemical inventory incomplete or not submitted in CERS. HSC 25505(a)(1); 25507(a); 25508.1(a-b); 19 CCR 2654 (a) or (d) |
| Record ID: | DEH2002-HUPFP-139066 |
| Permit Status: | Permit Renewed |
| Active Permit: | Y |
| Facility Id Number: | 37-000-139066 |
| Program Element: | Hazardous Materials Release Response Plans |
| Inspection Type: | Routine |
| Inspection Number: | 5992796 |
| Return To Compliance Date: | 2018-09-07T00:00:00.000 |
| Nov: | No |
| Violation Classification: | Class II |
| Underground Storage Tank Id: | Not reported |
| Container/Tank Id: | Not reported |
| Last Update: | 2019-03-20T00:00:00.000 |
| Inspection Date: | 2018-08-14T15:36:00.000 |
| Violation Code: | 1020002 Initial &/or annual employee training not conducted in safety procedures for a hazardous material release or threatened release &/or employee training records not available or not maintained for 3 years. HSC 25505(a)(4); 19 CCR 2659(b) |

Waste and Materials:

| | |
|---|---|
| Record ID: | DEH2002-HUPFP-139066 |
| Permit Status: | Permit Renewed |
| Active Permit: | Y |
| Child Record Id: | DEH2018-HCHEM-0197555 |
| Trade Secret: | N |
| Hazardous Material Type: | Pure |
| Last Updated: | 2019-03-20T02:35:00.000 |
| Chemical Name: | ACETYLENE GAS |
| Common Name: | ACETYLENE GAS |
| Case Number: | 74-86-2 |
| Record ID: | DEH2002-HUPFP-139066 |
| Permit Status: | Permit Renewed |
| Active Permit: | Y |
| Child Record Id: | DEH2018-HCHEM-0197556 |
| Trade Secret: | N |
| Hazardous Material Type: | Pure |
| Last Updated: | 2019-03-20T02:35:00.000 |
| Chemical Name: | PROPANE |
| Common Name: | PROPANE |
| Case Number: | 68476-85-7 |
| Record ID: | DEH2002-HUPFP-139066 |
| Permit Status: | Permit Renewed |
| Active Permit: | Y |
| Child Record Id: | DEH2018-HCHEM-0197557 |
| Trade Secret: | N |
| Hazardous Material Type: | Pure |
| Last Updated: | 2019-03-20T02:35:00.000 |
| Chemical Name: | Oxygen |
| Common Name: | Oxygen |
| Case Number: | 7782-44-7 |

**HI PERFORMANCE MACHINE, INC. (Continued)** **S104757197**

| | |
|---|---|
| Record ID: | DEH2002-HUPFP-139066 |
| Permit Status: | Permit Renewed |
| Active Permit: | Y |
| Child Record Id: | DEH2018-HCHEM-0171412 |
| Trade Secret: | N |
| Hazardous Material Type: | Pure |
| Last Updated: | 2018-03-30T02:33:38.000 |
| Chemical Name: | ACETYLENE GAS |
| Common Name: | ACETYLENE GAS |
| Case Number: | 74-86-2 |

| | |
|---|---|
| Record ID: | DEH2002-HUPFP-139066 |
| Permit Status: | Permit Renewed |
| Active Permit: | Y |
| Child Record Id: | DEH2018-HCHEM-0171413 |
| Trade Secret: | N |
| Hazardous Material Type: | Pure |
| Last Updated: | 2018-03-30T02:33:38.000 |
| Chemical Name: | PROPANE |
| Common Name: | PROPANE |
| Case Number: | 68476-85-7 |

| | |
|---|---|
| Record ID: | DEH2002-HUPFP-139066 |
| Permit Status: | Permit Renewed |
| Active Permit: | Y |
| Child Record Id: | DEH2018-HCHEM-0171414 |
| Trade Secret: | N |
| Hazardous Material Type: | Pure |
| Last Updated: | 2018-03-30T02:33:38.000 |
| Chemical Name: | Oxygen |
| Common Name: | Oxygen |
| Case Number: | 7782-44-7 |

| | |
|---|---|
| Record ID: | DEH2002-HUPFP-139066 |
| Permit Status: | Permit Renewed |
| Active Permit: | Y |
| Child Record Id: | DEH2018-HWAST-0145598 |
| Trade Secret: | N |
| Hazardous Material Type: | Not reported |
| Last Updated: | 2018-03-30T02:33:38.000 |
| Chemical Name: | WASTE 221 WASTE OIL & MIXED OIL |
| Common Name: | OIL & WATER |
| Case Number: | Not reported |

| | |
|---|---|
| Record ID: | DEH2002-HUPFP-139066 |
| Permit Status: | Permit Renewed |
| Active Permit: | Y |
| Child Record Id: | DEH2018-HWAST-0145599 |
| Trade Secret: | N |
| Hazardous Material Type: | Not reported |
| Last Updated: | 2018-03-30T02:33:38.000 |
| Chemical Name: | WASTE 352 ORGANIC SOLIDS (OTHER) |
| Common Name: | WASTE ABSORBENT |
| Case Number: | Not reported |

| | |
|---|---|
| Record ID: | DEH2002-HUPFP-139066 |
| Permit Status: | Permit Renewed |

**HI PERFORMANCE MACHINE, INC. (Continued)** **S104757197**

| | |
|---|---|
| Active Permit: | Y |
| Child Record Id: | DEH2018-HWAST-0170146 |
| Trade Secret: | N |
| Hazardous Material Type: | Not reported |
| Last Updated: | 2019-03-20T02:35:00.000 |
| Chemical Name: | WASTE 221 WASTE OIL & MIXED OIL |
| Common Name: | OIL & WATER |
| Case Number: | Not reported |

| | |
|---|---|
| Record ID: | DEH2002-HUPFP-139066 |
| Permit Status: | Permit Renewed |
| Active Permit: | Y |
| Child Record Id: | DEH2018-HWAST-0170147 |
| Trade Secret: | N |
| Hazardous Material Type: | Not reported |
| Last Updated: | 2019-03-20T02:35:00.000 |
| Chemical Name: | WASTE 352 ORGANIC SOLIDS (OTHER) |
| Common Name: | WASTE ABSORBENT |
| Case Number: | Not reported |

| | |
|---|---|
| Record ID: | DEH2002-HUPFP-139066 |
| Permit Status: | Permit Renewed |
| Active Permit: | Y |
| Child Record Id: | DEH2016-HCHEM-0112492 |
| Trade Secret: | N |
| Hazardous Material Type: | Pure |
| Last Updated: | 2017-04-06T21:15:14.000 |
| Chemical Name: | ACETYLENE GAS |
| Common Name: | ACETYLENE GAS |
| Case Number: | 74-86-2 |

| | |
|---|---|
| Record ID: | DEH2002-HUPFP-139066 |
| Permit Status: | Permit Renewed |
| Active Permit: | Y |
| Child Record Id: | DEH2016-HCHEM-0112493 |
| Trade Secret: | N |
| Hazardous Material Type: | Pure |
| Last Updated: | 2017-04-06T21:15:14.000 |
| Chemical Name: | PROPANE |
| Common Name: | PROPANE |
| Case Number: | 68476-85-7 |

| | |
|---|---|
| Record ID: | DEH2002-HUPFP-139066 |
| Permit Status: | Permit Renewed |
| Active Permit: | Y |
| Child Record Id: | DEH2016-HCHEM-0112494 |
| Trade Secret: | N |
| Hazardous Material Type: | Pure |
| Last Updated: | 2017-04-06T21:15:14.000 |
| Chemical Name: | Oxygen |
| Common Name: | Oxygen |
| Case Number: | 7782-44-7 |

| | |
|---|---|
| Record ID: | DEH2002-HUPFP-139066 |
| Permit Status: | Permit Renewed |
| Active Permit: | Y |
| Child Record Id: | DEH2016-HWAST-0094121 |

**HI PERFORMANCE MACHINE, INC. (Continued)** **S104757197**

| | |
|---|---|
| Trade Secret: | N |
| Hazardous Material Type: | Not reported |
| Last Updated: | 2017-04-06T21:15:14.000 |
| Chemical Name: | WASTE 221 WASTE OIL & MIXED OIL |
| Common Name: | OIL & WATER |
| Case Number: | Not reported |
| | |
| Record ID: | DEH2002-HUPFP-139066 |
| Permit Status: | Permit Renewed |
| Active Permit: | Y |
| Child Record Id: | DEH2016-HWAST-0094122 |
| Trade Secret: | N |
| Hazardous Material Type: | Not reported |
| Last Updated: | 2017-04-06T21:15:14.000 |
| Chemical Name: | WASTE 352 ORGANIC SOLIDS (OTHER) |
| Common Name: | WASTE ABSORBENT |
| Case Number: | Not reported |
| | |
| Name: | HI PERFORMANCE MACHINE, INC. |
| Address: | 11976 WOODSIDE AV |
| City,State,Zip: | LAKESIDE, CA 92040 |
| Permit Number: | 139066 |
| Business Type: | 6HK35 |
| EPA Id Number: | CAL000209106 |
| APN: | 382-280-15-00 |
| Last HMMD Inspection: | 03/04/2010 |
| Facility Telephone: | 619-448-8802 |
| Permit Status: | OPEN |
| Permit Expiration: | 04/30/2013 |
| Date Last Updated: | 11/02/2012 |
| Facility Owner: | BILL SERGENT |
| Facility Mailing Address: | 11976 WOODSIDE AV |
| Facility Mailing City: | LAKESIDE |
| Facility Mailing State: | CA |
| Facility Mailing Zip: | 92040 |
| UST Owner: | Not reported |
| Handle Regulated Hazmat: | Y |
| Own Or Operate UST: | Not reported |
| Subject To APSA: | Not reported |
| Generate Haz Waste: | Y |
| Treat Haz Waste: | Not reported |
| Generate Medical Waste: | Not reported |

Inventory Active Permits (not SQG Medical):

| | |
|---|---|
| Permit Number: | 139066 |
| Update Date: | 11/02/2012 |
| Case Number: | 74-86-2 |
| Name: | ACETYLENE GAS |
| Other Information: | Not reported |
| Material Waste: | Material |
| Hazardous Categories 1: | FIRE |
| Hazardous Categories 2: | Not reported |
| | |
| Permit Number: | 139066 |
| Update Date: | 11/02/2012 |
| Case Number: | 124-38-9 |
| Name: | CARBON DIOXIDE |

**HI PERFORMANCE MACHINE, INC. (Continued)** **S104757197**

Other Information: Not reported
Material Waste: Material
Hazardous Categories 1: PRESSURE RELEASE
Hazardous Categories 2: ACUTE

Permit Number: 139066
Update Date: 11/02/2012
Case Number: 8002-05-9
Name: OILS, LUBRICATING
Other Information: CUTTING OIL
Material Waste: Material
Hazardous Categories 1: FIRE
Hazardous Categories 2: CHRONIC

Permit Number: 139066
Update Date: 11/02/2012
Case Number: 68476-85-7
Name: PROPANE
Other Information: Not reported
Material Waste: Material
Hazardous Categories 1: FIRE
Hazardous Categories 2: PRESSURE RELEASE

Permit Number: 139066
Update Date: 11/02/2012
Case Number: Not reported
Name: WASTE 221 WASTE OIL & MIXED OIL
Other Information: OIL & WATER
Material Waste: Waste
Hazardous Categories 1: Not reported
Hazardous Categories 2: Not reported

Permit Number: 139066
Update Date: 11/02/2012
Case Number: Not reported
Name: WASTE 352 ORGANIC SOLIDS (OTHER)
Other Information: WASTE ABSORBENT
Material Waste: Waste
Hazardous Categories 1: Not reported
Hazardous Categories 2: Not reported

Violations Active Permits:

Permit Number: 139066
Update Date: 11/02/2012
Inspection Date: 10/15/2003
Violation Code: 6HV1009
Violation: HMBP: INADEQUATE SITE MAP
Violation Citation: Business Plan does not have a site map which provides sufficient or complete information for emergency response agencies. HSC 25509(a)(5) & 25505(a)(2)
Activity: ACTIVE

Permit Number: 139066
Update Date: 11/02/2012
Inspection Date: 10/15/2003
Violation Code: 6HV0202
Violation: WASTE CONTAINER W/O LABELS

**HI PERFORMANCE MACHINE, INC. (Continued)** **S104757197**

Violation Citation: Hazardous waste containers &/or tanks are missing labels, accumulation date and/or are improperly labeled. CCR 66262.34(a)(2); 66262.34(a)(3) & 66262.34(f)
Activity: ACTIVE

CERS HAZ WASTE:
Name: HI PERFORMANCE MACHINE, INC.
Address: 11976 WOODSIDE AVE
City,State,Zip: LAKESIDE, CA 92040
Site ID: 394699
CERS ID: 10371772
CERS Description: Hazardous Waste Generator

CERS:
Name: HI PERFORMANCE MACHINE, INC.
Address: 11976 WOODSIDE AVE
City,State,Zip: LAKESIDE, CA 92040
Site ID: 394699
CERS ID: 10371772
CERS Description: Chemical Storage Facilities

Violations:
Site ID: 394699
Site Name: HI PERFORMANCE MACHINE, INC.
Violation Date: 09-06-2016
Citation: HSC 6.95 25505(a)(4) - California Health and Safety Code, Chapter 6.95, Section(s) 25505(a)(4)
Violation Description: Failure to provide initial and annual training to all employees in safety procedures in the event of a release or threatened release of a hazardous material or failure to document and maintain training records for a minimum of three years.
Violation Notes: Returned to compliance on 09/09/2016.
Violation Division: San Diego County Department of Env Health
Violation Program: HMRRP
Violation Source: CERS

Site ID: 394699
Site Name: HI PERFORMANCE MACHINE, INC.
Violation Date: 11-07-2014
Citation: HSC 6.5 25189.5(a) - California Health and Safety Code, Chapter 6.5, Section(s) 25189.5(a)
Violation Description: Failure to properly dispose of hazardous waste at an authorized location.
Violation Notes: Returned to compliance on 11/07/2014.
Violation Division: San Diego County Department of Env Health
Violation Program: HW
Violation Source: CERS

Site ID: 394699
Site Name: HI PERFORMANCE MACHINE, INC.
Violation Date: 08-14-2018
Citation: HSC 6.95 25505(a)(4) - California Health and Safety Code, Chapter 6.95, Section(s) 25505(a)(4)
Violation Description: Failure to provide initial and annual training to all employees in safety procedures in the event of a release or threatened release of a hazardous material or failure to document and maintain training

**HI PERFORMANCE MACHINE, INC. (Continued)** **S104757197**

records for a minimum of three years.
Violation Notes: Returned to compliance on 09/07/2018. Inspection Sequence ID:5992796
Violation Division: San Diego County Department of Env Health
Violation Program: HMRRP
Violation Source: CERS

Site ID: 394699
Site Name: HI PERFORMANCE MACHINE, INC.
Violation Date: 08-14-2018
Citation: HSC 6.95 25508(a)(1) - California Health and Safety Code, Chapter 6.95, Section(s) 25508(a)(1)
Violation Description: Failure to complete and electronically submit hazardous material inventory information for all reportable hazardous materials on site at or above reportable quantities.
Violation Notes: Returned to compliance on 10/11/2018. Inspection Sequence ID:5992796
Violation Division: San Diego County Department of Env Health
Violation Program: HMRRP
Violation Source: CERS

Site ID: 394699
Site Name: HI PERFORMANCE MACHINE, INC.
Violation Date: 09-06-2016
Citation: 22 CCR 12 66262.34(d) - California Code of Regulations, Title 22, Chapter 12, Section(s) 66262.34(d)
Violation Description: Failure to send hazardous waste offsite for treatment, storage, or disposal within 180 days (or 270 days if waste is transported over 200 miles) for a generator who generates less than 1000 kilogram per month if all of the following conditions are met: (1) The quantity of hazardous waste accumulated onsite never exceeds 6,000 kilograms. (2) The generator complies with the requirements of 40 Code of Federal Regulations section 262.34(d), (e) and (f). (3) The generator does not hold acutely hazardous waste or extremely hazardous waste in an amount greater than one kilogram for more than 90 days.
Violation Notes: Returned to compliance on 09/08/2016.
Violation Division: San Diego County Department of Env Health
Violation Program: HW
Violation Source: CERS

Evaluation:
Eval General Type: Compliance Evaluation Inspection
Eval Date: 08-14-2018
Violations Found: No
Eval Type: Routine done by local agency
Eval Notes: Inspector: Griffin Donelle Inspection ID:5992796
Eval Division: San Diego County Department of Env Health
Eval Program: HW
Eval Source: CERS

Eval General Type: Compliance Evaluation Inspection
Eval Date: 09-06-2016
Violations Found: Yes
Eval Type: Routine done by local agency
Eval Notes: Inspector: Griffin Donelle Inspection ID:5542719
Eval Division: San Diego County Department of Env Health
Eval Program: HW
Eval Source: CERS

**HI PERFORMANCE MACHINE, INC. (Continued)** **S104757197**

| | |
|---|---|
| Eval General Type: | Compliance Evaluation Inspection |
| Eval Date: | 11-07-2014 |
| Violations Found: | No |
| Eval Type: | Routine done by local agency |
| Eval Notes: | Inspector: Fitzmaurice Mark Inspection ID:4926491 |
| Eval Division: | San Diego County Department of Env Health |
| Eval Program: | HMRRP |
| Eval Source: | CERS |

| | |
|---|---|
| Eval General Type: | Compliance Evaluation Inspection |
| Eval Date: | 08-14-2018 |
| Violations Found: | Yes |
| Eval Type: | Routine done by local agency |
| Eval Notes: | Inspector: Griffin Donelle Inspection ID:5992796 |
| Eval Division: | San Diego County Department of Env Health |
| Eval Program: | HMRRP |
| Eval Source: | CERS |

| | |
|---|---|
| Eval General Type: | Compliance Evaluation Inspection |
| Eval Date: | 11-07-2014 |
| Violations Found: | Yes |
| Eval Type: | Routine done by local agency |
| Eval Notes: | Inspector: Fitzmaurice Mark Inspection ID:4926491 |
| Eval Division: | San Diego County Department of Env Health |
| Eval Program: | HW |
| Eval Source: | CERS |

| | |
|---|---|
| Eval General Type: | Compliance Evaluation Inspection |
| Eval Date: | 09-06-2016 |
| Violations Found: | Yes |
| Eval Type: | Routine done by local agency |
| Eval Notes: | Inspector: Griffin Donelle Inspection ID:5542719 |
| Eval Division: | San Diego County Department of Env Health |
| Eval Program: | HMRRP |
| Eval Source: | CERS |

Coordinates:

| | |
|---|---|
| Site ID: | 394699 |
| Facility Name: | HI PERFORMANCE MACHINE, INC. |
| Env Int Type Code: | HMBP |
| Program ID: | 10371772 |
| Coord Name: | Not reported |
| Ref Point Type Desc: | Center of a facility or station. |
| Latitude: | 32.855550 |
| Longitude: | -116.934970 |

Affiliation:

| | |
|---|---|
| Affiliation Type Desc: | CUPA District |
| Entity Name: | San Diego County Env Health |
| Entity Title: | Not reported |
| Affiliation Address: | PO Box 129261 |
| Affiliation City: | San Diego |
| Affiliation State: | CA |
| Affiliation Country: | Not reported |
| Affiliation Zip: | 92112-9261 |
| Affiliation Phone: | (858) 505-6880 |

**HI PERFORMANCE MACHINE, INC. (Continued)** **S104757197**

| | |
|---|---|
| Affiliation Type Desc: | Legal Owner |
| Entity Name: | SERGENT WILLIAM&DELORES FAMILY |
| Entity Title: | Not reported |
| Affiliation Address: | 11114 OAK CREEK DR |
| Affiliation City: | LAKESIDE |
| Affiliation State: | CA |
| Affiliation Country: | United States |
| Affiliation Zip: | 92040 |
| Affiliation Phone: | (619) 448-8802 |

| | |
|---|---|
| Affiliation Type Desc: | Facility Mailing Address |
| Entity Name: | Mailing Address |
| Entity Title: | Not reported |
| Affiliation Address: | 11976 WOODSIDE AV |
| Affiliation City: | LAKESIDE |
| Affiliation State: | CA |
| Affiliation Country: | Not reported |
| Affiliation Zip: | 92040 |
| Affiliation Phone: | Not reported |

| | |
|---|---|
| Affiliation Type Desc: | Environmental Contact |
| Entity Name: | Bill or Patty Sergent |
| Entity Title: | Not reported |
| Affiliation Address: | 11976 Woodside Ave |
| Affiliation City: | Lakeside |
| Affiliation State: | CA |
| Affiliation Country: | Not reported |
| Affiliation Zip: | 92040 |
| Affiliation Phone: | Not reported |

| | |
|---|---|
| Affiliation Type Desc: | Operator |
| Entity Name: | BILL SERGENT |
| Entity Title: | Not reported |
| Affiliation Address: | Not reported |
| Affiliation City: | Not reported |
| Affiliation State: | Not reported |
| Affiliation Country: | Not reported |
| Affiliation Zip: | Not reported |
| Affiliation Phone: | (619) 448-8802 |

| | |
|---|---|
| Affiliation Type Desc: | Parent Corporation |
| Entity Name: | HI PERFORMANCE MACHINE, INC. |
| Entity Title: | Not reported |
| Affiliation Address: | Not reported |
| Affiliation City: | Not reported |
| Affiliation State: | Not reported |
| Affiliation Country: | Not reported |
| Affiliation Zip: | Not reported |
| Affiliation Phone: | Not reported |

**I335** **ARCO 9760 B2** **EDR Hist Auto** **1020889050**
**12109 WOODSIDE AVE** **N/A**
**< 1/8** **LAKESIDE, CA 92040**
**1 ft.**

**Site 42 of 42 in cluster I**

**Relative:** EDR Hist Auto
**Higher**

**Actual:**
**396 ft.**

| Year: | Name: | Type: |
|---|---|---|
| 1969 | LUNSFORD EARNEST V | Gasoline Service Stations |
| 1970 | LUNSFORD EARNEST V | Gasoline Service Stations |
| 1972 | BILLS LAKESIDE GULF | Gasoline Service Stations |
| 1973 | BILLS LAKESIDE GULF | Gasoline Service Stations |
| 1974 | BILLS LAKESIDE GULF | Gasoline Service Stations |
| 1976 | BILLS LAKESIDE GULF | Gasoline Service Stations |
| 1977 | BILLS LAKESIDE GULF | Gasoline Service Stations |
| 1978 | BILLS LAKESIDE GULF | Gasoline Service Stations |
| 1979 | BILLS LAKESIDE GULF | Gasoline Service Stations |
| 1996 | THRIFTY OIL 423 | Gasoline Service Stations |
| 1997 | THRIFTY OIL 423 | Gasoline Service Stations |
| 2003 | ARCO 9760 B2 | Gasoline Service Stations |
| 2004 | ARCO 9760 B2 | Gasoline Service Stations |
| 2005 | ARCO 9760 B2 | Gasoline Service Stations, NEC |
| 2006 | ARCO 9760 B2 | Gasoline Service Stations, NEC |
| 2007 | ARCO 9760 B2 | Gasoline Service Stations, NEC |
| 2009 | ARCO 9760 B2 | Gasoline Service Stations, NEC |
| 2010 | ARCO 9760 B2 | Gasoline Service Stations, NEC |
| 2011 | ARCO 9760 B2 | Gasoline Service Stations, NEC |
| 2011 | BP WEST COAST PRODUCTS LLC | Gasoline Service Stations, NEC |
| 2012 | ARCO 9760 B2 | Gasoline Service Stations, NEC |

---

**J336** **LAKESIDE EQUIP** **FINDS** **1024657245**
**11925 WOODSIDE** **ECHO** **N/A**
**< 1/8** **LAKESIDE, CA 92040**
**1 ft.**

**Site 28 of 28 in cluster J**

**Relative:** FINDS:
**Lower**

**Actual:**
**387 ft.**

Registry ID: 110070445633
Facility URL: http://ofmpub.epa.gov/enviro/fii_query_detail.disp_program_facility?p_registry_id=110070445633

Environmental Interest/Information System:
RCRAInfo is a national information system that supports the Resource Conservation and Recovery Act (RCRA) program through the tracking of events and activities related to facilities that generate, transport, and treat, store, or dispose of hazardous waste. RCRAInfo allows RCRA program staff to track the notification, permit, compliance, and corrective action activities required under RCRA.

Click this hyperlink while viewing on your computer to access additional FINDS: detail in the EDR Site Report.

ECHO:
Envid: 1024657245
Registry ID: 110070445633
DFR URL: http://echo.epa.gov/detailed-facility-report?fid=110070445633
Name: LAKESIDE EQUIP
Address: 11925 WOODSIDE
City,State,Zip: LAKESIDE, CA 92040

**M337** **CCS AUTOMOTIVE** **San Diego Co. HMMD** **S106072480**
**11935 WOODSIDE AV** **N/A**
**< 1/8** **LAKESIDE, CA 92040**
**1 ft.**

**Site 12 of 12 in cluster M**

**Relative:** HMMD SAN DIEGO:
**Lower**

**Actual:**
**390 ft.**

| | |
|---|---|
| Name: | CCS AUTOMOTIVE |
| Address: | 11935 WOODSIDE AV |
| City,State,Zip: | LAKESIDE, CA 92040 |
| Permit Number: | 202549 |
| Business Type: | 6HK26 |
| EPA Id Number: | CAL000275576 |
| APN: | 382-071-04-00 |
| Last HMMD Inspection: | 12/08/2006 |
| Facility Telephone: | 619-390-6035 |
| Permit Status: | INAC |
| Permit Expiration: | 03/31/2007 |
| Date Last Updated: | 11/02/2012 |
| Facility Owner: | DENIS BOYLE |
| Facility Mailing Address: | 11935 WOODSIDE AVE |
| Facility Mailing City: | LAKESIDE |
| Facility Mailing State: | CA |
| Facility Mailing Zip: | 92040 |
| UST Owner: | Not reported |
| Handle Regulated Hazmat: | Not reported |
| Own Or Operate UST: | Not reported |
| Subject To APSA: | Not reported |
| Generate Haz Waste: | Y |
| Treat Haz Waste: | Not reported |
| Generate Medical Waste: | Not reported |

| | |
|---|---|
| Name: | CCS AUTOMOTIVE |
| Address: | 11935 WOODSIDE AV |
| City,State,Zip: | LAKESIDE, CA 92040 |
| Permit Number: | 202549 |
| Business Type: | 6HK26 |
| EPA Id Number: | CAL000275576 |
| APN: | 382-071-04-00 |
| Last HMMD Inspection: | 12/08/2006 |
| Facility Telephone: | 619-390-6035 |
| Permit Status: | INAC |
| Permit Expiration: | 03/31/2007 |
| Date Last Updated: | 11/02/2012 |
| Facility Owner: | DENIS BOYLE |
| Facility Mailing Address: | 11935 WOODSIDE AVE |
| Facility Mailing City: | LAKESIDE |
| Facility Mailing State: | CA |
| Facility Mailing Zip: | 92040 |
| UST Owner: | Not reported |
| Handle Regulated Hazmat: | Not reported |
| Own Or Operate UST: | Not reported |
| Subject To APSA: | Not reported |
| Generate Haz Waste: | Y |
| Treat Haz Waste: | Not reported |
| Generate Medical Waste: | Not reported |

**H338** **WOODSIDE ANIMAL HOSPITAL** **FINDS 1016433001**
**12149 WOODSIDE AVE** **ECHO N/A**
**< 1/8** **LAKESIDE, CA 92040**
**1 ft.**

**Site 21 of 21 in cluster H**

**Relative: Higher**

**Actual: 398 ft.**

FINDS:
Registry ID: 110055849284
Facility URL: http://ofmpub.epa.gov/enviro/fii_query_detail.disp_program_facility?p_registry_id=110055849284

Environmental Interest/Information System:
RCRAInfo is a national information system that supports the Resource Conservation and Recovery Act (RCRA) program through the tracking of events and activities related to facilities that generate, transport, and treat, store, or dispose of hazardous waste. RCRAInfo allows RCRA program staff to track the notification, permit, compliance, and corrective action activities required under RCRA.
STATE MASTER

Click this hyperlink while viewing on your computer to access additional FINDS: detail in the EDR Site Report.

ECHO:
Envid: 1016433001
Registry ID: 110055849284
DFR URL: http://echo.epa.gov/detailed-facility-report?fid=110055849284
Name: WOODSIDE ANIMAL HOSPITAL
Address: 12149 WOODSIDE AVE
City,State,Zip: LAKESIDE, CA 92040

---

**C339** **BURNER SHEET METAL** **HAZNET S123056954**
**9749 CACTUS ST LAKESIDE** **HWTS N/A**
**< 1/8** **LAKESIDE, CA 92040**
**1 ft.**

**Site 11 of 14 in cluster C**

**Relative: Higher**

**Actual: 412 ft.**

HAZNET:
Name: BURNER SHEET METAL
Address: 9749 CACTUS ST LAKESIDE
Address 2: Not reported
City,State,Zip: LAKESIDE, CA 92040
Contact: JOSHUA KAPLIV
Telephone: 6195190530
Mailing Name: Not reported
Mailing Address: 9749 CACTUS ST LAKESIDE

Year: 2017
Gepaid: CAC002909754
TSD EPA ID: CAD044429835
CA Waste Code: 223 - Unspecified oil-containing waste
Disposal Method: H141 - Storage, Bulking, And/Or Transfer Off Site--No Treatment/Reovery (H010-H129) Or (H131-H135)
Tons: 0.4

Additional Info:
Year: 2017
Gen EPA ID: CAC002909754

**BURNER SHEET METAL (Continued)** **S123056954**

| | |
|---|---|
| Shipment Date: | 20170516 |
| Creation Date: | 5/19/2018 18:30:13 |
| Receipt Date: | 20170526 |
| Manifest ID: | 005962058SKS |
| Trans EPA ID: | TXR000081205 |
| Trans Name: | SAFETY-KLEEN SYSTEMS INC |
| Trans 2 EPA ID: | MAD039322250 |
| Trans 2 Name: | CLEAN HARBORS |
| TSDF EPA ID: | CAD044429835 |
| Trans Name: | CLEAN HARBORS OF WILMINGTON LLC |
| TSDF Alt EPA ID: | Not reported |
| TSDF Alt Name: | Not reported |
| CA Waste Code: | 223 - Unspecified oil-containing waste |
| RCRA Code: | Not reported |
| Disposal Method: | H141 - Storage, Bulking, And/Or Transfer Off Site--No Treatment/Reovery (H010-H129) Or (H131-H135) |
| Quantity Tons: | 0.4 |
| Waste Quantity: | 800 |
| Quantity Unit: | P |
| Additional Code 1: | Not reported |
| Additional Code 2: | Not reported |
| Additional Code 3: | Not reported |
| Additional Code 4: | Not reported |
| Additional Code 5: | Not reported |

HWTS:

| | |
|---|---|
| Name: | BURNER SHEET METAL |
| Address: | 9749 CACTUS ST LAKESIDE |
| Address 2: | Not reported |
| City,State,Zip: | LAKESIDE, CA 92040 |
| EPA ID: | CAC002909754 |
| Inactive Date: | 08/10/2017 |
| Create Date: | 05/10/2017 |
| Last Act Date: | 08/10/2017 |
| Mailing Name: | Not reported |
| Mailing Address: | 9749 CACTUS ST LAKESIDE |
| Mailing Address 2: | Not reported |
| Mailing City,State,Zip: | LAKESIDE, CA 92040 |
| Owner Name: | JOSHUA KAPLIV |
| Owner Address: | 9749 CACTUS ST LAKESIDE |
| Owner Address 2: | Not reported |
| Owner City,State,Zip: | LAKESIDE, CA 92040 |
| Contact Name: | JOSHUA KAPLIV |
| Contact Address: | 9749 CACTUS ST LAKESIDE |
| Contact Address 2: | Not reported |
| City,State,Zip: | LAKESIDE, CA 92040 |

NAICS:

| | |
|---|---|
| EPA ID: | CAC002909754 |
| Create Date: | 2017-05-10 16:10:30 |
| NAICS Code: | 23331 |
| NAICS Description: | Manufacturing and Industrial Building Construction |
| Issued EPA ID Date: | 2017-05-10 16:10:30 |
| Inactive Date: | 2017-08-10 03:00:26 |
| Facility Name: | BURNER SHEET METAL |
| Facility Address: | 9749 CACTUS ST LAKESIDE |
| Facility Address 2: | Not reported |

**BURNER SHEET METAL (Continued)** **S123056954**

Facility City: LAKESIDE
Facility County: 37
Facility State: CA
Facility Zip: 92040

---

**C340** **JOHNSON, FINCH & MCCLURE CONSTRUCTION INC** **FINDS** **1024679675**
**9749 CACTUS ST** **ECHO** **N/A**
**< 1/8** **LAKESIDE, CA 92040**
**1 ft.**

**Site 12 of 14 in cluster C**

**Relative: Higher**
**Actual: 412 ft.**

FINDS:
Registry ID: 110070468069
Facility URL: http://ofmpub.epa.gov/enviro/fii_query_detail.disp_program_facility?p_registry_id=110070468069

Environmental Interest/Information System:
RCRAInfo is a national information system that supports the Resource Conservation and Recovery Act (RCRA) program through the tracking of events and activities related to facilities that generate, transport, and treat, store, or dispose of hazardous waste. RCRAInfo allows RCRA program staff to track the notification, permit, compliance, and corrective action activities required under RCRA.

Click this hyperlink while viewing on your computer to access additional FINDS: detail in the EDR Site Report.

ECHO:
Envid: 1024679675
Registry ID: 110070468069
DFR URL: http://echo.epa.gov/detailed-facility-report?fid=110070468069
Name: JOHNSON, FINCH & MCCLURE CONSTRUCTION INC
Address: 9749 CACTUS ST
City,State,Zip: LAKESIDE, CA 92040

---

**C341** **JOHNSON, FINCH & MCCLURE CONSTRUCTION INC** **RCRA NonGen / NLR** **1024817381**
**9749 CACTUS ST** **CAL000321419**
**< 1/8** **LAKESIDE, CA 92040**
**1 ft.**

**Site 13 of 14 in cluster C**

**Relative: Higher**
**Actual: 412 ft.**

RCRA NonGen / NLR:
Date form received by agency: 2007-06-26 00:00:00.0
Facility name: JOHNSON, FINCH & MCCLURE CONSTRUCTION INC
Facility address: 9749 CACTUS ST
LAKESIDE, CA 92040-4117
EPA ID: CAL000321419
Contact: NIKKI PHAM
Contact address: 9749 CACTUS ST
LAKESIDE, CA 92040
Contact country: Not reported
Contact telephone: 619-938-9727
Contact email: NPHAM@JFMCON.COM
EPA Region: 09
Classification: Non-Generator
Description: Handler: Non-Generators do not presently generate hazardous waste

**JOHNSON, FINCH & MCCLURE CONSTRUCTION INC (Continued)** **1024817381**

Owner/Operator Summary:

| | |
|---|---|
| Owner/operator name: | JOHNSON, FINCH & MCCLURE CONSTR INC |
| Owner/operator address: | 9749 CACTUS ST<br>LAKESIDE, CA 92040 |
| Owner/operator country: | Not reported |
| Owner/operator telephone: | 619-938-9727 |
| Owner/operator email: | Not reported |
| Owner/operator fax: | Not reported |
| Owner/operator extension: | Not reported |
| Legal status: | Other |
| Owner/Operator Type: | Owner |
| Owner/Op start date: | Not reported |
| Owner/Op end date: | Not reported |

| | |
|---|---|
| Owner/operator name: | NIKKI PHAM |
| Owner/operator address: | 9749 CACTUS ST<br>LAKESIDE, CA 92040 |
| Owner/operator country: | Not reported |
| Owner/operator telephone: | 619-938-9727 |
| Owner/operator email: | Not reported |
| Owner/operator fax: | Not reported |
| Owner/operator extension: | Not reported |
| Legal status: | Other |
| Owner/Operator Type: | Operator |
| Owner/Op start date: | Not reported |
| Owner/Op end date: | Not reported |

Handler Activities Summary:

| | |
|---|---|
| U.S. importer of hazardous waste: | No |
| Mixed waste (haz. and radioactive): | No |
| Recycler of hazardous waste: | No |
| Transporter of hazardous waste: | Yes |
| Treater, storer or disposer of HW: | No |
| Underground injection activity: | No |
| On-site burner exemption: | No |
| Furnace exemption: | No |
| Used oil fuel burner: | No |
| Used oil processor: | No |
| User oil refiner: | No |
| Used oil fuel marketer to burner: | No |
| Used oil Specification marketer: | No |
| Used oil transfer facility: | No |
| Used oil transporter: | No |

Violation Status: No violations found

---

**C342** **JOHNSON, FINCH & MCCLURE CONSTRUCTION INC** **HAZNET S113148230**
**9749 CACTUS ST** **HWTS N/A**
**< 1/8** **LAKESIDE, CA 92040**
**1 ft.**

**Site 14 of 14 in cluster C**

**Relative:** HAZNET:
**Higher**

| | |
|---|---|
| **Actual:** Name: | JOHNSON, FINCH & MCCLURE CONSTRUCTION INC |
| **412 ft.** Address: | 9749 CACTUS ST |
| Address 2: | Not reported |
| City,State,Zip: | LAKESIDE, CA 920404117 |
| Contact: | NIKKI PHAM |

**JOHNSON, FINCH & MCCLURE CONSTRUCTION INC (Continued)** **S113148230**

Telephone: 6199389727
Mailing Name: Not reported
Mailing Address: 9749 CACTUS ST

Year: 2016
Gepaid: CAL000321419
TSD EPA ID: NVT330010000
CA Waste Code: 331 - Off-specification, aged or surplus organics
Disposal Method: H039 - Other Recovery Of Reclamation For Reuse Including Acid Regeneration, Organics Recovery Ect
Tons: 1.0465

Year: 2014
Gepaid: CAL000321419
TSD EPA ID: CAD044429835
CA Waste Code: 181 - Other inorganic solid waste
Disposal Method: H141 - Storage, Bulking, And/Or Transfer Off Site--No Treatment/Reovery (H010-H129) Or (H131-H135)
Tons: 0.25

Year: 2013
Gepaid: CAL000321419
TSD EPA ID: NVT330010000
CA Waste Code: 352 - Other organic solids
Disposal Method: H132 - Landfill Or Surface Impoundment That Will Be Closed As Landfill( To Include On-Site Treatment And/Or Stabilization)
Tons: 0.9

Year: 2012
Gepaid: CAL000321419
TSD EPA ID: NVT330010000
CA Waste Code: 352 - Other organic solids
Disposal Method: H132 - Landfill Or Surface Impoundment That Will Be Closed As Landfill( To Include On-Site Treatment And/Or Stabilization)
Tons: 0.3

Year: 2009
Gepaid: CAL000321419
TSD EPA ID: NVT330010000
CA Waste Code: 291 - Latex waste
Disposal Method: H039 - Other Recovery Of Reclamation For Reuse Including Acid Regeneration, Organics Recovery Ect
Tons: 0.24

Year: 2009
Gepaid: CAL000321419
TSD EPA ID: NVT330010000
CA Waste Code: 141 - Off-specification, aged or surplus inorganics
Disposal Method: H039 - Other Recovery Of Reclamation For Reuse Including Acid Regeneration, Organics Recovery Ect
Tons: 0.245

Year: 2008
Gepaid: CAL000321419
TSD EPA ID: NVT330010000
CA Waste Code: 291 - Latex waste
Disposal Method: H039 - Other Recovery Of Reclamation For Reuse Including Acid

**JOHNSON, FINCH & MCCLURE CONSTRUCTION INC (Continued)** **S113148230**

| | |
|---|---|
| | Regeneration, Organics Recovery Ect |
| Tons: | 0.3 |
| | |
| Year: | 2008 |
| Gepaid: | CAL000321419 |
| TSD EPA ID: | NVT330010000 |
| CA Waste Code: | 141 - Off-specification, aged or surplus inorganics |
| Disposal Method: | H039 - Other Recovery Of Reclamation For Reuse Including Acid Regeneration, Organics Recovery Ect |
| Tons: | 0.6 |
| | |
| Year: | 2007 |
| Gepaid: | CAL000321419 |
| TSD EPA ID: | NVT330010000 |
| CA Waste Code: | 141 - Off-specification, aged or surplus inorganics |
| Disposal Method: | H132 - Landfill Or Surface Impoundment That Will Be Closed As Landfill( To Include On-Site Treatment And/Or Stabilization) |
| Tons: | 0.2 |
| | |
| Year: | 2007 |
| Gepaid: | CAL000321419 |
| TSD EPA ID: | TXD077603371 |
| CA Waste Code: | 331 - Off-specification, aged or surplus organics |
| Disposal Method: | H061 - Fuel Blending Prior To Energy Recovery At Another Site |
| Tons: | 1.05 |

Click this hyperlink while viewing on your computer to access additional CA HAZNET: detail in the EDR Site Report.

Additional Info:

| | |
|---|---|
| Year: | 2007 |
| Gen EPA ID: | CAL000321419 |
| | |
| Shipment Date: | 20070705 |
| Creation Date: | 2/4/2008 18:30:39 |
| Receipt Date: | 20070719 |
| Manifest ID: | 000286324SKS |
| Trans EPA ID: | TXR000050930 |
| Trans Name: | SAFETY-KLEEN SYSTEMS INC |
| Trans 2 EPA ID: | OKD981588791 |
| Trans 2 Name: | TRIAD TRANSPORT INC |
| TSDF EPA ID: | NVT330010000 |
| Trans Name: | US ECOLOGY NEVADA |
| TSDF Alt EPA ID: | Not reported |
| TSDF Alt Name: | Not reported |
| CA Waste Code: | 141 - Off-specification, aged, or surplus inorganics |
| RCRA Code: | Not reported |
| Disposal Method: | H132 - Landfill Or Surface Impoundment That Will Be Closed As Landfill( To Include On-Site Treatment And/Or Stabilization) |
| Quantity Tons: | 0.2 |
| Waste Quantity: | 400 |
| Quantity Unit: | P |
| Additional Code 1: | Not reported |
| Additional Code 2: | Not reported |
| Additional Code 3: | Not reported |
| Additional Code 4: | Not reported |

**JOHNSON, FINCH & MCCLURE CONSTRUCTION INC (Continued)** **S113148230**

| | |
|---|---|
| Additional Code 5: | Not reported |
| | |
| Shipment Date: | 20070705 |
| Creation Date: | 2/4/2008 18:30:39 |
| Receipt Date: | 20070718 |
| Manifest ID: | 000286323SKS |
| Trans EPA ID: | TXR000050930 |
| Trans Name: | SAFETY-KLEEN SYSTEMS INC |
| Trans 2 EPA ID: | OKD981588791 |
| Trans 2 Name: | TRIAD TRANSPORT INC |
| TSDF EPA ID: | TXD077603371 |
| Trans Name: | SAFETY-KLEEN SYSTEMS INC |
| TSDF Alt EPA ID: | Not reported |
| TSDF Alt Name: | Not reported |
| CA Waste Code: | 331 - Off-specification, aged, or surplus organics |
| RCRA Code: | D001 |
| Disposal Method: | H061 - Fuel Blending Prior To Energy Recovery At Another Site |
| Quantity Tons: | 1.05 |
| Waste Quantity: | 2100 |
| Quantity Unit: | P |
| Additional Code 1: | Not reported |
| Additional Code 2: | Not reported |
| Additional Code 3: | Not reported |
| Additional Code 4: | Not reported |
| Additional Code 5: | Not reported |

Additional Info:

| | |
|---|---|
| Year: | 2014 |
| Gen EPA ID: | CAL000321419 |
| | |
| Shipment Date: | 20140710 |
| Creation Date: | 9/22/2014 22:15:10 |
| Receipt Date: | 20140725 |
| Manifest ID: | 004283418SKS |
| Trans EPA ID: | TXR000081205 |
| Trans Name: | SAFETY-KLEEN SYSTEMS INC |
| Trans 2 EPA ID: | MAD039322250 |
| Trans 2 Name: | CLEAN HARBORS ENV SERV INC |
| TSDF EPA ID: | CAD044429835 |
| Trans Name: | CLEAN HARBORS WILMINGTON LLC |
| TSDF Alt EPA ID: | Not reported |
| TSDF Alt Name: | Not reported |
| CA Waste Code: | 181 - Other inorganic solid waste Organics |
| RCRA Code: | D008 |
| Disposal Method: | H141 - Storage, Bulking, And/Or Transfer Off Site--No Treatment/Reovery (H010-H129) Or (H131-H135) |
| Quantity Tons: | 0.25 |
| Waste Quantity: | 500 |
| Quantity Unit: | P |
| Additional Code 1: | Not reported |
| Additional Code 2: | Not reported |
| Additional Code 3: | Not reported |
| Additional Code 4: | Not reported |
| Additional Code 5: | Not reported |

Additional Info:

**JOHNSON, FINCH & MCCLURE CONSTRUCTION INC (Continued)** **S113148230**

| | |
|---|---|
| Year: | 2009 |
| Gen EPA ID: | CAL000321419 |
| | |
| Shipment Date: | 20090313 |
| Creation Date: | 7/20/2009 18:30:18 |
| Receipt Date: | 20090326 |
| Manifest ID: | 001680316SKS |
| Trans EPA ID: | TXR000050930 |
| Trans Name: | SAFETY-KLEEN SYSTEMS INC |
| Trans 2 EPA ID: | OKD981588791 |
| Trans 2 Name: | TRIAD TRANSPORT INC |
| TSDF EPA ID: | NVT330010000 |
| Trans Name: | US ECOLOGY NEVADA |
| TSDF Alt EPA ID: | Not reported |
| TSDF Alt Name: | Not reported |
| CA Waste Code: | 141 - Off-specification, aged, or surplus inorganics |
| RCRA Code: | Not reported |
| Disposal Method: | H039 - Other Recovery Of Reclamation For Reuse Including Acid Regeneration, Organics Recovery Ect |
| Quantity Tons: | 0.245 |
| Waste Quantity: | 490 |
| Quantity Unit: | P |
| Additional Code 1: | Not reported |
| Additional Code 2: | Not reported |
| Additional Code 3: | Not reported |
| Additional Code 4: | Not reported |
| Additional Code 5: | Not reported |
| | |
| Shipment Date: | 20090313 |
| Creation Date: | 7/20/2009 18:30:18 |
| Receipt Date: | 20090326 |
| Manifest ID: | 001680316SKS |
| Trans EPA ID: | TXR000050930 |
| Trans Name: | SAFETY-KLEEN SYSTEMS INC |
| Trans 2 EPA ID: | OKD981588791 |
| Trans 2 Name: | TRIAD TRANSPORT INC |
| TSDF EPA ID: | NVT330010000 |
| Trans Name: | US ECOLOGY NEVADA |
| TSDF Alt EPA ID: | Not reported |
| TSDF Alt Name: | Not reported |
| CA Waste Code: | 291 - Latex waste |
| RCRA Code: | Not reported |
| Disposal Method: | H039 - Other Recovery Of Reclamation For Reuse Including Acid Regeneration, Organics Recovery Ect |
| Quantity Tons: | 0.24 |
| Waste Quantity: | 480 |
| Quantity Unit: | P |
| Additional Code 1: | Not reported |
| Additional Code 2: | Not reported |
| Additional Code 3: | Not reported |
| Additional Code 4: | Not reported |
| Additional Code 5: | Not reported |

Additional Info:

| | |
|---|---|
| Year: | 2008 |
| Gen EPA ID: | CAL000321419 |

**JOHNSON, FINCH & MCCLURE CONSTRUCTION INC (Continued)** **S113148230**

| | |
|---|---|
| Shipment Date: | 20080410 |
| Creation Date: | 9/12/2008 18:30:16 |
| Receipt Date: | 20080424 |
| Manifest ID: | 001041458SKS |
| Trans EPA ID: | TXR000050930 |
| Trans Name: | SAFETY-KLEEN SYSTEMS INC |
| Trans 2 EPA ID: | OKD981588791 |
| Trans 2 Name: | TRIAD TRANSPORT INC |
| TSDF EPA ID: | NVT330010000 |
| Trans Name: | US ECOLOGY NEVADA |
| TSDF Alt EPA ID: | Not reported |
| TSDF Alt Name: | Not reported |
| CA Waste Code: | 291 - Latex waste |
| RCRA Code: | Not reported |
| Disposal Method: | H039 - Other Recovery Of Reclamation For Reuse Including Acid Regeneration, Organics Recovery Ect |
| Quantity Tons: | 0.3 |
| Waste Quantity: | 600 |
| Quantity Unit: | P |
| Additional Code 1: | Not reported |
| Additional Code 2: | Not reported |
| Additional Code 3: | Not reported |
| Additional Code 4: | Not reported |
| Additional Code 5: | Not reported |

| | |
|---|---|
| Shipment Date: | 20080410 |
| Creation Date: | 9/12/2008 18:30:16 |
| Receipt Date: | 20080424 |
| Manifest ID: | 001041458SKS |
| Trans EPA ID: | TXR000050930 |
| Trans Name: | SAFETY-KLEEN SYSTEMS INC |
| Trans 2 EPA ID: | OKD981588791 |
| Trans 2 Name: | TRIAD TRANSPORT INC |
| TSDF EPA ID: | NVT330010000 |
| Trans Name: | US ECOLOGY NEVADA |
| TSDF Alt EPA ID: | Not reported |
| TSDF Alt Name: | Not reported |
| CA Waste Code: | 141 - Off-specification, aged, or surplus inorganics |
| RCRA Code: | Not reported |
| Disposal Method: | H039 - Other Recovery Of Reclamation For Reuse Including Acid Regeneration, Organics Recovery Ect |
| Quantity Tons: | 0.6 |
| Waste Quantity: | 1200 |
| Quantity Unit: | P |
| Additional Code 1: | Not reported |
| Additional Code 2: | Not reported |
| Additional Code 3: | Not reported |
| Additional Code 4: | Not reported |
| Additional Code 5: | Not reported |

Additional Info:

| | |
|---|---|
| Year: | 2013 |
| Gen EPA ID: | CAL000321419 |

| | |
|---|---|
| Shipment Date: | 20130207 |
| Creation Date: | 6/29/2013 22:15:06 |
| Receipt Date: | 20130219 |

**JOHNSON, FINCH & MCCLURE CONSTRUCTION INC (Continued)** **S113148230**

| | |
|---|---|
| Manifest ID: | 003559927SKS |
| Trans EPA ID: | TXR000081205 |
| Trans Name: | SAFETY-KLEEN SYSTEMS INC |
| Trans 2 EPA ID: | OKD981588791 |
| Trans 2 Name: | TRIAD TRANSPORT INC |
| TSDF EPA ID: | NVT330010000 |
| Trans Name: | US ECOLOGY NEVADA |
| TSDF Alt EPA ID: | Not reported |
| TSDF Alt Name: | Not reported |
| CA Waste Code: | 352 - Other organic solids |
| RCRA Code: | D008 |
| Disposal Method: | H132 - Landfill Or Surface Impoundment That Will Be Closed As Landfill( To Include On-Site Treatment And/Or Stabilization) |
| Quantity Tons: | 0.4 |
| Waste Quantity: | 800 |
| Quantity Unit: | P |
| Additional Code 1: | Not reported |
| Additional Code 2: | Not reported |
| Additional Code 3: | Not reported |
| Additional Code 4: | Not reported |
| Additional Code 5: | Not reported |

| | |
|---|---|
| Shipment Date: | 20130117 |
| Creation Date: | 6/29/2013 22:15:06 |
| Receipt Date: | 20130128 |
| Manifest ID: | 003281441SKS |
| Trans EPA ID: | TXR000081205 |
| Trans Name: | SAFETY-KLEEN SYSTEMS |
| Trans 2 EPA ID: | OKD981588791 |
| Trans 2 Name: | TRIAD TRANSPORT INC |
| TSDF EPA ID: | NVT330010000 |
| Trans Name: | US ECOLOGY NEVADA |
| TSDF Alt EPA ID: | Not reported |
| TSDF Alt Name: | Not reported |
| CA Waste Code: | 352 - Other organic solids |
| RCRA Code: | D008 |
| Disposal Method: | H132 - Landfill Or Surface Impoundment That Will Be Closed As Landfill( To Include On-Site Treatment And/Or Stabilization) |
| Quantity Tons: | 0.5 |
| Waste Quantity: | 1000 |
| Quantity Unit: | P |
| Additional Code 1: | Not reported |
| Additional Code 2: | Not reported |
| Additional Code 3: | Not reported |
| Additional Code 4: | Not reported |
| Additional Code 5: | Not reported |

Additional Info:

| | |
|---|---|
| Year: | 2012 |
| Gen EPA ID: | CAL000321419 |

| | |
|---|---|
| Shipment Date: | 20120824 |
| Creation Date: | 1/25/2013 22:15:18 |
| Receipt Date: | 20120905 |
| Manifest ID: | 003281412SKS |
| Trans EPA ID: | TXR000050930 |
| Trans Name: | SAFETY-KLEEN SYSTEMS INC |

**JOHNSON, FINCH & MCCLURE CONSTRUCTION INC (Continued)** **S113148230**

| | |
|---|---|
| Trans 2 EPA ID: | OKD981588791 |
| Trans 2 Name: | TRIAD |
| TSDF EPA ID: | NVT330010000 |
| Trans Name: | US ECOLOGY NEVADA |
| TSDF Alt EPA ID: | Not reported |
| TSDF Alt Name: | Not reported |
| CA Waste Code: | 352 - Other organic solids |
| RCRA Code: | D008 |
| Disposal Method: | H132 - Landfill Or Surface Impoundment That Will Be Closed As Landfill( To Include On-Site Treatment And/Or Stabilization) |
| Quantity Tons: | 0.3 |
| Waste Quantity: | 600 |
| Quantity Unit: | P |
| Additional Code 1: | Not reported |
| Additional Code 2: | Not reported |
| Additional Code 3: | Not reported |
| Additional Code 4: | Not reported |
| Additional Code 5: | Not reported |

HWTS:

| | |
|---|---|
| Name: | JOHNSON, FINCH & MCCLURE CONSTRUCTION INC |
| Address: | 9749 CACTUS ST |
| Address 2: | Not reported |
| City,State,Zip: | LAKESIDE, CA 920404117 |
| EPA ID: | CAL000321419 |
| Inactive Date: | Not reported |
| Create Date: | 06/26/2007 |
| Last Act Date: | 09/26/2019 |
| Mailing Name: | Not reported |
| Mailing Address: | 9749 CACTUS ST |
| Mailing Address 2: | Not reported |
| Mailing City,State,Zip: | LAKESIDE, CA 920404117 |
| Owner Name: | JOHNSON, FINCH & MCCLURE CONSTR INC |
| Owner Address: | 9749 CACTUS ST |
| Owner Address 2: | Not reported |
| Owner City,State,Zip: | LAKESIDE, CA 920404117 |
| Contact Name: | NIKKI PHAM |
| Contact Address: | 9749 CACTUS ST |
| Contact Address 2: | Not reported |
| City,State,Zip: | LAKESIDE, CA 92040 |

NAICS:

| | |
|---|---|
| EPA ID: | CAL000321419 |
| Create Date: | 2007-06-26 15:01:10 |
| NAICS Code: | 23499 |
| NAICS Description: | All Other Heavy Construction |
| Issued EPA ID Date: | 2007-06-26 15:01:10 |
| Inactive Date: | Not reported |
| Facility Name: | JOHNSON, FINCH & MCCLURE CONSTRUCTION INC |
| Facility Address: | 9749 CACTUS ST |
| Facility Address 2: | Not reported |
| Facility City: | LAKESIDE |
| Facility County: | 37 |
| Facility State: | CA |
| Facility Zip: | 920404117 |

**Q343** **RCRA NonGen / NLR** **1025838732**
**West** **11962 WOODSIDE AVE.** **CAC003018328**
**< 1/8** **LAKESIDE, CA 92040**
**0.008 mi.**
**41 ft.** **Site 1 of 3 in cluster Q**

**Relative:**
**Lower**

**Actual:**
**386 ft.**

RCRA NonGen / NLR:

| | |
|---|---|
| Date form received by agency: | 2019-06-05 00:00:00.0 |
| Facility name: | Not reported |
| Facility address: | 11962 WOODSIDE AVE.<br>LAKESIDE, CA 92040 |
| EPA ID: | CAC003018328 |
| Contact: | PATRICIA WARD |
| Contact address: | 11962 WOODSIDE AVE.<br>LAKESIDE, CA 92040 |
| Contact country: | Not reported |
| Contact telephone: | 619-561-1222 |
| Contact email: | KWILLIAMS@BIOLOGIC-ESWS.COM |
| EPA Region: | 09 |
| Classification: | Non-Generator |
| Description: | Handler: Non-Generators do not presently generate hazardous waste |

Owner/Operator Summary:

| | |
|---|---|
| Owner/operator name: | PATRICIA WARD |
| Owner/operator address: | 11962 WOODSIDE AVE.<br>LAKESIDE, CA 92040 |
| Owner/operator country: | Not reported |
| Owner/operator telephone: | 619-561-1222 |
| Owner/operator email: | Not reported |
| Owner/operator fax: | Not reported |
| Owner/operator extension: | Not reported |
| Legal status: | Other |
| Owner/Operator Type: | Operator |
| Owner/Op start date: | Not reported |
| Owner/Op end date: | Not reported |

| | |
|---|---|
| Owner/operator name: | CINDY MANGLICMOT |
| Owner/operator address: | 11962 WOODSIDE AVE.<br>LAKESIDE, CA 92040 |
| Owner/operator country: | Not reported |
| Owner/operator telephone: | 619-994-5397 |
| Owner/operator email: | Not reported |
| Owner/operator fax: | Not reported |
| Owner/operator extension: | Not reported |
| Legal status: | Other |
| Owner/Operator Type: | Owner |
| Owner/Op start date: | Not reported |
| Owner/Op end date: | Not reported |

Handler Activities Summary:

| | |
|---|---|
| U.S. importer of hazardous waste: | No |
| Mixed waste (haz. and radioactive): | No |
| Recycler of hazardous waste: | No |
| Transporter of hazardous waste: | Yes |
| Treater, storer or disposer of HW: | Yes |
| Underground injection activity: | No |
| On-site burner exemption: | No |
| Furnace exemption: | No |

**(Continued)** **1025838732**

| | |
|---|---|
| Used oil fuel burner: | No |
| Used oil processor: | No |
| User oil refiner: | No |
| Used oil fuel marketer to burner: | No |
| Used oil Specification marketer: | No |
| Used oil transfer facility: | No |
| Used oil transporter: | No |

Violation Status: No violations found

---

**Q344** **LAKESIDE SPECIAL CARE CENTER** **RCRA NonGen / NLR** **1024864313**
**West** **11962 WOODSIDE AVE** **CAL000432873**
**< 1/8** **LAKESIDE, CA 92040**
**0.008 mi.**
**41 ft.** **Site 2 of 3 in cluster Q**

**Relative:**
**Lower**

**Actual:**
**386 ft.**

RCRA NonGen / NLR:

| | |
|---|---|
| Date form received by agency: | 2018-01-02 00:00:00.0 |
| Facility name: | LAKESIDE SPECIAL CARE CENTER |
| Facility address: | 11962 WOODSIDE AVE<br>LAKESIDE, CA 92040 |
| EPA ID: | CAL000432873 |
| Mailing address: | 6 HUTTON CENTRE DR STE 400<br>SANTA ANA, CA 92707 |
| Contact: | JAMIE BOEHS |
| Contact address: | 11962 WOODSIDE AVE<br>LAKESIDE, CA 92040 |
| Contact country: | Not reported |
| Contact telephone: | 619-561-1222 |
| Contact email: | JAMIEBOEHS@LIFEGEN.NET |
| EPA Region: | 09 |
| Classification: | Non-Generator |
| Description: | Handler: Non-Generators do not presently generate hazardous waste |

Owner/Operator Summary:

| | |
|---|---|
| Owner/operator name: | JAMIE BOEHS |
| Owner/operator address: | 11962 WOODSIDE AVE<br>LAKESIDE, CA 92040 |
| Owner/operator country: | Not reported |
| Owner/operator telephone: | 619-561-1222 |
| Owner/operator email: | Not reported |
| Owner/operator fax: | Not reported |
| Owner/operator extension: | Not reported |
| Legal status: | Other |
| Owner/Operator Type: | Operator |
| Owner/Op start date: | Not reported |
| Owner/Op end date: | Not reported |
| Owner/operator name: | GHC OF LAKESIDE LLC |
| Owner/operator address: | 6 HUTTON CENTRE DR STE 400<br>SANTA ANA, CA 92707 |
| Owner/operator country: | Not reported |
| Owner/operator telephone: | 714-241-5600 |
| Owner/operator email: | Not reported |
| Owner/operator fax: | Not reported |
| Owner/operator extension: | Not reported |
| Legal status: | Other |
| Owner/Operator Type: | Owner |

**LAKESIDE SPECIAL CARE CENTER (Continued)** **1024864313**

Owner/Op start date: Not reported
Owner/Op end date: Not reported

Handler Activities Summary:
U.S. importer of hazardous waste: No
Mixed waste (haz. and radioactive): No
Recycler of hazardous waste: No
Transporter of hazardous waste: Yes
Treater, storer or disposer of HW: No
Underground injection activity: No
On-site burner exemption: No
Furnace exemption: No
Used oil fuel burner: No
Used oil processor: No
User oil refiner: No
Used oil fuel marketer to burner: No
Used oil Specification marketer: No
Used oil transfer facility: No
Used oil transporter: No

Violation Status: No violations found

---

**Q345** **LAKESIDE SPECIAL CARE CENTER** **San Diego Co. HMMD** **S104748193**
**West** **11962 WOODSIDE AVE** **CERS HAZ WASTE** **N/A**
**< 1/8** **LAKESIDE, CA 92040** **CERS**
**0.008 mi.** **HWTS**
**41 ft.** **Site 3 of 3 in cluster Q**

**Relative:** **Lower**
**Actual:** **386 ft.**

HMMD SAN DIEGO:
Name: LAKESIDE SPECIAL CARE CENTER
Address: 11962 WOODSIDE AV
City,State,Zip: LAKESIDE, CA 92040
Permit Number: 152858
Business Type: 6HK58
EPA Id Number: Not reported
APN: 382-280-08-00
Last HMMD Inspection: 05/11/2012
Facility Telephone: 619-561-1222
Permit Status: OPEN
Permit Expiration: 03/31/2013
Date Last Updated: 11/02/2012
Facility Owner: GENERATIONS HEALTHCARE
Facility Mailing Address: 11962 WOODSIDE AVE
Facility Mailing City: LAKESIDE
Facility Mailing State: CA
Facility Mailing Zip: 92040-2914
UST Owner: Not reported
Handle Regulated Hazmat: Y
Own Or Operate UST: Not reported
Subject To APSA: Not reported
Generate Haz Waste: Y
Treat Haz Waste: Not reported
Generate Medical Waste: Y

Inventory Active Permits (not SQG Medical):
Permit Number: 152858
Update Date: 11/02/2012
Case Number: 68476-85-7
Name: PROPANE

**LAKESIDE SPECIAL CARE CENTER (Continued)** **S104748193**

Other Information: Not reported
Material Waste: Material
Hazardous Categories 1: FIRE
Hazardous Categories 2: PRESSURE RELEASE

Permit Number: 152858
Update Date: 11/02/2012
Case Number: Not reported
Name: WASTE 311 PHARMACEUTICAL WASTE
Other Information: Not reported
Material Waste: Waste
Hazardous Categories 1: Not reported
Hazardous Categories 2: Not reported

Permit Number: 152858
Update Date: 11/02/2012
Case Number: Not reported
Name: WASTE 902 INFECTIOUS WASTE, SHARPS
Other Information: WASTE SHARPS
Material Waste: Waste
Hazardous Categories 1: Not reported
Hazardous Categories 2: Not reported

Violations Active Permits:
Permit Number: 152858
Update Date: 11/02/2012
Inspection Date: 09/26/2006
Violation Code: 6HV1002
Violation: HMBP NOT ESTABISHED/IMPLEMENTED.
Violation Citation: Hazardous materials handler has not established/implemented a business plan. HSC 25503.5(a)
Activity: ACTIVE

Permit Number: 152858
Update Date: 11/02/2012
Inspection Date: 09/26/2006
Violation Code: 6HV0307
Violation: ILLEGAL DISPOSAL OF UNIVERSAL WASTE
Violation Citation: Disposal of universal waste to an unauthorized point. 25189.5(a); SQH:66273.11(a); LQH: 66273.31(a)
Activity: ACTIVE

Permit Number: 152858
Update Date: 11/02/2012
Inspection Date: 09/26/2006
Violation Code: 6HV4209
Violation: NO GENERATOR'S INFO ON RED BAGS/SHARPS
Violation Citation: Red bags, sharps containers not labeled with generator's name, address, and phone number. 68.1205
Activity: ACTIVE

Permit Number: 152858
Update Date: 11/02/2012
Inspection Date: 09/26/2006
Violation Code: 6HV4306
Violation: FULL SHARPS STORED > 30 DAYS AT >0C
Violation Citation: Storage time exceeded for full sharps container(s), stored greater

**LAKESIDE SPECIAL CARE CENTER (Continued)** **S104748193**

| | |
|---|---|
| | than 30 days at greater than 0C room temperatures. 118285( c) |
| Activity: | ACTIVE |
| | |
| Permit Number: | 152858 |
| Update Date: | 11/02/2012 |
| Inspection Date: | 09/26/2006 |
| Violation Code: | 6HV4422 |
| Violation: | PHARM WASTE NOT PROPERLY LABELED |
| Violation Citation: | Generator did not properly label container holding pharmaceutical waste with the words -incineration only- or other approved markings on the lid and side. 118275(g) |
| Activity: | ACTIVE |
| | |
| Permit Number: | 152858 |
| Update Date: | 11/02/2012 |
| Inspection Date: | 07/09/2009 |
| Violation Code: | 6HV4204 |
| Violation: | WARNING SIGN NOT POSTED |
| Violation Citation: | MW designated accumulation area not posted with an approved and legible biohazardous waste "warning sign" in English and Spanish. 118310 |
| Activity: | ACTIVE |
| | |
| Permit Number: | 152858 |
| Update Date: | 11/02/2012 |
| Inspection Date: | 10/03/2007 |
| Violation Code: | 6HV4209 |
| Violation: | NO GENERATOR'S INFO ON RED BAGS/SHARPS |
| Violation Citation: | Red bags, sharps containers not labeled with generator's name, address, and phone number. 68.1205 |
| Activity: | ACTIVE |
| | |
| Permit Number: | 152858 |
| Update Date: | 11/02/2012 |
| Inspection Date: | 10/03/2007 |
| Violation Code: | 6HV1013 |
| Violation: | HMBP NOT AVAILABLE FOR REVIEW |
| Violation Citation: | Copy of HMBP not onsite for inspector's review. 25505(e) |
| Activity: | ACTIVE |
| | |
| Name: | FRIENDSHIP MANOR/LAKESIDE |
| Address: | 11962 WOODSIDE AV |
| City,State,Zip: | LAKESIDE, CA 92040 |
| Permit Number: | 114305 |
| Business Type: | 6HK58 |
| EPA Id Number: | Not reported |
| APN: | 382-280-08-00 |
| Last HMMD Inspection: | 04/16/1992 |
| Facility Telephone: | 619-267-7571 |
| Permit Status: | INAC |
| Permit Expiration: | 08/31/1993 |
| Date Last Updated: | 11/02/2012 |
| Facility Owner: | JEDWIN CHENEWETH |
| Facility Mailing Address: | 11962 WOODSIDE AV |
| Facility Mailing City: | LAKESIDE |
| Facility Mailing State: | CA |

**LAKESIDE SPECIAL CARE CENTER (Continued)** **S104748193**

Facility Mailing Zip: 92040-2914
UST Owner: Not reported
Handle Regulated Hazmat: Not reported
Own Or Operate UST: Not reported
Subject To APSA: Not reported
Generate Haz Waste: Not reported
Treat Haz Waste: Not reported
Generate Medical Waste: Not reported

Name: LAKESIDE SPECIAL CARE CENTER
Address: 11962 WOODSIDE AVE
City,State,Zip: LAKESIDE, CA 92040
Permit Number: Not reported
Business Type: Not reported
EPA Id Number: CAL000432873
APN: Not reported
Last HMMD Inspection: Not reported
Facility Telephone: (619)561-1222
Permit Status: Permit Renewed
Permit Expiration: Not reported
Date Last Updated: 02/26/2020
Facility Owner: Not reported
Facility Mailing Address: 6 HUTTON CENTRE DRIVE, SUITE 400, SANTA ANA, CA 92707
Facility Mailing City: Not reported
Facility Mailing State: Not reported
Facility Mailing Zip: Not reported
UST Owner: N
Handle Regulated Hazmat: Not reported
Own Or Operate UST: Not reported
Subject To APSA: Not reported
Generate Haz Waste: Y
Treat Haz Waste: N
Generate Medical Waste: Not reported

Inspection Violation:
Record ID: DEH2002-HUPFP-152858
Permit Status: Permit Renewed
Active Permit: Y
Facility Id Number: 37-000-152858
Program Element: Medical Waste
Inspection Type: Routine
Inspection Number: 4099953
Return To Compliance Date: 2016-06-09T00:00:00.000
Nov: No
Violation Classification: Minor
Underground Storage Tank Id: Not reported
Container/Tank Id: Not reported
Last Update: 2020-02-26T01:03:55.000
Inspection Date: 2015-07-21T00:00:00.000
Violation Code: HMD4303 Did not retain on file disposal receipts/tracking documents for medical waste shipped offsite for 2 years. 117945(b)

Record ID: DEH2002-HUPFP-152858
Permit Status: Permit Renewed
Active Permit: Y
Facility Id Number: 37-000-152858
Program Element: Hazardous Materials Release Response Plans
Inspection Type: Routine

**LAKESIDE SPECIAL CARE CENTER (Continued)** **S104748193**

| | |
|---|---|
| Inspection Number: | 6191406 |
| Return To Compliance Date: | Not reported |
| Nov: | No |
| Violation Classification: | Minor |
| Underground Storage Tank Id: | Not reported |
| Container/Tank Id: | Not reported |
| Last Update: | 2020-02-26T01:03:55.000 |
| Inspection Date: | 2020-01-24T16:09:00.000 |
| Violation Code: | 1010005 Site map not submitted in CERS or not sufficient. HSC 25505(a)(2); 25508.1(f); 19 CCR 2652(a)(3) |

| | |
|---|---|
| Record ID: | DEH2002-HUPFP-152858 |
| Permit Status: | Permit Renewed |
| Active Permit: | Y |
| Facility Id Number: | 37-000-152858 |
| Program Element: | Medical Waste |
| Inspection Type: | Routine |
| Inspection Number: | 5704031 |
| Return To Compliance Date: | 2017-07-20T00:00:00.000 |
| Nov: | No |
| Violation Classification: | Minor |
| Underground Storage Tank Id: | Not reported |
| Container/Tank Id: | Not reported |
| Last Update: | 2020-02-26T01:03:55.000 |
| Inspection Date: | 2017-06-20T15:08:00.000 |
| Violation Code: | HMD4204 MW designated accumulation area not posted with an approved, legible biohazardous waste "warning sign" in English & Spanish which can be read from 25 ft. HSC 118310 |

| | |
|---|---|
| Record ID: | DEH2002-HUPFP-152858 |
| Permit Status: | Permit Renewed |
| Active Permit: | Y |
| Facility Id Number: | 37-000-152858 |
| Program Element: | Medical Waste |
| Inspection Type: | Routine |
| Inspection Number: | 6191406 |
| Return To Compliance Date: | Not reported |
| Nov: | No |
| Violation Classification: | Minor |
| Underground Storage Tank Id: | Not reported |
| Container/Tank Id: | Not reported |
| Last Update: | 2020-02-26T01:03:55.000 |
| Inspection Date: | 2020-01-24T16:09:00.000 |
| Violation Code: | HMD4205 Medical SOLID WASTE not secured to deny access to unauthorized persons. SDCC 68.1211 |

Waste and Materials:

| | |
|---|---|
| Record ID: | DEH2002-HUPFP-152858 |
| Permit Status: | Permit Renewed |
| Active Permit: | Y |
| Child Record Id: | DEH2017-HCHEM-0126644 |
| Trade Secret: | N |
| Hazardous Material Type: | Pure |
| Last Updated: | 2017-02-28T02:32:03.000 |
| Chemical Name: | PROPANE |
| Common Name: | PROPANE |
| Case Number: | 68476-85-7 |

**LAKESIDE SPECIAL CARE CENTER (Continued)** **S104748193**

| | |
|---|---|
| Record ID: | DEH2002-HUPFP-152858 |
| Permit Status: | Permit Renewed |
| Active Permit: | Y |
| Child Record Id: | DEH2017-HWAST-0105569 |
| Trade Secret: | N |
| Hazardous Material Type: | Not reported |
| Last Updated: | 2017-02-28T02:32:03.000 |
| Chemical Name: | WASTE 311 PHARMACEUTICAL WASTE |
| Common Name: | WASTE 311 PHARMACEUTICAL WASTE |
| Case Number: | Not reported |

| | |
|---|---|
| Record ID: | DEH2002-HUPFP-152858 |
| Permit Status: | Permit Renewed |
| Active Permit: | Y |
| Child Record Id: | DEH2017-HWAST-0105570 |
| Trade Secret: | N |
| Hazardous Material Type: | Not reported |
| Last Updated: | 2017-02-28T02:32:03.000 |
| Chemical Name: | WASTE 902 INFECTIOUS WASTE, SHARPS |
| Common Name: | WASTE SHARPS |
| Case Number: | Not reported |

| | |
|---|---|
| Record ID: | DEH2002-HUPFP-152858 |
| Permit Status: | Permit Renewed |
| Active Permit: | Y |
| Child Record Id: | DEH2017-HWAST-0123796 |
| Trade Secret: | N |
| Hazardous Material Type: | Not reported |
| Last Updated: | 2017-10-23T18:43:15.000 |
| Chemical Name: | WASTE 902 INFECTIOUS WASTE, SHARPS |
| Common Name: | WASTE SHARPS |
| Case Number: | Not reported |

| | |
|---|---|
| Record ID: | DEH2002-HUPFP-152858 |
| Permit Status: | Permit Renewed |
| Active Permit: | Y |
| Child Record Id: | DEH2019-HCHEM-0207672 |
| Trade Secret: | N |
| Hazardous Material Type: | Pure |
| Last Updated: | 2020-02-26T01:04:01.000 |
| Chemical Name: | PROPANE |
| Common Name: | PROPANE |
| Case Number: | 68476-85-7 |

| | |
|---|---|
| Record ID: | DEH2002-HUPFP-152858 |
| Permit Status: | Permit Renewed |
| Active Permit: | Y |
| Child Record Id: | DEH2019-HWAST-0179721 |
| Trade Secret: | N |
| Hazardous Material Type: | Not reported |
| Last Updated: | 2020-02-26T01:04:01.000 |
| Chemical Name: | WASTE 311 PHARMACEUTICAL WASTE |
| Common Name: | WASTE 311 PHARMACEUTICAL WASTE |
| Case Number: | Not reported |

| | |
|---|---|
| Record ID: | DEH2002-HUPFP-152858 |
| Permit Status: | Permit Renewed |

**LAKESIDE SPECIAL CARE CENTER (Continued)** **S104748193**

Active Permit: Y
Child Record Id: DEH2019-HWAST-0179722
Trade Secret: N
Hazardous Material Type: Not reported
Last Updated: 2020-02-26T01:04:01.000
Chemical Name: WASTE 902 INFECTIOUS WASTE, SHARPS
Common Name: WASTE SHARPS
Case Number: Not reported

Record ID: DEH2002-HUPFP-152858
Permit Status: Permit Renewed
Active Permit: Y
Child Record Id: DEH2018-HCHEM-0170402
Trade Secret: N
Hazardous Material Type: Pure
Last Updated: 2018-03-07T02:30:30.000
Chemical Name: PROPANE
Common Name: PROPANE
Case Number: 68476-85-7

Record ID: DEH2002-HUPFP-152858
Permit Status: Permit Renewed
Active Permit: Y
Child Record Id: DEH2018-HWAST-0144358
Trade Secret: N
Hazardous Material Type: Not reported
Last Updated: 2018-03-07T02:30:30.000
Chemical Name: WASTE 311 PHARMACEUTICAL WASTE
Common Name: WASTE 311 PHARMACEUTICAL WASTE
Case Number: Not reported

Record ID: DEH2002-HUPFP-152858
Permit Status: Permit Renewed
Active Permit: Y
Child Record Id: DEH2018-HWAST-0144359
Trade Secret: N
Hazardous Material Type: Not reported
Last Updated: 2018-03-07T02:30:30.000
Chemical Name: WASTE 902 INFECTIOUS WASTE, SHARPS
Common Name: WASTE SHARPS
Case Number: Not reported

Record ID: DEH2002-HUPFP-152858
Permit Status: Permit Renewed
Active Permit: Y
Child Record Id: DEH2017-HCHEM-0145174
Trade Secret: N
Hazardous Material Type: Pure
Last Updated: 2017-10-23T18:43:15.000
Chemical Name: PROPANE
Common Name: PROPANE
Case Number: 68476-85-7

Record ID: DEH2002-HUPFP-152858
Permit Status: Permit Renewed
Active Permit: Y
Child Record Id: DEH2017-HWAST-0123795

**LAKESIDE SPECIAL CARE CENTER (Continued)** **S104748193**

| | |
|---|---|
| Trade Secret: | N |
| Hazardous Material Type: | Not reported |
| Last Updated: | 2017-10-23T18:43:15.000 |
| Chemical Name: | WASTE 311 PHARMACEUTICAL WASTE |
| Common Name: | WASTE 311 PHARMACEUTICAL WASTE |
| Case Number: | Not reported |

| | |
|---|---|
| Name: | LAKESIDE SPECIAL CARE CENTER |
| Address: | 11962 WOODSIDE AV |
| City,State,Zip: | LAKESIDE, CA 92040 |
| Permit Number: | 152858 |
| Business Type: | 6HK58 |
| EPA Id Number: | Not reported |
| APN: | 382-280-08-00 |
| Last HMMD Inspection: | 05/11/2012 |
| Facility Telephone: | 619-561-1222 |
| Permit Status: | OPEN |
| Permit Expiration: | 03/31/2013 |
| Date Last Updated: | 11/02/2012 |
| Facility Owner: | GENERATIONS HEALTHCARE |
| Facility Mailing Address: | 11962 WOODSIDE AVE |
| Facility Mailing City: | LAKESIDE |
| Facility Mailing State: | CA |
| Facility Mailing Zip: | 92040-2914 |
| UST Owner: | Not reported |
| Handle Regulated Hazmat: | Not reported |
| Own Or Operate UST: | Not reported |
| Subject To APSA: | Not reported |
| Generate Haz Waste: | Not reported |
| Treat Haz Waste: | Not reported |
| Generate Medical Waste: | Y |

Inventory Active Permits (not SQG Medical):

| | |
|---|---|
| Permit Number: | 152858 |
| Update Date: | 11/02/2012 |
| Case Number: | 68476-85-7 |
| Name: | PROPANE |
| Other Information: | Not reported |
| Material Waste: | Material |
| Hazardous Categories 1: | FIRE |
| Hazardous Categories 2: | PRESSURE RELEASE |

| | |
|---|---|
| Permit Number: | 152858 |
| Update Date: | 11/02/2012 |
| Case Number: | Not reported |
| Name: | WASTE 311 PHARMACEUTICAL WASTE |
| Other Information: | Not reported |
| Material Waste: | Waste |
| Hazardous Categories 1: | Not reported |
| Hazardous Categories 2: | Not reported |

| | |
|---|---|
| Permit Number: | 152858 |
| Update Date: | 11/02/2012 |
| Case Number: | Not reported |
| Name: | WASTE 902 INFECTIOUS WASTE, SHARPS |
| Other Information: | WASTE SHARPS |
| Material Waste: | Waste |

**LAKESIDE SPECIAL CARE CENTER (Continued)** **S104748193**

Hazardous Categories 1: Not reported
Hazardous Categories 2: Not reported

Violations Active Permits:

Permit Number: 152858
Update Date: 11/02/2012
Inspection Date: 09/26/2006
Violation Code: 6HV1002
Violation: HMBP NOT ESTABISHED/IMPLEMENTED.
Violation Citation: Hazardous materials handler has not established/implemented a business plan. HSC 25503.5(a)
Activity: ACTIVE

Permit Number: 152858
Update Date: 11/02/2012
Inspection Date: 09/26/2006
Violation Code: 6HV0307
Violation: ILLEGAL DISPOSAL OF UNIVERSAL WASTE
Violation Citation: Disposal of universal waste to an unauthorized point. 25189.5(a); SQH:66273.11(a); LQH: 66273.31(a)
Activity: ACTIVE

Permit Number: 152858
Update Date: 11/02/2012
Inspection Date: 09/26/2006
Violation Code: 6HV4209
Violation: NO GENERATOR'S INFO ON RED BAGS/SHARPS
Violation Citation: Red bags, sharps containers not labeled with generator's name, address, and phone number. 68.1205
Activity: ACTIVE

Permit Number: 152858
Update Date: 11/02/2012
Inspection Date: 09/26/2006
Violation Code: 6HV4306
Violation: FULL SHARPS STORED > 30 DAYS AT >0C
Violation Citation: Storage time exceeded for full sharps container(s), stored greater than 30 days at greater than 0C room temperatures. 118285( c)
Activity: ACTIVE

Permit Number: 152858
Update Date: 11/02/2012
Inspection Date: 09/26/2006
Violation Code: 6HV4422
Violation: PHARM WASTE NOT PROPERLY LABELED
Violation Citation: Generator did not properly label container holding pharmaceutical waste with the words -incineration only- or other approved markings on the lid and side. 118275(g)
Activity: ACTIVE

Permit Number: 152858
Update Date: 11/02/2012
Inspection Date: 07/09/2009
Violation Code: 6HV4204
Violation: WARNING SIGN NOT POSTED
Violation Citation: MW designated accumulation area not posted with an approved and legible biohazardous waste "warning sign" in English and Spanish.

**LAKESIDE SPECIAL CARE CENTER (Continued)** **S104748193**

118310
Activity: ACTIVE

Permit Number: 152858
Update Date: 11/02/2012
Inspection Date: 10/03/2007
Violation Code: 6HV4209
Violation: NO GENERATOR'S INFO ON RED BAGS/SHARPS
Violation Citation: Red bags, sharps containers not labeled with generator's name, address, and phone number. 68.1205
Activity: ACTIVE

Permit Number: 152858
Update Date: 11/02/2012
Inspection Date: 10/03/2007
Violation Code: 6HV1013
Violation: HMBP NOT AVAILABLE FOR REVIEW
Violation Citation: Copy of HMBP not onsite for inspector's review. 25505(e)
Activity: ACTIVE

CERS HAZ WASTE:
Name: LAKESIDE SPECIAL CARE CENTER
Address: 11962 WOODSIDE AVE
City,State,Zip: LAKESIDE, CA 92040
Site ID: 396233
CERS ID: 10371691
CERS Description: Hazardous Waste Generator

CERS:
Name: LAKESIDE SPECIAL CARE CENTER
Address: 11962 WOODSIDE AVE
City,State,Zip: LAKESIDE, CA 92040
Site ID: 396233
CERS ID: 10371691
CERS Description: Chemical Storage Facilities

Evaluation:
Eval General Type: Compliance Evaluation Inspection
Eval Date: 07-21-2015
Violations Found: No
Eval Type: Routine done by local agency
Eval Notes: Inspector: Griffin Donelle Inspection ID:4099953
Eval Division: San Diego County Department of Env Health
Eval Program: HMRRP
Eval Source: CERS

Coordinates:
Site ID: 396233
Facility Name: LAKESIDE SPECIAL CARE CENTER
Env Int Type Code: HMBP
Program ID: 10371691
Coord Name: Not reported
Ref Point Type Desc: Center of a facility or station.
Latitude: 32.856690
Longitude: -116.935250

**LAKESIDE SPECIAL CARE CENTER (Continued)** **S104748193**

Affiliation:

| | |
|---|---|
| Affiliation Type Desc: | Document Preparer |
| Entity Name: | Sharon Casareto |
| Entity Title: | Not reported |
| Affiliation Address: | Not reported |
| Affiliation City: | Not reported |
| Affiliation State: | Not reported |
| Affiliation Country: | Not reported |
| Affiliation Zip: | Not reported |
| Affiliation Phone: | Not reported |

| | |
|---|---|
| Affiliation Type Desc: | CUPA District |
| Entity Name: | San Diego County Env Health |
| Entity Title: | Not reported |
| Affiliation Address: | PO Box 129261 |
| Affiliation City: | San Diego |
| Affiliation State: | CA |
| Affiliation Country: | Not reported |
| Affiliation Zip: | 92112-9261 |
| Affiliation Phone: | (858) 505-6880 |

| | |
|---|---|
| Affiliation Type Desc: | Environmental Contact |
| Entity Name: | JAMES MILLAR |
| Entity Title: | Not reported |
| Affiliation Address: | 11962 WOODSIDE AVENUE |
| Affiliation City: | LAKESIDE |
| Affiliation State: | CA |
| Affiliation Country: | Not reported |
| Affiliation Zip: | 92040 |
| Affiliation Phone: | Not reported |

| | |
|---|---|
| Affiliation Type Desc: | Identification Signer |
| Entity Name: | SHARON CASARETO |
| Entity Title: | SENIOR ACCOUNTANT |
| Affiliation Address: | Not reported |
| Affiliation City: | Not reported |
| Affiliation State: | Not reported |
| Affiliation Country: | Not reported |
| Affiliation Zip: | Not reported |
| Affiliation Phone: | Not reported |

| | |
|---|---|
| Affiliation Type Desc: | Operator |
| Entity Name: | LAKESIDE SPECIAL CARE CENTER |
| Entity Title: | Not reported |
| Affiliation Address: | Not reported |
| Affiliation City: | Not reported |
| Affiliation State: | Not reported |
| Affiliation Country: | Not reported |
| Affiliation Zip: | Not reported |
| Affiliation Phone: | (619) 561-1222 |

| | |
|---|---|
| Affiliation Type Desc: | Facility Mailing Address |
| Entity Name: | Mailing Address |
| Entity Title: | Not reported |
| Affiliation Address: | 11962 WOODSIDE AVENUE |
| Affiliation City: | LAKESIDE |
| Affiliation State: | CA |

**LAKESIDE SPECIAL CARE CENTER (Continued)** **S104748193**

Affiliation Country: Not reported
Affiliation Zip: 92040-2914
Affiliation Phone: Not reported

Affiliation Type Desc: Legal Owner
Entity Name: Life Generations Healthcare LLC
Entity Title: Not reported
Affiliation Address: 6 HUTTON CENTRE DRIVE, SUITE 400
Affiliation City: SANTA ANA
Affiliation State: CA
Affiliation Country: United States
Affiliation Zip: 92707
Affiliation Phone: (714) 241-5600

Affiliation Type Desc: Parent Corporation
Entity Name: Life Generations Healthcare LLC
Entity Title: Not reported
Affiliation Address: Not reported
Affiliation City: Not reported
Affiliation State: Not reported
Affiliation Country: Not reported
Affiliation Zip: Not reported
Affiliation Phone: Not reported

HWTS:
Name: LAKESIDE SPECIAL CARE CENTER
Address: 11962 WOODSIDE AVE
Address 2: Not reported
City,State,Zip: LAKESIDE, CA 92040
EPA ID: CAL000432873
Inactive Date: Not reported
Create Date: 01/02/2018
Last Act Date: 01/02/2018
Mailing Name: Not reported
Mailing Address: 6 HUTTON CENTRE DR STE 400
Mailing Address 2: Not reported
Mailing City,State,Zip: SANTA ANA, CA 92707
Owner Name: GHC OF LAKESIDE LLC
Owner Address: 6 HUTTON CENTRE DR STE 400
Owner Address 2: Not reported
Owner City,State,Zip: SANTA ANA, CA 92707
Contact Name: JAMIE BOEHS
Contact Address: 11962 WOODSIDE AVE
Contact Address 2: Not reported
City,State,Zip: LAKESIDE, CA 92040

NAICS:
EPA ID: CAL000432873
Create Date: 2018-01-02 16:00:53
NAICS Code: 623311
NAICS Description: Continuing Care Retirement Communities
Issued EPA ID Date: 2018-01-02 16:00:53
Inactive Date: Not reported
Facility Name: LAKESIDE SPECIAL CARE CENTER
Facility Address: 11962 WOODSIDE AVE
Facility Address 2: Not reported

**LAKESIDE SPECIAL CARE CENTER (Continued)** **S104748193**

Facility City: LAKESIDE
Facility County: 37
Facility State: CA
Facility Zip: 92040

---

**D346** **PAYTON'S HARDWARE** **RCRA NonGen / NLR** **1024806188**
**ENE** **9825 MAINE AVE** **CAL000267616**
**< 1/8** **LAKESIDE, CA 92040**
**0.009 mi.**
**46 ft.** **Site 9 of 10 in cluster D**

**Relative:**
**Higher**

**Actual:**
**413 ft.**

RCRA NonGen / NLR:
Date form received by agency: 2003-03-12 00:00:00.0
Facility name: PAYTON'S HARDWARE
Facility address: 9825 MAINE AVE
LAKESIDE, CA 92040
EPA ID: CAL000267616
Contact: JAMES EL-HAJJ
Contact address: 9825 MAINE AVE
LAKESIDE, CA 92040
Contact country: Not reported
Contact telephone: 619-443-1077
Contact email: DIANNEELHAJJ@GMAIL.COM
EPA Region: 09
Classification: Non-Generator
Description: Handler: Non-Generators do not presently generate hazardous waste

Owner/Operator Summary:
Owner/operator name: PAYTON'S HARDWARE INC
Owner/operator address: 9825 MAINE AVE
LAKESIDE, CA 92040
Owner/operator country: Not reported
Owner/operator telephone: 619-443-1077
Owner/operator email: Not reported
Owner/operator fax: Not reported
Owner/operator extension: Not reported
Legal status: Other
Owner/Operator Type: Owner
Owner/Op start date: Not reported
Owner/Op end date: Not reported

Owner/operator name: JAMES EL-HAJJ
Owner/operator address: 9825 MAINE AVE
LAKESIDE, CA 92040
Owner/operator country: Not reported
Owner/operator telephone: 619-443-1077
Owner/operator email: Not reported
Owner/operator fax: Not reported
Owner/operator extension: Not reported
Legal status: Other
Owner/Operator Type: Operator
Owner/Op start date: Not reported
Owner/Op end date: Not reported

Handler Activities Summary:
U.S. importer of hazardous waste: No

**PAYTON'S HARDWARE (Continued)** **1024806188**

| | |
|---|---|
| Mixed waste (haz. and radioactive): | No |
| Recycler of hazardous waste: | No |
| Transporter of hazardous waste: | Yes |
| Treater, storer or disposer of HW: | No |
| Underground injection activity: | No |
| On-site burner exemption: | No |
| Furnace exemption: | No |
| Used oil fuel burner: | No |
| Used oil processor: | No |
| User oil refiner: | No |
| Used oil fuel marketer to burner: | No |
| Used oil Specification marketer: | No |
| Used oil transfer facility: | No |
| Used oil transporter: | No |

Violation Status: No violations found

---

**D347** **LINDO LAKE PARK** **RCRA NonGen / NLR** **1025880732**
**ENE** **9841 VINE ST** **CAP000199638**
**< 1/8** **LAKESIDE, CA 92040**
**0.012 mi.**
**61 ft.** **Site 10 of 10 in cluster D**

**Relative: Higher**
**Actual: 411 ft.**

RCRA NonGen / NLR:

| | |
|---|---|
| Date form received by agency: | 2009-07-07 00:00:00.0 |
| Facility name: | LINDO LAKE PARK |
| Facility address: | 9841 VINE ST<br>LAKESIDE, CA 92040 |
| EPA ID: | CAP000199638 |
| Mailing address: | 9150 CHESAPEAKE DR<br>STE 200<br>SAN DIEGO, CA 92123 |
| Contact: | NICK A MARTINEZ |
| Contact address: | 9150 CHESAPEAKE DR STE 200<br>SAN DIEGO, CA 92123 |
| Contact country: | US |
| Contact telephone: | 858-966-1348 |
| Contact email: | NICHOLAS.MARTINEZ@SDCOUNTY.CA.GOV |
| EPA Region: | 09 |
| Classification: | Non-Generator |
| Description: | Handler: Non-Generators do not presently generate hazardous waste |

Owner/Operator Summary:

| | |
|---|---|
| Owner/operator name: | COUNTY OF SAN DIEGO |
| Owner/operator address: | 1600 PACIFIC HIGHWAY<br>SAN DIEGO, CA 92101 |
| Owner/operator country: | US |
| Owner/operator telephone: | Not reported |
| Owner/operator email: | Not reported |
| Owner/operator fax: | Not reported |
| Owner/operator extension: | Not reported |
| Legal status: | County |
| Owner/Operator Type: | Owner |
| Owner/Op start date: | 1920-02-27 00:00:00. |
| Owner/Op end date: | Not reported |

| | |
|---|---|
| Owner/operator name: | BRUCE PHILLIPS |
| Owner/operator address: | Not reported |

**LINDO LAKE PARK (Continued)** **1025880732**

Not reported
Owner/operator country: Not reported
Owner/operator telephone: Not reported
Owner/operator email: Not reported
Owner/operator fax: Not reported
Owner/operator extension: Not reported
Legal status: County
Owner/Operator Type: Operator
Owner/Op start date: 2009-01-01 00:00:00.
Owner/Op end date: Not reported

Handler Activities Summary:
U.S. importer of hazardous waste: No
Mixed waste (haz. and radioactive): No
Recycler of hazardous waste: No
Transporter of hazardous waste: No
Treater, storer or disposer of HW: No
Underground injection activity: No
On-site burner exemption: No
Furnace exemption: No
Used oil fuel burner: No
Used oil processor: No
User oil refiner: No
Used oil fuel marketer to burner: No
Used oil Specification marketer: No
Used oil transfer facility: No
Used oil transporter: No

Historical Generators:
Date form received by agency: 2009-04-03 00:00:00.0
Site name: LINDO LAKE PARK
Classification: Small Quantity Generator

Hazardous Waste Summary:

. Waste code: D008
. Waste name: LEAD

Violation Status: No violations found

---

**R348** **PR CLEANERS #1** **SAN DIEGO CO. SAM** **1006823696**
**East** **12403 WOODSIDE AV** **CPS-SLIC** **N/A**
**< 1/8** **LAKESIDE, CA 92040** **San Diego Co. HMMD**
**0.019 mi.** **FINDS**
**100 ft.** **Site 1 of 3 in cluster R** **DRYCLEANERS**
**EMI**
**Relative: Higher** **CERS**

**Actual: 406 ft.**

SAN DIEGO CO. SAM:
Name: HALF HOUR PERMA CLEAN
Address: 12403 WOODSIDE AV
City,State,Zip: LAKESIDE, CA 920403017
Case Number: H11016-001
Agency: DEH Site Assessment & Mitigation
**Funding:** **Private - VAP**
Facility Type: Drinking Water Aquifer Impacted
Facility Status: Closed Case

**PR CLEANERS #1 (Continued)** **1006823696**

Date: 3/6/1998
Date Began: Not reported

CPS-SLIC:
Name: HALF HOUR PERMA CLEAN
Address: 12403 WOODSIDE AV
City,State,Zip: LAKESIDE, CA 920403017
Region: STATE
**Facility Status:** **Completed - Case Closed**
Status Date: 03/06/1998
Global Id: T0608111517
Lead Agency: SAN DIEGO COUNTY LOP
Lead Agency Case Number: H11016-001
Latitude: 32.85594
Longitude: -116.924913
Case Type: Cleanup Program Site
Case Worker: Not reported
Local Agency: Not reported
RB Case Number: Not reported
File Location: Local Agency
Potential Media Affected: Aquifer used for drinking water supply
Potential Contaminants of Concern: * Chlorinated Hydrocarbons
Site History: Not reported

Click here to access the California GeoTracker records for this facility:

HMMD SAN DIEGO:
Name: PR CLEANERS
Address: 12403 WOODSIDE AV
City,State,Zip: LAKESIDE, CA 92040
Permit Number: 111016
Business Type: 6HK53
EPA Id Number: CAD981983901
APN: 394-122-16-00
Last HMMD Inspection: 10/14/2008
Facility Telephone: 619-443-4833
Permit Status: INAC
Permit Expiration: 11/30/2008
Date Last Updated: 11/02/2012
Facility Owner: JOHNNY B MIN
Facility Mailing Address: 12403 WOODSIDE AV
Facility Mailing City: LAKESIDE
Facility Mailing State: CA
Facility Mailing Zip: 92040-3017
UST Owner: Not reported
Handle Regulated Hazmat: Y
Own Or Operate UST: Not reported
Subject To APSA: Not reported
Generate Haz Waste: Y
Treat Haz Waste: Not reported
Generate Medical Waste: Not reported

FINDS:
Registry ID: 110013822667
Facility URL: http://ofmpub.epa.gov/enviro/fii_query_detail.disp_program_facility?p_registry_id=110013822667

**PR CLEANERS #1 (Continued)** **1006823696**

Environmental Interest/Information System:
HAZARDOUS AIR POLLUTANT MAJOR

Click this hyperlink while viewing on your computer to access additional FINDS: detail in the EDR Site Report.

DRYCLEANERS:

| | |
|---|---|
| Name: | PR CLEANERS #1 |
| Address: | 12403 WOODSIDE AVE |
| City,State,Zip: | LAKESIDE, CA 920403017 |
| EPA Id: | CAD981983901 |
| NAICS Code: | 81232 |
| NAICS Description: | Drycleaning and Laundry Services (except Coin-Operated) |
| SIC Code: | 7211 |
| SIC Description: | Power Laundries, Family and Commercial |
| Create Date: | 07/03/1987 |
| Facility Active: | No |
| Inactive Date: | 06/30/2008 |
| Facility Addr2: | Not reported |
| Owner Name: | JOHNNY KIM |
| Owner Address: | 12403 WOODSIDE AVE |
| Owner Address 2: | Not reported |
| Owner Telephone: | 6195618717 |
| Contact Name: | JOHNNY MIN |
| Contact Address: | 12403 WOODSIDE AVE |
| Contact Address 2: | Not reported |
| Contact Telephone: | 6195618717 |
| Mailing Name: | Not reported |
| Mailing Address 1: | 12403 WOODSIDE AVE |
| Mailing Address 2: | Not reported |
| Mailing City: | LAKESIDE |
| Mailing State: | CA |
| Mailing Zip: | 920404000 |
| Owner Fax: | Not reported |
| Region Code: | 4 |

EMI:

| | |
|---|---|
| Name: | HALF HOUR PERMA CLEAN |
| Address: | 12403 WOODSIDE AV |
| City,State,Zip: | LAKESIDE, CA 92040 |
| Year: | 1999 |
| County Code: | 37 |
| Air Basin: | SD |
| Facility ID: | 934 |
| Air District Name: | SD |
| SIC Code: | 7216 |
| Air District Name: | SAN DIEGO COUNTY APCD |
| Community Health Air Pollution Info System: | Not reported |
| Consolidated Emission Reporting Rule: | Not reported |
| Total Organic Hydrocarbon Gases Tons/Yr: | 1 |
| Reactive Organic Gases Tons/Yr: | 0 |
| Carbon Monoxide Emissions Tons/Yr: | 0 |
| NOX - Oxides of Nitrogen Tons/Yr: | 0 |
| SOX - Oxides of Sulphur Tons/Yr: | 0 |
| Particulate Matter Tons/Yr: | 0 |
| Part. Matter 10 Micrometers and Smllr Tons/Yr: | 0 |

**PR CLEANERS #1 (Continued)** **1006823696**

| | |
|---|---|
| Name: | HALF HOUR PERMA CLEAN |
| Address: | 12403 WOODSIDE AV |
| City,State,Zip: | LAKESIDE, CA 92040 |
| Year: | 2000 |
| County Code: | 37 |
| Air Basin: | SD |
| Facility ID: | 934 |
| Air District Name: | SD |
| SIC Code: | 7216 |
| Air District Name: | SAN DIEGO COUNTY APCD |
| Community Health Air Pollution Info System: | Not reported |
| Consolidated Emission Reporting Rule: | Not reported |
| Total Organic Hydrocarbon Gases Tons/Yr: | 0 |
| Reactive Organic Gases Tons/Yr: | 0 |
| Carbon Monoxide Emissions Tons/Yr: | 0 |
| NOX - Oxides of Nitrogen Tons/Yr: | 0 |
| SOX - Oxides of Sulphur Tons/Yr: | 0 |
| Particulate Matter Tons/Yr: | 0 |
| Part. Matter 10 Micrometers and Smllr Tons/Yr: | 0 |

| | |
|---|---|
| Name: | HALF HOUR PERMA CLEAN |
| Address: | 12403 WOODSIDE AV |
| City,State,Zip: | LAKESIDE, CA 92040 |
| Year: | 2001 |
| County Code: | 37 |
| Air Basin: | SD |
| Facility ID: | 934 |
| Air District Name: | SD |
| SIC Code: | 7216 |
| Air District Name: | SAN DIEGO COUNTY APCD |
| Community Health Air Pollution Info System: | Not reported |
| Consolidated Emission Reporting Rule: | Not reported |
| Total Organic Hydrocarbon Gases Tons/Yr: | 0 |
| Reactive Organic Gases Tons/Yr: | 0 |
| Carbon Monoxide Emissions Tons/Yr: | 0 |
| NOX - Oxides of Nitrogen Tons/Yr: | 0 |
| SOX - Oxides of Sulphur Tons/Yr: | 0 |
| Particulate Matter Tons/Yr: | 0 |
| Part. Matter 10 Micrometers and Smllr Tons/Yr: | 0 |

| | |
|---|---|
| Name: | HALF HOUR PERMA CLEAN |
| Address: | 12403 WOODSIDE AV |
| City,State,Zip: | LAKESIDE, CA 92040 |
| Year: | 2002 |
| County Code: | 37 |
| Air Basin: | SD |
| Facility ID: | 934 |
| Air District Name: | SD |
| SIC Code: | 7216 |
| Air District Name: | SAN DIEGO COUNTY APCD |
| Community Health Air Pollution Info System: | Not reported |
| Consolidated Emission Reporting Rule: | Not reported |
| Total Organic Hydrocarbon Gases Tons/Yr: | 0 |
| Reactive Organic Gases Tons/Yr: | 0 |
| Carbon Monoxide Emissions Tons/Yr: | 0 |
| NOX - Oxides of Nitrogen Tons/Yr: | 0 |
| SOX - Oxides of Sulphur Tons/Yr: | 0 |

**PR CLEANERS #1 (Continued)** **1006823696**

Particulate Matter Tons/Yr: 0
Part. Matter 10 Micrometers and Smllr Tons/Yr: 0

Name: HALF HOUR PERMA CLEAN
Address: 12403 WOODSIDE AV
City,State,Zip: LAKESIDE, CA 92040
Year: 2003
County Code: 37
Air Basin: SD
Facility ID: 934
Air District Name: SD
SIC Code: 7216
Air District Name: SAN DIEGO COUNTY APCD
Community Health Air Pollution Info System: Not reported
Consolidated Emission Reporting Rule: Not reported
Total Organic Hydrocarbon Gases Tons/Yr: 0
Reactive Organic Gases Tons/Yr: 0
Carbon Monoxide Emissions Tons/Yr: 0
NOX - Oxides of Nitrogen Tons/Yr: 0
SOX - Oxides of Sulphur Tons/Yr: 0
Particulate Matter Tons/Yr: 0
Part. Matter 10 Micrometers and Smllr Tons/Yr: 0

Name: HALF HOUR PERMA CLEAN
Address: 12403 WOODSIDE AV
City,State,Zip: LAKESIDE, CA 92040
Year: 2004
County Code: 37
Air Basin: SD
Facility ID: 934
Air District Name: SD
SIC Code: 7216
Air District Name: SAN DIEGO COUNTY APCD
Community Health Air Pollution Info System: Not reported
Consolidated Emission Reporting Rule: Not reported
Total Organic Hydrocarbon Gases Tons/Yr: 0.172125
Reactive Organic Gases Tons/Yr: 0
Carbon Monoxide Emissions Tons/Yr: 0
NOX - Oxides of Nitrogen Tons/Yr: 0
SOX - Oxides of Sulphur Tons/Yr: 0
Particulate Matter Tons/Yr: 0
Part. Matter 10 Micrometers and Smllr Tons/Yr: 0

CERS:
Name: HALF HOUR PERMA CLEAN
Address: 12403 WOODSIDE AV
City,State,Zip: LAKESIDE, CA 920403017
Site ID: 189479
CERS ID: T0608111517
CERS Description: Cleanup Program Site

**R349** **MIN JOHN** **EDR Hist Cleaner** **1018664620**
**East** **12403 WOODSIDE AVE** **N/A**
**< 1/8** **LAKESIDE, CA 92040**
**0.019 mi.**
**100 ft.** **Site 2 of 3 in cluster R**

**Relative:** EDR Hist Cleaner
**Higher**

**Actual:** Year: Name: Type:
**406 ft.**

| Year: | Name: | Type: |
|---|---|---|
| 1980 | HALF HOUR PERMA CLEAN | Drycleaning Plants, Except Rugs |
| 1982 | HALF HOUR PERMA CLEAN | Drycleaning Plants, Except Rugs |
| 1983 | HALF HOUR PERMA CLEAN | Drycleaning Plants, Except Rugs |
| 1985 | HALF HOUR PERMA CLEAN | Drycleaning Plants, Except Rugs |
| 1986 | HALF HOUR PERMA CLEAN | Drycleaning Plants, Except Rugs |
| 1987 | HALF HOUR PERMA CLEAN | Drycleaning Plants, Except Rugs |
| 1988 | HALF HOUR PERMA CLEAN | Drycleaning Plants, Except Rugs |
| 1996 | MIN JOHN | Drycleaning Plants, Except Rugs |
| 1997 | MIN JOHN | Drycleaning Plants, Except Rugs |
| 1998 | MIN JOHN | Drycleaning Plants, Except Rugs |
| 1999 | MIN JOHN | Drycleaning Plants, Except Rugs |
| 2000 | MIN JOHN | Drycleaning Plants, Except Rugs |
| 2001 | MIN JOHN | Drycleaning Plants, Except Rugs |
| 2002 | MIN JOHN | Drycleaning Plants, Except Rugs |
| 2003 | MIN JOHN | Drycleaning Plants, Except Rugs |
| 2004 | MIN JOHN | Drycleaning Plants, Except Rugs |
| 2005 | MIN JOHN | Drycleaning Plants, Except Rugs |
| 2006 | MIN JOHN | Drycleaning Plants, Except Rugs |
| 2007 | MIN JOHN | Drycleaning Plants, Except Rugs |
| 2008 | MIN JOHN | Drycleaning Plants, Except Rugs |
| 2009 | MIN JOHN | Drycleaning Plants, Except Rugs |
| 2010 | MIN JOHN | Drycleaning Plants, Except Rugs |
| 2011 | MIN JOHN | Drycleaning Plants, Except Rugs |
| 2012 | MIN JOHN | Drycleaning Plants, Except Rugs |
| 2013 | MIN JOHN | Drycleaning Plants, Except Rugs |
| 2014 | MIN JOHN | Drycleaning Plants, Except Rugs |

---

**S350** **AUTOZONE #3341** **RCRA NonGen / NLR** **1024800385**
**East** **12421 WOODSIDE AVE** **CAL000219821**
**< 1/8** **LAKESIDE, CA 92040**
**0.023 mi.**
**119 ft.** **Site 1 of 3 in cluster S**

**Relative:** RCRA NonGen / NLR:
**Higher**

**Actual:**
**404 ft.**

| | |
|---|---|
| Date form received by agency: | 2000-07-11 00:00:00.0 |
| Facility name: | AUTOZONE #3341 |
| Facility address: | 12421 WOODSIDE AVE<br>LAKESIDE, CA 92040-0000 |
| EPA ID: | CAL000219821 |
| Mailing address: | DEPT 8190, 123 S FRONT ST<br>MEMPHIS, TN 38103-3607 |
| Contact: | BRYAN BLAIR |
| Contact address: | DEPT 8190, 123 SOUTH FRONT STREET<br>MEMPHIS, TN 38103 |
| Contact country: | Not reported |
| Contact telephone: | 901-495-7217 |
| Contact email: | BRYAN.BLAIR@AUTOZONE.COM |
| EPA Region: | 09 |
| Classification: | Non-Generator |
| Description: | Handler: Non-Generators do not presently generate hazardous waste |

**AUTOZONE #3341 (Continued)** **1024800385**

Owner/Operator Summary:

| | |
|---|---|
| Owner/operator name: | BRYAN BLAIR |
| Owner/operator address: | DEPT 8190, 123 SOUTH FRONT STREET<br>MEMPHIS, TN 38103 |
| Owner/operator country: | Not reported |
| Owner/operator telephone: | 901-495-7217 |
| Owner/operator email: | Not reported |
| Owner/operator fax: | Not reported |
| Owner/operator extension: | Not reported |
| Legal status: | Other |
| Owner/Operator Type: | Operator |
| Owner/Op start date: | Not reported |
| Owner/Op end date: | Not reported |

| | |
|---|---|
| Owner/operator name: | AUTO ZONE CORPORTATION |
| Owner/operator address: | 123 S FRONT ST<br>MEMPHIS, TN 38103 |
| Owner/operator country: | Not reported |
| Owner/operator telephone: | 901-495-6500 |
| Owner/operator email: | Not reported |
| Owner/operator fax: | Not reported |
| Owner/operator extension: | Not reported |
| Legal status: | Other |
| Owner/Operator Type: | Owner |
| Owner/Op start date: | Not reported |
| Owner/Op end date: | Not reported |

Handler Activities Summary:

| | |
|---|---|
| U.S. importer of hazardous waste: | No |
| Mixed waste (haz. and radioactive): | No |
| Recycler of hazardous waste: | No |
| Transporter of hazardous waste: | Yes |
| Treater, storer or disposer of HW: | No |
| Underground injection activity: | No |
| On-site burner exemption: | No |
| Furnace exemption: | No |
| Used oil fuel burner: | No |
| Used oil processor: | No |
| User oil refiner: | No |
| Used oil fuel marketer to burner: | No |
| Used oil Specification marketer: | No |
| Used oil transfer facility: | No |
| Used oil transporter: | No |

Violation Status: No violations found

---

**S351** **AUTOZONE #3341** **San Diego Co. HMMD** **S104890733**
**East** **12421 WOODSIDE AVE** **CERS HAZ WASTE** **N/A**
**< 1/8** **LAKESIDE, CA 92040** **CERS**
**0.023 mi.**
**119 ft.** **Site 2 of 3 in cluster S**

**Relative:**
**Higher**

**Actual:**
**404 ft.**

HMMD SAN DIEGO:

| | |
|---|---|
| Name: | AUTOZONE #3341 |
| Address: | 12421 WOODSIDE AV |
| City,State,Zip: | LAKESIDE, CA 92040 |
| Permit Number: | 135782 |
| Business Type: | 6HK26 |

**AUTOZONE #3341 (Continued)** **S104890733**

EPA Id Number: CAL000219821
APN: 394-122-13-00
Last HMMD Inspection: 02/16/2010
Facility Telephone: 619-561-5625
Permit Status: OPEN
Permit Expiration: 05/31/2013
Date Last Updated: 11/02/2012
Facility Owner: AUTOZONE INC
Facility Mailing Address: 123 SOUTH FRONT STREET
Facility Mailing City: MEMPHIS
Facility Mailing State: TN
Facility Mailing Zip: 38103-3607
UST Owner: Not reported
Handle Regulated Hazmat: Y
Own Or Operate UST: Not reported
Subject To APSA: Not reported
Generate Haz Waste: Y
Treat Haz Waste: Not reported
Generate Medical Waste: Not reported

Inventory Active Permits (not SQG Medical):
Permit Number: 135782
Update Date: 11/02/2012
Case Number: Not reported
Name: WASTE 123 UNSPECIFIED ALKALINE SOL'N
Other Information: WASTE CORROSIVE - BASES
Material Waste: Waste
Hazardous Categories 1: Not reported
Hazardous Categories 2: Not reported

Permit Number: 135782
Update Date: 11/02/2012
Case Number: Not reported
Name: WASTE 131 AQUEOUS SOL'N W/REACTIVE ANION
Other Information: WASE OXIDIZERS
Material Waste: Waste
Hazardous Categories 1: Not reported
Hazardous Categories 2: Not reported

Permit Number: 135782
Update Date: 11/02/2012
Case Number: Not reported
Name: WASTE 214 UNSPEC SOLVENT MIXTURE
Other Information: AEROSOLS AND FLAMMABLES
Material Waste: Waste
Hazardous Categories 1: Not reported
Hazardous Categories 2: Not reported

Permit Number: 135782
Update Date: 11/02/2012
Case Number: Not reported
Name: WASTE 221 WASTE OIL & MIXED OIL
Other Information: WASTE OIL
Material Waste: Waste
Hazardous Categories 1: Not reported
Hazardous Categories 2: Not reported

Permit Number: 135782

**AUTOZONE #3341 (Continued)** **S104890733**

| | |
|---|---|
| Update Date: | 11/02/2012 |
| Case Number: | Not reported |
| Name: | WASTE 223 UNSPEC OIL CONTAINING WASTE |
| Other Information: | OILY ABSORBENT |
| Material Waste: | Waste |
| Hazardous Categories 1: | Not reported |
| Hazardous Categories 2: | Not reported |
| | |
| Permit Number: | 135782 |
| Update Date: | 11/02/2012 |
| Case Number: | Not reported |
| Name: | WASTE 331 OFF-SPEC,AGED,SURPLUS ORGANICS |
| Other Information: | FLAMMABLE DAMAGED RETAIL PRODUCTS |
| Material Waste: | Waste |
| Hazardous Categories 1: | Not reported |
| Hazardous Categories 2: | Not reported |
| | |
| Permit Number: | 135782 |
| Update Date: | 11/02/2012 |
| Case Number: | Not reported |
| Name: | WASTE 331 OFF-SPEC,AGED,SURPLUS ORGANICS |
| Other Information: | REACTIVE DAMAGED RETAIL PRODUCTS |
| Material Waste: | Waste |
| Hazardous Categories 1: | Not reported |
| Hazardous Categories 2: | Not reported |
| | |
| Permit Number: | 135782 |
| Update Date: | 11/02/2012 |
| Case Number: | Not reported |
| Name: | WASTE 331 OFF-SPEC,AGED,SURPLUS ORGANICS* |
| Other Information: | FLAMMABLE DAMAGED RETAIL PRODUCTS |
| Material Waste: | Waste |
| Hazardous Categories 1: | Not reported |
| Hazardous Categories 2: | Not reported |
| | |
| Permit Number: | 135782 |
| Update Date: | 11/02/2012 |
| Case Number: | Not reported |
| Name: | WASTE 343 UNSPEC ORGANIC LIQUID MIXTURE |
| Other Information: | NON-RCRA DAMAGED SOLID RETAIL PRODUCTS |
| Material Waste: | Waste |
| Hazardous Categories 1: | Not reported |
| Hazardous Categories 2: | Not reported |
| | |
| Permit Number: | 135782 |
| Update Date: | 11/02/2012 |
| Case Number: | Not reported |
| Name: | WASTE 352 ORGANIC SOLIDS (OTHER) |
| Other Information: | NON-RCRA DAMAGED LIQUID RETAIL PRODUCTS |
| Material Waste: | Waste |
| Hazardous Categories 1: | Not reported |
| Hazardous Categories 2: | Not reported |
| | |
| Permit Number: | 135782 |
| Update Date: | 11/02/2012 |
| Case Number: | Not reported |
| Name: | WASTE 444 USED BATTERIES |

**AUTOZONE #3341 (Continued)** **S104890733**

Other Information: Not reported
Material Waste: Not reported
Hazardous Categories 1: Not reported
Hazardous Categories 2: Not reported

Permit Number: 135782
Update Date: 11/02/2012
Case Number: Not reported
Name: WASTE 444 USED BATTERIES
Other Information: EXIDE
Material Waste: Waste
Hazardous Categories 1: Not reported
Hazardous Categories 2: Not reported

Permit Number: 135782
Update Date: 11/02/2012
Case Number: Not reported
Name: WASTE 791 LIQUIDS WITH PH <OR= 2
Other Information: CORROSIVE DAMAGED RETAIL PRODUCTS
Material Waste: Waste
Hazardous Categories 1: Not reported
Hazardous Categories 2: Not reported

Permit Number: 135782
Update Date: 11/02/2012
Case Number: Not reported
Name: WASTE 791 LIQUIDS WITH PH <OR= 2
Other Information: WASTE CORROSIVE - ACIDIC
Material Waste: Waste
Hazardous Categories 1: Not reported
Hazardous Categories 2: Not reported

Permit Number: 135782
Update Date: 11/02/2012
Case Number: Not reported
Name: WASTE 888 USED OIL FILTERS
Other Information: DRAINED USED OIL FILTERS
Material Waste: Waste
Hazardous Categories 1: Not reported
Hazardous Categories 2: Not reported

Name: AUTOZONE #3341
Address: 12421 WOODSIDE AVE
City,State,Zip: LAKESIDE, CA 92040
Permit Number: Not reported
Business Type: Not reported
EPA Id Number: CAL000219821
APN: Not reported
Last HMMD Inspection: Not reported
Facility Telephone: 619-561-5625
Permit Status: Permit Renewed
Permit Expiration: Not reported
Date Last Updated: 12/13/2019
Facility Owner: Not reported
Facility Mailing Address: Dept 8190, 123 South Front Street, MEMPHIS, TN 38103-3607
Facility Mailing City: Not reported

**AUTOZONE #3341 (Continued)** **S104890733**

Facility Mailing State: Not reported
Facility Mailing Zip: Not reported
UST Owner: N
Handle Regulated Hazmat: Not reported
Own Or Operate UST: Not reported
Subject To APSA: Not reported
Generate Haz Waste: Y
Treat Haz Waste: N
Generate Medical Waste: Not reported

Inspection Violation:
Record ID: DEH2002-HUPFP-135782
Permit Status: Permit Renewed
Active Permit: Y
Facility Id Number: 37-000-135782
Program Element: Hazardous Waste Generator
Inspection Type: Routine
Inspection Number: 5893723
Return To Compliance Date: 2018-02-13T00:00:00.000
Nov: No
Violation Classification: Minor
Underground Storage Tank Id: Not reported
Container/Tank Id: Not reported
Last Update: 2019-12-13T01:30:02.000
Inspection Date: 2018-02-12T14:16:00.000
Violation Code: 3010010 Failed to maintain copies of Uniform Hazardous Waste Manifest, consolidated manifest, or Bills of Lading for 3 years. HSC 25160.2(b)(3), 25185(a)(4); 22 CCR 66262.40(a), 66262.23(a)(3)

Waste and Materials:
Record ID: DEH2002-HUPFP-135782
Permit Status: Permit Renewed
Active Permit: Y
Child Record Id: DEH2019-HWAST-0210387
Trade Secret: N
Hazardous Material Type: Not reported
Last Updated: 2019-12-13T01:30:08.000
Chemical Name: WASTE 223 UNSPEC OIL CONTAINING WASTE
Common Name: OILY ABSORBENT
Case Number: Not reported

Record ID: DEH2002-HUPFP-135782
Permit Status: Permit Renewed
Active Permit: Y
Child Record Id: DEH2019-HWAST-0210388
Trade Secret: N
Hazardous Material Type: Not reported
Last Updated: 2019-12-13T01:30:08.000
Chemical Name: WASTE 221 WASTE OIL & MIXED OIL
Common Name: WASTE OIL
Case Number: Not reported

Record ID: DEH2002-HUPFP-135782
Permit Status: Permit Renewed
Active Permit: Y
Child Record Id: DEH2019-HWAST-0210389
Trade Secret: N

**AUTOZONE #3341 (Continued)** **S104890733**

Hazardous Material Type: Not reported
Last Updated: 2019-12-13T01:30:08.000
Chemical Name: WASTE 214 UNSPEC SOLVENT MIXTURE
Common Name: AEROSOLS AND FLAMMABLES
Case Number: Not reported

Record ID: DEH2002-HUPFP-135782
Permit Status: Permit Renewed
Active Permit: Y
Child Record Id: DEH2019-HWAST-0210390
Trade Secret: N
Hazardous Material Type: Not reported
Last Updated: 2019-12-13T01:30:08.000
Chemical Name: WASTE 791 LIQUIDS WITH PH <OR= 2
Common Name: WASTE CORROSIVE - ACIDIC
Case Number: Not reported

Record ID: DEH2002-HUPFP-135782
Permit Status: Permit Renewed
Active Permit: Y
Child Record Id: DEH2017-HWAST-0134334
Trade Secret: N
Hazardous Material Type: Not reported
Last Updated: 2018-06-01T02:35:37.000
Chemical Name: WASTE 123 UNSPECIFIED ALKALINE SOL'N
Common Name: WASTE CORROSIVE - BASES
Case Number: Not reported

Record ID: DEH2002-HUPFP-135782
Permit Status: Permit Renewed
Active Permit: Y
Child Record Id: DEH2017-HWAST-0134335
Trade Secret: N
Hazardous Material Type: Not reported
Last Updated: 2018-06-01T02:35:37.000
Chemical Name: WASTE 331 OFF-SPEC,AGED,SURPLUS ORGANICS
Common Name: REACTIVE DAMAGED RETAIL PRODUCTS
Case Number: Not reported

Record ID: DEH2002-HUPFP-135782
Permit Status: Permit Renewed
Active Permit: Y
Child Record Id: DEH2017-HWAST-0134336
Trade Secret: N
Hazardous Material Type: Not reported
Last Updated: 2018-06-01T02:35:37.000
Chemical Name: WASTE 223 UNSPEC OIL CONTAINING WASTE
Common Name: OILY ABSORBENT
Case Number: Not reported

Record ID: DEH2002-HUPFP-135782
Permit Status: Permit Renewed
Active Permit: Y
Child Record Id: DEH2017-HWAST-0134338
Trade Secret: N
Hazardous Material Type: Not reported
Last Updated: 2018-06-01T02:35:37.000

**AUTOZONE #3341 (Continued)** **S104890733**

Chemical Name: WASTE 214 UNSPEC SOLVENT MIXTURE
Common Name: AEROSOLS AND FLAMMABLES
Case Number: Not reported

Record ID: DEH2002-HUPFP-135782
Permit Status: Permit Renewed
Active Permit: Y
Child Record Id: DEH2017-HWAST-0134339
Trade Secret: N
Hazardous Material Type: Not reported
Last Updated: 2018-06-01T02:35:37.000
Chemical Name: WASTE 791 LIQUIDS WITH PH <OR= 2
Common Name: WASTE CORROSIVE - ACIDIC
Case Number: Not reported

Record ID: DEH2002-HUPFP-135782
Permit Status: Permit Renewed
Active Permit: Y
Child Record Id: DEH2018-HWAST-0161666
Trade Secret: N
Hazardous Material Type: Not reported
Last Updated: 2019-08-24T01:34:00.000
Chemical Name: WASTE 123 UNSPECIFIED ALKALINE SOL'N
Common Name: WASTE CORROSIVE - BASES
Case Number: Not reported

Record ID: DEH2002-HUPFP-135782
Permit Status: Permit Renewed
Active Permit: Y
Child Record Id: DEH2018-HWAST-0161668
Trade Secret: N
Hazardous Material Type: Not reported
Last Updated: 2019-08-24T01:34:00.000
Chemical Name: WASTE 223 UNSPEC OIL CONTAINING WASTE
Common Name: OILY ABSORBENT
Case Number: Not reported

Record ID: DEH2002-HUPFP-135782
Permit Status: Permit Renewed
Active Permit: Y
Child Record Id: DEH2018-HWAST-0161669
Trade Secret: N
Hazardous Material Type: Not reported
Last Updated: 2019-08-24T01:34:00.000
Chemical Name: WASTE 221 WASTE OIL & MIXED OIL
Common Name: WASTE OIL
Case Number: Not reported

Record ID: DEH2002-HUPFP-135782
Permit Status: Permit Renewed
Active Permit: Y
Child Record Id: DEH2018-HWAST-0161671
Trade Secret: N
Hazardous Material Type: Not reported
Last Updated: 2019-08-24T01:34:00.000
Chemical Name: WASTE 791 LIQUIDS WITH PH <OR= 2
Common Name: WASTE CORROSIVE - ACIDIC

**AUTOZONE #3341 (Continued)** **S104890733**

Case Number: Not reported

Record ID: DEH2002-HUPFP-135782
Permit Status: Permit Renewed
Active Permit: Y
Child Record Id: DEH2017-HWAST-0122580
Trade Secret: N
Hazardous Material Type: Not reported
Last Updated: 2017-06-09T01:38:30.000
Chemical Name: WASTE 123 UNSPECIFIED ALKALINE SOL'N
Common Name: WASTE CORROSIVE - BASES
Case Number: Not reported

Record ID: DEH2002-HUPFP-135782
Permit Status: Permit Renewed
Active Permit: Y
Child Record Id: DEH2017-HWAST-0122581
Trade Secret: N
Hazardous Material Type: Not reported
Last Updated: 2017-06-09T01:38:30.000
Chemical Name: WASTE 331 OFF-SPEC,AGED,SURPLUS ORGANICS
Common Name: REACTIVE DAMAGED RETAIL PRODUCTS
Case Number: Not reported

Record ID: DEH2002-HUPFP-135782
Permit Status: Permit Renewed
Active Permit: Y
Child Record Id: DEH2017-HWAST-0122582
Trade Secret: N
Hazardous Material Type: Not reported
Last Updated: 2017-06-09T01:38:30.000
Chemical Name: WASTE 223 UNSPEC OIL CONTAINING WASTE
Common Name: OILY ABSORBENT
Case Number: Not reported

Record ID: DEH2002-HUPFP-135782
Permit Status: Permit Renewed
Active Permit: Y
Child Record Id: DEH2017-HWAST-0122583
Trade Secret: N
Hazardous Material Type: Not reported
Last Updated: 2017-06-09T01:38:30.000
Chemical Name: WASTE 221 WASTE OIL & MIXED OIL
Common Name: WASTE OIL
Case Number: Not reported

Record ID: DEH2002-HUPFP-135782
Permit Status: Permit Renewed
Active Permit: Y
Child Record Id: DEH2017-HWAST-0122584
Trade Secret: N
Hazardous Material Type: Not reported
Last Updated: 2017-06-09T01:38:30.000
Chemical Name: WASTE 214 UNSPEC SOLVENT MIXTURE
Common Name: AEROSOLS AND FLAMMABLES
Case Number: Not reported

**AUTOZONE #3341 (Continued)** **S104890733**

Record ID: DEH2002-HUPFP-135782
Permit Status: Permit Renewed
Active Permit: Y
Child Record Id: DEH2017-HWAST-0122585
Trade Secret: N
Hazardous Material Type: Not reported
Last Updated: 2017-06-09T01:38:30.000
Chemical Name: WASTE 791 LIQUIDS WITH PH <OR= 2
Common Name: WASTE CORROSIVE - ACIDIC
Case Number: Not reported

Record ID: DEH2002-HUPFP-135782
Permit Status: Permit Renewed
Active Permit: Y
Child Record Id: DEH2017-HWAST-0134337
Trade Secret: N
Hazardous Material Type: Not reported
Last Updated: 2018-06-01T02:35:37.000
Chemical Name: WASTE 221 WASTE OIL & MIXED OIL
Common Name: WASTE OIL
Case Number: Not reported

Record ID: DEH2002-HUPFP-135782
Permit Status: Permit Renewed
Active Permit: Y
Child Record Id: DEH2018-HWAST-0161667
Trade Secret: N
Hazardous Material Type: Not reported
Last Updated: 2019-08-24T01:34:00.000
Chemical Name: WASTE 331 OFF-SPEC,AGED,SURPLUS ORGANICS
Common Name: REACTIVE DAMAGED RETAIL PRODUCTS
Case Number: Not reported

Record ID: DEH2002-HUPFP-135782
Permit Status: Permit Renewed
Active Permit: Y
Child Record Id: DEH2018-HWAST-0161670
Trade Secret: N
Hazardous Material Type: Not reported
Last Updated: 2019-08-24T01:34:00.000
Chemical Name: WASTE 214 UNSPEC SOLVENT MIXTURE
Common Name: AEROSOLS AND FLAMMABLES
Case Number: Not reported

Record ID: DEH2002-HUPFP-135782
Permit Status: Permit Renewed
Active Permit: Y
Child Record Id: DEH2016-HWAST-0086562
Trade Secret: N
Hazardous Material Type: Not reported
Last Updated: 2016-06-14T01:44:14.000
Chemical Name: WASTE 123 UNSPECIFIED ALKALINE SOL'N
Common Name: WASTE CORROSIVE - BASES
Case Number: Not reported

Record ID: DEH2002-HUPFP-135782
Permit Status: Permit Renewed

**AUTOZONE #3341 (Continued)** **S104890733**

Active Permit: Y
Child Record Id: DEH2016-HWAST-0086563
Trade Secret: N
Hazardous Material Type: Not reported
Last Updated: 2016-06-14T01:44:14.000
Chemical Name: WASTE 331 OFF-SPEC,AGED,SURPLUS ORGANICS
Common Name: REACTIVE DAMAGED RETAIL PRODUCTS
Case Number: Not reported

Record ID: DEH2002-HUPFP-135782
Permit Status: Permit Renewed
Active Permit: Y
Child Record Id: DEH2016-HWAST-0086564
Trade Secret: N
Hazardous Material Type: Not reported
Last Updated: 2016-06-14T01:44:14.000
Chemical Name: WASTE 223 UNSPEC OIL CONTAINING WASTE
Common Name: OILY ABSORBENT
Case Number: Not reported

Record ID: DEH2002-HUPFP-135782
Permit Status: Permit Renewed
Active Permit: Y
Child Record Id: DEH2016-HWAST-0086565
Trade Secret: N
Hazardous Material Type: Not reported
Last Updated: 2016-06-14T01:44:14.000
Chemical Name: WASTE 221 WASTE OIL & MIXED OIL
Common Name: WASTE OIL
Case Number: Not reported

Record ID: DEH2002-HUPFP-135782
Permit Status: Permit Renewed
Active Permit: Y
Child Record Id: DEH2016-HWAST-0086566
Trade Secret: N
Hazardous Material Type: Not reported
Last Updated: 2016-06-14T01:44:14.000
Chemical Name: WASTE 214 UNSPEC SOLVENT MIXTURE
Common Name: AEROSOLS AND FLAMMABLES
Case Number: Not reported

Record ID: DEH2002-HUPFP-135782
Permit Status: Permit Renewed
Active Permit: Y
Child Record Id: DEH2016-HWAST-0086567
Trade Secret: N
Hazardous Material Type: Not reported
Last Updated: 2016-06-14T01:44:14.000
Chemical Name: WASTE 791 LIQUIDS WITH PH <OR= 2
Common Name: WASTE CORROSIVE - ACIDIC
Case Number: Not reported

Record ID: DEH2002-HUPFP-135782
Permit Status: Permit Renewed
Active Permit: Y
Child Record Id: DEH2019-HWAST-0210385

**AUTOZONE #3341 (Continued)** **S104890733**

Trade Secret: N
Hazardous Material Type: Not reported
Last Updated: 2019-12-13T01:30:08.000
Chemical Name: WASTE 123 UNSPECIFIED ALKALINE SOL'N
Common Name: WASTE CORROSIVE - BASES
Case Number: Not reported

Record ID: DEH2002-HUPFP-135782
Permit Status: Permit Renewed
Active Permit: Y
Child Record Id: DEH2019-HWAST-0210386
Trade Secret: N
Hazardous Material Type: Not reported
Last Updated: 2019-12-13T01:30:08.000
Chemical Name: WASTE 331 OFF-SPEC,AGED,SURPLUS ORGANICS
Common Name: REACTIVE DAMAGED RETAIL PRODUCTS
Case Number: Not reported

Name: AUTOZONE #3341
Address: 12421 WOODSIDE AV
City,State,Zip: LAKESIDE, CA 92040
Permit Number: 135782
Business Type: 6HK26
EPA Id Number: CAL000219821
APN: 394-122-13-00
Last HMMD Inspection: 02/16/2010
Facility Telephone: 619-561-5625
Permit Status: OPEN
Permit Expiration: 05/31/2013
Date Last Updated: 11/02/2012
Facility Owner: AUTOZONE INC
Facility Mailing Address: 123 SOUTH FRONT STREET
Facility Mailing City: MEMPHIS
Facility Mailing State: TN
Facility Mailing Zip: 38103-3607
UST Owner: Not reported
Handle Regulated Hazmat: Not reported
Own Or Operate UST: Not reported
Subject To APSA: Not reported
Generate Haz Waste: Y
Treat Haz Waste: Not reported
Generate Medical Waste: Not reported

Inventory Active Permits (not SQG Medical):
Permit Number: 135782
Update Date: 11/02/2012
Case Number: Not reported
Name: WASTE 123 UNSPECIFIED ALKALINE SOL'N
Other Information: WASTE CORROSIVE - BASES
Material Waste: Waste
Hazardous Categories 1: Not reported
Hazardous Categories 2: Not reported

Permit Number: 135782
Update Date: 11/02/2012
Case Number: Not reported
Name: WASTE 131 AQUEOUS SOL'N W/REACTIVE ANION

**AUTOZONE #3341 (Continued)** **S104890733**

Other Information: WASE OXIDIZERS
Material Waste: Waste
Hazardous Categories 1: Not reported
Hazardous Categories 2: Not reported

Permit Number: 135782
Update Date: 11/02/2012
Case Number: Not reported
Name: WASTE 214 UNSPEC SOLVENT MIXTURE
Other Information: AEROSOLS AND FLAMMABLES
Material Waste: Waste
Hazardous Categories 1: Not reported
Hazardous Categories 2: Not reported

Permit Number: 135782
Update Date: 11/02/2012
Case Number: Not reported
Name: WASTE 221 WASTE OIL & MIXED OIL
Other Information: WASTE OIL
Material Waste: Waste
Hazardous Categories 1: Not reported
Hazardous Categories 2: Not reported

Permit Number: 135782
Update Date: 11/02/2012
Case Number: Not reported
Name: WASTE 223 UNSPEC OIL CONTAINING WASTE
Other Information: OILY ABSORBENT
Material Waste: Waste
Hazardous Categories 1: Not reported
Hazardous Categories 2: Not reported

Permit Number: 135782
Update Date: 11/02/2012
Case Number: Not reported
Name: WASTE 331 OFF-SPEC,AGED,SURPLUS ORGANICS
Other Information: FLAMMABLE DAMAGED RETAIL PRODUCTS
Material Waste: Waste
Hazardous Categories 1: Not reported
Hazardous Categories 2: Not reported

Permit Number: 135782
Update Date: 11/02/2012
Case Number: Not reported
Name: WASTE 331 OFF-SPEC,AGED,SURPLUS ORGANICS
Other Information: REACTIVE DAMAGED RETAIL PRODUCTS
Material Waste: Waste
Hazardous Categories 1: Not reported
Hazardous Categories 2: Not reported

Permit Number: 135782
Update Date: 11/02/2012
Case Number: Not reported
Name: WASTE 331 OFF-SPEC,AGED,SURPLUS ORGANICS*
Other Information: FLAMMABLE DAMAGED RETAIL PRODUCTS
Material Waste: Waste
Hazardous Categories 1: Not reported

**AUTOZONE #3341 (Continued)** **S104890733**

Hazardous Categories 2: Not reported

Permit Number: 135782
Update Date: 11/02/2012
Case Number: Not reported
Name: WASTE 343 UNSPEC ORGANIC LIQUID MIXTURE
Other Information: NON-RCRA DAMAGED SOLID RETAIL PRODUCTS
Material Waste: Waste
Hazardous Categories 1: Not reported
Hazardous Categories 2: Not reported

Permit Number: 135782
Update Date: 11/02/2012
Case Number: Not reported
Name: WASTE 352 ORGANIC SOLIDS (OTHER)
Other Information: NON-RCRA DAMAGED LIQUID RETAIL PRODUCTS
Material Waste: Waste
Hazardous Categories 1: Not reported
Hazardous Categories 2: Not reported

Permit Number: 135782
Update Date: 11/02/2012
Case Number: Not reported
Name: WASTE 444 USED BATTERIES
Other Information: Not reported
Material Waste: Not reported
Hazardous Categories 1: Not reported
Hazardous Categories 2: Not reported

Permit Number: 135782
Update Date: 11/02/2012
Case Number: Not reported
Name: WASTE 444 USED BATTERIES
Other Information: EXIDE
Material Waste: Waste
Hazardous Categories 1: Not reported
Hazardous Categories 2: Not reported

Permit Number: 135782
Update Date: 11/02/2012
Case Number: Not reported
Name: WASTE 791 LIQUIDS WITH PH <OR= 2
Other Information: CORROSIVE DAMAGED RETAIL PRODUCTS
Material Waste: Waste
Hazardous Categories 1: Not reported
Hazardous Categories 2: Not reported

Permit Number: 135782
Update Date: 11/02/2012
Case Number: Not reported
Name: WASTE 791 LIQUIDS WITH PH <OR= 2
Other Information: WASTE CORROSIVE - ACIDIC
Material Waste: Waste
Hazardous Categories 1: Not reported
Hazardous Categories 2: Not reported

Permit Number: 135782

**AUTOZONE #3341 (Continued)** **S104890733**

Update Date: 11/02/2012
Case Number: Not reported
Name: WASTE 888 USED OIL FILTERS
Other Information: DRAINED USED OIL FILTERS
Material Waste: Waste
Hazardous Categories 1: Not reported
Hazardous Categories 2: Not reported

CERS HAZ WASTE:
Name: AUTOZONE #3341
Address: 12421 WOODSIDE AVE
City,State,Zip: LAKESIDE, CA 92040
Site ID: 9887
CERS ID: 10371763
CERS Description: Hazardous Waste Generator

CERS:
Name: AUTOZONE #3341
Address: 12421 WOODSIDE AVE
City,State,Zip: LAKESIDE, CA 92040
Site ID: 9887
CERS ID: 10371763
CERS Description: Chemical Storage Facilities

Violations:
Site ID: 9887
Site Name: AUTOZONE #3341
Violation Date: 02-12-2018
Citation: 22 CCR 12 66262.40(a) - California Code of Regulations, Title 22, Chapter 12, Section(s) 66262.40(a)
Violation Description: Failure to keep a copy of each properly signed manifest for at least three years from the date the waste was accepted by the initial transporter. The manifest signed at the time the waste was accepted for transport shall be kept until receiving a signed copy from the designated facility which received the waste.
Violation Notes: Returned to compliance on 02/13/2018.
Violation Division: San Diego County Department of Env Health
Violation Program: HW
Violation Source: CERS

Evaluation:
Eval General Type: Compliance Evaluation Inspection
Eval Date: 04-17-2014
Violations Found: No
Eval Type: Routine done by local agency
Eval Notes: Inspector: Fitzmaurice Mark Inspection ID:5049175
Eval Division: San Diego County Department of Env Health
Eval Program: HW
Eval Source: CERS

Eval General Type: Compliance Evaluation Inspection
Eval Date: 04-26-2016
Violations Found: No
Eval Type: Routine done by local agency
Eval Notes: Inspector: Griffin Donelle Inspection ID:5419925

**AUTOZONE #3341 (Continued)** **S104890733**

Eval Division: San Diego County Department of Env Health
Eval Program: HMRRP
Eval Source: CERS

Eval General Type: Compliance Evaluation Inspection
Eval Date: 04-17-2014
Violations Found: No
Eval Type: Routine done by local agency
Eval Notes: Inspector: Fitzmaurice Mark Inspection ID:5049175
Eval Division: San Diego County Department of Env Health
Eval Program: HMRRP
Eval Source: CERS

Eval General Type: Compliance Evaluation Inspection
Eval Date: 02-12-2018
Violations Found: No
Eval Type: Routine done by local agency
Eval Notes: Inspector: Griffin Donelle Inspection ID:5893723
Eval Division: San Diego County Department of Env Health
Eval Program: HMRRP
Eval Source: CERS

Eval General Type: Compliance Evaluation Inspection
Eval Date: 02-12-2018
Violations Found: Yes
Eval Type: Routine done by local agency
Eval Notes: Inspector: Griffin Donelle Inspection ID:5893723
Eval Division: San Diego County Department of Env Health
Eval Program: HW
Eval Source: CERS

Eval General Type: Compliance Evaluation Inspection
Eval Date: 04-26-2016
Violations Found: No
Eval Type: Routine done by local agency
Eval Notes: Inspector: Griffin Donelle Inspection ID:5419925
Eval Division: San Diego County Department of Env Health
Eval Program: HW
Eval Source: CERS

Coordinates:
Site ID: 9887
Facility Name: AUTOZONE #3341
Env Int Type Code: HWG
Program ID: 10371763
Coord Name: Not reported
Ref Point Type Desc: Center of a facility or station.
Latitude: 32.856060
Longitude: -116.923870

Affiliation:
Affiliation Type Desc: CUPA District
Entity Name: San Diego County Env Health
Entity Title: Not reported
Affiliation Address: PO Box 129261
Affiliation City: San Diego

**AUTOZONE #3341 (Continued)** **S104890733**

| | |
|---|---|
| Affiliation State: | CA |
| Affiliation Country: | Not reported |
| Affiliation Zip: | 92112-9261 |
| Affiliation Phone: | (858) 505-6880 |
| | |
| Affiliation Type Desc: | Facility Mailing Address |
| Entity Name: | Mailing Address |
| Entity Title: | Not reported |
| Affiliation Address: | Dept 8190, 123 South Front Street |
| Affiliation City: | MEMPHIS |
| Affiliation State: | TN |
| Affiliation Country: | Not reported |
| Affiliation Zip: | 38103-3607 |
| Affiliation Phone: | Not reported |
| | |
| Affiliation Type Desc: | Legal Owner |
| Entity Name: | AutoZone Stores Inc |
| Entity Title: | Not reported |
| Affiliation Address: | 123 South Front Street |
| Affiliation City: | Memphis |
| Affiliation State: | TN |
| Affiliation Country: | United States |
| Affiliation Zip: | 38103 |
| Affiliation Phone: | (901) 495-6500 |
| | |
| Affiliation Type Desc: | Operator |
| Entity Name: | Autozone |
| Entity Title: | Not reported |
| Affiliation Address: | Not reported |
| Affiliation City: | Not reported |
| Affiliation State: | Not reported |
| Affiliation Country: | Not reported |
| Affiliation Zip: | Not reported |
| Affiliation Phone: | (760) 471-0463 |
| | |
| Affiliation Type Desc: | Document Preparer |
| Entity Name: | Deborah Williams |
| Entity Title: | Not reported |
| Affiliation Address: | Not reported |
| Affiliation City: | Not reported |
| Affiliation State: | Not reported |
| Affiliation Country: | Not reported |
| Affiliation Zip: | Not reported |
| Affiliation Phone: | Not reported |
| | |
| Affiliation Type Desc: | Environmental Contact |
| Entity Name: | Andrew Beaven |
| Entity Title: | Not reported |
| Affiliation Address: | Dept 8190, 123 South Front Street |
| Affiliation City: | MEMPHIS |
| Affiliation State: | TN |
| Affiliation Country: | Not reported |
| Affiliation Zip: | 38103 |
| Affiliation Phone: | Not reported |
| | |
| Affiliation Type Desc: | Identification Signer |
| Entity Name: | Deborah Williams |

**AUTOZONE #3341 (Continued)** **S104890733**

| | |
|---|---|
| Entity Title: | Environmental Coordinator |
| Affiliation Address: | Not reported |
| Affiliation City: | Not reported |
| Affiliation State: | Not reported |
| Affiliation Country: | Not reported |
| Affiliation Zip: | Not reported |
| Affiliation Phone: | Not reported |
| | |
| Affiliation Type Desc: | Parent Corporation |
| Entity Name: | Auto Zone |
| Entity Title: | Not reported |
| Affiliation Address: | Not reported |
| Affiliation City: | Not reported |
| Affiliation State: | Not reported |
| Affiliation Country: | Not reported |
| Affiliation Zip: | Not reported |
| Affiliation Phone: | Not reported |
| | |
| Affiliation Type Desc: | Property Owner |
| Entity Name: | 21ST CENTURY LAKESIDE HOLDINGS |
| Entity Title: | Not reported |
| Affiliation Address: | 11982 FUERTE VISTA LN |
| Affiliation City: | EL CAJON |
| Affiliation State: | CA |
| Affiliation Country: | United States |
| Affiliation Zip: | 92020 |
| Affiliation Phone: | (619) 867-5209 |

---

**S352** **RCRA NonGen / NLR** **1025827067**
**East** **12421 WOODSIDE AVE.** **CAC003006615**
**< 1/8** **LAKESIDE, CA 92040**
**0.023 mi.**
**119 ft.** **Site 3 of 3 in cluster S**

**Relative:**
**Higher**

**Actual:**
**404 ft.**

RCRA NonGen / NLR:

| | |
|---|---|
| Date form received by agency: | 2019-03-21 00:00:00.0 |
| Facility name: | Not reported |
| Facility address: | 12421 WOODSIDE AVE.<br>LAKESIDE, CA 92040 |
| EPA ID: | CAC003006615 |
| Mailing address: | 11982 FUERTE VISTA LANE<br>EL CAJON, CA 92020 |
| Contact: | SALMAN GEORGEE |
| Contact address: | 11982 FUERTE VISTA LANE<br>EL CAJON, CA 92020 |
| Contact country: | Not reported |
| Contact telephone: | 619-977-2730 |
| Contact email: | SAGEORGEE@YAHOO.COM |
| EPA Region: | 09 |
| Classification: | Non-Generator |
| Description: | Handler: Non-Generators do not presently generate hazardous waste |

Owner/Operator Summary:

| | |
|---|---|
| Owner/operator name: | SALMAN GEORGEE |
| Owner/operator address: | 11982 FUERTE VISTA LANE<br>EL CAJON, CA 92020 |

**(Continued)** **1025827067**

Owner/operator country: Not reported
Owner/operator telephone: 619-977-2730
Owner/operator email: Not reported
Owner/operator fax: Not reported
Owner/operator extension: Not reported
Legal status: Other
Owner/Operator Type: Operator
Owner/Op start date: Not reported
Owner/Op end date: Not reported

Owner/operator name: SALMAN GEORGEE
Owner/operator address: 11982 FUERTE VISTA LANE
EL CAJON, CA 92020
Owner/operator country: Not reported
Owner/operator telephone: 619-977-2730
Owner/operator email: Not reported
Owner/operator fax: Not reported
Owner/operator extension: Not reported
Legal status: Other
Owner/Operator Type: Owner
Owner/Op start date: Not reported
Owner/Op end date: Not reported

Handler Activities Summary:
U.S. importer of hazardous waste: No
Mixed waste (haz. and radioactive): No
Recycler of hazardous waste: No
Transporter of hazardous waste: Yes
Treater, storer or disposer of HW: Yes
Underground injection activity: No
On-site burner exemption: No
Furnace exemption: No
Used oil fuel burner: No
Used oil processor: No
User oil refiner: No
Used oil fuel marketer to burner: No
Used oil Specification marketer: No
Used oil transfer facility: No
Used oil transporter: No

Violation Status: No violations found

---

**L353** **CONTINENTAL DRY CLEANERS** **EDR Hist Cleaner** **1019962105**
**SW** **9744 WINTER GARDENS BLVD** **N/A**
**< 1/8** **LAKESIDE, CA 92040**
**0.023 mi.**
**121 ft.** **Site 15 of 15 in cluster L**

**Relative:** EDR Hist Cleaner
**Higher**

**Actual:** **397 ft.**

| Year: | Name: | Type: |
|---|---|---|
| 1986 | SEVILLE CLEANERS | Drycleaning Plants, Except Rugs |
| 1987 | SEVILLE CLEANERS | Drycleaning Plants, Except Rugs |
| 2002 | CONTINENTAL DRY CLEANERS | Drycleaning Plants, Except Rugs, NEC |
| 2003 | CONTINENTAL DRY CLEANERS | Drycleaning Plants, Except Rugs, NEC |
| 2004 | CONTINENTAL DRY CLEANERS | Drycleaning Plants, Except Rugs, NEC |
| 2005 | CONTINENTAL DRY CLEANERS | Drycleaning Plants, Except Rugs, NEC |

**B354** **LAKESIDE RADIATOR** **RCRA NonGen / NLR** **1024782622**
**East** **9764 LOS COCHES RD** **CAD091482059**
**< 1/8** **LAKESIDE, CA 92040**
**0.033 mi.**
**172 ft.** **Site 42 of 43 in cluster B**

**Relative:**
**Higher**

**Actual:**
**415 ft.**

RCRA NonGen / NLR:

| | |
|---|---|
| Date form received by agency: | 1987-04-10 00:00:00.0 |
| Facility name: | LAKESIDE RADIATOR |
| Facility address: | 9764 LOS COCHES RD<br>LAKESIDE, CA 92040-0000 |
| EPA ID: | CAD091482059 |
| Contact: | MARTIN THOMPSON OWNER |
| Contact address: | 12342 TOPA HILL CIRCLE<br>LAKESIDE, CA 92040 |
| Contact country: | Not reported |
| Contact telephone: | 619-443-0898 |
| Contact email: | MARTY@LAKESIDERADIATOR.COM |
| EPA Region: | 09 |
| Classification: | Non-Generator |
| Description: | Handler: Non-Generators do not presently generate hazardous waste |

Owner/Operator Summary:

| | |
|---|---|
| Owner/operator name: | MARTIN THOMPSON OWNER |
| Owner/operator address: | 12342 TOPA HILL CIRCLE<br>LAKESIDE, CA 92040 |
| Owner/operator country: | Not reported |
| Owner/operator telephone: | 619-443-0898 |
| Owner/operator email: | Not reported |
| Owner/operator fax: | Not reported |
| Owner/operator extension: | Not reported |
| Legal status: | Other |
| Owner/Operator Type: | Operator |
| Owner/Op start date: | Not reported |
| Owner/Op end date: | Not reported |

| | |
|---|---|
| Owner/operator name: | MARTIN J THOMPSON |
| Owner/operator address: | 12342 TOPA HILL CIRCLE<br>LAKESIDE, CA 92040 |
| Owner/operator country: | Not reported |
| Owner/operator telephone: | 619-443-0898 |
| Owner/operator email: | Not reported |
| Owner/operator fax: | Not reported |
| Owner/operator extension: | Not reported |
| Legal status: | Other |
| Owner/Operator Type: | Owner |
| Owner/Op start date: | Not reported |
| Owner/Op end date: | Not reported |

Handler Activities Summary:

| | |
|---|---|
| U.S. importer of hazardous waste: | No |
| Mixed waste (haz. and radioactive): | No |
| Recycler of hazardous waste: | No |
| Transporter of hazardous waste: | Yes |
| Treater, storer or disposer of HW: | No |
| Underground injection activity: | No |
| On-site burner exemption: | No |
| Furnace exemption: | No |

**LAKESIDE RADIATOR (Continued)** **1024782622**

Used oil fuel burner: No
Used oil processor: No
User oil refiner: No
Used oil fuel marketer to burner: No
Used oil Specification marketer: No
Used oil transfer facility: No
Used oil transporter: No

Violation Status: No violations found

---

**B355** **LAKESIDE RADIATOR** **San Diego Co. HMMD** **1000222125**
**East** **9764 LOS COCHES RD** **CERS HAZ WASTE** **N/A**
**< 1/8** **LAKESIDE, CA 92040** **CERS**
**0.033 mi.**
**172 ft.** **Site 43 of 43 in cluster B**

**Relative:**
**Higher**

**Actual:**
**415 ft.**

HMMD SAN DIEGO:
Name: LAKESIDE RADIATOR
Address: 9764 LOS COCHES RD
City,State,Zip: LAKESIDE, CA 92040
Permit Number: 112915
Business Type: 6HK26
EPA Id Number: CAD091482059
APN: 394-151-06-00
Last HMMD Inspection: 06/03/2011
Facility Telephone: 619-443-2824
Permit Status: OPEN
Permit Expiration: 09/30/2013
Date Last Updated: 11/02/2012
Facility Owner: MARTIN THOMPSON
Facility Mailing Address: 9764 LOS COCHES RD
Facility Mailing City: LAKESIDE
Facility Mailing State: CA
Facility Mailing Zip: 92040
UST Owner: Not reported
Handle Regulated Hazmat: Y
Own Or Operate UST: Not reported
Subject To APSA: Not reported
Generate Haz Waste: Y
Treat Haz Waste: Not reported
Generate Medical Waste: Not reported

Inventory Active Permits (not SQG Medical):
Permit Number: 112915
Update Date: 11/02/2012
Case Number: 8002-05-9
Name: OILS, LUBRICATING
Other Information: Not reported
Material Waste: Material
Hazardous Categories 1: CHRONIC
Hazardous Categories 2: Not reported

Permit Number: 112915
Update Date: 11/02/2012
Case Number: 74-86-2
Name: OXYGEN, O2, 99%: COMPRESSED GAS
Other Information: Not reported
Material Waste: Material
Hazardous Categories 1: PRESSURE RELEASE

**LAKESIDE RADIATOR (Continued)** **1000222125**

Hazardous Categories 2: Not reported

Permit Number: 112915
Update Date: 11/02/2012
Case Number: 1310-73-2
Name: SODIUM HYDROXIDE, NAOH, 10%:
Other Information: SOLUTION IN HOT TANK ION-HOT TANK
Material Waste: Material
Hazardous Categories 1: ACUTE
Hazardous Categories 2: CHRONIC

Permit Number: 112915
Update Date: 11/02/2012
Case Number: Not reported
Name: WASTE 135 UNSPECIFIED AQUEOUS SOL'N
Other Information: PARTS WASHER
Material Waste: Waste
Hazardous Categories 1: Not reported
Hazardous Categories 2: Not reported

Permit Number: 112915
Update Date: 11/02/2012
Case Number: Not reported
Name: WASTE 171 METAL SLUDGE
Other Information: HOT TANK SLUDGE/CLARIFIER
Material Waste: Waste
Hazardous Categories 1: Not reported
Hazardous Categories 2: Not reported

Permit Number: 112915
Update Date: 11/02/2012
Case Number: Not reported
Name: WASTE 211 HALOGENATED SOLVENTS
Other Information: CARBURETOR CLEANER
Material Waste: Waste
Hazardous Categories 1: Not reported
Hazardous Categories 2: Not reported

Permit Number: 112915
Update Date: 11/02/2012
Case Number: Not reported
Name: WASTE 221 WASTE OIL & MIXED OIL
Other Information: Not reported
Material Waste: Waste
Hazardous Categories 1: Not reported
Hazardous Categories 2: Not reported

Permit Number: 112915
Update Date: 11/02/2012
Case Number: Not reported
Name: WASTE 342 ORGANIC LIQUIDS W/METALS
Other Information: ANTIFREEZE RECYCLED ONSITE
Material Waste: Waste
Hazardous Categories 1: Not reported
Hazardous Categories 2: Not reported

Permit Number: 112915

**LAKESIDE RADIATOR (Continued)** **1000222125**

Update Date: 11/02/2012
Case Number: Not reported
Name: WASTE 888 USED OIL FILTERS
Other Information: VORTEX
Material Waste: Waste
Hazardous Categories 1: Not reported
Hazardous Categories 2: Not reported

Violations Active Permits:

Permit Number: 112915
Update Date: 11/02/2012
Inspection Date: 12/08/2006
Violation Code: 6HV0135
Violation: MANIFESTS/RECEIPTS FOR 3 YEARS NOT ONSIT
Violation Citation: Hazardous waste manifests/receipts for 3 years are not maintained onsite to document proper disposal of hazardous waste. CCR 66262.40(a) & 25160.2(b)(3)
Activity: ACTIVE

Permit Number: 112915
Update Date: 11/02/2012
Inspection Date: 10/01/2003
Violation Code: 6HV0201
Violation: WASTE CONTAINER NOT CLOSED
Violation Citation: Hazardous waste containers are not kept closed while in storage. CCR 66265.173(a)
Activity: ACTIVE

Permit Number: 112915
Update Date: 11/02/2012
Inspection Date: 10/01/2003
Violation Code: 6HV0202
Violation: WASTE CONTAINER W/O LABELS
Violation Citation: Hazardous waste containers &/or tanks are missing labels, accumulation date and/or are improperly labeled. CCR 66262.34(a)(2); 66262.34(a)(3) & 66262.34(f)
Activity: ACTIVE

Permit Number: 112915
Update Date: 11/02/2012
Inspection Date: 07/14/2008
Violation Code: 6HV0227
Violation: HAZWASTE TANK/CONTAINER W/O LABEL/DATE
Violation Citation: Failed to properly label/date hazardous waste container &/or tank. 66262.34(f)
Activity: ACTIVE

Permit Number: 112915
Update Date: 11/02/2012
Inspection Date: 07/14/2008
Violation Code: 6HV0225
Violation: ACCUMULATED HW>180 OR >270 DAYS
Violation Citation: Accumulated waste too long (>180 or 270 days). 66262.34(d), CFR 262.34(e)&(f), &/or 25201(a) [>90 days for AHW waste]
Activity: ACTIVE

**LAKESIDE RADIATOR (Continued)** **1000222125**

| | |
|---|---|
| Name: | LAKESIDE RADIATOR |
| Address: | 9764 LOS COCHES RD |
| City,State,Zip: | LAKESIDE, CA 92040 |
| Permit Number: | Not reported |
| Business Type: | Not reported |
| EPA Id Number: | CAD091482059 |
| APN: | Not reported |
| Last HMMD Inspection: | Not reported |
| Facility Telephone: | 619-443-2824 |
| Permit Status: | Permit Renewed |
| Permit Expiration: | Not reported |
| Date Last Updated: | 12/25/2019 |
| Facility Owner: | Not reported |
| Facility Mailing Address: | 9764 LOS COCHES RD, LAKESIDE, CA 92040 |
| Facility Mailing City: | Not reported |
| Facility Mailing State: | Not reported |
| Facility Mailing Zip: | Not reported |
| UST Owner: | N |
| Handle Regulated Hazmat: | Not reported |
| Own Or Operate UST: | Not reported |
| Subject To APSA: | Not reported |
| Generate Haz Waste: | Y |
| Treat Haz Waste: | N |
| Generate Medical Waste: | Not reported |

Inspection Violation:

| | |
|---|---|
| Record ID: | DEH2002-HUPFP-112915 |
| Permit Status: | Permit Renewed |
| Active Permit: | Y |
| Facility Id Number: | 37-000-112915 |
| Program Element: | Hazardous Waste Generator |
| Inspection Type: | Routine |
| Inspection Number: | 6052692 |
| Return To Compliance Date: | 2019-04-12T00:00:00.000 |
| Nov: | No |
| Violation Classification: | Minor |
| Underground Storage Tank Id: | Not reported |
| Container/Tank Id: | Not reported |
| Last Update: | 2019-12-25T00:54:27.000 |
| Inspection Date: | 2019-04-05T00:00:00.000 |
| Violation Code: | 3030058 Failed to mark date on empty container larger than 5 gallons &/or manage it within one year. 22 CCR 66261.7(f) |

| | |
|---|---|
| Record ID: | DEH2002-HUPFP-112915 |
| Permit Status: | Permit Renewed |
| Active Permit: | Y |
| Facility Id Number: | 37-000-112915 |
| Program Element: | Hazardous Materials Release Response Plans |
| Inspection Type: | Routine |
| Inspection Number: | 6052692 |
| Return To Compliance Date: | 2019-05-04T00:00:00.000 |
| Nov: | No |
| Violation Classification: | Minor |
| Underground Storage Tank Id: | Not reported |
| Container/Tank Id: | Not reported |
| Last Update: | 2019-12-25T00:54:27.000 |
| Inspection Date: | 2019-04-05T00:00:00.000 |
| Violation Code: | 1010004 Chemical inventory incomplete or not submitted in CERS. HSC |

**LAKESIDE RADIATOR (Continued)** **1000222125**

25505(a)(1); 25507(a); 25508.1(a-b); 19 CCR 2654 (a) or (d)

Record ID: DEH2002-HUPFP-112915
Permit Status: Permit Renewed
Active Permit: Y
Facility Id Number: 37-000-112915
Program Element: Hazardous Waste Generator
Inspection Type: Routine
Inspection Number: 6052692
Return To Compliance Date: 2019-04-12T00:00:00.000
Nov: No
Violation Classification: Minor
Underground Storage Tank Id: Not reported
Container/Tank Id: Not reported
Last Update: 2019-12-25T00:54:27.000
Inspection Date: 2019-04-05T00:00:00.000
Violation Code: HMD0226 Did not accumulate waste in a container or tank. 22 CCR 66262.34(d)(2); 40 CFR 262.34(d)(2)

Waste and Materials:

Record ID: DEH2002-HUPFP-112915
Permit Status: Permit Renewed
Active Permit: Y
Child Record Id: DEH2018-HWAST-0163968
Trade Secret: N
Hazardous Material Type: Not reported
Last Updated: 2019-09-21T02:35:40.000
Chemical Name: WASTE 221 WASTE OIL & MIXED OIL
Common Name: WASTE 221 WASTE OIL & MIXED OIL
Case Number: Not reported

Record ID: DEH2002-HUPFP-112915
Permit Status: Permit Renewed
Active Permit: Y
Child Record Id: DEH2018-HWAST-0163969
Trade Secret: N
Hazardous Material Type: Not reported
Last Updated: 2019-09-21T02:35:40.000
Chemical Name: WASTE 211 HALOGENATED SOLVENTS
Common Name: CARBURETOR CLEANER
Case Number: Not reported

Record ID: DEH2002-HUPFP-112915
Permit Status: Permit Renewed
Active Permit: Y
Child Record Id: DEH2018-HWAST-0163970
Trade Secret: N
Hazardous Material Type: Not reported
Last Updated: 2019-09-21T02:35:40.000
Chemical Name: WASTE 171 METAL SLUDGE
Common Name: HOT TANK SLUDGE
Case Number: Not reported

Record ID: DEH2002-HUPFP-112915
Permit Status: Permit Renewed
Active Permit: Y
Child Record Id: DEH2018-HWAST-0163971

**LAKESIDE RADIATOR (Continued)** **1000222125**

Trade Secret: N
Hazardous Material Type: Not reported
Last Updated: 2019-09-21T02:35:40.000
Chemical Name: WASTE 135 SAFTYKLEEN AQUEOUS SOL'N
Common Name: PARTS WASHER
Case Number: Not reported

Record ID: DEH2002-HUPFP-112915
Permit Status: Permit Renewed
Active Permit: Y
Child Record Id: DEH2018-HWAST-0163972
Trade Secret: N
Hazardous Material Type: Not reported
Last Updated: 2019-09-21T02:35:40.000
Chemical Name: WASTE 342 ORGANIC LIQUIDS W/METALS
Common Name: ANTIFREEZE RECYCLED ONSITE
Case Number: Not reported

Record ID: DEH2002-HUPFP-112915
Permit Status: Permit Renewed
Active Permit: Y
Child Record Id: DEH2018-HCHEM-0189453
Trade Secret: N
Hazardous Material Type: Mixture
Last Updated: 2019-09-21T02:35:40.000
Chemical Name: SODIUM HYDROXIDE, NAOH, 10%:
Common Name: SOLUTION IN HOT TANK ION-HOT TANK
Case Number: 1310-73-2

Record ID: DEH2002-HUPFP-112915
Permit Status: Permit Renewed
Active Permit: Y
Child Record Id: DEH2018-HCHEM-0189454
Trade Secret: N
Hazardous Material Type: Pure
Last Updated: 2019-09-21T02:35:40.000
Chemical Name: OXYGEN, O2, 99%: COMPRESSED GAS
Common Name: OXYGEN, O2, 99%: COMPRESSED GAS
Case Number: 74-86-2

Record ID: DEH2002-HUPFP-112915
Permit Status: Permit Renewed
Active Permit: Y
Child Record Id: DEH2016-HCHEM-0121615
Trade Secret: N
Hazardous Material Type: Mixture
Last Updated: 2017-09-06T02:33:10.000
Chemical Name: SODIUM HYDROXIDE, NAOH, 10%:
Common Name: SOLUTION IN HOT TANK ION-HOT TANK
Case Number: 1310-73-2

Record ID: DEH2002-HUPFP-112915
Permit Status: Permit Renewed
Active Permit: Y
Child Record Id: DEH2016-HCHEM-0121616
Trade Secret: N
Hazardous Material Type: Pure

**LAKESIDE RADIATOR (Continued)** **1000222125**

Last Updated: 2017-09-06T02:33:10.000
Chemical Name: OXYGEN, O2, 99%: COMPRESSED GAS
Common Name: OXYGEN, O2, 99%: COMPRESSED GAS
Case Number: 74-86-2

Record ID: DEH2002-HUPFP-112915
Permit Status: Permit Renewed
Active Permit: Y
Child Record Id: DEH2016-HWAST-0101727
Trade Secret: N
Hazardous Material Type: Not reported
Last Updated: 2017-09-06T02:33:10.000
Chemical Name: WASTE 221 WASTE OIL & MIXED OIL
Common Name: WASTE 221 WASTE OIL & MIXED OIL
Case Number: Not reported

Record ID: DEH2002-HUPFP-112915
Permit Status: Permit Renewed
Active Permit: Y
Child Record Id: DEH2016-HWAST-0101728
Trade Secret: N
Hazardous Material Type: Not reported
Last Updated: 2017-09-06T02:33:10.000
Chemical Name: WASTE 211 HALOGENATED SOLVENTS
Common Name: CARBURETOR CLEANER
Case Number: Not reported

Record ID: DEH2002-HUPFP-112915
Permit Status: Permit Renewed
Active Permit: Y
Child Record Id: DEH2016-HWAST-0101729
Trade Secret: N
Hazardous Material Type: Not reported
Last Updated: 2017-09-06T02:33:10.000
Chemical Name: WASTE 171 METAL SLUDGE
Common Name: HOT TANK SLUDGE
Case Number: Not reported

Record ID: DEH2002-HUPFP-112915
Permit Status: Permit Renewed
Active Permit: Y
Child Record Id: DEH2016-HWAST-0101730
Trade Secret: N
Hazardous Material Type: Not reported
Last Updated: 2017-09-06T02:33:10.000
Chemical Name: WASTE 135 SAFTYKLEEN AQUEOUS SOL'N
Common Name: PARTS WASHER
Case Number: Not reported

Record ID: DEH2002-HUPFP-112915
Permit Status: Permit Renewed
Active Permit: Y
Child Record Id: DEH2016-HWAST-0101731
Trade Secret: N
Hazardous Material Type: Not reported
Last Updated: 2017-09-06T02:33:10.000
Chemical Name: WASTE 342 ORGANIC LIQUIDS W/METALS

**LAKESIDE RADIATOR (Continued)** **1000222125**

Common Name: ANTIFREEZE RECYCLED ONSITE
Case Number: Not reported

Record ID: DEH2002-HUPFP-112915
Permit Status: Permit Renewed
Active Permit: Y
Child Record Id: DEH2019-HCHEM-0240807
Trade Secret: N
Hazardous Material Type: Mixture
Last Updated: 2019-12-25T00:54:32.000
Chemical Name: SODIUM HYDROXIDE, NAOH, 10%:
Common Name: SOLUTION IN HOT TANK ION-HOT TANK
Case Number: 1310-73-2

Record ID: DEH2002-HUPFP-112915
Permit Status: Permit Renewed
Active Permit: Y
Child Record Id: DEH2019-HCHEM-0240808
Trade Secret: N
Hazardous Material Type: Pure
Last Updated: 2019-12-25T00:54:32.000
Chemical Name: OXYGEN, O2, 99%: COMPRESSED GAS
Common Name: OXYGEN, O2, 99%: COMPRESSED GAS
Case Number: 74-86-2

Record ID: DEH2002-HUPFP-112915
Permit Status: Permit Renewed
Active Permit: Y
Child Record Id: DEH2019-HWAST-0211693
Trade Secret: N
Hazardous Material Type: Not reported
Last Updated: 2019-12-25T00:54:33.000
Chemical Name: WASTE 221 WASTE OIL & MIXED OIL
Common Name: WASTE 221 WASTE OIL & MIXED OIL
Case Number: Not reported

Record ID: DEH2002-HUPFP-112915
Permit Status: Permit Renewed
Active Permit: Y
Child Record Id: DEH2019-HWAST-0211694
Trade Secret: N
Hazardous Material Type: Not reported
Last Updated: 2019-12-25T00:54:33.000
Chemical Name: WASTE 211 HALOGENATED SOLVENTS
Common Name: CARBURETOR CLEANER
Case Number: Not reported

Record ID: DEH2002-HUPFP-112915
Permit Status: Permit Renewed
Active Permit: Y
Child Record Id: DEH2019-HWAST-0211695
Trade Secret: N
Hazardous Material Type: Not reported
Last Updated: 2019-12-25T00:54:33.000
Chemical Name: WASTE 171 METAL SLUDGE
Common Name: HOT TANK SLUDGE, BRAKE LATHE SHAVINGS, SAND BLAST MEDIA
Case Number: Not reported

**LAKESIDE RADIATOR (Continued)** **1000222125**

| | |
|---|---|
| Record ID: | DEH2002-HUPFP-112915 |
| Permit Status: | Permit Renewed |
| Active Permit: | Y |
| Child Record Id: | DEH2019-HWAST-0211696 |
| Trade Secret: | N |
| Hazardous Material Type: | Not reported |
| Last Updated: | 2019-12-25T00:54:33.000 |
| Chemical Name: | WASTE 135 SAFTYKLEEN AQUEOUS SOL'N |
| Common Name: | PARTS WASHER |
| Case Number: | Not reported |

| | |
|---|---|
| Record ID: | DEH2002-HUPFP-112915 |
| Permit Status: | Permit Renewed |
| Active Permit: | Y |
| Child Record Id: | DEH2019-HWAST-0211697 |
| Trade Secret: | N |
| Hazardous Material Type: | Not reported |
| Last Updated: | 2019-12-25T00:54:33.000 |
| Chemical Name: | WASTE 342 ORGANIC LIQUIDS W/METALS |
| Common Name: | ANTIFREEZE RECYCLED OFFSITE |
| Case Number: | Not reported |

| | |
|---|---|
| Record ID: | DEH2002-HUPFP-112915 |
| Permit Status: | Permit Renewed |
| Active Permit: | Y |
| Child Record Id: | DEH2019-HWAST-0211698 |
| Trade Secret: | N |
| Hazardous Material Type: | Not reported |
| Last Updated: | 2019-12-25T00:54:33.000 |
| Chemical Name: | Not reported |
| Common Name: | Oily Absorbant & paper filters |
| Case Number: | Not reported |

| | |
|---|---|
| Record ID: | DEH2002-HUPFP-112915 |
| Permit Status: | Permit Renewed |
| Active Permit: | Y |
| Child Record Id: | DEH2019-HWAST-0211699 |
| Trade Secret: | N |
| Hazardous Material Type: | Not reported |
| Last Updated: | 2019-12-25T00:54:33.000 |
| Chemical Name: | Not reported |
| Common Name: | Battery cores (spent lead acid) |
| Case Number: | Not reported |

| | |
|---|---|
| Name: | LAKESIDE RADIATOR |
| Address: | 9764 LOS COCHES RD |
| City,State,Zip: | LAKESIDE, CA 92040 |
| Permit Number: | 112915 |
| Business Type: | 6HK26 |
| EPA Id Number: | CAD091482059 |
| APN: | 394-151-06-00 |
| Last HMMD Inspection: | 06/03/2011 |
| Facility Telephone: | 619-443-2824 |
| Permit Status: | OPEN |
| Permit Expiration: | 09/30/2013 |
| Date Last Updated: | 11/02/2012 |

**LAKESIDE RADIATOR (Continued)** **1000222125**

| | |
|---|---|
| Facility Owner: | MARTIN THOMPSON |
| Facility Mailing Address: | 9764 LOS COCHES RD |
| Facility Mailing City: | LAKESIDE |
| Facility Mailing State: | CA |
| Facility Mailing Zip: | 92040 |
| UST Owner: | Not reported |
| Handle Regulated Hazmat: | Y |
| Own Or Operate UST: | Not reported |
| Subject To APSA: | Not reported |
| Generate Haz Waste: | Y |
| Treat Haz Waste: | Not reported |
| Generate Medical Waste: | Not reported |

Inventory Active Permits (not SQG Medical):

| | |
|---|---|
| Permit Number: | 112915 |
| Update Date: | 11/02/2012 |
| Case Number: | 8002-05-9 |
| Name: | OILS, LUBRICATING |
| Other Information: | Not reported |
| Material Waste: | Material |
| Hazardous Categories 1: | CHRONIC |
| Hazardous Categories 2: | Not reported |

| | |
|---|---|
| Permit Number: | 112915 |
| Update Date: | 11/02/2012 |
| Case Number: | 74-86-2 |
| Name: | OXYGEN, O2, 99%: COMPRESSED GAS |
| Other Information: | Not reported |
| Material Waste: | Material |
| Hazardous Categories 1: | PRESSURE RELEASE |
| Hazardous Categories 2: | Not reported |

| | |
|---|---|
| Permit Number: | 112915 |
| Update Date: | 11/02/2012 |
| Case Number: | 1310-73-2 |
| Name: | SODIUM HYDROXIDE, NAOH, 10%: |
| Other Information: | SOLUTION IN HOT TANK ION-HOT TANK |
| Material Waste: | Material |
| Hazardous Categories 1: | ACUTE |
| Hazardous Categories 2: | CHRONIC |

| | |
|---|---|
| Permit Number: | 112915 |
| Update Date: | 11/02/2012 |
| Case Number: | Not reported |
| Name: | WASTE 135 UNSPECIFIED AQUEOUS SOL'N |
| Other Information: | PARTS WASHER |
| Material Waste: | Waste |
| Hazardous Categories 1: | Not reported |
| Hazardous Categories 2: | Not reported |

| | |
|---|---|
| Permit Number: | 112915 |
| Update Date: | 11/02/2012 |
| Case Number: | Not reported |
| Name: | WASTE 171 METAL SLUDGE |
| Other Information: | HOT TANK SLUDGE/CLARIFIER |
| Material Waste: | Waste |
| Hazardous Categories 1: | Not reported |
| Hazardous Categories 2: | Not reported |

**LAKESIDE RADIATOR (Continued)** **1000222125**

Permit Number: 112915
Update Date: 11/02/2012
Case Number: Not reported
Name: WASTE 211 HALOGENATED SOLVENTS
Other Information: CARBURETOR CLEANER
Material Waste: Waste
Hazardous Categories 1: Not reported
Hazardous Categories 2: Not reported

Permit Number: 112915
Update Date: 11/02/2012
Case Number: Not reported
Name: WASTE 221 WASTE OIL & MIXED OIL
Other Information: Not reported
Material Waste: Waste
Hazardous Categories 1: Not reported
Hazardous Categories 2: Not reported

Permit Number: 112915
Update Date: 11/02/2012
Case Number: Not reported
Name: WASTE 342 ORGANIC LIQUIDS W/METALS
Other Information: ANTIFREEZE RECYCLED ONSITE
Material Waste: Waste
Hazardous Categories 1: Not reported
Hazardous Categories 2: Not reported

Permit Number: 112915
Update Date: 11/02/2012
Case Number: Not reported
Name: WASTE 888 USED OIL FILTERS
Other Information: VORTEX
Material Waste: Waste
Hazardous Categories 1: Not reported
Hazardous Categories 2: Not reported

Violations Active Permits:
Permit Number: 112915
Update Date: 11/02/2012
Inspection Date: 12/08/2006
Violation Code: 6HV0135
Violation: MANIFESTS/RECEIPTS FOR 3 YEARS NOT ONSIT
Violation Citation: Hazardous waste manifests/receipts for 3 years are not maintained onsite to document proper disposal of hazardous waste. CCR 66262.40(a) & 25160.2(b)(3)
Activity: ACTIVE

Permit Number: 112915
Update Date: 11/02/2012
Inspection Date: 10/01/2003
Violation Code: 6HV0201
Violation: WASTE CONTAINER NOT CLOSED
Violation Citation: Hazardous waste containers are not kept closed while in storage. CCR 66265.173(a)
Activity: ACTIVE

Permit Number: 112915

**LAKESIDE RADIATOR (Continued)** **1000222125**

Update Date: 11/02/2012
Inspection Date: 10/01/2003
Violation Code: 6HV0202
Violation: WASTE CONTAINER W/O LABELS
Violation Citation: Hazardous waste containers &/or tanks are missing labels, accumulation date and/or are improperly labeled. CCR 66262.34(a)(2); 66262.34(a)(3) & 66262.34(f)
Activity: ACTIVE

Permit Number: 112915
Update Date: 11/02/2012
Inspection Date: 07/14/2008
Violation Code: 6HV0227
Violation: HAZWASTE TANK/CONTAINER W/O LABEL/DATE
Violation Citation: Failed to properly label/date hazardous waste container &/or tank. 66262.34(f)
Activity: ACTIVE

Permit Number: 112915
Update Date: 11/02/2012
Inspection Date: 07/14/2008
Violation Code: 6HV0225
Violation: ACCUMULATED HW>180 OR >270 DAYS
Violation Citation: Accumulated waste too long (>180 or 270 days). 66262.34(d), CFR 262.34(e)&(f), &/or 25201(a) [>90 days for AHW waste]
Activity: ACTIVE

CERS HAZ WASTE:
Name: LAKESIDE RADIATOR
Address: 9764 LOS COCHES RD
City,State,Zip: LAKESIDE, CA 92040
Site ID: 129518
CERS ID: 10371769
CERS Description: Hazardous Waste Generator

CERS:
Name: LAKESIDE RADIATOR
Address: 9764 LOS COCHES RD
City,State,Zip: LAKESIDE, CA 92040
Site ID: 129518
CERS ID: 10371769
CERS Description: Chemical Storage Facilities

Violations:
Site ID: 129518
Site Name: LAKESIDE RADIATOR
Violation Date: 04-05-2019
Citation: 22 CCR 11 66261.7 - California Code of Regulations, Title 22, Chapter 11, Section(s) 66261.7
Violation Description: Failure to manage empty containers greater than 5 gallons in capacity that previously held a hazardous material/waste in accordance with 22 CCR 11 66261.7 including but not limited to the following: (e)(2)By reclaiming its scrap value onsite or shipping the container or inner liner to a person who reclaims its scrap value; or (3) By reconditioning or re manufacturing the container or inner liner onsite for subsequent reuse, or shipping the container or inner liner to a

**LAKESIDE RADIATOR (Continued)** **1000222125**

person who reconditions or re-manufactures the container or inner liner; or (4) By shipping the container or inner liner to a supplier or to another intermediate collection location for accumulation prior to managing the container or inner liner pursuant to subsections (e)(2) or (e)(3) of 22 CCR 11 66261.7; or (i) By shipping the container or inner liner back to the supplier for the purpose of being refilled. (f) A container or an inner liner removed from a container larger than five gallons in capacity which is managed pursuant to subsection (e) of 22 CCR 11 66261.7 shall be marked with the date it has been emptied and shall be managed within one year of being emptied.

Violation Notes: Returned to compliance on 04/12/2019. Inspection Sequence ID:6052692
Violation Division: San Diego County Department of Env Health
Violation Program: HW
Violation Source: CERS

Site ID: 129518
Site Name: LAKESIDE RADIATOR
Violation Date: 04-05-2019
Citation: HSC 6.95 25508(a)(1) - California Health and Safety Code, Chapter 6.95, Section(s) 25508(a)(1)
Violation Description: Failure to complete and electronically submit hazardous material inventory information for all reportable hazardous materials on site at or above reportable quantities.
Violation Notes: Returned to compliance on 05/04/2019. Inspection Sequence ID:6052692
Violation Division: San Diego County Department of Env Health
Violation Program: HMRRP
Violation Source: CERS

Site ID: 129518
Site Name: LAKESIDE RADIATOR
Violation Date: 04-05-2019
Citation: HSC 6.5 Multiple - California Health and Safety Code, Chapter 6.5, Section(s) Multiple
Violation Description: Hazardous Waste Generator Program - Operations/Maintenance - General
Violation Notes: Returned to compliance on 04/12/2019. Inspection Sequence ID:6052692;Violation:HMD0226 Did not accumulate waste in a container or tank. 22 CCR 66262.34(d)(2); 40 CFR 262.34(d)(2)
Violation Division: San Diego County Department of Env Health
Violation Program: HW
Violation Source: CERS

Evaluation:
Eval General Type: Compliance Evaluation Inspection
Eval Date: 01-08-2015
Violations Found: No
Eval Type: Routine done by local agency
Eval Notes: Inspector: Fitzmaurice Mark Inspection ID:4519342
Eval Division: San Diego County Department of Env Health
Eval Program: HMRRP
Eval Source: CERS

Eval General Type: Compliance Evaluation Inspection
Eval Date: 01-08-2015
Violations Found: No
Eval Type: Routine done by local agency
Eval Notes: Inspector: Fitzmaurice Mark Inspection ID:4519342

**LAKESIDE RADIATOR (Continued)** **1000222125**

Eval Division: San Diego County Department of Env Health
Eval Program: HW
Eval Source: CERS

Eval General Type: Compliance Evaluation Inspection
Eval Date: 11-28-2016
Violations Found: No
Eval Type: Routine done by local agency
Eval Notes: Inspector: Griffin Donelle Inspection ID:5582288
Eval Division: San Diego County Department of Env Health
Eval Program: HMRRP
Eval Source: CERS

Eval General Type: Compliance Evaluation Inspection
Eval Date: 04-05-2019
Violations Found: Yes
Eval Type: Routine done by local agency
Eval Notes: Inspector: Gurfield Arleen Inspection ID:6052692
Eval Division: San Diego County Department of Env Health
Eval Program: HMRRP
Eval Source: CERS

Eval General Type: Compliance Evaluation Inspection
Eval Date: 04-05-2019
Violations Found: Yes
Eval Type: Routine done by local agency
Eval Notes: Inspector: Gurfield Arleen Inspection ID:6052692
Eval Division: San Diego County Department of Env Health
Eval Program: HW
Eval Source: CERS

Eval General Type: Compliance Evaluation Inspection
Eval Date: 11-28-2016
Violations Found: No
Eval Type: Routine done by local agency
Eval Notes: Inspector: Griffin Donelle Inspection ID:5582288
Eval Division: San Diego County Department of Env Health
Eval Program: HW
Eval Source: CERS

Coordinates:
Site ID: 129518
Facility Name: LAKESIDE RADIATOR
Env Int Type Code: HWG
Program ID: 10371769
Coord Name: Not reported
Ref Point Type Desc: Unknown
Latitude: 32.856247
Longitude: -116.921471

Affiliation:
Affiliation Type Desc: Environmental Contact
Entity Name: MARTIN THOMPSON
Entity Title: Not reported
Affiliation Address: 9764 LOS COCHES RD
Affiliation City: LAKESIDE

**LAKESIDE RADIATOR (Continued)** **1000222125**

| | |
|---|---|
| Affiliation State: | CA |
| Affiliation Country: | Not reported |
| Affiliation Zip: | 92040 |
| Affiliation Phone: | Not reported |
| | |
| Affiliation Type Desc: | Parent Corporation |
| Entity Name: | LAKESIDE RADIATOR |
| Entity Title: | Not reported |
| Affiliation Address: | Not reported |
| Affiliation City: | Not reported |
| Affiliation State: | Not reported |
| Affiliation Country: | Not reported |
| Affiliation Zip: | Not reported |
| Affiliation Phone: | Not reported |
| | |
| Affiliation Type Desc: | Facility Mailing Address |
| Entity Name: | Mailing Address |
| Entity Title: | Not reported |
| Affiliation Address: | 9764 LOS COCHES RD |
| Affiliation City: | LAKESIDE |
| Affiliation State: | CA |
| Affiliation Country: | Not reported |
| Affiliation Zip: | 92040 |
| Affiliation Phone: | Not reported |
| | |
| Affiliation Type Desc: | Legal Owner |
| Entity Name: | MARTIN THOMPSON |
| Entity Title: | Not reported |
| Affiliation Address: | 12342 TOPA HILL CIR |
| Affiliation City: | LAKESIDE |
| Affiliation State: | CA |
| Affiliation Country: | United States |
| Affiliation Zip: | 92040 |
| Affiliation Phone: | (619) 443-0898 |
| | |
| Affiliation Type Desc: | Identification Signer |
| Entity Name: | MARTIN THOMPSON |
| Entity Title: | OWNER |
| Affiliation Address: | Not reported |
| Affiliation City: | Not reported |
| Affiliation State: | Not reported |
| Affiliation Country: | Not reported |
| Affiliation Zip: | Not reported |
| Affiliation Phone: | Not reported |
| | |
| Affiliation Type Desc: | Operator |
| Entity Name: | MARTIN THOMPSON |
| Entity Title: | Not reported |
| Affiliation Address: | Not reported |
| Affiliation City: | Not reported |
| Affiliation State: | Not reported |
| Affiliation Country: | Not reported |
| Affiliation Zip: | Not reported |
| Affiliation Phone: | (619) 443-2824 |
| | |
| Affiliation Type Desc: | CUPA District |
| Entity Name: | San Diego County Env Health |

**LAKESIDE RADIATOR (Continued)** **1000222125**

| | |
|---|---|
| Entity Title: | Not reported |
| Affiliation Address: | PO Box 129261 |
| Affiliation City: | San Diego |
| Affiliation State: | CA |
| Affiliation Country: | Not reported |
| Affiliation Zip: | 92112-9261 |
| Affiliation Phone: | (858) 505-6880 |
| | |
| Affiliation Type Desc: | Document Preparer |
| Entity Name: | MARTIN THOMPSON |
| Entity Title: | Not reported |
| Affiliation Address: | Not reported |
| Affiliation City: | Not reported |
| Affiliation State: | Not reported |
| Affiliation Country: | Not reported |
| Affiliation Zip: | Not reported |
| Affiliation Phone: | Not reported |

---

**356**
**ENE**
**< 1/8**
**0.037 mi.**
**194 ft.**

**LAKESIDE ABANDONED HOUSE**
**12369 PARKSIDE AVE**
**LAKESIDE, CA 92040**

**RCRA NonGen / NLR** **1025881667**
**CAP000250191**

**Relative:**
**Higher**

**Actual:**
**410 ft.**

RCRA NonGen / NLR:

| | |
|---|---|
| Date form received by agency: | 2015-01-13 00:00:00.0 |
| Facility name: | LAKESIDE ABANDONED HOUSE |
| Facility address: | 12369 PARKSIDE AVE<br>LAKESIDE, CA 92040 |
| EPA ID: | CAP000250191 |
| Contact: | JAMES L WELKER |
| Contact address: | 5500 OVERLAND AVE STE NO 170<br>SAN DIEGO, CA 92123 |
| Contact country: | US |
| Contact telephone: | 858-694-2097 |
| Contact email: | JAMES.WELKER@SDCOUNTY.CA.GOV |
| EPA Region: | 09 |
| Classification: | Non-Generator |
| Description: | Handler: Non-Generators do not presently generate hazardous waste |

Owner/Operator Summary:

| | |
|---|---|
| Owner/operator name: | CNTY OF SAN DIEGO SHERIFF DEPT |
| Owner/operator address: | Not reported<br>Not reported |
| Owner/operator country: | US |
| Owner/operator telephone: | Not reported |
| Owner/operator email: | Not reported |
| Owner/operator fax: | Not reported |
| Owner/operator extension: | Not reported |
| Legal status: | County |
| Owner/Operator Type: | Operator |
| Owner/Op start date: | 2014-03-19 00:00:00. |
| Owner/Op end date: | Not reported |
| | |
| Owner/operator name: | CNTY OF SAN DIEGO DEPT OF GEN SERVICES |
| Owner/operator address: | 5560 OVERLAND DR 4TH FL |

**LAKESIDE ABANDONED HOUSE (Continued)** **1025881667**

SAN DIEGO, CA 92123
Owner/operator country: US
Owner/operator telephone: 858-694-3610
Owner/operator email: Not reported
Owner/operator fax: Not reported
Owner/operator extension: Not reported
Legal status: County
Owner/Operator Type: Owner
Owner/Op start date: 2014-03-19 00:00:00.
Owner/Op end date: Not reported

Handler Activities Summary:
U.S. importer of hazardous waste: No
Mixed waste (haz. and radioactive): No
Recycler of hazardous waste: No
Transporter of hazardous waste: No
Treater, storer or disposer of HW: No
Underground injection activity: No
On-site burner exemption: No
Furnace exemption: No
Used oil fuel burner: No
Used oil processor: No
User oil refiner: No
Used oil fuel marketer to burner: No
Used oil Specification marketer: No
Used oil transfer facility: No
Used oil transporter: No

Historical Generators:
Date form received by agency: 2014-10-14 00:00:00.0
Site name: LAKESIDE ABANDONED HOUSE
Classification: Large Quantity Generator

Hazardous Waste Summary:

. Waste code: 151
. Waste name: Asbestos-containing waste

. Waste code: 181
. Waste name: Other inorganic solid waste

. Waste code: D008
. Waste name: LEAD

Violation Status: No violations found

---

**R357** **LAKESIDE UNION SCHOOL DISTRICT** **FUDS** **1024904051**
**East** **N/A**
**< 1/8** **LAKESIDE, CA**
**0.047 mi.**
**246 ft.** **Site 3 of 3 in cluster R**

**Relative:**
**Higher**

**Actual:**
**411 ft.**

FUDS:
EPA Region: 09
Installation ID: CA99799FA41600
Congressional District Number: 50
Facility Name: LAKESIDE UNION SCHOOL DISTRICT

**LAKESIDE UNION SCHOOL DISTRICT (Continued)** **1024904051**

| | |
|---|---|
| FUDS Number: | J09CA7389 |
| City: | LAKESIDE |
| State: | CA |
| County: | SAN DIEGO |
| Object ID: | 4256 |
| USACE District: | Los Angeles District (SPL) |
| Status: | Properties without projects |
| Current Owner: | Not reported |
| EMS Map Link: | https://fudsportal.usace.army.mil/ems/ems/inventory/map/map?id=63125 |
| Eligibility: | Eligible |
| Has Projects: | No |
| NPL Status: | Not Listed |
| Latitude: | 32.855555559999900 |
| Longitude: | -116.924999999999000 |

---

**T358** **O'REILLY AUTO STORE # 2595** **RCRA NonGen / NLR** **1024842728**
**SSW** **9732 WINTER GARDENS BLVD** **CAL000393380**
**< 1/8** **LAKESIDE, CA 92040**
**0.050 mi.**
**266 ft.** **Site 1 of 5 in cluster T**

**Relative:**
**Higher**

**Actual:**
**397 ft.**

RCRA NonGen / NLR:

| | |
|---|---|
| Date form received by agency: | 2014-01-23 00:00:00.0 |
| Facility name: | O'REILLY AUTO STORE # 2595 |
| Facility address: | 9732 WINTER GARDENS BLVD<br>LAKESIDE, CA 92040-0000 |
| EPA ID: | CAL000393380 |
| Mailing address: | 233 S PATTERSON<br>SPRINGFIELD, MO 65802-0000 |
| Contact: | JOHN BOUNDS |
| Contact address: | 233 S. PATTERSON AVE.<br>SPRINGFIELD, MO 65802 |
| Contact country: | Not reported |
| Contact telephone: | 417-520-4589 |
| Contact email: | JBOUNDS2@OREILLYAUTO.COM |
| EPA Region: | 09 |
| Classification: | Non-Generator |
| Description: | Handler: Non-Generators do not presently generate hazardous waste |

Owner/Operator Summary:

| | |
|---|---|
| Owner/operator name: | JOHN BOUNDS |
| Owner/operator address: | 233 S. PATTERSON AVE.<br>SPRINGFIELD, MO 65802 |
| Owner/operator country: | Not reported |
| Owner/operator telephone: | 417-520-4589 |
| Owner/operator email: | Not reported |
| Owner/operator fax: | Not reported |
| Owner/operator extension: | Not reported |
| Legal status: | Other |
| Owner/Operator Type: | Operator |
| Owner/Op start date: | Not reported |
| Owner/Op end date: | Not reported |
| Owner/operator name: | O'REILLY AUTO PARTS |
| Owner/operator address: | 233 S PATTERSON<br>SPRINGFIELD, MO 65802 |
| Owner/operator country: | Not reported |

**O'REILLY AUTO STORE # 2595 (Continued)** **1024842728**

Owner/operator telephone: 417-862-3333
Owner/operator email: Not reported
Owner/operator fax: Not reported
Owner/operator extension: Not reported
Legal status: Other
Owner/Operator Type: Owner
Owner/Op start date: Not reported
Owner/Op end date: Not reported

Handler Activities Summary:
U.S. importer of hazardous waste: No
Mixed waste (haz. and radioactive): No
Recycler of hazardous waste: No
Transporter of hazardous waste: Yes
Treater, storer or disposer of HW: No
Underground injection activity: No
On-site burner exemption: No
Furnace exemption: No
Used oil fuel burner: No
Used oil processor: No
User oil refiner: No
Used oil fuel marketer to burner: No
Used oil Specification marketer: No
Used oil transfer facility: No
Used oil transporter: No

Violation Status: No violations found

---

**T359** **O'REILLY AUTO PARTS #2595** **San Diego Co. HMMD** **S119095579**
**SSW** **9732 WINTER GARDENS BLVD** **CERS HAZ WASTE** **N/A**
**< 1/8** **LAKESIDE, CA 92040** **CERS**
**0.050 mi.**
**266 ft.** **Site 2 of 5 in cluster T**

**Relative: Higher**
**Actual: 397 ft.**

HMMD SAN DIEGO:
Name: O'REILLY AUTO PARTS #2595
Address: 9732 WINTER GARDENS BLVD
City,State,Zip: LAKESIDE, CA 92040
Permit Number: Not reported
Business Type: Not reported
EPA Id Number: CAL000393380
APN: Not reported
Last HMMD Inspection: Not reported
Facility Telephone: (619) 561-3966
Permit Status: Permit Renewed
Permit Expiration: Not reported
Date Last Updated: 01/31/2020
Facility Owner: Not reported
Facility Mailing Address: 3207 Grey Hawk Court, Suite 200, Carlsbad, CA 92010
Facility Mailing City: Not reported
Facility Mailing State: Not reported
Facility Mailing Zip: Not reported
UST Owner: N
Handle Regulated Hazmat: Not reported
Own Or Operate UST: Not reported
Subject To APSA: Not reported
Generate Haz Waste: Y
Treat Haz Waste: N

**O'REILLY AUTO PARTS #2595 (Continued)** **S119095579**

Generate Medical Waste: Not reported

Inspection Violation:
Record ID: DEH2014-HUPFP-000341
Permit Status: Permit Renewed
Active Permit: Y
Facility Id Number: 37-000-000341
Program Element: Hazardous Materials Release Response Plans
Inspection Type: Routine
Inspection Number: 5524362
Return To Compliance Date: 2014-07-08T00:00:00.000
Nov: No
Violation Classification: Minor
Underground Storage Tank Id: Not reported
Container/Tank Id: Not reported
Last Update: 2020-01-31T00:00:00.000
Inspection Date: 2014-07-08T12:12:00.000
Violation Code: 1010001 HMBP not established/ implemented. HSC 25505(a) and 25507(a)

Waste and Materials:
Record ID: DEH2014-HUPFP-000341
Permit Status: Permit Renewed
Active Permit: Y
Child Record Id: DEH2017-HWAST-0125210
Trade Secret: N
Hazardous Material Type: Not reported
Last Updated: 2018-01-10T02:30:37.000
Chemical Name: Not reported
Common Name: Used Absorbent Containing Oil
Case Number: Not reported

Record ID: DEH2014-HUPFP-000341
Permit Status: Permit Renewed
Active Permit: Y
Child Record Id: DEH2017-HWAST-0125211
Trade Secret: N
Hazardous Material Type: Not reported
Last Updated: 2018-01-10T02:30:37.000
Chemical Name: Not reported
Common Name: Used Motor Oil
Case Number: Not reported

Record ID: DEH2014-HUPFP-000341
Permit Status: Permit Renewed
Active Permit: Y
Child Record Id: DEH2017-HWAST-0125212
Trade Secret: N
Hazardous Material Type: Not reported
Last Updated: 2018-01-10T02:30:37.000
Chemical Name: Not reported
Common Name: Waste corrosive liquids, n.o.s.
Case Number: Not reported

Record ID: DEH2014-HUPFP-000341
Permit Status: Permit Renewed
Active Permit: Y
Child Record Id: DEH2017-HWAST-0125213

**O'REILLY AUTO PARTS #2595 (Continued)** **S119095579**

Trade Secret: N
Hazardous Material Type: Not reported
Last Updated: 2018-01-10T02:30:37.000
Chemical Name: Not reported
Common Name: Waste caustic alkali liquids, n.o.s.
Case Number: Not reported

Record ID: DEH2014-HUPFP-000341
Permit Status: Permit Renewed
Active Permit: Y
Child Record Id: DEH2017-HWAST-0125214
Trade Secret: N
Hazardous Material Type: Not reported
Last Updated: 2018-01-10T02:30:37.000
Chemical Name: Not reported
Common Name: Waste aerosols (each not exceeding 1 L capacity)
Case Number: Not reported

Record ID: DEH2014-HUPFP-000341
Permit Status: Permit Renewed
Active Permit: Y
Child Record Id: DEH2017-HWAST-0125215
Trade Secret: N
Hazardous Material Type: Not reported
Last Updated: 2018-01-10T02:30:37.000
Chemical Name: Not reported
Common Name: Waste flammable liquids, toxic, n.o.s.
Case Number: Not reported

Record ID: DEH2014-HUPFP-000341
Permit Status: Permit Renewed
Active Permit: Y
Child Record Id: DEH2017-HWAST-0125216
Trade Secret: N
Hazardous Material Type: Not reported
Last Updated: 2018-01-10T02:30:37.000
Chemical Name: Not reported
Common Name: Waste organic peroxide type D, liquid
Case Number: Not reported

Record ID: DEH2014-HUPFP-000341
Permit Status: Permit Renewed
Active Permit: Y
Child Record Id: DEH2017-HWAST-0125217
Trade Secret: N
Hazardous Material Type: Not reported
Last Updated: 2018-01-10T02:30:37.000
Chemical Name: Not reported
Common Name: Lead Acid Battery Spill Clean Up (Neutralized w/ Soda Ash)
Case Number: Not reported

Record ID: DEH2014-HUPFP-000341
Permit Status: Permit Renewed
Active Permit: Y
Child Record Id: DEH2019-HWAST-0208109
Trade Secret: N
Hazardous Material Type: Not reported

**O'REILLY AUTO PARTS #2595 (Continued)** **S119095579**

Last Updated: 2020-01-31T02:32:44.000
Chemical Name: Not reported
Common Name: Used Absorbent Containing Oil
Case Number: Not reported

Record ID: DEH2014-HUPFP-000341
Permit Status: Permit Renewed
Active Permit: Y
Child Record Id: DEH2019-HWAST-0208110
Trade Secret: N
Hazardous Material Type: Not reported
Last Updated: 2020-01-31T02:32:44.000
Chemical Name: Not reported
Common Name: Used Motor Oil
Case Number: Not reported

Record ID: DEH2014-HUPFP-000341
Permit Status: Permit Renewed
Active Permit: Y
Child Record Id: DEH2019-HWAST-0208111
Trade Secret: N
Hazardous Material Type: Not reported
Last Updated: 2020-01-31T02:32:44.000
Chemical Name: Not reported
Common Name: Waste Aerosols (each not exceeding 1 L capacity)
Case Number: Not reported

Record ID: DEH2014-HUPFP-000341
Permit Status: Permit Renewed
Active Permit: Y
Child Record Id: DEH2019-HWAST-0208116
Trade Secret: N
Hazardous Material Type: Not reported
Last Updated: 2020-01-31T02:32:44.000
Chemical Name: Not reported
Common Name: Waste Lead Acid Battery Spill Clean Up (Neutralized w/ Soda Ash)
Case Number: Not reported

Record ID: DEH2014-HUPFP-000341
Permit Status: Permit Renewed
Active Permit: Y
Child Record Id: DEH2018-HWAST-0162557
Trade Secret: N
Hazardous Material Type: Not reported
Last Updated: 2019-08-23T01:38:12.000
Chemical Name: Not reported
Common Name: Used Absorbent Containing Oil
Case Number: Not reported

Record ID: DEH2014-HUPFP-000341
Permit Status: Permit Renewed
Active Permit: Y
Child Record Id: DEH2018-HWAST-0162558
Trade Secret: N
Hazardous Material Type: Not reported
Last Updated: 2019-08-23T01:38:12.000
Chemical Name: Not reported

**O'REILLY AUTO PARTS #2595 (Continued)** **S119095579**

Common Name: Used Motor Oil
Case Number: Not reported

Record ID: DEH2014-HUPFP-000341
Permit Status: Permit Renewed
Active Permit: Y
Child Record Id: DEH2018-HWAST-0162559
Trade Secret: N
Hazardous Material Type: Not reported
Last Updated: 2019-08-23T01:38:12.000
Chemical Name: Not reported
Common Name: Waste Aerosols (each not exceeding 1 L capacity)
Case Number: Not reported

Record ID: DEH2014-HUPFP-000341
Permit Status: Permit Renewed
Active Permit: Y
Child Record Id: DEH2019-HWAST-0208112
Trade Secret: N
Hazardous Material Type: Not reported
Last Updated: 2020-01-31T02:32:44.000
Chemical Name: Not reported
Common Name: Waste Caustic Alkali Liquids, N.O.S.
Case Number: Not reported

Record ID: DEH2014-HUPFP-000341
Permit Status: Permit Renewed
Active Permit: Y
Child Record Id: DEH2019-HWAST-0208113
Trade Secret: N
Hazardous Material Type: Not reported
Last Updated: 2020-01-31T02:32:44.000
Chemical Name: Not reported
Common Name: Waste Corrosive Liquids, N.O.S.
Case Number: Not reported

Record ID: DEH2014-HUPFP-000341
Permit Status: Permit Renewed
Active Permit: Y
Child Record Id: DEH2019-HWAST-0208114
Trade Secret: N
Hazardous Material Type: Not reported
Last Updated: 2020-01-31T02:32:44.000
Chemical Name: Not reported
Common Name: Waste Flammable Liquids, Toxic , N.O.S.
Case Number: Not reported

Record ID: DEH2014-HUPFP-000341
Permit Status: Permit Renewed
Active Permit: Y
Child Record Id: DEH2019-HWAST-0208115
Trade Secret: N
Hazardous Material Type: Not reported
Last Updated: 2020-01-31T02:32:44.000
Chemical Name: Not reported
Common Name: Waste Organic Peroxide Type D, Liquid
Case Number: Not reported

**O'REILLY AUTO PARTS #2595 (Continued)** **S119095579**

| | |
|---|---|
| Record ID: | DEH2014-HUPFP-000341 |
| Permit Status: | Permit Renewed |
| Active Permit: | Y |
| Child Record Id: | DEH2016-HWAST-0088631 |
| Trade Secret: | N |
| Hazardous Material Type: | Not reported |
| Last Updated: | 2017-01-28T02:31:15.000 |
| Chemical Name: | Not reported |
| Common Name: | Used Absorbent Containing Oil |
| Case Number: | Not reported |

| | |
|---|---|
| Record ID: | DEH2014-HUPFP-000341 |
| Permit Status: | Permit Renewed |
| Active Permit: | Y |
| Child Record Id: | DEH2016-HWAST-0088632 |
| Trade Secret: | N |
| Hazardous Material Type: | Not reported |
| Last Updated: | 2017-01-28T02:31:15.000 |
| Chemical Name: | Not reported |
| Common Name: | Used Motor Oil |
| Case Number: | Not reported |

| | |
|---|---|
| Record ID: | DEH2014-HUPFP-000341 |
| Permit Status: | Permit Renewed |
| Active Permit: | Y |
| Child Record Id: | DEH2016-HWAST-0088633 |
| Trade Secret: | N |
| Hazardous Material Type: | Not reported |
| Last Updated: | 2017-01-28T02:31:15.000 |
| Chemical Name: | Not reported |
| Common Name: | Waste corrosive liquids, n.o.s. |
| Case Number: | Not reported |

| | |
|---|---|
| Record ID: | DEH2014-HUPFP-000341 |
| Permit Status: | Permit Renewed |
| Active Permit: | Y |
| Child Record Id: | DEH2016-HWAST-0088634 |
| Trade Secret: | N |
| Hazardous Material Type: | Not reported |
| Last Updated: | 2017-01-28T02:31:15.000 |
| Chemical Name: | Not reported |
| Common Name: | Waste caustic alkali liquids, n.o.s. |
| Case Number: | Not reported |

| | |
|---|---|
| Record ID: | DEH2014-HUPFP-000341 |
| Permit Status: | Permit Renewed |
| Active Permit: | Y |
| Child Record Id: | DEH2016-HWAST-0088635 |
| Trade Secret: | N |
| Hazardous Material Type: | Not reported |
| Last Updated: | 2017-01-28T02:31:15.000 |
| Chemical Name: | Not reported |
| Common Name: | Waste aerosols (each not exceeding 1 L capacity) |
| Case Number: | Not reported |

| | |
|---|---|
| Record ID: | DEH2014-HUPFP-000341 |
| Permit Status: | Permit Renewed |

**O'REILLY AUTO PARTS #2595 (Continued)** **S119095579**

Active Permit: Y
Child Record Id: DEH2016-HWAST-0088636
Trade Secret: N
Hazardous Material Type: Not reported
Last Updated: 2017-01-28T02:31:15.000
Chemical Name: Not reported
Common Name: Waste flammable liquids, toxic, n.o.s.
Case Number: Not reported

Record ID: DEH2014-HUPFP-000341
Permit Status: Permit Renewed
Active Permit: Y
Child Record Id: DEH2016-HWAST-0088637
Trade Secret: N
Hazardous Material Type: Not reported
Last Updated: 2017-01-28T02:31:15.000
Chemical Name: Not reported
Common Name: Waste organic peroxide type D, liquid
Case Number: Not reported

Record ID: DEH2014-HUPFP-000341
Permit Status: Permit Renewed
Active Permit: Y
Child Record Id: DEH2016-HWAST-0088638
Trade Secret: N
Hazardous Material Type: Not reported
Last Updated: 2017-01-28T02:31:15.000
Chemical Name: Not reported
Common Name: Lead Acid Battery Spill Clean Up (Neutralized w/ Soda Ash)
Case Number: Not reported

Record ID: DEH2014-HUPFP-000341
Permit Status: Permit Renewed
Active Permit: Y
Child Record Id: DEH2018-HWAST-0162560
Trade Secret: N
Hazardous Material Type: Not reported
Last Updated: 2019-08-23T01:38:12.000
Chemical Name: Not reported
Common Name: Waste Caustic Alkali Liquids, N.O.S.
Case Number: Not reported

Record ID: DEH2014-HUPFP-000341
Permit Status: Permit Renewed
Active Permit: Y
Child Record Id: DEH2018-HWAST-0162561
Trade Secret: N
Hazardous Material Type: Not reported
Last Updated: 2019-08-23T01:38:12.000
Chemical Name: Not reported
Common Name: Waste Corrosive Liquids, N.O.S.
Case Number: Not reported

Record ID: DEH2014-HUPFP-000341
Permit Status: Permit Renewed
Active Permit: Y
Child Record Id: DEH2018-HWAST-0162562

**O'REILLY AUTO PARTS #2595 (Continued)** **S119095579**

Trade Secret: N
Hazardous Material Type: Not reported
Last Updated: 2019-08-23T01:38:12.000
Chemical Name: Not reported
Common Name: Waste Flammable Liquids, Toxic , N.O.S.
Case Number: Not reported

Record ID: DEH2014-HUPFP-000341
Permit Status: Permit Renewed
Active Permit: Y
Child Record Id: DEH2018-HWAST-0162563
Trade Secret: N
Hazardous Material Type: Not reported
Last Updated: 2019-08-23T01:38:12.000
Chemical Name: Not reported
Common Name: Waste Organic Peroxide Type D, Liquid
Case Number: Not reported

Record ID: DEH2014-HUPFP-000341
Permit Status: Permit Renewed
Active Permit: Y
Child Record Id: DEH2018-HWAST-0162564
Trade Secret: N
Hazardous Material Type: Not reported
Last Updated: 2019-08-23T01:38:12.000
Chemical Name: Not reported
Common Name: Waste Lead Acid Battery Spill Clean Up (Neutralized w/ Soda Ash)
Case Number: Not reported

CERS HAZ WASTE:
Name: O'REILLY AUTO PARTS #2595
Address: 9732 WINTER GARDENS BLVD
City,State,Zip: LAKESIDE, CA 92040
Site ID: 139174
CERS ID: 10449640
CERS Description: Hazardous Waste Generator

CERS:
Name: O'REILLY AUTO PARTS #2595
Address: 9732 WINTER GARDENS BLVD
City,State,Zip: LAKESIDE, CA 92040
Site ID: 139174
CERS ID: 10449640
CERS Description: Chemical Storage Facilities

Violations:
Site ID: 139174
Site Name: O'Reilly Auto Parts #2595
Violation Date: 07-08-2014
Citation: HSC 6.95 25507 - California Health and Safety Code, Chapter 6.95, Section(s) 25507
Violation Description: Failure to adequately establish and implement a business plan when storing/handling a hazardous material at or above reportable quantities.
Violation Notes: Returned to compliance on 07/08/2014.
Violation Division: San Diego County Department of Env Health

**O'REILLY AUTO PARTS #2595 (Continued)** **S119095579**

Violation Program: HMRRP
Violation Source: CERS

Evaluation:
Eval General Type: Other/Unknown
Eval Date: 07-08-2014
Violations Found: No
Eval Type: Other, not routine, done by local agency
Eval Notes: Inspector: Fitzmaurice Mark Inspection ID:4995203
Eval Division: San Diego County Department of Env Health
Eval Program: HMRRP
Eval Source: CERS

Eval General Type: Compliance Evaluation Inspection
Eval Date: 05-31-2018
Violations Found: No
Eval Type: Routine done by local agency
Eval Notes: Inspector: Griffin Donelle Inspection ID:5946761
Eval Division: San Diego County Department of Env Health
Eval Program: HMRRP
Eval Source: CERS

Eval General Type: Compliance Evaluation Inspection
Eval Date: 07-08-2014
Violations Found: Yes
Eval Type: Routine done by local agency
Eval Notes: Inspector: Fitzmaurice Mark Inspection ID:5524362
Eval Division: San Diego County Department of Env Health
Eval Program: HMRRP
Eval Source: CERS

Eval General Type: Compliance Evaluation Inspection
Eval Date: 07-12-2016
Violations Found: No
Eval Type: Routine done by local agency
Eval Notes: Inspector: Griffin Donelle Inspection ID:5524789
Eval Division: San Diego County Department of Env Health
Eval Program: HW
Eval Source: CERS

Eval General Type: Compliance Evaluation Inspection
Eval Date: 05-31-2018
Violations Found: No
Eval Type: Routine done by local agency
Eval Notes: Inspector: Griffin Donelle Inspection ID:5946761
Eval Division: San Diego County Department of Env Health
Eval Program: HW
Eval Source: CERS

Eval General Type: Compliance Evaluation Inspection
Eval Date: 07-08-2014
Violations Found: No
Eval Type: Routine done by local agency
Eval Notes: Inspector: Fitzmaurice Mark Inspection ID:5524362
Eval Division: San Diego County Department of Env Health
Eval Program: HW
Eval Source: CERS

**O'REILLY AUTO PARTS #2595 (Continued)** **S119095579**

| | |
|---|---|
| Eval General Type: | Other/Unknown |
| Eval Date: | 07-08-2014 |
| Violations Found: | No |
| Eval Type: | Other, not routine, done by local agency |
| Eval Notes: | Inspector: Fitzmaurice Mark Inspection ID:4995203 |
| Eval Division: | San Diego County Department of Env Health |
| Eval Program: | HW |
| Eval Source: | CERS |

| | |
|---|---|
| Eval General Type: | Compliance Evaluation Inspection |
| Eval Date: | 07-12-2016 |
| Violations Found: | No |
| Eval Type: | Routine done by local agency |
| Eval Notes: | Inspector: Griffin Donelle Inspection ID:5524789 |
| Eval Division: | San Diego County Department of Env Health |
| Eval Program: | HMRRP |
| Eval Source: | CERS |

Coordinates:

| | |
|---|---|
| Site ID: | 139174 |
| Facility Name: | O'Reilly Auto Parts #2595 |
| Env Int Type Code: | HWG |
| Program ID: | 10449640 |
| Coord Name: | Not reported |
| Ref Point Type Desc: | Center of a facility or station. |
| Latitude: | 32.854710 |
| Longitude: | -116.931170 |

Affiliation:

| | |
|---|---|
| Affiliation Type Desc: | Document Preparer |
| Entity Name: | Stephen Horn, Agent for O'Reilly Auto Enterprises, L.L.C. |
| Entity Title: | Not reported |
| Affiliation Address: | Not reported |
| Affiliation City: | Not reported |
| Affiliation State: | Not reported |
| Affiliation Country: | Not reported |
| Affiliation Zip: | Not reported |
| Affiliation Phone: | Not reported |

| | |
|---|---|
| Affiliation Type Desc: | Environmental Contact |
| Entity Name: | Verisk 3E, Regulatory Department/O'Reilly Auto Parts |
| Entity Title: | Not reported |
| Affiliation Address: | 3207 Grey Hawk Court, Suite 200 |
| Affiliation City: | Carlsbad |
| Affiliation State: | CA |
| Affiliation Country: | Not reported |
| Affiliation Zip: | 92010 |
| Affiliation Phone: | Not reported |

| | |
|---|---|
| Affiliation Type Desc: | Parent Corporation |
| Entity Name: | O'Reilly Auto Parts |
| Entity Title: | Not reported |
| Affiliation Address: | Not reported |
| Affiliation City: | Not reported |
| Affiliation State: | Not reported |
| Affiliation Country: | Not reported |

**O'REILLY AUTO PARTS #2595 (Continued)** **S119095579**

| | |
|---|---|
| Affiliation Zip: | Not reported |
| Affiliation Phone: | Not reported |
| | |
| Affiliation Type Desc: | CUPA District |
| Entity Name: | San Diego County Env Health |
| Entity Title: | Not reported |
| Affiliation Address: | PO Box 129261 |
| Affiliation City: | San Diego |
| Affiliation State: | CA |
| Affiliation Country: | Not reported |
| Affiliation Zip: | 92112-9261 |
| Affiliation Phone: | (858) 505-6880 |
| | |
| Affiliation Type Desc: | Identification Signer |
| Entity Name: | Stephen Horn, Agent for O'Reilly Auto Enterprises, L.L.C. |
| Entity Title: | Regulatory Compliance Specialist, Verisk 3E |
| Affiliation Address: | Not reported |
| Affiliation City: | Not reported |
| Affiliation State: | Not reported |
| Affiliation Country: | Not reported |
| Affiliation Zip: | Not reported |
| Affiliation Phone: | Not reported |
| | |
| Affiliation Type Desc: | Facility Mailing Address |
| Entity Name: | Mailing Address |
| Entity Title: | Not reported |
| Affiliation Address: | Verisk 3E, Reg. Dept/O'Reilly Auto Parts, 3207 Grey Hawk Ct, Ste 200 |
| Affiliation City: | Carlsbad |
| Affiliation State: | CA |
| Affiliation Country: | Not reported |
| Affiliation Zip: | 92010 |
| Affiliation Phone: | Not reported |
| | |
| Affiliation Type Desc: | Legal Owner |
| Entity Name: | O'Reilly Auto Enterprises, L.L.C. |
| Entity Title: | Not reported |
| Affiliation Address: | 702 E. Bethany Home Road |
| Affiliation City: | Phoenix |
| Affiliation State: | AZ |
| Affiliation Country: | United States |
| Affiliation Zip: | 85014 |
| Affiliation Phone: | (417) 862-3333 |
| | |
| Affiliation Type Desc: | Operator |
| Entity Name: | O'Reilly Auto Enterprises, L.L.C. |
| Entity Title: | Not reported |
| Affiliation Address: | Not reported |
| Affiliation City: | Not reported |
| Affiliation State: | Not reported |
| Affiliation Country: | Not reported |
| Affiliation Zip: | Not reported |
| Affiliation Phone: | (417) 862-3333 |

**T360** **MULLINAX ROY** **EDR Hist Cleaner** **1018844688**
**SSW** **9730 WINTERGARDENS** **N/A**
**< 1/8** **LAKESIDE, CA 92040**
**0.051 mi.**
**271 ft.** **Site 3 of 5 in cluster T**

**Relative:** EDR Hist Cleaner
**Higher**

**Actual:** Year: Name: Type:
**397 ft.** 1982 MULLINAX ROY Garment Pressing And Cleaners' Agents

---

**T361** **WALGREENS #11990** **San Diego Co. HMMD** **S110498692**
**SSW** **9728 WINTER GARDENS BLVD** **CERS HAZ WASTE** **N/A**
**< 1/8** **LAKESIDE, CA 92040** **CERS**
**0.052 mi.**
**272 ft.** **Site 4 of 5 in cluster T**

**Relative:** HMMD SAN DIEGO:
**Higher**

**Actual:** Name: WALGREENS #11990
**396 ft.** Address: 9728 WINTER GARDENS BL
City,State,Zip: LAKESIDE, CA 92040
Permit Number: 211431
Business Type: 6HK42
EPA Id Number: CAL000348459
APN: 382-070-69-00
Last HMMD Inspection: 10/28/2011
Facility Telephone: 619-938-0069
Permit Status: OPEN
Permit Expiration: 01/31/2013
Date Last Updated: 11/02/2012
Facility Owner: WALGREENS CORPORATION
Facility Mailing Address: 3207 GREY HAWK CT #200
Facility Mailing City: CARLSBAD
Facility Mailing State: CA
Facility Mailing Zip: 92010
UST Owner: Not reported
Handle Regulated Hazmat: Not reported
Own Or Operate UST: Not reported
Subject To APSA: Not reported
Generate Haz Waste: Y
Treat Haz Waste: Not reported
Generate Medical Waste: Not reported

Inventory Active Permits (not SQG Medical):
Permit Number: 211431
Update Date: 11/02/2012
Case Number: Not reported
Name: WASTE 131 AQUEOUS SOL'N W/REACTIVE ANION
Other Information: WASTE OXIDIZERS
Material Waste: Waste
Hazardous Categories 1: Not reported
Hazardous Categories 2: Not reported

Permit Number: 211431
Update Date: 11/02/2012
Case Number: Not reported
Name: WASTE 135 UNSPECIFIED AQUEOUS SOL'N
Other Information: NON RCRA HAZARDOUS WASTE, LIQUID
Material Waste: Waste
Hazardous Categories 1: Not reported

**WALGREENS #11990 (Continued)** **S110498692**

Hazardous Categories 2: Not reported

Permit Number: 211431
Update Date: 11/02/2012
Case Number: Not reported
Name: WASTE 171 METAL SLUDGE
Other Information: WASTE HAULER: METAFIX INC
Material Waste: Waste
Hazardous Categories 1: Not reported
Hazardous Categories 2: Not reported

Permit Number: 211431
Update Date: 11/02/2012
Case Number: Not reported
Name: WASTE 214 UNSPEC SOLVENT MIXTURE
Other Information: AEROSOLS/FLAMMABLE LIQUIDS
Material Waste: Waste
Hazardous Categories 1: Not reported
Hazardous Categories 2: Not reported

Permit Number: 211431
Update Date: 11/02/2012
Case Number: Not reported
Name: WASTE 311 PHARMACEUTICAL WASTE
Other Information: Not reported
Material Waste: Waste
Hazardous Categories 1: Not reported
Hazardous Categories 2: Not reported

Permit Number: 211431
Update Date: 11/02/2012
Case Number: Not reported
Name: WASTE 311 PHARMACEUTICAL WASTE
Other Information: RCRA HAZARDOUS WASTE
Material Waste: Waste
Hazardous Categories 1: Not reported
Hazardous Categories 2: Not reported

Permit Number: 211431
Update Date: 11/02/2012
Case Number: Not reported
Name: WASTE 902 INFECTIOUS WASTE, SHARPS
Other Information: MAILBACK SERVICES
Material Waste: Waste
Hazardous Categories 1: Not reported
Hazardous Categories 2: Not reported

Violations Active Permits:
Permit Number: 211431
Update Date: 11/02/2012
Inspection Date: 04/30/2010
Violation Code: 6HV0217
Violation: HAZMAT CON. NOT REPACKAGED WI 96 HRS.
Violation Citation: Failed to repackage damaged/deteriorated hazardous material container within 96 hours. 25124(b)(3)(B) & 66262.34(f)
Activity: ACTIVE

**WALGREENS #11990 (Continued)** **S110498692**

Permit Number: 211431
Update Date: 11/02/2012
Inspection Date: 04/30/2010
Violation Code: 6HV0226
Violation: HW NOT ACCUMULATED IN TANK/CONTAINER
Violation Citation: Did not accumulate waste in container or tank. 66262.34 (d)(2)
Activity: ACTIVE

Permit Number: 211431
Update Date: 11/02/2012
Inspection Date: 04/30/2010
Violation Code: 6HV0233
Violation: DID NOT USE LINED/COMPATIBLE CONTAINER
Violation Citation: Failed to use a lined/compatible container. CFR 265.172.
Activity: ACTIVE

Permit Number: 211431
Update Date: 11/02/2012
Inspection Date: 04/30/2010
Violation Code: 6HV0227
Violation: HAZWASTE TANK/CONTAINER W/O LABEL/DATE
Violation Citation: Failed to properly label/date hazardous waste container &/or tank. 66262.34(f)
Activity: ACTIVE

Permit Number: 211431
Update Date: 11/02/2012
Inspection Date: 04/30/2010
Violation Code: 6HV0228
Violation: CONTAINER NOT KEPT CLOSED
Violation Citation: Failed to keep container closed. CFR 265.173
Activity: ACTIVE

Permit Number: 211431
Update Date: 11/02/2012
Inspection Date: 04/30/2010
Violation Code: 6HV0229
Violation: HW CONTAINERS NOT INSPECTED WEEKLY
Violation Citation: Failed to conduct weekly inspections. CFR 265.174
Activity: ACTIVE

Permit Number: 211431
Update Date: 11/02/2012
Inspection Date: 04/30/2010
Violation Code: 6HV0408
Violation: FAILED TO POST ER PLAN BY PHONE
Violation Citation: Small quantity generator of hazardous waste failed to post emergency response plan by phone. CFR 262.34(d)(5)(ii)
Activity: ACTIVE

Permit Number: 211431
Update Date: 11/02/2012
Inspection Date: 04/30/2010
Violation Code: 6HV4209
Violation: NO GENERATOR'S INFO ON RED BAGS/SHARPS
Violation Citation: Red bags, sharps containers not labeled with generator's name, address, and phone number. 68.1205

**WALGREENS #11990 (Continued)** **S110498692**

| | |
|---|---|
| Activity: | ACTIVE |
| Permit Number: | 211431 |
| Update Date: | 11/02/2012 |
| Inspection Date: | 04/30/2010 |
| Violation Code: | 6HV4422 |
| Violation: | PHARM WASTE NOT PROPERLY LABELED |
| Violation Citation: | Generator did not properly label container holding pharmaceutical waste with the words -incineration only- or other approved markings on the lid and side. 118275(g) |
| Activity: | ACTIVE |
| Permit Number: | 211431 |
| Update Date: | 11/02/2012 |
| Inspection Date: | 04/30/2010 |
| Violation Code: | 6HV4309 |
| Violation: | SQG:MWMP OR EQUIV NOT ONSITE |
| Violation Citation: | Medical Waste Management Plan or equivalent information not onsite for review (SQG). 117945 |
| Activity: | ACTIVE |
| Permit Number: | 211431 |
| Update Date: | 11/02/2012 |
| Inspection Date: | 04/30/2010 |
| Violation Code: | 6HV0407 |
| Violation: | EMPLOYEE TRAINING NOT ADEQUATE |
| Violation Citation: | Employee training program for small quantity generator of hazardous waste is inadequate. CFR 262.34(d)(5)(iii) |
| Activity: | ACTIVE |
| Name: | WALGREENS #11990 |
| Address: | 9728 WINTER GARDENS BL |
| City,State,Zip: | LAKESIDE, CA 92040 |
| Permit Number: | 211431 |
| Business Type: | 6HK42 |
| EPA Id Number: | CAL000348459 |
| APN: | 382-070-69-00 |
| Last HMMD Inspection: | 10/28/2011 |
| Facility Telephone: | 619-938-0069 |
| Permit Status: | OPEN |
| Permit Expiration: | 01/31/2013 |
| Date Last Updated: | 11/02/2012 |
| Facility Owner: | WALGREENS CORPORATION |
| Facility Mailing Address: | 3207 GREY HAWK CT #200 |
| Facility Mailing City: | CARLSBAD |
| Facility Mailing State: | CA |
| Facility Mailing Zip: | 92010 |
| UST Owner: | Not reported |
| Handle Regulated Hazmat: | Not reported |
| Own Or Operate UST: | Not reported |
| Subject To APSA: | Not reported |
| Generate Haz Waste: | Y |
| Treat Haz Waste: | Not reported |
| Generate Medical Waste: | Y |

Inventory Active Permits (not SQG Medical):

| | |
|---|---|
| Permit Number: | 211431 |

**WALGREENS #11990 (Continued)** **S110498692**

| | |
|---|---|
| Update Date: | 11/02/2012 |
| Case Number: | Not reported |
| Name: | WASTE 131 AQUEOUS SOL'N W/REACTIVE ANION |
| Other Information: | WASTE OXIDIZERS |
| Material Waste: | Waste |
| Hazardous Categories 1: | Not reported |
| Hazardous Categories 2: | Not reported |
| | |
| Permit Number: | 211431 |
| Update Date: | 11/02/2012 |
| Case Number: | Not reported |
| Name: | WASTE 135 UNSPECIFIED AQUEOUS SOL'N |
| Other Information: | NON RCRA HAZARDOUS WASTE, LIQUID |
| Material Waste: | Waste |
| Hazardous Categories 1: | Not reported |
| Hazardous Categories 2: | Not reported |
| | |
| Permit Number: | 211431 |
| Update Date: | 11/02/2012 |
| Case Number: | Not reported |
| Name: | WASTE 171 METAL SLUDGE |
| Other Information: | WASTE HAULER: METAFIX INC |
| Material Waste: | Waste |
| Hazardous Categories 1: | Not reported |
| Hazardous Categories 2: | Not reported |
| | |
| Permit Number: | 211431 |
| Update Date: | 11/02/2012 |
| Case Number: | Not reported |
| Name: | WASTE 214 UNSPEC SOLVENT MIXTURE |
| Other Information: | AEROSOLS/FLAMMABLE LIQUIDS |
| Material Waste: | Waste |
| Hazardous Categories 1: | Not reported |
| Hazardous Categories 2: | Not reported |
| | |
| Permit Number: | 211431 |
| Update Date: | 11/02/2012 |
| Case Number: | Not reported |
| Name: | WASTE 311 PHARMACEUTICAL WASTE |
| Other Information: | Not reported |
| Material Waste: | Waste |
| Hazardous Categories 1: | Not reported |
| Hazardous Categories 2: | Not reported |
| | |
| Permit Number: | 211431 |
| Update Date: | 11/02/2012 |
| Case Number: | Not reported |
| Name: | WASTE 311 PHARMACEUTICAL WASTE |
| Other Information: | RCRA HAZARDOUS WASTE |
| Material Waste: | Waste |
| Hazardous Categories 1: | Not reported |
| Hazardous Categories 2: | Not reported |
| | |
| Permit Number: | 211431 |
| Update Date: | 11/02/2012 |
| Case Number: | Not reported |
| Name: | WASTE 902 INFECTIOUS WASTE, SHARPS |

**WALGREENS #11990 (Continued)** **S110498692**

Other Information: MAILBACK SERVICES
Material Waste: Waste
Hazardous Categories 1: Not reported
Hazardous Categories 2: Not reported

Violations Active Permits:

Permit Number: 211431
Update Date: 11/02/2012
Inspection Date: 04/30/2010
Violation Code: 6HV0217
Violation: HAZMAT CON. NOT REPACKAGED WI 96 HRS.
Violation Citation: Failed to repackage damaged/deteriorated hazardous material container within 96 hours. 25124(b)(3)(B) & 66262.34(f)
Activity: ACTIVE

Permit Number: 211431
Update Date: 11/02/2012
Inspection Date: 04/30/2010
Violation Code: 6HV0226
Violation: HW NOT ACCUMULATED IN TANK/CONTAINER
Violation Citation: Did not accumulate waste in container or tank. 66262.34 (d)(2)
Activity: ACTIVE

Permit Number: 211431
Update Date: 11/02/2012
Inspection Date: 04/30/2010
Violation Code: 6HV0233
Violation: DID NOT USE LINED/COMPATIBLE CONTAINER
Violation Citation: Failed to use a lined/compatible container. CFR 265.172.
Activity: ACTIVE

Permit Number: 211431
Update Date: 11/02/2012
Inspection Date: 04/30/2010
Violation Code: 6HV0227
Violation: HAZWASTE TANK/CONTAINER W/O LABEL/DATE
Violation Citation: Failed to properly label/date hazardous waste container &/or tank. 66262.34(f)
Activity: ACTIVE

Permit Number: 211431
Update Date: 11/02/2012
Inspection Date: 04/30/2010
Violation Code: 6HV0228
Violation: CONTAINER NOT KEPT CLOSED
Violation Citation: Failed to keep container closed. CFR 265.173
Activity: ACTIVE

Permit Number: 211431
Update Date: 11/02/2012
Inspection Date: 04/30/2010
Violation Code: 6HV0229
Violation: HW CONTAINERS NOT INSPECTED WEEKLY
Violation Citation: Failed to conduct weekly inspections. CFR 265.174
Activity: ACTIVE

Permit Number: 211431

**WALGREENS #11990 (Continued)** **S110498692**

| | |
|---|---|
| Update Date: | 11/02/2012 |
| Inspection Date: | 04/30/2010 |
| Violation Code: | 6HV0408 |
| Violation: | FAILED TO POST ER PLAN BY PHONE |
| Violation Citation: | Small quantity generator of hazardous waste failed to post emergency response plan by phone. CFR 262.34(d)(5)(ii) |
| Activity: | ACTIVE |
| | |
| Permit Number: | 211431 |
| Update Date: | 11/02/2012 |
| Inspection Date: | 04/30/2010 |
| Violation Code: | 6HV4209 |
| Violation: | NO GENERATOR'S INFO ON RED BAGS/SHARPS |
| Violation Citation: | Red bags, sharps containers not labeled with generator's name, address, and phone number. 68.1205 |
| Activity: | ACTIVE |
| | |
| Permit Number: | 211431 |
| Update Date: | 11/02/2012 |
| Inspection Date: | 04/30/2010 |
| Violation Code: | 6HV4422 |
| Violation: | PHARM WASTE NOT PROPERLY LABELED |
| Violation Citation: | Generator did not properly label container holding pharmaceutical waste with the words -incineration only- or other approved markings on the lid and side. 118275(g) |
| Activity: | ACTIVE |
| | |
| Permit Number: | 211431 |
| Update Date: | 11/02/2012 |
| Inspection Date: | 04/30/2010 |
| Violation Code: | 6HV4309 |
| Violation: | SQG:MWMP OR EQUIV NOT ONSITE |
| Violation Citation: | Medical Waste Management Plan or equivalent information not onsite for review (SQG). 117945 |
| Activity: | ACTIVE |
| | |
| Permit Number: | 211431 |
| Update Date: | 11/02/2012 |
| Inspection Date: | 04/30/2010 |
| Violation Code: | 6HV0407 |
| Violation: | EMPLOYEE TRAINING NOT ADEQUATE |
| Violation Citation: | Employee training program for small quantity generator of hazardous waste is inadequate. CFR 262.34(d)(5)(iii) |
| Activity: | ACTIVE |

CERS HAZ WASTE:

| | |
|---|---|
| Name: | WALGREENS #11990 |
| Address: | 9728 WINTER GARDENS BLVD |
| City,State,Zip: | LAKESIDE, CA 92040 |
| Site ID: | 84123 |
| CERS ID: | 10371970 |
| CERS Description: | Hazardous Waste Generator |

CERS:

| | |
|---|---|
| Name: | WALGREENS #11990 |

**WALGREENS #11990 (Continued)** **S110498692**

Address: 9728 WINTER GARDENS BLVD
City,State,Zip: LAKESIDE, CA 92040
Site ID: 84123
CERS ID: 10371970
CERS Description: Chemical Storage Facilities

Evaluation:
Eval General Type: Compliance Evaluation Inspection
Eval Date: 07-15-2013
Violations Found: No
Eval Type: Routine done by local agency
Eval Notes: Inspector: Schiess Romina Inspection ID:4098826
Eval Division: San Diego County Department of Env Health
Eval Program: HW
Eval Source: CERS

Eval General Type: Compliance Evaluation Inspection
Eval Date: 02-04-2016
Violations Found: No
Eval Type: Routine done by local agency
Eval Notes: Inspector: Griffin Donelle Inspection ID:4998427
Eval Division: San Diego County Department of Env Health
Eval Program: HW
Eval Source: CERS

Eval General Type: Compliance Evaluation Inspection
Eval Date: 12-01-2017
Violations Found: No
Eval Type: Routine done by local agency
Eval Notes: Inspector: Griffin Donelle Inspection ID:5842563
Eval Division: San Diego County Department of Env Health
Eval Program: HMRRP
Eval Source: CERS

Eval General Type: Compliance Evaluation Inspection
Eval Date: 12-01-2017
Violations Found: No
Eval Type: Routine done by local agency
Eval Notes: Inspector: Griffin Donelle Inspection ID:5842563
Eval Division: San Diego County Department of Env Health
Eval Program: HW
Eval Source: CERS

Coordinates:
Site ID: 84123
Facility Name: WALGREENS #11990
Env Int Type Code: HWG
Program ID: 10371970
Coord Name: Not reported
Ref Point Type Desc: Center of a facility or station.
Latitude: 32.854780
Longitude: -116.932220

Affiliation:
Affiliation Type Desc: Facility Mailing Address
Entity Name: Mailing Address
Entity Title: Not reported

**WALGREENS #11990 (Continued)** **S110498692**

| | |
|---|---|
| Affiliation Address: | Verisk 3E, Regulatory Dept/Walgreen Co. 3207 Grey Hawk Court, Ste 200 |
| Affiliation City: | Carlsbad |
| Affiliation State: | CA |
| Affiliation Country: | Not reported |
| Affiliation Zip: | 92010 |
| Affiliation Phone: | Not reported |
| | |
| Affiliation Type Desc: | Identification Signer |
| Entity Name: | Crystalyn Dogui-is, on behalf of Walgreen Co. |
| Entity Title: | Regulatory Compliance Coordinator II, 3E Company |
| Affiliation Address: | Not reported |
| Affiliation City: | Not reported |
| Affiliation State: | Not reported |
| Affiliation Country: | Not reported |
| Affiliation Zip: | Not reported |
| Affiliation Phone: | Not reported |
| | |
| Affiliation Type Desc: | Parent Corporation |
| Entity Name: | Walgreens |
| Entity Title: | Not reported |
| Affiliation Address: | Not reported |
| Affiliation City: | Not reported |
| Affiliation State: | Not reported |
| Affiliation Country: | Not reported |
| Affiliation Zip: | Not reported |
| Affiliation Phone: | Not reported |
| | |
| Affiliation Type Desc: | Property Owner |
| Entity Name: | MAR LLC |
| Entity Title: | Not reported |
| Affiliation Address: | 331 N ATLANTIC BLVD STE 200 |
| Affiliation City: | MONTEREY PARK |
| Affiliation State: | CA |
| Affiliation Country: | United States |
| Affiliation Zip: | 91754 |
| Affiliation Phone: | (626) 281-1128 |
| | |
| Affiliation Type Desc: | CUPA District |
| Entity Name: | San Diego County Env Health |
| Entity Title: | Not reported |
| Affiliation Address: | PO Box 129261 |
| Affiliation City: | San Diego |
| Affiliation State: | CA |
| Affiliation Country: | Not reported |
| Affiliation Zip: | 92112-9261 |
| Affiliation Phone: | (858) 505-6880 |
| | |
| Affiliation Type Desc: | Document Preparer |
| Entity Name: | Crystalyn Dogui-is, On behalf of Walgreen Co. |
| Entity Title: | Not reported |
| Affiliation Address: | Not reported |
| Affiliation City: | Not reported |
| Affiliation State: | Not reported |
| Affiliation Country: | Not reported |
| Affiliation Zip: | Not reported |
| Affiliation Phone: | Not reported |

**WALGREENS #11990 (Continued)** **S110498692**

| | |
|---|---|
| Affiliation Type Desc: | Operator |
| Entity Name: | Walgreen Co. |
| Entity Title: | Not reported |
| Affiliation Address: | Not reported |
| Affiliation City: | Not reported |
| Affiliation State: | Not reported |
| Affiliation Country: | Not reported |
| Affiliation Zip: | Not reported |
| Affiliation Phone: | (847) 914-2264 |

| | |
|---|---|
| Affiliation Type Desc: | Environmental Contact |
| Entity Name: | Verisk 3E, Regulatory Department/Walgreen Co. |
| Entity Title: | Not reported |
| Affiliation Address: | 3207 Grey Hawk Court, Suite 200 |
| Affiliation City: | Carlsbad |
| Affiliation State: | CA |
| Affiliation Country: | Not reported |
| Affiliation Zip: | 92010 |
| Affiliation Phone: | Not reported |

| | |
|---|---|
| Affiliation Type Desc: | Legal Owner |
| Entity Name: | Walgreen Co. |
| Entity Title: | Not reported |
| Affiliation Address: | 200 Wilmot Road |
| Affiliation City: | Deerfield |
| Affiliation State: | IL |
| Affiliation Country: | United States |
| Affiliation Zip: | 60015 |
| Affiliation Phone: | (847) 914-2264 |

---

**T362** **WALGREENS #11990** **RCRA-VSQG** **1016954588**
**SSW** **9728 WINTER GARDENS BLVD** **CAL000348459**
**< 1/8** **LAKESIDE, CA 92040**
**0.052 mi.**
**272 ft.** **Site 5 of 5 in cluster T**

**Relative:**
**Higher**

**Actual:**
**396 ft.**

RCRA-VSQG:

| | |
|---|---|
| Date form received by agency: | 2016-04-06 00:00:00.0 |
| Facility name: | WALGREENS #11990 |
| Facility address: | 9728 WINTER GARDENS BLVD<br>LAKESIDE, CA 92040 |
| EPA ID: | CAL000348459 |
| Mailing address: | GREYHAWK CT<br>SUITE 200<br>CARLSBAD, CA 92010 |
| Contact: | KARINA ROMERO |
| Contact address: | GREYHAWK CT SUITE 200<br>CARLSBAD, CA 92010 |
| Contact country: | US |
| Contact telephone: | 760-602-8700 |
| Contact email: | REGULATORY@3ECOMPANY.COM |
| EPA Region: | 09 |
| Classification: | Conditionally Exempt Small Quantity Generator |
| Description: | Handler: generates 100 kg or less of hazardous waste per calendar month, and accumulates 1000 kg or less of hazardous waste at any time; or generates 1 kg or less of acutely hazardous waste per calendar month, and accumulates at any time: 1 kg or less of acutely hazardous |

**WALGREENS #11990 (Continued)** **1016954588**

waste; or 100 kg or less of any residue or contaminated soil, waste or other debris resulting from the cleanup of a spill, into or on any land or water, of acutely hazardous waste; or generates 100 kg or less of any residue or contaminated soil, waste or other debris resulting from the cleanup of a spill, into or on any land or water, of acutely hazardous waste during any calendar month, and accumulates at any time: 1 kg or less of acutely hazardous waste; or 100 kg or less of any residue or contaminated soil, waste or other debris resulting from the cleanup of a spill, into or on any land or water, of acutely hazardous waste

Owner/Operator Summary:

| | |
|---|---|
| Owner/operator name: | MAR LLC |
| Owner/operator address: | N ATLANTIC BLVD STE 200 |
| | MONTEREY PARK, CA 91754 |
| Owner/operator country: | US |
| Owner/operator telephone: | 626-281-1128 |
| Owner/operator email: | Not reported |
| Owner/operator fax: | Not reported |
| Owner/operator extension: | Not reported |
| Legal status: | Private |
| Owner/Operator Type: | Owner |
| Owner/Op start date: | 2009-09-14 00:00:00. |
| Owner/Op end date: | Not reported |

| | |
|---|---|
| Owner/operator name: | WALGREEN CO. |
| Owner/operator address: | Not reported |
| | Not reported |
| Owner/operator country: | Not reported |
| Owner/operator telephone: | Not reported |
| Owner/operator email: | Not reported |
| Owner/operator fax: | Not reported |
| Owner/operator extension: | Not reported |
| Legal status: | Private |
| Owner/Operator Type: | Operator |
| Owner/Op start date: | 2009-10-09 00:00:00. |
| Owner/Op end date: | Not reported |

Handler Activities Summary:

| | |
|---|---|
| U.S. importer of hazardous waste: | No |
| Mixed waste (haz. and radioactive): | No |
| Recycler of hazardous waste: | No |
| Transporter of hazardous waste: | No |
| Treater, storer or disposer of HW: | No |
| Underground injection activity: | No |
| On-site burner exemption: | No |
| Furnace exemption: | No |
| Used oil fuel burner: | No |
| Used oil processor: | No |
| User oil refiner: | No |
| Used oil fuel marketer to burner: | No |
| Used oil Specification marketer: | No |
| Used oil transfer facility: | No |
| Used oil transporter: | No |

**WALGREENS #11990 (Continued)** **1016954588**

Historical Generators:
Date form received by agency: 2014-06-09 00:00:00.0
Site name: WALGREENS #11990
Classification: Conditionally Exempt Small Quantity Generator

Hazardous Waste Summary:

. Waste code: 122
. Waste name: Alkaline solution without metals (pH > 12.5)

. Waste code: 131
. Waste name: Aqueous solution (2 < pH < 12.5) containing reactive anions (azide, bromate, chlorate, cyanide, fluoride, hypochlorite, nitrite, perchlorate, and sulfide anions)

. Waste code: 181
. Waste name: Other inorganic solid waste

. Waste code: 214
. Waste name: Unspecified solvent mixture

. Waste code: 311
. Waste name: Pharmaceutical waste

. Waste code: 331
. Waste name: Off-specification, aged, or surplus organics

. Waste code: D001
. Waste name: IGNITABLE WASTE

. Waste code: D002
. Waste name: CORROSIVE WASTE

. Waste code: D007
. Waste name: CHROMIUM

. Waste code: D009
. Waste name: MERCURY

. Waste code: D010
. Waste name: SELENIUM

. Waste code: D024
. Waste name: M-CRESOL

. Waste code: P001
. Waste name: 2H-1-BENZOPYRAN-2-ONE, 4-HYDROXY-3-(3-OXO-1-PHENYLBUTYL)-, & SALTS, WHEN PRESENT AT CONCENTRATIONS GREATER THAN 0.3% (OR) WARFARIN, & SALTS, WHEN PRESENT AT CONCENTRATIONS GREATER THAN 0.3%

. Waste code: P075
. Waste name: NICOTINE, & SALTS (OR) PYRIDINE, 3-(1-METHYL-2-PYRROLIDINYL)-,(S)-, & SALTS

. Waste code: U034
. Waste name: ACETALDEHYDE, TRICHLORO- (OR) CHLORAL

**WALGREENS #11990 (Continued)** **1016954588**

. Waste code: U165
. Waste name: NAPHTHALENE

Biennial Reports:

Last Biennial Reporting Year: 2017

Annual Waste Handled:

Waste code: D001
Waste name: IGNITABLE HAZARDOUS WASTES ARE THOSE WASTES WHICH HAVE A FLASHPOINT OF LESS THAN 140 DEGREES FAHRENHEIT AS DETERMINED BY A PENSKY-MARTENS CLOSED CUP FLASH POINT TESTER. ANOTHER METHOD OF DETERMINING THE FLASH POINT OF A WASTE IS TO REVIEW THE MATERIAL SAFETY DATA SHEET, WHICH CAN BE OBTAINED FROM THE MANUFACTURER OR DISTRIBUTOR OF THE MATERIAL. LACQUER THINNER IS AN EXAMPLE OF A COMMONLY USED SOLVENT WHICH WOULD BE CONSIDERED AS IGNITABLE HAZARDOUS WASTE.
Amount (Lbs): 111

Waste code: D002
Waste name: A WASTE WHICH HAS A PH OF LESS THAN 2 OR GREATER THAN 12.5 IS CONSIDERED TO BE A CORROSIVE HAZARDOUS WASTE. SODIUM HYDROXIDE, A CAUSTIC SOLUTION WITH A HIGH PH, IS OFTEN USED BY INDUSTRIES TO CLEAN OR DEGREASE PARTS. HYDROCHLORIC ACID, A SOLUTION WITH A LOW PH, IS USED BY MANY INDUSTRIES TO CLEAN METAL PARTS PRIOR TO PAINTING. WHEN THESE CAUSTIC OR ACID SOLUTIONS BECOME CONTAMINATED AND MUST BE DISPOSED, THE WASTE WOULD BE A CORROSIVE HAZARDOUS WASTE.
Amount (Lbs): 31

Waste code: D007
Waste name: CHROMIUM
Amount (Lbs): 21

Waste code: D010
Waste name: SELENIUM
Amount (Lbs): 21

Waste code: P001
Waste name: 2H-1-BENZOPYRAN-2-ONE, 4-HYDROXY-3-(3-OXO-1-PHENYLBUTYL)-, & SALTS, WHEN PRESENT AT CONCENTRATIONS GREATER THAN 0.3%
Amount (Lbs): 6

Waste code: P075
Waste name: NICOTINE, & SALTS
Amount (Lbs): 2

Violation Status: No violations found

---

**363**
**ENE**
**< 1/8**
**0.052 mi.**
**272 ft.**

**9902 CHANNEL RD**
**LAKESIDE, CA 92040**

**RCRA NonGen / NLR** **1025868320**
**CAL000360204**

**Relative:**
**Higher**

**Actual:**
**399 ft.**

RCRA NonGen / NLR:
Date form received by agency: 2011-01-10 00:00:00.0
Facility name: Not reported
Facility address: 9902 CHANNEL RD
LAKESIDE, CA 92040

**(Continued)** **1025868320**

EPA ID: CAL000360204
Contact: CURTIS COX
Contact address: 9902 CHANNEL ROAD
LAKESIDE, CA 92040
Contact country: Not reported
Contact telephone: 619-443-7034
Contact email: CCOX@STANDARDDRYWALL.COM
EPA Region: 09
Classification: Non-Generator
Description: Handler: Non-Generators do not presently generate hazardous waste

Owner/Operator Summary:
Owner/operator name: CURTIS COX
Owner/operator address: 9902 CHANNEL ROAD
LAKESIDE, CA 92040
Owner/operator country: Not reported
Owner/operator telephone: 619-443-7034
Owner/operator email: Not reported
Owner/operator fax: Not reported
Owner/operator extension: Not reported
Legal status: Other
Owner/Operator Type: Operator
Owner/Op start date: Not reported
Owner/Op end date: Not reported

Owner/operator name: STANDARD DRYWALL INC
Owner/operator address: 9902 CHANNEL RD
LAKESIDE, CA 92040
Owner/operator country: Not reported
Owner/operator telephone: 619-443-7034
Owner/operator email: Not reported
Owner/operator fax: Not reported
Owner/operator extension: Not reported
Legal status: Other
Owner/Operator Type: Owner
Owner/Op start date: Not reported
Owner/Op end date: Not reported

Handler Activities Summary:
U.S. importer of hazardous waste: No
Mixed waste (haz. and radioactive): No
Recycler of hazardous waste: No
Transporter of hazardous waste: No
Treater, storer or disposer of HW: No
Underground injection activity: No
On-site burner exemption: No
Furnace exemption: No
Used oil fuel burner: No
Used oil processor: No
User oil refiner: No
Used oil fuel marketer to burner: No
Used oil Specification marketer: No
Used oil transfer facility: No
Used oil transporter: No

Violation Status: No violations found

**U364** **LAKESIDE FIRE DEPT** **SWEEPS UST** **S106928495**
**WSW** **9726 RIVERVIEW AVE** **N/A**
**< 1/8** **LAKESIDE, CA 92040**
**0.056 mi.**
**297 ft.** **Site 1 of 2 in cluster U**

**Relative:** **Higher**

**Actual:** **398 ft.**

SWEEPS UST:

| | |
|---|---|
| Name: | LAKESIDE FIRE DEPT |
| Address: | 9726 RIVERVIEW AVE |
| City: | LAKESIDE |
| Status: | Not reported |
| Comp Number: | 26536 |
| Number: | Not reported |
| Board Of Equalization: | Not reported |
| Referral Date: | Not reported |
| Action Date: | Not reported |
| Created Date: | Not reported |
| Owner Tank Id: | Not reported |
| SWRCB Tank Id: | 37-000-026536-000001 |
| Tank Status: | Not reported |
| Capacity: | 550 |
| Active Date: | Not reported |
| Tank Use: | M.V. FUEL |
| STG: | PRODUCT |
| Content: | OTHER |
| Number Of Tanks: | 1 |

---

**V365** **PUPIL TRANS FACILITY** **San Diego Co. HMMD** **S103974196**
**WSW** **9707 MARILLA DR** **CERS HAZ WASTE** **N/A**
**< 1/8** **LAKESIDE, CA 92040** **WDS**
**0.072 mi.** **CIWQS**
**381 ft.** **Site 1 of 2 in cluster V** **CERS**

**Relative:** **Lower**

**Actual:** **389 ft.**

HMMD SAN DIEGO:

| | |
|---|---|
| Name: | STUDENT TRANS. FACILITY - LUSD |
| Address: | 9707 MARILLA DR |
| City,State,Zip: | LAKESIDE, CA 92040 |
| Permit Number: | 136203 |
| Business Type: | 6HK56 |
| EPA Id Number: | CAL000138061 |
| APN: | 382-220-04-00 |
| Last HMMD Inspection: | 01/25/2010 |
| Facility Telephone: | 619-390-2682 |
| Permit Status: | OPEN |
| Permit Expiration: | 05/31/2013 |
| Date Last Updated: | 11/02/2012 |
| Facility Owner: | LAKESIDE UNION SCHOOL DISTRICT |
| Facility Mailing Address: | 12335 WOODSIDE AV |
| Facility Mailing City: | LAKESIDE |
| Facility Mailing State: | CA |
| Facility Mailing Zip: | 92040- |
| UST Owner: | Not reported |
| Handle Regulated Hazmat: | Y |
| Own Or Operate UST: | Not reported |
| Subject To APSA: | Not reported |
| Generate Haz Waste: | Y |
| Treat Haz Waste: | Not reported |
| Generate Medical Waste: | Not reported |

Inventory Active Permits (not SQG Medical):

**PUPIL TRANS FACILITY (Continued)** **S103974196**

| | |
|---|---|
| Permit Number: | 136203 |
| Update Date: | 11/02/2012 |
| Case Number: | 74-86-2 |
| Name: | ACETYLENE COMPRESSED GAS |
| Other Information: | Not reported |
| Material Waste: | Material |
| Hazardous Categories 1: | FIRE |
| Hazardous Categories 2: | PRESSURE RELEASE |

| | |
|---|---|
| Permit Number: | 136203 |
| Update Date: | 11/02/2012 |
| Case Number: | 8002-05-9 |
| Name: | OILS, LUBRICATING |
| Other Information: | Not reported |
| Material Waste: | Material |
| Hazardous Categories 1: | FIRE |
| Hazardous Categories 2: | Not reported |

| | |
|---|---|
| Permit Number: | 136203 |
| Update Date: | 11/02/2012 |
| Case Number: | 7782-44-7 |
| Name: | OXYGEN COMPRESSED GAS : |
| Other Information: | Not reported |
| Material Waste: | Material |
| Hazardous Categories 1: | FIRE |
| Hazardous Categories 2: | PRESSURE RELEASE |

| | |
|---|---|
| Permit Number: | 136203 |
| Update Date: | 11/02/2012 |
| Case Number: | Not reported |
| Name: | WASTE 135 UNSPECIFIED AQUEOUS SOL'N |
| Other Information: | PARTS WASHER |
| Material Waste: | Waste |
| Hazardous Categories 1: | Not reported |
| Hazardous Categories 2: | Not reported |

| | |
|---|---|
| Permit Number: | 136203 |
| Update Date: | 11/02/2012 |
| Case Number: | Not reported |
| Name: | WASTE 214 UNSPEC SOLVENT MIXTURE |
| Other Information: | COLD IMMERSION CLEANER |
| Material Waste: | Waste |
| Hazardous Categories 1: | Not reported |
| Hazardous Categories 2: | Not reported |

| | |
|---|---|
| Permit Number: | 136203 |
| Update Date: | 11/02/2012 |
| Case Number: | Not reported |
| Name: | WASTE 221 WASTE OIL & MIXED OIL |
| Other Information: | Not reported |
| Material Waste: | Waste |
| Hazardous Categories 1: | Not reported |
| Hazardous Categories 2: | Not reported |

| | |
|---|---|
| Permit Number: | 136203 |
| Update Date: | 11/02/2012 |
| Case Number: | Not reported |

**PUPIL TRANS FACILITY (Continued)** **S103974196**

Name: WASTE 342 ORGANIC LIQUIDS W/METALS
Other Information: ANTIFREEZE WASTE
Material Waste: Waste
Hazardous Categories 1: Not reported
Hazardous Categories 2: Not reported

Permit Number: 136203
Update Date: 11/02/2012
Case Number: Not reported
Name: WASTE 444 USED BATTERIES
Other Information: BRODINGS BATTERY
Material Waste: Waste
Hazardous Categories 1: Not reported
Hazardous Categories 2: Not reported

Permit Number: 136203
Update Date: 11/02/2012
Case Number: Not reported
Name: WASTE 888 USED OIL FILTERS
Other Information: USED OIL FILTERS, VORTEX
Material Waste: Waste
Hazardous Categories 1: Not reported
Hazardous Categories 2: Not reported

Name: STUDENT TRANS. FACILITY - LUSD
Address: 9707 MARILLA DR
City,State,Zip: LAKESIDE, CA 92040
Permit Number: Not reported
Business Type: Not reported
EPA Id Number: CAL000138061
APN: Not reported
Last HMMD Inspection: Not reported
Facility Telephone: 619-390-2682
Permit Status: Permit Renewed
Permit Expiration: Not reported
Date Last Updated: 11/16/2019
Facility Owner: Not reported
Facility Mailing Address: 12335 WOODSIDE AV, LAKESIDE, CA 92040
Facility Mailing City: Not reported
Facility Mailing State: Not reported
Facility Mailing Zip: Not reported
UST Owner: N
Handle Regulated Hazmat: Not reported
Own Or Operate UST: Not reported
Subject To APSA: Not reported
Generate Haz Waste: Y
Treat Haz Waste: N
Generate Medical Waste: Not reported

Inspection Violation:
Record ID: DEH2002-HUPFP-136203
Permit Status: Permit Renewed
Active Permit: Y
Facility Id Number: 37-000-136203
Program Element: Hazardous Waste Generator
Inspection Type: Routine
Inspection Number: 4917540

**PUPIL TRANS FACILITY (Continued)** **S103974196**

Return To Compliance Date: 2016-02-09T00:00:00.000
Nov: No
Violation Classification: Minor
Underground Storage Tank Id: Not reported
Container/Tank Id: Not reported
Last Update: 2019-11-16T00:00:00.000
Inspection Date: 2016-02-02T14:21:00.000
Violation Code: 3030010 Accumulated waste too long (>180 or 270 days) (>90 days for an acutely hazardous waste). (40 CFR 262.34(e) and (f).) HSC 25201(a); 22 CCR 66262.34(d)

Record ID: DEH2002-HUPFP-136203
Permit Status: Permit Renewed
Active Permit: Y
Facility Id Number: 37-000-136203
Program Element: Hazardous Waste Generator
Inspection Type: Routine
Inspection Number: 5842423
Return To Compliance Date: 2018-03-29T00:00:00.000
Nov: No
Violation Classification: Class II
Underground Storage Tank Id: Not reported
Container/Tank Id: Not reported
Last Update: 2019-11-16T00:00:00.000
Inspection Date: 2017-11-20T17:20:00.000
Violation Code: 3030010 Accumulated waste too long (>180 or 270 days) or (>90 days). HSC 25201(a), 25123.3(h)(1); 22 CCR 66262.34(d); 40 CFR 262.34(e) and/or (f)

Record ID: DEH2002-HUPFP-136203
Permit Status: Permit Renewed
Active Permit: Y
Facility Id Number: 37-000-136203
Program Element: Hazardous Materials Release Response Plans
Inspection Type: Routine
Inspection Number: 5842423
Return To Compliance Date: 2018-04-23T00:00:00.000
Nov: No
Violation Classification: Class II
Underground Storage Tank Id: Not reported
Container/Tank Id: Not reported
Last Update: 2019-11-16T00:00:00.000
Inspection Date: 2017-11-20T17:20:00.000
Violation Code: 1010004 Chemical inventory incomplete or not submitted in CERS. HSC 25505(a)(1); 25507(a); 25508.1(a-b); 19 CCR 2654 (a) or (d)

Record ID: DEH2002-HUPFP-136203
Permit Status: Permit Renewed
Active Permit: Y
Facility Id Number: 37-000-136203
Program Element: Hazardous Materials Release Response Plans
Inspection Type: Routine
Inspection Number: 5842423
Return To Compliance Date: 2018-04-23T00:00:00.000
Nov: No
Violation Classification: Minor
Underground Storage Tank Id: Not reported

**PUPIL TRANS FACILITY (Continued)** **S103974196**

| | |
|---|---|
| Container/Tank Id: | Not reported |
| Last Update: | 2019-11-16T00:00:00.000 |
| Inspection Date: | 2017-11-20T17:20:00.000 |
| Violation Code: | 1010005 Site map not submitted in CERS or not sufficient. HSC 25505(a)(2); 25508.1(f); 19 CCR 2652(a)(3) |
| Record ID: | DEH2002-HUPFP-136203 |
| Permit Status: | Permit Renewed |
| Active Permit: | Y |
| Facility Id Number: | 37-000-136203 |
| Program Element: | Hazardous Materials Release Response Plans |
| Inspection Type: | Routine |
| Inspection Number: | 5842423 |
| Return To Compliance Date: | 2018-03-22T00:00:00.000 |
| Nov: | No |
| Violation Classification: | Class II |
| Underground Storage Tank Id: | Not reported |
| Container/Tank Id: | Not reported |
| Last Update: | 2019-11-16T00:00:00.000 |
| Inspection Date: | 2017-11-20T17:20:00.000 |
| Violation Code: | 1020002 Initial &/or annual employee training not conducted in safety procedures for a hazardous material release or threatened release &/or employee training records not available or not maintained for 3 years. HSC 25505(a)(4); 19 CCR 2659(b) |

Waste and Materials:

| | |
|---|---|
| Record ID: | DEH2002-HUPFP-136203 |
| Permit Status: | Permit Renewed |
| Active Permit: | Y |
| Child Record Id: | DEH2018-HCHEM-0180003 |
| Trade Secret: | N |
| Hazardous Material Type: | Pure |
| Last Updated: | 2019-11-16T02:33:21.000 |
| Chemical Name: | OILS, LUBRICATING |
| Common Name: | OILS, LUBRICATING |
| Case Number: | 8002-05-9 |
| Record ID: | DEH2002-HUPFP-136203 |
| Permit Status: | Permit Renewed |
| Active Permit: | Y |
| Child Record Id: | DEH2018-HCHEM-0180004 |
| Trade Secret: | N |
| Hazardous Material Type: | Pure |
| Last Updated: | 2019-11-16T02:33:21.000 |
| Chemical Name: | OXYGEN COMPRESSED GAS : |
| Common Name: | OXYGEN COMPRESSED GAS : |
| Case Number: | 7782-44-7 |
| Record ID: | DEH2002-HUPFP-136203 |
| Permit Status: | Permit Renewed |
| Active Permit: | Y |
| Child Record Id: | DEH2018-HCHEM-0180005 |
| Trade Secret: | N |
| Hazardous Material Type: | Pure |
| Last Updated: | 2019-11-16T02:33:21.000 |
| Chemical Name: | ACETYLENE COMPRESSED GAS |
| Common Name: | ACETYLENE COMPRESSED GAS |

**PUPIL TRANS FACILITY (Continued)** **S103974196**

Case Number: 74-86-2

Record ID: DEH2002-HUPFP-136203
Permit Status: Permit Renewed
Active Permit: Y
Child Record Id: DEH2018-HCHEM-0180006
Trade Secret: N
Hazardous Material Type: Pure
Last Updated: 2019-11-16T02:33:21.000
Chemical Name: Ethyl Glycol
Common Name: Anti-freeze
Case Number: Not reported

Record ID: DEH2002-HUPFP-136203
Permit Status: Permit Renewed
Active Permit: Y
Child Record Id: DEH2018-HWAST-0154682
Trade Secret: N
Hazardous Material Type: Not reported
Last Updated: 2019-11-16T02:33:21.000
Chemical Name: WASTE 135 UNSPECIFIED AQUEOUS SOL'N
Common Name: PARTS WASHER
Case Number: Not reported

Record ID: DEH2002-HUPFP-136203
Permit Status: Permit Renewed
Active Permit: Y
Child Record Id: DEH2018-HWAST-0154683
Trade Secret: N
Hazardous Material Type: Not reported
Last Updated: 2019-11-16T02:33:21.000
Chemical Name: WASTE 221 WASTE OIL & MIXED OIL
Common Name: WASTE 221 WASTE OIL & MIXED OIL
Case Number: Not reported

Record ID: DEH2002-HUPFP-136203
Permit Status: Permit Renewed
Active Permit: Y
Child Record Id: DEH2018-HWAST-0154684
Trade Secret: N
Hazardous Material Type: Not reported
Last Updated: 2019-11-16T02:33:21.000
Chemical Name: WASTE 342 ORGANIC LIQUIDS W/METALS
Common Name: ANTIFREEZE WASTE
Case Number: Not reported

Record ID: DEH2002-HUPFP-136203
Permit Status: Permit Renewed
Active Permit: Y
Child Record Id: DEH2018-HWAST-0154685
Trade Secret: N
Hazardous Material Type: Not reported
Last Updated: 2019-11-16T02:33:21.000
Chemical Name: non-metal filters/oily debris 30 gal drum
Common Name: non-metal filters/oily debris 30 gal drum
Case Number: Not reported

**PUPIL TRANS FACILITY (Continued)** **S103974196**

| | |
|---|---|
| Record ID: | DEH2002-HUPFP-136203 |
| Permit Status: | Permit Renewed |
| Active Permit: | Y |
| Child Record Id: | DEH2018-HCHEM-0169230 |
| Trade Secret: | N |
| Hazardous Material Type: | Pure |
| Last Updated: | 2018-02-10T03:51:58.000 |
| Chemical Name: | OILS, LUBRICATING |
| Common Name: | OILS, LUBRICATING |
| Case Number: | 8002-05-9 |

| | |
|---|---|
| Record ID: | DEH2002-HUPFP-136203 |
| Permit Status: | Permit Renewed |
| Active Permit: | Y |
| Child Record Id: | DEH2018-HCHEM-0169231 |
| Trade Secret: | N |
| Hazardous Material Type: | Pure |
| Last Updated: | 2018-02-10T03:51:58.000 |
| Chemical Name: | OXYGEN COMPRESSED GAS : |
| Common Name: | OXYGEN COMPRESSED GAS : |
| Case Number: | 7782-44-7 |

| | |
|---|---|
| Record ID: | DEH2002-HUPFP-136203 |
| Permit Status: | Permit Renewed |
| Active Permit: | Y |
| Child Record Id: | DEH2018-HCHEM-0169232 |
| Trade Secret: | N |
| Hazardous Material Type: | Pure |
| Last Updated: | 2018-02-10T03:51:58.000 |
| Chemical Name: | ACETYLENE COMPRESSED GAS |
| Common Name: | ACETYLENE COMPRESSED GAS |
| Case Number: | 74-86-2 |

| | |
|---|---|
| Record ID: | DEH2002-HUPFP-136203 |
| Permit Status: | Permit Renewed |
| Active Permit: | Y |
| Child Record Id: | DEH2018-HCHEM-0169233 |
| Trade Secret: | N |
| Hazardous Material Type: | Pure |
| Last Updated: | 2018-02-10T03:51:58.000 |
| Chemical Name: | Ethyl Glycol |
| Common Name: | Anti-freeze |
| Case Number: | Not reported |

| | |
|---|---|
| Record ID: | DEH2002-HUPFP-136203 |
| Permit Status: | Permit Renewed |
| Active Permit: | Y |
| Child Record Id: | DEH2018-HWAST-0143356 |
| Trade Secret: | N |
| Hazardous Material Type: | Not reported |
| Last Updated: | 2018-02-10T03:51:58.000 |
| Chemical Name: | WASTE 135 UNSPECIFIED AQUEOUS SOL'N |
| Common Name: | PARTS WASHER |
| Case Number: | Not reported |

| | |
|---|---|
| Record ID: | DEH2002-HUPFP-136203 |
| Permit Status: | Permit Renewed |

**PUPIL TRANS FACILITY (Continued)** **S103974196**

Active Permit: Y
Child Record Id: DEH2018-HWAST-0143357
Trade Secret: N
Hazardous Material Type: Not reported
Last Updated: 2018-02-10T03:51:58.000
Chemical Name: WASTE 221 WASTE OIL & MIXED OIL
Common Name: WASTE 221 WASTE OIL & MIXED OIL
Case Number: Not reported

Record ID: DEH2002-HUPFP-136203
Permit Status: Permit Renewed
Active Permit: Y
Child Record Id: DEH2018-HWAST-0143358
Trade Secret: N
Hazardous Material Type: Not reported
Last Updated: 2018-02-10T03:51:58.000
Chemical Name: WASTE 342 ORGANIC LIQUIDS W/METALS
Common Name: ANTIFREEZE WASTE
Case Number: Not reported

Record ID: DEH2002-HUPFP-136203
Permit Status: Permit Renewed
Active Permit: Y
Child Record Id: DEH2017-HCHEM-0132441
Trade Secret: N
Hazardous Material Type: Pure
Last Updated: 2018-01-17T10:35:01.000
Chemical Name: Ethyl Glycol
Common Name: Anti-freeze
Case Number: Not reported

Record ID: DEH2002-HUPFP-136203
Permit Status: Permit Renewed
Active Permit: Y
Child Record Id: DEH2017-HCHEM-0132442
Trade Secret: N
Hazardous Material Type: Pure
Last Updated: 2018-01-17T10:35:01.000
Chemical Name: ACETYLENE COMPRESSED GAS
Common Name: ACETYLENE COMPRESSED GAS
Case Number: 74-86-2

Record ID: DEH2002-HUPFP-136203
Permit Status: Permit Renewed
Active Permit: Y
Child Record Id: DEH2017-HCHEM-0132443
Trade Secret: N
Hazardous Material Type: Pure
Last Updated: 2018-01-17T10:35:01.000
Chemical Name: OXYGEN COMPRESSED GAS :
Common Name: OXYGEN COMPRESSED GAS :
Case Number: 7782-44-7

Record ID: DEH2002-HUPFP-136203
Permit Status: Permit Renewed
Active Permit: Y
Child Record Id: DEH2017-HCHEM-0132444

**PUPIL TRANS FACILITY (Continued)** **S103974196**

Trade Secret: N
Hazardous Material Type: Pure
Last Updated: 2018-01-17T10:35:01.000
Chemical Name: OILS, LUBRICATING
Common Name: OILS, LUBRICATING
Case Number: 8002-05-9

Record ID: DEH2002-HUPFP-136203
Permit Status: Permit Renewed
Active Permit: Y
Child Record Id: DEH2017-HWAST-0110829
Trade Secret: N
Hazardous Material Type: Not reported
Last Updated: 2018-01-17T10:35:01.000
Chemical Name: WASTE 342 ORGANIC LIQUIDS W/METALS
Common Name: ANTIFREEZE WASTE
Case Number: Not reported

Record ID: DEH2002-HUPFP-136203
Permit Status: Permit Renewed
Active Permit: Y
Child Record Id: DEH2017-HWAST-0110830
Trade Secret: N
Hazardous Material Type: Not reported
Last Updated: 2018-01-17T10:35:01.000
Chemical Name: WASTE 221 WASTE OIL & MIXED OIL
Common Name: WASTE 221 WASTE OIL & MIXED OIL
Case Number: Not reported

Record ID: DEH2002-HUPFP-136203
Permit Status: Permit Renewed
Active Permit: Y
Child Record Id: DEH2017-HWAST-0110831
Trade Secret: N
Hazardous Material Type: Not reported
Last Updated: 2018-01-17T10:35:01.000
Chemical Name: WASTE 135 UNSPECIFIED AQUEOUS SOL'N
Common Name: PARTS WASHER
Case Number: Not reported

CERS HAZ WASTE:
Name: STUDENT TRANS. FACILITY - LUSD
Address: 9707 MARILLA DR
City,State,Zip: LAKESIDE, CA 92040
Site ID: 71872
CERS ID: 10371796
CERS Description: Hazardous Waste Generator

WDS:
Name: PUPIL TRANS FACILITY
Address: 9707 Marilla Dr
City: LAKESIDE
Facility ID: San Diego 37I017947
Facility Type: Industrial - Facility that treats and/or disposes of liquid or semisolid wastes from any servicing, producing, manufacturing or

**PUPIL TRANS FACILITY (Continued)** **S103974196**

processing operation of whatever nature, including mining, gravel washing, geothermal operations, air conditioning, ship building and repairing, oil production, storage and disposal operations, water pumping.

Facility Status: Active - Any facility with a continuous or seasonal discharge that is under Waste Discharge Requirements.
NPDES Number: CAS000001 The 1st 2 characters designate the state. The remaining 7 are assigned by the Regional Board
Subregion: 9
Facility Telephone: 6193902682
Facility Contact: LUMPKIN NORMAN
Agency Name: LAKESIDE UNION SCH DIST
Agency Address: 12335 Woodside Ave
Agency City,St,Zip: Lakeside 920403015
Agency Contact: LUMPKIN NORMAN
Agency Telephone: 6193902682
Agency Type: ?
SIC Code: 0
SIC Code 2: Not reported
Primary Waste Type: Not reported
Primary Waste: Not reported
Waste Type2: Not reported
Waste2: Not reported
Primary Waste Type: Not reported
Secondary Waste: Not reported
Secondary Waste Type: Not reported
Design Flow: 0
Baseline Flow: 0
Reclamation: Not reported
POTW: Not reported
Treat To Water: Minor Threat to Water Quality. A violation of a regional board order should cause a relatively minor impairment of beneficial uses compared to a major or minor threat. Not: All nurds without a TTWQ will be considered a minor threat to water quality unless coded at a higher Level. A Zero (0) may be used to code those NURDS that are found to represent no threat to water quality.
Complexity: Category C - Facilities having no waste treatment systems, such as cooling water dischargers or thosewho must comply through best management practices, facilities with passive waste treatment and disposal systems, such as septic systems with subsurface disposal, or dischargers having waste storage systems with land disposal such as dairy waste ponds.

CIWQS:
Name: PUPIL TRANS FACILITY
Address: 9707 MARILLA DR
City,State,Zip: LAKESIDE, CA 92040
Agency: Lakeside Union School District
Agency Address: 12335 Woodside Ave, Lakeside, CA 92040
Place/Project Type: Industrial - School Buses
SIC/NAICS: 4151
Region: 9
Program: INDSTW
Regulatory Measure Status: Terminated
Regulatory Measure Type: Storm water industrial
Order Number: 2014-0057-DWQ
WDID: 9 37I012427

**PUPIL TRANS FACILITY (Continued)** **S103974196**

| | |
|---|---|
| NPDES Number: | CAS000001 |
| Adoption Date: | Not reported |
| Effective Date: | 07/11/1996 |
| Termination Date: | 10/31/1997 |
| Expiration/Review Date: | Not reported |
| Design Flow: | Not reported |
| Major/Minor: | Not reported |
| Complexity: | Not reported |
| TTWQ: | Not reported |
| Enforcement Actions within 5 years: | 0 |
| Violations within 5 years: | 0 |
| Latitude: | 32.85314 |
| Longitude: | -116.94072 |

CERS:

| | |
|---|---|
| Name: | STUDENT TRANS. FACILITY - LUSD |
| Address: | 9707 MARILLA DR |
| City,State,Zip: | LAKESIDE, CA 92040 |
| Site ID: | 71872 |
| CERS ID: | 10371796 |
| CERS Description: | Chemical Storage Facilities |

Violations:

| | |
|---|---|
| Site ID: | 71872 |
| Site Name: | STUDENT TRANS. FACILITY - LUSD |
| Violation Date: | 11-20-2017 |
| Citation: | HSC 6.95 25505(a)(4) - California Health and Safety Code, Chapter 6.95, Section(s) 25505(a)(4) |
| Violation Description: | Failure to provide initial and annual training to all employees in safety procedures in the event of a release or threatened release of a hazardous material or failure to document and maintain training records for a minimum of three years. |
| Violation Notes: | Returned to compliance on 03/22/2018. |
| Violation Division: | San Diego County Department of Env Health |
| Violation Program: | HMRRP |
| Violation Source: | CERS |

| | |
|---|---|
| Site ID: | 71872 |
| Site Name: | STUDENT TRANS. FACILITY - LUSD |
| Violation Date: | 11-20-2017 |
| Citation: | HSC 6.95 25508(a)(1) - California Health and Safety Code, Chapter 6.95, Section(s) 25508(a)(1) |
| Violation Description: | Failure to complete and electronically submit hazardous material inventory information for all reportable hazardous materials on site at or above reportable quantities. |
| Violation Notes: | Returned to compliance on 04/23/2018. |
| Violation Division: | San Diego County Department of Env Health |
| Violation Program: | HMRRP |
| Violation Source: | CERS |

| | |
|---|---|
| Site ID: | 71872 |
| Site Name: | STUDENT TRANS. FACILITY - LUSD |
| Violation Date: | 11-20-2017 |
| Citation: | HSC 6.95 25508(a)(1) - California Health and Safety Code, Chapter 6.95, Section(s) 25508(a)(1) |
| Violation Description: | Failure to complete and electronically submit a site map with all required content. |

**PUPIL TRANS FACILITY (Continued)** **S103974196**

Violation Notes: Returned to compliance on 04/23/2018.
Violation Division: San Diego County Department of Env Health
Violation Program: HMRRP
Violation Source: CERS

Site ID: 71872
Site Name: STUDENT TRANS. FACILITY - LUSD
Violation Date: 11-20-2017
Citation: HSC 6.5 25123.3(h)(1) - California Health and Safety Code, Chapter 6.5, Section(s) 25123.3(h)(1)
Violation Description: Failure to send hazardous waste offsite for treatment, storage, or disposal within 180 days (or 270 days if waste is transported over 200 miles) for a generator who generates less than 1000 kilogram per month if all of the following conditions are met: (1) The quantity of hazardous waste accumulated onsite never exceeds 6,000 kilograms. (2) The generator complies with the requirements of 40 Code of Federal Regulations section 262.34(d), (e) and (f). (3) The generator does not hold acutely hazardous waste or extremely hazardous waste in an amount greater than one kilogram for more than 90 days.
Violation Notes: Returned to compliance on 03/29/2018.
Violation Division: San Diego County Department of Env Health
Violation Program: HW
Violation Source: CERS

Site ID: 71872
Site Name: STUDENT TRANS. FACILITY - LUSD
Violation Date: 02-02-2016
Citation: 22 CCR 12 66262.34(d) - California Code of Regulations, Title 22, Chapter 12, Section(s) 66262.34(d)
Violation Description: Failure to dispose of hazardous waste within 180 days (or 270 if waste is transported over 200 miles) for the generator who generates less than 1000 kilogram per month, but more than 100 kilograms per month.
Violation Notes: Returned to compliance on 02/09/2016.
Violation Division: San Diego County Department of Env Health
Violation Program: HW
Violation Source: CERS

Evaluation:
Eval General Type: Compliance Evaluation Inspection
Eval Date: 11-20-2017
Violations Found: Yes
Eval Type: Routine done by local agency
Eval Notes: Inspector: Griffin Donelle Inspection ID:5842423
Eval Division: San Diego County Department of Env Health
Eval Program: HMRRP
Eval Source: CERS

Eval General Type: Compliance Evaluation Inspection
Eval Date: 11-20-2017
Violations Found: Yes
Eval Type: Routine done by local agency
Eval Notes: Inspector: Griffin Donelle Inspection ID:5842423
Eval Division: San Diego County Department of Env Health
Eval Program: HW
Eval Source: CERS

Eval General Type: Compliance Evaluation Inspection

**PUPIL TRANS FACILITY (Continued)** **S103974196**

| | |
|---|---|
| Eval Date: | 02-02-2016 |
| Violations Found: | Yes |
| Eval Type: | Routine done by local agency |
| Eval Notes: | Inspector: Griffin Donelle Inspection ID:4917540 |
| Eval Division: | San Diego County Department of Env Health |
| Eval Program: | HW |
| Eval Source: | CERS |
| Eval General Type: | Compliance Evaluation Inspection |
| Eval Date: | 02-02-2016 |
| Violations Found: | No |
| Eval Type: | Routine done by local agency |
| Eval Notes: | Inspector: Griffin Donelle Inspection ID:4917540 |
| Eval Division: | San Diego County Department of Env Health |
| Eval Program: | HMRRP |
| Eval Source: | CERS |

Coordinates:

| | |
|---|---|
| Site ID: | 71872 |
| Facility Name: | STUDENT TRANS. FACILITY - LUSD |
| Env Int Type Code: | HWG |
| Program ID: | 10371796 |
| Coord Name: | Not reported |
| Ref Point Type Desc: | Center of a facility or station. |
| Latitude: | 32.853010 |
| Longitude: | -116.940660 |

Affiliation:

| | |
|---|---|
| Affiliation Type Desc: | Environmental Contact |
| Entity Name: | Todd Owens |
| Entity Title: | Not reported |
| Affiliation Address: | 9707 MARILLA DR |
| Affiliation City: | LAKESIDE |
| Affiliation State: | CA |
| Affiliation Country: | Not reported |
| Affiliation Zip: | 92040 |
| Affiliation Phone: | Not reported |
| Affiliation Type Desc: | Legal Owner |
| Entity Name: | LAKESIDE UNION SCHOOL DISTRICT |
| Entity Title: | Not reported |
| Affiliation Address: | 12335 Woodside Ave |
| Affiliation City: | Lakeside |
| Affiliation State: | CA |
| Affiliation Country: | United States |
| Affiliation Zip: | 92040 |
| Affiliation Phone: | (619) 390-2600 |
| Affiliation Type Desc: | CUPA District |
| Entity Name: | San Diego County Env Health |
| Entity Title: | Not reported |
| Affiliation Address: | PO Box 129261 |
| Affiliation City: | San Diego |
| Affiliation State: | CA |
| Affiliation Country: | Not reported |
| Affiliation Zip: | 92112-9261 |

**PUPIL TRANS FACILITY (Continued)** **S103974196**

| | |
|---|---|
| Affiliation Phone: | (858) 505-6880 |
| Affiliation Type Desc: | Facility Mailing Address |
| Entity Name: | Mailing Address |
| Entity Title: | Not reported |
| Affiliation Address: | 12335 WOODSIDE AV |
| Affiliation City: | LAKESIDE |
| Affiliation State: | CA |
| Affiliation Country: | Not reported |
| Affiliation Zip: | 92040 |
| Affiliation Phone: | Not reported |
| Affiliation Type Desc: | Operator |
| Entity Name: | LAKESIDE UNION SCHOOL DISTRICT |
| Entity Title: | Not reported |
| Affiliation Address: | Not reported |
| Affiliation City: | Not reported |
| Affiliation State: | Not reported |
| Affiliation Country: | Not reported |
| Affiliation Zip: | Not reported |
| Affiliation Phone: | (619) 390-2682 |
| Affiliation Type Desc: | Parent Corporation |
| Entity Name: | STUDENT TRANS. FACILITY - LUSD |
| Entity Title: | Not reported |
| Affiliation Address: | Not reported |
| Affiliation City: | Not reported |
| Affiliation State: | Not reported |
| Affiliation Country: | Not reported |
| Affiliation Zip: | Not reported |
| Affiliation Phone: | Not reported |

---

**V366** **LAKESIDE UNION SCHOOL DISTRICT** **RCRA NonGen / NLR** **1024793388**
**WSW** **9707 MARILLA DR** **CAL000138061**
**< 1/8** **LAKESIDE, CA 92040**
**0.072 mi.**
**381 ft.** **Site 2 of 2 in cluster V**

**Relative:** **Lower**

**Actual:** **389 ft.**

RCRA NonGen / NLR:

| | |
|---|---|
| Date form received by agency: | 1995-04-20 00:00:00.0 |
| Facility name: | LAKESIDE UNION SCHOOL DISTRICT |
| Facility address: | 9707 MARILLA DR<br>LAKESIDE, CA 92040-0000 |
| EPA ID: | CAL000138061 |
| Mailing address: | 12335 WOODSIDE AVE<br>LAKESIDE, CA 92040-0000 |
| Contact: | TODD OWNES |
| Contact address: | 12335 WOODSIDE AVE<br>LAKESIDE, CA 92040 |
| Contact country: | Not reported |
| Contact telephone: | 619-390-2680 |
| Contact email: | TOWENS@LSUSD.NET |
| EPA Region: | 09 |
| Classification: | Non-Generator |
| Description: | Handler: Non-Generators do not presently generate hazardous waste |

**LAKESIDE UNION SCHOOL DISTRICT (Continued)** **1024793388**

Owner/Operator Summary:
- Owner/operator name: LAKESIDE UNION SCHOOL DISTRICT
- Owner/operator address: 12335 WOODSIDE AVE
  LAKESIDE, CA 92040
- Owner/operator country: Not reported
- Owner/operator telephone: 619-390-2680
- Owner/operator email: Not reported
- Owner/operator fax: Not reported
- Owner/operator extension: Not reported
- Legal status: Other
- Owner/Operator Type: Owner
- Owner/Op start date: Not reported
- Owner/Op end date: Not reported

- Owner/operator name: TODD OWNES
- Owner/operator address: 12335 WOODSIDE AVE
  LAKESIDE, CA 92040
- Owner/operator country: Not reported
- Owner/operator telephone: 619-390-2680
- Owner/operator email: Not reported
- Owner/operator fax: Not reported
- Owner/operator extension: Not reported
- Legal status: Other
- Owner/Operator Type: Operator
- Owner/Op start date: Not reported
- Owner/Op end date: Not reported

Handler Activities Summary:
- U.S. importer of hazardous waste: No
- Mixed waste (haz. and radioactive): No
- Recycler of hazardous waste: No
- Transporter of hazardous waste: Yes
- Treater, storer or disposer of HW: No
- Underground injection activity: No
- On-site burner exemption: No
- Furnace exemption: No
- Used oil fuel burner: No
- Used oil processor: No
- User oil refiner: No
- Used oil fuel marketer to burner: No
- Used oil Specification marketer: No
- Used oil transfer facility: No
- Used oil transporter: No

Violation Status: No violations found

---

**367**
**North**
**< 1/8**
**0.073 mi.**
**388 ft.**

**12150 WOODSIDE AVE**
**LAKESIDE, CA 92040**

**RCRA NonGen / NLR** **1025865554**
**CAH777001971**

**Relative:**
**Lower**

**Actual:**
**392 ft.**

RCRA NonGen / NLR:
- Date form received by agency: 2019-08-07 00:00:00.0
- Facility name: Not reported
- Facility address: 12150 WOODSIDE AVE
  RISE CITY CHURCH PARKING LOT
  LAKESIDE, CA 92040

**(Continued)** **1025865554**

EPA ID: CAH777001971
Mailing address: 5500 OVERLAND AVE STE 170 MS-O560
SAN DIEGO, CA 92123
Contact: MELISSA PORTER
Contact address: 5500 OVERLAND AVE STE 110
SAN DIEGO, CA 92111
Contact country: Not reported
Contact telephone: 858-694-2801
Contact email: MELISSA.PORTER@SDCOUNTY.CA.GOV
EPA Region: 09
Classification: Non-Generator
Description: Handler: Non-Generators do not presently generate hazardous waste

Owner/Operator Summary:
Owner/operator name: MELISSA PORTER
Owner/operator address: 5500 OVERLAND AVE STE 110
SAN DIEGO, CA 92111
Owner/operator country: Not reported
Owner/operator telephone: 858-694-2801
Owner/operator email: Not reported
Owner/operator fax: Not reported
Owner/operator extension: Not reported
Legal status: Other
Owner/Operator Type: Operator
Owner/Op start date: Not reported
Owner/Op end date: Not reported

Owner/operator name: COUNTY OF SAN DIEGO DEPT OF ENV HEALTH
Owner/operator address: 5500 OVERLAND AVE STE 170
SAN DIEGO, CA 92111
Owner/operator country: Not reported
Owner/operator telephone: 858-694-2888
Owner/operator email: Not reported
Owner/operator fax: Not reported
Owner/operator extension: Not reported
Legal status: Other
Owner/Operator Type: Owner
Owner/Op start date: Not reported
Owner/Op end date: Not reported

Handler Activities Summary:
U.S. importer of hazardous waste: No
Mixed waste (haz. and radioactive): No
Recycler of hazardous waste: No
Transporter of hazardous waste: No
Treater, storer or disposer of HW: No
Underground injection activity: No
On-site burner exemption: No
Furnace exemption: No
Used oil fuel burner: No
Used oil processor: No
User oil refiner: No
Used oil fuel marketer to burner: No
Used oil Specification marketer: No
Used oil transfer facility: No
Used oil transporter: No

**(Continued)** **1025865554**

Violation Status: No violations found

**W368** **RAKOWSKI INSURANCE** **San Diego Co. HMMD** **S104749872**
**East** **9727 LOS COCHES RD** **SWEEPS UST** **N/A**
**< 1/8** **LAKESIDE, CA 92040**
**0.074 mi.**
**391 ft.** **Site 1 of 6 in cluster W**

**Relative:**
**Higher**

**Actual:**
**418 ft.**

HMMD SAN DIEGO:

| | |
|---|---|
| Name: | RAKOWSKI INSURANCE |
| Address: | 9727 LOS COCHES RD |
| City,State,Zip: | LAKESIDE, CA 92040 |
| Permit Number: | 121462 |
| Business Type: | 6HK03 |
| EPA Id Number: | Not reported |
| APN: | 394-163-10-00 |
| Last HMMD Inspection: | 02/26/1990 |
| Facility Telephone: | 619-445-2790 |
| Permit Status: | INAC |
| Permit Expiration: | 02/26/1990 |
| Date Last Updated: | 11/02/2012 |
| Facility Owner: | HAL RAKOWSKI |
| Facility Mailing Address: | 9727 LOS COCHES RD |
| Facility Mailing City: | LAKESIDE |
| Facility Mailing State: | CA |
| Facility Mailing Zip: | 92040-4220 |
| UST Owner: | HAROLD S. RAKOWSKI |
| Handle Regulated Hazmat: | Not reported |
| Own Or Operate UST: | Not reported |
| Subject To APSA: | Not reported |
| Generate Haz Waste: | Not reported |
| Treat Haz Waste: | Not reported |
| Generate Medical Waste: | Not reported |

UST:

| | |
|---|---|
| UST Name: | UNDERGROUND TANK 121462 T001 |
| Last Update: | 2012-11-02 14:17:38 |
| Permit Number: | 121462 |
| Tank Type: | UNKNOWN |
| Additional Id: | 1 |
| Capacity Gallons: | 1000 |
| UST Contents: | REGULAR UNLEADED |
| Other Content Info: | REGULAR UNLEADED |
| Reg Status: | REMOVED |
| Remove Close Date: | 1989-12-12 00:00:00 |
| Year Installed: | 1975-01-01 00:00:00 |
| Pipe Type: | Not reported |
| Delivery System: | Not reported |
| Monitor Code: | 10 |
| UST Monitor Method: | SW TANK DW PRESSURE PIPE W/POS SHUTOFF LLD W/DAILY RECONCILE OR WEEKLY GAUGE: TNK TEST ANN, PIPE TEST ANN 0.1 GAL/HR OR MO 0.2 GAL/HR |

SWEEPS UST:

| | |
|---|---|
| Name: | RAKOWSKI INSURANCE |
| Address: | 9727 LOS COCHES RD |
| City: | LAKESIDE |
| Status: | Not reported |
| Comp Number: | 21462 |

**RAKOWSKI INSURANCE (Continued)** **S104749872**

| | |
|---|---|
| Number: | Not reported |
| Board Of Equalization: | Not reported |
| Referral Date: | Not reported |
| Action Date: | Not reported |
| Created Date: | Not reported |
| Owner Tank Id: | Not reported |
| SWRCB Tank Id: | 37-000-021462-000001 |
| Tank Status: | Not reported |
| Capacity: | 1000 |
| Active Date: | Not reported |
| Tank Use: | M.V. FUEL |
| STG: | WASTE |
| Content: | REG UNLEADED |
| Number Of Tanks: | 1 |

---

**W369** **HAL RAKOWSKI INSURANCE AGENCY** **HIST UST** **U001571760**
**East** **9727 LOS COCHES RD** **N/A**
**< 1/8** **LAKESIDE, CA 92040**
**0.074 mi.**
**391 ft.** **Site 2 of 6 in cluster W**

**Relative:**
**Higher**

**Actual:**
**418 ft.**

HIST UST:

| | |
|---|---|
| Name: | HAL RAKOWSKI INSURANCE AGENCY |
| Address: | 9727 LOS COCHES RD |
| City,State,Zip: | LAKESIDE, CA 92040 |
| File Number: | 0002B430 |
| URL: | http://geotracker.waterboards.ca.gov/ustpdfs/pdf/0002B430.pdf |
| Region: | STATE |
| Facility ID: | 00000012538 |
| Facility Type: | Other |
| Other Type: | INSURANCE AGENCY |
| Contact Name: | HAL RAKOWSKI |
| Telephone: | 6194439181 |
| Owner Name: | HAROLD S. RAKOWSKI |
| Owner Address: | 9727 LOS COCHES RD. |
| Owner City,St,Zip: | LAKESIDE, CA 92040 |
| Total Tanks: | 0001 |
| | |
| Tank Num: | 001 |
| Container Num: | 1 |
| Year Installed: | 1980 |
| Tank Capacity: | 00001000 |
| Tank Used for: | PRODUCT |
| Type of Fuel: | UNLEADED |
| Container Construction Thickness: | Not reported |
| Leak Detection: | None |

Click here for Geo Tracker PDF:

**U370** **LAKESIDE UNION SCHOOL DISTRICT** **RCRA NonGen / NLR** **1024817895**
**WSW** **9700 RIVERVIEW AVE** **CAL000323085**
**< 1/8** **LAKESIDE, CA 92040**
**0.088 mi.**
**467 ft.** **Site 2 of 2 in cluster U**

**Relative:**
**Higher**

**Actual:**
**404 ft.**

RCRA NonGen / NLR:

| | |
|---|---|
| Date form received by agency: | 2007-08-03 00:00:00.0 |
| Facility name: | LAKESIDE UNION SCHOOL DISTRICT |
| Facility address: | 9700 RIVERVIEW AVE<br>LAKESIDE, CA 92040 |
| EPA ID: | CAL000323085 |
| Mailing address: | 12335 WOODSIDE AVE<br>LAKESIDE, CA 92040-0000 |
| Contact: | TODD OWNES |
| Contact address: | 12335 WOODSIDE AVE<br>LAKESIDE, CA 92040 |
| Contact country: | Not reported |
| Contact telephone: | 619-390-2680 |
| Contact email: | TOWENS@LSUSD.NET |
| EPA Region: | 09 |
| Classification: | Non-Generator |
| Description: | Handler: Non-Generators do not presently generate hazardous waste |

Owner/Operator Summary:

| | |
|---|---|
| Owner/operator name: | LAKESIDE UNION SCHOOL DISTRICT |
| Owner/operator address: | 12335 WOODSIDE AVE<br>LAKESIDE, CA 92040 |
| Owner/operator country: | Not reported |
| Owner/operator telephone: | 619-390-2680 |
| Owner/operator email: | Not reported |
| Owner/operator fax: | Not reported |
| Owner/operator extension: | Not reported |
| Legal status: | Other |
| Owner/Operator Type: | Owner |
| Owner/Op start date: | Not reported |
| Owner/Op end date: | Not reported |

| | |
|---|---|
| Owner/operator name: | TODD OWNES |
| Owner/operator address: | 12335 WOODSIDE AVE<br>LAKESIDE, CA 92040 |
| Owner/operator country: | Not reported |
| Owner/operator telephone: | 619-390-2680 |
| Owner/operator email: | Not reported |
| Owner/operator fax: | Not reported |
| Owner/operator extension: | Not reported |
| Legal status: | Other |
| Owner/Operator Type: | Operator |
| Owner/Op start date: | Not reported |
| Owner/Op end date: | Not reported |

Handler Activities Summary:

| | |
|---|---|
| U.S. importer of hazardous waste: | No |
| Mixed waste (haz. and radioactive): | No |
| Recycler of hazardous waste: | No |
| Transporter of hazardous waste: | Yes |
| Treater, storer or disposer of HW: | No |
| Underground injection activity: | No |

**LAKESIDE UNION SCHOOL DISTRICT (Continued)** **1024817895**

| | |
|---|---|
| On-site burner exemption: | No |
| Furnace exemption: | No |
| Used oil fuel burner: | No |
| Used oil processor: | No |
| User oil refiner: | No |
| Used oil fuel marketer to burner: | No |
| Used oil Specification marketer: | No |
| Used oil transfer facility: | No |
| Used oil transporter: | No |

Violation Status: No violations found

---

**371**
**East**
**< 1/8**
**0.095 mi.**
**503 ft.**

**HOWE PERFORMANCE INC** **RCRA NonGen / NLR** **1024817031**
**12476 JULIAN AVE** **CAL000320268**
**LAKESIDE, CA 92040**

**Relative:**
**Higher**

**Actual:**
**412 ft.**

RCRA NonGen / NLR:

| | |
|---|---|
| Date form received by agency: | 2007-06-05 00:00:00.0 |
| Facility name: | HOWE PERFORMANCE INC |
| Facility address: | 12476 JULIAN AVE<br>LAKESIDE, CA 92040 |
| EPA ID: | CAL000320268 |
| Contact: | JEFF HOWE |
| Contact address: | 12476 JULIAN AVE<br>LAKESIDE, CA 92040 |
| Contact country: | Not reported |
| Contact telephone: | 619-561-7764 |
| Contact email: | HOWEPERFORMANCE@SBCGLOBAL.NET |
| EPA Region: | 09 |
| Classification: | Non-Generator |
| Description: | Handler: Non-Generators do not presently generate hazardous waste |

Owner/Operator Summary:

| | |
|---|---|
| Owner/operator name: | JEFFREY C HOWE |
| Owner/operator address: | 9380 HILLVALE LN<br>LAKESIDE, CA 92040 |
| Owner/operator country: | Not reported |
| Owner/operator telephone: | 619-561-7764 |
| Owner/operator email: | Not reported |
| Owner/operator fax: | Not reported |
| Owner/operator extension: | Not reported |
| Legal status: | Other |
| Owner/Operator Type: | Owner |
| Owner/Op start date: | Not reported |
| Owner/Op end date: | Not reported |

| | |
|---|---|
| Owner/operator name: | JEFF HOWE |
| Owner/operator address: | 12476 JULIAN AVE<br>LAKESIDE, CA 92040 |
| Owner/operator country: | Not reported |
| Owner/operator telephone: | 619-561-7764 |
| Owner/operator email: | Not reported |
| Owner/operator fax: | Not reported |
| Owner/operator extension: | Not reported |
| Legal status: | Other |
| Owner/Operator Type: | Operator |

**HOWE PERFORMANCE INC (Continued)** **1024817031**

Owner/Op start date: Not reported
Owner/Op end date: Not reported

Handler Activities Summary:
U.S. importer of hazardous waste: No
Mixed waste (haz. and radioactive): No
Recycler of hazardous waste: No
Transporter of hazardous waste: Yes
Treater, storer or disposer of HW: No
Underground injection activity: No
On-site burner exemption: No
Furnace exemption: No
Used oil fuel burner: No
Used oil processor: No
User oil refiner: No
Used oil fuel marketer to burner: No
Used oil Specification marketer: No
Used oil transfer facility: No
Used oil transporter: No

Violation Status: No violations found

---

**W372** **VINE LIQUOR AND GAS** **UST** **U004262168**
**East** **9716 LOS COCHES RD** **N/A**
**< 1/8** **LAKESIDE, CA 92040**
**0.097 mi.**
**510 ft.** **Site 3 of 6 in cluster W**

**Relative:** UST:
**Higher**
Name: VINE LIQUOR AND GAS
**Actual:** Address: 9716 LOS COCHES RD
**417 ft.** City,State,Zip: LAKESIDE, CA 92040
Facility ID: 37-000-207460
Permitting Agency: San Diego County Department of Environmental Health
Latitude: 32.85547
Longitude: -116.92032

---

**W373** **VINE LIQUOR** **RCRA NonGen / NLR** **1024828001**
**East** **9716 LOS COCHES RD** **CAL000358971**
**< 1/8** **LAKESIDE, CA 92040**
**0.097 mi.**
**510 ft.** **Site 4 of 6 in cluster W**

**Relative:** RCRA NonGen / NLR:
**Higher**
Date form received by agency: 2010-11-24 00:00:00.0
**Actual:** Facility name: VINE LIQUOR
**417 ft.** Facility address: 9716 LOS COCHES RD
LAKESIDE, CA 92040
EPA ID: CAL000358971
Contact: SAMIR RAZOOKY - OWNER
Contact address: 9716 LOS COCHES RD
LAKESIDE, CA 92040
Contact country: Not reported
Contact telephone: 619-889-2146
Contact email: PAUL@PCETINC.COM
EPA Region: 09
Classification: Non-Generator

**VINE LIQUOR (Continued)** **1024828001**

Description: Handler: Non-Generators do not presently generate hazardous waste

Owner/Operator Summary:

| | |
|---|---|
| Owner/operator name: | VINE LIQUOR |
| Owner/operator address: | 9716 LOS COCHES RD |
| | LAKESIDE, CA 92040 |
| Owner/operator country: | Not reported |
| Owner/operator telephone: | 619-443-5393 |
| Owner/operator email: | Not reported |
| Owner/operator fax: | Not reported |
| Owner/operator extension: | Not reported |
| Legal status: | Other |
| Owner/Operator Type: | Owner |
| Owner/Op start date: | Not reported |
| Owner/Op end date: | Not reported |

| | |
|---|---|
| Owner/operator name: | SAMIR RAZOOKY - OWNER |
| Owner/operator address: | 9716 LOS COCHES RD |
| | LAKESIDE, CA 92040 |
| Owner/operator country: | Not reported |
| Owner/operator telephone: | 619-889-2146 |
| Owner/operator email: | Not reported |
| Owner/operator fax: | Not reported |
| Owner/operator extension: | Not reported |
| Legal status: | Other |
| Owner/Operator Type: | Operator |
| Owner/Op start date: | Not reported |
| Owner/Op end date: | Not reported |

Handler Activities Summary:

| | |
|---|---|
| U.S. importer of hazardous waste: | No |
| Mixed waste (haz. and radioactive): | No |
| Recycler of hazardous waste: | No |
| Transporter of hazardous waste: | Yes |
| Treater, storer or disposer of HW: | No |
| Underground injection activity: | No |
| On-site burner exemption: | No |
| Furnace exemption: | No |
| Used oil fuel burner: | No |
| Used oil processor: | No |
| User oil refiner: | No |
| Used oil fuel marketer to burner: | No |
| Used oil Specification marketer: | No |
| Used oil transfer facility: | No |
| Used oil transporter: | No |

Violation Status: No violations found

**W374** **SANDYS CLEANERS** **EDR Hist Cleaner** **1020080953**
**East** **9716 LOS COCHES RD STE 4** **N/A**
**< 1/8** **LAKESIDE, CA 92040**
**0.097 mi.**
**510 ft.** **Site 5 of 6 in cluster W**

**Relative:** EDR Hist Cleaner
**Higher**

**Actual:** **417 ft.**

| Year: | Name: | Type: |
|---|---|---|
| 1996 | SANDYS CLEANERS | Drycleaning Plants, Except Rugs |
| 1997 | SANDYS CLEANERS | Drycleaning Plants, Except Rugs |
| 1998 | SANDYS CLEANERS | Drycleaning Plants, Except Rugs |
| 1999 | SANDYS CLEANERS | Drycleaning Plants, Except Rugs |
| 2000 | SANDYS CLEANERS | Drycleaning Plants, Except Rugs |
| 2001 | SANDYS CLEANERS | Drycleaning Plants, Except Rugs |
| 2002 | SANDYS CLEANERS | Drycleaning Plants, Except Rugs |
| 2003 | SANDYS CLEANERS | Drycleaning Plants, Except Rugs |
| 2004 | SANDYS CLEANERS | Drycleaning Plants, Except Rugs |
| 2005 | SANDYS CLEANERS | Drycleaning Plants, Except Rugs |
| 2006 | SANDYS CLEANERS | Drycleaning Plants, Except Rugs |
| 2007 | SANDYS CLEANERS | Drycleaning Plants, Except Rugs |
| 2008 | SANDYS CLEANERS | Drycleaning Plants, Except Rugs |
| 2009 | SANDYS CLEANERS | Drycleaning Plants, Except Rugs |
| 2010 | SANDYS CLEANERS | Drycleaning Plants, Except Rugs |
| 2011 | SANDYS CLEANERS | Drycleaning Plants, Except Rugs |
| 2012 | SANDYS CLEANERS | Drycleaning Plants, Except Rugs |

---

**W375** **VINE LIQUOR AND GAS** **LUST** **S104752277**
**East** **9716 LOS COCHES RD** **SAN DIEGO CO. SAM** **N/A**
**< 1/8** **LAKESIDE, CA 92040** **San Diego Co. HMMD**
**0.097 mi.** **CERS HAZ WASTE**
**510 ft.** **Site 6 of 6 in cluster W** **SWEEPS UST**
**CERS TANKS**

**Relative:** **CERS**
**Higher**

**Actual:** **417 ft.**

LUST:

| | |
|---|---|
| Name: | ELIAS BROS MARKET |
| Address: | 9716 LOS COCHES RD |
| City,State,Zip: | LAKESIDE, CA 920404215 |
| Lead Agency: | SAN DIEGO COUNTY LOP |
| Case Type: | LUST Cleanup Site |
| Geo Track: | http://geotracker.waterboards.ca.gov/profile_report.asp?global_id=T0608186386 |
| Global Id: | T0608186386 |
| Latitude: | 32.855434 |
| Longitude: | -116.920291 |
| Status: | Completed - Case Closed |
| Status Date: | 06/13/1991 |
| Case Worker: | Not reported |
| RB Case Number: | Not reported |
| Local Agency: | Not reported |
| File Location: | Local Agency |
| Local Case Number: | H29776-001 |
| Potential Media Affect: | Not reported |
| Potential Contaminants of Concern: | Not reported |
| Site History: | Not reported |

LUST:

| | |
|---|---|
| Global Id: | T0608186386 |
| Status: | Open - Case Begin Date |
| Status Date: | 05/21/1991 |

**VINE LIQUOR AND GAS (Continued)** **S104752277**

Global Id: T0608186386
Status: Completed - Case Closed
Status Date: 06/13/1991

SAN DIEGO CO. SAM:
Name: ELIAS BROS MARKET
Address: 9716 LOS COCHES RD
City,State,Zip: LAKESIDE, CA 920404215
Case Number: H29776-001
Agency: DEH Site Assessment & Mitigation
**Funding:** **LOP - Federal Fund**
Facility Type: Soils Only
Facility Status: Closed Case
Date: 6/13/1991
Date Began: 5/21/1991

HMMD SAN DIEGO:
Name: VINE LIQUOR AND GAS
Address: 9716 LOS COCHES RD
City,State,Zip: LAKESIDE, CA 92040
Permit Number: 207460
Business Type: 6HK28
EPA Id Number: CAL000358971
APN: 394-164-18-00
Last HMMD Inspection: 11/29/2011
Facility Telephone: 619-443-5393
Permit Status: OPEN
Permit Expiration: 04/30/2013
Date Last Updated: 11/02/2012
Facility Owner: SAM RAZOOKY
Facility Mailing Address: 13305 OLD HWY 80
Facility Mailing City: EL CAJON
Facility Mailing State: CA
Facility Mailing Zip: 92021
UST Owner: SAMIR & ROY RAZOOKY
Handle Regulated Hazmat: Y
Own Or Operate UST: Y
Subject To APSA: Not reported
Generate Haz Waste: Y
Treat Haz Waste: Not reported
Generate Medical Waste: Not reported

Inventory Active Permits (not SQG Medical):
Permit Number: 207460
Update Date: 11/02/2012
Case Number: 68476-34-6
Name: DIESEL FUEL
Other Information: UNDERGROUND TANK 207460 T003
Material Waste: Material
Hazardous Categories 1: FIRE
Hazardous Categories 2: ACUTE

Permit Number: 207460
Update Date: 11/02/2012
Case Number: 8006-61-9
Name: PREMIUM UNLEADED

**VINE LIQUOR AND GAS (Continued)** **S104752277**

Other Information: UNDERGROUND TANK 207460 T002
Material Waste: Material
Hazardous Categories 1: FIRE
Hazardous Categories 2: Not reported

Permit Number: 207460
Update Date: 11/02/2012
Case Number: 8006-61-9
Name: REGULAR UNLEADED
Other Information: UNDERGROUND TANK 207460 T001
Material Waste: Material
Hazardous Categories 1: FIRE
Hazardous Categories 2: Not reported

Permit Number: 207460
Update Date: 11/02/2012
Case Number: Not reported
Name: WASTE 134 AQUEOUS SOL'N W/LESS 10% ORG
Other Information: WATER & FUEL
Material Waste: Waste
Hazardous Categories 1: Not reported
Hazardous Categories 2: Not reported

Permit Number: 207460
Update Date: 11/02/2012
Case Number: Not reported
Name: WASTE 352 ORGANIC SOLIDS (OTHER)
Other Information: FUEL FILTERS
Material Waste: Waste
Hazardous Categories 1: Not reported
Hazardous Categories 2: Not reported

Violations Active Permits:
Permit Number: 207460
Update Date: 11/02/2012
Inspection Date: 11/10/2010
Violation Code: 6HV3158
Violation: ALL OPERATING CONDITIONS NOT MET
Violation Citation: All permit operating conditions not met. 25284; 2712
Activity: ACTIVE

Permit Number: 207460
Update Date: 11/02/2012
Inspection Date: 11/10/2010
Violation Code: 6HV3164
Violation: MONITOR EQUIP NOT PER MANUF. SPECS
Violation Citation: All monitoring equipment not installed, calibrated, operated, and/or maintained per manufacturer instructions. 2638(a), 2641(j)
Activity: ACTIVE

Permit Number: 207460
Update Date: 11/02/2012
Inspection Date: 11/10/2010
Violation Code: 6HV3192
Violation: NO D.O INSPECTION/INCOMPL;NO REPORTS
Violation Citation: Designated Operator monthly inspection not conducted or incomplete; or DO inspection reports not onsite 2715 (c)(d)(e)

**VINE LIQUOR AND GAS (Continued)** **S104752277**

| | |
|---|---|
| Activity: | ACTIVE |
| Permit Number: | 207460 |
| Update Date: | 11/02/2012 |
| Inspection Date: | 10/16/2008 |
| Violation Code: | 6HV3257 |
| Violation: | 2NDRY CONTAINMENT NOT LIQUID FREE |
| Violation Citation: | Secondary containment system components not liquid free. 2631(d)(4) |
| Activity: | ACTIVE |
| Permit Number: | 207460 |
| Update Date: | 11/02/2012 |
| Inspection Date: | 10/16/2008 |
| Violation Code: | 6HV3191 |
| Violation: | NO D.O. CERT/NOTIFICATION/CHANGE |
| Violation Citation: | Designated Operator Notification/Change form not submitted and/or D.O. not ICC certified. 2715 (a)(b) |
| Activity: | ACTIVE |
| Permit Number: | 207460 |
| Update Date: | 11/02/2012 |
| Inspection Date: | 10/16/2008 |
| Violation Code: | 6HV3104 |
| Violation: | FORMS A & B NOT AVAIL./SUBMITTED |
| Violation Citation: | CUPA UST form(s) A and/or B not available/complete/submitted to HMD. 25286(a); 2711 |
| Activity: | ACTIVE |
| Permit Number: | 207460 |
| Update Date: | 11/02/2012 |
| Inspection Date: | 10/16/2008 |
| Violation Code: | 6HV3107 |
| Violation: | MONITORING PROCEDURES NOT AVAIL/TO HMD |
| Violation Citation: | Monitoring procedures not available/complete/submitted to HMD 2632(b)& (d), 2634(d), 2641(h), 2711(a)(9) |
| Activity: | ACTIVE |
| Permit Number: | 207460 |
| Update Date: | 11/02/2012 |
| Inspection Date: | 10/16/2008 |
| Violation Code: | 6HV3108 |
| Violation: | UST ER RESPONSE PLAN NOT COMPLETE/AVAIL |
| Violation Citation: | Emergency Response Plan is not available/complete. 25289(b); 2632(b), 2634(e), 2641(h) |
| Activity: | ACTIVE |
| Permit Number: | 207460 |
| Update Date: | 11/02/2012 |
| Inspection Date: | 11/29/2011 |
| Violation Code: | 6HV3252 |
| Violation: | AUDIO&VISUAL ALARMS NOT WORKING OK |
| Violation Citation: | All audible and/or visual alarms not functioning properly. 2632(c)(2)(B), 2636(f)(1) |
| Activity: | ACTIVE |
| Permit Number: | 207460 |
| Update Date: | 11/02/2012 |

**VINE LIQUOR AND GAS (Continued)** **S104752277**

Inspection Date: 11/29/2011
Violation Code: 6HV3104
Violation: FORMS A & B NOT AVAIL./SUBMITTED
Violation Citation: CUPA UST form(s) A and/or B not available/complete/submitted to HMD. 25286(a); 2711
Activity: ACTIVE

Permit Number: 207460
Update Date: 11/02/2012
Inspection Date: 11/29/2011
Violation Code: 6HV3252
Violation: AUDIO&VISUAL ALARMS NOT WORKING OK
Violation Citation: All audible and/or visual alarms not functioning properly. 2632(c)(2)(B), 2636(f)(1)
Activity: ACTIVE

Permit Number: 207460
Update Date: 11/02/2012
Inspection Date: 11/29/2011
Violation Code: 6HV3252
Violation: AUDIO&VISUAL ALARMS NOT WORKING OK
Violation Citation: All audible and/or visual alarms not functioning properly. 2632(c)(2)(B), 2636(f)(1)
Activity: ACTIVE

Permit Number: 207460
Update Date: 11/02/2012
Inspection Date: 10/20/2009
Violation Code: 6HV3252
Violation: AUDIO&VISUAL ALARMS NOT WORKING OK
Violation Citation: All audible and/or visual alarms not functioning properly. 2632(c)(2)(B), 2636(f)(1)
Activity: ACTIVE

Permit Number: 207460
Update Date: 11/02/2012
Inspection Date: 10/20/2009
Violation Code: 6HV3252
Violation: AUDIO&VISUAL ALARMS NOT WORKING OK
Violation Citation: All audible and/or visual alarms not functioning properly. 2632(c)(2)(B), 2636(f)(1)
Activity: ACTIVE

Permit Number: 207460
Update Date: 11/02/2012
Inspection Date: 10/20/2009
Violation Code: 6HV3252
Violation: AUDIO&VISUAL ALARMS NOT WORKING OK
Violation Citation: All audible and/or visual alarms not functioning properly. 2632(c)(2)(B), 2636(f)(1)
Activity: ACTIVE

Permit Number: 207460
Update Date: 11/02/2012
Inspection Date: 10/20/2009
Violation Code: 6HV0409
Violation: NO SPILL/FIRE CONTROL EQUIPMENT

**VINE LIQUOR AND GAS (Continued)** **S104752277**

Violation Citation: Spill/fire control equip not available for small quantity generator of hazardous waste. CFR 265.32( c)
Activity: ACTIVE

UST:
UST Name: UNDERGROUND TANK 207460 T001
Last Update: 2012-11-02 14:17:38
Permit Number: 207460
Tank Type: DOUBLE WALL
Additional Id: NT2477 (POST JULY 1, 2004 INSTALLATION)
Capacity Gallons: 15000
UST Contents: REGULAR UNLEADED
Other Content Info: REGULAR UNLEADED
Reg Status: ACTIVE
Remove Close Date: Not reported
Year Installed: Not reported
Pipe Type: DOUBLE WALL
Delivery System: PRESSURE
Monitor Code: 43
UST Monitor Method: DW TANK DW PRESSURIZED PIPE W INTERSTITIAL HYDROSTATIC SUMPS & UDCS; CONSTANT VACUUM FOR TANK AND PIPING WITH POSITIVE SHUT-OFF & ALA

UST Name: UNDERGROUND TANK 207460 T002
Last Update: 2012-11-02 14:17:38
Permit Number: 207460
Tank Type: DOUBLE WALL
Additional Id: NT2477 (POST JULY 1, 2004 INSTALLATION)
Capacity Gallons: 5000
UST Contents: PREMIUM UNLEADED
Other Content Info: PREMIUIM UNLEADED
Reg Status: ACTIVE
Remove Close Date: Not reported
Year Installed: Not reported
Pipe Type: DOUBLE WALL
Delivery System: PRESSURE
Monitor Code: 43
UST Monitor Method: DW TANK DW PRESSURIZED PIPE W INTERSTITIAL HYDROSTATIC SUMPS & UDCS; CONSTANT VACUUM FOR TANK AND PIPING WITH POSITIVE SHUT-OFF & ALA

UST Name: UNDERGROUND TANK 207460 T003
Last Update: 2012-11-02 14:17:38
Permit Number: 207460
Tank Type: DOUBLE WALL
Additional Id: NT2477 (POST JULY 1, 2004 INSTALLATION)
Capacity Gallons: 5000
UST Contents: DIESEL
Other Content Info: DIESEL
Reg Status: ACTIVE
Remove Close Date: Not reported
Year Installed: Not reported
Pipe Type: DOUBLE WALL
Delivery System: PRESSURE
Monitor Code: 43
UST Monitor Method: DW TANK DW PRESSURIZED PIPE W INTERSTITIAL HYDROSTATIC SUMPS & UDCS; CONSTANT VACUUM FOR TANK AND PIPING WITH POSITIVE SHUT-OFF & ALA

**VINE LIQUOR AND GAS (Continued)** **S104752277**

| | |
|---|---|
| Name: | VINE LIQUOR AND GAS |
| Address: | 9716 LOS COCHES RD |
| City,State,Zip: | LAKESIDE, CA 92040 |
| Permit Number: | Not reported |
| Business Type: | Not reported |
| EPA Id Number: | CAL000358971 |
| APN: | Not reported |
| Last HMMD Inspection: | Not reported |
| Facility Telephone: | 619-443-5393 |
| Permit Status: | Permit Renewed |
| Permit Expiration: | Not reported |
| Date Last Updated: | 01/25/2020 |
| Facility Owner: | Not reported |
| Facility Mailing Address: | 13305 OLD HWY 80, EL CAJON, CA 92021 |
| Facility Mailing City: | Not reported |
| Facility Mailing State: | Not reported |
| Facility Mailing Zip: | Not reported |
| UST Owner: | Y |
| Handle Regulated Hazmat: | Not reported |
| Own Or Operate UST: | Not reported |
| Subject To APSA: | Not reported |
| Generate Haz Waste: | Y |
| Treat Haz Waste: | N |
| Generate Medical Waste: | Not reported |

Inspection Violation:

| | |
|---|---|
| Record ID: | DEH2006-HUPFP-207460 |
| Permit Status: | Permit Renewed |
| Active Permit: | Y |
| Facility Id Number: | 37-000-207460 |
| Program Element: | Hazardous Materials Release Response Plans |
| Inspection Type: | Routine |
| Inspection Number: | 5855223 |
| Return To Compliance Date: | 2018-04-21T00:00:00.000 |
| Nov: | Yes |
| Violation Classification: | Class I |
| Underground Storage Tank Id: | Not reported |
| Container/Tank Id: | Not reported |
| Last Update: | 2020-01-25T00:33:56.000 |
| Inspection Date: | 2018-03-21T19:38:27.000 |
| Violation Code: | 1010008 HMBP not certified annually as complete and accurate in CERS. HSC 25508(a)(1)(A), 25508.2, 19 CCR 2654(b) |

| | |
|---|---|
| Record ID: | DEH2006-HUPFP-207460 |
| Permit Status: | Permit Renewed |
| Active Permit: | Y |
| Facility Id Number: | 37-000-207460 |
| Program Element: | Underground Storage Tank |
| Inspection Type: | Routine |
| Inspection Number: | 5181241 |
| Return To Compliance Date: | Not reported |
| Nov: | Not reported |
| Violation Classification: | Not reported |
| Underground Storage Tank Id: | Not reported |
| Container/Tank Id: | Not reported |
| Last Update: | 2020-01-25T00:33:56.000 |
| Inspection Date: | 2015-12-03T16:55:00.000 |
| Violation Code: | 2030021 Failure to obtain and maintain a valid operation permit from |

**VINE LIQUOR AND GAS (Continued)** **S104752277**

the CUPA. HSC 25284; 23 CCR 2712(i)

| | |
|---|---|
| Record ID: | DEH2006-HUPFP-207460 |
| Permit Status: | Permit Renewed |
| Active Permit: | Y |
| Facility Id Number: | 37-000-207460 |
| Program Element: | Underground Storage Tank |
| Inspection Type: | Routine |
| Inspection Number: | 5855223 |
| Return To Compliance Date: | 2018-03-21T00:00:00.000 |
| Nov: | Yes |
| Violation Classification: | Class I |
| Underground Storage Tank Id: | 84528 |
| Container/Tank Id: | Not reported |
| Last Update: | 2020-01-25T00:33:56.000 |
| Inspection Date: | 2018-03-21T19:38:27.000 |
| Violation Code: | 2060015 (RD) Failure of leak detection equipment to be located such that equipment is capable of detecting a leak at the earliest possible opportunity. 23 CCR 2630(d), 2641(a) |

| | |
|---|---|
| Record ID: | DEH2006-HUPFP-207460 |
| Permit Status: | Permit Renewed |
| Active Permit: | Y |
| Facility Id Number: | 37-000-207460 |
| Program Element: | Underground Storage Tank |
| Inspection Type: | Routine |
| Inspection Number: | 4977774 |
| Return To Compliance Date: | 2015-12-03T00:00:00.000 |
| Nov: | No |
| Violation Classification: | Not reported |
| Underground Storage Tank Id: | 84529 |
| Container/Tank Id: | Not reported |
| Last Update: | 2020-01-25T00:33:56.000 |
| Inspection Date: | 2014-12-04T11:28:00.000 |
| Violation Code: | 2030001 Failure to maintain leak detection alarm logs and/or maintain records of appropriate follow-up actions. 23 CCR 16 2632, 2634, 2712(b). |

| | |
|---|---|
| Record ID: | DEH2006-HUPFP-207460 |
| Permit Status: | Permit Renewed |
| Active Permit: | Y |
| Facility Id Number: | 37-000-207460 |
| Program Element: | Underground Storage Tank |
| Inspection Type: | Routine |
| Inspection Number: | 4975573 |
| Return To Compliance Date: | 2013-12-04T00:00:00.000 |
| Nov: | No |
| Violation Classification: | Not reported |
| Underground Storage Tank Id: | 87 |
| Container/Tank Id: | Not reported |
| Last Update: | 2020-01-25T00:33:56.000 |
| Inspection Date: | 2013-11-04T13:45:00.000 |
| Violation Code: | 2060022 Failure of the UST system installed on or after July 1, 2003 and before July 1, 2004 to comply with one or more of the following: be designed and constructed with a monitoring system capable of detecting the entry of the hazardous substance stored in the primary containment into the secondary containment and/or capable of detecting |

**VINE LIQUOR AND GAS (Continued)** **S104752277**

water intrusion into the secondary containment. HSC 6.7 25290.2(d).

| | |
|---|---|
| Record ID: | DEH2006-HUPFP-207460 |
| Permit Status: | Permit Renewed |
| Active Permit: | Y |
| Facility Id Number: | 37-000-207460 |
| Program Element: | Underground Storage Tank |
| Inspection Type: | Routine |
| Inspection Number: | 5855223 |
| Return To Compliance Date: | Not reported |
| Nov: | Not reported |
| Violation Classification: | Not reported |
| Underground Storage Tank Id: | Not reported |
| Container/Tank Id: | Not reported |
| Last Update: | 2020-01-25T00:33:56.000 |
| Inspection Date: | 2018-03-21T19:38:27.000 |
| Violation Code: | 2030074 Failure to submit the Annual Monitoring System Certification Form to the CUPA within 30 days of completion of the test. 23 CCR 16 2638(d) |

| | |
|---|---|
| Record ID: | DEH2006-HUPFP-207460 |
| Permit Status: | Permit Renewed |
| Active Permit: | Y |
| Facility Id Number: | 37-000-207460 |
| Program Element: | Hazardous Waste Generator |
| Inspection Type: | Routine |
| Inspection Number: | 4975573 |
| Return To Compliance Date: | 2014-12-04T00:00:00.000 |
| Nov: | No |
| Violation Classification: | Minor |
| Underground Storage Tank Id: | Not reported |
| Container/Tank Id: | Not reported |
| Last Update: | 2020-01-25T00:33:56.000 |
| Inspection Date: | 2013-11-04T13:45:00.000 |
| Violation Code: | 3030017 Failure to properly close hazardous waste containers when not in active use.; 22 CCR 12 66262.34(d)(2); 40 CFR 1 265.173. |

| | |
|---|---|
| Record ID: | DEH2006-HUPFP-207460 |
| Permit Status: | Permit Renewed |
| Active Permit: | Y |
| Facility Id Number: | 37-000-207460 |
| Program Element: | Hazardous Waste Generator |
| Inspection Type: | Routine |
| Inspection Number: | 4977774 |
| Return To Compliance Date: | 2015-12-03T00:00:00.000 |
| Nov: | No |
| Violation Classification: | Minor |
| Underground Storage Tank Id: | Not reported |
| Container/Tank Id: | Not reported |
| Last Update: | 2020-01-25T00:33:56.000 |
| Inspection Date: | 2014-12-04T11:28:00.000 |
| Violation Code: | 3030017 Failure to properly close hazardous waste containers when not in active use.; 22 CCR 12 66262.34(d)(2); 40 CFR 1 265.173. |

| | |
|---|---|
| Record ID: | DEH2006-HUPFP-207460 |
| Permit Status: | Permit Renewed |
| Active Permit: | Y |

**VINE LIQUOR AND GAS (Continued)** **S104752277**

| | |
|---|---|
| Facility Id Number: | 37-000-207460 |
| Program Element: | Hazardous Waste Generator |
| Inspection Type: | Routine |
| Inspection Number: | 5855223 |
| Return To Compliance Date: | 2018-03-22T00:00:00.000 |
| Nov: | No |
| Violation Classification: | Class II |
| Underground Storage Tank Id: | Not reported |
| Container/Tank Id: | Not reported |
| Last Update: | 2020-01-25T00:33:56.000 |
| Inspection Date: | 2018-03-21T19:38:27.000 |
| Violation Code: | 3010002 Failed to obtain &/or maintain an active EPA ID Number. 22 CCR 66262.12(a) |

| | |
|---|---|
| Record ID: | DEH2006-HUPFP-207460 |
| Permit Status: | Permit Renewed |
| Active Permit: | Y |
| Facility Id Number: | 37-000-207460 |
| Program Element: | Underground Storage Tank |
| Inspection Type: | Routine |
| Inspection Number: | 4975573 |
| Return To Compliance Date: | 2013-11-04T00:00:00.000 |
| Nov: | No |
| Violation Classification: | Not reported |
| Underground Storage Tank Id: | 91 |
| Container/Tank Id: | Not reported |
| Last Update: | 2020-01-25T00:33:56.000 |
| Inspection Date: | 2013-11-04T13:45:00.000 |
| Violation Code: | 2030054 Failure to comply with one or more of the following: maintain the spill bucket in good condition, containment free of debris/liquid, and/or to remove the contents of the spill bucket when a release/leak/spill was observed. 23 CCR 16 2635(b), 2715(c)(2). |

| | |
|---|---|
| Record ID: | DEH2006-HUPFP-207460 |
| Permit Status: | Permit Renewed |
| Active Permit: | Y |
| Facility Id Number: | 37-000-207460 |
| Program Element: | Underground Storage Tank |
| Inspection Type: | Routine |
| Inspection Number: | 4977774 |
| Return To Compliance Date: | Not reported |
| Nov: | Not reported |
| Violation Classification: | Not reported |
| Underground Storage Tank Id: | Not reported |
| Container/Tank Id: | Not reported |
| Last Update: | 2020-01-25T00:33:56.000 |
| Inspection Date: | 2014-12-04T11:28:00.000 |
| Violation Code: | 2030021 Failure to obtain and maintain a valid operation permit from the CUPA. 23 CCR 16 2712(i); HSC 6.7 25284 |

| | |
|---|---|
| Record ID: | DEH2006-HUPFP-207460 |
| Permit Status: | Permit Renewed |
| Active Permit: | Y |
| Facility Id Number: | 37-000-207460 |
| Program Element: | Underground Storage Tank |
| Inspection Type: | Routine |
| Inspection Number: | 5691536 |

**VINE LIQUOR AND GAS (Continued)** **S104752277**

Return To Compliance Date: Not reported
Nov: Not reported
Violation Classification: Not reported
Underground Storage Tank Id: Not reported
Container/Tank Id: Not reported
Last Update: 2020-01-25T00:33:56.000
Inspection Date: 2017-03-22T08:09:00.000
Violation Code: 2030021 Failure to obtain and maintain a valid operation permit from the CUPA. HSC 25284; 23 CCR 2712(i)

Record ID: DEH2006-HUPFP-207460
Permit Status: Permit Renewed
Active Permit: Y
Facility Id Number: 37-000-207460
Program Element: Hazardous Materials Release Response Plans
Inspection Type: Routine
Inspection Number: 5181241
Return To Compliance Date: 2015-12-03T00:00:00.000
Nov: No
Violation Classification: Class II
Underground Storage Tank Id: Not reported
Container/Tank Id: Not reported
Last Update: 2020-01-25T00:33:56.000
Inspection Date: 2015-12-03T16:55:00.000
Violation Code: 1010002 HMBP not submitted to the CUPA in CERS. HSC 25508(a)(1)(A); HSC 25404(e)(4); 27 CCR 15188(a), (d)

Record ID: DEH2006-HUPFP-207460
Permit Status: Permit Renewed
Active Permit: Y
Facility Id Number: 37-000-207460
Program Element: Underground Storage Tank
Inspection Type: Routine
Inspection Number: 5691536
Return To Compliance Date: 2018-03-21T00:00:00.000
Nov: No
Violation Classification: Not reported
Underground Storage Tank Id: 84528
Container/Tank Id: Not reported
Last Update: 2020-01-25T00:33:56.000
Inspection Date: 2017-03-22T08:09:00.000
Violation Code: 2030002 (RD) Failure to test leak detection equipment as required every 12 months (VPH, sensor, LLD, ATG, etc.) and/or submit monitoring system certification to the CUPA within 30 days of completion of the test. 23 CCR 2638

Record ID: DEH2006-HUPFP-207460
Permit Status: Permit Renewed
Active Permit: Y
Facility Id Number: 37-000-207460
Program Element: Underground Storage Tank
Inspection Type: Routine
Inspection Number: 5691536
Return To Compliance Date: 2017-03-22T00:00:00.000
Nov: Yes
Violation Classification: Not reported
Underground Storage Tank Id: 84528

**VINE LIQUOR AND GAS (Continued)** **S104752277**

| | |
|---|---|
| Container/Tank Id: | Not reported |
| Last Update: | 2020-01-25T00:33:56.000 |
| Inspection Date: | 2017-03-22T08:09:00.000 |
| Violation Code: | 2030065 (RD) Failure to maintain the interstitial space under constant vacuum, pressure, or hydrostatic such that a breach in the primary or secondary containment is detected before the liquid or vapor phase of the hazardous substance stored in the UST tank is released into the environment. (Product Tight) HSC 25290.1(e) |
| Record ID: | DEH2006-HUPFP-207460 |
| Permit Status: | Permit Renewed |
| Active Permit: | Y |
| Facility Id Number: | 37-000-207460 |
| Program Element: | Underground Storage Tank |
| Inspection Type: | Routine |
| Inspection Number: | 5855223 |
| Return To Compliance Date: | Not reported |
| Nov: | Not reported |
| Violation Classification: | Not reported |
| Underground Storage Tank Id: | Not reported |
| Container/Tank Id: | Not reported |
| Last Update: | 2020-01-25T00:33:56.000 |
| Inspection Date: | 2018-03-21T19:38:27.000 |
| Violation Code: | 2030021 Failure to obtain a valid operation permit from the CUPA including but not limited to unpaid permit fees. HSC 25284(a)(1); 23 CCR 2711(c); SDCC 68.1003 |
| Record ID: | DEH2006-HUPFP-207460 |
| Permit Status: | Permit Renewed |
| Active Permit: | Y |
| Facility Id Number: | 37-000-207460 |
| Program Element: | Underground Storage Tank |
| Inspection Type: | Routine |
| Inspection Number: | 5855223 |
| Return To Compliance Date: | 2018-03-21T00:00:00.000 |
| Nov: | No |
| Violation Classification: | Not reported |
| Underground Storage Tank Id: | 84528 |
| Container/Tank Id: | Not reported |
| Last Update: | 2020-01-25T00:33:56.000 |
| Inspection Date: | 2018-03-21T19:38:27.000 |
| Violation Code: | 2030062 (RD) Leak detection equipment disabled or tampered with in a manner that would prevent the monitoring system from detecting and/or alerting the owner/operator of a leak. HSC 25299(a)(9); 23 CCR 2630(d) |
| Record ID: | DEH2006-HUPFP-207460 |
| Permit Status: | Permit Renewed |
| Active Permit: | Y |
| Facility Id Number: | 37-000-207460 |
| Program Element: | Underground Storage Tank |
| Inspection Type: | Routine |
| Inspection Number: | 5855223 |
| Return To Compliance Date: | 2018-03-21T00:00:00.000 |
| Nov: | Yes |
| Violation Classification: | Not reported |
| Underground Storage Tank Id: | 84528 |
| Container/Tank Id: | Not reported |

**VINE LIQUOR AND GAS (Continued)** **S104752277**

| | |
|---|---|
| Last Update: | 2020-01-25T00:33:56.000 |
| Inspection Date: | 2018-03-21T19:38:27.000 |
| Violation Code: | 2030002 (RD) Failure to have a properly qualified service technician test leak detection equipment as required every 12 months (vapor, pressure, hydrostatic (VPH) system, sensors, line-leak detectors (LLD), automatic tank gauge (ATG), etc.). 23 CCR 2638(a)(b), 2651(j), 2715(i). |
| Record ID: | DEH2006-HUPFP-207460 |
| Permit Status: | Permit Renewed |
| Active Permit: | Y |
| Facility Id Number: | 37-000-207460 |
| Program Element: | Underground Storage Tank |
| Inspection Type: | Routine |
| Inspection Number: | 5855223 |
| Return To Compliance Date: | 2018-03-21T00:00:00.000 |
| Nov: | No |
| Violation Classification: | Class II |
| Underground Storage Tank Id: | 84528 |
| Container/Tank Id: | Not reported |
| Last Update: | 2020-01-25T00:33:56.000 |
| Inspection Date: | 2018-03-21T19:38:27.000 |
| Violation Code: | 2030065 (RD) Failure to maintain the interstitial space such that a breach in the primary or secondary containment is detected before the liquid or vapor phase of the hazardous substance stored in the UST tank is released into the environment, i.e., vapor, pressure, hydrostatic (VPH) monitoring. HSC 25290.1(e); 23 CCR 2630(d) |
| Record ID: | DEH2006-HUPFP-207460 |
| Permit Status: | Permit Renewed |
| Active Permit: | Y |
| Facility Id Number: | 37-000-207460 |
| Program Element: | Underground Storage Tank |
| Inspection Type: | Routine |
| Inspection Number: | 5855223 |
| Return To Compliance Date: | 2018-03-21T00:00:00.000 |
| Nov: | No |
| Violation Classification: | Not reported |
| Underground Storage Tank Id: | 84528 |
| Container/Tank Id: | Not reported |
| Last Update: | 2020-01-25T00:33:56.000 |
| Inspection Date: | 2018-03-21T19:38:27.000 |
| Violation Code: | 2030013 Failure to comply with one or more of the following designated operator (DO) monthly inspection requirements: Be performed by an ICC certified DO. Inspect monthly alarm history report, check that alarms are documented and responded to appropriately, and attach a copy. Inspect for the presence of liquid/debris in spill containers. Inspect for the presence of liquid/debris in under dispenser containment (UDC) and ensure that the monitoring equipment is positioned correctly. Inspect for liquid or debris in containment sumps where an alarm occurred with no service visit. Check that all testing and maintenance has been completed and documented. Verify that all facility employees have been trained in accordance with 23 CCR 2715(f)(2), 2715(c) |
| Record ID: | DEH2006-HUPFP-207460 |
| Permit Status: | Permit Renewed |

**VINE LIQUOR AND GAS (Continued)** **S104752277**

| | |
|---|---|
| Active Permit: | Y |
| Facility Id Number: | 37-000-207460 |
| Program Element: | Underground Storage Tank |
| Inspection Type: | Routine |
| Inspection Number: | 4084948 |
| Return To Compliance Date: | 2012-11-15T00:00:00.000 |
| Nov: | No |
| Violation Classification: | Not reported |
| Underground Storage Tank Id: | 84530 |
| Container/Tank Id: | Not reported |
| Last Update: | 2020-01-25T00:33:56.000 |
| Inspection Date: | 2012-11-15T23:32:00.000 |
| Violation Code: | HMD3261 Dispenser containment not maintained free of liquid. 2631(d)(4) |

| | |
|---|---|
| Record ID: | DEH2006-HUPFP-207460 |
| Permit Status: | Permit Renewed |
| Active Permit: | Y |
| Facility Id Number: | 37-000-207460 |
| Program Element: | Underground Storage Tank |
| Inspection Type: | Routine |
| Inspection Number: | 4084948 |
| Return To Compliance Date: | 2012-11-15T00:00:00.000 |
| Nov: | No |
| Violation Classification: | Not reported |
| Underground Storage Tank Id: | 84530 |
| Container/Tank Id: | Not reported |
| Last Update: | 2020-01-25T00:33:56.000 |
| Inspection Date: | 2012-11-15T23:32:00.000 |
| Violation Code: | 2060015 Failure of sensor to be located in the proper position/location. 23 CCR 16 2630(d), 2641(a) |

| | |
|---|---|
| Record ID: | DEH2006-HUPFP-207460 |
| Permit Status: | Permit Renewed |
| Active Permit: | Y |
| Facility Id Number: | 37-000-207460 |
| Program Element: | Underground Storage Tank |
| Inspection Type: | Routine |
| Inspection Number: | 4084948 |
| Return To Compliance Date: | 2012-12-16T00:00:00.000 |
| Nov: | No |
| Violation Classification: | Not reported |
| Underground Storage Tank Id: | 84530 |
| Container/Tank Id: | Not reported |
| Last Update: | 2020-01-25T00:33:56.000 |
| Inspection Date: | 2012-11-15T23:32:00.000 |
| Violation Code: | 2060022 Failure of the UST system installed on or after July 1, 2003 and before July 1, 2004 to comply with one or more of the following: be designed and constructed with a monitoring system capable of detecting the entry of the hazardous substance stored in the primary containment into the secondary containment and/or capable of detecting water intrusion into the secondary containment. HSC 6.7 25290.2(d) |

| | |
|---|---|
| Record ID: | DEH2006-HUPFP-207460 |
| Permit Status: | Permit Renewed |
| Active Permit: | Y |
| Facility Id Number: | 37-000-207460 |

**VINE LIQUOR AND GAS (Continued)** **S104752277**

| | |
|---|---|
| Program Element: | Underground Storage Tank |
| Inspection Type: | Routine |
| Inspection Number: | 4084948 |
| Return To Compliance Date: | 2012-12-16T00:00:00.000 |
| Nov: | No |
| Violation Classification: | Not reported |
| Underground Storage Tank Id: | 84528 |
| Container/Tank Id: | Not reported |
| Last Update: | 2020-01-25T00:33:56.000 |
| Inspection Date: | 2012-11-15T23:32:00.000 |
| Violation Code: | 2010008 Failure to maintain records of repairs, lining, and upgrades on site, or off site if approved by the CUPA, for the life of the underground storage tank and/or failure to maintain written monitoring and maintenance records on site, or off site if approved by the CUPA, for a period of 3 years, 6 1/2 years for cathodic protection, and 5 years for written performance claims pertaining to release detection systems and calibration and maintenance records for such systems. 23 CCR 16 2712(b) |

| | |
|---|---|
| Record ID: | DEH2006-HUPFP-207460 |
| Permit Status: | Permit Renewed |
| Active Permit: | Y |
| Facility Id Number: | 37-000-207460 |
| Program Element: | Underground Storage Tank |
| Inspection Type: | Routine |
| Inspection Number: | 4975573 |
| Return To Compliance Date: | 2013-11-04T00:00:00.000 |
| Nov: | No |
| Violation Classification: | Not reported |
| Underground Storage Tank Id: | 03 |
| Container/Tank Id: | Not reported |
| Last Update: | 2020-01-25T00:33:56.000 |
| Inspection Date: | 2013-11-04T13:45:00.000 |
| Violation Code: | 2030025 Failure of the pressurized piping to meet one or more of the following requirements: monitored at least hourly with the capability of detecting a release of 3.0 gallons per hour, and will restrict the flow of product through the piping or trigger an alarm when a release occurs. 23 CCR 16 2636(f)(2). |

| | |
|---|---|
| Record ID: | DEH2006-HUPFP-207460 |
| Permit Status: | Permit Renewed |
| Active Permit: | Y |
| Facility Id Number: | 37-000-207460 |
| Program Element: | Underground Storage Tank |
| Inspection Type: | Routine |
| Inspection Number: | 4975573 |
| Return To Compliance Date: | 2014-12-04T00:00:00.000 |
| Nov: | No |
| Violation Classification: | Not reported |
| Underground Storage Tank Id: | 00 |
| Container/Tank Id: | Not reported |
| Last Update: | 2020-01-25T00:33:56.000 |
| Inspection Date: | 2013-11-04T13:45:00.000 |
| Violation Code: | 2010004 The owner/operator has failed to comply with one or more of the following: to maintain a copy of the designated operator monthly inspections for the last 12 months and/or maintain a list of trained employees on-site or off-site at a readily available location, if |

**VINE LIQUOR AND GAS (Continued)** **S104752277**

approved by the CUPA. 23 CCR 16 2715

| | |
|---|---|
| Record ID: | DEH2006-HUPFP-207460 |
| Permit Status: | Permit Renewed |
| Active Permit: | Y |
| Facility Id Number: | 37-000-207460 |
| Program Element: | Underground Storage Tank |
| Inspection Type: | Routine |
| Inspection Number: | 4975573 |
| Return To Compliance Date: | 2014-12-04T00:00:00.000 |
| Nov: | No |
| Violation Classification: | Not reported |
| Underground Storage Tank Id: | 00 |
| Container/Tank Id: | Not reported |
| Last Update: | 2020-01-25T00:33:56.000 |
| Inspection Date: | 2013-11-04T13:45:00.000 |
| Violation Code: | 2010008 Failure to maintain records of repairs, lining, and upgrades on site, or off site if approved by the CUPA, for the life of the underground storage tank and/or failure to maintain written monitoring and maintenance records on site, or off site if approved by the CUPA, for a period of 3 years, 6 1/2 years for cathodic protection, and 5 years for written performance claims pertaining to release detection systems and calibration and maintenance records for such systems. 23 CCR 16 2712(b) |

| | |
|---|---|
| Record ID: | DEH2006-HUPFP-207460 |
| Permit Status: | Permit Renewed |
| Active Permit: | Y |
| Facility Id Number: | 37-000-207460 |
| Program Element: | Underground Storage Tank |
| Inspection Type: | Routine |
| Inspection Number: | 4977774 |
| Return To Compliance Date: | 2015-12-03T00:00:00.000 |
| Nov: | Yes |
| Violation Classification: | Not reported |
| Underground Storage Tank Id: | 84528 |
| Container/Tank Id: | Not reported |
| Last Update: | 2020-01-25T00:33:56.000 |
| Inspection Date: | 2014-12-04T11:28:00.000 |
| Violation Code: | 2030043 Failure of the leak detection equipment to be properly programmed or properly operated. 23 CCR 16 2632, 2634, 2636, 2666 |

| | |
|---|---|
| Record ID: | DEH2006-HUPFP-207460 |
| Permit Status: | Permit Renewed |
| Active Permit: | Y |
| Facility Id Number: | 37-000-207460 |
| Program Element: | Underground Storage Tank |
| Inspection Type: | Routine |
| Inspection Number: | 4977774 |
| Return To Compliance Date: | 2014-12-04T00:00:00.000 |
| Nov: | No |
| Violation Classification: | Not reported |
| Underground Storage Tank Id: | 84528 |
| Container/Tank Id: | Not reported |
| Last Update: | 2020-01-25T00:33:56.000 |
| Inspection Date: | 2014-12-04T11:28:00.000 |
| Violation Code: | 2060007 Failure of non integral secondary containment to be designed |

**VINE LIQUOR AND GAS (Continued)** **S104752277**

and constructed to an engineering specification approved by a registered professional engineer or in accordance with a nationally recognized industry core or engineering standard. 23 CCR 16 2631(d).

| | |
|---|---|
| Record ID: | DEH2006-HUPFP-207460 |
| Permit Status: | Permit Renewed |
| Active Permit: | Y |
| Facility Id Number: | 37-000-207460 |
| Program Element: | Underground Storage Tank |
| Inspection Type: | Routine |
| Inspection Number: | 4977774 |
| Return To Compliance Date: | 2015-12-03T00:00:00.000 |
| Nov: | No |
| Violation Classification: | Not reported |
| Underground Storage Tank Id: | 84528 |
| Container/Tank Id: | Not reported |
| Last Update: | 2020-01-25T00:33:56.000 |
| Inspection Date: | 2014-12-04T11:28:00.000 |
| Violation Code: | 2010002 Failure to maintain records of cathodic protection systems testing within six months of installation and at least every three years thereafter. and/or Failure to maintain records for the 60 calendar day inspection of the impressed-current system. and/or Failure to maintain records for sacrificial anodes testing every three years. and/or Failure to have written monitoring and maintenance records on-site or off-site at a readily available location if approved by the CUPA. 23 CCR 16 2635, 2712(b) |

| | |
|---|---|
| Record ID: | DEH2006-HUPFP-207460 |
| Permit Status: | Permit Renewed |
| Active Permit: | Y |
| Facility Id Number: | 37-000-207460 |
| Program Element: | Underground Storage Tank |
| Inspection Type: | Routine |
| Inspection Number: | 5181241 |
| Return To Compliance Date: | 2017-03-22T00:00:00.000 |
| Nov: | No |
| Violation Classification: | Not reported |
| Underground Storage Tank Id: | 84530 |
| Container/Tank Id: | Not reported |
| Last Update: | 2020-01-25T00:33:56.000 |
| Inspection Date: | 2015-12-03T16:55:00.000 |
| Violation Code: | 2030043 (RD) Failure of the leak detection equipment to be properly programmed or properly operated. 23 CCR 2632, 2634, 2636, 2666 |

| | |
|---|---|
| Record ID: | DEH2006-HUPFP-207460 |
| Permit Status: | Permit Renewed |
| Active Permit: | Y |
| Facility Id Number: | 37-000-207460 |
| Program Element: | Underground Storage Tank |
| Inspection Type: | Routine |
| Inspection Number: | 5181241 |
| Return To Compliance Date: | 2017-03-22T00:00:00.000 |
| Nov: | No |
| Violation Classification: | Not reported |
| Underground Storage Tank Id: | 84528 |
| Container/Tank Id: | Not reported |
| Last Update: | 2020-01-25T00:33:56.000 |

**VINE LIQUOR AND GAS (Continued)** **S104752277**

| | |
|---|---|
| Inspection Date: | 2015-12-03T16:55:00.000 |
| Violation Code: | 2060020 (RP) Failure to comply with one or more of the following: failure to install a spill bucket, have a functional drain valve or other method for the removal of liquid from the spill bucket/spill container, and/or be resistant to galvanic corrosion. 23 CCR 2635(b), 2665 |
| Record ID: | DEH2006-HUPFP-207460 |
| Permit Status: | Permit Renewed |
| Active Permit: | Y |
| Facility Id Number: | 37-000-207460 |
| Program Element: | Underground Storage Tank |
| Inspection Type: | Status Verification |
| Inspection Number: | 5427906 |
| Return To Compliance Date: | 2017-03-22T00:00:00.000 |
| Nov: | No |
| Violation Classification: | Not reported |
| Underground Storage Tank Id: | 84530 |
| Container/Tank Id: | Not reported |
| Last Update: | 2020-01-25T00:33:56.000 |
| Inspection Date: | 2016-01-29T17:01:00.000 |
| Violation Code: | 2030043 (RD) Failure of the leak detection equipment to be properly programmed or properly operated. 23 CCR 2632, 2634, 2636, 2666 |
| Record ID: | DEH2006-HUPFP-207460 |
| Permit Status: | Permit Renewed |
| Active Permit: | Y |
| Facility Id Number: | 37-000-207460 |
| Program Element: | Underground Storage Tank |
| Inspection Type: | Status Verification |
| Inspection Number: | 5427906 |
| Return To Compliance Date: | 2017-03-22T00:00:00.000 |
| Nov: | No |
| Violation Classification: | Not reported |
| Underground Storage Tank Id: | 84528 |
| Container/Tank Id: | Not reported |
| Last Update: | 2020-01-25T00:33:56.000 |
| Inspection Date: | 2016-01-29T17:01:00.000 |
| Violation Code: | 2030013 Failure to comply with one or more of the designated operator monthly inspection requirements: failed to inspect the monthly alarm history report; attach a copy of the alarm history; failed to inspect for the presence of liquid or debris in the spill container/spill bucket and under dispenser containment; failed to inspect the under dispenser containment to ensure that monitoring equipment is placed in the proper position; failure to inspect for liquid or debris in the containment sump where an alarm occurred or for which there is no record of a service visit; or failure to check that all testing and maintenance has been completed and documented. 23 CCR 2715 |
| Record ID: | DEH2006-HUPFP-207460 |
| Permit Status: | Permit Renewed |
| Active Permit: | Y |
| Facility Id Number: | 37-000-207460 |
| Program Element: | Underground Storage Tank |
| Inspection Type: | Re-inspection |
| Inspection Number: | 5568904 |
| Return To Compliance Date: | 2017-03-22T00:00:00.000 |

**VINE LIQUOR AND GAS (Continued)** **S104752277**

| | |
|---|---|
| Nov: | Yes |
| Violation Classification: | Not reported |
| Underground Storage Tank Id: | 84530 |
| Container/Tank Id: | Not reported |
| Last Update: | 2020-01-25T00:33:56.000 |
| Inspection Date: | 2016-09-16T16:50:00.000 |
| Violation Code: | 2030043 (RD) Failure of the leak detection equipment to be properly programmed or properly operated. 23 CCR 2632, 2634, 2636, 2666 |
| Record ID: | DEH2006-HUPFP-207460 |
| Permit Status: | Permit Renewed |
| Active Permit: | Y |
| Facility Id Number: | 37-000-207460 |
| Program Element: | Underground Storage Tank |
| Inspection Type: | Routine |
| Inspection Number: | 5691536 |
| Return To Compliance Date: | 2017-03-22T00:00:00.000 |
| Nov: | Yes |
| Violation Classification: | Not reported |
| Underground Storage Tank Id: | 84528 |
| Container/Tank Id: | Not reported |
| Last Update: | 2020-01-25T00:33:56.000 |
| Inspection Date: | 2017-03-22T08:09:00.000 |
| Violation Code: | 2060015 (RD) Failure of sensor to be located in the proper position/location. 23 CCR 2630(d), 2641(a) |
| Record ID: | DEH2006-HUPFP-207460 |
| Permit Status: | Permit Renewed |
| Active Permit: | Y |
| Facility Id Number: | 37-000-207460 |
| Program Element: | Underground Storage Tank |
| Inspection Type: | Routine |
| Inspection Number: | 5691536 |
| Return To Compliance Date: | 2017-03-22T00:00:00.000 |
| Nov: | Yes |
| Violation Classification: | Not reported |
| Underground Storage Tank Id: | 84528 |
| Container/Tank Id: | Not reported |
| Last Update: | 2020-01-25T00:33:56.000 |
| Inspection Date: | 2017-03-22T08:09:00.000 |
| Violation Code: | 2030062 (RD) Leak detection equipment disabled or tampered with in a manner that would prevent the monitoring system from detecting and/or alerting the owner/operator of a leak. HSC 25299(a)(9) |
| Record ID: | DEH2006-HUPFP-207460 |
| Permit Status: | Permit Renewed |
| Active Permit: | Y |
| Facility Id Number: | 37-000-207460 |
| Program Element: | Underground Storage Tank |
| Inspection Type: | Routine |
| Inspection Number: | 6115579 |
| Return To Compliance Date: | 2019-06-04T00:00:00.000 |
| Nov: | No |
| Violation Classification: | Not reported |
| Underground Storage Tank Id: | 84528 |
| Container/Tank Id: | Not reported |
| Last Update: | 2020-01-25T00:33:56.000 |

**VINE LIQUOR AND GAS (Continued)** **S104752277**

| | |
|---|---|
| Inspection Date: | 2019-03-20T00:00:00.000 |
| Violation Code: | 2030021 Failure to obtain a valid operation permit from the CUPA including but not limited to unpaid permit fees. HSC 25284(a)(1); 23 CCR 2711(d); SDCC 68.1003 |
| Record ID: | DEH2006-HUPFP-207460 |
| Permit Status: | Permit Renewed |
| Active Permit: | Y |
| Facility Id Number: | 37-000-207460 |
| Program Element: | Hazardous Waste Generator |
| Inspection Type: | Routine |
| Inspection Number: | 4975573 |
| Return To Compliance Date: | 2014-12-04T00:00:00.000 |
| Nov: | No |
| Violation Classification: | Minor |
| Underground Storage Tank Id: | Not reported |
| Container/Tank Id: | Not reported |
| Last Update: | 2020-01-25T00:33:56.000 |
| Inspection Date: | 2013-11-04T13:45:00.000 |
| Violation Code: | 3010010 Failure to maintain uniform hazardous waste manifest, consolidated manifest, or bills of lading copies for three years.; 22 CCR 12 66262.40(a). |
| Record ID: | DEH2006-HUPFP-207460 |
| Permit Status: | Permit Renewed |
| Active Permit: | Y |
| Facility Id Number: | 37-000-207460 |
| Program Element: | Hazardous Waste Generator |
| Inspection Type: | Routine |
| Inspection Number: | 4975573 |
| Return To Compliance Date: | 2014-12-04T00:00:00.000 |
| Nov: | No |
| Violation Classification: | Minor |
| Underground Storage Tank Id: | Not reported |
| Container/Tank Id: | Not reported |
| Last Update: | 2020-01-25T00:33:56.000 |
| Inspection Date: | 2013-11-04T13:45:00.000 |
| Violation Code: | 3030007 Failure to properly label hazardous waste accumulation containers with the following requirements: "Hazardous Waste", name and address of the generator, physical and chemical characteristics of the Hazardous Waste, and starting accumulation date.; 22 CCR 12 66262.34(f). |
| Record ID: | DEH2006-HUPFP-207460 |
| Permit Status: | Permit Renewed |
| Active Permit: | Y |
| Facility Id Number: | 37-000-207460 |
| Program Element: | Hazardous Waste Generator |
| Inspection Type: | Routine |
| Inspection Number: | 4977774 |
| Return To Compliance Date: | 2015-12-03T00:00:00.000 |
| Nov: | No |
| Violation Classification: | Minor |
| Underground Storage Tank Id: | Not reported |
| Container/Tank Id: | Not reported |
| Last Update: | 2020-01-25T00:33:56.000 |
| Inspection Date: | 2014-12-04T11:28:00.000 |

**VINE LIQUOR AND GAS (Continued)** **S104752277**

| | |
|---|---|
| Violation Code: | 3130005 RCRA: Failure to accumulate hazardous waste in a container that is in good condition. 22 CCR 15 66265.171. |
| Record ID: | DEH2006-HUPFP-207460 |
| Permit Status: | Permit Renewed |
| Active Permit: | Y |
| Facility Id Number: | 37-000-207460 |
| Program Element: | Hazardous Waste Generator |
| Inspection Type: | Routine |
| Inspection Number: | 4977774 |
| Return To Compliance Date: | 2015-12-03T00:00:00.000 |
| Nov: | No |
| Violation Classification: | Minor |
| Underground Storage Tank Id: | Not reported |
| Container/Tank Id: | Not reported |
| Last Update: | 2020-01-25T00:33:56.000 |
| Inspection Date: | 2014-12-04T11:28:00.000 |
| Violation Code: | 3030007 Failure to properly label hazardous waste accumulation containers with the following requirements: "Hazardous Waste", name and address of the generator, physical and chemical characteristics of the Hazardous Waste, and starting accumulation date.; 22 CCR 12 66262.34(f). |
| Record ID: | DEH2006-HUPFP-207460 |
| Permit Status: | Permit Renewed |
| Active Permit: | Y |
| Facility Id Number: | 37-000-207460 |
| Program Element: | Hazardous Waste Generator |
| Inspection Type: | Routine |
| Inspection Number: | 5691536 |
| Return To Compliance Date: | 2017-03-22T00:00:00.000 |
| Nov: | No |
| Violation Classification: | Class II |
| Underground Storage Tank Id: | Not reported |
| Container/Tank Id: | Not reported |
| Last Update: | 2020-01-25T00:33:56.000 |
| Inspection Date: | 2017-03-22T08:09:00.000 |
| Violation Code: | 3010002 Failed to obtain and/or maintain an active EPA ID. 22 CCR 66262.12 |
| Record ID: | DEH2006-HUPFP-207460 |
| Permit Status: | Permit Renewed |
| Active Permit: | Y |
| Facility Id Number: | 37-000-207460 |
| Program Element: | Hazardous Materials Release Response Plans |
| Inspection Type: | Routine |
| Inspection Number: | 4977774 |
| Return To Compliance Date: | 2015-12-03T00:00:00.000 |
| Nov: | No |
| Violation Classification: | Minor |
| Underground Storage Tank Id: | Not reported |
| Container/Tank Id: | Not reported |
| Last Update: | 2020-01-25T00:33:56.000 |
| Inspection Date: | 2014-12-04T11:28:00.000 |
| Violation Code: | 1010008 Failure to annually review and electronically certify that the business plan is complete, accurate, and up-to-date. For facilities with invenntory that exceed EPCRA thresholds; failure to submit |

**VINE LIQUOR AND GAS (Continued)** **S104752277**

inventory reports (Activities, Owner/Operator, Hazardous Materials Descriptions and Map pages HSC 6.95 25508.2 / 19 CCR 4 2729.5(c)

| | |
|---|---|
| Record ID: | DEH2006-HUPFP-207460 |
| Permit Status: | Permit Renewed |
| Active Permit: | Y |
| Facility Id Number: | 37-000-207460 |
| Program Element: | Hazardous Materials Release Response Plans |
| Inspection Type: | Routine |
| Inspection Number: | 5691536 |
| Return To Compliance Date: | 2018-04-21T00:00:00.000 |
| Nov: | Yes |
| Violation Classification: | Class I |
| Underground Storage Tank Id: | Not reported |
| Container/Tank Id: | Not reported |
| Last Update: | 2020-01-25T00:33:56.000 |
| Inspection Date: | 2017-03-22T08:09:00.000 |
| Violation Code: | 1010008 HMBP not certified annually as complete and accurate in CERS. HSC 25508.2 |

UST DTL:

| | |
|---|---|
| Record ID: | DEH2006-HUPFP-207460 |
| Permit Status: | Permit Renewed |
| Active Permit: | Y |
| Facility Id Number: | 37-000-207460 |
| Facility Type (Ust Facility): | Motor Vehicle Fueling |
| Tank Owner Name: | SAM RAZOOKY |
| Tankid: | 84530 |
| Tank Status: | Active |
| Date Ust Permanently Closed: | Not reported |
| Tank Use: | Motor Vehicle Fueling |
| Piping System Type: | Pressure |
| Last Updated: | 2020-01-25T00:34:16.000 |
| Tank Capacityin Gallons: | 5000 |
| Tank Contents: | Diesel |
| Type Of Tank: | Double Wall |

| | |
|---|---|
| Record ID: | DEH2006-HUPFP-207460 |
| Permit Status: | Permit Renewed |
| Active Permit: | Y |
| Facility Id Number: | 37-000-207460 |
| Facility Type (Ust Facility): | Motor Vehicle Fueling |
| Tank Owner Name: | SAM RAZOOKY |
| Tankid: | 84528 |
| Tank Status: | Active |
| Date Ust Permanently Closed: | Not reported |
| Tank Use: | Motor Vehicle Fueling |
| Piping System Type: | Pressure |
| Last Updated: | 2020-01-25T00:34:16.000 |
| Tank Capacityin Gallons: | 15000 |
| Tank Contents: | Regular Unleaded |
| Type Of Tank: | Double Wall |

| | |
|---|---|
| Record ID: | DEH2006-HUPFP-207460 |
| Permit Status: | Permit Renewed |
| Active Permit: | Y |
| Facility Id Number: | 37-000-207460 |

**VINE LIQUOR AND GAS (Continued)** **S104752277**

| | |
|---|---|
| Facility Type (Ust Facility): | Motor Vehicle Fueling |
| Tank Owner Name: | SAM RAZOOKY |
| Tankid: | 84529 |
| Tank Status: | Active |
| Date Ust Permanently Closed: | Not reported |
| Tank Use: | Motor Vehicle Fueling |
| Piping System Type: | Pressure |
| Last Updated: | 2020-01-25T00:34:16.000 |
| Tank Capacityin Gallons: | 5000 |
| Tank Contents: | Premium Unleaded |
| Type Of Tank: | Double Wall |

Waste and Materials:

| | |
|---|---|
| Record ID: | DEH2006-HUPFP-207460 |
| Permit Status: | Permit Renewed |
| Active Permit: | Y |
| Child Record Id: | DEH2016-HCHEM-0088319 |
| Trade Secret: | N |
| Hazardous Material Type: | Pure |
| Last Updated: | 2016-03-30T02:32:14.000 |
| Chemical Name: | REGULAR UNLEADED |
| Common Name: | UNDERGROUND TANK 207460 T001 |
| Case Number: | 8006-61-9 |

| | |
|---|---|
| Record ID: | DEH2006-HUPFP-207460 |
| Permit Status: | Permit Renewed |
| Active Permit: | Y |
| Child Record Id: | DEH2016-HCHEM-0088320 |
| Trade Secret: | N |
| Hazardous Material Type: | Pure |
| Last Updated: | 2016-03-30T02:32:14.000 |
| Chemical Name: | PREMIUM UNLEADED |
| Common Name: | UNDERGROUND TANK 207460 T002 |
| Case Number: | 8006-61-9 |

| | |
|---|---|
| Record ID: | DEH2006-HUPFP-207460 |
| Permit Status: | Permit Renewed |
| Active Permit: | Y |
| Child Record Id: | DEH2016-HCHEM-0088321 |
| Trade Secret: | N |
| Hazardous Material Type: | Pure |
| Last Updated: | 2016-03-30T02:32:14.000 |
| Chemical Name: | DIESEL FUEL |
| Common Name: | UNDERGROUND TANK 207460 T003 |
| Case Number: | 68476-34-6 |

| | |
|---|---|
| Record ID: | DEH2006-HUPFP-207460 |
| Permit Status: | Permit Renewed |
| Active Permit: | Y |
| Child Record Id: | DEH2016-HWAST-0070561 |
| Trade Secret: | N |
| Hazardous Material Type: | Not reported |
| Last Updated: | 2016-03-30T02:32:14.000 |
| Chemical Name: | WASTE 352 ORGANIC SOLIDS (OTHER) |
| Common Name: | FUEL FILTERS |
| Case Number: | Not reported |

**VINE LIQUOR AND GAS (Continued)** **S104752277**

Record ID: DEH2006-HUPFP-207460
Permit Status: Permit Renewed
Active Permit: Y
Child Record Id: DEH2016-HWAST-0070562
Trade Secret: N
Hazardous Material Type: Not reported
Last Updated: 2016-03-30T02:32:14.000
Chemical Name: WASTE 134 AQUEOUS SOL'N W/LESS 10% ORG
Common Name: WATER & FUEL
Case Number: Not reported

Record ID: DEH2006-HUPFP-207460
Permit Status: Permit Renewed
Active Permit: Y
Child Record Id: DEH2019-HCHEM-0211755
Trade Secret: N
Hazardous Material Type: Pure
Last Updated: 2020-01-25T00:34:09.000
Chemical Name: REGULAR UNLEADED
Common Name: UNDERGROUND TANK 207460 T001
Case Number: 8006-61-9

Record ID: DEH2006-HUPFP-207460
Permit Status: Permit Renewed
Active Permit: Y
Child Record Id: DEH2019-HCHEM-0211756
Trade Secret: N
Hazardous Material Type: Pure
Last Updated: 2020-01-25T00:34:09.000
Chemical Name: PREMIUM UNLEADED
Common Name: UNDERGROUND TANK 207460 T002
Case Number: 8006-61-9

Record ID: DEH2006-HUPFP-207460
Permit Status: Permit Renewed
Active Permit: Y
Child Record Id: DEH2019-HCHEM-0211757
Trade Secret: N
Hazardous Material Type: Pure
Last Updated: 2020-01-25T00:34:09.000
Chemical Name: DIESEL FUEL
Common Name: UNDERGROUND TANK 207460 T003
Case Number: 68476-34-6

Record ID: DEH2006-HUPFP-207460
Permit Status: Permit Renewed
Active Permit: Y
Child Record Id: DEH2019-HWAST-0183990
Trade Secret: N
Hazardous Material Type: Not reported
Last Updated: 2020-01-25T00:34:13.000
Chemical Name: WASTE 352 ORGANIC SOLIDS (OTHER)
Common Name: FUEL FILTERS/Absorbent
Case Number: Not reported

Record ID: DEH2006-HUPFP-207460
Permit Status: Permit Renewed

**VINE LIQUOR AND GAS (Continued)** **S104752277**

Active Permit: Y
Child Record Id: DEH2019-HWAST-0183991
Trade Secret: N
Hazardous Material Type: Not reported
Last Updated: 2020-01-25T00:34:13.000
Chemical Name: WASTE 134 AQUEOUS SOL'N W/LESS 10% ORG
Common Name: WATER & FUEL
Case Number: Not reported

Record ID: DEH2006-HUPFP-207460
Permit Status: Permit Renewed
Active Permit: Y
Child Record Id: DEH2018-HCHEM-0188736
Trade Secret: N
Hazardous Material Type: Pure
Last Updated: 2018-10-26T18:41:29.000
Chemical Name: REGULAR UNLEADED
Common Name: UNDERGROUND TANK 207460 T001
Case Number: 8006-61-9

Record ID: DEH2006-HUPFP-207460
Permit Status: Permit Renewed
Active Permit: Y
Child Record Id: DEH2018-HCHEM-0188737
Trade Secret: N
Hazardous Material Type: Pure
Last Updated: 2018-10-26T18:41:29.000
Chemical Name: PREMIUM UNLEADED
Common Name: UNDERGROUND TANK 207460 T002
Case Number: 8006-61-9

Record ID: DEH2006-HUPFP-207460
Permit Status: Permit Renewed
Active Permit: Y
Child Record Id: DEH2018-HCHEM-0188738
Trade Secret: N
Hazardous Material Type: Pure
Last Updated: 2018-10-26T18:41:29.000
Chemical Name: DIESEL FUEL
Common Name: UNDERGROUND TANK 207460 T003
Case Number: 68476-34-6

Record ID: DEH2006-HUPFP-207460
Permit Status: Permit Renewed
Active Permit: Y
Child Record Id: DEH2018-HWAST-0163342
Trade Secret: N
Hazardous Material Type: Not reported
Last Updated: 2018-10-26T18:41:29.000
Chemical Name: WASTE 352 ORGANIC SOLIDS (OTHER)
Common Name: FUEL FILTERS/Absorbent
Case Number: Not reported

Record ID: DEH2006-HUPFP-207460
Permit Status: Permit Renewed
Active Permit: Y
Child Record Id: DEH2018-HWAST-0163343

**VINE LIQUOR AND GAS (Continued)** **S104752277**

Trade Secret: N
Hazardous Material Type: Not reported
Last Updated: 2018-10-26T18:41:29.000
Chemical Name: WASTE 134 AQUEOUS SOL'N W/LESS 10% ORG
Common Name: WATER & FUEL
Case Number: Not reported

Record ID: DEH2006-HUPFP-207460
Permit Status: Permit Renewed
Active Permit: Y
Child Record Id: DEH2017-HCHEM-0152716
Trade Secret: N
Hazardous Material Type: Pure
Last Updated: 2018-06-14T00:36:55.000
Chemical Name: REGULAR UNLEADED
Common Name: UNDERGROUND TANK 207460 T001
Case Number: 8006-61-9

Record ID: DEH2006-HUPFP-207460
Permit Status: Permit Renewed
Active Permit: Y
Child Record Id: DEH2017-HCHEM-0152717
Trade Secret: N
Hazardous Material Type: Pure
Last Updated: 2018-06-14T00:36:55.000
Chemical Name: PREMIUM UNLEADED
Common Name: UNDERGROUND TANK 207460 T002
Case Number: 8006-61-9

Record ID: DEH2006-HUPFP-207460
Permit Status: Permit Renewed
Active Permit: Y
Child Record Id: DEH2017-HCHEM-0152718
Trade Secret: N
Hazardous Material Type: Pure
Last Updated: 2018-06-14T00:36:55.000
Chemical Name: DIESEL FUEL
Common Name: UNDERGROUND TANK 207460 T003
Case Number: 68476-34-6

Record ID: DEH2006-HUPFP-207460
Permit Status: Permit Renewed
Active Permit: Y
Child Record Id: DEH2017-HWAST-0131055
Trade Secret: N
Hazardous Material Type: Not reported
Last Updated: 2018-06-14T00:36:55.000
Chemical Name: WASTE 352 ORGANIC SOLIDS (OTHER)
Common Name: FUEL FILTERS/Absorbent
Case Number: Not reported

Record ID: DEH2006-HUPFP-207460
Permit Status: Permit Renewed
Active Permit: Y
Child Record Id: DEH2017-HWAST-0131056
Trade Secret: N
Hazardous Material Type: Not reported

**VINE LIQUOR AND GAS (Continued)** **S104752277**

Last Updated: 2018-06-14T00:36:55.000
Chemical Name: WASTE 134 AQUEOUS SOL'N W/LESS 10% ORG
Common Name: WATER & FUEL
Case Number: Not reported

Name: ELIAS BROS MARKET
Address: 9716 LOS COCHES RD
City,State,Zip: LAKESIDE, CA 92040
Permit Number: 129776
Business Type: 6HK03
EPA Id Number: Not reported
APN: DEH-129776
Last HMMD Inspection: 11/14/1989
Facility Telephone: 619-443-5393
Permit Status: INAC
Permit Expiration: 11/14/1989
Date Last Updated: 11/02/2012
Facility Owner: SAMIR ELIAS
Facility Mailing Address: 9716 LOS COCHES RD
Facility Mailing City: LAKESIDE
Facility Mailing State: CA
Facility Mailing Zip: 92040-4215
UST Owner: Not reported
Handle Regulated Hazmat: Not reported
Own Or Operate UST: Not reported
Subject To APSA: Not reported
Generate Haz Waste: Not reported
Treat Haz Waste: Not reported
Generate Medical Waste: Not reported

UST:
UST Name: UNDERGROUND TANK 129776 T001
Last Update: 2012-11-02 14:17:38
Permit Number: 129776
Tank Type: SINGLE WALL
Additional Id: 1
Capacity Gallons: 10000
UST Contents: LEADED
Other Content Info: LEADED
Reg Status: REMOVED
Remove Close Date: 1991-05-28 00:00:00
Year Installed: Not reported
Pipe Type: Not reported
Delivery System: Not reported
Monitor Code: 05
UST Monitor Method: SW TANK DW PIPE W/ POS SHUTOFF-ALARM ON LLD W/ SIRS:SIR ANALY MONTHLY, TANK TEST BIENNIALLY, PIPE TEST ANN 0.1 G/HR OR MO 0.2 G/HR

UST Name: UNDERGROUND TANK 129776 T002
Last Update: 2012-11-02 14:17:38
Permit Number: 129776
Tank Type: SINGLE WALL
Additional Id: 2
Capacity Gallons: 10000
UST Contents: REGULAR UNLEADED
Other Content Info: REGULAR UNLEADED
Reg Status: REMOVED

**VINE LIQUOR AND GAS (Continued)** **S104752277**

| | |
|---|---|
| Remove Close Date: | 1991-05-28 00:00:00 |
| Year Installed: | Not reported |
| Pipe Type: | Not reported |
| Delivery System: | Not reported |
| Monitor Code: | 05 |
| UST Monitor Method: | SW TANK DW PIPE W/ POS SHUTOFF-ALARM ON LLD W/ SIRS:SIR ANALY MONTHLY, TANK TEST BIENNIALLY, PIPE TEST ANN 0.1 G/HR OR MO 0.2 G/HR |
| UST Name: | UNDERGROUND TANK 129776 T003 |
| Last Update: | 2012-11-02 14:17:38 |
| Permit Number: | 129776 |
| Tank Type: | SINGLE WALL |
| Additional Id: | 3 |
| Capacity Gallons: | 6000 |
| UST Contents: | DIESEL |
| Other Content Info: | DIESEL |
| Reg Status: | REMOVED |
| Remove Close Date: | 1991-05-28 00:00:00 |
| Year Installed: | Not reported |
| Pipe Type: | Not reported |
| Delivery System: | Not reported |
| Monitor Code: | 05 |
| UST Monitor Method: | SW TANK DW PIPE W/ POS SHUTOFF-ALARM ON LLD W/ SIRS:SIR ANALY MONTHLY, TANK TEST BIENNIALLY, PIPE TEST ANN 0.1 G/HR OR MO 0.2 G/HR |
| Name: | VINE LIQUOR AND GAS |
| Address: | 9716 LOS COCHES RD |
| City,State,Zip: | LAKESIDE, CA 92040 |
| Permit Number: | 207460 |
| Business Type: | 6HK28 |
| EPA Id Number: | CAL000358971 |
| APN: | 394-164-18-00 |
| Last HMMD Inspection: | 11/29/2011 |
| Facility Telephone: | 619-443-5393 |
| Permit Status: | OPEN |
| Permit Expiration: | 04/30/2013 |
| Date Last Updated: | 11/02/2012 |
| Facility Owner: | SAM RAZOOKY |
| Facility Mailing Address: | 13305 OLD HWY 80 |
| Facility Mailing City: | EL CAJON |
| Facility Mailing State: | CA |
| Facility Mailing Zip: | 92021 |
| UST Owner: | SAMIR & ROY RAZOOKY |
| Handle Regulated Hazmat: | Y |
| Own Or Operate UST: | Y |
| Subject To APSA: | Not reported |
| Generate Haz Waste: | Y |
| Treat Haz Waste: | Not reported |
| Generate Medical Waste: | Not reported |

Inventory Active Permits (not SQG Medical):

| | |
|---|---|
| Permit Number: | 207460 |
| Update Date: | 11/02/2012 |
| Case Number: | 68476-34-6 |
| Name: | DIESEL FUEL |
| Other Information: | UNDERGROUND TANK 207460 T003 |
| Material Waste: | Material |

**VINE LIQUOR AND GAS (Continued)** **S104752277**

Hazardous Categories 1: FIRE
Hazardous Categories 2: ACUTE

Permit Number: 207460
Update Date: 11/02/2012
Case Number: 8006-61-9
Name: PREMIUM UNLEADED
Other Information: UNDERGROUND TANK 207460 T002
Material Waste: Material
Hazardous Categories 1: FIRE
Hazardous Categories 2: Not reported

Permit Number: 207460
Update Date: 11/02/2012
Case Number: 8006-61-9
Name: REGULAR UNLEADED
Other Information: UNDERGROUND TANK 207460 T001
Material Waste: Material
Hazardous Categories 1: FIRE
Hazardous Categories 2: Not reported

Permit Number: 207460
Update Date: 11/02/2012
Case Number: Not reported
Name: WASTE 134 AQUEOUS SOL'N W/LESS 10% ORG
Other Information: WATER & FUEL
Material Waste: Waste
Hazardous Categories 1: Not reported
Hazardous Categories 2: Not reported

Permit Number: 207460
Update Date: 11/02/2012
Case Number: Not reported
Name: WASTE 352 ORGANIC SOLIDS (OTHER)
Other Information: FUEL FILTERS
Material Waste: Waste
Hazardous Categories 1: Not reported
Hazardous Categories 2: Not reported

Violations Active Permits:
Permit Number: 207460
Update Date: 11/02/2012
Inspection Date: 11/10/2010
Violation Code: 6HV3158
Violation: ALL OPERATING CONDITIONS NOT MET
Violation Citation: All permit operating conditions not met. 25284; 2712
Activity: ACTIVE

Permit Number: 207460
Update Date: 11/02/2012
Inspection Date: 11/10/2010
Violation Code: 6HV3164
Violation: MONITOR EQUIP NOT PER MANUF. SPECS
Violation Citation: All monitoring equipment not installed, calibrated, operated, and/or maintained per manufacturer instructions. 2638(a), 2641(j)
Activity: ACTIVE

**VINE LIQUOR AND GAS (Continued)** **S104752277**

Permit Number: 207460
Update Date: 11/02/2012
Inspection Date: 11/10/2010
Violation Code: 6HV3192
Violation: NO D.O INSPECTION/INCOMPL;NO REPORTS
Violation Citation: Designated Operator monthly inspection not conducted or incomplete; or DO inspection reports not onsite 2715 (c)(d)(e)
Activity: ACTIVE

Permit Number: 207460
Update Date: 11/02/2012
Inspection Date: 10/16/2008
Violation Code: 6HV3257
Violation: 2NDRY CONTAINMENT NOT LIQUID FREE
Violation Citation: Secondary containment system components not liquid free. 2631(d)(4)
Activity: ACTIVE

Permit Number: 207460
Update Date: 11/02/2012
Inspection Date: 10/16/2008
Violation Code: 6HV3191
Violation: NO D.O. CERT/NOTIFICATION/CHANGE
Violation Citation: Designated Operator Notification/Change form not submitted and/or D.O. not ICC certified. 2715 (a)(b)
Activity: ACTIVE

Permit Number: 207460
Update Date: 11/02/2012
Inspection Date: 10/16/2008
Violation Code: 6HV3104
Violation: FORMS A & B NOT AVAIL./SUBMITTED
Violation Citation: CUPA UST form(s) A and/or B not available/complete/submitted to HMD. 25286(a); 2711
Activity: ACTIVE

Permit Number: 207460
Update Date: 11/02/2012
Inspection Date: 10/16/2008
Violation Code: 6HV3107
Violation: MONITORING PROCEDURES NOT AVAIL/TO HMD
Violation Citation: Monitoring procedures not available/complete/submitted to HMD 2632(b)& (d), 2634(d), 2641(h), 2711(a)(9)
Activity: ACTIVE

Permit Number: 207460
Update Date: 11/02/2012
Inspection Date: 10/16/2008
Violation Code: 6HV3108
Violation: UST ER RESPONSE PLAN NOT COMPLETE/AVAIL
Violation Citation: Emergency Response Plan is not available/complete. 25289(b); 2632(b), 2634(e), 2641(h)
Activity: ACTIVE

Permit Number: 207460
Update Date: 11/02/2012
Inspection Date: 11/29/2011
Violation Code: 6HV3252

**VINE LIQUOR AND GAS (Continued)** **S104752277**

Violation: AUDIO&VISUAL ALARMS NOT WORKING OK
Violation Citation: All audible and/or visual alarms not functioning properly. 2632(c)(2)(B), 2636(f)(1)
Activity: ACTIVE

Permit Number: 207460
Update Date: 11/02/2012
Inspection Date: 11/29/2011
Violation Code: 6HV3104
Violation: FORMS A & B NOT AVAIL./SUBMITTED
Violation Citation: CUPA UST form(s) A and/or B not available/complete/submitted to HMD. 25286(a); 2711
Activity: ACTIVE

Permit Number: 207460
Update Date: 11/02/2012
Inspection Date: 11/29/2011
Violation Code: 6HV3252
Violation: AUDIO&VISUAL ALARMS NOT WORKING OK
Violation Citation: All audible and/or visual alarms not functioning properly. 2632(c)(2)(B), 2636(f)(1)
Activity: ACTIVE

Permit Number: 207460
Update Date: 11/02/2012
Inspection Date: 11/29/2011
Violation Code: 6HV3252
Violation: AUDIO&VISUAL ALARMS NOT WORKING OK
Violation Citation: All audible and/or visual alarms not functioning properly. 2632(c)(2)(B), 2636(f)(1)
Activity: ACTIVE

Permit Number: 207460
Update Date: 11/02/2012
Inspection Date: 10/20/2009
Violation Code: 6HV3252
Violation: AUDIO&VISUAL ALARMS NOT WORKING OK
Violation Citation: All audible and/or visual alarms not functioning properly. 2632(c)(2)(B), 2636(f)(1)
Activity: ACTIVE

Permit Number: 207460
Update Date: 11/02/2012
Inspection Date: 10/20/2009
Violation Code: 6HV3252
Violation: AUDIO&VISUAL ALARMS NOT WORKING OK
Violation Citation: All audible and/or visual alarms not functioning properly. 2632(c)(2)(B), 2636(f)(1)
Activity: ACTIVE

Permit Number: 207460
Update Date: 11/02/2012
Inspection Date: 10/20/2009
Violation Code: 6HV3252
Violation: AUDIO&VISUAL ALARMS NOT WORKING OK
Violation Citation: All audible and/or visual alarms not functioning properly. 2632(c)(2)(B), 2636(f)(1)

**VINE LIQUOR AND GAS (Continued)** **S104752277**

Activity: ACTIVE

Permit Number: 207460
Update Date: 11/02/2012
Inspection Date: 10/20/2009
Violation Code: 6HV0409
Violation: NO SPILL/FIRE CONTROL EQUIPMENT
Violation Citation: Spill/fire control equip not available for small quantity generator of hazardous waste. CFR 265.32( c)
Activity: ACTIVE

UST:
UST Name: UNDERGROUND TANK 207460 T001
Last Update: 2012-11-02 14:17:38
Permit Number: 207460
Tank Type: DOUBLE WALL
Additional Id: NT2477 (POST JULY 1, 2004 INSTALLATION)
Capacity Gallons: 15000
UST Contents: REGULAR UNLEADED
Other Content Info: REGULAR UNLEADED
Reg Status: ACTIVE
Remove Close Date: Not reported
Year Installed: Not reported
Pipe Type: DOUBLE WALL
Delivery System: PRESSURE
Monitor Code: 43
UST Monitor Method: DW TANK DW PRESSURIZED PIPE W INTERSTITIAL HYDROSTATIC SUMPS & UDCS; CONSTANT VACUUM FOR TANK AND PIPING WITH POSITIVE SHUT-OFF & ALA

UST Name: UNDERGROUND TANK 207460 T002
Last Update: 2012-11-02 14:17:38
Permit Number: 207460
Tank Type: DOUBLE WALL
Additional Id: NT2477 (POST JULY 1, 2004 INSTALLATION)
Capacity Gallons: 5000
UST Contents: PREMIUM UNLEADED
Other Content Info: PREMIUIM UNLEADED
Reg Status: ACTIVE
Remove Close Date: Not reported
Year Installed: Not reported
Pipe Type: DOUBLE WALL
Delivery System: PRESSURE
Monitor Code: 43
UST Monitor Method: DW TANK DW PRESSURIZED PIPE W INTERSTITIAL HYDROSTATIC SUMPS & UDCS; CONSTANT VACUUM FOR TANK AND PIPING WITH POSITIVE SHUT-OFF & ALA

UST Name: UNDERGROUND TANK 207460 T003
Last Update: 2012-11-02 14:17:38
Permit Number: 207460
Tank Type: DOUBLE WALL
Additional Id: NT2477 (POST JULY 1, 2004 INSTALLATION)
Capacity Gallons: 5000
UST Contents: DIESEL
Other Content Info: DIESEL
Reg Status: ACTIVE
Remove Close Date: Not reported
Year Installed: Not reported

**VINE LIQUOR AND GAS (Continued)** **S104752277**

Pipe Type: DOUBLE WALL
Delivery System: PRESSURE
Monitor Code: 43
UST Monitor Method: DW TANK DW PRESSURIZED PIPE W INTERSTITIAL HYDROSTATIC SUMPS & UDCS; CONSTANT VACUUM FOR TANK AND PIPING WITH POSITIVE SHUT-OFF & ALA

CERS HAZ WASTE:
Name: VINE LIQUOR AND GAS
Address: 9716 LOS COCHES RD
City,State,Zip: LAKESIDE, CA 92040
Site ID: 83520
CERS ID: 10371910
CERS Description: Hazardous Waste Generator

SWEEPS UST:
Name: ELIAS BROS MARKET
Address: 9716 LOS COCHES RD
City: LAKESIDE
Status: Not reported
Comp Number: 29776
Number: Not reported
Board Of Equalization: Not reported
Referral Date: Not reported
Action Date: Not reported
Created Date: Not reported
Owner Tank Id: Not reported
SWRCB Tank Id: 37-000-029776-000001
Tank Status: Not reported
Capacity: 10000
Active Date: Not reported
Tank Use: M.V. FUEL
STG: PRODUCT
Content: LEADED
Number Of Tanks: 3

Name: ELIAS BROS MARKET
Address: 9716 LOS COCHES RD
City: LAKESIDE
Status: Not reported
Comp Number: 29776
Number: Not reported
Board Of Equalization: Not reported
Referral Date: Not reported
Action Date: Not reported
Created Date: Not reported
Owner Tank Id: Not reported
SWRCB Tank Id: 37-000-029776-000002
Tank Status: Not reported
Capacity: 10000
Active Date: Not reported
Tank Use: M.V. FUEL
STG: PRODUCT
Content: REG UNLEADED
Number Of Tanks: Not reported

**VINE LIQUOR AND GAS (Continued)** **S104752277**

| | |
|---|---|
| Name: | ELIAS BROS MARKET |
| Address: | 9716 LOS COCHES RD |
| City: | LAKESIDE |
| Status: | Not reported |
| Comp Number: | 29776 |
| Number: | Not reported |
| Board Of Equalization: | Not reported |
| Referral Date: | Not reported |
| Action Date: | Not reported |
| Created Date: | Not reported |
| Owner Tank Id: | Not reported |
| SWRCB Tank Id: | 37-000-029776-000003 |
| Tank Status: | Not reported |
| Capacity: | 6000 |
| Active Date: | Not reported |
| Tank Use: | M.V. FUEL |
| STG: | PRODUCT |
| Content: | OTHER |
| Number Of Tanks: | Not reported |

CERS TANKS:

| | |
|---|---|
| Name: | VINE LIQUOR AND GAS |
| Address: | 9716 LOS COCHES RD |
| City,State,Zip: | LAKESIDE, CA 92040 |
| Site ID: | 83520 |
| CERS ID: | 10371910 |
| CERS Description: | Underground Storage Tank |

CERS:

| | |
|---|---|
| Name: | VINE LIQUOR AND GAS |
| Address: | 9716 LOS COCHES RD |
| City,State,Zip: | LAKESIDE, CA 92040 |
| Site ID: | 83520 |
| CERS ID: | 10371910 |
| CERS Description: | Chemical Storage Facilities |

Violations:

| | |
|---|---|
| Site ID: | 83520 |
| Site Name: | VINE LIQUOR AND GAS |
| Violation Date: | 03-22-2017 |
| Citation: | 22 CCR 12 66262.12 - California Code of Regulations, Title 22, Chapter 12, Section(s) 66262.12 |
| Violation Description: | Failure to obtain an Identification Number prior to treating, storing, disposing of, transporting or offering for transportation any hazardous waste. |
| Violation Notes: | Returned to compliance on 03/22/2017. Inspection Sequence ID:5691536 |
| Violation Division: | San Diego County Department of Env Health |
| Violation Program: | HW |
| Violation Source: | CERS |

| | |
|---|---|
| Site ID: | 83520 |
| Site Name: | VINE LIQUOR AND GAS |
| Violation Date: | 03-22-2017 |
| Citation: | 23 CCR 16 2641(a) - California Code of Regulations, Title 23, Chapter 16, Section(s) 2641(a) |
| Violation Description: | Failure of leak detection equipment to be located such that equipment is capable of detecting a leak at the earliest possible opportunity. |

**VINE LIQUOR AND GAS (Continued)** **S104752277**

| | |
|---|---|
| Violation Notes: | Returned to compliance on 03/22/2017. Inspection Sequence ID:5691536;Tank ID:84528,84529,84530;Violation Description:(RD) Failure of sensor to be located in the proper position/location. 23 CCR 2630(d), 2641(a) |
| Violation Division: | San Diego County Department of Env Health |
| Violation Program: | UST |
| Violation Source: | CERS |
| | |
| Site ID: | 83520 |
| Site Name: | VINE LIQUOR AND GAS |
| Violation Date: | 11-15-2012 |
| Citation: | HSC 6.7 Multiple Sections - California Health and Safety Code, Chapter 6.7, Section(s) Multiple Sections |
| Violation Description: | UST Program - Operations/Maintenance - General |
| Violation Notes: | Returned to compliance on 11/15/2012. Inspection Sequence ID:4084948;Tank ID:84530;Violation:HMD3261 Dispenser containment not maintained free of liquid. 2631(d)(4) |
| Violation Division: | San Diego County Department of Env Health |
| Violation Program: | UST |
| Violation Source: | CERS |
| | |
| Site ID: | 83520 |
| Site Name: | VINE LIQUOR AND GAS |
| Violation Date: | 11-15-2012 |
| Citation: | 23 CCR 16 2712(b) - California Code of Regulations, Title 23, Chapter 16, Section(s) 2712(b) |
| Violation Description: | Failure to maintain records of repairs, lining, and upgrades on site, or off site if approved by the CUPA, for the life of the underground storage tank and/or failure to maintain written monitoring and maintenance records on site, or off site if approved by the CUPA, for a period of 3 years, 6 1/2 years for cathodic protection, and 5 years for written performance claims pertaining to release detection systems and calibration and maintenance records for such systems. |
| Violation Notes: | Returned to compliance on 12/16/2012. Inspection Sequence ID:4084948;Tank ID:84528;Violation Description:Failure to maintain records of repairs, lining, and upgrades on site, or off site if approved by the CUPA, for the life of the underground storage tank and/or failure to maintain written monitoring and maintenance records on site, or off site if approved by the CUPA, for a period of 3 years, 6 1/2 years for cathodic protection, and 5 years for written performance claims pertaining to release detection systems and calibration and maintenance records for such systems. 23 CCR 16 2712(b) |
| Violation Division: | San Diego County Department of Env Health |
| Violation Program: | UST |
| Violation Source: | CERS |
| | |
| Site ID: | 83520 |
| Site Name: | VINE LIQUOR AND GAS |
| Violation Date: | 11-04-2013 |
| Citation: | 23 CCR 16 2715(c)(2) - California Code of Regulations, Title 23, Chapter 16, Section(s) 2715(c)(2) |
| Violation Description: | Failure to comply with one or more of the following: maintain the spill bucket in good condition, containment free of debris/liquid, and/or to remove the contents of the spill bucket when a release/leak/spill was observed. |
| Violation Notes: | Returned to compliance on 11/04/2013. Inspection Sequence |

**VINE LIQUOR AND GAS (Continued)** **S104752277**

ID:4975573;Tank ID:91;Violation Description:Failure to comply with one or more of the following: maintain the spill bucket in good condition, containment free of debris/liquid, and/or to remove the contents of the spill bucket when a release/leak/spill was observed. 23 CCR 16 2635(b), 2715(c)(2).
Violation Division: San Diego County Department of Env Health
Violation Program: UST
Violation Source: CERS

Site ID: 83520
Site Name: VINE LIQUOR AND GAS
Violation Date: 03-21-2018
Citation: HSC 6.7 25299(a)(9) - California Health and Safety Code, Chapter 6.7, Section(s) 25299(a)(9)
Violation Description: Leak detection equipment disabled or tampered with in a manner that would prevent the monitoring system from detecting and/or alerting the owner/operator of a leak.
Violation Notes: Returned to compliance on 03/21/2018. Inspection Sequence ID:5855223;Tank ID:84528;Violation Description:(RD) Leak detection equipment disabled or tampered with in a manner that would prevent the monitoring system from detecting and/or alerting the owner/operator of a leak. HSC 25299(a)(9); 23 CCR 2630(d)
Violation Division: San Diego County Department of Env Health
Violation Program: UST
Violation Source: CERS

Site ID: 83520
Site Name: VINE LIQUOR AND GAS
Violation Date: 12-04-2014
Citation: HSC 6.95 25508.2 - California Health and Safety Code, Chapter 6.95, Section(s) 25508.2
Violation Description: Failure to annually review and electronically certify that the business plan is complete, accurate, and up-to-date.
Violation Notes: Returned to compliance on 12/03/2015. Inspection Sequence ID:4977774
Violation Division: San Diego County Department of Env Health
Violation Program: HMRRP
Violation Source: CERS

Site ID: 83520
Site Name: VINE LIQUOR AND GAS
Violation Date: 03-22-2017
Citation: HSC 6.7 25284 - California Health and Safety Code, Chapter 6.7, Section(s) 25284
Violation Description: Failure to obtain a valid permit to operate from the CUPA.
Violation Notes: Returned to compliance on 07/24/2018. Inspection Sequence ID:5691536;Tank ID:84528,84529,84530;Violation Description:Failure to obtain and maintain a valid operation permit from the CUPA. HSC 25284; 23 CCR 2712(i)
Violation Division: San Diego County Department of Env Health
Violation Program: UST
Violation Source: CERS

Site ID: 83520
Site Name: VINE LIQUOR AND GAS
Violation Date: 12-03-2015
Citation: 23 CCR 16 2632, 2634, 2636, 2666 - California Code of Regulations, Title 23, Chapter 16, Section(s) 2632, 2634, 2636, 2666

**VINE LIQUOR AND GAS (Continued)** **S104752277**

| | |
|---|---|
| Violation Description: | Failure of the leak detection equipment to be properly programmed or properly operated. |
| Violation Notes: | Returned to compliance on 03/22/2017. Inspection Sequence ID:5181241;Tank ID:84530;Violation Description:(RD) Failure of the leak detection equipment to be properly programmed or properly operated. 23 CCR 2632, 2634, 2636, 2666 |
| Violation Division: | San Diego County Department of Env Health |
| Violation Program: | UST |
| Violation Source: | CERS |
| | |
| Site ID: | 83520 |
| Site Name: | VINE LIQUOR AND GAS |
| Violation Date: | 12-04-2014 |
| Citation: | 23 CCR 16 2631(d) - California Code of Regulations, Title 23, Chapter 16, Section(s) 2631(d) |
| Violation Description: | Failure of non integral secondary containment to be designed and constructed to an engineering specification approved by a registered professional engineer or in accordance with a nationally recognized industry core or engineering standard. |
| Violation Notes: | Returned to compliance on 12/04/2014. Inspection Sequence ID:4977774;Tank ID:84528,84529,84530;Violation Description:Failure of non integral secondary containment to be designed and constructed to an engineering specification approved by a registered professional engineer or in accordance with a nationally recognized industry core or engineering standard. 23 CCR 16 2631(d). |
| Violation Division: | San Diego County Department of Env Health |
| Violation Program: | UST |
| Violation Source: | CERS |
| | |
| Site ID: | 83520 |
| Site Name: | VINE LIQUOR AND GAS |
| Violation Date: | 12-04-2014 |
| Citation: | HSC 6.7 25284 - California Health and Safety Code, Chapter 6.7, Section(s) 25284 |
| Violation Description: | Failure to obtain and maintain a valid operation permit from the CUPA. |
| Violation Notes: | Returned to compliance on 12/03/2015. Inspection Sequence ID:4977774;Tank ID:84528,84529,84530;Violation Description:Failure to obtain and maintain a valid operation permit from the CUPA. 23 CCR 16 2712(i); HSC 6.7 25284 |
| Violation Division: | San Diego County Department of Env Health |
| Violation Program: | UST |
| Violation Source: | CERS |
| | |
| Site ID: | 83520 |
| Site Name: | VINE LIQUOR AND GAS |
| Violation Date: | 12-03-2015 |
| Citation: | HSC 6.95 25508(d) - California Health and Safety Code, Chapter 6.95, Section(s) 25508(d) |
| Violation Description: | Failure to complete and/or electronically submit a business plan when storing/handling a hazardous material at or above reportable quantities. |
| Violation Notes: | Returned to compliance on 12/03/2015. Inspection Sequence ID:5181241 |
| Violation Division: | San Diego County Department of Env Health |
| Violation Program: | HMRRP |
| Violation Source: | CERS |
| | |
| Site ID: | 83520 |

**VINE LIQUOR AND GAS (Continued)** **S104752277**

| | |
|---|---|
| Site Name: | VINE LIQUOR AND GAS |
| Violation Date: | 03-21-2018 |
| Citation: | HSC 6.7 25284 - California Health and Safety Code, Chapter 6.7, Section(s) 25284 |
| Violation Description: | Failure to obtain a valid permit to operate from the UPA including but not limited to unpaid permit fees. |
| Violation Notes: | Inspection Sequence ID:5855223;Tank ID:84528,84529,84530;Violation Description:Failure to obtain a valid operation permit from the CUPA including but not limited to unpaid permit fees. HSC 25284(a)(1); 23 CCR 2711(c); SDCC 68.1003 |
| Violation Division: | San Diego County Department of Env Health |
| Violation Program: | UST |
| Violation Source: | CERS |
| | |
| Site ID: | 83520 |
| Site Name: | VINE LIQUOR AND GAS |
| Violation Date: | 03-20-2019 |
| Citation: | HSC 6.7 25284 - California Health and Safety Code, Chapter 6.7, Section(s) 25284 |
| Violation Description: | Failure to obtain a valid permit to operate from the UPA including but not limited to unpaid permit fees. |
| Violation Notes: | Returned to compliance on 06/04/2019. Inspection Sequence ID:6115579;Tank ID:84528,84529,84530;Violation Description:Failure to obtain a valid operation permit from the CUPA including but not limited to unpaid permit fees. HSC 25284(a)(1); 23 CCR 2711(d); SDCC 68.1003 |
| Violation Division: | San Diego County Department of Env Health |
| Violation Program: | UST |
| Violation Source: | CERS |
| | |
| Site ID: | 83520 |
| Site Name: | VINE LIQUOR AND GAS |
| Violation Date: | 12-04-2014 |
| Citation: | 22 CCR 12 66262.34(f) - California Code of Regulations, Title 22, Chapter 12, Section(s) 66262.34(f) |
| Violation Description: | Failure to properly label hazardous waste accumulation containers with the following requirements: "Hazardous Waste", name and address of the generator, physical and chemical characteristics of the Hazardous Waste, and starting accumulation date. |
| Violation Notes: | Returned to compliance on 12/03/2015. Inspection Sequence ID:4977774 |
| Violation Division: | San Diego County Department of Env Health |
| Violation Program: | HW |
| Violation Source: | CERS |
| | |
| Site ID: | 83520 |
| Site Name: | VINE LIQUOR AND GAS |
| Violation Date: | 03-21-2018 |
| Citation: | 23 CCR 16 2715(i) - California Code of Regulations, Title 23, Chapter 16, Section(s) 2715(i) |
| Violation Description: | Failure to have a properly qualified service technician test leak detection equipment as required every 12 months (vapor, pressure, hydrostatic (VPH) system, sensors, line-leak detectors (LLD), automatic tank gauge (ATG), etc.). |
| Violation Notes: | Returned to compliance on 03/21/2018. Inspection Sequence ID:5855223;Tank ID:84528,84529,84530;Violation Description:(RD) Failure to have a properly qualified service technician test leak detection equipment as required every 12 months (vapor, pressure, |

**VINE LIQUOR AND GAS (Continued)** **S104752277**

| | |
|---|---|
| | hydrostatic (VPH) system, sensors, line-leak detectors (LLD), automatic tank gauge (ATG), etc.). 23 CCR 2638(a)(b), 2651(j), 2715(i). |
| Violation Division: | San Diego County Department of Env Health |
| Violation Program: | UST |
| Violation Source: | CERS |
| | |
| Site ID: | 83520 |
| Site Name: | VINE LIQUOR AND GAS |
| Violation Date: | 12-03-2015 |
| Citation: | 23 CCR 16 2665 - California Code of Regulations, Title 23, Chapter 16, Section(s) 2665 |
| Violation Description: | Failure to comply with one or more of the following: failure to install a spill bucket, have a functional drain valve or other method for the removal of liquid from the spill bucket/spill container, and/or be resistant to galvanic corrosion. |
| Violation Notes: | Returned to compliance on 03/22/2017. Inspection Sequence ID:5181241;Tank ID:84528,84529;Violation Description:(RP) Failure to comply with one or more of the following: failure to install a spill bucket, have a functional drain valve or other method for the removal of liquid from the spill bucket/spill container, and/or be resistant to galvanic corrosion. 23 CCR 2635(b), 2665 |
| Violation Division: | San Diego County Department of Env Health |
| Violation Program: | UST |
| Violation Source: | CERS |
| | |
| Site ID: | 83520 |
| Site Name: | VINE LIQUOR AND GAS |
| Violation Date: | 12-04-2014 |
| Citation: | 23 CCR 16 2712(b) - California Code of Regulations, Title 23, Chapter 16, Section(s) 2712(b) |
| Violation Description: | Failure to maintain leak detection alarm logs and/or maintain records of appropriate follow-up actions |
| Violation Notes: | Returned to compliance on 12/03/2015. Inspection Sequence ID:4977774;Tank ID:84529,84530;Violation Description:Failure to maintain leak detection alarm logs and/or maintain records of appropriate follow-up actions. 23 CCR 16 2632, 2634, 2712(b). |
| Violation Division: | San Diego County Department of Env Health |
| Violation Program: | UST |
| Violation Source: | CERS |
| | |
| Site ID: | 83520 |
| Site Name: | VINE LIQUOR AND GAS |
| Violation Date: | 11-04-2013 |
| Citation: | 40 CFR 1 265.173 - U.S. Code of Federal Regulations, Title 40, Chapter 1, Section(s) 265.173 |
| Violation Description: | Failure to properly close hazardous waste containers when not in active use. |
| Violation Notes: | Returned to compliance on 12/04/2014. Inspection Sequence ID:4975573 |
| Violation Division: | San Diego County Department of Env Health |
| Violation Program: | HW |
| Violation Source: | CERS |
| | |
| Site ID: | 83520 |
| Site Name: | VINE LIQUOR AND GAS |
| Violation Date: | 03-21-2018 |
| Citation: | 23 CCR 16 2641(a) - California Code of Regulations, Title 23, Chapter |

**VINE LIQUOR AND GAS (Continued)** **S104752277**

16, Section(s) 2641(a)
Violation Description: Failure of leak detection equipment to be located such that equipment is capable of detecting a leak at the earliest possible opportunity.
Violation Notes: Returned to compliance on 03/21/2018. Inspection Sequence ID:5855223;Tank ID:84528,84529,84530;Violation Description:(RD) Failure of leak detection equipment to be located such that equipment is capable of detecting a leak at the earliest possible opportunity. 23 CCR 2630(d), 2641(a)
Violation Division: San Diego County Department of Env Health
Violation Program: UST
Violation Source: CERS

Site ID: 83520
Site Name: VINE LIQUOR AND GAS
Violation Date: 03-22-2017
Citation: HSC 6.7 25299(a)(9) - California Health and Safety Code, Chapter 6.7, Section(s) 25299(a)(9)
Violation Description: Leak detection equipment disabled or tampered with in a manner that would prevent the monitoring system from detecting and/or alerting the owner/operator of a leak.
Violation Notes: Returned to compliance on 03/22/2017. Inspection Sequence ID:5691536;Tank ID:84528,84529,84530;Violation Description:(RD) Leak detection equipment disabled or tampered with in a manner that would prevent the monitoring system from detecting and/or alerting the owner/operator of a leak. HSC 25299(a)(9)
Violation Division: San Diego County Department of Env Health
Violation Program: UST
Violation Source: CERS

Site ID: 83520
Site Name: VINE LIQUOR AND GAS
Violation Date: 12-04-2014
Citation: 40 CFR 1 265.173 - U.S. Code of Federal Regulations, Title 40, Chapter 1, Section(s) 265.173
Violation Description: Failure to properly close hazardous waste containers when not in active use.
Violation Notes: Returned to compliance on 12/03/2015. Inspection Sequence ID:4977774
Violation Division: San Diego County Department of Env Health
Violation Program: HW
Violation Source: CERS

Site ID: 83520
Site Name: VINE LIQUOR AND GAS
Violation Date: 11-04-2013
Citation: 23 CCR 16 2712(b) - California Code of Regulations, Title 23, Chapter 16, Section(s) 2712(b)
Violation Description: Failure to maintain records of repairs, lining, and upgrades on site, or off site if approved by the CUPA, for the life of the underground storage tank and/or failure to maintain written monitoring and maintenance records on site, or off site if approved by the CUPA, for a period of 3 years, 6 1/2 years for cathodic protection, and 5 years for written performance claims pertaining to release detection systems and calibration and maintenance records for such systems.
Violation Notes: Returned to compliance on 12/04/2014. Inspection Sequence ID:4975573;Tank ID:00;Violation Description:Failure to maintain records of repairs, lining, and upgrades on site, or off site if approved by the CUPA, for the life of the underground storage tank

**VINE LIQUOR AND GAS (Continued)** **S104752277**

and/or failure to maintain written monitoring and maintenance records on site, or off site if approved by the CUPA, for a period of 3 years, 6 1/2 years for cathodic protection, and 5 years for written performance claims pertaining to release detection systems and calibration and maintenance records for such systems. 23 CCR 16 2712(b)

Violation Division: San Diego County Department of Env Health
Violation Program: UST
Violation Source: CERS

Site ID: 83520
Site Name: VINE LIQUOR AND GAS
Violation Date: 03-21-2018
Citation: 23 CCR 16 2715(c) - California Code of Regulations, Title 23, Chapter 16, Section(s) 2715(c)
Violation Description: Failure to comply with one or more of the following designated operator (DO) monthly inspection requirements: Be performed by an ICC certified DO. Inspect monthly alarm history report, check that alarms are documented and responded to appropriately, and attach a copy. Inspect for the presence of liquid/debris in spill containers. Inspect for the presence of liquid/debris in under dispenser containment (UDC) and ensure that the monitoring equipment is positioned correctly. Inspect for liquid or debris in containment sumps where an alarm occurred with no service visit. Check that all testing and maintenance has been completed and documented. Verify that all facility employees have been trained in accordance with 23 CCR 2715(f)(2).
Violation Notes: Returned to compliance on 03/21/2018. Inspection Sequence ID:5855223;Tank ID:84528,84529,84530;Violation Description:Failure to comply with one or more of the following designated operator (DO) monthly inspection requirements: Be performed by an ICC certified DO. Inspect monthly alarm history report, check that alarms are documented and responded to appropriately, and attach a copy. Inspect for the presence of liquid/debris in spill containers. Inspect for the presence of liquid/debris in under dispenser containment (UDC) and ensure that the monitoring equipment is positioned correctly. Inspect for liquid or debris in containment sumps where an alarm occurred with no service visit. Check that all testing and maintenance has been completed and documented. Verify that all facility employees have been trained in accordance with 23 CCR 2715(f)(2), 2715(c)
Violation Division: San Diego County Department of Env Health
Violation Program: UST
Violation Source: CERS

Site ID: 83520
Site Name: VINE LIQUOR AND GAS
Violation Date: 12-03-2015
Citation: HSC 6.7 25284 - California Health and Safety Code, Chapter 6.7, Section(s) 25284
Violation Description: Failure to obtain and maintain a valid operation permit from the CUPA.
Violation Notes: Returned to compliance on 03/22/2017. Inspection Sequence ID:5181241;Tank ID:84528,84529,84530;Violation Description:Failure to obtain and maintain a valid operation permit from the CUPA. HSC 25284; 23 CCR 2712(i)
Violation Division: San Diego County Department of Env Health
Violation Program: UST
Violation Source: CERS

**VINE LIQUOR AND GAS (Continued)** **S104752277**

| | |
|---|---|
| Site ID: | 83520 |
| Site Name: | VINE LIQUOR AND GAS |
| Violation Date: | 11-04-2013 |
| Citation: | 22 CCR 12 66262.34(f) - California Code of Regulations, Title 22, Chapter 12, Section(s) 66262.34(f) |
| Violation Description: | Failure to properly label hazardous waste accumulation containers with the following requirements: "Hazardous Waste", name and address of the generator, physical and chemical characteristics of the Hazardous Waste, and starting accumulation date. |
| Violation Notes: | Returned to compliance on 12/04/2014. Inspection Sequence ID:4975573 |
| Violation Division: | San Diego County Department of Env Health |
| Violation Program: | HW |
| Violation Source: | CERS |

| | |
|---|---|
| Site ID: | 83520 |
| Site Name: | VINE LIQUOR AND GAS |
| Violation Date: | 03-21-2018 |
| Citation: | HSC 6.7 25290.1(e) - California Health and Safety Code, Chapter 6.7, Section(s) 25290.1(e) |
| Violation Description: | Failure to maintain the interstitial space such that a breach in the primary or secondary containment is detected before the liquid or vapor phase of the hazardous substance stored in the UST tank is released into the environment, i.e., vapor, pressure, hydrostatic (VPH) monitoring. |
| Violation Notes: | Returned to compliance on 03/21/2018. Inspection Sequence ID:5855223;Tank ID:84528,84529;Violation Description:(RD) Failure to maintain the interstitial space such that a breach in the primary or secondary containment is detected before the liquid or vapor phase of the hazardous substance stored in the UST tank is released into the environment, i.e., vapor, pressure, hydrostatic (VPH) monitoring. HSC 25290.1(e); 23 CCR 2630(d) |
| Violation Division: | San Diego County Department of Env Health |
| Violation Program: | UST |
| Violation Source: | CERS |

| | |
|---|---|
| Site ID: | 83520 |
| Site Name: | VINE LIQUOR AND GAS |
| Violation Date: | 11-15-2012 |
| Citation: | 23 CCR 16 2641(a) - California Code of Regulations, Title 23, Chapter 16, Section(s) 2641(a) |
| Violation Description: | Failure of sensor to be located in the proper position/location. |
| Violation Notes: | Returned to compliance on 11/15/2012. Inspection Sequence ID:4084948;Tank ID:84530;Violation Description:Failure of sensor to be located in the proper position/location. 23 CCR 16 2630(d), 2641(a) |
| Violation Division: | San Diego County Department of Env Health |
| Violation Program: | UST |
| Violation Source: | CERS |

| | |
|---|---|
| Site ID: | 83520 |
| Site Name: | VINE LIQUOR AND GAS |
| Violation Date: | 03-21-2018 |
| Citation: | 23 CCR 16 2638(d) - California Code of Regulations, Title 23, Chapter 16, Section(s) 2638(d) |
| Violation Description: | Failure to submit the Annual Monitoring System Certification Form to the UPA within 30 days of completion of the test. |
| Violation Notes: | Inspection Sequence ID:5855223;Tank ID:84528,84529,84530;Violation Description:Failure to submit the Annual Monitoring System |

**VINE LIQUOR AND GAS (Continued)** **S104752277**

Certification Form to the CUPA within 30 days of completion of the test. 23 CCR 16 2638(d)
Violation Division: San Diego County Department of Env Health
Violation Program: UST
Violation Source: CERS

Site ID: 83520
Site Name: VINE LIQUOR AND GAS
Violation Date: 01-29-2016
Citation: 23 CCR 16 2715 - California Code of Regulations, Title 23, Chapter 16, Section(s) 2715
Violation Description: Failure to comply with one or more of the designated operator monthly inspection requirements: failed to inspect the monthly alarm history report; attach a copy of the alarm history; failed to inspect for the presence of liquid or debris in the spill container/spill bucket and under dispenser containment; failed to inspect the under dispenser containment to ensure that monitoring equipment is placed in the proper position; failure to inspect for liquid or debris in the containment sump where an alarm occurred or for which there is no record of a service visit; or failure to check that all testing and maintenance has been completed and documented.
Violation Notes: Returned to compliance on 03/22/2017. Inspection Sequence ID:5427906;Tank ID:84528,84529,84530;Violation Description:Failure to comply with one or more of the designated operator monthly inspection requirements: failed to inspect the monthly alarm history report; attach a copy of the alarm history; failed to inspect for the presence of liquid or debris in the spill container/spill bucket and under dispenser containment; failed to inspect the under dispenser containment to ensure that monitoring equipment is placed in the proper position; failure to inspect for liquid or debris in the containment sump where an alarm occurred or for which there is no record of a service visit; or failure to check that all testing and maintenance has been completed and documented. 23 CCR 2715
Violation Division: San Diego County Department of Env Health
Violation Program: UST
Violation Source: CERS

Site ID: 83520
Site Name: VINE LIQUOR AND GAS
Violation Date: 12-04-2014
Citation: 23 CCR 16 2712(b) - California Code of Regulations, Title 23, Chapter 16, Section(s) 2712(b)
Violation Description: Failure to maintain records of cathodic protection systems testing within six months of installation and at least every three years thereafter. and/or Failure to maintain records for the 60 calendar day inspection of the impressed-current system. and/or Failure to maintain records for sacrificial anodes testing every three years. and/or Failure to have written monitoring and maintenance records on-site or off-site at a readily available location if approved by the CUPA.
Violation Notes: Returned to compliance on 12/03/2015. Inspection Sequence ID:4977774;Tank ID:84528,84529,84530;Violation Description:Failure to maintain records of cathodic protection systems testing within six months of installation and at least every three years thereafter. and/or Failure to maintain records for the 60 calendar day inspection of the impressed-current system. and/or Failure to maintain records for sacrificial anodes testing every three years. and/or Failure to have written monitoring and maintenance records on-site or off-site at

**VINE LIQUOR AND GAS (Continued)** **S104752277**

| | |
|---|---|
| | a readily available location if approved by the CUPA. 23 CCR 16 2635, 2712(b) |
| Violation Division: | San Diego County Department of Env Health |
| Violation Program: | UST |
| Violation Source: | CERS |
| | |
| Site ID: | 83520 |
| Site Name: | VINE LIQUOR AND GAS |
| Violation Date: | 01-29-2016 |
| Citation: | 23 CCR 16 2632, 2634, 2636, 2666 - California Code of Regulations, Title 23, Chapter 16, Section(s) 2632, 2634, 2636, 2666 |
| Violation Description: | Failure of the leak detection equipment to be properly programmed or properly operated. |
| Violation Notes: | Returned to compliance on 03/22/2017. Inspection Sequence ID:5427906;Tank ID:84530;Violation Description:(RD) Failure of the leak detection equipment to be properly programmed or properly operated. 23 CCR 2632, 2634, 2636, 2666 |
| Violation Division: | San Diego County Department of Env Health |
| Violation Program: | UST |
| Violation Source: | CERS |
| | |
| Site ID: | 83520 |
| Site Name: | VINE LIQUOR AND GAS |
| Violation Date: | 11-04-2013 |
| Citation: | 23 CCR 16 2636(f)(2) - California Code of Regulations, Title 23, Chapter 16, Section(s) 2636(f)(2) |
| Violation Description: | Failure of the pressurized piping to meet one or more of the following requirements: monitored at least hourly with the capability of detecting a release of 3.0 gallons per hour, and will restrict the flow of product through the piping or trigger an alarm when a release occurs. |
| Violation Notes: | Returned to compliance on 11/04/2013. Inspection Sequence ID:4975573;Tank ID:03;Violation Description:Failure of the pressurized piping to meet one or more of the following requirements: monitored at least hourly with the capability of detecting a release of 3.0 gallons per hour, and will restrict the flow of product through the piping or trigger an alarm when a release occurs. 23 CCR 16 2636(f)(2). |
| Violation Division: | San Diego County Department of Env Health |
| Violation Program: | UST |
| Violation Source: | CERS |
| | |
| Site ID: | 83520 |
| Site Name: | VINE LIQUOR AND GAS |
| Violation Date: | 09-16-2016 |
| Citation: | 23 CCR 16 2641(j) - California Code of Regulations, Title 23, Chapter 16, Section(s) 2641(j) |
| Violation Description: | Failure of the leak detection equipment to be installed, calibrated, operated, and/or maintained properly. |
| Violation Notes: | Returned to compliance on 03/22/2017. Inspection Sequence ID:5568904;Tank ID:84530;Violation Description:(RD) Failure of the leak detection equipment to be properly programmed or properly operated. 23 CCR 2632, 2634, 2636, 2666 |
| Violation Division: | San Diego County Department of Env Health |
| Violation Program: | UST |
| Violation Source: | CERS |
| | |
| Site ID: | 83520 |

**VINE LIQUOR AND GAS (Continued)** **S104752277**

| | |
|---|---|
| Site Name: | VINE LIQUOR AND GAS |
| Violation Date: | 03-22-2017 |
| Citation: | HSC 6.95 25508.2 - California Health and Safety Code, Chapter 6.95, Section(s) 25508.2 |
| Violation Description: | Failure to annually review and electronically certify that the business plan is complete and accurate on or before the annual due date. |
| Violation Notes: | Returned to compliance on 04/21/2018. Inspection Sequence ID:5691536 |
| Violation Division: | San Diego County Department of Env Health |
| Violation Program: | HMRRP |
| Violation Source: | CERS |
| | |
| Site ID: | 83520 |
| Site Name: | VINE LIQUOR AND GAS |
| Violation Date: | 12-04-2014 |
| Citation: | 23 CCR 16 2632, 2634, 2636, 2666 - California Code of Regulations, Title 23, Chapter 16, Section(s) 2632, 2634, 2636, 2666 |
| Violation Description: | Failure of the leak detection equipment to be properly programmed or properly operated. |
| Violation Notes: | Returned to compliance on 12/03/2015. Inspection Sequence ID:4977774;Tank ID:84528,84529,84530;Violation Description:Failure of the leak detection equipment to be properly programmed or properly operated. 23 CCR 16 2632, 2634, 2636, 2666 |
| Violation Division: | San Diego County Department of Env Health |
| Violation Program: | UST |
| Violation Source: | CERS |
| | |
| Site ID: | 83520 |
| Site Name: | VINE LIQUOR AND GAS |
| Violation Date: | 11-15-2012 |
| Citation: | HSC 6.7 25290.2(d) - California Health and Safety Code, Chapter 6.7, Section(s) 25290.2(d) |
| Violation Description: | Failure of the UST system installed on or after July 1, 2003 and before July 1, 2004 to comply with one or more of the following: be designed and constructed with a monitoring system capable of detecting the entry of the hazardous substance stored in the primary containment into the secondary containment and/or capable of detecting water intrusion into the secondary containment. |
| Violation Notes: | Returned to compliance on 12/16/2012. Inspection Sequence ID:4084948;Tank ID:84530;Violation Description:Failure of the UST system installed on or after July 1, 2003 and before July 1, 2004 to comply with one or more of the following: be designed and constructed with a monitoring system capable of detecting the entry of the hazardous substance stored in the primary containment into the secondary containment and/or capable of detecting water intrusion into the secondary containment. HSC 6.7 25290.2(d) |
| Violation Division: | San Diego County Department of Env Health |
| Violation Program: | UST |
| Violation Source: | CERS |
| | |
| Site ID: | 83520 |
| Site Name: | VINE LIQUOR AND GAS |
| Violation Date: | 11-04-2013 |
| Citation: | HSC 6.7 25290.2(d) - California Health and Safety Code, Chapter 6.7, Section(s) 25290.2(d) |
| Violation Description: | Failure of the UST system installed on or after July 1, 2003 and before July 1, 2004 to comply with one or more of the following: be |

**VINE LIQUOR AND GAS (Continued)** **S104752277**

| | |
|---|---|
| | designed and constructed with a monitoring system capable of detecting the entry of the hazardous substance stored in the primary containment into the secondary containment and/or capable of detecting water intrusion into the secondary containment. |
| Violation Notes: | Returned to compliance on 12/04/2013. Inspection Sequence ID:4975573;Tank ID:87,91,04;Violation Description:Failure of the UST system installed on or after July 1, 2003 and before July 1, 2004 to comply with one or more of the following: be designed and constructed with a monitoring system capable of detecting the entry of the hazardous substance stored in the primary containment into the secondary containment and/or capable of detecting water intrusion into the secondary containment. HSC 6.7 25290.2(d). |
| Violation Division: | San Diego County Department of Env Health |
| Violation Program: | UST |
| Violation Source: | CERS |
| | |
| Site ID: | 83520 |
| Site Name: | VINE LIQUOR AND GAS |
| Violation Date: | 03-22-2017 |
| Citation: | 23 CCR 16 2715(i) - California Code of Regulations, Title 23, Chapter 16, Section(s) 2715(i) |
| Violation Description: | Failure to have a properly qualified service technician test leak detection equipment as required every 12 months (vapor, pressure, hydrostatic (VPH) system, sensors, line-leak detectors (LLD), automatic tank gauge (ATG), etc.). |
| Violation Notes: | Returned to compliance on 03/21/2018. Inspection Sequence ID:5691536;Tank ID:84528,84529,84530;Violation Description:(RD) Failure to test leak detection equipment as required every 12 months (VPH, sensor, LLD, ATG, etc.) and/or submit monitoring system certification to the CUPA within 30 days of completion of the test. 23 CCR 2638 |
| Violation Division: | San Diego County Department of Env Health |
| Violation Program: | UST |
| Violation Source: | CERS |
| | |
| Site ID: | 83520 |
| Site Name: | VINE LIQUOR AND GAS |
| Violation Date: | 03-22-2017 |
| Citation: | HSC 6.7 25290.1(e) - California Health and Safety Code, Chapter 6.7, Section(s) 25290.1(e) |
| Violation Description: | Failure to maintain the interstitial space such that a breach in the primary or secondary containment is detected before the liquid or vapor phase of the hazardous substance stored in the UST tank is released into the environment, i.e., vapor, pressure, hydrostatic (VPH) monitoring. |
| Violation Notes: | Returned to compliance on 03/22/2017. Inspection Sequence ID:5691536;Tank ID:84528,84529,84530;Violation Description:(RD) Failure to maintain the interstitial space under constant vacuum, pressure, or hydrostatic such that a breach in the primary or secondary containment is detected before the liquid or vapor phase of the hazardous substance stored in the UST tank is released into the environment. (Product Tight) HSC 25290.1(e) |
| Violation Division: | San Diego County Department of Env Health |
| Violation Program: | UST |
| Violation Source: | CERS |
| | |
| Site ID: | 83520 |

**VINE LIQUOR AND GAS (Continued)** **S104752277**

| | |
|---|---|
| Site Name: | VINE LIQUOR AND GAS |
| Violation Date: | 03-21-2018 |
| Citation: | HSC 6.95 25508.2 - California Health and Safety Code, Chapter 6.95, Section(s) 25508.2 |
| Violation Description: | Failure to annually review and electronically certify that the business plan is complete and accurate on or before the annual due date. |
| Violation Notes: | Returned to compliance on 04/21/2018. Inspection Sequence ID:5855223 |
| Violation Division: | San Diego County Department of Env Health |
| Violation Program: | HMRRP |
| Violation Source: | CERS |
| | |
| Site ID: | 83520 |
| Site Name: | VINE LIQUOR AND GAS |
| Violation Date: | 03-21-2018 |
| Citation: | 22 CCR 12 66262.12 - California Code of Regulations, Title 22, Chapter 12, Section(s) 66262.12 |
| Violation Description: | Failure to obtain an Identification Number prior to treating, storing, disposing of, transporting or offering for transportation any hazardous waste. |
| Violation Notes: | Returned to compliance on 03/22/2018. Inspection Sequence ID:5855223 |
| Violation Division: | San Diego County Department of Env Health |
| Violation Program: | HW |
| Violation Source: | CERS |
| | |
| Site ID: | 83520 |
| Site Name: | VINE LIQUOR AND GAS |
| Violation Date: | 11-04-2013 |
| Citation: | 23 CCR 16 2715 - California Code of Regulations, Title 23, Chapter 16, Section(s) 2715 |
| Violation Description: | The owner/operator has failed to comply with one or more of the following: to maintain a copy of the designated operator monthly inspections for the last 12 months and/or maintain a list of trained employees on-site or off-site at a readily available location, if approved by the CUPA. |
| Violation Notes: | Returned to compliance on 12/04/2014. Inspection Sequence ID:4975573;Tank ID:00;Violation Description: The owner/operator has failed to comply with one or more of the following: to maintain a copy of the designated operator monthly inspections for the last 12 months and/or maintain a list of trained employees on-site or off-site at a readily available location, if approved by the CUPA. 23 CCR 16 2715 |
| Violation Division: | San Diego County Department of Env Health |
| Violation Program: | UST |
| Violation Source: | CERS |
| | |
| Site ID: | 83520 |
| Site Name: | VINE LIQUOR AND GAS |
| Violation Date: | 11-04-2013 |
| Citation: | 22 CCR 12 66262.40(a) - California Code of Regulations, Title 22, Chapter 12, Section(s) 66262.40(a) |
| Violation Description: | Failure to maintain uniform hazardous waste manifest, consolidated manifest, or bills of lading copies for three years. |
| Violation Notes: | Returned to compliance on 12/04/2014. Inspection Sequence ID:4975573 |
| Violation Division: | San Diego County Department of Env Health |
| Violation Program: | HW |
| Violation Source: | CERS |

**VINE LIQUOR AND GAS (Continued)** **S104752277**

Evaluation:

| | |
|---|---|
| Eval General Type: | Other/Unknown |
| Eval Date: | 01-29-2016 |
| Violations Found: | No |
| Eval Type: | Other, not routine, done by local agency |
| Eval Notes: | Inspector: Kiener Michael Inspection ID:5427906 |
| Eval Division: | San Diego County Department of Env Health |
| Eval Program: | HW |
| Eval Source: | CERS |

| | |
|---|---|
| Eval General Type: | Compliance Evaluation Inspection |
| Eval Date: | 03-20-2019 |
| Violations Found: | No |
| Eval Type: | Routine done by local agency |
| Eval Notes: | Inspector: Archer Veronica Inspection ID:6115579 |
| Eval Division: | San Diego County Department of Env Health |
| Eval Program: | HMRRP |
| Eval Source: | CERS |

| | |
|---|---|
| Eval General Type: | Compliance Evaluation Inspection |
| Eval Date: | 03-20-2019 |
| Violations Found: | Yes |
| Eval Type: | Routine done by local agency |
| Eval Notes: | Inspector: Archer Veronica Inspection ID:6115579 |
| Eval Division: | San Diego County Department of Env Health |
| Eval Program: | UST |
| Eval Source: | CERS |

| | |
|---|---|
| Eval General Type: | Compliance Evaluation Inspection |
| Eval Date: | 03-21-2018 |
| Violations Found: | Yes |
| Eval Type: | Routine done by local agency |
| Eval Notes: | Inspector: Archer Veronica Inspection ID:5855223 |
| Eval Division: | San Diego County Department of Env Health |
| Eval Program: | UST |
| Eval Source: | CERS |

| | |
|---|---|
| Eval General Type: | Other/Unknown |
| Eval Date: | 09-16-2016 |
| Violations Found: | Yes |
| Eval Type: | Other, not routine, done by local agency |
| Eval Notes: | Inspector: Kiener Michael Inspection ID:5568904 |
| Eval Division: | San Diego County Department of Env Health |
| Eval Program: | UST |
| Eval Source: | CERS |

| | |
|---|---|
| Eval General Type: | Compliance Evaluation Inspection |
| Eval Date: | 11-15-2012 |
| Violations Found: | No |
| Eval Type: | Routine done by local agency |
| Eval Notes: | Inspector: Tank HT204 Inspection ID:4084948 |
| Eval Division: | San Diego County Department of Env Health |
| Eval Program: | HW |
| Eval Source: | CERS |

| | |
|---|---|
| Eval General Type: | Compliance Evaluation Inspection |
| Eval Date: | 12-03-2015 |

**VINE LIQUOR AND GAS (Continued)** **S104752277**

| | |
|---|---|
| Violations Found: | Yes |
| Eval Type: | Routine done by local agency |
| Eval Notes: | Inspector: Garchitorena Bobby Inspection ID:5181241 |
| Eval Division: | San Diego County Department of Env Health |
| Eval Program: | HMRRP |
| Eval Source: | CERS |
| | |
| Eval General Type: | Compliance Evaluation Inspection |
| Eval Date: | 12-04-2014 |
| Violations Found: | Yes |
| Eval Type: | Routine done by local agency |
| Eval Notes: | Inspector: Tank HT204 Inspection ID:4977774 |
| Eval Division: | San Diego County Department of Env Health |
| Eval Program: | HW |
| Eval Source: | CERS |
| | |
| Eval General Type: | Compliance Evaluation Inspection |
| Eval Date: | 03-21-2018 |
| Violations Found: | Yes |
| Eval Type: | Routine done by local agency |
| Eval Notes: | Inspector: Archer Veronica Inspection ID:5855223 |
| Eval Division: | San Diego County Department of Env Health |
| Eval Program: | HMRRP |
| Eval Source: | CERS |
| | |
| Eval General Type: | Compliance Evaluation Inspection |
| Eval Date: | 03-21-2018 |
| Violations Found: | Yes |
| Eval Type: | Routine done by local agency |
| Eval Notes: | Inspector: Archer Veronica Inspection ID:5855223 |
| Eval Division: | San Diego County Department of Env Health |
| Eval Program: | HW |
| Eval Source: | CERS |
| | |
| Eval General Type: | Compliance Evaluation Inspection |
| Eval Date: | 03-22-2017 |
| Violations Found: | Yes |
| Eval Type: | Routine done by local agency |
| Eval Notes: | Inspector: Kiener Michael Inspection ID:5691536 |
| Eval Division: | San Diego County Department of Env Health |
| Eval Program: | HW |
| Eval Source: | CERS |
| | |
| Eval General Type: | Compliance Evaluation Inspection |
| Eval Date: | 11-15-2012 |
| Violations Found: | No |
| Eval Type: | Routine done by local agency |
| Eval Notes: | Inspector: Tank HT204 Inspection ID:4084948 |
| Eval Division: | San Diego County Department of Env Health |
| Eval Program: | HMRRP |
| Eval Source: | CERS |
| | |
| Eval General Type: | Compliance Evaluation Inspection |
| Eval Date: | 12-03-2015 |
| Violations Found: | Yes |
| Eval Type: | Routine done by local agency |
| Eval Notes: | Inspector: Garchitorena Bobby Inspection ID:5181241 |

**VINE LIQUOR AND GAS (Continued)** **S104752277**

| | |
|---|---|
| Eval Division: | San Diego County Department of Env Health |
| Eval Program: | UST |
| Eval Source: | CERS |
| | |
| Eval General Type: | Other/Unknown |
| Eval Date: | 01-29-2016 |
| Violations Found: | No |
| Eval Type: | Other, not routine, done by local agency |
| Eval Notes: | Inspector: Kiener Michael Inspection ID:5427906 |
| Eval Division: | San Diego County Department of Env Health |
| Eval Program: | HMRRP |
| Eval Source: | CERS |
| | |
| Eval General Type: | Other/Unknown |
| Eval Date: | 01-29-2016 |
| Violations Found: | Yes |
| Eval Type: | Other, not routine, done by local agency |
| Eval Notes: | Inspector: Kiener Michael Inspection ID:5427906 |
| Eval Division: | San Diego County Department of Env Health |
| Eval Program: | UST |
| Eval Source: | CERS |
| | |
| Eval General Type: | Compliance Evaluation Inspection |
| Eval Date: | 03-20-2019 |
| Violations Found: | No |
| Eval Type: | Routine done by local agency |
| Eval Notes: | Inspector: Archer Veronica Inspection ID:6115579 |
| Eval Division: | San Diego County Department of Env Health |
| Eval Program: | HW |
| Eval Source: | CERS |
| | |
| Eval General Type: | Compliance Evaluation Inspection |
| Eval Date: | 03-22-2017 |
| Violations Found: | Yes |
| Eval Type: | Routine done by local agency |
| Eval Notes: | Inspector: Kiener Michael Inspection ID:5691536 |
| Eval Division: | San Diego County Department of Env Health |
| Eval Program: | HMRRP |
| Eval Source: | CERS |
| | |
| Eval General Type: | Compliance Evaluation Inspection |
| Eval Date: | 11-04-2013 |
| Violations Found: | No |
| Eval Type: | Routine done by local agency |
| Eval Notes: | Inspector: Tank HT204 Inspection ID:4975573 |
| Eval Division: | San Diego County Department of Env Health |
| Eval Program: | HMRRP |
| Eval Source: | CERS |
| | |
| Eval General Type: | Compliance Evaluation Inspection |
| Eval Date: | 11-04-2013 |
| Violations Found: | Yes |
| Eval Type: | Routine done by local agency |
| Eval Notes: | Inspector: Tank HT204 Inspection ID:4975573 |
| Eval Division: | San Diego County Department of Env Health |
| Eval Program: | HW |
| Eval Source: | CERS |

**VINE LIQUOR AND GAS (Continued)** **S104752277**

| | |
|---|---|
| Eval General Type: | Compliance Evaluation Inspection |
| Eval Date: | 11-04-2013 |
| Violations Found: | Yes |
| Eval Type: | Routine done by local agency |
| Eval Notes: | Inspector: Tank HT204 Inspection ID:4975573 |
| Eval Division: | San Diego County Department of Env Health |
| Eval Program: | UST |
| Eval Source: | CERS |

| | |
|---|---|
| Eval General Type: | Compliance Evaluation Inspection |
| Eval Date: | 11-15-2012 |
| Violations Found: | Yes |
| Eval Type: | Routine done by local agency |
| Eval Notes: | Inspector: Tank HT204 Inspection ID:4084948 |
| Eval Division: | San Diego County Department of Env Health |
| Eval Program: | UST |
| Eval Source: | CERS |

| | |
|---|---|
| Eval General Type: | Compliance Evaluation Inspection |
| Eval Date: | 03-22-2017 |
| Violations Found: | Yes |
| Eval Type: | Routine done by local agency |
| Eval Notes: | Inspector: Kiener Michael Inspection ID:5691536 |
| Eval Division: | San Diego County Department of Env Health |
| Eval Program: | UST |
| Eval Source: | CERS |

| | |
|---|---|
| Eval General Type: | Compliance Evaluation Inspection |
| Eval Date: | 12-03-2015 |
| Violations Found: | No |
| Eval Type: | Routine done by local agency |
| Eval Notes: | Inspector: Garchitorena Bobby Inspection ID:5181241 |
| Eval Division: | San Diego County Department of Env Health |
| Eval Program: | HW |
| Eval Source: | CERS |

| | |
|---|---|
| Eval General Type: | Compliance Evaluation Inspection |
| Eval Date: | 12-04-2014 |
| Violations Found: | Yes |
| Eval Type: | Routine done by local agency |
| Eval Notes: | Inspector: Tank HT204 Inspection ID:4977774 |
| Eval Division: | San Diego County Department of Env Health |
| Eval Program: | HMRRP |
| Eval Source: | CERS |

| | |
|---|---|
| Eval General Type: | Compliance Evaluation Inspection |
| Eval Date: | 12-04-2014 |
| Violations Found: | Yes |
| Eval Type: | Routine done by local agency |
| Eval Notes: | Inspector: Tank HT204 Inspection ID:4977774 |
| Eval Division: | San Diego County Department of Env Health |
| Eval Program: | UST |
| Eval Source: | CERS |

Coordinates:

| | |
|---|---|
| Site ID: | 83520 |
| Facility Name: | VINE LIQUOR AND GAS |

**VINE LIQUOR AND GAS (Continued)** **S104752277**

Env Int Type Code: HWG
Program ID: 10371910
Coord Name: Not reported
Ref Point Type Desc: Center of a facility or station.
Latitude: 32.855470
Longitude: -116.920320

Affiliation:
Affiliation Type Desc: Legal Owner
Entity Name: RAZOOKY FAMILY 2004 TRUST
Entity Title: Not reported
Affiliation Address: 1911 VISTA GRANDE
Affiliation City: EL CAJON
Affiliation State: CA
Affiliation Country: United States
Affiliation Zip: 92019
Affiliation Phone: (619) 443-5393

Affiliation Type Desc: Parent Corporation
Entity Name: VINE LIQUOR AND GAS
Entity Title: Not reported
Affiliation Address: Not reported
Affiliation City: Not reported
Affiliation State: Not reported
Affiliation Country: Not reported
Affiliation Zip: Not reported
Affiliation Phone: Not reported

Affiliation Type Desc: UST Property Owner Name
Entity Name: RAZOOKY FAMILY 2004 TRUST
Entity Title: Not reported
Affiliation Address: 1911 VISTA GRANDE
Affiliation City: EL CAJON
Affiliation State: CA
Affiliation Country: United States
Affiliation Zip: 92019
Affiliation Phone: (619) 889-2146

Affiliation Type Desc: CUPA District
Entity Name: San Diego County Env Health
Entity Title: Not reported
Affiliation Address: PO Box 129261
Affiliation City: San Diego
Affiliation State: CA
Affiliation Country: Not reported
Affiliation Zip: 92112-9261
Affiliation Phone: (858) 505-6880

Affiliation Type Desc: Document Preparer
Entity Name: Paul Vidakovich
Entity Title: Not reported
Affiliation Address: Not reported
Affiliation City: Not reported
Affiliation State: Not reported
Affiliation Country: Not reported
Affiliation Zip: Not reported
Affiliation Phone: Not reported

**VINE LIQUOR AND GAS (Continued)** **S104752277**

| | |
|---|---|
| Affiliation Type Desc: | Facility Mailing Address |
| Entity Name: | Mailing Address |
| Entity Title: | Not reported |
| Affiliation Address: | 13305 OLD HWY 80 |
| Affiliation City: | EL CAJON |
| Affiliation State: | CA |
| Affiliation Country: | Not reported |
| Affiliation Zip: | 92021 |
| Affiliation Phone: | Not reported |

| | |
|---|---|
| Affiliation Type Desc: | Identification Signer |
| Entity Name: | Paul Vidakovich |
| Entity Title: | Consultant |
| Affiliation Address: | Not reported |
| Affiliation City: | Not reported |
| Affiliation State: | Not reported |
| Affiliation Country: | Not reported |
| Affiliation Zip: | Not reported |
| Affiliation Phone: | Not reported |

| | |
|---|---|
| Affiliation Type Desc: | Property Owner |
| Entity Name: | RAZOOKY FAMILY 2004 TRUST |
| Entity Title: | Not reported |
| Affiliation Address: | 1911 VISTA GRANDE |
| Affiliation City: | EL CAJON |
| Affiliation State: | CA |
| Affiliation Country: | United States |
| Affiliation Zip: | 92019 |
| Affiliation Phone: | (619) 443-5393 |

| | |
|---|---|
| Affiliation Type Desc: | Operator |
| Entity Name: | SAM RAZOOKY |
| Entity Title: | Not reported |
| Affiliation Address: | Not reported |
| Affiliation City: | Not reported |
| Affiliation State: | Not reported |
| Affiliation Country: | Not reported |
| Affiliation Zip: | Not reported |
| Affiliation Phone: | (619) 443-5393 |

| | |
|---|---|
| Affiliation Type Desc: | UST Tank Operator |
| Entity Name: | SAM RAZOOKY |
| Entity Title: | Not reported |
| Affiliation Address: | 9716 Los Coches Road |
| Affiliation City: | Lakeside |
| Affiliation State: | CA |
| Affiliation Country: | United States |
| Affiliation Zip: | 92040 |
| Affiliation Phone: | (619) 889-2146 |

| | |
|---|---|
| Affiliation Type Desc: | UST Tank Owner |
| Entity Name: | SAM RAZOOKY |
| Entity Title: | Not reported |
| Affiliation Address: | 9716 LOS COCHES RD |
| Affiliation City: | LAKESIDE |
| Affiliation State: | CA |
| Affiliation Country: | United States |

**VINE LIQUOR AND GAS (Continued)** **S104752277**

| | |
|---|---|
| Affiliation Zip: | 92040 |
| Affiliation Phone: | (619) 889-2146 |
| Affiliation Type Desc: | Environmental Contact |
| Entity Name: | PAUL VIDAKOVICH-PCET INC |
| Entity Title: | Not reported |
| Affiliation Address: | 3720 Oceanic Way #205 |
| Affiliation City: | OCEANSIDE |
| Affiliation State: | CA |
| Affiliation Country: | Not reported |
| Affiliation Zip: | 92056 |
| Affiliation Phone: | Not reported |
| Affiliation Type Desc: | UST Permit Applicant |
| Entity Name: | Paul Vidakovich |
| Entity Title: | Consultant |
| Affiliation Address: | Not reported |
| Affiliation City: | Not reported |
| Affiliation State: | Not reported |
| Affiliation Country: | Not reported |
| Affiliation Zip: | Not reported |
| Affiliation Phone: | (760) 421-0400 |
| Name: | ELIAS BROS MARKET |
| Address: | 9716 LOS COCHES RD |
| City,State,Zip: | LAKESIDE, CA 920404215 |
| Site ID: | 204654 |
| CERS ID: | T0608186386 |
| CERS Description: | Leaking Underground Storage Tank Cleanup Site |

---

**X376** **RCRA NonGen / NLR** **1025837129**
**SSE** **9727 WINTER GARDENS BLVD UNIT #99** **CAC003016719**
**< 1/8** **LAKESIDE, CA 92040**
**0.098 mi.**
**516 ft.** **Site 1 of 5 in cluster X**

**Relative:**
**Higher**

**Actual:**
**406 ft.**

RCRA NonGen / NLR:

| | |
|---|---|
| Date form received by agency: | 2019-05-24 00:00:00.0 |
| Facility name: | Not reported |
| Facility address: | 9727 WINTER GARDENS BLVD UNIT #99<br>LAKESIDE, CA 92040 |
| EPA ID: | CAC003016719 |
| Contact: | RYAN WILSON |
| Contact address: | 9727 WINTER GARDENS BLVD UNIT #99<br>LAKESIDE, CA 92040 |
| Contact country: | Not reported |
| Contact telephone: | 760-594-6982 |
| Contact email: | PERLATORRES@ALLIANCE-ENVIRO.COM |
| EPA Region: | 09 |
| Classification: | Non-Generator |
| Description: | Handler: Non-Generators do not presently generate hazardous waste |

Owner/Operator Summary:

| | |
|---|---|
| Owner/operator name: | RYAN WILSON |
| Owner/operator address: | 9727 WINTER GARDENS BLVD UNIT #99<br>LAKESIDE, CA 92040 |

**(Continued)** **1025837129**

Owner/operator country: Not reported
Owner/operator telephone: 760-594-6982
Owner/operator email: Not reported
Owner/operator fax: Not reported
Owner/operator extension: Not reported
Legal status: Other
Owner/Operator Type: Owner
Owner/Op start date: Not reported
Owner/Op end date: Not reported

Owner/operator name: RYAN WILSON
Owner/operator address: 9727 WINTER GARDENS BLVD UNIT #99
LAKESIDE, CA 92040
Owner/operator country: Not reported
Owner/operator telephone: 760-594-6982
Owner/operator email: Not reported
Owner/operator fax: Not reported
Owner/operator extension: Not reported
Legal status: Other
Owner/Operator Type: Operator
Owner/Op start date: Not reported
Owner/Op end date: Not reported

Handler Activities Summary:
U.S. importer of hazardous waste: No
Mixed waste (haz. and radioactive): No
Recycler of hazardous waste: No
Transporter of hazardous waste: Yes
Treater, storer or disposer of HW: Yes
Underground injection activity: No
On-site burner exemption: No
Furnace exemption: No
Used oil fuel burner: No
Used oil processor: No
User oil refiner: No
Used oil fuel marketer to burner: No
Used oil Specification marketer: No
Used oil transfer facility: No
Used oil transporter: No

Violation Status: No violations found

---

**X377** **RCRA NonGen / NLR** **1025848829**
**SSE** **9721 WINTER GARDENS BLVD UNIT # 148** **CAC003028883**
**< 1/8** **LAKESIDE, CA 92040**
**0.098 mi.**
**516 ft.** **Site 2 of 5 in cluster X**

**Relative:**
**Higher**

**Actual:**
**406 ft.**

RCRA NonGen / NLR:
Date form received by agency: 2019-08-12 00:00:00.0
Facility name: Not reported
Facility address: 9721 WINTER GARDENS BLVD UNIT # 148
LAKESIDE, CA 92040-3829
EPA ID: CAC003028883
Mailing address: 1200 PROSPECT ST
SUITE 320
LA JOLLA, CA 92037
Contact: MANOJ RAJEGOWDA

**(Continued)** **1025848829**

Contact address: 1200 PROSPECT ST SUITE 320
LA JOLLA, CA 92037
Contact country: Not reported
Contact telephone: 646-239-2669
Contact email: MRAJEGOWDA@MCIPGROUP.COM
EPA Region: 09
Classification: Non-Generator
Description: Handler: Non-Generators do not presently generate hazardous waste

Owner/Operator Summary:
Owner/operator name: MANOJ RAJEGOWDA
Owner/operator address: 1200 PROSPECT ST SUITE 320
LA JOLLA, CA 92037
Owner/operator country: Not reported
Owner/operator telephone: 646-239-2669
Owner/operator email: Not reported
Owner/operator fax: Not reported
Owner/operator extension: Not reported
Legal status: Other
Owner/Operator Type: Owner
Owner/Op start date: Not reported
Owner/Op end date: Not reported

Owner/operator name: MANOJ RAJEGOWDA
Owner/operator address: 1200 PROSPECT ST SUITE 320
LA JOLLA, CA 92037
Owner/operator country: Not reported
Owner/operator telephone: 646-239-2669
Owner/operator email: Not reported
Owner/operator fax: Not reported
Owner/operator extension: Not reported
Legal status: Other
Owner/Operator Type: Operator
Owner/Op start date: Not reported
Owner/Op end date: Not reported

Handler Activities Summary:
U.S. importer of hazardous waste: No
Mixed waste (haz. and radioactive): No
Recycler of hazardous waste: No
Transporter of hazardous waste: No
Treater, storer or disposer of HW: No
Underground injection activity: No
On-site burner exemption: No
Furnace exemption: No
Used oil fuel burner: No
Used oil processor: No
User oil refiner: No
Used oil fuel marketer to burner: No
Used oil Specification marketer: No
Used oil transfer facility: No
Used oil transporter: No

Violation Status: No violations found

**X378** **RCRA NonGen / NLR** **1025844985**
**SSE** **9739 WINTER GARDENS BLVD** **CAC003024604**
**< 1/8** **LAKESIDE, CA 92040**
**0.098 mi.**
**516 ft.** **Site 3 of 5 in cluster X**

**Relative:**
**Higher**

**Actual:**
**406 ft.**

RCRA NonGen / NLR:

| | |
|---|---|
| Date form received by agency: | 2019-07-18 00:00:00.0 |
| Facility name: | Not reported |
| Facility address: | 9739 WINTER GARDENS BLVD<br>LAKESIDE, CA 92040-3858 |
| EPA ID: | CAC003024604 |
| Contact: | ADRIAN GALLEGOS |
| Contact address: | 9739 WINTER GARDENS BLVD<br>LAKESIDE, CA 92040-3858 |
| Contact country: | Not reported |
| Contact telephone: | 619-250-1662 |
| Contact email: | DANIELLEECKES@ALLIANCE-ENVIRO.COM |
| EPA Region: | 09 |
| Classification: | Non-Generator |
| Description: | Handler: Non-Generators do not presently generate hazardous waste |

Owner/Operator Summary:

| | |
|---|---|
| Owner/operator name: | ADRIAN GALLEGOS |
| Owner/operator address: | 9739 WINTER GARDENS BLVD<br>LAKESIDE, CA 92040 |
| Owner/operator country: | Not reported |
| Owner/operator telephone: | 619-250-1662 |
| Owner/operator email: | Not reported |
| Owner/operator fax: | Not reported |
| Owner/operator extension: | Not reported |
| Legal status: | Other |
| Owner/Operator Type: | Operator |
| Owner/Op start date: | Not reported |
| Owner/Op end date: | Not reported |

| | |
|---|---|
| Owner/operator name: | ADRIAN GALLEGOS |
| Owner/operator address: | 9739 WINTER GARDENS BLVD<br>LAKESIDE, CA 92040 |
| Owner/operator country: | Not reported |
| Owner/operator telephone: | 619-250-1662 |
| Owner/operator email: | Not reported |
| Owner/operator fax: | Not reported |
| Owner/operator extension: | Not reported |
| Legal status: | Other |
| Owner/Operator Type: | Owner |
| Owner/Op start date: | Not reported |
| Owner/Op end date: | Not reported |

Handler Activities Summary:

| | |
|---|---|
| U.S. importer of hazardous waste: | No |
| Mixed waste (haz. and radioactive): | No |
| Recycler of hazardous waste: | No |
| Transporter of hazardous waste: | No |
| Treater, storer or disposer of HW: | No |
| Underground injection activity: | No |
| On-site burner exemption: | No |
| Furnace exemption: | No |

**(Continued)** **1025844985**

| | |
|---|---|
| Used oil fuel burner: | No |
| Used oil processor: | No |
| User oil refiner: | No |
| Used oil fuel marketer to burner: | No |
| Used oil Specification marketer: | No |
| Used oil transfer facility: | No |
| Used oil transporter: | No |

Violation Status: No violations found

---

**X379** **RCRA NonGen / NLR** **1025861896**
**SSE** **9721 WINTER GARDENS BLVD** **CAC003042591**
**< 1/8** **LAKESIDE, CA 92040**
**0.098 mi.**
**516 ft.** **Site 4 of 5 in cluster X**

**Relative:**
**Higher**

**Actual:**
**406 ft.**

RCRA NonGen / NLR:

| | |
|---|---|
| Date form received by agency: | 2019-11-11 00:00:00.0 |
| Facility name: | Not reported |
| Facility address: | 9721 WINTER GARDENS BLVD<br>#145<br>LAKESIDE, CA 92040 |
| EPA ID: | CAC003042591 |
| Mailing address: | 1200 PROSPECT ST<br>LA JOLLA, CA 92037 |
| Contact: | MANOJ RAJEGOWDA |
| Contact address: | 1200 PROSPECT ST<br>LA JOLLA, CA 92037 |
| Contact country: | Not reported |
| Contact telephone: | 646-239-2669 |
| Contact email: | MRAJEGOWDA@MCIPGROUP.COM |
| EPA Region: | 09 |
| Classification: | Non-Generator |
| Description: | Handler: Non-Generators do not presently generate hazardous waste |

Owner/Operator Summary:

| | |
|---|---|
| Owner/operator name: | MC INVESTMENT PARTNERS, LLC |
| Owner/operator address: | 1200 PROSPECT ST<br>LA JOLLA, CA 92037 |
| Owner/operator country: | Not reported |
| Owner/operator telephone: | 646-239-2669 |
| Owner/operator email: | Not reported |
| Owner/operator fax: | Not reported |
| Owner/operator extension: | Not reported |
| Legal status: | Other |
| Owner/Operator Type: | Owner |
| Owner/Op start date: | Not reported |
| Owner/Op end date: | Not reported |

| | |
|---|---|
| Owner/operator name: | MANOJ RAJEGOWDA |
| Owner/operator address: | 1200 PROSPECT ST<br>LA JOLLA, CA 92037 |
| Owner/operator country: | Not reported |
| Owner/operator telephone: | 646-239-2669 |
| Owner/operator email: | Not reported |
| Owner/operator fax: | Not reported |
| Owner/operator extension: | Not reported |
| Legal status: | Other |

**(Continued)** **1025861896**

Owner/Operator Type: Operator
Owner/Op start date: Not reported
Owner/Op end date: Not reported

Handler Activities Summary:
U.S. importer of hazardous waste: No
Mixed waste (haz. and radioactive): Not reported
Recycler of hazardous waste: No
Transporter of hazardous waste: No
Treater, storer or disposer of HW: No
Underground injection activity: No
On-site burner exemption: No
Furnace exemption: No
Used oil fuel burner: No
Used oil processor: No
User oil refiner: No
Used oil fuel marketer to burner: No
Used oil Specification marketer: No
Used oil transfer facility: No
Used oil transporter: No

Violation Status: No violations found

---

**X380** **RCRA NonGen / NLR** **1025851462**
**SSE** **9725 WINTER GARDENS BLVD #107** **CAC003031579**
**< 1/8** **LAKESIDE, CA 92040**
**0.098 mi.**
**516 ft.** **Site 5 of 5 in cluster X**

**Relative:**
**Higher**

**Actual:**
**406 ft.**

RCRA NonGen / NLR:
Date form received by agency: 2019-08-29 00:00:00.0
Facility name: Not reported
Facility address: 9725 WINTER GARDENS BLVD #107
LAKESIDE, CA 92040-3852
EPA ID: CAC003031579
Contact: PEDRO FRANCO
Contact address: 9725 WINTER GARDENS BLVD #107
LAKESIDE, CA 92040-3852
Contact country: Not reported
Contact telephone: 928-246-2569
Contact email: CINDYEDWARDS@ALLIANCE-ENVIRO.COM
EPA Region: 09
Classification: Non-Generator
Description: Handler: Non-Generators do not presently generate hazardous waste

Owner/Operator Summary:
Owner/operator name: PEDRO FRANCO
Owner/operator address: 9725 WINTER GARDENS BLVD #107
LAKESIDE, CA 92040
Owner/operator country: Not reported
Owner/operator telephone: 928-246-2569
Owner/operator email: Not reported
Owner/operator fax: Not reported
Owner/operator extension: Not reported
Legal status: Other
Owner/Operator Type: Owner
Owner/Op start date: Not reported
Owner/Op end date: Not reported

**(Continued)** **1025851462**

Owner/operator name: PEDRO FRANCO
Owner/operator address: 9725 WINTER GARDENS BLVD #107
LAKESIDE, CA 92040
Owner/operator country: Not reported
Owner/operator telephone: 928-246-2569
Owner/operator email: Not reported
Owner/operator fax: Not reported
Owner/operator extension: Not reported
Legal status: Other
Owner/Operator Type: Operator
Owner/Op start date: Not reported
Owner/Op end date: Not reported

Handler Activities Summary:
U.S. importer of hazardous waste: No
Mixed waste (haz. and radioactive): Not reported
Recycler of hazardous waste: No
Transporter of hazardous waste: No
Treater, storer or disposer of HW: No
Underground injection activity: No
On-site burner exemption: No
Furnace exemption: No
Used oil fuel burner: No
Used oil processor: No
User oil refiner: No
Used oil fuel marketer to burner: No
Used oil Specification marketer: No
Used oil transfer facility: No
Used oil transporter: No

Violation Status: No violations found

---

**381** **LINDO LAKE PARK** **SAN DIEGO CO. SAM** **S106874707**
**East** **12654 LINDO LN** **CPS-SLIC** **N/A**
**< 1/8** **LAKESIDE, CA 92040** **CERS**
**0.099 mi.**
**521 ft.**

**Relative:**
**Higher**

**Actual:**
**419 ft.**

SAN DIEGO CO. SAM:
Name: LINDO LAKE PARK
Address: 12654 LINDO LN
City,State,Zip: LAKESIDE, CA 92040
Case Number: H39630-001
Agency: DEH Site Assessment & Mitigation
**Funding:** **County of San Diego**
Facility Type: Surface Water Impact
Facility Status: Closed Case
Date: 7/25/2003
Date Began: 5/14/2003

CPS-SLIC:
Name: LINDO LAKE PARK
Address: 12654 LINDO LN
City,State,Zip: LAKESIDE, CA 92040
Region: STATE
**Facility Status:** **Completed - Case Closed**
Status Date: 07/25/2003
Global Id: T0607337021

**LINDO LAKE PARK (Continued)** **S106874707**

| | |
|---|---|
| Lead Agency: | SAN DIEGO COUNTY LOP |
| Lead Agency Case Number: | H39630-001 |
| Latitude: | 32.856531 |
| Longitude: | -116.917954 |
| Case Type: | Cleanup Program Site |
| Case Worker: | JC |
| Local Agency: | SAN DIEGO COUNTY LOP |
| RB Case Number: | Not reported |
| File Location: | Local Agency |
| Potential Media Affected: | Surface water |
| Potential Contaminants of Concern: | Not reported |
| Site History: | Not reported |

Click here to access the California GeoTracker records for this facility:

CERS:

| | |
|---|---|
| Name: | LINDO LAKE PARK |
| Address: | 12654 LINDO LN |
| City,State,Zip: | LAKESIDE, CA 92040 |
| Site ID: | 187217 |
| CERS ID: | T0607337021 |
| CERS Description: | Cleanup Program Site |

Affiliation:

| | |
|---|---|
| Affiliation Type Desc: | Local Agency Caseworker |
| Entity Name: | JAMES CLAY - SAN DIEGO COUNTY LOP |
| Entity Title: | Not reported |
| Affiliation Address: | P.O. Box 129261 |
| Affiliation City: | San Diego |
| Affiliation State: | CA |
| Affiliation Country: | Not reported |
| Affiliation Zip: | Not reported |
| Affiliation Phone: | Not reported |

---

**Y382** **PEP BOYS STORE#1441** **RCRA NonGen / NLR** **1024831714**
**SSW** **9668 WINTER GARDENS BLVD** **CAL000368979**
**< 1/8** **LAKESIDE, CA 92040**
**0.116 mi.**
**613 ft.** **Site 1 of 4 in cluster Y**

**Relative:** **Higher**

**Actual:** **399 ft.**

RCRA NonGen / NLR:

| | |
|---|---|
| Date form received by agency: | 2011-11-16 00:00:00.0 |
| Facility name: | PEP BOYS STORE#1441 |
| Facility address: | 9668 WINTER GARDENS BLVD<br>LAKESIDE, CA 92040 |
| EPA ID: | CAL000368979 |
| Mailing address: | 3111 W ALLEGHENY AVE<br>PHILADELPHIA, PA 19132-1116 |
| Contact: | ALANA PERSAD |
| Contact address: | PEP BOYS -MANNY, MOE & JACK 3111 WEST ALLEGHENY AVENUE<br>PHILADELPHIA, PA 19132 |
| Contact country: | Not reported |
| Contact telephone: | 215-430-9226 |
| Contact email: | ALANA_PERSAD@PEPBOYS.COM |
| EPA Region: | 09 |
| Classification: | Non-Generator |
| Description: | Handler: Non-Generators do not presently generate hazardous waste |

**PEP BOYS STORE#1441 (Continued)** **1024831714**

Owner/Operator Summary:
- Owner/operator name: THE PEP BOYS MANNY MOE & JACK OF CA
- Owner/operator address: 3111 WEST ALLEGHENY AVE ENVIRONMENTAL DEPT PHILADELPHIA, PA 19132
- Owner/operator country: Not reported
- Owner/operator telephone: 215-430-9226
- Owner/operator email: Not reported
- Owner/operator fax: Not reported
- Owner/operator extension: Not reported
- Legal status: Other
- Owner/Operator Type: Owner
- Owner/Op start date: Not reported
- Owner/Op end date: Not reported

- Owner/operator name: ALANA PERSAD
- Owner/operator address: PEP BOYS -MANNY, MOE & JACK 3111 WEST ALLEGHENY AVENUE PHILADELPHIA, PA 19132
- Owner/operator country: Not reported
- Owner/operator telephone: 215-430-9226
- Owner/operator email: Not reported
- Owner/operator fax: Not reported
- Owner/operator extension: Not reported
- Legal status: Other
- Owner/Operator Type: Operator
- Owner/Op start date: Not reported
- Owner/Op end date: Not reported

Handler Activities Summary:
- U.S. importer of hazardous waste: No
- Mixed waste (haz. and radioactive): No
- Recycler of hazardous waste: No
- Transporter of hazardous waste: Yes
- Treater, storer or disposer of HW: No
- Underground injection activity: No
- On-site burner exemption: No
- Furnace exemption: No
- Used oil fuel burner: No
- Used oil processor: No
- User oil refiner: No
- Used oil fuel marketer to burner: No
- Used oil Specification marketer: No
- Used oil transfer facility: No
- Used oil transporter: No

Violation Status: No violations found

---

**Y383** **PEP BOYS STORE#1441** **RCRA NonGen / NLR** **1024826131**
**SSW** **9668 WINTER GARDENS BLVD** **CAL000353371**
**< 1/8** **LAKESIDE, CA 92040**
**0.116 mi.**
**613 ft.** **Site 2 of 4 in cluster Y**

**Relative:** **Higher**

**Actual:** **399 ft.**

RCRA NonGen / NLR:
- Date form received by agency: 2010-06-15 00:00:00.0
- Facility name: PEP BOYS STORE#1441
- Facility address: 9668 WINTER GARDENS BLVD LAKESIDE, CA 92040-3909
- EPA ID: CAL000353371

**PEP BOYS STORE#1441 (Continued)** **1024826131**

Mailing address: 3111 W ALLEGHENY AVE
PHILADELPHIA, PA 19132-1116
Contact: ALANA PERSAD
Contact address: PEP BOYS -MANNY, MOE & JACK 3111 WEST ALLEGHENY AVENUE
PHILADELPHIA, PA 19132
Contact country: Not reported
Contact telephone: 215-430-9226
Contact email: ALANA_PERSAD@PEPBOYS.COM
EPA Region: 09
Classification: Non-Generator
Description: Handler: Non-Generators do not presently generate hazardous waste

Owner/Operator Summary:
Owner/operator name: THE PEP BOYS MANNY MOE & JACK OF CA
Owner/operator address: 3111 WEST ALLEGHENY AVE ENVIRONMENTAL DEPT
PHILADELPHIA, PA 19132
Owner/operator country: Not reported
Owner/operator telephone: 215-430-9226
Owner/operator email: Not reported
Owner/operator fax: Not reported
Owner/operator extension: Not reported
Legal status: Other
Owner/Operator Type: Owner
Owner/Op start date: Not reported
Owner/Op end date: Not reported

Owner/operator name: ALANA PERSAD
Owner/operator address: PEP BOYS -MANNY, MOE & JACK 3111 WEST ALLEGHENY AVENUE
PHILADELPHIA, PA 19132
Owner/operator country: Not reported
Owner/operator telephone: 215-430-9226
Owner/operator email: Not reported
Owner/operator fax: Not reported
Owner/operator extension: Not reported
Legal status: Other
Owner/Operator Type: Operator
Owner/Op start date: Not reported
Owner/Op end date: Not reported

Handler Activities Summary:
U.S. importer of hazardous waste: No
Mixed waste (haz. and radioactive): No
Recycler of hazardous waste: No
Transporter of hazardous waste: Yes
Treater, storer or disposer of HW: No
Underground injection activity: No
On-site burner exemption: No
Furnace exemption: No
Used oil fuel burner: No
Used oil processor: No
User oil refiner: No
Used oil fuel marketer to burner: No
Used oil Specification marketer: No
Used oil transfer facility: No
Used oil transporter: No

**PEP BOYS STORE#1441 (Continued)** **1024826131**

Violation Status: No violations found

---

**Y384** **TIRE TECH INC** **SAN DIEGO CO. SAM** **S100946677**
**SSW** **9668 WINTER GARDENS BLVD** **CPS-SLIC** **N/A**
**< 1/8** **LAKESIDE, CA 92040** **San Diego Co. HMMD**
**0.116 mi.** **CERS HAZ WASTE**
**613 ft.** **Site 3 of 4 in cluster Y** **SWEEPS UST**
**CERS**

**Relative:**
**Higher**

**Actual:**
**399 ft.**

SAN DIEGO CO. SAM:

| | |
|---|---|
| Name: | LAKESIDE TIRE INC. |
| Address: | 9668 WINTER GARDENS BL |
| City,State,Zip: | LAKESIDE, CA 920403909 |
| Case Number: | H12893-001 |
| Agency: | DEH Site Assessment & Mitigation |
| **Funding:** | **Private - VAP** |
| Facility Type: | Soils Only |
| Facility Status: | Closed Case |
| Date: | 8/26/1993 |
| Date Began: | 9/17/1992 |

CPS-SLIC:

| | |
|---|---|
| Name: | GOODYEAR TIRE & RUBBER CO. |
| Address: | 9668 WINTER GARDENS BL |
| City,State,Zip: | LAKESIDE, CA 92040 |
| Region: | STATE |
| **Facility Status:** | **Completed - Case Closed** |
| Status Date: | 02/23/2012 |
| Global Id: | T10000002616 |
| Lead Agency: | SAN DIEGO COUNTY LOP |
| Lead Agency Case Number: | H12893-002 |
| Latitude: | 32.8534717112127 |
| Longitude: | -116.931604743004 |
| Case Type: | Cleanup Program Site |
| Case Worker: | KH |
| Local Agency: | SAN DIEGO COUNTY LOP |
| RB Case Number: | Not reported |
| File Location: | Local Agency |
| Potential Media Affected: | Aquifer used for drinking water supply, Other Groundwater (uses other than drinking water), Soil |
| Potential Contaminants of Concern: | Benzene, Diesel, Gasoline, Waste Oil / Motor / Hydraulic / Lubricating |
| Site History: | The Site is located at 9668 Winter Gardens Blvd in Lakeside, CA and consists of a single-story 4,400-square foot structure formerly operated as a tire and auto service center. The property is bounded on the north by a commercial shopping center and on the east by Winter Gardens Blvd, on the south by a residential development and on the west by residential properties. The Property was operated as a tire and automotive center from 1980 until 2009. The building was vacant from 2009 to September 2011. The Site was re-occupied by another firm in September 2011 and has reopened as a tire and automotive service center. Several site investigations were completed by three separate consultants between July 2009 and November 2011. These investigations identified that there was a release of petroleum hydrocarbons and various metal associated with one hydraulic lift (HL-4) and an oil water separator (OWS). During the course of the site assessment phase a total of three investigations were completed with a total of 29 exploratory borings drilled around the four hydraulic lifts and the oil water separator on-site. A total of 23 |

**TIRE TECH INC (Continued)** **S100946677**

soil samples were collected and analyzed identifying releases hydrocarbon at HL-4 and the OWS. AECOM initiated the site mitigation activities by excavation on and around January 13, 2011. During this activity they collected a total of 20 soils and two grab groundwater samples from the excavation around HL-4 and a total of 29 soils and one grab groundwater sample in the excavation around the OWS. An Excavation Work Plan dated April 8, 2011 (revised in May 2011) was submitted on May 23, 2011 covering the work that was completed in January 2011. Following a meeting on May 27, 2011 due to the irregularly of completion the work prior to submittal of the work plan, the work plan was approved acknowledging that a good portion of the work had been completed prior to submittal of the work plan. It was noted that there were procedures and details in the work plan that were not followed during the January excavation activities and these variations would have to be addressed in the final Excavation Report. The Excavation Summary Report dated June 3, 2011 and letter report Soil and Fluid Removal Quantities dated August 18, 2011 documented 172 cubic-yards of impacted soil exported to the South Yuma Landfill in Arizona. It is estimated that a total of 100 cubic-yards was removed from the excavation at HL-4 and 72 cubic-yards was removed from the excavation at the OWS. Due to questions in regards to the residual groundwater impacts related to various volatile organic compound (VOCs) detected in the grab groundwater samples in January 2011 a total of four groundwater monitoring wells were installed and monitored in August and September 2011. These two events MW-1, MW-2 and MW-3 the VOCs and Oxygenates were below laboratory detection whereas MW-4 had MTBE at 37 ug/l on August 19, 2011 and 27 ug/l on September 2, 2011. A review of the location of MW-4 (up-gradient of HL-4 and OWS) and the presents of an operating gasoline station 239 feet immediately up-gradient of MW-4. This station had a historical release and was closed in April 5, 2005 (H26488-001). It was concluded that the MTBE is originating from an off-site source. Based on the information provided regarding the investigation and mitigation activities, no further action is required at this time.

Click here to access the California GeoTracker records for this facility:

| | |
|---|---|
| Name: | LAKESIDE TIRE INC. |
| Address: | 9668 WINTER GARDENS BL |
| City,State,Zip: | LAKESIDE, CA 920403909 |
| Region: | STATE |
| **Facility Status:** | **Completed - Case Closed** |
| Status Date: | 08/26/1993 |
| Global Id: | T0608103925 |
| Lead Agency: | SAN DIEGO COUNTY LOP |
| Lead Agency Case Number: | H12893-001 |
| Latitude: | 32.8516162 |
| Longitude: | -116.931149 |
| Case Type: | Cleanup Program Site |
| Case Worker: | Not reported |
| Local Agency: | Not reported |
| RB Case Number: | Not reported |
| File Location: | Local Agency |
| Potential Media Affected: | Soil |
| Potential Contaminants of Concern: | Waste Oil / Motor / Hydraulic / Lubricating |
| Site History: | Not reported |

**TIRE TECH INC (Continued)** **S100946677**

Click here to access the California GeoTracker records for this facility:

HMMD SAN DIEGO:

| | |
|---|---|
| Name: | PEP BOYS #1441 |
| Address: | 9668 WINTER GARDENS BLVD |
| City,State,Zip: | LAKESIDE, CA 92040 |
| Permit Number: | 212603 |
| Business Type: | 6HK26 |
| EPA Id Number: | CAL000368970 |
| APN: | 382-070-41-00 |
| Last HMMD Inspection: | 02/27/2012 |
| Facility Telephone: | 619-561-3350 |
| Permit Status: | OPEN |
| Permit Expiration: | 08/31/2013 |
| Date Last Updated: | 11/02/2012 |
| Facility Owner: | PEP BOYS |
| Facility Mailing Address: | 3111 W ALLEGHENY AVE |
| Facility Mailing City: | PHILADELPHIA |
| Facility Mailing State: | PA |
| Facility Mailing Zip: | 19132 |
| UST Owner: | Not reported |
| Handle Regulated Hazmat: | Y |
| Own Or Operate UST: | Not reported |
| Subject To APSA: | Not reported |
| Generate Haz Waste: | Y |
| Treat Haz Waste: | Not reported |
| Generate Medical Waste: | Not reported |

Inventory Active Permits (not SQG Medical):

| | |
|---|---|
| Permit Number: | 212603 |
| Update Date: | 11/02/2012 |
| Case Number: | Not reported |
| Name: | WASTE 221 WASTE OIL & MIXED OIL |
| Other Information: | USED OIL |
| Material Waste: | Waste |
| Hazardous Categories 1: | Not reported |
| Hazardous Categories 2: | Not reported |

| | |
|---|---|
| Permit Number: | 212603 |
| Update Date: | 11/02/2012 |
| Case Number: | Not reported |
| Name: | WASTE 342 ORGANIC LIQUIDS W/METALS |
| Other Information: | USED ANTIFREEZE |
| Material Waste: | Waste |
| Hazardous Categories 1: | Not reported |
| Hazardous Categories 2: | Not reported |

| | |
|---|---|
| Permit Number: | 212603 |
| Update Date: | 11/02/2012 |
| Case Number: | Not reported |
| Name: | WASTE 444 USED BATTERIES |
| Other Information: | Not reported |
| Material Waste: | Waste |
| Hazardous Categories 1: | Not reported |
| Hazardous Categories 2: | Not reported |

**TIRE TECH INC (Continued)** **S100946677**

Permit Number: 212603
Update Date: 11/02/2012
Case Number: Not reported
Name: WASTE 888 USED OIL FILTERS
Other Information: Not reported
Material Waste: Waste
Hazardous Categories 1: Not reported
Hazardous Categories 2: Not reported

Name: PEP BOYS #1441
Address: 9668 WINTER GARDENS BLVD
City,State,Zip: LAKESIDE, CA 92040
Permit Number: Not reported
Business Type: Not reported
EPA Id Number: CAL000353371
APN: Not reported
Last HMMD Inspection: Not reported
Facility Telephone: (619) 561-3350
Permit Status: Permit Renewed
Permit Expiration: Not reported
Date Last Updated: 02/24/2020
Facility Owner: Not reported
Facility Mailing Address: 3111 W Allegheny Avenue,, Philadelphia, PA 19132
Facility Mailing City: Not reported
Facility Mailing State: Not reported
Facility Mailing Zip: Not reported
UST Owner: N
Handle Regulated Hazmat: Not reported
Own Or Operate UST: Not reported
Subject To APSA: Not reported
Generate Haz Waste: Y
Treat Haz Waste: N
Generate Medical Waste: Not reported

Inspection Violation:
Record ID: DEH2010-HUPFP-212603
Permit Status: Permit Renewed
Active Permit: Y
Facility Id Number: 37-000-212603
Program Element: Hazardous Waste Generator
Inspection Type: Routine
Inspection Number: 4089267
Return To Compliance Date: 2015-05-09T00:00:00.000
Nov: No
Violation Classification: Minor
Underground Storage Tank Id: Not reported
Container/Tank Id: Not reported
Last Update: 2019-12-25T01:09:09.000
Inspection Date: 2015-05-01T00:00:00.000
Violation Code: 3030007 Failure to properly label hazardous waste accumulation containers with the following requirements: "Hazardous Waste", name and address of the generator, physical and chemical characteristics of the Hazardous Waste, and starting accumulation date.; 22 CCR 12 66262.34(f).

Record ID: DEH2010-HUPFP-212603
Permit Status: Permit Renewed

**TIRE TECH INC (Continued)** **S100946677**

| | |
|---|---|
| Active Permit: | Y |
| Facility Id Number: | 37-000-212603 |
| Program Element: | Hazardous Materials Release Response Plans |
| Inspection Type: | Routine |
| Inspection Number: | 5652111 |
| Return To Compliance Date: | 2017-04-19T00:00:00.000 |
| Nov: | No |
| Violation Classification: | Minor |
| Underground Storage Tank Id: | Not reported |
| Container/Tank Id: | Not reported |
| Last Update: | 2019-12-25T01:09:09.000 |
| Inspection Date: | 2017-04-06T15:00:00.000 |
| Violation Code: | 1020002 Initial and/or annual employee training not conducted for hazardous materials management and/or employee training records not available or not maintained for 3 years. HSC 25505(a)(4) |

| | |
|---|---|
| Record ID: | DEH2010-HUPFP-212603 |
| Permit Status: | Permit Renewed |
| Active Permit: | Y |
| Facility Id Number: | 37-000-212603 |
| Program Element: | Hazardous Materials Release Response Plans |
| Inspection Type: | Routine |
| Inspection Number: | 6141064 |
| Return To Compliance Date: | 2019-09-06T00:00:00.000 |
| Nov: | No |
| Violation Classification: | Class II |
| Underground Storage Tank Id: | Not reported |
| Container/Tank Id: | Not reported |
| Last Update: | 2019-12-25T01:09:09.000 |
| Inspection Date: | 2019-08-13T00:00:00.000 |
| Violation Code: | 1010004 Chemical inventory incomplete or not submitted in CERS. HSC 25505(a)(1); 25507(a); 25508.1(a-b); 19 CCR 2654 (a) or (d) |

| | |
|---|---|
| Record ID: | DEH2010-HUPFP-212603 |
| Permit Status: | Permit Renewed |
| Active Permit: | Y |
| Facility Id Number: | 37-000-212603 |
| Program Element: | Hazardous Materials Release Response Plans |
| Inspection Type: | Routine |
| Inspection Number: | 5652111 |
| Return To Compliance Date: | 2017-05-17T00:00:00.000 |
| Nov: | No |
| Violation Classification: | Minor |
| Underground Storage Tank Id: | Not reported |
| Container/Tank Id: | Not reported |
| Last Update: | 2019-12-25T01:09:09.000 |
| Inspection Date: | 2017-04-06T15:00:00.000 |
| Violation Code: | 1010006 HMBP not updated to reflect inventory changes or facility information. HSC 25508.1(a-e) |

Waste and Materials:

| | |
|---|---|
| Record ID: | DEH2010-HUPFP-212603 |
| Permit Status: | Permit Renewed |
| Active Permit: | Y |
| Child Record Id: | DEH2019-HCHEM-0240829 |
| Trade Secret: | N |
| Hazardous Material Type: | Mixture |

**TIRE TECH INC (Continued)** **S100946677**

Last Updated: 2019-12-25T01:09:14.000
Chemical Name: Petroleum Hydrocarbon
Common Name: Motor Oil (Bulk Oil for oil change at Service Bays -Ecobox)
Case Number: Mixture

Record ID: DEH2010-HUPFP-212603
Permit Status: Permit Renewed
Active Permit: Y
Child Record Id: DEH2019-HWAST-0211717
Trade Secret: N
Hazardous Material Type: Not reported
Last Updated: 2019-12-25T01:09:14.000
Chemical Name: Used Petroleum Hydrocarbon
Common Name: Used Motor Oil
Case Number: Not reported

Record ID: DEH2010-HUPFP-212603
Permit Status: Permit Renewed
Active Permit: Y
Child Record Id: DEH2019-HWAST-0211718
Trade Secret: N
Hazardous Material Type: Not reported
Last Updated: 2019-12-25T01:09:14.000
Chemical Name: Waste Water
Common Name: Waste Water
Case Number: Not reported

Record ID: DEH2010-HUPFP-212603
Permit Status: Permit Renewed
Active Permit: Y
Child Record Id: DEH2019-HWAST-0211719
Trade Secret: N
Hazardous Material Type: Not reported
Last Updated: 2019-12-25T01:09:14.000
Chemical Name: Waste Inhibited Ethylene Glycol
Common Name: Waste Antifreeze/Coolant
Case Number: Not reported

Record ID: DEH2010-HUPFP-212603
Permit Status: Permit Renewed
Active Permit: Y
Child Record Id: DEH2019-HWAST-0211720
Trade Secret: N
Hazardous Material Type: Not reported
Last Updated: 2019-12-25T01:09:14.000
Chemical Name: Used Petroleum Hydrocarbon/Filters
Common Name: Used Oil Filters
Case Number: Not reported

Record ID: DEH2010-HUPFP-212603
Permit Status: Permit Renewed
Active Permit: Y
Child Record Id: DEH2019-HWAST-0211721
Trade Secret: N
Hazardous Material Type: Not reported
Last Updated: 2019-12-25T01:09:14.000
Chemical Name: Brake Shavings

**TIRE TECH INC (Continued)** **S100946677**

Common Name: Brake Shavings
Case Number: Not reported

Record ID: DEH2010-HUPFP-212603
Permit Status: Permit Renewed
Active Permit: Y
Child Record Id: DEH2019-HWAST-0211722
Trade Secret: N
Hazardous Material Type: Not reported
Last Updated: 2019-12-25T01:09:14.000
Chemical Name: Defective Retail Shelf Products - Aerosols, Flammable and Combustible container
Common Name: Defective Retail Shelf Products - Aerosols, Flammable and Combustible container
Case Number: Not reported

Record ID: DEH2010-HUPFP-212603
Permit Status: Permit Renewed
Active Permit: Y
Child Record Id: DEH2019-HWAST-0211723
Trade Secret: N
Hazardous Material Type: Not reported
Last Updated: 2019-12-25T01:09:14.000
Chemical Name: Defective Retail Shelf Products - State regulated toxics
Common Name: Defective Retail Shelf Products - State regulated toxics
Case Number: Not reported

Record ID: DEH2010-HUPFP-212603
Permit Status: Permit Renewed
Active Permit: Y
Child Record Id: DEH2016-HCHEM-0094589
Trade Secret: N
Hazardous Material Type: Mixture
Last Updated: 2016-08-17T02:34:19.000
Chemical Name: Petroleum Hydrocarbon
Common Name: Motor Oil (Bulk Oil for oil change at Service Bays -Ecobox)
Case Number: Mixture

Record ID: DEH2010-HUPFP-212603
Permit Status: Permit Renewed
Active Permit: Y
Child Record Id: DEH2016-HWAST-0076877
Trade Secret: N
Hazardous Material Type: Not reported
Last Updated: 2016-08-17T02:34:19.000
Chemical Name: Used Petroleum Hydrocarbon
Common Name: Used Motor Oil
Case Number: Not reported

Record ID: DEH2010-HUPFP-212603
Permit Status: Permit Renewed
Active Permit: Y
Child Record Id: DEH2016-HWAST-0076878
Trade Secret: N
Hazardous Material Type: Not reported
Last Updated: 2016-08-17T02:34:19.000
Chemical Name: Waste Water
Common Name: Waste Water
Case Number: Not reported

**TIRE TECH INC (Continued)** **S100946677**

| | |
|---|---|
| Record ID: | DEH2010-HUPFP-212603 |
| Permit Status: | Permit Renewed |
| Active Permit: | Y |
| Child Record Id: | DEH2016-HWAST-0076879 |
| Trade Secret: | N |
| Hazardous Material Type: | Not reported |
| Last Updated: | 2016-08-17T02:34:19.000 |
| Chemical Name: | Waste Inhibited Ethylene Glycol |
| Common Name: | Waste Antifreeze/Coolant |
| Case Number: | Not reported |

| | |
|---|---|
| Record ID: | DEH2010-HUPFP-212603 |
| Permit Status: | Permit Renewed |
| Active Permit: | Y |
| Child Record Id: | DEH2019-HCHEM-0203775 |
| Trade Secret: | N |
| Hazardous Material Type: | Mixture |
| Last Updated: | 2019-01-04T00:35:44.000 |
| Chemical Name: | Petroleum Hydrocarbon |
| Common Name: | Motor Oil (Bulk Oil for oil change at Service Bays -Ecobox) |
| Case Number: | Mixture |

| | |
|---|---|
| Record ID: | DEH2010-HUPFP-212603 |
| Permit Status: | Permit Renewed |
| Active Permit: | Y |
| Child Record Id: | DEH2019-HWAST-0175777 |
| Trade Secret: | N |
| Hazardous Material Type: | Not reported |
| Last Updated: | 2019-01-04T00:35:45.000 |
| Chemical Name: | Used Petroleum Hydrocarbon |
| Common Name: | Used Motor Oil |
| Case Number: | Not reported |

| | |
|---|---|
| Record ID: | DEH2010-HUPFP-212603 |
| Permit Status: | Permit Renewed |
| Active Permit: | Y |
| Child Record Id: | DEH2019-HWAST-0175778 |
| Trade Secret: | N |
| Hazardous Material Type: | Not reported |
| Last Updated: | 2019-01-04T00:35:45.000 |
| Chemical Name: | Waste Water |
| Common Name: | Waste Water |
| Case Number: | Not reported |

| | |
|---|---|
| Record ID: | DEH2010-HUPFP-212603 |
| Permit Status: | Permit Renewed |
| Active Permit: | Y |
| Child Record Id: | DEH2019-HWAST-0175779 |
| Trade Secret: | N |
| Hazardous Material Type: | Not reported |
| Last Updated: | 2019-01-04T00:35:45.000 |
| Chemical Name: | Waste Inhibited Ethylene Glycol |
| Common Name: | Waste Antifreeze/Coolant |
| Case Number: | Not reported |

| | |
|---|---|
| Record ID: | DEH2010-HUPFP-212603 |
| Permit Status: | Permit Renewed |

**TIRE TECH INC (Continued)** **S100946677**

Active Permit: Y
Child Record Id: DEH2019-HWAST-0175780
Trade Secret: N
Hazardous Material Type: Not reported
Last Updated: 2019-01-04T00:35:45.000
Chemical Name: Used Petroleum Hydrocarbon/Filters
Common Name: Used Oil Filters
Case Number: Not reported

Record ID: DEH2010-HUPFP-212603
Permit Status: Permit Renewed
Active Permit: Y
Child Record Id: DEH2019-HCHEM-0227497
Trade Secret: N
Hazardous Material Type: Mixture
Last Updated: 2019-09-11T02:30:59.000
Chemical Name: Petroleum Hydrocarbon
Common Name: Motor Oil (Bulk Oil for oil change at Service Bays -Ecobox)
Case Number: Mixture

Record ID: DEH2010-HUPFP-212603
Permit Status: Permit Renewed
Active Permit: Y
Child Record Id: DEH2019-HWAST-0197324
Trade Secret: N
Hazardous Material Type: Not reported
Last Updated: 2019-09-11T02:30:59.000
Chemical Name: Used Petroleum Hydrocarbon
Common Name: Used Motor Oil
Case Number: Not reported

Record ID: DEH2010-HUPFP-212603
Permit Status: Permit Renewed
Active Permit: Y
Child Record Id: DEH2019-HWAST-0197325
Trade Secret: N
Hazardous Material Type: Not reported
Last Updated: 2019-09-11T02:30:59.000
Chemical Name: Waste Water
Common Name: Waste Water
Case Number: Not reported

Record ID: DEH2010-HUPFP-212603
Permit Status: Permit Renewed
Active Permit: Y
Child Record Id: DEH2019-HWAST-0197326
Trade Secret: N
Hazardous Material Type: Not reported
Last Updated: 2019-09-11T02:30:59.000
Chemical Name: Waste Inhibited Ethylene Glycol
Common Name: Waste Antifreeze/Coolant
Case Number: Not reported

Record ID: DEH2010-HUPFP-212603
Permit Status: Permit Renewed
Active Permit: Y
Child Record Id: DEH2019-HWAST-0197327

**TIRE TECH INC (Continued)** **S100946677**

Trade Secret: N
Hazardous Material Type: Not reported
Last Updated: 2019-09-11T02:30:59.000
Chemical Name: Used Petroleum Hydrocarbon/Filters
Common Name: Used Oil Filters
Case Number: Not reported

Record ID: DEH2010-HUPFP-212603
Permit Status: Permit Renewed
Active Permit: Y
Child Record Id: DEH2017-HCHEM-0142841
Trade Secret: N
Hazardous Material Type: Mixture
Last Updated: 2017-08-17T12:03:25.000
Chemical Name: Petroleum Hydrocarbon
Common Name: Motor Oil (Bulk Oil for oil change at Service Bays -Ecobox)
Case Number: Mixture

Record ID: DEH2010-HUPFP-212603
Permit Status: Permit Renewed
Active Permit: Y
Child Record Id: DEH2017-HWAST-0121534
Trade Secret: N
Hazardous Material Type: Not reported
Last Updated: 2017-08-17T12:03:25.000
Chemical Name: Used Petroleum Hydrocarbon
Common Name: Used Motor Oil
Case Number: Not reported

Record ID: DEH2010-HUPFP-212603
Permit Status: Permit Renewed
Active Permit: Y
Child Record Id: DEH2017-HWAST-0121535
Trade Secret: N
Hazardous Material Type: Not reported
Last Updated: 2017-08-17T12:03:25.000
Chemical Name: Waste Water
Common Name: Waste Water
Case Number: Not reported

Record ID: DEH2010-HUPFP-212603
Permit Status: Permit Renewed
Active Permit: Y
Child Record Id: DEH2017-HWAST-0121536
Trade Secret: N
Hazardous Material Type: Not reported
Last Updated: 2017-08-17T12:03:25.000
Chemical Name: Waste Inhibited Ethylene Glycol
Common Name: Waste Antifreeze/Coolant
Case Number: Not reported

Record ID: DEH2010-HUPFP-212603
Permit Status: Permit Renewed
Active Permit: Y
Child Record Id: DEH2017-HWAST-0121537
Trade Secret: N
Hazardous Material Type: Not reported

**TIRE TECH INC (Continued)** **S100946677**

Last Updated: 2017-08-17T12:03:25.000
Chemical Name: Used Petroleum Hydrocarbon/Filters
Common Name: Used Oil Filters
Case Number: Not reported

Record ID: DEH2010-HUPFP-212603
Permit Status: Permit Renewed
Active Permit: Y
Child Record Id: DEH2018-HCHEM-0166371
Trade Secret: N
Hazardous Material Type: Mixture
Last Updated: 2018-10-09T01:10:40.000
Chemical Name: Petroleum Hydrocarbon
Common Name: Motor Oil (Bulk Oil for oil change at Service Bays -Ecobox)
Case Number: Mixture

Record ID: DEH2010-HUPFP-212603
Permit Status: Permit Renewed
Active Permit: Y
Child Record Id: DEH2018-HWAST-0141280
Trade Secret: N
Hazardous Material Type: Not reported
Last Updated: 2018-10-09T01:10:40.000
Chemical Name: Used Petroleum Hydrocarbon
Common Name: Used Motor Oil
Case Number: Not reported

Record ID: DEH2010-HUPFP-212603
Permit Status: Permit Renewed
Active Permit: Y
Child Record Id: DEH2018-HWAST-0141281
Trade Secret: N
Hazardous Material Type: Not reported
Last Updated: 2018-10-09T01:10:40.000
Chemical Name: Waste Water
Common Name: Waste Water
Case Number: Not reported

Record ID: DEH2010-HUPFP-212603
Permit Status: Permit Renewed
Active Permit: Y
Child Record Id: DEH2018-HWAST-0141282
Trade Secret: N
Hazardous Material Type: Not reported
Last Updated: 2018-10-09T01:10:40.000
Chemical Name: Waste Inhibited Ethylene Glycol
Common Name: Waste Antifreeze/Coolant
Case Number: Not reported

Record ID: DEH2010-HUPFP-212603
Permit Status: Permit Renewed
Active Permit: Y
Child Record Id: DEH2018-HWAST-0141283
Trade Secret: N
Hazardous Material Type: Not reported
Last Updated: 2018-10-09T01:10:40.000
Chemical Name: Used Petroleum Hydrocarbon/Filters

**TIRE TECH INC (Continued)** **S100946677**

Common Name: Used Oil Filters
Case Number: Not reported

CERS HAZ WASTE:
Name: PEP BOYS #1441
Address: 9668 WINTER GARDENS BLVD
City,State,Zip: LAKESIDE, CA 92040
Site ID: 142377
CERS ID: 10371997
CERS Description: Hazardous Waste Generator

SWEEPS UST:
Name: TIRE TECH INC
Address: 9668 WINTER GARDENS BLVD
City: LAKESIDE
Status: Active
Comp Number: 12893
Number: 9
Board Of Equalization: 44-022659
Referral Date: Not reported
Action Date: 06-26-92
Created Date: 02-29-88
Owner Tank Id: Not reported
SWRCB Tank Id: 37-000-012893-000001
Tank Status: A
Capacity: 350
Active Date: Not reported
Tank Use: PETROLEUM
STG: W
Content: Not reported
Number Of Tanks: 1

CERS:
Name: GOODYEAR TIRE & RUBBER CO.
Address: 9668 WINTER GARDENS BL
City,State,Zip: LAKESIDE, CA 92040
Site ID: 239179
CERS ID: T10000002616
CERS Description: Cleanup Program Site

Affiliation:
Affiliation Type Desc: Local Agency Caseworker
Entity Name: KEVIN HEATON - SAN DIEGO COUNTY LOP
Entity Title: Not reported
Affiliation Address: P.O. Box 129261
Affiliation City: San Diego
Affiliation State: CA
Affiliation Country: Not reported
Affiliation Zip: Not reported
Affiliation Phone: Not reported

Name: LAKESIDE TIRE INC.
Address: 9668 WINTER GARDENS BL
City,State,Zip: LAKESIDE, CA 920403909

**TIRE TECH INC (Continued)** **S100946677**

Site ID: 227928
CERS ID: T0608103925
CERS Description: Cleanup Program Site

Name: PEP BOYS #1441
Address: 9668 WINTER GARDENS BLVD
City,State,Zip: LAKESIDE, CA 92040
Site ID: 142377
CERS ID: 10371997
CERS Description: Chemical Storage Facilities

Violations:
Site ID: 142377
Site Name: PEP BOYS #1441
Violation Date: 04-06-2017
Citation: HSC 6.95 25508.1(a)-(f) - California Health and Safety Code, Chapter 6.95, Section(s) 25508.1(a)-(f)
Violation Description: Failure to electronically update business plan within 30 days of any one of the following events: A 100 percent or more increase in the quantity of a previously disclosed material. Any handling of a previously undisclosed hazardous materials at or above reportable quantities. A change of business address, business ownership, or business name. A substantial change in the handler's operations that requires modification to any portion of the business plan.
Violation Notes: Returned to compliance on 05/17/2017.
Violation Division: San Diego County Department of Env Health
Violation Program: HMRRP
Violation Source: CERS

Site ID: 142377
Site Name: PEP BOYS #1441
Violation Date: 05-01-2015
Citation: 22 CCR 12 66262.34(f) - California Code of Regulations, Title 22, Chapter 12, Section(s) 66262.34(f)
Violation Description: Failure to properly label hazardous waste accumulation containers with the following requirements: "Hazardous Waste", name and address of the generator, physical and chemical characteristics of the Hazardous Waste, and starting accumulation date.
Violation Notes: Returned to compliance on 05/09/2015.
Violation Division: San Diego County Department of Env Health
Violation Program: HW
Violation Source: CERS

Site ID: 142377
Site Name: PEP BOYS #1441
Violation Date: 08-13-2019
Citation: HSC 6.95 25508(a)(1) - California Health and Safety Code, Chapter 6.95, Section(s) 25508(a)(1)
Violation Description: Failure to complete and electronically submit hazardous material inventory information for all reportable hazardous materials on site at or above reportable quantities.
Violation Notes: Returned to compliance on 09/06/2019. Inspection Sequence ID:6141064
Violation Division: San Diego County Department of Env Health
Violation Program: HMRRP
Violation Source: CERS

Site ID: 142377
Site Name: PEP BOYS #1441

**TIRE TECH INC (Continued)** **S100946677**

Violation Date: 04-06-2017
Citation: HSC 6.95 25505(a)(4) - California Health and Safety Code, Chapter 6.95, Section(s) 25505(a)(4)
Violation Description: Failure to provide initial and annual training to all employees in safety procedures in the event of a release or threatened release of a hazardous material or failure to document and maintain training records for a minimum of three years.
Violation Notes: Returned to compliance on 04/19/2017.
Violation Division: San Diego County Department of Env Health
Violation Program: HMRRP
Violation Source: CERS

Evaluation:
Eval General Type: Compliance Evaluation Inspection
Eval Date: 04-06-2017
Violations Found: No
Eval Type: Routine done by local agency
Eval Notes: Inspector: Griffin Donelle Inspection ID:5652111
Eval Division: San Diego County Department of Env Health
Eval Program: HW
Eval Source: CERS

Eval General Type: Compliance Evaluation Inspection
Eval Date: 08-13-2019
Violations Found: No
Eval Type: Routine done by local agency
Eval Notes: Inspector: Quintong Sean Inspection ID:6141064
Eval Division: San Diego County Department of Env Health
Eval Program: HW
Eval Source: CERS

Eval General Type: Compliance Evaluation Inspection
Eval Date: 04-06-2017
Violations Found: Yes
Eval Type: Routine done by local agency
Eval Notes: Inspector: Griffin Donelle Inspection ID:5652111
Eval Division: San Diego County Department of Env Health
Eval Program: HMRRP
Eval Source: CERS

Eval General Type: Compliance Evaluation Inspection
Eval Date: 05-01-2015
Violations Found: No
Eval Type: Routine done by local agency
Eval Notes: Inspector: Munad Amirah Inspection ID:4089267
Eval Division: San Diego County Department of Env Health
Eval Program: HMRRP
Eval Source: CERS

Eval General Type: Compliance Evaluation Inspection
Eval Date: 05-01-2015
Violations Found: Yes
Eval Type: Routine done by local agency
Eval Notes: Inspector: Munad Amirah Inspection ID:4089267
Eval Division: San Diego County Department of Env Health
Eval Program: HW
Eval Source: CERS

**TIRE TECH INC (Continued)** **S100946677**

Eval General Type: Compliance Evaluation Inspection
Eval Date: 08-13-2019
Violations Found: Yes
Eval Type: Routine done by local agency
Eval Notes: Inspector: Quintong Sean Inspection ID:6141064
Eval Division: San Diego County Department of Env Health
Eval Program: HMRRP
Eval Source: CERS

Coordinates:
Site ID: 142377
Facility Name: PEP BOYS #1441
Env Int Type Code: HWG
Program ID: 10371997
Coord Name: Not reported
Ref Point Type Desc: Center of a facility or station.
Latitude: 32.853510
Longitude: -116.931180

Affiliation:
Affiliation Type Desc: Environmental Contact
Entity Name: David Abraham
Entity Title: Not reported
Affiliation Address: 3111 W Allegheny Avenue, Attn: Environmental Department
Affiliation City: Philadelphia
Affiliation State: PA
Affiliation Country: Not reported
Affiliation Zip: 19132
Affiliation Phone: Not reported

Affiliation Type Desc: Legal Owner
Entity Name: Pep Boys - Many, Moe & Jack
Entity Title: Not reported
Affiliation Address: 3111 W Allegheny Avenue, Attn: Environmental Department
Affiliation City: Philadelphia
Affiliation State: CA
Affiliation Country: United States
Affiliation Zip: 92019
Affiliation Phone: (215) 430-9095

Affiliation Type Desc: Document Preparer
Entity Name: David Abraham
Entity Title: Not reported
Affiliation Address: Not reported
Affiliation City: Not reported
Affiliation State: Not reported
Affiliation Country: Not reported
Affiliation Zip: Not reported
Affiliation Phone: Not reported

Affiliation Type Desc: Identification Signer
Entity Name: David Abraham
Entity Title: California EHS Manager
Affiliation Address: Not reported
Affiliation City: Not reported
Affiliation State: Not reported

**TIRE TECH INC (Continued)** **S100946677**

| | |
|---|---|
| Affiliation Country: | Not reported |
| Affiliation Zip: | Not reported |
| Affiliation Phone: | Not reported |
| | |
| Affiliation Type Desc: | Facility Mailing Address |
| Entity Name: | Mailing Address |
| Entity Title: | Not reported |
| Affiliation Address: | 3111 W Allegheny Avenue, Attn: Environmental Department |
| Affiliation City: | Philadelphia |
| Affiliation State: | PA |
| Affiliation Country: | Not reported |
| Affiliation Zip: | 19132 |
| Affiliation Phone: | Not reported |
| | |
| Affiliation Type Desc: | Parent Corporation |
| Entity Name: | Pep Boys- Manny, Moe & Jack |
| Entity Title: | Not reported |
| Affiliation Address: | Not reported |
| Affiliation City: | Not reported |
| Affiliation State: | Not reported |
| Affiliation Country: | Not reported |
| Affiliation Zip: | Not reported |
| Affiliation Phone: | Not reported |
| | |
| Affiliation Type Desc: | CUPA District |
| Entity Name: | San Diego County Env Health |
| Entity Title: | Not reported |
| Affiliation Address: | PO Box 129261 |
| Affiliation City: | San Diego |
| Affiliation State: | CA |
| Affiliation Country: | Not reported |
| Affiliation Zip: | 92112-9261 |
| Affiliation Phone: | (858) 505-6880 |
| | |
| Affiliation Type Desc: | Operator |
| Entity Name: | Pep Boys - Many, Moe & Jack |
| Entity Title: | Not reported |
| Affiliation Address: | Not reported |
| Affiliation City: | Not reported |
| Affiliation State: | Not reported |
| Affiliation Country: | Not reported |
| Affiliation Zip: | Not reported |
| Affiliation Phone: | (215) 430-9226 |

---

**Y385** **PEP BOYS #1441** **RCRA-VSQG** **1000984996**
**SSW** **9668 WINTERGARDENS BLVD** **FINDS** **CAR000001057**
**< 1/8** **LAKESIDE, CA 92040** **ECHO**
**0.116 mi.**
**613 ft.** **Site 4 of 4 in cluster Y**

**Relative:** RCRA-VSQG:
**Higher**

| | |
|---|---|
| Date form received by agency: | 2017-08-21 00:00:00.0 |
| Facility name: | PEP BOYS #1441 |
| Facility address: | 9668 WINTERGARDENS BLVD<br>LAKESIDE, CA 92040 |
| EPA ID: | CAR000001057 |
| Mailing address: | W ALLEGHENY AVE |

**Actual:**
**399 ft.**

**PEP BOYS #1441 (Continued)** **1000984996**

| | |
|---|---|
| | PHILADELPHIA, PA 19132 |
| Contact: | ALANA PERSAD |
| Contact address: | ALLEGHENY AVE<br>PHILADELPHIA, PA 19132 |
| Contact country: | US |
| Contact telephone: | 215-430-9226 |
| Contact email: | ALANA_PERSAD@PEPBOYS.COM |
| EPA Region: | 09 |
| Classification: | Conditionally Exempt Small Quantity Generator |
| Description: | Handler: generates 100 kg or less of hazardous waste per calendar month, and accumulates 1000 kg or less of hazardous waste at any time; or generates 1 kg or less of acutely hazardous waste per calendar month, and accumulates at any time: 1 kg or less of acutely hazardous waste; or 100 kg or less of any residue or contaminated soil, waste or other debris resulting from the cleanup of a spill, into or on any land or water, of acutely hazardous waste; or generates 100 kg or less of any residue or contaminated soil, waste or other debris resulting from the cleanup of a spill, into or on any land or water, of acutely hazardous waste during any calendar month, and accumulates at any time: 1 kg or less of acutely hazardous waste; or 100 kg or less of any residue or contaminated soil, waste or other debris resulting from the cleanup of a spill, into or on any land or water, of acutely hazardous waste |

Owner/Operator Summary:

| | |
|---|---|
| Owner/operator name: | KROEGER FAMILY PROPERTIES |
| Owner/operator address: | E MAIN ST STE 202<br>EL CAJON, CA 92021 |
| Owner/operator country: | US |
| Owner/operator telephone: | 619-442-7200 |
| Owner/operator email: | Not reported |
| Owner/operator fax: | Not reported |
| Owner/operator extension: | Not reported |
| Legal status: | Private |
| Owner/Operator Type: | Owner |
| Owner/Op start date: | 2013-10-03 00:00:00. |
| Owner/Op end date: | Not reported |
| | |
| Owner/operator name: | THE PEP BOYS- MANNY MOE AND JACK |
| Owner/operator address: | Not reported<br>Not reported |
| Owner/operator country: | Not reported |
| Owner/operator telephone: | Not reported |
| Owner/operator email: | Not reported |
| Owner/operator fax: | Not reported |
| Owner/operator extension: | Not reported |
| Legal status: | Private |
| Owner/Operator Type: | Operator |
| Owner/Op start date: | 2011-11-02 00:00:00. |
| Owner/Op end date: | Not reported |
| | |
| Owner/operator name: | JOHN WAGNER |
| Owner/operator address: | 1300 E MAIN ST<br>BRAWLEY, CA 92227 |
| Owner/operator country: | US |
| Owner/operator telephone: | 619-344-1530 |
| Owner/operator email: | Not reported |

**PEP BOYS #1441 (Continued)** **1000984996**

Owner/operator fax: Not reported
Owner/operator extension: Not reported
Legal status: Private
Owner/Operator Type: Owner
Owner/Op start date: Not reported
Owner/Op end date: Not reported

Handler Activities Summary:
U.S. importer of hazardous waste: No
Mixed waste (haz. and radioactive): No
Recycler of hazardous waste: No
Transporter of hazardous waste: No
Treater, storer or disposer of HW: No
Underground injection activity: No
On-site burner exemption: No
Furnace exemption: No
Used oil fuel burner: No
Used oil processor: No
User oil refiner: No
Used oil fuel marketer to burner: No
Used oil Specification marketer: No
Used oil transfer facility: No
Used oil transporter: No

Historical Generators:
Date form received by agency: 1995-03-01 00:00:00.0
Site name: LAKESIDE TIRE INC
Classification: Small Quantity Generator

Hazardous Waste Summary:

. Waste code: 134
. Waste name: Aqueous solution with <10% total organic residues

. Waste code: D001
. Waste name: IGNITABLE WASTE

Violation Status: No violations found

FINDS:
Registry ID: 110002904830
Facility URL: http://ofmpub.epa.gov/enviro/fii_query_detail.disp_program_facility?p_registry_id=110002904830

Environmental Interest/Information System:
RCRAInfo is a national information system that supports the Resource Conservation and Recovery Act (RCRA) program through the tracking of events and activities related to facilities that generate, transport, and treat, store, or dispose of hazardous waste. RCRAInfo allows RCRA program staff to track the notification, permit, compliance, and corrective action activities required under RCRA.
STATE MASTER

Click this hyperlink while viewing on your computer to access additional FINDS: detail in the EDR Site Report.

ECHO:

**PEP BOYS #1441 (Continued)** **1000984996**

| | |
|---|---|
| Envid: | 1000984996 |
| Registry ID: | 110002904830 |
| DFR URL: | http://echo.epa.gov/detailed-facility-report?fid=110002904830 |
| Name: | PEP BOYS #1441 |
| Address: | 9668 WINTERGARDENS BLVD |
| City,State,Zip: | LAKESIDE, CA 92040 |

---

**386** **RCRA NonGen / NLR** **1025865311**
**ENE** **9943 MAINE AVE** **CAC003046172**
**< 1/8** **LAKESIDE, CA 92040**
**0.121 mi.**
**640 ft.**

**Relative:**
**Higher**

**Actual:**
**406 ft.**

RCRA NonGen / NLR:

| | |
|---|---|
| Date form received by agency: | 2019-12-06 00:00:00.0 |
| Facility name: | Not reported |
| Facility address: | 9943 MAINE AVE<br>LAKESIDE, CA 92040-3107 |
| EPA ID: | CAC003046172 |
| Mailing address: | 4452 PARK BLVD<br># 213<br>SAN DIEGO, CA 92116 |
| Contact: | MARILYN KRIEBEL |
| Contact address: | 4452 PARK BLVD # 213<br>SAN DIEGO, CA 92116 |
| Contact country: | Not reported |
| Contact telephone: | 619-749-0161 |
| Contact email: | DANIELLEECKES@ALLIANCE-ENVIRO.COM |
| EPA Region: | 09 |
| Classification: | Non-Generator |
| Description: | Handler: Non-Generators do not presently generate hazardous waste |

Owner/Operator Summary:

| | |
|---|---|
| Owner/operator name: | MARILYN KRIEBEL |
| Owner/operator address: | 4452 PARK BLVD # 213<br>SAN DIEGO, CA 92116 |
| Owner/operator country: | Not reported |
| Owner/operator telephone: | 619-749-0161 |
| Owner/operator email: | Not reported |
| Owner/operator fax: | Not reported |
| Owner/operator extension: | Not reported |
| Legal status: | Other |
| Owner/Operator Type: | Operator |
| Owner/Op start date: | Not reported |
| Owner/Op end date: | Not reported |

| | |
|---|---|
| Owner/operator name: | WARD TRUST C/O ALL POINTS ESTATE |
| Owner/operator address: | 4452 PARK BLVD # 213<br>SAN DIEGO, CA 92116 |
| Owner/operator country: | Not reported |
| Owner/operator telephone: | 619-749-0161 |
| Owner/operator email: | Not reported |
| Owner/operator fax: | Not reported |
| Owner/operator extension: | Not reported |
| Legal status: | Other |
| Owner/Operator Type: | Owner |
| Owner/Op start date: | Not reported |

**(Continued)** **1025865311**

Owner/Op end date: Not reported

Handler Activities Summary:
U.S. importer of hazardous waste: No
Mixed waste (haz. and radioactive): Not reported
Recycler of hazardous waste: No
Transporter of hazardous waste: No
Treater, storer or disposer of HW: No
Underground injection activity: No
On-site burner exemption: No
Furnace exemption: No
Used oil fuel burner: No
Used oil processor: No
User oil refiner: No
Used oil fuel marketer to burner: No
Used oil Specification marketer: No
Used oil transfer facility: No
Used oil transporter: No

Violation Status: No violations found

---

**387**
**East**
**< 1/8**
**0.121 mi.**
**641 ft.**

**12640 JULIAN AVE**
**LAKESIDE, CA 92040**

**RCRA NonGen / NLR** **1025828107**
**CAC003007660**

**Relative:**
**Higher**

**Actual:**
**418 ft.**

RCRA NonGen / NLR:
Date form received by agency: 2019-03-28 00:00:00.0
Facility name: Not reported
Facility address: 12640 JULIAN AVE
LAKESIDE, CA 92040
EPA ID: CAC003007660
Contact: ANTON MITYAGIN
Contact address: 12640 JULIAN AVE
LAKESIDE, CA 92040
Contact country: Not reported
Contact telephone: 619-414-4313
Contact email: INFO@JJANDSCONSTRUCTION.COM
EPA Region: 09
Classification: Non-Generator
Description: Handler: Non-Generators do not presently generate hazardous waste

Owner/Operator Summary:
Owner/operator name: ANTON MITYAGIN
Owner/operator address: 12640 JULIAN AVE
LAKESIDE, CA 92040
Owner/operator country: Not reported
Owner/operator telephone: 619-414-4313
Owner/operator email: Not reported
Owner/operator fax: Not reported
Owner/operator extension: Not reported
Legal status: Other
Owner/Operator Type: Owner
Owner/Op start date: Not reported
Owner/Op end date: Not reported

Owner/operator name: ANTON MITYAGIN

**(Continued)** **1025828107**

Owner/operator address: 12640 JULIAN AVE
LAKESIDE, CA 92040
Owner/operator country: Not reported
Owner/operator telephone: 619-414-4313
Owner/operator email: Not reported
Owner/operator fax: Not reported
Owner/operator extension: Not reported
Legal status: Other
Owner/Operator Type: Operator
Owner/Op start date: Not reported
Owner/Op end date: Not reported

Handler Activities Summary:
U.S. importer of hazardous waste: No
Mixed waste (haz. and radioactive): No
Recycler of hazardous waste: No
Transporter of hazardous waste: Yes
Treater, storer or disposer of HW: Yes
Underground injection activity: No
On-site burner exemption: No
Furnace exemption: No
Used oil fuel burner: No
Used oil processor: No
User oil refiner: No
Used oil fuel marketer to burner: No
Used oil Specification marketer: No
Used oil transfer facility: No
Used oil transporter: No

Violation Status: No violations found

---

**Z388** **A & M MOBILE MECHANIC** **RCRA NonGen / NLR** **1024820725**
**NE** **12307 LAKESHORE DR** **CAL000334659**
**< 1/8** **LAKESIDE, CA 92040**
**0.123 mi.**
**649 ft.** **Site 1 of 2 in cluster Z**

**Relative:**
**Higher**

**Actual:**
**399 ft.**

RCRA NonGen / NLR:
Date form received by agency: 2008-07-18 00:00:00.0
Facility name: A & M MOBILE MECHANIC
Facility address: 12307 LAKESHORE DR
LAKESIDE, CA 92040-3021
EPA ID: CAL000334659
Contact: MIKE MARTIN
Contact address: 12307 LAKESHORE DR
LAKESIDE, CA 92040
Contact country: Not reported
Contact telephone: 619-384-5256
Contact email: MIKE@SDMECHANIC.COM
EPA Region: 09
Classification: Non-Generator
Description: Handler: Non-Generators do not presently generate hazardous waste

Owner/Operator Summary:
Owner/operator name: MIKE MARTIN
Owner/operator address: 12307 LAKESHORE DR
LAKESIDE, CA 92040
Owner/operator country: Not reported

**A & M MOBILE MECHANIC (Continued)** **1024820725**

Owner/operator telephone: 619-384-5256
Owner/operator email: Not reported
Owner/operator fax: Not reported
Owner/operator extension: Not reported
Legal status: Other
Owner/Operator Type: Owner
Owner/Op start date: Not reported
Owner/Op end date: Not reported

Owner/operator name: MIKE MARTIN
Owner/operator address: 12307 LAKESHORE DR
LAKESIDE, CA 92040
Owner/operator country: Not reported
Owner/operator telephone: 619-384-5256
Owner/operator email: Not reported
Owner/operator fax: Not reported
Owner/operator extension: Not reported
Legal status: Other
Owner/Operator Type: Operator
Owner/Op start date: Not reported
Owner/Op end date: Not reported

Handler Activities Summary:
U.S. importer of hazardous waste: No
Mixed waste (haz. and radioactive): No
Recycler of hazardous waste: No
Transporter of hazardous waste: Yes
Treater, storer or disposer of HW: No
Underground injection activity: No
On-site burner exemption: No
Furnace exemption: No
Used oil fuel burner: No
Used oil processor: No
User oil refiner: No
Used oil fuel marketer to burner: No
Used oil Specification marketer: No
Used oil transfer facility: No
Used oil transporter: No

Violation Status: No violations found

---

**Z389** **A & M MOBILE MECHANIC** **San Diego Co. HMMD** **S104751256**
**NE** **12307 LAKESHORE DR** **CERS HAZ WASTE** **N/A**
**< 1/8** **LAKESIDE, CA 92040** **CERS**
**0.123 mi.**
**649 ft.** **Site 2 of 2 in cluster Z**

**Relative:**
**Higher**

**Actual:**
**399 ft.**

HMMD SAN DIEGO:
Name: MICHELLE'S AUTO REPAIR
Address: 12307 LAKESHORE DR
City,State,Zip: LAKESIDE, CA 92040
Permit Number: 127104
Business Type: 6HK26
EPA Id Number: CAL000140740
APN: 394-110-37-00
Last HMMD Inspection: 01/24/2003
Facility Telephone: 619-561-8485
Permit Status: INAC

**A & M MOBILE MECHANIC (Continued)** **S104751256**

| | |
|---|---|
| Permit Expiration: | 02/28/2001 |
| Date Last Updated: | 11/02/2012 |
| Facility Owner: | MICHELLE L. HOPPE |
| Facility Mailing Address: | 12307 LAKESHORE DR |
| Facility Mailing City: | LAKESIDE |
| Facility Mailing State: | CA |
| Facility Mailing Zip: | 92040-3021 |
| UST Owner: | Not reported |
| Handle Regulated Hazmat: | Y |
| Own Or Operate UST: | Not reported |
| Subject To APSA: | Not reported |
| Generate Haz Waste: | Y |
| Treat Haz Waste: | Not reported |
| Generate Medical Waste: | Not reported |

Violations Inactive Permits:

| | |
|---|---|
| Permit Number: | 127104 |
| Update Date: | 11/02/2012 |
| Inspection Date: | 01/24/2003 |
| Violation Code: | 6HV0131 |
| Violation: | UPF Permit NOT OBTAINED for HAZWASTE |
| Violation Citation: | A Unified Program Facility permit has not been obtained for the generation of hazardous waste. 68.905 |
| Activity: | Inactive Permit |

| | |
|---|---|
| Permit Number: | 127104 |
| Update Date: | 11/02/2012 |
| Inspection Date: | 01/24/2003 |
| Violation Code: | 6HV1001 |
| Violation: | NO UPF PERMIT FOR HAZMATS |
| Violation Citation: | A Unified Program Facility permit has not been obtained for hazardous materials. 68.905 |
| Activity: | Inactive Permit |

| | |
|---|---|
| Permit Number: | 127104 |
| Update Date: | 11/02/2012 |
| Inspection Date: | 01/24/2003 |
| Violation Code: | 6HV1002 |
| Violation: | HMBP NOT ESTABISHED/IMPLEMENTED. |
| Violation Citation: | Hazardous materials handler has not established/implemented a business plan. HSC 25503.5(a) |
| Activity: | Inactive Permit |

| | |
|---|---|
| Permit Number: | 127104 |
| Update Date: | 11/02/2012 |
| Inspection Date: | 01/24/2003 |
| Violation Code: | 6HV0401 |
| Violation: | TRAINING RECORDS UNAVAILABLE |
| Violation Citation: | Personnel training records are not maintained to document compliance with requirements for current and former employees. CCR 66265.16(d)&(e) |
| Activity: | Inactive Permit |

| | |
|---|---|
| Name: | A & M MOBILE MECHANIC |
| Address: | 12307 LAKESHORE DR |
| City,State,Zip: | LAKESIDE, CA 92040 |
| Permit Number: | 210625 |

**A & M MOBILE MECHANIC (Continued)** **S104751256**

| | |
|---|---|
| Business Type: | 6HK26 |
| EPA Id Number: | CAL000334659 |
| APN: | 394-110-37-00 |
| Last HMMD Inspection: | 02/23/2011 |
| Facility Telephone: | 619-938-2004 |
| Permit Status: | OPEN |
| Permit Expiration: | 07/31/2013 |
| Date Last Updated: | 11/02/2012 |
| Facility Owner: | MIKE MARTIN |
| Facility Mailing Address: | 12307 LAKESHORE DR |
| Facility Mailing City: | LAKESIDE |
| Facility Mailing State: | CA |
| Facility Mailing Zip: | 92040 |
| UST Owner: | Not reported |
| Handle Regulated Hazmat: | Not reported |
| Own Or Operate UST: | Not reported |
| Subject To APSA: | Not reported |
| Generate Haz Waste: | Y |
| Treat Haz Waste: | Not reported |
| Generate Medical Waste: | Not reported |

Inventory Active Permits (not SQG Medical):

| | |
|---|---|
| Permit Number: | 210625 |
| Update Date: | 11/02/2012 |
| Case Number: | Not reported |
| Name: | WASTE 135 UNSPECIFIED AQUEOUS SOL'N |
| Other Information: | PARTS WASHER |
| Material Waste: | Waste |
| Hazardous Categories 1: | Not reported |
| Hazardous Categories 2: | Not reported |

| | |
|---|---|
| Permit Number: | 210625 |
| Update Date: | 11/02/2012 |
| Case Number: | Not reported |
| Name: | WASTE 221 WASTE OIL & MIXED OIL |
| Other Information: | USED OIL |
| Material Waste: | Waste |
| Hazardous Categories 1: | Not reported |
| Hazardous Categories 2: | Not reported |

| | |
|---|---|
| Permit Number: | 210625 |
| Update Date: | 11/02/2012 |
| Case Number: | Not reported |
| Name: | WASTE 342 ORGANIC LIQUIDS W/METALS |
| Other Information: | ANTIFREEZE |
| Material Waste: | Waste |
| Hazardous Categories 1: | Not reported |
| Hazardous Categories 2: | Not reported |

| | |
|---|---|
| Permit Number: | 210625 |
| Update Date: | 11/02/2012 |
| Case Number: | Not reported |
| Name: | WASTE 444 USED BATTERIES |
| Other Information: | USED LEAD ACID BATTERIES |
| Material Waste: | Waste |
| Hazardous Categories 1: | Not reported |
| Hazardous Categories 2: | Not reported |

**A & M MOBILE MECHANIC (Continued)** **S104751256**

| | |
|---|---|
| Permit Number: | 210625 |
| Update Date: | 11/02/2012 |
| Case Number: | Not reported |
| Name: | WASTE 888 USED OIL FILTERS |
| Other Information: | Not reported |
| Material Waste: | Waste |
| Hazardous Categories 1: | Not reported |
| Hazardous Categories 2: | Not reported |

Violations Active Permits:

| | |
|---|---|
| Permit Number: | 210625 |
| Update Date: | 11/02/2012 |
| Inspection Date: | 04/16/2009 |
| Violation Code: | 6HV1004 |
| Violation: | HMBP NOT SUBMITTED TO HMD |
| Violation Citation: | Hazardous Materials Handler has not submitted a completed Business Plan to the HMMD. HSC 25505(a) |
| Activity: | ACTIVE |

| | |
|---|---|
| Permit Number: | 210625 |
| Update Date: | 11/02/2012 |
| Inspection Date: | 04/16/2009 |
| Violation Code: | 6HV0131 |
| Violation: | UPF Permit NOT OBTAINED for HAZWASTE |
| Violation Citation: | A Unified Program Facility permit has not been obtained for the generation of hazardous waste. 68.905 |
| Activity: | ACTIVE |

| | |
|---|---|
| Name: | A & M MOBILE MECHANIC |
| Address: | 12307 LAKESHORE DR |
| City,State,Zip: | LAKESIDE, CA 92040 |
| Permit Number: | 210625 |
| Business Type: | 6HK26 |
| EPA Id Number: | CAL000334659 |
| APN: | 394-110-37-00 |
| Last HMMD Inspection: | 02/23/2011 |
| Facility Telephone: | 619-938-2004 |
| Permit Status: | OPEN |
| Permit Expiration: | 07/31/2013 |
| Date Last Updated: | 11/02/2012 |
| Facility Owner: | MIKE MARTIN |
| Facility Mailing Address: | 12307 LAKESHORE DR |
| Facility Mailing City: | LAKESIDE |
| Facility Mailing State: | CA |
| Facility Mailing Zip: | 92040 |
| UST Owner: | Not reported |
| Handle Regulated Hazmat: | Not reported |
| Own Or Operate UST: | Not reported |
| Subject To APSA: | Not reported |
| Generate Haz Waste: | Y |
| Treat Haz Waste: | Not reported |
| Generate Medical Waste: | Not reported |

Inventory Active Permits (not SQG Medical):

| | |
|---|---|
| Permit Number: | 210625 |
| Update Date: | 11/02/2012 |

**A & M MOBILE MECHANIC (Continued)** **S104751256**

Case Number: Not reported
Name: WASTE 135 UNSPECIFIED AQUEOUS SOL'N
Other Information: PARTS WASHER
Material Waste: Waste
Hazardous Categories 1: Not reported
Hazardous Categories 2: Not reported

Permit Number: 210625
Update Date: 11/02/2012
Case Number: Not reported
Name: WASTE 221 WASTE OIL & MIXED OIL
Other Information: USED OIL
Material Waste: Waste
Hazardous Categories 1: Not reported
Hazardous Categories 2: Not reported

Permit Number: 210625
Update Date: 11/02/2012
Case Number: Not reported
Name: WASTE 342 ORGANIC LIQUIDS W/METALS
Other Information: ANTIFREEZE
Material Waste: Waste
Hazardous Categories 1: Not reported
Hazardous Categories 2: Not reported

Permit Number: 210625
Update Date: 11/02/2012
Case Number: Not reported
Name: WASTE 444 USED BATTERIES
Other Information: USED LEAD ACID BATTERIES
Material Waste: Waste
Hazardous Categories 1: Not reported
Hazardous Categories 2: Not reported

Permit Number: 210625
Update Date: 11/02/2012
Case Number: Not reported
Name: WASTE 888 USED OIL FILTERS
Other Information: Not reported
Material Waste: Waste
Hazardous Categories 1: Not reported
Hazardous Categories 2: Not reported

Violations Active Permits:
Permit Number: 210625
Update Date: 11/02/2012
Inspection Date: 04/16/2009
Violation Code: 6HV1004
Violation: HMBP NOT SUBMITTED TO HMD
Violation Citation: Hazardous Materials Handler has not submitted a completed Business Plan to the HMMD. HSC 25505(a)
Activity: ACTIVE

Permit Number: 210625
Update Date: 11/02/2012
Inspection Date: 04/16/2009
Violation Code: 6HV0131

**A & M MOBILE MECHANIC (Continued)** **S104751256**

| | |
|---|---|
| Violation: | UPF Permit NOT OBTAINED for HAZWASTE |
| Violation Citation: | A Unified Program Facility permit has not been obtained for the generation of hazardous waste. 68.905 |
| Activity: | ACTIVE |

| | |
|---|---|
| Name: | A & M MOBILE MECHANIC |
| Address: | 12307 LAKESHORE DR |
| City,State,Zip: | LAKESIDE, CA 92040 |
| Permit Number: | Not reported |
| Business Type: | Not reported |
| EPA Id Number: | CAL000334659 |
| APN: | Not reported |
| Last HMMD Inspection: | Not reported |
| Facility Telephone: | 619-938-2004 |
| Permit Status: | Permit Renewed |
| Permit Expiration: | Not reported |
| Date Last Updated: | 01/17/2020 |
| Facility Owner: | Not reported |
| Facility Mailing Address: | 12307 LAKESHORE DR, LAKESIDE, CA 92040 |
| Facility Mailing City: | Not reported |
| Facility Mailing State: | Not reported |
| Facility Mailing Zip: | Not reported |
| UST Owner: | N |
| Handle Regulated Hazmat: | Not reported |
| Own Or Operate UST: | Not reported |
| Subject To APSA: | Not reported |
| Generate Haz Waste: | Y |
| Treat Haz Waste: | N |
| Generate Medical Waste: | Not reported |

Inspection Violation:

| | |
|---|---|
| Record ID: | DEH2009-HUPFP-210625 |
| Permit Status: | Permit Renewed |
| Active Permit: | Y |
| Facility Id Number: | 37-000-210625 |
| Program Element: | Hazardous Waste Generator |
| Inspection Type: | Routine |
| Inspection Number: | 4086078 |
| Return To Compliance Date: | 2015-09-21T00:00:00.000 |
| Nov: | No |
| Violation Classification: | Minor |
| Underground Storage Tank Id: | Not reported |
| Container/Tank Id: | Not reported |
| Last Update: | 2020-01-17T01:53:20.000 |
| Inspection Date: | 2015-09-03T12:08:00.000 |
| Violation Code: | 3040004 Failed to manage universal waste in a manner to prevent release(s) to the environment. 22 CCR 66273.33; 66273.33.5 |

| | |
|---|---|
| Record ID: | DEH2009-HUPFP-210625 |
| Permit Status: | Permit Renewed |
| Active Permit: | Y |
| Facility Id Number: | 37-000-210625 |
| Program Element: | Hazardous Waste Generator |
| Inspection Type: | Routine |
| Inspection Number: | 6234977 |
| Return To Compliance Date: | Not reported |
| Nov: | No |

**A & M MOBILE MECHANIC (Continued)** **S104751256**

| | |
|---|---|
| Violation Classification: | Minor |
| Underground Storage Tank Id: | Not reported |
| Container/Tank Id: | Not reported |
| Last Update: | 2020-01-17T01:53:20.000 |
| Inspection Date: | 2019-11-06T17:54:01.000 |
| Violation Code: | 3030007 Failed to properly label/date hazardous waste container &/or tank. 22 CCR 66262.34(f) |
| Record ID: | DEH2009-HUPFP-210625 |
| Permit Status: | Permit Renewed |
| Active Permit: | Y |
| Facility Id Number: | 37-000-210625 |
| Program Element: | Hazardous Waste Generator |
| Inspection Type: | Routine |
| Inspection Number: | 6234977 |
| Return To Compliance Date: | Not reported |
| Nov: | No |
| Violation Classification: | Class II |
| Underground Storage Tank Id: | Not reported |
| Container/Tank Id: | Not reported |
| Last Update: | 2020-01-17T01:53:20.000 |
| Inspection Date: | 2019-11-06T17:54:01.000 |
| Violation Code: | HMD0226 Did not accumulate waste in a container or tank. 22 CCR 66262.34(d)(2); 40 CFR 262.34(d)(2) |
| Record ID: | DEH2009-HUPFP-210625 |
| Permit Status: | Permit Renewed |
| Active Permit: | Y |
| Facility Id Number: | 37-000-210625 |
| Program Element: | Hazardous Waste Generator |
| Inspection Type: | Routine |
| Inspection Number: | 6234977 |
| Return To Compliance Date: | Not reported |
| Nov: | No |
| Violation Classification: | Minor |
| Underground Storage Tank Id: | Not reported |
| Container/Tank Id: | Not reported |
| Last Update: | 2020-01-17T01:53:20.000 |
| Inspection Date: | 2019-11-06T17:54:01.000 |
| Violation Code: | 3030017 Failed to properly close hazardous waste container(s). 22 CCR 66262.34(d)(2); 40 CFR 262.34(d)(2), 265.173 |
| Record ID: | DEH2009-HUPFP-210625 |
| Permit Status: | Permit Renewed |
| Active Permit: | Y |
| Facility Id Number: | 37-000-210625 |
| Program Element: | Hazardous Waste Generator |
| Inspection Type: | Routine |
| Inspection Number: | 6234977 |
| Return To Compliance Date: | Not reported |
| Nov: | No |
| Violation Classification: | Class II |
| Underground Storage Tank Id: | Not reported |
| Container/Tank Id: | Not reported |
| Last Update: | 2020-01-17T01:53:20.000 |
| Inspection Date: | 2019-11-06T17:54:01.000 |
| Violation Code: | 3030013 Failed to accumulate hazardous waste in a container that is in |

**A & M MOBILE MECHANIC (Continued)** **S104751256**

good condition. 22 CCR 66262.34(d)(2); 40 CFR 262.34(d)(2), 265.171

| | |
|---|---|
| Record ID: | DEH2009-HUPFP-210625 |
| Permit Status: | Permit Renewed |
| Active Permit: | Y |
| Facility Id Number: | 37-000-210625 |
| Program Element: | Hazardous Materials Release Response Plans |
| Inspection Type: | Routine |
| Inspection Number: | 5731386 |
| Return To Compliance Date: | 2017-08-26T00:00:00.000 |
| Nov: | No |
| Violation Classification: | Minor |
| Underground Storage Tank Id: | Not reported |
| Container/Tank Id: | Not reported |
| Last Update: | 2020-01-17T01:53:20.000 |
| Inspection Date: | 2017-08-08T16:01:00.000 |
| Violation Code: | 1020001 Employee training plan for hazardous materials management not adequate, not established or not submitted in CERS. HSC 25505(a)(4) and 25508(a)(1)(A); 19 CCR 2659(a) |

| | |
|---|---|
| Record ID: | DEH2009-HUPFP-210625 |
| Permit Status: | Permit Renewed |
| Active Permit: | Y |
| Facility Id Number: | 37-000-210625 |
| Program Element: | Hazardous Materials Release Response Plans |
| Inspection Type: | Routine |
| Inspection Number: | 6234977 |
| Return To Compliance Date: | Not reported |
| Nov: | No |
| Violation Classification: | Minor |
| Underground Storage Tank Id: | Not reported |
| Container/Tank Id: | Not reported |
| Last Update: | 2020-01-17T01:53:20.000 |
| Inspection Date: | 2019-11-06T17:54:01.000 |
| Violation Code: | 1020002 Initial &/or annual employee training not conducted in safety procedures for a hazardous material release or threatened release &/or employee training records not available or not maintained for 3 years. HSC 25505(a)(4); 19 CCR 2659(b) |

| | |
|---|---|
| Record ID: | DEH2009-HUPFP-210625 |
| Permit Status: | Permit Renewed |
| Active Permit: | Y |
| Facility Id Number: | 37-000-210625 |
| Program Element: | Hazardous Materials Release Response Plans |
| Inspection Type: | Routine |
| Inspection Number: | 4086078 |
| Return To Compliance Date: | 2015-09-21T00:00:00.000 |
| Nov: | No |
| Violation Classification: | Minor |
| Underground Storage Tank Id: | Not reported |
| Container/Tank Id: | Not reported |
| Last Update: | 2020-01-17T01:53:20.000 |
| Inspection Date: | 2015-09-03T12:08:00.000 |
| Violation Code: | 1010005 Site map not submitted in CERS or not sufficient. HSC 25505(a)(2) and 25508(a)(1)(A) |

**A & M MOBILE MECHANIC (Continued)** **S104751256**

Waste and Materials:

| | |
|---|---|
| Record ID: | DEH2009-HUPFP-210625 |
| Permit Status: | Permit Renewed |
| Active Permit: | Y |
| Child Record Id: | DEH2017-HWAST-0128291 |
| Trade Secret: | N |
| Hazardous Material Type: | Not reported |
| Last Updated: | 2019-11-07T01:53:44.000 |
| Chemical Name: | Unspecified Oily Soilds |
| Common Name: | Non Metal Filters & Oily Debris |
| Case Number: | Not reported |

| | |
|---|---|
| Record ID: | DEH2009-HUPFP-210625 |
| Permit Status: | Permit Renewed |
| Active Permit: | Y |
| Child Record Id: | DEH2015-HWAST-0059270 |
| Trade Secret: | N |
| Hazardous Material Type: | Not reported |
| Last Updated: | 2016-08-02T02:30:52.000 |
| Chemical Name: | WASTE 342 ORGANIC LIQUIDS W/METALS |
| Common Name: | ANTIFREEZE |
| Case Number: | Not reported |

| | |
|---|---|
| Record ID: | DEH2009-HUPFP-210625 |
| Permit Status: | Permit Renewed |
| Active Permit: | Y |
| Child Record Id: | DEH2015-HWAST-0059271 |
| Trade Secret: | N |
| Hazardous Material Type: | Not reported |
| Last Updated: | 2016-08-02T02:30:52.000 |
| Chemical Name: | WASTE 221 WASTE OIL & MIXED OIL |
| Common Name: | USED OIL |
| Case Number: | Not reported |

| | |
|---|---|
| Record ID: | DEH2009-HUPFP-210625 |
| Permit Status: | Permit Renewed |
| Active Permit: | Y |
| Child Record Id: | DEH2015-HWAST-0059272 |
| Trade Secret: | N |
| Hazardous Material Type: | Not reported |
| Last Updated: | 2016-08-02T02:30:52.000 |
| Chemical Name: | WASTE 135 UNSPECIFIED AQUEOUS SOL'N |
| Common Name: | PARTS WASHER |
| Case Number: | Not reported |

| | |
|---|---|
| Record ID: | DEH2009-HUPFP-210625 |
| Permit Status: | Permit Renewed |
| Active Permit: | Y |
| Child Record Id: | DEH2020-HWAST-0214080 |
| Trade Secret: | N |
| Hazardous Material Type: | Not reported |
| Last Updated: | 2020-01-17T01:53:25.000 |
| Chemical Name: | WASTE 342 ORGANIC LIQUIDS W/METALS |
| Common Name: | ANTIFREEZE |
| Case Number: | Not reported |

| | |
|---|---|
| Record ID: | DEH2009-HUPFP-210625 |

**A & M MOBILE MECHANIC (Continued)** **S104751256**

Permit Status: Permit Renewed
Active Permit: Y
Child Record Id: DEH2020-HWAST-0214081
Trade Secret: N
Hazardous Material Type: Not reported
Last Updated: 2020-01-17T01:53:25.000
Chemical Name: WASTE 221 WASTE OIL & MIXED OIL
Common Name: USED OIL
Case Number: Not reported

Record ID: DEH2009-HUPFP-210625
Permit Status: Permit Renewed
Active Permit: Y
Child Record Id: DEH2020-HWAST-0214082
Trade Secret: N
Hazardous Material Type: Not reported
Last Updated: 2020-01-17T01:53:25.000
Chemical Name: WASTE 135 UNSPECIFIED AQUEOUS SOL'N
Common Name: PARTS WASHER
Case Number: Not reported

Record ID: DEH2009-HUPFP-210625
Permit Status: Permit Renewed
Active Permit: Y
Child Record Id: DEH2020-HWAST-0214083
Trade Secret: N
Hazardous Material Type: Not reported
Last Updated: 2020-01-17T01:53:25.000
Chemical Name: Unspecified Oily Soilds
Common Name: Non Metal Filters & Oily Debris
Case Number: Not reported

Record ID: DEH2009-HUPFP-210625
Permit Status: Permit Renewed
Active Permit: Y
Child Record Id: DEH2017-HWAST-0128288
Trade Secret: N
Hazardous Material Type: Not reported
Last Updated: 2019-11-07T01:53:44.000
Chemical Name: WASTE 342 ORGANIC LIQUIDS W/METALS
Common Name: ANTIFREEZE
Case Number: Not reported

Record ID: DEH2009-HUPFP-210625
Permit Status: Permit Renewed
Active Permit: Y
Child Record Id: DEH2017-HWAST-0128289
Trade Secret: N
Hazardous Material Type: Not reported
Last Updated: 2019-11-07T01:53:44.000
Chemical Name: WASTE 221 WASTE OIL & MIXED OIL
Common Name: USED OIL
Case Number: Not reported

Record ID: DEH2009-HUPFP-210625
Permit Status: Permit Renewed
Active Permit: Y

**A & M MOBILE MECHANIC (Continued)** **S104751256**

Child Record Id: DEH2017-HWAST-0128290
Trade Secret: N
Hazardous Material Type: Not reported
Last Updated: 2019-11-07T01:53:44.000
Chemical Name: WASTE 135 UNSPECIFIED AQUEOUS SOL'N
Common Name: PARTS WASHER
Case Number: Not reported

Record ID: DEH2009-HUPFP-210625
Permit Status: Permit Renewed
Active Permit: Y
Child Record Id: DEH2020-HWAST-0214084
Trade Secret: N
Hazardous Material Type: Not reported
Last Updated: 2020-01-17T01:53:25.000
Chemical Name: Contaminated Oil
Common Name: Contaminated Oil
Case Number: Not reported

CERS HAZ WASTE:
Name: A & M MOBILE MECHANIC
Address: 12307 LAKESHORE DR
City,State,Zip: LAKESIDE, CA 92040
Site ID: 1999
CERS ID: 10371955
CERS Description: Hazardous Waste Generator

CERS:
Name: A & M MOBILE MECHANIC
Address: 12307 LAKESHORE DR
City,State,Zip: LAKESIDE, CA 92040
Site ID: 1999
CERS ID: 10371955
CERS Description: Chemical Storage Facilities

Violations:
Site ID: 1999
Site Name: A & M MOBILE MECHANIC
Violation Date: 11-06-2019
Citation: 22 CCR 12 66262.34(f) - California Code of Regulations, Title 22, Chapter 12, Section(s) 66262.34(f)
Violation Description: Failure to properly label hazardous waste accumulation containers and portable tanks with the following requirements: "Hazardous Waste", name and address of the generator, physical and chemical characteristics of the Hazardous Waste, and starting accumulation date.
Violation Notes: Inspection Sequence ID:6234977
Violation Division: San Diego County Department of Env Health
Violation Program: HW
Violation Source: CERS

Site ID: 1999
Site Name: A & M MOBILE MECHANIC
Violation Date: 11-06-2019
Citation: HSC 6.5 Multiple - California Health and Safety Code, Chapter 6.5, Section(s) Multiple

**A & M MOBILE MECHANIC (Continued)** **S104751256**

| | |
|---|---|
| Violation Description: | Hazardous Waste Generator Program - Operations/Maintenance - General |
| Violation Notes: | Inspection Sequence ID:6234977;Violation:HMD0226 Did not accumulate waste in a container or tank. 22 CCR 66262.34(d)(2); 40 CFR 262.34(d)(2) |
| Violation Division: | San Diego County Department of Env Health |
| Violation Program: | HW |
| Violation Source: | CERS |
| | |
| Site ID: | 1999 |
| Site Name: | A & M MOBILE MECHANIC |
| Violation Date: | 11-06-2019 |
| Citation: | HSC 6.95 25505(a)(4) - California Health and Safety Code, Chapter 6.95, Section(s) 25505(a)(4) |
| Violation Description: | Failure to provide initial and annual training to all employees in safety procedures in the event of a release or threatened release of a hazardous material or failure to document and maintain training records for a minimum of three years. |
| Violation Notes: | Inspection Sequence ID:6234977 |
| Violation Division: | San Diego County Department of Env Health |
| Violation Program: | HMRRP |
| Violation Source: | CERS |
| | |
| Site ID: | 1999 |
| Site Name: | A & M MOBILE MECHANIC |
| Violation Date: | 09-03-2015 |
| Citation: | HSC 6.95 25508(a)(1) - California Health and Safety Code, Chapter 6.95, Section(s) 25508(a)(1) |
| Violation Description: | Failure to complete and electronically submit a site map with all required content. |
| Violation Notes: | Returned to compliance on 09/21/2015. |
| Violation Division: | San Diego County Department of Env Health |
| Violation Program: | HMRRP |
| Violation Source: | CERS |
| | |
| Site ID: | 1999 |
| Site Name: | A & M MOBILE MECHANIC |
| Violation Date: | 08-08-2017 |
| Citation: | HSC 6.95 25508(a)(1) - California Health and Safety Code, Chapter 6.95, Section(s) 25508(a)(1) |
| Violation Description: | Failure to establish and electronically submit an adequate training program in safety procedures in the event of a release or threatened release of a hazardous material. |
| Violation Notes: | Returned to compliance on 08/26/2017. |
| Violation Division: | San Diego County Department of Env Health |
| Violation Program: | HMRRP |
| Violation Source: | CERS |
| | |
| Site ID: | 1999 |
| Site Name: | A & M MOBILE MECHANIC |
| Violation Date: | 11-06-2019 |
| Citation: | 40 CFR 1 265.171 - U.S. Code of Federal Regulations, Title 40, Chapter 1, Section(s) 265.171 |
| Violation Description: | Failure to accumulate hazardous waste in a container that is in good condition. |
| Violation Notes: | Inspection Sequence ID:6234977 |
| Violation Division: | San Diego County Department of Env Health |
| Violation Program: | HW |

**A & M MOBILE MECHANIC (Continued)** **S104751256**

Violation Source: CERS

Site ID: 1999
Site Name: A & M MOBILE MECHANIC
Violation Date: 09-03-2015
Citation: 22 CCR 23 66273.33.5 - California Code of Regulations, Title 22, Chapter 23, Section(s) 66273.33.5
Violation Description: Failure of the universal waste handler of electronic devices, CRTs, and CRT glass to prevent the release of the universal waste to the environment under reasonable conditions by the following methods: 1) Immediately clean spills and leaks of universal wastes; and 2) Place all universal waste spills and leaks in containers that are structurally sound and compatible with the universal waste."
Violation Notes: Returned to compliance on 09/21/2015.
Violation Division: San Diego County Department of Env Health
Violation Program: HW
Violation Source: CERS

Site ID: 1999
Site Name: A & M MOBILE MECHANIC
Violation Date: 11-06-2019
Citation: 40 CFR 1 265.173 - U.S. Code of Federal Regulations, Title 40, Chapter 1, Section(s) 265.173
Violation Description: Failure to meet the following container management requirements: (a) A container holding hazardous waste must always be closed during storage, except when it is necessary to add or remove waste. (b) A container holding hazardous waste must not be opened, handled, or stored in a manner which may rupture the container or cause it to leak.
Violation Notes: Inspection Sequence ID:6234977
Violation Division: San Diego County Department of Env Health
Violation Program: HW
Violation Source: CERS

Evaluation:
Eval General Type: Compliance Evaluation Inspection
Eval Date: 08-08-2017
Violations Found: No
Eval Type: Routine done by local agency
Eval Notes: Inspector: Griffin Donelle Inspection ID:5731386
Eval Division: San Diego County Department of Env Health
Eval Program: APSA
Eval Source: CERS

Eval General Type: Compliance Evaluation Inspection
Eval Date: 08-08-2017
Violations Found: Yes
Eval Type: Routine done by local agency
Eval Notes: Inspector: Griffin Donelle Inspection ID:5731386
Eval Division: San Diego County Department of Env Health
Eval Program: HMRRP
Eval Source: CERS

Eval General Type: Compliance Evaluation Inspection
Eval Date: 09-03-2015
Violations Found: Yes
Eval Type: Routine done by local agency

**A & M MOBILE MECHANIC (Continued)** **S104751256**

Eval Notes: Inspector: Griffin Donelle Inspection ID:4086078
Eval Division: San Diego County Department of Env Health
Eval Program: HMRRP
Eval Source: CERS

Eval General Type: Compliance Evaluation Inspection
Eval Date: 09-03-2015
Violations Found: Yes
Eval Type: Routine done by local agency
Eval Notes: Inspector: Griffin Donelle Inspection ID:4086078
Eval Division: San Diego County Department of Env Health
Eval Program: HW
Eval Source: CERS

Eval General Type: Compliance Evaluation Inspection
Eval Date: 11-06-2019
Violations Found: Yes
Eval Type: Routine done by local agency
Eval Notes: Inspector: Quintong Sean Inspection ID:6234977
Eval Division: San Diego County Department of Env Health
Eval Program: HMRRP
Eval Source: CERS

Eval General Type: Compliance Evaluation Inspection
Eval Date: 08-08-2017
Violations Found: No
Eval Type: Routine done by local agency
Eval Notes: Inspector: Griffin Donelle Inspection ID:5731386
Eval Division: San Diego County Department of Env Health
Eval Program: HW
Eval Source: CERS

Eval General Type: Compliance Evaluation Inspection
Eval Date: 11-06-2019
Violations Found: Yes
Eval Type: Routine done by local agency
Eval Notes: Inspector: Quintong Sean Inspection ID:6234977
Eval Division: San Diego County Department of Env Health
Eval Program: HW
Eval Source: CERS

Coordinates:
Site ID: 1999
Facility Name: A & M MOBILE MECHANIC
Env Int Type Code: HWG
Program ID: 10371955
Coord Name: Not reported
Ref Point Type Desc: Unknown
Latitude: 32.859234
Longitude: -116.925591

Affiliation:
Affiliation Type Desc: Environmental Contact
Entity Name: Michael Martin
Entity Title: Not reported
Affiliation Address: 12307 Lakeshore Dr.

**A & M MOBILE MECHANIC (Continued)** **S104751256**

| | |
|---|---|
| Affiliation City: | Lakeside |
| Affiliation State: | CA |
| Affiliation Country: | Not reported |
| Affiliation Zip: | 92040 |
| Affiliation Phone: | Not reported |
| | |
| Affiliation Type Desc: | Facility Mailing Address |
| Entity Name: | Mailing Address |
| Entity Title: | Not reported |
| Affiliation Address: | 12307 LAKESHORE DR |
| Affiliation City: | LAKESIDE |
| Affiliation State: | CA |
| Affiliation Country: | Not reported |
| Affiliation Zip: | 92040 |
| Affiliation Phone: | Not reported |
| | |
| Affiliation Type Desc: | Parent Corporation |
| Entity Name: | A & M MOBILE MECHANIC |
| Entity Title: | Not reported |
| Affiliation Address: | Not reported |
| Affiliation City: | Not reported |
| Affiliation State: | Not reported |
| Affiliation Country: | Not reported |
| Affiliation Zip: | Not reported |
| Affiliation Phone: | Not reported |
| | |
| Affiliation Type Desc: | Document Preparer |
| Entity Name: | SAMANTHA SPEAKE |
| Entity Title: | Not reported |
| Affiliation Address: | Not reported |
| Affiliation City: | Not reported |
| Affiliation State: | Not reported |
| Affiliation Country: | Not reported |
| Affiliation Zip: | Not reported |
| Affiliation Phone: | Not reported |
| | |
| Affiliation Type Desc: | CUPA District |
| Entity Name: | San Diego County Env Health |
| Entity Title: | Not reported |
| Affiliation Address: | PO Box 129261 |
| Affiliation City: | San Diego |
| Affiliation State: | CA |
| Affiliation Country: | Not reported |
| Affiliation Zip: | 92112-9261 |
| Affiliation Phone: | (858) 505-6880 |
| | |
| Affiliation Type Desc: | Identification Signer |
| Entity Name: | Michael Martin |
| Entity Title: | PRESIDENT |
| Affiliation Address: | Not reported |
| Affiliation City: | Not reported |
| Affiliation State: | Not reported |
| Affiliation Country: | Not reported |
| Affiliation Zip: | Not reported |
| Affiliation Phone: | Not reported |
| | |
| Affiliation Type Desc: | Legal Owner |

**A & M MOBILE MECHANIC (Continued)** **S104751256**

| | |
|---|---|
| Entity Name: | Michael Martin |
| Entity Title: | Not reported |
| Affiliation Address: | 12307 LAKESHORE DR |
| Affiliation City: | LAKESIDE |
| Affiliation State: | CA |
| Affiliation Country: | United States |
| Affiliation Zip: | 92040 |
| Affiliation Phone: | (619) 938-2004 |
| | |
| Affiliation Type Desc: | Operator |
| Entity Name: | Michael Martin |
| Entity Title: | Not reported |
| Affiliation Address: | Not reported |
| Affiliation City: | Not reported |
| Affiliation State: | Not reported |
| Affiliation Country: | Not reported |
| Affiliation Zip: | Not reported |
| Affiliation Phone: | (619) 938-2004 |

---

**AA390** **RICHARD A BROTHERTON** **San Diego Co. HMMD** **S104750033**
**ENE** **12365 LAKESHORE DR** **CERS HAZ WASTE** **N/A**
**< 1/8** **LAKESIDE, CA 92040** **SWEEPS UST**
**0.123 mi.** **CERS**
**650 ft.** **Site 1 of 2 in cluster AA**

**Relative:**
**Higher**

**Actual:**
**402 ft.**

HMMD SAN DIEGO:

| | |
|---|---|
| Name: | SAM'S GARAGE |
| Address: | 12365 LAKESHORE DR |
| City,State,Zip: | LAKESIDE, CA 92040 |
| Permit Number: | 122809 |
| Business Type: | 6HK26 |
| EPA Id Number: | Not reported |
| APN: | 394-110-40-00 |
| Last HMMD Inspection: | 06/09/2003 |
| Facility Telephone: | 619-390-1287 |
| Permit Status: | INAC |
| Permit Expiration: | 02/28/2003 |
| Date Last Updated: | 11/02/2012 |
| Facility Owner: | SAM DEETER |
| Facility Mailing Address: | 12365 LAKESHORE DR |
| Facility Mailing City: | LAKESIDE |
| Facility Mailing State: | CA |
| Facility Mailing Zip: | 92040- |
| UST Owner: | Not reported |
| Handle Regulated Hazmat: | Y |
| Own Or Operate UST: | Not reported |
| Subject To APSA: | Not reported |
| Generate Haz Waste: | Y |
| Treat Haz Waste: | Not reported |
| Generate Medical Waste: | Not reported |

Violations Inactive Permits:

| | |
|---|---|
| Permit Number: | 122809 |
| Update Date: | 11/02/2012 |
| Inspection Date: | 06/09/2003 |
| Violation Code: | 6HV0131 |
| Violation: | UPF Permit NOT OBTAINED for HAZWASTE |

**RICHARD A BROTHERTON (Continued)** **S104750033**

Violation Citation: A Unified Program Facility permit has not been obtained for the generation of hazardous waste. 68.905
Activity: Inactive Permit

Permit Number: 122809
Update Date: 11/02/2012
Inspection Date: 06/09/2003
Violation Code: 6HV0135
Violation: MANIFESTS/RECEIPTS FOR 3 YEARS NOT ONSIT
Violation Citation: Hazardous waste manifests/receipts for 3 years are not maintained onsite to document proper disposal of hazardous waste. CCR 66262.40(a) & 25160.2(b)(3)
Activity: Inactive Permit

Permit Number: 122809
Update Date: 11/02/2012
Inspection Date: 06/09/2003
Violation Code: 6HV1001
Violation: NO UPF PERMIT FOR HAZMATS
Violation Citation: A Unified Program Facility permit has not been obtained for hazardous materials. 68.905
Activity: Inactive Permit

Permit Number: 122809
Update Date: 11/02/2012
Inspection Date: 06/09/2003
Violation Code: 6HV1002
Violation: HMBP NOT ESTABISHED/IMPLEMENTED.
Violation Citation: Hazardous materials handler has not established/implemented a business plan. HSC 25503.5(a)
Activity: Inactive Permit

UST:
UST Name: UNDERGROUND TANK 122809 T001
Last Update: 2012-11-02 14:17:38
Permit Number: 122809
Tank Type: UNKNOWN
Additional Id: AT2145
Capacity Gallons: 1000
UST Contents: LEADED
Other Content Info: LEADED
Reg Status: REMOVED
Remove Close Date: 1991-07-01 00:00:00
Year Installed: Not reported
Pipe Type: Not reported
Delivery System: Not reported
Monitor Code: 90
UST Monitor Method: NO MONITORING ALTERNATIVE SELECTED. VERIFY AND ENTER MONITORING ALTERNATIVE DURING INSPECTION.

Name: RJ AUTO TECH TOWING
Address: 12365 LAKESHORE DR
City,State,Zip: LAKESIDE, CA 92040
Permit Number: Not reported
Business Type: Not reported
EPA Id Number: pending

**RICHARD A BROTHERTON (Continued)** **S104750033**

| | |
|---|---|
| APN: | Not reported |
| Last HMMD Inspection: | Not reported |
| Facility Telephone: | 858-232-8804 |
| Permit Status: | Permit Renewed |
| Permit Expiration: | Not reported |
| Date Last Updated: | 01/15/2020 |
| Facility Owner: | Not reported |
| Facility Mailing Address: | 12365 Lakeshore Dr, Lakeside, CA 92040 |
| Facility Mailing City: | Not reported |
| Facility Mailing State: | Not reported |
| Facility Mailing Zip: | Not reported |
| UST Owner: | N |
| Handle Regulated Hazmat: | Not reported |
| Own Or Operate UST: | Not reported |
| Subject To APSA: | Not reported |
| Generate Haz Waste: | Y |
| Treat Haz Waste: | N |
| Generate Medical Waste: | Not reported |

Inspection Violation:

| | |
|---|---|
| Record ID: | DEH2019-HUPFP-005617 |
| Permit Status: | Permit Renewed |
| Active Permit: | Y |
| Facility Id Number: | Not reported |
| Program Element: | Hazardous Waste Generator |
| Inspection Type: | Initial Inspection |
| Inspection Number: | 6391488 |
| Return To Compliance Date: | Not reported |
| Nov: | No |
| Violation Classification: | Class II |
| Underground Storage Tank Id: | Not reported |
| Container/Tank Id: | Not reported |
| Last Update: | 2020-01-15T00:00:00.000 |
| Inspection Date: | 2019-11-26T07:27:21.000 |
| Violation Code: | 3010002 Failed to obtain &/or maintain an active EPA ID Number. 22 CCR 66262.12(a) |

| | |
|---|---|
| Record ID: | DEH2019-HUPFP-005617 |
| Permit Status: | Permit Renewed |
| Active Permit: | Y |
| Facility Id Number: | Not reported |
| Program Element: | Hazardous Waste Generator |
| Inspection Type: | Initial Inspection |
| Inspection Number: | 6391488 |
| Return To Compliance Date: | Not reported |
| Nov: | Yes |
| Violation Classification: | Class I |
| Underground Storage Tank Id: | Not reported |
| Container/Tank Id: | Not reported |
| Last Update: | 2020-01-15T00:00:00.000 |
| Inspection Date: | 2019-11-26T07:27:21.000 |
| Violation Code: | HMD0131 Unified Program Facility Permit not obtained &/or maintained for the generation of hazardous waste. SDCC 68.904; 68.905; 68.907.1 |

| | |
|---|---|
| Record ID: | DEH2019-HUPFP-005617 |
| Permit Status: | Permit Renewed |
| Active Permit: | Y |
| Facility Id Number: | Not reported |

**RICHARD A BROTHERTON (Continued)** **S104750033**

Program Element: Hazardous Materials Release Response Plans
Inspection Type: Initial Inspection
Inspection Number: 6391488
Return To Compliance Date: Not reported
Nov: No
Violation Classification: Class II
Underground Storage Tank Id: Not reported
Container/Tank Id: Not reported
Last Update: 2020-01-15T00:00:00.000
Inspection Date: 2019-11-26T07:27:21.000
Violation Code: 1010001 Failed to establish and implement a HMBP. HSC 25505(a) and 25507(a)

Record ID: DEH2019-HUPFP-005617
Permit Status: Permit Renewed
Active Permit: Y
Facility Id Number: Not reported
Program Element: Hazardous Materials Release Response Plans
Inspection Type: Initial Inspection
Inspection Number: 6391488
Return To Compliance Date: Not reported
Nov: Yes
Violation Classification: Class I
Underground Storage Tank Id: Not reported
Container/Tank Id: Not reported
Last Update: 2020-01-15T00:00:00.000
Inspection Date: 2019-11-26T07:27:21.000
Violation Code: HMD1001 Unified Program Facility permit not obtained for hazardous materials. SDCC 68.904; 68.905; 68.906, 68.907; 68.907.1

Waste and Materials:
Record ID: DEH2019-HUPFP-005617
Permit Status: Permit Renewed
Active Permit: Y
Child Record Id: DEH2019-HWAST-0210961
Trade Secret: N
Hazardous Material Type: Not reported
Last Updated: 2020-01-15T02:35:47.000
Chemical Name: Not reported
Common Name: Waste Motor Oil
Case Number: Not reported

Record ID: DEH2019-HUPFP-005617
Permit Status: Permit Renewed
Active Permit: Y
Child Record Id: DEH2019-HWAST-0210962
Trade Secret: N
Hazardous Material Type: Not reported
Last Updated: 2020-01-15T02:35:47.000
Chemical Name: Ethylene Glycol
Common Name: Waste Ethylene Glycol
Case Number: Not reported

CERS HAZ WASTE:
Name: RJ AUTO TECH TOWING

**RICHARD A BROTHERTON (Continued)** **S104750033**

Address: 12365 LAKESHORE DR
City,State,Zip: LAKESIDE, CA 92040
Site ID: 561447
CERS ID: 10830853
CERS Description: Hazardous Waste Generator

SWEEPS UST:
Name: RICHARD A BROTHERTON
Address: 12365 LAKESHORE DR
City: LAKESIDE
Status: Not reported
Comp Number: 22809
Number: Not reported
Board Of Equalization: Not reported
Referral Date: Not reported
Action Date: Not reported
Created Date: Not reported
Owner Tank Id: Not reported
SWRCB Tank Id: 37-000-022809-000001
Tank Status: Not reported
Capacity: 1000
Active Date: Not reported
Tank Use: M.V. FUEL
STG: PRODUCT
Content: LEADED
Number Of Tanks: 1

CERS:
Name: RJ AUTO TECH TOWING
Address: 12365 LAKESHORE DR
City,State,Zip: LAKESIDE, CA 92040
Site ID: 561447
CERS ID: 10830853
CERS Description: Chemical Storage Facilities

Violations:
Site ID: 561447
Site Name: RJ Auto Tech Towing
Violation Date: 11-26-2019
Citation: HSC 6.95 25507 - California Health and Safety Code, Chapter 6.95, Section(s) 25507
Violation Description: Failure to adequately establish and implement a business plan when storing/handling a hazardous material at or above reportable quantities.
Violation Notes: Inspection Sequence ID:6391488
Violation Division: San Diego County Department of Env Health
Violation Program: HMRRP
Violation Source: CERS

Site ID: 561447
Site Name: RJ Auto Tech Towing
Violation Date: 11-26-2019
Citation: 22 CCR 12 66262.12 - California Code of Regulations, Title 22, Chapter 12, Section(s) 66262.12
Violation Description: Failure to obtain an Identification Number prior to treating, storing, disposing of, transporting or offering for transportation any hazardous waste.

**RICHARD A BROTHERTON (Continued)** **S104750033**

Violation Notes: Inspection Sequence ID:6391488
Violation Division: San Diego County Department of Env Health
Violation Program: HW
Violation Source: CERS

Site ID: 561447
Site Name: RJ Auto Tech Towing
Violation Date: 11-26-2019
Citation: HSC 6.95 Multiple - California Health and Safety Code, Chapter 6.95, Section(s) Multiple
Violation Description: Business Plan Program - Administration/Documentation - General
Violation Notes: Inspection Sequence ID:6391488;Violation:HMD1001 Unified Program Facility permit not obtained for hazardous materials. SDCC 68.904; 68.905; 68.906, 68.907; 68.907.1
Violation Division: San Diego County Department of Env Health
Violation Program: HMRRP
Violation Source: CERS

Site ID: 561447
Site Name: RJ Auto Tech Towing
Violation Date: 11-26-2019
Citation: HSC 6.5 Multiple - California Health and Safety Code, Chapter 6.5, Section(s) Multiple
Violation Description: Hazardous Waste Generator Program - Administration/Documentation - General
Violation Notes: Inspection Sequence ID:6391488;Violation:HMD0131 Unified Program Facility Permit not obtained &/or maintained for the generation of hazardous waste. SDCC 68.904; 68.905; 68.907.1
Violation Division: San Diego County Department of Env Health
Violation Program: HW
Violation Source: CERS

Evaluation:
Eval General Type: Compliance Evaluation Inspection
Eval Date: 11-26-2019
Violations Found: Yes
Eval Type: Routine done by local agency
Eval Notes: Inspector: Quintong Sean Inspection ID:6391488
Eval Division: San Diego County Department of Env Health
Eval Program: HMRRP
Eval Source: CERS

Eval General Type: Compliance Evaluation Inspection
Eval Date: 11-26-2019
Violations Found: Yes
Eval Type: Routine done by local agency
Eval Notes: Inspector: Quintong Sean Inspection ID:6391488
Eval Division: San Diego County Department of Env Health
Eval Program: HW
Eval Source: CERS

Affiliation:
Affiliation Type Desc: Facility Mailing Address
Entity Name: Mailing Address
Entity Title: Not reported
Affiliation Address: 12365 Lakeshore Dr

**RICHARD A BROTHERTON (Continued)** **S104750033**

| | |
|---|---|
| Affiliation City: | Lakeside |
| Affiliation State: | CA |
| Affiliation Country: | Not reported |
| Affiliation Zip: | 92040 |
| Affiliation Phone: | Not reported |
| | |
| Affiliation Type Desc: | Operator |
| Entity Name: | Juben Dador |
| Entity Title: | Not reported |
| Affiliation Address: | Not reported |
| Affiliation City: | Not reported |
| Affiliation State: | Not reported |
| Affiliation Country: | Not reported |
| Affiliation Zip: | Not reported |
| Affiliation Phone: | (858) 232-8804 |
| | |
| Affiliation Type Desc: | Parent Corporation |
| Entity Name: | RJ Auto Tech Towing |
| Entity Title: | Not reported |
| Affiliation Address: | Not reported |
| Affiliation City: | Not reported |
| Affiliation State: | Not reported |
| Affiliation Country: | Not reported |
| Affiliation Zip: | Not reported |
| Affiliation Phone: | Not reported |
| | |
| Affiliation Type Desc: | CUPA District |
| Entity Name: | San Diego County Env Health |
| Entity Title: | Not reported |
| Affiliation Address: | PO Box 129261 |
| Affiliation City: | San Diego |
| Affiliation State: | CA |
| Affiliation Country: | Not reported |
| Affiliation Zip: | 92112-9261 |
| Affiliation Phone: | (858) 505-6880 |
| | |
| Affiliation Type Desc: | Legal Owner |
| Entity Name: | Juben Dador |
| Entity Title: | Not reported |
| Affiliation Address: | 12365 Lakeshore Dr |
| Affiliation City: | Lakeside |
| Affiliation State: | CA |
| Affiliation Country: | United States |
| Affiliation Zip: | 92040 |
| Affiliation Phone: | (858) 232-8804 |
| | |
| Affiliation Type Desc: | Document Preparer |
| Entity Name: | Lindsay DiPaolo, EHT |
| Entity Title: | Not reported |
| Affiliation Address: | Not reported |
| Affiliation City: | Not reported |
| Affiliation State: | Not reported |
| Affiliation Country: | Not reported |
| Affiliation Zip: | Not reported |
| Affiliation Phone: | Not reported |
| | |
| Affiliation Type Desc: | Environmental Contact |

**RICHARD A BROTHERTON (Continued)** **S104750033**

| | |
|---|---|
| Entity Name: | Juben Dador |
| Entity Title: | Not reported |
| Affiliation Address: | 12365 Lakeshore Dr |
| Affiliation City: | Lakeside |
| Affiliation State: | CA |
| Affiliation Country: | Not reported |
| Affiliation Zip: | 92040 |
| Affiliation Phone: | Not reported |

---

**AB391** **RCRA NonGen / NLR** **1025831249**
**ESE** **12323 JULIAN AVE** **CAC003010807**
**1/8-1/4** **LAKESIDE, CA 92040**
**0.132 mi.**
**695 ft.** **Site 1 of 3 in cluster AB**

**Relative:**
**Higher**

**Actual:**
**419 ft.**

RCRA NonGen / NLR:

| | |
|---|---|
| Date form received by agency: | 2019-04-18 00:00:00.0 |
| Facility name: | Not reported |
| Facility address: | 12323 JULIAN AVE<br>LAKESIDE, CA 92040 |
| EPA ID: | CAC003010807 |
| Contact: | MONTON RAMON R/MONTON LOIDA M |
| Contact address: | 12323 JULIAN AVE<br>LAKESIDE, CA 92040 |
| Contact country: | Not reported |
| Contact telephone: | 619-861-3836 |
| Contact email: | CINDYEDWARDS@ALLIANCE-ENVIRO.COM |
| EPA Region: | 09 |
| Classification: | Non-Generator |
| Description: | Handler: Non-Generators do not presently generate hazardous waste |

Owner/Operator Summary:

| | |
|---|---|
| Owner/operator name: | MONTON RAMON R/MONTON LOIDA M |
| Owner/operator address: | 12323 JULIAN AVE<br>LAKESIDE, CA 92040 |
| Owner/operator country: | Not reported |
| Owner/operator telephone: | 619-861-3836 |
| Owner/operator email: | Not reported |
| Owner/operator fax: | Not reported |
| Owner/operator extension: | Not reported |
| Legal status: | Other |
| Owner/Operator Type: | Operator |
| Owner/Op start date: | Not reported |
| Owner/Op end date: | Not reported |

| | |
|---|---|
| Owner/operator name: | MONTON RAMON R/MONTON LOIDA M |
| Owner/operator address: | 12323 JULIAN AVE<br>LAKESIDE, CA 92040 |
| Owner/operator country: | Not reported |
| Owner/operator telephone: | 619-861-3836 |
| Owner/operator email: | Not reported |
| Owner/operator fax: | Not reported |
| Owner/operator extension: | Not reported |
| Legal status: | Other |
| Owner/Operator Type: | Owner |
| Owner/Op start date: | Not reported |

**(Continued)** **1025831249**

Owner/Op end date: Not reported

Handler Activities Summary:
U.S. importer of hazardous waste: No
Mixed waste (haz. and radioactive): No
Recycler of hazardous waste: No
Transporter of hazardous waste: Yes
Treater, storer or disposer of HW: Yes
Underground injection activity: No
On-site burner exemption: No
Furnace exemption: No
Used oil fuel burner: No
Used oil processor: No
User oil refiner: No
Used oil fuel marketer to burner: No
Used oil Specification marketer: No
Used oil transfer facility: No
Used oil transporter: No

Violation Status: No violations found

---

**AB392** **LOIDA MONTON** **RCRA NonGen / NLR** **1024769284**
**ESE** **12323 JULIAN AVE.** **CAC002989172**
**1/8-1/4** **LAKESIDE, CA 92040**
**0.132 mi.**
**695 ft.** **Site 2 of 3 in cluster AB**

**Relative:**
**Higher**

**Actual:**
**419 ft.**

RCRA NonGen / NLR:
Date form received by agency: 2018-11-14 00:00:00.0
Facility name: LOIDA MONTON
Facility address: 12323 JULIAN AVE.
LAKESIDE, CA 92040
EPA ID: CAC002989172
Mailing address: 1434 OAKPOINT AVE.
CHULA VISTA, CA 91913
Contact: LOIDA MONTON
Contact address: 1434 OAKPOINT AVE.
CHULA VISTA, CA 91913
Contact country: Not reported
Contact telephone: 619-861-8836
Contact email: CINDYEDWARDS@ALLIANCE-ENVIRO.COM
EPA Region: 09
Classification: Non-Generator
Description: Handler: Non-Generators do not presently generate hazardous waste

Owner/Operator Summary:
Owner/operator name: LOIDA MONTON
Owner/operator address: 1434 OAKPOINT AVE.
CHULA VISTA, CA 91913
Owner/operator country: Not reported
Owner/operator telephone: 619-861-8836
Owner/operator email: Not reported
Owner/operator fax: Not reported
Owner/operator extension: Not reported
Legal status: Other
Owner/Operator Type: Operator
Owner/Op start date: Not reported
Owner/Op end date: Not reported

**LOIDA MONTON (Continued)** **1024769284**

Owner/operator name: LOIDA MONTON
Owner/operator address: 1434 OAKPOINT AVE.
CHULA VISTA, CA 91913
Owner/operator country: Not reported
Owner/operator telephone: 619-861-8836
Owner/operator email: Not reported
Owner/operator fax: Not reported
Owner/operator extension: Not reported
Legal status: Other
Owner/Operator Type: Owner
Owner/Op start date: Not reported
Owner/Op end date: Not reported

Handler Activities Summary:
U.S. importer of hazardous waste: No
Mixed waste (haz. and radioactive): No
Recycler of hazardous waste: No
Transporter of hazardous waste: No
Treater, storer or disposer of HW: No
Underground injection activity: No
On-site burner exemption: No
Furnace exemption: No
Used oil fuel burner: No
Used oil processor: No
User oil refiner: No
Used oil fuel marketer to burner: No
Used oil Specification marketer: No
Used oil transfer facility: No
Used oil transporter: No

Violation Status: No violations found

---

**AB393** **LOIDA MONTON** **RCRA NonGen / NLR** **1024776791**
**ESE** **12323 JULIAN AVE** **CAC002996728**
**1/8-1/4** **LAKESIDE, CA 92040**
**0.132 mi.**
**695 ft.** **Site 3 of 3 in cluster AB**

**Relative:**
**Higher**

**Actual:**
**419 ft.**

RCRA NonGen / NLR:
Date form received by agency: 2019-01-16 00:00:00.0
Facility name: LOIDA MONTON
Facility address: 12323 JULIAN AVE
LAKESIDE, CA 92040
EPA ID: CAC002996728
Contact: LOIDA MONTON
Contact address: 12323 JULIAN AVE
LAKESIDE, CA 92040
Contact country: Not reported
Contact telephone: 619-861-8836
Contact email: CINDYEDWARDS@ALLIANCE-ENVIRO.COM
EPA Region: 09
Classification: Non-Generator
Description: Handler: Non-Generators do not presently generate hazardous waste

Owner/Operator Summary:
Owner/operator name: LOIDA MONTON
Owner/operator address: 12323 JULIAN AVE
LAKESIDE, CA 92040

**LOIDA MONTON (Continued)** **1024776791**

Owner/operator country: Not reported
Owner/operator telephone: 619-861-8836
Owner/operator email: Not reported
Owner/operator fax: Not reported
Owner/operator extension: Not reported
Legal status: Other
Owner/Operator Type: Owner
Owner/Op start date: Not reported
Owner/Op end date: Not reported

Owner/operator name: LOIDA MONTON
Owner/operator address: 12323 JULIAN AVE
LAKESIDE, CA 92040
Owner/operator country: Not reported
Owner/operator telephone: 619-861-8836
Owner/operator email: Not reported
Owner/operator fax: Not reported
Owner/operator extension: Not reported
Legal status: Other
Owner/Operator Type: Operator
Owner/Op start date: Not reported
Owner/Op end date: Not reported

Handler Activities Summary:
U.S. importer of hazardous waste: No
Mixed waste (haz. and radioactive): No
Recycler of hazardous waste: No
Transporter of hazardous waste: No
Treater, storer or disposer of HW: No
Underground injection activity: No
On-site burner exemption: No
Furnace exemption: No
Used oil fuel burner: No
Used oil processor: No
User oil refiner: No
Used oil fuel marketer to burner: No
Used oil Specification marketer: No
Used oil transfer facility: No
Used oil transporter: No

Violation Status: No violations found

---

**AC394** **QUALITY CONTROLLED MFG.** **AST** **S103626527**
**ENE** **12424 LAKESHORE DR** **San Diego Co. HMMD** **N/A**
**1/8-1/4** **LAKESIDE, CA 92040** **WDS**
**0.148 mi.**
**780 ft.** **Site 1 of 3 in cluster AC**

**Relative:**
**Higher**

**Actual:**
**404 ft.**

AST:
Name: QUALITY CONTROLLED MFG.
Address: 12424 LAKESHORE DR
City/Zip: LAKESIDE,
Certified Unified Program Agencies: San Diego
Owner: W.R. GRANDE
Total Gallons: 1385
CERSID: Not reported
Facility ID: Not reported
Business Name: Not reported

**QUALITY CONTROLLED MFG. (Continued)** **S103626527**

| | |
|---|---|
| Phone: | Not reported |
| Fax: | Not reported |
| Mailing Address: | Not reported |
| Mailing Address City: | Not reported |
| Mailing Address State: | Not reported |
| Mailing Address Zip Code: | Not reported |
| Operator Name: | Not reported |
| Operator Phone: | Not reported |
| Owner Phone: | Not reported |
| Owner Mail Address: | Not reported |
| Owner State: | Not reported |
| Owner Zip Code: | Not reported |
| Owner Country: | Not reported |
| Property Owner Name: | Not reported |
| Property Owner Phone: | Not reported |
| Property Owner Mailing Address: | Not reported |
| Property Owner City: | Not reported |
| Property Owner Stat : | Not reported |
| Property Owner Zip Code: | Not reported |
| Property Owner Country: | Not reported |
| EPAID: | Not reported |

HMMD SAN DIEGO:

| | |
|---|---|
| Name: | QUALITY CONTROLLED MFG. |
| Address: | 12424 LAKESHORE DR |
| City,State,Zip: | LAKESIDE, CA 92040 |
| Permit Number: | 109656 |
| Business Type: | 6HK35 |
| EPA Id Number: | CAL000105749 |
| APN: | 394-042-26-00 |
| Last HMMD Inspection: | 12/10/2009 |
| Facility Telephone: | 619-443-3997 |
| Permit Status: | INAC |
| Permit Expiration: | 10/31/2012 |
| Date Last Updated: | 11/02/2012 |
| Facility Owner: | QUALITY CONTROLLED MFG, INC |
| Facility Mailing Address: | 9429 ABRAHAM WY |
| Facility Mailing City: | Santee |
| Facility Mailing State: | CA |
| Facility Mailing Zip: | 92071 |
| UST Owner: | Not reported |
| Handle Regulated Hazmat: | Y |
| Own Or Operate UST: | Not reported |
| Subject To APSA: | Y |
| Generate Haz Waste: | Y |
| Treat Haz Waste: | Not reported |
| Generate Medical Waste: | Not reported |

Violations Inactive Permits:

| | |
|---|---|
| Permit Number: | 109656 |
| Update Date: | 11/02/2012 |
| Inspection Date: | 11/08/2004 |
| Violation Code: | 6HV0209 |
| Violation: | WASTE ONSITE >90/180/270 DAYS |
| Violation Citation: | Hazardous waste is stored in excess of allowable time period (90 days) without a State permit or written variance. CCR 25201(a) & 66262.34(a)&( c) |

**QUALITY CONTROLLED MFG. (Continued)** **S103626527**

| | |
|---|---|
| Activity: | Inactive Permit |
| Permit Number: | 109656 |
| Update Date: | 11/02/2012 |
| Inspection Date: | 07/12/2006 |
| Violation Code: | 6HV0209 |
| Violation: | WASTE ONSITE >90/180/270 DAYS |
| Violation Citation: | Hazardous waste is stored in excess of allowable time period (90 days) without a State permit or written variance. CCR 25201(a) & 66262.34(a)&( c) |
| Activity: | Inactive Permit |
| Permit Number: | 109656 |
| Update Date: | 11/02/2012 |
| Inspection Date: | 12/10/2009 |
| Violation Code: | 6HV1001 |
| Violation: | NO UPF PERMIT FOR HAZMATS |
| Violation Citation: | A Unified Program Facility permit has not been obtained for hazardous materials. 68.905 |
| Activity: | Inactive Permit |
| Permit Number: | 109656 |
| Update Date: | 11/02/2012 |
| Inspection Date: | 12/10/2009 |
| Violation Code: | 6HV0131 |
| Violation: | UPF Permit NOT OBTAINED for HAZWASTE |
| Violation Citation: | A Unified Program Facility permit has not been obtained for the generation of hazardous waste. 68.905 |
| Activity: | Inactive Permit |
| Name: | QUALITY CONTROLLED MFG. |
| Address: | 12424 LAKESHORE DR |
| City,State,Zip: | LAKESIDE, CA 92040 |
| Permit Number: | 109656 |
| Business Type: | 6HK35 |
| EPA Id Number: | CAL000105749 |
| APN: | 394-042-26-00 |
| Last HMMD Inspection: | 12/10/2009 |
| Facility Telephone: | 619-443-3997 |
| Permit Status: | INAC |
| Permit Expiration: | 10/31/2012 |
| Date Last Updated: | 11/02/2012 |
| Facility Owner: | QUALITY CONTROLLED MFG, INC |
| Facility Mailing Address: | 9429 ABRAHAM WY |
| Facility Mailing City: | Santee |
| Facility Mailing State: | CA |
| Facility Mailing Zip: | 92071 |
| UST Owner: | Not reported |
| Handle Regulated Hazmat: | Y |
| Own Or Operate UST: | Not reported |
| Subject To APSA: | Not reported |
| Generate Haz Waste: | Y |
| Treat Haz Waste: | Not reported |
| Generate Medical Waste: | Not reported |

Violations Inactive Permits:

| | |
|---|---|
| Permit Number: | 109656 |

**QUALITY CONTROLLED MFG. (Continued)** **S103626527**

| | |
|---|---|
| Update Date: | 11/02/2012 |
| Inspection Date: | 11/08/2004 |
| Violation Code: | 6HV0209 |
| Violation: | WASTE ONSITE >90/180/270 DAYS |
| Violation Citation: | Hazardous waste is stored in excess of allowable time period (90 days) without a State permit or written variance. CCR 25201(a) & 66262.34(a)&( c) |
| Activity: | Inactive Permit |
| | |
| Permit Number: | 109656 |
| Update Date: | 11/02/2012 |
| Inspection Date: | 07/12/2006 |
| Violation Code: | 6HV0209 |
| Violation: | WASTE ONSITE >90/180/270 DAYS |
| Violation Citation: | Hazardous waste is stored in excess of allowable time period (90 days) without a State permit or written variance. CCR 25201(a) & 66262.34(a)&( c) |
| Activity: | Inactive Permit |
| | |
| Permit Number: | 109656 |
| Update Date: | 11/02/2012 |
| Inspection Date: | 12/10/2009 |
| Violation Code: | 6HV1001 |
| Violation: | NO UPF PERMIT FOR HAZMATS |
| Violation Citation: | A Unified Program Facility permit has not been obtained for hazardous materials. 68.905 |
| Activity: | Inactive Permit |
| | |
| Permit Number: | 109656 |
| Update Date: | 11/02/2012 |
| Inspection Date: | 12/10/2009 |
| Violation Code: | 6HV0131 |
| Violation: | UPF Permit NOT OBTAINED for HAZWASTE |
| Violation Citation: | A Unified Program Facility permit has not been obtained for the generation of hazardous waste. 68.905 |
| Activity: | Inactive Permit |

WDS:

| | |
|---|---|
| Name: | QUALITY CONTROLLED MFG INC |
| Address: | 12424 Lakeshore Dr |
| City: | LAKESIDE |
| Facility ID: | San Diego 37I018873 |
| Facility Type: | Industrial - Facility that treats and/or disposes of liquid or semisolid wastes from any servicing, producing, manufacturing or processing operation of whatever nature, including mining, gravel washing, geothermal operations, air conditioning, ship building and repairing, oil production, storage and disposal operations, water pumping. |
| Facility Status: | Active - Any facility with a continuous or seasonal discharge that is under Waste Discharge Requirements. |
| NPDES Number: | CAS000001 The 1st 2 characters designate the state. The remaining 7 are assigned by the Regional Board |
| Subregion: | 9 |
| Facility Telephone: | 6194433997 |
| Facility Contact: | William R Grande |
| Agency Name: | QUALITY CONTROLLED MFG INC |

**QUALITY CONTROLLED MFG. (Continued)** **S103626527**

| | |
|---|---|
| Agency Address: | 12424 Lakeshore Dr |
| Agency City,St,Zip: | Lakeside 92040 |
| Agency Contact: | William R Grande |
| Agency Telephone: | 6194433997 |
| Agency Type: | Private |
| SIC Code: | 3599 |
| SIC Code 2: | Not reported |
| Primary Waste Type: | Not reported |
| Primary Waste: | Not reported |
| Waste Type2: | Not reported |
| Waste2: | Not reported |
| Primary Waste Type: | Not reported |
| Secondary Waste: | Not reported |
| Secondary Waste Type: | Not reported |
| Design Flow: | 0 |
| Baseline Flow: | 0 |
| Reclamation: | Not reported |
| POTW: | Not reported |
| Treat To Water: | Minor Threat to Water Quality. A violation of a regional board order should cause a relatively minor impairment of beneficial uses compared to a major or minor threat. Not: All nurds without a TTWQ will be considered a minor threat to water quality unless coded at a higher Level. A Zero (0) may be used to code those NURDS that are found to represent no threat to water quality. |
| Complexity: | Category C - Facilities having no waste treatment systems, such as cooling water dischargers or thosewho must comply through best management practices, facilities with passive waste treatment and disposal systems, such as septic systems with subsurface disposal, or dischargers having waste storage systems with land disposal such as dairy waste ponds. |

---

**AC395** **SMILEY INDUSTRIES, INC** **RCRA-SQG** **1000283276**
**ENE** **12424 LAKESHORE DR** **FINDS** **CAD981386808**
**1/8-1/4** **LAKESIDE, CA 92040** **ECHO**
**0.148 mi.**
**780 ft.** **Site 2 of 3 in cluster AC**

**Relative:**
**Higher**

**Actual:**
**404 ft.**

RCRA-SQG:

| | |
|---|---|
| Date form received by agency: | 1986-02-14 00:00:00.0 |
| Facility name: | SMILEY INDUSTRIES, INC |
| Facility address: | 12424 LAKESHORE DR<br>LAKESIDE, CA 92040 |
| EPA ID: | CAD981386808 |
| Mailing address: | LAKESHORE DR<br>LAKESIDE, CA 92040 |
| Contact: | ENVIRONMENTAL MANAGER |
| Contact address: | 12424 LAKESHORE DR<br>LAKESIDE, CA 92040 |
| Contact country: | US |
| Contact telephone: | 519-443-3818 |
| Contact email: | Not reported |
| EPA Region: | 09 |
| Classification: | Small Small Quantity Generator |
| Description: | Handler: generates more than 100 and less than 1000 kg of hazardous waste during any calendar month and accumulates less than 6000 kg of hazardous waste at any time; or generates 100 kg or less of hazardous waste during any calendar month, and accumulates more than 1000 kg of hazardous waste at any time |

**SMILEY INDUSTRIES, INC (Continued)** **1000283276**

Owner/Operator Summary:

| | |
|---|---|
| Owner/operator name: | NOT REQUIRED |
| Owner/operator address: | NOT REQUIRED |
| | NOT REQUIRED, ME 99999 |
| Owner/operator country: | Not reported |
| Owner/operator telephone: | 415-555-1212 |
| Owner/operator email: | Not reported |
| Owner/operator fax: | Not reported |
| Owner/operator extension: | Not reported |
| Legal status: | Private |
| Owner/Operator Type: | Operator |
| Owner/Op start date: | Not reported |
| Owner/Op end date: | Not reported |

| | |
|---|---|
| Owner/operator name: | SMILEY INDUSTRIES, INC |
| Owner/operator address: | NOT REQUIRED |
| | NOT REQUIRED, ME 99999 |
| Owner/operator country: | Not reported |
| Owner/operator telephone: | 415-555-1212 |
| Owner/operator email: | Not reported |
| Owner/operator fax: | Not reported |
| Owner/operator extension: | Not reported |
| Legal status: | Private |
| Owner/Operator Type: | Owner |
| Owner/Op start date: | Not reported |
| Owner/Op end date: | Not reported |

Handler Activities Summary:

| | |
|---|---|
| U.S. importer of hazardous waste: | No |
| Mixed waste (haz. and radioactive): | No |
| Recycler of hazardous waste: | No |
| Transporter of hazardous waste: | No |
| Treater, storer or disposer of HW: | No |
| Underground injection activity: | No |
| On-site burner exemption: | No |
| Furnace exemption: | No |
| Used oil fuel burner: | No |
| Used oil processor: | No |
| User oil refiner: | No |
| Used oil fuel marketer to burner: | No |
| Used oil Specification marketer: | No |
| Used oil transfer facility: | No |
| Used oil transporter: | No |

Violation Status: No violations found

FINDS:

| | |
|---|---|
| Registry ID: | 110002689626 |
| Facility URL: | http://ofmpub.epa.gov/enviro/fii_query_detail.disp_program_facility?p_registry_id=110002689626 |

Environmental Interest/Information System:

RCRAInfo is a national information system that supports the Resource Conservation and Recovery Act (RCRA) program through the tracking of events and activities related to facilities that generate, transport, and treat, store, or dispose of hazardous waste. RCRAInfo allows RCRA program staff to track the notification, permit, compliance, and

**SMILEY INDUSTRIES, INC (Continued)** **1000283276**

corrective action activities required under RCRA.

~~Click this hyperlink~~ while viewing on your computer to access additional FINDS: detail in the EDR Site Report.

ECHO:

| | |
|---|---|
| Envid: | 1000283276 |
| Registry ID: | 110002689626 |
| DFR URL: | http://echo.epa.gov/detailed-facility-report?fid=110002689626 |
| Name: | SMILEY INDUSTRIES, INC |
| Address: | 12424 LAKESHORE DR |
| City,State,Zip: | LAKESIDE, CA 92040 |

---

**AA396** **GM TRUCKING** **RCRA NonGen / NLR** **1000420419**
**NE** **12350 LAKESHORE DR 5** **FINDS** **CAD982059065**
**1/8-1/4** **LAKESIDE, CA 92040** **ECHO**
**0.148 mi.**
**781 ft.** **Site 2 of 2 in cluster AA**

**Relative:**
**Higher**

**Actual:**
**402 ft.**

RCRA NonGen / NLR:

| | |
|---|---|
| Date form received by agency: | 1987-09-30 00:00:00.0 |
| Facility name: | GM TRUCKING |
| Facility address: | 12350 LAKESHORE DR 5<br>LAKESIDE, CA 92040 |
| EPA ID: | CAD982059065 |
| Mailing address: | LAKESHORE DR 5<br>LAKESIDE, CA 92040 |
| Contact: | ENVIRONMENTAL MANAGER |
| Contact address: | 12350 LAKESHORE DR 5<br>LAKESIDE, CA 92040 |
| Contact country: | US |
| Contact telephone: | 619-443-2674 |
| Contact email: | Not reported |
| EPA Region: | 09 |
| Classification: | Non-Generator |
| Description: | Handler: Non-Generators do not presently generate hazardous waste |

Owner/Operator Summary:

| | |
|---|---|
| Owner/operator name: | GEORGE MICHEL |
| Owner/operator address: | NOT REQUIRED<br>NOT REQUIRED, ME 99999 |
| Owner/operator country: | Not reported |
| Owner/operator telephone: | 415-555-1212 |
| Owner/operator email: | Not reported |
| Owner/operator fax: | Not reported |
| Owner/operator extension: | Not reported |
| Legal status: | Private |
| Owner/Operator Type: | Owner |
| Owner/Op start date: | Not reported |
| Owner/Op end date: | Not reported |

| | |
|---|---|
| Owner/operator name: | NOT REQUIRED |
| Owner/operator address: | NOT REQUIRED<br>NOT REQUIRED, ME 99999 |
| Owner/operator country: | Not reported |
| Owner/operator telephone: | 415-555-1212 |
| Owner/operator email: | Not reported |
| Owner/operator fax: | Not reported |

**GM TRUCKING (Continued)** **1000420419**

Owner/operator extension: Not reported
Legal status: Private
Owner/Operator Type: Operator
Owner/Op start date: Not reported
Owner/Op end date: Not reported

Handler Activities Summary:
U.S. importer of hazardous waste: No
Mixed waste (haz. and radioactive): No
Recycler of hazardous waste: No
Transporter of hazardous waste: Yes
Treater, storer or disposer of HW: No
Underground injection activity: No
On-site burner exemption: No
Furnace exemption: No
Used oil fuel burner: No
Used oil processor: No
User oil refiner: No
Used oil fuel marketer to burner: No
Used oil Specification marketer: No
Used oil transfer facility: No
Used oil transporter: No

Violation Status: No violations found

FINDS:
Registry ID: 110002790542
Facility URL: http://ofmpub.epa.gov/enviro/fii_query_detail.disp_program_facility?p_registry_id=110002790542

Environmental Interest/Information System:
RCRAInfo is a national information system that supports the Resource Conservation and Recovery Act (RCRA) program through the tracking of events and activities related to facilities that generate, transport, and treat, store, or dispose of hazardous waste. RCRAInfo allows RCRA program staff to track the notification, permit, compliance, and corrective action activities required under RCRA.

Click this hyperlink while viewing on your computer to access additional FINDS: detail in the EDR Site Report.

ECHO:
Envid: 1000420419
Registry ID: 110002790542
DFR URL: http://echo.epa.gov/detailed-facility-report?fid=110002790542
Name: GM TRUCKING
Address: 12350 LAKESHORE DR 5
City,State,Zip: LAKESIDE, CA 92040

**AD397** **SUPERIOR READY MIX CONCRETE LP** **San Diego Co. HMMD** **S104745552**
**NNW** **12117 INDUSTRY RD** **SWEEPS UST** **N/A**
**1/8-1/4** **LAKESIDE, CA 92040**
**0.169 mi.**
**892 ft.** **Site 1 of 2 in cluster AD**

**Relative:**
**Lower**

**Actual:**
**392 ft.**

HMMD SAN DIEGO:

| | |
|---|---|
| Name: | SUPERIOR READY MIX CONCRETE LP |
| Address: | 12117 INDUSTRY RD |
| City,State,Zip: | LAKESIDE, CA 92040 |
| Permit Number: | 102802 |
| Business Type: | Not reported |
| EPA Id Number: | CAL000000434 |
| APN: | 382-250-27-00 |
| Last HMMD Inspection: | 12/11/1990 |
| Facility Telephone: | 619-443-7510 |
| Permit Status: | INAC |
| Permit Expiration: | 12/11/1990 |
| Date Last Updated: | 11/02/2012 |
| Facility Owner: | JACK BROUWER |
| Facility Mailing Address: | 1508 W MISSION RD |
| Facility Mailing City: | ESCONDIDO |
| Facility Mailing State: | CA |
| Facility Mailing Zip: | 92025- |
| UST Owner: | Not reported |
| Handle Regulated Hazmat: | Y |
| Own Or Operate UST: | Not reported |
| Subject To APSA: | Not reported |
| Generate Haz Waste: | Y |
| Treat Haz Waste: | Not reported |
| Generate Medical Waste: | Not reported |

UST:

| | |
|---|---|
| UST Name: | UNDERGROUND TANK 102802 T001 |
| Last Update: | 2012-11-02 14:17:38 |
| Permit Number: | 102802 |
| Tank Type: | SINGLE WALL |
| Additional Id: | 1 |
| Capacity Gallons: | 550 |
| UST Contents: | Not reported |
| Other Content Info: | WASTE OIL |
| Reg Status: | REMOVED |
| Remove Close Date: | 1986-11-08 00:00:00 |
| Year Installed: | 1981-01-01 00:00:00 |
| Pipe Type: | Not reported |
| Delivery System: | Not reported |
| Monitor Code: | 90 |
| UST Monitor Method: | NO MONITORING ALTERNATIVE SELECTED. VERIFY AND ENTER MONITORING ALTERNATIVE DURING INSPECTION. |

SWEEPS UST:

| | |
|---|---|
| Name: | SUPERIOR READY MIX CONCRETE LP |
| Address: | 12117 INDUSTRY RD |
| City: | LAKESIDE |
| Status: | Not reported |
| Comp Number: | 2802 |
| Number: | Not reported |
| Board Of Equalization: | Not reported |

**SUPERIOR READY MIX CONCRETE LP (Continued)** **S104745552**

| | |
|---|---|
| Referral Date: | Not reported |
| Action Date: | Not reported |
| Created Date: | Not reported |
| Owner Tank Id: | Not reported |
| SWRCB Tank Id: | 37-000-002802-000001 |
| Tank Status: | Not reported |
| Capacity: | 550 |
| Active Date: | Not reported |
| Tank Use: | PETROLEUM |
| STG: | WASTE |
| Content: | Not reported |
| Number Of Tanks: | 1 |

---

**AD398** **SUPERIOR READY MIX** **HIST UST** **U001571770**
**NNW** **12117 INDUSTRY RD** **NPDES** **N/A**
**1/8-1/4** **LAKESIDE, CA 92040** **CIWQS**
**0.169 mi.** **CERS**
**892 ft.** **Site 2 of 2 in cluster AD**

**Relative:**
**Lower**

**Actual:**
**392 ft.**

HIST UST:

| | |
|---|---|
| Name: | SOUTHLAND READY MIX INC |
| Address: | 12117 INDUSTRY RD |
| City,State,Zip: | LAKESIDE, CA 92040 |
| File Number: | 0002F348 |
| URL: | http://geotracker.waterboards.ca.gov/ustpdfs/pdf/0002F348.pdf |
| Region: | STATE |
| Facility ID: | 00000012166 |
| Facility Type: | Other |
| Other Type: | READY MIX CONCRETE |
| Contact Name: | HARRY HAMMERS, GEN. MGR, |
| Telephone: | 6194437411 |
| Owner Name: | SOUTHLAND READY MIX, INC. |
| Owner Address: | 12117 INDUSTRY RD. |
| Owner City,St,Zip: | LAKESIDE, CA 92040 |
| Total Tanks: | 0001 |
| | |
| Tank Num: | 001 |
| Container Num: | 1 |
| Year Installed: | 1981 |
| Tank Capacity: | 00000550 |
| Tank Used for: | WASTE |
| Type of Fuel: | WASTE OIL |
| Container Construction Thickness: | Not reported |
| Leak Detection: | None |

Click here for Geo Tracker PDF:

NPDES:

| | |
|---|---|
| Name: | SUPERIOR READY MIX |
| Address: | 12117 INDUSTRY RD |
| City,State,Zip: | LAKESIDE, CA 92040 |
| Facility Status: | Active |
| NPDES Number: | CAS000001 |
| Region: | 9 |
| Agency Number: | 0 |
| Regulatory Measure ID: | 218315 |
| Place ID: | Not reported |

**SUPERIOR READY MIX (Continued)** **U001571770**

| | |
|---|---|
| Order Number: | 97-03-DWQ |
| WDID: | 9 37I005161 |
| Regulatory Measure Type: | Enrollee |
| Program Type: | Industrial |
| Adoption Date Of Regulatory Measure: | Not reported |
| Effective Date Of Regulatory Measure: | 04/07/1992 |
| Termination Date Of Regulatory Measure: | Not reported |
| Expiration Date Of Regulatory Measure: | Not reported |
| Discharge Address: | 1508 Mission Rd |
| Discharge Name: | Escondido Ready Mix |
| Discharge City: | Escondido |
| Discharge State: | California |
| Discharge Zip: | 92029 |
| Status: | Not reported |
| Status Date: | Not reported |
| Operator Name: | Not reported |
| Operator Address: | Not reported |
| Operator City: | Not reported |
| Operator State: | Not reported |
| Operator Zip: | Not reported |

NPDES as of 03/2018:

| | |
|---|---|
| NPDES Number: | Not reported |
| Status: | Not reported |
| Agency Number: | Not reported |
| Region: | 9 |
| Regulatory Measure ID: | 218315 |
| Order Number: | Not reported |
| Regulatory Measure Type: | Industrial |
| Place ID: | Not reported |
| WDID: | 9 37I005161 |
| Program Type: | Not reported |
| Adoption Date Of Regulatory Measure: | Not reported |
| Effective Date Of Regulatory Measure: | Not reported |
| Expiration Date Of Regulatory Measure: | Not reported |
| Termination Date Of Regulatory Measure: | Not reported |
| Discharge Name: | Not reported |
| Discharge Address: | Not reported |
| Discharge City: | Not reported |
| Discharge State: | Not reported |
| Discharge Zip: | Not reported |
| Received Date: | 05/09/2008 |
| Processed Date: | 04/07/1992 |
| Status: | Active |
| Status Date: | 04/07/1992 |
| Place Size: | 2 |
| Place Size Unit: | Acres |
| Contact: | Shawn Wilkey |
| Contact Title: | Batchman |
| Contact Phone: | 619-443-7411 |
| Contact Phone Ext: | Not reported |
| Contact Email: | swilkey@superiorrm.com |
| Operator Name: | Escondido Ready Mix |
| Operator Address: | 1508 Mission Rd |
| Operator City: | Escondido |
| Operator State: | California |
| Operator Zip: | 92029 |
| Operator Contact: | Shawn Mendoza |

**SUPERIOR READY MIX (Continued)** **U001571770**

| | |
|---|---|
| Operator Contact Title: | Environmental Coordinator |
| Operator Contact Phone: | 760-745-0556 |
| Operator Contact Phone Ext: | 1104 |
| Operator Contact Email: | smendoza@superiorrm.com |
| Operator Type: | Private Business |
| Developer: | Not reported |
| Developer Address: | Not reported |
| Developer City: | Not reported |
| Developer State: | California |
| Developer Zip: | Not reported |
| Developer Contact: | Not reported |
| Developer Contact Title: | Not reported |
| Constype Linear Utility Ind: | Not reported |
| Emergency Phone: | 619-443-7411 |
| Emergency Phone Ext: | Not reported |
| Constype Above Ground Ind: | Not reported |
| Constype Below Ground Ind: | Not reported |
| Constype Cable Line Ind: | Not reported |
| Constype Comm Line Ind: | Not reported |
| Constype Commertial Ind: | Not reported |
| Constype Electrical Line Ind: | Not reported |
| Constype Gas Line Ind: | Not reported |
| Constype Industrial Ind: | Not reported |
| Constype Other Description: | Not reported |
| Constype Other Ind: | Not reported |
| Constype Recons Ind: | Not reported |
| Constype Residential Ind: | Not reported |
| Constype Transport Ind: | Not reported |
| Constype Utility Description: | Not reported |
| Constype Utility Ind: | Not reported |
| Constype Water Sewer Ind: | Not reported |
| Dir Discharge Uswater Ind: | Y |
| Receiving Water Name: | San Diego River |
| Certifier: | Shawn Mendoza |
| Certifier Title: | Legally Responsible Person |
| Certification Date: | 25-JUN-15 |
| Primary Sic: | 3273-Ready-Mixed Concrete |
| Secondary Sic: | Not reported |
| Tertiary Sic: | Not reported |
| | |
| NPDES Number: | CAS000001 |
| Status: | Active |
| Agency Number: | 0 |
| Region: | 9 |
| Regulatory Measure ID: | 218315 |
| Order Number: | 97-03-DWQ |
| Regulatory Measure Type: | Enrollee |
| Place ID: | Not reported |
| WDID: | 9 37I005161 |
| Program Type: | Industrial |
| Adoption Date Of Regulatory Measure: | Not reported |
| Effective Date Of Regulatory Measure: | 04/07/1992 |
| Expiration Date Of Regulatory Measure: | Not reported |
| Termination Date Of Regulatory Measure: | Not reported |
| Discharge Name: | Escondido Ready Mix |
| Discharge Address: | 1508 Mission Rd |
| Discharge City: | Escondido |

**SUPERIOR READY MIX (Continued)** **U001571770**

| | |
|---|---|
| Discharge State: | California |
| Discharge Zip: | 92029 |
| Received Date: | Not reported |
| Processed Date: | Not reported |
| Status: | Not reported |
| Status Date: | Not reported |
| Place Size: | Not reported |
| Place Size Unit: | Not reported |
| Contact: | Not reported |
| Contact Title: | Not reported |
| Contact Phone: | Not reported |
| Contact Phone Ext: | Not reported |
| Contact Email: | Not reported |
| Operator Name: | Not reported |
| Operator Address: | Not reported |
| Operator City: | Not reported |
| Operator State: | Not reported |
| Operator Zip: | Not reported |
| Operator Contact: | Not reported |
| Operator Contact Title: | Not reported |
| Operator Contact Phone: | Not reported |
| Operator Contact Phone Ext: | Not reported |
| Operator Contact Email: | Not reported |
| Operator Type: | Not reported |
| Developer: | Not reported |
| Developer Address: | Not reported |
| Developer City: | Not reported |
| Developer State: | Not reported |
| Developer Zip: | Not reported |
| Developer Contact: | Not reported |
| Developer Contact Title: | Not reported |
| Constype Linear Utility Ind: | Not reported |
| Emergency Phone: | Not reported |
| Emergency Phone Ext: | Not reported |
| Constype Above Ground Ind: | Not reported |
| Constype Below Ground Ind: | Not reported |
| Constype Cable Line Ind: | Not reported |
| Constype Comm Line Ind: | Not reported |
| Constype Commertial Ind: | Not reported |
| Constype Electrical Line Ind: | Not reported |
| Constype Gas Line Ind: | Not reported |
| Constype Industrial Ind: | Not reported |
| Constype Other Description: | Not reported |
| Constype Other Ind: | Not reported |
| Constype Recons Ind: | Not reported |
| Constype Residential Ind: | Not reported |
| Constype Transport Ind: | Not reported |
| Constype Utility Description: | Not reported |
| Constype Utility Ind: | Not reported |
| Constype Water Sewer Ind: | Not reported |
| Dir Discharge Uswater Ind: | Not reported |
| Receiving Water Name: | Not reported |
| Certifier: | Not reported |
| Certifier Title: | Not reported |
| Certification Date: | Not reported |
| Primary Sic: | Not reported |
| Secondary Sic: | Not reported |

**SUPERIOR READY MIX (Continued)** **U001571770**

| | |
|---|---|
| Tertiary Sic: | Not reported |
| Name: | SUPERIOR READY MIX |
| Address: | 12117 INDUSTRY RD |
| City,State,Zip: | LAKESIDE, CA 92040 |
| Facility Status: | Not reported |
| NPDES Number: | Not reported |
| Region: | Not reported |
| Agency Number: | Not reported |
| Regulatory Measure ID: | Not reported |
| Place ID: | Not reported |
| Order Number: | Not reported |
| WDID: | 9 37I005161 |
| Regulatory Measure Type: | Industrial |
| Program Type: | Not reported |
| Adoption Date Of Regulatory Measure: | Not reported |
| Effective Date Of Regulatory Measure: | Not reported |
| Termination Date Of Regulatory Measure: | Not reported |
| Expiration Date Of Regulatory Measure: | Not reported |
| Discharge Address: | Not reported |
| Discharge Name: | Not reported |
| Discharge City: | Not reported |
| Discharge State: | Not reported |
| Discharge Zip: | Not reported |
| Status: | Active |
| Status Date: | 04/07/1992 |
| Operator Name: | Escondido Ready Mix |
| Operator Address: | 1508 Mission Rd |
| Operator City: | Escondido |
| Operator State: | California |
| Operator Zip: | 92029 |

NPDES as of 03/2018:

| | |
|---|---|
| NPDES Number: | Not reported |
| Status: | Not reported |
| Agency Number: | Not reported |
| Region: | 9 |
| Regulatory Measure ID: | 218315 |
| Order Number: | Not reported |
| Regulatory Measure Type: | Industrial |
| Place ID: | Not reported |
| WDID: | 9 37I005161 |
| Program Type: | Not reported |
| Adoption Date Of Regulatory Measure: | Not reported |
| Effective Date Of Regulatory Measure: | Not reported |
| Expiration Date Of Regulatory Measure: | Not reported |
| Termination Date Of Regulatory Measure: | Not reported |
| Discharge Name: | Not reported |
| Discharge Address: | Not reported |
| Discharge City: | Not reported |
| Discharge State: | Not reported |
| Discharge Zip: | Not reported |
| Received Date: | 05/09/2008 |
| Processed Date: | 04/07/1992 |
| Status: | Active |
| Status Date: | 04/07/1992 |
| Place Size: | 2 |

**SUPERIOR READY MIX (Continued)** **U001571770**

| | |
|---|---|
| Place Size Unit: | Acres |
| Contact: | Shawn Wilkey |
| Contact Title: | Batchman |
| Contact Phone: | 619-443-7411 |
| Contact Phone Ext: | Not reported |
| Contact Email: | swilkey@superiorrm.com |
| Operator Name: | Escondido Ready Mix |
| Operator Address: | 1508 Mission Rd |
| Operator City: | Escondido |
| Operator State: | California |
| Operator Zip: | 92029 |
| Operator Contact: | Shawn Mendoza |
| Operator Contact Title: | Environmental Coordinator |
| Operator Contact Phone: | 760-745-0556 |
| Operator Contact Phone Ext: | 1104 |
| Operator Contact Email: | smendoza@superiorrm.com |
| Operator Type: | Private Business |
| Developer: | Not reported |
| Developer Address: | Not reported |
| Developer City: | Not reported |
| Developer State: | California |
| Developer Zip: | Not reported |
| Developer Contact: | Not reported |
| Developer Contact Title: | Not reported |
| Constype Linear Utility Ind: | Not reported |
| Emergency Phone: | 619-443-7411 |
| Emergency Phone Ext: | Not reported |
| Constype Above Ground Ind: | Not reported |
| Constype Below Ground Ind: | Not reported |
| Constype Cable Line Ind: | Not reported |
| Constype Comm Line Ind: | Not reported |
| Constype Commertial Ind: | Not reported |
| Constype Electrical Line Ind: | Not reported |
| Constype Gas Line Ind: | Not reported |
| Constype Industrial Ind: | Not reported |
| Constype Other Description: | Not reported |
| Constype Other Ind: | Not reported |
| Constype Recons Ind: | Not reported |
| Constype Residential Ind: | Not reported |
| Constype Transport Ind: | Not reported |
| Constype Utility Description: | Not reported |
| Constype Utility Ind: | Not reported |
| Constype Water Sewer Ind: | Not reported |
| Dir Discharge Uswater Ind: | Y |
| Receiving Water Name: | San Diego River |
| Certifier: | Shawn Mendoza |
| Certifier Title: | Legally Responsible Person |
| Certification Date: | 25-JUN-15 |
| Primary Sic: | 3273-Ready-Mixed Concrete |
| Secondary Sic: | Not reported |
| Tertiary Sic: | Not reported |
| | |
| NPDES Number: | CAS000001 |
| Status: | Active |
| Agency Number: | 0 |
| Region: | 9 |
| Regulatory Measure ID: | 218315 |

**SUPERIOR READY MIX (Continued)** **U001571770**

| | |
|---|---|
| Order Number: | 97-03-DWQ |
| Regulatory Measure Type: | Enrollee |
| Place ID: | Not reported |
| WDID: | 9 37I005161 |
| Program Type: | Industrial |
| Adoption Date Of Regulatory Measure: | Not reported |
| Effective Date Of Regulatory Measure: | 04/07/1992 |
| Expiration Date Of Regulatory Measure: | Not reported |
| Termination Date Of Regulatory Measure: | Not reported |
| Discharge Name: | Escondido Ready Mix |
| Discharge Address: | 1508 Mission Rd |
| Discharge City: | Escondido |
| Discharge State: | California |
| Discharge Zip: | 92029 |
| Received Date: | Not reported |
| Processed Date: | Not reported |
| Status: | Not reported |
| Status Date: | Not reported |
| Place Size: | Not reported |
| Place Size Unit: | Not reported |
| Contact: | Not reported |
| Contact Title: | Not reported |
| Contact Phone: | Not reported |
| Contact Phone Ext: | Not reported |
| Contact Email: | Not reported |
| Operator Name: | Not reported |
| Operator Address: | Not reported |
| Operator City: | Not reported |
| Operator State: | Not reported |
| Operator Zip: | Not reported |
| Operator Contact: | Not reported |
| Operator Contact Title: | Not reported |
| Operator Contact Phone: | Not reported |
| Operator Contact Phone Ext: | Not reported |
| Operator Contact Email: | Not reported |
| Operator Type: | Not reported |
| Developer: | Not reported |
| Developer Address: | Not reported |
| Developer City: | Not reported |
| Developer State: | Not reported |
| Developer Zip: | Not reported |
| Developer Contact: | Not reported |
| Developer Contact Title: | Not reported |
| Constype Linear Utility Ind: | Not reported |
| Emergency Phone: | Not reported |
| Emergency Phone Ext: | Not reported |
| Constype Above Ground Ind: | Not reported |
| Constype Below Ground Ind: | Not reported |
| Constype Cable Line Ind: | Not reported |
| Constype Comm Line Ind: | Not reported |
| Constype Commertial Ind: | Not reported |
| Constype Electrical Line Ind: | Not reported |
| Constype Gas Line Ind: | Not reported |
| Constype Industrial Ind: | Not reported |
| Constype Other Description: | Not reported |
| Constype Other Ind: | Not reported |
| Constype Recons Ind: | Not reported |

**SUPERIOR READY MIX (Continued)** **U001571770**

| | |
|---|---|
| Constype Residential Ind: | Not reported |
| Constype Transport Ind: | Not reported |
| Constype Utility Description: | Not reported |
| Constype Utility Ind: | Not reported |
| Constype Water Sewer Ind: | Not reported |
| Dir Discharge Uswater Ind: | Not reported |
| Receiving Water Name: | Not reported |
| Certifier: | Not reported |
| Certifier Title: | Not reported |
| Certification Date: | Not reported |
| Primary Sic: | Not reported |
| Secondary Sic: | Not reported |
| Tertiary Sic: | Not reported |

CIWQS:

| | |
|---|---|
| Name: | SUPERIOR READY MIX |
| Address: | 12117 INDUSTRY RD |
| City,State,Zip: | LAKESIDE, CA 92040 |
| Agency: | Escondido Ready Mix |
| Agency Address: | 1508 Mission Rd, Escondido, CA 92029 |
| Place/Project Type: | Industrial - Ready-Mixed Concrete |
| SIC/NAICS: | 3273 |
| Region: | 9 |
| Program: | INDSTW |
| Regulatory Measure Status: | Active |
| Regulatory Measure Type: | Storm water industrial |
| Order Number: | 2014-0057-DWQ |
| WDID: | 9 37I005161 |
| NPDES Number: | CAS000001 |
| Adoption Date: | Not reported |
| Effective Date: | 04/07/1992 |
| Termination Date: | Not reported |
| Expiration/Review Date: | Not reported |
| Design Flow: | Not reported |
| Major/Minor: | Not reported |
| Complexity: | Not reported |
| TTWQ: | Not reported |
| Enforcement Actions within 5 years: | 0 |
| Violations within 5 years: | 0 |
| Latitude: | 32.8598 |
| Longitude: | -116.93244 |

CERS:

| | |
|---|---|
| Name: | SUPERIOR READY MIX |
| Address: | 12117 INDUSTRY RD |
| City,State,Zip: | LAKESIDE, CA 92040 |
| Site ID: | 543664 |
| CERS ID: | 257972 |
| CERS Description: | Industrial Facility Storm Water |

Affiliation:

| | |
|---|---|
| Affiliation Type Desc: | Owner/Operator |
| Entity Name: | Escondido Ready Mix |
| Entity Title: | Operator |
| Affiliation Address: | 1508 Mission Rd |
| Affiliation City: | Escondido |

**SUPERIOR READY MIX (Continued)** **U001571770**

Affiliation State: CA
Affiliation Country: Not reported
Affiliation Zip: 92029
Affiliation Phone: Not reported

---

**AC399** **SAN DIEGO METAL STRIPPING** **RCRA-SQG** **1000110641**
**ENE** **10017 RIVER STREET** **FINDS** **CAD008231839**
**1/8-1/4** **LAKESIDE, CA 92040** **ECHO**
**0.174 mi.**
**921 ft.** **Site 3 of 3 in cluster AC**

**Relative:**
**Higher**

**Actual:**
**402 ft.**

RCRA-SQG:
Date form received by agency: 1996-09-01 00:00:00.0
Facility name: SAN DIEGO METAL STRIPPING
Facility address: 10017 RIVER STREET
LAKESIDE, CA 92040
EPA ID: CAD008231839
Mailing address: PO BOX 458
LAKESIDE, CA 92040
Contact: Not reported
Contact address: Not reported
Not reported
Contact country: US
Contact telephone: Not reported
Contact email: Not reported
EPA Region: 09
Land type: Facility is not located on Indian land. Additional information is not known.
Classification: Small Small Quantity Generator
Description: Handler: generates more than 100 and less than 1000 kg of hazardous waste during any calendar month and accumulates less than 6000 kg of hazardous waste at any time; or generates 100 kg or less of hazardous waste during any calendar month, and accumulates more than 1000 kg of hazardous waste at any time

Owner/Operator Summary:
Owner/operator name: SMILEY INDUSTRIES INC
Owner/operator address: NOT REQUIRED
NOT REQUIRED, ME 99999
Owner/operator country: Not reported
Owner/operator telephone: 415-555-1212
Owner/operator email: Not reported
Owner/operator fax: Not reported
Owner/operator extension: Not reported
Legal status: Private
Owner/Operator Type: Owner
Owner/Op start date: Not reported
Owner/Op end date: Not reported

Owner/operator name: NOT REQUIRED
Owner/operator address: NOT REQUIRED
NOT REQUIRED, ME 99999
Owner/operator country: Not reported
Owner/operator telephone: 415-555-1212
Owner/operator email: Not reported
Owner/operator fax: Not reported
Owner/operator extension: Not reported

**SAN DIEGO METAL STRIPPING (Continued)** **1000110641**

Legal status: Private
Owner/Operator Type: Operator
Owner/Op start date: Not reported
Owner/Op end date: Not reported

Handler Activities Summary:
U.S. importer of hazardous waste: No
Mixed waste (haz. and radioactive): No
Recycler of hazardous waste: No
Transporter of hazardous waste: No
Treater, storer or disposer of HW: No
Underground injection activity: No
On-site burner exemption: No
Furnace exemption: No
Used oil fuel burner: No
Used oil processor: No
User oil refiner: No
Used oil fuel marketer to burner: No
Used oil Specification marketer: No
Used oil transfer facility: No
Used oil transporter: No

Historical Generators:
Date form received by agency: 1980-08-08 00:00:00.0
Site name: SAN DIEGO METAL STRIPPING
Classification: Large Quantity Generator

Facility Has Received Notices of Violations:
Regulation violated: F - 262.10-12.A
Area of violation: Generators - General
Date violation determined: 1985-04-25 00:00:00.0
Date achieved compliance: 1998-06-30 00:00:00.0
Violation lead agency: State
Enforcement action: COMPLIANCE EVALUATION INSPECTION ON-SITE
Enforcement action date: 1985-04-25 00:00:00.0
Enf. disposition status: Not reported
Enf. disp. status date: Not reported
Enforcement lead agency: State
Proposed penalty amount: Not reported
Final penalty amount: Not reported
Paid penalty amount: Not reported

Regulation violated: F - FEA
Area of violation: Formal Enforcement Agreement or Order
Date violation determined: 1985-04-25 00:00:00.0
Date achieved compliance: 1998-06-30 00:00:00.0
Violation lead agency: State
Enforcement action: COMPLIANCE SCHEDULE EVALUATION
Enforcement action date: Not reported
Enf. disposition status: Not reported
Enf. disp. status date: Not reported
Enforcement lead agency: Not reported
Proposed penalty amount: Not reported
Final penalty amount: Not reported
Paid penalty amount: Not reported

**SAN DIEGO METAL STRIPPING (Continued)** **1000110641**

Evaluation Action Summary:
- Evaluation date: 1985-04-25 00:00:00.0
- Evaluation: WRITTEN INFORMAL
- Area of violation: Generators - General
- Date achieved compliance: 1998-06-30 00:00:00.0
- Evaluation lead agency: State

FINDS:
- Registry ID: 110002630378
- Facility URL: http://ofmpub.epa.gov/enviro/fii_query_detail.disp_program_facility?p_registry_id=110002630378

Environmental Interest/Information System:
RCRAInfo is a national information system that supports the Resource Conservation and Recovery Act (RCRA) program through the tracking of events and activities related to facilities that generate, transport, and treat, store, or dispose of hazardous waste. RCRAInfo allows RCRA program staff to track the notification, permit, compliance, and corrective action activities required under RCRA.

Click this hyperlink while viewing on your computer to access additional FINDS: detail in the EDR Site Report.

ECHO:
- Envid: 1000110641
- Registry ID: 110002630378
- DFR URL: http://echo.epa.gov/detailed-facility-report?fid=110002630378
- Name: SAN DIEGO METAL STRIPPING
- Address: 10017 RIVER STREET
- City,State,Zip: LAKESIDE, CA 92040

---

**AE400** **WEBBS RV SUPPLY INC** **San Diego Co. HMMD** **S104751255**
**ENE** **10030 MAINE AVE** **CERS HAZ WASTE** **N/A**
**1/8-1/4** **LAKESIDE, CA 92040** **CERS**
**0.194 mi.** **HWTS**
**1022 ft.** **Site 1 of 4 in cluster AE**

**Relative: Higher**
**Actual: 402 ft.**

HMMD SAN DIEGO:
- Name: WEBBS RV SUPPLY INC
- Address: 10030 MAINE AVE
- City,State,Zip: LAKESIDE, CA 92040
- Permit Number: Not reported
- Business Type: Not reported
- EPA Id Number: cal000398101
- APN: Not reported
- Last HMMD Inspection: Not reported
- Facility Telephone: 619-443-5073
- Permit Status: Permit Renewed
- Permit Expiration: Not reported
- Date Last Updated: 10/03/2019
- Facility Owner: Not reported
- Facility Mailing Address: 10030 MAINE AVE, LAKESIDE, CA 92040
- Facility Mailing City: Not reported
- Facility Mailing State: Not reported
- Facility Mailing Zip: Not reported
- UST Owner: N
- Handle Regulated Hazmat: Not reported
- Own Or Operate UST: Not reported
- Subject To APSA: Not reported

**WEBBS RV SUPPLY INC (Continued)** **S104751255**

Generate Haz Waste: Y
Treat Haz Waste: N
Generate Medical Waste: Not reported

Inspection Violation:
Record ID: DEH2002-HUPFP-127102
Permit Status: Permit Renewed
Active Permit: Y
Facility Id Number: 37-000-127102
Program Element: Hazardous Materials Release Response Plans
Inspection Type: Routine
Inspection Number: 6191421
Return To Compliance Date: Not reported
Nov: No
Violation Classification: Minor
Underground Storage Tank Id: Not reported
Container/Tank Id: Not reported
Last Update: 2019-10-03T03:25:03.000
Inspection Date: 2019-10-02T14:41:58.000
Violation Code: 1020002 Initial &/or annual employee training not conducted in safety procedures for a hazardous material release or threatened release &/or employee training records not available or not maintained for 3 years. HSC 25505(a)(4); 19 CCR 2659(b)

Waste and Materials:
Record ID: DEH2002-HUPFP-127102
Permit Status: Permit Renewed
Active Permit: Y
Child Record Id: DEH2017-HCHEM-0145820
Trade Secret: N
Hazardous Material Type: Mixture
Last Updated: 2018-04-24T02:30:57.000
Chemical Name: PROPANE
Common Name: PROPANE
Case Number: 74-98-6

Record ID: DEH2002-HUPFP-127102
Permit Status: Permit Renewed
Active Permit: Y
Child Record Id: DEH2017-HWAST-0124500
Trade Secret: N
Hazardous Material Type: Not reported
Last Updated: 2018-04-24T02:30:57.000
Chemical Name: WASTE 221 WASTE OIL & MIXED OIL
Common Name: WASTE 221 WASTE OIL & MIXED OIL
Case Number: Not reported

Record ID: DEH2002-HUPFP-127102
Permit Status: Permit Renewed
Active Permit: Y
Child Record Id: DEH2017-HWAST-0124501
Trade Secret: N
Hazardous Material Type: Not reported
Last Updated: 2018-04-24T02:30:57.000
Chemical Name: WASTE 223 UNSPEC OIL CONTAINING WASTE
Common Name: OILY ABSORBENT - 3432 GOLDEN STATE
Case Number: Not reported

**WEBBS RV SUPPLY INC (Continued)** **S104751255**

Record ID: DEH2002-HUPFP-127102
Permit Status: Permit Renewed
Active Permit: Y
Child Record Id: DEH2019-HCHEM-0207716
Trade Secret: N
Hazardous Material Type: Mixture
Last Updated: 2019-10-03T03:25:03.000
Chemical Name: PROPANE
Common Name: PROPANE
Case Number: 74-98-6

Record ID: DEH2002-HUPFP-127102
Permit Status: Permit Renewed
Active Permit: Y
Child Record Id: DEH2019-HWAST-0179758
Trade Secret: N
Hazardous Material Type: Not reported
Last Updated: 2019-10-03T03:25:03.000
Chemical Name: WASTE 221 WASTE OIL & MIXED OIL
Common Name: WASTE 221 WASTE OIL & MIXED OIL
Case Number: Not reported

Record ID: DEH2002-HUPFP-127102
Permit Status: Permit Renewed
Active Permit: Y
Child Record Id: DEH2019-HWAST-0179759
Trade Secret: N
Hazardous Material Type: Not reported
Last Updated: 2019-10-03T03:25:03.000
Chemical Name: WASTE 223 UNSPEC OIL CONTAINING WASTE
Common Name: OILY ABSORBENT - 3432 GOLDEN STATE
Case Number: Not reported

Record ID: DEH2002-HUPFP-127102
Permit Status: Permit Renewed
Active Permit: Y
Child Record Id: DEH2018-HCHEM-0185705
Trade Secret: N
Hazardous Material Type: Mixture
Last Updated: 2018-06-13T01:15:43.000
Chemical Name: PROPANE
Common Name: PROPANE
Case Number: 74-98-6

Record ID: DEH2002-HUPFP-127102
Permit Status: Permit Renewed
Active Permit: Y
Child Record Id: DEH2018-HWAST-0160380
Trade Secret: N
Hazardous Material Type: Not reported
Last Updated: 2018-06-13T01:15:43.000
Chemical Name: WASTE 221 WASTE OIL & MIXED OIL
Common Name: WASTE 221 WASTE OIL & MIXED OIL
Case Number: Not reported

Record ID: DEH2002-HUPFP-127102
Permit Status: Permit Renewed

**WEBBS RV SUPPLY INC (Continued)** **S104751255**

Active Permit: Y
Child Record Id: DEH2018-HWAST-0160381
Trade Secret: N
Hazardous Material Type: Not reported
Last Updated: 2018-06-13T01:15:43.000
Chemical Name: WASTE 223 UNSPEC OIL CONTAINING WASTE
Common Name: OILY ABSORBENT - 3432 GOLDEN STATE
Case Number: Not reported

Record ID: DEH2002-HUPFP-127102
Permit Status: Permit Renewed
Active Permit: Y
Child Record Id: DEH2016-HCHEM-0104644
Trade Secret: N
Hazardous Material Type: Mixture
Last Updated: 2016-06-14T01:43:44.000
Chemical Name: PROPANE
Common Name: PROPANE
Case Number: 74-98-6

Record ID: DEH2002-HUPFP-127102
Permit Status: Permit Renewed
Active Permit: Y
Child Record Id: DEH2016-HWAST-0086560
Trade Secret: N
Hazardous Material Type: Not reported
Last Updated: 2016-06-14T01:43:44.000
Chemical Name: WASTE 221 WASTE OIL & MIXED OIL
Common Name: WASTE 221 WASTE OIL & MIXED OIL
Case Number: Not reported

Record ID: DEH2002-HUPFP-127102
Permit Status: Permit Renewed
Active Permit: Y
Child Record Id: DEH2016-HWAST-0086561
Trade Secret: N
Hazardous Material Type: Not reported
Last Updated: 2016-06-14T01:43:44.000
Chemical Name: WASTE 223 UNSPEC OIL CONTAINING WASTE
Common Name: OILY ABSORBENT - 3432 GOLDEN STATE
Case Number: Not reported

Name: WEBBS RV SUPPLY INC
Address: 10030 MAINE AV
City,State,Zip: LAKESIDE, CA 92040
Permit Number: 127102
Business Type: 6HK26
EPA Id Number: CAL000081488
APN: 394-042-23-00
Last HMMD Inspection: 05/18/2012
Facility Telephone: 619-443-5073
Permit Status: OPEN
Permit Expiration: 04/30/2013
Date Last Updated: 11/02/2012
Facility Owner: BRAD WEBB
Facility Mailing Address: 10030 MAINE AV

**WEBBS RV SUPPLY INC (Continued)** **S104751255**

Facility Mailing City: LAKESIDE
Facility Mailing State: CA
Facility Mailing Zip: 92040-3110
UST Owner: Not reported
Handle Regulated Hazmat: Y
Own Or Operate UST: Not reported
Subject To APSA: Not reported
Generate Haz Waste: Y
Treat Haz Waste: Not reported
Generate Medical Waste: Not reported

Inventory Active Permits (not SQG Medical):
Permit Number: 127102
Update Date: 11/02/2012
Case Number: 74-98-6
Name: PROPANE
Other Information: Not reported
Material Waste: Material
Hazardous Categories 1: FIRE
Hazardous Categories 2: PRESSURE RELEASE

Permit Number: 127102
Update Date: 11/02/2012
Case Number: Not reported
Name: WASTE 221 WASTE OIL & MIXED OIL
Other Information: Not reported
Material Waste: Waste
Hazardous Categories 1: Not reported
Hazardous Categories 2: Not reported

Permit Number: 127102
Update Date: 11/02/2012
Case Number: Not reported
Name: WASTE 223 UNSPEC OIL CONTAINING WASTE
Other Information: OILY ABSORBENT - 3432 GOLDEN STATE
Material Waste: Waste
Hazardous Categories 1: Not reported
Hazardous Categories 2: Not reported

Permit Number: 127102
Update Date: 11/02/2012
Case Number: Not reported
Name: WASTE 888 USED OIL FILTERS
Other Information: USED OIL FLTRS (VORTEX)
Material Waste: Waste
Hazardous Categories 1: Not reported
Hazardous Categories 2: Not reported

CERS HAZ WASTE:
Name: WEBBS RV SUPPLY INC
Address: 10030 MAINE AVE
City,State,Zip: LAKESIDE, CA 92040
Site ID: 407444
CERS ID: 10371814
CERS Description: Hazardous Waste Generator

**WEBBS RV SUPPLY INC (Continued)** **S104751255**

CERS:
- Name: WEBBS RV SUPPLY INC
- Address: 10030 MAINE AVE
- City,State,Zip: LAKESIDE, CA 92040
- Site ID: 407444
- CERS ID: 10371814
- CERS Description: Chemical Storage Facilities

Violations:
- Site ID: 407444
- Site Name: WEBBS RV SUPPLY INC
- Violation Date: 10-02-2019
- Citation: HSC 6.95 25505(a)(4) - California Health and Safety Code, Chapter 6.95, Section(s) 25505(a)(4)
- Violation Description: Failure to provide initial and annual training to all employees in safety procedures in the event of a release or threatened release of a hazardous material or failure to document and maintain training records for a minimum of three years.
- Violation Notes: Inspection Sequence ID:6191421
- Violation Division: San Diego County Department of Env Health
- Violation Program: HMRRP
- Violation Source: CERS

Evaluation:
- Eval General Type: Compliance Evaluation Inspection
- Eval Date: 06-28-2017
- Violations Found: No
- Eval Type: Routine done by local agency
- Eval Notes: Inspector: Griffin Donelle Inspection ID:5708054
- Eval Division: San Diego County Department of Env Health
- Eval Program: HMRRP
- Eval Source: CERS

- Eval General Type: Compliance Evaluation Inspection
- Eval Date: 10-02-2019
- Violations Found: No
- Eval Type: Routine done by local agency
- Eval Notes: Inspector: Quintong Sean Inspection ID:6191421
- Eval Division: San Diego County Department of Env Health
- Eval Program: HW
- Eval Source: CERS

- Eval General Type: Compliance Evaluation Inspection
- Eval Date: 07-27-2015
- Violations Found: No
- Eval Type: Routine done by local agency
- Eval Notes: Inspector: Griffin Donelle Inspection ID:4418935
- Eval Division: San Diego County Department of Env Health
- Eval Program: HMRRP
- Eval Source: CERS

- Eval General Type: Compliance Evaluation Inspection
- Eval Date: 06-28-2017
- Violations Found: No
- Eval Type: Routine done by local agency
- Eval Notes: Inspector: Griffin Donelle Inspection ID:5708054
- Eval Division: San Diego County Department of Env Health

**WEBBS RV SUPPLY INC (Continued)** **S104751255**

Eval Program: HW
Eval Source: CERS

Eval General Type: Compliance Evaluation Inspection
Eval Date: 10-02-2019
Violations Found: Yes
Eval Type: Routine done by local agency
Eval Notes: Inspector: Quintong Sean Inspection ID:6191421
Eval Division: San Diego County Department of Env Health
Eval Program: HMRRP
Eval Source: CERS

Eval General Type: Compliance Evaluation Inspection
Eval Date: 07-27-2015
Violations Found: No
Eval Type: Routine done by local agency
Eval Notes: Inspector: Griffin Donelle Inspection ID:4418935
Eval Division: San Diego County Department of Env Health
Eval Program: HW
Eval Source: CERS

Coordinates:
Site ID: 407444
Facility Name: WEBBS RV SUPPLY INC
Env Int Type Code: HMBP
Program ID: 10371814
Coord Name: Not reported
Ref Point Type Desc: Center of a facility or station.
Latitude: 32.860390
Longitude: -116.921980

Affiliation:
Affiliation Type Desc: Parent Corporation
Entity Name: WEBBS RV SUPPLY INC
Entity Title: Not reported
Affiliation Address: Not reported
Affiliation City: Not reported
Affiliation State: Not reported
Affiliation Country: Not reported
Affiliation Zip: Not reported
Affiliation Phone: Not reported

Affiliation Type Desc: CUPA District
Entity Name: San Diego County Env Health
Entity Title: Not reported
Affiliation Address: PO Box 129261
Affiliation City: San Diego
Affiliation State: CA
Affiliation Country: Not reported
Affiliation Zip: 92112-9261
Affiliation Phone: (858) 505-6880

Affiliation Type Desc: Document Preparer
Entity Name: Jon Castiglione
Entity Title: Not reported
Affiliation Address: Not reported

**WEBBS RV SUPPLY INC (Continued)** **S104751255**

| | |
|---|---|
| Affiliation City: | Not reported |
| Affiliation State: | Not reported |
| Affiliation Country: | Not reported |
| Affiliation Zip: | Not reported |
| Affiliation Phone: | Not reported |
| | |
| Affiliation Type Desc: | Environmental Contact |
| Entity Name: | Jon Castiglione |
| Entity Title: | Not reported |
| Affiliation Address: | 2919 Viejas View Pl |
| Affiliation City: | Alpine |
| Affiliation State: | CA |
| Affiliation Country: | Not reported |
| Affiliation Zip: | 91901 |
| Affiliation Phone: | Not reported |
| | |
| Affiliation Type Desc: | Facility Mailing Address |
| Entity Name: | Mailing Address |
| Entity Title: | Not reported |
| Affiliation Address: | 10030 MAINE AV |
| Affiliation City: | LAKESIDE |
| Affiliation State: | CA |
| Affiliation Country: | Not reported |
| Affiliation Zip: | 92040-3110 |
| Affiliation Phone: | Not reported |
| | |
| Affiliation Type Desc: | Operator |
| Entity Name: | Jon Castiglione |
| Entity Title: | Not reported |
| Affiliation Address: | Not reported |
| Affiliation City: | Not reported |
| Affiliation State: | Not reported |
| Affiliation Country: | Not reported |
| Affiliation Zip: | Not reported |
| Affiliation Phone: | (619) 548-8528 |
| | |
| Affiliation Type Desc: | Identification Signer |
| Entity Name: | JON CASTIGLIONE |
| Entity Title: | pres |
| Affiliation Address: | Not reported |
| Affiliation City: | Not reported |
| Affiliation State: | Not reported |
| Affiliation Country: | Not reported |
| Affiliation Zip: | Not reported |
| Affiliation Phone: | Not reported |
| | |
| Affiliation Type Desc: | Legal Owner |
| Entity Name: | Jon Castiglione |
| Entity Title: | Not reported |
| Affiliation Address: | 2919 Viejas View Pl |
| Affiliation City: | Alpine |
| Affiliation State: | CA |
| Affiliation Country: | United States |
| Affiliation Zip: | 91901 |
| Affiliation Phone: | (619) 548-8528 |

**WEBBS RV SUPPLY INC (Continued)** **S104751255**

HWTS:

| | |
|---|---|
| Name: | WEBBS RV SUPPLY INC |
| Address: | 10030 MAINE AVE |
| Address 2: | Not reported |
| City,State,Zip: | LAKESIDE, CA 92040 |
| EPA ID: | CAL000398101 |
| Inactive Date: | Not reported |
| Create Date: | 06/24/2014 |
| Last Act Date: | 09/23/2019 |
| Mailing Name: | Not reported |
| Mailing Address: | 10030 MAINE AVE |
| Mailing Address 2: | Not reported |
| Mailing City,State,Zip: | LAKESIDE, CA 92040 |
| Owner Name: | JON CASTIGLIONE |
| Owner Address: | 10030 MAINE AVE |
| Owner Address 2: | Not reported |
| Owner City,State,Zip: | LAKESIDE, CA 92040 |
| Contact Name: | JON CASTIGLIONE |
| Contact Address: | 10030 MAINE AVE |
| Contact Address 2: | Not reported |
| City,State,Zip: | LAKESIDE, CA 92040 |

NAICS:

| | |
|---|---|
| EPA ID: | CAL000398101 |
| Create Date: | 2014-06-24 13:21:45 |
| NAICS Code: | 811111 |
| NAICS Description: | General Automotive Repair |
| Issued EPA ID Date: | 2014-06-24 13:21:45 |
| Inactive Date: | Not reported |
| Facility Name: | WEBBS RV SUPPLY INC |
| Facility Address: | 10030 MAINE AVE |
| Facility Address 2: | Not reported |
| Facility City: | LAKESIDE |
| Facility County: | 37 |
| Facility State: | CA |
| Facility Zip: | 92040 |

---

**AE401** **WEBBS RV SUPPLY INC** **RCRA NonGen / NLR** **1024845197**
**ENE** **10030 MAINE AVE** **CAL000398101**
**1/8-1/4** **LAKESIDE, CA 92040**
**0.194 mi.**
**1022 ft.** **Site 2 of 4 in cluster AE**

**Relative:**
**Higher**

**Actual:**
**402 ft.**

RCRA NonGen / NLR:

| | |
|---|---|
| Date form received by agency: | 2014-06-24 00:00:00.0 |
| Facility name: | WEBBS RV SUPPLY INC |
| Facility address: | 10030 MAINE AVE<br>LAKESIDE, CA 92040 |
| EPA ID: | CAL000398101 |
| Contact: | JON CASTIGLIONE |
| Contact address: | 10030 MAINE AVE<br>LAKESIDE, CA 92040 |
| Contact country: | Not reported |
| Contact telephone: | 619-443-5073 |
| Contact email: | JON@WEBBSRV.SDCOXMAIL.COM |
| EPA Region: | 09 |
| Classification: | Non-Generator |

**WEBBS RV SUPPLY INC (Continued)** **1024845197**

Description: Handler: Non-Generators do not presently generate hazardous waste

Owner/Operator Summary:

| | |
|---|---|
| Owner/operator name: | JON CASTIGLIONE |
| Owner/operator address: | 10030 MAINE AVE<br>LAKESIDE, CA 92040 |
| Owner/operator country: | Not reported |
| Owner/operator telephone: | 619-443-5073 |
| Owner/operator email: | Not reported |
| Owner/operator fax: | Not reported |
| Owner/operator extension: | Not reported |
| Legal status: | Other |
| Owner/Operator Type: | Operator |
| Owner/Op start date: | Not reported |
| Owner/Op end date: | Not reported |

| | |
|---|---|
| Owner/operator name: | JON CASTIGLIONE |
| Owner/operator address: | 10030 MAINE AVE<br>LAKESIDE, CA 92040 |
| Owner/operator country: | Not reported |
| Owner/operator telephone: | 619-443-5073 |
| Owner/operator email: | Not reported |
| Owner/operator fax: | Not reported |
| Owner/operator extension: | Not reported |
| Legal status: | Other |
| Owner/Operator Type: | Owner |
| Owner/Op start date: | Not reported |
| Owner/Op end date: | Not reported |

Handler Activities Summary:

| | |
|---|---|
| U.S. importer of hazardous waste: | No |
| Mixed waste (haz. and radioactive): | No |
| Recycler of hazardous waste: | No |
| Transporter of hazardous waste: | Yes |
| Treater, storer or disposer of HW: | No |
| Underground injection activity: | No |
| On-site burner exemption: | No |
| Furnace exemption: | No |
| Used oil fuel burner: | No |
| Used oil processor: | No |
| User oil refiner: | No |
| Used oil fuel marketer to burner: | No |
| Used oil Specification marketer: | No |
| Used oil transfer facility: | No |
| Used oil transporter: | No |

Violation Status: No violations found

**AF402** **QUALITY RECYCLING INC** **SWRCY** **S107137637**
**ENE** **10027 VINE ST** **NPDES** **N/A**
**1/8-1/4** **LAKESIDE, CA 92040** **CIWQS**
**0.197 mi.** **CERS**
**1038 ft.** **Site 1 of 2 in cluster AF** **HWTS**

**Relative: Higher**

**Actual: 402 ft.**

SWRCY:

| | |
|---|---|
| Name: | QUALITY RECYCLING INC |
| Address: | 10027 VINE STREET |
| City,State,Zip: | LAKESIDE, CA 92040 |
| Reg Id: | 189449 |
| Cert Id: | RC189449.001 |
| Mailing Address: | 10027 Vine Street |
| Mailing City: | Lakeside |
| Mailing State: | CA |
| Mailing Zip Code: | 92040 |
| Website: | Not reported |
| Email: | Not reported |
| Phone Number: | (760) 741-6050 |
| Rural: | N |
| Operation Begin Date: | 07/01/2013 |
| Aluminium: | Y |
| Glass: | Y |
| Plastic: | Y |
| Bimetal: | Y |
| Hours of Operation: | Mon - Fri 9:00 am - 5:00 pm; Sat 8:00 am - 3:00 pm; Sun Closed |
| Organization ID: | 188297 |
| Organization Name: | Quality Recycling Inc |

NPDES:

| | |
|---|---|
| Name: | QUALITY RECYCLING INC |
| Address: | 10027 VINE ST |
| City,State,Zip: | LAKESIDE, CA 92040 |
| Facility Status: | Not reported |
| NPDES Number: | Not reported |
| Region: | Not reported |
| Agency Number: | Not reported |
| Regulatory Measure ID: | Not reported |
| Place ID: | Not reported |
| Order Number: | Not reported |
| WDID: | 9 37I024814 |
| Regulatory Measure Type: | Industrial |
| Program Type: | Not reported |
| Adoption Date Of Regulatory Measure: | Not reported |
| Effective Date Of Regulatory Measure: | Not reported |
| Termination Date Of Regulatory Measure: | Not reported |
| Expiration Date Of Regulatory Measure: | Not reported |
| Discharge Address: | Not reported |
| Discharge Name: | Not reported |
| Discharge City: | Not reported |
| Discharge State: | Not reported |
| Discharge Zip: | Not reported |
| Status: | Active |
| Status Date: | 04/18/2014 |
| Operator Name: | Quality Recycling Inc |
| Operator Address: | 10027 Vine St |
| Operator City: | Lakeside |
| Operator State: | California |
| Operator Zip: | 92040 |

**QUALITY RECYCLING INC (Continued)** **S107137637**

NPDES as of 03/2018:

| | |
|---|---|
| NPDES Number: | CAS000001 |
| Status: | Active |
| Agency Number: | 0 |
| Region: | 9 |
| Regulatory Measure ID: | 445778 |
| Order Number: | 97-03-DWQ |
| Regulatory Measure Type: | Enrollee |
| Place ID: | Not reported |
| WDID: | 9 37I024814 |
| Program Type: | Industrial |
| Adoption Date Of Regulatory Measure: | Not reported |
| Effective Date Of Regulatory Measure: | 04/18/2014 |
| Expiration Date Of Regulatory Measure: | Not reported |
| Termination Date Of Regulatory Measure: | Not reported |
| Discharge Name: | Quality Recycling Inc |
| Discharge Address: | 10027 Vine St |
| Discharge City: | Lakeside |
| Discharge State: | California |
| Discharge Zip: | 92040 |
| Received Date: | Not reported |
| Processed Date: | Not reported |
| Status: | Not reported |
| Status Date: | Not reported |
| Place Size: | Not reported |
| Place Size Unit: | Not reported |
| Contact: | Not reported |
| Contact Title: | Not reported |
| Contact Phone: | Not reported |
| Contact Phone Ext: | Not reported |
| Contact Email: | Not reported |
| Operator Name: | Not reported |
| Operator Address: | Not reported |
| Operator City: | Not reported |
| Operator State: | Not reported |
| Operator Zip: | Not reported |
| Operator Contact: | Not reported |
| Operator Contact Title: | Not reported |
| Operator Contact Phone: | Not reported |
| Operator Contact Phone Ext: | Not reported |
| Operator Contact Email: | Not reported |
| Operator Type: | Not reported |
| Developer: | Not reported |
| Developer Address: | Not reported |
| Developer City: | Not reported |
| Developer State: | Not reported |
| Developer Zip: | Not reported |
| Developer Contact: | Not reported |
| Developer Contact Title: | Not reported |
| Constype Linear Utility Ind: | Not reported |
| Emergency Phone: | Not reported |
| Emergency Phone Ext: | Not reported |
| Constype Above Ground Ind: | Not reported |
| Constype Below Ground Ind: | Not reported |
| Constype Cable Line Ind: | Not reported |
| Constype Comm Line Ind: | Not reported |
| Constype Commertial Ind: | Not reported |

**QUALITY RECYCLING INC (Continued)** **S107137637**

| | |
|---|---|
| Constype Electrical Line Ind: | Not reported |
| Constype Gas Line Ind: | Not reported |
| Constype Industrial Ind: | Not reported |
| Constype Other Description: | Not reported |
| Constype Other Ind: | Not reported |
| Constype Recons Ind: | Not reported |
| Constype Residential Ind: | Not reported |
| Constype Transport Ind: | Not reported |
| Constype Utility Description: | Not reported |
| Constype Utility Ind: | Not reported |
| Constype Water Sewer Ind: | Not reported |
| Dir Discharge Uswater Ind: | Not reported |
| Receiving Water Name: | Not reported |
| Certifier: | Not reported |
| Certifier Title: | Not reported |
| Certification Date: | Not reported |
| Primary Sic: | Not reported |
| Secondary Sic: | Not reported |
| Tertiary Sic: | Not reported |
| | |
| NPDES Number: | Not reported |
| Status: | Not reported |
| Agency Number: | Not reported |
| Region: | 9 |
| Regulatory Measure ID: | 445778 |
| Order Number: | Not reported |
| Regulatory Measure Type: | Industrial |
| Place ID: | Not reported |
| WDID: | 9 37I024814 |
| Program Type: | Not reported |
| Adoption Date Of Regulatory Measure: | Not reported |
| Effective Date Of Regulatory Measure: | Not reported |
| Expiration Date Of Regulatory Measure: | Not reported |
| Termination Date Of Regulatory Measure: | Not reported |
| Discharge Name: | Not reported |
| Discharge Address: | Not reported |
| Discharge City: | Not reported |
| Discharge State: | Not reported |
| Discharge Zip: | Not reported |
| Received Date: | 04/18/2014 |
| Processed Date: | 04/18/2014 |
| Status: | Active |
| Status Date: | 04/18/2014 |
| Place Size: | 18200 |
| Place Size Unit: | SqFt |
| Contact: | Saul Guevara |
| Contact Title: | Contact |
| Contact Phone: | 619-938-9694 |
| Contact Phone Ext: | Not reported |
| Contact Email: | brent_reynolds@sbcglobal.net |
| Operator Name: | Quality Recycling Inc |
| Operator Address: | 10027 Vine St |
| Operator City: | Lakeside |
| Operator State: | California |
| Operator Zip: | 92040 |
| Operator Contact: | Brent Reynolds |
| Operator Contact Title: | President |

**QUALITY RECYCLING INC (Continued)** **S107137637**

| | |
|---|---|
| Operator Contact Phone: | 619-938-9694 |
| Operator Contact Phone Ext: | Not reported |
| Operator Contact Email: | brent_reynolds@sbcglobal.net |
| Operator Type: | Private Business |
| Developer: | Not reported |
| Developer Address: | Not reported |
| Developer City: | Not reported |
| Developer State: | California |
| Developer Zip: | Not reported |
| Developer Contact: | Not reported |
| Developer Contact Title: | Not reported |
| Constype Linear Utility Ind: | Not reported |
| Emergency Phone: | Not reported |
| Emergency Phone Ext: | Not reported |
| Constype Above Ground Ind: | Not reported |
| Constype Below Ground Ind: | Not reported |
| Constype Cable Line Ind: | Not reported |
| Constype Comm Line Ind: | Not reported |
| Constype Commertial Ind: | Not reported |
| Constype Electrical Line Ind: | Not reported |
| Constype Gas Line Ind: | Not reported |
| Constype Industrial Ind: | Not reported |
| Constype Other Description: | Not reported |
| Constype Other Ind: | Not reported |
| Constype Recons Ind: | Not reported |
| Constype Residential Ind: | Not reported |
| Constype Transport Ind: | Not reported |
| Constype Utility Description: | Not reported |
| Constype Utility Ind: | Not reported |
| Constype Water Sewer Ind: | Not reported |
| Dir Discharge Uswater Ind: | N |
| Receiving Water Name: | Storm Drain |
| Certifier: | brent reynolds |
| Certifier Title: | owner |
| Certification Date: | 02-JUN-15 |
| Primary Sic: | 5093-Scrap and Waste Materials |
| Secondary Sic: | Not reported |
| Tertiary Sic: | Not reported |

| | |
|---|---|
| Name: | QUALITY RECYCLING INC |
| Address: | 10027 VINE ST |
| City,State,Zip: | LAKESIDE, CA 92040 |
| Facility Status: | Active |
| NPDES Number: | CAS000001 |
| Region: | 9 |
| Agency Number: | 0 |
| Regulatory Measure ID: | 445778 |
| Place ID: | Not reported |
| Order Number: | 97-03-DWQ |
| WDID: | 9 37I024814 |
| Regulatory Measure Type: | Enrollee |
| Program Type: | Industrial |
| Adoption Date Of Regulatory Measure: | Not reported |
| Effective Date Of Regulatory Measure: | 04/18/2014 |
| Termination Date Of Regulatory Measure: | Not reported |
| Expiration Date Of Regulatory Measure: | Not reported |

**QUALITY RECYCLING INC (Continued)** **S107137637**

| | |
|---|---|
| Discharge Address: | 10027 Vine St |
| Discharge Name: | Quality Recycling Inc |
| Discharge City: | Lakeside |
| Discharge State: | California |
| Discharge Zip: | 92040 |
| Status: | Not reported |
| Status Date: | Not reported |
| Operator Name: | Not reported |
| Operator Address: | Not reported |
| Operator City: | Not reported |
| Operator State: | Not reported |
| Operator Zip: | Not reported |

NPDES as of 03/2018:

| | |
|---|---|
| NPDES Number: | CAS000001 |
| Status: | Active |
| Agency Number: | 0 |
| Region: | 9 |
| Regulatory Measure ID: | 445778 |
| Order Number: | 97-03-DWQ |
| Regulatory Measure Type: | Enrollee |
| Place ID: | Not reported |
| WDID: | 9 37I024814 |
| Program Type: | Industrial |
| Adoption Date Of Regulatory Measure: | Not reported |
| Effective Date Of Regulatory Measure: | 04/18/2014 |
| Expiration Date Of Regulatory Measure: | Not reported |
| Termination Date Of Regulatory Measure: | Not reported |
| Discharge Name: | Quality Recycling Inc |
| Discharge Address: | 10027 Vine St |
| Discharge City: | Lakeside |
| Discharge State: | California |
| Discharge Zip: | 92040 |
| Received Date: | Not reported |
| Processed Date: | Not reported |
| Status: | Not reported |
| Status Date: | Not reported |
| Place Size: | Not reported |
| Place Size Unit: | Not reported |
| Contact: | Not reported |
| Contact Title: | Not reported |
| Contact Phone: | Not reported |
| Contact Phone Ext: | Not reported |
| Contact Email: | Not reported |
| Operator Name: | Not reported |
| Operator Address: | Not reported |
| Operator City: | Not reported |
| Operator State: | Not reported |
| Operator Zip: | Not reported |
| Operator Contact: | Not reported |
| Operator Contact Title: | Not reported |
| Operator Contact Phone: | Not reported |
| Operator Contact Phone Ext: | Not reported |
| Operator Contact Email: | Not reported |
| Operator Type: | Not reported |
| Developer: | Not reported |
| Developer Address: | Not reported |
| Developer City: | Not reported |

**QUALITY RECYCLING INC (Continued)** **S107137637**

| | |
|---|---|
| Developer State: | Not reported |
| Developer Zip: | Not reported |
| Developer Contact: | Not reported |
| Developer Contact Title: | Not reported |
| Constype Linear Utility Ind: | Not reported |
| Emergency Phone: | Not reported |
| Emergency Phone Ext: | Not reported |
| Constype Above Ground Ind: | Not reported |
| Constype Below Ground Ind: | Not reported |
| Constype Cable Line Ind: | Not reported |
| Constype Comm Line Ind: | Not reported |
| Constype Commertial Ind: | Not reported |
| Constype Electrical Line Ind: | Not reported |
| Constype Gas Line Ind: | Not reported |
| Constype Industrial Ind: | Not reported |
| Constype Other Description: | Not reported |
| Constype Other Ind: | Not reported |
| Constype Recons Ind: | Not reported |
| Constype Residential Ind: | Not reported |
| Constype Transport Ind: | Not reported |
| Constype Utility Description: | Not reported |
| Constype Utility Ind: | Not reported |
| Constype Water Sewer Ind: | Not reported |
| Dir Discharge Uswater Ind: | Not reported |
| Receiving Water Name: | Not reported |
| Certifier: | Not reported |
| Certifier Title: | Not reported |
| Certification Date: | Not reported |
| Primary Sic: | Not reported |
| Secondary Sic: | Not reported |
| Tertiary Sic: | Not reported |
| | |
| NPDES Number: | Not reported |
| Status: | Not reported |
| Agency Number: | Not reported |
| Region: | 9 |
| Regulatory Measure ID: | 445778 |
| Order Number: | Not reported |
| Regulatory Measure Type: | Industrial |
| Place ID: | Not reported |
| WDID: | 9 37I024814 |
| Program Type: | Not reported |
| Adoption Date Of Regulatory Measure: | Not reported |
| Effective Date Of Regulatory Measure: | Not reported |
| Expiration Date Of Regulatory Measure: | Not reported |
| Termination Date Of Regulatory Measure: | Not reported |
| Discharge Name: | Not reported |
| Discharge Address: | Not reported |
| Discharge City: | Not reported |
| Discharge State: | Not reported |
| Discharge Zip: | Not reported |
| Received Date: | 04/18/2014 |
| Processed Date: | 04/18/2014 |
| Status: | Active |
| Status Date: | 04/18/2014 |
| Place Size: | 18200 |
| Place Size Unit: | SqFt |

**QUALITY RECYCLING INC (Continued)** **S107137637**

| | |
|---|---|
| Contact: | Saul Guevara |
| Contact Title: | Contact |
| Contact Phone: | 619-938-9694 |
| Contact Phone Ext: | Not reported |
| Contact Email: | brent_reynolds@sbcglobal.net |
| Operator Name: | Quality Recycling Inc |
| Operator Address: | 10027 Vine St |
| Operator City: | Lakeside |
| Operator State: | California |
| Operator Zip: | 92040 |
| Operator Contact: | Brent Reynolds |
| Operator Contact Title: | President |
| Operator Contact Phone: | 619-938-9694 |
| Operator Contact Phone Ext: | Not reported |
| Operator Contact Email: | brent_reynolds@sbcglobal.net |
| Operator Type: | Private Business |
| Developer: | Not reported |
| Developer Address: | Not reported |
| Developer City: | Not reported |
| Developer State: | California |
| Developer Zip: | Not reported |
| Developer Contact: | Not reported |
| Developer Contact Title: | Not reported |
| Constype Linear Utility Ind: | Not reported |
| Emergency Phone: | Not reported |
| Emergency Phone Ext: | Not reported |
| Constype Above Ground Ind: | Not reported |
| Constype Below Ground Ind: | Not reported |
| Constype Cable Line Ind: | Not reported |
| Constype Comm Line Ind: | Not reported |
| Constype Commertial Ind: | Not reported |
| Constype Electrical Line Ind: | Not reported |
| Constype Gas Line Ind: | Not reported |
| Constype Industrial Ind: | Not reported |
| Constype Other Description: | Not reported |
| Constype Other Ind: | Not reported |
| Constype Recons Ind: | Not reported |
| Constype Residential Ind: | Not reported |
| Constype Transport Ind: | Not reported |
| Constype Utility Description: | Not reported |
| Constype Utility Ind: | Not reported |
| Constype Water Sewer Ind: | Not reported |
| Dir Discharge Uswater Ind: | N |
| Receiving Water Name: | Storm Drain |
| Certifier: | brent reynolds |
| Certifier Title: | owner |
| Certification Date: | 02-JUN-15 |
| Primary Sic: | 5093-Scrap and Waste Materials |
| Secondary Sic: | Not reported |
| Tertiary Sic: | Not reported |

CIWQS:

| | |
|---|---|
| Name: | QUALITY RECYCLING INC |
| Address: | 10027 VINE ST |
| City,State,Zip: | LAKESIDE, CA 92040 |
| Agency: | Quality Recycling Inc |

**QUALITY RECYCLING INC (Continued)** **S107137637**

| | |
|---|---|
| Agency Address: | 10027 Vine St, Lakeside, CA 92040 |
| Place/Project Type: | Industrial - Scrap and Waste Materials |
| SIC/NAICS: | 5093 |
| Region: | 9 |
| Program: | INDSTW |
| Regulatory Measure Status: | Active |
| Regulatory Measure Type: | Storm water industrial |
| Order Number: | 2014-0057-DWQ |
| WDID: | 9 37I024814 |
| NPDES Number: | CAS000001 |
| Adoption Date: | Not reported |
| Effective Date: | 04/18/2014 |
| Termination Date: | Not reported |
| Expiration/Review Date: | Not reported |
| Design Flow: | Not reported |
| Major/Minor: | Not reported |
| Complexity: | Not reported |
| TTWQ: | Not reported |
| Enforcement Actions within 5 years: | 0 |
| Violations within 5 years: | 0 |
| Latitude: | 32.86094 |
| Longitude: | -116.92063 |

CERS:

| | |
|---|---|
| Name: | QUALITY RECYCLING INC |
| Address: | 10027 VINE ST |
| City,State,Zip: | LAKESIDE, CA 92040 |
| Site ID: | 540187 |
| CERS ID: | 828961 |
| CERS Description: | Industrial Facility Storm Water |

Affiliation:

| | |
|---|---|
| Affiliation Type Desc: | Owner/Operator |
| Entity Name: | Quality Recycling Inc |
| Entity Title: | Operator |
| Affiliation Address: | 10027 Vine St |
| Affiliation City: | Lakeside |
| Affiliation State: | CA |
| Affiliation Country: | Not reported |
| Affiliation Zip: | 92040 |
| Affiliation Phone: | Not reported |

HWTS:

| | |
|---|---|
| Name: | QUALITY RECYCLING INC |
| Address: | 10027 VINE ST |
| Address 2: | Not reported |
| City,State,Zip: | LAKESIDE, CA 920403130 |
| EPA ID: | CAC002649581 |
| Inactive Date: | 07/07/2010 |
| Create Date: | 01/07/2010 |
| Last Act Date: | 01/07/2010 |
| Mailing Name: | Not reported |
| Mailing Address: | 10027 VINE ST |
| Mailing Address 2: | Not reported |
| Mailing City,State,Zip: | LAKESIDE, CA 920403130 |
| Owner Name: | QUALITY RECYCLING INC |

**QUALITY RECYCLING INC (Continued)** **S107137637**

| | |
|---|---|
| Owner Address: | 10027 VINE ST |
| Owner Address 2: | Not reported |
| Owner City,State,Zip: | LAKESIDE, CA 920403130 |
| Contact Name: | BRETT REYNOLDS |
| Contact Address: | 10027 VINE ST |
| Contact Address 2: | Not reported |
| City,State,Zip: | LAKESIDE, CA 920403130 |

---

**AG403** **BAY CITY ELECTRIC WORKS, INC.** **RCRA NonGen / NLR** **1010313203**
**NNE** **12208 INDUSTRY RD** **CAL000230032**
**1/8-1/4** **LAKESIDE, CA 92040**
**0.198 mi.**
**1048 ft.** **Site 1 of 13 in cluster AG**

**Relative:**
**Higher**

**Actual:**
**396 ft.**

RCRA NonGen / NLR:

| | |
|---|---|
| Date form received by agency: | 2006-04-26 00:00:00.0 |
| Facility name: | BAY CITY ELECTRIC WORKS, INC. |
| Facility address: | 12208 INDUSTRY RD<br>LAKESIDE, CA 92040 |
| EPA ID: | CAL000230032 |
| Contact: | CHRISTIAN ROBESON |
| Contact address: | Not reported<br>Not reported |
| Contact country: | US |
| Contact telephone: | 619-938-8200 |
| Telephone ext.: | 334 |
| Contact email: | CROBESON@BCEW.COM |
| EPA Region: | 09 |
| Classification: | Non-Generator |
| Description: | Handler: Non-Generators do not presently generate hazardous waste |

Owner/Operator Summary:

| | |
|---|---|
| Owner/operator name: | HAMANN PROPERTY |
| Owner/operator address: | 1000 PIONEER WAY<br>EL CAJON, CA 92020 |
| Owner/operator country: | US |
| Owner/operator telephone: | Not reported |
| Owner/operator email: | Not reported |
| Owner/operator fax: | Not reported |
| Owner/operator extension: | Not reported |
| Legal status: | Private |
| Owner/Operator Type: | Owner |
| Owner/Op start date: | 2001-11-01 00:00:00. |
| Owner/Op end date: | Not reported |

| | |
|---|---|
| Owner/operator name: | BAY CITY ELECTRIC WORKS, INC. |
| Owner/operator address: | Not reported<br>Not reported |
| Owner/operator country: | US |
| Owner/operator telephone: | Not reported |
| Owner/operator email: | Not reported |
| Owner/operator fax: | Not reported |
| Owner/operator extension: | Not reported |
| Legal status: | Private |
| Owner/Operator Type: | Operator |
| Owner/Op start date: | 2001-11-01 00:00:00. |
| Owner/Op end date: | Not reported |

**BAY CITY ELECTRIC WORKS, INC. (Continued)** **1010313203**

Handler Activities Summary:
U.S. importer of hazardous waste: No
Mixed waste (haz. and radioactive): No
Recycler of hazardous waste: No
Transporter of hazardous waste: Yes
Treater, storer or disposer of HW: No
Underground injection activity: No
On-site burner exemption: No
Furnace exemption: No
Used oil fuel burner: No
Used oil processor: No
User oil refiner: No
Used oil fuel marketer to burner: No
Used oil Specification marketer: No
Used oil transfer facility: No
Used oil transporter: Yes

Hazardous Waste Summary:

. Waste code: D001
. Waste name: IGNITABLE WASTE

. Waste code: D007
. Waste name: CHROMIUM

. Waste code: F003
. Waste name: THE FOLLOWING SPENT NONHALOGENATED SOLVENTS: XYLENE, ACETONE, ETHYL ACETATE, ETHYL BENZENE, ETHYL ETHER, METHYL ISOBUTYL KETONE, N-BUTYL ALCOHOL, CYCLOHEXANONE, AND METHANOL; ALL SPENT SOLVENT MIXTURES/BLENDS CONTAINING, BEFORE USE, ONLY THE ABOVE SPENT NONHALOGENATED SOLVENTS; AND ALL SPENT SOLVENT MIXTURES/BLENDS CONTAINING, BEFORE USE, ONE OR MORE OF THE ABOVE NONHALOGENATED SOLVENTS, AND A TOTAL OF TEN PERCENT OR MORE (BY VOLUME) OF ONE OR MORE OF THOSE SOLVENTS LISTED IN F001, F002, F004, AND F005; AND STILL BOTTOMS FROM THE RECOVERY OF THESE SPENT SOLVENTS AND SPENT SOLVENT MIXTURES.

Violation Status: No violations found

---

**AG404** **BORDER TIRES #8** **San Diego Co. HMMD** **S113114744**
**NNE** **12208 INDUSTRY RD** **CERS HAZ WASTE** **N/A**
**1/8-1/4** **LAKESIDE, CA 92040** **HAZNET**
**0.198 mi.** **CERS**
**1048 ft.** **Site 2 of 13 in cluster AG** **HWTS**

**Relative: Higher**

**Actual: 396 ft.**

HMMD SAN DIEGO:
Name: BORDER TIRES #8
Address: 12208 INDUSTRY RD
City,State,Zip: LAKESIDE, CA 92040
Permit Number: Not reported
Business Type: Not reported
EPA Id Number: CAL000442153
APN: Not reported
Last HMMD Inspection: Not reported
Facility Telephone: 6195968473
Permit Status: Permit Renewed
Permit Expiration: Not reported
Date Last Updated: 12/27/2019

**BORDER TIRES #8 (Continued)** **S113114744**

| | |
|---|---|
| Facility Owner: | Not reported |
| Facility Mailing Address: | 2701 W Amador Ave, Las Cruces, NM 88005 |
| Facility Mailing City: | Not reported |
| Facility Mailing State: | Not reported |
| Facility Mailing Zip: | Not reported |
| UST Owner: | N |
| Handle Regulated Hazmat: | Not reported |
| Own Or Operate UST: | Not reported |
| Subject To APSA: | Not reported |
| Generate Haz Waste: | Y |
| Treat Haz Waste: | N |
| Generate Medical Waste: | Not reported |

Inspection Violation:

| | |
|---|---|
| Record ID: | DEH2012-HUPFP-217180 |
| Permit Status: | Permit Renewed |
| Active Permit: | Y |
| Facility Id Number: | 37-000-217180 |
| Program Element: | Hazardous Waste Generator |
| Inspection Type: | Routine |
| Inspection Number: | 5013056 |
| Return To Compliance Date: | 2016-02-18T00:00:00.000 |
| Nov: | No |
| Violation Classification: | Minor |
| Underground Storage Tank Id: | Not reported |
| Container/Tank Id: | Not reported |
| Last Update: | 2019-12-27T03:23:42.000 |
| Inspection Date: | 2016-02-03T15:19:00.000 |
| Violation Code: | 3030015 Failed to accumulate or store hazardous waste in a lined/compatible container. (40 CFR 262.34(d)(2); 265.172) 22 CCR 66262.34(d)(2) |

| | |
|---|---|
| Record ID: | DEH2012-HUPFP-217180 |
| Permit Status: | Permit Renewed |
| Active Permit: | Y |
| Facility Id Number: | 37-000-217180 |
| Program Element: | Hazardous Waste Generator |
| Inspection Type: | Initial Inspection |
| Inspection Number: | 6182127 |
| Return To Compliance Date: | 2019-03-25T00:00:00.000 |
| Nov: | No |
| Violation Classification: | PLEASE SELECT |
| Underground Storage Tank Id: | Not reported |
| Container/Tank Id: | Not reported |
| Last Update: | 2019-12-27T03:23:42.000 |
| Inspection Date: | 2019-02-25T00:00:00.000 |
| Violation Code: | 3030010 Accumulated waste too long (>180 or 270 days) or (>90 days). HSC 25201(a), 25123.3(h)(1); 22 CCR 66262.34(d); 40 CFR 262.34(e) and/or (f) |

| | |
|---|---|
| Record ID: | DEH2012-HUPFP-217180 |
| Permit Status: | Permit Renewed |
| Active Permit: | Y |
| Facility Id Number: | 37-000-217180 |
| Program Element: | Hazardous Materials Release Response Plans |
| Inspection Type: | Routine |
| Inspection Number: | 4888702 |
| Return To Compliance Date: | 2014-07-11T00:00:00.000 |

**BORDER TIRES #8 (Continued)** **S113114744**

| | |
|---|---|
| Nov: | No |
| Violation Classification: | Minor |
| Underground Storage Tank Id: | Not reported |
| Container/Tank Id: | Not reported |
| Last Update: | 2019-12-27T03:23:42.000 |
| Inspection Date: | 2013-07-23T13:53:00.000 |
| Violation Code: | 1010006 Failure to update hazardous material inventory within 30 days when one of the following occurs: A 100 percent or more increase in the quantity of a previously disclosed material; Any handling of a previously undisclosed hazardous materials; A change of business address, business ownership, or business name; 19 CCR 4 2729.4(d); HSC 6.95 25505(b), 25510. |
| Record ID: | DEH2012-HUPFP-217180 |
| Permit Status: | Permit Renewed |
| Active Permit: | Y |
| Facility Id Number: | 37-000-217180 |
| Program Element: | Hazardous Materials Release Response Plans |
| Inspection Type: | Routine |
| Inspection Number: | 5013056 |
| Return To Compliance Date: | 2016-02-26T00:00:00.000 |
| Nov: | No |
| Violation Classification: | Minor |
| Underground Storage Tank Id: | Not reported |
| Container/Tank Id: | Not reported |
| Last Update: | 2019-12-27T03:23:42.000 |
| Inspection Date: | 2016-02-03T15:19:00.000 |
| Violation Code: | 1010004 Chemical inventory incomplete or not submitted in CERS. HSC 25505(a)(1); 25506; 25507; and 25508(a)(1)(A) |
| Record ID: | DEH2012-HUPFP-217180 |
| Permit Status: | Permit Renewed |
| Active Permit: | Y |
| Facility Id Number: | 37-000-217180 |
| Program Element: | Hazardous Materials Release Response Plans |
| Inspection Type: | Routine |
| Inspection Number: | 5842507 |
| Return To Compliance Date: | 2017-12-12T00:00:00.000 |
| Nov: | No |
| Violation Classification: | Class II |
| Underground Storage Tank Id: | Not reported |
| Container/Tank Id: | Not reported |
| Last Update: | 2019-12-27T03:23:42.000 |
| Inspection Date: | 2017-11-20T17:23:00.000 |
| Violation Code: | 1010004 Chemical inventory incomplete or not submitted in CERS. HSC 25505(a)(1); 25507(a); 25508.1(a-b); 19 CCR 2654 (a) or (d) |
| Record ID: | DEH2012-HUPFP-217180 |
| Permit Status: | Permit Renewed |
| Active Permit: | Y |
| Facility Id Number: | 37-000-217180 |
| Program Element: | Hazardous Materials Release Response Plans |
| Inspection Type: | Initial Inspection |
| Inspection Number: | 6182127 |
| Return To Compliance Date: | 2019-03-25T00:00:00.000 |
| Nov: | No |
| Violation Classification: | Minor |

**BORDER TIRES #8 (Continued)** **S113114744**

| | |
|---|---|
| Underground Storage Tank Id: | Not reported |
| Container/Tank Id: | Not reported |
| Last Update: | 2019-12-27T03:23:42.000 |
| Inspection Date: | 2019-02-25T00:00:00.000 |
| Violation Code: | 1010005 Site map not submitted in CERS or not sufficient. HSC 25505(a)(2); 25508.1(f); 19 CCR 2652(a)(3) |
| Record ID: | DEH2012-HUPFP-217180 |
| Permit Status: | Permit Renewed |
| Active Permit: | Y |
| Facility Id Number: | 37-000-217180 |
| Program Element: | Hazardous Waste Generator |
| Inspection Type: | Initial Inspection |
| Inspection Number: | 6182127 |
| Return To Compliance Date: | 2019-03-25T00:00:00.000 |
| Nov: | No |
| Violation Classification: | Minor |
| Underground Storage Tank Id: | Not reported |
| Container/Tank Id: | Not reported |
| Last Update: | 2019-12-27T03:23:42.000 |
| Inspection Date: | 2019-02-25T00:00:00.000 |
| Violation Code: | 3030007 Failed to properly label/date hazardous waste container &/or tank. 22 CCR 66262.34(f) |
| Record ID: | DEH2012-HUPFP-217180 |
| Permit Status: | Permit Renewed |
| Active Permit: | Y |
| Facility Id Number: | 37-000-217180 |
| Program Element: | Hazardous Materials Release Response Plans |
| Inspection Type: | Initial Inspection |
| Inspection Number: | 6182127 |
| Return To Compliance Date: | 2019-03-25T00:00:00.000 |
| Nov: | No |
| Violation Classification: | Minor |
| Underground Storage Tank Id: | Not reported |
| Container/Tank Id: | Not reported |
| Last Update: | 2019-12-27T03:23:42.000 |
| Inspection Date: | 2019-02-25T00:00:00.000 |
| Violation Code: | 1010006 Failed to update HMBP in CERS within 30 days of a substantial change to any portion of the HMBP, including inventory changes or facility information. HSC 25508.1(a-f); 19 CCR 2654(d); SDCC 68.904(c)(6) |
| Record ID: | DEH2012-HUPFP-217180 |
| Permit Status: | Permit Renewed |
| Active Permit: | Y |
| Facility Id Number: | 37-000-217180 |
| Program Element: | Hazardous Waste Generator |
| Inspection Type: | Routine |
| Inspection Number: | 5013056 |
| Return To Compliance Date: | 2016-02-15T00:00:00.000 |
| Nov: | No |
| Violation Classification: | Minor |
| Underground Storage Tank Id: | Not reported |
| Container/Tank Id: | Not reported |
| Last Update: | 2019-12-27T03:23:42.000 |
| Inspection Date: | 2016-02-03T15:19:00.000 |

**BORDER TIRES #8 (Continued)** **S113114744**

| | |
|---|---|
| Violation Code: | 3010010 Failed to maintain uniform hazardous waste manifest, consolidated manifest, or bills of lading copies for 3 years. HSC 25160.2(b)(3), 25185(a)(4); 22 CCR 66262.40(a) |
| Record ID: | DEH2012-HUPFP-217180 |
| Permit Status: | Permit Renewed |
| Active Permit: | Y |
| Facility Id Number: | 37-000-217180 |
| Program Element: | Hazardous Waste Generator |
| Inspection Type: | Routine |
| Inspection Number: | 5842507 |
| Return To Compliance Date: | 2017-11-21T00:00:00.000 |
| Nov: | No |
| Violation Classification: | Minor |
| Underground Storage Tank Id: | Not reported |
| Container/Tank Id: | Not reported |
| Last Update: | 2019-12-27T03:23:42.000 |
| Inspection Date: | 2017-11-20T17:23:00.000 |
| Violation Code: | 3010010 Failed to maintain copies of Uniform Hazardous Waste Manifest, consolidated manifest, or Bills of Lading for 3 years. HSC 25160.2(b)(3), 25185(a)(4); 22 CCR 66262.40(a), 66262.23(a)(3) |
| Record ID: | DEH2012-HUPFP-217180 |
| Permit Status: | Permit Renewed |
| Active Permit: | Y |
| Facility Id Number: | 37-000-217180 |
| Program Element: | Hazardous Waste Generator |
| Inspection Type: | Initial Inspection |
| Inspection Number: | 6182127 |
| Return To Compliance Date: | 2019-03-25T00:00:00.000 |
| Nov: | No |
| Violation Classification: | Minor |
| Underground Storage Tank Id: | Not reported |
| Container/Tank Id: | Not reported |
| Last Update: | 2019-12-27T03:23:42.000 |
| Inspection Date: | 2019-02-25T00:00:00.000 |
| Violation Code: | 3030008 Failed to properly label or mark Universal Waste container, package, or pallet (excluding CESQUWG) 22 CCR 66273.34 |
| Record ID: | DEH2012-HUPFP-217180 |
| Permit Status: | Permit Renewed |
| Active Permit: | Y |
| Facility Id Number: | 37-000-217180 |
| Program Element: | Hazardous Materials Release Response Plans |
| Inspection Type: | Initial Inspection |
| Inspection Number: | 6182127 |
| Return To Compliance Date: | 2019-03-25T00:00:00.000 |
| Nov: | No |
| Violation Classification: | PLEASE SELECT |
| Underground Storage Tank Id: | Not reported |
| Container/Tank Id: | Not reported |
| Last Update: | 2019-12-27T03:23:42.000 |
| Inspection Date: | 2019-02-25T00:00:00.000 |
| Violation Code: | 1020002 Initial &/or annual employee training not conducted in safety procedures for a hazardous material release or threatened release &/or employee training records not available or not maintained for 3 years. HSC 25505(a)(4); 19 CCR 2659(b) |

**BORDER TIRES #8 (Continued)** **S113114744**

Waste and Materials:

| | |
|---|---|
| Record ID: | DEH2012-HUPFP-217180 |
| Permit Status: | Permit Renewed |
| Active Permit: | Y |
| Child Record Id: | DEH2017-HCHEM-0163715 |
| Trade Secret: | N |
| Hazardous Material Type: | Pure |
| Last Updated: | 2018-01-17T16:42:59.000 |
| Chemical Name: | Propane |
| Common Name: | Liquefied Petroleum Gas (LPG) |
| Case Number: | 74-98-6 |

| | |
|---|---|
| Record ID: | DEH2012-HUPFP-217180 |
| Permit Status: | Permit Renewed |
| Active Permit: | Y |
| Child Record Id: | DEH2017-HWAST-0139260 |
| Trade Secret: | N |
| Hazardous Material Type: | Not reported |
| Last Updated: | 2018-01-17T16:42:59.000 |
| Chemical Name: | Not reported |
| Common Name: | USED OIL |
| Case Number: | Not reported |

| | |
|---|---|
| Record ID: | DEH2012-HUPFP-217180 |
| Permit Status: | Permit Renewed |
| Active Permit: | Y |
| Child Record Id: | DEH2017-HWAST-0139261 |
| Trade Secret: | N |
| Hazardous Material Type: | Not reported |
| Last Updated: | 2018-01-17T16:42:59.000 |
| Chemical Name: | Not reported |
| Common Name: | Waste Antifreeze |
| Case Number: | Not reported |

| | |
|---|---|
| Record ID: | DEH2012-HUPFP-217180 |
| Permit Status: | Permit Renewed |
| Active Permit: | Y |
| Child Record Id: | DEH2017-HWAST-0139262 |
| Trade Secret: | N |
| Hazardous Material Type: | Not reported |
| Last Updated: | 2018-01-17T16:42:59.000 |
| Chemical Name: | Not reported |
| Common Name: | Aqueous Parts Washer Waste |
| Case Number: | Not reported |

| | |
|---|---|
| Record ID: | DEH2012-HUPFP-217180 |
| Permit Status: | Permit Renewed |
| Active Permit: | Y |
| Child Record Id: | DEH2017-HWAST-0139263 |
| Trade Secret: | N |
| Hazardous Material Type: | Not reported |
| Last Updated: | 2018-01-17T16:42:59.000 |
| Chemical Name: | Not reported |
| Common Name: | Non-Metal Filters/Oily Debris |
| Case Number: | Not reported |

| | |
|---|---|
| Record ID: | DEH2012-HUPFP-217180 |

**BORDER TIRES #8 (Continued)** **S113114744**

| | |
|---|---|
| Permit Status: | Permit Renewed |
| Active Permit: | Y |
| Child Record Id: | DEH2017-HCHEM-0148350 |
| Trade Secret: | N |
| Hazardous Material Type: | Pure |
| Last Updated: | 2017-08-05T02:31:26.000 |
| Chemical Name: | Propane |
| Common Name: | Liquefied Petroleum Gas (LPG) |
| Case Number: | 74-98-6 |

| | |
|---|---|
| Record ID: | DEH2012-HUPFP-217180 |
| Permit Status: | Permit Renewed |
| Active Permit: | Y |
| Child Record Id: | DEH2017-HWAST-0126700 |
| Trade Secret: | N |
| Hazardous Material Type: | Not reported |
| Last Updated: | 2017-08-05T02:31:26.000 |
| Chemical Name: | Not reported |
| Common Name: | USED OIL |
| Case Number: | Not reported |

| | |
|---|---|
| Record ID: | DEH2012-HUPFP-217180 |
| Permit Status: | Permit Renewed |
| Active Permit: | Y |
| Child Record Id: | DEH2017-HWAST-0126701 |
| Trade Secret: | N |
| Hazardous Material Type: | Not reported |
| Last Updated: | 2017-08-05T02:31:26.000 |
| Chemical Name: | Not reported |
| Common Name: | Waste Antifreeze |
| Case Number: | Not reported |

| | |
|---|---|
| Record ID: | DEH2012-HUPFP-217180 |
| Permit Status: | Permit Renewed |
| Active Permit: | Y |
| Child Record Id: | DEH2017-HWAST-0126702 |
| Trade Secret: | N |
| Hazardous Material Type: | Not reported |
| Last Updated: | 2017-08-05T02:31:26.000 |
| Chemical Name: | Not reported |
| Common Name: | Aqueous Parts Washer Waste |
| Case Number: | Not reported |

| | |
|---|---|
| Record ID: | DEH2012-HUPFP-217180 |
| Permit Status: | Permit Renewed |
| Active Permit: | Y |
| Child Record Id: | DEH2019-HCHEM-0215480 |
| Trade Secret: | N |
| Hazardous Material Type: | Pure |
| Last Updated: | 2019-12-27T03:23:47.000 |
| Chemical Name: | Propane |
| Common Name: | Propane |
| Case Number: | 74-98-6 |

| | |
|---|---|
| Record ID: | DEH2012-HUPFP-217180 |
| Permit Status: | Permit Renewed |
| Active Permit: | Y |

**BORDER TIRES #8 (Continued)** **S113114744**

Child Record Id: DEH2019-HWAST-0185657
Trade Secret: N
Hazardous Material Type: Not reported
Last Updated: 2019-12-27T03:23:48.000
Chemical Name: used oil filters drained
Common Name: Used Oil Filters (Drained)
Case Number: Not reported

Record ID: DEH2012-HUPFP-217180
Permit Status: Permit Renewed
Active Permit: Y
Child Record Id: DEH2019-HWAST-0185658
Trade Secret: N
Hazardous Material Type: Not reported
Last Updated: 2019-12-27T03:23:48.000
Chemical Name: Lubricating oils, used
Common Name: Used lubricating oils
Case Number: Not reported

Record ID: DEH2012-HUPFP-217180
Permit Status: Permit Renewed
Active Permit: Y
Child Record Id: DEH2019-HWAST-0185659
Trade Secret: N
Hazardous Material Type: Not reported
Last Updated: 2019-12-27T03:23:48.000
Chemical Name: used/waste antifreeze
Common Name: used/waste antifreeze
Case Number: Not reported

Record ID: DEH2012-HUPFP-217180
Permit Status: Permit Renewed
Active Permit: Y
Child Record Id: DEH2016-HCHEM-0108257
Trade Secret: N
Hazardous Material Type: Pure
Last Updated: 2016-11-01T00:53:32.000
Chemical Name: Propane
Common Name: Liquefied Petroleum Gas (LPG)
Case Number: 74-98-6

Record ID: DEH2012-HUPFP-217180
Permit Status: Permit Renewed
Active Permit: Y
Child Record Id: DEH2016-HWAST-0089549
Trade Secret: N
Hazardous Material Type: Not reported
Last Updated: 2016-11-01T00:53:32.000
Chemical Name: Not reported
Common Name: USED OIL
Case Number: Not reported

Record ID: DEH2012-HUPFP-217180
Permit Status: Permit Renewed
Active Permit: Y
Child Record Id: DEH2016-HWAST-0089550
Trade Secret: N

**BORDER TIRES #8 (Continued)** **S113114744**

Hazardous Material Type: Not reported
Last Updated: 2016-11-01T00:53:32.000
Chemical Name: Not reported
Common Name: Waste Antifreeze
Case Number: Not reported

Record ID: DEH2012-HUPFP-217180
Permit Status: Permit Renewed
Active Permit: Y
Child Record Id: DEH2016-HWAST-0089551
Trade Secret: N
Hazardous Material Type: Not reported
Last Updated: 2016-11-01T00:53:32.000
Chemical Name: Not reported
Common Name: Aqueous Parts Washer Waste
Case Number: Not reported

Record ID: DEH2012-HUPFP-217180
Permit Status: Permit Renewed
Active Permit: Y
Child Record Id: DEH2017-HCHEM-0161853
Trade Secret: N
Hazardous Material Type: Pure
Last Updated: 2017-11-16T01:26:14.000
Chemical Name: Propane
Common Name: Liquefied Petroleum Gas (LPG)
Case Number: 74-98-6

Record ID: DEH2012-HUPFP-217180
Permit Status: Permit Renewed
Active Permit: Y
Child Record Id: DEH2017-HWAST-0137272
Trade Secret: N
Hazardous Material Type: Not reported
Last Updated: 2017-11-16T01:26:15.000
Chemical Name: Not reported
Common Name: USED OIL
Case Number: Not reported

Record ID: DEH2012-HUPFP-217180
Permit Status: Permit Renewed
Active Permit: Y
Child Record Id: DEH2017-HWAST-0137273
Trade Secret: N
Hazardous Material Type: Not reported
Last Updated: 2017-11-16T01:26:15.000
Chemical Name: Not reported
Common Name: Waste Antifreeze
Case Number: Not reported

Record ID: DEH2012-HUPFP-217180
Permit Status: Permit Renewed
Active Permit: Y
Child Record Id: DEH2017-HWAST-0137274
Trade Secret: N
Hazardous Material Type: Not reported
Last Updated: 2017-11-16T01:26:15.000

**BORDER TIRES #8 (Continued)** **S113114744**

Chemical Name: Not reported
Common Name: Aqueous Parts Washer Waste
Case Number: Not reported

Record ID: DEH2012-HUPFP-217180
Permit Status: Permit Renewed
Active Permit: Y
Child Record Id: DEH2018-HCHEM-0173833
Trade Secret: N
Hazardous Material Type: Pure
Last Updated: 2018-03-15T12:45:51.000
Chemical Name: Propane
Common Name: Liquefied Petroleum Gas (LPG)
Case Number: 74-98-6

Record ID: DEH2012-HUPFP-217180
Permit Status: Permit Renewed
Active Permit: Y
Child Record Id: DEH2018-HWAST-0147969
Trade Secret: N
Hazardous Material Type: Not reported
Last Updated: 2018-03-15T12:45:51.000
Chemical Name: Not reported
Common Name: USED OIL
Case Number: Not reported

Record ID: DEH2012-HUPFP-217180
Permit Status: Permit Renewed
Active Permit: Y
Child Record Id: DEH2018-HWAST-0147970
Trade Secret: N
Hazardous Material Type: Not reported
Last Updated: 2018-03-15T12:45:51.000
Chemical Name: Not reported
Common Name: Waste Antifreeze
Case Number: Not reported

Record ID: DEH2012-HUPFP-217180
Permit Status: Permit Renewed
Active Permit: Y
Child Record Id: DEH2018-HWAST-0147971
Trade Secret: N
Hazardous Material Type: Not reported
Last Updated: 2018-03-15T12:45:51.000
Chemical Name: Not reported
Common Name: Aqueous Parts Washer Waste
Case Number: Not reported

Record ID: DEH2012-HUPFP-217180
Permit Status: Permit Renewed
Active Permit: Y
Child Record Id: DEH2018-HWAST-0147972
Trade Secret: N
Hazardous Material Type: Not reported
Last Updated: 2018-03-15T12:45:51.000
Chemical Name: Not reported
Common Name: Non-Metal Filters/Oily Debris

**BORDER TIRES #8 (Continued)** **S113114744**

Case Number: Not reported

CERS HAZ WASTE:
Name: BORDER TIRES #8
Address: 12208 INDUSTRY RD
City,State,Zip: LAKESIDE, CA 92040
Site ID: 162389
CERS ID: 10372069
CERS Description: Hazardous Waste Generator

HAZNET:
Name: BAY CITY EQUIPMENT INDUSTRIES INC DBA BAY CITY ELECTRIC WORKS
Address: 12208 INDUSTRY RD
Address 2: Not reported
City,State,Zip: LAKESIDE, CA 920400000
Contact: PRISCILLA VARLEY
Telephone: 6199388200
Mailing Name: Not reported
Mailing Address: 12208 INDUSTRY RD

Year: 2010
Gepaid: CAL000230032
TSD EPA ID: CAD981696420
CA Waste Code: 352 - Other organic solids
Disposal Method: H141 - Storage, Bulking, And/Or Transfer Off Site--No Treatment/Reovery (H010-H129) Or (H131-H135)
Tons: 0.1

Year: 2008
Gepaid: CAL000230032
TSD EPA ID: CAD028409019
CA Waste Code: 352 - Other organic solids
Disposal Method: H141 - Storage, Bulking, And/Or Transfer Off Site--No Treatment/Reovery (H010-H129) Or (H131-H135)
Tons: 0.2

Year: 2008
Gepaid: CAL000230032
TSD EPA ID: CAD028409019
CA Waste Code: 343 - Unspecified organic liquid mixture
Disposal Method: H141 - Storage, Bulking, And/Or Transfer Off Site--No Treatment/Reovery (H010-H129) Or (H131-H135)
Tons: 0.075

Year: 2008
Gepaid: CAL000230032
TSD EPA ID: CAD028409019
CA Waste Code: 331 - Off-specification, aged or surplus organics
Disposal Method: H061 - Fuel Blending Prior To Energy Recovery At Another Site
Tons: 0.858

Year: 2008
Gepaid: CAL000230032
TSD EPA ID: CAD981696420
CA Waste Code: 352 - Other organic solids

**BORDER TIRES #8 (Continued)** **S113114744**

Disposal Method: H141 - Storage, Bulking, And/Or Transfer Off Site--No Treatment/Reovery (H010-H129) Or (H131-H135)
Tons: 0.43

Year: 2008
Gepaid: CAL000230032
TSD EPA ID: CAD028409019
CA Waste Code: 213 - Hydrocarbon solvents (benzene, hexane, Stoddard, Etc.)
Disposal Method: H061 - Fuel Blending Prior To Energy Recovery At Another Site
Tons: 0.4587

Year: 2007
Gepaid: CAL000230032
TSD EPA ID: CAD981696420
CA Waste Code: 135 - Unspecified aqueous solution
Disposal Method: H141 - Storage, Bulking, And/Or Transfer Off Site--No Treatment/Reovery (H010-H129) Or (H131-H135)
Tons: 6.3

Year: 2007
Gepaid: CAL000230032
TSD EPA ID: CAD028409019
CA Waste Code: 352 - Other organic solids
Disposal Method: H141 - Storage, Bulking, And/Or Transfer Off Site--No Treatment/Reovery (H010-H129) Or (H131-H135)
Tons: 0.03

Year: 2007
Gepaid: CAL000230032
TSD EPA ID: CAD028409019
CA Waste Code: 331 - Off-specification, aged or surplus organics
Disposal Method: H061 - Fuel Blending Prior To Energy Recovery At Another Site
Tons: 0.025

Year: 2007
Gepaid: CAL000230032
TSD EPA ID: CAD981696420
CA Waste Code: 352 - Other organic solids
Disposal Method: H141 - Storage, Bulking, And/Or Transfer Off Site--No Treatment/Reovery (H010-H129) Or (H131-H135)
Tons: 0.605

Click this hyperlink while viewing on your computer to access
27 additional CA HAZNET: record(s) in the EDR Site Report.

Additional Info:
Year: 2002
Gen EPA ID: CAL000230032

Shipment Date: 20021227
Creation Date: 5/20/2003 14:51:20
Receipt Date: 20030103
Manifest ID: 20110410
Trans EPA ID: CAD982413262
Trans Name: Not reported
Trans 2 EPA ID: Not reported

**BORDER TIRES #8 (Continued)** **S113114744**

| | |
|---|---|
| Trans 2 Name: | Not reported |
| TSDF EPA ID: | CAD028409019 |
| Trans Name: | Not reported |
| TSDF Alt EPA ID: | Not reported |
| TSDF Alt Name: | Not reported |
| CA Waste Code: | 352 - Other organic solids |
| RCRA Code: | Not reported |
| Disposal Method: | H01 - Transfer Station |
| Quantity Tons: | 0.1 |
| Waste Quantity: | 200 |
| Quantity Unit: | P |
| Additional Code 1: | Not reported |
| Additional Code 2: | Not reported |
| Additional Code 3: | Not reported |
| Additional Code 4: | Not reported |
| Additional Code 5: | Not reported |
| | |
| Shipment Date: | 20021031 |
| Creation Date: | 5/20/2003 14:52:04 |
| Receipt Date: | 20021108 |
| Manifest ID: | 20117632 |
| Trans EPA ID: | CAD982413262 |
| Trans Name: | Not reported |
| Trans 2 EPA ID: | Not reported |
| Trans 2 Name: | Not reported |
| TSDF EPA ID: | CAD028409019 |
| Trans Name: | Not reported |
| TSDF Alt EPA ID: | Not reported |
| TSDF Alt Name: | Not reported |
| CA Waste Code: | 352 - Other organic solids |
| RCRA Code: | Not reported |
| Disposal Method: | H01 - Transfer Station |
| Quantity Tons: | 0.4 |
| Waste Quantity: | 800 |
| Quantity Unit: | P |
| Additional Code 1: | Not reported |
| Additional Code 2: | Not reported |
| Additional Code 3: | Not reported |
| Additional Code 4: | Not reported |
| Additional Code 5: | Not reported |
| | |
| Shipment Date: | 20020926 |
| Creation Date: | 5/20/2003 14:56:57 |
| Receipt Date: | 20021009 |
| Manifest ID: | 21088151 |
| Trans EPA ID: | CAD982413262 |
| Trans Name: | Not reported |
| Trans 2 EPA ID: | CAD980585293 |
| Trans 2 Name: | Not reported |
| TSDF EPA ID: | AZD980892731 |
| Trans Name: | Not reported |
| TSDF Alt EPA ID: | Not reported |
| TSDF Alt Name: | Not reported |
| CA Waste Code: | 352 - Other organic solids |
| RCRA Code: | Not reported |
| Disposal Method: | D80 - Disposal, Land Fill |
| Quantity Tons: | 0.15 |

**BORDER TIRES #8 (Continued)** **S113114744**

| | |
|---|---|
| Waste Quantity: | 300 |
| Quantity Unit: | P |
| Additional Code 1: | Not reported |
| Additional Code 2: | Not reported |
| Additional Code 3: | Not reported |
| Additional Code 4: | Not reported |
| Additional Code 5: | Not reported |
| | |
| Shipment Date: | 20020917 |
| Creation Date: | 5/20/2003 14:56:25 |
| Receipt Date: | Not reported |
| Manifest ID: | 21088125 |
| Trans EPA ID: | CAD982413262 |
| Trans Name: | Not reported |
| Trans 2 EPA ID: | Not reported |
| Trans 2 Name: | Not reported |
| TSDF EPA ID: | AZD980892731 |
| Trans Name: | Not reported |
| TSDF Alt EPA ID: | Not reported |
| TSDF Alt Name: | Not reported |
| CA Waste Code: | 352 - Other organic solids |
| RCRA Code: | Not reported |
| Disposal Method: | - Not reported |
| Quantity Tons: | 0.2 |
| Waste Quantity: | 400 |
| Quantity Unit: | P |
| Additional Code 1: | Not reported |
| Additional Code 2: | Not reported |
| Additional Code 3: | Not reported |
| Additional Code 4: | Not reported |
| Additional Code 5: | Not reported |
| | |
| Shipment Date: | 20020809 |
| Creation Date: | 5/20/2003 15:00:03 |
| Receipt Date: | 20020820 |
| Manifest ID: | 21212944 |
| Trans EPA ID: | CAD982413262 |
| Trans Name: | Not reported |
| Trans 2 EPA ID: | Not reported |
| Trans 2 Name: | Not reported |
| TSDF EPA ID: | AZD980892731 |
| Trans Name: | Not reported |
| TSDF Alt EPA ID: | Not reported |
| TSDF Alt Name: | Not reported |
| CA Waste Code: | 352 - Other organic solids |
| RCRA Code: | Not reported |
| Disposal Method: | D80 - Disposal, Land Fill |
| Quantity Tons: | 0.075 |
| Waste Quantity: | 150 |
| Quantity Unit: | P |
| Additional Code 1: | Not reported |
| Additional Code 2: | Not reported |
| Additional Code 3: | Not reported |
| Additional Code 4: | Not reported |
| Additional Code 5: | Not reported |
| | |
| Shipment Date: | 20020626 |

**BORDER TIRES #8 (Continued)** **S113114744**

| | |
|---|---|
| Creation Date: | 5/20/2003 14:58:45 |
| Receipt Date: | 20020726 |
| Manifest ID: | 21212924 |
| Trans EPA ID: | CAD982413262 |
| Trans Name: | Not reported |
| Trans 2 EPA ID: | CAD980585293 |
| Trans 2 Name: | Not reported |
| TSDF EPA ID: | AZD980892731 |
| Trans Name: | Not reported |
| TSDF Alt EPA ID: | Not reported |
| TSDF Alt Name: | Not reported |
| CA Waste Code: | 135 - Unspecified aqueous solution |
| RCRA Code: | D001 |
| Disposal Method: | R01 - Recycler |
| Quantity Tons: | 1.155 |
| Waste Quantity: | 275 |
| Quantity Unit: | G |
| Additional Code 1: | Not reported |
| Additional Code 2: | Not reported |
| Additional Code 3: | Not reported |
| Additional Code 4: | Not reported |
| Additional Code 5: | Not reported |

| | |
|---|---|
| Shipment Date: | 20020626 |
| Creation Date: | 5/20/2003 14:58:02 |
| Receipt Date: | 20020726 |
| Manifest ID: | 21212922 |
| Trans EPA ID: | CAD982413262 |
| Trans Name: | Not reported |
| Trans 2 EPA ID: | CAD980585293 |
| Trans 2 Name: | Not reported |
| TSDF EPA ID: | AZD980892731 |
| Trans Name: | Not reported |
| TSDF Alt EPA ID: | Not reported |
| TSDF Alt Name: | Not reported |
| CA Waste Code: | 352 - Other organic solids |
| RCRA Code: | Not reported |
| Disposal Method: | D80 - Disposal, Land Fill |
| Quantity Tons: | 0.2 |
| Waste Quantity: | 400 |
| Quantity Unit: | P |
| Additional Code 1: | Not reported |
| Additional Code 2: | Not reported |
| Additional Code 3: | Not reported |
| Additional Code 4: | Not reported |
| Additional Code 5: | Not reported |

| | |
|---|---|
| Shipment Date: | 20020510 |
| Creation Date: | 5/20/2003 14:55:43 |
| Receipt Date: | 20020515 |
| Manifest ID: | 21083369 |
| Trans EPA ID: | CAD982413262 |
| Trans Name: | Not reported |
| Trans 2 EPA ID: | CAD980585293 |
| Trans 2 Name: | Not reported |
| TSDF EPA ID: | AZD980892731 |
| Trans Name: | Not reported |

**BORDER TIRES #8 (Continued)** **S113114744**

| | |
|---|---|
| TSDF Alt EPA ID: | Not reported |
| TSDF Alt Name: | Not reported |
| CA Waste Code: | 352 - Other organic solids |
| RCRA Code: | Not reported |
| Disposal Method: | R01 - Recycler |
| Quantity Tons: | 0.1 |
| Waste Quantity: | 200 |
| Quantity Unit: | P |
| Additional Code 1: | Not reported |
| Additional Code 2: | Not reported |
| Additional Code 3: | Not reported |
| Additional Code 4: | Not reported |
| Additional Code 5: | Not reported |
| | |
| Shipment Date: | 20020412 |
| Creation Date: | 5/20/2003 14:54:52 |
| Receipt Date: | 20020425 |
| Manifest ID: | 21083297 |
| Trans EPA ID: | CAD982413262 |
| Trans Name: | Not reported |
| Trans 2 EPA ID: | CAD980585293 |
| Trans 2 Name: | Not reported |
| TSDF EPA ID: | AZD980892731 |
| Trans Name: | Not reported |
| TSDF Alt EPA ID: | Not reported |
| TSDF Alt Name: | Not reported |
| CA Waste Code: | 352 - Other organic solids |
| RCRA Code: | Not reported |
| Disposal Method: | D80 - Disposal, Land Fill |
| Quantity Tons: | 0.1 |
| Waste Quantity: | 200 |
| Quantity Unit: | P |
| Additional Code 1: | Not reported |
| Additional Code 2: | Not reported |
| Additional Code 3: | Not reported |
| Additional Code 4: | Not reported |
| Additional Code 5: | Not reported |
| | |
| Shipment Date: | 20020311 |
| Creation Date: | 5/20/2003 14:52:39 |
| Receipt Date: | 20020401 |
| Manifest ID: | 21083210 |
| Trans EPA ID: | CAD982413262 |
| Trans Name: | Not reported |
| Trans 2 EPA ID: | CAD980585293 |
| Trans 2 Name: | Not reported |
| TSDF EPA ID: | AZD980892731 |
| Trans Name: | Not reported |
| TSDF Alt EPA ID: | Not reported |
| TSDF Alt Name: | Not reported |
| CA Waste Code: | 352 - Other organic solids |
| RCRA Code: | Not reported |
| Disposal Method: | D80 - Disposal, Land Fill |
| Quantity Tons: | 0.15 |
| Waste Quantity: | 300 |
| Quantity Unit: | P |
| Additional Code 1: | Not reported |

**BORDER TIRES #8 (Continued)** **S113114744**

| | |
|---|---|
| Additional Code 2: | Not reported |
| Additional Code 3: | Not reported |
| Additional Code 4: | Not reported |
| Additional Code 5: | Not reported |

Additional Info:

| | |
|---|---|
| Year: | 2010 |
| Gen EPA ID: | CAL000230032 |
| Shipment Date: | 20101101 |
| Creation Date: | 1/27/2011 18:30:16 |
| Receipt Date: | 20101108 |
| Manifest ID: | 007137088JJK |
| Trans EPA ID: | CAD982413262 |
| Trans Name: | EVERGREEN ENVIRONMENTAL SERVICES |
| Trans 2 EPA ID: | Not reported |
| Trans 2 Name: | Not reported |
| TSDF EPA ID: | CAD981696420 |
| Trans Name: | EVERGREEN ENVIRONMENTAL SERVICES |
| TSDF Alt EPA ID: | Not reported |
| TSDF Alt Name: | Not reported |
| CA Waste Code: | 352 - Other organic solids |
| RCRA Code: | Not reported |
| Disposal Method: | H141 - Storage, Bulking, And/Or Transfer Off Site--No Treatment/Reovery (H010-H129) Or (H131-H135) |
| Quantity Tons: | 0.1 |
| Waste Quantity: | 200 |
| Quantity Unit: | P |
| Additional Code 1: | Not reported |
| Additional Code 2: | Not reported |
| Additional Code 3: | Not reported |
| Additional Code 4: | Not reported |
| Additional Code 5: | Not reported |

Additional Info:

| | |
|---|---|
| Year: | 2006 |
| Gen EPA ID: | CAL000230032 |
| Shipment Date: | 20061129 |
| Creation Date: | 4/19/2007 18:30:21 |
| Receipt Date: | 20061204 |
| Manifest ID: | 001461478JJK |
| Trans EPA ID: | CAD982413262 |
| Trans Name: | EVERGREEN ENVIRONMENTAL SERVICES |
| Trans 2 EPA ID: | Not reported |
| Trans 2 Name: | Not reported |
| TSDF EPA ID: | CAD028409019 |
| Trans Name: | CROSBY AND OVERTON |
| TSDF Alt EPA ID: | Not reported |
| TSDF Alt Name: | Not reported |
| CA Waste Code: | 352 - Other organic solids |
| RCRA Code: | Not reported |
| Disposal Method: | H141 - Storage, Bulking, And/Or Transfer Off Site--No Treatment/Reovery (H010-H129) Or (H131-H135) |
| Quantity Tons: | 1.5 |
| Waste Quantity: | 3000 |

**BORDER TIRES #8 (Continued)** **S113114744**

| | |
|---|---|
| Quantity Unit: | P |
| Additional Code 1: | Not reported |
| Additional Code 2: | Not reported |
| Additional Code 3: | Not reported |
| Additional Code 4: | Not reported |
| Additional Code 5: | Not reported |
| | |
| Shipment Date: | 20061107 |
| Creation Date: | 3/30/2007 13:33:40 |
| Receipt Date: | 20061113 |
| Manifest ID: | 001461484JJK |
| Trans EPA ID: | CAD982413262 |
| Trans Name: | EVERGREEN ENVIRONMENTAL SERVICES |
| Trans 2 EPA ID: | Not reported |
| Trans 2 Name: | Not reported |
| TSDF EPA ID: | CAD028409019 |
| Trans Name: | CROSBY AND OVERTON |
| TSDF Alt EPA ID: | Not reported |
| TSDF Alt Name: | Not reported |
| CA Waste Code: | 352 - Other organic solids |
| RCRA Code: | Not reported |
| Disposal Method: | H141 - Storage, Bulking, And/Or Transfer Off Site--No Treatment/Reovery (H010-H129) Or (H131-H135) |
| Quantity Tons: | 1.5 |
| Waste Quantity: | 3000 |
| Quantity Unit: | P |
| Additional Code 1: | Not reported |
| Additional Code 2: | Not reported |
| Additional Code 3: | Not reported |
| Additional Code 4: | Not reported |
| Additional Code 5: | Not reported |
| | |
| Shipment Date: | 20061030 |
| Creation Date: | 3/30/2007 13:32:14 |
| Receipt Date: | 20061106 |
| Manifest ID: | 001454363JJK |
| Trans EPA ID: | CAD982413262 |
| Trans Name: | EVERGREEN ENVIRONMENTAL |
| Trans 2 EPA ID: | Not reported |
| Trans 2 Name: | Not reported |
| TSDF EPA ID: | CAD028409019 |
| Trans Name: | CROSBY & OVERTON |
| TSDF Alt EPA ID: | Not reported |
| TSDF Alt Name: | Not reported |
| CA Waste Code: | 352 - Other organic solids |
| RCRA Code: | Not reported |
| Disposal Method: | H141 - Storage, Bulking, And/Or Transfer Off Site--No Treatment/Reovery (H010-H129) Or (H131-H135) |
| Quantity Tons: | 0.1 |
| Waste Quantity: | 200 |
| Quantity Unit: | P |
| Additional Code 1: | Not reported |
| Additional Code 2: | Not reported |
| Additional Code 3: | Not reported |
| Additional Code 4: | Not reported |
| Additional Code 5: | Not reported |

**BORDER TIRES #8 (Continued)** **S113114744**

| | |
|---|---|
| Shipment Date: | 20061011 |
| Creation Date: | 4/19/2007 18:30:58 |
| Receipt Date: | 20061011 |
| Manifest ID: | 001454149JJK |
| Trans EPA ID: | CAD982413262 |
| Trans Name: | EVERGREEN ENVIRONMENTAL SERVICES |
| Trans 2 EPA ID: | Not reported |
| Trans 2 Name: | Not reported |
| TSDF EPA ID: | CAD981696420 |
| Trans Name: | EVERGREEN ENVIRONMENTAL SERVICES |
| TSDF Alt EPA ID: | Not reported |
| TSDF Alt Name: | Not reported |
| CA Waste Code: | 135 - Unspecified aqueous solution |
| RCRA Code: | Not reported |
| Disposal Method: | H141 - Storage, Bulking, And/Or Transfer Off Site--No Treatment/Reovery (H010-H129) Or (H131-H135) |
| Quantity Tons: | 4.2 |
| Waste Quantity: | 1000 |
| Quantity Unit: | G |
| Additional Code 1: | Not reported |
| Additional Code 2: | Not reported |
| Additional Code 3: | Not reported |
| Additional Code 4: | Not reported |
| Additional Code 5: | Not reported |

| | |
|---|---|
| Shipment Date: | 20060912 |
| Creation Date: | 3/30/2007 13:31:29 |
| Receipt Date: | 20060912 |
| Manifest ID: | 001464576JJK |
| Trans EPA ID: | CAD982413262 |
| Trans Name: | EVERGREEN ENVIRONMENTAL |
| Trans 2 EPA ID: | Not reported |
| Trans 2 Name: | Not reported |
| TSDF EPA ID: | CAD981696420 |
| Trans Name: | EVERGREEN ENV SERVICES |
| TSDF Alt EPA ID: | Not reported |
| TSDF Alt Name: | Not reported |
| CA Waste Code: | 352 - Other organic solids |
| RCRA Code: | Not reported |
| Disposal Method: | - Not reported |
| Quantity Tons: | 0.1 |
| Waste Quantity: | 200 |
| Quantity Unit: | P |
| Additional Code 1: | Not reported |
| Additional Code 2: | Not reported |
| Additional Code 3: | Not reported |
| Additional Code 4: | Not reported |
| Additional Code 5: | Not reported |

| | |
|---|---|
| Shipment Date: | 20060825 |
| Creation Date: | 10/5/2006 18:32:01 |
| Receipt Date: | 20060901 |
| Manifest ID: | 25266241 |
| Trans EPA ID: | CAD982413262 |
| Trans Name: | EVERGREEN ENVIRONMENTAL SOUTH |
| Trans 2 EPA ID: | Not reported |
| Trans 2 Name: | Not reported |

**BORDER TIRES #8 (Continued)** **S113114744**

| | |
|---|---|
| TSDF EPA ID: | CAD981696420 |
| Trans Name: | EVERGREEN ENVIRONMENTAL SERVICES |
| TSDF Alt EPA ID: | CAD981696420 |
| TSDF Alt Name: | Not reported |
| CA Waste Code: | 352 - Other organic solids |
| RCRA Code: | Not reported |
| Disposal Method: | H01 - Transfer Station |
| Quantity Tons: | 0.1 |
| Waste Quantity: | 200 |
| Quantity Unit: | P |
| Additional Code 1: | Not reported |
| Additional Code 2: | Not reported |
| Additional Code 3: | Not reported |
| Additional Code 4: | Not reported |
| Additional Code 5: | Not reported |
| | |
| Shipment Date: | 20060825 |
| Creation Date: | 10/5/2006 18:32:01 |
| Receipt Date: | 20060901 |
| Manifest ID: | 25266240 |
| Trans EPA ID: | CAD982413262 |
| Trans Name: | EVERGREEN ENVIRONMENTAL SOUTH |
| Trans 2 EPA ID: | Not reported |
| Trans 2 Name: | Not reported |
| TSDF EPA ID: | CAD028409019 |
| Trans Name: | CROSBY OVERTON |
| TSDF Alt EPA ID: | CAD028409019 |
| TSDF Alt Name: | Not reported |
| CA Waste Code: | 214 - Unspecified solvent mixture |
| RCRA Code: | D001 |
| Disposal Method: | H01 - Transfer Station |
| Quantity Tons: | 0.558 |
| Waste Quantity: | 155 |
| Quantity Unit: | G |
| Additional Code 1: | Not reported |
| Additional Code 2: | Not reported |
| Additional Code 3: | Not reported |
| Additional Code 4: | Not reported |
| Additional Code 5: | Not reported |
| | |
| Shipment Date: | 20060803 |
| Creation Date: | 9/27/2006 18:33:49 |
| Receipt Date: | 20060810 |
| Manifest ID: | 25269184 |
| Trans EPA ID: | CAD982413262 |
| Trans Name: | EVERGREEN ENVIRONMENTAL SOUTH |
| Trans 2 EPA ID: | Not reported |
| Trans 2 Name: | Not reported |
| TSDF EPA ID: | CAD028409019 |
| Trans Name: | CROSBY OVERTON |
| TSDF Alt EPA ID: | CAD028409019 |
| TSDF Alt Name: | Not reported |
| CA Waste Code: | 214 - Unspecified solvent mixture |
| RCRA Code: | D001 |
| Disposal Method: | H01 - Transfer Station |
| Quantity Tons: | 0.396 |
| Waste Quantity: | 110 |

**BORDER TIRES #8 (Continued)** **S113114744**

| | |
|---|---|
| Quantity Unit: | G |
| Additional Code 1: | Not reported |
| Additional Code 2: | Not reported |
| Additional Code 3: | Not reported |
| Additional Code 4: | Not reported |
| Additional Code 5: | Not reported |
| | |
| Shipment Date: | 20060724 |
| Creation Date: | 11/21/2006 18:30:32 |
| Receipt Date: | 20060801 |
| Manifest ID: | 25269067 |
| Trans EPA ID: | CAD982413262 |
| Trans Name: | EVERGREEN ENVIRONMENTAL SOUTH |
| Trans 2 EPA ID: | Not reported |
| Trans 2 Name: | Not reported |
| TSDF EPA ID: | CAD981696420 |
| Trans Name: | EVERGREEN ENVIRONMENTAL SERVICES |
| TSDF Alt EPA ID: | Not reported |
| TSDF Alt Name: | Not reported |
| CA Waste Code: | 352 - Other organic solids |
| RCRA Code: | Not reported |
| Disposal Method: | - Not reported |
| Quantity Tons: | 1.25 |
| Waste Quantity: | 2500 |
| Quantity Unit: | P |
| Additional Code 1: | Not reported |
| Additional Code 2: | Not reported |
| Additional Code 3: | Not reported |
| Additional Code 4: | Not reported |
| Additional Code 5: | Not reported |
| | |
| Shipment Date: | 20060714 |
| Creation Date: | 9/17/2006 18:31:02 |
| Receipt Date: | 20060724 |
| Manifest ID: | 24734685 |
| Trans EPA ID: | CAD982413262 |
| Trans Name: | EVERGREEN ENVIRONMENTAL SERVICES |
| Trans 2 EPA ID: | Not reported |
| Trans 2 Name: | Not reported |
| TSDF EPA ID: | CAD028409019 |
| Trans Name: | CROSBY OVERTON |
| TSDF Alt EPA ID: | CAD028409019 |
| TSDF Alt Name: | Not reported |
| CA Waste Code: | 352 - Other organic solids |
| RCRA Code: | Not reported |
| Disposal Method: | H01 - Transfer Station |
| Quantity Tons: | 1 |
| Waste Quantity: | 2000 |
| Quantity Unit: | P |
| Additional Code 1: | Not reported |
| Additional Code 2: | Not reported |
| Additional Code 3: | Not reported |
| Additional Code 4: | Not reported |
| Additional Code 5: | Not reported |

Additional Info:

| | |
|---|---|
| Year: | 2004 |

**BORDER TIRES #8 (Continued)** **S113114744**

| | |
|---|---|
| Gen EPA ID: | CAL000230032 |
| | |
| Shipment Date: | 20041223 |
| Creation Date: | 3/17/2005 18:34:39 |
| Receipt Date: | 20041230 |
| Manifest ID: | 22607983 |
| Trans EPA ID: | CAD982413262 |
| Trans Name: | EVERGREEN ENVIRONMENTAL SERVICES |
| Trans 2 EPA ID: | Not reported |
| Trans 2 Name: | Not reported |
| TSDF EPA ID: | CAD028409019 |
| Trans Name: | CROSBY & OVERTON |
| TSDF Alt EPA ID: | CAD028409019 |
| TSDF Alt Name: | Not reported |
| CA Waste Code: | 352 - Other organic solids |
| RCRA Code: | NONE |
| Disposal Method: | H01 - Transfer Station |
| Quantity Tons: | 0.1 |
| Waste Quantity: | 200 |
| Quantity Unit: | P |
| Additional Code 1: | Not reported |
| Additional Code 2: | Not reported |
| Additional Code 3: | Not reported |
| Additional Code 4: | Not reported |
| Additional Code 5: | Not reported |
| | |
| Shipment Date: | 20041221 |
| Creation Date: | 3/17/2005 18:34:39 |
| Receipt Date: | 20041230 |
| Manifest ID: | 23487029 |
| Trans EPA ID: | CAD982413262 |
| Trans Name: | EVERGREEN ENVIRONMENTAL SERV |
| Trans 2 EPA ID: | Not reported |
| Trans 2 Name: | Not reported |
| TSDF EPA ID: | CAD028409019 |
| Trans Name: | CROSBY & OVERTON |
| TSDF Alt EPA ID: | CAD028409019 |
| TSDF Alt Name: | Not reported |
| CA Waste Code: | 352 - Other organic solids |
| RCRA Code: | NONE |
| Disposal Method: | H01 - Transfer Station |
| Quantity Tons: | 0.1 |
| Waste Quantity: | 200 |
| Quantity Unit: | P |
| Additional Code 1: | Not reported |
| Additional Code 2: | Not reported |
| Additional Code 3: | Not reported |
| Additional Code 4: | Not reported |
| Additional Code 5: | Not reported |
| | |
| Shipment Date: | 20041221 |
| Creation Date: | 3/17/2005 18:34:39 |
| Receipt Date: | 20041230 |
| Manifest ID: | 23487029 |
| Trans EPA ID: | CAD982413262 |
| Trans Name: | EVERGREEN ENVIRONMENTAL SERV |
| Trans 2 EPA ID: | Not reported |

**BORDER TIRES #8 (Continued)** **S113114744**

| | |
|---|---|
| Trans 2 Name: | Not reported |
| TSDF EPA ID: | CAD028409019 |
| Trans Name: | CROSBY & OVERTON |
| TSDF Alt EPA ID: | CAD028409019 |
| TSDF Alt Name: | Not reported |
| CA Waste Code: | 352 - Other organic solids |
| RCRA Code: | NONE |
| Disposal Method: | H01 - Transfer Station |
| Quantity Tons: | 0.1 |
| Waste Quantity: | 200 |
| Quantity Unit: | P |
| Additional Code 1: | Not reported |
| Additional Code 2: | Not reported |
| Additional Code 3: | Not reported |
| Additional Code 4: | Not reported |
| Additional Code 5: | Not reported |

| | |
|---|---|
| Shipment Date: | 20041124 |
| Creation Date: | 3/17/2005 18:34:39 |
| Receipt Date: | 20041203 |
| Manifest ID: | 23486940 |
| Trans EPA ID: | CAD982413262 |
| Trans Name: | EVERGREEN ENVIRONMENTAL SERV |
| Trans 2 EPA ID: | Not reported |
| Trans 2 Name: | Not reported |
| TSDF EPA ID: | CAD028409019 |
| Trans Name: | CROSBY & OVERTON |
| TSDF Alt EPA ID: | CAD028409019 |
| TSDF Alt Name: | Not reported |
| CA Waste Code: | 352 - Other organic solids |
| RCRA Code: | NONE |
| Disposal Method: | H01 - Transfer Station |
| Quantity Tons: | 0.1 |
| Waste Quantity: | 200 |
| Quantity Unit: | P |
| Additional Code 1: | Not reported |
| Additional Code 2: | Not reported |
| Additional Code 3: | Not reported |
| Additional Code 4: | Not reported |
| Additional Code 5: | Not reported |

| | |
|---|---|
| Shipment Date: | 20041124 |
| Creation Date: | 3/17/2005 18:34:39 |
| Receipt Date: | 20041203 |
| Manifest ID: | 23486940 |
| Trans EPA ID: | CAD982413262 |
| Trans Name: | EVERGREEN ENVIRONMENTAL SERV |
| Trans 2 EPA ID: | Not reported |
| Trans 2 Name: | Not reported |
| TSDF EPA ID: | CAD028409019 |
| Trans Name: | CROSBY & OVERTON |
| TSDF Alt EPA ID: | CAD028409019 |
| TSDF Alt Name: | Not reported |
| CA Waste Code: | 352 - Other organic solids |
| RCRA Code: | NONE |
| Disposal Method: | H01 - Transfer Station |
| Quantity Tons: | 0.3 |

**BORDER TIRES #8 (Continued)** **S113114744**

| | |
|---|---|
| Waste Quantity: | 600 |
| Quantity Unit: | P |
| Additional Code 1: | Not reported |
| Additional Code 2: | Not reported |
| Additional Code 3: | Not reported |
| Additional Code 4: | Not reported |
| Additional Code 5: | Not reported |
| | |
| Shipment Date: | 20041028 |
| Creation Date: | 1/20/2005 18:31:32 |
| Receipt Date: | 20041105 |
| Manifest ID: | 23486862 |
| Trans EPA ID: | CAD982413262 |
| Trans Name: | EVERGREEN ENVIRONMENTAL SERV |
| Trans 2 EPA ID: | Not reported |
| Trans 2 Name: | Not reported |
| TSDF EPA ID: | CAD028409019 |
| Trans Name: | CROSBY & OVERTON |
| TSDF Alt EPA ID: | CAD028409019 |
| TSDF Alt Name: | Not reported |
| CA Waste Code: | 352 - Other organic solids |
| RCRA Code: | NONE |
| Disposal Method: | H01 - Transfer Station |
| Quantity Tons: | 0.1 |
| Waste Quantity: | 200 |
| Quantity Unit: | P |
| Additional Code 1: | Not reported |
| Additional Code 2: | Not reported |
| Additional Code 3: | Not reported |
| Additional Code 4: | Not reported |
| Additional Code 5: | Not reported |
| | |
| Shipment Date: | 20041006 |
| Creation Date: | 12/31/2004 18:30:54 |
| Receipt Date: | 20041008 |
| Manifest ID: | 23498349 |
| Trans EPA ID: | CAD982413262 |
| Trans Name: | EVERGREEN ENVIRONMENTAL SERV |
| Trans 2 EPA ID: | Not reported |
| Trans 2 Name: | Not reported |
| TSDF EPA ID: | CAD028409019 |
| Trans Name: | CROSBY & OVERTON |
| TSDF Alt EPA ID: | CAD028409019 |
| TSDF Alt Name: | Not reported |
| CA Waste Code: | 352 - Other organic solids |
| RCRA Code: | NONE |
| Disposal Method: | H01 - Transfer Station |
| Quantity Tons: | 0.1 |
| Waste Quantity: | 200 |
| Quantity Unit: | P |
| Additional Code 1: | Not reported |
| Additional Code 2: | Not reported |
| Additional Code 3: | Not reported |
| Additional Code 4: | Not reported |
| Additional Code 5: | Not reported |
| | |
| Shipment Date: | 20040917 |

**BORDER TIRES #8 (Continued)** **S113114744**

| | |
|---|---|
| Creation Date: | 12/21/2004 18:30:50 |
| Receipt Date: | 20040924 |
| Manifest ID: | 23498286 |
| Trans EPA ID: | CAD982413262 |
| Trans Name: | EVERGREEN ENVIRONMENTAL SERV |
| Trans 2 EPA ID: | Not reported |
| Trans 2 Name: | Not reported |
| TSDF EPA ID: | CAD028409019 |
| Trans Name: | CROSBY & OVERTON |
| TSDF Alt EPA ID: | CAD028409019 |
| TSDF Alt Name: | Not reported |
| CA Waste Code: | 352 - Other organic solids |
| RCRA Code: | NONE |
| Disposal Method: | H01 - Transfer Station |
| Quantity Tons: | 0.1 |
| Waste Quantity: | 200 |
| Quantity Unit: | P |
| Additional Code 1: | Not reported |
| Additional Code 2: | Not reported |
| Additional Code 3: | Not reported |
| Additional Code 4: | Not reported |
| Additional Code 5: | Not reported |

| | |
|---|---|
| Shipment Date: | 20040917 |
| Creation Date: | 12/21/2004 18:30:50 |
| Receipt Date: | 20040924 |
| Manifest ID: | 23498286 |
| Trans EPA ID: | CAD982413262 |
| Trans Name: | EVERGREEN ENVIRONMENTAL SERV |
| Trans 2 EPA ID: | Not reported |
| Trans 2 Name: | Not reported |
| TSDF EPA ID: | CAD028409019 |
| Trans Name: | CROSBY & OVERTON |
| TSDF Alt EPA ID: | CAD028409019 |
| TSDF Alt Name: | Not reported |
| CA Waste Code: | 352 - Other organic solids |
| RCRA Code: | NONE |
| Disposal Method: | H01 - Transfer Station |
| Quantity Tons: | 0.1 |
| Waste Quantity: | 200 |
| Quantity Unit: | P |
| Additional Code 1: | Not reported |
| Additional Code 2: | Not reported |
| Additional Code 3: | Not reported |
| Additional Code 4: | Not reported |
| Additional Code 5: | Not reported |

| | |
|---|---|
| Shipment Date: | 20040917 |
| Creation Date: | 12/21/2004 18:30:50 |
| Receipt Date: | 20040924 |
| Manifest ID: | 23498286 |
| Trans EPA ID: | CAD982413262 |
| Trans Name: | EVERGREEN ENVIRONMENTAL SERV |
| Trans 2 EPA ID: | Not reported |
| Trans 2 Name: | Not reported |
| TSDF EPA ID: | CAD028409019 |
| Trans Name: | CROSBY & OVERTON |

**BORDER TIRES #8 (Continued)** **S113114744**

| | |
|---|---|
| TSDF Alt EPA ID: | CAD028409019 |
| TSDF Alt Name: | Not reported |
| CA Waste Code: | 331 - Off-specification, aged, or surplus organics |
| RCRA Code: | D001 |
| Disposal Method: | H01 - Transfer Station |
| Quantity Tons: | 0.1815 |
| Waste Quantity: | 55 |
| Quantity Unit: | G |
| Additional Code 1: | Not reported |
| Additional Code 2: | Not reported |
| Additional Code 3: | Not reported |
| Additional Code 4: | Not reported |
| Additional Code 5: | Not reported |

Additional Info:

| | |
|---|---|
| Year: | 2003 |
| Gen EPA ID: | CAL000230032 |
| Shipment Date: | 20031219 |
| Creation Date: | 8/12/2004 8:09:46 |
| Receipt Date: | 20031226 |
| Manifest ID: | 22610524 |
| Trans EPA ID: | CAD982413262 |
| Trans Name: | EVERGREEN ENVIRONMENTAL SERVICES |
| Trans 2 EPA ID: | Not reported |
| Trans 2 Name: | Not reported |
| TSDF EPA ID: | CAD028409019 |
| Trans Name: | CROSBY & OVERTON |
| TSDF Alt EPA ID: | CAD028409019 |
| TSDF Alt Name: | Not reported |
| CA Waste Code: | 352 - Other organic solids |
| RCRA Code: | Not reported |
| Disposal Method: | H01 - Transfer Station |
| Quantity Tons: | 4.5 |
| Waste Quantity: | 9000 |
| Quantity Unit: | P |
| Additional Code 1: | Not reported |
| Additional Code 2: | Not reported |
| Additional Code 3: | Not reported |
| Additional Code 4: | Not reported |
| Additional Code 5: | Not reported |
| Shipment Date: | 20031217 |
| Creation Date: | 8/12/2004 8:09:46 |
| Receipt Date: | 20031226 |
| Manifest ID: | 22610615 |
| Trans EPA ID: | CAD982413262 |
| Trans Name: | EVERGREEN ENVIRONMENTAL SERVICES |
| Trans 2 EPA ID: | Not reported |
| Trans 2 Name: | Not reported |
| TSDF EPA ID: | CAD028409019 |
| Trans Name: | CROSBY & OVERTON |
| TSDF Alt EPA ID: | CAD028409019 |
| TSDF Alt Name: | Not reported |
| CA Waste Code: | 352 - Other organic solids |
| RCRA Code: | Not reported |
| Disposal Method: | H01 - Transfer Station |

**BORDER TIRES #8 (Continued)** **S113114744**

| | |
|---|---|
| Quantity Tons: | 0.1 |
| Waste Quantity: | 200 |
| Quantity Unit: | P |
| Additional Code 1: | Not reported |
| Additional Code 2: | Not reported |
| Additional Code 3: | Not reported |
| Additional Code 4: | Not reported |
| Additional Code 5: | Not reported |
| | |
| Shipment Date: | 20031209 |
| Creation Date: | 8/12/2004 8:09:46 |
| Receipt Date: | 20031219 |
| Manifest ID: | 22610538 |
| Trans EPA ID: | CAD982413262 |
| Trans Name: | EVERGREEN ENVIRONMENTAL SERVICES |
| Trans 2 EPA ID: | Not reported |
| Trans 2 Name: | Not reported |
| TSDF EPA ID: | CAD028409019 |
| Trans Name: | CROSBY & OVERTON |
| TSDF Alt EPA ID: | CAD028409019 |
| TSDF Alt Name: | Not reported |
| CA Waste Code: | 343 - Unspecified organic liquid mixture |
| RCRA Code: | Not reported |
| Disposal Method: | H01 - Transfer Station |
| Quantity Tons: | 0.34 |
| Waste Quantity: | 100 |
| Quantity Unit: | G |
| Additional Code 1: | Not reported |
| Additional Code 2: | Not reported |
| Additional Code 3: | Not reported |
| Additional Code 4: | Not reported |
| Additional Code 5: | Not reported |
| | |
| Shipment Date: | 20031209 |
| Creation Date: | 8/12/2004 8:09:46 |
| Receipt Date: | 20031219 |
| Manifest ID: | 22610538 |
| Trans EPA ID: | CAD982413262 |
| Trans Name: | EVERGREEN ENVIRONMENTAL SERVICES |
| Trans 2 EPA ID: | Not reported |
| Trans 2 Name: | Not reported |
| TSDF EPA ID: | CAD028409019 |
| Trans Name: | CROSBY & OVERTON |
| TSDF Alt EPA ID: | CAD028409019 |
| TSDF Alt Name: | Not reported |
| CA Waste Code: | 352 - Other organic solids |
| RCRA Code: | Not reported |
| Disposal Method: | H01 - Transfer Station |
| Quantity Tons: | 0.1 |
| Waste Quantity: | 200 |
| Quantity Unit: | P |
| Additional Code 1: | Not reported |
| Additional Code 2: | Not reported |
| Additional Code 3: | Not reported |
| Additional Code 4: | Not reported |
| Additional Code 5: | Not reported |

**BORDER TIRES #8 (Continued)** **S113114744**

| | |
|---|---|
| Shipment Date: | 20031121 |
| Creation Date: | 8/24/2004 10:00:04 |
| Receipt Date: | 20031126 |
| Manifest ID: | 22610540 |
| Trans EPA ID: | CAD982413262 |
| Trans Name: | EVERGREEN ENVIRONMENTAL SERVICES |
| Trans 2 EPA ID: | Not reported |
| Trans 2 Name: | Not reported |
| TSDF EPA ID: | CAD028409019 |
| Trans Name: | CROSBY & OVERTON |
| TSDF Alt EPA ID: | CAD028409019 |
| TSDF Alt Name: | Not reported |
| CA Waste Code: | 213 - Hydrocarbon solvents (benzene, hexane, Stoddard, etc. |
| RCRA Code: | D001 |
| Disposal Method: | H01 - Transfer Station |
| Quantity Tons: | 0.4587 |
| Waste Quantity: | 110 |
| Quantity Unit: | G |
| Additional Code 1: | Not reported |
| Additional Code 2: | Not reported |
| Additional Code 3: | Not reported |
| Additional Code 4: | Not reported |
| Additional Code 5: | Not reported |

| | |
|---|---|
| Shipment Date: | 20031118 |
| Creation Date: | 8/24/2004 10:00:04 |
| Receipt Date: | 20031121 |
| Manifest ID: | 22610550 |
| Trans EPA ID: | CAD982413262 |
| Trans Name: | EVERGREEN ENVIRONMENTAL SERVICES |
| Trans 2 EPA ID: | Not reported |
| Trans 2 Name: | Not reported |
| TSDF EPA ID: | CAD028409019 |
| Trans Name: | CROSBY & OVERTON |
| TSDF Alt EPA ID: | CAD028409019 |
| TSDF Alt Name: | Not reported |
| CA Waste Code: | 352 - Other organic solids |
| RCRA Code: | Not reported |
| Disposal Method: | H01 - Transfer Station |
| Quantity Tons: | 0.25 |
| Waste Quantity: | 500 |
| Quantity Unit: | P |
| Additional Code 1: | Not reported |
| Additional Code 2: | Not reported |
| Additional Code 3: | Not reported |
| Additional Code 4: | Not reported |
| Additional Code 5: | Not reported |

| | |
|---|---|
| Shipment Date: | 20031118 |
| Creation Date: | 8/24/2004 10:00:04 |
| Receipt Date: | 20031121 |
| Manifest ID: | 22610550 |
| Trans EPA ID: | CAD982413262 |
| Trans Name: | EVERGREEN ENVIRONMENTAL SERVICES |
| Trans 2 EPA ID: | Not reported |
| Trans 2 Name: | Not reported |
| TSDF EPA ID: | CAD028409019 |

**BORDER TIRES #8 (Continued)** **S113114744**

| | |
|---|---|
| Trans Name: | CROSBY & OVERTON |
| TSDF Alt EPA ID: | CAD028409019 |
| TSDF Alt Name: | Not reported |
| CA Waste Code: | 352 - Other organic solids |
| RCRA Code: | Not reported |
| Disposal Method: | H01 - Transfer Station |
| Quantity Tons: | 0.125 |
| Waste Quantity: | 250 |
| Quantity Unit: | P |
| Additional Code 1: | Not reported |
| Additional Code 2: | Not reported |
| Additional Code 3: | Not reported |
| Additional Code 4: | Not reported |
| Additional Code 5: | Not reported |

| | |
|---|---|
| Shipment Date: | 20031009 |
| Creation Date: | 8/20/2004 8:27:39 |
| Receipt Date: | 20031017 |
| Manifest ID: | 22553049 |
| Trans EPA ID: | CAD982413262 |
| Trans Name: | EVERGREEN ENVIRONMENTAL SERVICES |
| Trans 2 EPA ID: | Not reported |
| Trans 2 Name: | Not reported |
| TSDF EPA ID: | CAD028409019 |
| Trans Name: | CROSBY & OVERTON |
| TSDF Alt EPA ID: | CAD028409019 |
| TSDF Alt Name: | Not reported |
| CA Waste Code: | 352 - Other organic solids |
| RCRA Code: | Not reported |
| Disposal Method: | H01 - Transfer Station |
| Quantity Tons: | 0.2 |
| Waste Quantity: | 400 |
| Quantity Unit: | P |
| Additional Code 1: | Not reported |
| Additional Code 2: | Not reported |
| Additional Code 3: | Not reported |
| Additional Code 4: | Not reported |
| Additional Code 5: | Not reported |

| | |
|---|---|
| Shipment Date: | 20030904 |
| Creation Date: | 7/13/2004 10:48:19 |
| Receipt Date: | 20030912 |
| Manifest ID: | 22552993 |
| Trans EPA ID: | CAD982413262 |
| Trans Name: | EVERGREEN ENVIRONMENTAL SERVICES |
| Trans 2 EPA ID: | Not reported |
| Trans 2 Name: | Not reported |
| TSDF EPA ID: | CAD028409019 |
| Trans Name: | CROSBY & OVERTON |
| TSDF Alt EPA ID: | CAD028409019 |
| TSDF Alt Name: | Not reported |
| CA Waste Code: | 352 - Other organic solids |
| RCRA Code: | Not reported |
| Disposal Method: | H01 - Transfer Station |
| Quantity Tons: | 0.15 |
| Waste Quantity: | 300 |
| Quantity Unit: | P |

**BORDER TIRES #8 (Continued)** **S113114744**

| | |
|---|---|
| Additional Code 1: | Not reported |
| Additional Code 2: | Not reported |
| Additional Code 3: | Not reported |
| Additional Code 4: | Not reported |
| Additional Code 5: | Not reported |
| | |
| Shipment Date: | 20030805 |
| Creation Date: | 7/28/2004 10:47:10 |
| Receipt Date: | 20030808 |
| Manifest ID: | 22552951 |
| Trans EPA ID: | CAD982413262 |
| Trans Name: | Not reported |
| Trans 2 EPA ID: | Not reported |
| Trans 2 Name: | Not reported |
| TSDF EPA ID: | CAD028409019 |
| Trans Name: | Not reported |
| TSDF Alt EPA ID: | CAD028409019 |
| TSDF Alt Name: | Not reported |
| CA Waste Code: | 352 - Other organic solids |
| RCRA Code: | Not reported |
| Disposal Method: | H01 - Transfer Station |
| Quantity Tons: | 0.1 |
| Waste Quantity: | 200 |
| Quantity Unit: | P |
| Additional Code 1: | Not reported |
| Additional Code 2: | Not reported |
| Additional Code 3: | Not reported |
| Additional Code 4: | Not reported |
| Additional Code 5: | Not reported |

Additional Info:

| | |
|---|---|
| Year: | 2007 |
| Gen EPA ID: | CAL000230032 |
| | |
| Shipment Date: | 20071109 |
| Creation Date: | 2/29/2008 18:30:25 |
| Receipt Date: | 20071109 |
| Manifest ID: | 002471387JJK |
| Trans EPA ID: | CAD982413262 |
| Trans Name: | EVERGREEN ENVIRONMENTAL SERVICES |
| Trans 2 EPA ID: | Not reported |
| Trans 2 Name: | Not reported |
| TSDF EPA ID: | CAD981696420 |
| Trans Name: | EVERGREEN ENVIRONMENTAL SVCS |
| TSDF Alt EPA ID: | Not reported |
| TSDF Alt Name: | Not reported |
| CA Waste Code: | 352 - Other organic solids |
| RCRA Code: | Not reported |
| Disposal Method: | H141 - Storage, Bulking, And/Or Transfer Off Site--No Treatment/Reovery (H010-H129) Or (H131-H135) |
| Quantity Tons: | 0.1 |
| Waste Quantity: | 200 |
| Quantity Unit: | P |
| Additional Code 1: | Not reported |
| Additional Code 2: | Not reported |
| Additional Code 3: | Not reported |
| Additional Code 4: | Not reported |

**BORDER TIRES #8 (Continued)** **S113114744**

| | |
|---|---|
| Additional Code 5: | Not reported |
| | |
| Shipment Date: | 20071018 |
| Creation Date: | 1/8/2008 18:31:04 |
| Receipt Date: | 20071018 |
| Manifest ID: | 002471214JJK |
| Trans EPA ID: | CAD982413262 |
| Trans Name: | EVERGREEN ENVIRONMENTAL SERVICES |
| Trans 2 EPA ID: | Not reported |
| Trans 2 Name: | Not reported |
| TSDF EPA ID: | CAD981696420 |
| Trans Name: | EVERGREEN ENVIRONMENTAL SVCS |
| TSDF Alt EPA ID: | Not reported |
| TSDF Alt Name: | Not reported |
| CA Waste Code: | 135 - Unspecified aqueous solution |
| RCRA Code: | Not reported |
| Disposal Method: | H141 - Storage, Bulking, And/Or Transfer Off Site--No Treatment/Reovery (H010-H129) Or (H131-H135) |
| Quantity Tons: | 6.3 |
| Waste Quantity: | 1500 |
| Quantity Unit: | G |
| Additional Code 1: | Not reported |
| Additional Code 2: | Not reported |
| Additional Code 3: | Not reported |
| Additional Code 4: | Not reported |
| Additional Code 5: | Not reported |
| | |
| Shipment Date: | 20070913 |
| Creation Date: | 12/28/2007 18:30:32 |
| Receipt Date: | 20070914 |
| Manifest ID: | 001461993JJK |
| Trans EPA ID: | CAD982413262 |
| Trans Name: | EVERGREEN ENVIRONMENTAL SERVICES |
| Trans 2 EPA ID: | Not reported |
| Trans 2 Name: | Not reported |
| TSDF EPA ID: | CAD981696420 |
| Trans Name: | EVERGREEN ENVIRONMENTAL SERVICES |
| TSDF Alt EPA ID: | Not reported |
| TSDF Alt Name: | Not reported |
| CA Waste Code: | 352 - Other organic solids |
| RCRA Code: | Not reported |
| Disposal Method: | H141 - Storage, Bulking, And/Or Transfer Off Site--No Treatment/Reovery (H010-H129) Or (H131-H135) |
| Quantity Tons: | 0.1 |
| Waste Quantity: | 200 |
| Quantity Unit: | P |
| Additional Code 1: | Not reported |
| Additional Code 2: | Not reported |
| Additional Code 3: | Not reported |
| Additional Code 4: | Not reported |
| Additional Code 5: | Not reported |
| | |
| Shipment Date: | 20070828 |
| Creation Date: | 11/6/2007 18:30:22 |
| Receipt Date: | 20070831 |
| Manifest ID: | 001465805JJK |
| Trans EPA ID: | CAD982413262 |

**BORDER TIRES #8 (Continued)** **S113114744**

| | |
|---|---|
| Trans Name: | EVERGREEN ENVIRONMENTAL SERVICES |
| Trans 2 EPA ID: | Not reported |
| Trans 2 Name: | Not reported |
| TSDF EPA ID: | CAD981696420 |
| Trans Name: | EVERGREEN ENVIRONMENTAL SERVICES |
| TSDF Alt EPA ID: | Not reported |
| TSDF Alt Name: | Not reported |
| CA Waste Code: | 352 - Other organic solids |
| RCRA Code: | Not reported |
| Disposal Method: | H141 - Storage, Bulking, And/Or Transfer Off Site--No Treatment/Reovery (H010-H129) Or (H131-H135) |
| Quantity Tons: | 0.04 |
| Waste Quantity: | 80 |
| Quantity Unit: | P |
| Additional Code 1: | Not reported |
| Additional Code 2: | Not reported |
| Additional Code 3: | Not reported |
| Additional Code 4: | Not reported |
| Additional Code 5: | Not reported |
| | |
| Shipment Date: | 20070621 |
| Creation Date: | 11/5/2007 18:30:36 |
| Receipt Date: | 20070622 |
| Manifest ID: | 002470251JJK |
| Trans EPA ID: | CAD982413262 |
| Trans Name: | EVERGREEN ENVIRONMENTAL SERVICES |
| Trans 2 EPA ID: | Not reported |
| Trans 2 Name: | Not reported |
| TSDF EPA ID: | CAD981696420 |
| Trans Name: | EVERGREEN ENVIRONMENTAL SVCS |
| TSDF Alt EPA ID: | Not reported |
| TSDF Alt Name: | Not reported |
| CA Waste Code: | 352 - Other organic solids |
| RCRA Code: | Not reported |
| Disposal Method: | H141 - Storage, Bulking, And/Or Transfer Off Site--No Treatment/Reovery (H010-H129) Or (H131-H135) |
| Quantity Tons: | 0.04 |
| Waste Quantity: | 80 |
| Quantity Unit: | P |
| Additional Code 1: | Not reported |
| Additional Code 2: | Not reported |
| Additional Code 3: | Not reported |
| Additional Code 4: | Not reported |
| Additional Code 5: | Not reported |
| | |
| Shipment Date: | 20070523 |
| Creation Date: | 10/23/2007 18:30:22 |
| Receipt Date: | 20070525 |
| Manifest ID: | 001826443JJK |
| Trans EPA ID: | CAD982413262 |
| Trans Name: | EVERGREEN ENVIRONMENTAL SERVICES |
| Trans 2 EPA ID: | Not reported |
| Trans 2 Name: | Not reported |
| TSDF EPA ID: | CAD981696420 |
| Trans Name: | EVERGREEN ENVIRONMENTAL SVCS |
| TSDF Alt EPA ID: | Not reported |
| TSDF Alt Name: | Not reported |

**BORDER TIRES #8 (Continued)** **S113114744**

| | |
|---|---|
| CA Waste Code: | 352 - Other organic solids |
| RCRA Code: | Not reported |
| Disposal Method: | H141 - Storage, Bulking, And/Or Transfer Off Site--No Treatment/Reovery (H010-H129) Or (H131-H135) |
| Quantity Tons: | 0.075 |
| Waste Quantity: | 150 |
| Quantity Unit: | P |
| Additional Code 1: | Not reported |
| Additional Code 2: | Not reported |
| Additional Code 3: | Not reported |
| Additional Code 4: | Not reported |
| Additional Code 5: | Not reported |
| | |
| Shipment Date: | 20070523 |
| Creation Date: | 10/18/2007 18:30:31 |
| Receipt Date: | 20070530 |
| Manifest ID: | 001461456JJK |
| Trans EPA ID: | CAD982413262 |
| Trans Name: | EVERGREEN ENVIRONMENTAL SERVICES |
| Trans 2 EPA ID: | Not reported |
| Trans 2 Name: | Not reported |
| TSDF EPA ID: | CAD028409019 |
| Trans Name: | CROSBY AND OVERTON |
| TSDF Alt EPA ID: | Not reported |
| TSDF Alt Name: | Not reported |
| CA Waste Code: | 331 - Off-specification, aged, or surplus organics |
| RCRA Code: | D001 |
| Disposal Method: | H061 - Fuel Blending Prior To Energy Recovery At Another Site |
| Quantity Tons: | 0.025 |
| Waste Quantity: | 50 |
| Quantity Unit: | P |
| Additional Code 1: | Not reported |
| Additional Code 2: | Not reported |
| Additional Code 3: | Not reported |
| Additional Code 4: | Not reported |
| Additional Code 5: | Not reported |
| | |
| Shipment Date: | 20070427 |
| Creation Date: | 10/10/2007 18:30:16 |
| Receipt Date: | 20070427 |
| Manifest ID: | 001826209JJK |
| Trans EPA ID: | CAD982413262 |
| Trans Name: | EVERGREEN ENVIRONMENTAL SERVICE |
| Trans 2 EPA ID: | Not reported |
| Trans 2 Name: | Not reported |
| TSDF EPA ID: | CAD981696420 |
| Trans Name: | EVERGREEN ENVIRONMENTAL SERVICES |
| TSDF Alt EPA ID: | Not reported |
| TSDF Alt Name: | Not reported |
| CA Waste Code: | 352 - Other organic solids |
| RCRA Code: | Not reported |
| Disposal Method: | H141 - Storage, Bulking, And/Or Transfer Off Site--No Treatment/Reovery (H010-H129) Or (H131-H135) |
| Quantity Tons: | 0.125 |
| Waste Quantity: | 250 |
| Quantity Unit: | P |
| Additional Code 1: | Not reported |

**BORDER TIRES #8 (Continued)** **S113114744**

| | |
|---|---|
| Additional Code 2: | Not reported |
| Additional Code 3: | Not reported |
| Additional Code 4: | Not reported |
| Additional Code 5: | Not reported |
| | |
| Shipment Date: | 20070329 |
| Creation Date: | 8/23/2007 18:30:27 |
| Receipt Date: | 20070402 |
| Manifest ID: | 001712856JJK |
| Trans EPA ID: | CAD982413262 |
| Trans Name: | EVERGREEN ENVIRONMENTAL SERVICE |
| Trans 2 EPA ID: | Not reported |
| Trans 2 Name: | Not reported |
| TSDF EPA ID: | CAD981696420 |
| Trans Name: | EVERGREEN ENVIRONMENTAL SERVICES |
| TSDF Alt EPA ID: | Not reported |
| TSDF Alt Name: | Not reported |
| CA Waste Code: | 352 - Other organic solids |
| RCRA Code: | Not reported |
| Disposal Method: | H141 - Storage, Bulking, And/Or Transfer Off Site--No Treatment/Reovery (H010-H129) Or (H131-H135) |
| Quantity Tons: | 0.05 |
| Waste Quantity: | 100 |
| Quantity Unit: | P |
| Additional Code 1: | Not reported |
| Additional Code 2: | Not reported |
| Additional Code 3: | Not reported |
| Additional Code 4: | Not reported |
| Additional Code 5: | Not reported |
| | |
| Shipment Date: | 20070213 |
| Creation Date: | 8/9/2007 18:30:58 |
| Receipt Date: | 20070221 |
| Manifest ID: | 001680288JJK |
| Trans EPA ID: | CAD981696420 |
| Trans Name: | EVERGREEN ENVIRONMENTAL SERVICE |
| Trans 2 EPA ID: | Not reported |
| Trans 2 Name: | Not reported |
| TSDF EPA ID: | CAD028409019 |
| Trans Name: | CROSBY & OVERTON |
| TSDF Alt EPA ID: | Not reported |
| TSDF Alt Name: | Not reported |
| CA Waste Code: | 352 - Other organic solids |
| RCRA Code: | Not reported |
| Disposal Method: | H141 - Storage, Bulking, And/Or Transfer Off Site--No Treatment/Reovery (H010-H129) Or (H131-H135) |
| Quantity Tons: | 0.03 |
| Waste Quantity: | 60 |
| Quantity Unit: | P |
| Additional Code 1: | Not reported |
| Additional Code 2: | Not reported |
| Additional Code 3: | Not reported |
| Additional Code 4: | Not reported |
| Additional Code 5: | Not reported |

Additional Info:

| | |
|---|---|
| Year: | 2005 |

**BORDER TIRES #8 (Continued)** **S113114744**

| | |
|---|---|
| Gen EPA ID: | CAL000230032 |
| Shipment Date: | 20051121 |
| Creation Date: | 1/3/2007 18:30:08 |
| Receipt Date: | 20051128 |
| Manifest ID: | 24337031 |
| Trans EPA ID: | CAD982413262 |
| Trans Name: | EVERGREEN ENVIRONMENTAL SERVICES |
| Trans 2 EPA ID: | Not reported |
| Trans 2 Name: | Not reported |
| TSDF EPA ID: | CAD028409019 |
| Trans Name: | CROSBY & OVERTON |
| TSDF Alt EPA ID: | CAD028409019 |
| TSDF Alt Name: | Not reported |
| CA Waste Code: | 352 - Other organic solids |
| RCRA Code: | Not reported |
| Disposal Method: | - Not reported |
| Quantity Tons: | 0.1 |
| Waste Quantity: | 200 |
| Quantity Unit: | P |
| Additional Code 1: | Not reported |
| Additional Code 2: | Not reported |
| Additional Code 3: | Not reported |
| Additional Code 4: | Not reported |
| Additional Code 5: | Not reported |
| Shipment Date: | 20051102 |
| Creation Date: | 3/14/2007 18:30:14 |
| Receipt Date: | 20051109 |
| Manifest ID: | 24337059 |
| Trans EPA ID: | CAD982413262 |
| Trans Name: | EVERGREEN ENVIRONMENTAL SERVICES |
| Trans 2 EPA ID: | Not reported |
| Trans 2 Name: | Not reported |
| TSDF EPA ID: | CAD028409019 |
| Trans Name: | CROSBY & OVERTON |
| TSDF Alt EPA ID: | CAD028409019 |
| TSDF Alt Name: | Not reported |
| CA Waste Code: | 352 - Other organic solids |
| RCRA Code: | Not reported |
| Disposal Method: | H01 - Transfer Station |
| Quantity Tons: | 0.3 |
| Waste Quantity: | 600 |
| Quantity Unit: | P |
| Additional Code 1: | Not reported |
| Additional Code 2: | Not reported |
| Additional Code 3: | Not reported |
| Additional Code 4: | Not reported |
| Additional Code 5: | Not reported |
| Shipment Date: | 20051014 |
| Creation Date: | 12/22/2006 18:30:28 |
| Receipt Date: | 20051021 |
| Manifest ID: | 24337000 |
| Trans EPA ID: | CAD982413262 |
| Trans Name: | EVERGREEN ENVIRONMENTAL SERVICES |
| Trans 2 EPA ID: | Not reported |

**BORDER TIRES #8 (Continued)** **S113114744**

| | |
|---|---|
| Trans 2 Name: | Not reported |
| TSDF EPA ID: | CAD028409019 |
| Trans Name: | CROSBY & OVERTON |
| TSDF Alt EPA ID: | CAD028409019 |
| TSDF Alt Name: | Not reported |
| CA Waste Code: | 352 - Other organic solids |
| RCRA Code: | Not reported |
| Disposal Method: | H01 - Transfer Station |
| Quantity Tons: | 0.1 |
| Waste Quantity: | 200 |
| Quantity Unit: | P |
| Additional Code 1: | Not reported |
| Additional Code 2: | Not reported |
| Additional Code 3: | Not reported |
| Additional Code 4: | Not reported |
| Additional Code 5: | Not reported |

| | |
|---|---|
| Shipment Date: | 20050913 |
| Creation Date: | 8/23/2006 18:35:03 |
| Receipt Date: | 20050916 |
| Manifest ID: | 24337076 |
| Trans EPA ID: | CAD982413262 |
| Trans Name: | EVERGREEN ENVIRONMENTAL SERVICES |
| Trans 2 EPA ID: | Not reported |
| Trans 2 Name: | Not reported |
| TSDF EPA ID: | CAD028409019 |
| Trans Name: | CROSBY & OVERTON |
| TSDF Alt EPA ID: | CAD028409019 |
| TSDF Alt Name: | Not reported |
| CA Waste Code: | 352 - Other organic solids |
| RCRA Code: | Not reported |
| Disposal Method: | H01 - Transfer Station |
| Quantity Tons: | 0.125 |
| Waste Quantity: | 250 |
| Quantity Unit: | P |
| Additional Code 1: | Not reported |
| Additional Code 2: | Not reported |
| Additional Code 3: | Not reported |
| Additional Code 4: | Not reported |
| Additional Code 5: | Not reported |

| | |
|---|---|
| Shipment Date: | 20050830 |
| Creation Date: | 8/23/2006 18:32:59 |
| Receipt Date: | 20050906 |
| Manifest ID: | 24337052 |
| Trans EPA ID: | CAD982413262 |
| Trans Name: | EVERGREEN ENVIRONMENTAL SERVICES |
| Trans 2 EPA ID: | Not reported |
| Trans 2 Name: | Not reported |
| TSDF EPA ID: | CAD028409019 |
| Trans Name: | CROSBY & OVERTON |
| TSDF Alt EPA ID: | CAD028409019 |
| TSDF Alt Name: | Not reported |
| CA Waste Code: | 352 - Other organic solids |
| RCRA Code: | Not reported |
| Disposal Method: | - Not reported |
| Quantity Tons: | 1 |

**BORDER TIRES #8 (Continued)** **S113114744**

| | |
|---|---|
| Waste Quantity: | 2000 |
| Quantity Unit: | P |
| Additional Code 1: | Not reported |
| Additional Code 2: | Not reported |
| Additional Code 3: | Not reported |
| Additional Code 4: | Not reported |
| Additional Code 5: | Not reported |
| | |
| Shipment Date: | 20050805 |
| Creation Date: | 4/13/2006 18:45:56 |
| Receipt Date: | 20050812 |
| Manifest ID: | 22603124 |
| Trans EPA ID: | CAD982413262 |
| Trans Name: | EVERGREEN ENVIRONMENTAL SERVICES |
| Trans 2 EPA ID: | Not reported |
| Trans 2 Name: | Not reported |
| TSDF EPA ID: | CAD028409019 |
| Trans Name: | CROSBY & OVERTON |
| TSDF Alt EPA ID: | CAD028409019 |
| TSDF Alt Name: | Not reported |
| CA Waste Code: | 352 - Other organic solids |
| RCRA Code: | Not reported |
| Disposal Method: | H01 - Transfer Station |
| Quantity Tons: | 0.1 |
| Waste Quantity: | 200 |
| Quantity Unit: | P |
| Additional Code 1: | Not reported |
| Additional Code 2: | Not reported |
| Additional Code 3: | Not reported |
| Additional Code 4: | Not reported |
| Additional Code 5: | Not reported |
| | |
| Shipment Date: | 20050714 |
| Creation Date: | 10/7/2005 18:42:04 |
| Receipt Date: | 20050722 |
| Manifest ID: | 24342423 |
| Trans EPA ID: | CAD982413262 |
| Trans Name: | EVERGREEN ENVIRONMENTAL SERVICES |
| Trans 2 EPA ID: | Not reported |
| Trans 2 Name: | Not reported |
| TSDF EPA ID: | CAD028409019 |
| Trans Name: | CROSBY & OVERTON |
| TSDF Alt EPA ID: | Not reported |
| TSDF Alt Name: | Not reported |
| CA Waste Code: | 352 - Other organic solids |
| RCRA Code: | Not reported |
| Disposal Method: | H01 - Transfer Station |
| Quantity Tons: | 0.075 |
| Waste Quantity: | 150 |
| Quantity Unit: | P |
| Additional Code 1: | Not reported |
| Additional Code 2: | Not reported |
| Additional Code 3: | Not reported |
| Additional Code 4: | Not reported |
| Additional Code 5: | Not reported |
| | |
| Shipment Date: | 20050701 |

**BORDER TIRES #8 (Continued)** **S113114744**

| | |
|---|---|
| Creation Date: | 10/11/2005 18:31:29 |
| Receipt Date: | 20050707 |
| Manifest ID: | 22602834 |
| Trans EPA ID: | CAD982413262 |
| Trans Name: | EVERGREEN ENVIRONMENTAL SERVICES |
| Trans 2 EPA ID: | Not reported |
| Trans 2 Name: | Not reported |
| TSDF EPA ID: | CAD028409019 |
| Trans Name: | CROSBY & OVERTON |
| TSDF Alt EPA ID: | CAD028409019 |
| TSDF Alt Name: | Not reported |
| CA Waste Code: | 352 - Other organic solids |
| RCRA Code: | Not reported |
| Disposal Method: | - Not reported |
| Quantity Tons: | 0.15 |
| Waste Quantity: | 300 |
| Quantity Unit: | P |
| Additional Code 1: | Not reported |
| Additional Code 2: | Not reported |
| Additional Code 3: | Not reported |
| Additional Code 4: | Not reported |
| Additional Code 5: | Not reported |

| | |
|---|---|
| Shipment Date: | 20050602 |
| Creation Date: | 9/13/2005 18:30:54 |
| Receipt Date: | 20050610 |
| Manifest ID: | 22602820 |
| Trans EPA ID: | CAD982413262 |
| Trans Name: | EVERGREEN ENVIRONMENTAL SERVICES |
| Trans 2 EPA ID: | Not reported |
| Trans 2 Name: | Not reported |
| TSDF EPA ID: | CAD028409019 |
| Trans Name: | CROSBY & OVERTON |
| TSDF Alt EPA ID: | CAD028409019 |
| TSDF Alt Name: | Not reported |
| CA Waste Code: | 352 - Other organic solids |
| RCRA Code: | NONE |
| Disposal Method: | H01 - Transfer Station |
| Quantity Tons: | 0.1 |
| Waste Quantity: | 200 |
| Quantity Unit: | P |
| Additional Code 1: | Not reported |
| Additional Code 2: | Not reported |
| Additional Code 3: | Not reported |
| Additional Code 4: | Not reported |
| Additional Code 5: | Not reported |

| | |
|---|---|
| Shipment Date: | 20050517 |
| Creation Date: | 8/17/2005 18:32:04 |
| Receipt Date: | 20050520 |
| Manifest ID: | 22602855 |
| Trans EPA ID: | CAD982413262 |
| Trans Name: | EVERGREEN ENVIRONMENTAL SERVICES |
| Trans 2 EPA ID: | Not reported |
| Trans 2 Name: | Not reported |
| TSDF EPA ID: | CAD028409019 |
| Trans Name: | CROSBY & OVERTON |

**BORDER TIRES #8 (Continued)** **S113114744**

| | |
|---|---|
| TSDF Alt EPA ID: | CAD028409019 |
| TSDF Alt Name: | Not reported |
| CA Waste Code: | 352 - Other organic solids |
| RCRA Code: | NONE |
| Disposal Method: | H01 - Transfer Station |
| Quantity Tons: | 0.1 |
| Waste Quantity: | 200 |
| Quantity Unit: | P |
| Additional Code 1: | Not reported |
| Additional Code 2: | Not reported |
| Additional Code 3: | Not reported |
| Additional Code 4: | Not reported |
| Additional Code 5: | Not reported |

Additional Info:

| | |
|---|---|
| Year: | 2001 |
| Gen EPA ID: | CAL000230032 |
| Shipment Date: | 20011220 |
| Creation Date: | 7/19/2002 16:09:28 |
| Receipt Date: | 20020104 |
| Manifest ID: | 21083562 |
| Trans EPA ID: | CAD982413262 |
| Trans Name: | Not reported |
| Trans 2 EPA ID: | CAD980585293 |
| Trans 2 Name: | Not reported |
| TSDF EPA ID: | AZD980892731 |
| Trans Name: | Not reported |
| TSDF Alt EPA ID: | Not reported |
| TSDF Alt Name: | Not reported |
| CA Waste Code: | 352 - Other organic solids |
| RCRA Code: | Not reported |
| Disposal Method: | D80 - Disposal, Land Fill |
| Quantity Tons: | 0.25 |
| Waste Quantity: | 500 |
| Quantity Unit: | P |
| Additional Code 1: | Not reported |
| Additional Code 2: | Not reported |
| Additional Code 3: | Not reported |
| Additional Code 4: | Not reported |
| Additional Code 5: | Not reported |

Additional Info:

| | |
|---|---|
| Year: | 2008 |
| Gen EPA ID: | CAL000230032 |
| Shipment Date: | 20080724 |
| Creation Date: | 11/5/2007 18:30:21 |
| Receipt Date: | 20070727 |
| Manifest ID: | 002464070JJK |
| Trans EPA ID: | CAD982413262 |
| Trans Name: | EVERGREEN ENVIRONMENTAL SERVICES |
| Trans 2 EPA ID: | Not reported |
| Trans 2 Name: | Not reported |
| TSDF EPA ID: | CAD981696420 |
| Trans Name: | EVERGREEN ENVIRONMENTAL SVCS |

**BORDER TIRES #8 (Continued)** **S113114744**

| | |
|---|---|
| TSDF Alt EPA ID: | Not reported |
| TSDF Alt Name: | Not reported |
| CA Waste Code: | 352 - Other organic solids |
| RCRA Code: | Not reported |
| Disposal Method: | H141 - Storage, Bulking, And/Or Transfer Off Site--No Treatment/Reovery (H010-H129) Or (H131-H135) |
| Quantity Tons: | 0.08 |
| Waste Quantity: | 160 |
| Quantity Unit: | P |
| Additional Code 1: | Not reported |
| Additional Code 2: | Not reported |
| Additional Code 3: | Not reported |
| Additional Code 4: | Not reported |
| Additional Code 5: | Not reported |
| | |
| Shipment Date: | 20080513 |
| Creation Date: | 9/4/2008 18:30:30 |
| Receipt Date: | 20080519 |
| Manifest ID: | 001681684JJK |
| Trans EPA ID: | CAD982413262 |
| Trans Name: | EVERGREEN ENVIRONMENTAL SERVICES |
| Trans 2 EPA ID: | Not reported |
| Trans 2 Name: | Not reported |
| TSDF EPA ID: | CAD028409019 |
| Trans Name: | CROSBY AND OVERTON |
| TSDF Alt EPA ID: | Not reported |
| TSDF Alt Name: | Not reported |
| CA Waste Code: | 352 - Other organic solids |
| RCRA Code: | Not reported |
| Disposal Method: | H141 - Storage, Bulking, And/Or Transfer Off Site--No Treatment/Reovery (H010-H129) Or (H131-H135) |
| Quantity Tons: | 0.1 |
| Waste Quantity: | 200 |
| Quantity Unit: | P |
| Additional Code 1: | Not reported |
| Additional Code 2: | Not reported |
| Additional Code 3: | Not reported |
| Additional Code 4: | Not reported |
| Additional Code 5: | Not reported |
| | |
| Shipment Date: | 20080423 |
| Creation Date: | 9/4/2008 18:30:23 |
| Receipt Date: | 20080428 |
| Manifest ID: | 003941801JJK |
| Trans EPA ID: | CAD982413262 |
| Trans Name: | EVERGREEN ENVIRONMENTAL SERVICES |
| Trans 2 EPA ID: | Not reported |
| Trans 2 Name: | Not reported |
| TSDF EPA ID: | CAD028409019 |
| Trans Name: | CROSBY & OVERTON |
| TSDF Alt EPA ID: | Not reported |
| TSDF Alt Name: | Not reported |
| CA Waste Code: | 352 - Other organic solids |
| RCRA Code: | Not reported |
| Disposal Method: | H141 - Storage, Bulking, And/Or Transfer Off Site--No Treatment/Reovery (H010-H129) Or (H131-H135) |
| Quantity Tons: | 0.1 |

**BORDER TIRES #8 (Continued)** **S113114744**

| | |
|---|---|
| Waste Quantity: | 200 |
| Quantity Unit: | P |
| Additional Code 1: | Not reported |
| Additional Code 2: | Not reported |
| Additional Code 3: | Not reported |
| Additional Code 4: | Not reported |
| Additional Code 5: | Not reported |
| | |
| Shipment Date: | 20080423 |
| Creation Date: | 9/4/2008 18:30:23 |
| Receipt Date: | 20080428 |
| Manifest ID: | 003941801JJK |
| Trans EPA ID: | CAD982413262 |
| Trans Name: | EVERGREEN ENVIRONMENTAL SERVICES |
| Trans 2 EPA ID: | Not reported |
| Trans 2 Name: | Not reported |
| TSDF EPA ID: | CAD028409019 |
| Trans Name: | CROSBY & OVERTON |
| TSDF Alt EPA ID: | Not reported |
| TSDF Alt Name: | Not reported |
| CA Waste Code: | 331 - Off-specification, aged, or surplus organics |
| RCRA Code: | D018 |
| Disposal Method: | H061 - Fuel Blending Prior To Energy Recovery At Another Site |
| Quantity Tons: | 0.3135 |
| Waste Quantity: | 95 |
| Quantity Unit: | G |
| Additional Code 1: | D001 |
| Additional Code 2: | Not reported |
| Additional Code 3: | Not reported |
| Additional Code 4: | Not reported |
| Additional Code 5: | Not reported |
| | |
| Shipment Date: | 20080303 |
| Creation Date: | 5/5/2008 18:30:17 |
| Receipt Date: | 20080310 |
| Manifest ID: | 003855375JJK |
| Trans EPA ID: | CAD982413262 |
| Trans Name: | EVERGREEN ENVIRONMENTAL SERVICES |
| Trans 2 EPA ID: | Not reported |
| Trans 2 Name: | Not reported |
| TSDF EPA ID: | CAD028409019 |
| Trans Name: | CROSBY & OVERTON |
| TSDF Alt EPA ID: | Not reported |
| TSDF Alt Name: | Not reported |
| CA Waste Code: | 213 - Hydrocarbon solvents (benzene, hexane, Stoddard, etc. |
| RCRA Code: | D018 |
| Disposal Method: | H061 - Fuel Blending Prior To Energy Recovery At Another Site |
| Quantity Tons: | 0.4587 |
| Waste Quantity: | 110 |
| Quantity Unit: | G |
| Additional Code 1: | D001 |
| Additional Code 2: | Not reported |
| Additional Code 3: | Not reported |
| Additional Code 4: | Not reported |
| Additional Code 5: | Not reported |
| | |
| Shipment Date: | 20080303 |

**BORDER TIRES #8 (Continued)** **S113114744**

| | |
|---|---|
| Creation Date: | 4/22/2008 18:30:50 |
| Receipt Date: | 20080307 |
| Manifest ID: | 003855376JJK |
| Trans EPA ID: | CAD982413262 |
| Trans Name: | EVERGREEN ENVIROMENTAL SERVICES |
| Trans 2 EPA ID: | Not reported |
| Trans 2 Name: | Not reported |
| TSDF EPA ID: | CAD981696420 |
| Trans Name: | EVERGREEN ENVIRONMENTAL SVCS |
| TSDF Alt EPA ID: | Not reported |
| TSDF Alt Name: | Not reported |
| CA Waste Code: | 352 - Other organic solids |
| RCRA Code: | Not reported |
| Disposal Method: | H141 - Storage, Bulking, And/Or Transfer Off Site--No Treatment/Reovery (H010-H129) Or (H131-H135) |
| Quantity Tons: | 0.3 |
| Waste Quantity: | 600 |
| Quantity Unit: | P |
| Additional Code 1: | Not reported |
| Additional Code 2: | Not reported |
| Additional Code 3: | Not reported |
| Additional Code 4: | Not reported |
| Additional Code 5: | Not reported |
| | |
| Shipment Date: | 20080201 |
| Creation Date: | 3/28/2008 18:30:20 |
| Receipt Date: | 20080208 |
| Manifest ID: | 003855098JJK |
| Trans EPA ID: | CAD982413262 |
| Trans Name: | EVERGREEN ENVIRONMENTAL SERVICES |
| Trans 2 EPA ID: | Not reported |
| Trans 2 Name: | Not reported |
| TSDF EPA ID: | CAD981696420 |
| Trans Name: | EVERGREEN ENVIRONMENTAL SVCS |
| TSDF Alt EPA ID: | Not reported |
| TSDF Alt Name: | Not reported |
| CA Waste Code: | 352 - Other organic solids |
| RCRA Code: | Not reported |
| Disposal Method: | H141 - Storage, Bulking, And/Or Transfer Off Site--No Treatment/Reovery (H010-H129) Or (H131-H135) |
| Quantity Tons: | 0.05 |
| Waste Quantity: | 100 |
| Quantity Unit: | P |
| Additional Code 1: | Not reported |
| Additional Code 2: | Not reported |
| Additional Code 3: | Not reported |
| Additional Code 4: | Not reported |
| Additional Code 5: | Not reported |
| | |
| Shipment Date: | 20080201 |
| Creation Date: | 4/3/2008 18:30:13 |
| Receipt Date: | 20080211 |
| Manifest ID: | 003855091JJK |
| Trans EPA ID: | CAD982413262 |
| Trans Name: | EVERGREEN ENVIRONMENTAL SERVICES |
| Trans 2 EPA ID: | Not reported |
| Trans 2 Name: | Not reported |

**BORDER TIRES #8 (Continued)** **S113114744**

| | |
|---|---|
| TSDF EPA ID: | CAD028409019 |
| Trans Name: | CROSBY & OVERTON |
| TSDF Alt EPA ID: | Not reported |
| TSDF Alt Name: | Not reported |
| CA Waste Code: | 331 - Off-specification, aged, or surplus organics |
| RCRA Code: | D018 |
| Disposal Method: | H061 - Fuel Blending Prior To Energy Recovery At Another Site |
| Quantity Tons: | 0.5445 |
| Waste Quantity: | 165 |
| Quantity Unit: | G |
| Additional Code 1: | D001 |
| Additional Code 2: | Not reported |
| Additional Code 3: | Not reported |
| Additional Code 4: | Not reported |
| Additional Code 5: | Not reported |
| | |
| Shipment Date: | 20080111 |
| Creation Date: | 3/28/2008 18:30:25 |
| Receipt Date: | 20080121 |
| Manifest ID: | 001461350JJK |
| Trans EPA ID: | CAD982413262 |
| Trans Name: | EVERGREEN ENVIRONMENTAL SERVICES |
| Trans 2 EPA ID: | Not reported |
| Trans 2 Name: | Not reported |
| TSDF EPA ID: | CAD028409019 |
| Trans Name: | CROSBY AND OVERTON |
| TSDF Alt EPA ID: | Not reported |
| TSDF Alt Name: | Not reported |
| CA Waste Code: | 343 - Unspecified organic liquid mixture |
| RCRA Code: | Not reported |
| Disposal Method: | H141 - Storage, Bulking, And/Or Transfer Off Site--No Treatment/Reovery (H010-H129) Or (H131-H135) |
| Quantity Tons: | 0.075 |
| Waste Quantity: | 150 |
| Quantity Unit: | P |
| Additional Code 1: | Not reported |
| Additional Code 2: | Not reported |
| Additional Code 3: | Not reported |
| Additional Code 4: | Not reported |
| Additional Code 5: | Not reported |

CERS:

| | |
|---|---|
| Name: | BORDER TIRES #8 |
| Address: | 12208 INDUSTRY RD |
| City,State,Zip: | LAKESIDE, CA 92040 |
| Site ID: | 162389 |
| CERS ID: | 10372069 |
| CERS Description: | Chemical Storage Facilities |

Violations:

| | |
|---|---|
| Site ID: | 162389 |
| Site Name: | Border Tires #8 |
| Violation Date: | 02-03-2016 |
| Citation: | 40 CFR 1 265.172 - U.S. Code of Federal Regulations, Title 40, Chapter 1, Section(s) 265.172 |
| Violation Description: | Failure to accumulate or store hazardous waste in a lined/compatible container. |

**BORDER TIRES #8 (Continued)** **S113114744**

| | |
|---|---|
| Violation Notes: | Returned to compliance on 02/18/2016. |
| Violation Division: | San Diego County Department of Env Health |
| Violation Program: | HW |
| Violation Source: | CERS |
| | |
| Site ID: | 162389 |
| Site Name: | Border Tires #8 |
| Violation Date: | 02-03-2016 |
| Citation: | 22 CCR 12 66262.40(a) - California Code of Regulations, Title 22, Chapter 12, Section(s) 66262.40(a) |
| Violation Description: | Failure to maintain uniform hazardous waste manifest, consolidated manifest, or bills of lading copies for three years. |
| Violation Notes: | Returned to compliance on 02/15/2016. |
| Violation Division: | San Diego County Department of Env Health |
| Violation Program: | HW |
| Violation Source: | CERS |
| | |
| Site ID: | 162389 |
| Site Name: | Border Tires #8 |
| Violation Date: | 07-23-2013 |
| Citation: | HSC 6.95 25510 - California Health and Safety Code, Chapter 6.95, Section(s) 25510 |
| Violation Description: | Failure to update hazardous material inventory within 30 days when one of the following occurs: A 100 percent or more increase in the quantity of a previously disclosed material. Any handling of a previously undisclosed hazardous materials A change of business address, business ownership, or business name. |
| Violation Notes: | Returned to compliance on 07/11/2014. |
| Violation Division: | San Diego County Department of Env Health |
| Violation Program: | HMRRP |
| Violation Source: | CERS |
| | |
| Site ID: | 162389 |
| Site Name: | Border Tires #8 |
| Violation Date: | 02-03-2016 |
| Citation: | HSC 6.95 25508(a)(1) - California Health and Safety Code, Chapter 6.95, Section(s) 25508(a)(1) |
| Violation Description: | Failure to complete and electronically submit hazardous material inventory information for all reportable hazardous materials on site at or above reportable quantities. |
| Violation Notes: | Returned to compliance on 02/26/2016. |
| Violation Division: | San Diego County Department of Env Health |
| Violation Program: | HMRRP |
| Violation Source: | CERS |
| | |
| Site ID: | 162389 |
| Site Name: | Border Tires #8 |
| Violation Date: | 11-20-2017 |
| Citation: | HSC 6.95 25508(a)(1) - California Health and Safety Code, Chapter 6.95, Section(s) 25508(a)(1) |
| Violation Description: | Failure to complete and electronically submit hazardous material inventory information for all reportable hazardous materials on site at or above reportable quantities. |
| Violation Notes: | Returned to compliance on 12/12/2017. |
| Violation Division: | San Diego County Department of Env Health |
| Violation Program: | HMRRP |
| Violation Source: | CERS |

**BORDER TIRES #8 (Continued)** **S113114744**

Site ID: 162389
Site Name: Border Tires #8
Violation Date: 11-20-2017
Citation: 22 CCR 12 66262.40(a) - California Code of Regulations, Title 22, Chapter 12, Section(s) 66262.40(a)
Violation Description: Failure to keep a copy of each properly signed manifest for at least three years from the date the waste was accepted by the initial transporter. The manifest signed at the time the waste was accepted for transport shall be kept until receiving a signed copy from the designated facility which received the waste.
Violation Notes: Returned to compliance on 11/21/2017.
Violation Division: San Diego County Department of Env Health
Violation Program: HW
Violation Source: CERS

Evaluation:
Eval General Type: Compliance Evaluation Inspection
Eval Date: 11-20-2017
Violations Found: Yes
Eval Type: Routine done by local agency
Eval Notes: Inspector: Griffin Donelle Inspection ID:5842507
Eval Division: San Diego County Department of Env Health
Eval Program: HMRRP
Eval Source: CERS

Eval General Type: Compliance Evaluation Inspection
Eval Date: 07-23-2013
Violations Found: Yes
Eval Type: Routine done by local agency
Eval Notes: Inspector: Fitzmaurice Mark Inspection ID:4888702
Eval Division: San Diego County Department of Env Health
Eval Program: HMRRP
Eval Source: CERS

Eval General Type: Compliance Evaluation Inspection
Eval Date: 07-23-2013
Violations Found: No
Eval Type: Routine done by local agency
Eval Notes: Inspector: Fitzmaurice Mark Inspection ID:4888702
Eval Division: San Diego County Department of Env Health
Eval Program: HW
Eval Source: CERS

Eval General Type: Compliance Evaluation Inspection
Eval Date: 11-20-2017
Violations Found: Yes
Eval Type: Routine done by local agency
Eval Notes: Inspector: Griffin Donelle Inspection ID:5842507
Eval Division: San Diego County Department of Env Health
Eval Program: HW
Eval Source: CERS

Eval General Type: Compliance Evaluation Inspection
Eval Date: 02-03-2016
Violations Found: Yes
Eval Type: Routine done by local agency
Eval Notes: Inspector: Griffin Donelle Inspection ID:5013056

**BORDER TIRES #8 (Continued)** **S113114744**

Eval Division: San Diego County Department of Env Health
Eval Program: HMRRP
Eval Source: CERS

Eval General Type: Compliance Evaluation Inspection
Eval Date: 02-03-2016
Violations Found: Yes
Eval Type: Routine done by local agency
Eval Notes: Inspector: Griffin Donelle Inspection ID:5013056
Eval Division: San Diego County Department of Env Health
Eval Program: HW
Eval Source: CERS

Coordinates:
Site ID: 162389
Facility Name: Border Tires #8
Env Int Type Code: HWG
Program ID: 10372069
Coord Name: Not reported
Ref Point Type Desc: Center of a facility or station.
Latitude: 32.860530
Longitude: -116.928660

Affiliation:
Affiliation Type Desc: Parent Corporation
Entity Name: RJ Border Recapping, LLC dba Border Tire
Entity Title: Not reported
Affiliation Address: Not reported
Affiliation City: Not reported
Affiliation State: Not reported
Affiliation Country: Not reported
Affiliation Zip: Not reported
Affiliation Phone: Not reported

Affiliation Type Desc: Property Owner
Entity Name: HAMANN PROPERTY MANAGEMENT
Entity Title: Not reported
Affiliation Address: 1000 Pioneer Way
Affiliation City: El Cajon
Affiliation State: CA
Affiliation Country: United States
Affiliation Zip: 92020
Affiliation Phone: (619) 440-7424

Affiliation Type Desc: Facility Mailing Address
Entity Name: Mailing Address
Entity Title: Not reported
Affiliation Address: 12208 Industry Road
Affiliation City: Lakeside
Affiliation State: CA
Affiliation Country: Not reported
Affiliation Zip: 92040
Affiliation Phone: Not reported

Affiliation Type Desc: Identification Signer
Entity Name: JEFF RICCIARDI

**BORDER TIRES #8 (Continued)** **S113114744**

| | |
|---|---|
| Entity Title: | CENTER MANAGER |
| Affiliation Address: | Not reported |
| Affiliation City: | Not reported |
| Affiliation State: | Not reported |
| Affiliation Country: | Not reported |
| Affiliation Zip: | Not reported |
| Affiliation Phone: | Not reported |
| | |
| Affiliation Type Desc: | Operator |
| Entity Name: | JEFF RICCIARDI |
| Entity Title: | Not reported |
| Affiliation Address: | Not reported |
| Affiliation City: | Not reported |
| Affiliation State: | Not reported |
| Affiliation Country: | Not reported |
| Affiliation Zip: | Not reported |
| Affiliation Phone: | (619) 596-8473 |
| | |
| Affiliation Type Desc: | CUPA District |
| Entity Name: | San Diego County Env Health |
| Entity Title: | Not reported |
| Affiliation Address: | PO Box 129261 |
| Affiliation City: | San Diego |
| Affiliation State: | CA |
| Affiliation Country: | Not reported |
| Affiliation Zip: | 92112-9261 |
| Affiliation Phone: | (858) 505-6880 |
| | |
| Affiliation Type Desc: | Document Preparer |
| Entity Name: | Jeff Ricciardi |
| Entity Title: | Not reported |
| Affiliation Address: | Not reported |
| Affiliation City: | Not reported |
| Affiliation State: | Not reported |
| Affiliation Country: | Not reported |
| Affiliation Zip: | Not reported |
| Affiliation Phone: | Not reported |
| | |
| Affiliation Type Desc: | Environmental Contact |
| Entity Name: | Chris Lampel |
| Entity Title: | Not reported |
| Affiliation Address: | 11511 Allecingie Pkwy |
| Affiliation City: | Richmond |
| Affiliation State: | VA |
| Affiliation Country: | Not reported |
| Affiliation Zip: | 23235 |
| Affiliation Phone: | Not reported |
| | |
| Affiliation Type Desc: | Legal Owner |
| Entity Name: | RJ Border Recapping LLC |
| Entity Title: | Not reported |
| Affiliation Address: | 900 Loma Verde Suite E |
| Affiliation City: | El Paso |
| Affiliation State: | TX |
| Affiliation Country: | United States |
| Affiliation Zip: | 79936 |
| Affiliation Phone: | (915) 858-4644 |

**BORDER TIRES #8 (Continued)** **S113114744**

HWTS:

| | |
|---|---|
| Name: | BAY CITY EQUIPMENT INDUSTRIES INC DBA BAY CITY ELECTRIC WORKS |
| Address: | 12208 INDUSTRY RD |
| Address 2: | Not reported |
| City,State,Zip: | LAKESIDE, CA 920400000 |
| EPA ID: | CAL000230032 |
| Inactive Date: | 04/25/2008 |
| Create Date: | 12/18/2001 |
| Last Act Date: | 10/26/2011 |
| Mailing Name: | Not reported |
| Mailing Address: | 12208 INDUSTRY RD |
| Mailing Address 2: | Not reported |
| Mailing City,State,Zip: | LAKESIDE, CA 920400000 |
| Owner Name: | BAY CITY ELECTRIC WORKS, INC. |
| Owner Address: | 12208 INDUSTRY RD |
| Owner Address 2: | Not reported |
| Owner City,State,Zip: | LAKESIDE, CA 920400000 |
| Contact Name: | PRISCILLA VARLEY |
| Contact Address: | 12208 INDUSTRY RD |
| Contact Address 2: | Not reported |
| City,State,Zip: | LAKESIDE, CA 920400000 |

---

**AG405** **BORDER RECAPPING LLC DBA BORDER TIRE** **RCRA NonGen / NLR** **1024873501**
**NNE** **12208 INDUSTRY RD** **CAL000442153**
**1/8-1/4** **LAKESIDE, CA 92040**
**0.198 mi.**
**1048 ft.** **Site 3 of 13 in cluster AG**

**Relative:**
**Higher**

**Actual:**
**396 ft.**

RCRA NonGen / NLR:

| | |
|---|---|
| Date form received by agency: | 2019-01-02 00:00:00.0 |
| Facility name: | BORDER RECAPPING LLC DBA BORDER TIRE |
| Facility address: | 12208 INDUSTRY RD<br>LAKESIDE, CA 92040 |
| EPA ID: | CAL000442153 |
| Contact: | JEFF RICCIARDI |
| Contact address: | 12208 INDUSTRY RD<br>LAKESIDE, CA 92040 |
| Contact country: | Not reported |
| Contact telephone: | 619-596-8473 |
| Contact email: | JEFF.RICCIARDI@BORDER-TIRE.COM |
| EPA Region: | 09 |
| Classification: | Non-Generator |
| Description: | Handler: Non-Generators do not presently generate hazardous waste |

Owner/Operator Summary:

| | |
|---|---|
| Owner/operator name: | JEFF RICCIARDI |
| Owner/operator address: | 12208 INDUSTRY RD<br>LAKESIDE, CA 92040 |
| Owner/operator country: | Not reported |
| Owner/operator telephone: | 619-596-8473 |
| Owner/operator email: | Not reported |
| Owner/operator fax: | Not reported |
| Owner/operator extension: | Not reported |
| Legal status: | Other |
| Owner/Operator Type: | Operator |
| Owner/Op start date: | Not reported |
| Owner/Op end date: | Not reported |

**BORDER RECAPPING LLC DBA BORDER TIRE (Continued)** **1024873501**

Owner/operator name: BORDER RECAPPING LLC DBA BORDERTIRE
Owner/operator address: 900 LOMA VERDE
EL PASO, TX 79936
Owner/operator country: Not reported
Owner/operator telephone: 575-541-4259
Owner/operator email: Not reported
Owner/operator fax: Not reported
Owner/operator extension: Not reported
Legal status: Other
Owner/Operator Type: Owner
Owner/Op start date: Not reported
Owner/Op end date: Not reported

Handler Activities Summary:
U.S. importer of hazardous waste: No
Mixed waste (haz. and radioactive): No
Recycler of hazardous waste: No
Transporter of hazardous waste: Yes
Treater, storer or disposer of HW: No
Underground injection activity: No
On-site burner exemption: No
Furnace exemption: No
Used oil fuel burner: No
Used oil processor: No
User oil refiner: No
Used oil fuel marketer to burner: No
Used oil Specification marketer: No
Used oil transfer facility: No
Used oil transporter: No

Violation Status: No violations found

---

**AG406** **TIRE CENTERS WEST LLC #872** **RCRA NonGen / NLR** **1024836665**
**NNE** **12208 INDUSTRY RD** **CAL000380806**
**1/8-1/4** **LAKESIDE, CA 92040**
**0.198 mi.**
**1048 ft.** **Site 4 of 13 in cluster AG**

**Relative:**
**Higher**

**Actual:**
**396 ft.**

RCRA NonGen / NLR:
Date form received by agency: 2012-12-07 00:00:00.0
Facility name: TIRE CENTERS WEST LLC #872
Facility address: 12208 INDUSTRY RD
LAKESIDE, CA 92040
EPA ID: CAL000380806
Mailing address: P.O. BOX 218
DUNCAN, SC 29334-0218
Contact: RON DENNIS
Contact address: 310 INGLESBY PARKWAY
DUNCAN, SC 29334-9173
Contact country: Not reported
Contact telephone: 864-327-5491
Contact email: RONALD.DENNIS@TIRECENTERS.COM
EPA Region: 09
Classification: Non-Generator
Description: Handler: Non-Generators do not presently generate hazardous waste

Owner/Operator Summary:
Owner/operator name: RON DENNIS

**TIRE CENTERS WEST LLC #872 (Continued)** **1024836665**

| | |
|---|---|
| Owner/operator address: | 310 INGLESBY PARKWAY<br>DUNCAN, SC 29334 |
| Owner/operator country: | Not reported |
| Owner/operator telephone: | 864-327-5491 |
| Owner/operator email: | Not reported |
| Owner/operator fax: | Not reported |
| Owner/operator extension: | Not reported |
| Legal status: | Other |
| Owner/Operator Type: | Operator |
| Owner/Op start date: | Not reported |
| Owner/Op end date: | Not reported |

| | |
|---|---|
| Owner/operator name: | TIRE CENTERS WEST LLC |
| Owner/operator address: | 310 INGLESBY PKWY<br>DUNCAN, SC 29334 |
| Owner/operator country: | Not reported |
| Owner/operator telephone: | 864-327-5491 |
| Owner/operator email: | Not reported |
| Owner/operator fax: | Not reported |
| Owner/operator extension: | Not reported |
| Legal status: | Other |
| Owner/Operator Type: | Owner |
| Owner/Op start date: | Not reported |
| Owner/Op end date: | Not reported |

Handler Activities Summary:

| | |
|---|---|
| U.S. importer of hazardous waste: | No |
| Mixed waste (haz. and radioactive): | No |
| Recycler of hazardous waste: | No |
| Transporter of hazardous waste: | Yes |
| Treater, storer or disposer of HW: | No |
| Underground injection activity: | No |
| On-site burner exemption: | No |
| Furnace exemption: | No |
| Used oil fuel burner: | No |
| Used oil processor: | No |
| User oil refiner: | No |
| Used oil fuel marketer to burner: | No |
| Used oil Specification marketer: | No |
| Used oil transfer facility: | No |
| Used oil transporter: | No |

Violation Status: No violations found

---

**AG407** **BAY CITY EQUIPMENT INDUSTRIES** **AST** **1004041358**
**NNE** **12208 INDUSTRY RD** **San Diego Co. HMMD** **N/A**
**1/8-1/4** **LAKESIDE, CA**
**0.198 mi.**
**1048 ft.** **Site 5 of 13 in cluster AG**

**Relative:**
**Higher**

**Actual:**
**396 ft.**

AST:

| | |
|---|---|
| Name: | BAY CITY EQUIPMENT INDUSTRIES |
| Address: | 12208 INDUSTRY RD |
| City/Zip: | LAKESIDE, |
| Certified Unified Program Agencies: | San Diego |
| Owner: | BAY CITY EQUIPMENT INDUSTRIES, INC |
| Total Gallons: | 5850 |
| CERSID: | Not reported |

**BAY CITY EQUIPMENT INDUSTRIES (Continued)** **1004041358**

| | |
|---|---|
| Facility ID: | Not reported |
| Business Name: | Not reported |
| Phone: | Not reported |
| Fax: | Not reported |
| Mailing Address: | Not reported |
| Mailing Address City: | Not reported |
| Mailing Address State: | Not reported |
| Mailing Address Zip Code: | Not reported |
| Operator Name: | Not reported |
| Operator Phone: | Not reported |
| Owner Phone: | Not reported |
| Owner Mail Address: | Not reported |
| Owner State: | Not reported |
| Owner Zip Code: | Not reported |
| Owner Country: | Not reported |
| Property Owner Name: | Not reported |
| Property Owner Phone: | Not reported |
| Property Owner Mailing Address: | Not reported |
| Property Owner City: | Not reported |
| Property Owner Stat : | Not reported |
| Property Owner Zip Code: | Not reported |
| Property Owner Country: | Not reported |
| EPAID: | Not reported |

HMMD SAN DIEGO:

| | |
|---|---|
| Name: | BAY CITY ELECTRIC WORKS |
| Address: | 12208 INDUSTRY RD |
| City,State,Zip: | LAKESIDE, CA 92040 |
| Permit Number: | 209261 |
| Business Type: | 6HK70 |
| EPA Id Number: | CAL000332054 |
| APN: | 394-011-31-00 |
| Last HMMD Inspection: | 03/02/2012 |
| Facility Telephone: | 619-938-8200 |
| Permit Status: | INAC |
| Permit Expiration: | 09/30/2012 |
| Date Last Updated: | 11/02/2012 |
| Facility Owner: | BAY CITY EQUIPMENT INDUSTRIES, INC |
| Facility Mailing Address: | 12208 INDUSTRY RD |
| Facility Mailing City: | LAKESIDE |
| Facility Mailing State: | CA |
| Facility Mailing Zip: | 92040 |
| UST Owner: | Not reported |
| Handle Regulated Hazmat: | Y |
| Own Or Operate UST: | Not reported |
| Subject To APSA: | Y |
| Generate Haz Waste: | Y |
| Treat Haz Waste: | Not reported |
| Generate Medical Waste: | Not reported |

Violations Inactive Permits:

| | |
|---|---|
| Permit Number: | 209261 |
| Update Date: | 11/02/2012 |
| Inspection Date: | 09/30/2011 |
| Violation Code: | 6HV1012 |
| Violation: | SPCC PLAN NOT PREPARED |
| Violation Citation: | Spill Prevention Countermeasures & Control Plan not prepared as |

**BAY CITY EQUIPMENT INDUSTRIES (Continued)** **1004041358**

| | |
|---|---|
| | required. 25270.5 (c) |
| Activity: | Inactive Permit |
| | |
| Permit Number: | 209261 |
| Update Date: | 11/02/2012 |
| Inspection Date: | 09/30/2011 |
| Violation Code: | 6HV0225 |
| Violation: | ACCUMULATED HW>180 OR >270 DAYS |
| Violation Citation: | Accumulated waste too long (>180 or 270 days). 66262.34(d), CFR 262.34(e)&(f), &/or 25201(a) [>90 days for AHW waste] |
| Activity: | Inactive Permit |
| | |
| Permit Number: | 209261 |
| Update Date: | 11/02/2012 |
| Inspection Date: | 09/30/2011 |
| Violation Code: | 6HV0226 |
| Violation: | HW NOT ACCUMULATED IN TANK/CONTAINER |
| Violation Citation: | Did not accumulate waste in container or tank. 66262.34 (d)(2) |
| Activity: | Inactive Permit |
| | |
| Permit Number: | 209261 |
| Update Date: | 11/02/2012 |
| Inspection Date: | 09/30/2011 |
| Violation Code: | 6HV0227 |
| Violation: | HAZWASTE TANK/CONTAINER W/O LABEL/DATE |
| Violation Citation: | Failed to properly label/date hazardous waste container &/or tank. 66262.34(f) |
| Activity: | Inactive Permit |
| | |
| Permit Number: | 209261 |
| Update Date: | 11/02/2012 |
| Inspection Date: | 09/30/2011 |
| Violation Code: | 6HV0228 |
| Violation: | CONTAINER NOT KEPT CLOSED |
| Violation Citation: | Failed to keep container closed. CFR 265.173 |
| Activity: | Inactive Permit |

| | |
|---|---|
| Name: | BAY CITY ELECTRIC WORKS |
| Address: | 12208 INDUSTRY RD |
| City,State,Zip: | LAKESIDE, CA 92040 |
| Permit Number: | 123438 |
| Business Type: | 6HK60 |
| EPA Id Number: | CAL000230032 |
| APN: | 394-011-31-00 |
| Last HMMD Inspection: | 06/20/2006 |
| Facility Telephone: | 619-938-8200 |
| Permit Status: | CHNG |
| Permit Expiration: | 06/30/2008 |
| Date Last Updated: | 11/02/2012 |
| Facility Owner: | THOMAS CLAYCOMB |
| Facility Mailing Address: | 12208 INDUSTRY RD |
| Facility Mailing City: | LAKESIDE |
| Facility Mailing State: | CA |
| Facility Mailing Zip: | 92040-1747 |
| UST Owner: | Not reported |
| Handle Regulated Hazmat: | Y |

**BAY CITY EQUIPMENT INDUSTRIES (Continued)** **1004041358**

| | |
|---|---|
| Own Or Operate UST: | Not reported |
| Subject To APSA: | Not reported |
| Generate Haz Waste: | Y |
| Treat Haz Waste: | Not reported |
| Generate Medical Waste: | Not reported |
| | |
| Name: | BAY CITY ELECTRIC WORKS |
| Address: | 12208 INDUSTRY RD |
| City,State,Zip: | LAKESIDE, CA 92040 |
| Permit Number: | 209261 |
| Business Type: | 6HK70 |
| EPA Id Number: | CAL000332054 |
| APN: | 394-011-31-00 |
| Last HMMD Inspection: | 03/02/2012 |
| Facility Telephone: | 619-938-8200 |
| Permit Status: | INAC |
| Permit Expiration: | 09/30/2012 |
| Date Last Updated: | 11/02/2012 |
| Facility Owner: | BAY CITY EQUIPMENT INDUSTRIES, INC |
| Facility Mailing Address: | 12208 INDUSTRY RD |
| Facility Mailing City: | LAKESIDE |
| Facility Mailing State: | CA |
| Facility Mailing Zip: | 92040 |
| UST Owner: | Not reported |
| Handle Regulated Hazmat: | Y |
| Own Or Operate UST: | Not reported |
| Subject To APSA: | Y |
| Generate Haz Waste: | Y |
| Treat Haz Waste: | Not reported |
| Generate Medical Waste: | Not reported |

Violations Inactive Permits:

| | |
|---|---|
| Permit Number: | 209261 |
| Update Date: | 11/02/2012 |
| Inspection Date: | 09/30/2011 |
| Violation Code: | 6HV1012 |
| Violation: | SPCC PLAN NOT PREPARED |
| Violation Citation: | Spill Prevention Countermeasures & Control Plan not prepared as required. 25270.5 (c) |
| Activity: | Inactive Permit |
| | |
| Permit Number: | 209261 |
| Update Date: | 11/02/2012 |
| Inspection Date: | 09/30/2011 |
| Violation Code: | 6HV0225 |
| Violation: | ACCUMULATED HW>180 OR >270 DAYS |
| Violation Citation: | Accumulated waste too long (>180 or 270 days). 66262.34(d), CFR 262.34(e)&(f), &/or 25201(a) [>90 days for AHW waste] |
| Activity: | Inactive Permit |
| | |
| Permit Number: | 209261 |
| Update Date: | 11/02/2012 |
| Inspection Date: | 09/30/2011 |
| Violation Code: | 6HV0226 |
| Violation: | HW NOT ACCUMULATED IN TANK/CONTAINER |
| Violation Citation: | Did not accumulate waste in container or tank. 66262.34 (d)(2) |
| Activity: | Inactive Permit |

**BAY CITY EQUIPMENT INDUSTRIES (Continued)** **1004041358**

Permit Number: 209261
Update Date: 11/02/2012
Inspection Date: 09/30/2011
Violation Code: 6HV0227
Violation: HAZWASTE TANK/CONTAINER W/O LABEL/DATE
Violation Citation: Failed to properly label/date hazardous waste container &/or tank. 66262.34(f)
Activity: Inactive Permit

Permit Number: 209261
Update Date: 11/02/2012
Inspection Date: 09/30/2011
Violation Code: 6HV0228
Violation: CONTAINER NOT KEPT CLOSED
Violation Citation: Failed to keep container closed. CFR 265.173
Activity: Inactive Permit

Name: BAY CITY ELECTRIC WORKS
Address: 12208 INDUSTRY RD
City,State,Zip: LAKESIDE, CA 92040
Permit Number: 209261
Business Type: 6HK70
EPA Id Number: CAL000332054
APN: 394-011-31-00
Last HMMD Inspection: 03/02/2012
Facility Telephone: 619-938-8200
Permit Status: INAC
Permit Expiration: 09/30/2012
Date Last Updated: 11/02/2012
Facility Owner: BAY CITY EQUIPMENT INDUSTRIES, INC
Facility Mailing Address: 12208 INDUSTRY RD
Facility Mailing City: LAKESIDE
Facility Mailing State: CA
Facility Mailing Zip: 92040
UST Owner: Not reported
Handle Regulated Hazmat: Y
Own Or Operate UST: Not reported
Subject To APSA: Y
Generate Haz Waste: Y
Treat Haz Waste: Not reported
Generate Medical Waste: Not reported

Violations Inactive Permits:

Permit Number: 209261
Update Date: 11/02/2012
Inspection Date: 09/30/2011
Violation Code: 6HV1012
Violation: SPCC PLAN NOT PREPARED
Violation Citation: Spill Prevention Countermeasures & Control Plan not prepared as required. 25270.5 (c)
Activity: Inactive Permit

Permit Number: 209261
Update Date: 11/02/2012
Inspection Date: 09/30/2011
Violation Code: 6HV0225
Violation: ACCUMULATED HW>180 OR >270 DAYS

**BAY CITY EQUIPMENT INDUSTRIES (Continued)** **1004041358**

| | |
|---|---|
| Violation Citation: | Accumulated waste too long (>180 or 270 days). 66262.34(d), CFR 262.34(e)&(f), &/or 25201(a) [>90 days for AHW waste] |
| Activity: | Inactive Permit |
| Permit Number: | 209261 |
| Update Date: | 11/02/2012 |
| Inspection Date: | 09/30/2011 |
| Violation Code: | 6HV0226 |
| Violation: | HW NOT ACCUMULATED IN TANK/CONTAINER |
| Violation Citation: | Did not accumulate waste in container or tank. 66262.34 (d)(2) |
| Activity: | Inactive Permit |
| Permit Number: | 209261 |
| Update Date: | 11/02/2012 |
| Inspection Date: | 09/30/2011 |
| Violation Code: | 6HV0227 |
| Violation: | HAZWASTE TANK/CONTAINER W/O LABEL/DATE |
| Violation Citation: | Failed to properly label/date hazardous waste container &/or tank. 66262.34(f) |
| Activity: | Inactive Permit |
| Permit Number: | 209261 |
| Update Date: | 11/02/2012 |
| Inspection Date: | 09/30/2011 |
| Violation Code: | 6HV0228 |
| Violation: | CONTAINER NOT KEPT CLOSED |
| Violation Citation: | Failed to keep container closed. CFR 265.173 |
| Activity: | Inactive Permit |
| Name: | BAY CITY ELECTRIC WORKS |
| Address: | 12208 INDUSTRY RD |
| City,State,Zip: | LAKESIDE, CA 92040 |
| Permit Number: | 209261 |
| Business Type: | 6HK70 |
| EPA Id Number: | CAL000332054 |
| APN: | 394-011-31-00 |
| Last HMMD Inspection: | 03/02/2012 |
| Facility Telephone: | 619-938-8200 |
| Permit Status: | INAC |
| Permit Expiration: | 09/30/2012 |
| Date Last Updated: | 11/02/2012 |
| Facility Owner: | BAY CITY EQUIPMENT INDUSTRIES, INC |
| Facility Mailing Address: | 12208 INDUSTRY RD |
| Facility Mailing City: | LAKESIDE |
| Facility Mailing State: | CA |
| Facility Mailing Zip: | 92040 |
| UST Owner: | Not reported |
| Handle Regulated Hazmat: | Y |
| Own Or Operate UST: | Not reported |
| Subject To APSA: | Not reported |
| Generate Haz Waste: | Y |
| Treat Haz Waste: | Not reported |
| Generate Medical Waste: | Not reported |

Violations Inactive Permits:

| | |
|---|---|
| Permit Number: | 209261 |
| Update Date: | 11/02/2012 |

**BAY CITY EQUIPMENT INDUSTRIES (Continued)** **1004041358**

Inspection Date: 09/30/2011
Violation Code: 6HV1012
Violation: SPCC PLAN NOT PREPARED
Violation Citation: Spill Prevention Countermeasures & Control Plan not prepared as required. 25270.5 (c)
Activity: Inactive Permit

Permit Number: 209261
Update Date: 11/02/2012
Inspection Date: 09/30/2011
Violation Code: 6HV0225
Violation: ACCUMULATED HW>180 OR >270 DAYS
Violation Citation: Accumulated waste too long (>180 or 270 days). 66262.34(d), CFR 262.34(e)&(f), &/or 25201(a) [>90 days for AHW waste]
Activity: Inactive Permit

Permit Number: 209261
Update Date: 11/02/2012
Inspection Date: 09/30/2011
Violation Code: 6HV0226
Violation: HW NOT ACCUMULATED IN TANK/CONTAINER
Violation Citation: Did not accumulate waste in container or tank. 66262.34 (d)(2)
Activity: Inactive Permit

Permit Number: 209261
Update Date: 11/02/2012
Inspection Date: 09/30/2011
Violation Code: 6HV0227
Violation: HAZWASTE TANK/CONTAINER W/O LABEL/DATE
Violation Citation: Failed to properly label/date hazardous waste container &/or tank. 66262.34(f)
Activity: Inactive Permit

Permit Number: 209261
Update Date: 11/02/2012
Inspection Date: 09/30/2011
Violation Code: 6HV0228
Violation: CONTAINER NOT KEPT CLOSED
Violation Citation: Failed to keep container closed. CFR 265.173
Activity: Inactive Permit

---

**AG408** **BAY CITY ELECTRIC WORKS, INC.** **AST** **1010441586**
**NNE** **12208 INDUSTRY RD** **FINDS** **N/A**
**1/8-1/4** **LAKESIDE, CA 92040** **ECHO**
**0.198 mi.**
**1048 ft.** **Site 6 of 13 in cluster AG**

**Relative:**
**Higher**

**Actual:**
**396 ft.**

AST:
Name: BAY CITY ELECTRIC WORKS
Address: 12208 INDUSTRY RD
City/Zip: LAKESIDE,
Certified Unified Program Agencies: San Diego
Owner: THOMAS CLAYCOMB
Total Gallons: 5850
CERSID: Not reported
Facility ID: Not reported
Business Name: Not reported

**BAY CITY ELECTRIC WORKS, INC. (Continued)** **1010441586**

| | |
|---|---|
| Phone: | Not reported |
| Fax: | Not reported |
| Mailing Address: | Not reported |
| Mailing Address City: | Not reported |
| Mailing Address State: | Not reported |
| Mailing Address Zip Code: | Not reported |
| Operator Name: | Not reported |
| Operator Phone: | Not reported |
| Owner Phone: | Not reported |
| Owner Mail Address: | Not reported |
| Owner State: | Not reported |
| Owner Zip Code: | Not reported |
| Owner Country: | Not reported |
| Property Owner Name: | Not reported |
| Property Owner Phone: | Not reported |
| Property Owner Mailing Address: | Not reported |
| Property Owner City: | Not reported |
| Property Owner Stat : | Not reported |
| Property Owner Zip Code: | Not reported |
| Property Owner Country: | Not reported |
| EPAID: | Not reported |

FINDS:

| | |
|---|---|
| Registry ID: | 110031421398 |
| Facility URL: | http://ofmpub.epa.gov/enviro/fii_query_detail.disp_program_facility?p_registry_id=110031421398 |

Environmental Interest/Information System:

RCRAInfo is a national information system that supports the Resource Conservation and Recovery Act (RCRA) program through the tracking of events and activities related to facilities that generate, transport, and treat, store, or dispose of hazardous waste. RCRAInfo allows RCRA program staff to track the notification, permit, compliance, and corrective action activities required under RCRA.
HAZARDOUS WASTE BIENNIAL REPORTER

Click this hyperlink while viewing on your computer to access additional FINDS: detail in the EDR Site Report.

ECHO:

| | |
|---|---|
| Envid: | 1010441586 |
| Registry ID: | 110031421398 |
| DFR URL: | http://echo.epa.gov/detailed-facility-report?fid=110031421398 |
| Name: | BAY CITY ELECTRIC WORKS, INC. |
| Address: | 12208 INDUSTRY RD |
| City,State,Zip: | LAKESIDE, CA 92040 |

---

**AG409** **HAMANN MARTIN G P FREIGHTLINER** **RCRA-SQG** **1025879595**
**NNE** **12208 INDUSTRY RD** **CAP000099457**
**1/8-1/4** **LAKESIDE, CA 92040**
**0.198 mi.**
**1048 ft.** **Site 7 of 13 in cluster AG**

**Relative:**
**Higher**

**Actual:**
**396 ft.**

RCRA-SQG:

| | |
|---|---|
| Date form received by agency: | 2001-07-06 00:00:00.0 |
| Facility name: | HAMANN MARTIN G P FREIGHTLINER |
| Facility address: | 12208 INDUSTRY RD<br>S W CORNER OF PROPERTY |

**HAMANN MARTIN G P FREIGHTLINER (Continued)** **1025879595**

LAKESIDE, CA 92040
EPA ID: CAP000099457
Mailing address: 475 W BRADLEY AVE
EL CAJON, CA 92020
Contact: DAVE NUTT
Contact address: 475 W BRADLEY AVE
EL CAJON, CA 92020
Contact country: US
Contact telephone: 619-440-7424
Contact email: Not reported
EPA Region: 09
Classification: Small Small Quantity Generator
Description: Handler: generates more than 100 and less than 1000 kg of hazardous waste during any calendar month and accumulates less than 6000 kg of hazardous waste at any time; or generates 100 kg or less of hazardous waste during any calendar month, and accumulates more than 1000 kg of hazardous waste at any time

Owner/Operator Summary:
Owner/operator name: HAMANN MARTIN G P
Owner/operator address: 475 W BRADLEY AVE
EL CAJON, CA 92020
Owner/operator country: Not reported
Owner/operator telephone: 619-440-7424
Owner/operator email: Not reported
Owner/operator fax: Not reported
Owner/operator extension: Not reported
Legal status: Private
Owner/Operator Type: Owner
Owner/Op start date: Not reported
Owner/Op end date: Not reported

Handler Activities Summary:
U.S. importer of hazardous waste: No
Mixed waste (haz. and radioactive): No
Recycler of hazardous waste: No
Transporter of hazardous waste: No
Treater, storer or disposer of HW: No
Underground injection activity: No
On-site burner exemption: No
Furnace exemption: No
Used oil fuel burner: No
Used oil processor: No
User oil refiner: No
Used oil fuel marketer to burner: No
Used oil Specification marketer: No
Used oil transfer facility: No
Used oil transporter: No

Historical Generators:
Date form received by agency: 2001-07-06 00:00:00.0
Site name: HAMANN MARTIN G P FREIGHTLINER
Classification: Small Quantity Generator

Hazardous Waste Summary:

**HAMANN MARTIN G P FREIGHTLINER (Continued)** **1025879595**

. Waste code: D001
. Waste name: IGNITABLE WASTE

. Waste code: D002
. Waste name: CORROSIVE WASTE

. Waste code: D035
. Waste name: METHYL ETHYL KETONE

. Waste code: F003
. Waste name: THE FOLLOWING SPENT NONHALOGENATED SOLVENTS: XYLENE, ACETONE, ETHYL ACETATE, ETHYL BENZENE, ETHYL ETHER, METHYL ISOBUTYL KETONE, N-BUTYL ALCOHOL, CYCLOHEXANONE, AND METHANOL; ALL SPENT SOLVENT MIXTURES/BLENDS CONTAINING, BEFORE USE, ONLY THE ABOVE SPENT NONHALOGENATED SOLVENTS; AND ALL SPENT SOLVENT MIXTURES/BLENDS CONTAINING, BEFORE USE, ONE OR MORE OF THE ABOVE NONHALOGENATED SOLVENTS, AND A TOTAL OF TEN PERCENT OR MORE (BY VOLUME) OF ONE OR MORE OF THOSE SOLVENTS LISTED IN F001, F002, F004, AND F005; AND STILL BOTTOMS FROM THE RECOVERY OF THESE SPENT SOLVENTS AND SPENT SOLVENT MIXTURES.

. Waste code: F005
. Waste name: THE FOLLOWING SPENT NONHALOGENATED SOLVENTS: TOLUENE, METHYL ETHYL KETONE, CARBON DISULFIDE, ISOBUTANOL, PYRIDINE, BENZENE, 2-ETHOXYETHANOL, AND 2-NITROPROPANE; ALL SPENT SOLVENT MIXTURES/BLENDS CONTAINING, BEFORE USE, A TOTAL OF TEN PERCENT OR MORE (BY VOLUME) OF ONE OR MORE OF THE ABOVE NONHALOGENATED SOLVENTS OR THOSE SOLVENTS LISTED IN F001, F002, OR F004; AND STILL BOTTOMS FROM THE RECOVERY OF THESE SPENT SOLVENTS AND SPENT SOLVENT MIXTURES.

Violation Status: No violations found

---

**AG410** **PACIFIC FREIGHTLINER TRUCKS** **RCRA-SQG 1001217691**
**NNE** **12208 INDUSTRY RD** **FINDS CAR000040279**
**1/8-1/4** **LAKESIDE, CA 92040** **ECHO**
**0.198 mi.**
**1048 ft.** **Site 8 of 13 in cluster AG**

**Relative:**
**Higher**

**Actual:**
**396 ft.**

RCRA-SQG:
Date form received by agency: 1998-05-27 00:00:00.0
Facility name: PACIFIC FREIGHTLINER TRUCKS
Facility address: 12208 INDUSTRY RD
LAKESIDE, CA 92040-1747
EPA ID: CAR000040279
Contact: MARK SAWAYA
Contact address: 12208 INDUSTRY RD
LAKESIDE, CA 92040-1747
Contact country: US
Contact telephone: 619-390-2400
Contact email: Not reported
EPA Region: 09
Classification: Small Small Quantity Generator
Description: Handler: generates more than 100 and less than 1000 kg of hazardous waste during any calendar month and accumulates less than 6000 kg of hazardous waste at any time; or generates 100 kg or less of hazardous waste during any calendar month, and accumulates more than 1000 kg of hazardous waste at any time

**PACIFIC FREIGHTLINER TRUCKS (Continued)** **1001217691**

Owner/Operator Summary:
- Owner/operator name: IMP VAL TRUCK AND PARTS
- Owner/operator address: 12208 INDUSTRY RD
  LAKESIDE, CA 92040
- Owner/operator country: Not reported
- Owner/operator telephone: 619-390-2400
- Owner/operator email: Not reported
- Owner/operator fax: Not reported
- Owner/operator extension: Not reported
- Legal status: Private
- Owner/Operator Type: Owner
- Owner/Op start date: Not reported
- Owner/Op end date: Not reported

Handler Activities Summary:
- U.S. importer of hazardous waste: No
- Mixed waste (haz. and radioactive): No
- Recycler of hazardous waste: No
- Transporter of hazardous waste: No
- Treater, storer or disposer of HW: No
- Underground injection activity: No
- On-site burner exemption: No
- Furnace exemption: No
- Used oil fuel burner: No
- Used oil processor: No
- User oil refiner: No
- Used oil fuel marketer to burner: No
- Used oil Specification marketer: No
- Used oil transfer facility: No
- Used oil transporter: No

Hazardous Waste Summary:

- Waste code: D006
- Waste name: CADMIUM

- Waste code: D008
- Waste name: LEAD

- Waste code: D018
- Waste name: BENZENE

- Waste code: D027
- Waste name: 1,4-DICHLOROBENZENE

- Waste code: D039
- Waste name: TETRACHLOROETHYLENE

- Waste code: D040
- Waste name: TRICHLORETHYLENE

Violation Status: No violations found

FINDS:
- Registry ID: 110055849444
- Facility URL: http://ofmpub.epa.gov/enviro/fii_query_detail.disp_program_facility?p_

**PACIFIC FREIGHTLINER TRUCKS (Continued)** **1001217691**

registry_id=110055849444

Environmental Interest/Information System:
RCRAInfo is a national information system that supports the Resource Conservation and Recovery Act (RCRA) program through the tracking of events and activities related to facilities that generate, transport, and treat, store, or dispose of hazardous waste. RCRAInfo allows RCRA program staff to track the notification, permit, compliance, and corrective action activities required under RCRA.
STATE MASTER
Registry ID: 110070540108
Facility URL: http://ofmpub.epa.gov/enviro/fii_query_detail.disp_program_facility?p_registry_id=110070540108

Environmental Interest/Information System:
RCRAInfo is a national information system that supports the Resource Conservation and Recovery Act (RCRA) program through the tracking of events and activities related to facilities that generate, transport, and treat, store, or dispose of hazardous waste. RCRAInfo allows RCRA program staff to track the notification, permit, compliance, and corrective action activities required under RCRA.

Click this hyperlink while viewing on your computer to access additional FINDS: detail in the EDR Site Report.

ECHO:
Envid: 1001217691
Registry ID: 110055849444
DFR URL: http://echo.epa.gov/detailed-facility-report?fid=110055849444
Name: TIRE CENTERS WEST LLC #872
Address: 12208 INDUSTRY RD
City,State,Zip: LAKESIDE, CA 92040

---

**AH411** **ARCO #5512** **LUST** **S105692765**
**SSW** **9606 WINTER GARDENS BL** **SAN DIEGO CO. SAM** **N/A**
**1/8-1/4** **LAKESIDE, CA 92040** **EMI**
**0.201 mi.** **CERS**
**1060 ft.** **Site 1 of 5 in cluster AH**

**Relative:**
**Higher**

**Actual:**
**402 ft.**

LUST:
Name: ARCO #5512
Address: 9606 WINTER GARDENS BL
City,State,Zip: LAKESIDE, CA 920403909
Lead Agency: SAN DIEGO COUNTY LOP
Case Type: LUST Cleanup Site
Geo Track: http://geotracker.waterboards.ca.gov/profile_report.asp?global_id=T0607391307
Global Id: T0607391307
Latitude: 32.850796
Longitude: -116.931262
Status: Completed - Case Closed
Status Date: 04/06/2005
Case Worker: Not reported
RB Case Number: 9UT4088
Local Agency: Not reported
File Location: Local Agency
Local Case Number: H26488-001
Potential Media Affect: Aquifer used for drinking water supply
Potential Contaminants of Concern: Gasoline
Site History: Not reported

**ARCO #5512 (Continued)** **S105692765**

LUST:
Global Id: T0607391307
Action Type: Other
Date: 09/13/2000
Action: Leak Discovery

Global Id: T0607391307
Action Type: ENFORCEMENT
Date: 04/06/2005
Action: Closure/No Further Action Letter

Global Id: T0607391307
Action Type: Other
Date: 10/28/2000
Action: Leak Reported

Global Id: T0607391307
Action Type: Other
Date: 09/13/2000
Action: Leak Began

LUST:
Global Id: T0607391307
Status: Open - Case Begin Date
Status Date: 09/13/2000

Global Id: T0607391307
Status: Completed - Case Closed
Status Date: 04/06/2005

SAN DIEGO CO. SAM:
Name: ARCO #5512
Address: 9606 WINTER GARDENS BL
City,State,Zip: LAKESIDE, CA 920403909
Case Number: H26488-001
Agency: DEH Site Assessment & Mitigation
**Funding:** **POP**
Facility Type: Drinking Water Aquifer Impacted
Facility Status: Closed Case
Date: 4/6/2005
Date Began: 9/13/2000

EMI:
Name: ARCO #5512
Address: 9606 WINTER GARDENS BL
City,State,Zip: LAKESIDE, CA 92040
Year: 2000
County Code: 37
Air Basin: SD
Facility ID: 87151
Air District Name: SD
SIC Code: 5541
Air District Name: SAN DIEGO COUNTY APCD
Community Health Air Pollution Info System: Not reported

**ARCO #5512 (Continued)** **S105692765**

| | |
|---|---|
| Consolidated Emission Reporting Rule: | Not reported |
| Total Organic Hydrocarbon Gases Tons/Yr: | 2 |
| Reactive Organic Gases Tons/Yr: | 2 |
| Carbon Monoxide Emissions Tons/Yr: | 0 |
| NOX - Oxides of Nitrogen Tons/Yr: | 0 |
| SOX - Oxides of Sulphur Tons/Yr: | 0 |
| Particulate Matter Tons/Yr: | 0 |
| Part. Matter 10 Micrometers and Smllr Tons/Yr: | 0 |

CERS:

| | |
|---|---|
| Name: | ARCO #5512 |
| Address: | 9606 WINTER GARDENS BL |
| City,State,Zip: | LAKESIDE, CA 920403909 |
| Site ID: | 195574 |
| CERS ID: | T0607391307 |
| CERS Description: | Leaking Underground Storage Tank Cleanup Site |

---

**AH412** **LAKESIDE ARCO** **CERS HAZ WASTE** **S113150209**
**SSW** **9606 WINTER GARDENS BLVD** **CERS TANKS** **N/A**
**1/8-1/4** **LAKESIDE, CA 92040** **HAZNET**
**0.201 mi.** **CERS**
**1060 ft.** **Site 2 of 5 in cluster AH** **HWTS**

**Relative: Higher**

**Actual: 402 ft.**

CERS HAZ WASTE:

| | |
|---|---|
| Name: | LAKESIDE ARCO |
| Address: | 9606 WINTER GARDENS BLVD |
| City,State,Zip: | LAKESIDE, CA 92040 |
| Site ID: | 43247 |
| CERS ID: | 10371922 |
| CERS Description: | Hazardous Waste Generator |

CERS TANKS:

| | |
|---|---|
| Name: | LAKESIDE ARCO |
| Address: | 9606 WINTER GARDENS BLVD |
| City,State,Zip: | LAKESIDE, CA 92040 |
| Site ID: | 43247 |
| CERS ID: | 10371922 |
| CERS Description: | Underground Storage Tank |

HAZNET:

| | |
|---|---|
| Name: | LAKESIDE ARCO |
| Address: | 9606 WINTER GARDENS BLVD |
| Address 2: | Not reported |
| City,State,Zip: | LAKESIDE, CA 92040 |
| Contact: | ED GRIFFIN |
| Telephone: | 6193396732 |
| Mailing Name: | Not reported |
| Mailing Address: | 9606 WINTER GARDENS BLVD |
| Year: | 2011 |
| Gepaid: | CAL000325799 |
| TSD EPA ID: | CAD981696420 |
| CA Waste Code: | 135 - Unspecified aqueous solution |
| Disposal Method: | H141 - Storage, Bulking, And/Or Transfer Off Site--No Treatment/Reovery (H010-H129) Or (H131-H135) |
| Tons: | 0.21 |

**LAKESIDE ARCO (Continued)** **S113150209**

| | |
|---|---|
| Year: | 2011 |
| Gepaid: | CAL000325799 |
| TSD EPA ID: | CAD008252405 |
| CA Waste Code: | 352 - Other organic solids |
| Disposal Method: | H141 - Storage, Bulking, And/Or Transfer Off Site--No Treatment/Reovery (H010-H129) Or (H131-H135) |
| Tons: | 0.125 |
| Year: | 2009 |
| Gepaid: | CAL000325799 |
| TSD EPA ID: | CAD981696420 |
| CA Waste Code: | 223 - Unspecified oil-containing waste |
| Disposal Method: | H141 - Storage, Bulking, And/Or Transfer Off Site--No Treatment/Reovery (H010-H129) Or (H131-H135) |
| Tons: | 0.89655 |

Additional Info:

| | |
|---|---|
| Year: | 2009 |
| Gen EPA ID: | CAL000325799 |
| Shipment Date: | 20090930 |
| Creation Date: | 12/8/2009 18:30:18 |
| Receipt Date: | 20090930 |
| Manifest ID: | 003946706JJK |
| Trans EPA ID: | CAD982413262 |
| Trans Name: | EVERGREEN ENVIRONMENTAL SERVICES |
| Trans 2 EPA ID: | Not reported |
| Trans 2 Name: | Not reported |
| TSDF EPA ID: | CAD981696420 |
| Trans Name: | EVERGREEN ENVIRONMENTAL SERVICES |
| TSDF Alt EPA ID: | Not reported |
| TSDF Alt Name: | Not reported |
| CA Waste Code: | 223 - Unspecified oil-containing waste |
| RCRA Code: | Not reported |
| Disposal Method: | H141 - Storage, Bulking, And/Or Transfer Off Site--No Treatment/Reovery (H010-H129) Or (H131-H135) |
| Quantity Tons: | 0.89655 |
| Waste Quantity: | 215 |
| Quantity Unit: | G |
| Additional Code 1: | Not reported |
| Additional Code 2: | Not reported |
| Additional Code 3: | Not reported |
| Additional Code 4: | Not reported |
| Additional Code 5: | Not reported |

Additional Info:

| | |
|---|---|
| Year: | 2011 |
| Gen EPA ID: | CAL000325799 |
| Shipment Date: | 20110126 |
| Creation Date: | 3/31/2011 18:30:08 |
| Receipt Date: | 20110202 |
| Manifest ID: | 007828922JJK |
| Trans EPA ID: | CAD982413262 |
| Trans Name: | EVERGREEN ENVIRONMENTAL SERVICES |

**LAKESIDE ARCO (Continued)** **S113150209**

| | |
|---|---|
| Trans 2 EPA ID: | Not reported |
| Trans 2 Name: | Not reported |
| TSDF EPA ID: | CAD981696420 |
| Trans Name: | EVERGREEN ENVIRONMENTAL SERVICES |
| TSDF Alt EPA ID: | Not reported |
| TSDF Alt Name: | Not reported |
| CA Waste Code: | 135 - Unspecified aqueous solution |
| RCRA Code: | Not reported |
| Disposal Method: | H141 - Storage, Bulking, And/Or Transfer Off Site--No Treatment/Reovery (H010-H129) Or (H131-H135) |
| Quantity Tons: | 0.21 |
| Waste Quantity: | 50 |
| Quantity Unit: | G |
| Additional Code 1: | Not reported |
| Additional Code 2: | Not reported |
| Additional Code 3: | Not reported |
| Additional Code 4: | Not reported |
| Additional Code 5: | Not reported |

| | |
|---|---|
| Shipment Date: | 20110126 |
| Creation Date: | 7/8/2011 18:30:12 |
| Receipt Date: | 20110203 |
| Manifest ID: | 007825181JJK |
| Trans EPA ID: | CAD982413262 |
| Trans Name: | EVERGREEN ENVIRONMENTAL SERVICES |
| Trans 2 EPA ID: | CAD008252405 |
| Trans 2 Name: | PACIFIC RESOURCE RECOVERY |
| TSDF EPA ID: | CAD008252405 |
| Trans Name: | PACIFIC RESOURCE RECOVERY |
| TSDF Alt EPA ID: | Not reported |
| TSDF Alt Name: | Not reported |
| CA Waste Code: | 352 - Other organic solids |
| RCRA Code: | D018 |
| Disposal Method: | H141 - Storage, Bulking, And/Or Transfer Off Site--No Treatment/Reovery (H010-H129) Or (H131-H135) |
| Quantity Tons: | 0.125 |
| Waste Quantity: | 250 |
| Quantity Unit: | P |
| Additional Code 1: | D001 |
| Additional Code 2: | Not reported |
| Additional Code 3: | Not reported |
| Additional Code 4: | Not reported |
| Additional Code 5: | Not reported |

CERS:

| | |
|---|---|
| Name: | LAKESIDE ARCO |
| Address: | 9606 WINTER GARDENS BLVD |
| City,State,Zip: | LAKESIDE, CA 92040 |
| Site ID: | 43247 |
| CERS ID: | 10371922 |
| CERS Description: | Chemical Storage Facilities |

Violations:

| | |
|---|---|
| Site ID: | 43247 |
| Site Name: | LAKESIDE ARCO |
| Violation Date: | 03-10-2015 |
| Citation: | 23 CCR 16 2632, 2634, 2636, 2666 - California Code of Regulations, |

**LAKESIDE ARCO (Continued)** **S113150209**

Title 23, Chapter 16, Section(s) 2632, 2634, 2636, 2666
Violation Description: Failure of the leak detection equipment to be properly programmed or properly operated.
Violation Notes: Returned to compliance on 03/16/2015. Inspection Sequence ID:5126980;Tank ID:27921;Violation Description:Failure of the leak detection equipment to be properly programmed or properly operated. 23 CCR 16 2632, 2634, 2636, 2666
Violation Division: San Diego County Department of Env Health
Violation Program: UST
Violation Source: CERS

Site ID: 43247
Site Name: LAKESIDE ARCO
Violation Date: 03-05-2019
Citation: 23 CCR 16 2712(b)(1)(G) - California Code of Regulations, Title 23, Chapter 16, Section(s) 2712(b)(1)(G)
Violation Description: Failure to comply with one or more of the following overfill prevention equipment requirements: Alert the transfer operator when the tank is 90 percent full by restricting the flow into the tank or triggering an audible and visual alarm; or Restrict delivery of flow to the tank at least 30 minutes before the tank overfills, provided the restriction occurs when the tank is filled to no more than 95 percent of capacity; and activate an audible alarm at least five minutes before the tank overfills; or Provide positive shut-off of flow to the tank when the tank is filled to no more than 95 percent of capacity; or Provide positive shut-off of flow to the tank so that none of the fittings located on the top of the tank are exposed to product due to overfilling. Install/retrofit overfill prevention equipment that does not use flow restrictors on vent piping to meet overfill prevention equipment requirements when the overfill prevention equipment is installed, repaired, or replaced on and after October 1,- 2018. For USTs installed before October 1, 2018, perform an inspection by October 13, 2018 and every 36 months thereafter. For USTs installed on and after October- 1,- 2018, perform an inspection at installation and every 36 months thereafter. Inspected within 30 days after a repair to the overfill prevention equipment. Inspected using an applicable manufacturer guidelines, industry codes, engineering standards, or a method approved by a professional engineer. Inspected by a certified UST service technician. Maintain records of overfill prevention equipment inspection for 36 months.
Violation Notes: Returned to compliance on 04/02/2019. Inspection Sequence ID:6104974;Tank ID:27920,27921,27922;Violation Description:(TCR 9b) Failure to comply with one or more of the following overfill prevention equipment requirements: 1. Alert the transfer operator when the tank is 90% full by restricting the flow into the tank or triggering an audible and visual alarm; or 2. Restrict delivery of flow to the tank at least 30m before the tank overfills, provided the restriction occurs when the tank is filled to no more than 95% of capacity and activate an audible alarm at least 5m before the tank overfills; or 3. Provide positive shut-off of flow to the tank when the tank is filled to no more than 95% of capacity; or 4. Provide positive shut-off of flow to the tank so that none of the fittings located on the top of the tank are exposed to product due to overfilling. 5. Install/retrofit overfill prevention equipment that does not use flow restrictors on vent piping to meet overfill prevention equipment requirements when the overfill prev
Violation Division: San Diego County Department of Env Health

**LAKESIDE ARCO (Continued)** **S113150209**

Violation Program: UST
Violation Source: CERS

Site ID: 43247
Site Name: LAKESIDE ARCO
Violation Date: 03-05-2019
Citation: HSC 6.7 25290.1(c),25290.2(c),25291(a)(2),2529.1(e) - California Health and Safety Code, Chapter 6.7, Section(s) 25290.1(c),25290.2(c),25291(a)(2),2529.1(e)
Violation Description: Failure to maintain secondary containment (e.g., failure of secondary containment testing).
Violation Notes: Returned to compliance on 04/02/2019. Inspection Sequence ID:6104974;Tank ID:27922;Violation Description:Failure to maintain secondary containment (e.g. failure of secondary containment testing). HSC 25290.1(c)(2), 25290.2(c)(2), 25291(a), 25291(e)
Violation Division: San Diego County Department of Env Health
Violation Program: UST
Violation Source: CERS

Site ID: 43247
Site Name: LAKESIDE ARCO
Violation Date: 03-10-2015
Citation: 23 CCR 16 2715(c)(2) - California Code of Regulations, Title 23, Chapter 16, Section(s) 2715(c)(2)
Violation Description: Failure to comply with one or more of the following: maintain the spill bucket in good condition, containment free of debris/liquid, and/or to remove the contents of the spill bucket when a release/leak/spill was observed.
Violation Notes: Returned to compliance on 03/10/2015. Inspection Sequence ID:5126980;Tank ID:27920,27921,27922;Violation Description:Failure to comply with one or more of the following: maintain the spill bucket in good condition, containment free of debris/liquid, and/or to remove the contents of the spill bucket when a release/leak/spill was observed. 23 CCR 16 2635(b), 2715(c)(2).
Violation Division: San Diego County Department of Env Health
Violation Program: UST
Violation Source: CERS

Evaluation:
Eval General Type: Compliance Evaluation Inspection
Eval Date: 03-05-2019
Violations Found: No
Eval Type: Routine done by local agency
Eval Notes: Inspector: Archer Veronica Inspection ID:6104974
Eval Division: San Diego County Department of Env Health
Eval Program: HMRRP
Eval Source: CERS

Eval General Type: Compliance Evaluation Inspection
Eval Date: 03-05-2019
Violations Found: No
Eval Type: Routine done by local agency
Eval Notes: Inspector: Archer Veronica Inspection ID:6104974
Eval Division: San Diego County Department of Env Health
Eval Program: HW
Eval Source: CERS

**LAKESIDE ARCO (Continued)** **S113150209**

| | |
|---|---|
| Eval General Type: | Compliance Evaluation Inspection |
| Eval Date: | 03-10-2016 |
| Violations Found: | No |
| Eval Type: | Routine done by local agency |
| Eval Notes: | Inspector: Garchitorena Bobby Inspection ID:5234119 |
| Eval Division: | San Diego County Department of Env Health |
| Eval Program: | UST |
| Eval Source: | CERS |

| | |
|---|---|
| Eval General Type: | Compliance Evaluation Inspection |
| Eval Date: | 03-13-2013 |
| Violations Found: | No |
| Eval Type: | Routine done by local agency |
| Eval Notes: | Inspector: Rapista Robert Inspection ID:4968994 |
| Eval Division: | San Diego County Department of Env Health |
| Eval Program: | HMRRP |
| Eval Source: | CERS |

| | |
|---|---|
| Eval General Type: | Compliance Evaluation Inspection |
| Eval Date: | 03-05-2018 |
| Violations Found: | No |
| Eval Type: | Routine done by local agency |
| Eval Notes: | Inspector: Archer Veronica Inspection ID:5846868 |
| Eval Division: | San Diego County Department of Env Health |
| Eval Program: | UST |
| Eval Source: | CERS |

| | |
|---|---|
| Eval General Type: | Compliance Evaluation Inspection |
| Eval Date: | 03-10-2015 |
| Violations Found: | No |
| Eval Type: | Routine done by local agency |
| Eval Notes: | Inspector: Garchitorena Bobby Inspection ID:5126980 |
| Eval Division: | San Diego County Department of Env Health |
| Eval Program: | HMRRP |
| Eval Source: | CERS |

| | |
|---|---|
| Eval General Type: | Compliance Evaluation Inspection |
| Eval Date: | 03-10-2015 |
| Violations Found: | Yes |
| Eval Type: | Routine done by local agency |
| Eval Notes: | Inspector: Garchitorena Bobby Inspection ID:5126980 |
| Eval Division: | San Diego County Department of Env Health |
| Eval Program: | UST |
| Eval Source: | CERS |

| | |
|---|---|
| Eval General Type: | Compliance Evaluation Inspection |
| Eval Date: | 03-10-2016 |
| Violations Found: | No |
| Eval Type: | Routine done by local agency |
| Eval Notes: | Inspector: Garchitorena Bobby Inspection ID:5234119 |
| Eval Division: | San Diego County Department of Env Health |
| Eval Program: | HMRRP |
| Eval Source: | CERS |

| | |
|---|---|
| Eval General Type: | Compliance Evaluation Inspection |
| Eval Date: | 03-10-2017 |
| Violations Found: | No |

**LAKESIDE ARCO (Continued)** **S113150209**

| | |
|---|---|
| Eval Type: | Routine done by local agency |
| Eval Notes: | Inspector: Khan Steven Inspection ID:5605920 |
| Eval Division: | San Diego County Department of Env Health |
| Eval Program: | UST |
| Eval Source: | CERS |
| Eval General Type: | Compliance Evaluation Inspection |
| Eval Date: | 03-13-2013 |
| Violations Found: | No |
| Eval Type: | Routine done by local agency |
| Eval Notes: | Inspector: Rapista Robert Inspection ID:4968994 |
| Eval Division: | San Diego County Department of Env Health |
| Eval Program: | HW |
| Eval Source: | CERS |
| Eval General Type: | Compliance Evaluation Inspection |
| Eval Date: | 03-13-2013 |
| Violations Found: | No |
| Eval Type: | Routine done by local agency |
| Eval Notes: | Inspector: Rapista Robert Inspection ID:4968994 |
| Eval Division: | San Diego County Department of Env Health |
| Eval Program: | UST |
| Eval Source: | CERS |
| Eval General Type: | Compliance Evaluation Inspection |
| Eval Date: | 03-10-2014 |
| Violations Found: | No |
| Eval Type: | Routine done by local agency |
| Eval Notes: | Inspector: Khan Steven Inspection ID:4969036 |
| Eval Division: | San Diego County Department of Env Health |
| Eval Program: | HW |
| Eval Source: | CERS |
| Eval General Type: | Compliance Evaluation Inspection |
| Eval Date: | 03-10-2015 |
| Violations Found: | No |
| Eval Type: | Routine done by local agency |
| Eval Notes: | Inspector: Garchitorena Bobby Inspection ID:5126980 |
| Eval Division: | San Diego County Department of Env Health |
| Eval Program: | HW |
| Eval Source: | CERS |
| Eval General Type: | Compliance Evaluation Inspection |
| Eval Date: | 03-10-2016 |
| Violations Found: | No |
| Eval Type: | Routine done by local agency |
| Eval Notes: | Inspector: Garchitorena Bobby Inspection ID:5234119 |
| Eval Division: | San Diego County Department of Env Health |
| Eval Program: | HW |
| Eval Source: | CERS |
| Eval General Type: | Compliance Evaluation Inspection |
| Eval Date: | 03-10-2017 |
| Violations Found: | No |
| Eval Type: | Routine done by local agency |
| Eval Notes: | Inspector: Khan Steven Inspection ID:5605920 |
| Eval Division: | San Diego County Department of Env Health |

**LAKESIDE ARCO (Continued)** **S113150209**

Eval Program: HMRRP
Eval Source: CERS

Eval General Type: Compliance Evaluation Inspection
Eval Date: 03-05-2018
Violations Found: No
Eval Type: Routine done by local agency
Eval Notes: Inspector: Archer Veronica Inspection ID:5846868
Eval Division: San Diego County Department of Env Health
Eval Program: HMRRP
Eval Source: CERS

Eval General Type: Compliance Evaluation Inspection
Eval Date: 03-05-2018
Violations Found: No
Eval Type: Routine done by local agency
Eval Notes: Inspector: Archer Veronica Inspection ID:5846868
Eval Division: San Diego County Department of Env Health
Eval Program: HW
Eval Source: CERS

Eval General Type: Compliance Evaluation Inspection
Eval Date: 03-05-2019
Violations Found: Yes
Eval Type: Routine done by local agency
Eval Notes: Inspector: Archer Veronica Inspection ID:6104974
Eval Division: San Diego County Department of Env Health
Eval Program: UST
Eval Source: CERS

Eval General Type: Compliance Evaluation Inspection
Eval Date: 03-10-2014
Violations Found: No
Eval Type: Routine done by local agency
Eval Notes: Inspector: Khan Steven Inspection ID:4969036
Eval Division: San Diego County Department of Env Health
Eval Program: HMRRP
Eval Source: CERS

Eval General Type: Compliance Evaluation Inspection
Eval Date: 03-10-2014
Violations Found: No
Eval Type: Routine done by local agency
Eval Notes: Inspector: Khan Steven Inspection ID:4969036
Eval Division: San Diego County Department of Env Health
Eval Program: UST
Eval Source: CERS

Eval General Type: Compliance Evaluation Inspection
Eval Date: 03-10-2017
Violations Found: No
Eval Type: Routine done by local agency
Eval Notes: Inspector: Khan Steven Inspection ID:5605920
Eval Division: San Diego County Department of Env Health
Eval Program: HW
Eval Source: CERS

**LAKESIDE ARCO (Continued)** **S113150209**

Coordinates:

| | |
|---|---|
| Site ID: | 43247 |
| Facility Name: | LAKESIDE ARCO |
| Env Int Type Code: | HWG |
| Program ID: | 10371922 |
| Coord Name: | Not reported |
| Ref Point Type Desc: | Center of a facility or station. |
| Latitude: | 32.852390 |
| Longitude: | -116.931560 |

Affiliation:

| | |
|---|---|
| Affiliation Type Desc: | Legal Owner |
| Entity Name: | SAAD ATTISHA |
| Entity Title: | Not reported |
| Affiliation Address: | 9606 WINTER GARDENS BLVD |
| Affiliation City: | LAKESIDE |
| Affiliation State: | CA |
| Affiliation Country: | United States |
| Affiliation Zip: | 92040 |
| Affiliation Phone: | (619) 300-9201 |

| | |
|---|---|
| Affiliation Type Desc: | Document Preparer |
| Entity Name: | ED GRIFFIN |
| Entity Title: | Not reported |
| Affiliation Address: | Not reported |
| Affiliation City: | Not reported |
| Affiliation State: | Not reported |
| Affiliation Country: | Not reported |
| Affiliation Zip: | Not reported |
| Affiliation Phone: | Not reported |

| | |
|---|---|
| Affiliation Type Desc: | Identification Signer |
| Entity Name: | SAAD ATTISHA |
| Entity Title: | OWNER |
| Affiliation Address: | Not reported |
| Affiliation City: | Not reported |
| Affiliation State: | Not reported |
| Affiliation Country: | Not reported |
| Affiliation Zip: | Not reported |
| Affiliation Phone: | Not reported |

| | |
|---|---|
| Affiliation Type Desc: | Parent Corporation |
| Entity Name: | Steve Attisha's facilities |
| Entity Title: | Not reported |
| Affiliation Address: | Not reported |
| Affiliation City: | Not reported |
| Affiliation State: | Not reported |
| Affiliation Country: | Not reported |
| Affiliation Zip: | Not reported |
| Affiliation Phone: | Not reported |

| | |
|---|---|
| Affiliation Type Desc: | UST Permit Applicant |
| Entity Name: | SAAD ATTISHA |
| Entity Title: | OWNER |
| Affiliation Address: | Not reported |
| Affiliation City: | Not reported |

**LAKESIDE ARCO (Continued)** **S113150209**

| | |
|---|---|
| Affiliation State: | Not reported |
| Affiliation Country: | Not reported |
| Affiliation Zip: | Not reported |
| Affiliation Phone: | (619) 300-9201 |
| | |
| Affiliation Type Desc: | UST Property Owner Name |
| Entity Name: | SAAD ATTISHA |
| Entity Title: | Not reported |
| Affiliation Address: | 9606 WINTER GARDENS BLVD |
| Affiliation City: | LAKESIDE |
| Affiliation State: | CA |
| Affiliation Country: | United States |
| Affiliation Zip: | 92040 |
| Affiliation Phone: | (619) 300-9201 |
| | |
| Affiliation Type Desc: | UST Tank Owner |
| Entity Name: | SAAD ATTISHA |
| Entity Title: | Not reported |
| Affiliation Address: | 9606 WINTER GARDENS BL |
| Affiliation City: | LAKESIDE |
| Affiliation State: | CA |
| Affiliation Country: | United States |
| Affiliation Zip: | 92040 |
| Affiliation Phone: | (619) 300-9201 |
| | |
| Affiliation Type Desc: | CUPA District |
| Entity Name: | San Diego County Env Health |
| Entity Title: | Not reported |
| Affiliation Address: | PO Box 129261 |
| Affiliation City: | San Diego |
| Affiliation State: | CA |
| Affiliation Country: | Not reported |
| Affiliation Zip: | 92112-9261 |
| Affiliation Phone: | (858) 505-6880 |
| | |
| Affiliation Type Desc: | Environmental Contact |
| Entity Name: | ED GRIFFIN |
| Entity Title: | Not reported |
| Affiliation Address: | 13365 MARJAY DR |
| Affiliation City: | LAKESIDE |
| Affiliation State: | CA |
| Affiliation Country: | Not reported |
| Affiliation Zip: | 92040 |
| Affiliation Phone: | Not reported |
| | |
| Affiliation Type Desc: | Facility Mailing Address |
| Entity Name: | Mailing Address |
| Entity Title: | Not reported |
| Affiliation Address: | 9606 WINTER GARDENS BL |
| Affiliation City: | LAKESIDE |
| Affiliation State: | CA |
| Affiliation Country: | Not reported |
| Affiliation Zip: | 92040 |
| Affiliation Phone: | Not reported |
| | |
| Affiliation Type Desc: | Operator |
| Entity Name: | SAAD ATTISHA |

**LAKESIDE ARCO (Continued)** **S113150209**

Entity Title: Not reported
Affiliation Address: Not reported
Affiliation City: Not reported
Affiliation State: Not reported
Affiliation Country: Not reported
Affiliation Zip: Not reported
Affiliation Phone: (619) 443-5333

Affiliation Type Desc: Property Owner
Entity Name: ATTISHA SAAD
Entity Title: Not reported
Affiliation Address: 9606 WINTER GARDENS BLVD
Affiliation City: LAKESIDE
Affiliation State: CA
Affiliation Country: United States
Affiliation Zip: 92040
Affiliation Phone: (619) 300-9201

Affiliation Type Desc: UST Tank Operator
Entity Name: SAAD ATTISHA
Entity Title: Not reported
Affiliation Address: 11321 SHADOW RANCH RD.
Affiliation City: LA MESA
Affiliation State: CA
Affiliation Country: United States
Affiliation Zip: 92154
Affiliation Phone: (619) 300-9201

HWTS:
Name: LAKESIDE ARCO
Address: 9606 WINTER GARDENS BLVD
Address 2: Not reported
City,State,Zip: LAKESIDE, CA 92040
EPA ID: CAL000325799
Inactive Date: 06/30/2012
Create Date: 10/16/2007
Last Act Date: 02/06/2013
Mailing Name: Not reported
Mailing Address: 9606 WINTER GARDENS BLVD
Mailing Address 2: Not reported
Mailing City,State,Zip: LAKESIDE, CA 920400000
Owner Name: SAAD ATTISHA
Owner Address: 9606 WINTER GARDENS BLVD
Owner Address 2: Not reported
Owner City,State,Zip: LAKESIDE, CA 920400000
Contact Name: ED GRIFFIN
Contact Address: 9606 WINTER GARDENS BLVD
Contact Address 2: Not reported
City,State,Zip: LAKESIDE, CA 920400000

NAICS:
EPA ID: CAL000325799
Create Date: 2007-10-16 18:50:38
NAICS Code: 44719
NAICS Description: Other Gasoline Stations
Issued EPA ID Date: 2007-10-16 18:50:37

**LAKESIDE ARCO (Continued)** **S113150209**

| | |
|---|---|
| Inactive Date: | 2012-06-30 00:00:00 |
| Facility Name: | LAKESIDE ARCO |
| Facility Address: | 9606 WINTER GARDENS BLVD |
| Facility Address 2: | Not reported |
| Facility City: | LAKESIDE |
| Facility County: | 37 |
| Facility State: | CA |
| Facility Zip: | 92040 |

---

**AH413** **LAKESIDE ARCO** **UST** **U003937733**
**SSW** **9606 WINTER GARDENS BLVD** **San Diego Co. HMMD** **N/A**
**1/8-1/4** **LAKESIDE, CA 92040** **SWEEPS UST**
**0.201 mi.** **SAN DIEGO CO LOP**
**1060 ft.** **Site 3 of 5 in cluster AH**

**Relative:**
**Higher**

**Actual:**
**402 ft.**

UST:

| | |
|---|---|
| Name: | ARCO #5512 |
| Address: | 9606 WINTER GARDENS BLVD |
| City,State,Zip: | LAKESIDE, CA 92040 |
| Facility ID: | H26488 |
| Permitting Agency: | SAN DIEGO COUNTY |
| Latitude: | 32.8537595 |
| Longitude: | -116.9300484 |

| | |
|---|---|
| Name: | LAKESIDE ARCO |
| Address: | 9606 WINTER GARDENS BLVD |
| City,State,Zip: | LAKESIDE, CA 92040 |
| Facility ID: | 37-000-208750 |
| Permitting Agency: | San Diego County Department of Environmental Health |
| Latitude: | 32.85239 |
| Longitude: | -116.93156 |

HMMD SAN DIEGO:

| | |
|---|---|
| Name: | ARCO #82224 |
| Address: | 9606 WINTER GARDENS BLVD |
| City,State,Zip: | LAKESIDE, CA 92040 |
| Permit Number: | 126488 |
| Business Type: | 6HK28 |
| EPA Id Number: | CAL000262716 |
| APN: | 382-230-58-00 |
| Last HMMD Inspection: | 03/27/2007 |
| Facility Telephone: | 619-443-5333 |
| Permit Status: | CHNG |
| Permit Expiration: | 04/30/2008 |
| Date Last Updated: | 11/02/2012 |
| Facility Owner: | DAJ INVESTMENTS |
| Facility Mailing Address: | 9606 WINTER GARDENS BL |
| Facility Mailing City: | LAKESIDE |
| Facility Mailing State: | CA |
| Facility Mailing Zip: | 92040 |
| UST Owner: | DAJ INVESTMENTS, INC. |
| Handle Regulated Hazmat: | Y |
| Own Or Operate UST: | Y |
| Subject To APSA: | Not reported |
| Generate Haz Waste: | Y |
| Treat Haz Waste: | Not reported |

**LAKESIDE ARCO (Continued)** **U003937733**

Generate Medical Waste: Not reported

UST:

UST Name: UNDERGROUND TANK 126488 T002
Last Update: 2012-11-02 14:17:38
Permit Number: 126488
Tank Type: SINGLE WALL
Additional Id: 000002
Capacity Gallons: 6000
UST Contents: LEADED
Other Content Info: LEADED
Reg Status: REMOVED
Remove Close Date: 1989-08-16 00:00:00
Year Installed: Not reported
Pipe Type: Not reported
Delivery System: Not reported
Monitor Code: 90
UST Monitor Method: NO MONITORING ALTERNATIVE SELECTED. VERIFY AND ENTER MONITORING ALTERNATIVE DURING INSPECTION.

UST Name: UNDERGROUND TANK 126488 T003
Last Update: 2012-11-02 14:17:38
Permit Number: 126488
Tank Type: SINGLE WALL
Additional Id: 000003
Capacity Gallons: 15000
UST Contents: REGULAR UNLEADED
Other Content Info: REGULAR UNLEADED
Reg Status: REMOVED
Remove Close Date: 1989-08-16 00:00:00
Year Installed: Not reported
Pipe Type: Not reported
Delivery System: Not reported
Monitor Code: 90
UST Monitor Method: NO MONITORING ALTERNATIVE SELECTED. VERIFY AND ENTER MONITORING ALTERNATIVE DURING INSPECTION.

UST Name: UNDERGROUND TANK 126488 T004
Last Update: 2012-11-02 14:17:38
Permit Number: 126488
Tank Type: SINGLE WALL
Additional Id: 000004
Capacity Gallons: 10400
UST Contents: REGULAR UNLEADED
Other Content Info: REGULAR UNLEADED
Reg Status: REMOVED
Remove Close Date: 1989-08-16 00:00:00
Year Installed: Not reported
Pipe Type: Not reported
Delivery System: Not reported
Monitor Code: 90
UST Monitor Method: NO MONITORING ALTERNATIVE SELECTED. VERIFY AND ENTER MONITORING ALTERNATIVE DURING INSPECTION.

UST Name: UNDERGROUND TANK 126488 T005
Last Update: 2012-11-02 14:17:38
Permit Number: 126488
Tank Type: DOUBLE WALL

**LAKESIDE ARCO (Continued)** **U003937733**

| | |
|---|---|
| Additional Id: | RT1590/ RT2690 |
| Capacity Gallons: | 12000 |
| UST Contents: | PREMIUM UNLEADED |
| Other Content Info: | PREMIUM UNLEADED |
| Reg Status: | ACTIVE |
| Remove Close Date: | Not reported |
| Year Installed: | 1988-01-01 00:00:00 |
| Pipe Type: | DOUBLE WALL |
| Delivery System: | PRESSURE |
| Monitor Code: | 31A |
| UST Monitor Method: | DW TANK, DW PRESSURIZED PIPE W/ DRY TANK ANNULAR; POSITIVE SHUT-OFF & FAILSAFE, 3.0LLD; UDC W/ POSITIVE SHUT-OFF |

| | |
|---|---|
| UST Name: | UNDERGROUND TANK 126488 T006 |
| Last Update: | 2012-11-02 14:17:38 |
| Permit Number: | 126488 |
| Tank Type: | DOUBLE WALL |
| Additional Id: | RT1590/ RT2690 |
| Capacity Gallons: | 12000 |
| UST Contents: | REGULAR UNLEADED |
| Other Content Info: | REGULAR UNLEADED |
| Reg Status: | ACTIVE |
| Remove Close Date: | Not reported |
| Year Installed: | 1988-01-01 00:00:00 |
| Pipe Type: | DOUBLE WALL |
| Delivery System: | PRESSURE |
| Monitor Code: | 31A |
| UST Monitor Method: | DW TANK, DW PRESSURIZED PIPE W/ DRY TANK ANNULAR; POSITIVE SHUT-OFF & FAILSAFE, 3.0LLD; UDC W/ POSITIVE SHUT-OFF |

| | |
|---|---|
| UST Name: | UNDERGROUND TANK 126488 T007 |
| Last Update: | 2012-11-02 14:17:38 |
| Permit Number: | 126488 |
| Tank Type: | DOUBLE WALL |
| Additional Id: | RT1590/ RT2690 |
| Capacity Gallons: | 12000 |
| UST Contents: | REGULAR UNLEADED |
| Other Content Info: | REGULAR UNLEADED |
| Reg Status: | ACTIVE |
| Remove Close Date: | Not reported |
| Year Installed: | 1988-01-01 00:00:00 |
| Pipe Type: | DOUBLE WALL |
| Delivery System: | PRESSURE |
| Monitor Code: | 31A |
| UST Monitor Method: | DW TANK, DW PRESSURIZED PIPE W/ DRY TANK ANNULAR; POSITIVE SHUT-OFF & FAILSAFE, 3.0LLD; UDC W/ POSITIVE SHUT-OFF |

| | |
|---|---|
| Name: | LAKESIDE ARCO |
| Address: | 9606 WINTER GARDENS BLVD |
| City,State,Zip: | LAKESIDE, CA 92040 |
| Permit Number: | 208750 |
| Business Type: | 6HK28 |
| EPA Id Number: | CAL000325799 |
| APN: | 382-230-58-00 |
| Last HMMD Inspection: | 03/21/2012 |
| Facility Telephone: | 619-443-5333 |

**LAKESIDE ARCO (Continued)** **U003937733**

| | |
|---|---|
| Permit Status: | OPEN |
| Permit Expiration: | 09/30/2013 |
| Date Last Updated: | 11/02/2012 |
| Facility Owner: | SAAD ATTISHA |
| Facility Mailing Address: | 9606 WINTER GARDENS BL |
| Facility Mailing City: | LAKESIDE |
| Facility Mailing State: | CA |
| Facility Mailing Zip: | 92040 |
| UST Owner: | SAAD ATTISHA |
| Handle Regulated Hazmat: | Y |
| Own Or Operate UST: | Y |
| Subject To APSA: | Not reported |
| Generate Haz Waste: | Y |
| Treat Haz Waste: | Not reported |
| Generate Medical Waste: | Not reported |

Inventory Active Permits (not SQG Medical):

| | |
|---|---|
| Permit Number: | 208750 |
| Update Date: | 11/02/2012 |
| Case Number: | 8006-61-9 |
| Name: | PREMIUM UNLEADED |
| Other Information: | UNDERGROUND TANK 126488 T005 |
| Material Waste: | Material |
| Hazardous Categories 1: | FIRE |
| Hazardous Categories 2: | Not reported |

| | |
|---|---|
| Permit Number: | 208750 |
| Update Date: | 11/02/2012 |
| Case Number: | 8006-61-9 |
| Name: | REGULAR UNLEADED |
| Other Information: | UNDERGROUND TANK 126488 T006 |
| Material Waste: | Material |
| Hazardous Categories 1: | FIRE |
| Hazardous Categories 2: | Not reported |

| | |
|---|---|
| Permit Number: | 208750 |
| Update Date: | 11/02/2012 |
| Case Number: | 8006-61-9 |
| Name: | REGULAR UNLEADED |
| Other Information: | UNDERGROUND TANK 126488 T007 |
| Material Waste: | Material |
| Hazardous Categories 1: | FIRE |
| Hazardous Categories 2: | Not reported |

| | |
|---|---|
| Permit Number: | 208750 |
| Update Date: | 11/02/2012 |
| Case Number: | Not reported |
| Name: | WASTE 134 AQUEOUS SOL'N W/LESS 10% ORG |
| Other Information: | WATER AND GASOLINE |
| Material Waste: | Waste |
| Hazardous Categories 1: | Not reported |
| Hazardous Categories 2: | Not reported |

| | |
|---|---|
| Permit Number: | 208750 |
| Update Date: | 11/02/2012 |
| Case Number: | Not reported |
| Name: | WASTE 352 ORGANIC SOLIDS (OTHER) |
| Other Information: | SPENT ABSORBENT WASTE |

**LAKESIDE ARCO (Continued)** **U003937733**

Material Waste: Waste
Hazardous Categories 1: Not reported
Hazardous Categories 2: Not reported

Permit Number: 208750
Update Date: 11/02/2012
Case Number: Not reported
Name: WASTE 352 ORGANIC SOLIDS (OTHER)
Other Information: USED GASOLINE FILTER
Material Waste: Waste
Hazardous Categories 1: Not reported
Hazardous Categories 2: Not reported

Violations Active Permits:
Permit Number: 208750
Update Date: 11/02/2012
Inspection Date: 03/09/2011
Violation Code: 6HV3257
Violation: 2NDRY CONTAINMENT NOT LIQUID FREE
Violation Citation: Secondary containment system components not liquid free. 2631(d)(4)
Activity: ACTIVE

Permit Number: 208750
Update Date: 11/02/2012
Inspection Date: 01/07/2009
Violation Code: 6HV3263
Violation: MONITOR SYSTEM NOT ALL FUNCTIONAL
Violation Citation: Monitoring system components &/or devices are not all functional. 2630, 2641(j), 2632
Activity: ACTIVE

UST:
UST Name: UNDERGROUND TANK 126488 T005
Last Update: 2012-11-02 14:17:38
Permit Number: 208750
Tank Type: DOUBLE WALL
Additional Id: RT1590/ RT2690, RT4969
Capacity Gallons: 12000
UST Contents: PREMIUM UNLEADED
Other Content Info: PREMIUM UNLEADED
Reg Status: ACTIVE
Remove Close Date: Not reported
Year Installed: 1988-01-01 00:00:00
Pipe Type: DOUBLE WALL
Delivery System: PRESSURE
Monitor Code: 31A
UST Monitor Method: DW TANK, DW PRESSURIZED PIPE W/ DRY TANK ANNULAR; POSITIVE SHUT-OFF & FAILSAFE, 3.0LLD; UDC W/ POSITIVE SHUT-OFF

UST Name: UNDERGROUND TANK 126488 T006
Last Update: 2012-11-02 14:17:38
Permit Number: 208750
Tank Type: DOUBLE WALL
Additional Id: RT1590/ RT2690, RT4969
Capacity Gallons: 12000
UST Contents: REGULAR UNLEADED

**LAKESIDE ARCO (Continued)** **U003937733**

| | |
|---|---|
| Other Content Info: | REGULAR UNLEADED |
| Reg Status: | ACTIVE |
| Remove Close Date: | Not reported |
| Year Installed: | 1988-01-01 00:00:00 |
| Pipe Type: | DOUBLE WALL |
| Delivery System: | PRESSURE |
| Monitor Code: | 31A |
| UST Monitor Method: | DW TANK, DW PRESSURIZED PIPE W/ DRY TANK ANNULAR; POSITIVE SHUT-OFF & FAILSAFE, 3.0LLD; UDC W/ POSITIVE SHUT-OFF |

| | |
|---|---|
| UST Name: | UNDERGROUND TANK 126488 T007 |
| Last Update: | 2012-11-02 14:17:38 |
| Permit Number: | 208750 |
| Tank Type: | DOUBLE WALL |
| Additional Id: | RT1590/ RT2690, RT4969 |
| Capacity Gallons: | 12000 |
| UST Contents: | REGULAR UNLEADED |
| Other Content Info: | REGULAR UNLEADED |
| Reg Status: | ACTIVE |
| Remove Close Date: | Not reported |
| Year Installed: | 1988-01-01 00:00:00 |
| Pipe Type: | DOUBLE WALL |
| Delivery System: | PRESSURE |
| Monitor Code: | 31A |
| UST Monitor Method: | DW TANK, DW PRESSURIZED PIPE W/ DRY TANK ANNULAR; POSITIVE SHUT-OFF & FAILSAFE, 3.0LLD; UDC W/ POSITIVE SHUT-OFF |

| | |
|---|---|
| Name: | LAKESIDE ARCO |
| Address: | 9606 WINTER GARDENS BLVD |
| City,State,Zip: | LAKESIDE, CA 92040 |
| Permit Number: | Not reported |
| Business Type: | Not reported |
| EPA Id Number: | cal000375448 |
| APN: | Not reported |
| Last HMMD Inspection: | Not reported |
| Facility Telephone: | 619-443-5333 |
| Permit Status: | Permit Renewed |
| Permit Expiration: | Not reported |
| Date Last Updated: | 12/21/2019 |
| Facility Owner: | Not reported |
| Facility Mailing Address: | 9606 WINTER GARDENS BL, LAKESIDE, CA 92040 |
| Facility Mailing City: | Not reported |
| Facility Mailing State: | Not reported |
| Facility Mailing Zip: | Not reported |
| UST Owner: | Y |
| Handle Regulated Hazmat: | Not reported |
| Own Or Operate UST: | Not reported |
| Subject To APSA: | Not reported |
| Generate Haz Waste: | Y |
| Treat Haz Waste: | N |
| Generate Medical Waste: | Not reported |

Inspection Violation:

| | |
|---|---|
| Record ID: | DEH2007-HUPFP-208750 |
| Permit Status: | Permit Renewed |
| Active Permit: | Y |
| Facility Id Number: | 37-000-208750 |

**LAKESIDE ARCO (Continued)** **U003937733**

| | |
|---|---|
| Program Element: | Underground Storage Tank |
| Inspection Type: | Routine |
| Inspection Number: | 5126980 |
| Return To Compliance Date: | 2015-03-16T00:00:00.000 |
| Nov: | No |
| Violation Classification: | Not reported |
| Underground Storage Tank Id: | 27921 |
| Container/Tank Id: | Not reported |
| Last Update: | 2019-12-21T07:06:17.000 |
| Inspection Date: | 2015-03-10T00:00:00.000 |
| Violation Code: | 2030043 Failure of the leak detection equipment to be properly programmed or properly operated. 23 CCR 16 2632, 2634, 2636, 2666 |

| | |
|---|---|
| Record ID: | DEH2007-HUPFP-208750 |
| Permit Status: | Permit Renewed |
| Active Permit: | Y |
| Facility Id Number: | 37-000-208750 |
| Program Element: | Underground Storage Tank |
| Inspection Type: | Routine |
| Inspection Number: | 6104974 |
| Return To Compliance Date: | 2019-04-02T00:00:00.000 |
| Nov: | No |
| Violation Classification: | Not reported |
| Underground Storage Tank Id: | 27922 |
| Container/Tank Id: | Not reported |
| Last Update: | 2019-12-21T07:06:17.000 |
| Inspection Date: | 2019-03-05T00:00:00.000 |
| Violation Code: | 2030047 Failure to maintain secondary containment (e.g. failure of secondary containment testing). HSC 25290.1(c)(2), 25290.2(c)(2), 25291(a), 25291(e) |

| | |
|---|---|
| Record ID: | DEH2007-HUPFP-208750 |
| Permit Status: | Permit Renewed |
| Active Permit: | Y |
| Facility Id Number: | 37-000-208750 |
| Program Element: | Underground Storage Tank |
| Inspection Type: | Routine |
| Inspection Number: | 4968994 |
| Return To Compliance Date: | 2013-04-12T00:00:00.000 |
| Nov: | Not reported |
| Violation Classification: | Not reported |
| Underground Storage Tank Id: | 87 |
| Container/Tank Id: | Not reported |
| Last Update: | 2019-12-21T07:06:17.000 |
| Inspection Date: | 2013-03-13T00:00:00.000 |
| Violation Code: | 2060020 Failure to comply with one or more of the following: failure to install a spill bucket, have a functional drain valve or other method for the removal of liquid from the spill bucket/spill container, and/or be resistant to galvanic corrosion. |

| | |
|---|---|
| Record ID: | DEH2007-HUPFP-208750 |
| Permit Status: | Permit Renewed |
| Active Permit: | Y |
| Facility Id Number: | 37-000-208750 |
| Program Element: | Underground Storage Tank |
| Inspection Type: | Routine |
| Inspection Number: | 5126980 |

**LAKESIDE ARCO (Continued)** **U003937733**

| | |
|---|---|
| Return To Compliance Date: | 2015-03-10T00:00:00.000 |
| Nov: | No |
| Violation Classification: | Not reported |
| Underground Storage Tank Id: | 27920 |
| Container/Tank Id: | Not reported |
| Last Update: | 2019-12-21T07:06:17.000 |
| Inspection Date: | 2015-03-10T00:00:00.000 |
| Violation Code: | 2030054 Failure to comply with one or more of the following: maintain the spill bucket in good condition, containment free of debris/liquid, and/or to remove the contents of the spill bucket when a release/leak/spill was observed. 23 CCR 16 2635(b), 2715(c)(2). |

| | |
|---|---|
| Record ID: | DEH2007-HUPFP-208750 |
| Permit Status: | Permit Renewed |
| Active Permit: | Y |
| Facility Id Number: | 37-000-208750 |
| Program Element: | Underground Storage Tank |
| Inspection Type: | Routine |
| Inspection Number: | 6104974 |
| Return To Compliance Date: | 2019-04-02T00:00:00.000 |
| Nov: | No |
| Violation Classification: | Not reported |
| Underground Storage Tank Id: | 27920 |
| Container/Tank Id: | Not reported |
| Last Update: | 2019-12-21T07:06:17.000 |
| Inspection Date: | 2019-03-05T00:00:00.000 |
| Violation Code: | 2030036 (TCR 9b) Failure to comply with one or more of the following overfill prevention equipment requirements: 1. Alert the transfer operator when the tank is 90% full by restricting the flow into the tank or triggering an audible and visual alarm; or 2. Restrict delivery of flow to the tank at least 30m before the tank overfills, provided the restriction occurs when the tank is filled to no more than 95% of capacity and activate an audible alarm at least 5m before the tank overfills; or 3. Provide positive shut-off of flow to the tank when the tank is filled to no more than 95% of capacity; or 4. Provide positive shut-off of flow to the tank so that none of the fittings located on the top of the tank are exposed to product due to overfilling. 5. Install/retrofit overfill prevention equipment that does not use flow restrictors on vent piping to meet overfill prevention equipment requirements when the overfill prevention equipment is installed, repaired, or replaced on and after October 1, 2018. 6. For USTs installed before October 1, 2018, perform an inspection by October 13, 2018 and every 36 months thereafter. 7. For USTs installed on and after October 1, 2018, perform an inspection at installation and every 36 months thereafter. 8. Inspected within 30 days after a repair to the overfill prevention equipment. 9. Inspected using an applicable manufacturer guidelines, industry codes, engineering standards, or a method approved by a professional engineer. 10. Inspected by a certified UST service technician. 11. Maintain records of overfill prevention equipment inspection for 36 months. 23 CCR 2635(c)(1), 2635(d), 2637.2(a-c), 2665, 2712(b)(1)(G) |

UST DTL:

| | |
|---|---|
| Record ID: | DEH2007-HUPFP-208750 |
| Permit Status: | Permit Renewed |
| Active Permit: | Y |
| Facility Id Number: | 37-000-208750 |

**LAKESIDE ARCO (Continued)** **U003937733**

| | |
|---|---|
| Facility Type (Ust Facility): | Motor Vehicle Fueling |
| Tank Owner Name: | SAAD ATTISHA |
| Tankid: | 27921 |
| Tank Status: | Active |
| Date Ust Permanently Closed: | Not reported |
| Tank Use: | Motor Vehicle Fueling |
| Piping System Type: | Pressure |
| Last Updated: | 2019-12-21T07:06:17.000 |
| Tank Capacityin Gallons: | 12000 |
| Tank Contents: | Regular Unleaded |
| Type Of Tank: | Double Wall |

| | |
|---|---|
| Record ID: | DEH2007-HUPFP-208750 |
| Permit Status: | Permit Renewed |
| Active Permit: | Y |
| Facility Id Number: | 37-000-208750 |
| Facility Type (Ust Facility): | Motor Vehicle Fueling |
| Tank Owner Name: | SAAD ATTISHA |
| Tankid: | 27922 |
| Tank Status: | Active |
| Date Ust Permanently Closed: | Not reported |
| Tank Use: | Motor Vehicle Fueling |
| Piping System Type: | Pressure |
| Last Updated: | 2019-12-21T07:06:17.000 |
| Tank Capacityin Gallons: | 12000 |
| Tank Contents: | Regular Unleaded |
| Type Of Tank: | Double Wall |

| | |
|---|---|
| Record ID: | DEH2007-HUPFP-208750 |
| Permit Status: | Permit Renewed |
| Active Permit: | Y |
| Facility Id Number: | 37-000-208750 |
| Facility Type (Ust Facility): | Motor Vehicle Fueling |
| Tank Owner Name: | SAAD ATTISHA |
| Tankid: | 27920 |
| Tank Status: | Active |
| Date Ust Permanently Closed: | Not reported |
| Tank Use: | Motor Vehicle Fueling |
| Piping System Type: | Pressure |
| Last Updated: | 2019-12-21T07:06:17.000 |
| Tank Capacityin Gallons: | 12000 |
| Tank Contents: | Premium Unleaded |
| Type Of Tank: | Double Wall |

Waste and Materials:

| | |
|---|---|
| Record ID: | DEH2007-HUPFP-208750 |
| Permit Status: | Permit Renewed |
| Active Permit: | Y |
| Child Record Id: | DEH2017-HCHEM-0133787 |
| Trade Secret: | N |
| Hazardous Material Type: | Pure |
| Last Updated: | 2017-09-06T02:31:42.000 |
| Chemical Name: | PREMIUM UNLEADED |
| Common Name: | UNDERGROUND TANK 126488 T005 |
| Case Number: | 8006-61-9 |

| | |
|---|---|
| Record ID: | DEH2007-HUPFP-208750 |

**LAKESIDE ARCO (Continued)** **U003937733**

Permit Status: Permit Renewed
Active Permit: Y
Child Record Id: DEH2017-HCHEM-0133788
Trade Secret: N
Hazardous Material Type: Pure
Last Updated: 2017-09-06T02:31:42.000
Chemical Name: REGULAR UNLEADED
Common Name: UNDERGROUND TANK 126488 T007
Case Number: 8006-61-9

Record ID: DEH2007-HUPFP-208750
Permit Status: Permit Renewed
Active Permit: Y
Child Record Id: DEH2017-HCHEM-0133789
Trade Secret: N
Hazardous Material Type: Pure
Last Updated: 2017-09-06T02:31:42.000
Chemical Name: REGULAR UNLEADED
Common Name: UNDERGROUND TANK 126488 T006
Case Number: 8006-61-9

Record ID: DEH2007-HUPFP-208750
Permit Status: Permit Renewed
Active Permit: Y
Child Record Id: DEH2017-HWAST-0111933
Trade Secret: N
Hazardous Material Type: Not reported
Last Updated: 2017-09-06T02:31:42.000
Chemical Name: WASTE 134 AQUEOUS SOL'N W/LESS 10% ORG
Common Name: WATER AND GASOLINE
Case Number: Not reported

Record ID: DEH2007-HUPFP-208750
Permit Status: Permit Renewed
Active Permit: Y
Child Record Id: DEH2017-HWAST-0111934
Trade Secret: N
Hazardous Material Type: Not reported
Last Updated: 2017-09-06T02:31:42.000
Chemical Name: WASTE 352 ORGANIC SOLIDS (OTHER)
Common Name: SPENT ABSORBENT WASTE
Case Number: Not reported

Record ID: DEH2007-HUPFP-208750
Permit Status: Permit Renewed
Active Permit: Y
Child Record Id: DEH2019-HCHEM-0220127
Trade Secret: N
Hazardous Material Type: Pure
Last Updated: 2019-12-21T07:06:17.000
Chemical Name: PREMIUM UNLEADED
Common Name: UNDERGROUND TANK 126488 T005
Case Number: 8006-61-9

Record ID: DEH2007-HUPFP-208750
Permit Status: Permit Renewed
Active Permit: Y

**LAKESIDE ARCO (Continued)** **U003937733**

Child Record Id: DEH2019-HCHEM-0220128
Trade Secret: N
Hazardous Material Type: Pure
Last Updated: 2019-12-21T07:06:17.000
Chemical Name: REGULAR UNLEADED
Common Name: UNDERGROUND TANK 126488 T007
Case Number: 8006-61-9

Record ID: DEH2007-HUPFP-208750
Permit Status: Permit Renewed
Active Permit: Y
Child Record Id: DEH2019-HCHEM-0220129
Trade Secret: N
Hazardous Material Type: Pure
Last Updated: 2019-12-21T07:06:17.000
Chemical Name: REGULAR UNLEADED
Common Name: UNDERGROUND TANK 126488 T006
Case Number: 8006-61-9

Record ID: DEH2007-HUPFP-208750
Permit Status: Permit Renewed
Active Permit: Y
Child Record Id: DEH2019-HWAST-0189847
Trade Secret: N
Hazardous Material Type: Not reported
Last Updated: 2019-12-21T07:06:17.000
Chemical Name: WASTE 134 AQUEOUS SOL'N W/LESS 10% ORG
Common Name: WATER AND GASOLINE
Case Number: Not reported

Record ID: DEH2007-HUPFP-208750
Permit Status: Permit Renewed
Active Permit: Y
Child Record Id: DEH2019-HWAST-0189848
Trade Secret: N
Hazardous Material Type: Not reported
Last Updated: 2019-12-21T07:06:17.000
Chemical Name: WASTE 352 ORGANIC SOLIDS (OTHER)
Common Name: SPENT ABSORBENT WASTE
Case Number: Not reported

Record ID: DEH2007-HUPFP-208750
Permit Status: Permit Renewed
Active Permit: Y
Child Record Id: DEH2016-HCHEM-0094258
Trade Secret: N
Hazardous Material Type: Pure
Last Updated: 2017-02-22T01:13:23.000
Chemical Name: PREMIUM UNLEADED
Common Name: UNDERGROUND TANK 126488 T005
Case Number: 8006-61-9

Record ID: DEH2007-HUPFP-208750
Permit Status: Permit Renewed
Active Permit: Y
Child Record Id: DEH2016-HCHEM-0094259
Trade Secret: N

**LAKESIDE ARCO (Continued)** **U003937733**

Hazardous Material Type: Pure
Last Updated: 2017-02-22T01:13:23.000
Chemical Name: REGULAR UNLEADED
Common Name: UNDERGROUND TANK 126488 T007
Case Number: 8006-61-9

Record ID: DEH2007-HUPFP-208750
Permit Status: Permit Renewed
Active Permit: Y
Child Record Id: DEH2016-HCHEM-0094260
Trade Secret: N
Hazardous Material Type: Pure
Last Updated: 2017-02-22T01:13:23.000
Chemical Name: REGULAR UNLEADED
Common Name: UNDERGROUND TANK 126488 T006
Case Number: 8006-61-9

Record ID: DEH2007-HUPFP-208750
Permit Status: Permit Renewed
Active Permit: Y
Child Record Id: DEH2016-HWAST-0076595
Trade Secret: N
Hazardous Material Type: Not reported
Last Updated: 2017-02-22T01:13:23.000
Chemical Name: WASTE 134 AQUEOUS SOL'N W/LESS 10% ORG
Common Name: WATER AND GASOLINE
Case Number: Not reported

Record ID: DEH2007-HUPFP-208750
Permit Status: Permit Renewed
Active Permit: Y
Child Record Id: DEH2016-HWAST-0076596
Trade Secret: N
Hazardous Material Type: Not reported
Last Updated: 2017-02-22T01:13:23.000
Chemical Name: WASTE 352 ORGANIC SOLIDS (OTHER)
Common Name: SPENT ABSORBENT WASTE
Case Number: Not reported

Record ID: DEH2007-HUPFP-208750
Permit Status: Permit Renewed
Active Permit: Y
Child Record Id: DEH2018-HCHEM-0172631
Trade Secret: N
Hazardous Material Type: Pure
Last Updated: 2018-10-24T21:10:38.000
Chemical Name: PREMIUM UNLEADED
Common Name: UNDERGROUND TANK 126488 T005
Case Number: 8006-61-9

Record ID: DEH2007-HUPFP-208750
Permit Status: Permit Renewed
Active Permit: Y
Child Record Id: DEH2018-HCHEM-0172632
Trade Secret: N
Hazardous Material Type: Pure
Last Updated: 2018-10-24T21:10:38.000

**LAKESIDE ARCO (Continued)** **U003937733**

Chemical Name: REGULAR UNLEADED
Common Name: UNDERGROUND TANK 126488 T007
Case Number: 8006-61-9

Record ID: DEH2007-HUPFP-208750
Permit Status: Permit Renewed
Active Permit: Y
Child Record Id: DEH2018-HCHEM-0172633
Trade Secret: N
Hazardous Material Type: Pure
Last Updated: 2018-10-24T21:10:38.000
Chemical Name: REGULAR UNLEADED
Common Name: UNDERGROUND TANK 126488 T006
Case Number: 8006-61-9

Record ID: DEH2007-HUPFP-208750
Permit Status: Permit Renewed
Active Permit: Y
Child Record Id: DEH2018-HWAST-0146670
Trade Secret: N
Hazardous Material Type: Not reported
Last Updated: 2018-10-24T21:10:38.000
Chemical Name: WASTE 134 AQUEOUS SOL'N W/LESS 10% ORG
Common Name: WATER AND GASOLINE
Case Number: Not reported

Record ID: DEH2007-HUPFP-208750
Permit Status: Permit Renewed
Active Permit: Y
Child Record Id: DEH2018-HWAST-0146671
Trade Secret: N
Hazardous Material Type: Not reported
Last Updated: 2018-10-24T21:10:38.000
Chemical Name: WASTE 352 ORGANIC SOLIDS (OTHER)
Common Name: SPENT ABSORBENT WASTE
Case Number: Not reported

Record ID: DEH2007-HUPFP-208750
Permit Status: Permit Renewed
Active Permit: Y
Child Record Id: DEH2019-HCHEM-0210081
Trade Secret: N
Hazardous Material Type: Pure
Last Updated: 2019-03-06T01:21:47.000
Chemical Name: PREMIUM UNLEADED
Common Name: UNDERGROUND TANK 126488 T005
Case Number: 8006-61-9

Record ID: DEH2007-HUPFP-208750
Permit Status: Permit Renewed
Active Permit: Y
Child Record Id: DEH2019-HCHEM-0210082
Trade Secret: N
Hazardous Material Type: Pure
Last Updated: 2019-03-06T01:21:47.000
Chemical Name: REGULAR UNLEADED
Common Name: UNDERGROUND TANK 126488 T007

**LAKESIDE ARCO (Continued)** **U003937733**

Case Number: 8006-61-9

Record ID: DEH2007-HUPFP-208750
Permit Status: Permit Renewed
Active Permit: Y
Child Record Id: DEH2019-HCHEM-0210083
Trade Secret: N
Hazardous Material Type: Pure
Last Updated: 2019-03-06T01:21:47.000
Chemical Name: REGULAR UNLEADED
Common Name: UNDERGROUND TANK 126488 T006
Case Number: 8006-61-9

Record ID: DEH2007-HUPFP-208750
Permit Status: Permit Renewed
Active Permit: Y
Child Record Id: DEH2019-HWAST-0182358
Trade Secret: N
Hazardous Material Type: Not reported
Last Updated: 2019-03-06T01:21:47.000
Chemical Name: WASTE 134 AQUEOUS SOL'N W/LESS 10% ORG
Common Name: WATER AND GASOLINE
Case Number: Not reported

Record ID: DEH2007-HUPFP-208750
Permit Status: Permit Renewed
Active Permit: Y
Child Record Id: DEH2019-HWAST-0182359
Trade Secret: N
Hazardous Material Type: Not reported
Last Updated: 2019-03-06T01:21:47.000
Chemical Name: WASTE 352 ORGANIC SOLIDS (OTHER)
Common Name: SPENT ABSORBENT WASTE
Case Number: Not reported

Record ID: DEH2007-HUPFP-208750
Permit Status: Permit Renewed
Active Permit: Y
Child Record Id: DEH2019-HCHEM-0217669
Trade Secret: N
Hazardous Material Type: Pure
Last Updated: 2019-04-23T00:47:12.000
Chemical Name: PREMIUM UNLEADED
Common Name: UNDERGROUND TANK 126488 T005
Case Number: 8006-61-9

Record ID: DEH2007-HUPFP-208750
Permit Status: Permit Renewed
Active Permit: Y
Child Record Id: DEH2019-HCHEM-0217670
Trade Secret: N
Hazardous Material Type: Pure
Last Updated: 2019-04-23T00:47:12.000
Chemical Name: REGULAR UNLEADED
Common Name: UNDERGROUND TANK 126488 T007
Case Number: 8006-61-9

**LAKESIDE ARCO (Continued)** **U003937733**

| | |
|---|---|
| Record ID: | DEH2007-HUPFP-208750 |
| Permit Status: | Permit Renewed |
| Active Permit: | Y |
| Child Record Id: | DEH2019-HCHEM-0217671 |
| Trade Secret: | N |
| Hazardous Material Type: | Pure |
| Last Updated: | 2019-04-23T00:47:12.000 |
| Chemical Name: | REGULAR UNLEADED |
| Common Name: | UNDERGROUND TANK 126488 T006 |
| Case Number: | 8006-61-9 |

| | |
|---|---|
| Record ID: | DEH2007-HUPFP-208750 |
| Permit Status: | Permit Renewed |
| Active Permit: | Y |
| Child Record Id: | DEH2019-HWAST-0187775 |
| Trade Secret: | N |
| Hazardous Material Type: | Not reported |
| Last Updated: | 2019-04-23T00:47:12.000 |
| Chemical Name: | WASTE 134 AQUEOUS SOL'N W/LESS 10% ORG |
| Common Name: | WATER AND GASOLINE |
| Case Number: | Not reported |

| | |
|---|---|
| Record ID: | DEH2007-HUPFP-208750 |
| Permit Status: | Permit Renewed |
| Active Permit: | Y |
| Child Record Id: | DEH2019-HWAST-0187776 |
| Trade Secret: | N |
| Hazardous Material Type: | Not reported |
| Last Updated: | 2019-04-23T00:47:12.000 |
| Chemical Name: | WASTE 352 ORGANIC SOLIDS (OTHER) |
| Common Name: | SPENT ABSORBENT WASTE |
| Case Number: | Not reported |

| | |
|---|---|
| Name: | ARCO #82224 |
| Address: | 9606 WINTER GARDENS BLVD |
| City,State,Zip: | LAKESIDE, CA 92040 |
| Permit Number: | 126488 |
| Business Type: | 6HK28 |
| EPA Id Number: | CAL000262716 |
| APN: | 382-230-58-00 |
| Last HMMD Inspection: | 03/27/2007 |
| Facility Telephone: | 619-443-5333 |
| Permit Status: | CHNG |
| Permit Expiration: | 04/30/2008 |
| Date Last Updated: | 11/02/2012 |
| Facility Owner: | DAJ INVESTMENTS |
| Facility Mailing Address: | 9606 WINTER GARDENS BL |
| Facility Mailing City: | LAKESIDE |
| Facility Mailing State: | CA |
| Facility Mailing Zip: | 92040 |
| UST Owner: | DAJ INVESTMENTS, INC. |
| Handle Regulated Hazmat: | Y |
| Own Or Operate UST: | Y |
| Subject To APSA: | Not reported |
| Generate Haz Waste: | Y |
| Treat Haz Waste: | Not reported |

**LAKESIDE ARCO (Continued)** **U003937733**

Generate Medical Waste: Not reported

UST:

UST Name: UNDERGROUND TANK 126488 T002
Last Update: 2012-11-02 14:17:38
Permit Number: 126488
Tank Type: SINGLE WALL
Additional Id: 000002
Capacity Gallons: 6000
UST Contents: LEADED
Other Content Info: LEADED
Reg Status: REMOVED
Remove Close Date: 1989-08-16 00:00:00
Year Installed: Not reported
Pipe Type: Not reported
Delivery System: Not reported
Monitor Code: 90
UST Monitor Method: NO MONITORING ALTERNATIVE SELECTED. VERIFY AND ENTER MONITORING ALTERNATIVE DURING INSPECTION.

UST Name: UNDERGROUND TANK 126488 T003
Last Update: 2012-11-02 14:17:38
Permit Number: 126488
Tank Type: SINGLE WALL
Additional Id: 000003
Capacity Gallons: 15000
UST Contents: REGULAR UNLEADED
Other Content Info: REGULAR UNLEADED
Reg Status: REMOVED
Remove Close Date: 1989-08-16 00:00:00
Year Installed: Not reported
Pipe Type: Not reported
Delivery System: Not reported
Monitor Code: 90
UST Monitor Method: NO MONITORING ALTERNATIVE SELECTED. VERIFY AND ENTER MONITORING ALTERNATIVE DURING INSPECTION.

UST Name: UNDERGROUND TANK 126488 T004
Last Update: 2012-11-02 14:17:38
Permit Number: 126488
Tank Type: SINGLE WALL
Additional Id: 000004
Capacity Gallons: 10400
UST Contents: REGULAR UNLEADED
Other Content Info: REGULAR UNLEADED
Reg Status: REMOVED
Remove Close Date: 1989-08-16 00:00:00
Year Installed: Not reported
Pipe Type: Not reported
Delivery System: Not reported
Monitor Code: 90
UST Monitor Method: NO MONITORING ALTERNATIVE SELECTED. VERIFY AND ENTER MONITORING ALTERNATIVE DURING INSPECTION.

UST Name: UNDERGROUND TANK 126488 T005
Last Update: 2012-11-02 14:17:38
Permit Number: 126488
Tank Type: DOUBLE WALL

**LAKESIDE ARCO (Continued)** **U003937733**

| | |
|---|---|
| Additional Id: | RT1590/ RT2690 |
| Capacity Gallons: | 12000 |
| UST Contents: | PREMIUM UNLEADED |
| Other Content Info: | PREMIUM UNLEADED |
| Reg Status: | ACTIVE |
| Remove Close Date: | Not reported |
| Year Installed: | 1988-01-01 00:00:00 |
| Pipe Type: | DOUBLE WALL |
| Delivery System: | PRESSURE |
| Monitor Code: | 31A |
| UST Monitor Method: | DW TANK, DW PRESSURIZED PIPE W/ DRY TANK ANNULAR; POSITIVE SHUT-OFF & FAILSAFE, 3.0LLD; UDC W/ POSITIVE SHUT-OFF |

| | |
|---|---|
| UST Name: | UNDERGROUND TANK 126488 T006 |
| Last Update: | 2012-11-02 14:17:38 |
| Permit Number: | 126488 |
| Tank Type: | DOUBLE WALL |
| Additional Id: | RT1590/ RT2690 |
| Capacity Gallons: | 12000 |
| UST Contents: | REGULAR UNLEADED |
| Other Content Info: | REGULAR UNLEADED |
| Reg Status: | ACTIVE |
| Remove Close Date: | Not reported |
| Year Installed: | 1988-01-01 00:00:00 |
| Pipe Type: | DOUBLE WALL |
| Delivery System: | PRESSURE |
| Monitor Code: | 31A |
| UST Monitor Method: | DW TANK, DW PRESSURIZED PIPE W/ DRY TANK ANNULAR; POSITIVE SHUT-OFF & FAILSAFE, 3.0LLD; UDC W/ POSITIVE SHUT-OFF |

| | |
|---|---|
| UST Name: | UNDERGROUND TANK 126488 T007 |
| Last Update: | 2012-11-02 14:17:38 |
| Permit Number: | 126488 |
| Tank Type: | DOUBLE WALL |
| Additional Id: | RT1590/ RT2690 |
| Capacity Gallons: | 12000 |
| UST Contents: | REGULAR UNLEADED |
| Other Content Info: | REGULAR UNLEADED |
| Reg Status: | ACTIVE |
| Remove Close Date: | Not reported |
| Year Installed: | 1988-01-01 00:00:00 |
| Pipe Type: | DOUBLE WALL |
| Delivery System: | PRESSURE |
| Monitor Code: | 31A |
| UST Monitor Method: | DW TANK, DW PRESSURIZED PIPE W/ DRY TANK ANNULAR; POSITIVE SHUT-OFF & FAILSAFE, 3.0LLD; UDC W/ POSITIVE SHUT-OFF |

| | |
|---|---|
| Name: | LAKESIDE ARCO |
| Address: | 9606 WINTER GARDENS BLVD |
| City,State,Zip: | LAKESIDE, CA 92040 |
| Permit Number: | 208750 |
| Business Type: | 6HK28 |
| EPA Id Number: | CAL000325799 |
| APN: | 382-230-58-00 |
| Last HMMD Inspection: | 03/21/2012 |
| Facility Telephone: | 619-443-5333 |

**LAKESIDE ARCO (Continued)** **U003937733**

| | |
|---|---|
| Permit Status: | OPEN |
| Permit Expiration: | 09/30/2013 |
| Date Last Updated: | 11/02/2012 |
| Facility Owner: | SAAD ATTISHA |
| Facility Mailing Address: | 9606 WINTER GARDENS BL |
| Facility Mailing City: | LAKESIDE |
| Facility Mailing State: | CA |
| Facility Mailing Zip: | 92040 |
| UST Owner: | SAAD ATTISHA |
| Handle Regulated Hazmat: | Y |
| Own Or Operate UST: | Y |
| Subject To APSA: | Not reported |
| Generate Haz Waste: | Y |
| Treat Haz Waste: | Not reported |
| Generate Medical Waste: | Not reported |

Inventory Active Permits (not SQG Medical):

| | |
|---|---|
| Permit Number: | 208750 |
| Update Date: | 11/02/2012 |
| Case Number: | 8006-61-9 |
| Name: | PREMIUM UNLEADED |
| Other Information: | UNDERGROUND TANK 126488 T005 |
| Material Waste: | Material |
| Hazardous Categories 1: | FIRE |
| Hazardous Categories 2: | Not reported |

| | |
|---|---|
| Permit Number: | 208750 |
| Update Date: | 11/02/2012 |
| Case Number: | 8006-61-9 |
| Name: | REGULAR UNLEADED |
| Other Information: | UNDERGROUND TANK 126488 T006 |
| Material Waste: | Material |
| Hazardous Categories 1: | FIRE |
| Hazardous Categories 2: | Not reported |

| | |
|---|---|
| Permit Number: | 208750 |
| Update Date: | 11/02/2012 |
| Case Number: | 8006-61-9 |
| Name: | REGULAR UNLEADED |
| Other Information: | UNDERGROUND TANK 126488 T007 |
| Material Waste: | Material |
| Hazardous Categories 1: | FIRE |
| Hazardous Categories 2: | Not reported |

| | |
|---|---|
| Permit Number: | 208750 |
| Update Date: | 11/02/2012 |
| Case Number: | Not reported |
| Name: | WASTE 134 AQUEOUS SOL'N W/LESS 10% ORG |
| Other Information: | WATER AND GASOLINE |
| Material Waste: | Waste |
| Hazardous Categories 1: | Not reported |
| Hazardous Categories 2: | Not reported |

| | |
|---|---|
| Permit Number: | 208750 |
| Update Date: | 11/02/2012 |
| Case Number: | Not reported |
| Name: | WASTE 352 ORGANIC SOLIDS (OTHER) |
| Other Information: | SPENT ABSORBENT WASTE |

**LAKESIDE ARCO (Continued)** **U003937733**

Material Waste: Waste
Hazardous Categories 1: Not reported
Hazardous Categories 2: Not reported

Permit Number: 208750
Update Date: 11/02/2012
Case Number: Not reported
Name: WASTE 352 ORGANIC SOLIDS (OTHER)
Other Information: USED GASOLINE FILTER
Material Waste: Waste
Hazardous Categories 1: Not reported
Hazardous Categories 2: Not reported

Violations Active Permits:
Permit Number: 208750
Update Date: 11/02/2012
Inspection Date: 03/09/2011
Violation Code: 6HV3257
Violation: 2NDRY CONTAINMENT NOT LIQUID FREE
Violation Citation: Secondary containment system components not liquid free. 2631(d)(4)
Activity: ACTIVE

Permit Number: 208750
Update Date: 11/02/2012
Inspection Date: 01/07/2009
Violation Code: 6HV3263
Violation: MONITOR SYSTEM NOT ALL FUNCTIONAL
Violation Citation: Monitoring system components &/or devices are not all functional. 2630, 2641(j), 2632
Activity: ACTIVE

UST:
UST Name: UNDERGROUND TANK 126488 T005
Last Update: 2012-11-02 14:17:38
Permit Number: 208750
Tank Type: DOUBLE WALL
Additional Id: RT1590/ RT2690, RT4969
Capacity Gallons: 12000
UST Contents: PREMIUM UNLEADED
Other Content Info: PREMIUM UNLEADED
Reg Status: ACTIVE
Remove Close Date: Not reported
Year Installed: 1988-01-01 00:00:00
Pipe Type: DOUBLE WALL
Delivery System: PRESSURE
Monitor Code: 31A
UST Monitor Method: DW TANK, DW PRESSURIZED PIPE W/ DRY TANK ANNULAR; POSITIVE SHUT-OFF & FAILSAFE, 3.0LLD; UDC W/ POSITIVE SHUT-OFF

UST Name: UNDERGROUND TANK 126488 T006
Last Update: 2012-11-02 14:17:38
Permit Number: 208750
Tank Type: DOUBLE WALL
Additional Id: RT1590/ RT2690, RT4969
Capacity Gallons: 12000
UST Contents: REGULAR UNLEADED

**LAKESIDE ARCO (Continued)** **U003937733**

| | |
|---|---|
| Other Content Info: | REGULAR UNLEADED |
| Reg Status: | ACTIVE |
| Remove Close Date: | Not reported |
| Year Installed: | 1988-01-01 00:00:00 |
| Pipe Type: | DOUBLE WALL |
| Delivery System: | PRESSURE |
| Monitor Code: | 31A |
| UST Monitor Method: | DW TANK, DW PRESSURIZED PIPE W/ DRY TANK ANNULAR; POSITIVE SHUT-OFF & FAILSAFE, 3.0LLD; UDC W/ POSITIVE SHUT-OFF |

| | |
|---|---|
| UST Name: | UNDERGROUND TANK 126488 T007 |
| Last Update: | 2012-11-02 14:17:38 |
| Permit Number: | 208750 |
| Tank Type: | DOUBLE WALL |
| Additional Id: | RT1590/ RT2690, RT4969 |
| Capacity Gallons: | 12000 |
| UST Contents: | REGULAR UNLEADED |
| Other Content Info: | REGULAR UNLEADED |
| Reg Status: | ACTIVE |
| Remove Close Date: | Not reported |
| Year Installed: | 1988-01-01 00:00:00 |
| Pipe Type: | DOUBLE WALL |
| Delivery System: | PRESSURE |
| Monitor Code: | 31A |
| UST Monitor Method: | DW TANK, DW PRESSURIZED PIPE W/ DRY TANK ANNULAR; POSITIVE SHUT-OFF & FAILSAFE, 3.0LLD; UDC W/ POSITIVE SHUT-OFF |

| | |
|---|---|
| Name: | LAKESIDE ARCO |
| Address: | 9606 WINTER GARDENS BLVD |
| City,State,Zip: | LAKESIDE, CA 92040 |
| Permit Number: | 208750 |
| Business Type: | 6HK28 |
| EPA Id Number: | CAL000325799 |
| APN: | 382-230-58-00 |
| Last HMMD Inspection: | 03/21/2012 |
| Facility Telephone: | 619-443-5333 |
| Permit Status: | OPEN |
| Permit Expiration: | 09/30/2013 |
| Date Last Updated: | 11/02/2012 |
| Facility Owner: | SAAD ATTISHA |
| Facility Mailing Address: | 9606 WINTER GARDENS BL |
| Facility Mailing City: | LAKESIDE |
| Facility Mailing State: | CA |
| Facility Mailing Zip: | 92040 |
| UST Owner: | SAAD ATTISHA |
| Handle Regulated Hazmat: | Y |
| Own Or Operate UST: | Y |
| Subject To APSA: | Not reported |
| Generate Haz Waste: | Y |
| Treat Haz Waste: | Not reported |
| Generate Medical Waste: | Not reported |

Inventory Active Permits (not SQG Medical):

| | |
|---|---|
| Permit Number: | 208750 |
| Update Date: | 11/02/2012 |
| Case Number: | 8006-61-9 |
| Name: | PREMIUM UNLEADED |

**LAKESIDE ARCO (Continued)** **U003937733**

Other Information: UNDERGROUND TANK 126488 T005
Material Waste: Material
Hazardous Categories 1: FIRE
Hazardous Categories 2: Not reported

Permit Number: 208750
Update Date: 11/02/2012
Case Number: 8006-61-9
Name: REGULAR UNLEADED
Other Information: UNDERGROUND TANK 126488 T006
Material Waste: Material
Hazardous Categories 1: FIRE
Hazardous Categories 2: Not reported

Permit Number: 208750
Update Date: 11/02/2012
Case Number: 8006-61-9
Name: REGULAR UNLEADED
Other Information: UNDERGROUND TANK 126488 T007
Material Waste: Material
Hazardous Categories 1: FIRE
Hazardous Categories 2: Not reported

Permit Number: 208750
Update Date: 11/02/2012
Case Number: Not reported
Name: WASTE 134 AQUEOUS SOL'N W/LESS 10% ORG
Other Information: WATER AND GASOLINE
Material Waste: Waste
Hazardous Categories 1: Not reported
Hazardous Categories 2: Not reported

Permit Number: 208750
Update Date: 11/02/2012
Case Number: Not reported
Name: WASTE 352 ORGANIC SOLIDS (OTHER)
Other Information: SPENT ABSORBENT WASTE
Material Waste: Waste
Hazardous Categories 1: Not reported
Hazardous Categories 2: Not reported

Permit Number: 208750
Update Date: 11/02/2012
Case Number: Not reported
Name: WASTE 352 ORGANIC SOLIDS (OTHER)
Other Information: USED GASOLINE FILTER
Material Waste: Waste
Hazardous Categories 1: Not reported
Hazardous Categories 2: Not reported

Violations Active Permits:
Permit Number: 208750
Update Date: 11/02/2012
Inspection Date: 03/09/2011
Violation Code: 6HV3257
Violation: 2NDRY CONTAINMENT NOT LIQUID FREE
Violation Citation: Secondary containment system components not liquid free. 2631(d)(4)

**LAKESIDE ARCO (Continued)** **U003937733**

Activity: ACTIVE

Permit Number: 208750
Update Date: 11/02/2012
Inspection Date: 01/07/2009
Violation Code: 6HV3263
Violation: MONITOR SYSTEM NOT ALL FUNCTIONAL
Violation Citation: Monitoring system components &/or devices are not all functional. 2630, 2641(j), 2632
Activity: ACTIVE

UST:
UST Name: UNDERGROUND TANK 126488 T005
Last Update: 2012-11-02 14:17:38
Permit Number: 208750
Tank Type: DOUBLE WALL
Additional Id: RT1590/ RT2690, RT4969
Capacity Gallons: 12000
UST Contents: PREMIUM UNLEADED
Other Content Info: PREMIUM UNLEADED
Reg Status: ACTIVE
Remove Close Date: Not reported
Year Installed: 1988-01-01 00:00:00
Pipe Type: DOUBLE WALL
Delivery System: PRESSURE
Monitor Code: 31A
UST Monitor Method: DW TANK, DW PRESSURIZED PIPE W/ DRY TANK ANNULAR; POSITIVE SHUT-OFF & FAILSAFE, 3.0LLD; UDC W/ POSITIVE SHUT-OFF

UST Name: UNDERGROUND TANK 126488 T006
Last Update: 2012-11-02 14:17:38
Permit Number: 208750
Tank Type: DOUBLE WALL
Additional Id: RT1590/ RT2690, RT4969
Capacity Gallons: 12000
UST Contents: REGULAR UNLEADED
Other Content Info: REGULAR UNLEADED
Reg Status: ACTIVE
Remove Close Date: Not reported
Year Installed: 1988-01-01 00:00:00
Pipe Type: DOUBLE WALL
Delivery System: PRESSURE
Monitor Code: 31A
UST Monitor Method: DW TANK, DW PRESSURIZED PIPE W/ DRY TANK ANNULAR; POSITIVE SHUT-OFF & FAILSAFE, 3.0LLD; UDC W/ POSITIVE SHUT-OFF

UST Name: UNDERGROUND TANK 126488 T007
Last Update: 2012-11-02 14:17:38
Permit Number: 208750
Tank Type: DOUBLE WALL
Additional Id: RT1590/ RT2690, RT4969
Capacity Gallons: 12000
UST Contents: REGULAR UNLEADED
Other Content Info: REGULAR UNLEADED
Reg Status: ACTIVE
Remove Close Date: Not reported
Year Installed: 1988-01-01 00:00:00

**LAKESIDE ARCO (Continued)** **U003937733**

Pipe Type: DOUBLE WALL
Delivery System: PRESSURE
Monitor Code: 31A
UST Monitor Method: DW TANK, DW PRESSURIZED PIPE W/ DRY TANK ANNULAR; POSITIVE SHUT-OFF & FAILSAFE, 3.0LLD; UDC W/ POSITIVE SHUT-OFF

SWEEPS UST:
Name: ARCO #5512
Address: 9606 WINTER GARDENS BLVD
City: LAKESIDE
Status: Active
Comp Number: 26488
Number: 9
Board Of Equalization: 44-000506
Referral Date: Not reported
Action Date: 06-26-92
Created Date: 02-29-88
Owner Tank Id: Not reported
SWRCB Tank Id: 37-000-026488-000005
Tank Status: A
Capacity: 12000
Active Date: Not reported
Tank Use: M.V. FUEL
STG: P
Content: LEADED
Number Of Tanks: 3

Name: ARCO #5512
Address: 9606 WINTER GARDENS BLVD
City: LAKESIDE
Status: Active
Comp Number: 26488
Number: 9
Board Of Equalization: 44-000506
Referral Date: Not reported
Action Date: 06-26-92
Created Date: 02-29-88
Owner Tank Id: Not reported
SWRCB Tank Id: 37-000-026488-000006
Tank Status: A
Capacity: 12000
Active Date: Not reported
Tank Use: M.V. FUEL
STG: P
Content: REG UNLEADED
Number Of Tanks: Not reported

Name: ARCO #5512
Address: 9606 WINTER GARDENS BLVD
City: LAKESIDE
Status: Active
Comp Number: 26488
Number: 9
Board Of Equalization: 44-000506
Referral Date: Not reported
Action Date: 06-26-92

**LAKESIDE ARCO (Continued)** **U003937733**

| | |
|---|---|
| Created Date: | 02-29-88 |
| Owner Tank Id: | Not reported |
| SWRCB Tank Id: | 37-000-026488-000007 |
| Tank Status: | A |
| Capacity: | 12000 |
| Active Date: | Not reported |
| Tank Use: | M.V. FUEL |
| STG: | P |
| Content: | REG UNLEADED |
| Number Of Tanks: | Not reported |

| | |
|---|---|
| Name: | ARCO #5512 |
| Address: | 9606 WINTER GARDENS BLVD |
| City: | LAKESIDE |
| Status: | Not reported |
| Comp Number: | 26488 |
| Number: | Not reported |
| Board Of Equalization: | 44-000506 |
| Referral Date: | Not reported |
| Action Date: | Not reported |
| Created Date: | Not reported |
| Owner Tank Id: | Not reported |
| SWRCB Tank Id: | 37-000-026488-000002 |
| Tank Status: | Not reported |
| Capacity: | 6000 |
| Active Date: | Not reported |
| Tank Use: | M.V. FUEL |
| STG: | PRODUCT |
| Content: | LEADED |
| Number Of Tanks: | 3 |

| | |
|---|---|
| Name: | ARCO #5512 |
| Address: | 9606 WINTER GARDENS BLVD |
| City: | LAKESIDE |
| Status: | Not reported |
| Comp Number: | 26488 |
| Number: | Not reported |
| Board Of Equalization: | 44-000506 |
| Referral Date: | Not reported |
| Action Date: | Not reported |
| Created Date: | Not reported |
| Owner Tank Id: | Not reported |
| SWRCB Tank Id: | 37-000-026488-000003 |
| Tank Status: | Not reported |
| Capacity: | 15000 |
| Active Date: | Not reported |
| Tank Use: | M.V. FUEL |
| STG: | PRODUCT |
| Content: | REG UNLEADED |
| Number Of Tanks: | Not reported |

| | |
|---|---|
| Name: | ARCO #5512 |
| Address: | 9606 WINTER GARDENS BLVD |
| City: | LAKESIDE |
| Status: | Not reported |
| Comp Number: | 26488 |
| Number: | Not reported |

**LAKESIDE ARCO (Continued)** **U003937733**

Board Of Equalization: 44-000506
Referral Date: Not reported
Action Date: Not reported
Created Date: Not reported
Owner Tank Id: Not reported
SWRCB Tank Id: 37-000-026488-000004
Tank Status: Not reported
Capacity: 10400
Active Date: Not reported
Tank Use: M.V. FUEL
STG: PRODUCT
Content: REG UNLEADED
Number Of Tanks: Not reported

SAN DIEGO CO LOP:
Name: ARCO #5512
Address: 9606 WINTER GARDENS BLVD
City,State,Zip: LAKESIDE, CA 92040
Record ID: DEH2000-LSAM-H26488-001
Record Status: Completed
Opened Date: 10/28/2000
Parcel Number: 382-230-58-00
Case Type: LOP - Local Oversight Program
Historical Name: ARCO 5512
SWRCB Global ID: T0607391307
Funding: S - LOP State Fund
Lead Agency: DEH/SAM
Lead Agency Date: 09/18/2000
Census Tract: 167.02
Community: Lakeside
Jurisdiction: UNINCORPORATED
Watershed Basin Number: 907.12
Water Purveyor: LAKESIDE WATER DISTRICT LAND
Fire Agency: LAKESIDE FIRE PROT DIST
Latitude: 32.8523905
Longitude: -116.9315612
X MapCoord: 6352354.056
Y MapCoord: 1890612.330

---

**AH414** **Q&A PETROLEUM INC DBA LAKESIDE ARCO** **RCRA NonGen / NLR** **1024834634**
**SSW** **9606 WINTER GARDENS BLVD** **CAL000375448**
**1/8-1/4** **LAKESIDE, CA 92040**
**0.201 mi.**
**1060 ft.** **Site 4 of 5 in cluster AH**

**Relative:**
**Higher**

**Actual:**
**402 ft.**

RCRA NonGen / NLR:
Date form received by agency: 2012-06-19 00:00:00.0
Facility name: Q&A PETROLEUM INC DBA LAKESIDE ARCO
Facility address: 9606 WINTER GARDENS BLVD
LAKESIDE, CA 92040
EPA ID: CAL000375448
Contact: ED GRIFFIN
Contact address: 13365 MARJAY DR
LAKESIDE, CA 92040
Contact country: Not reported
Contact telephone: 619-339-6732
Contact email: EDEASY@GMAIL.COM

**Q&A PETROLEUM INC DBA LAKESIDE ARCO (Continued)** **1024834634**

EPA Region: 09
Classification: Non-Generator
Description: Handler: Non-Generators do not presently generate hazardous waste

Owner/Operator Summary:
Owner/operator name: ED GRIFFIN
Owner/operator address: 13365 MARJAY DR
LAKESIDE, CA 92040
Owner/operator country: Not reported
Owner/operator telephone: 619-339-6732
Owner/operator email: Not reported
Owner/operator fax: Not reported
Owner/operator extension: Not reported
Legal status: Other
Owner/Operator Type: Operator
Owner/Op start date: Not reported
Owner/Op end date: Not reported

Owner/operator name: Q&A PETROLEUM INC
Owner/operator address: 11321 SHADOW RANCH RD
LA MESA, CA 91941
Owner/operator country: Not reported
Owner/operator telephone: 619-300-9201
Owner/operator email: Not reported
Owner/operator fax: Not reported
Owner/operator extension: Not reported
Legal status: Other
Owner/Operator Type: Owner
Owner/Op start date: Not reported
Owner/Op end date: Not reported

Handler Activities Summary:
U.S. importer of hazardous waste: No
Mixed waste (haz. and radioactive): No
Recycler of hazardous waste: No
Transporter of hazardous waste: Yes
Treater, storer or disposer of HW: No
Underground injection activity: No
On-site burner exemption: No
Furnace exemption: No
Used oil fuel burner: No
Used oil processor: No
User oil refiner: No
Used oil fuel marketer to burner: No
Used oil Specification marketer: No
Used oil transfer facility: No
Used oil transporter: No

Violation Status: No violations found

**AH415** **ARCO FACILITY NO 5512** **LUST** **S104826029**
**SSW** **9606 WINTER GARDENS BLVD** **N/A**
**1/8-1/4** **LAKESIDE, CA 92040**
**0.201 mi.**
**1060 ft.** **Site 5 of 5 in cluster AH**

**Relative:** **Higher**

**Actual:** **402 ft.**

LUST REG 9:

| | |
|---|---|
| Region: | 9 |
| Status: | Preliminary site assessment underway |
| Case Number: | 9UT4088 |
| Local Case: | H26488-001 |
| Substance: | Gasoline |
| Qty Leaked: | Not reported |
| Abate Method: | Not reported |
| Local Agency: | San Diego |
| How Found: | Other Means |
| How Stopped: | Other Means |
| Source: | Unknown |
| Cause: | Unknown |
| Lead Agency: | Local Agency |
| Case Type: | Soil only |
| Date Found: | 09/13/2000 |
| Date Stopped: | 09/13/2000 |
| Confirm Date: | / / |
| Submit Workplan: | Not reported |
| Prelim Assess: | 10/11/2000 |
| Desc Pollution: | Not reported |
| Remed Plan: | / / |
| Remed Action: | Not reported |
| Began Monitor: | Not reported |
| Release Date: | 09/13/2000 |
| Enforce Date: | Not reported |
| Closed Date: | Not reported |
| Enforce Type: | Not reported |
| Pilot Program: | LOP |
| Basin Number: | 907.12 |
| GW Depth: | Not reported |
| Beneficial Use: | MUNBU |
| NPDES Number: | Not reported |
| Priority: | High priority |
| File Dispn: | Administratively opened on database, however no file physically exists |
| Interim Remedial Actions: | Not reported |
| Cleanup and Abatement order Number: | Not reported |
| Waste Discharge Requirement Number: | Not reported |

---

**AG416** **KELLY & ASSOC INC** **RCRA NonGen / NLR** **1024850747**
**NNE** **12210 INDUSTRY RD** **CAL000408624**
**1/8-1/4** **LAKESIDE, CA 92040**
**0.206 mi.**
**1090 ft.** **Site 9 of 13 in cluster AG**

**Relative:** **Higher**

**Actual:** **396 ft.**

RCRA NonGen / NLR:

| | |
|---|---|
| Date form received by agency: | 2015-07-21 00:00:00.0 |
| Facility name: | KELLY & ASSOC INC |
| Facility address: | 12210 INDUSTRY RD<br>LAKESIDE, CA 92040 |
| EPA ID: | CAL000408624 |
| Mailing address: | PO BOX 1212<br>LA MESA, CA 91944 |
| Contact: | MICHAEL HURLEY |

**KELLY & ASSOC INC (Continued)** **1024850747**

| | |
|---|---|
| Contact address: | PO BOX 1212 |
| | LA MESA, CA 91944 |
| Contact country: | Not reported |
| Contact telephone: | 619-462-7772 |
| Contact email: | KMT@KELLYTRUCKS.NET |
| EPA Region: | 09 |
| Classification: | Non-Generator |
| Description: | Handler: Non-Generators do not presently generate hazardous waste |

Owner/Operator Summary:

| | |
|---|---|
| Owner/operator name: | MICHAEL HURLEY |
| Owner/operator address: | PO BOX 1212 |
| | LA MESA, CA 91944 |
| Owner/operator country: | Not reported |
| Owner/operator telephone: | 619-462-7772 |
| Owner/operator email: | Not reported |
| Owner/operator fax: | Not reported |
| Owner/operator extension: | Not reported |
| Legal status: | Other |
| Owner/Operator Type: | Operator |
| Owner/Op start date: | Not reported |
| Owner/Op end date: | Not reported |

| | |
|---|---|
| Owner/operator name: | MICHAEL J HURLEY |
| Owner/operator address: | PO BOX 1212 |
| | LA MESA, CA 91944 |
| Owner/operator country: | Not reported |
| Owner/operator telephone: | 619-462-7772 |
| Owner/operator email: | Not reported |
| Owner/operator fax: | Not reported |
| Owner/operator extension: | Not reported |
| Legal status: | Other |
| Owner/Operator Type: | Owner |
| Owner/Op start date: | Not reported |
| Owner/Op end date: | Not reported |

Handler Activities Summary:

| | |
|---|---|
| U.S. importer of hazardous waste: | No |
| Mixed waste (haz. and radioactive): | No |
| Recycler of hazardous waste: | No |
| Transporter of hazardous waste: | Yes |
| Treater, storer or disposer of HW: | No |
| Underground injection activity: | No |
| On-site burner exemption: | No |
| Furnace exemption: | No |
| Used oil fuel burner: | No |
| Used oil processor: | No |
| User oil refiner: | No |
| Used oil fuel marketer to burner: | No |
| Used oil Specification marketer: | No |
| Used oil transfer facility: | No |
| Used oil transporter: | No |

Violation Status: No violations found

**AG417** **DION & SONS, INC** **SAN DIEGO CO. SAM** **U003789611**
**NNE** **12210 INDUSTRY RD** **UST** **N/A**
**1/8-1/4** **LAKESIDE, CA 92040** **San Diego Co. HMMD**
**0.206 mi.** **SWEEPS UST**
**1090 ft.** **Site 10 of 13 in cluster AG** **SAN DIEGO CO LOP**

**Relative:**
**Higher**

**Actual:**
**396 ft.**

SAN DIEGO CO. SAM:

| | |
|---|---|
| Name: | BRIGHTS 24HR FUEL STOP |
| Address: | 12210 INDUSTRY RD |
| City,State,Zip: | LAKESIDE, CA 920401747 |
| Case Number: | H20530-001 |
| Agency: | DEH Site Assessment & Mitigation |
| **Funding:** | **LOP - Federal Fund** |
| Facility Type: | Drinking Water Aquifer Impacted |
| Facility Status: | Closed Case |
| Date: | 8/3/2006 |
| Date Began: | 2/15/2000 |

UST:

| | |
|---|---|
| Name: | DION & SONS, INC |
| Address: | 12210 INDUSTRY RD |
| City,State,Zip: | LAKESIDE, CA 92040 |
| Facility ID: | 37-000-209445 |
| Permitting Agency: | San Diego County Department of Environmental Health |
| Latitude: | 32.85946 |
| Longitude: | -116.92936 |

| | |
|---|---|
| Name: | BRIGHTS 24HR FUEL STOP |
| Address: | 12210 INDUSTRY RD |
| City,State,Zip: | LAKESIDE, CA 92040 |
| Facility ID: | H20530 |
| Permitting Agency: | SAN DIEGO COUNTY |
| Latitude: | 32.85952 |
| Longitude: | -116.92915 |

HMMD SAN DIEGO:

| | |
|---|---|
| Name: | EL CAPITAN OIL COMPANY |
| Address: | 12210 INDUSTRY RD |
| City,State,Zip: | LAKESIDE, CA 92040 |
| Permit Number: | 200175 |
| Business Type: | 6HK28 |
| EPA Id Number: | CAL000289305 |
| APN: | 394-011-33-00 |
| Last HMMD Inspection: | 11/27/2007 |
| Facility Telephone: | 619-258-7113 |
| Permit Status: | CHNG |
| Permit Expiration: | 07/31/2008 |
| Date Last Updated: | 11/02/2012 |
| Facility Owner: | SAMAD ATTISHA |
| Facility Mailing Address: | 11427 WOODSIDE AVE |
| Facility Mailing City: | SANTEE |
| Facility Mailing State: | CA |
| Facility Mailing Zip: | 92071 |
| UST Owner: | SAMAD ATTISHA |
| Handle Regulated Hazmat: | Not reported |
| Own Or Operate UST: | Not reported |
| Subject To APSA: | Not reported |
| Generate Haz Waste: | Not reported |

**DION & SONS, INC (Continued)** **U003789611**

Treat Haz Waste: Not reported
Generate Medical Waste: Not reported

UST:

UST Name: UNDERGROUND TANK 120530 T001
Last Update: 2012-11-02 14:17:38
Permit Number: 200175
Tank Type: DOUBLE WALL
Additional Id: RT0933/RT2636
Capacity Gallons: 10000
UST Contents: REGULAR UNLEADED
Other Content Info: REGULAR UNLEADED
Reg Status: ACTIVE
Remove Close Date: Not reported
Year Installed: 1986-01-01 00:00:00
Pipe Type: DOUBLE WALL
Delivery System: PRESSURE
Monitor Code: 31A
UST Monitor Method: DW TANK, DW PRESSURIZED PIPE W/ DRY TANK ANNULAR; POSITIVE SHUT-OFF & FAILSAFE, 3.0LLD; UDC W/ POSITIVE SHUT-OFF

UST Name: UNDERGROUND TANK 120530 T002
Last Update: 2012-11-02 14:17:38
Permit Number: 200175
Tank Type: DOUBLE WALL
Additional Id: RT0933/RT2636
Capacity Gallons: 10000
UST Contents: DIESEL
Other Content Info: RED DIESEL
Reg Status: ACTIVE
Remove Close Date: Not reported
Year Installed: 1986-01-01 00:00:00
Pipe Type: DOUBLE WALL
Delivery System: PRESSURE
Monitor Code: 31A
UST Monitor Method: DW TANK, DW PRESSURIZED PIPE W/ DRY TANK ANNULAR; POSITIVE SHUT-OFF & FAILSAFE, 3.0LLD; UDC W/ POSITIVE SHUT-OFF

UST Name: UNDERGROUND TANK 120530 T003
Last Update: 2012-11-02 14:17:38
Permit Number: 200175
Tank Type: DOUBLE WALL
Additional Id: RT0933/RT2636
Capacity Gallons: 10000
UST Contents: DIESEL
Other Content Info: RED DIESEL
Reg Status: ACTIVE
Remove Close Date: Not reported
Year Installed: 1986-01-01 00:00:00
Pipe Type: DOUBLE WALL
Delivery System: PRESSURE
Monitor Code: 31A
UST Monitor Method: DW TANK, DW PRESSURIZED PIPE W/ DRY TANK ANNULAR; POSITIVE SHUT-OFF & FAILSAFE, 3.0LLD; UDC W/ POSITIVE SHUT-OFF

UST Name: UNDERGROUND TANK 120530 T004
Last Update: 2012-11-02 14:17:38
Permit Number: 200175

**DION & SONS, INC (Continued)** **U003789611**

Tank Type: DOUBLE WALL
Additional Id: RT0933/RT2636/RT3963
Capacity Gallons: 10000
UST Contents: DIESEL
Other Content Info: DIESEL #2
Reg Status: ACTIVE
Remove Close Date: Not reported
Year Installed: 1986-01-01 00:00:00
Pipe Type: DOUBLE WALL
Delivery System: PRESSURE
Monitor Code: 31A
UST Monitor Method: DW TANK, DW PRESSURIZED PIPE W/ DRY TANK ANNULAR; POSITIVE SHUT-OFF & FAILSAFE, 3.0LLD; UDC W/ POSITIVE SHUT-OFF

Name: EL CAPITAN OIL COMPANY
Address: 12210 INDUSTRY RD
City,State,Zip: LAKESIDE, CA 92040
Permit Number: 200175
Business Type: 6HK28
EPA Id Number: CAL000289305
APN: 394-011-33-00
Last HMMD Inspection: 11/27/2007
Facility Telephone: 619-258-7113
Permit Status: CHNG
Permit Expiration: 07/31/2008
Date Last Updated: 11/02/2012
Facility Owner: SAMAD ATTISHA
Facility Mailing Address: 11427 WOODSIDE AVE
Facility Mailing City: SANTEE
Facility Mailing State: CA
Facility Mailing Zip: 92071
UST Owner: SAMAD ATTISHA
Handle Regulated Hazmat: Not reported
Own Or Operate UST: Y
Subject To APSA: Y
Generate Haz Waste: Not reported
Treat Haz Waste: Not reported
Generate Medical Waste: Not reported

UST:
UST Name: UNDERGROUND TANK 120530 T001
Last Update: 2012-11-02 14:17:38
Permit Number: 200175
Tank Type: DOUBLE WALL
Additional Id: RT0933/RT2636
Capacity Gallons: 10000
UST Contents: REGULAR UNLEADED
Other Content Info: REGULAR UNLEADED
Reg Status: ACTIVE
Remove Close Date: Not reported
Year Installed: 1986-01-01 00:00:00
Pipe Type: DOUBLE WALL
Delivery System: PRESSURE
Monitor Code: 31A
UST Monitor Method: DW TANK, DW PRESSURIZED PIPE W/ DRY TANK ANNULAR; POSITIVE SHUT-OFF & FAILSAFE, 3.0LLD; UDC W/ POSITIVE SHUT-OFF

**DION & SONS, INC (Continued)** **U003789611**

| | |
|---|---|
| UST Name: | UNDERGROUND TANK 120530 T002 |
| Last Update: | 2012-11-02 14:17:38 |
| Permit Number: | 200175 |
| Tank Type: | DOUBLE WALL |
| Additional Id: | RT0933/RT2636 |
| Capacity Gallons: | 10000 |
| UST Contents: | DIESEL |
| Other Content Info: | RED DIESEL |
| Reg Status: | ACTIVE |
| Remove Close Date: | Not reported |
| Year Installed: | 1986-01-01 00:00:00 |
| Pipe Type: | DOUBLE WALL |
| Delivery System: | PRESSURE |
| Monitor Code: | 31A |
| UST Monitor Method: | DW TANK, DW PRESSURIZED PIPE W/ DRY TANK ANNULAR; POSITIVE SHUT-OFF & FAILSAFE, 3.0LLD; UDC W/ POSITIVE SHUT-OFF |

| | |
|---|---|
| UST Name: | UNDERGROUND TANK 120530 T003 |
| Last Update: | 2012-11-02 14:17:38 |
| Permit Number: | 200175 |
| Tank Type: | DOUBLE WALL |
| Additional Id: | RT0933/RT2636 |
| Capacity Gallons: | 10000 |
| UST Contents: | DIESEL |
| Other Content Info: | RED DIESEL |
| Reg Status: | ACTIVE |
| Remove Close Date: | Not reported |
| Year Installed: | 1986-01-01 00:00:00 |
| Pipe Type: | DOUBLE WALL |
| Delivery System: | PRESSURE |
| Monitor Code: | 31A |
| UST Monitor Method: | DW TANK, DW PRESSURIZED PIPE W/ DRY TANK ANNULAR; POSITIVE SHUT-OFF & FAILSAFE, 3.0LLD; UDC W/ POSITIVE SHUT-OFF |

| | |
|---|---|
| UST Name: | UNDERGROUND TANK 120530 T004 |
| Last Update: | 2012-11-02 14:17:38 |
| Permit Number: | 200175 |
| Tank Type: | DOUBLE WALL |
| Additional Id: | RT0933/RT2636/RT3963 |
| Capacity Gallons: | 10000 |
| UST Contents: | DIESEL |
| Other Content Info: | DIESEL #2 |
| Reg Status: | ACTIVE |
| Remove Close Date: | Not reported |
| Year Installed: | 1986-01-01 00:00:00 |
| Pipe Type: | DOUBLE WALL |
| Delivery System: | PRESSURE |
| Monitor Code: | 31A |
| UST Monitor Method: | DW TANK, DW PRESSURIZED PIPE W/ DRY TANK ANNULAR; POSITIVE SHUT-OFF & FAILSAFE, 3.0LLD; UDC W/ POSITIVE SHUT-OFF |

| | |
|---|---|
| Name: | BRIGHTS 24HR FUEL STOP |
| Address: | 12210 INDUSTRY RD |
| City,State,Zip: | LAKESIDE, CA 92040 |
| Permit Number: | 120530 |
| Business Type: | 6HK28 |

**DION & SONS, INC (Continued)** **U003789611**

| | |
|---|---|
| EPA Id Number: | CAL921785824 |
| APN: | 394-011-33-00 |
| Last HMMD Inspection: | 10/28/2002 |
| Facility Telephone: | 619-443-2893 |
| Permit Status: | CHNG |
| Permit Expiration: | 06/30/2002 |
| Date Last Updated: | 11/02/2012 |
| Facility Owner: | DON AND MARGARET BRIGHT |
| Facility Mailing Address: | P O BOX 1697 |
| Facility Mailing City: | LAKESIDE |
| Facility Mailing State: | CA |
| Facility Mailing Zip: | 92040-0916 |
| UST Owner: | BRIGHTS 24HR FUEL STOP |
| Handle Regulated Hazmat: | Y |
| Own Or Operate UST: | Y |
| Subject To APSA: | Not reported |
| Generate Haz Waste: | Y |
| Treat Haz Waste: | Not reported |
| Generate Medical Waste: | Not reported |

UST:

| | |
|---|---|
| UST Name: | UNDERGROUND TANK 120530 T001 |
| Last Update: | 2012-11-02 14:17:38 |
| Permit Number: | 120530 |
| Tank Type: | DOUBLE WALL |
| Additional Id: | RT0933 UNLEADED |
| Capacity Gallons: | 10000 |
| UST Contents: | REGULAR UNLEADED |
| Other Content Info: | REGULAR UNLEADED |
| Reg Status: | ACTIVE |
| Remove Close Date: | Not reported |
| Year Installed: | 1986-01-01 00:00:00 |
| Pipe Type: | SINGLE WALL |
| Delivery System: | PRESSURE |
| Monitor Code: | 18 |
| UST Monitor Method: | DW TNK SW PRESSURE PIPE W/ SHUTOFF LLD: INTERSTITIAL, PIPE TEST ANNUALLY 0.1 GAL/HR OR MONTHLY 0.2 GAL/HR. |

| | |
|---|---|
| UST Name: | UNDERGROUND TANK 120530 T002 |
| Last Update: | 2012-11-02 14:17:38 |
| Permit Number: | 120530 |
| Tank Type: | DOUBLE WALL |
| Additional Id: | RT0933 UNLEADED |
| Capacity Gallons: | 10000 |
| UST Contents: | PREMIUM UNLEADED |
| Other Content Info: | PREMIUM UNLEADED |
| Reg Status: | ACTIVE |
| Remove Close Date: | Not reported |
| Year Installed: | 1986-01-01 00:00:00 |
| Pipe Type: | SINGLE WALL |
| Delivery System: | PRESSURE |
| Monitor Code: | 18 |
| UST Monitor Method: | DW TNK SW PRESSURE PIPE W/ SHUTOFF LLD: INTERSTITIAL, PIPE TEST ANNUALLY 0.1 GAL/HR OR MONTHLY 0.2 GAL/HR. |

| | |
|---|---|
| UST Name: | UNDERGROUND TANK 120530 T003 |
| Last Update: | 2012-11-02 14:17:38 |
| Permit Number: | 120530 |

**DION & SONS, INC (Continued)** **U003789611**

| | |
|---|---|
| Tank Type: | DOUBLE WALL |
| Additional Id: | RT0933 REG LEADED |
| Capacity Gallons: | 10000 |
| UST Contents: | MIDGRADE UNLEADED |
| Other Content Info: | MIDGRADE UNLEADED |
| Reg Status: | ACTIVE |
| Remove Close Date: | Not reported |
| Year Installed: | 1986-01-01 00:00:00 |
| Pipe Type: | SINGLE WALL |
| Delivery System: | PRESSURE |
| Monitor Code: | 18 |
| UST Monitor Method: | DW TNK SW PRESSURE PIPE W/ SHUTOFF LLD: INTERSTITIAL, PIPE TEST ANNUALLY 0.1 GAL/HR OR MONTHLY 0.2 GAL/HR. |

| | |
|---|---|
| UST Name: | UNDERGROUND TANK 120530 T004 |
| Last Update: | 2012-11-02 14:17:38 |
| Permit Number: | 120530 |
| Tank Type: | DOUBLE WALL |
| Additional Id: | RT0933 DIESEL |
| Capacity Gallons: | 10000 |
| UST Contents: | DIESEL |
| Other Content Info: | DIESEL |
| Reg Status: | ACTIVE |
| Remove Close Date: | Not reported |
| Year Installed: | 1986-01-01 00:00:00 |
| Pipe Type: | SINGLE WALL |
| Delivery System: | PRESSURE |
| Monitor Code: | 18 |
| UST Monitor Method: | DW TNK SW PRESSURE PIPE W/ SHUTOFF LLD: INTERSTITIAL, PIPE TEST ANNUALLY 0.1 GAL/HR OR MONTHLY 0.2 GAL/HR. |

| | |
|---|---|
| Name: | EL CAPITAN OIL COMPANY |
| Address: | 12210 INDUSTRY RD |
| City,State,Zip: | LAKESIDE, CA 92040 |
| Permit Number: | 200175 |
| Business Type: | 6HK28 |
| EPA Id Number: | CAL000289305 |
| APN: | 394-011-33-00 |
| Last HMMD Inspection: | 11/27/2007 |
| Facility Telephone: | 619-258-7113 |
| Permit Status: | CHNG |
| Permit Expiration: | 07/31/2008 |
| Date Last Updated: | 11/02/2012 |
| Facility Owner: | SAMAD ATTISHA |
| Facility Mailing Address: | 11427 WOODSIDE AVE |
| Facility Mailing City: | SANTEE |
| Facility Mailing State: | CA |
| Facility Mailing Zip: | 92071 |
| UST Owner: | SAMAD ATTISHA |
| Handle Regulated Hazmat: | Not reported |
| Own Or Operate UST: | Y |
| Subject To APSA: | Y |
| Generate Haz Waste: | Not reported |
| Treat Haz Waste: | Not reported |
| Generate Medical Waste: | Not reported |

**DION & SONS, INC (Continued)** **U003789611**

UST:

| | |
|---|---|
| UST Name: | UNDERGROUND TANK 120530 T001 |
| Last Update: | 2012-11-02 14:17:38 |
| Permit Number: | 200175 |
| Tank Type: | DOUBLE WALL |
| Additional Id: | RT0933/RT2636 |
| Capacity Gallons: | 10000 |
| UST Contents: | REGULAR UNLEADED |
| Other Content Info: | REGULAR UNLEADED |
| Reg Status: | ACTIVE |
| Remove Close Date: | Not reported |
| Year Installed: | 1986-01-01 00:00:00 |
| Pipe Type: | DOUBLE WALL |
| Delivery System: | PRESSURE |
| Monitor Code: | 31A |
| UST Monitor Method: | DW TANK, DW PRESSURIZED PIPE W/ DRY TANK ANNULAR; POSITIVE SHUT-OFF & FAILSAFE, 3.0LLD; UDC W/ POSITIVE SHUT-OFF |

| | |
|---|---|
| UST Name: | UNDERGROUND TANK 120530 T002 |
| Last Update: | 2012-11-02 14:17:38 |
| Permit Number: | 200175 |
| Tank Type: | DOUBLE WALL |
| Additional Id: | RT0933/RT2636 |
| Capacity Gallons: | 10000 |
| UST Contents: | DIESEL |
| Other Content Info: | RED DIESEL |
| Reg Status: | ACTIVE |
| Remove Close Date: | Not reported |
| Year Installed: | 1986-01-01 00:00:00 |
| Pipe Type: | DOUBLE WALL |
| Delivery System: | PRESSURE |
| Monitor Code: | 31A |
| UST Monitor Method: | DW TANK, DW PRESSURIZED PIPE W/ DRY TANK ANNULAR; POSITIVE SHUT-OFF & FAILSAFE, 3.0LLD; UDC W/ POSITIVE SHUT-OFF |

| | |
|---|---|
| UST Name: | UNDERGROUND TANK 120530 T003 |
| Last Update: | 2012-11-02 14:17:38 |
| Permit Number: | 200175 |
| Tank Type: | DOUBLE WALL |
| Additional Id: | RT0933/RT2636 |
| Capacity Gallons: | 10000 |
| UST Contents: | DIESEL |
| Other Content Info: | RED DIESEL |
| Reg Status: | ACTIVE |
| Remove Close Date: | Not reported |
| Year Installed: | 1986-01-01 00:00:00 |
| Pipe Type: | DOUBLE WALL |
| Delivery System: | PRESSURE |
| Monitor Code: | 31A |
| UST Monitor Method: | DW TANK, DW PRESSURIZED PIPE W/ DRY TANK ANNULAR; POSITIVE SHUT-OFF & FAILSAFE, 3.0LLD; UDC W/ POSITIVE SHUT-OFF |

| | |
|---|---|
| UST Name: | UNDERGROUND TANK 120530 T004 |
| Last Update: | 2012-11-02 14:17:38 |
| Permit Number: | 200175 |
| Tank Type: | DOUBLE WALL |
| Additional Id: | RT0933/RT2636/RT3963 |

**DION & SONS, INC (Continued)** **U003789611**

| | |
|---|---|
| Capacity Gallons: | 10000 |
| UST Contents: | DIESEL |
| Other Content Info: | DIESEL #2 |
| Reg Status: | ACTIVE |
| Remove Close Date: | Not reported |
| Year Installed: | 1986-01-01 00:00:00 |
| Pipe Type: | DOUBLE WALL |
| Delivery System: | PRESSURE |
| Monitor Code: | 31A |
| UST Monitor Method: | DW TANK, DW PRESSURIZED PIPE W/ DRY TANK ANNULAR; POSITIVE SHUT-OFF & FAILSAFE, 3.0LLD; UDC W/ POSITIVE SHUT-OFF |

SWEEPS UST:

| | |
|---|---|
| Name: | BRIGHTS 24HR FUEL STOP |
| Address: | 12210 INDUSTRY RD |
| City: | LAKESIDE |
| Status: | Active |
| Comp Number: | 20530 |
| Number: | 9 |
| Board Of Equalization: | 44-023221 |
| Referral Date: | Not reported |
| Action Date: | 06-26-92 |
| Created Date: | 02-29-88 |
| Owner Tank Id: | Not reported |
| SWRCB Tank Id: | 37-000-020530-000001 |
| Tank Status: | A |
| Capacity: | 10000 |
| Active Date: | Not reported |
| Tank Use: | M.V. FUEL |
| STG: | P |
| Content: | REG UNLEADED |
| Number Of Tanks: | 4 |

| | |
|---|---|
| Name: | BRIGHTS 24HR FUEL STOP |
| Address: | 12210 INDUSTRY RD |
| City: | LAKESIDE |
| Status: | Active |
| Comp Number: | 20530 |
| Number: | 9 |
| Board Of Equalization: | 44-023221 |
| Referral Date: | Not reported |
| Action Date: | 06-26-92 |
| Created Date: | 02-29-88 |
| Owner Tank Id: | Not reported |
| SWRCB Tank Id: | 37-000-020530-000002 |
| Tank Status: | A |
| Capacity: | 10000 |
| Active Date: | Not reported |
| Tank Use: | M.V. FUEL |
| STG: | P |
| Content: | REG UNLEADED |
| Number Of Tanks: | Not reported |

| | |
|---|---|
| Name: | BRIGHTS 24HR FUEL STOP |
| Address: | 12210 INDUSTRY RD |
| City: | LAKESIDE |

**DION & SONS, INC (Continued)** **U003789611**

Status: Active
Comp Number: 20530
Number: 9
Board Of Equalization: 44-023221
Referral Date: Not reported
Action Date: 06-26-92
Created Date: 02-29-88
Owner Tank Id: Not reported
SWRCB Tank Id: 37-000-020530-000003
Tank Status: A
Capacity: 10000
Active Date: Not reported
Tank Use: M.V. FUEL
STG: P
Content: REG UNLEADED
Number Of Tanks: Not reported

Name: BRIGHTS 24HR FUEL STOP
Address: 12210 INDUSTRY RD
City: LAKESIDE
Status: Active
Comp Number: 20530
Number: 9
Board Of Equalization: 44-023221
Referral Date: Not reported
Action Date: 06-26-92
Created Date: 02-29-88
Owner Tank Id: Not reported
SWRCB Tank Id: 37-000-020530-000004
Tank Status: A
Capacity: 10000
Active Date: Not reported
Tank Use: M.V. FUEL
STG: P
Content: OTHER
Number Of Tanks: Not reported

SAN DIEGO CO LOP:
Name: BRIGHTS 24HR FUEL STOP
Address: 12210 INDUSTRY RD
City,State,Zip: LAKESIDE, CA 92040
Record ID: DEH2000-LSAM-H20530-001
Record Status: Completed
Opened Date: 08/25/2000
Parcel Number: 394-011-33-00
Case Type: LOP - Local Oversight Program
Historical Name: BRIGHT'S 24 HOUR FUEL STOP
SWRCB Global ID: T0607399257
Funding: F - LOP Federal Fund
Lead Agency: DEH/SAM
Lead Agency Date: 09/11/2000
Census Tract: 169.01
Community: Lakeside
Jurisdiction: UNINCORPORATED
Watershed Basin Number: 907.12
Water Purveyor: LAKESIDE WATER DISTRICT LAND
Fire Agency: LAKESIDE FIRE PROT DIST

**DION & SONS, INC (Continued)** **U003789611**

| | |
|---|---|
| Latitude: | 32.8606955 |
| Longitude: | -116.9279556 |
| X MapCoord: | 6353479.091 |
| Y MapCoord: | 1893637.476 |

---

**AG418** **DION & SONS INC** **RCRA NonGen / NLR** **1024822583**
**NNE** **12210 INDUSTRY RD** **CAL000341011**
**1/8-1/4** **LAKESIDE, CA 92040**
**0.206 mi.**
**1090 ft.** **Site 11 of 13 in cluster AG**

**Relative:**
**Higher**

**Actual:**
**396 ft.**

RCRA NonGen / NLR:

| | |
|---|---|
| Date form received by agency: | 2009-03-02 00:00:00.0 |
| Facility name: | DION & SONS INC |
| Facility address: | 12210 INDUSTRY RD<br>LAKESIDE, CA 92040-1747 |
| EPA ID: | CAL000341011 |
| Mailing address: | 1543 W 16TH ST<br>LONG BEACH, CA 90813-1210 |
| Contact: | MATT CULLEN |
| Contact address: | 1543 W 16TH ST<br>LONG BEACH, CA 90813 |
| Contact country: | Not reported |
| Contact telephone: | 562-432-3946 |
| Contact email: | LROWE@DIONANDSONS.COM |
| EPA Region: | 09 |
| Classification: | Non-Generator |
| Description: | Handler: Non-Generators do not presently generate hazardous waste |

Owner/Operator Summary:

| | |
|---|---|
| Owner/operator name: | MATT CULLEN |
| Owner/operator address: | 1543 W 16TH ST<br>LONG BEACH, CA 90813 |
| Owner/operator country: | Not reported |
| Owner/operator telephone: | 562-432-3946 |
| Owner/operator email: | Not reported |
| Owner/operator fax: | Not reported |
| Owner/operator extension: | Not reported |
| Legal status: | Other |
| Owner/Operator Type: | Operator |
| Owner/Op start date: | Not reported |
| Owner/Op end date: | Not reported |

| | |
|---|---|
| Owner/operator name: | PAT CULLEN |
| Owner/operator address: | 1543 W 16TH ST<br>LONG BEACH, CA 90813 |
| Owner/operator country: | Not reported |
| Owner/operator telephone: | 562-432-3946 |
| Owner/operator email: | Not reported |
| Owner/operator fax: | Not reported |
| Owner/operator extension: | Not reported |
| Legal status: | Other |
| Owner/Operator Type: | Owner |
| Owner/Op start date: | Not reported |
| Owner/Op end date: | Not reported |

**DION & SONS INC (Continued)** **1024822583**

Handler Activities Summary:
U.S. importer of hazardous waste: No
Mixed waste (haz. and radioactive): No
Recycler of hazardous waste: No
Transporter of hazardous waste: Yes
Treater, storer or disposer of HW: No
Underground injection activity: No
On-site burner exemption: No
Furnace exemption: No
Used oil fuel burner: No
Used oil processor: No
User oil refiner: No
Used oil fuel marketer to burner: No
Used oil Specification marketer: No
Used oil transfer facility: No
Used oil transporter: No

Violation Status: No violations found

---

**AG419** **BRIGHT'S 24-HOUR FUEL STOP** **LUST** **S104793883**
**NNE** **12210 INDUSTRY RD** **San Diego Co. HMMD** **N/A**
**1/8-1/4** **LAKESIDE, CA 92040** **CERS HAZ WASTE**
**0.206 mi.** **CERS TANKS**
**1090 ft.** **Site 12 of 13 in cluster AG** **CERS**

**Relative:**
**Higher**

**Actual:**
**396 ft.**

LUST REG 9:
Region: 9
Status: Preliminary site assessment workplan submitted
Case Number: 9UT4087
Local Case: H20530-001
Substance: Gasoline
Qty Leaked: Not reported
Abate Method: Not reported
Local Agency: San Diego
How Found: Other Means
How Stopped: Other Means
Source: Unknown
Cause: Unknown
Lead Agency: Local Agency
Case Type: Aquifer affected
Date Found: 09/15/2000
Date Stopped: 09/15/2000
Confirm Date: / /
Submit Workplan: 9/18/00
Prelim Assess: / /
Desc Pollution: Not reported
Remed Plan: / /
Remed Action: Not reported
Began Monitor: Not reported
Release Date: 09/15/2000
Enforce Date: Not reported
Closed Date: Not reported
Enforce Type: Not reported
Pilot Program: LOP
Basin Number: 907.12
GW Depth: Not reported
Beneficial Use: MUNBU
NPDES Number: Not reported

**BRIGHT'S 24-HOUR FUEL STOP (Continued)** **S104793883**

Priority: High priority
File Dispn: Administratively opened on database, however no file physically exists
Interim Remedial Actions: Not reported
Cleanup and Abatement order Number: Not reported
Waste Discharge Requirement Number: Not reported

HMMD SAN DIEGO:

| | |
|---|---|
| Name: | DION & SONS, INC |
| Address: | 12210 INDUSTRY RD |
| City,State,Zip: | LAKESIDE, CA 92040 |
| Permit Number: | 209445 |
| Business Type: | 6HK28 |
| EPA Id Number: | CAL000341011 |
| APN: | 394-011-33-00 |
| Last HMMD Inspection: | 03/20/2012 |
| Facility Telephone: | 619-258-7113 |
| Permit Status: | OPEN |
| Permit Expiration: | 04/30/2013 |
| Date Last Updated: | 11/02/2012 |
| Facility Owner: | MATT CULLEN |
| Facility Mailing Address: | 1543 W 16TH ST |
| Facility Mailing City: | LONG BEACH |
| Facility Mailing State: | CA |
| Facility Mailing Zip: | 90813 |
| UST Owner: | DION & SONS, INC |
| Handle Regulated Hazmat: | Y |
| Own Or Operate UST: | Y |
| Subject To APSA: | N |
| Generate Haz Waste: | Y |
| Treat Haz Waste: | Not reported |
| Generate Medical Waste: | Not reported |

Inventory Active Permits (not SQG Medical):

| | |
|---|---|
| Permit Number: | 209445 |
| Update Date: | 11/02/2012 |
| Case Number: | 68476-34-6 |
| Name: | DIESEL FUEL |
| Other Information: | UNDERGROUND TANK 120530 T002 |
| Material Waste: | Material |
| Hazardous Categories 1: | FIRE |
| Hazardous Categories 2: | Not reported |

| | |
|---|---|
| Permit Number: | 209445 |
| Update Date: | 11/02/2012 |
| Case Number: | 68476-34-6 |
| Name: | DIESEL FUEL |
| Other Information: | UNDERGROUND TANK 120530 T003 RED |
| Material Waste: | Material |
| Hazardous Categories 1: | FIRE |
| Hazardous Categories 2: | Not reported |

| | |
|---|---|
| Permit Number: | 209445 |
| Update Date: | 11/02/2012 |
| Case Number: | 68476-34-6 |
| Name: | DIESEL FUEL |
| Other Information: | UNDERGROUND TANK 120530 T004 |
| Material Waste: | Material |

**BRIGHT'S 24-HOUR FUEL STOP (Continued)** **S104793883**

Hazardous Categories 1: FIRE
Hazardous Categories 2: Not reported

Permit Number: 209445
Update Date: 11/02/2012
Case Number: 8006-61-90
Name: REGULAR UNLEADED
Other Information: UNDERGROUND TANK 120530 T001
Material Waste: Material
Hazardous Categories 1: FIRE
Hazardous Categories 2: Not reported

Permit Number: 209445
Update Date: 11/02/2012
Case Number: Not reported
Name: WASTE 134 AQUEOUS SOL'N W/LESS 10% ORG
Other Information: WATER & FUEL
Material Waste: Waste
Hazardous Categories 1: Not reported
Hazardous Categories 2: Not reported

Permit Number: 209445
Update Date: 11/02/2012
Case Number: Not reported
Name: WASTE 352 ORGANIC SOLIDS (OTHER)
Other Information: GASOLINE FILTERS
Material Waste: Waste
Hazardous Categories 1: Not reported
Hazardous Categories 2: Not reported

Violations Active Permits:

Permit Number: 209445
Update Date: 11/02/2012
Inspection Date: 02/24/2010
Violation Code: 6HV3104
Violation: FORMS A & B NOT AVAIL./SUBMITTED
Violation Citation: CUPA UST form(s) A and/or B not available/complete/submitted to HMD. 25286(a); 2711
Activity: ACTIVE

Permit Number: 209445
Update Date: 11/02/2012
Inspection Date: 02/24/2010
Violation Code: 6HV3107
Violation: MONITORING PROCEDURES NOT AVAIL/TO HMD
Violation Citation: Monitoring procedures not available/complete/submitted to HMD 2632(b)& (d), 2634(d), 2641(h), 2711(a)(9)
Activity: ACTIVE

Permit Number: 209445
Update Date: 11/02/2012
Inspection Date: 02/24/2010
Violation Code: 6HV3108
Violation: UST ER RESPONSE PLAN NOT COMPLETE/AVAIL
Violation Citation: Emergency Response Plan is not available/complete. 25289(b); 2632(b), 2634(e), 2641(h)
Activity: ACTIVE

**BRIGHT'S 24-HOUR FUEL STOP (Continued)** **S104793883**

Permit Number: 209445
Update Date: 11/02/2012
Inspection Date: 02/24/2010
Violation Code: 6HV3109
Violation: NO SCALED PLOT PLAN AVAIL/TO HMD
Violation Citation: Scaled Plot plan showing tank, piping & equipment location not available/complete/submitted to HMD. 2711(a)(8), 2632(d)(1) (C )
Activity: ACTIVE

Permit Number: 209445
Update Date: 11/02/2012
Inspection Date: 02/24/2011
Violation Code: 6HV3158
Violation: ALL OPERATING CONDITIONS NOT MET
Violation Citation: All permit operating conditions not met. 25284; 2712
Activity: ACTIVE

Permit Number: 209445
Update Date: 11/02/2012
Inspection Date: 02/24/2011
Violation Code: 6HV3104
Violation: FORMS A & B NOT AVAIL./SUBMITTED
Violation Citation: CUPA UST form(s) A and/or B not available/complete/submitted to HMD. 25286(a); 2711
Activity: ACTIVE

Permit Number: 209445
Update Date: 11/02/2012
Inspection Date: 02/24/2011
Violation Code: 6HV3107
Violation: MONITORING PROCEDURES NOT AVAIL/TO HMD
Violation Citation: Monitoring procedures not available/complete/submitted to HMD 2632(b)& (d), 2634(d), 2641(h), 2711(a)(9)
Activity: ACTIVE

Permit Number: 209445
Update Date: 11/02/2012
Inspection Date: 02/24/2011
Violation Code: 6HV3108
Violation: UST ER RESPONSE PLAN NOT COMPLETE/AVAIL
Violation Citation: Emergency Response Plan is not available/complete. 25289(b); 2632(b), 2634(e), 2641(h)
Activity: ACTIVE

Permit Number: 209445
Update Date: 11/02/2012
Inspection Date: 02/24/2011
Violation Code: 6HV3109
Violation: NO SCALED PLOT PLAN AVAIL/TO HMD
Violation Citation: Scaled Plot plan showing tank, piping & equipment location not available/complete/submitted to HMD. 2711(a)(8), 2632(d)(1) (C )
Activity: ACTIVE

Permit Number: 209445
Update Date: 11/02/2012
Inspection Date: 02/24/2011
Violation Code: 6HV3152

**BRIGHT'S 24-HOUR FUEL STOP (Continued)** **S104793883**

| | |
|---|---|
| Violation: | ALL MAINT/MONITOR RECORDS NOT AVAILABLE |
| Violation Citation: | All maintenance/monitoring/calibration/ repair records not available. 25293; 2712 (b) |
| Activity: | ACTIVE |
| Permit Number: | 209445 |
| Update Date: | 11/02/2012 |
| Inspection Date: | 02/24/2011 |
| Violation Code: | 6HV3265 |
| Violation: | SYS NOT RUN TO PREVENT SPILL/OVERFILL |
| Violation Citation: | UST system not operated to prevent spills and/or overfills. 25292.1(a) |
| Activity: | ACTIVE |
| Permit Number: | 209445 |
| Update Date: | 11/02/2012 |
| Inspection Date: | 02/24/2011 |
| Violation Code: | 6HV3411 |
| Violation: | LLD NOT INSTALLED/NOT FUNCTIONAL |
| Violation Citation: | DOUBLE WALLED PRESSURIZED PIPING-Including Under Dispenser Containment (UDC):Line leak detector is not installed, not functional, or not tested. 2636(f)(2), 25284.1(a)(4)(C), 2641(j) |
| Activity: | ACTIVE |
| Permit Number: | 209445 |
| Update Date: | 11/02/2012 |
| Inspection Date: | 02/24/2011 |
| Violation Code: | 6HV3411 |
| Violation: | LLD NOT INSTALLED/NOT FUNCTIONAL |
| Violation Citation: | DOUBLE WALLED PRESSURIZED PIPING-Including Under Dispenser Containment (UDC):Line leak detector is not installed, not functional, or not tested. 2636(f)(2), 25284.1(a)(4)(C), 2641(j) |
| Activity: | ACTIVE |
| Permit Number: | 209445 |
| Update Date: | 11/02/2012 |
| Inspection Date: | 01/07/2009 |
| Violation Code: | 6HV3255 |
| Violation: | SPILL CONTAIN. NOT DRY/IN GOOD CONDITION |
| Violation Citation: | Spill container is not in good condition and/or liquid free. 2635(b)(1), 2636(a)(1) |
| Activity: | ACTIVE |
| Permit Number: | 209445 |
| Update Date: | 11/02/2012 |
| Inspection Date: | 06/24/2009 |
| Violation Code: | 6HV3114 |
| Violation: | 2NDRY CONT TEST NOT DONE/SENT TO CUPA |
| Violation Citation: | Secondary containment testing not done at 6/36 months and/or not sent to CUPA within 30 days. 25284.1; 2637(a)&(e) |
| Activity: | ACTIVE |
| Permit Number: | 209445 |
| Update Date: | 11/02/2012 |
| Inspection Date: | 03/20/2012 |
| Violation Code: | 6HV3114 |
| Violation: | 2NDRY CONT TEST NOT DONE/SENT TO CUPA |
| Violation Citation: | Secondary containment testing not done at 6/36 months and/or not sent |

**BRIGHT'S 24-HOUR FUEL STOP (Continued)** **S104793883**

to CUPA within 30 days. 25284.1; 2637(a)&(e)
Activity: ACTIVE

Permit Number: 209445
Update Date: 11/02/2012
Inspection Date: 03/20/2012
Violation Code: 6HV3263
Violation: MONITOR SYSTEM NOT ALL FUNCTIONAL
Violation Citation: Monitoring system components &/or devices are not all functional. 2630, 2641(j), 2632
Activity: ACTIVE

Permit Number: 209445
Update Date: 11/02/2012
Inspection Date: 03/20/2012
Violation Code: 6HV3411
Violation: LLD NOT INSTALLED/NOT FUNCTIONAL
Violation Citation: DOUBLE WALLED PRESSURIZED PIPING-Including Under Dispenser Containment (UDC):Line leak detector is not installed, not functional, or not tested. 2636(f)(2), 25284.1(a)(4)(C), 2641(j)
Activity: ACTIVE

Permit Number: 209445
Update Date: 11/02/2012
Inspection Date: 03/20/2012
Violation Code: 6HV3411
Violation: LLD NOT INSTALLED/NOT FUNCTIONAL
Violation Citation: DOUBLE WALLED PRESSURIZED PIPING-Including Under Dispenser Containment (UDC):Line leak detector is not installed, not functional, or not tested. 2636(f)(2), 25284.1(a)(4)(C), 2641(j)
Activity: ACTIVE

Permit Number: 209445
Update Date: 11/02/2012
Inspection Date: 03/20/2012
Violation Code: 6HV3411
Violation: LLD NOT INSTALLED/NOT FUNCTIONAL
Violation Citation: DOUBLE WALLED PRESSURIZED PIPING-Including Under Dispenser Containment (UDC):Line leak detector is not installed, not functional, or not tested. 2636(f)(2), 25284.1(a)(4)(C), 2641(j)
Activity: ACTIVE

Permit Number: 209445
Update Date: 11/02/2012
Inspection Date: 03/20/2012
Violation Code: 6HV3413
Violation: NO PUMP SHUT-DOWN/STOP FLOW FOR UDC LEAK
Violation Citation: DOUBLE WALLED PRESSURIZED PIPING-Including Under Dispenser Containment (UDC):OPTION 2: No pump shut-down or stop of flow at dispenser for UDC leak. 2636(f)(5)
Activity: ACTIVE

Permit Number: 209445
Update Date: 11/02/2012
Inspection Date: 03/20/2012
Violation Code: 6HV3413
Violation: NO PUMP SHUT-DOWN/STOP FLOW FOR UDC LEAK

**BRIGHT'S 24-HOUR FUEL STOP (Continued)** **S104793883**

| | |
|---|---|
| Violation Citation: | DOUBLE WALLED PRESSURIZED PIPING-Including Under Dispenser Containment (UDC):OPTION 2: No pump shut-down or stop of flow at dispenser for UDC leak. 2636(f)(5) |
| Activity: | ACTIVE |
| Permit Number: | 209445 |
| Update Date: | 11/02/2012 |
| Inspection Date: | 03/20/2012 |
| Violation Code: | 6HV3413 |
| Violation: | NO PUMP SHUT-DOWN/STOP FLOW FOR UDC LEAK |
| Violation Citation: | DOUBLE WALLED PRESSURIZED PIPING-Including Under Dispenser Containment (UDC):OPTION 2: No pump shut-down or stop of flow at dispenser for UDC leak. 2636(f)(5) |
| Activity: | ACTIVE |
| Permit Number: | 209445 |
| Update Date: | 11/02/2012 |
| Inspection Date: | 03/20/2012 |
| Violation Code: | 6HV3413 |
| Violation: | NO PUMP SHUT-DOWN/STOP FLOW FOR UDC LEAK |
| Violation Citation: | DOUBLE WALLED PRESSURIZED PIPING-Including Under Dispenser Containment (UDC):OPTION 2: No pump shut-down or stop of flow at dispenser for UDC leak. 2636(f)(5) |
| Activity: | ACTIVE |
| Permit Number: | 209445 |
| Update Date: | 11/02/2012 |
| Inspection Date: | 03/20/2012 |
| Violation Code: | 6HV3414 |
| Violation: | NO PUMP SHUT-DOWN/STOP FLOW FOR OTHER |
| Violation Citation: | DOUBLE WALLED PRESSURIZED PIPING-Including Under Dispenser Containment (UDC):OPTION 2: No pump shut down & fail safe for other pipe secondary containment. 2636(f)(5) |
| Activity: | ACTIVE |
| Permit Number: | 209445 |
| Update Date: | 11/02/2012 |
| Inspection Date: | 03/20/2012 |
| Violation Code: | 6HV3414 |
| Violation: | NO PUMP SHUT-DOWN/STOP FLOW FOR OTHER |
| Violation Citation: | DOUBLE WALLED PRESSURIZED PIPING-Including Under Dispenser Containment (UDC):OPTION 2: No pump shut down & fail safe for other pipe secondary containment. 2636(f)(5) |
| Activity: | ACTIVE |
| Permit Number: | 209445 |
| Update Date: | 11/02/2012 |
| Inspection Date: | 03/20/2012 |
| Violation Code: | 6HV3414 |
| Violation: | NO PUMP SHUT-DOWN/STOP FLOW FOR OTHER |
| Violation Citation: | DOUBLE WALLED PRESSURIZED PIPING-Including Under Dispenser Containment (UDC):OPTION 2: No pump shut down & fail safe for other pipe secondary containment. 2636(f)(5) |
| Activity: | ACTIVE |
| Permit Number: | 209445 |
| Update Date: | 11/02/2012 |

**BRIGHT'S 24-HOUR FUEL STOP (Continued)** **S104793883**

Inspection Date: 03/20/2012
Violation Code: 6HV3414
Violation: NO PUMP SHUT-DOWN/STOP FLOW FOR OTHER
Violation Citation: DOUBLE WALLED PRESSURIZED PIPING-Including Under Dispenser Containment (UDC):OPTION 2: No pump shut down & fail safe for other pipe secondary containment. 2636(f)(5)
Activity: ACTIVE

UST:
UST Name: UNDERGROUND TANK 120530 T001
Last Update: 2012-11-02 14:17:38
Permit Number: 209445
Tank Type: DOUBLE WALL
Additional Id: RT0933/RT2636
Capacity Gallons: 10000
UST Contents: REGULAR UNLEADED
Other Content Info: REGULAR UNLEADED
Reg Status: ACTIVE
Remove Close Date: Not reported
Year Installed: 1986-01-01 00:00:00
Pipe Type: DOUBLE WALL
Delivery System: PRESSURE
Monitor Code: 31A
UST Monitor Method: DW TANK, DW PRESSURIZED PIPE W/ DRY TANK ANNULAR; POSITIVE SHUT-OFF & FAILSAFE, 3.0LLD; UDC W/ POSITIVE SHUT-OFF

UST Name: UNDERGROUND TANK 120530 T002
Last Update: 2012-11-02 14:17:38
Permit Number: 209445
Tank Type: DOUBLE WALL
Additional Id: RT0933/RT2636
Capacity Gallons: 10000
UST Contents: DIESEL
Other Content Info: RED DIESEL
Reg Status: ACTIVE
Remove Close Date: Not reported
Year Installed: 1986-01-01 00:00:00
Pipe Type: DOUBLE WALL
Delivery System: PRESSURE
Monitor Code: 31A
UST Monitor Method: DW TANK, DW PRESSURIZED PIPE W/ DRY TANK ANNULAR; POSITIVE SHUT-OFF & FAILSAFE, 3.0LLD; UDC W/ POSITIVE SHUT-OFF

UST Name: UNDERGROUND TANK 120530 T003
Last Update: 2012-11-02 14:17:38
Permit Number: 209445
Tank Type: DOUBLE WALL
Additional Id: RT0933/RT2636
Capacity Gallons: 10000
UST Contents: DIESEL
Other Content Info: DIESEL #2
Reg Status: ACTIVE
Remove Close Date: Not reported
Year Installed: 1986-01-01 00:00:00
Pipe Type: DOUBLE WALL
Delivery System: PRESSURE
Monitor Code: 31A

**BRIGHT'S 24-HOUR FUEL STOP (Continued)** **S104793883**

UST Monitor Method: DW TANK, DW PRESSURIZED PIPE W/ DRY TANK ANNULAR; POSITIVE SHUT-OFF & FAILSAFE, 3.0LLD; UDC W/ POSITIVE SHUT-OFF

UST Name: UNDERGROUND TANK 120530 T004
Last Update: 2012-11-02 14:17:38
Permit Number: 209445
Tank Type: DOUBLE WALL
Additional Id: RT0933/RT2636/RT3963
Capacity Gallons: 10000
UST Contents: DIESEL
Other Content Info: DIESEL #2
Reg Status: ACTIVE
Remove Close Date: Not reported
Year Installed: 1986-01-01 00:00:00
Pipe Type: DOUBLE WALL
Delivery System: PRESSURE
Monitor Code: 31A
UST Monitor Method: DW TANK, DW PRESSURIZED PIPE W/ DRY TANK ANNULAR; POSITIVE SHUT-OFF & FAILSAFE, 3.0LLD; UDC W/ POSITIVE SHUT-OFF

Name: DION & SONS, INC
Address: 12210 INDUSTRY RD
City,State,Zip: LAKESIDE, CA 92040
Permit Number: 209445
Business Type: 6HK28
EPA Id Number: CAL000341011
APN: 394-011-33-00
Last HMMD Inspection: 03/20/2012
Facility Telephone: 619-258-7113
Permit Status: OPEN
Permit Expiration: 04/30/2013
Date Last Updated: 11/02/2012
Facility Owner: MATT CULLEN
Facility Mailing Address: 1543 W 16TH ST
Facility Mailing City: LONG BEACH
Facility Mailing State: CA
Facility Mailing Zip: 90813
UST Owner: DION & SONS, INC
Handle Regulated Hazmat: Y
Own Or Operate UST: Y
Subject To APSA: N
Generate Haz Waste: Not reported
Treat Haz Waste: Not reported
Generate Medical Waste: Not reported

Inventory Active Permits (not SQG Medical):
Permit Number: 209445
Update Date: 11/02/2012
Case Number: 68476-34-6
Name: DIESEL FUEL
Other Information: UNDERGROUND TANK 120530 T002
Material Waste: Material
Hazardous Categories 1: FIRE
Hazardous Categories 2: Not reported

Permit Number: 209445
Update Date: 11/02/2012

**BRIGHT'S 24-HOUR FUEL STOP (Continued)** **S104793883**

Case Number: 68476-34-6
Name: DIESEL FUEL
Other Information: UNDERGROUND TANK 120530 T003 RED
Material Waste: Material
Hazardous Categories 1: FIRE
Hazardous Categories 2: Not reported

Permit Number: 209445
Update Date: 11/02/2012
Case Number: 68476-34-6
Name: DIESEL FUEL
Other Information: UNDERGROUND TANK 120530 T004
Material Waste: Material
Hazardous Categories 1: FIRE
Hazardous Categories 2: Not reported

Permit Number: 209445
Update Date: 11/02/2012
Case Number: 8006-61-90
Name: REGULAR UNLEADED
Other Information: UNDERGROUND TANK 120530 T001
Material Waste: Material
Hazardous Categories 1: FIRE
Hazardous Categories 2: Not reported

Permit Number: 209445
Update Date: 11/02/2012
Case Number: Not reported
Name: WASTE 134 AQUEOUS SOL'N W/LESS 10% ORG
Other Information: WATER & FUEL
Material Waste: Waste
Hazardous Categories 1: Not reported
Hazardous Categories 2: Not reported

Permit Number: 209445
Update Date: 11/02/2012
Case Number: Not reported
Name: WASTE 352 ORGANIC SOLIDS (OTHER)
Other Information: GASOLINE FILTERS
Material Waste: Waste
Hazardous Categories 1: Not reported
Hazardous Categories 2: Not reported

Violations Active Permits:
Permit Number: 209445
Update Date: 11/02/2012
Inspection Date: 02/24/2010
Violation Code: 6HV3104
Violation: FORMS A & B NOT AVAIL./SUBMITTED
Violation Citation: CUPA UST form(s) A and/or B not available/complete/submitted to HMD. 25286(a); 2711
Activity: ACTIVE

Permit Number: 209445
Update Date: 11/02/2012
Inspection Date: 02/24/2010
Violation Code: 6HV3107

**BRIGHT'S 24-HOUR FUEL STOP (Continued)** **S104793883**

Violation: MONITORING PROCEDURES NOT AVAIL/TO HMD
Violation Citation: Monitoring procedures not available/complete/submitted to HMD 2632(b)& (d), 2634(d), 2641(h), 2711(a)(9)
Activity: ACTIVE

Permit Number: 209445
Update Date: 11/02/2012
Inspection Date: 02/24/2010
Violation Code: 6HV3108
Violation: UST ER RESPONSE PLAN NOT COMPLETE/AVAIL
Violation Citation: Emergency Response Plan is not available/complete. 25289(b); 2632(b), 2634(e), 2641(h)
Activity: ACTIVE

Permit Number: 209445
Update Date: 11/02/2012
Inspection Date: 02/24/2010
Violation Code: 6HV3109
Violation: NO SCALED PLOT PLAN AVAIL/TO HMD
Violation Citation: Scaled Plot plan showing tank, piping & equipment location not available/complete/submitted to HMD. 2711(a)(8), 2632(d)(1) (C )
Activity: ACTIVE

Permit Number: 209445
Update Date: 11/02/2012
Inspection Date: 02/24/2011
Violation Code: 6HV3158
Violation: ALL OPERATING CONDITIONS NOT MET
Violation Citation: All permit operating conditions not met. 25284; 2712
Activity: ACTIVE

Permit Number: 209445
Update Date: 11/02/2012
Inspection Date: 02/24/2011
Violation Code: 6HV3104
Violation: FORMS A & B NOT AVAIL./SUBMITTED
Violation Citation: CUPA UST form(s) A and/or B not available/complete/submitted to HMD. 25286(a); 2711
Activity: ACTIVE

Permit Number: 209445
Update Date: 11/02/2012
Inspection Date: 02/24/2011
Violation Code: 6HV3107
Violation: MONITORING PROCEDURES NOT AVAIL/TO HMD
Violation Citation: Monitoring procedures not available/complete/submitted to HMD 2632(b)& (d), 2634(d), 2641(h), 2711(a)(9)
Activity: ACTIVE

Permit Number: 209445
Update Date: 11/02/2012
Inspection Date: 02/24/2011
Violation Code: 6HV3108
Violation: UST ER RESPONSE PLAN NOT COMPLETE/AVAIL
Violation Citation: Emergency Response Plan is not available/complete. 25289(b); 2632(b), 2634(e), 2641(h)
Activity: ACTIVE

**BRIGHT'S 24-HOUR FUEL STOP (Continued)** **S104793883**

| | |
|---|---|
| Permit Number: | 209445 |
| Update Date: | 11/02/2012 |
| Inspection Date: | 02/24/2011 |
| Violation Code: | 6HV3109 |
| Violation: | NO SCALED PLOT PLAN AVAIL/TO HMD |
| Violation Citation: | Scaled Plot plan showing tank, piping & equipment location not available/complete/submitted to HMD. 2711(a)(8), 2632(d)(1) (C ) |
| Activity: | ACTIVE |
| | |
| Permit Number: | 209445 |
| Update Date: | 11/02/2012 |
| Inspection Date: | 02/24/2011 |
| Violation Code: | 6HV3152 |
| Violation: | ALL MAINT/MONITOR RECORDS NOT AVAILABLE |
| Violation Citation: | All maintenance/monitoring/calibration/ repair records not available. 25293; 2712 (b) |
| Activity: | ACTIVE |
| | |
| Permit Number: | 209445 |
| Update Date: | 11/02/2012 |
| Inspection Date: | 02/24/2011 |
| Violation Code: | 6HV3265 |
| Violation: | SYS NOT RUN TO PREVENT SPILL/OVERFILL |
| Violation Citation: | UST system not operated to prevent spills and/or overfills. 25292.1(a) |
| Activity: | ACTIVE |
| | |
| Permit Number: | 209445 |
| Update Date: | 11/02/2012 |
| Inspection Date: | 02/24/2011 |
| Violation Code: | 6HV3411 |
| Violation: | LLD NOT INSTALLED/NOT FUNCTIONAL |
| Violation Citation: | DOUBLE WALLED PRESSURIZED PIPING-Including Under Dispenser Containment (UDC):Line leak detector is not installed, not functional, or not tested. 2636(f)(2), 25284.1(a)(4)(C), 2641(j) |
| Activity: | ACTIVE |
| | |
| Permit Number: | 209445 |
| Update Date: | 11/02/2012 |
| Inspection Date: | 02/24/2011 |
| Violation Code: | 6HV3411 |
| Violation: | LLD NOT INSTALLED/NOT FUNCTIONAL |
| Violation Citation: | DOUBLE WALLED PRESSURIZED PIPING-Including Under Dispenser Containment (UDC):Line leak detector is not installed, not functional, or not tested. 2636(f)(2), 25284.1(a)(4)(C), 2641(j) |
| Activity: | ACTIVE |
| | |
| Permit Number: | 209445 |
| Update Date: | 11/02/2012 |
| Inspection Date: | 01/07/2009 |
| Violation Code: | 6HV3255 |
| Violation: | SPILL CONTAIN. NOT DRY/IN GOOD CONDITION |
| Violation Citation: | Spill container is not in good condition and/or liquid free. 2635(b)(1), 2636(a)(1) |
| Activity: | ACTIVE |
| | |
| Permit Number: | 209445 |
| Update Date: | 11/02/2012 |

**BRIGHT'S 24-HOUR FUEL STOP (Continued)** **S104793883**

Inspection Date: 06/24/2009
Violation Code: 6HV3114
Violation: 2NDRY CONT TEST NOT DONE/SENT TO CUPA
Violation Citation: Secondary containment testing not done at 6/36 months and/or not sent to CUPA within 30 days. 25284.1; 2637(a)&(e)
Activity: ACTIVE

Permit Number: 209445
Update Date: 11/02/2012
Inspection Date: 03/20/2012
Violation Code: 6HV3114
Violation: 2NDRY CONT TEST NOT DONE/SENT TO CUPA
Violation Citation: Secondary containment testing not done at 6/36 months and/or not sent to CUPA within 30 days. 25284.1; 2637(a)&(e)
Activity: ACTIVE

Permit Number: 209445
Update Date: 11/02/2012
Inspection Date: 03/20/2012
Violation Code: 6HV3263
Violation: MONITOR SYSTEM NOT ALL FUNCTIONAL
Violation Citation: Monitoring system components &/or devices are not all functional. 2630, 2641(j), 2632
Activity: ACTIVE

Permit Number: 209445
Update Date: 11/02/2012
Inspection Date: 03/20/2012
Violation Code: 6HV3411
Violation: LLD NOT INSTALLED/NOT FUNCTIONAL
Violation Citation: DOUBLE WALLED PRESSURIZED PIPING-Including Under Dispenser Containment (UDC):Line leak detector is not installed, not functional, or not tested. 2636(f)(2), 25284.1(a)(4)(C), 2641(j)
Activity: ACTIVE

Permit Number: 209445
Update Date: 11/02/2012
Inspection Date: 03/20/2012
Violation Code: 6HV3411
Violation: LLD NOT INSTALLED/NOT FUNCTIONAL
Violation Citation: DOUBLE WALLED PRESSURIZED PIPING-Including Under Dispenser Containment (UDC):Line leak detector is not installed, not functional, or not tested. 2636(f)(2), 25284.1(a)(4)(C), 2641(j)
Activity: ACTIVE

Permit Number: 209445
Update Date: 11/02/2012
Inspection Date: 03/20/2012
Violation Code: 6HV3411
Violation: LLD NOT INSTALLED/NOT FUNCTIONAL
Violation Citation: DOUBLE WALLED PRESSURIZED PIPING-Including Under Dispenser Containment (UDC):Line leak detector is not installed, not functional, or not tested. 2636(f)(2), 25284.1(a)(4)(C), 2641(j)
Activity: ACTIVE

Permit Number: 209445
Update Date: 11/02/2012

**BRIGHT'S 24-HOUR FUEL STOP (Continued)** **S104793883**

| | |
|---|---|
| Inspection Date: | 03/20/2012 |
| Violation Code: | 6HV3413 |
| Violation: | NO PUMP SHUT-DOWN/STOP FLOW FOR UDC LEAK |
| Violation Citation: | DOUBLE WALLED PRESSURIZED PIPING-Including Under Dispenser Containment (UDC):OPTION 2: No pump shut-down or stop of flow at dispenser for UDC leak. 2636(f)(5) |
| Activity: | ACTIVE |
| Permit Number: | 209445 |
| Update Date: | 11/02/2012 |
| Inspection Date: | 03/20/2012 |
| Violation Code: | 6HV3413 |
| Violation: | NO PUMP SHUT-DOWN/STOP FLOW FOR UDC LEAK |
| Violation Citation: | DOUBLE WALLED PRESSURIZED PIPING-Including Under Dispenser Containment (UDC):OPTION 2: No pump shut-down or stop of flow at dispenser for UDC leak. 2636(f)(5) |
| Activity: | ACTIVE |
| Permit Number: | 209445 |
| Update Date: | 11/02/2012 |
| Inspection Date: | 03/20/2012 |
| Violation Code: | 6HV3413 |
| Violation: | NO PUMP SHUT-DOWN/STOP FLOW FOR UDC LEAK |
| Violation Citation: | DOUBLE WALLED PRESSURIZED PIPING-Including Under Dispenser Containment (UDC):OPTION 2: No pump shut-down or stop of flow at dispenser for UDC leak. 2636(f)(5) |
| Activity: | ACTIVE |
| Permit Number: | 209445 |
| Update Date: | 11/02/2012 |
| Inspection Date: | 03/20/2012 |
| Violation Code: | 6HV3413 |
| Violation: | NO PUMP SHUT-DOWN/STOP FLOW FOR UDC LEAK |
| Violation Citation: | DOUBLE WALLED PRESSURIZED PIPING-Including Under Dispenser Containment (UDC):OPTION 2: No pump shut-down or stop of flow at dispenser for UDC leak. 2636(f)(5) |
| Activity: | ACTIVE |
| Permit Number: | 209445 |
| Update Date: | 11/02/2012 |
| Inspection Date: | 03/20/2012 |
| Violation Code: | 6HV3414 |
| Violation: | NO PUMP SHUT-DOWN/STOP FLOW FOR OTHER |
| Violation Citation: | DOUBLE WALLED PRESSURIZED PIPING-Including Under Dispenser Containment (UDC):OPTION 2: No pump shut down & fail safe for other pipe secondary containment. 2636(f)(5) |
| Activity: | ACTIVE |
| Permit Number: | 209445 |
| Update Date: | 11/02/2012 |
| Inspection Date: | 03/20/2012 |
| Violation Code: | 6HV3414 |
| Violation: | NO PUMP SHUT-DOWN/STOP FLOW FOR OTHER |
| Violation Citation: | DOUBLE WALLED PRESSURIZED PIPING-Including Under Dispenser Containment (UDC):OPTION 2: No pump shut down & fail safe for other pipe secondary containment. 2636(f)(5) |
| Activity: | ACTIVE |

**BRIGHT'S 24-HOUR FUEL STOP (Continued)** **S104793883**

Permit Number: 209445
Update Date: 11/02/2012
Inspection Date: 03/20/2012
Violation Code: 6HV3414
Violation: NO PUMP SHUT-DOWN/STOP FLOW FOR OTHER
Violation Citation: DOUBLE WALLED PRESSURIZED PIPING-Including Under Dispenser Containment (UDC):OPTION 2: No pump shut down & fail safe for other pipe secondary containment. 2636(f)(5)
Activity: ACTIVE

Permit Number: 209445
Update Date: 11/02/2012
Inspection Date: 03/20/2012
Violation Code: 6HV3414
Violation: NO PUMP SHUT-DOWN/STOP FLOW FOR OTHER
Violation Citation: DOUBLE WALLED PRESSURIZED PIPING-Including Under Dispenser Containment (UDC):OPTION 2: No pump shut down & fail safe for other pipe secondary containment. 2636(f)(5)
Activity: ACTIVE

UST:
UST Name: UNDERGROUND TANK 120530 T001
Last Update: 2012-11-02 14:17:38
Permit Number: 209445
Tank Type: DOUBLE WALL
Additional Id: RT0933/RT2636
Capacity Gallons: 10000
UST Contents: REGULAR UNLEADED
Other Content Info: REGULAR UNLEADED
Reg Status: ACTIVE
Remove Close Date: Not reported
Year Installed: 1986-01-01 00:00:00
Pipe Type: DOUBLE WALL
Delivery System: PRESSURE
Monitor Code: 31A
UST Monitor Method: DW TANK, DW PRESSURIZED PIPE W/ DRY TANK ANNULAR; POSITIVE SHUT-OFF & FAILSAFE, 3.0LLD; UDC W/ POSITIVE SHUT-OFF

UST Name: UNDERGROUND TANK 120530 T002
Last Update: 2012-11-02 14:17:38
Permit Number: 209445
Tank Type: DOUBLE WALL
Additional Id: RT0933/RT2636
Capacity Gallons: 10000
UST Contents: DIESEL
Other Content Info: RED DIESEL
Reg Status: ACTIVE
Remove Close Date: Not reported
Year Installed: 1986-01-01 00:00:00
Pipe Type: DOUBLE WALL
Delivery System: PRESSURE
Monitor Code: 31A
UST Monitor Method: DW TANK, DW PRESSURIZED PIPE W/ DRY TANK ANNULAR; POSITIVE SHUT-OFF & FAILSAFE, 3.0LLD; UDC W/ POSITIVE SHUT-OFF

UST Name: UNDERGROUND TANK 120530 T003
Last Update: 2012-11-02 14:17:38

**BRIGHT'S 24-HOUR FUEL STOP (Continued)** **S104793883**

| | |
|---|---|
| Permit Number: | 209445 |
| Tank Type: | DOUBLE WALL |
| Additional Id: | RT0933/RT2636 |
| Capacity Gallons: | 10000 |
| UST Contents: | DIESEL |
| Other Content Info: | DIESEL #2 |
| Reg Status: | ACTIVE |
| Remove Close Date: | Not reported |
| Year Installed: | 1986-01-01 00:00:00 |
| Pipe Type: | DOUBLE WALL |
| Delivery System: | PRESSURE |
| Monitor Code: | 31A |
| UST Monitor Method: | DW TANK, DW PRESSURIZED PIPE W/ DRY TANK ANNULAR; POSITIVE SHUT-OFF & FAILSAFE, 3.0LLD; UDC W/ POSITIVE SHUT-OFF |

| | |
|---|---|
| UST Name: | UNDERGROUND TANK 120530 T004 |
| Last Update: | 2012-11-02 14:17:38 |
| Permit Number: | 209445 |
| Tank Type: | DOUBLE WALL |
| Additional Id: | RT0933/RT2636/RT3963 |
| Capacity Gallons: | 10000 |
| UST Contents: | DIESEL |
| Other Content Info: | DIESEL #2 |
| Reg Status: | ACTIVE |
| Remove Close Date: | Not reported |
| Year Installed: | 1986-01-01 00:00:00 |
| Pipe Type: | DOUBLE WALL |
| Delivery System: | PRESSURE |
| Monitor Code: | 31A |
| UST Monitor Method: | DW TANK, DW PRESSURIZED PIPE W/ DRY TANK ANNULAR; POSITIVE SHUT-OFF & FAILSAFE, 3.0LLD; UDC W/ POSITIVE SHUT-OFF |

| | |
|---|---|
| Name: | DION & SONS, INC |
| Address: | 12210 INDUSTRY RD |
| City,State,Zip: | LAKESIDE, CA 92040 |
| Permit Number: | Not reported |
| Business Type: | Not reported |
| EPA Id Number: | CAL000333515 |
| APN: | Not reported |
| Last HMMD Inspection: | Not reported |
| Facility Telephone: | 619-258-7113 |
| Permit Status: | Permit Renewed |
| Permit Expiration: | Not reported |
| Date Last Updated: | 11/05/2019 |
| Facility Owner: | Not reported |
| Facility Mailing Address: | 1543 W 16TH ST, LONG BEACH, CA 90813 |
| Facility Mailing City: | Not reported |
| Facility Mailing State: | Not reported |
| Facility Mailing Zip: | Not reported |
| UST Owner: | Y |
| Handle Regulated Hazmat: | Not reported |
| Own Or Operate UST: | Not reported |
| Subject To APSA: | Not reported |
| Generate Haz Waste: | Y |
| Treat Haz Waste: | N |
| Generate Medical Waste: | Not reported |

**BRIGHT'S 24-HOUR FUEL STOP (Continued)** **S104793883**

Inspection Violation:

| | |
|---|---|
| Record ID: | DEH2008-HUPFP-209445 |
| Permit Status: | Permit Renewed |
| Active Permit: | Y |
| Facility Id Number: | 37-000-209445 |
| Program Element: | Underground Storage Tank |
| Inspection Type: | Routine |
| Inspection Number: | 4969063 |
| Return To Compliance Date: | 2014-03-19T00:00:00.000 |
| Nov: | No |
| Violation Classification: | Not reported |
| Underground Storage Tank Id: | 87 |
| Container/Tank Id: | Not reported |
| Last Update: | 2020-02-29T02:24:28.000 |
| Inspection Date: | 2014-03-04T14:11:00.000 |
| Violation Code: | 2030003 Failure of the leak detection equipment to have an audible and visual alarm as required. 23 CCR 16 2632, 2634, 2636, 2666 |

| | |
|---|---|
| Record ID: | DEH2008-HUPFP-209445 |
| Permit Status: | Permit Renewed |
| Active Permit: | Y |
| Facility Id Number: | 37-000-209445 |
| Program Element: | Underground Storage Tank |
| Inspection Type: | Routine |
| Inspection Number: | 4087302 |
| Return To Compliance Date: | 2013-03-22T00:00:00.000 |
| Nov: | No |
| Violation Classification: | Not reported |
| Underground Storage Tank Id: | 25471 |
| Container/Tank Id: | Not reported |
| Last Update: | 2020-02-29T02:24:28.000 |
| Inspection Date: | 2013-03-22T15:01:00.000 |
| Violation Code: | 2060015 Failure of sensor to be located in the proper position/location. 23 CCR 16 2630(d), 2641(a) |

| | |
|---|---|
| Record ID: | DEH2008-HUPFP-209445 |
| Permit Status: | Permit Renewed |
| Active Permit: | Y |
| Facility Id Number: | 37-000-209445 |
| Program Element: | Underground Storage Tank |
| Inspection Type: | Routine |
| Inspection Number: | 4087302 |
| Return To Compliance Date: | 2013-04-22T00:00:00.000 |
| Nov: | No |
| Violation Classification: | Not reported |
| Underground Storage Tank Id: | 25473 |
| Container/Tank Id: | Not reported |
| Last Update: | 2020-02-29T02:24:28.000 |
| Inspection Date: | 2013-03-22T15:01:00.000 |
| Violation Code: | 2030012 Failure to comply with one or more of the following: provide training to facility employee(s) responsible for proper operation and maintenance every 12 months and/or train new employee(s) who are responsible for proper operation and maintenance within 30-days of hire and/or to have at least one employee present during operating hours that has been trained in the proper operation and maintenance of the UST system. 23 CCR 16 2715(c)(6), 2715(f) |

**BRIGHT'S 24-HOUR FUEL STOP (Continued)** **S104793883**

| | |
|---|---|
| Record ID: | DEH2008-HUPFP-209445 |
| Permit Status: | Permit Renewed |
| Active Permit: | Y |
| Facility Id Number: | 37-000-209445 |
| Program Element: | Underground Storage Tank |
| Inspection Type: | Routine |
| Inspection Number: | 5126871 |
| Return To Compliance Date: | Not reported |
| Nov: | Not reported |
| Violation Classification: | Not reported |
| Underground Storage Tank Id: | Not reported |
| Container/Tank Id: | Not reported |
| Last Update: | 2020-02-29T02:24:28.000 |
| Inspection Date: | 2015-03-03T00:00:00.000 |
| Violation Code: | 2030021 Failure to obtain and maintain a valid operation permit from the CUPA. 23 CCR 16 2712(i); HSC 6.7 25284 |

| | |
|---|---|
| Record ID: | DEH2008-HUPFP-209445 |
| Permit Status: | Permit Renewed |
| Active Permit: | Y |
| Facility Id Number: | 37-000-209445 |
| Program Element: | Hazardous Materials Release Response Plans |
| Inspection Type: | Routine |
| Inspection Number: | 4969063 |
| Return To Compliance Date: | 2015-03-05T00:00:00.000 |
| Nov: | No |
| Violation Classification: | Minor |
| Underground Storage Tank Id: | Not reported |
| Container/Tank Id: | Not reported |
| Last Update: | 2020-02-29T02:24:28.000 |
| Inspection Date: | 2014-03-04T14:11:00.000 |
| Violation Code: | 1010002 Owner/Operator failed to complete and/or submit a Hazardous Materials Business Plan when storing hazardous materials at or above the thresholds quantities of 55 gallons/500 lbs/200 cubic feet; 19 CCR 4 2729.2(a); HSC 6.95 25505(a). |

| | |
|---|---|
| Record ID: | DEH2008-HUPFP-209445 |
| Permit Status: | Permit Renewed |
| Active Permit: | Y |
| Facility Id Number: | 37-000-209445 |
| Program Element: | Underground Storage Tank |
| Inspection Type: | Routine |
| Inspection Number: | 5831751 |
| Return To Compliance Date: | 2018-02-09T00:00:00.000 |
| Nov: | No |
| Violation Classification: | Not reported |
| Underground Storage Tank Id: | 25470 |
| Container/Tank Id: | Not reported |
| Last Update: | 2020-02-29T02:24:28.000 |
| Inspection Date: | 2018-02-09T16:05:00.000 |
| Violation Code: | 2030036 (RP) Failure of the overfill prevention system to meet one of the following requirements: 1. Alert the transfer operator when the tank is 90% full by restricting the flow into the tank or triggering an audible and visual alarm; or 2. Restrict delivery of flow to the tank at least 30m before the tank overfills, provided the restriction occurs when the tank is filled to no more than 95% of capacity; and activate an audible alarm at least 5m before the tank overfills; or 3. |

**BRIGHT'S 24-HOUR FUEL STOP (Continued)** **S104793883**

Provide positive shut-off of flow to the tank when the tank is filled to no more than 95% of capacity; or 4. Provide positive shut-off of flow to the tank so that none of the fittings located on the top of the tank are exposed to product due to overfilling. 23 CCR 2635(b)(2), 2665

| | |
|---|---|
| Record ID: | DEH2008-HUPFP-209445 |
| Permit Status: | Permit Renewed |
| Active Permit: | Y |
| Facility Id Number: | 37-000-209445 |
| Program Element: | Hazardous Materials Release Response Plans |
| Inspection Type: | Routine |
| Inspection Number: | 6389163 |
| Return To Compliance Date: | Not reported |
| Nov: | No |
| Violation Classification: | Class II |
| Underground Storage Tank Id: | Not reported |
| Container/Tank Id: | Not reported |
| Last Update: | 2020-02-29T02:24:28.000 |
| Inspection Date: | 2020-02-26T11:34:25.000 |
| Violation Code: | 1010008 HMBP not certified annually as complete and accurate in CERS. HSC 25508(a)(1)(A), 25508.2, 19 CCR 2654(b) |

| | |
|---|---|
| Record ID: | DEH2008-HUPFP-209445 |
| Permit Status: | Permit Renewed |
| Active Permit: | Y |
| Facility Id Number: | 37-000-209445 |
| Program Element: | Underground Storage Tank |
| Inspection Type: | Routine |
| Inspection Number: | 5226674 |
| Return To Compliance Date: | 2016-02-17T00:00:00.000 |
| Nov: | No |
| Violation Classification: | Class I |
| Underground Storage Tank Id: | 25473 |
| Container/Tank Id: | Not reported |
| Last Update: | 2020-02-29T02:24:28.000 |
| Inspection Date: | 2016-02-17T11:37:56.000 |
| Violation Code: | 2030043 (RD) Failure of the leak detection equipment to be properly programmed or properly operated. 23 CCR 2632, 2634, 2636, 2666 |

| | |
|---|---|
| Record ID: | DEH2008-HUPFP-209445 |
| Permit Status: | Permit Renewed |
| Active Permit: | Y |
| Facility Id Number: | 37-000-209445 |
| Program Element: | Underground Storage Tank |
| Inspection Type: | Routine |
| Inspection Number: | 5126871 |
| Return To Compliance Date: | 2015-03-03T00:00:00.000 |
| Nov: | No |
| Violation Classification: | Not reported |
| Underground Storage Tank Id: | 25473 |
| Container/Tank Id: | Not reported |
| Last Update: | 2020-02-29T02:24:28.000 |
| Inspection Date: | 2015-03-03T00:00:00.000 |
| Violation Code: | 2030043 Failure of the leak detection equipment to be properly programmed or properly operated. 23 CCR 16 2632, 2634, 2636, 2666 |

**BRIGHT'S 24-HOUR FUEL STOP (Continued)** **S104793883**

| | |
|---|---|
| Record ID: | DEH2008-HUPFP-209445 |
| Permit Status: | Permit Renewed |
| Active Permit: | Y |
| Facility Id Number: | 37-000-209445 |
| Program Element: | Underground Storage Tank |
| Inspection Type: | Routine |
| Inspection Number: | 5831751 |
| Return To Compliance Date: | 2018-02-09T00:00:00.000 |
| Nov: | No |
| Violation Classification: | Class II |
| Underground Storage Tank Id: | 25470 |
| Container/Tank Id: | Not reported |
| Last Update: | 2020-02-29T02:24:28.000 |
| Inspection Date: | 2018-02-09T16:05:00.000 |
| Violation Code: | 2030043 (RD) Failure of the leak detection equipment to be installed, calibrated, operated, and/or maintained properly. 23 CCR 2638(a), 2641(j) |

| | |
|---|---|
| Record ID: | DEH2008-HUPFP-209445 |
| Permit Status: | Permit Renewed |
| Active Permit: | Y |
| Facility Id Number: | 37-000-209445 |
| Program Element: | Underground Storage Tank |
| Inspection Type: | Routine |
| Inspection Number: | 5831751 |
| Return To Compliance Date: | 2018-02-09T00:00:00.000 |
| Nov: | No |
| Violation Classification: | Not reported |
| Underground Storage Tank Id: | 25473 |
| Container/Tank Id: | Not reported |
| Last Update: | 2020-02-29T02:24:28.000 |
| Inspection Date: | 2018-02-09T16:05:00.000 |
| Violation Code: | 2030016 (RD) Failure to continuously monitor the interstitial space of a double-walled tank with an audible and visual alarm system. 23 CCR 2631(g), 2632(c)(2)(A-B) |

| | |
|---|---|
| Record ID: | DEH2008-HUPFP-209445 |
| Permit Status: | Permit Renewed |
| Active Permit: | Y |
| Facility Id Number: | 37-000-209445 |
| Program Element: | Underground Storage Tank |
| Inspection Type: | Routine |
| Inspection Number: | 5831751 |
| Return To Compliance Date: | 2018-02-15T00:00:00.000 |
| Nov: | No |
| Violation Classification: | Not reported |
| Underground Storage Tank Id: | 25472 |
| Container/Tank Id: | Not reported |
| Last Update: | 2020-02-29T02:24:28.000 |
| Inspection Date: | 2018-02-09T16:05:00.000 |
| Violation Code: | 2060020 (RP) Failure to comply with one or more of the following: Failure to install or maintain a liquid-tight spill bucket, have a minimum capacity of 5 gallons, have a functional drain valve or other method for the removal of liquid from the spill bucket/spill container, and/or be resistant to galvanic corrosion. 23 CCR 2635(b), 2665 |

**BRIGHT'S 24-HOUR FUEL STOP (Continued)** **S104793883**

| | |
|---|---|
| Record ID: | DEH2008-HUPFP-209445 |
| Permit Status: | Permit Renewed |
| Active Permit: | Y |
| Facility Id Number: | 37-000-209445 |
| Program Element: | Underground Storage Tank |
| Inspection Type: | Routine |
| Inspection Number: | 6389163 |
| Return To Compliance Date: | Not reported |
| Nov: | Not reported |
| Violation Classification: | Not reported |
| Underground Storage Tank Id: | Not reported |
| Container/Tank Id: | Not reported |
| Last Update: | 2020-02-29T02:24:28.000 |
| Inspection Date: | 2020-02-26T11:34:25.000 |
| Violation Code: | 2010015 Failure to maintain a list of employees trained by the designated operator on-site or off-site at a readily available location, if approved by the CUPA. for training that occurs on or after October 1, 2018, failure to maintain a copy of the "Facility Employee Training Certificate" on-site or off-site at a readily available location, if approved by the CUPA. 23 CCR 2715(C)(3-4) |

| | |
|---|---|
| Record ID: | DEH2008-HUPFP-209445 |
| Permit Status: | Permit Renewed |
| Active Permit: | Y |
| Facility Id Number: | 37-000-209445 |
| Program Element: | Underground Storage Tank |
| Inspection Type: | Routine |
| Inspection Number: | 6389163 |
| Return To Compliance Date: | Not reported |
| Nov: | No |
| Violation Classification: | Class II |
| Underground Storage Tank Id: | 25470 |
| Container/Tank Id: | Not reported |
| Last Update: | 2020-02-29T02:24:28.000 |
| Inspection Date: | 2020-02-26T11:34:25.000 |
| Violation Code: | 2060020 (TCR 9a) Failure to meet one or more of the following requirements: Install or maintain a liquid-tight spill container. Have a minimum capacity of 5 gallons. Have a functional drain valve or other method for the removal of liquid from the spill container. Be resistant to galvanic corrosion. Perform a tightness test at installation, every 12 months thereafter, or within 30 days after a repair to the spill container, tested using applicable manufacturer guidelines, industry codes, engineering standards, or a method approved by a professional engineer. Tested by a certified UST service technician. Maintain records of spill containment testing for 36 months. 23 CCR 2635(b), 2637.1(a-c), 2665(a-b), 2712(b)(1)(F); HSC 25284.2 |

| | |
|---|---|
| Record ID: | DEH2008-HUPFP-209445 |
| Permit Status: | Permit Renewed |
| Active Permit: | Y |
| Facility Id Number: | 37-000-209445 |
| Program Element: | Hazardous Materials Release Response Plans |
| Inspection Type: | Routine |
| Inspection Number: | 5126871 |
| Return To Compliance Date: | 2015-03-05T00:00:00.000 |
| Nov: | No |

**BRIGHT'S 24-HOUR FUEL STOP (Continued)** **S104793883**

Violation Classification: Minor
Underground Storage Tank Id: Not reported
Container/Tank Id: Not reported
Last Update: 2020-02-29T02:24:28.000
Inspection Date: 2015-03-03T00:00:00.000
Violation Code: 1010010 Failure to include adequate emergency response procedures in the business plan for a release or threatened release; HSC 6.95 25505(a)3.

Record ID: DEH2008-HUPFP-209445
Permit Status: Permit Renewed
Active Permit: Y
Facility Id Number: 37-000-209445
Program Element: Hazardous Materials Release Response Plans
Inspection Type: Routine
Inspection Number: 5831751
Return To Compliance Date: 2018-03-19T00:00:00.000
Nov: No
Violation Classification: Class II
Underground Storage Tank Id: Not reported
Container/Tank Id: Not reported
Last Update: 2020-02-29T02:24:28.000
Inspection Date: 2018-02-09T16:05:00.000
Violation Code: 1010008 HMBP not certified annually as complete and accurate in CERS. HSC 25508(a)(1)(A), 25508.2, 19 CCR 2654(b)

UST DTL:
Record ID: DEH2008-HUPFP-209445
Permit Status: Permit Renewed
Active Permit: Y
Facility Id Number: 37-000-209445
Facility Type (Ust Facility): Motor Vehicle Fueling
Tank Owner Name: DION & SONS INC
Tankid: 25471
Tank Status: Active
Date Ust Permanently Closed: Not reported
Tank Use: Motor Vehicle Fueling
Piping System Type: Pressure
Last Updated: 2019-11-05T04:30:34.000
Tank Capacityin Gallons: 10000
Tank Contents: Diesel
Type Of Tank: Double Wall

Record ID: DEH2008-HUPFP-209445
Permit Status: Permit Renewed
Active Permit: Y
Facility Id Number: 37-000-209445
Facility Type (Ust Facility): Motor Vehicle Fueling
Tank Owner Name: DION & SONS INC
Tankid: 25472
Tank Status: Active
Date Ust Permanently Closed: Not reported
Tank Use: Motor Vehicle Fueling
Piping System Type: Pressure
Last Updated: 2019-11-05T04:30:34.000
Tank Capacityin Gallons: 10000
Tank Contents: Diesel

**BRIGHT'S 24-HOUR FUEL STOP (Continued)** **S104793883**

Type Of Tank: Double Wall

Record ID: DEH2008-HUPFP-209445
Permit Status: Permit Renewed
Active Permit: Y
Facility Id Number: 37-000-209445
Facility Type (Ust Facility): Motor Vehicle Fueling
Tank Owner Name: DION & SONS INC
Tankid: 25473
Tank Status: Active
Date Ust Permanently Closed: Not reported
Tank Use: Motor Vehicle Fueling
Piping System Type: Pressure
Last Updated: 2019-11-05T04:30:34.000
Tank Capacityin Gallons: 10000
Tank Contents: Diesel
Type Of Tank: Double Wall

Record ID: DEH2008-HUPFP-209445
Permit Status: Permit Renewed
Active Permit: Y
Facility Id Number: 37-000-209445
Facility Type (Ust Facility): Motor Vehicle Fueling
Tank Owner Name: DION & SONS INC
Tankid: 25470
Tank Status: Active
Date Ust Permanently Closed: Not reported
Tank Use: Motor Vehicle Fueling
Piping System Type: Pressure
Last Updated: 2019-11-05T04:30:34.000
Tank Capacityin Gallons: 10000
Tank Contents: Regular Unleaded
Type Of Tank: Double Wall

Waste and Materials:
Record ID: DEH2008-HUPFP-209445
Permit Status: Permit Renewed
Active Permit: Y
Child Record Id: DEH2018-HCHEM-0194849
Trade Secret: N
Hazardous Material Type: Mixture
Last Updated: 2019-11-05T04:30:33.000
Chemical Name: REGULAR UNLEADED
Common Name: UNDERGROUND TANK 120530 T001
Case Number: 8006-61-90

Record ID: DEH2008-HUPFP-209445
Permit Status: Permit Renewed
Active Permit: Y
Child Record Id: DEH2018-HCHEM-0194850
Trade Secret: N
Hazardous Material Type: Mixture
Last Updated: 2019-11-05T04:30:33.000
Chemical Name: DIESEL FUEL
Common Name: UNDERGROUND TANK 120530 T004
Case Number: 68476-34-6

**BRIGHT'S 24-HOUR FUEL STOP (Continued)** **S104793883**

| | |
|---|---|
| Record ID: | DEH2008-HUPFP-209445 |
| Permit Status: | Permit Renewed |
| Active Permit: | Y |
| Child Record Id: | DEH2018-HCHEM-0194851 |
| Trade Secret: | N |
| Hazardous Material Type: | Mixture |
| Last Updated: | 2019-11-05T04:30:33.000 |
| Chemical Name: | DIESEL FUEL |
| Common Name: | UNDERGROUND TANK 120530 T002 |
| Case Number: | 68476-34-6 |

| | |
|---|---|
| Record ID: | DEH2008-HUPFP-209445 |
| Permit Status: | Permit Renewed |
| Active Permit: | Y |
| Child Record Id: | DEH2018-HCHEM-0194852 |
| Trade Secret: | N |
| Hazardous Material Type: | Mixture |
| Last Updated: | 2019-11-05T04:30:33.000 |
| Chemical Name: | DIESEL FUEL |
| Common Name: | UNDERGROUND TANK 120530 T003 RED |
| Case Number: | 68476-34-6 |

| | |
|---|---|
| Record ID: | DEH2008-HUPFP-209445 |
| Permit Status: | Permit Renewed |
| Active Permit: | Y |
| Child Record Id: | DEH2018-HWAST-0168068 |
| Trade Secret: | N |
| Hazardous Material Type: | Not reported |
| Last Updated: | 2019-11-05T04:30:33.000 |
| Chemical Name: | WASTE 352 ORGANIC SOLIDS (OTHER) |
| Common Name: | GASOLINE FILTERS |
| Case Number: | Not reported |

| | |
|---|---|
| Record ID: | DEH2008-HUPFP-209445 |
| Permit Status: | Permit Renewed |
| Active Permit: | Y |
| Child Record Id: | DEH2016-HCHEM-0090524 |
| Trade Secret: | N |
| Hazardous Material Type: | Mixture |
| Last Updated: | 2018-02-10T00:33:00.000 |
| Chemical Name: | REGULAR UNLEADED |
| Common Name: | UNDERGROUND TANK 120530 T001 |
| Case Number: | 8006-61-90 |

| | |
|---|---|
| Record ID: | DEH2008-HUPFP-209445 |
| Permit Status: | Permit Renewed |
| Active Permit: | Y |
| Child Record Id: | DEH2016-HCHEM-0090525 |
| Trade Secret: | N |
| Hazardous Material Type: | Mixture |
| Last Updated: | 2018-02-10T00:33:00.000 |
| Chemical Name: | DIESEL FUEL |
| Common Name: | UNDERGROUND TANK 120530 T004 |
| Case Number: | 68476-34-6 |

| | |
|---|---|
| Record ID: | DEH2008-HUPFP-209445 |
| Permit Status: | Permit Renewed |

**BRIGHT'S 24-HOUR FUEL STOP (Continued)** **S104793883**

Active Permit: Y
Child Record Id: DEH2016-HCHEM-0090526
Trade Secret: N
Hazardous Material Type: Mixture
Last Updated: 2018-02-10T00:33:00.000
Chemical Name: DIESEL FUEL
Common Name: UNDERGROUND TANK 120530 T002
Case Number: 68476-34-6

Record ID: DEH2008-HUPFP-209445
Permit Status: Permit Renewed
Active Permit: Y
Child Record Id: DEH2016-HCHEM-0090527
Trade Secret: N
Hazardous Material Type: Mixture
Last Updated: 2018-02-10T00:33:00.000
Chemical Name: DIESEL FUEL
Common Name: UNDERGROUND TANK 120530 T003 RED
Case Number: 68476-34-6

Record ID: DEH2008-HUPFP-209445
Permit Status: Permit Renewed
Active Permit: Y
Child Record Id: DEH2016-HWAST-0073078
Trade Secret: N
Hazardous Material Type: Not reported
Last Updated: 2018-02-10T00:33:00.000
Chemical Name: WASTE 134 AQUEOUS SOL'N W/LESS 10% ORG
Common Name: WATER & FUEL
Case Number: Not reported

Record ID: DEH2008-HUPFP-209445
Permit Status: Permit Renewed
Active Permit: Y
Child Record Id: DEH2016-HWAST-0073079
Trade Secret: N
Hazardous Material Type: Not reported
Last Updated: 2018-02-10T00:33:00.000
Chemical Name: WASTE 352 ORGANIC SOLIDS (OTHER)
Common Name: GASOLINE FILTERS
Case Number: Not reported

Record ID: DEH2008-HUPFP-209445
Permit Status: Permit Renewed
Active Permit: Y
Child Record Id: DEH2018-HWAST-0168067
Trade Secret: N
Hazardous Material Type: Not reported
Last Updated: 2019-11-05T04:30:33.000
Chemical Name: WASTE 134 AQUEOUS SOL'N W/LESS 10% ORG
Common Name: WATER & FUEL
Case Number: Not reported

Record ID: DEH2008-HUPFP-209445
Permit Status: Permit Renewed
Active Permit: Y
Child Record Id: DEH2018-HCHEM-0176450

**BRIGHT'S 24-HOUR FUEL STOP (Continued)** **S104793883**

Trade Secret: N
Hazardous Material Type: Mixture
Last Updated: 2018-04-25T02:35:41.000
Chemical Name: REGULAR UNLEADED
Common Name: UNDERGROUND TANK 120530 T001
Case Number: 8006-61-90

Record ID: DEH2008-HUPFP-209445
Permit Status: Permit Renewed
Active Permit: Y
Child Record Id: DEH2018-HCHEM-0176451
Trade Secret: N
Hazardous Material Type: Mixture
Last Updated: 2018-04-25T02:35:41.000
Chemical Name: DIESEL FUEL
Common Name: UNDERGROUND TANK 120530 T004
Case Number: 68476-34-6

Record ID: DEH2008-HUPFP-209445
Permit Status: Permit Renewed
Active Permit: Y
Child Record Id: DEH2018-HCHEM-0176452
Trade Secret: N
Hazardous Material Type: Mixture
Last Updated: 2018-04-25T02:35:41.000
Chemical Name: DIESEL FUEL
Common Name: UNDERGROUND TANK 120530 T002
Case Number: 68476-34-6

Record ID: DEH2008-HUPFP-209445
Permit Status: Permit Renewed
Active Permit: Y
Child Record Id: DEH2018-HCHEM-0176453
Trade Secret: N
Hazardous Material Type: Mixture
Last Updated: 2018-04-25T02:35:41.000
Chemical Name: DIESEL FUEL
Common Name: UNDERGROUND TANK 120530 T003 RED
Case Number: 68476-34-6

Record ID: DEH2008-HUPFP-209445
Permit Status: Permit Renewed
Active Permit: Y
Child Record Id: DEH2018-HWAST-0151243
Trade Secret: N
Hazardous Material Type: Not reported
Last Updated: 2018-04-25T02:35:41.000
Chemical Name: WASTE 134 AQUEOUS SOL'N W/LESS 10% ORG
Common Name: WATER & FUEL
Case Number: Not reported

Record ID: DEH2008-HUPFP-209445
Permit Status: Permit Renewed
Active Permit: Y
Child Record Id: DEH2018-HWAST-0151244
Trade Secret: N
Hazardous Material Type: Not reported

**BRIGHT'S 24-HOUR FUEL STOP (Continued)** **S104793883**

| | |
|---|---|
| Last Updated: | 2018-04-25T02:35:41.000 |
| Chemical Name: | WASTE 352 ORGANIC SOLIDS (OTHER) |
| Common Name: | GASOLINE FILTERS |
| Case Number: | Not reported |

| | |
|---|---|
| Name: | DION & SONS, INC |
| Address: | 12210 INDUSTRY RD |
| City,State,Zip: | LAKESIDE, CA 92040 |
| Permit Number: | 209445 |
| Business Type: | 6HK28 |
| EPA Id Number: | CAL000341011 |
| APN: | 394-011-33-00 |
| Last HMMD Inspection: | 03/20/2012 |
| Facility Telephone: | 619-258-7113 |
| Permit Status: | OPEN |
| Permit Expiration: | 04/30/2013 |
| Date Last Updated: | 11/02/2012 |
| Facility Owner: | MATT CULLEN |
| Facility Mailing Address: | 1543 W 16TH ST |
| Facility Mailing City: | LONG BEACH |
| Facility Mailing State: | CA |
| Facility Mailing Zip: | 90813 |
| UST Owner: | DION & SONS, INC |
| Handle Regulated Hazmat: | Not reported |
| Own Or Operate UST: | Y |
| Subject To APSA: | Y |
| Generate Haz Waste: | Not reported |
| Treat Haz Waste: | Not reported |
| Generate Medical Waste: | Not reported |

Inventory Active Permits (not SQG Medical):

| | |
|---|---|
| Permit Number: | 209445 |
| Update Date: | 11/02/2012 |
| Case Number: | 68476-34-6 |
| Name: | DIESEL FUEL |
| Other Information: | UNDERGROUND TANK 120530 T002 |
| Material Waste: | Material |
| Hazardous Categories 1: | FIRE |
| Hazardous Categories 2: | Not reported |

| | |
|---|---|
| Permit Number: | 209445 |
| Update Date: | 11/02/2012 |
| Case Number: | 68476-34-6 |
| Name: | DIESEL FUEL |
| Other Information: | UNDERGROUND TANK 120530 T003 RED |
| Material Waste: | Material |
| Hazardous Categories 1: | FIRE |
| Hazardous Categories 2: | Not reported |

| | |
|---|---|
| Permit Number: | 209445 |
| Update Date: | 11/02/2012 |
| Case Number: | 68476-34-6 |
| Name: | DIESEL FUEL |
| Other Information: | UNDERGROUND TANK 120530 T004 |
| Material Waste: | Material |
| Hazardous Categories 1: | FIRE |
| Hazardous Categories 2: | Not reported |

**BRIGHT'S 24-HOUR FUEL STOP (Continued)** **S104793883**

Permit Number: 209445
Update Date: 11/02/2012
Case Number: 8006-61-90
Name: REGULAR UNLEADED
Other Information: UNDERGROUND TANK 120530 T001
Material Waste: Material
Hazardous Categories 1: FIRE
Hazardous Categories 2: Not reported

Permit Number: 209445
Update Date: 11/02/2012
Case Number: Not reported
Name: WASTE 134 AQUEOUS SOL'N W/LESS 10% ORG
Other Information: WATER & FUEL
Material Waste: Waste
Hazardous Categories 1: Not reported
Hazardous Categories 2: Not reported

Permit Number: 209445
Update Date: 11/02/2012
Case Number: Not reported
Name: WASTE 352 ORGANIC SOLIDS (OTHER)
Other Information: GASOLINE FILTERS
Material Waste: Waste
Hazardous Categories 1: Not reported
Hazardous Categories 2: Not reported

Violations Active Permits:
Permit Number: 209445
Update Date: 11/02/2012
Inspection Date: 02/24/2010
Violation Code: 6HV3104
Violation: FORMS A & B NOT AVAIL./SUBMITTED
Violation Citation: CUPA UST form(s) A and/or B not available/complete/submitted to HMD. 25286(a); 2711
Activity: ACTIVE

Permit Number: 209445
Update Date: 11/02/2012
Inspection Date: 02/24/2010
Violation Code: 6HV3107
Violation: MONITORING PROCEDURES NOT AVAIL/TO HMD
Violation Citation: Monitoring procedures not available/complete/submitted to HMD 2632(b)& (d), 2634(d), 2641(h), 2711(a)(9)
Activity: ACTIVE

Permit Number: 209445
Update Date: 11/02/2012
Inspection Date: 02/24/2010
Violation Code: 6HV3108
Violation: UST ER RESPONSE PLAN NOT COMPLETE/AVAIL
Violation Citation: Emergency Response Plan is not available/complete. 25289(b); 2632(b), 2634(e), 2641(h)
Activity: ACTIVE

Permit Number: 209445
Update Date: 11/02/2012

**BRIGHT'S 24-HOUR FUEL STOP (Continued)** **S104793883**

| | |
|---|---|
| Inspection Date: | 02/24/2010 |
| Violation Code: | 6HV3109 |
| Violation: | NO SCALED PLOT PLAN AVAIL/TO HMD |
| Violation Citation: | Scaled Plot plan showing tank, piping & equipment location not available/complete/submitted to HMD. 2711(a)(8), 2632(d)(1) (C ) |
| Activity: | ACTIVE |
| | |
| Permit Number: | 209445 |
| Update Date: | 11/02/2012 |
| Inspection Date: | 02/24/2011 |
| Violation Code: | 6HV3158 |
| Violation: | ALL OPERATING CONDITIONS NOT MET |
| Violation Citation: | All permit operating conditions not met. 25284; 2712 |
| Activity: | ACTIVE |
| | |
| Permit Number: | 209445 |
| Update Date: | 11/02/2012 |
| Inspection Date: | 02/24/2011 |
| Violation Code: | 6HV3104 |
| Violation: | FORMS A & B NOT AVAIL./SUBMITTED |
| Violation Citation: | CUPA UST form(s) A and/or B not available/complete/submitted to HMD. 25286(a); 2711 |
| Activity: | ACTIVE |
| | |
| Permit Number: | 209445 |
| Update Date: | 11/02/2012 |
| Inspection Date: | 02/24/2011 |
| Violation Code: | 6HV3107 |
| Violation: | MONITORING PROCEDURES NOT AVAIL/TO HMD |
| Violation Citation: | Monitoring procedures not available/complete/submitted to HMD 2632(b)& (d), 2634(d), 2641(h), 2711(a)(9) |
| Activity: | ACTIVE |
| | |
| Permit Number: | 209445 |
| Update Date: | 11/02/2012 |
| Inspection Date: | 02/24/2011 |
| Violation Code: | 6HV3108 |
| Violation: | UST ER RESPONSE PLAN NOT COMPLETE/AVAIL |
| Violation Citation: | Emergency Response Plan is not available/complete. 25289(b); 2632(b), 2634(e), 2641(h) |
| Activity: | ACTIVE |
| | |
| Permit Number: | 209445 |
| Update Date: | 11/02/2012 |
| Inspection Date: | 02/24/2011 |
| Violation Code: | 6HV3109 |
| Violation: | NO SCALED PLOT PLAN AVAIL/TO HMD |
| Violation Citation: | Scaled Plot plan showing tank, piping & equipment location not available/complete/submitted to HMD. 2711(a)(8), 2632(d)(1) (C ) |
| Activity: | ACTIVE |
| | |
| Permit Number: | 209445 |
| Update Date: | 11/02/2012 |
| Inspection Date: | 02/24/2011 |
| Violation Code: | 6HV3152 |
| Violation: | ALL MAINT/MONITOR RECORDS NOT AVAILABLE |
| Violation Citation: | All maintenance/monitoring/calibration/ repair records not available. |

**BRIGHT'S 24-HOUR FUEL STOP (Continued)** **S104793883**

25293; 2712 (b)
Activity: ACTIVE

Permit Number: 209445
Update Date: 11/02/2012
Inspection Date: 02/24/2011
Violation Code: 6HV3265
Violation: SYS NOT RUN TO PREVENT SPILL/OVERFILL
Violation Citation: UST system not operated to prevent spills and/or overfills. 25292.1(a)
Activity: ACTIVE

Permit Number: 209445
Update Date: 11/02/2012
Inspection Date: 02/24/2011
Violation Code: 6HV3411
Violation: LLD NOT INSTALLED/NOT FUNCTIONAL
Violation Citation: DOUBLE WALLED PRESSURIZED PIPING-Including Under Dispenser Containment (UDC):Line leak detector is not installed, not functional, or not tested. 2636(f)(2), 25284.1(a)(4)(C), 2641(j)
Activity: ACTIVE

Permit Number: 209445
Update Date: 11/02/2012
Inspection Date: 02/24/2011
Violation Code: 6HV3411
Violation: LLD NOT INSTALLED/NOT FUNCTIONAL
Violation Citation: DOUBLE WALLED PRESSURIZED PIPING-Including Under Dispenser Containment (UDC):Line leak detector is not installed, not functional, or not tested. 2636(f)(2), 25284.1(a)(4)(C), 2641(j)
Activity: ACTIVE

Permit Number: 209445
Update Date: 11/02/2012
Inspection Date: 01/07/2009
Violation Code: 6HV3255
Violation: SPILL CONTAIN. NOT DRY/IN GOOD CONDITION
Violation Citation: Spill container is not in good condition and/or liquid free. 2635(b)(1), 2636(a)(1)
Activity: ACTIVE

Permit Number: 209445
Update Date: 11/02/2012
Inspection Date: 06/24/2009
Violation Code: 6HV3114
Violation: 2NDRY CONT TEST NOT DONE/SENT TO CUPA
Violation Citation: Secondary containment testing not done at 6/36 months and/or not sent to CUPA within 30 days. 25284.1; 2637(a)&(e)
Activity: ACTIVE

Permit Number: 209445
Update Date: 11/02/2012
Inspection Date: 03/20/2012
Violation Code: 6HV3114
Violation: 2NDRY CONT TEST NOT DONE/SENT TO CUPA
Violation Citation: Secondary containment testing not done at 6/36 months and/or not sent to CUPA within 30 days. 25284.1; 2637(a)&(e)
Activity: ACTIVE

**BRIGHT'S 24-HOUR FUEL STOP (Continued)** **S104793883**

| | |
|---|---|
| Permit Number: | 209445 |
| Update Date: | 11/02/2012 |
| Inspection Date: | 03/20/2012 |
| Violation Code: | 6HV3263 |
| Violation: | MONITOR SYSTEM NOT ALL FUNCTIONAL |
| Violation Citation: | Monitoring system components &/or devices are not all functional. 2630, 2641(j), 2632 |
| Activity: | ACTIVE |

| | |
|---|---|
| Permit Number: | 209445 |
| Update Date: | 11/02/2012 |
| Inspection Date: | 03/20/2012 |
| Violation Code: | 6HV3411 |
| Violation: | LLD NOT INSTALLED/NOT FUNCTIONAL |
| Violation Citation: | DOUBLE WALLED PRESSURIZED PIPING-Including Under Dispenser Containment (UDC):Line leak detector is not installed, not functional, or not tested. 2636(f)(2), 25284.1(a)(4)(C), 2641(j) |
| Activity: | ACTIVE |

| | |
|---|---|
| Permit Number: | 209445 |
| Update Date: | 11/02/2012 |
| Inspection Date: | 03/20/2012 |
| Violation Code: | 6HV3413 |
| Violation: | NO PUMP SHUT-DOWN/STOP FLOW FOR UDC LEAK |
| Violation Citation: | DOUBLE WALLED PRESSURIZED PIPING-Including Under Dispenser Containment (UDC):OPTION 2: No pump shut-down or stop of flow at dispenser for UDC leak. 2636(f)(5) |
| Activity: | ACTIVE |

| | |
|---|---|
| Permit Number: | 209445 |
| Update Date: | 11/02/2012 |
| Inspection Date: | 03/20/2012 |
| Violation Code: | 6HV3413 |
| Violation: | NO PUMP SHUT-DOWN/STOP FLOW FOR UDC LEAK |
| Violation Citation: | DOUBLE WALLED PRESSURIZED PIPING-Including Under Dispenser Containment (UDC):OPTION 2: No pump shut-down or stop of flow at dispenser for UDC leak. 2636(f)(5) |

**BRIGHT'S 24-HOUR FUEL STOP (Continued)** **S104793883**

| | |
|---|---|
| Activity: | ACTIVE |
| Permit Number: | 209445 |
| Update Date: | 11/02/2012 |
| Inspection Date: | 03/20/2012 |
| Violation Code: | 6HV3413 |
| Violation: | NO PUMP SHUT-DOWN/STOP FLOW FOR UDC LEAK |
| Violation Citation: | DOUBLE WALLED PRESSURIZED PIPING-Including Under Dispenser Containment (UDC):OPTION 2: No pump shut-down or stop of flow at dispenser for UDC leak. 2636(f)(5) |
| Activity: | ACTIVE |
| Permit Number: | 209445 |
| Update Date: | 11/02/2012 |
| Inspection Date: | 03/20/2012 |
| Violation Code: | 6HV3413 |
| Violation: | NO PUMP SHUT-DOWN/STOP FLOW FOR UDC LEAK |
| Violation Citation: | DOUBLE WALLED PRESSURIZED PIPING-Including Under Dispenser Containment (UDC):OPTION 2: No pump shut-down or stop of flow at dispenser for UDC leak. 2636(f)(5) |
| Activity: | ACTIVE |
| Permit Number: | 209445 |
| Update Date: | 11/02/2012 |
| Inspection Date: | 03/20/2012 |
| Violation Code: | 6HV3414 |
| Violation: | NO PUMP SHUT-DOWN/STOP FLOW FOR OTHER |
| Violation Citation: | DOUBLE WALLED PRESSURIZED PIPING-Including Under Dispenser Containment (UDC):OPTION 2: No pump shut down & fail safe for other pipe secondary containment. 2636(f)(5) |
| Activity: | ACTIVE |
| Permit Number: | 209445 |
| Update Date: | 11/02/2012 |
| Inspection Date: | 03/20/2012 |
| Violation Code: | 6HV3414 |
| Violation: | NO PUMP SHUT-DOWN/STOP FLOW FOR OTHER |
| Violation Citation: | DOUBLE WALLED PRESSURIZED PIPING-Including Under Dispenser Containment (UDC):OPTION 2: No pump shut down & fail safe for other pipe secondary containment. 2636(f)(5) |
| Activity: | ACTIVE |
| Permit Number: | 209445 |
| Update Date: | 11/02/2012 |
| Inspection Date: | 03/20/2012 |
| Violation Code: | 6HV3414 |
| Violation: | NO PUMP SHUT-DOWN/STOP FLOW FOR OTHER |
| Violation Citation: | DOUBLE WALLED PRESSURIZED PIPING-Including Under Dispenser Containment (UDC):OPTION 2: No pump shut down & fail safe for other pipe secondary containment. 2636(f)(5) |
| Activity: | ACTIVE |
| Permit Number: | 209445 |
| Update Date: | 11/02/2012 |
| Inspection Date: | 03/20/2012 |
| Violation Code: | 6HV3414 |
| Violation: | NO PUMP SHUT-DOWN/STOP FLOW FOR OTHER |

**BRIGHT'S 24-HOUR FUEL STOP (Continued)** **S104793883**

Violation Citation: DOUBLE WALLED PRESSURIZED PIPING-Including Under Dispenser Containment (UDC):OPTION 2: No pump shut down & fail safe for other pipe secondary containment. 2636(f)(5)
Activity: ACTIVE

UST:

UST Name: UNDERGROUND TANK 120530 T001
Last Update: 2012-11-02 14:17:38
Permit Number: 209445
Tank Type: DOUBLE WALL
Additional Id: RT0933/RT2636
Capacity Gallons: 10000
UST Contents: REGULAR UNLEADED
Other Content Info: REGULAR UNLEADED
Reg Status: ACTIVE
Remove Close Date: Not reported
Year Installed: 1986-01-01 00:00:00
Pipe Type: DOUBLE WALL
Delivery System: PRESSURE
Monitor Code: 31A
UST Monitor Method: DW TANK, DW PRESSURIZED PIPE W/ DRY TANK ANNULAR; POSITIVE SHUT-OFF & FAILSAFE, 3.0LLD; UDC W/ POSITIVE SHUT-OFF

UST Name: UNDERGROUND TANK 120530 T002
Last Update: 2012-11-02 14:17:38
Permit Number: 209445
Tank Type: DOUBLE WALL
Additional Id: RT0933/RT2636
Capacity Gallons: 10000
UST Contents: DIESEL
Other Content Info: RED DIESEL
Reg Status: ACTIVE
Remove Close Date: Not reported
Year Installed: 1986-01-01 00:00:00
Pipe Type: DOUBLE WALL
Delivery System: PRESSURE
Monitor Code: 31A
UST Monitor Method: DW TANK, DW PRESSURIZED PIPE W/ DRY TANK ANNULAR; POSITIVE SHUT-OFF & FAILSAFE, 3.0LLD; UDC W/ POSITIVE SHUT-OFF

UST Name: UNDERGROUND TANK 120530 T003
Last Update: 2012-11-02 14:17:38
Permit Number: 209445
Tank Type: DOUBLE WALL
Additional Id: RT0933/RT2636
Capacity Gallons: 10000
UST Contents: DIESEL
Other Content Info: DIESEL #2
Reg Status: ACTIVE
Remove Close Date: Not reported
Year Installed: 1986-01-01 00:00:00
Pipe Type: DOUBLE WALL
Delivery System: PRESSURE
Monitor Code: 31A
UST Monitor Method: DW TANK, DW PRESSURIZED PIPE W/ DRY TANK ANNULAR; POSITIVE SHUT-OFF & FAILSAFE, 3.0LLD; UDC W/ POSITIVE SHUT-OFF

**BRIGHT'S 24-HOUR FUEL STOP (Continued)** **S104793883**

| | |
|---|---|
| UST Name: | UNDERGROUND TANK 120530 T004 |
| Last Update: | 2012-11-02 14:17:38 |
| Permit Number: | 209445 |
| Tank Type: | DOUBLE WALL |
| Additional Id: | RT0933/RT2636/RT3963 |
| Capacity Gallons: | 10000 |
| UST Contents: | DIESEL |
| Other Content Info: | DIESEL #2 |
| Reg Status: | ACTIVE |
| Remove Close Date: | Not reported |
| Year Installed: | 1986-01-01 00:00:00 |
| Pipe Type: | DOUBLE WALL |
| Delivery System: | PRESSURE |
| Monitor Code: | 31A |
| UST Monitor Method: | DW TANK, DW PRESSURIZED PIPE W/ DRY TANK ANNULAR; POSITIVE SHUT-OFF & FAILSAFE, 3.0LLD; UDC W/ POSITIVE SHUT-OFF |

| | |
|---|---|
| Name: | DION & SONS, INC |
| Address: | 12210 INDUSTRY RD |
| City,State,Zip: | LAKESIDE, CA 92040 |
| Permit Number: | 209445 |
| Business Type: | 6HK28 |
| EPA Id Number: | CAL000341011 |
| APN: | 394-011-33-00 |
| Last HMMD Inspection: | 03/20/2012 |
| Facility Telephone: | 619-258-7113 |
| Permit Status: | OPEN |
| Permit Expiration: | 04/30/2013 |
| Date Last Updated: | 11/02/2012 |
| Facility Owner: | MATT CULLEN |
| Facility Mailing Address: | 1543 W 16TH ST |
| Facility Mailing City: | LONG BEACH |
| Facility Mailing State: | CA |
| Facility Mailing Zip: | 90813 |
| UST Owner: | DION & SONS, INC |
| Handle Regulated Hazmat: | Not reported |
| Own Or Operate UST: | Not reported |
| Subject To APSA: | Not reported |
| Generate Haz Waste: | Not reported |
| Treat Haz Waste: | Not reported |
| Generate Medical Waste: | Not reported |

Inventory Active Permits (not SQG Medical):

| | |
|---|---|
| Permit Number: | 209445 |
| Update Date: | 11/02/2012 |
| Case Number: | 68476-34-6 |
| Name: | DIESEL FUEL |
| Other Information: | UNDERGROUND TANK 120530 T002 |
| Material Waste: | Material |
| Hazardous Categories 1: | FIRE |
| Hazardous Categories 2: | Not reported |

| | |
|---|---|
| Permit Number: | 209445 |
| Update Date: | 11/02/2012 |
| Case Number: | 68476-34-6 |
| Name: | DIESEL FUEL |
| Other Information: | UNDERGROUND TANK 120530 T003 RED |

**BRIGHT'S 24-HOUR FUEL STOP (Continued)** **S104793883**

Material Waste: Material
Hazardous Categories 1: FIRE
Hazardous Categories 2: Not reported

Permit Number: 209445
Update Date: 11/02/2012
Case Number: 68476-34-6
Name: DIESEL FUEL
Other Information: UNDERGROUND TANK 120530 T004
Material Waste: Material
Hazardous Categories 1: FIRE
Hazardous Categories 2: Not reported

Permit Number: 209445
Update Date: 11/02/2012
Case Number: 8006-61-90
Name: REGULAR UNLEADED
Other Information: UNDERGROUND TANK 120530 T001
Material Waste: Material
Hazardous Categories 1: FIRE
Hazardous Categories 2: Not reported

Permit Number: 209445
Update Date: 11/02/2012
Case Number: Not reported
Name: WASTE 134 AQUEOUS SOL'N W/LESS 10% ORG
Other Information: WATER & FUEL
Material Waste: Waste
Hazardous Categories 1: Not reported
Hazardous Categories 2: Not reported

Permit Number: 209445
Update Date: 11/02/2012
Case Number: Not reported
Name: WASTE 352 ORGANIC SOLIDS (OTHER)
Other Information: GASOLINE FILTERS
Material Waste: Waste
Hazardous Categories 1: Not reported
Hazardous Categories 2: Not reported

Violations Active Permits:
Permit Number: 209445
Update Date: 11/02/2012
Inspection Date: 02/24/2010
Violation Code: 6HV3104
Violation: FORMS A & B NOT AVAIL./SUBMITTED
Violation Citation: CUPA UST form(s) A and/or B not available/complete/submitted to HMD. 25286(a); 2711
Activity: ACTIVE

Permit Number: 209445
Update Date: 11/02/2012
Inspection Date: 02/24/2010
Violation Code: 6HV3107
Violation: MONITORING PROCEDURES NOT AVAIL/TO HMD
Violation Citation: Monitoring procedures not available/complete/submitted to HMD 2632(b)& (d), 2634(d), 2641(h), 2711(a)(9)

**BRIGHT'S 24-HOUR FUEL STOP (Continued)** **S104793883**

Activity: ACTIVE

Permit Number: 209445
Update Date: 11/02/2012
Inspection Date: 02/24/2010
Violation Code: 6HV3108
Violation: UST ER RESPONSE PLAN NOT COMPLETE/AVAIL
Violation Citation: Emergency Response Plan is not available/complete. 25289(b); 2632(b), 2634(e), 2641(h)
Activity: ACTIVE

Permit Number: 209445
Update Date: 11/02/2012
Inspection Date: 02/24/2010
Violation Code: 6HV3109
Violation: NO SCALED PLOT PLAN AVAIL/TO HMD
Violation Citation: Scaled Plot plan showing tank, piping & equipment location not available/complete/submitted to HMD. 2711(a)(8), 2632(d)(1) (C )
Activity: ACTIVE

Permit Number: 209445
Update Date: 11/02/2012
Inspection Date: 02/24/2011
Violation Code: 6HV3158
Violation: ALL OPERATING CONDITIONS NOT MET
Violation Citation: All permit operating conditions not met. 25284; 2712
Activity: ACTIVE

Permit Number: 209445
Update Date: 11/02/2012
Inspection Date: 02/24/2011
Violation Code: 6HV3104
Violation: FORMS A & B NOT AVAIL./SUBMITTED
Violation Citation: CUPA UST form(s) A and/or B not available/complete/submitted to HMD. 25286(a); 2711
Activity: ACTIVE

Permit Number: 209445
Update Date: 11/02/2012
Inspection Date: 02/24/2011
Violation Code: 6HV3107
Violation: MONITORING PROCEDURES NOT AVAIL/TO HMD
Violation Citation: Monitoring procedures not available/complete/submitted to HMD 2632(b)& (d), 2634(d), 2641(h), 2711(a)(9)
Activity: ACTIVE

Permit Number: 209445
Update Date: 11/02/2012
Inspection Date: 02/24/2011
Violation Code: 6HV3108
Violation: UST ER RESPONSE PLAN NOT COMPLETE/AVAIL
Violation Citation: Emergency Response Plan is not available/complete. 25289(b); 2632(b), 2634(e), 2641(h)
Activity: ACTIVE

Permit Number: 209445
Update Date: 11/02/2012

**BRIGHT'S 24-HOUR FUEL STOP (Continued)** **S104793883**

| | |
|---|---|
| Inspection Date: | 02/24/2011 |
| Violation Code: | 6HV3109 |
| Violation: | NO SCALED PLOT PLAN AVAIL/TO HMD |
| Violation Citation: | Scaled Plot plan showing tank, piping & equipment location not available/complete/submitted to HMD. 2711(a)(8), 2632(d)(1) (C ) |
| Activity: | ACTIVE |
| | |
| Permit Number: | 209445 |
| Update Date: | 11/02/2012 |
| Inspection Date: | 02/24/2011 |
| Violation Code: | 6HV3152 |
| Violation: | ALL MAINT/MONITOR RECORDS NOT AVAILABLE |
| Violation Citation: | All maintenance/monitoring/calibration/ repair records not available. 25293; 2712 (b) |
| Activity: | ACTIVE |
| | |
| Permit Number: | 209445 |
| Update Date: | 11/02/2012 |
| Inspection Date: | 02/24/2011 |
| Violation Code: | 6HV3265 |
| Violation: | SYS NOT RUN TO PREVENT SPILL/OVERFILL |
| Violation Citation: | UST system not operated to prevent spills and/or overfills. 25292.1(a) |
| Activity: | ACTIVE |
| | |
| Permit Number: | 209445 |
| Update Date: | 11/02/2012 |
| Inspection Date: | 02/24/2011 |
| Violation Code: | 6HV3411 |
| Violation: | LLD NOT INSTALLED/NOT FUNCTIONAL |
| Violation Citation: | DOUBLE WALLED PRESSURIZED PIPING-Including Under Dispenser Containment (UDC):Line leak detector is not installed, not functional, or not tested. 2636(f)(2), 25284.1(a)(4)(C), 2641(j) |
| Activity: | ACTIVE |
| | |
| Permit Number: | 209445 |
| Update Date: | 11/02/2012 |
| Inspection Date: | 02/24/2011 |
| Violation Code: | 6HV3411 |
| Violation: | LLD NOT INSTALLED/NOT FUNCTIONAL |
| Violation Citation: | DOUBLE WALLED PRESSURIZED PIPING-Including Under Dispenser Containment (UDC):Line leak detector is not installed, not functional, or not tested. 2636(f)(2), 25284.1(a)(4)(C), 2641(j) |
| Activity: | ACTIVE |
| | |
| Permit Number: | 209445 |
| Update Date: | 11/02/2012 |
| Inspection Date: | 01/07/2009 |
| Violation Code: | 6HV3255 |
| Violation: | SPILL CONTAIN. NOT DRY/IN GOOD CONDITION |
| Violation Citation: | Spill container is not in good condition and/or liquid free. 2635(b)(1), 2636(a)(1) |
| Activity: | ACTIVE |
| | |
| Permit Number: | 209445 |
| Update Date: | 11/02/2012 |
| Inspection Date: | 06/24/2009 |
| Violation Code: | 6HV3114 |

**BRIGHT'S 24-HOUR FUEL STOP (Continued)** **S104793883**

Violation: 2NDRY CONT TEST NOT DONE/SENT TO CUPA
Violation Citation: Secondary containment testing not done at 6/36 months and/or not sent to CUPA within 30 days. 25284.1; 2637(a)&(e)
Activity: ACTIVE

Permit Number: 209445
Update Date: 11/02/2012
Inspection Date: 03/20/2012
Violation Code: 6HV3114
Violation: 2NDRY CONT TEST NOT DONE/SENT TO CUPA
Violation Citation: Secondary containment testing not done at 6/36 months and/or not sent to CUPA within 30 days. 25284.1; 2637(a)&(e)
Activity: ACTIVE

Permit Number: 209445
Update Date: 11/02/2012
Inspection Date: 03/20/2012
Violation Code: 6HV3263
Violation: MONITOR SYSTEM NOT ALL FUNCTIONAL
Violation Citation: Monitoring system components &/or devices are not all functional. 2630, 2641(j), 2632
Activity: ACTIVE

Permit Number: 209445
Update Date: 11/02/2012
Inspection Date: 03/20/2012
Violation Code: 6HV3411
Violation: LLD NOT INSTALLED/NOT FUNCTIONAL
Violation Citation: DOUBLE WALLED PRESSURIZED PIPING-Including Under Dispenser Containment (UDC):Line leak detector is not installed, not functional, or not tested. 2636(f)(2), 25284.1(a)(4)(C), 2641(j)
Activity: ACTIVE

Permit Number: 209445
Update Date: 11/02/2012
Inspection Date: 03/20/2012
Violation Code: 6HV3411
Violation: LLD NOT INSTALLED/NOT FUNCTIONAL
Violation Citation: DOUBLE WALLED PRESSURIZED PIPING-Including Under Dispenser Containment (UDC):Line leak detector is not installed, not functional, or not tested. 2636(f)(2), 25284.1(a)(4)(C), 2641(j)
Activity: ACTIVE

Permit Number: 209445
Update Date: 11/02/2012
Inspection Date: 03/20/2012
Violation Code: 6HV3411
Violation: LLD NOT INSTALLED/NOT FUNCTIONAL
Violation Citation: DOUBLE WALLED PRESSURIZED PIPING-Including Under Dispenser Containment (UDC):Line leak detector is not installed, not functional, or not tested. 2636(f)(2), 25284.1(a)(4)(C), 2641(j)
Activity: ACTIVE

Permit Number: 209445
Update Date: 11/02/2012
Inspection Date: 03/20/2012
Violation Code: 6HV3413

**BRIGHT'S 24-HOUR FUEL STOP (Continued)** **S104793883**

Violation: NO PUMP SHUT-DOWN/STOP FLOW FOR UDC LEAK
Violation Citation: DOUBLE WALLED PRESSURIZED PIPING-Including Under Dispenser Containment (UDC):OPTION 2: No pump shut-down or stop of flow at dispenser for UDC leak. 2636(f)(5)
Activity: ACTIVE

Permit Number: 209445
Update Date: 11/02/2012
Inspection Date: 03/20/2012
Violation Code: 6HV3413
Violation: NO PUMP SHUT-DOWN/STOP FLOW FOR UDC LEAK
Violation Citation: DOUBLE WALLED PRESSURIZED PIPING-Including Under Dispenser Containment (UDC):OPTION 2: No pump shut-down or stop of flow at dispenser for UDC leak. 2636(f)(5)
Activity: ACTIVE

Permit Number: 209445
Update Date: 11/02/2012
Inspection Date: 03/20/2012
Violation Code: 6HV3413
Violation: NO PUMP SHUT-DOWN/STOP FLOW FOR UDC LEAK
Violation Citation: DOUBLE WALLED PRESSURIZED PIPING-Including Under Dispenser Containment (UDC):OPTION 2: No pump shut-down or stop of flow at dispenser for UDC leak. 2636(f)(5)
Activity: ACTIVE

Permit Number: 209445
Update Date: 11/02/2012
Inspection Date: 03/20/2012
Violation Code: 6HV3413
Violation: NO PUMP SHUT-DOWN/STOP FLOW FOR UDC LEAK
Violation Citation: DOUBLE WALLED PRESSURIZED PIPING-Including Under Dispenser Containment (UDC):OPTION 2: No pump shut-down or stop of flow at dispenser for UDC leak. 2636(f)(5)
Activity: ACTIVE

Permit Number: 209445
Update Date: 11/02/2012
Inspection Date: 03/20/2012
Violation Code: 6HV3414
Violation: NO PUMP SHUT-DOWN/STOP FLOW FOR OTHER
Violation Citation: DOUBLE WALLED PRESSURIZED PIPING-Including Under Dispenser Containment (UDC):OPTION 2: No pump shut down & fail safe for other pipe secondary containment. 2636(f)(5)
Activity: ACTIVE

Permit Number: 209445
Update Date: 11/02/2012
Inspection Date: 03/20/2012
Violation Code: 6HV3414
Violation: NO PUMP SHUT-DOWN/STOP FLOW FOR OTHER
Violation Citation: DOUBLE WALLED PRESSURIZED PIPING-Including Under Dispenser Containment (UDC):OPTION 2: No pump shut down & fail safe for other pipe secondary containment. 2636(f)(5)
Activity: ACTIVE

Permit Number: 209445

**BRIGHT'S 24-HOUR FUEL STOP (Continued)** **S104793883**

Update Date: 11/02/2012
Inspection Date: 03/20/2012
Violation Code: 6HV3414
Violation: NO PUMP SHUT-DOWN/STOP FLOW FOR OTHER
Violation Citation: DOUBLE WALLED PRESSURIZED PIPING-Including Under Dispenser Containment (UDC):OPTION 2: No pump shut down & fail safe for other pipe secondary containment. 2636(f)(5)
Activity: ACTIVE

Permit Number: 209445
Update Date: 11/02/2012
Inspection Date: 03/20/2012
Violation Code: 6HV3414
Violation: NO PUMP SHUT-DOWN/STOP FLOW FOR OTHER
Violation Citation: DOUBLE WALLED PRESSURIZED PIPING-Including Under Dispenser Containment (UDC):OPTION 2: No pump shut down & fail safe for other pipe secondary containment. 2636(f)(5)
Activity: ACTIVE

UST:
UST Name: UNDERGROUND TANK 120530 T001
Last Update: 2012-11-02 14:17:38
Permit Number: 209445
Tank Type: DOUBLE WALL
Additional Id: RT0933/RT2636
Capacity Gallons: 10000
UST Contents: REGULAR UNLEADED
Other Content Info: REGULAR UNLEADED
Reg Status: ACTIVE
Remove Close Date: Not reported
Year Installed: 1986-01-01 00:00:00
Pipe Type: DOUBLE WALL
Delivery System: PRESSURE
Monitor Code: 31A
UST Monitor Method: DW TANK, DW PRESSURIZED PIPE W/ DRY TANK ANNULAR; POSITIVE SHUT-OFF & FAILSAFE, 3.0LLD; UDC W/ POSITIVE SHUT-OFF

UST Name: UNDERGROUND TANK 120530 T002
Last Update: 2012-11-02 14:17:38
Permit Number: 209445
Tank Type: DOUBLE WALL
Additional Id: RT0933/RT2636
Capacity Gallons: 10000
UST Contents: DIESEL
Other Content Info: RED DIESEL
Reg Status: ACTIVE
Remove Close Date: Not reported
Year Installed: 1986-01-01 00:00:00
Pipe Type: DOUBLE WALL
Delivery System: PRESSURE
Monitor Code: 31A
UST Monitor Method: DW TANK, DW PRESSURIZED PIPE W/ DRY TANK ANNULAR; POSITIVE SHUT-OFF & FAILSAFE, 3.0LLD; UDC W/ POSITIVE SHUT-OFF

UST Name: UNDERGROUND TANK 120530 T003
Last Update: 2012-11-02 14:17:38
Permit Number: 209445

**BRIGHT'S 24-HOUR FUEL STOP (Continued)** **S104793883**

| | |
|---|---|
| Tank Type: | DOUBLE WALL |
| Additional Id: | RT0933/RT2636 |
| Capacity Gallons: | 10000 |
| UST Contents: | DIESEL |
| Other Content Info: | DIESEL #2 |
| Reg Status: | ACTIVE |
| Remove Close Date: | Not reported |
| Year Installed: | 1986-01-01 00:00:00 |
| Pipe Type: | DOUBLE WALL |
| Delivery System: | PRESSURE |
| Monitor Code: | 31A |
| UST Monitor Method: | DW TANK, DW PRESSURIZED PIPE W/ DRY TANK ANNULAR; POSITIVE SHUT-OFF & FAILSAFE, 3.0LLD; UDC W/ POSITIVE SHUT-OFF |

| | |
|---|---|
| UST Name: | UNDERGROUND TANK 120530 T004 |
| Last Update: | 2012-11-02 14:17:38 |
| Permit Number: | 209445 |
| Tank Type: | DOUBLE WALL |
| Additional Id: | RT0933/RT2636/RT3963 |
| Capacity Gallons: | 10000 |
| UST Contents: | DIESEL |
| Other Content Info: | DIESEL #2 |
| Reg Status: | ACTIVE |
| Remove Close Date: | Not reported |
| Year Installed: | 1986-01-01 00:00:00 |
| Pipe Type: | DOUBLE WALL |
| Delivery System: | PRESSURE |
| Monitor Code: | 31A |
| UST Monitor Method: | DW TANK, DW PRESSURIZED PIPE W/ DRY TANK ANNULAR; POSITIVE SHUT-OFF & FAILSAFE, 3.0LLD; UDC W/ POSITIVE SHUT-OFF |

| | |
|---|---|
| Name: | DION & SONS, INC |
| Address: | 12210 INDUSTRY RD |
| City,State,Zip: | LAKESIDE, CA 92040 |
| Permit Number: | 209445 |
| Business Type: | 6HK28 |
| EPA Id Number: | CAL000341011 |
| APN: | 394-011-33-00 |
| Last HMMD Inspection: | 03/20/2012 |
| Facility Telephone: | 619-258-7113 |
| Permit Status: | OPEN |
| Permit Expiration: | 04/30/2013 |
| Date Last Updated: | 11/02/2012 |
| Facility Owner: | MATT CULLEN |
| Facility Mailing Address: | 1543 W 16TH ST |
| Facility Mailing City: | LONG BEACH |
| Facility Mailing State: | CA |
| Facility Mailing Zip: | 90813 |
| UST Owner: | DION & SONS, INC |
| Handle Regulated Hazmat: | Not reported |
| Own Or Operate UST: | Y |
| Subject To APSA: | Y |
| Generate Haz Waste: | Not reported |
| Treat Haz Waste: | Not reported |
| Generate Medical Waste: | Not reported |

**BRIGHT'S 24-HOUR FUEL STOP (Continued)** **S104793883**

Inventory Active Permits (not SQG Medical):

| | |
|---|---|
| Permit Number: | 209445 |
| Update Date: | 11/02/2012 |
| Case Number: | 68476-34-6 |
| Name: | DIESEL FUEL |
| Other Information: | UNDERGROUND TANK 120530 T002 |
| Material Waste: | Material |
| Hazardous Categories 1: | FIRE |
| Hazardous Categories 2: | Not reported |

| | |
|---|---|
| Permit Number: | 209445 |
| Update Date: | 11/02/2012 |
| Case Number: | 68476-34-6 |
| Name: | DIESEL FUEL |
| Other Information: | UNDERGROUND TANK 120530 T003 RED |
| Material Waste: | Material |
| Hazardous Categories 1: | FIRE |
| Hazardous Categories 2: | Not reported |

| | |
|---|---|
| Permit Number: | 209445 |
| Update Date: | 11/02/2012 |
| Case Number: | 68476-34-6 |
| Name: | DIESEL FUEL |
| Other Information: | UNDERGROUND TANK 120530 T004 |
| Material Waste: | Material |
| Hazardous Categories 1: | FIRE |
| Hazardous Categories 2: | Not reported |

| | |
|---|---|
| Permit Number: | 209445 |
| Update Date: | 11/02/2012 |
| Case Number: | 8006-61-90 |
| Name: | REGULAR UNLEADED |
| Other Information: | UNDERGROUND TANK 120530 T001 |
| Material Waste: | Material |
| Hazardous Categories 1: | FIRE |
| Hazardous Categories 2: | Not reported |

| | |
|---|---|
| Permit Number: | 209445 |
| Update Date: | 11/02/2012 |
| Case Number: | Not reported |
| Name: | WASTE 134 AQUEOUS SOL'N W/LESS 10% ORG |
| Other Information: | WATER & FUEL |
| Material Waste: | Waste |
| Hazardous Categories 1: | Not reported |
| Hazardous Categories 2: | Not reported |

| | |
|---|---|
| Permit Number: | 209445 |
| Update Date: | 11/02/2012 |
| Case Number: | Not reported |
| Name: | WASTE 352 ORGANIC SOLIDS (OTHER) |
| Other Information: | GASOLINE FILTERS |
| Material Waste: | Waste |
| Hazardous Categories 1: | Not reported |
| Hazardous Categories 2: | Not reported |

Violations Active Permits:

**BRIGHT'S 24-HOUR FUEL STOP (Continued)** **S104793883**

| | |
|---|---|
| Permit Number: | 209445 |
| Update Date: | 11/02/2012 |
| Inspection Date: | 02/24/2010 |
| Violation Code: | 6HV3104 |
| Violation: | FORMS A & B NOT AVAIL./SUBMITTED |
| Violation Citation: | CUPA UST form(s) A and/or B not available/complete/submitted to HMD. 25286(a); 2711 |
| Activity: | ACTIVE |
| | |
| Permit Number: | 209445 |
| Update Date: | 11/02/2012 |
| Inspection Date: | 02/24/2010 |
| Violation Code: | 6HV3107 |
| Violation: | MONITORING PROCEDURES NOT AVAIL/TO HMD |
| Violation Citation: | Monitoring procedures not available/complete/submitted to HMD 2632(b)& (d), 2634(d), 2641(h), 2711(a)(9) |
| Activity: | ACTIVE |
| | |
| Permit Number: | 209445 |
| Update Date: | 11/02/2012 |
| Inspection Date: | 02/24/2010 |
| Violation Code: | 6HV3108 |
| Violation: | UST ER RESPONSE PLAN NOT COMPLETE/AVAIL |
| Violation Citation: | Emergency Response Plan is not available/complete. 25289(b); 2632(b), 2634(e), 2641(h) |
| Activity: | ACTIVE |
| | |
| Permit Number: | 209445 |
| Update Date: | 11/02/2012 |
| Inspection Date: | 02/24/2010 |
| Violation Code: | 6HV3109 |
| Violation: | NO SCALED PLOT PLAN AVAIL/TO HMD |
| Violation Citation: | Scaled Plot plan showing tank, piping & equipment location not available/complete/submitted to HMD. 2711(a)(8), 2632(d)(1) (C ) |
| Activity: | ACTIVE |
| | |
| Permit Number: | 209445 |
| Update Date: | 11/02/2012 |
| Inspection Date: | 02/24/2011 |
| Violation Code: | 6HV3158 |
| Violation: | ALL OPERATING CONDITIONS NOT MET |
| Violation Citation: | All permit operating conditions not met. 25284; 2712 |
| Activity: | ACTIVE |
| | |
| Permit Number: | 209445 |
| Update Date: | 11/02/2012 |
| Inspection Date: | 02/24/2011 |
| Violation Code: | 6HV3104 |
| Violation: | FORMS A & B NOT AVAIL./SUBMITTED |
| Violation Citation: | CUPA UST form(s) A and/or B not available/complete/submitted to HMD. 25286(a); 2711 |
| Activity: | ACTIVE |
| | |
| Permit Number: | 209445 |
| Update Date: | 11/02/2012 |
| Inspection Date: | 02/24/2011 |
| Violation Code: | 6HV3107 |

**BRIGHT'S 24-HOUR FUEL STOP (Continued)** **S104793883**

Violation: MONITORING PROCEDURES NOT AVAIL/TO HMD
Violation Citation: Monitoring procedures not available/complete/submitted to HMD 2632(b)& (d), 2634(d), 2641(h), 2711(a)(9)
Activity: ACTIVE

Permit Number: 209445
Update Date: 11/02/2012
Inspection Date: 02/24/2011
Violation Code: 6HV3108
Violation: UST ER RESPONSE PLAN NOT COMPLETE/AVAIL
Violation Citation: Emergency Response Plan is not available/complete. 25289(b); 2632(b), 2634(e), 2641(h)
Activity: ACTIVE

Permit Number: 209445
Update Date: 11/02/2012
Inspection Date: 02/24/2011
Violation Code: 6HV3109
Violation: NO SCALED PLOT PLAN AVAIL/TO HMD
Violation Citation: Scaled Plot plan showing tank, piping & equipment location not available/complete/submitted to HMD. 2711(a)(8), 2632(d)(1) (C )
Activity: ACTIVE

Permit Number: 209445
Update Date: 11/02/2012
Inspection Date: 02/24/2011
Violation Code: 6HV3152
Violation: ALL MAINT/MONITOR RECORDS NOT AVAILABLE
Violation Citation: All maintenance/monitoring/calibration/ repair records not available. 25293; 2712 (b)
Activity: ACTIVE

Permit Number: 209445
Update Date: 11/02/2012
Inspection Date: 02/24/2011
Violation Code: 6HV3265
Violation: SYS NOT RUN TO PREVENT SPILL/OVERFILL
Violation Citation: UST system not operated to prevent spills and/or overfills. 25292.1(a)
Activity: ACTIVE

Permit Number: 209445
Update Date: 11/02/2012
Inspection Date: 02/24/2011
Violation Code: 6HV3411
Violation: LLD NOT INSTALLED/NOT FUNCTIONAL
Violation Citation: DOUBLE WALLED PRESSURIZED PIPING-Including Under Dispenser Containment (UDC):Line leak detector is not installed, not functional, or not tested. 2636(f)(2), 25284.1(a)(4)(C), 2641(j)
Activity: ACTIVE

Permit Number: 209445
Update Date: 11/02/2012
Inspection Date: 02/24/2011
Violation Code: 6HV3411
Violation: LLD NOT INSTALLED/NOT FUNCTIONAL
Violation Citation: DOUBLE WALLED PRESSURIZED PIPING-Including Under Dispenser Containment (UDC):Line leak detector is not installed, not functional, or not

**BRIGHT'S 24-HOUR FUEL STOP (Continued)** **S104793883**

tested. 2636(f)(2), 25284.1(a)(4)(C), 2641(j)
Activity: ACTIVE

Permit Number: 209445
Update Date: 11/02/2012
Inspection Date: 01/07/2009
Violation Code: 6HV3255
Violation: SPILL CONTAIN. NOT DRY/IN GOOD CONDITION
Violation Citation: Spill container is not in good condition and/or liquid free. 2635(b)(1), 2636(a)(1)
Activity: ACTIVE

Permit Number: 209445
Update Date: 11/02/2012
Inspection Date: 06/24/2009
Violation Code: 6HV3114
Violation: 2NDRY CONT TEST NOT DONE/SENT TO CUPA
Violation Citation: Secondary containment testing not done at 6/36 months and/or not sent to CUPA within 30 days. 25284.1; 2637(a)&(e)
Activity: ACTIVE

Permit Number: 209445
Update Date: 11/02/2012
Inspection Date: 03/20/2012
Violation Code: 6HV3114
Violation: 2NDRY CONT TEST NOT DONE/SENT TO CUPA
Violation Citation: Secondary containment testing not done at 6/36 months and/or not sent to CUPA within 30 days. 25284.1; 2637(a)&(e)
Activity: ACTIVE

Permit Number: 209445
Update Date: 11/02/2012
Inspection Date: 03/20/2012
Violation Code: 6HV3263
Violation: MONITOR SYSTEM NOT ALL FUNCTIONAL
Violation Citation: Monitoring system components &/or devices are not all functional. 2630, 2641(j), 2632
Activity: ACTIVE

Permit Number: 209445
Update Date: 11/02/2012
Inspection Date: 03/20/2012
Violation Code: 6HV3411
Violation: LLD NOT INSTALLED/NOT FUNCTIONAL
Violation Citation: DOUBLE WALLED PRESSURIZED PIPING-Including Under Dispenser Containment (UDC):Line leak detector is not installed, not functional, or not tested. 2636(f)(2), 25284.1(a)(4)(C), 2641(j)
Activity: ACTIVE

Permit Number: 209445
Update Date: 11/02/2012
Inspection Date: 03/20/2012
Violation Code: 6HV3411
Violation: LLD NOT INSTALLED/NOT FUNCTIONAL
Violation Citation: DOUBLE WALLED PRESSURIZED PIPING-Including Under Dispenser Containment (UDC):Line leak detector is not installed, not functional, or not tested. 2636(f)(2), 25284.1(a)(4)(C), 2641(j)

**BRIGHT'S 24-HOUR FUEL STOP (Continued)** **S104793883**

| | |
|---|---|
| Activity: | ACTIVE |
| Permit Number: | 209445 |
| Update Date: | 11/02/2012 |
| Inspection Date: | 03/20/2012 |
| Violation Code: | 6HV3411 |
| Violation: | LLD NOT INSTALLED/NOT FUNCTIONAL |
| Violation Citation: | DOUBLE WALLED PRESSURIZED PIPING-Including Under Dispenser Containment (UDC):Line leak detector is not installed, not functional, or not tested. 2636(f)(2), 25284.1(a)(4)(C), 2641(j) |
| Activity: | ACTIVE |
| Permit Number: | 209445 |
| Update Date: | 11/02/2012 |
| Inspection Date: | 03/20/2012 |
| Violation Code: | 6HV3413 |
| Violation: | NO PUMP SHUT-DOWN/STOP FLOW FOR UDC LEAK |
| Violation Citation: | DOUBLE WALLED PRESSURIZED PIPING-Including Under Dispenser Containment (UDC):OPTION 2: No pump shut-down or stop of flow at dispenser for UDC leak. 2636(f)(5) |
| Activity: | ACTIVE |
| Permit Number: | 209445 |
| Update Date: | 11/02/2012 |
| Inspection Date: | 03/20/2012 |
| Violation Code: | 6HV3413 |
| Violation: | NO PUMP SHUT-DOWN/STOP FLOW FOR UDC LEAK |
| Violation Citation: | DOUBLE WALLED PRESSURIZED PIPING-Including Under Dispenser Containment (UDC):OPTION 2: No pump shut-down or stop of flow at dispenser for UDC leak. 2636(f)(5) |
| Activity: | ACTIVE |
| Permit Number: | 209445 |
| Update Date: | 11/02/2012 |
| Inspection Date: | 03/20/2012 |
| Violation Code: | 6HV3413 |
| Violation: | NO PUMP SHUT-DOWN/STOP FLOW FOR UDC LEAK |
| Violation Citation: | DOUBLE WALLED PRESSURIZED PIPING-Including Under Dispenser Containment (UDC):OPTION 2: No pump shut-down or stop of flow at dispenser for UDC leak. 2636(f)(5) |
| Activity: | ACTIVE |
| Permit Number: | 209445 |
| Update Date: | 11/02/2012 |
| Inspection Date: | 03/20/2012 |
| Violation Code: | 6HV3413 |
| Violation: | NO PUMP SHUT-DOWN/STOP FLOW FOR UDC LEAK |
| Violation Citation: | DOUBLE WALLED PRESSURIZED PIPING-Including Under Dispenser Containment (UDC):OPTION 2: No pump shut-down or stop of flow at dispenser for UDC leak. 2636(f)(5) |
| Activity: | ACTIVE |
| Permit Number: | 209445 |
| Update Date: | 11/02/2012 |
| Inspection Date: | 03/20/2012 |
| Violation Code: | 6HV3414 |
| Violation: | NO PUMP SHUT-DOWN/STOP FLOW FOR OTHER |

**BRIGHT'S 24-HOUR FUEL STOP (Continued)** **S104793883**

Violation Citation: DOUBLE WALLED PRESSURIZED PIPING-Including Under Dispenser Containment (UDC):OPTION 2: No pump shut down & fail safe for other pipe secondary containment. 2636(f)(5)
Activity: ACTIVE

Permit Number: 209445
Update Date: 11/02/2012
Inspection Date: 03/20/2012
Violation Code: 6HV3414
Violation: NO PUMP SHUT-DOWN/STOP FLOW FOR OTHER
Violation Citation: DOUBLE WALLED PRESSURIZED PIPING-Including Under Dispenser Containment (UDC):OPTION 2: No pump shut down & fail safe for other pipe secondary containment. 2636(f)(5)
Activity: ACTIVE

Permit Number: 209445
Update Date: 11/02/2012
Inspection Date: 03/20/2012
Violation Code: 6HV3414
Violation: NO PUMP SHUT-DOWN/STOP FLOW FOR OTHER
Violation Citation: DOUBLE WALLED PRESSURIZED PIPING-Including Under Dispenser Containment (UDC):OPTION 2: No pump shut down & fail safe for other pipe secondary containment. 2636(f)(5)
Activity: ACTIVE

Permit Number: 209445
Update Date: 11/02/2012
Inspection Date: 03/20/2012
Violation Code: 6HV3414
Violation: NO PUMP SHUT-DOWN/STOP FLOW FOR OTHER
Violation Citation: DOUBLE WALLED PRESSURIZED PIPING-Including Under Dispenser Containment (UDC):OPTION 2: No pump shut down & fail safe for other pipe secondary containment. 2636(f)(5)
Activity: ACTIVE

UST:
UST Name: UNDERGROUND TANK 120530 T001
Last Update: 2012-11-02 14:17:38
Permit Number: 209445
Tank Type: DOUBLE WALL
Additional Id: RT0933/RT2636
Capacity Gallons: 10000
UST Contents: REGULAR UNLEADED
Other Content Info: REGULAR UNLEADED
Reg Status: ACTIVE
Remove Close Date: Not reported
Year Installed: 1986-01-01 00:00:00
Pipe Type: DOUBLE WALL
Delivery System: PRESSURE
Monitor Code: 31A
UST Monitor Method: DW TANK, DW PRESSURIZED PIPE W/ DRY TANK ANNULAR; POSITIVE SHUT-OFF & FAILSAFE, 3.0LLD; UDC W/ POSITIVE SHUT-OFF

UST Name: UNDERGROUND TANK 120530 T002
Last Update: 2012-11-02 14:17:38
Permit Number: 209445
Tank Type: DOUBLE WALL

**BRIGHT'S 24-HOUR FUEL STOP (Continued)** **S104793883**

| | |
|---|---|
| Additional Id: | RT0933/RT2636 |
| Capacity Gallons: | 10000 |
| UST Contents: | DIESEL |
| Other Content Info: | RED DIESEL |
| Reg Status: | ACTIVE |
| Remove Close Date: | Not reported |
| Year Installed: | 1986-01-01 00:00:00 |
| Pipe Type: | DOUBLE WALL |
| Delivery System: | PRESSURE |
| Monitor Code: | 31A |
| UST Monitor Method: | DW TANK, DW PRESSURIZED PIPE W/ DRY TANK ANNULAR; POSITIVE SHUT-OFF & FAILSAFE, 3.0LLD; UDC W/ POSITIVE SHUT-OFF |

| | |
|---|---|
| UST Name: | UNDERGROUND TANK 120530 T003 |
| Last Update: | 2012-11-02 14:17:38 |
| Permit Number: | 209445 |
| Tank Type: | DOUBLE WALL |
| Additional Id: | RT0933/RT2636 |
| Capacity Gallons: | 10000 |
| UST Contents: | DIESEL |
| Other Content Info: | DIESEL #2 |
| Reg Status: | ACTIVE |
| Remove Close Date: | Not reported |
| Year Installed: | 1986-01-01 00:00:00 |
| Pipe Type: | DOUBLE WALL |
| Delivery System: | PRESSURE |
| Monitor Code: | 31A |
| UST Monitor Method: | DW TANK, DW PRESSURIZED PIPE W/ DRY TANK ANNULAR; POSITIVE SHUT-OFF & FAILSAFE, 3.0LLD; UDC W/ POSITIVE SHUT-OFF |

| | |
|---|---|
| UST Name: | UNDERGROUND TANK 120530 T004 |
| Last Update: | 2012-11-02 14:17:38 |
| Permit Number: | 209445 |
| Tank Type: | DOUBLE WALL |
| Additional Id: | RT0933/RT2636/RT3963 |
| Capacity Gallons: | 10000 |
| UST Contents: | DIESEL |
| Other Content Info: | DIESEL #2 |
| Reg Status: | ACTIVE |
| Remove Close Date: | Not reported |
| Year Installed: | 1986-01-01 00:00:00 |
| Pipe Type: | DOUBLE WALL |
| Delivery System: | PRESSURE |
| Monitor Code: | 31A |
| UST Monitor Method: | DW TANK, DW PRESSURIZED PIPE W/ DRY TANK ANNULAR; POSITIVE SHUT-OFF & FAILSAFE, 3.0LLD; UDC W/ POSITIVE SHUT-OFF |

CERS HAZ WASTE:

| | |
|---|---|
| Name: | DION & SONS, INC |
| Address: | 12210 INDUSTRY RD |
| City,State,Zip: | LAKESIDE, CA 92040 |
| Site ID: | 111613 |
| CERS ID: | 10371934 |
| CERS Description: | Hazardous Waste Generator |

**BRIGHT'S 24-HOUR FUEL STOP (Continued)** **S104793883**

CERS TANKS:

| | |
|---|---|
| Name: | DION & SONS, INC |
| Address: | 12210 INDUSTRY RD |
| City,State,Zip: | LAKESIDE, CA 92040 |
| Site ID: | 111613 |
| CERS ID: | 10371934 |
| CERS Description: | Underground Storage Tank |

CERS:

| | |
|---|---|
| Name: | DION & SONS, INC |
| Address: | 12210 INDUSTRY RD |
| City,State,Zip: | LAKESIDE, CA 92040 |
| Site ID: | 111613 |
| CERS ID: | 10371934 |
| CERS Description: | Chemical Storage Facilities |

Violations:

| | |
|---|---|
| Site ID: | 111613 |
| Site Name: | DION & SONS, INC |
| Violation Date: | 02-09-2018 |
| Citation: | 23 CCR 16 2632(c)(2)(A)&(B) - California Code of Regulations, Title 23, Chapter 16, Section(s) 2632(c)(2)(A)&(B) |
| Violation Description: | Failure to continuously monitor the interstitial space of a double-walled tank with an audible and visual alarm system. |
| Violation Notes: | Returned to compliance on 02/09/2018. Inspection Sequence ID:5831751;Tank ID:25473;Violation Description:(RD) Failure to continuously monitor the interstitial space of a double-walled tank with an audible and visual alarm system. 23 CCR 2631(g), 2632(c)(2)(A-B) |
| Violation Division: | San Diego County Department of Env Health |
| Violation Program: | UST |
| Violation Source: | CERS |

| | |
|---|---|
| Site ID: | 111613 |
| Site Name: | DION & SONS, INC |
| Violation Date: | 03-04-2014 |
| Citation: | HSC 6.95 25505(a) - California Health and Safety Code, Chapter 6.95, Section(s) 25505(a) |
| Violation Description: | Owner/Operator failed to complete and/or submit a Hazardous Materials Business Plan when storing hazardous materials at or above the thresholds quantities of 55 gallons/500 lbs/200 cubic feet. |
| Violation Notes: | Returned to compliance on 03/05/2015. Inspection Sequence ID:4969063 |
| Violation Division: | San Diego County Department of Env Health |
| Violation Program: | HMRRP |
| Violation Source: | CERS |

| | |
|---|---|
| Site ID: | 111613 |
| Site Name: | DION & SONS, INC |
| Violation Date: | 02-09-2018 |
| Citation: | 23 CCR 16 2665 - California Code of Regulations, Title 23, Chapter 16, Section(s) 2665 |
| Violation Description: | Failure to comply with one or more of the following: Failure to install or maintain a liquid-tight spill bucket. Have a minimum capacity of five gallons. Have a functional drain valve or other method for the removal of liquid from the spill bucket/spill container. Be resistant to galvanic corrosion. |
| Violation Notes: | Returned to compliance on 02/15/2018. Inspection Sequence |

**BRIGHT'S 24-HOUR FUEL STOP (Continued)** **S104793883**

ID:5831751;Tank ID:25472;Violation Description:(RP) Failure to comply with one or more of the following: Failure to install or maintain a liquid-tight spill bucket, have a minimum capacity of 5 gallons, have a functional drain valve or other method for the removal of liquid from the spill bucket/spill container, and/or be resistant to galvanic corrosion. 23 CCR 2635(b), 2665

Violation Division: San Diego County Department of Env Health
Violation Program: UST
Violation Source: CERS

Site ID: 111613
Site Name: DION & SONS, INC
Violation Date: 03-03-2015
Citation: HSC 6.95 25508(a)(1) - California Health and Safety Code, Chapter 6.95, Section(s) 25508(a)(1)
Violation Description: Failure to establish and electronically submit an adequate emergency response plan and procedures for a release or threatened release of a hazardous material.
Violation Notes: Returned to compliance on 03/05/2015. Inspection Sequence ID:5126871
Violation Division: San Diego County Department of Env Health
Violation Program: HMRRP
Violation Source: CERS

Site ID: 111613
Site Name: DION & SONS, INC
Violation Date: 02-09-2018
Citation: 23 CCR 16 2641(j) - California Code of Regulations, Title 23, Chapter 16, Section(s) 2641(j)
Violation Description: Failure of the leak detection equipment to be installed, calibrated, operated, and/or maintained properly.
Violation Notes: Returned to compliance on 02/09/2018. Inspection Sequence ID:5831751;Tank ID:25470;Violation Description:(RD) Failure of the leak detection equipment to be installed, calibrated, operated, and/or maintained properly. 23 CCR 2638(a), 2641(j)
Violation Division: San Diego County Department of Env Health
Violation Program: UST
Violation Source: CERS

Site ID: 111613
Site Name: DION & SONS, INC
Violation Date: 02-17-2016
Citation: 23 CCR 16 2632, 2634, 2636, 2666 - California Code of Regulations, Title 23, Chapter 16, Section(s) 2632, 2634, 2636, 2666
Violation Description: Failure of the leak detection equipment to be properly programmed or properly operated.
Violation Notes: Returned to compliance on 02/17/2016.
Violation Division: San Diego County Department of Env Health
Violation Program: UST
Violation Source: CERS

Site ID: 111613
Site Name: DION & SONS, INC
Violation Date: 02-09-2018
Citation: HSC 6.95 25508.2 - California Health and Safety Code, Chapter 6.95, Section(s) 25508.2
Violation Description: Failure to annually review and electronically certify that the business plan is complete and accurate on or before the annual due

**BRIGHT'S 24-HOUR FUEL STOP (Continued)** **S104793883**

| | |
|---|---|
| | date. |
| Violation Notes: | Returned to compliance on 03/19/2018. Inspection Sequence ID:5831751 |
| Violation Division: | San Diego County Department of Env Health |
| Violation Program: | HMRRP |
| Violation Source: | CERS |
| | |
| Site ID: | 111613 |
| Site Name: | DION & SONS, INC |
| Violation Date: | 03-03-2015 |
| Citation: | HSC 6.7 25284 - California Health and Safety Code, Chapter 6.7, Section(s) 25284 |
| Violation Description: | Failure to obtain and maintain a valid operation permit from the CUPA. |
| Violation Notes: | Returned to compliance on 03/05/2015. Inspection Sequence ID:5126871;Tank ID:25470,25471,25472,25473;Violation Description:Failure to obtain and maintain a valid operation permit from the CUPA. 23 CCR 16 2712(i); HSC 6.7 25284 |
| Violation Division: | San Diego County Department of Env Health |
| Violation Program: | UST |
| Violation Source: | CERS |
| | |
| Site ID: | 111613 |
| Site Name: | DION & SONS, INC |
| Violation Date: | 02-09-2018 |
| Citation: | 23 CCR 16 2665 - California Code of Regulations, Title 23, Chapter 16, Section(s) 2665 |
| Violation Description: | Failure of the overfill prevention system to meet one of the following requirements: Alert the transfer operator when the tank is 90 percent full by restricting the flow into the tank or triggering an audible and visual alarm; or Restrict delivery of flow to the tank at least 30 minutes before the tank overfills, provided the restriction occurs when the tank is filled to no more than 95 percent of capacity; and activate an audible alarm at least five minutes before the tank overfills; or Provide positive shut-off of flow to the tank when the tank is filled to no more than 95 percent of capacity; or Provide positive shut-off of flow to the tank so that none of the fittings located on the top of the tank are exposed to product due to overfilling. |
| Violation Notes: | Returned to compliance on 02/09/2018. Inspection Sequence ID:5831751;Tank ID:25470,25471,25472,25473;Violation Description:(RP) Failure of the overfill prevention system to meet one of the following requirements: 1. Alert the transfer operator when the tank is 90% full by restricting the flow into the tank or triggering an audible and visual alarm; or 2. Restrict delivery of flow to the tank at least 30m before the tank overfills, provided the restriction occurs when the tank is filled to no more than 95% of capacity; and activate an audible alarm at least 5m before the tank overfills; or 3. Provide positive shut-off of flow to the tank when the tank is filled to no more than 95% of capacity; or 4. Provide positive shut-off of flow to the tank so that none of the fittings located on the top of the tank are exposed to product due to overfilling. 23 CCR 2635(b)(2), 2665 |
| Violation Division: | San Diego County Department of Env Health |
| Violation Program: | UST |
| Violation Source: | CERS |
| | |
| Site ID: | 111613 |
| Site Name: | DION & SONS, INC |
| Violation Date: | 03-03-2015 |

**BRIGHT'S 24-HOUR FUEL STOP (Continued)** **S104793883**

| | |
|---|---|
| Citation: | 23 CCR 16 2632, 2634, 2636, 2666 - California Code of Regulations, Title 23, Chapter 16, Section(s) 2632, 2634, 2636, 2666 |
| Violation Description: | Failure of the leak detection equipment to be properly programmed or properly operated. |
| Violation Notes: | Returned to compliance on 03/03/2015. Inspection Sequence ID:5126871;Tank ID:25473;Violation Description:Failure of the leak detection equipment to be properly programmed or properly operated. 23 CCR 16 2632, 2634, 2636, 2666 |
| Violation Division: | San Diego County Department of Env Health |
| Violation Program: | UST |
| Violation Source: | CERS |
| | |
| Site ID: | 111613 |
| Site Name: | DION & SONS, INC |
| Violation Date: | 03-04-2014 |
| Citation: | 23 CCR 16 2666 - California Code of Regulations, Title 23, Chapter 16, Section(s) 2666 |
| Violation Description: | Failure of the leak detection equipment to have an audible and visual alarm as required. |
| Violation Notes: | Returned to compliance on 03/19/2014. Inspection Sequence ID:4969063;Tank ID:87,031,032,034;Violation Description:Failure of the leak detection equipment to have an audible and visual alarm as required. 23 CCR 16 2632, 2634, 2636, 2666 |
| Violation Division: | San Diego County Department of Env Health |
| Violation Program: | UST |
| Violation Source: | CERS |

Evaluation:

| | |
|---|---|
| Eval General Type: | Compliance Evaluation Inspection |
| Eval Date: | 02-09-2018 |
| Violations Found: | Yes |
| Eval Type: | Routine done by local agency |
| Eval Notes: | Inspector: Archer Veronica Inspection ID:5831751 |
| Eval Division: | San Diego County Department of Env Health |
| Eval Program: | UST |
| Eval Source: | CERS |
| | |
| Eval General Type: | Compliance Evaluation Inspection |
| Eval Date: | 03-03-2015 |
| Violations Found: | Yes |
| Eval Type: | Routine done by local agency |
| Eval Notes: | Inspector: Garchitorena Bobby Inspection ID:5126871 |
| Eval Division: | San Diego County Department of Env Health |
| Eval Program: | UST |
| Eval Source: | CERS |
| | |
| Eval General Type: | Compliance Evaluation Inspection |
| Eval Date: | 02-09-2018 |
| Violations Found: | No |
| Eval Type: | Routine done by local agency |
| Eval Notes: | Inspector: Archer Veronica Inspection ID:5831751 |
| Eval Division: | San Diego County Department of Env Health |
| Eval Program: | HW |
| Eval Source: | CERS |
| | |
| Eval General Type: | Compliance Evaluation Inspection |
| Eval Date: | 02-13-2017 |

**BRIGHT'S 24-HOUR FUEL STOP (Continued)** **S104793883**

Violations Found: No
Eval Type: Routine done by local agency
Eval Notes: Inspector: Khan Steven Inspection ID:5588843
Eval Division: San Diego County Department of Env Health
Eval Program: HMRRP
Eval Source: CERS

Eval General Type: Compliance Evaluation Inspection
Eval Date: 02-13-2017
Violations Found: No
Eval Type: Routine done by local agency
Eval Notes: Inspector: Khan Steven Inspection ID:5588843
Eval Division: San Diego County Department of Env Health
Eval Program: HW
Eval Source: CERS

Eval General Type: Compliance Evaluation Inspection
Eval Date: 02-17-2016
Violations Found: Yes
Eval Type: Routine done by local agency
Eval Notes: Inspector: Garchitorena Bobby Inspection ID:5226674
Eval Division: San Diego County Department of Env Health
Eval Program: UST
Eval Source: CERS

Eval General Type: Compliance Evaluation Inspection
Eval Date: 03-03-2015
Violations Found: Yes
Eval Type: Routine done by local agency
Eval Notes: Inspector: Garchitorena Bobby Inspection ID:5126871
Eval Division: San Diego County Department of Env Health
Eval Program: HMRRP
Eval Source: CERS

Eval General Type: Compliance Evaluation Inspection
Eval Date: 02-09-2018
Violations Found: Yes
Eval Type: Routine done by local agency
Eval Notes: Inspector: Archer Veronica Inspection ID:5831751
Eval Division: San Diego County Department of Env Health
Eval Program: HMRRP
Eval Source: CERS

Eval General Type: Compliance Evaluation Inspection
Eval Date: 02-17-2016
Violations Found: No
Eval Type: Routine done by local agency
Eval Notes: Inspector: Garchitorena Bobby Inspection ID:5226674
Eval Division: San Diego County Department of Env Health
Eval Program: HMRRP
Eval Source: CERS

Eval General Type: Compliance Evaluation Inspection
Eval Date: 03-04-2014
Violations Found: Yes
Eval Type: Routine done by local agency
Eval Notes: Inspector: Tank HT204 Inspection ID:4969063

**BRIGHT'S 24-HOUR FUEL STOP (Continued)** **S104793883**

Eval Division: San Diego County Department of Env Health
Eval Program: HMRRP
Eval Source: CERS

Eval General Type: Compliance Evaluation Inspection
Eval Date: 03-04-2014
Violations Found: Yes
Eval Type: Routine done by local agency
Eval Notes: Inspector: Tank HT204 Inspection ID:4969063
Eval Division: San Diego County Department of Env Health
Eval Program: UST
Eval Source: CERS

Eval General Type: Compliance Evaluation Inspection
Eval Date: 02-13-2017
Violations Found: No
Eval Type: Routine done by local agency
Eval Notes: Inspector: Khan Steven Inspection ID:5588843
Eval Division: San Diego County Department of Env Health
Eval Program: UST
Eval Source: CERS

Eval General Type: Compliance Evaluation Inspection
Eval Date: 02-17-2016
Violations Found: No
Eval Type: Routine done by local agency
Eval Notes: Inspector: Garchitorena Bobby Inspection ID:5226674
Eval Division: San Diego County Department of Env Health
Eval Program: HW
Eval Source: CERS

Eval General Type: Compliance Evaluation Inspection
Eval Date: 03-03-2015
Violations Found: No
Eval Type: Routine done by local agency
Eval Notes: Inspector: Garchitorena Bobby Inspection ID:5126871
Eval Division: San Diego County Department of Env Health
Eval Program: HW
Eval Source: CERS

Eval General Type: Compliance Evaluation Inspection
Eval Date: 03-04-2014
Violations Found: No
Eval Type: Routine done by local agency
Eval Notes: Inspector: Tank HT204 Inspection ID:4969063
Eval Division: San Diego County Department of Env Health
Eval Program: HW
Eval Source: CERS

Enforcement Action:
Site ID: 111613
Site Name: DION & SONS, INC
Site Address: 12210 INDUSTRY RD
Site City: LAKESIDE
Site Zip: 92040
Enf Action Date: 10-15-2013
Enf Action Type: AEO - Unified Program

**BRIGHT'S 24-HOUR FUEL STOP (Continued)** **S104793883**

Enf Action Description: Administrative Enforcement Order Based on the Unified Program Statute
Enf Action Notes: Not reported
Enf Action Division: San Diego County Department of Env Health
Enf Action Program: UNSPEC
Enf Action Source: CERS

Coordinates:
Site ID: 111613
Facility Name: DION & SONS, INC
Env Int Type Code: HWG
Program ID: 10371934
Coord Name: Not reported
Ref Point Type Desc: Center of a facility or station.
Latitude: 32.859460
Longitude: -116.929360

Affiliation:
Affiliation Type Desc: Document Preparer
Entity Name: RANDY ROCKWELL
Entity Title: Not reported
Affiliation Address: Not reported
Affiliation City: Not reported
Affiliation State: Not reported
Affiliation Country: Not reported
Affiliation Zip: Not reported
Affiliation Phone: Not reported

Affiliation Type Desc: Legal Owner
Entity Name: LAKESIDE BUSINESS PARK INC
Entity Title: Not reported
Affiliation Address: P O BOX 21276
Affiliation City: EL CAJON
Affiliation State: CA
Affiliation Country: United States
Affiliation Zip: 92021
Affiliation Phone: (619) 938-3148

Affiliation Type Desc: Operator
Entity Name: DION & SONS INC
Entity Title: Not reported
Affiliation Address: Not reported
Affiliation City: Not reported
Affiliation State: Not reported
Affiliation Country: Not reported
Affiliation Zip: Not reported
Affiliation Phone: (619) 258-7113

Affiliation Type Desc: Parent Corporation
Entity Name: Dion & Sons, Inc
Entity Title: Not reported
Affiliation Address: Not reported
Affiliation City: Not reported
Affiliation State: Not reported
Affiliation Country: Not reported
Affiliation Zip: Not reported
Affiliation Phone: Not reported

**BRIGHT'S 24-HOUR FUEL STOP (Continued)** **S104793883**

Affiliation Type Desc: Property Owner
Entity Name: Dion & Sons, Inc.
Entity Title: Not reported
Affiliation Address: 1543 W. 16TH ST.
Affiliation City: LONG BEACH
Affiliation State: CA
Affiliation Country: United States
Affiliation Zip: 90813
Affiliation Phone: (562) 432-3946

Affiliation Type Desc: UST Tank Owner
Entity Name: DION & SONS INC
Entity Title: Not reported
Affiliation Address: 7111 Mission Gorge Rd.
Affiliation City: San Diego
Affiliation State: CA
Affiliation Country: United States
Affiliation Zip: 92120
Affiliation Phone: (619) 582-6415

Affiliation Type Desc: CUPA District
Entity Name: San Diego County Env Health
Entity Title: Not reported
Affiliation Address: PO Box 129261
Affiliation City: San Diego
Affiliation State: CA
Affiliation Country: Not reported
Affiliation Zip: 92112-9261
Affiliation Phone: (858) 505-6880

Affiliation Type Desc: UST Permit Applicant
Entity Name: Randy Rockwell
Entity Title: General Manager
Affiliation Address: Not reported
Affiliation City: Not reported
Affiliation State: Not reported
Affiliation Country: Not reported
Affiliation Zip: Not reported
Affiliation Phone: (619) 582-6415

Affiliation Type Desc: UST Property Owner Name
Entity Name: Dion & Sons, Inc.
Entity Title: Not reported
Affiliation Address: 1543 W. 16th St.
Affiliation City: Long Beach
Affiliation State: CA
Affiliation Country: United States
Affiliation Zip: 90813
Affiliation Phone: (562) 432-3946

Affiliation Type Desc: UST Tank Operator
Entity Name: Dion & Sons, Inc
Entity Title: Not reported
Affiliation Address: 7111 Mission Gorge Rd
Affiliation City: San Diego
Affiliation State: CA
Affiliation Country: United States

**BRIGHT'S 24-HOUR FUEL STOP (Continued)** **S104793883**

| | |
|---|---|
| Affiliation Zip: | 92120 |
| Affiliation Phone: | (619) 582-6415 |
| | |
| Affiliation Type Desc: | Environmental Contact |
| Entity Name: | RON PADGETT |
| Entity Title: | Not reported |
| Affiliation Address: | 1543 W 16THH ST |
| Affiliation City: | LONG BEACH |
| Affiliation State: | CA |
| Affiliation Country: | Not reported |
| Affiliation Zip: | 90813 |
| Affiliation Phone: | Not reported |
| | |
| Affiliation Type Desc: | Facility Mailing Address |
| Entity Name: | Mailing Address |
| Entity Title: | Not reported |
| Affiliation Address: | 1543 W 16TH ST |
| Affiliation City: | LONG BEACH |
| Affiliation State: | CA |
| Affiliation Country: | Not reported |
| Affiliation Zip: | 90813 |
| Affiliation Phone: | Not reported |
| | |
| Affiliation Type Desc: | Identification Signer |
| Entity Name: | Randy Rockwell |
| Entity Title: | General Manager |
| Affiliation Address: | Not reported |
| Affiliation City: | Not reported |
| Affiliation State: | Not reported |
| Affiliation Country: | Not reported |
| Affiliation Zip: | Not reported |
| Affiliation Phone: | Not reported |

---

**AG420** **KELLY & ASSOC INC** **LUST** **S108205849**
**NNE** **12210 INDUSTRY RD** **San Diego Co. HMMD** **N/A**
**1/8-1/4** **LAKESIDE, CA 92040** **CERS HAZ WASTE**
**0.206 mi.** **CERS**
**1090 ft.** **Site 13 of 13 in cluster AG** **HWTS**

**Relative:** LUST:
**Higher**

| | |
|---|---|
| Name: | BRIGHTS 24HR FUEL STOP |
| Address: | 12210 INDUSTRY RD |
| City,State,Zip: | LAKESIDE, CA 920401747 |
| Lead Agency: | SAN DIEGO COUNTY LOP |
| Case Type: | LUST Cleanup Site |
| Geo Track: | http://geotracker.waterboards.ca.gov/profile_report.asp?global_id=T0607399257 |
| Global Id: | T0607399257 |
| Latitude: | 32.859621 |
| Longitude: | -116.929287 |
| Status: | Completed - Case Closed |
| Status Date: | 08/03/2006 |
| Case Worker: | Not reported |
| RB Case Number: | 9UT4087 |
| Local Agency: | Not reported |
| File Location: | Local Agency |
| Local Case Number: | H20530-001 |
| Potential Media Affect: | Aquifer used for drinking water supply |

**Actual:**
**396 ft.**

**KELLY & ASSOC INC (Continued)** **S108205849**

Potential Contaminants of Concern: Gasoline
Site History: Not reported

LUST:
Global Id: T0607399257
Action Type: Other
Date: 02/15/2000
Action: Leak Discovery

Global Id: T0607399257
Action Type: ENFORCEMENT
Date: 09/18/2000
Action: Notice of Responsibility

Global Id: T0607399257
Action Type: ENFORCEMENT
Date: 08/03/2006
Action: Closure/No Further Action Letter

Global Id: T0607399257
Action Type: Other
Date: 08/25/2000
Action: Leak Reported

Global Id: T0607399257
Action Type: Other
Date: 02/15/2000
Action: Leak Began

LUST:
Global Id: T0607399257
Status: Open - Case Begin Date
Status Date: 02/15/2000

Global Id: T0607399257
Status: Completed - Case Closed
Status Date: 08/03/2006

HMMD SAN DIEGO:
Name: KELLY & ASSOC INC
Address: 12210 INDUSTRY RD
City,State,Zip: LAKESIDE, CA 92040
Permit Number: Not reported
Business Type: Not reported
EPA Id Number: CAL000408624
APN: Not reported
Last HMMD Inspection: Not reported
Facility Telephone: 619-462-7772
Permit Status: Permit Renewed
Permit Expiration: Not reported
Date Last Updated: 09/11/2019
Facility Owner: Not reported
Facility Mailing Address: PO BOX 1212, LA MESA, CA 91944
Facility Mailing City: Not reported
Facility Mailing State: Not reported
Facility Mailing Zip: Not reported

**KELLY & ASSOC INC (Continued)** **S108205849**

UST Owner: N
Handle Regulated Hazmat: Not reported
Own Or Operate UST: Not reported
Subject To APSA: Not reported
Generate Haz Waste: Y
Treat Haz Waste: N
Generate Medical Waste: Not reported

Inspection Violation:
Record ID: DEH2011-HUPFP-214416
Permit Status: Permit Renewed
Active Permit: Y
Facility Id Number: 37-000-214416
Program Element: Hazardous Waste Generator
Inspection Type: Routine
Inspection Number: 4088819
Return To Compliance Date: 2016-06-09T00:00:00.000
Nov: No
Violation Classification: Minor
Underground Storage Tank Id: Not reported
Container/Tank Id: Not reported
Last Update: 2019-09-11T00:00:00.000
Inspection Date: 2015-02-17T00:00:00.000
Violation Code: 3010010 Failure to maintain uniform hazardous waste manifest, consolidated manifest, or bills of lading copies for three years.; 22 CCR 12 66262.40(a).

Record ID: DEH2011-HUPFP-214416
Permit Status: Permit Renewed
Active Permit: Y
Facility Id Number: 37-000-214416
Program Element: Hazardous Waste Generator
Inspection Type: Routine
Inspection Number: 4088819
Return To Compliance Date: 2016-06-06T00:00:00.000
Nov: No
Violation Classification: Minor
Underground Storage Tank Id: Not reported
Container/Tank Id: Not reported
Last Update: 2019-09-11T00:00:00.000
Inspection Date: 2015-02-17T00:00:00.000
Violation Code: HMD0216 Failed to label hazardous material container that is mislabeled or not adequately labeled within 10 days after the container was discovered to be mislabeled or inadequately labeled. HSC 25124(b)(3)(A) & 22CCR 66262.34(f).

Record ID: DEH2011-HUPFP-214416
Permit Status: Permit Renewed
Active Permit: Y
Facility Id Number: 37-000-214416
Program Element: Hazardous Waste Generator
Inspection Type: Routine
Inspection Number: 4088819
Return To Compliance Date: 2016-06-09T00:00:00.000
Nov: No
Violation Classification: Minor
Underground Storage Tank Id: Not reported
Container/Tank Id: Not reported

**KELLY & ASSOC INC (Continued)** **S108205849**

| | |
|---|---|
| Last Update: | 2019-09-11T00:00:00.000 |
| Inspection Date: | 2015-02-17T00:00:00.000 |
| Violation Code: | 3030007 Failure to properly label hazardous waste accumulation containers with the following requirements: "Hazardous Waste", name and address of the generator, physical and chemical characteristics of the Hazardous Waste, and starting accumulation date.; 22 CCR 12 66262.34(f). |
| Record ID: | DEH2011-HUPFP-214416 |
| Permit Status: | Permit Renewed |
| Active Permit: | Y |
| Facility Id Number: | 37-000-214416 |
| Program Element: | Hazardous Waste Generator |
| Inspection Type: | Routine |
| Inspection Number: | 6092273 |
| Return To Compliance Date: | 2019-08-20T00:00:00.000 |
| Nov: | No |
| Violation Classification: | Class II |
| Underground Storage Tank Id: | Not reported |
| Container/Tank Id: | Not reported |
| Last Update: | 2019-09-11T00:00:00.000 |
| Inspection Date: | 2019-06-28T00:00:00.000 |
| Violation Code: | HMD0226 Did not accumulate waste in a container or tank. 22 CCR 66262.34(d)(2); 40 CFR 262.34(d)(2) |
| Record ID: | DEH2011-HUPFP-214416 |
| Permit Status: | Permit Renewed |
| Active Permit: | Y |
| Facility Id Number: | 37-000-214416 |
| Program Element: | Hazardous Materials Release Response Plans |
| Inspection Type: | Routine |
| Inspection Number: | 4088819 |
| Return To Compliance Date: | 2015-03-17T00:00:00.000 |
| Nov: | No |
| Violation Classification: | Minor |
| Underground Storage Tank Id: | Not reported |
| Container/Tank Id: | Not reported |
| Last Update: | 2019-09-11T00:00:00.000 |
| Inspection Date: | 2015-02-17T00:00:00.000 |
| Violation Code: | 1010003 Owner/Operator failed to complete and/or submit the Business Activities Page and/or Business Owner Operator Identification Page; 19 CCR 4 2729.2(a)(1). |
| Record ID: | DEH2011-HUPFP-214416 |
| Permit Status: | Permit Renewed |
| Active Permit: | Y |
| Facility Id Number: | 37-000-214416 |
| Program Element: | Hazardous Materials Release Response Plans |
| Inspection Type: | Routine |
| Inspection Number: | 4088819 |
| Return To Compliance Date: | 2015-03-17T00:00:00.000 |
| Nov: | No |
| Violation Classification: | Minor |
| Underground Storage Tank Id: | Not reported |
| Container/Tank Id: | Not reported |
| Last Update: | 2019-09-11T00:00:00.000 |
| Inspection Date: | 2015-02-17T00:00:00.000 |

**KELLY & ASSOC INC (Continued)** **S108205849**

Violation Code: 1010008 Failure to annually review and electronically certify that the business plan is complete, accurate, and up-to-date. For facilities with invenntory that exceed EPCRA thresholds; failure to submit inventory reports (Activities, Owner/Operator, Hazardous Materials Descriptions and Map pages HSC 6.95 25508.2 / 19 CCR 4 2729.5(c)

Waste and Materials:

Record ID: DEH2011-HUPFP-214416
Permit Status: Permit Renewed
Active Permit: Y
Child Record Id: DEH2018-HCHEM-0197598
Trade Secret: N
Hazardous Material Type: Pure
Last Updated: 2019-09-11T02:34:54.000
Chemical Name: OIL, LUBRICATING
Common Name: OIL, LUBRICATING
Case Number: 8002-05-9

Record ID: DEH2011-HUPFP-214416
Permit Status: Permit Renewed
Active Permit: Y
Child Record Id: DEH2018-HWAST-0170225
Trade Secret: N
Hazardous Material Type: Not reported
Last Updated: 2019-09-11T02:34:54.000
Chemical Name: WASTE 221 WASTE OIL & MIXED OIL
Common Name: WASTE OIL
Case Number: Not reported

Record ID: DEH2011-HUPFP-214416
Permit Status: Permit Renewed
Active Permit: Y
Child Record Id: DEH2017-HCHEM-0127667
Trade Secret: N
Hazardous Material Type: Pure
Last Updated: 2017-08-25T02:34:00.000
Chemical Name: OIL, LUBRICATING
Common Name: OIL, LUBRICATING
Case Number: 8002-05-9

Record ID: DEH2011-HUPFP-214416
Permit Status: Permit Renewed
Active Permit: Y
Child Record Id: DEH2017-HWAST-0106686
Trade Secret: N
Hazardous Material Type: Not reported
Last Updated: 2017-08-25T02:34:00.000
Chemical Name: WASTE 221 WASTE OIL & MIXED OIL
Common Name: WASTE OIL
Case Number: Not reported

Name: KELLY & ASSOC INC
Address: 12210 INDUSTRY RD
City,State,Zip: LAKESIDE, CA 92040
Permit Number: 214416
Business Type: 6HK26

**KELLY & ASSOC INC (Continued)** **S108205849**

| | |
|---|---|
| EPA Id Number: | CAL000060428 |
| APN: | 394-011-33-00 |
| Last HMMD Inspection: | 06/20/2011 |
| Facility Telephone: | 619-462-7772 |
| Permit Status: | OPEN |
| Permit Expiration: | 09/30/2013 |
| Date Last Updated: | 11/02/2012 |
| Facility Owner: | KELLY & ASSOC INC |
| Facility Mailing Address: | PO BOX 1212 |
| Facility Mailing City: | La Mesa |
| Facility Mailing State: | CA |
| Facility Mailing Zip: | 91944 |
| UST Owner: | Not reported |
| Handle Regulated Hazmat: | Y |
| Own Or Operate UST: | Not reported |
| Subject To APSA: | Not reported |
| Generate Haz Waste: | Y |
| Treat Haz Waste: | Not reported |
| Generate Medical Waste: | Not reported |

Inventory Active Permits (not SQG Medical):

| | |
|---|---|
| Permit Number: | 214416 |
| Update Date: | 11/02/2012 |
| Case Number: | 8002-05-9 |
| Name: | OIL, LUBRICATING |
| Other Information: | Not reported |
| Material Waste: | Material |
| Hazardous Categories 1: | FIRE |
| Hazardous Categories 2: | PRESSURE RELEASE |

| | |
|---|---|
| Permit Number: | 214416 |
| Update Date: | 11/02/2012 |
| Case Number: | Not reported |
| Name: | WASTE 221 WASTE OIL & MIXED OIL |
| Other Information: | WST OIL IN 1000GL FBRGLS |
| Material Waste: | Waste |
| Hazardous Categories 1: | Not reported |
| Hazardous Categories 2: | Not reported |

| | |
|---|---|
| Permit Number: | 214416 |
| Update Date: | 11/02/2012 |
| Case Number: | Not reported |
| Name: | WASTE 888 USED OIL FILTERS |
| Other Information: | Not reported |
| Material Waste: | Waste |
| Hazardous Categories 1: | Not reported |
| Hazardous Categories 2: | Not reported |

| | |
|---|---|
| Name: | KELLY & ASSOC INC |
| Address: | 12210 INDUSTRY RD |
| City,State,Zip: | LAKESIDE, CA 92040 |
| Permit Number: | 214416 |
| Business Type: | 6HK26 |
| EPA Id Number: | CAL000060428 |
| APN: | 394-011-33-00 |
| Last HMMD Inspection: | 06/20/2011 |
| Facility Telephone: | 619-462-7772 |

**KELLY & ASSOC INC (Continued)** **S108205849**

| | |
|---|---|
| Permit Status: | OPEN |
| Permit Expiration: | 09/30/2013 |
| Date Last Updated: | 11/02/2012 |
| Facility Owner: | KELLY & ASSOC INC |
| Facility Mailing Address: | PO BOX 1212 |
| Facility Mailing City: | La Mesa |
| Facility Mailing State: | CA |
| Facility Mailing Zip: | 91944 |
| UST Owner: | Not reported |
| Handle Regulated Hazmat: | Y |
| Own Or Operate UST: | Not reported |
| Subject To APSA: | Y |
| Generate Haz Waste: | Y |
| Treat Haz Waste: | Not reported |
| Generate Medical Waste: | Not reported |

Inventory Active Permits (not SQG Medical):

| | |
|---|---|
| Permit Number: | 214416 |
| Update Date: | 11/02/2012 |
| Case Number: | 8002-05-9 |
| Name: | OIL, LUBRICATING |
| Other Information: | Not reported |
| Material Waste: | Material |
| Hazardous Categories 1: | FIRE |
| Hazardous Categories 2: | PRESSURE RELEASE |

| | |
|---|---|
| Permit Number: | 214416 |
| Update Date: | 11/02/2012 |
| Case Number: | Not reported |
| Name: | WASTE 221 WASTE OIL & MIXED OIL |
| Other Information: | WST OIL IN 1000GL FBRGLS |
| Material Waste: | Waste |
| Hazardous Categories 1: | Not reported |
| Hazardous Categories 2: | Not reported |

| | |
|---|---|
| Permit Number: | 214416 |
| Update Date: | 11/02/2012 |
| Case Number: | Not reported |
| Name: | WASTE 888 USED OIL FILTERS |
| Other Information: | Not reported |
| Material Waste: | Waste |
| Hazardous Categories 1: | Not reported |
| Hazardous Categories 2: | Not reported |

| | |
|---|---|
| Name: | KELLY & ASSOC INC |
| Address: | 12210 INDUSTRY RD |
| City,State,Zip: | LAKESIDE, CA 92040 |
| Permit Number: | 214416 |
| Business Type: | 6HK26 |
| EPA Id Number: | CAL000060428 |
| APN: | 394-011-33-00 |
| Last HMMD Inspection: | 06/20/2011 |
| Facility Telephone: | 619-462-7772 |
| Permit Status: | OPEN |
| Permit Expiration: | 09/30/2013 |
| Date Last Updated: | 11/02/2012 |
| Facility Owner: | KELLY & ASSOC INC |

**KELLY & ASSOC INC (Continued)** **S108205849**

Facility Mailing Address: PO BOX 1212
Facility Mailing City: La Mesa
Facility Mailing State: CA
Facility Mailing Zip: 91944
UST Owner: Not reported
Handle Regulated Hazmat: Y
Own Or Operate UST: Not reported
Subject To APSA: N
Generate Haz Waste: Y
Treat Haz Waste: Not reported
Generate Medical Waste: Not reported

Inventory Active Permits (not SQG Medical):
Permit Number: 214416
Update Date: 11/02/2012
Case Number: 8002-05-9
Name: OIL, LUBRICATING
Other Information: Not reported
Material Waste: Material
Hazardous Categories 1: FIRE
Hazardous Categories 2: PRESSURE RELEASE

Permit Number: 214416
Update Date: 11/02/2012
Case Number: Not reported
Name: WASTE 221 WASTE OIL & MIXED OIL
Other Information: WST OIL IN 1000GL FBRGLS
Material Waste: Waste
Hazardous Categories 1: Not reported
Hazardous Categories 2: Not reported

Permit Number: 214416
Update Date: 11/02/2012
Case Number: Not reported
Name: WASTE 888 USED OIL FILTERS
Other Information: Not reported
Material Waste: Waste
Hazardous Categories 1: Not reported
Hazardous Categories 2: Not reported

CERS HAZ WASTE:
Name: KELLY & ASSOC INC
Address: 12210 INDUSTRY RD
City,State,Zip: LAKESIDE, CA 92040
Site ID: 41286
CERS ID: 10372009
CERS Description: Hazardous Waste Generator

CERS:
Name: BRIGHTS 24HR FUEL STOP
Address: 12210 INDUSTRY RD
City,State,Zip: LAKESIDE, CA 920401747
Site ID: 253438
CERS ID: T0607399257
CERS Description: Leaking Underground Storage Tank Cleanup Site

**KELLY & ASSOC INC (Continued)** **S108205849**

Name: KELLY & ASSOC INC
Address: 12210 INDUSTRY RD
City,State,Zip: LAKESIDE, CA 92040
Site ID: 41286
CERS ID: 10372009
CERS Description: Chemical Storage Facilities

Violations:

Site ID: 41286
Site Name: KELLY & ASSOC INC
Violation Date: 02-17-2015
Citation: HSC 6.95 25508.2 - California Health and Safety Code, Chapter 6.95, Section(s) 25508.2
Violation Description: Failure to annually review and electronically certify that the business plan is complete, accurate, and up-to-date.
Violation Notes: Returned to compliance on 03/17/2015. Inspection Sequence ID:4088819
Violation Division: San Diego County Department of Env Health
Violation Program: HMRRP
Violation Source: CERS

Site ID: 41286
Site Name: KELLY & ASSOC INC
Violation Date: 02-17-2015
Citation: 22 CCR 12 66262.40(a) - California Code of Regulations, Title 22, Chapter 12, Section(s) 66262.40(a)
Violation Description: Failure to maintain uniform hazardous waste manifest, consolidated manifest, or bills of lading copies for three years.
Violation Notes: Returned to compliance on 06/09/2016. Inspection Sequence ID:4088819
Violation Division: San Diego County Department of Env Health
Violation Program: HW
Violation Source: CERS

Site ID: 41286
Site Name: KELLY & ASSOC INC
Violation Date: 02-17-2015
Citation: HSC 6.5 Multiple Sections - California Health and Safety Code, Chapter 6.5, Section(s) Multiple Sections
Violation Description: Haz Waste Generator Program - Operations/Maintenance - General
Violation Notes: Returned to compliance on 06/06/2016. Inspection Sequence ID:4088819;Violation:HMD0216 Failed to label hazardous material container that is mislabeled or not adequately labeled within 10 days after the container was discovered to be mislabeled or inadequately labeled. HSC 25124(b)(3)(A) & 22CCR 66262.34(f).
Violation Division: San Diego County Department of Env Health
Violation Program: HW
Violation Source: CERS

Site ID: 41286
Site Name: KELLY & ASSOC INC
Violation Date: 06-28-2019
Citation: HSC 6.5 Multiple - California Health and Safety Code, Chapter 6.5, Section(s) Multiple
Violation Description: Hazardous Waste Generator Program - Operations/Maintenance - General
Violation Notes: Returned to compliance on 08/20/2019. Inspection Sequence ID:6092273;Violation:HMD0226 Did not accumulate waste in a container or tank. 22 CCR 66262.34(d)(2); 40 CFR 262.34(d)(2)
Violation Division: San Diego County Department of Env Health
Violation Program: HW

**KELLY & ASSOC INC (Continued)** **S108205849**

Violation Source: CERS

Site ID: 41286
Site Name: KELLY & ASSOC INC
Violation Date: 02-17-2015
Citation: 22 CCR 12 66262.34(f) - California Code of Regulations, Title 22, Chapter 12, Section(s) 66262.34(f)
Violation Description: Failure to properly label hazardous waste accumulation containers with the following requirements: "Hazardous Waste", name and address of the generator, physical and chemical characteristics of the Hazardous Waste, and starting accumulation date.
Violation Notes: Returned to compliance on 06/09/2016. Inspection Sequence ID:4088819
Violation Division: San Diego County Department of Env Health
Violation Program: HW
Violation Source: CERS

Site ID: 41286
Site Name: KELLY & ASSOC INC
Violation Date: 02-17-2015
Citation: 19 CCR 6.95 25508(a)(1) - California Code of Regulations, Title 19, Chapter 6.95, Section(s) 25508(a)(1)
Violation Description: Failure to complete and electronically submit the Business Activities Page and/or Business Owner Operator Identification Page.
Violation Notes: Returned to compliance on 03/17/2015. Inspection Sequence ID:4088819
Violation Division: San Diego County Department of Env Health
Violation Program: HMRRP
Violation Source: CERS

Evaluation:
Eval General Type: Compliance Evaluation Inspection
Eval Date: 02-17-2015
Violations Found: Yes
Eval Type: Routine done by local agency
Eval Notes: Inspector: Fitzmaurice Mark Inspection ID:4088819
Eval Division: San Diego County Department of Env Health
Eval Program: HMRRP
Eval Source: CERS

Eval General Type: Compliance Evaluation Inspection
Eval Date: 06-28-2019
Violations Found: No
Eval Type: Routine done by local agency
Eval Notes: Inspector: Quintong Sean Inspection ID:6092273
Eval Division: San Diego County Department of Env Health
Eval Program: HMRRP
Eval Source: CERS

Eval General Type: Compliance Evaluation Inspection
Eval Date: 06-28-2019
Violations Found: Yes
Eval Type: Routine done by local agency
Eval Notes: Inspector: Quintong Sean Inspection ID:6092273
Eval Division: San Diego County Department of Env Health
Eval Program: HW
Eval Source: CERS

Eval General Type: Compliance Evaluation Inspection

**KELLY & ASSOC INC (Continued)** **S108205849**

| | |
|---|---|
| Eval Date: | 01-18-2017 |
| Violations Found: | No |
| Eval Type: | Routine done by local agency |
| Eval Notes: | Inspector: Griffin Donelle Inspection ID:5610658 |
| Eval Division: | San Diego County Department of Env Health |
| Eval Program: | HMRRP |
| Eval Source: | CERS |

| | |
|---|---|
| Eval General Type: | Compliance Evaluation Inspection |
| Eval Date: | 01-18-2017 |
| Violations Found: | No |
| Eval Type: | Routine done by local agency |
| Eval Notes: | Inspector: Griffin Donelle Inspection ID:5610658 |
| Eval Division: | San Diego County Department of Env Health |
| Eval Program: | HW |
| Eval Source: | CERS |

| | |
|---|---|
| Eval General Type: | Compliance Evaluation Inspection |
| Eval Date: | 02-17-2015 |
| Violations Found: | Yes |
| Eval Type: | Routine done by local agency |
| Eval Notes: | Inspector: Fitzmaurice Mark Inspection ID:4088819 |
| Eval Division: | San Diego County Department of Env Health |
| Eval Program: | HW |
| Eval Source: | CERS |

Coordinates:

| | |
|---|---|
| Site ID: | 41286 |
| Facility Name: | KELLY & ASSOC INC |
| Env Int Type Code: | HWG |
| Program ID: | 10372009 |
| Coord Name: | Not reported |
| Ref Point Type Desc: | Center of a facility or station. |
| Latitude: | 32.859460 |
| Longitude: | -116.929360 |

Affiliation:

| | |
|---|---|
| Affiliation Type Desc: | CUPA District |
| Entity Name: | San Diego County Env Health |
| Entity Title: | Not reported |
| Affiliation Address: | PO Box 129261 |
| Affiliation City: | San Diego |
| Affiliation State: | CA |
| Affiliation Country: | Not reported |
| Affiliation Zip: | 92112-9261 |
| Affiliation Phone: | (858) 505-6880 |

| | |
|---|---|
| Affiliation Type Desc: | Operator |
| Entity Name: | KELLY & ASSOC INC |
| Entity Title: | Not reported |
| Affiliation Address: | Not reported |
| Affiliation City: | Not reported |
| Affiliation State: | Not reported |
| Affiliation Country: | Not reported |
| Affiliation Zip: | Not reported |
| Affiliation Phone: | (619) 462-7772 |

**KELLY & ASSOC INC (Continued)** **S108205849**

| | |
|---|---|
| Affiliation Type Desc: | Parent Corporation |
| Entity Name: | KELLY & ASSOC INC |
| Entity Title: | Not reported |
| Affiliation Address: | Not reported |
| Affiliation City: | Not reported |
| Affiliation State: | Not reported |
| Affiliation Country: | Not reported |
| Affiliation Zip: | Not reported |
| Affiliation Phone: | Not reported |

| | |
|---|---|
| Affiliation Type Desc: | Environmental Contact |
| Entity Name: | MICHAEL HURLEY |
| Entity Title: | Not reported |
| Affiliation Address: | PO BOX 1212 |
| Affiliation City: | LA MESA |
| Affiliation State: | CA |
| Affiliation Country: | Not reported |
| Affiliation Zip: | 91944 |
| Affiliation Phone: | Not reported |

| | |
|---|---|
| Affiliation Type Desc: | Facility Mailing Address |
| Entity Name: | Mailing Address |
| Entity Title: | Not reported |
| Affiliation Address: | PO BOX 1212 |
| Affiliation City: | LA MESA |
| Affiliation State: | CA |
| Affiliation Country: | Not reported |
| Affiliation Zip: | 91944 |
| Affiliation Phone: | Not reported |

| | |
|---|---|
| Affiliation Type Desc: | Legal Owner |
| Entity Name: | KELLY & ASSOC., INC |
| Entity Title: | Not reported |
| Affiliation Address: | P O BOX 1212 |
| Affiliation City: | LA MESA |
| Affiliation State: | CA |
| Affiliation Country: | United States |
| Affiliation Zip: | 91944 |
| Affiliation Phone: | (619) 462-7772 |

| | |
|---|---|
| Affiliation Type Desc: | Property Owner |
| Entity Name: | LAKESIDE BUSINESS PARK INC |
| Entity Title: | Not reported |
| Affiliation Address: | P O BOX 21276 |
| Affiliation City: | EL CAJON |
| Affiliation State: | CA |
| Affiliation Country: | United States |
| Affiliation Zip: | 92021 |
| Affiliation Phone: | (619) 443-8431 |

HWTS:

| | |
|---|---|
| Name: | KELLY & ASSOC INC |
| Address: | 12210 INDUSTRY RD |
| Address 2: | Not reported |
| City,State,Zip: | LAKESIDE, CA 92040 |
| EPA ID: | CAL000408624 |

**KELLY & ASSOC INC (Continued)** **S108205849**

| | |
|---|---|
| Inactive Date: | Not reported |
| Create Date: | 07/21/2015 |
| Last Act Date: | 10/11/2019 |
| Mailing Name: | Not reported |
| Mailing Address: | PO BOX 1212 |
| Mailing Address 2: | Not reported |
| Mailing City,State,Zip: | LA MESA, CA 91944 |
| Owner Name: | MICHAEL J HURLEY |
| Owner Address: | PO BOX 1212 |
| Owner Address 2: | Not reported |
| Owner City,State,Zip: | LA MESA, CA 91944 |
| Contact Name: | MICHAEL HURLEY |
| Contact Address: | PO BOX 1212 |
| Contact Address 2: | Not reported |
| City,State,Zip: | LA MESA, CA 91944 |

NAICS:

| | |
|---|---|
| EPA ID: | CAL000408624 |
| Create Date: | 2015-07-21 08:49:03 |
| NAICS Code: | 48422 |
| NAICS Description: | Specialized Freight (except Used Goods) Trucking, Local |
| Issued EPA ID Date: | 2015-07-21 08:49:03 |
| Inactive Date: | Not reported |
| Facility Name: | KELLY & ASSOC INC |
| Facility Address: | 12210 INDUSTRY RD |
| Facility Address 2: | Not reported |
| Facility City: | LAKESIDE |
| Facility County: | 37 |
| Facility State: | CA |
| Facility Zip: | 92040 |

---

**AF421** **RCRA NonGen / NLR** **1025874719**
**ENE** **10039 VINE ST** **CAL000447851**
**1/8-1/4** **LAKESIDE, CA 92040**
**0.213 mi.**
**1124 ft.** **Site 2 of 2 in cluster AF**

**Relative:**
**Higher**

**Actual:**
**402 ft.**

RCRA NonGen / NLR:

| | |
|---|---|
| Date form received by agency: | 2019-07-31 00:00:00.0 |
| Facility name: | Not reported |
| Facility address: | 10039 VINE ST<br>LAKESIDE, CA 92040 |
| EPA ID: | CAL000447851 |
| Mailing address: | 425 N DATE ST<br>ESCONDIDO, CA 92025 |
| Contact: | BRIAN EGGLESTON |
| Contact address: | 1540 E VALLEY PKWY<br>ESCONDIDO, CA 92027 |
| Contact country: | Not reported |
| Contact telephone: | 760-520-8397 |
| Contact email: | BRIAN.EGGLESTON@NHCARE.ORG |
| EPA Region: | 09 |
| Classification: | Non-Generator |
| Description: | Handler: Non-Generators do not presently generate hazardous waste |

Owner/Operator Summary:

| | |
|---|---|
| Owner/operator name: | NEIGHBORHOOD HEALTHCARE |

**(Continued)** **1025874719**

Owner/operator address: 425 N DATE ST
ESCONDIDO, CA 92025
Owner/operator country: Not reported
Owner/operator telephone: 760-520-8300
Owner/operator email: Not reported
Owner/operator fax: Not reported
Owner/operator extension: Not reported
Legal status: Other
Owner/Operator Type: Owner
Owner/Op start date: Not reported
Owner/Op end date: Not reported

Owner/operator name: BRIAN EGGLESTON
Owner/operator address: 1540 E VALLEY PKWY
ESCONDIDO, CA 92027
Owner/operator country: Not reported
Owner/operator telephone: 760-520-8397
Owner/operator email: Not reported
Owner/operator fax: Not reported
Owner/operator extension: Not reported
Legal status: Other
Owner/Operator Type: Operator
Owner/Op start date: Not reported
Owner/Op end date: Not reported

Handler Activities Summary:
U.S. importer of hazardous waste: No
Mixed waste (haz. and radioactive): No
Recycler of hazardous waste: No
Transporter of hazardous waste: No
Treater, storer or disposer of HW: No
Underground injection activity: No
On-site burner exemption: No
Furnace exemption: No
Used oil fuel burner: No
Used oil processor: No
User oil refiner: No
Used oil fuel marketer to burner: No
Used oil Specification marketer: No
Used oil transfer facility: No
Used oil transporter: No

Violation Status: No violations found

---

**AI422** **COUNTY DPLU, LAKESIDE'S RIVERPARK** **SAN DIEGO CO. SAM** **S108407014**
**North** **12124 INDUSTRY RD** **CPS-SLIC** **N/A**
**1/8-1/4** **LAKESIDE, CA 92040** **San Diego Co. HMMD**
**0.216 mi.** **CERS HAZ WASTE**
**1139 ft.** **Site 1 of 6 in cluster AI** **NPDES**
**CERS**
**Relative:** **HWTS**
**Lower**

**Actual:** SAN DIEGO CO. SAM:
**392 ft.**
Name: COUNTY DPLU, LAKESIDE'S RIVERPARK
Address: 12124 INDUSTRY RD
City,State,Zip: LAKESIDE, CA 92040
Case Number: H39667-001
Agency: DEH Site Assessment & Mitigation

**COUNTY DPLU, LAKESIDE'S RIVERPARK (Continued)** **S108407014**

| | |
|---|---|
| **Funding:** | **Private - VAP** |
| Facility Type: | Soils Only |
| Facility Status: | Preliminary Assessment |
| Date: | 4/21/2005 |
| Date Began: | Not reported |

| | |
|---|---|
| Name: | COUNTY DPLU, LAKESIDE'S RIVERPARK |
| Address: | 12124 INDUSTRY RD |
| City,State,Zip: | LAKESIDE, CA 92040 |
| Case Number: | H39667-002 |
| Agency: | DEH Site Assessment & Mitigation |
| **Funding:** | **Private - VAP** |
| Facility Type: | Soils Only |
| Facility Status: | Closed Case |
| Date: | 11/3/2005 |
| Date Began: | 8/3/2005 |

CPS-SLIC:

| | |
|---|---|
| Name: | COUNTY DPLU, LAKESIDE'S RIVERPARK |
| Address: | 12124 INDUSTRY RD |
| City,State,Zip: | LAKESIDE, CA 92040 |
| Region: | STATE |
| **Facility Status:** | **Completed - Case Closed** |
| Status Date: | 07/24/2012 |
| Global Id: | SLT19743235 |
| Lead Agency: | SAN DIEGO COUNTY LOP |
| Lead Agency Case Number: | H39667-001 |
| Latitude: | 32.857089 |
| Longitude: | -116.93718 |
| Case Type: | Cleanup Program Site |
| Case Worker: | EB |
| Local Agency: | SAN DIEGO COUNTY LOP |
| RB Case Number: | Not reported |
| File Location: | Local Agency |
| Potential Media Affected: | Not reported |
| Potential Contaminants of Concern: | Not reported |
| Site History: | Please see "Site Maps/Documents" tab for closure information |

Click here to access the California GeoTracker records for this facility:

| | |
|---|---|
| Name: | COUNTY DPLU, LAKESIDE'S RIVERPARK |
| Address: | 12124 INDUSTRY RD |
| City,State,Zip: | LAKESIDE, CA 92040 |
| Region: | STATE |
| **Facility Status:** | **Completed - Case Closed** |
| Status Date: | 11/03/2005 |
| Global Id: | SLT19724921 |
| Lead Agency: | SAN DIEGO COUNTY LOP |
| Lead Agency Case Number: | H39667-002 |
| Latitude: | 32.857089 |
| Longitude: | -116.93718 |
| Case Type: | Cleanup Program Site |
| Case Worker: | JC |
| Local Agency: | SAN DIEGO COUNTY LOP |
| RB Case Number: | Not reported |
| File Location: | Local Agency |
| Potential Media Affected: | Not reported |

**COUNTY DPLU, LAKESIDE'S RIVERPARK (Continued)** **S108407014**

Potential Contaminants of Concern: Not reported
Site History: Not reported

Click here to access the California GeoTracker records for this facility:

HMMD SAN DIEGO:

| | |
|---|---|
| Name: | SUNRISE BOBCAT & HAULING INC |
| Address: | 12124 INDUSTRY RD |
| City,State,Zip: | LAKESIDE, CA 92040 |
| Permit Number: | 200482 |
| Business Type: | 6HK26 |
| EPA Id Number: | CAL000230305 |
| APN: | 382-250-30-00 |
| Last HMMD Inspection: | 06/19/2012 |
| Facility Telephone: | 619-938-0439 |
| Permit Status: | OPEN |
| Permit Expiration: | 10/31/2013 |
| Date Last Updated: | 11/02/2012 |
| Facility Owner: | SUNRISE BOBCAT & HAULING, INC |
| Facility Mailing Address: | 12124 INDUSTRY RD |
| Facility Mailing City: | LAKESIDE |
| Facility Mailing State: | CA |
| Facility Mailing Zip: | 92040 |
| UST Owner: | Not reported |
| Handle Regulated Hazmat: | Y |
| Own Or Operate UST: | Not reported |
| Subject To APSA: | Not reported |
| Generate Haz Waste: | Y |
| Treat Haz Waste: | Not reported |
| Generate Medical Waste: | Not reported |

Inventory Active Permits (not SQG Medical):

| | |
|---|---|
| Permit Number: | 200482 |
| Update Date: | 11/02/2012 |
| Case Number: | 68476-34-6 |
| Name: | DIESEL |
| Other Information: | RED DYE DIESEL |
| Material Waste: | Material |
| Hazardous Categories 1: | ACUTE |
| Hazardous Categories 2: | Not reported |

| | |
|---|---|
| Permit Number: | 200482 |
| Update Date: | 11/02/2012 |
| Case Number: | Not reported |
| Name: | WASTE 221 WASTE OIL & MIXED OIL |
| Other Information: | Not reported |
| Material Waste: | Waste |
| Hazardous Categories 1: | Not reported |
| Hazardous Categories 2: | Not reported |

| | |
|---|---|
| Permit Number: | 200482 |
| Update Date: | 11/02/2012 |
| Case Number: | Not reported |
| Name: | WASTE 444 USED BATTERIES |
| Other Information: | Not reported |
| Material Waste: | Waste |
| Hazardous Categories 1: | Not reported |

**COUNTY DPLU, LAKESIDE'S RIVERPARK (Continued)** **S108407014**

Hazardous Categories 2: Not reported

Permit Number: 200482
Update Date: 11/02/2012
Case Number: Not reported
Name: WASTE 888 USED OIL FILTERS
Other Information: VORTEX
Material Waste: Waste
Hazardous Categories 1: Not reported
Hazardous Categories 2: Not reported

Violations Active Permits:
Permit Number: 200482
Update Date: 11/02/2012
Inspection Date: 09/01/2006
Violation Code: 6HV0135
Violation: MANIFESTS/RECEIPTS FOR 3 YEARS NOT ONSIT
Violation Citation: Hazardous waste manifests/receipts for 3 years are not maintained onsite to document proper disposal of hazardous waste. CCR 66262.40(a) & 25160.2(b)(3)
Activity: ACTIVE

Permit Number: 200482
Update Date: 11/02/2012
Inspection Date: 09/01/2006
Violation Code: 6HV0225
Violation: ACCUMULATED HW>180 OR >270 DAYS
Violation Citation: Accumulated waste too long (>180 or 270 days). 66262.34(d), CFR 262.34(e)&(f), &/or 25201(a) [>90 days for AHW waste]
Activity: ACTIVE

Name: SUNRISE BOBCAT & HAULING INC
Address: 12124 INDUSTRY RD
City,State,Zip: LAKESIDE, CA 92040
Permit Number: 200482
Business Type: 6HK26
EPA Id Number: CAL000230305
APN: 382-250-30-00
Last HMMD Inspection: 06/19/2012
Facility Telephone: 619-938-0439
Permit Status: OPEN
Permit Expiration: 10/31/2013
Date Last Updated: 11/02/2012
Facility Owner: SUNRISE BOBCAT & HAULING, INC
Facility Mailing Address: 12124 INDUSTRY RD
Facility Mailing City: LAKESIDE
Facility Mailing State: CA
Facility Mailing Zip: 92040
UST Owner: Not reported
Handle Regulated Hazmat: Y
Own Or Operate UST: Not reported
Subject To APSA: Not reported
Generate Haz Waste: Y
Treat Haz Waste: Not reported
Generate Medical Waste: Not reported

**COUNTY DPLU, LAKESIDE'S RIVERPARK (Continued)** **S108407014**

Inventory Active Permits (not SQG Medical):

| | |
|---|---|
| Permit Number: | 200482 |
| Update Date: | 11/02/2012 |
| Case Number: | 68476-34-6 |
| Name: | DIESEL |
| Other Information: | RED DYE DIESEL |
| Material Waste: | Material |
| Hazardous Categories 1: | ACUTE |
| Hazardous Categories 2: | Not reported |

| | |
|---|---|
| Permit Number: | 200482 |
| Update Date: | 11/02/2012 |
| Case Number: | Not reported |
| Name: | WASTE 221 WASTE OIL & MIXED OIL |
| Other Information: | Not reported |
| Material Waste: | Waste |
| Hazardous Categories 1: | Not reported |
| Hazardous Categories 2: | Not reported |

| | |
|---|---|
| Permit Number: | 200482 |
| Update Date: | 11/02/2012 |
| Case Number: | Not reported |
| Name: | WASTE 444 USED BATTERIES |
| Other Information: | Not reported |
| Material Waste: | Waste |
| Hazardous Categories 1: | Not reported |
| Hazardous Categories 2: | Not reported |

| | |
|---|---|
| Permit Number: | 200482 |
| Update Date: | 11/02/2012 |
| Case Number: | Not reported |
| Name: | WASTE 888 USED OIL FILTERS |
| Other Information: | VORTEX |
| Material Waste: | Waste |
| Hazardous Categories 1: | Not reported |
| Hazardous Categories 2: | Not reported |

Violations Active Permits:

| | |
|---|---|
| Permit Number: | 200482 |
| Update Date: | 11/02/2012 |
| Inspection Date: | 09/01/2006 |
| Violation Code: | 6HV0135 |
| Violation: | MANIFESTS/RECEIPTS FOR 3 YEARS NOT ONSIT |
| Violation Citation: | Hazardous waste manifests/receipts for 3 years are not maintained onsite to document proper disposal of hazardous waste. CCR 66262.40(a) & 25160.2(b)(3) |
| Activity: | ACTIVE |

| | |
|---|---|
| Permit Number: | 200482 |
| Update Date: | 11/02/2012 |
| Inspection Date: | 09/01/2006 |
| Violation Code: | 6HV0225 |
| Violation: | ACCUMULATED HW>180 OR >270 DAYS |
| Violation Citation: | Accumulated waste too long (>180 or 270 days). 66262.34(d), CFR 262.34(e)&(f), &/or 25201(a) [>90 days for AHW waste] |
| Activity: | ACTIVE |

**COUNTY DPLU, LAKESIDE'S RIVERPARK (Continued)** **S108407014**

| | |
|---|---|
| Name: | ACCESS-LIFT EQUIPMENT |
| Address: | 12124 INDUSTRY RD |
| City,State,Zip: | LAKESIDE, CA 92040 |
| Permit Number: | Not reported |
| Business Type: | Not reported |
| EPA Id Number: | PENDING |
| APN: | Not reported |
| Last HMMD Inspection: | Not reported |
| Facility Telephone: | 6194430644 |
| Permit Status: | Permit Renewed |
| Permit Expiration: | Not reported |
| Date Last Updated: | 12/19/2019 |
| Facility Owner: | Not reported |
| Facility Mailing Address: | 12124 INDUSTRY RD, LAKESIDE, CA 92040 |
| Facility Mailing City: | Not reported |
| Facility Mailing State: | Not reported |
| Facility Mailing Zip: | Not reported |
| UST Owner: | N |
| Handle Regulated Hazmat: | Not reported |
| Own Or Operate UST: | Not reported |
| Subject To APSA: | Not reported |
| Generate Haz Waste: | Y |
| Treat Haz Waste: | N |
| Generate Medical Waste: | Not reported |

Inspection Violation:

| | |
|---|---|
| Record ID: | DEH2002-HUPFP-200482 |
| Permit Status: | Permit Renewed |
| Active Permit: | Y |
| Facility Id Number: | 37-000-200482 |
| Program Element: | Hazardous Waste Generator |
| Inspection Type: | Initial Inspection |
| Inspection Number: | 6053446 |
| Return To Compliance Date: | 2018-10-05T00:00:00.000 |
| Nov: | No |
| Violation Classification: | Minor |
| Underground Storage Tank Id: | Not reported |
| Container/Tank Id: | Not reported |
| Last Update: | 2019-12-19T02:29:43.000 |
| Inspection Date: | 2018-08-30T00:00:00.000 |
| Violation Code: | 3030017 Failed to properly close hazardous waste container(s). 22 CCR 66262.34(d)(2); 40 CFR 262.34(d)(2), 265.173 |

| | |
|---|---|
| Record ID: | DEH2002-HUPFP-200482 |
| Permit Status: | Permit Renewed |
| Active Permit: | Y |
| Facility Id Number: | 37-000-200482 |
| Program Element: | Hazardous Waste Generator |
| Inspection Type: | Routine |
| Inspection Number: | 5164741 |
| Return To Compliance Date: | 2014-11-21T00:00:00.000 |
| Nov: | No |
| Violation Classification: | Minor |
| Underground Storage Tank Id: | Not reported |
| Container/Tank Id: | Not reported |
| Last Update: | 2019-12-19T02:29:43.000 |
| Inspection Date: | 2014-11-20T13:36:00.000 |
| Violation Code: | HMD0226 Did not accumulate waste in container or tank. 66262.34(d)(2). |

**COUNTY DPLU, LAKESIDE'S RIVERPARK (Continued)** **S108407014**

| | |
|---|---|
| Record ID: | DEH2002-HUPFP-200482 |
| Permit Status: | Permit Renewed |
| Active Permit: | Y |
| Facility Id Number: | 37-000-200482 |
| Program Element: | Hazardous Waste Generator |
| Inspection Type: | Routine |
| Inspection Number: | 5164741 |
| Return To Compliance Date: | 2014-12-01T00:00:00.000 |
| Nov: | No |
| Violation Classification: | Minor |
| Underground Storage Tank Id: | Not reported |
| Container/Tank Id: | Not reported |
| Last Update: | 2019-12-19T02:29:43.000 |
| Inspection Date: | 2014-11-20T13:36:00.000 |
| Violation Code: | 3050002 Failure to properly dispose of hazardous waste at an authorized location.; HSC 6.5 25189.5(a). |

| | |
|---|---|
| Record ID: | DEH2002-HUPFP-200482 |
| Permit Status: | Permit Renewed |
| Active Permit: | Y |
| Facility Id Number: | 37-000-200482 |
| Program Element: | Hazardous Materials Release Response Plans |
| Inspection Type: | Routine |
| Inspection Number: | 5164741 |
| Return To Compliance Date: | 2014-12-01T00:00:00.000 |
| Nov: | No |
| Violation Classification: | Minor |
| Underground Storage Tank Id: | Not reported |
| Container/Tank Id: | Not reported |
| Last Update: | 2019-12-19T02:29:43.000 |
| Inspection Date: | 2014-11-20T13:36:00.000 |
| Violation Code: | 1010008 Failure to annually review and electronically certify that the business plan is complete, accurate, and up-to-date. For facilities with invenntory that exceed EPCRA thresholds; failure to submit inventory reports (Activities, Owner/Operator, Hazardous Materials Descriptions and Map pages HSC 6.95 25508.2 / 19 CCR 4 2729.5(c) |

| | |
|---|---|
| Record ID: | DEH2002-HUPFP-200482 |
| Permit Status: | Permit Renewed |
| Active Permit: | Y |
| Facility Id Number: | 37-000-200482 |
| Program Element: | Hazardous Materials Release Response Plans |
| Inspection Type: | Routine |
| Inspection Number: | 5551819 |
| Return To Compliance Date: | 2016-09-29T00:00:00.000 |
| Nov: | No |
| Violation Classification: | Minor |
| Underground Storage Tank Id: | Not reported |
| Container/Tank Id: | Not reported |
| Last Update: | 2019-12-19T02:29:43.000 |
| Inspection Date: | 2016-09-15T14:31:00.000 |
| Violation Code: | 1020002 Initial and/or annual employee training not conducted for hazardous materials management and/or employee training records not available or not maintained for 3 years. HSC 25505(a)(4) |

| | |
|---|---|
| Record ID: | DEH2002-HUPFP-200482 |
| Permit Status: | Permit Renewed |

**COUNTY DPLU, LAKESIDE'S RIVERPARK (Continued)** **S108407014**

| | |
|---|---|
| Active Permit: | Y |
| Facility Id Number: | 37-000-200482 |
| Program Element: | Hazardous Materials Release Response Plans |
| Inspection Type: | Initial Inspection |
| Inspection Number: | 6053446 |
| Return To Compliance Date: | 2018-09-26T00:00:00.000 |
| Nov: | No |
| Violation Classification: | Class II |
| Underground Storage Tank Id: | Not reported |
| Container/Tank Id: | Not reported |
| Last Update: | 2019-12-19T02:29:43.000 |
| Inspection Date: | 2018-08-30T00:00:00.000 |
| Violation Code: | HMD1001 Unified Program Facility permit not obtained for hazardous materials. SDCC 68.905; 68.906, 68.907 |

| | |
|---|---|
| Record ID: | DEH2002-HUPFP-200482 |
| Permit Status: | Permit Renewed |
| Active Permit: | Y |
| Facility Id Number: | 37-000-200482 |
| Program Element: | Hazardous Waste Generator |
| Inspection Type: | Routine |
| Inspection Number: | 5164741 |
| Return To Compliance Date: | 2014-11-21T00:00:00.000 |
| Nov: | No |
| Violation Classification: | Minor |
| Underground Storage Tank Id: | Not reported |
| Container/Tank Id: | Not reported |
| Last Update: | 2019-12-19T02:29:43.000 |
| Inspection Date: | 2014-11-20T13:36:00.000 |
| Violation Code: | 3030007 Failure to properly label hazardous waste accumulation containers with the following requirements: "Hazardous Waste", name and address of the generator, physical and chemical characteristics of the Hazardous Waste, and starting accumulation date.; 22 CCR 12 66262.34(f). |

| | |
|---|---|
| Record ID: | DEH2002-HUPFP-200482 |
| Permit Status: | Permit Renewed |
| Active Permit: | Y |
| Facility Id Number: | 37-000-200482 |
| Program Element: | Hazardous Waste Generator |
| Inspection Type: | Initial Inspection |
| Inspection Number: | 6053446 |
| Return To Compliance Date: | 2018-09-26T00:00:00.000 |
| Nov: | No |
| Violation Classification: | Class II |
| Underground Storage Tank Id: | Not reported |
| Container/Tank Id: | Not reported |
| Last Update: | 2019-12-19T02:29:43.000 |
| Inspection Date: | 2018-08-30T00:00:00.000 |
| Violation Code: | HMD0131 Unified Program Facility Permit not obtained &/or maintained for the generation of hazardous waste. SDCC 68.905 |

Waste and Materials:

| | |
|---|---|
| Record ID: | DEH2002-HUPFP-200482 |
| Permit Status: | Permit Renewed |
| Active Permit: | Y |
| Child Record Id: | DEH2016-HCHEM-0113592 |

**COUNTY DPLU, LAKESIDE'S RIVERPARK (Continued)** **S108407014**

Trade Secret: N
Hazardous Material Type: Pure
Last Updated: 2017-11-17T02:30:48.000
Chemical Name: DIESEL
Common Name: RED DYE DIESEL
Case Number: 68476-34-6

Record ID: DEH2002-HUPFP-200482
Permit Status: Permit Renewed
Active Permit: Y
Child Record Id: DEH2016-HWAST-0094904
Trade Secret: N
Hazardous Material Type: Not reported
Last Updated: 2017-11-17T02:30:48.000
Chemical Name: WASTE 221 WASTE OIL & MIXED OIL
Common Name: WASTE 221 WASTE OIL & MIXED OIL
Case Number: Not reported

Record ID: DEH2002-HUPFP-200482
Permit Status: Permit Renewed
Active Permit: Y
Child Record Id: DEH2019-HWAST-0210834
Trade Secret: N
Hazardous Material Type: Not reported
Last Updated: 2019-12-19T02:29:43.000
Chemical Name: NON METAL FILTERS/ OILY DEBRIS
Common Name: NON METAL FILTERS/ OILY DEBRIS
Case Number: Not reported

Record ID: DEH2002-HUPFP-200482
Permit Status: Permit Renewed
Active Permit: Y
Child Record Id: DEH2019-HWAST-0210835
Trade Secret: N
Hazardous Material Type: Not reported
Last Updated: 2019-12-19T02:29:43.000
Chemical Name: WASTE OIL
Common Name: WASTE OIL
Case Number: Not reported

Record ID: DEH2002-HUPFP-200482
Permit Status: Permit Renewed
Active Permit: Y
Child Record Id: DEH2016-HWAST-0094905
Trade Secret: N
Hazardous Material Type: Not reported
Last Updated: 2017-11-17T02:30:48.000
Chemical Name: WASTE OILY Solids
Common Name: WASTE OILY SOLIDS
Case Number: Not reported

Record ID: DEH2002-HUPFP-200482
Permit Status: Permit Renewed
Active Permit: Y
Child Record Id: DEH2019-HCHEM-0239610
Trade Secret: N
Hazardous Material Type: Pure

**COUNTY DPLU, LAKESIDE'S RIVERPARK (Continued)** **S108407014**

Last Updated: 2019-12-19T02:29:43.000
Chemical Name: Propane
Common Name: Propane
Case Number: 74-98-6

Record ID: DEH2002-HUPFP-200482
Permit Status: Permit Renewed
Active Permit: Y
Child Record Id: DEH2018-HCHEM-0192910
Trade Secret: N
Hazardous Material Type: Pure
Last Updated: 2019-09-25T02:38:14.000
Chemical Name: Propane
Common Name: Propane
Case Number: 74-98-6

Record ID: DEH2002-HUPFP-200482
Permit Status: Permit Renewed
Active Permit: Y
Child Record Id: DEH2018-HWAST-0166763
Trade Secret: N
Hazardous Material Type: Not reported
Last Updated: 2019-09-25T02:38:14.000
Chemical Name: WASTE OIL
Common Name: WASTE OIL
Case Number: Not reported

Record ID: DEH2002-HUPFP-200482
Permit Status: Permit Renewed
Active Permit: Y
Child Record Id: DEH2018-HWAST-0166764
Trade Secret: N
Hazardous Material Type: Not reported
Last Updated: 2019-09-25T02:38:14.000
Chemical Name: NON METAL FILTERS/ OILY DEBRIS
Common Name: NON METAL FILTERS/ OILY DEBRIS
Case Number: Not reported

CERS HAZ WASTE:
Name: ACCESS-LIFT EQUIPMENT
Address: 12124 INDUSTRY RD
City,State,Zip: LAKESIDE, CA 92040
Site ID: 158070
CERS ID: 10371832
CERS Description: Hazardous Waste Generator

NPDES:
Name: SUNRISE BOBCAT & HAULING SERVICE INC
Address: 12124 INDUSTRY ROAD
City,State,Zip: LAKESIDE, CA 92040
Facility Status: Not reported
NPDES Number: Not reported
Region: Not reported
Agency Number: Not reported
Regulatory Measure ID: Not reported

**COUNTY DPLU, LAKESIDE'S RIVERPARK (Continued)** **S108407014**

| | |
|---|---|
| Place ID: | Not reported |
| Order Number: | Not reported |
| WDID: | 9 37IN602746 |
| Regulatory Measure Type: | Industrial |
| Program Type: | Not reported |
| Adoption Date Of Regulatory Measure: | Not reported |
| Effective Date Of Regulatory Measure: | Not reported |
| Termination Date Of Regulatory Measure: | Not reported |
| Expiration Date Of Regulatory Measure: | Not reported |
| Discharge Address: | Not reported |
| Discharge Name: | Not reported |
| Discharge City: | Not reported |
| Discharge State: | Not reported |
| Discharge Zip: | Not reported |
| Status: | Undetermined |
| Status Date: | 12/03/2014 |
| Operator Name: | Donny Wieher |
| Operator Address: | 12124 Industry Road |
| Operator City: | Lakeside |
| Operator State: | California |
| Operator Zip: | 92040 |

CERS:

| | |
|---|---|
| Name: | COUNTY DPLU, LAKESIDE'S RIVERPARK |
| Address: | 12124 INDUSTRY RD |
| City,State,Zip: | LAKESIDE, CA 92040 |
| Site ID: | 240400 |
| CERS ID: | SLT19743235 |
| CERS Description: | Cleanup Program Site |

Affiliation:

| | |
|---|---|
| Affiliation Type Desc: | Local Agency Caseworker |
| Entity Name: | JAMES CLAY - SAN DIEGO COUNTY LOP |
| Entity Title: | Not reported |
| Affiliation Address: | P.O. Box 129261 |
| Affiliation City: | San Diego |
| Affiliation State: | CA |
| Affiliation Country: | Not reported |
| Affiliation Zip: | Not reported |
| Affiliation Phone: | Not reported |

| | |
|---|---|
| Affiliation Type Desc: | Local Agency Caseworker |
| Entity Name: | Ellen Beacon - SAN DIEGO COUNTY LOP |
| Entity Title: | Not reported |
| Affiliation Address: | P.O. Box 129261 |
| Affiliation City: | San Diego |
| Affiliation State: | CA |
| Affiliation Country: | Not reported |
| Affiliation Zip: | Not reported |
| Affiliation Phone: | Not reported |

| | |
|---|---|
| Name: | ACCESS-LIFT EQUIPMENT |
| Address: | 12124 INDUSTRY RD |
| City,State,Zip: | LAKESIDE, CA 92040 |
| Site ID: | 158070 |
| CERS ID: | 10371832 |

**COUNTY DPLU, LAKESIDE'S RIVERPARK (Continued)** **S108407014**

CERS Description: Chemical Storage Facilities

Violations:

Site ID: 158070
Site Name: ACCESS-LIFT EQUIPMENT
Violation Date: 09-15-2016
Citation: HSC 6.95 25505(a)(4) - California Health and Safety Code, Chapter 6.95, Section(s) 25505(a)(4)
Violation Description: Failure to provide initial and annual training to all employees in safety procedures in the event of a release or threatened release of a hazardous material or failure to document and maintain training records for a minimum of three years.
Violation Notes: Returned to compliance on 09/29/2016.
Violation Division: San Diego County Department of Env Health
Violation Program: HMRRP
Violation Source: CERS

Site ID: 158070
Site Name: ACCESS-LIFT EQUIPMENT
Violation Date: 08-30-2018
Citation: 40 CFR 1 265.173 - U.S. Code of Federal Regulations, Title 40, Chapter 1, Section(s) 265.173
Violation Description: Failure to meet the following container management requirements: (a) A container holding hazardous waste must always be closed during storage, except when it is necessary to add or remove waste. (b) A container holding hazardous waste must not be opened, handled, or stored in a manner which may rupture the container or cause it to leak.
Violation Notes: Returned to compliance on 10/05/2018. Inspection Sequence ID:6053446
Violation Division: San Diego County Department of Env Health
Violation Program: HW
Violation Source: CERS

Site ID: 158070
Site Name: ACCESS-LIFT EQUIPMENT
Violation Date: 11-20-2014
Citation: 22 CCR 12 66262.34(f) - California Code of Regulations, Title 22, Chapter 12, Section(s) 66262.34(f)
Violation Description: Failure to properly label hazardous waste accumulation containers with the following requirements: "Hazardous Waste", name and address of the generator, physical and chemical characteristics of the Hazardous Waste, and starting accumulation date.
Violation Notes: Returned to compliance on 11/21/2014. Inspection Sequence ID:5164741
Violation Division: San Diego County Department of Env Health
Violation Program: HW
Violation Source: CERS

Site ID: 158070
Site Name: ACCESS-LIFT EQUIPMENT
Violation Date: 11-20-2014
Citation: HSC 6.5 Multiple Sections - California Health and Safety Code, Chapter 6.5, Section(s) Multiple Sections
Violation Description: Haz Waste Generator Program - Operations/Maintenance - General
Violation Notes: Returned to compliance on 11/21/2014. Inspection Sequence ID:5164741;Violation:HMD0226 Did not accumulate waste in container or tank. 66262.34(d)(2).
Violation Division: San Diego County Department of Env Health
Violation Program: HW

**COUNTY DPLU, LAKESIDE'S RIVERPARK (Continued)** **S108407014**

Violation Source: CERS

Site ID: 158070
Site Name: ACCESS-LIFT EQUIPMENT
Violation Date: 11-20-2014
Citation: HSC 6.95 25508.2 - California Health and Safety Code, Chapter 6.95, Section(s) 25508.2
Violation Description: Failure to annually review and electronically certify that the business plan is complete, accurate, and up-to-date.
Violation Notes: Returned to compliance on 12/01/2014. Inspection Sequence ID:5164741
Violation Division: San Diego County Department of Env Health
Violation Program: HMRRP
Violation Source: CERS

Site ID: 158070
Site Name: ACCESS-LIFT EQUIPMENT
Violation Date: 08-30-2018
Citation: HSC 6.5 Multiple - California Health and Safety Code, Chapter 6.5, Section(s) Multiple
Violation Description: Hazardous Waste Generator Program - Administration/Documentation - General
Violation Notes: Returned to compliance on 09/26/2018. Inspection Sequence ID:6053446;Violation:HMD0131 Unified Program Facility Permit not obtained &/or maintained for the generation of hazardous waste. SDCC 68.905
Violation Division: San Diego County Department of Env Health
Violation Program: HW
Violation Source: CERS

Site ID: 158070
Site Name: ACCESS-LIFT EQUIPMENT
Violation Date: 11-20-2014
Citation: HSC 6.5 25189.5(a) - California Health and Safety Code, Chapter 6.5, Section(s) 25189.5(a)
Violation Description: Failure to properly dispose of hazardous waste at an authorized location.
Violation Notes: Returned to compliance on 12/01/2014. Inspection Sequence ID:5164741
Violation Division: San Diego County Department of Env Health
Violation Program: HW
Violation Source: CERS

Site ID: 158070
Site Name: ACCESS-LIFT EQUIPMENT
Violation Date: 08-30-2018
Citation: HSC 6.95 Multiple - California Health and Safety Code, Chapter 6.95, Section(s) Multiple
Violation Description: Business Plan Program - Administration/Documentation - General
Violation Notes: Returned to compliance on 09/26/2018. Inspection Sequence ID:6053446;Violation:HMD1001 Unified Program Facility permit not obtained for hazardous materials. SDCC 68.905; 68.906, 68.907
Violation Division: San Diego County Department of Env Health
Violation Program: HMRRP
Violation Source: CERS

Evaluation:
Eval General Type: Compliance Evaluation Inspection
Eval Date: 09-15-2016

**COUNTY DPLU, LAKESIDE'S RIVERPARK (Continued)** **S108407014**

| | |
|---|---|
| Violations Found: | Yes |
| Eval Type: | Routine done by local agency |
| Eval Notes: | Inspector: Griffin Donelle Inspection ID:5551819 |
| Eval Division: | San Diego County Department of Env Health |
| Eval Program: | HMRRP |
| Eval Source: | CERS |
| Eval General Type: | Compliance Evaluation Inspection |
| Eval Date: | 11-20-2014 |
| Violations Found: | Yes |
| Eval Type: | Routine done by local agency |
| Eval Notes: | Inspector: Fitzmaurice Mark Inspection ID:5164741 |
| Eval Division: | San Diego County Department of Env Health |
| Eval Program: | HMRRP |
| Eval Source: | CERS |
| Eval General Type: | Compliance Evaluation Inspection |
| Eval Date: | 09-15-2016 |
| Violations Found: | No |
| Eval Type: | Routine done by local agency |
| Eval Notes: | Inspector: Griffin Donelle Inspection ID:5551819 |
| Eval Division: | San Diego County Department of Env Health |
| Eval Program: | HW |
| Eval Source: | CERS |
| Eval General Type: | Compliance Evaluation Inspection |
| Eval Date: | 08-30-2018 |
| Violations Found: | Yes |
| Eval Type: | Routine done by local agency |
| Eval Notes: | Inspector: Griffin Donelle Inspection ID:6053446 |
| Eval Division: | San Diego County Department of Env Health |
| Eval Program: | HMRRP |
| Eval Source: | CERS |
| Eval General Type: | Compliance Evaluation Inspection |
| Eval Date: | 08-30-2018 |
| Violations Found: | Yes |
| Eval Type: | Routine done by local agency |
| Eval Notes: | Inspector: Griffin Donelle Inspection ID:6053446 |
| Eval Division: | San Diego County Department of Env Health |
| Eval Program: | HW |
| Eval Source: | CERS |
| Eval General Type: | Compliance Evaluation Inspection |
| Eval Date: | 11-20-2014 |
| Violations Found: | Yes |
| Eval Type: | Routine done by local agency |
| Eval Notes: | Inspector: Fitzmaurice Mark Inspection ID:5164741 |
| Eval Division: | San Diego County Department of Env Health |
| Eval Program: | HW |
| Eval Source: | CERS |

Coordinates:

| | |
|---|---|
| Site ID: | 158070 |
| Facility Name: | ACCESS-LIFT EQUIPMENT |
| Env Int Type Code: | HWG |
| Program ID: | 10371832 |

**COUNTY DPLU, LAKESIDE'S RIVERPARK (Continued)** **S108407014**

Coord Name: Not reported
Ref Point Type Desc: Center of a facility or station.
Latitude: 32.859970
Longitude: -116.930020

Affiliation:
Affiliation Type Desc: Operator
Entity Name: ACCESS LIFT EQUIPMENT
Entity Title: Not reported
Affiliation Address: Not reported
Affiliation City: Not reported
Affiliation State: Not reported
Affiliation Country: Not reported
Affiliation Zip: Not reported
Affiliation Phone: (619) 443-0644

Affiliation Type Desc: Facility Mailing Address
Entity Name: Mailing Address
Entity Title: Not reported
Affiliation Address: 12124 INDUSTRY RD
Affiliation City: LAKESIDE
Affiliation State: CA
Affiliation Country: Not reported
Affiliation Zip: 92040
Affiliation Phone: Not reported

Affiliation Type Desc: Legal Owner
Entity Name: ACCESS LIFT EQUIPMENT LLC
Entity Title: Not reported
Affiliation Address: 12124 INDUSTRY RD
Affiliation City: LAKESIDE
Affiliation State: CA
Affiliation Country: United States
Affiliation Zip: 92040
Affiliation Phone: (866) 709-0820

Affiliation Type Desc: Parent Corporation
Entity Name: ACCESS LIFT EQUIPMENT
Entity Title: Not reported
Affiliation Address: Not reported
Affiliation City: Not reported
Affiliation State: Not reported
Affiliation Country: Not reported
Affiliation Zip: Not reported
Affiliation Phone: Not reported

Affiliation Type Desc: Environmental Contact
Entity Name: Brandon Smith
Entity Title: Not reported
Affiliation Address: 12124 INDUSTRY RD
Affiliation City: LAKESIDE
Affiliation State: CA
Affiliation Country: Not reported
Affiliation Zip: 92040
Affiliation Phone: Not reported

Affiliation Type Desc: Identification Signer

**COUNTY DPLU, LAKESIDE'S RIVERPARK (Continued)** **S108407014**

Entity Name: brandon smith
Entity Title: SERVICE MANAGER
Affiliation Address: Not reported
Affiliation City: Not reported
Affiliation State: Not reported
Affiliation Country: Not reported
Affiliation Zip: Not reported
Affiliation Phone: Not reported

Affiliation Type Desc: CUPA District
Entity Name: San Diego County Env Health
Entity Title: Not reported
Affiliation Address: PO Box 129261
Affiliation City: San Diego
Affiliation State: CA
Affiliation Country: Not reported
Affiliation Zip: 92112-9261
Affiliation Phone: (858) 505-6880

Affiliation Type Desc: Document Preparer
Entity Name: Brandon Smith
Entity Title: Not reported
Affiliation Address: Not reported
Affiliation City: Not reported
Affiliation State: Not reported
Affiliation Country: Not reported
Affiliation Zip: Not reported
Affiliation Phone: Not reported

Name: COUNTY DPLU, LAKESIDE'S RIVERPARK
Address: 12124 INDUSTRY RD
City,State,Zip: LAKESIDE, CA 92040
Site ID: 240400
CERS ID: SLT19724921
CERS Description: Cleanup Program Site

Affiliation:
Affiliation Type Desc: Local Agency Caseworker
Entity Name: JAMES CLAY - SAN DIEGO COUNTY LOP
Entity Title: Not reported
Affiliation Address: P.O. Box 129261
Affiliation City: San Diego
Affiliation State: CA
Affiliation Country: Not reported
Affiliation Zip: Not reported
Affiliation Phone: Not reported

Affiliation Type Desc: Local Agency Caseworker
Entity Name: Ellen Beacon - SAN DIEGO COUNTY LOP
Entity Title: Not reported
Affiliation Address: P.O. Box 129261
Affiliation City: San Diego
Affiliation State: CA
Affiliation Country: Not reported
Affiliation Zip: Not reported
Affiliation Phone: Not reported

**COUNTY DPLU, LAKESIDE'S RIVERPARK (Continued)** **S108407014**

HWTS:

| | |
|---|---|
| Name: | SUNRISE BOBCAT & HAULING INC |
| Address: | 12124 INDUSTRY RD |
| Address 2: | Not reported |
| City,State,Zip: | LAKESIDE, CA 920400000 |
| EPA ID: | CAL000230305 |
| Inactive Date: | 06/30/2015 |
| Create Date: | 02/19/2002 |
| Last Act Date: | 01/27/2016 |
| Mailing Name: | Not reported |
| Mailing Address: | 12124 INDUSTRY ROAD |
| Mailing Address 2: | Not reported |
| Mailing City,State,Zip: | LAKESIDE, CA 920400000 |
| Owner Name: | SUNRISE BOBCAT INC. |
| Owner Address: | 12124 INDUSTRY |
| Owner Address 2: | Not reported |
| Owner City,State,Zip: | LAKESIDE, CA 920400000 |
| Contact Name: | DON WIEHER/OWNER |
| Contact Address: | 14453 ORTEZ PLC |
| Contact Address 2: | Not reported |
| City,State,Zip: | POWAY, CA 920640000 |

NAICS:

| | |
|---|---|
| EPA ID: | CAL000230305 |
| Create Date: | 2002-03-14 16:36:29 |
| NAICS Code: | 811111 |
| NAICS Description: | General Automotive Repair |
| Issued EPA ID Date: | 2002-02-19 00:00:00 |
| Inactive Date: | 2015-06-30 00:00:00 |
| Facility Name: | SUNRISE BOBCAT & HAULING INC |
| Facility Address: | 12124 INDUSTRY RD |
| Facility Address 2: | Not reported |
| Facility City: | LAKESIDE |
| Facility County: | 37 |
| Facility State: | CA |
| Facility Zip: | 920400000 |

---

**AI423** **ACCESS LIFT EQUIPMENT** **RCRA NonGen / NLR** **1024870409**
**North** **12124 INDUSTRY RD** **CAL000439038**
**1/8-1/4** **LAKESIDE, CA 92040**
**0.216 mi.**
**1139 ft.** **Site 2 of 6 in cluster AI**

**Relative:**
**Lower**

**Actual:**
**392 ft.**

RCRA NonGen / NLR:

| | |
|---|---|
| Date form received by agency: | 2018-09-13 00:00:00.0 |
| Facility name: | ACCESS LIFT EQUIPMENT |
| Facility address: | 12124 INDUSTRY RD<br>LAKESIDE, CA 92040 |
| EPA ID: | CAL000439038 |
| Contact: | BRANDON SMITH |
| Contact address: | 12124 INDUSTRY RD<br>LAKESIDE, CA 92040 |
| Contact country: | Not reported |
| Contact telephone: | 619-443-0644 |
| Contact email: | BSMITH@ACCESS-LIFT.COM |
| EPA Region: | 09 |
| Classification: | Non-Generator |

**ACCESS LIFT EQUIPMENT (Continued)** **1024870409**

Description: Handler: Non-Generators do not presently generate hazardous waste

Owner/Operator Summary:

| | |
|---|---|
| Owner/operator name: | ACCESS LIFT EQUIPMENT LLC |
| Owner/operator address: | 2180 CARBAUGH AVE<br>CHAMBERSBERG, PA 17201 |
| Owner/operator country: | Not reported |
| Owner/operator telephone: | 866-709-0820 |
| Owner/operator email: | Not reported |
| Owner/operator fax: | Not reported |
| Owner/operator extension: | Not reported |
| Legal status: | Other |
| Owner/Operator Type: | Owner |
| Owner/Op start date: | Not reported |
| Owner/Op end date: | Not reported |

| | |
|---|---|
| Owner/operator name: | BRANDON SMITH |
| Owner/operator address: | 12124 INDUSTRY RD<br>LAKESIDE, CA 92040 |
| Owner/operator country: | Not reported |
| Owner/operator telephone: | 619-443-0644 |
| Owner/operator email: | Not reported |
| Owner/operator fax: | Not reported |
| Owner/operator extension: | Not reported |
| Legal status: | Other |
| Owner/Operator Type: | Operator |
| Owner/Op start date: | Not reported |
| Owner/Op end date: | Not reported |

Handler Activities Summary:

| | |
|---|---|
| U.S. importer of hazardous waste: | No |
| Mixed waste (haz. and radioactive): | No |
| Recycler of hazardous waste: | No |
| Transporter of hazardous waste: | Yes |
| Treater, storer or disposer of HW: | No |
| Underground injection activity: | No |
| On-site burner exemption: | No |
| Furnace exemption: | No |
| Used oil fuel burner: | No |
| Used oil processor: | No |
| User oil refiner: | No |
| Used oil fuel marketer to burner: | No |
| Used oil Specification marketer: | No |
| Used oil transfer facility: | No |
| Used oil transporter: | No |

Violation Status: No violations found

**AE424** **J P MARINE** **RCRA NonGen / NLR** **1024785881**
**NE** **10046 MAINE AVE** **CAL000008981**
**1/8-1/4** **LAKESIDE, CA 92040**
**0.223 mi.**
**1175 ft.** **Site 3 of 4 in cluster AE**

**Relative:**
**Higher**

**Actual:**
**402 ft.**

RCRA NonGen / NLR:

| | |
|---|---|
| Date form received by agency: | 1989-11-14 00:00:00.0 |
| Facility name: | J P MARINE |
| Facility address: | 10046 MAINE AVE<br>LAKESIDE, CA 92040-0000 |
| EPA ID: | CAL000008981 |
| Mailing address: | 9380 LAKE JENNINGS RD<br>LAKESIDE, CA 92040 |
| Contact: | LYNDA PODWOSKI PART OWNER |
| Contact address: | 9380 LAKE JENNINGS RD<br>LAKESIDE, CA 92040 |
| Contact country: | Not reported |
| Contact telephone: | 619-443-5708 |
| Contact email: | LPODWOSKI@YAHOO.COM |
| EPA Region: | 09 |
| Classification: | Non-Generator |
| Description: | Handler: Non-Generators do not presently generate hazardous waste |

Owner/Operator Summary:

| | |
|---|---|
| Owner/operator name: | PODWOSKI LEON JOE LYNDA |
| Owner/operator address: | 10046 MAINE AVE<br>LAKESIDE, CA 92040 |
| Owner/operator country: | Not reported |
| Owner/operator telephone: | 619-443-3320 |
| Owner/operator email: | Not reported |
| Owner/operator fax: | Not reported |
| Owner/operator extension: | Not reported |
| Legal status: | Other |
| Owner/Operator Type: | Owner |
| Owner/Op start date: | Not reported |
| Owner/Op end date: | Not reported |

| | |
|---|---|
| Owner/operator name: | LYNDA PODWOSKI PART OWNER |
| Owner/operator address: | 9380 LAKE JENNINGS RD<br>LAKESIDE, CA 92040 |
| Owner/operator country: | Not reported |
| Owner/operator telephone: | 619-443-5708 |
| Owner/operator email: | Not reported |
| Owner/operator fax: | Not reported |
| Owner/operator extension: | Not reported |
| Legal status: | Other |
| Owner/Operator Type: | Operator |
| Owner/Op start date: | Not reported |
| Owner/Op end date: | Not reported |

Handler Activities Summary:

| | |
|---|---|
| U.S. importer of hazardous waste: | No |
| Mixed waste (haz. and radioactive): | No |
| Recycler of hazardous waste: | No |
| Transporter of hazardous waste: | Yes |
| Treater, storer or disposer of HW: | No |
| Underground injection activity: | No |

**J P MARINE (Continued)** **1024785881**

| | |
|---|---|
| On-site burner exemption: | No |
| Furnace exemption: | No |
| Used oil fuel burner: | No |
| Used oil processor: | No |
| User oil refiner: | No |
| Used oil fuel marketer to burner: | No |
| Used oil Specification marketer: | No |
| Used oil transfer facility: | No |
| Used oil transporter: | No |

Violation Status: No violations found

---

**AE425** **JP MARINE** **San Diego Co. HMMD** **S104751400**
**NE** **10046 MAINE AV** **CERS HAZ WASTE** **N/A**
**1/8-1/4** **LAKESIDE, CA 92040** **CERS**
**0.223 mi.**
**1175 ft.** **Site 4 of 4 in cluster AE**

**Relative:**
**Higher**

**Actual:**
**402 ft.**

HMMD SAN DIEGO:

| | |
|---|---|
| Name: | JP MARINE |
| Address: | 10046 MAINE AVE |
| City,State,Zip: | LAKESIDE, CA 92040 |
| Permit Number: | Not reported |
| Business Type: | Not reported |
| EPA Id Number: | cal000008981 |
| APN: | Not reported |
| Last HMMD Inspection: | Not reported |
| Facility Telephone: | 619-443-3320 |
| Permit Status: | Permit Renewed |
| Permit Expiration: | Not reported |
| Date Last Updated: | 11/27/2019 |
| Facility Owner: | Not reported |
| Facility Mailing Address: | 10046 MAINE AV, LAKESIDE, CA 92040-3110 |
| Facility Mailing City: | Not reported |
| Facility Mailing State: | Not reported |
| Facility Mailing Zip: | Not reported |
| UST Owner: | N |
| Handle Regulated Hazmat: | Not reported |
| Own Or Operate UST: | Not reported |
| Subject To APSA: | Not reported |
| Generate Haz Waste: | Y |
| Treat Haz Waste: | N |
| Generate Medical Waste: | Not reported |

Inspection Violation:

| | |
|---|---|
| Record ID: | DEH2002-HUPFP-128009 |
| Permit Status: | Permit Renewed |
| Active Permit: | Y |
| Facility Id Number: | 37-000-128009 |
| Program Element: | Hazardous Materials Release Response Plans |
| Inspection Type: | Routine |
| Inspection Number: | 4213216 |
| Return To Compliance Date: | 2015-10-23T00:00:00.000 |
| Nov: | No |
| Violation Classification: | Minor |
| Underground Storage Tank Id: | Not reported |
| Container/Tank Id: | Not reported |
| Last Update: | 2019-11-27T01:46:37.000 |
| Inspection Date: | 2015-09-03T11:32:00.000 |

**JP MARINE (Continued)** **S104751400**

Violation Code: 1010002 HMBP not submitted to the CUPA in CERS. HSC 25508(a)(1)(A); HSC 25404(e)(4); 27 CCR 15188(a), (d)

Waste and Materials:

| | |
|---|---|
| Record ID: | DEH2002-HUPFP-128009 |
| Permit Status: | Permit Renewed |
| Active Permit: | Y |
| Child Record Id: | DEH2017-HWAST-0130054 |
| Trade Secret: | N |
| Hazardous Material Type: | Not reported |
| Last Updated: | 2018-04-24T02:31:51.000 |
| Chemical Name: | WASTE 221 WASTE OIL & MIXED OIL |
| Common Name: | WASTE 221 WASTE OIL & MIXED OIL |
| Case Number: | Not reported |

| | |
|---|---|
| Record ID: | DEH2002-HUPFP-128009 |
| Permit Status: | Permit Renewed |
| Active Permit: | Y |
| Child Record Id: | DEH2019-HWAST-0182248 |
| Trade Secret: | N |
| Hazardous Material Type: | Not reported |
| Last Updated: | 2019-11-27T01:46:37.000 |
| Chemical Name: | WASTE 221 WASTE OIL & MIXED OIL |
| Common Name: | WASTE 221 WASTE OIL & MIXED OIL |
| Case Number: | Not reported |

| | |
|---|---|
| Record ID: | DEH2002-HUPFP-128009 |
| Permit Status: | Permit Renewed |
| Active Permit: | Y |
| Child Record Id: | DEH2015-HWAST-0062841 |
| Trade Secret: | N |
| Hazardous Material Type: | Not reported |
| Last Updated: | 2016-04-14T02:32:10.000 |
| Chemical Name: | WASTE 221 WASTE OIL & MIXED OIL |
| Common Name: | WASTE 221 WASTE OIL & MIXED OIL |
| Case Number: | Not reported |

| | |
|---|---|
| Name: | JP MARINE |
| Address: | 10046 MAINE AV |
| City,State,Zip: | LAKESIDE, CA 92040 |
| Permit Number: | 128009 |
| Business Type: | 6HK26 |
| EPA Id Number: | CAL000018344 |
| APN: | 394-042-03-00 |
| Last HMMD Inspection: | 05/18/2012 |
| Facility Telephone: | 619-443-3320 |
| Permit Status: | OPEN |
| Permit Expiration: | 05/31/2013 |
| Date Last Updated: | 11/02/2012 |
| Facility Owner: | JOE PODWOSKI |
| Facility Mailing Address: | 10046 MAINE AV |
| Facility Mailing City: | LAKESIDE |
| Facility Mailing State: | CA |
| Facility Mailing Zip: | 92040-3110 |
| UST Owner: | Not reported |
| Handle Regulated Hazmat: | Y |

**JP MARINE (Continued)** **S104751400**

Own Or Operate UST: Not reported
Subject To APSA: Not reported
Generate Haz Waste: Y
Treat Haz Waste: Not reported
Generate Medical Waste: Not reported

Inventory Active Permits (not SQG Medical):
Permit Number: 128009
Update Date: 11/02/2012
Case Number: Not reported
Name: WASTE 213 HYDROCARBON SOLVENTS
Other Information: INDUSTRIAL SLVNT & CHEMCL
Material Waste: Waste
Hazardous Categories 1: Not reported
Hazardous Categories 2: Not reported

Permit Number: 128009
Update Date: 11/02/2012
Case Number: Not reported
Name: WASTE 221 WASTE OIL & MIXED OIL
Other Information: Not reported
Material Waste: Waste
Hazardous Categories 1: Not reported
Hazardous Categories 2: Not reported

Permit Number: 128009
Update Date: 11/02/2012
Case Number: Not reported
Name: WASTE 888 USED OIL FILTERS
Other Information: DRAINED USED OIL FILTER-VORTEX
Material Waste: Waste
Hazardous Categories 1: Not reported
Hazardous Categories 2: Not reported

CERS HAZ WASTE:
Name: JP MARINE
Address: 10046 MAINE AVE
City,State,Zip: LAKESIDE, CA 92040
Site ID: 126812
CERS ID: 10371787
CERS Description: Hazardous Waste Generator

CERS:
Name: JP MARINE
Address: 10046 MAINE AVE
City,State,Zip: LAKESIDE, CA 92040
Site ID: 126812
CERS ID: 10371787
CERS Description: Chemical Storage Facilities

Violations:
Site ID: 126812
Site Name: JP MARINE
Violation Date: 09-03-2015
Citation: HSC 6.95 25508(d) - California Health and Safety Code, Chapter 6.95, Section(s) 25508(d)

**JP MARINE (Continued)** **S104751400**

Violation Description: Failure to complete and/or electronically submit a business plan when storing/handling a hazardous material at or above reportable quantities.
Violation Notes: Returned to compliance on 10/23/2015.
Violation Division: San Diego County Department of Env Health
Violation Program: HMRRP
Violation Source: CERS

Evaluation:
Eval General Type: Compliance Evaluation Inspection
Eval Date: 08-15-2017
Violations Found: No
Eval Type: Routine done by local agency
Eval Notes: Inspector: Griffin Donelle Inspection ID:5731392
Eval Division: San Diego County Department of Env Health
Eval Program: HW
Eval Source: CERS

Eval General Type: Compliance Evaluation Inspection
Eval Date: 09-03-2015
Violations Found: No
Eval Type: Routine done by local agency
Eval Notes: Inspector: Griffin Donelle Inspection ID:4213216
Eval Division: San Diego County Department of Env Health
Eval Program: HW
Eval Source: CERS

Eval General Type: Compliance Evaluation Inspection
Eval Date: 08-15-2017
Violations Found: No
Eval Type: Routine done by local agency
Eval Notes: Inspector: Griffin Donelle Inspection ID:5731392
Eval Division: San Diego County Department of Env Health
Eval Program: HMRRP
Eval Source: CERS

Eval General Type: Compliance Evaluation Inspection
Eval Date: 09-03-2015
Violations Found: Yes
Eval Type: Routine done by local agency
Eval Notes: Inspector: Griffin Donelle Inspection ID:4213216
Eval Division: San Diego County Department of Env Health
Eval Program: HMRRP
Eval Source: CERS

Eval General Type: Compliance Evaluation Inspection
Eval Date: 11-26-2019
Violations Found: No
Eval Type: Routine done by local agency
Eval Notes: Inspector: Quintong Sean Inspection ID:6240477
Eval Division: San Diego County Department of Env Health
Eval Program: HW
Eval Source: CERS

Coordinates:
Site ID: 126812

**JP MARINE (Continued)** **S104751400**

Facility Name: JP MARINE
Env Int Type Code: HWG
Program ID: 10371787
Coord Name: Not reported
Ref Point Type Desc: Center of a facility or station.
Latitude: 32.861080
Longitude: -116.922400

Affiliation:
Affiliation Type Desc: CUPA District
Entity Name: San Diego County Env Health
Entity Title: Not reported
Affiliation Address: PO Box 129261
Affiliation City: San Diego
Affiliation State: CA
Affiliation Country: Not reported
Affiliation Zip: 92112-9261
Affiliation Phone: (858) 505-6880

Affiliation Type Desc: Environmental Contact
Entity Name: mary avastu,EHSIII
Entity Title: Not reported
Affiliation Address: 10046 MAINE AVE
Affiliation City: LAKESIDE
Affiliation State: CA
Affiliation Country: Not reported
Affiliation Zip: 92040
Affiliation Phone: Not reported

Affiliation Type Desc: Facility Mailing Address
Entity Name: Mailing Address
Entity Title: Not reported
Affiliation Address: 10046 MAINE AV
Affiliation City: LAKESIDE
Affiliation State: CA
Affiliation Country: Not reported
Affiliation Zip: 92040-3110
Affiliation Phone: Not reported

Affiliation Type Desc: Legal Owner
Entity Name: LEON J. PODWOSKI
Entity Title: Not reported
Affiliation Address: 9380 LAKE JENNINGS PARK RD
Affiliation City: LAKESIDE
Affiliation State: CA
Affiliation Country: United States
Affiliation Zip: 92040
Affiliation Phone: (619) 443-5708

Affiliation Type Desc: Operator
Entity Name: JOE PODWOSKI
Entity Title: Not reported
Affiliation Address: Not reported
Affiliation City: Not reported
Affiliation State: Not reported
Affiliation Country: Not reported
Affiliation Zip: Not reported

**JP MARINE (Continued)** **S104751400**

| | |
|---|---|
| Affiliation Phone: | (619) 443-5708 |
| Affiliation Type Desc: | Parent Corporation |
| Entity Name: | JP MARINE |
| Entity Title: | Not reported |
| Affiliation Address: | Not reported |
| Affiliation City: | Not reported |
| Affiliation State: | Not reported |
| Affiliation Country: | Not reported |
| Affiliation Zip: | Not reported |
| Affiliation Phone: | Not reported |

---

**AI426** **UNITED RENTALS INC #506** **RCRA NonGen / NLR** **1024799916**
**North** **12206 INDUSTRY RD** **CAL000214878**
**1/8-1/4** **LAKESIDE, CA 92040**
**0.235 mi.**
**1243 ft.** **Site 3 of 6 in cluster AI**

**Relative:**
**Lower**

**Actual:**
**392 ft.**

RCRA NonGen / NLR:

| | |
|---|---|
| Date form received by agency: | 1999-11-09 00:00:00.0 |
| Facility name: | UNITED RENTALS INC #506 |
| Facility address: | 12206 INDUSTRY RD<br>LAKESIDE, CA 92040-0000 |
| EPA ID: | CAL000214878 |
| Mailing address: | 791 E. 64TH AVE<br>DENVER, CO 80229 |
| Contact: | GRANT ZOLDOWSKI, PE |
| Contact address: | 791 EAST 64TH AVENUE<br>DENVER, CO 80229 |
| Contact country: | Not reported |
| Contact telephone: | 303-286-4394 |
| Contact email: | GZOLDOWS@UR.COM |
| EPA Region: | 09 |
| Classification: | Non-Generator |
| Description: | Handler: Non-Generators do not presently generate hazardous waste |

Owner/Operator Summary:

| | |
|---|---|
| Owner/operator name: | UNITED RENTALS (NORTH AMERICA), INC |
| Owner/operator address: | 100 FIRST STAMFORD PLACE SUITE 700<br>STAMFORD, CT 06902 |
| Owner/operator country: | Not reported |
| Owner/operator telephone: | 303-286-4394 |
| Owner/operator email: | Not reported |
| Owner/operator fax: | Not reported |
| Owner/operator extension: | Not reported |
| Legal status: | Other |
| Owner/Operator Type: | Owner |
| Owner/Op start date: | Not reported |
| Owner/Op end date: | Not reported |
| Owner/operator name: | GRANT ZOLDOWSKI, PE |
| Owner/operator address: | 791 EAST 64TH AVENUE<br>DENVER, CO 80229 |
| Owner/operator country: | Not reported |
| Owner/operator telephone: | 303-286-4394 |
| Owner/operator email: | Not reported |

**UNITED RENTALS INC #506 (Continued)** **1024799916**

Owner/operator fax: Not reported
Owner/operator extension: Not reported
Legal status: Other
Owner/Operator Type: Operator
Owner/Op start date: Not reported
Owner/Op end date: Not reported

Handler Activities Summary:
U.S. importer of hazardous waste: No
Mixed waste (haz. and radioactive): No
Recycler of hazardous waste: No
Transporter of hazardous waste: Yes
Treater, storer or disposer of HW: No
Underground injection activity: No
On-site burner exemption: No
Furnace exemption: No
Used oil fuel burner: No
Used oil processor: No
User oil refiner: No
Used oil fuel marketer to burner: No
Used oil Specification marketer: No
Used oil transfer facility: No
Used oil transporter: No

Violation Status: No violations found

---

**AI427** **US HI-REACH** **SAN DIEGO CO. SAM** **S103993768**
**North** **12206 INDUSTRY RD** **CPS-SLIC** **N/A**
**1/8-1/4** **LAKESIDE, CA 92040** **CERS**
**0.235 mi.**
**1243 ft.** **Site 4 of 6 in cluster AI**

**Relative:**
**Lower**

**Actual:**
**392 ft.**

SAN DIEGO CO. SAM:
Name: US HI-REACH
Address: 12206 INDUSTRY RD
City,State,Zip: LAKESIDE, CA 92040
Case Number: H36778-001
Agency: DEH Site Assessment & Mitigation
**Funding:** **Private - VAP**
Facility Type: Soils Only
Facility Status: Closed Case
Date: 12/23/2002
Date Began: 12/5/1996

CPS-SLIC:
Name: US HI-REACH
Address: 12206 INDUSTRY RD
City,State,Zip: LAKESIDE, CA 92040
Region: STATE
**Facility Status:** **Completed - Case Closed**
Status Date: 12/23/2002
Global Id: T0608169957
Lead Agency: SAN DIEGO COUNTY LOP
Lead Agency Case Number: H36778-001
Latitude: 32.86041
Longitude: -116.929451
Case Type: Cleanup Program Site
Case Worker: Not reported

**US HI-REACH (Continued)** **S103993768**

| | |
|---|---|
| Local Agency: | Not reported |
| RB Case Number: | Not reported |
| File Location: | Local Agency |
| Potential Media Affected: | Soil |
| Potential Contaminants of Concern: | Diesel |
| Site History: | Not reported |

Click here to access the California GeoTracker records for this facility:

CERS:

| | |
|---|---|
| Name: | US HI-REACH |
| Address: | 12206 INDUSTRY RD |
| City,State,Zip: | LAKESIDE, CA 92040 |
| Site ID: | 232036 |
| CERS ID: | T0608169957 |
| CERS Description: | Cleanup Program Site |

---

**AI428** **UNITED RENTALS BRANCH 506** **AST** **S105113125**
**North** **12206 INDUSTRY RD** **San Diego Co. HMMD** **N/A**
**1/8-1/4** **LAKESIDE, CA 92040** **CERS HAZ WASTE**
**0.235 mi.** **CERS TANKS**
**1243 ft.** **Site 5 of 6 in cluster AI** **CERS**

**Relative:**
**Lower**

**Actual:**
**392 ft.**

AST:

| | |
|---|---|
| Name: | UNITED RENTALS/HI REACH |
| Address: | 12206 INDUSTRY RD |
| City/Zip: | LAKESIDE, |
| Certified Unified Program Agencies: | San Diego |
| Owner: | UNITED RENTALS |
| Total Gallons: | 1750 |
| CERSID: | Not reported |
| Facility ID: | Not reported |
| Business Name: | Not reported |
| Phone: | Not reported |
| Fax: | Not reported |
| Mailing Address: | Not reported |
| Mailing Address City: | Not reported |
| Mailing Address State: | Not reported |
| Mailing Address Zip Code: | Not reported |
| Operator Name: | Not reported |
| Operator Phone: | Not reported |
| Owner Phone: | Not reported |
| Owner Mail Address: | Not reported |
| Owner State: | Not reported |
| Owner Zip Code: | Not reported |
| Owner Country: | Not reported |
| Property Owner Name: | Not reported |
| Property Owner Phone: | Not reported |
| Property Owner Mailing Address: | Not reported |
| Property Owner City: | Not reported |
| Property Owner Stat : | Not reported |
| Property Owner Zip Code: | Not reported |
| Property Owner Country: | Not reported |
| EPAID: | Not reported |

HMMD SAN DIEGO:

| | |
|---|---|
| Name: | UNITED RENTALS/HI REACH |

**UNITED RENTALS BRANCH 506 (Continued)** **S105113125**

| | |
|---|---|
| Address: | 12206 INDUSTRY RD |
| City,State,Zip: | LAKESIDE, CA 92040 |
| Permit Number: | 136778 |
| Business Type: | 6HK70 |
| EPA Id Number: | CAL000214878 |
| APN: | 394-011-32-00 |
| Last HMMD Inspection: | 05/17/2012 |
| Facility Telephone: | 619-390-6800 |
| Permit Status: | OPEN |
| Permit Expiration: | 11/30/2013 |
| Date Last Updated: | 11/02/2012 |
| Facility Owner: | UNITED RENTALS |
| Facility Mailing Address: | 12206 INDUSTRY RD |
| Facility Mailing City: | LAKESIDE |
| Facility Mailing State: | CA |
| Facility Mailing Zip: | 92040 |
| UST Owner: | Not reported |
| Handle Regulated Hazmat: | Y |
| Own Or Operate UST: | Not reported |
| Subject To APSA: | Y |
| Generate Haz Waste: | Y |
| Treat Haz Waste: | Not reported |
| Generate Medical Waste: | Not reported |

Inventory Active Permits (not SQG Medical):

| | |
|---|---|
| Permit Number: | 136778 |
| Update Date: | 11/02/2012 |
| Case Number: | 74-86-2 |
| Name: | ACETYLENE GAS |
| Other Information: | Not reported |
| Material Waste: | Material |
| Hazardous Categories 1: | FIRE |
| Hazardous Categories 2: | PRESSURE RELEASE |

| | |
|---|---|
| Permit Number: | 136778 |
| Update Date: | 11/02/2012 |
| Case Number: | 124-38-9 |
| Name: | CARBON DIOXIDE GAS |
| Other Information: | Not reported |
| Material Waste: | Material |
| Hazardous Categories 1: | PRESSURE RELEASE |
| Hazardous Categories 2: | ACUTE |

| | |
|---|---|
| Permit Number: | 136778 |
| Update Date: | 11/02/2012 |
| Case Number: | 68476-34-6 |
| Name: | DIESEL FUEL |
| Other Information: | Not reported |
| Material Waste: | Material |
| Hazardous Categories 1: | FIRE |
| Hazardous Categories 2: | CHRONIC |

| | |
|---|---|
| Permit Number: | 136778 |
| Update Date: | 11/02/2012 |
| Case Number: | 8006-61-9 |
| Name: | GASOLINE |
| Other Information: | REGULAR UNLEADED |
| Material Waste: | Material |

**UNITED RENTALS BRANCH 506 (Continued)** **S105113125**

Hazardous Categories 1: FIRE
Hazardous Categories 2: CHRONIC

Permit Number: 136778
Update Date: 11/02/2012
Case Number: 8002-05-9
Name: OILS, LUBRICATING (HYDRAULIC & MOTOR OIL W40)
Other Information: Not reported
Material Waste: Material
Hazardous Categories 1: FIRE
Hazardous Categories 2: ACUTE

Permit Number: 136778
Update Date: 11/02/2012
Case Number: 7782-44-7
Name: OXYGEN GAS
Other Information: Not reported
Material Waste: Material
Hazardous Categories 1: FIRE
Hazardous Categories 2: PRESSURE RELEASE

Permit Number: 136778
Update Date: 11/02/2012
Case Number: 74-98-6
Name: PROPANE (LPG)
Other Information: Not reported
Material Waste: Material
Hazardous Categories 1: FIRE
Hazardous Categories 2: PRESSURE RELEASE

Permit Number: 136778
Update Date: 11/02/2012
Case Number: Not reported
Name: WASTE 135 UNSPECIFIED AQUEOUS SOL'N
Other Information: PARTS WASHER
Material Waste: Waste
Hazardous Categories 1: Not reported
Hazardous Categories 2: Not reported

Permit Number: 136778
Update Date: 11/02/2012
Case Number: Not reported
Name: WASTE 212 OXYGENATED SOLVENTS
Other Information: DIESEL & GASOLINE
Material Waste: Waste
Hazardous Categories 1: Not reported
Hazardous Categories 2: Not reported

Permit Number: 136778
Update Date: 11/02/2012
Case Number: Not reported
Name: WASTE 221 WASTE OIL & MIXED OIL
Other Information: Not reported
Material Waste: Waste
Hazardous Categories 1: Not reported
Hazardous Categories 2: Not reported

**UNITED RENTALS BRANCH 506 (Continued)** **S105113125**

Permit Number: 136778
Update Date: 11/02/2012
Case Number: Not reported
Name: WASTE 223 UNSPEC OIL CONTAINING WASTE
Other Information: WASTE OILY ABSORBENT & GLASS BEAD BLAST WASTE
Material Waste: Waste
Hazardous Categories 1: Not reported
Hazardous Categories 2: Not reported

Permit Number: 136778
Update Date: 11/02/2012
Case Number: Not reported
Name: WASTE 343 UNSPEC ORGANIC LIQUID MIXTURE
Other Information: WASTE ANTIFREEZE
Material Waste: Waste
Hazardous Categories 1: Not reported
Hazardous Categories 2: Not reported

Permit Number: 136778
Update Date: 11/02/2012
Case Number: Not reported
Name: WASTE 444 USED BATTERIES
Other Information: BRODINGS
Material Waste: Waste
Hazardous Categories 1: Not reported
Hazardous Categories 2: Not reported

Permit Number: 136778
Update Date: 11/02/2012
Case Number: Not reported
Name: WASTE 451 DEGREASING SLUDGE
Other Information: WASH RACK SUMP
Material Waste: Waste
Hazardous Categories 1: Not reported
Hazardous Categories 2: Not reported

Permit Number: 136778
Update Date: 11/02/2012
Case Number: Not reported
Name: WASTE 888 USED OIL FILTERS
Other Information: Not reported
Material Waste: Waste
Hazardous Categories 1: Not reported
Hazardous Categories 2: Not reported

Violations Active Permits:
Permit Number: 136778
Update Date: 11/02/2012
Inspection Date: 03/04/2003
Violation Code: 6HV0202
Violation: WASTE CONTAINER W/O LABELS
Violation Citation: Hazardous waste containers &/or tanks are missing labels, accumulation date and/or are improperly labeled. CCR 66262.34(a)(2); 66262.34(a)(3) & 66262.34(f)
Activity: ACTIVE

Permit Number: 136778

**UNITED RENTALS BRANCH 506 (Continued)** **S105113125**

| | |
|---|---|
| Update Date: | 11/02/2012 |
| Inspection Date: | 03/04/2003 |
| Violation Code: | 6HV0209 |
| Violation: | WASTE ONSITE >90/180/270 DAYS |
| Violation Citation: | Hazardous waste is stored in excess of allowable time period (90 days) without a State permit or written variance. CCR 25201(a) & 66262.34(a)&( c) |
| Activity: | ACTIVE |
| | |
| Permit Number: | 136778 |
| Update Date: | 11/02/2012 |
| Inspection Date: | 09/24/2004 |
| Violation Code: | 6HV0133 |
| Violation: | MANIFEST COPY NOT SENT TO DTSC |
| Violation Citation: | Generator of hazardous waste has not sent the appropriate copy of the manifest to DTSC/Cal-EPA. CCR 66262.23(a)(4) |
| Activity: | ACTIVE |
| | |
| Permit Number: | 136778 |
| Update Date: | 11/02/2012 |
| Inspection Date: | 09/24/2004 |
| Violation Code: | 6HV0209 |
| Violation: | WASTE ONSITE >90/180/270 DAYS |
| Violation Citation: | Hazardous waste is stored in excess of allowable time period (90 days) without a State permit or written variance. CCR 25201(a) & 66262.34(a)&( c) |
| Activity: | ACTIVE |
| | |
| Permit Number: | 136778 |
| Update Date: | 11/02/2012 |
| Inspection Date: | 09/03/2009 |
| Violation Code: | 6HV0135 |
| Violation: | MANIFESTS/RECEIPTS FOR 3 YEARS NOT ONSIT |
| Violation Citation: | Hazardous waste manifests/receipts for 3 years are not maintained onsite to document proper disposal of hazardous waste. CCR 66262.40(a) & 25160.2(b)(3) |
| Activity: | ACTIVE |
| | |
| Permit Number: | 136778 |
| Update Date: | 11/02/2012 |
| Inspection Date: | 10/03/2007 |
| Violation Code: | 6HV1601 |
| Violation: | HAZWASTE TANKS W/O P.E. ASSESSMENT |
| Violation Citation: | Failed to obtain a P.E. assessment for hazardous waste tank system. 66265.191(a) or 66265.192(a) |
| Activity: | ACTIVE |
| | |
| Permit Number: | 136778 |
| Update Date: | 11/02/2012 |
| Inspection Date: | 05/17/2012 |
| Violation Code: | 6HV5103 |
| Violation: | SPCC PLAN NOT PREPARED |
| Violation Citation: | Failed to prepare a Spill Prevention Control and Countermeasures Plan. 25270.4.5(a), 25270.5 & 25270.12(a) [ref. CFR 112.3] |
| Activity: | ACTIVE |
| | |
| Permit Number: | 136778 |

**UNITED RENTALS BRANCH 506 (Continued)** **S105113125**

| | |
|---|---|
| Update Date: | 11/02/2012 |
| Inspection Date: | 03/06/2006 |
| Violation Code: | 6HV0202 |
| Violation: | WASTE CONTAINER W/O LABELS |
| Violation Citation: | Hazardous waste containers &/or tanks are missing labels, accumulation date and/or are improperly labeled. CCR 66262.34(a)(2); 66262.34(a)(3) & 66262.34(f) |
| Activity: | ACTIVE |
| | |
| Permit Number: | 136778 |
| Update Date: | 11/02/2012 |
| Inspection Date: | 03/06/2006 |
| Violation Code: | 6HV1601 |
| Violation: | HAZWASTE TANKS W/O P.E. ASSESSMENT |
| Violation Citation: | Failed to obtain a P.E. assessment for hazardous waste tank system. 66265.191(a) or 66265.192(a) |
| Activity: | ACTIVE |
| | |
| Permit Number: | 136778 |
| Update Date: | 11/02/2012 |
| Inspection Date: | 03/06/2006 |
| Violation Code: | 6HV1605 |
| Violation: | NO DAILY TANK INSPECTION/LOG |
| Violation Citation: | Failed to inspect and/or document daily HW tank system inspections. 66265.195 ( c) |
| Activity: | ACTIVE |
| | |
| Name: | UNITED RENTALS BRANCH 506 |
| Address: | 12206 INDUSTRY RD |
| City,State,Zip: | LAKESIDE, CA 92040 |
| Permit Number: | Not reported |
| Business Type: | Not reported |
| EPA Id Number: | CAL000214878 |
| APN: | Not reported |
| Last HMMD Inspection: | Not reported |
| Facility Telephone: | 619-390-6800 |
| Permit Status: | Permit Renewed |
| Permit Expiration: | Not reported |
| Date Last Updated: | 12/21/2019 |
| Facility Owner: | Not reported |
| Facility Mailing Address: | 791 East 64th Avenue, Denver, CO 80229 |
| Facility Mailing City: | Not reported |
| Facility Mailing State: | Not reported |
| Facility Mailing Zip: | Not reported |
| UST Owner: | N |
| Handle Regulated Hazmat: | Not reported |
| Own Or Operate UST: | Not reported |
| Subject To APSA: | Not reported |
| Generate Haz Waste: | Y |
| Treat Haz Waste: | N |
| Generate Medical Waste: | Not reported |

Inspection Violation:

| | |
|---|---|
| Record ID: | DEH2002-HUPFP-136778 |
| Permit Status: | Permit Renewed |
| Active Permit: | Y |
| Facility Id Number: | 37-000-136778 |

**UNITED RENTALS BRANCH 506 (Continued)** **S105113125**

| | |
|---|---|
| Program Element: | Hazardous Waste Generator |
| Inspection Type: | Routine |
| Inspection Number: | 4519316 |
| Return To Compliance Date: | 2015-11-25T00:00:00.000 |
| Nov: | Yes |
| Violation Classification: | Class I |
| Underground Storage Tank Id: | Not reported |
| Container/Tank Id: | Not reported |
| Last Update: | 2019-12-21T07:04:24.000 |
| Inspection Date: | 2015-07-27T00:00:00.000 |
| Violation Code: | 3010001 Unified Program Facility (UPF) permit not obtained for the generation of hazardous waste. HSC 25404.1; SDCC 68.905 |

| | |
|---|---|
| Record ID: | DEH2002-HUPFP-136778 |
| Permit Status: | Permit Renewed |
| Active Permit: | Y |
| Facility Id Number: | 37-000-136778 |
| Program Element: | Hazardous Materials Release Response Plans |
| Inspection Type: | Re-inspection |
| Inspection Number: | 5375078 |
| Return To Compliance Date: | 2015-10-28T00:00:00.000 |
| Nov: | Yes |
| Violation Classification: | Class II |
| Underground Storage Tank Id: | Not reported |
| Container/Tank Id: | Not reported |
| Last Update: | 2019-12-21T07:04:24.000 |
| Inspection Date: | 2015-10-28T13:12:00.000 |
| Violation Code: | 1010001 HMBP not established/ implemented. HSC 25505(a) and 25507(a) |

| | |
|---|---|
| Record ID: | DEH2002-HUPFP-136778 |
| Permit Status: | Permit Renewed |
| Active Permit: | Y |
| Facility Id Number: | 37-000-136778 |
| Program Element: | Hazardous Materials Release Response Plans |
| Inspection Type: | Routine |
| Inspection Number: | 5769371 |
| Return To Compliance Date: | 2018-01-26T00:00:00.000 |
| Nov: | Yes |
| Violation Classification: | Class I |
| Underground Storage Tank Id: | Not reported |
| Container/Tank Id: | Not reported |
| Last Update: | 2019-12-21T07:04:24.000 |
| Inspection Date: | 2017-08-14T15:28:00.000 |
| Violation Code: | HMD1001 Unified Program Facility permit not obtained for hazardous materials. SDCC 68.905; 68.906, 68.907 |

| | |
|---|---|
| Record ID: | DEH2002-HUPFP-136778 |
| Permit Status: | Permit Renewed |
| Active Permit: | Y |
| Facility Id Number: | 37-000-136778 |
| Program Element: | Hazardous Waste Generator |
| Inspection Type: | Re-inspection |
| Inspection Number: | 5894419 |
| Return To Compliance Date: | 2018-02-12T00:00:00.000 |
| Nov: | No |
| Violation Classification: | Minor |
| Underground Storage Tank Id: | Not reported |

**UNITED RENTALS BRANCH 506 (Continued)** **S105113125**

| | |
|---|---|
| Container/Tank Id: | Not reported |
| Last Update: | 2019-12-21T07:04:24.000 |
| Inspection Date: | 2018-01-26T15:59:00.000 |
| Violation Code: | 3030007 Failed to properly label/date hazardous waste container &/or tank. 22 CCR 66262.34(f) |
| | |
| Record ID: | DEH2002-HUPFP-136778 |
| Permit Status: | Permit Renewed |
| Active Permit: | Y |
| Facility Id Number: | 37-000-136778 |
| Program Element: | Hazardous Waste Generator |
| Inspection Type: | Routine |
| Inspection Number: | 4519316 |
| Return To Compliance Date: | 2016-06-16T00:00:00.000 |
| Nov: | No |
| Violation Classification: | Minor |
| Underground Storage Tank Id: | Not reported |
| Container/Tank Id: | Not reported |
| Last Update: | 2019-12-21T07:04:24.000 |
| Inspection Date: | 2015-07-27T00:00:00.000 |
| Violation Code: | HMD0216 Failed to label hazardous material container within 10 days after the container was discovered to be mislabeled or inadequately labeled. HSC 25124(b)(3)(A); 22 CCR 66262.34(f) |
| | |
| Record ID: | DEH2002-HUPFP-136778 |
| Permit Status: | Permit Renewed |
| Active Permit: | Y |
| Facility Id Number: | 37-000-136778 |
| Program Element: | Aboveground Petroleum Storage Act |
| Inspection Type: | Re-inspection |
| Inspection Number: | 5894419 |
| Return To Compliance Date: | 2018-02-01T00:00:00.000 |
| Nov: | No |
| Violation Classification: | Class II |
| Underground Storage Tank Id: | Not reported |
| Container/Tank Id: | Not reported |
| Last Update: | 2019-12-21T07:04:24.000 |
| Inspection Date: | 2018-01-26T15:59:00.000 |
| Violation Code: | 4010021 Failed to have record of inspections and integrity tests signed by the appropriate supervisor or inspector, keep written procedures and records of inspections and integrity tests for at least three years, and/or keep comparison records. (40 CFR 112.7(e), 112.8(c)(6).) HSC 25270.4.5(a) |
| | |
| Record ID: | DEH2002-HUPFP-136778 |
| Permit Status: | Permit Renewed |
| Active Permit: | Y |
| Facility Id Number: | 37-000-136778 |
| Program Element: | Hazardous Materials Release Response Plans |
| Inspection Type: | Routine |
| Inspection Number: | 5769371 |
| Return To Compliance Date: | 2018-01-26T00:00:00.000 |
| Nov: | No |
| Violation Classification: | Minor |
| Underground Storage Tank Id: | Not reported |
| Container/Tank Id: | Not reported |
| Last Update: | 2019-12-21T07:04:24.000 |

**UNITED RENTALS BRANCH 506 (Continued)** **S105113125**

| | |
|---|---|
| Inspection Date: | 2017-08-14T15:28:00.000 |
| Violation Code: | 1010004 Chemical inventory incomplete or not submitted in CERS. HSC 25505(a)(1); 25507(a); 25508(a)(1)(A); 25508.1(a-b); 19 CCR 2654 (a) or (d) |
| Record ID: | DEH2002-HUPFP-136778 |
| Permit Status: | Permit Renewed |
| Active Permit: | Y |
| Facility Id Number: | 37-000-136778 |
| Program Element: | Hazardous Waste Generator |
| Inspection Type: | Routine |
| Inspection Number: | 4519316 |
| Return To Compliance Date: | 2016-09-07T00:00:00.000 |
| Nov: | No |
| Violation Classification: | Minor |
| Underground Storage Tank Id: | Not reported |
| Container/Tank Id: | Not reported |
| Last Update: | 2019-12-21T07:04:24.000 |
| Inspection Date: | 2015-07-27T00:00:00.000 |
| Violation Code: | 3010010 Failed to maintain uniform hazardous waste manifest, consolidated manifest, or bills of lading copies for 3 years. HSC 25160.2(b)(3), 25185(a)(4); 22 CCR 66262.40(a) |
| Record ID: | DEH2002-HUPFP-136778 |
| Permit Status: | Permit Renewed |
| Active Permit: | Y |
| Facility Id Number: | 37-000-136778 |
| Program Element: | Hazardous Waste Generator |
| Inspection Type: | Routine |
| Inspection Number: | 4519316 |
| Return To Compliance Date: | 2016-09-07T00:00:00.000 |
| Nov: | No |
| Violation Classification: | Minor |
| Underground Storage Tank Id: | Not reported |
| Container/Tank Id: | Not reported |
| Last Update: | 2019-12-21T07:04:24.000 |
| Inspection Date: | 2015-07-27T00:00:00.000 |
| Violation Code: | 3020001 Failed to ensure employees are trained for hazardous waste handling, compliance with regulations, and emergency response procedures. (40 CFR 262.34(d)(5)(iii).) 22 CCR 66262.34(d)(2) |
| Record ID: | DEH2002-HUPFP-136778 |
| Permit Status: | Permit Renewed |
| Active Permit: | Y |
| Facility Id Number: | 37-000-136778 |
| Program Element: | Hazardous Waste Generator |
| Inspection Type: | Routine |
| Inspection Number: | 5769371 |
| Return To Compliance Date: | 2017-08-14T00:00:00.000 |
| Nov: | No |
| Violation Classification: | Class II |
| Underground Storage Tank Id: | Not reported |
| Container/Tank Id: | Not reported |
| Last Update: | 2019-12-21T07:04:24.000 |
| Inspection Date: | 2017-08-14T15:28:00.000 |
| Violation Code: | 3030007 Failed to properly label/date hazardous waste container &/or tank. 22 CCR 66262.34(f) |

**UNITED RENTALS BRANCH 506 (Continued)** **S105113125**

| | |
|---|---|
| Record ID: | DEH2002-HUPFP-136778 |
| Permit Status: | Permit Renewed |
| Active Permit: | Y |
| Facility Id Number: | 37-000-136778 |
| Program Element: | Hazardous Waste Generator |
| Inspection Type: | Routine |
| Inspection Number: | 5769371 |
| Return To Compliance Date: | 2018-01-26T00:00:00.000 |
| Nov: | Yes |
| Violation Classification: | Class I |
| Underground Storage Tank Id: | Not reported |
| Container/Tank Id: | Not reported |
| Last Update: | 2019-12-21T07:04:24.000 |
| Inspection Date: | 2017-08-14T15:28:00.000 |
| Violation Code: | HMD0131 Unified Program Facility Permit not obtained &/or maintained for the generation of hazardous waste. HSC 25404.1; SDCC 68.905 |

| | |
|---|---|
| Record ID: | DEH2002-HUPFP-136778 |
| Permit Status: | Permit Renewed |
| Active Permit: | Y |
| Facility Id Number: | 37-000-136778 |
| Program Element: | Hazardous Waste Generator |
| Inspection Type: | Re-inspection |
| Inspection Number: | 5894419 |
| Return To Compliance Date: | 2018-02-09T00:00:00.000 |
| Nov: | No |
| Violation Classification: | Minor |
| Underground Storage Tank Id: | Not reported |
| Container/Tank Id: | Not reported |
| Last Update: | 2019-12-21T07:04:24.000 |
| Inspection Date: | 2018-01-26T15:59:00.000 |
| Violation Code: | 3030058 Failed to mark date on empty container larger than 5 gallons &/or manage it within one year. 22 CCR 66261.7(f) |

| | |
|---|---|
| Record ID: | DEH2002-HUPFP-136778 |
| Permit Status: | Permit Renewed |
| Active Permit: | Y |
| Facility Id Number: | 37-000-136778 |
| Program Element: | Hazardous Waste Generator |
| Inspection Type: | Routine |
| Inspection Number: | 6239308 |
| Return To Compliance Date: | 2019-12-19T00:00:00.000 |
| Nov: | No |
| Violation Classification: | Class II |
| Underground Storage Tank Id: | Not reported |
| Container/Tank Id: | Not reported |
| Last Update: | 2019-12-21T07:04:24.000 |
| Inspection Date: | 2019-11-06T00:00:00.000 |
| Violation Code: | 3030005 Failed to make a proper waste determination. 22 CCR 66262.11, 66262.40(c) |

| | |
|---|---|
| Record ID: | DEH2002-HUPFP-136778 |
| Permit Status: | Permit Renewed |
| Active Permit: | Y |
| Facility Id Number: | 37-000-136778 |
| Program Element: | Aboveground Petroleum Storage Act |
| Inspection Type: | Routine |

**UNITED RENTALS BRANCH 506 (Continued)** **S105113125**

Inspection Number: 4519316
Return To Compliance Date: 2016-09-07T00:00:00.000
Nov: No
Violation Classification: Class II
Underground Storage Tank Id: Not reported
Container/Tank Id: Not reported
Last Update: 2019-12-21T07:04:24.000
Inspection Date: 2015-07-27T00:00:00.000
Violation Code: 4010001 Failed to prepare and implement a written spill prevention control and countermeasures (SPCC) Plan in accordance with 40 CFR Part 112 (sec. 112.3). HSC 25270.4.5(a)

Record ID: DEH2002-HUPFP-136778
Permit Status: Permit Renewed
Active Permit: Y
Facility Id Number: 37-000-136778
Program Element: Aboveground Petroleum Storage Act
Inspection Type: Routine
Inspection Number: 5769371
Return To Compliance Date: 2018-01-26T00:00:00.000
Nov: No
Violation Classification: Class II
Underground Storage Tank Id: Not reported
Container/Tank Id: Not reported
Last Update: 2019-12-21T07:04:24.000
Inspection Date: 2017-08-14T15:28:00.000
Violation Code: 4010021 Failure to conduct required inspections and tests in accordance with written procedures developed for the facility; failure to keep written procedures and a record of the signed inspections and tests with the SPCC Plan for a period of 3 years. (40 CFR 112.7(e).) HSC 25270.4.5(a)

Record ID: DEH2002-HUPFP-136778
Permit Status: Permit Renewed
Active Permit: Y
Facility Id Number: 37-000-136778
Program Element: Aboveground Petroleum Storage Act
Inspection Type: Routine
Inspection Number: 6239308
Return To Compliance Date: 2019-12-19T00:00:00.000
Nov: No
Violation Classification: Minor
Underground Storage Tank Id: Not reported
Container/Tank Id: Not reported
Last Update: 2019-12-21T07:04:24.000
Inspection Date: 2019-11-06T00:00:00.000
Violation Code: 4010009 Failed to perform and properly document a five-year review of the SPCC Plan. (40 CFR 112.5(b).) HSC 25270.4.5(a)

Record ID: DEH2002-HUPFP-136778
Permit Status: Permit Renewed
Active Permit: Y
Facility Id Number: 37-000-136778
Program Element: Aboveground Petroleum Storage Act
Inspection Type: Routine
Inspection Number: 6239308
Return To Compliance Date: 2019-12-04T00:00:00.000

**UNITED RENTALS BRANCH 506 (Continued)** **S105113125**

| | |
|---|---|
| Nov: | No |
| Violation Classification: | Minor |
| Underground Storage Tank Id: | Not reported |
| Container/Tank Id: | Not reported |
| Last Update: | 2019-12-21T07:04:24.000 |
| Inspection Date: | 2019-11-06T00:00:00.000 |
| Violation Code: | 4010021 Failed to have record of inspections and integrity tests signed by the appropriate supervisor or inspector, keep written procedures and records of inspections and integrity tests for at least three years, and/or keep comparison records. (40 CFR 112.7(e), 112.8(c)(6).) HSC 25270.4.5(a) |
| Record ID: | DEH2002-HUPFP-136778 |
| Permit Status: | Permit Renewed |
| Active Permit: | Y |
| Facility Id Number: | 37-000-136778 |
| Program Element: | Hazardous Materials Release Response Plans |
| Inspection Type: | Routine |
| Inspection Number: | 4519316 |
| Return To Compliance Date: | 2015-10-28T00:00:00.000 |
| Nov: | No |
| Violation Classification: | Minor |
| Underground Storage Tank Id: | Not reported |
| Container/Tank Id: | Not reported |
| Last Update: | 2019-12-21T07:04:24.000 |
| Inspection Date: | 2015-07-27T00:00:00.000 |
| Violation Code: | 1010001 HMBP not established/ implemented. HSC 25505(a) and 25507(a) |
| Record ID: | DEH2002-HUPFP-136778 |
| Permit Status: | Permit Renewed |
| Active Permit: | Y |
| Facility Id Number: | 37-000-136778 |
| Program Element: | Hazardous Materials Release Response Plans |
| Inspection Type: | Routine |
| Inspection Number: | 4519316 |
| Return To Compliance Date: | 2015-11-25T00:00:00.000 |
| Nov: | Yes |
| Violation Classification: | Class I |
| Underground Storage Tank Id: | Not reported |
| Container/Tank Id: | Not reported |
| Last Update: | 2019-12-21T07:04:24.000 |
| Inspection Date: | 2015-07-27T00:00:00.000 |
| Violation Code: | HMD1001 Unified Program Facility permit not obtained for hazardous materials. SDCC 68.905 |
| Record ID: | DEH2002-HUPFP-136778 |
| Permit Status: | Permit Renewed |
| Active Permit: | Y |
| Facility Id Number: | 37-000-136778 |
| Program Element: | Hazardous Materials Release Response Plans |
| Inspection Type: | Re-inspection |
| Inspection Number: | 5894419 |
| Return To Compliance Date: | 2018-02-12T00:00:00.000 |
| Nov: | No |
| Violation Classification: | Class II |
| Underground Storage Tank Id: | Not reported |
| Container/Tank Id: | Not reported |

**UNITED RENTALS BRANCH 506 (Continued)** **S105113125**

| | |
|---|---|
| Last Update: | 2019-12-21T07:04:24.000 |
| Inspection Date: | 2018-01-26T15:59:00.000 |
| Violation Code: | 1010005 Site map not submitted in CERS or not sufficient. HSC 25505(a)(2); 25508.1(f); 19 CCR 2652(a)(3) |
| | |
| Record ID: | DEH2002-HUPFP-136778 |
| Permit Status: | Permit Renewed |
| Active Permit: | Y |
| Facility Id Number: | 37-000-136778 |
| Program Element: | Hazardous Materials Release Response Plans |
| Inspection Type: | Re-inspection |
| Inspection Number: | 5894419 |
| Return To Compliance Date: | 2018-02-15T00:00:00.000 |
| Nov: | Yes |
| Violation Classification: | Class I |
| Underground Storage Tank Id: | Not reported |
| Container/Tank Id: | Not reported |
| Last Update: | 2019-12-21T07:04:24.000 |
| Inspection Date: | 2018-01-26T15:59:00.000 |
| Violation Code: | HMD1001 Unified Program Facility permit not obtained for hazardous materials. SDCC 68.905; 68.906, 68.907 |
| | |
| Record ID: | DEH2002-HUPFP-136778 |
| Permit Status: | Permit Renewed |
| Active Permit: | Y |
| Facility Id Number: | 37-000-136778 |
| Program Element: | Hazardous Materials Release Response Plans |
| Inspection Type: | Re-inspection |
| Inspection Number: | 5894419 |
| Return To Compliance Date: | 2018-02-12T00:00:00.000 |
| Nov: | No |
| Violation Classification: | Class II |
| Underground Storage Tank Id: | Not reported |
| Container/Tank Id: | Not reported |
| Last Update: | 2019-12-21T07:04:24.000 |
| Inspection Date: | 2018-01-26T15:59:00.000 |
| Violation Code: | 1010004 Chemical inventory incomplete or not submitted in CERS. HSC 25505(a)(1); 25507(a); 25508.1(a-b); 19 CCR 2654 (a) or (d) |
| | |
| Record ID: | DEH2002-HUPFP-136778 |
| Permit Status: | Permit Renewed |
| Active Permit: | Y |
| Facility Id Number: | 37-000-136778 |
| Program Element: | Hazardous Waste Generator |
| Inspection Type: | Re-inspection |
| Inspection Number: | 5894419 |
| Return To Compliance Date: | 2018-02-15T00:00:00.000 |
| Nov: | Yes |
| Violation Classification: | Class I |
| Underground Storage Tank Id: | Not reported |
| Container/Tank Id: | Not reported |
| Last Update: | 2019-12-21T07:04:24.000 |
| Inspection Date: | 2018-01-26T15:59:00.000 |
| Violation Code: | HMD0131 Unified Program Facility Permit not obtained &/or maintained for the generation of hazardous waste. SDCC 68.905 |
| | |
| Record ID: | DEH2002-HUPFP-136778 |

**UNITED RENTALS BRANCH 506 (Continued)** **S105113125**

| | |
|---|---|
| Permit Status: | Permit Renewed |
| Active Permit: | Y |
| Facility Id Number: | 37-000-136778 |
| Program Element: | Hazardous Materials Release Response Plans |
| Inspection Type: | Routine |
| Inspection Number: | 5769371 |
| Return To Compliance Date: | 2018-01-26T00:00:00.000 |
| Nov: | No |
| Violation Classification: | Minor |
| Underground Storage Tank Id: | Not reported |
| Container/Tank Id: | Not reported |
| Last Update: | 2019-12-21T07:04:24.000 |
| Inspection Date: | 2017-08-14T15:28:00.000 |
| Violation Code: | 1010005 Site map not submitted in CERS or not sufficient. HSC 25505(a)(2); 25508(a)(1)(A); 25508.1(f); 19 CCR 2652(a)(3) |

Waste and Materials:

| | |
|---|---|
| Record ID: | DEH2002-HUPFP-136778 |
| Permit Status: | Permit Renewed |
| Active Permit: | Y |
| Child Record Id: | DEH2018-HCHEM-0170412 |
| Trade Secret: | N |
| Hazardous Material Type: | Pure |
| Last Updated: | 2019-12-21T07:04:24.000 |
| Chemical Name: | OXYGEN GAS |
| Common Name: | OXYGEN GAS |
| Case Number: | 7782-44-7 |

| | |
|---|---|
| Record ID: | DEH2002-HUPFP-136778 |
| Permit Status: | Permit Renewed |
| Active Permit: | Y |
| Child Record Id: | DEH2018-HCHEM-0170413 |
| Trade Secret: | N |
| Hazardous Material Type: | Pure |
| Last Updated: | 2019-12-21T07:04:24.000 |
| Chemical Name: | ACETYLENE GAS |
| Common Name: | ACETYLENE GAS |
| Case Number: | 74-86-2 |

| | |
|---|---|
| Record ID: | DEH2002-HUPFP-136778 |
| Permit Status: | Permit Renewed |
| Active Permit: | Y |
| Child Record Id: | DEH2018-HCHEM-0170414 |
| Trade Secret: | N |
| Hazardous Material Type: | Pure |
| Last Updated: | 2019-12-21T07:04:24.000 |
| Chemical Name: | PROPANE (LPG) |
| Common Name: | PROPANE (LPG) |
| Case Number: | 74-98-6 |

| | |
|---|---|
| Record ID: | DEH2002-HUPFP-136778 |
| Permit Status: | Permit Renewed |
| Active Permit: | Y |
| Child Record Id: | DEH2018-HCHEM-0170416 |
| Trade Secret: | N |
| Hazardous Material Type: | Pure |
| Last Updated: | 2019-12-21T07:04:24.000 |

**UNITED RENTALS BRANCH 506 (Continued)** **S105113125**

Chemical Name: Hydraulic Fluid
Common Name: Hydraulic Fluid
Case Number: Not reported

Record ID: DEH2002-HUPFP-136778
Permit Status: Permit Renewed
Active Permit: Y
Child Record Id: DEH2018-HCHEM-0170417
Trade Secret: N
Hazardous Material Type: Pure
Last Updated: 2019-12-21T07:04:24.000
Chemical Name: Automatic Transmission Fluid
Common Name: Automatic Transmission Fluid
Case Number: Not reported

Record ID: DEH2002-HUPFP-136778
Permit Status: Permit Renewed
Active Permit: Y
Child Record Id: DEH2018-HCHEM-0170418
Trade Secret: N
Hazardous Material Type: Pure
Last Updated: 2019-12-21T07:04:24.000
Chemical Name: GASOLINE
Common Name: gasoline
Case Number: 8006-61-9

Record ID: DEH2002-HUPFP-136778
Permit Status: Permit Renewed
Active Permit: Y
Child Record Id: DEH2018-HCHEM-0170419
Trade Secret: N
Hazardous Material Type: Pure
Last Updated: 2019-12-21T07:04:24.000
Chemical Name: Diesel Fuel No. 2
Common Name: Diesel Fuel No. 2
Case Number: 68476-34-6

Record ID: DEH2002-HUPFP-136778
Permit Status: Permit Renewed
Active Permit: Y
Child Record Id: DEH2018-HWAST-0144396
Trade Secret: N
Hazardous Material Type: Not reported
Last Updated: 2019-12-21T07:04:24.000
Chemical Name: Waste Oil
Common Name: Waste Oil
Case Number: Not reported

Record ID: DEH2002-HUPFP-136778
Permit Status: Permit Renewed
Active Permit: Y
Child Record Id: DEH2018-HWAST-0144397
Trade Secret: N
Hazardous Material Type: Not reported
Last Updated: 2019-12-21T07:04:24.000
Chemical Name: waste absorbents
Common Name: waste absorbents

**UNITED RENTALS BRANCH 506 (Continued)** **S105113125**

Case Number: Not reported

Record ID: DEH2002-HUPFP-136778
Permit Status: Permit Renewed
Active Permit: Y
Child Record Id: DEH2018-HWAST-0144400
Trade Secret: N
Hazardous Material Type: Not reported
Last Updated: 2019-12-21T07:04:24.000
Chemical Name: water based parts washer
Common Name: water based parts washer
Case Number: Not reported

Record ID: DEH2002-HUPFP-136778
Permit Status: Permit Renewed
Active Permit: Y
Child Record Id: DEH2018-HCHEM-0170415
Trade Secret: N
Hazardous Material Type: Pure
Last Updated: 2019-12-21T07:04:24.000
Chemical Name: Motor Oil
Common Name: Motor Oil
Case Number: Not reported

Record ID: DEH2002-HUPFP-136778
Permit Status: Permit Renewed
Active Permit: Y
Child Record Id: DEH2018-HWAST-0144398
Trade Secret: N
Hazardous Material Type: Not reported
Last Updated: 2019-12-21T07:04:24.000
Chemical Name: Waste Antifreeze
Common Name: WASTE ANTIFREEZE
Case Number: Not reported

Record ID: DEH2002-HUPFP-136778
Permit Status: Permit Renewed
Active Permit: Y
Child Record Id: DEH2018-HWAST-0144399
Trade Secret: N
Hazardous Material Type: Not reported
Last Updated: 2019-12-21T07:04:24.000
Chemical Name: waste fuel
Common Name: waste fuel
Case Number: Not reported

Name: UNITED RENTALS/HI REACH
Address: 12206 INDUSTRY RD
City,State,Zip: LAKESIDE, CA 92040
Permit Number: 136778
Business Type: 6HK70
EPA Id Number: CAL000214878
APN: 394-011-32-00
Last HMMD Inspection: 05/17/2012
Facility Telephone: 619-390-6800
Permit Status: OPEN

**UNITED RENTALS BRANCH 506 (Continued)** **S105113125**

| | |
|---|---|
| Permit Expiration: | 11/30/2013 |
| Date Last Updated: | 11/02/2012 |
| Facility Owner: | UNITED RENTALS |
| Facility Mailing Address: | 12206 INDUSTRY RD |
| Facility Mailing City: | LAKESIDE |
| Facility Mailing State: | CA |
| Facility Mailing Zip: | 92040 |
| UST Owner: | Not reported |
| Handle Regulated Hazmat: | Y |
| Own Or Operate UST: | Not reported |
| Subject To APSA: | Not reported |
| Generate Haz Waste: | Y |
| Treat Haz Waste: | Not reported |
| Generate Medical Waste: | Not reported |

Inventory Active Permits (not SQG Medical):

| | |
|---|---|
| Permit Number: | 136778 |
| Update Date: | 11/02/2012 |
| Case Number: | 74-86-2 |
| Name: | ACETYLENE GAS |
| Other Information: | Not reported |
| Material Waste: | Material |
| Hazardous Categories 1: | FIRE |
| Hazardous Categories 2: | PRESSURE RELEASE |

| | |
|---|---|
| Permit Number: | 136778 |
| Update Date: | 11/02/2012 |
| Case Number: | 124-38-9 |
| Name: | CARBON DIOXIDE GAS |
| Other Information: | Not reported |
| Material Waste: | Material |
| Hazardous Categories 1: | PRESSURE RELEASE |
| Hazardous Categories 2: | ACUTE |

| | |
|---|---|
| Permit Number: | 136778 |
| Update Date: | 11/02/2012 |
| Case Number: | 68476-34-6 |
| Name: | DIESEL FUEL |
| Other Information: | Not reported |
| Material Waste: | Material |
| Hazardous Categories 1: | FIRE |
| Hazardous Categories 2: | CHRONIC |

| | |
|---|---|
| Permit Number: | 136778 |
| Update Date: | 11/02/2012 |
| Case Number: | 8006-61-9 |
| Name: | GASOLINE |
| Other Information: | REGULAR UNLEADED |
| Material Waste: | Material |
| Hazardous Categories 1: | FIRE |
| Hazardous Categories 2: | CHRONIC |

| | |
|---|---|
| Permit Number: | 136778 |
| Update Date: | 11/02/2012 |
| Case Number: | 8002-05-9 |
| Name: | OILS, LUBRICATING (HYDRAULIC & MOTOR OIL W40) |
| Other Information: | Not reported |
| Material Waste: | Material |

**UNITED RENTALS BRANCH 506 (Continued)** **S105113125**

Hazardous Categories 1: FIRE
Hazardous Categories 2: ACUTE

Permit Number: 136778
Update Date: 11/02/2012
Case Number: 7782-44-7
Name: OXYGEN GAS
Other Information: Not reported
Material Waste: Material
Hazardous Categories 1: FIRE
Hazardous Categories 2: PRESSURE RELEASE

Permit Number: 136778
Update Date: 11/02/2012
Case Number: 74-98-6
Name: PROPANE (LPG)
Other Information: Not reported
Material Waste: Material
Hazardous Categories 1: FIRE
Hazardous Categories 2: PRESSURE RELEASE

Permit Number: 136778
Update Date: 11/02/2012
Case Number: Not reported
Name: WASTE 135 UNSPECIFIED AQUEOUS SOL'N
Other Information: PARTS WASHER
Material Waste: Waste
Hazardous Categories 1: Not reported
Hazardous Categories 2: Not reported

Permit Number: 136778
Update Date: 11/02/2012
Case Number: Not reported
Name: WASTE 212 OXYGENATED SOLVENTS
Other Information: DIESEL & GASOLINE
Material Waste: Waste
Hazardous Categories 1: Not reported
Hazardous Categories 2: Not reported

Permit Number: 136778
Update Date: 11/02/2012
Case Number: Not reported
Name: WASTE 221 WASTE OIL & MIXED OIL
Other Information: Not reported
Material Waste: Waste
Hazardous Categories 1: Not reported
Hazardous Categories 2: Not reported

Permit Number: 136778
Update Date: 11/02/2012
Case Number: Not reported
Name: WASTE 223 UNSPEC OIL CONTAINING WASTE
Other Information: WASTE OILY ABSORBENT & GLASS BEAD BLAST WASTE
Material Waste: Waste
Hazardous Categories 1: Not reported
Hazardous Categories 2: Not reported

**UNITED RENTALS BRANCH 506 (Continued)** **S105113125**

Permit Number: 136778
Update Date: 11/02/2012
Case Number: Not reported
Name: WASTE 343 UNSPEC ORGANIC LIQUID MIXTURE
Other Information: WASTE ANTIFREEZE
Material Waste: Waste
Hazardous Categories 1: Not reported
Hazardous Categories 2: Not reported

Permit Number: 136778
Update Date: 11/02/2012
Case Number: Not reported
Name: WASTE 444 USED BATTERIES
Other Information: BRODINGS
Material Waste: Waste
Hazardous Categories 1: Not reported
Hazardous Categories 2: Not reported

Permit Number: 136778
Update Date: 11/02/2012
Case Number: Not reported
Name: WASTE 451 DEGREASING SLUDGE
Other Information: WASH RACK SUMP
Material Waste: Waste
Hazardous Categories 1: Not reported
Hazardous Categories 2: Not reported

Permit Number: 136778
Update Date: 11/02/2012
Case Number: Not reported
Name: WASTE 888 USED OIL FILTERS
Other Information: Not reported
Material Waste: Waste
Hazardous Categories 1: Not reported
Hazardous Categories 2: Not reported

Violations Active Permits:
Permit Number: 136778
Update Date: 11/02/2012
Inspection Date: 03/04/2003
Violation Code: 6HV0202
Violation: WASTE CONTAINER W/O LABELS
Violation Citation: Hazardous waste containers &/or tanks are missing labels, accumulation date and/or are improperly labeled. CCR 66262.34(a)(2); 66262.34(a)(3) & 66262.34(f)
Activity: ACTIVE

Permit Number: 136778
Update Date: 11/02/2012
Inspection Date: 03/04/2003
Violation Code: 6HV0209
Violation: WASTE ONSITE >90/180/270 DAYS
Violation Citation: Hazardous waste is stored in excess of allowable time period (90 days) without a State permit or written variance. CCR 25201(a) & 66262.34(a)&( c)
Activity: ACTIVE

**UNITED RENTALS BRANCH 506 (Continued)** **S105113125**

Permit Number: 136778
Update Date: 11/02/2012
Inspection Date: 09/24/2004
Violation Code: 6HV0133
Violation: MANIFEST COPY NOT SENT TO DTSC
Violation Citation: Generator of hazardous waste has not sent the appropriate copy of the manifest to DTSC/Cal-EPA. CCR 66262.23(a)(4)
Activity: ACTIVE

Permit Number: 136778
Update Date: 11/02/2012
Inspection Date: 09/24/2004
Violation Code: 6HV0209
Violation: WASTE ONSITE >90/180/270 DAYS
Violation Citation: Hazardous waste is stored in excess of allowable time period (90 days) without a State permit or written variance. CCR 25201(a) & 66262.34(a)&( c)
Activity: ACTIVE

Permit Number: 136778
Update Date: 11/02/2012
Inspection Date: 09/03/2009
Violation Code: 6HV0135
Violation: MANIFESTS/RECEIPTS FOR 3 YEARS NOT ONSIT
Violation Citation: Hazardous waste manifests/receipts for 3 years are not maintained onsite to document proper disposal of hazardous waste. CCR 66262.40(a) & 25160.2(b)(3)
Activity: ACTIVE

Permit Number: 136778
Update Date: 11/02/2012
Inspection Date: 10/03/2007
Violation Code: 6HV1601
Violation: HAZWASTE TANKS W/O P.E. ASSESSMENT
Violation Citation: Failed to obtain a P.E. assessment for hazardous waste tank system. 66265.191(a) or 66265.192(a)
Activity: ACTIVE

Permit Number: 136778
Update Date: 11/02/2012
Inspection Date: 05/17/2012
Violation Code: 6HV5103
Violation: SPCC PLAN NOT PREPARED
Violation Citation: Failed to prepare a Spill Prevention Control and Countermeasures Plan. 25270.4.5(a), 25270.5 & 25270.12(a) [ref. CFR 112.3]
Activity: ACTIVE

Permit Number: 136778
Update Date: 11/02/2012
Inspection Date: 03/06/2006
Violation Code: 6HV0202
Violation: WASTE CONTAINER W/O LABELS
Violation Citation: Hazardous waste containers &/or tanks are missing labels, accumulation date and/or are improperly labeled. CCR 66262.34(a)(2); 66262.34(a)(3) & 66262.34(f)
Activity: ACTIVE

**UNITED RENTALS BRANCH 506 (Continued)** **S105113125**

Permit Number: 136778
Update Date: 11/02/2012
Inspection Date: 03/06/2006
Violation Code: 6HV1601
Violation: HAZWASTE TANKS W/O P.E. ASSESSMENT
Violation Citation: Failed to obtain a P.E. assessment for hazardous waste tank system. 66265.191(a) or 66265.192(a)
Activity: ACTIVE

Permit Number: 136778
Update Date: 11/02/2012
Inspection Date: 03/06/2006
Violation Code: 6HV1605
Violation: NO DAILY TANK INSPECTION/LOG
Violation Citation: Failed to inspect and/or document daily HW tank system inspections. 66265.195 ( c)
Activity: ACTIVE

CERS HAZ WASTE:
Name: UNITED RENTALS BRANCH 506
Address: 12206 INDUSTRY RD
City,State,Zip: LAKESIDE, CA 92040
Site ID: 404985
CERS ID: 10371739
CERS Description: Hazardous Waste Generator

CERS TANKS:
Name: UNITED RENTALS BRANCH 506
Address: 12206 INDUSTRY RD
City,State,Zip: LAKESIDE, CA 92040
Site ID: 404985
CERS ID: 10371739
CERS Description: Aboveground Petroleum Storage

CERS:
Name: UNITED RENTALS BRANCH 506
Address: 12206 INDUSTRY RD
City,State,Zip: LAKESIDE, CA 92040
Site ID: 404985
CERS ID: 10371739
CERS Description: Chemical Storage Facilities

Violations:
Site ID: 404985
Site Name: UNITED RENTALS BRANCH 506
Violation Date: 08-14-2017
Citation: HSC 6.67 25270.4.5(a) - California Health and Safety Code, Chapter 6.67, Section(s) 25270.4.5(a)
Violation Description: Failure to comply with one or more of the following requirements: 1. Have record of inspections and integrity tests signed by the appropriate supervisor or inspector. 2. Keep written procedures and records of inspections and integrity tests for at least three years. 3. Keep comparison records.
Violation Notes: Returned to compliance on 01/26/2018. Inspection Sequence ID:5769371
Violation Division: San Diego County Department of Env Health

**UNITED RENTALS BRANCH 506 (Continued)** **S105113125**

| | |
|---|---|
| Violation Program: | APSA |
| Violation Source: | CERS |
| | |
| Site ID: | 404985 |
| Site Name: | UNITED RENTALS BRANCH 506 |
| Violation Date: | 07-27-2015 |
| Citation: | HSC 6.95 25507 - California Health and Safety Code, Chapter 6.95, Section(s) 25507 |
| Violation Description: | Failure to adequately establish and implement a business plan when storing/handling a hazardous material at or above reportable quantities. |
| Violation Notes: | Returned to compliance on 10/28/2015. Inspection Sequence ID:4519316 |
| Violation Division: | San Diego County Department of Env Health |
| Violation Program: | HMRRP |
| Violation Source: | CERS |
| | |
| Site ID: | 404985 |
| Site Name: | UNITED RENTALS BRANCH 506 |
| Violation Date: | 08-14-2017 |
| Citation: | HSC 6.5 Multiple - California Health and Safety Code, Chapter 6.5, Section(s) Multiple |
| Violation Description: | Hazardous Waste Generator Program - Administration/Documentation - General |
| Violation Notes: | Returned to compliance on 01/26/2018. Inspection Sequence ID:5769371;Violation:HMD0131 Unified Program Facility Permit not obtained &/or maintained for the generation of hazardous waste. HSC 25404.1; SDCC 68.905 |
| Violation Division: | San Diego County Department of Env Health |
| Violation Program: | HW |
| Violation Source: | CERS |
| | |
| Site ID: | 404985 |
| Site Name: | UNITED RENTALS BRANCH 506 |
| Violation Date: | 11-06-2019 |
| Citation: | 22 CCR 12 66262.11 - California Code of Regulations, Title 22, Chapter 12, Section(s) 66262.11 |
| Violation Description: | Failure to determine if wastes generated are hazardous waste by using generator knowledge or applying testing method. |
| Violation Notes: | Returned to compliance on 12/19/2019. Inspection Sequence ID:6239308 |
| Violation Division: | San Diego County Department of Env Health |
| Violation Program: | HW |
| Violation Source: | CERS |
| | |
| Site ID: | 404985 |
| Site Name: | UNITED RENTALS BRANCH 506 |
| Violation Date: | 01-26-2018 |
| Citation: | 22 CCR 11 66261.7 - California Code of Regulations, Title 22, Chapter 11, Section(s) 66261.7 |
| Violation Description: | Failure to manage empty containers greater than 5 gallons in capacity that previously held a hazardous material/waste in accordance with 22 CCR 11 66261.7 including but not limited to the following: (e)(2)By reclaiming its scrap value onsite or shipping the container or inner liner to a person who reclaims its scrap value; or (3) By reconditioning or re manufacturing the container or inner liner onsite for subsequent reuse, or shipping the container or inner liner to a person who reconditions or re-manufactures the container or inner liner; or (4) By shipping the container or inner liner to a supplier |

**UNITED RENTALS BRANCH 506 (Continued)** **S105113125**

| | |
|---|---|
| | or to another intermediate collection location for accumulation prior to managing the container or inner liner pursuant to subsections (e)(2) or (e)(3) of 22 CCR 11 66261.7; or (i) By shipping the container or inner liner back to the supplier for the purpose of being refilled. (f) A container or an inner liner removed from a container larger than five gallons in capacity which is managed pursuant to subsection (e) of 22 CCR 11 66261.7 shall be marked with the date it has been emptied and shall be managed within one year of being emptied. |
| Violation Notes: | Returned to compliance on 02/09/2018. Inspection Sequence ID:5894419 |
| Violation Division: | San Diego County Department of Env Health |
| Violation Program: | HW |
| Violation Source: | CERS |
| | |
| Site ID: | 404985 |
| Site Name: | UNITED RENTALS BRANCH 506 |
| Violation Date: | 01-26-2018 |
| Citation: | 22 CCR 12 66262.34(f) - California Code of Regulations, Title 22, Chapter 12, Section(s) 66262.34(f) |
| Violation Description: | Failure to properly label hazardous waste accumulation containers and portable tanks with the following requirements: "Hazardous Waste", name and address of the generator, physical and chemical characteristics of the Hazardous Waste, and starting accumulation date. |
| Violation Notes: | Returned to compliance on 02/12/2018. Inspection Sequence ID:5894419 |
| Violation Division: | San Diego County Department of Env Health |
| Violation Program: | HW |
| Violation Source: | CERS |
| | |
| Site ID: | 404985 |
| Site Name: | UNITED RENTALS BRANCH 506 |
| Violation Date: | 01-26-2018 |
| Citation: | HSC 6.95 Multiple - California Health and Safety Code, Chapter 6.95, Section(s) Multiple |
| Violation Description: | Business Plan Program - Administration/Documentation - General |
| Violation Notes: | Returned to compliance on 02/15/2018. Inspection Sequence ID:5894419;Violation:HMD1001 Unified Program Facility permit not obtained for hazardous materials. SDCC 68.905; 68.906, 68.907 |
| Violation Division: | San Diego County Department of Env Health |
| Violation Program: | HMRRP |
| Violation Source: | CERS |
| | |
| Site ID: | 404985 |
| Site Name: | UNITED RENTALS BRANCH 506 |
| Violation Date: | 11-06-2019 |
| Citation: | HSC 6.67 25270.4.5 (a) - California Health and Safety Code, Chapter 6.67, Section(s) 25270.4.5 (a) |
| Violation Description: | Failure to complete a review and evaluation of the SPCC Plan at least once every five years, document the completion of the review, and sign a statement as to whether the SPCC Plan will be amended. |
| Violation Notes: | Returned to compliance on 12/19/2019. Inspection Sequence ID:6239308 |
| Violation Division: | San Diego County Department of Env Health |
| Violation Program: | APSA |
| Violation Source: | CERS |
| | |
| Site ID: | 404985 |
| Site Name: | UNITED RENTALS BRANCH 506 |

**UNITED RENTALS BRANCH 506 (Continued)** **S105113125**

| | |
|---|---|
| Violation Date: | 07-27-2015 |
| Citation: | 40 CFR 1 262.34(d)(5)(iii) - U.S. Code of Federal Regulations, Title 40, Chapter 1, Section(s) 262.34(d)(5)(iii) |
| Violation Description: | Failure to ensure employees are familiar with the handling and compliance of hazardous waste regulations and emergency response. |
| Violation Notes: | Returned to compliance on 09/07/2016. Inspection Sequence ID:4519316 |
| Violation Division: | San Diego County Department of Env Health |
| Violation Program: | HW |
| Violation Source: | CERS |
| | |
| Site ID: | 404985 |
| Site Name: | UNITED RENTALS BRANCH 506 |
| Violation Date: | 07-27-2015 |
| Citation: | HSC 6.95 Multiple - California Health and Safety Code, Chapter 6.95, Section(s) Multiple |
| Violation Description: | Business Plan Program - Administration/Documentation - General |
| Violation Notes: | Returned to compliance on 11/25/2015. Inspection Sequence ID:4519316;Violation:HMD1001 Unified Program Facility permit not obtained for hazardous materials. SDCC 68.905 |
| Violation Division: | San Diego County Department of Env Health |
| Violation Program: | HMRRP |
| Violation Source: | CERS |
| | |
| Site ID: | 404985 |
| Site Name: | UNITED RENTALS BRANCH 506 |
| Violation Date: | 08-14-2017 |
| Citation: | HSC 6.95 25508(a)(1) - California Health and Safety Code, Chapter 6.95, Section(s) 25508(a)(1) |
| Violation Description: | Failure to complete and electronically submit hazardous material inventory information for all reportable hazardous materials on site at or above reportable quantities. |
| Violation Notes: | Returned to compliance on 01/26/2018. Inspection Sequence ID:5769371 |
| Violation Division: | San Diego County Department of Env Health |
| Violation Program: | HMRRP |
| Violation Source: | CERS |
| | |
| Site ID: | 404985 |
| Site Name: | UNITED RENTALS BRANCH 506 |
| Violation Date: | 01-26-2018 |
| Citation: | HSC 6.67 25270.4.5(a) - California Health and Safety Code, Chapter 6.67, Section(s) 25270.4.5(a) |
| Violation Description: | Failure to comply with one or more of the following requirements: 1. Have record of inspections and integrity tests signed by the appropriate supervisor or inspector. 2. Keep written procedures and records of inspections and integrity tests for at least three years. 3. Keep comparison records. |
| Violation Notes: | Returned to compliance on 02/01/2018. Inspection Sequence ID:5894419 |
| Violation Division: | San Diego County Department of Env Health |
| Violation Program: | APSA |
| Violation Source: | CERS |
| | |
| Site ID: | 404985 |
| Site Name: | UNITED RENTALS BRANCH 506 |
| Violation Date: | 07-27-2015 |
| Citation: | 22 CCR 12 66262.40(a) - California Code of Regulations, Title 22, Chapter 12, Section(s) 66262.40(a) |
| Violation Description: | Failure to maintain uniform hazardous waste manifest, consolidated |

**UNITED RENTALS BRANCH 506 (Continued)** **S105113125**

| | |
|---|---|
| | manifest, or bills of lading copies for three years. |
| Violation Notes: | Returned to compliance on 09/07/2016. Inspection Sequence ID:4519316 |
| Violation Division: | San Diego County Department of Env Health |
| Violation Program: | HW |
| Violation Source: | CERS |
| | |
| Site ID: | 404985 |
| Site Name: | UNITED RENTALS BRANCH 506 |
| Violation Date: | 08-14-2017 |
| Citation: | HSC 6.95 Multiple - California Health and Safety Code, Chapter 6.95, Section(s) Multiple |
| Violation Description: | Business Plan Program - Administration/Documentation - General |
| Violation Notes: | Returned to compliance on 01/26/2018. Inspection Sequence ID:5769371;Violation:HMD1001 Unified Program Facility permit not obtained for hazardous materials. SDCC 68.905; 68.906, 68.907 |
| Violation Division: | San Diego County Department of Env Health |
| Violation Program: | HMRRP |
| Violation Source: | CERS |
| | |
| Site ID: | 404985 |
| Site Name: | UNITED RENTALS BRANCH 506 |
| Violation Date: | 01-26-2018 |
| Citation: | HSC 6.95 25508(a)(1) - California Health and Safety Code, Chapter 6.95, Section(s) 25508(a)(1) |
| Violation Description: | Failure to complete and electronically submit hazardous material inventory information for all reportable hazardous materials on site at or above reportable quantities. |
| Violation Notes: | Returned to compliance on 02/12/2018. Inspection Sequence ID:5894419 |
| Violation Division: | San Diego County Department of Env Health |
| Violation Program: | HMRRP |
| Violation Source: | CERS |
| | |
| Site ID: | 404985 |
| Site Name: | UNITED RENTALS BRANCH 506 |
| Violation Date: | 01-26-2018 |
| Citation: | HSC 6.95 25508(a)(1) - California Health and Safety Code, Chapter 6.95, Section(s) 25508(a)(1) |
| Violation Description: | Failure to complete and electronically submit a site map with all required content. |
| Violation Notes: | Returned to compliance on 02/12/2018. Inspection Sequence ID:5894419 |
| Violation Division: | San Diego County Department of Env Health |
| Violation Program: | HMRRP |
| Violation Source: | CERS |
| | |
| Site ID: | 404985 |
| Site Name: | UNITED RENTALS BRANCH 506 |
| Violation Date: | 07-27-2015 |
| Citation: | HSC 6.67 25270.4.5(a) - California Health and Safety Code, Chapter 6.67, Section(s) 25270.4.5(a) |
| Violation Description: | Failure to prepare and implement a Spill Prevention Control and Countermeasure (SPCC) Plan . |
| Violation Notes: | Returned to compliance on 09/07/2016. Inspection Sequence ID:4519316 |
| Violation Division: | San Diego County Department of Env Health |
| Violation Program: | APSA |
| Violation Source: | CERS |
| | |
| Site ID: | 404985 |

**UNITED RENTALS BRANCH 506 (Continued)** **S105113125**

| | |
|---|---|
| Site Name: | UNITED RENTALS BRANCH 506 |
| Violation Date: | 07-27-2015 |
| Citation: | HSC 6.11 25404.1 - California Health and Safety Code, Chapter 6.11, Section(s) 25404.1 |
| Violation Description: | Failure to obtain and/or maintain an active hazardous waste generator permit. |
| Violation Notes: | Returned to compliance on 11/25/2015. Inspection Sequence ID:4519316 |
| Violation Division: | San Diego County Department of Env Health |
| Violation Program: | HW |
| Violation Source: | CERS |
| | |
| Site ID: | 404985 |
| Site Name: | UNITED RENTALS BRANCH 506 |
| Violation Date: | 01-26-2018 |
| Citation: | HSC 6.5 Multiple - California Health and Safety Code, Chapter 6.5, Section(s) Multiple |
| Violation Description: | Hazardous Waste Generator Program - Administration/Documentation - General |
| Violation Notes: | Returned to compliance on 02/15/2018. Inspection Sequence ID:5894419;Violation:HMD0131 Unified Program Facility Permit not obtained &/or maintained for the generation of hazardous waste. SDCC 68.905 |
| Violation Division: | San Diego County Department of Env Health |
| Violation Program: | HW |
| Violation Source: | CERS |
| | |
| Site ID: | 404985 |
| Site Name: | UNITED RENTALS BRANCH 506 |
| Violation Date: | 11-06-2019 |
| Citation: | HSC 6.67 25270.4.5(a) - California Health and Safety Code, Chapter 6.67, Section(s) 25270.4.5(a) |
| Violation Description: | Failure to comply with one or more of the following requirements: 1. Have record of inspections and tests, including integrity tests, signed by the appropriate supervisor or inspector. 2. Keep written procedures and records of inspections and tests, including integrity tests, for at least three years. 3. Keep comparison records. |
| Violation Notes: | Returned to compliance on 12/04/2019. Inspection Sequence ID:6239308 |
| Violation Division: | San Diego County Department of Env Health |
| Violation Program: | APSA |
| Violation Source: | CERS |
| | |
| Site ID: | 404985 |
| Site Name: | UNITED RENTALS BRANCH 506 |
| Violation Date: | 08-14-2017 |
| Citation: | 22 CCR 12 66262.34(f) - California Code of Regulations, Title 22, Chapter 12, Section(s) 66262.34(f) |
| Violation Description: | Failure to properly label hazardous waste accumulation containers and portable tanks with the following requirements: "Hazardous Waste", name and address of the generator, physical and chemical characteristics of the Hazardous Waste, and starting accumulation date. |
| Violation Notes: | Returned to compliance on 08/14/2017. Inspection Sequence ID:5769371 |
| Violation Division: | San Diego County Department of Env Health |
| Violation Program: | HW |
| Violation Source: | CERS |
| | |
| Site ID: | 404985 |

**UNITED RENTALS BRANCH 506 (Continued)** **S105113125**

Site Name: UNITED RENTALS BRANCH 506
Violation Date: 08-14-2017
Citation: HSC 6.95 25508(a)(1) - California Health and Safety Code, Chapter 6.95, Section(s) 25508(a)(1)
Violation Description: Failure to complete and electronically submit a site map with all required content.
Violation Notes: Returned to compliance on 01/26/2018. Inspection Sequence ID:5769371
Violation Division: San Diego County Department of Env Health
Violation Program: HMRRP
Violation Source: CERS

Site ID: 404985
Site Name: UNITED RENTALS BRANCH 506
Violation Date: 07-27-2015
Citation: HSC 6.5 Multiple Sections - California Health and Safety Code, Chapter 6.5, Section(s) Multiple Sections
Violation Description: Haz Waste Generator Program - Operations/Maintenance - General
Violation Notes: Returned to compliance on 06/16/2016. Inspection Sequence ID:4519316;Violation:HMD0216 Failed to label hazardous material container within 10 days after the container was discovered to be mislabeled or inadequately labeled. HSC 25124(b)(3)(A); 22 CCR 66262.34(f)
Violation Division: San Diego County Department of Env Health
Violation Program: HW
Violation Source: CERS

Evaluation:
Eval General Type: Other/Unknown
Eval Date: 01-26-2018
Violations Found: Yes
Eval Type: Other, not routine, done by local agency
Eval Notes: Inspector: Griffin Donelle Inspection ID:5894419
Eval Division: San Diego County Department of Env Health
Eval Program: HMRRP
Eval Source: CERS

Eval General Type: Compliance Evaluation Inspection
Eval Date: 11-06-2019
Violations Found: Yes
Eval Type: Routine done by local agency
Eval Notes: Inspector: Quintong Sean Inspection ID:6239308
Eval Division: San Diego County Department of Env Health
Eval Program: APSA
Eval Source: CERS

Eval General Type: Other/Unknown
Eval Date: 01-26-2018
Violations Found: Yes
Eval Type: Other, not routine, done by local agency
Eval Notes: Inspector: Griffin Donelle Inspection ID:5894419
Eval Division: San Diego County Department of Env Health
Eval Program: APSA
Eval Source: CERS

Eval General Type: Compliance Evaluation Inspection
Eval Date: 08-14-2017
Violations Found: Yes

**UNITED RENTALS BRANCH 506 (Continued)** **S105113125**

Eval Type: Routine done by local agency
Eval Notes: Inspector: Griffin Donelle Inspection ID:5769371
Eval Division: San Diego County Department of Env Health
Eval Program: APSA
Eval Source: CERS

Eval General Type: Compliance Evaluation Inspection
Eval Date: 08-14-2017
Violations Found: Yes
Eval Type: Routine done by local agency
Eval Notes: Inspector: Griffin Donelle Inspection ID:5769371
Eval Division: San Diego County Department of Env Health
Eval Program: HW
Eval Source: CERS

Eval General Type: Compliance Evaluation Inspection
Eval Date: 11-06-2019
Violations Found: No
Eval Type: Routine done by local agency
Eval Notes: Inspector: Quintong Sean Inspection ID:6239308
Eval Division: San Diego County Department of Env Health
Eval Program: HMRRP
Eval Source: CERS

Eval General Type: Compliance Evaluation Inspection
Eval Date: 07-27-2015
Violations Found: Yes
Eval Type: Routine done by local agency
Eval Notes: Inspector: Griffin Donelle Inspection ID:4519316
Eval Division: San Diego County Department of Env Health
Eval Program: HMRRP
Eval Source: CERS

Eval General Type: Compliance Evaluation Inspection
Eval Date: 07-27-2015
Violations Found: Yes
Eval Type: Routine done by local agency
Eval Notes: Inspector: Griffin Donelle Inspection ID:4519316
Eval Division: San Diego County Department of Env Health
Eval Program: HW
Eval Source: CERS

Eval General Type: Compliance Evaluation Inspection
Eval Date: 08-14-2017
Violations Found: Yes
Eval Type: Routine done by local agency
Eval Notes: Inspector: Griffin Donelle Inspection ID:5769371
Eval Division: San Diego County Department of Env Health
Eval Program: HMRRP
Eval Source: CERS

Eval General Type: Compliance Evaluation Inspection
Eval Date: 11-06-2019
Violations Found: Yes
Eval Type: Routine done by local agency
Eval Notes: Inspector: Quintong Sean Inspection ID:6239308
Eval Division: San Diego County Department of Env Health

**UNITED RENTALS BRANCH 506 (Continued)** **S105113125**

Eval Program: HW
Eval Source: CERS

Eval General Type: Other/Unknown
Eval Date: 01-26-2018
Violations Found: Yes
Eval Type: Other, not routine, done by local agency
Eval Notes: Inspector: Griffin Donelle Inspection ID:5894419
Eval Division: San Diego County Department of Env Health
Eval Program: HW
Eval Source: CERS

Eval General Type: Compliance Evaluation Inspection
Eval Date: 07-27-2015
Violations Found: Yes
Eval Type: Routine done by local agency
Eval Notes: Inspector: Griffin Donelle Inspection ID:4519316
Eval Division: San Diego County Department of Env Health
Eval Program: APSA
Eval Source: CERS

Coordinates:
Site ID: 404985
Facility Name: UNITED RENTALS BRANCH 506
Env Int Type Code: APSA
Program ID: 10371739
Coord Name: Not reported
Ref Point Type Desc: Center of a facility or station.
Latitude: 32.860340
Longitude: -116.929440

Affiliation:
Affiliation Type Desc: CUPA District
Entity Name: San Diego County Env Health
Entity Title: Not reported
Affiliation Address: PO Box 129261
Affiliation City: San Diego
Affiliation State: CA
Affiliation Country: Not reported
Affiliation Zip: 92112-9261
Affiliation Phone: (858) 505-6880

Affiliation Type Desc: Legal Owner
Entity Name: United Rentals (North America), Inc.
Entity Title: Not reported
Affiliation Address: 100 First Stamford Place, Suite 700
Affiliation City: Stamford
Affiliation State: CT
Affiliation Country: United States
Affiliation Zip: 06902
Affiliation Phone: (303) 286-4394

Affiliation Type Desc: Parent Corporation
Entity Name: United Rentals (North America), Inc.
Entity Title: Not reported
Affiliation Address: Not reported

**UNITED RENTALS BRANCH 506 (Continued)** **S105113125**

| | |
|---|---|
| Affiliation City: | Not reported |
| Affiliation State: | Not reported |
| Affiliation Country: | Not reported |
| Affiliation Zip: | Not reported |
| Affiliation Phone: | Not reported |
| | |
| Affiliation Type Desc: | Document Preparer |
| Entity Name: | Scott Toole |
| Entity Title: | Not reported |
| Affiliation Address: | Not reported |
| Affiliation City: | Not reported |
| Affiliation State: | Not reported |
| Affiliation Country: | Not reported |
| Affiliation Zip: | Not reported |
| Affiliation Phone: | Not reported |
| | |
| Affiliation Type Desc: | Environmental Contact |
| Entity Name: | GRANT ZOLDOWSKI |
| Entity Title: | Not reported |
| Affiliation Address: | 791 East 64th Avenue |
| Affiliation City: | Denver |
| Affiliation State: | CO |
| Affiliation Country: | Not reported |
| Affiliation Zip: | 80229 |
| Affiliation Phone: | Not reported |
| | |
| Affiliation Type Desc: | Facility Mailing Address |
| Entity Name: | Mailing Address |
| Entity Title: | Not reported |
| Affiliation Address: | 791 East 64th Avenue |
| Affiliation City: | Denver |
| Affiliation State: | CO |
| Affiliation Country: | Not reported |
| Affiliation Zip: | 80229 |
| Affiliation Phone: | Not reported |
| | |
| Affiliation Type Desc: | Identification Signer |
| Entity Name: | Scott Toole |
| Entity Title: | Mgr, Environmental Compliance |
| Affiliation Address: | Not reported |
| Affiliation City: | Not reported |
| Affiliation State: | Not reported |
| Affiliation Country: | Not reported |
| Affiliation Zip: | Not reported |
| Affiliation Phone: | Not reported |
| | |
| Affiliation Type Desc: | Operator |
| Entity Name: | UNITED RENTALS Branch 506 |
| Entity Title: | Not reported |
| Affiliation Address: | Not reported |
| Affiliation City: | Not reported |
| Affiliation State: | Not reported |
| Affiliation Country: | Not reported |
| Affiliation Zip: | Not reported |
| Affiliation Phone: | (619) 390-6800 |

**AI429** **UNITED RENTALS BRANCH 506** **AST** **A100425616**
**North** **12206 INDUSTRY RD** **N/A**
**1/8-1/4** **LAKESIDE, CA 92040**
**0.235 mi.**
**1243 ft.** **Site 6 of 6 in cluster AI**

**Relative:** **Lower**
**Actual:** **392 ft.**

AST:

| | |
|---|---|
| Name: | UNITED RENTALS BRANCH 506 |
| Address: | 12206 INDUSTRY RD |
| City/Zip: | LAKESIDE,92040 |
| Certified Unified Program Agencies: | Not reported |
| Owner: | UNITED RENTALS (NORTH AMERICA), INC. |
| Total Gallons: | Not reported |
| CERSID: | 10371739 |
| Facility ID: | 37-000-136778 |
| Business Name: | United Rentals (North America), Inc. |
| Phone: | 619-390-6800 |
| Fax: | (619) 390-6811 |
| Mailing Address: | 791 East 64th Avenue |
| Mailing Address City: | Denver |
| Mailing Address State: | CO |
| Mailing Address Zip Code: | 80229 |
| Operator Name: | UNITED RENTALS Branch 506 |
| Operator Phone: | 619-390-6800 |
| Owner Phone: | 3032864394 |
| Owner Mail Address: | 100 First Stamford Place, Suite 700 |
| Owner State: | CT |
| Owner Zip Code: | 6902 |
| Owner Country: | United States |
| Property Owner Name: | HAMANN-MARTIN |
| Property Owner Phone: | Not reported |
| Property Owner Mailing Address: | 1000 PIONEER WAY |
| Property Owner City: | EL CAJON |
| Property Owner Stat : | CA |
| Property Owner Zip Code: | 92020 |
| Property Owner Country: | United States |
| EPAID: | CAL000214878 |

---

**AJ430** **RCRA NonGen / NLR** **1025844661**
**South** **12143 WINTERCREST DR. #1** **CAC003024280**
**1/8-1/4** **LAKESIDE, CA 92040**
**0.238 mi.**
**1255 ft.** **Site 1 of 4 in cluster AJ**

**Relative:** **Higher**
**Actual:** **406 ft.**

RCRA NonGen / NLR:

| | |
|---|---|
| Date form received by agency: | 2019-07-16 00:00:00.0 |
| Facility name: | Not reported |
| Facility address: | 12143 WINTERCREST DR. #1<br>LAKESIDE, CA 92040 |
| EPA ID: | CAC003024280 |
| Contact: | LOUIS CARINI |
| Contact address: | 12143 WINTERCREST DR. #1<br>LAKESIDE, CA 92040 |
| Contact country: | Not reported |
| Contact telephone: | 619-804-8525 |
| Contact email: | SDABATEMENT@GMAIL.COM |
| EPA Region: | 09 |
| Classification: | Non-Generator |
| Description: | Handler: Non-Generators do not presently generate hazardous waste |

**(Continued)** **1025844661**

Owner/Operator Summary:

| | |
|---|---|
| Owner/operator name: | LOUIS CARINI |
| Owner/operator address: | 12143 WINTERCREST DR. #1<br>LAKESIDE, CA 92040 |
| Owner/operator country: | Not reported |
| Owner/operator telephone: | 619-804-8525 |
| Owner/operator email: | Not reported |
| Owner/operator fax: | Not reported |
| Owner/operator extension: | Not reported |
| Legal status: | Other |
| Owner/Operator Type: | Operator |
| Owner/Op start date: | Not reported |
| Owner/Op end date: | Not reported |

| | |
|---|---|
| Owner/operator name: | LOUIS CARINI |
| Owner/operator address: | 12143 WINTERCREST DR. #1<br>LAKESIDE, CA 92040 |
| Owner/operator country: | Not reported |
| Owner/operator telephone: | 619-804-8525 |
| Owner/operator email: | Not reported |
| Owner/operator fax: | Not reported |
| Owner/operator extension: | Not reported |
| Legal status: | Other |
| Owner/Operator Type: | Owner |
| Owner/Op start date: | Not reported |
| Owner/Op end date: | Not reported |

Handler Activities Summary:

| | |
|---|---|
| U.S. importer of hazardous waste: | No |
| Mixed waste (haz. and radioactive): | No |
| Recycler of hazardous waste: | No |
| Transporter of hazardous waste: | No |
| Treater, storer or disposer of HW: | No |
| Underground injection activity: | No |
| On-site burner exemption: | No |
| Furnace exemption: | No |
| Used oil fuel burner: | No |
| Used oil processor: | No |
| User oil refiner: | No |
| Used oil fuel marketer to burner: | No |
| Used oil Specification marketer: | No |
| Used oil transfer facility: | No |
| Used oil transporter: | No |

Violation Status: No violations found

---

**AJ431** **RCRA NonGen / NLR** **1025844663**
**South** **12143 WINTERCREST DR. #3** **CAC003024282**
**1/8-1/4** **LAKESIDE, CA 92040**
**0.238 mi.**
**1255 ft.** **Site 2 of 4 in cluster AJ**

**Relative:**
**Higher**

**Actual:**
**406 ft.**

RCRA NonGen / NLR:

| | |
|---|---|
| Date form received by agency: | 2019-07-16 00:00:00.0 |
| Facility name: | Not reported |
| Facility address: | 12143 WINTERCREST DR. #3<br>LAKESIDE, CA 92040 |
| EPA ID: | CAC003024282 |

**(Continued)** **1025844663**

Contact: LOUIS CARINI
Contact address: 12143 WINTERCREST DR. #3
LAKESIDE, CA 92040
Contact country: Not reported
Contact telephone: 619-804-8525
Contact email: SDABATEMENT@GMAIL.COM
EPA Region: 09
Classification: Non-Generator
Description: Handler: Non-Generators do not presently generate hazardous waste

Owner/Operator Summary:
Owner/operator name: LOUIS CARINI
Owner/operator address: 12143 WINTERCREST DR. #3
LAKESIDE, CA 92040
Owner/operator country: Not reported
Owner/operator telephone: 619-804-8525
Owner/operator email: Not reported
Owner/operator fax: Not reported
Owner/operator extension: Not reported
Legal status: Other
Owner/Operator Type: Owner
Owner/Op start date: Not reported
Owner/Op end date: Not reported

Owner/operator name: LOUIS CARINI
Owner/operator address: 12143 WINTERCREST DR. #3
LAKESIDE, CA 92040
Owner/operator country: Not reported
Owner/operator telephone: 619-804-8525
Owner/operator email: Not reported
Owner/operator fax: Not reported
Owner/operator extension: Not reported
Legal status: Other
Owner/Operator Type: Operator
Owner/Op start date: Not reported
Owner/Op end date: Not reported

Handler Activities Summary:
U.S. importer of hazardous waste: No
Mixed waste (haz. and radioactive): No
Recycler of hazardous waste: No
Transporter of hazardous waste: No
Treater, storer or disposer of HW: No
Underground injection activity: No
On-site burner exemption: No
Furnace exemption: No
Used oil fuel burner: No
Used oil processor: No
User oil refiner: No
Used oil fuel marketer to burner: No
Used oil Specification marketer: No
Used oil transfer facility: No
Used oil transporter: No

Violation Status: No violations found

**432**
**NNW**
**1/8-1/4**
**0.238 mi.**
**1258 ft.**

**COUNTY OF SAN DIEGO**
**12108 INDUSTRY ROAD**
**LAKESIDE, CA 92040**

**RCRA NonGen / NLR** **1024764935** **CAC002984803**

**Relative:**
**Lower**

**Actual:**
**386 ft.**

RCRA NonGen / NLR:

| | |
|---|---|
| Date form received by agency: | 2018-10-15 00:00:00.0 |
| Facility name: | COUNTY OF SAN DIEGO |
| Facility address: | 12108 INDUSTRY ROAD<br>LAKESIDE, CA 92040 |
| EPA ID: | CAC002984803 |
| Mailing address: | 5500 OVERLAND AVE<br>SUITE 320<br>SAN DIEGO, CA 92123 |
| Contact: | RYAN LAU |
| Contact address: | 5500 OVERLAND AVE SUITE 320<br>SAN DIEGO, CA 92123 |
| Contact country: | Not reported |
| Contact telephone: | 858-495-5510 |
| Contact email: | RYAN.LAU@SDCOUNTY.CA.GOV |
| EPA Region: | 09 |
| Classification: | Non-Generator |
| Description: | Handler: Non-Generators do not presently generate hazardous waste |

Owner/Operator Summary:

| | |
|---|---|
| Owner/operator name: | LAKESIDE RIVER PARK CONSERVANCY |
| Owner/operator address: | 12108 INDUSTRY ROAD<br>LAKESIDE, CA 92040 |
| Owner/operator country: | Not reported |
| Owner/operator telephone: | 619-443-4770 |
| Owner/operator email: | Not reported |
| Owner/operator fax: | Not reported |
| Owner/operator extension: | Not reported |
| Legal status: | Other |
| Owner/Operator Type: | Owner |
| Owner/Op start date: | Not reported |
| Owner/Op end date: | Not reported |

| | |
|---|---|
| Owner/operator name: | RYAN LAU |
| Owner/operator address: | 5500 OVERLAND AVE SUITE 320<br>SAN DIEGO, CA 92123 |
| Owner/operator country: | Not reported |
| Owner/operator telephone: | 858-495-5510 |
| Owner/operator email: | Not reported |
| Owner/operator fax: | Not reported |
| Owner/operator extension: | Not reported |
| Legal status: | Other |
| Owner/Operator Type: | Operator |
| Owner/Op start date: | Not reported |
| Owner/Op end date: | Not reported |

Handler Activities Summary:

| | |
|---|---|
| U.S. importer of hazardous waste: | No |
| Mixed waste (haz. and radioactive): | No |
| Recycler of hazardous waste: | No |
| Transporter of hazardous waste: | No |
| Treater, storer or disposer of HW: | No |

**COUNTY OF SAN DIEGO (Continued)** **1024764935**

| | |
|---|---|
| Underground injection activity: | No |
| On-site burner exemption: | No |
| Furnace exemption: | No |
| Used oil fuel burner: | No |
| Used oil processor: | No |
| User oil refiner: | No |
| Used oil fuel marketer to burner: | No |
| Used oil Specification marketer: | No |
| Used oil transfer facility: | No |
| Used oil transporter: | No |

Violation Status: No violations found

---

**433 South 1/8-1/4 0.241 mi. 1275 ft.**

**WINTERCREST, LAKESIDE-METH CASE** **CPS-SLIC S118154728**
**12109 WINTERCREST DRIVE** **CERS N/A**
**LAKESIDE, CA 92040**

**Relative: Higher**

**Actual: 403 ft.**

CPS-SLIC:

| | |
|---|---|
| Name: | WINTERCREST, LAKESIDE-METH CASE |
| Address: | 12109 WINTERCREST DRIVE |
| City,State,Zip: | LAKESIDE, CA 92040 |
| Region: | STATE |
| **Facility Status:** | **Completed - Case Closed** |
| Status Date: | 02/25/2016 |
| Global Id: | T10000007319 |
| Lead Agency: | SAN DIEGO COUNTY LOP |
| Lead Agency Case Number: | DEH2015-LSAM-000322 |
| Latitude: | 32.8519 |
| Longitude: | -116.93061 |
| Case Type: | Cleanup Program Site |
| Case Worker: | EM |
| Local Agency: | SAN DIEGO COUNTY LOP |
| RB Case Number: | Not reported |
| File Location: | Not reported |
| Potential Media Affected: | Not reported |
| Potential Contaminants of Concern: | Not reported |
| Site History: | Not reported |

Click here to access the California GeoTracker records for this facility:

CERS:

| | |
|---|---|
| Name: | WINTERCREST, LAKESIDE-METH CASE |
| Address: | 12109 WINTERCREST DRIVE |
| City,State,Zip: | LAKESIDE, CA 92040 |
| Site ID: | 356681 |
| CERS ID: | T10000007319 |
| CERS Description: | Cleanup Program Site |

Affiliation:

| | |
|---|---|
| Affiliation Type Desc: | Local Agency Caseworker |
| Entity Name: | EWAN MOFFAT - SAN DIEGO COUNTY LOP |
| Entity Title: | Not reported |
| Affiliation Address: | P.O. Box 129261 |
| Affiliation City: | San Diego |
| Affiliation State: | CA |
| Affiliation Country: | Not reported |
| Affiliation Zip: | Not reported |

**WINTERCREST, LAKESIDE-METH CASE (Continued)** **S118154728**

Affiliation Phone: Not reported

---

**AJ434** **RCRA NonGen / NLR** **1025851381**
**SSE** **12159 WINTERCREST DR** **CAC003031494**
**1/8-1/4** **LAKESIDE, CA 92040**
**0.245 mi.**
**1291 ft.** **Site 3 of 4 in cluster AJ**

**Relative:**
**Higher**

**Actual:**
**410 ft.**

RCRA NonGen / NLR:

| | |
|---|---|
| Date form received by agency: | 2019-08-28 00:00:00.0 |
| Facility name: | Not reported |
| Facility address: | 12159 WINTERCREST DR<br>#2 #4<br>LAKESIDE, CA 92040-3959 |
| EPA ID: | CAC003031494 |
| Contact: | CARINI ROSE |
| Contact address: | 12159 WINTERCREST DR #2 #4<br>LAKESIDE, CA 92040-3959 |
| Contact country: | Not reported |
| Contact telephone: | 619-804-8525 |
| Contact email: | SDABATEMENT@GMAIL.COM |
| EPA Region: | 09 |
| Classification: | Non-Generator |
| Description: | Handler: Non-Generators do not presently generate hazardous waste |

Owner/Operator Summary:

| | |
|---|---|
| Owner/operator name: | CARINI ROSE |
| Owner/operator address: | 12159 WINTERCREST DR #2 #4<br>LAKESIDE, CA 92040 |
| Owner/operator country: | Not reported |
| Owner/operator telephone: | 619-804-8525 |
| Owner/operator email: | Not reported |
| Owner/operator fax: | Not reported |
| Owner/operator extension: | Not reported |
| Legal status: | Other |
| Owner/Operator Type: | Operator |
| Owner/Op start date: | Not reported |
| Owner/Op end date: | Not reported |

| | |
|---|---|
| Owner/operator name: | CARINI ROSE |
| Owner/operator address: | 12159 WINTERCREST DR #2 #4<br>LAKESIDE, CA 92040 |
| Owner/operator country: | Not reported |
| Owner/operator telephone: | 619-804-8525 |
| Owner/operator email: | Not reported |
| Owner/operator fax: | Not reported |
| Owner/operator extension: | Not reported |
| Legal status: | Other |
| Owner/Operator Type: | Owner |
| Owner/Op start date: | Not reported |
| Owner/Op end date: | Not reported |

Handler Activities Summary:

| | |
|---|---|
| U.S. importer of hazardous waste: | No |
| Mixed waste (haz. and radioactive): | Not reported |
| Recycler of hazardous waste: | No |

**(Continued)** **1025851381**

| | |
|---|---|
| Transporter of hazardous waste: | No |
| Treater, storer or disposer of HW: | No |
| Underground injection activity: | No |
| On-site burner exemption: | No |
| Furnace exemption: | No |
| Used oil fuel burner: | No |
| Used oil processor: | No |
| User oil refiner: | No |
| Used oil fuel marketer to burner: | No |
| Used oil Specification marketer: | No |
| Used oil transfer facility: | No |
| Used oil transporter: | No |

Violation Status: No violations found

---

**AJ435** **RCRA NonGen / NLR** **1025853000**
**SSE** **12159 WINTERCREST DR** **CAC003033202**
**1/8-1/4** **LAKESIDE, CA 92040**
**0.245 mi.**
**1291 ft.** **Site 4 of 4 in cluster AJ**

**Relative:**
**Higher**

**Actual:**
**410 ft.**

RCRA NonGen / NLR:

| | |
|---|---|
| Date form received by agency: | 2019-09-10 00:00:00.0 |
| Facility name: | Not reported |
| Facility address: | 12159 WINTERCREST DR<br>#2, #4<br>LAKESIDE, CA 92040-3959 |
| EPA ID: | CAC003033202 |
| Contact: | CARINI PATINO |
| Contact address: | 12159 WINTERCREST DR #2, #4<br>LAKESIDE, CA 92040-3959 |
| Contact country: | Not reported |
| Contact telephone: | 619-804-8525 |
| Contact email: | SDABATEMENT@GMAIL.COM |
| EPA Region: | 09 |
| Classification: | Non-Generator |
| Description: | Handler: Non-Generators do not presently generate hazardous waste |

Owner/Operator Summary:

| | |
|---|---|
| Owner/operator name: | CARINI PATINO |
| Owner/operator address: | 12159 WINTERCREST DR #2, #4<br>LAKESIDE, CA 92040 |
| Owner/operator country: | Not reported |
| Owner/operator telephone: | 619-804-8525 |
| Owner/operator email: | Not reported |
| Owner/operator fax: | Not reported |
| Owner/operator extension: | Not reported |
| Legal status: | Other |
| Owner/Operator Type: | Owner |
| Owner/Op start date: | Not reported |
| Owner/Op end date: | Not reported |

| | |
|---|---|
| Owner/operator name: | CARINI PATINO |
| Owner/operator address: | 12159 WINTERCREST DR #2, #4<br>LAKESIDE, CA 92040 |
| Owner/operator country: | Not reported |
| Owner/operator telephone: | 619-804-8525 |
| Owner/operator email: | Not reported |

**(Continued)** **1025853000**

Owner/operator fax: Not reported
Owner/operator extension: Not reported
Legal status: Other
Owner/Operator Type: Operator
Owner/Op start date: Not reported
Owner/Op end date: Not reported

Handler Activities Summary:
U.S. importer of hazardous waste: No
Mixed waste (haz. and radioactive): Not reported
Recycler of hazardous waste: No
Transporter of hazardous waste: No
Treater, storer or disposer of HW: No
Underground injection activity: No
On-site burner exemption: No
Furnace exemption: No
Used oil fuel burner: No
Used oil processor: No
User oil refiner: No
Used oil fuel marketer to burner: No
Used oil Specification marketer: No
Used oil transfer facility: No
Used oil transporter: No

Violation Status: No violations found

---

**436** **BARNMASTER INC** **HIST CORTESE** **S104755179**
**NNE** **10124 CHANNEL RD** **WDS** **N/A**
**1/4-1/2** **LAKESIDE, CA 92040**
**0.254 mi.**
**1339 ft.**

**Relative:**
**Higher**

**Actual:**
**396 ft.**

HIST CORTESE:
edr_fname: JURUPA COMMUNITY SER. DIS
edr_fadd1: 10124
City,State,Zip: PEDLEY, CA 92509
Region: CORTESE
Facility County Code: 33
Reg By: LTNKA
Reg Id: 083302910T

WDS:
Name: BARNMASTER INC
Address: 10124 Channel Rd
City: LAKESIDE
Facility ID: San Diego 37I018485
Facility Type: Industrial - Facility that treats and/or disposes of liquid or semisolid wastes from any servicing, producing, manufacturing or processing operation of whatever nature, including mining, gravel washing, geothermal operations, air conditioning, ship building and repairing, oil production, storage and disposal operations, water pumping.
Facility Status: Active - Any facility with a continuous or seasonal discharge that is under Waste Discharge Requirements.
NPDES Number: CAS000001 The 1st 2 characters designate the state. The remaining 7 are assigned by the Regional Board
Subregion: 9
Facility Telephone: 6193906000

**BARNMASTER INC (Continued)** **S104755179**

| | |
|---|---|
| Facility Contact: | Ty Boggs |
| Agency Name: | BARNMASTER INC |
| Agency Address: | PO Box 880 |
| Agency City,St,Zip: | Lakeside 92040 |
| Agency Contact: | Ty Boggs |
| Agency Telephone: | 6193906000 |
| Agency Type: | Private |
| SIC Code: | 3448 |
| SIC Code 2: | Not reported |
| Primary Waste Type: | Not reported |
| Primary Waste: | Not reported |
| Waste Type2: | Not reported |
| Waste2: | Not reported |
| Primary Waste Type: | Not reported |
| Secondary Waste: | Not reported |
| Secondary Waste Type: | Not reported |
| Design Flow: | 0 |
| Baseline Flow: | 0 |
| Reclamation: | Not reported |
| POTW: | Not reported |
| Treat To Water: | Minor Threat to Water Quality. A violation of a regional board order should cause a relatively minor impairment of beneficial uses compared to a major or minor threat. Not: All nurds without a TTWQ will be considered a minor threat to water quality unless coded at a higher Level. A Zero (0) may be used to code those NURDS that are found to represent no threat to water quality. |
| Complexity: | Category C - Facilities having no waste treatment systems, such as cooling water dischargers or thosewho must comply through best management practices, facilities with passive waste treatment and disposal systems, such as septic systems with subsurface disposal, or dischargers having waste storage systems with land disposal such as dairy waste ponds. |

---

**437**
**WNW**
**1/4-1/2**
**0.300 mi.**
**1585 ft.**

**WOODWARD SAND PIT RECL PROJECT** **WMUDS/SWAT** **S102005475**
**10101 RIVERSIDE DR** **LDS** **N/A**
**LAKESIDE CA, CA 92040** **WDS**
**CERS**

**Relative:**
**Lower**

**Actual:**
**366 ft.**

WMUDS/SWAT:

| | |
|---|---|
| Edit Date: | Not reported |
| Complexity: | Category C - Facilities having no waste treatment systems, such as cooling water dischargers or thosewho must comply through best management practices, facilities with passive waste treatment and disposal systems, such as septic systems with subsurface disposal, or dischargers having waste storage systems with land disposal such as dairy waste ponds. |
| Primary Waste: | CNSOIL |
| Primary Waste Type: | Inert/Influent or Solid Wastes that do not contain soluble pollutants or organic wastes and have little adverse impact on water quality. Such wastes could cause turbidity and siltation. Uncontaminated soils, rubble and concrete are examples of this category. |
| Secondary Waste: | Not reported |
| Secondary Waste Type: | Not reported |
| Base Meridian: | Not reported |
| NPID: | Not reported |
| Tonnage: | 0 |
| Regional Board ID: | Not reported |

**WOODWARD SAND PIT RECL PROJECT (Continued)** **S102005475**

| | |
|---|---|
| Municipal Solid Waste: | False |
| Superorder: | False |
| Open To Public: | False |
| Waste List: | False |
| Agency Type: | Private |
| Agency Name: | LAKESIDE LAND CO |
| Agency Department: | Not reported |
| Agency Address: | 10101 RIVERFORD RD |
| Agency City,St,Zip: | LAKESIDE CA 92040 |
| Agency Contact: | J L LESTER |
| Agency Telephone: | 6194499083 |
| Land Owner Name: | Not reported |
| Land Owner Address: | Not reported |
| Land Owner City,St,Zip: | Not reported |
| Land Owner Contact: | Not reported |
| Land Owner Phone: | Not reported |
| Region: | 9 |
| Facility Type: | Solid Waste Site-Class III - Landfills for non hazardous solid wastes. |
| Facility Description: | Not reported |
| Facility Telephone: | Not reported |
| SWAT Facility Name: | Not reported |
| Primary SIC: | 4953 |
| Secondary SIC: | Not reported |
| Comments: | Not reported |
| Last Facility Editors: | Not reported |
| Waste Discharge System: | True |
| Solid Waste Assessment Test Program: | False |
| Toxic Pits Cleanup Act Program: | False |
| Resource Conservation Recovery Act: | False |
| Department of Defence: | False |
| Solid Waste Assessment Test Program: | Not reported |
| Threat to Water Quality: | Minor Threat to Water Quality. A violation of a regional board order should cause a relatively minor impairment of beneficial uses compared to a major or minor threat. Not: All nurds without a TTWQ will be considered a minor threat to water quality unless coded at a higher Level. A Zero (0) may be used to code those NURDS that are found to represent no threat to water quality. |
| Sub Chapter 15: | True |
| Regional Board Project Officer: | DFH |
| Number of WMUDS at Facility: | 1 |
| Section Range: | Not reported |
| RCRA Facility: | No |
| Waste Discharge Requirements: | A |
| Self-Monitoring Rept. Frequency: | Semiannual Submittal |
| Waste Discharge System ID: | 9 000000536 |
| Solid Waste Information ID: | Not reported |

LDS:

| | |
|---|---|
| Name: | WOODWARD SAND PIT RECLAMATION PROJECT |
| Address: | 10101 RIVERSIDE DR |
| City,State,Zip: | LAKESIDE, CA 92040 |
| Global Id: | L10009003198 |
| Latitude: | 32.85869 |
| Longitude: | -116.9442 |
| Case Type: | Land Disposal Site |
| Status: | Open - Remediation |

**WOODWARD SAND PIT RECL PROJECT (Continued)** **S102005475**

| | |
|---|---|
| Status Date: | 10/30/2009 |
| Lead Agency: | SAN DIEGO RWQCB (REGION 9) |
| Caseworker: | Not reported |
| Local Agency: | Not reported |
| RB Case Number: | 9 000000536 |
| LOC Case Number: | Not reported |
| File Location: | Regional Board |
| Potential Media Affect: | Not reported |
| EDR Link ID: | L10009003198 |
| Potential Contaminants of Concern: | Not reported |
| Site History: | Not reported |

Click here to access the California GeoTracker records for this facility:

WDS:

| | |
|---|---|
| Name: | WOODWARD SAND PIT RECL PROJECT |
| Address: | 10101 RIVERSIDE DR |
| City: | LAKESIDE |
| Facility ID: | San Diego 000000536 |
| Facility Type: | Solid Waste Site-Class III - Landfills for non hazardous solid wastes. |
| Facility Status: | Active - Any facility with a continuous or seasonal discharge that is under Waste Discharge Requirements. |
| NPDES Number: | Not reported |
| Subregion: | 9 |
| Facility Telephone: | 6194499083 |
| Facility Contact: | J L LESTER |
| Agency Name: | LAKESIDE LAND CO |
| Agency Address: | 10101 RIVERFORD DR |
| Agency City,St,Zip: | LAKESIDE 92040 |
| Agency Contact: | J L LESTER |
| Agency Telephone: | 6194499083 |
| Agency Type: | Private |
| SIC Code: | 4953 |
| SIC Code 2: | Not reported |
| Primary Waste Type: | Inert/Influent or Solid Wastes that do not contain soluble pollutants or organic wastes and have little adverse impact on water quality. Such wastes could cause turbidity and siltation. Uncontaminated soils, rubble and concrete are examples of this category. |
| Primary Waste: | CNSOIL |
| Waste Type2: | Not reported |
| Waste2: | Contaminated Soil |
| Primary Waste Type: | Inert/Influent or Solid Wastes that do not contain soluble pollutants or organic wastes and have little adverse impact on water quality. Such wastes could cause turbidity and siltation. Uncontaminated soils, rubble and concrete are examples of this category. |
| Secondary Waste: | Not reported |
| Secondary Waste Type: | Not reported |
| Design Flow: | 0 |
| Baseline Flow: | 0 |
| Reclamation: | No reclamation requirements associated with this facility. |
| POTW: | The facility is not a POTW. |
| Treat To Water: | Minor Threat to Water Quality. A violation of a regional board order should cause a relatively minor impairment of beneficial uses compared to a major or minor threat. Not: All nurds without a TTWQ will be considered a minor threat to water quality unless coded at a higher Level. A Zero (0) may be used to code those NURDS that are found to |

**WOODWARD SAND PIT RECL PROJECT (Continued)** **S102005475**

represent no threat to water quality.

Complexity: Category C - Facilities having no waste treatment systems, such as cooling water dischargers or thosewho must comply through best management practices, facilities with passive waste treatment and disposal systems, such as septic systems with subsurface disposal, or dischargers having waste storage systems with land disposal such as dairy waste ponds.

CERS:

| | |
|---|---|
| Name: | WOODWARD SAND PIT RECLAMATION PROJECT |
| Address: | 10101 RIVERSIDE DR |
| City,State,Zip: | LAKESIDE, CA 92040 |
| Site ID: | 223489 |
| CERS ID: | L10009003198 |
| CERS Description: | Land Disposal Site |

---

**438 South 1/4-1/2 0.315 mi. 1661 ft.**

**ROCKY HOME PLAZA CLEANERS**
**9534 WINTER GARDENS BL**
**LAKESIDE, CA 92040**

**SAN DIEGO CO. SAM**
**CPS-SLIC**
**DRYCLEANERS**
**CERS**

**S106874999**
**N/A**

**Relative: Higher**

**Actual: 409 ft.**

SAN DIEGO CO. SAM:

| | |
|---|---|
| Name: | ROCKY HOME PLAZA CLEANERS |
| Address: | 9534 WINTER GARDENS BL |
| City,State,Zip: | LAKESIDE, CA 92040 |
| Case Number: | H28771-001 |
| Agency: | DEH Site Assessment & Mitigation |
| **Funding:** | **Private - VAP** |
| Facility Type: | Soils Only |
| Facility Status: | Closed Case |
| Date: | 11/13/2002 |
| Date Began: | 6/18/2002 |

CPS-SLIC:

| | |
|---|---|
| Name: | ROCKY HOME PLAZA CLEANERS |
| Address: | 9534 WINTER GARDENS BL |
| City,State,Zip: | LAKESIDE, CA 92040 |
| Region: | STATE |
| **Facility Status:** | **Completed - Case Closed** |
| Status Date: | 11/13/2002 |
| Global Id: | T0607374641 |
| Lead Agency: | SAN DIEGO COUNTY LOP |
| Lead Agency Case Number: | H28771-001 |
| Latitude: | 32.850932 |
| Longitude: | -116.932396 |
| Case Type: | Cleanup Program Site |
| Case Worker: | Not reported |
| Local Agency: | Not reported |
| RB Case Number: | Not reported |
| File Location: | Local Agency |
| Potential Media Affected: | Soil |
| Potential Contaminants of Concern: | * Chlorinated Hydrocarbons |
| Site History: | Not reported |

Click here to access the California GeoTracker records for this facility:

**ROCKY HOME PLAZA CLEANERS (Continued)** **S106874999**

DRYCLEANERS:

| | |
|---|---|
| Name: | ROCKY HOME CLEANERS |
| Address: | 9534 WINTER GARDENS BLVD STE G |
| City,State,Zip: | LAKESIDE, CA 920404000 |
| EPA Id: | CAD982469934 |
| NAICS Code: | 81232 |
| NAICS Description: | Drycleaning and Laundry Services (except Coin-Operated) |
| SIC Code: | 7211 |
| SIC Description: | Power Laundries, Family and Commercial |
| Create Date: | 06/15/1989 |
| Facility Active: | No |
| Inactive Date: | 07/15/2005 |
| Facility Addr2: | Not reported |
| Owner Name: | JOHNNY MIN |
| Owner Address: | 9534 WINTER GARDENS BLVD STE G |
| Owner Address 2: | Not reported |
| Owner Telephone: | 0000000000 |
| Contact Name: | JOHNNY MIN |
| Contact Address: | 9534 WINTER GARDENS BLVD STE G |
| Contact Address 2: | Not reported |
| Contact Telephone: | 6195618717 |
| Mailing Name: | Not reported |
| Mailing Address 1: | 9534 WINTER GARDENS BLVD STE G |
| Mailing Address 2: | Not reported |
| Mailing City: | LAKESIDE |
| Mailing State: | CA |
| Mailing Zip: | 920404000 |
| Owner Fax: | Not reported |
| Region Code: | 4 |

| | |
|---|---|
| Name: | PERMA CLEANERS |
| Address: | 9534 WINTER GARDENS BLVD |
| City,State,Zip: | LAKESIDE, CA 920404000 |
| EPA Id: | CAL000043550 |
| NAICS Code: | 81232 |
| NAICS Description: | Drycleaning and Laundry Services (except Coin-Operated) |
| SIC Code: | 7211 |
| SIC Description: | Power Laundries, Family and Commercial |
| Create Date: | 01/08/1991 |
| Facility Active: | No |
| Inactive Date: | 06/30/2004 |
| Facility Addr2: | Not reported |
| Owner Name: | JOHNNY MIN |
| Owner Address: | 12403 WOODSIDE AVE |
| Owner Address 2: | Not reported |
| Owner Telephone: | 6195618717 |
| Contact Name: | JOHNNY MIN OWNER |
| Contact Address: | 9534 WINTER GARDENS BLVD |
| Contact Address 2: | Not reported |
| Contact Telephone: | 6195618717 |
| Mailing Name: | Not reported |
| Mailing Address 1: | 9534 WINTER GARDENS BLVD STE G |
| Mailing Address 2: | Not reported |
| Mailing City: | LAKESIDE |
| Mailing State: | CA |
| Mailing Zip: | 920404000 |
| Owner Fax: | Not reported |

**ROCKY HOME PLAZA CLEANERS (Continued)** **S106874999**

Region Code: 4

Name: PR CLEANERS #2
Address: 9534 WINTER GARDENS BLVD STE G
City,State,Zip: LAKESIDE, CA 920404000
EPA Id: CAL000296525
NAICS Code: 81232
NAICS Description: Drycleaning and Laundry Services (except Coin-Operated)
SIC Code: 7211
SIC Description: Power Laundries, Family and Commercial
Create Date: 07/15/2005
Facility Active: No
Inactive Date: 06/30/2008
Facility Addr2: Not reported
Owner Name: JOHNNY MIN
Owner Address: 9534 WINTER GARDENS BLVD STE G
Owner Address 2: Not reported
Owner Telephone: 6195618717
Contact Name: JOHNNY MIN
Contact Address: 9534 WINTER GARDENS BLVD STE G
Contact Address 2: Not reported
Contact Telephone: 6195618717
Mailing Name: Not reported
Mailing Address 1: 12108 WOODSIDE AVE
Mailing Address 2: Not reported
Mailing City: LAKESIDE
Mailing State: CA
Mailing Zip: 92040
Owner Fax: Not reported
Region Code: 4

CERS:
Name: ROCKY HOME PLAZA CLEANERS
Address: 9534 WINTER GARDENS BL
City,State,Zip: LAKESIDE, CA 92040
Site ID: 226152
CERS ID: T0607374641
CERS Description: Cleanup Program Site

**AK439** **DAVE MARTIN SUPPLIES INC** **RCRA-SQG** **1000197508**
**NNE** **LUST** **CAD981391618**
**1/4-1/2** **SAN DIEGO (County), CA** **SAN DIEGO CO. SAM**
**0.315 mi.** **CPS-SLIC**
**1663 ft.** **Site 1 of 2 in cluster AK** **AST**
**San Diego Co. HMMD**
**Relative:** **CERS HAZ WASTE**
**Lower** **SWEEPS UST**
**HIST UST**
**Actual:** **CERS TANKS**
**393 ft.** **US MINES**
**FINDS**
**ECHO**
**HAZNET**
**HIST CORTESE**
**SAN DIEGO CO LOP**
**CERS**
**HWTS**

RCRA-SQG:

| | |
|---|---|
| Date form received by agency: | 1996-09-01 00:00:00.0 |
| Facility name: | DAVE MARTIN SUPPLIES, INC |
| Facility address: | 10168 CHANNEL RD<br>LAKESIDE, CA 92040 |
| EPA ID: | CAD981391618 |
| Contact: | Not reported |
| Contact address: | Not reported<br>Not reported |
| Contact country: | US |
| Contact telephone: | Not reported |
| Contact email: | Not reported |
| EPA Region: | 09 |
| Land type: | Facility is not located on Indian land. Additional information is not known. |
| Classification: | Small Small Quantity Generator |
| Description: | Handler: generates more than 100 and less than 1000 kg of hazardous waste during any calendar month and accumulates less than 6000 kg of hazardous waste at any time; or generates 100 kg or less of hazardous waste during any calendar month, and accumulates more than 1000 kg of hazardous waste at any time |

Owner/Operator Summary:

| | |
|---|---|
| Owner/operator name: | DAVE MARTIN SUPPLIES, INC |
| Owner/operator address: | NOT REQUIRED<br>NOT REQUIRED, ME 99999 |
| Owner/operator country: | Not reported |
| Owner/operator telephone: | 415-555-1212 |
| Owner/operator email: | Not reported |
| Owner/operator fax: | Not reported |
| Owner/operator extension: | Not reported |
| Legal status: | Private |
| Owner/Operator Type: | Owner |
| Owner/Op start date: | Not reported |
| Owner/Op end date: | Not reported |
| | |
| Owner/operator name: | NOT REQUIRED |
| Owner/operator address: | NOT REQUIRED<br>NOT REQUIRED, ME 99999 |
| Owner/operator country: | Not reported |
| Owner/operator telephone: | 415-555-1212 |

**DAVE MARTIN SUPPLIES INC (Continued)** **1000197508**

Owner/operator email: Not reported
Owner/operator fax: Not reported
Owner/operator extension: Not reported
Legal status: Private
Owner/Operator Type: Operator
Owner/Op start date: Not reported
Owner/Op end date: Not reported

Handler Activities Summary:
U.S. importer of hazardous waste: No
Mixed waste (haz. and radioactive): No
Recycler of hazardous waste: No
Transporter of hazardous waste: No
Treater, storer or disposer of HW: No
Underground injection activity: No
On-site burner exemption: No
Furnace exemption: No
Used oil fuel burner: No
Used oil processor: No
User oil refiner: No
Used oil fuel marketer to burner: No
Used oil Specification marketer: No
Used oil transfer facility: No
Used oil transporter: No

Historical Generators:
Date form received by agency: 1986-02-24 00:00:00.0
Site name: DAVE MARTIN SUPPLIES, INC
Classification: Large Quantity Generator

Facility Has Received Notices of Violations:
Regulation violated: FR - 262.10-12.A
Area of violation: Generators - General
Date violation determined: 1994-07-14 00:00:00.0
Date achieved compliance: 1999-07-14 00:00:00.0
Violation lead agency: State
Enforcement action: COMPLIANCE EVALUATION INSPECTION ON-SITE
Enforcement action date: Not reported
Enf. disposition status: Not reported
Enf. disp. status date: Not reported
Enforcement lead agency: Not reported
Proposed penalty amount: Not reported
Final penalty amount: Not reported
Paid penalty amount: Not reported

Regulation violated: FR - 262.10-12.A
Area of violation: Generators - General
Date violation determined: 1993-05-18 00:00:00.0
Date achieved compliance: 1994-07-14 00:00:00.0
Violation lead agency: State
Enforcement action: COMPLIANCE EVALUATION INSPECTION ON-SITE
Enforcement action date: Not reported
Enf. disposition status: Not reported
Enf. disp. status date: Not reported
Enforcement lead agency: Not reported
Proposed penalty amount: Not reported

**DAVE MARTIN SUPPLIES INC (Continued)** **1000197508**

Final penalty amount: Not reported
Paid penalty amount: Not reported

Regulation violated: FR - 262.10-12.A
Area of violation: Generators - General
Date violation determined: 1992-04-13 00:00:00.0
Date achieved compliance: 1993-05-18 00:00:00.0
Violation lead agency: State
Enforcement action: COMPLIANCE EVALUATION INSPECTION ON-SITE
Enforcement action date: Not reported
Enf. disposition status: Not reported
Enf. disp. status date: Not reported
Enforcement lead agency: Not reported
Proposed penalty amount: Not reported
Final penalty amount: Not reported
Paid penalty amount: Not reported

LUST REG 9:
Region: 9
Status: Case Closed
Case Number: 9UT2144
Local Case: H14543-002
Substance: Waste Oil
Qty Leaked: Not reported
Abate Method: Excavate and Dispose - remove contaminated soil and dispose in approved site
Local Agency: San Diego
How Found: Tank Closure
How Stopped: Close Tank
Source: Unknown
Cause: Unknown
Lead Agency: Local Agency
Case Type: Soil only
Date Found: 02/20/1992
Date Stopped: 02/20/1992
Confirm Date: 03/02/1992
Submit Workplan: 3/10/92
Prelim Assess: / /
Desc Pollution: Not reported
Remed Plan: / /
Remed Action: Not reported
Began Monitor: Not reported
Release Date: 02/20/1992
Enforce Date: Not reported
Closed Date: 4/27/93
Enforce Type: Not reported
Pilot Program: LOP
Basin Number: 907.13
GW Depth: >10
Beneficial Use: Not reported
NPDES Number: Not reported
Priority: Low priority. Priority ranking can change over time.
File Dispn: File discarded, case closed
Interim Remedial Actions: Yes
Cleanup and Abatement order Number: Not reported
Waste Discharge Requirement Number: Not reported

Region: 9

**DAVE MARTIN SUPPLIES INC (Continued)** **1000197508**

Status: Case Closed
Case Number: 9UT3482
Local Case: H14543-003
Substance: Diesel
Qty Leaked: 0
Abate Method: No Action Required - incident is minor, requiring no remedial action
Local Agency: San Diego
How Found: Tank Closure
How Stopped: Close Tank
Source: Tank
Cause: Unknown
Lead Agency: Local Agency
Case Type: Soil only
Date Found: 11/07/1996
Date Stopped: 11/07/1996
Confirm Date: 02/12/1997
Submit Workplan: 2/12/97
Prelim Assess: / /
Desc Pollution: Not reported
Remed Plan: / /
Remed Action: Not reported
Began Monitor: Not reported
Release Date: 11/07/1996
Enforce Date: Not reported
Closed Date: 10/31/97
Enforce Type: Not reported
Pilot Program: LOP
Basin Number: 907.12
GW Depth: 26’
Beneficial Use: Municipal groundwater use
NPDES Number: Not reported
Priority: Low priority. Priority ranking can change over time.
File Dispn: Not reported
Interim Remedial Actions: Not reported
Cleanup and Abatement order Number: Not reported
Waste Discharge Requirement Number: Not reported

LUST:
Name: MARCO CRANE & RIGGING CO
Address: 10168 CHANNEL RD
City,State,Zip: LAKESIDE, CA 920401704
Lead Agency: SAN DIEGO COUNTY LOP
Case Type: LUST Cleanup Site
Geo Track: http://geotracker.waterboards.ca.gov/profile_report.asp?global_id=T0607302247
Global Id: T0607302247
Latitude: 32.861702
Longitude: -116.927984
Status: Completed - Case Closed
Status Date: 10/31/1997
Case Worker: Not reported
RB Case Number: 9UT3482
Local Agency: Not reported
File Location: Local Agency
Local Case Number: H14543-003
Potential Media Affect: Soil
Potential Contaminants of Concern: Diesel
Site History: Not reported

**DAVE MARTIN SUPPLIES INC (Continued)** **1000197508**

LUST:
Global Id: T0607302247
Action Type: ENFORCEMENT
Date: 10/21/1997
Action: Closure/No Further Action Letter - #H14543-003

Global Id: T0607302247
Action Type: Other
Date: 11/07/1996
Action: Leak Discovery

Global Id: T0607302247
Action Type: Other
Date: 11/07/1996
Action: Leak Stopped

Global Id: T0607302247
Action Type: ENFORCEMENT
Date: 10/31/1997
Action: Closure/No Further Action Letter

Global Id: T0607302247
Action Type: Other
Date: 11/07/1996
Action: Leak Reported

Global Id: T0607302247
Action Type: Other
Date: 11/07/1996
Action: Leak Began

LUST:
Global Id: T0607302247
Status: Open - Case Begin Date
Status Date: 11/07/1996

Global Id: T0607302247
Status: Completed - Case Closed
Status Date: 10/31/1997

Name: MARCO CRANE & RIGGING CO
Address: 10168 CHANNEL RD
City,State,Zip: LAKESIDE, CA 920401704
Lead Agency: SAN DIEGO COUNTY LOP
Case Type: LUST Cleanup Site
Geo Track: http://geotracker.waterboards.ca.gov/profile_report.asp?global_id=T0607300912
Global Id: T0607300912
Latitude: 32.861702
Longitude: -116.927984
Status: Completed - Case Closed
Status Date: 05/31/1993
Case Worker: Not reported
RB Case Number: 9UT2144
Local Agency: Not reported
File Location: Local Agency

**DAVE MARTIN SUPPLIES INC (Continued)** **1000197508**

Local Case Number: H14543-002
Potential Media Affect: Soil
Potential Contaminants of Concern: Waste Oil / Motor / Hydraulic / Lubricating
Site History: Not reported

LUST:
Global Id: T0607300912
Action Type: Other
Date: 02/20/1992
Action: Leak Discovery

Global Id: T0607300912
Action Type: ENFORCEMENT
Date: 03/06/1992
Action: Notice of Responsibility

Global Id: T0607300912
Action Type: Other
Date: 02/20/1992
Action: Leak Stopped

Global Id: T0607300912
Action Type: ENFORCEMENT
Date: 04/27/1993
Action: Closure/No Further Action Letter

Global Id: T0607300912
Action Type: Other
Date: 02/20/1992
Action: Leak Reported

Global Id: T0607300912
Action Type: Other
Date: 02/20/1992
Action: Leak Began

LUST:
Global Id: T0607300912
Status: Open - Case Begin Date
Status Date: 02/20/1992

Global Id: T0607300912
Status: Completed - Case Closed
Status Date: 05/31/1993

SAN DIEGO CO. SAM:
Name: MARCO CRANE & RIGGING CO
Address: 10168 CHANNEL RD
City,State,Zip: LAKESIDE, CA 920401704
Case Number: H14543-001
Agency: DEH Site Assessment & Mitigation
**Funding:** **Non Billable**
Facility Type: Failed Integrity Test
Facility Status: Closed Case
Date: 5/2/1990
Date Began: 4/7/1989

**DAVE MARTIN SUPPLIES INC (Continued)** **1000197508**

| | |
|---|---|
| Name: | MARCO CRANE & RIGGING CO |
| Address: | 10168 CHANNEL RD |
| City,State,Zip: | LAKESIDE, CA 920401704 |
| Case Number: | H14543-002 |
| Agency: | DEH Site Assessment & Mitigation |
| **Funding:** | **LOP - Federal Fund** |
| Facility Type: | Soils Only |
| Facility Status: | Closed Case |
| Date: | 5/31/1993 |
| Date Began: | 2/20/1992 |

| | |
|---|---|
| Name: | MARCO CRANE & RIGGING CO |
| Address: | 10168 CHANNEL RD |
| City,State,Zip: | LAKESIDE, CA 920401704 |
| Case Number: | H14543-003 |
| Agency: | DEH Site Assessment & Mitigation |
| **Funding:** | **LOP - Federal Fund** |
| Facility Type: | Soils Only |
| Facility Status: | Closed Case |
| Date: | 10/31/1997 |
| Date Began: | 11/7/1996 |

CPS-SLIC:

| | |
|---|---|
| Name: | MARCO CRANE & RIGGING CO |
| Address: | 10168 CHANNEL RD |
| City,State,Zip: | LAKESIDE, CA 920401704 |
| Region: | STATE |
| **Facility Status:** | **Completed - Case Closed** |
| Status Date: | 05/02/1990 |
| Global Id: | T0608150634 |
| Lead Agency: | SAN DIEGO COUNTY LOP |
| Lead Agency Case Number: | H14543-001 |
| Latitude: | 32.861914 |
| Longitude: | -116.92674 |
| Case Type: | Cleanup Program Site |
| Case Worker: | Not reported |
| Local Agency: | Not reported |
| RB Case Number: | Not reported |
| File Location: | Local Agency |
| Potential Media Affected: | Under Investigation |
| Potential Contaminants of Concern: | Diesel |
| Site History: | Not reported |

Click here to access the California GeoTracker records for this facility:

AST:

| | |
|---|---|
| Name: | MARCO CRANE & RIGGING CO |
| Address: | 10168 CHANNEL RD |
| City/Zip: | LAKESIDE,92040 |
| Certified Unified Program Agencies: | Not reported |
| Owner: | Daniel Mardian, Jr |
| Total Gallons: | Not reported |
| CERSID: | 10371748 |
| Facility ID: | 37-000-114543 |
| Business Name: | MARCO CRANE & RIGGING CO |
| Phone: | 619-938-8080 |

**DAVE MARTIN SUPPLIES INC (Continued)** **1000197508**

| | |
|---|---|
| Fax: | Not reported |
| Mailing Address: | 10168 CHANNEL RD |
| Mailing Address City: | LAKESIDE |
| Mailing Address State: | CA |
| Mailing Address Zip Code: | Not reported |
| Operator Name: | MARCO CRANE & RIGGING CO |
| Operator Phone: | 619-938-8080 |
| Owner Phone: | 602-272-2671 |
| Owner Mail Address: | 221 S 35th Ave |
| Owner State: | AZ |
| Owner Zip Code: | 85009 |
| Owner Country: | United States |
| Property Owner Name: | MARDIAN INDUSTRIES NO 3 LP |
| Property Owner Phone: | Not reported |
| Property Owner Mailing Address: | 10168 CHANNEL RD |
| Property Owner City: | LAKESIDE |
| Property Owner Stat : | CA |
| Property Owner Zip Code: | 92040 |
| Property Owner Country: | United States |
| EPAID: | CAL000305790 |

| | |
|---|---|
| Name: | MARCO CRANE & RIGGING CO |
| Address: | 10168 CHANNEL RD |
| City/Zip: | LAKESIDE, |
| Certified Unified Program Agencies: | San Diego |
| Owner: | MARCO CRANE & RIGGING CO |
| Total Gallons: | 10600 |
| CERSID: | Not reported |
| Facility ID: | Not reported |
| Business Name: | Not reported |
| Phone: | Not reported |
| Fax: | Not reported |
| Mailing Address: | Not reported |
| Mailing Address City: | Not reported |
| Mailing Address State: | Not reported |
| Mailing Address Zip Code: | Not reported |
| Operator Name: | Not reported |
| Operator Phone: | Not reported |
| Owner Phone: | Not reported |
| Owner Mail Address: | Not reported |
| Owner State: | Not reported |
| Owner Zip Code: | Not reported |
| Owner Country: | Not reported |
| Property Owner Name: | Not reported |
| Property Owner Phone: | Not reported |
| Property Owner Mailing Address: | Not reported |
| Property Owner City: | Not reported |
| Property Owner Stat : | Not reported |
| Property Owner Zip Code: | Not reported |
| Property Owner Country: | Not reported |
| EPAID: | Not reported |

HMMD SAN DIEGO:

| | |
|---|---|
| Name: | MARCO CRANE & RIGGING CO |
| Address: | 10168 CHANNEL RD |
| City,State,Zip: | LAKESIDE, CA 92040 |
| Permit Number: | 114543 |

**DAVE MARTIN SUPPLIES INC (Continued)** **1000197508**

| | |
|---|---|
| Business Type: | 6HK70 |
| EPA Id Number: | CAL000305790 |
| APN: | 394-011-19-00 |
| Last HMMD Inspection: | 09/04/2012 |
| Facility Telephone: | 619-938-8080 |
| Permit Status: | OPEN |
| Permit Expiration: | 05/31/2013 |
| Date Last Updated: | 11/02/2012 |
| Facility Owner: | MARCO CRANE & RIGGING CO |
| Facility Mailing Address: | 10168 CHANNEL RD |
| Facility Mailing City: | LAKESIDE |
| Facility Mailing State: | CA |
| Facility Mailing Zip: | 92040-1704 |
| UST Owner: | DAVE MARTIN SUPPLIES |
| Handle Regulated Hazmat: | Y |
| Own Or Operate UST: | Not reported |
| Subject To APSA: | Y |
| Generate Haz Waste: | Y |
| Treat Haz Waste: | Not reported |
| Generate Medical Waste: | Not reported |

Inventory Active Permits (not SQG Medical):

| | |
|---|---|
| Permit Number: | 114543 |
| Update Date: | 11/02/2012 |
| Case Number: | 74-86-2 |
| Name: | ACETYLENE GAS |
| Other Information: | Not reported |
| Material Waste: | Material |
| Hazardous Categories 1: | FIRE |
| Hazardous Categories 2: | Not reported |

| | |
|---|---|
| Permit Number: | 114543 |
| Update Date: | 11/02/2012 |
| Case Number: | 7440-37-1 |
| Name: | ARGON/CARBON DIOXIDE |
| Other Information: | MIJ MIX |
| Material Waste: | Material |
| Hazardous Categories 1: | PRESSURE RELEASE |
| Hazardous Categories 2: | ACUTE |

| | |
|---|---|
| Permit Number: | 114543 |
| Update Date: | 11/02/2012 |
| Case Number: | 68476-34-6 |
| Name: | DIESEL |
| Other Information: | Not reported |
| Material Waste: | Material |
| Hazardous Categories 1: | CHRONIC |
| Hazardous Categories 2: | Not reported |

| | |
|---|---|
| Permit Number: | 114543 |
| Update Date: | 11/02/2012 |
| Case Number: | 8002-05-9 |
| Name: | OIL, MOTOR, CHEVRON 15W-40 |
| Other Information: | Not reported |
| Material Waste: | Material |
| Hazardous Categories 1: | CHRONIC |
| Hazardous Categories 2: | Not reported |

**DAVE MARTIN SUPPLIES INC (Continued)** **1000197508**

| | |
|---|---|
| Permit Number: | 114543 |
| Update Date: | 11/02/2012 |
| Case Number: | 7782-44-7 |
| Name: | OXYGEN |
| Other Information: | Not reported |
| Material Waste: | Material |
| Hazardous Categories 1: | PRESSURE RELEASE |
| Hazardous Categories 2: | ACUTE |

| | |
|---|---|
| Permit Number: | 114543 |
| Update Date: | 11/02/2012 |
| Case Number: | 68476-85-7 |
| Name: | PROPANE |
| Other Information: | Not reported |
| Material Waste: | Material |
| Hazardous Categories 1: | PRESSURE RELEASE |
| Hazardous Categories 2: | Not reported |

| | |
|---|---|
| Permit Number: | 114543 |
| Update Date: | 11/02/2012 |
| Case Number: | Not reported |
| Name: | WASTE 213 HYDROCARBON SOLVENTS |
| Other Information: | SYSTEM ONE |
| Material Waste: | Waste |
| Hazardous Categories 1: | Not reported |
| Hazardous Categories 2: | Not reported |

| | |
|---|---|
| Permit Number: | 114543 |
| Update Date: | 11/02/2012 |
| Case Number: | Not reported |
| Name: | WASTE 221 WASTE OIL & MIXED OIL |
| Other Information: | Not reported |
| Material Waste: | Waste |
| Hazardous Categories 1: | Not reported |
| Hazardous Categories 2: | Not reported |

| | |
|---|---|
| Permit Number: | 114543 |
| Update Date: | 11/02/2012 |
| Case Number: | Not reported |
| Name: | WASTE 342 ORGANIC LIQUIDS W/METALS |
| Other Information: | Not reported |
| Material Waste: | Waste |
| Hazardous Categories 1: | Not reported |
| Hazardous Categories 2: | Not reported |

| | |
|---|---|
| Permit Number: | 114543 |
| Update Date: | 11/02/2012 |
| Case Number: | Not reported |
| Name: | WASTE 352 ORGANIC SOLIDS (OTHER) |
| Other Information: | WASTE ABSORBANT |
| Material Waste: | Waste |
| Hazardous Categories 1: | Not reported |
| Hazardous Categories 2: | Not reported |

| | |
|---|---|
| Permit Number: | 114543 |
| Update Date: | 11/02/2012 |
| Case Number: | Not reported |

**DAVE MARTIN SUPPLIES INC (Continued)** **1000197508**

Name: WASTE 444 USED BATTERIES
Other Information: USED LEAD ACID BATTERIES
Material Waste: Waste
Hazardous Categories 1: Not reported
Hazardous Categories 2: Not reported

Permit Number: 114543
Update Date: 11/02/2012
Case Number: Not reported
Name: WASTE 461 PAINT SLUDGE
Other Information: Not reported
Material Waste: Waste
Hazardous Categories 1: Not reported
Hazardous Categories 2: Not reported

Permit Number: 114543
Update Date: 11/02/2012
Case Number: Not reported
Name: WASTE 888 USED OIL FILTERS
Other Information: DIESEL/ OIL FILTERS
Material Waste: Waste
Hazardous Categories 1: Not reported
Hazardous Categories 2: Not reported

Violations Active Permits:
Permit Number: 114543
Update Date: 11/02/2012
Inspection Date: 04/06/2010
Violation Code: 6HV1014
Violation: HMBP INCOMPLETE/NOT AMENDED
Violation Citation: HMBP is incomplete/inadequate/not amended to reflect changes. 25504, 25505(a)(2) &/or 25509(a); 25505(b); 19 CCR 2729
Activity: ACTIVE

Permit Number: 114543
Update Date: 11/02/2012
Inspection Date: 07/14/2008
Violation Code: 6HV0228
Violation: CONTAINER NOT KEPT CLOSED
Violation Citation: Failed to keep container closed. CFR 265.173
Activity: ACTIVE

Permit Number: 114543
Update Date: 11/02/2012
Inspection Date: 07/14/2008
Violation Code: 6HV0227
Violation: HAZWASTE TANK/CONTAINER W/O LABEL/DATE
Violation Citation: Failed to properly label/date hazardous waste container &/or tank. 66262.34(f)
Activity: ACTIVE

Permit Number: 114543
Update Date: 11/02/2012
Inspection Date: 01/13/2004
Violation Code: 6HV0135
Violation: MANIFESTS/RECEIPTS FOR 3 YEARS NOT ONSIT
Violation Citation: Hazardous waste manifests/receipts for 3 years are not maintained

**DAVE MARTIN SUPPLIES INC (Continued)** **1000197508**

| | |
|---|---|
| | onsite to document proper disposal of hazardous waste. CCR 66262.40(a) & 25160.2(b)(3) |
| Activity: | ACTIVE |
| | |
| Permit Number: | 114543 |
| Update Date: | 11/02/2012 |
| Inspection Date: | 01/13/2004 |
| Violation Code: | 6HV0201 |
| Violation: | WASTE CONTAINER NOT CLOSED |
| Violation Citation: | Hazardous waste containers are not kept closed while in storage. CCR 66265.173(a) |
| Activity: | ACTIVE |
| | |
| Permit Number: | 114543 |
| Update Date: | 11/02/2012 |
| Inspection Date: | 01/13/2004 |
| Violation Code: | 6HV0202 |
| Violation: | WASTE CONTAINER W/O LABELS |
| Violation Citation: | Hazardous waste containers &/or tanks are missing labels, accumulation date and/or are improperly labeled. CCR 66262.34(a)(2); 66262.34(a)(3) & 66262.34(f) |
| Activity: | ACTIVE |
| | |
| Permit Number: | 114543 |
| Update Date: | 11/02/2012 |
| Inspection Date: | 07/05/2005 |
| Violation Code: | 6HV0402 |
| Violation: | TRAINING PROGRAM NOT ADEQUATE |
| Violation Citation: | Personnel training is not adequate to ensure compliance with hazardous waste regulations. CCR 66265.16(a)&(b) |
| Activity: | ACTIVE |
| | |
| Permit Number: | 114543 |
| Update Date: | 11/02/2012 |
| Inspection Date: | 07/05/2005 |
| Violation Code: | 6HV0202 |
| Violation: | WASTE CONTAINER W/O LABELS |
| Violation Citation: | Hazardous waste containers &/or tanks are missing labels, accumulation date and/or are improperly labeled. CCR 66262.34(a)(2); 66262.34(a)(3) & 66262.34(f) |
| Activity: | ACTIVE |
| | |
| Permit Number: | 114543 |
| Update Date: | 11/02/2012 |
| Inspection Date: | 07/05/2005 |
| Violation Code: | 6HV0202 |
| Violation: | WASTE CONTAINER W/O LABELS |
| Violation Citation: | Hazardous waste containers &/or tanks are missing labels, accumulation date and/or are improperly labeled. CCR 66262.34(a)(2); 66262.34(a)(3) & 66262.34(f) |
| Activity: | ACTIVE |
| | |
| Permit Number: | 114543 |
| Update Date: | 11/02/2012 |
| Inspection Date: | 07/05/2005 |
| Violation Code: | 6HV0201 |
| Violation: | WASTE CONTAINER NOT CLOSED |

**DAVE MARTIN SUPPLIES INC (Continued)** **1000197508**

| | |
|---|---|
| Violation Citation: | Hazardous waste containers are not kept closed while in storage. CCR 66265.173(a) |
| Activity: | ACTIVE |
| Permit Number: | 114543 |
| Update Date: | 11/02/2012 |
| Inspection Date: | 07/05/2005 |
| Violation Code: | 6HV0209 |
| Violation: | WASTE ONSITE >90/180/270 DAYS |
| Violation Citation: | Hazardous waste is stored in excess of allowable time period (90 days) without a State permit or written variance. CCR 25201(a) & 66262.34(a)&( c) |
| Activity: | ACTIVE |
| Permit Number: | 114543 |
| Update Date: | 11/02/2012 |
| Inspection Date: | 07/05/2005 |
| Violation Code: | 6HV0216 |
| Violation: | HAZMATS WITHOUT PROPER LABELS |
| Violation Citation: | Hazardous materials have not been adequately labeled within 10 days & are now declared hazardous waste. HSC 25124(b)(3)(A) & 66262.34(f) |
| Activity: | ACTIVE |
| Permit Number: | 114543 |
| Update Date: | 11/02/2012 |
| Inspection Date: | 07/05/2005 |
| Violation Code: | 6HV1601 |
| Violation: | HAZWASTE TANKS W/O P.E. ASSESSMENT |
| Violation Citation: | Failed to obtain a P.E. assessment for hazardous waste tank system. 66265.191(a) or 66265.192(a) |
| Activity: | ACTIVE |
| Permit Number: | 114543 |
| Update Date: | 11/02/2012 |
| Inspection Date: | 07/05/2005 |
| Violation Code: | 6HV1605 |
| Violation: | NO DAILY TANK INSPECTION/LOG |
| Violation Citation: | Failed to inspect and/or document daily HW tank system inspections. 66265.195 ( c) |
| Activity: | ACTIVE |
| Permit Number: | 114543 |
| Update Date: | 11/02/2012 |
| Inspection Date: | 09/04/2012 |
| Violation Code: | 6HV0227 |
| Violation: | HAZWASTE TANK/CONTAINER W/O LABEL/DATE |
| Violation Citation: | Failed to properly label/date hazardous waste container &/or tank. 66262.34(f) |
| Activity: | ACTIVE |

UST:

| | |
|---|---|
| UST Name: | UNDERGROUND TANK 114543 T001 |
| Last Update: | 2012-11-02 14:17:38 |
| Permit Number: | 114543 |
| Tank Type: | SINGLE WALL |
| Additional Id: | 1 |
| Capacity Gallons: | 0 |

**DAVE MARTIN SUPPLIES INC (Continued)** **1000197508**

| | |
|---|---|
| UST Contents: | DIESEL |
| Other Content Info: | DIESEL |
| Reg Status: | REMOVED |
| Remove Close Date: | 1996-07-11 00:00:00 |
| Year Installed: | Not reported |
| Pipe Type: | Not reported |
| Delivery System: | PRESSURE |
| Monitor Code: | 05 |
| UST Monitor Method: | SW TANK DW PIPE W/ POS SHUTOFF-ALARM ON LLD W/ SIRS:SIR ANALY MONTHLY, TANK TEST BIENNIALLY, PIPE TEST ANN 0.1 G/HR OR MO 0.2 G/HR |

| | |
|---|---|
| UST Name: | UNDERGROUND TANK 114543 T002 |
| Last Update: | 2012-11-02 14:17:38 |
| Permit Number: | 114543 |
| Tank Type: | DOUBLE WALL |
| Additional Id: | 2 |
| Capacity Gallons: | 850 |
| UST Contents: | Not reported |
| Other Content Info: | WASTE OIL |
| Reg Status: | REMOVED |
| Remove Close Date: | 1992-01-06 00:00:00 |
| Year Installed: | Not reported |
| Pipe Type: | Not reported |
| Delivery System: | Not reported |
| Monitor Code: | 25 |
| UST Monitor Method: | EXTERNAL MONITOR : CONTINUOUS VADOSE ZONE VAPOR MONITORS AND / OR WEEKLY (MINIMUM) VADOSE ZONE LIQUID MONITORING |

| | |
|---|---|
| Name: | MARCO CRANE & RIGGING CO |
| Address: | 10168 CHANNEL RD |
| City,State,Zip: | LAKESIDE, CA 92040 |
| Permit Number: | 114543 |
| Business Type: | 6HK70 |
| EPA Id Number: | CAL000305790 |
| APN: | 394-011-19-00 |
| Last HMMD Inspection: | 09/04/2012 |
| Facility Telephone: | 619-938-8080 |
| Permit Status: | OPEN |
| Permit Expiration: | 05/31/2013 |
| Date Last Updated: | 11/02/2012 |
| Facility Owner: | MARCO CRANE & RIGGING CO |
| Facility Mailing Address: | 10168 CHANNEL RD |
| Facility Mailing City: | LAKESIDE |
| Facility Mailing State: | CA |
| Facility Mailing Zip: | 92040-1704 |
| UST Owner: | DAVE MARTIN SUPPLIES |
| Handle Regulated Hazmat: | Y |
| Own Or Operate UST: | Not reported |
| Subject To APSA: | Not reported |
| Generate Haz Waste: | Y |
| Treat Haz Waste: | Not reported |
| Generate Medical Waste: | Not reported |

Inventory Active Permits (not SQG Medical):

| | |
|---|---|
| Permit Number: | 114543 |
| Update Date: | 11/02/2012 |
| Case Number: | 74-86-2 |

**DAVE MARTIN SUPPLIES INC (Continued)** **1000197508**

| | |
|---|---|
| Name: | ACETYLENE GAS |
| Other Information: | Not reported |
| Material Waste: | Material |
| Hazardous Categories 1: | FIRE |
| Hazardous Categories 2: | Not reported |
| | |
| Permit Number: | 114543 |
| Update Date: | 11/02/2012 |
| Case Number: | 7440-37-1 |
| Name: | ARGON/CARBON DIOXIDE |
| Other Information: | MIJ MIX |
| Material Waste: | Material |
| Hazardous Categories 1: | PRESSURE RELEASE |
| Hazardous Categories 2: | ACUTE |
| | |
| Permit Number: | 114543 |
| Update Date: | 11/02/2012 |
| Case Number: | 68476-34-6 |
| Name: | DIESEL |
| Other Information: | Not reported |
| Material Waste: | Material |
| Hazardous Categories 1: | CHRONIC |
| Hazardous Categories 2: | Not reported |
| | |
| Permit Number: | 114543 |
| Update Date: | 11/02/2012 |
| Case Number: | 8002-05-9 |
| Name: | OIL, MOTOR, CHEVRON 15W-40 |
| Other Information: | Not reported |
| Material Waste: | Material |
| Hazardous Categories 1: | CHRONIC |
| Hazardous Categories 2: | Not reported |
| | |
| Permit Number: | 114543 |
| Update Date: | 11/02/2012 |
| Case Number: | 7782-44-7 |
| Name: | OXYGEN |
| Other Information: | Not reported |
| Material Waste: | Material |
| Hazardous Categories 1: | PRESSURE RELEASE |
| Hazardous Categories 2: | ACUTE |
| | |
| Permit Number: | 114543 |
| Update Date: | 11/02/2012 |
| Case Number: | 68476-85-7 |
| Name: | PROPANE |
| Other Information: | Not reported |
| Material Waste: | Material |
| Hazardous Categories 1: | PRESSURE RELEASE |
| Hazardous Categories 2: | Not reported |
| | |
| Permit Number: | 114543 |
| Update Date: | 11/02/2012 |
| Case Number: | Not reported |
| Name: | WASTE 213 HYDROCARBON SOLVENTS |
| Other Information: | SYSTEM ONE |
| Material Waste: | Waste |

**DAVE MARTIN SUPPLIES INC (Continued)** **1000197508**

Hazardous Categories 1: Not reported
Hazardous Categories 2: Not reported

Permit Number: 114543
Update Date: 11/02/2012
Case Number: Not reported
Name: WASTE 221 WASTE OIL & MIXED OIL
Other Information: Not reported
Material Waste: Waste
Hazardous Categories 1: Not reported
Hazardous Categories 2: Not reported

Permit Number: 114543
Update Date: 11/02/2012
Case Number: Not reported
Name: WASTE 342 ORGANIC LIQUIDS W/METALS
Other Information: Not reported
Material Waste: Waste
Hazardous Categories 1: Not reported
Hazardous Categories 2: Not reported

Permit Number: 114543
Update Date: 11/02/2012
Case Number: Not reported
Name: WASTE 352 ORGANIC SOLIDS (OTHER)
Other Information: WASTE ABSORBANT
Material Waste: Waste
Hazardous Categories 1: Not reported
Hazardous Categories 2: Not reported

Permit Number: 114543
Update Date: 11/02/2012
Case Number: Not reported
Name: WASTE 444 USED BATTERIES
Other Information: USED LEAD ACID BATTERIES
Material Waste: Waste
Hazardous Categories 1: Not reported
Hazardous Categories 2: Not reported

Permit Number: 114543
Update Date: 11/02/2012
Case Number: Not reported
Name: WASTE 461 PAINT SLUDGE
Other Information: Not reported
Material Waste: Waste
Hazardous Categories 1: Not reported
Hazardous Categories 2: Not reported

Permit Number: 114543
Update Date: 11/02/2012
Case Number: Not reported
Name: WASTE 888 USED OIL FILTERS
Other Information: DIESEL/ OIL FILTERS
Material Waste: Waste
Hazardous Categories 1: Not reported
Hazardous Categories 2: Not reported

**DAVE MARTIN SUPPLIES INC (Continued)** **1000197508**

Violations Active Permits:

| | |
|---|---|
| Permit Number: | 114543 |
| Update Date: | 11/02/2012 |
| Inspection Date: | 04/06/2010 |
| Violation Code: | 6HV1014 |
| Violation: | HMBP INCOMPLETE/NOT AMENDED |
| Violation Citation: | HMBP is incomplete/inadequate/not amended to reflect changes. 25504, 25505(a)(2) &/or 25509(a); 25505(b); 19 CCR 2729 |
| Activity: | ACTIVE |
| Permit Number: | 114543 |
| Update Date: | 11/02/2012 |
| Inspection Date: | 07/14/2008 |
| Violation Code: | 6HV0228 |
| Violation: | CONTAINER NOT KEPT CLOSED |
| Violation Citation: | Failed to keep container closed. CFR 265.173 |
| Activity: | ACTIVE |
| Permit Number: | 114543 |
| Update Date: | 11/02/2012 |
| Inspection Date: | 07/14/2008 |
| Violation Code: | 6HV0227 |
| Violation: | HAZWASTE TANK/CONTAINER W/O LABEL/DATE |
| Violation Citation: | Failed to properly label/date hazardous waste container &/or tank. 66262.34(f) |
| Activity: | ACTIVE |
| Permit Number: | 114543 |
| Update Date: | 11/02/2012 |
| Inspection Date: | 01/13/2004 |
| Violation Code: | 6HV0135 |
| Violation: | MANIFESTS/RECEIPTS FOR 3 YEARS NOT ONSIT |
| Violation Citation: | Hazardous waste manifests/receipts for 3 years are not maintained onsite to document proper disposal of hazardous waste. CCR 66262.40(a) & 25160.2(b)(3) |
| Activity: | ACTIVE |
| Permit Number: | 114543 |
| Update Date: | 11/02/2012 |
| Inspection Date: | 01/13/2004 |
| Violation Code: | 6HV0201 |
| Violation: | WASTE CONTAINER NOT CLOSED |
| Violation Citation: | Hazardous waste containers are not kept closed while in storage. CCR 66265.173(a) |
| Activity: | ACTIVE |
| Permit Number: | 114543 |
| Update Date: | 11/02/2012 |
| Inspection Date: | 01/13/2004 |
| Violation Code: | 6HV0202 |
| Violation: | WASTE CONTAINER W/O LABELS |
| Violation Citation: | Hazardous waste containers &/or tanks are missing labels, accumulation date and/or are improperly labeled. CCR 66262.34(a)(2); 66262.34(a)(3) & 66262.34(f) |
| Activity: | ACTIVE |
| Permit Number: | 114543 |

**DAVE MARTIN SUPPLIES INC (Continued)** **1000197508**

| | |
|---|---|
| Update Date: | 11/02/2012 |
| Inspection Date: | 07/05/2005 |
| Violation Code: | 6HV0402 |
| Violation: | TRAINING PROGRAM NOT ADEQUATE |
| Violation Citation: | Personnel training is not adequate to ensure compliance with hazardous waste regulations. CCR 66265.16(a)&(b) |
| Activity: | ACTIVE |
| | |
| Permit Number: | 114543 |
| Update Date: | 11/02/2012 |
| Inspection Date: | 07/05/2005 |
| Violation Code: | 6HV0202 |
| Violation: | WASTE CONTAINER W/O LABELS |
| Violation Citation: | Hazardous waste containers &/or tanks are missing labels, accumulation date and/or are improperly labeled. CCR 66262.34(a)(2); 66262.34(a)(3) & 66262.34(f) |
| Activity: | ACTIVE |
| | |
| Permit Number: | 114543 |
| Update Date: | 11/02/2012 |
| Inspection Date: | 07/05/2005 |
| Violation Code: | 6HV0202 |
| Violation: | WASTE CONTAINER W/O LABELS |
| Violation Citation: | Hazardous waste containers &/or tanks are missing labels, accumulation date and/or are improperly labeled. CCR 66262.34(a)(2); 66262.34(a)(3) & 66262.34(f) |
| Activity: | ACTIVE |
| | |
| Permit Number: | 114543 |
| Update Date: | 11/02/2012 |
| Inspection Date: | 07/05/2005 |
| Violation Code: | 6HV0201 |
| Violation: | WASTE CONTAINER NOT CLOSED |
| Violation Citation: | Hazardous waste containers are not kept closed while in storage. CCR 66265.173(a) |
| Activity: | ACTIVE |
| | |
| Permit Number: | 114543 |
| Update Date: | 11/02/2012 |
| Inspection Date: | 07/05/2005 |
| Violation Code: | 6HV0209 |
| Violation: | WASTE ONSITE >90/180/270 DAYS |
| Violation Citation: | Hazardous waste is stored in excess of allowable time period (90 days) without a State permit or written variance. CCR 25201(a) & 66262.34(a)&( c) |
| Activity: | ACTIVE |
| | |
| Permit Number: | 114543 |
| Update Date: | 11/02/2012 |
| Inspection Date: | 07/05/2005 |
| Violation Code: | 6HV0216 |
| Violation: | HAZMATS WITHOUT PROPER LABELS |
| Violation Citation: | Hazardous materials have not been adequately labeled within 10 days & are now declared hazardous waste. HSC 25124(b)(3)(A) & 66262.34(f) |
| Activity: | ACTIVE |
| | |
| Permit Number: | 114543 |

**DAVE MARTIN SUPPLIES INC (Continued)** **1000197508**

| | |
|---|---|
| Update Date: | 11/02/2012 |
| Inspection Date: | 07/05/2005 |
| Violation Code: | 6HV1601 |
| Violation: | HAZWASTE TANKS W/O P.E. ASSESSMENT |
| Violation Citation: | Failed to obtain a P.E. assessment for hazardous waste tank system. 66265.191(a) or 66265.192(a) |
| Activity: | ACTIVE |
| | |
| Permit Number: | 114543 |
| Update Date: | 11/02/2012 |
| Inspection Date: | 07/05/2005 |
| Violation Code: | 6HV1605 |
| Violation: | NO DAILY TANK INSPECTION/LOG |
| Violation Citation: | Failed to inspect and/or document daily HW tank system inspections. 66265.195 ( c) |
| Activity: | ACTIVE |
| | |
| Permit Number: | 114543 |
| Update Date: | 11/02/2012 |
| Inspection Date: | 09/04/2012 |
| Violation Code: | 6HV0227 |
| Violation: | HAZWASTE TANK/CONTAINER W/O LABEL/DATE |
| Violation Citation: | Failed to properly label/date hazardous waste container &/or tank. 66262.34(f) |
| Activity: | ACTIVE |

UST:

| | |
|---|---|
| UST Name: | UNDERGROUND TANK 114543 T001 |
| Last Update: | 2012-11-02 14:17:38 |
| Permit Number: | 114543 |
| Tank Type: | SINGLE WALL |
| Additional Id: | 1 |
| Capacity Gallons: | 0 |
| UST Contents: | DIESEL |
| Other Content Info: | DIESEL |
| Reg Status: | REMOVED |
| Remove Close Date: | 1996-07-11 00:00:00 |
| Year Installed: | Not reported |
| Pipe Type: | Not reported |
| Delivery System: | PRESSURE |
| Monitor Code: | 05 |
| UST Monitor Method: | SW TANK DW PIPE W/ POS SHUTOFF-ALARM ON LLD W/ SIRS:SIR ANALY MONTHLY, TANK TEST BIENNIALLY, PIPE TEST ANN 0.1 G/HR OR MO 0.2 G/HR |
| | |
| UST Name: | UNDERGROUND TANK 114543 T002 |
| Last Update: | 2012-11-02 14:17:38 |
| Permit Number: | 114543 |
| Tank Type: | DOUBLE WALL |
| Additional Id: | 2 |
| Capacity Gallons: | 850 |
| UST Contents: | Not reported |
| Other Content Info: | WASTE OIL |
| Reg Status: | REMOVED |
| Remove Close Date: | 1992-01-06 00:00:00 |
| Year Installed: | Not reported |
| Pipe Type: | Not reported |
| Delivery System: | Not reported |

**DAVE MARTIN SUPPLIES INC (Continued)** **1000197508**

Monitor Code: 25
UST Monitor Method: EXTERNAL MONITOR : CONTINUOUS VADOSE ZONE VAPOR MONITORS AND / OR WEEKLY (MINIMUM) VADOSE ZONE LIQUID MONITORING

Name: MARCO CRANE & RIGGING CO
Address: 10168 CHANNEL RD
City,State,Zip: LAKESIDE, CA 92040
Permit Number: Not reported
Business Type: Not reported
EPA Id Number: CAL000305790
APN: Not reported
Last HMMD Inspection: Not reported
Facility Telephone: 619-938-8080
Permit Status: Permit Renewed
Permit Expiration: Not reported
Date Last Updated: 08/03/2019
Facility Owner: Not reported
Facility Mailing Address: 10168 CHANNEL RD, LAKESIDE, CA 92040-1704
Facility Mailing City: Not reported
Facility Mailing State: Not reported
Facility Mailing Zip: Not reported
UST Owner: N
Handle Regulated Hazmat: Not reported
Own Or Operate UST: Not reported
Subject To APSA: Not reported
Generate Haz Waste: Y
Treat Haz Waste: N
Generate Medical Waste: Not reported

Inspection Violation:
Record ID: DEH2002-HUPFP-114543
Permit Status: Permit Renewed
Active Permit: Y
Facility Id Number: 37-000-114543
Program Element: Hazardous Waste Generator
Inspection Type: Routine
Inspection Number: 5646120
Return To Compliance Date: 2017-04-28T00:00:00.000
Nov: No
Violation Classification: Class II
Underground Storage Tank Id: Not reported
Container/Tank Id: Not reported
Last Update: 2019-08-03T03:15:36.000
Inspection Date: 2017-03-02T14:46:00.000
Violation Code: HMD0224 Failed to mark date on empty container larger than 5 gallons and/or manage it within one year. 22 CCR 66261.7(e),(f)

Record ID: DEH2002-HUPFP-114543
Permit Status: Permit Renewed
Active Permit: Y
Facility Id Number: 37-000-114543
Program Element: Hazardous Waste Generator
Inspection Type: Routine
Inspection Number: 5646120
Return To Compliance Date: 2017-04-28T00:00:00.000
Nov: No
Violation Classification: Minor

**DAVE MARTIN SUPPLIES INC (Continued)** **1000197508**

| | |
|---|---|
| Underground Storage Tank Id: | Not reported |
| Container/Tank Id: | Not reported |
| Last Update: | 2019-08-03T03:15:36.000 |
| Inspection Date: | 2017-03-02T14:46:00.000 |
| Violation Code: | 3030010 Accumulated waste too long (>180 or 270 days) (>90 days for an acutely hazardous waste). (40 CFR 262.34(e) and (f).) HSC 25201(a); 22 CCR 66262.34(d) |
| Record ID: | DEH2002-HUPFP-114543 |
| Permit Status: | Permit Renewed |
| Active Permit: | Y |
| Facility Id Number: | 37-000-114543 |
| Program Element: | Hazardous Waste Generator |
| Inspection Type: | Routine |
| Inspection Number: | 6120229 |
| Return To Compliance Date: | Not reported |
| Nov: | No |
| Violation Classification: | Class II |
| Underground Storage Tank Id: | Not reported |
| Container/Tank Id: | Not reported |
| Last Update: | 2019-08-03T03:15:36.000 |
| Inspection Date: | 2019-07-31T09:50:59.000 |
| Violation Code: | 3030058 Failed to mark date on empty container larger than 5 gallons &/or manage it within one year. 22 CCR 66261.7(f) |
| Record ID: | DEH2002-HUPFP-114543 |
| Permit Status: | Permit Renewed |
| Active Permit: | Y |
| Facility Id Number: | 37-000-114543 |
| Program Element: | Aboveground Petroleum Storage Act |
| Inspection Type: | Routine |
| Inspection Number: | 6120229 |
| Return To Compliance Date: | Not reported |
| Nov: | No |
| Violation Classification: | Class II |
| Underground Storage Tank Id: | Not reported |
| Container/Tank Id: | Not reported |
| Last Update: | 2019-08-03T03:15:36.000 |
| Inspection Date: | 2019-07-31T09:50:59.000 |
| Violation Code: | 4010003 Failed to have a Professional Engineer certify and review the SPCC Plan. (40 CFR 112.3(d).) HSC 25270.4.5(a) |
| Record ID: | DEH2002-HUPFP-114543 |
| Permit Status: | Permit Renewed |
| Active Permit: | Y |
| Facility Id Number: | 37-000-114543 |
| Program Element: | Hazardous Materials Release Response Plans |
| Inspection Type: | Routine |
| Inspection Number: | 6120229 |
| Return To Compliance Date: | Not reported |
| Nov: | No |
| Violation Classification: | Class II |
| Underground Storage Tank Id: | Not reported |
| Container/Tank Id: | Not reported |
| Last Update: | 2019-08-03T03:15:36.000 |
| Inspection Date: | 2019-07-31T09:50:59.000 |
| Violation Code: | 1020002 Initial &/or annual employee training not conducted in safety |

**DAVE MARTIN SUPPLIES INC (Continued)** **1000197508**

procedures for a hazardous material release or threatened release &/or employee training records not available or not maintained for 3 years. HSC 25505(a)(4); 19 CCR 2659(b)

| | |
|---|---|
| Record ID: | DEH2002-HUPFP-114543 |
| Permit Status: | Permit Renewed |
| Active Permit: | Y |
| Facility Id Number: | 37-000-114543 |
| Program Element: | Hazardous Waste Generator |
| Inspection Type: | Routine |
| Inspection Number: | 5646120 |
| Return To Compliance Date: | 2017-04-28T00:00:00.000 |
| Nov: | No |
| Violation Classification: | Minor |
| Underground Storage Tank Id: | Not reported |
| Container/Tank Id: | Not reported |
| Last Update: | 2019-08-03T03:15:36.000 |
| Inspection Date: | 2017-03-02T14:46:00.000 |
| Violation Code: | 3030007 Failed to properly label/date hazardous waste container and/or tank. 22 CCR 66262.34(f) |

| | |
|---|---|
| Record ID: | DEH2002-HUPFP-114543 |
| Permit Status: | Permit Renewed |
| Active Permit: | Y |
| Facility Id Number: | 37-000-114543 |
| Program Element: | Aboveground Petroleum Storage Act |
| Inspection Type: | Routine |
| Inspection Number: | 5646120 |
| Return To Compliance Date: | 2017-04-28T00:00:00.000 |
| Nov: | No |
| Violation Classification: | Class II |
| Underground Storage Tank Id: | Not reported |
| Container/Tank Id: | Not reported |
| Last Update: | 2019-08-03T03:15:36.000 |
| Inspection Date: | 2017-03-02T14:46:00.000 |
| Violation Code: | 4010009 Failed to perform a 5-year review of the SPCC Plan. (40 CFR 112.5(b).) HSC 25270.4.5(a) |

| | |
|---|---|
| Record ID: | DEH2002-HUPFP-114543 |
| Permit Status: | Permit Renewed |
| Active Permit: | Y |
| Facility Id Number: | 37-000-114543 |
| Program Element: | Aboveground Petroleum Storage Act |
| Inspection Type: | Routine |
| Inspection Number: | 5646120 |
| Return To Compliance Date: | 2017-04-28T00:00:00.000 |
| Nov: | No |
| Violation Classification: | Class II |
| Underground Storage Tank Id: | Not reported |
| Container/Tank Id: | Not reported |
| Last Update: | 2019-08-03T03:15:36.000 |
| Inspection Date: | 2017-03-02T14:46:00.000 |
| Violation Code: | 4010021 Failed to address in SPCC plan/maintain complete records of: inspections, tests/procedures for 3 years. (40 CFR 112.7(e), 112.8(c)(6).) HSC 25270.4.5(a) |

| | |
|---|---|
| Record ID: | DEH2002-HUPFP-114543 |

**DAVE MARTIN SUPPLIES INC (Continued)** **1000197508**

| | |
|---|---|
| Permit Status: | Permit Renewed |
| Active Permit: | Y |
| Facility Id Number: | 37-000-114543 |
| Program Element: | Hazardous Materials Release Response Plans |
| Inspection Type: | Routine |
| Inspection Number: | 5646120 |
| Return To Compliance Date: | 2017-04-28T00:00:00.000 |
| Nov: | No |
| Violation Classification: | Minor |
| Underground Storage Tank Id: | Not reported |
| Container/Tank Id: | Not reported |
| Last Update: | 2019-08-03T03:15:36.000 |
| Inspection Date: | 2017-03-02T14:46:00.000 |
| Violation Code: | 1020002 Initial and/or annual employee training not conducted for hazardous materials management and/or employee training records not available or not maintained for 3 years. HSC 25505(a)(4) |

UST DTL:

| | |
|---|---|
| Record ID: | DEH2002-HUPFP-114543 |
| Permit Status: | Permit Renewed |
| Active Permit: | Y |
| Facility Id Number: | 37-000-114543 |
| Facility Type (Ust Facility): | Not reported |
| Tank Owner Name: | MARCO CRANE & RIGGING CO |
| Tankid: | 23611 |
| Tank Status: | Removed |
| Date Ust Permanently Closed: | 07/11/1996 |
| Tank Use: | 01 |
| Piping System Type: | 01 |
| Last Updated: | 2019-08-03T03:15:36.000 |
| Tank Capacityin Gallons: | 0 |
| Tank Contents: | Diesel |
| Type Of Tank: | 01 |

| | |
|---|---|
| Record ID: | DEH2002-HUPFP-114543 |
| Permit Status: | Permit Renewed |
| Active Permit: | Y |
| Facility Id Number: | 37-000-114543 |
| Facility Type (Ust Facility): | Not reported |
| Tank Owner Name: | MARCO CRANE & RIGGING CO |
| Tankid: | 23612 |
| Tank Status: | Removed |
| Date Ust Permanently Closed: | 01/06/1992 |
| Tank Use: | 04 |
| Piping System Type: | Not reported |
| Last Updated: | 2019-08-03T03:15:36.000 |
| Tank Capacityin Gallons: | 850 |
| Tank Contents: | Not reported |
| Type Of Tank: | 02 |

Waste and Materials:

| | |
|---|---|
| Record ID: | DEH2002-HUPFP-114543 |
| Permit Status: | Permit Renewed |
| Active Permit: | Y |
| Child Record Id: | DEH2017-HCHEM-0133030 |
| Trade Secret: | N |

**DAVE MARTIN SUPPLIES INC (Continued)** **1000197508**

Hazardous Material Type: Pure
Last Updated: 2017-07-27T11:02:43.000
Chemical Name: OIL, MOTOR, CHEVRON 15W-40
Common Name: OIL, MOTOR and Hydraulic
Case Number: 8002-05-9

Record ID: DEH2002-HUPFP-114543
Permit Status: Permit Renewed
Active Permit: Y
Child Record Id: DEH2017-HCHEM-0133031
Trade Secret: N
Hazardous Material Type: Pure
Last Updated: 2017-07-27T11:02:43.000
Chemical Name: DIESEL
Common Name: DIESEL
Case Number: 68476-34-6

Record ID: DEH2002-HUPFP-114543
Permit Status: Permit Renewed
Active Permit: Y
Child Record Id: DEH2017-HCHEM-0133032
Trade Secret: N
Hazardous Material Type: Pure
Last Updated: 2017-07-27T11:02:43.000
Chemical Name: PROPANE
Common Name: PROPANE
Case Number: 68476-85-7

Record ID: DEH2002-HUPFP-114543
Permit Status: Permit Renewed
Active Permit: Y
Child Record Id: DEH2017-HCHEM-0133033
Trade Secret: N
Hazardous Material Type: Pure
Last Updated: 2017-07-27T11:02:43.000
Chemical Name: OXYGEN
Common Name: OXYGEN
Case Number: 7782-44-7

Record ID: DEH2002-HUPFP-114543
Permit Status: Permit Renewed
Active Permit: Y
Child Record Id: DEH2017-HCHEM-0133034
Trade Secret: N
Hazardous Material Type: Pure
Last Updated: 2017-07-27T11:02:43.000
Chemical Name: ACETYLENE GAS
Common Name: ACETYLENE GAS
Case Number: 74-86-2

Record ID: DEH2002-HUPFP-114543
Permit Status: Permit Renewed
Active Permit: Y
Child Record Id: DEH2017-HWAST-0111329
Trade Secret: N
Hazardous Material Type: Not reported
Last Updated: 2017-07-27T11:02:43.000

**DAVE MARTIN SUPPLIES INC (Continued)** **1000197508**

Chemical Name: WASTE 213 HYDROCARBON SOLVENTS
Common Name: SYSTEM ONE-STILL BOTTOMS IN DRUM
Case Number: Not reported

Record ID: DEH2002-HUPFP-114543
Permit Status: Permit Renewed
Active Permit: Y
Child Record Id: DEH2017-HWAST-0111330
Trade Secret: N
Hazardous Material Type: Not reported
Last Updated: 2017-07-27T11:02:43.000
Chemical Name: WASTE 342 ORGANIC LIQUIDS W/METALS
Common Name: ANTIFREEZE
Case Number: Not reported

Record ID: DEH2002-HUPFP-114543
Permit Status: Permit Renewed
Active Permit: Y
Child Record Id: DEH2017-HWAST-0111331
Trade Secret: N
Hazardous Material Type: Not reported
Last Updated: 2017-07-27T11:02:43.000
Chemical Name: WASTE 221 WASTE OIL & MIXED OIL
Common Name: WASTE 221 WASTE OIL & MIXED OIL
Case Number: Not reported

Record ID: DEH2002-HUPFP-114543
Permit Status: Permit Renewed
Active Permit: Y
Child Record Id: DEH2017-HWAST-0111332
Trade Secret: N
Hazardous Material Type: Not reported
Last Updated: 2017-07-27T11:02:43.000
Chemical Name: WASTE 352 ORGANIC SOLIDS (OTHER)
Common Name: WASTE ABSORBANT
Case Number: Not reported

Record ID: DEH2002-HUPFP-114543
Permit Status: Permit Renewed
Active Permit: Y
Child Record Id: DEH2017-HWAST-0111333
Trade Secret: N
Hazardous Material Type: Not reported
Last Updated: 2017-07-27T11:02:43.000
Chemical Name: WASTE 461 PAINT SLUDGE
Common Name: WASTE 461 PAINT SLUDGE
Case Number: Not reported

Record ID: DEH2002-HUPFP-114543
Permit Status: Permit Renewed
Active Permit: Y
Child Record Id: DEH2018-HCHEM-0168940
Trade Secret: N
Hazardous Material Type: Pure
Last Updated: 2019-03-15T01:07:17.000
Chemical Name: OIL, MOTOR, CHEVRON 15W-40
Common Name: OIL, MOTOR and Hydraulic

**DAVE MARTIN SUPPLIES INC (Continued)** **1000197508**

Case Number: 8002-05-9

Record ID: DEH2002-HUPFP-114543
Permit Status: Permit Renewed
Active Permit: Y
Child Record Id: DEH2018-HWAST-0143049
Trade Secret: N
Hazardous Material Type: Not reported
Last Updated: 2019-03-15T01:07:18.000
Chemical Name: WASTE 342 ORGANIC LIQUIDS W/METALS
Common Name: ANTIFREEZE
Case Number: Not reported

Record ID: DEH2002-HUPFP-114543
Permit Status: Permit Renewed
Active Permit: Y
Child Record Id: DEH2018-HWAST-0143050
Trade Secret: N
Hazardous Material Type: Not reported
Last Updated: 2019-03-15T01:07:18.000
Chemical Name: WASTE 221 WASTE OIL & MIXED OIL
Common Name: WASTE 221 WASTE OIL & MIXED OIL
Case Number: Not reported

Record ID: DEH2002-HUPFP-114543
Permit Status: Permit Renewed
Active Permit: Y
Child Record Id: DEH2018-HCHEM-0168941
Trade Secret: N
Hazardous Material Type: Pure
Last Updated: 2019-03-15T01:07:17.000
Chemical Name: DIESEL
Common Name: DIESEL
Case Number: 68476-34-6

Record ID: DEH2002-HUPFP-114543
Permit Status: Permit Renewed
Active Permit: Y
Child Record Id: DEH2018-HCHEM-0168942
Trade Secret: N
Hazardous Material Type: Pure
Last Updated: 2019-03-15T01:07:17.000
Chemical Name: PROPANE
Common Name: PROPANE
Case Number: 68476-85-7

Record ID: DEH2002-HUPFP-114543
Permit Status: Permit Renewed
Active Permit: Y
Child Record Id: DEH2018-HCHEM-0168943
Trade Secret: N
Hazardous Material Type: Pure
Last Updated: 2019-03-15T01:07:17.000
Chemical Name: OXYGEN
Common Name: OXYGEN
Case Number: 7782-44-7

**DAVE MARTIN SUPPLIES INC (Continued)** **1000197508**

| | |
|---|---|
| Record ID: | DEH2002-HUPFP-114543 |
| Permit Status: | Permit Renewed |
| Active Permit: | Y |
| Child Record Id: | DEH2018-HCHEM-0168944 |
| Trade Secret: | N |
| Hazardous Material Type: | Pure |
| Last Updated: | 2019-03-15T01:07:17.000 |
| Chemical Name: | ACETYLENE GAS |
| Common Name: | ACETYLENE GAS |
| Case Number: | 74-86-2 |

| | |
|---|---|
| Record ID: | DEH2002-HUPFP-114543 |
| Permit Status: | Permit Renewed |
| Active Permit: | Y |
| Child Record Id: | DEH2018-HWAST-0143048 |
| Trade Secret: | N |
| Hazardous Material Type: | Not reported |
| Last Updated: | 2019-03-15T01:07:18.000 |
| Chemical Name: | WASTE 213 HYDROCARBON SOLVENTS |
| Common Name: | SYSTEM ONE-STILL BOTTOMS IN DRUM |
| Case Number: | Not reported |

| | |
|---|---|
| Record ID: | DEH2002-HUPFP-114543 |
| Permit Status: | Permit Renewed |
| Active Permit: | Y |
| Child Record Id: | DEH2018-HWAST-0143051 |
| Trade Secret: | N |
| Hazardous Material Type: | Not reported |
| Last Updated: | 2019-03-15T01:07:18.000 |
| Chemical Name: | WASTE 352 ORGANIC SOLIDS (OTHER) |
| Common Name: | WASTE ABSORBANT |
| Case Number: | Not reported |

| | |
|---|---|
| Record ID: | DEH2002-HUPFP-114543 |
| Permit Status: | Permit Renewed |
| Active Permit: | Y |
| Child Record Id: | DEH2018-HWAST-0143052 |
| Trade Secret: | N |
| Hazardous Material Type: | Not reported |
| Last Updated: | 2019-03-15T01:07:18.000 |
| Chemical Name: | WASTE 461 PAINT SLUDGE |
| Common Name: | WASTE 461 PAINT SLUDGE |
| Case Number: | Not reported |

| | |
|---|---|
| Record ID: | DEH2002-HUPFP-114543 |
| Permit Status: | Permit Renewed |
| Active Permit: | Y |
| Child Record Id: | DEH2019-HCHEM-0219960 |
| Trade Secret: | N |
| Hazardous Material Type: | Pure |
| Last Updated: | 2019-08-03T03:15:36.000 |
| Chemical Name: | OIL, MOTOR, CHEVRON 15W-40 |
| Common Name: | OIL, MOTOR and Hydraulic |
| Case Number: | 8002-05-9 |

| | |
|---|---|
| Record ID: | DEH2002-HUPFP-114543 |
| Permit Status: | Permit Renewed |

**DAVE MARTIN SUPPLIES INC (Continued)** **1000197508**

Active Permit: Y
Child Record Id: DEH2019-HCHEM-0219961
Trade Secret: N
Hazardous Material Type: Pure
Last Updated: 2019-08-03T03:15:36.000
Chemical Name: DIESEL
Common Name: DIESEL
Case Number: 68476-34-6

Record ID: DEH2002-HUPFP-114543
Permit Status: Permit Renewed
Active Permit: Y
Child Record Id: DEH2019-HCHEM-0219962
Trade Secret: N
Hazardous Material Type: Pure
Last Updated: 2019-08-03T03:15:36.000
Chemical Name: PROPANE
Common Name: PROPANE
Case Number: 68476-85-7

Record ID: DEH2002-HUPFP-114543
Permit Status: Permit Renewed
Active Permit: Y
Child Record Id: DEH2019-HCHEM-0219963
Trade Secret: N
Hazardous Material Type: Pure
Last Updated: 2019-08-03T03:15:36.000
Chemical Name: OXYGEN
Common Name: OXYGEN
Case Number: 7782-44-7

Record ID: DEH2002-HUPFP-114543
Permit Status: Permit Renewed
Active Permit: Y
Child Record Id: DEH2019-HCHEM-0219964
Trade Secret: N
Hazardous Material Type: Pure
Last Updated: 2019-08-03T03:15:36.000
Chemical Name: ACETYLENE GAS
Common Name: ACETYLENE GAS
Case Number: 74-86-2

Record ID: DEH2002-HUPFP-114543
Permit Status: Permit Renewed
Active Permit: Y
Child Record Id: DEH2019-HWAST-0189777
Trade Secret: N
Hazardous Material Type: Not reported
Last Updated: 2019-08-03T03:15:36.000
Chemical Name: WASTE 213 HYDROCARBON SOLVENTS
Common Name: SYSTEM ONE-STILL BOTTOMS IN DRUM
Case Number: Not reported

Record ID: DEH2002-HUPFP-114543
Permit Status: Permit Renewed
Active Permit: Y
Child Record Id: DEH2019-HWAST-0189778

**DAVE MARTIN SUPPLIES INC (Continued)** **1000197508**

| | |
|---|---|
| Trade Secret: | N |
| Hazardous Material Type: | Not reported |
| Last Updated: | 2019-08-03T03:15:36.000 |
| Chemical Name: | WASTE 342 ORGANIC LIQUIDS W/METALS |
| Common Name: | ANTIFREEZE |
| Case Number: | Not reported |
| | |
| Record ID: | DEH2002-HUPFP-114543 |
| Permit Status: | Permit Renewed |
| Active Permit: | Y |
| Child Record Id: | DEH2019-HWAST-0189779 |
| Trade Secret: | N |
| Hazardous Material Type: | Not reported |
| Last Updated: | 2019-08-03T03:15:36.000 |
| Chemical Name: | WASTE 221 WASTE OIL & MIXED OIL |
| Common Name: | WASTE 221 WASTE OIL & MIXED OIL |
| Case Number: | Not reported |
| | |
| Record ID: | DEH2002-HUPFP-114543 |
| Permit Status: | Permit Renewed |
| Active Permit: | Y |
| Child Record Id: | DEH2019-HWAST-0189780 |
| Trade Secret: | N |
| Hazardous Material Type: | Not reported |
| Last Updated: | 2019-08-03T03:15:36.000 |
| Chemical Name: | WASTE 352 ORGANIC SOLIDS (OTHER) |
| Common Name: | WASTE ABSORBANT |
| Case Number: | Not reported |
| | |
| Name: | MARCO CRANE & RIGGING CO |
| Address: | 10168 CHANNEL RD |
| City,State,Zip: | LAKESIDE, CA 92040 |
| Permit Number: | 114543 |
| Business Type: | 6HK70 |
| EPA Id Number: | CAL000305790 |
| APN: | 394-011-19-00 |
| Last HMMD Inspection: | 09/04/2012 |
| Facility Telephone: | 619-938-8080 |
| Permit Status: | OPEN |
| Permit Expiration: | 05/31/2013 |
| Date Last Updated: | 11/02/2012 |
| Facility Owner: | MARCO CRANE & RIGGING CO |
| Facility Mailing Address: | 10168 CHANNEL RD |
| Facility Mailing City: | LAKESIDE |
| Facility Mailing State: | CA |
| Facility Mailing Zip: | 92040-1704 |
| UST Owner: | DAVE MARTIN SUPPLIES |
| Handle Regulated Hazmat: | Y |
| Own Or Operate UST: | Not reported |
| Subject To APSA: | Not reported |
| Generate Haz Waste: | Y |
| Treat Haz Waste: | Not reported |
| Generate Medical Waste: | Not reported |

Inventory Active Permits (not SQG Medical):

| | |
|---|---|
| Permit Number: | 114543 |
| Update Date: | 11/02/2012 |

**DAVE MARTIN SUPPLIES INC (Continued)** **1000197508**

| | |
|---|---|
| Case Number: | 74-86-2 |
| Name: | ACETYLENE GAS |
| Other Information: | Not reported |
| Material Waste: | Material |
| Hazardous Categories 1: | FIRE |
| Hazardous Categories 2: | Not reported |
| | |
| Permit Number: | 114543 |
| Update Date: | 11/02/2012 |
| Case Number: | 7440-37-1 |
| Name: | ARGON/CARBON DIOXIDE |
| Other Information: | MIJ MIX |
| Material Waste: | Material |
| Hazardous Categories 1: | PRESSURE RELEASE |
| Hazardous Categories 2: | ACUTE |
| | |
| Permit Number: | 114543 |
| Update Date: | 11/02/2012 |
| Case Number: | 68476-34-6 |
| Name: | DIESEL |
| Other Information: | Not reported |
| Material Waste: | Material |
| Hazardous Categories 1: | CHRONIC |
| Hazardous Categories 2: | Not reported |
| | |
| Permit Number: | 114543 |
| Update Date: | 11/02/2012 |
| Case Number: | 8002-05-9 |
| Name: | OIL, MOTOR, CHEVRON 15W-40 |
| Other Information: | Not reported |
| Material Waste: | Material |
| Hazardous Categories 1: | CHRONIC |
| Hazardous Categories 2: | Not reported |
| | |
| Permit Number: | 114543 |
| Update Date: | 11/02/2012 |
| Case Number: | 7782-44-7 |
| Name: | OXYGEN |
| Other Information: | Not reported |
| Material Waste: | Material |
| Hazardous Categories 1: | PRESSURE RELEASE |
| Hazardous Categories 2: | ACUTE |
| | |
| Permit Number: | 114543 |
| Update Date: | 11/02/2012 |
| Case Number: | 68476-85-7 |
| Name: | PROPANE |
| Other Information: | Not reported |
| Material Waste: | Material |
| Hazardous Categories 1: | PRESSURE RELEASE |
| Hazardous Categories 2: | Not reported |
| | |
| Permit Number: | 114543 |
| Update Date: | 11/02/2012 |
| Case Number: | Not reported |
| Name: | WASTE 213 HYDROCARBON SOLVENTS |
| Other Information: | SYSTEM ONE |

**DAVE MARTIN SUPPLIES INC (Continued)** **1000197508**

| | |
|---|---|
| Material Waste: | Waste |
| Hazardous Categories 1: | Not reported |
| Hazardous Categories 2: | Not reported |
| | |
| Permit Number: | 114543 |
| Update Date: | 11/02/2012 |
| Case Number: | Not reported |
| Name: | WASTE 221 WASTE OIL & MIXED OIL |
| Other Information: | Not reported |
| Material Waste: | Waste |
| Hazardous Categories 1: | Not reported |
| Hazardous Categories 2: | Not reported |
| | |
| Permit Number: | 114543 |
| Update Date: | 11/02/2012 |
| Case Number: | Not reported |
| Name: | WASTE 342 ORGANIC LIQUIDS W/METALS |
| Other Information: | Not reported |
| Material Waste: | Waste |
| Hazardous Categories 1: | Not reported |
| Hazardous Categories 2: | Not reported |
| | |
| Permit Number: | 114543 |
| Update Date: | 11/02/2012 |
| Case Number: | Not reported |
| Name: | WASTE 352 ORGANIC SOLIDS (OTHER) |
| Other Information: | WASTE ABSORBANT |
| Material Waste: | Waste |
| Hazardous Categories 1: | Not reported |
| Hazardous Categories 2: | Not reported |
| | |
| Permit Number: | 114543 |
| Update Date: | 11/02/2012 |
| Case Number: | Not reported |
| Name: | WASTE 444 USED BATTERIES |
| Other Information: | USED LEAD ACID BATTERIES |
| Material Waste: | Waste |
| Hazardous Categories 1: | Not reported |
| Hazardous Categories 2: | Not reported |
| | |
| Permit Number: | 114543 |
| Update Date: | 11/02/2012 |
| Case Number: | Not reported |
| Name: | WASTE 461 PAINT SLUDGE |
| Other Information: | Not reported |
| Material Waste: | Waste |
| Hazardous Categories 1: | Not reported |
| Hazardous Categories 2: | Not reported |
| | |
| Permit Number: | 114543 |
| Update Date: | 11/02/2012 |
| Case Number: | Not reported |
| Name: | WASTE 888 USED OIL FILTERS |
| Other Information: | DIESEL/ OIL FILTERS |
| Material Waste: | Waste |
| Hazardous Categories 1: | Not reported |
| Hazardous Categories 2: | Not reported |

**DAVE MARTIN SUPPLIES INC (Continued)** **1000197508**

Violations Active Permits:

| | |
|---|---|
| Permit Number: | 114543 |
| Update Date: | 11/02/2012 |
| Inspection Date: | 04/06/2010 |
| Violation Code: | 6HV1014 |
| Violation: | HMBP INCOMPLETE/NOT AMENDED |
| Violation Citation: | HMBP is incomplete/inadequate/not amended to reflect changes. 25504, 25505(a)(2) &/or 25509(a); 25505(b); 19 CCR 2729 |
| Activity: | ACTIVE |
| Permit Number: | 114543 |
| Update Date: | 11/02/2012 |
| Inspection Date: | 07/14/2008 |
| Violation Code: | 6HV0228 |
| Violation: | CONTAINER NOT KEPT CLOSED |
| Violation Citation: | Failed to keep container closed. CFR 265.173 |
| Activity: | ACTIVE |
| Permit Number: | 114543 |
| Update Date: | 11/02/2012 |
| Inspection Date: | 07/14/2008 |
| Violation Code: | 6HV0227 |
| Violation: | HAZWASTE TANK/CONTAINER W/O LABEL/DATE |
| Violation Citation: | Failed to properly label/date hazardous waste container &/or tank. 66262.34(f) |
| Activity: | ACTIVE |
| Permit Number: | 114543 |
| Update Date: | 11/02/2012 |
| Inspection Date: | 01/13/2004 |
| Violation Code: | 6HV0135 |
| Violation: | MANIFESTS/RECEIPTS FOR 3 YEARS NOT ONSIT |
| Violation Citation: | Hazardous waste manifests/receipts for 3 years are not maintained onsite to document proper disposal of hazardous waste. CCR 66262.40(a) & 25160.2(b)(3) |
| Activity: | ACTIVE |
| Permit Number: | 114543 |
| Update Date: | 11/02/2012 |
| Inspection Date: | 01/13/2004 |
| Violation Code: | 6HV0201 |
| Violation: | WASTE CONTAINER NOT CLOSED |
| Violation Citation: | Hazardous waste containers are not kept closed while in storage. CCR 66265.173(a) |
| Activity: | ACTIVE |
| Permit Number: | 114543 |
| Update Date: | 11/02/2012 |
| Inspection Date: | 01/13/2004 |
| Violation Code: | 6HV0202 |
| Violation: | WASTE CONTAINER W/O LABELS |
| Violation Citation: | Hazardous waste containers &/or tanks are missing labels, accumulation date and/or are improperly labeled. CCR 66262.34(a)(2); 66262.34(a)(3) & 66262.34(f) |
| Activity: | ACTIVE |
| Permit Number: | 114543 |

**DAVE MARTIN SUPPLIES INC (Continued)** **1000197508**

| | |
|---|---|
| Update Date: | 11/02/2012 |
| Inspection Date: | 07/05/2005 |
| Violation Code: | 6HV0402 |
| Violation: | TRAINING PROGRAM NOT ADEQUATE |
| Violation Citation: | Personnel training is not adequate to ensure compliance with hazardous waste regulations. CCR 66265.16(a)&(b) |
| Activity: | ACTIVE |
| | |
| Permit Number: | 114543 |
| Update Date: | 11/02/2012 |
| Inspection Date: | 07/05/2005 |
| Violation Code: | 6HV0202 |
| Violation: | WASTE CONTAINER W/O LABELS |
| Violation Citation: | Hazardous waste containers &/or tanks are missing labels, accumulation date and/or are improperly labeled. CCR 66262.34(a)(2); 66262.34(a)(3) & 66262.34(f) |
| Activity: | ACTIVE |
| | |
| Permit Number: | 114543 |
| Update Date: | 11/02/2012 |
| Inspection Date: | 07/05/2005 |
| Violation Code: | 6HV0202 |
| Violation: | WASTE CONTAINER W/O LABELS |
| Violation Citation: | Hazardous waste containers &/or tanks are missing labels, accumulation date and/or are improperly labeled. CCR 66262.34(a)(2); 66262.34(a)(3) & 66262.34(f) |
| Activity: | ACTIVE |
| | |
| Permit Number: | 114543 |
| Update Date: | 11/02/2012 |
| Inspection Date: | 07/05/2005 |
| Violation Code: | 6HV0201 |
| Violation: | WASTE CONTAINER NOT CLOSED |
| Violation Citation: | Hazardous waste containers are not kept closed while in storage. CCR 66265.173(a) |
| Activity: | ACTIVE |
| | |
| Permit Number: | 114543 |
| Update Date: | 11/02/2012 |
| Inspection Date: | 07/05/2005 |
| Violation Code: | 6HV0209 |
| Violation: | WASTE ONSITE >90/180/270 DAYS |
| Violation Citation: | Hazardous waste is stored in excess of allowable time period (90 days) without a State permit or written variance. CCR 25201(a) & 66262.34(a)&( c) |
| Activity: | ACTIVE |
| | |
| Permit Number: | 114543 |
| Update Date: | 11/02/2012 |
| Inspection Date: | 07/05/2005 |
| Violation Code: | 6HV0216 |
| Violation: | HAZMATS WITHOUT PROPER LABELS |
| Violation Citation: | Hazardous materials have not been adequately labeled within 10 days & are now declared hazardous waste. HSC 25124(b)(3)(A) & 66262.34(f) |
| Activity: | ACTIVE |
| | |
| Permit Number: | 114543 |

**DAVE MARTIN SUPPLIES INC (Continued)** **1000197508**

| | |
|---|---|
| Update Date: | 11/02/2012 |
| Inspection Date: | 07/05/2005 |
| Violation Code: | 6HV1601 |
| Violation: | HAZWASTE TANKS W/O P.E. ASSESSMENT |
| Violation Citation: | Failed to obtain a P.E. assessment for hazardous waste tank system. 66265.191(a) or 66265.192(a) |
| Activity: | ACTIVE |
| | |
| Permit Number: | 114543 |
| Update Date: | 11/02/2012 |
| Inspection Date: | 07/05/2005 |
| Violation Code: | 6HV1605 |
| Violation: | NO DAILY TANK INSPECTION/LOG |
| Violation Citation: | Failed to inspect and/or document daily HW tank system inspections. 66265.195 ( c) |
| Activity: | ACTIVE |
| | |
| Permit Number: | 114543 |
| Update Date: | 11/02/2012 |
| Inspection Date: | 09/04/2012 |
| Violation Code: | 6HV0227 |
| Violation: | HAZWASTE TANK/CONTAINER W/O LABEL/DATE |
| Violation Citation: | Failed to properly label/date hazardous waste container &/or tank. 66262.34(f) |
| Activity: | ACTIVE |

UST:

| | |
|---|---|
| UST Name: | UNDERGROUND TANK 114543 T001 |
| Last Update: | 2012-11-02 14:17:38 |
| Permit Number: | 114543 |
| Tank Type: | SINGLE WALL |
| Additional Id: | 1 |
| Capacity Gallons: | 0 |
| UST Contents: | DIESEL |
| Other Content Info: | DIESEL |
| Reg Status: | REMOVED |
| Remove Close Date: | 1996-07-11 00:00:00 |
| Year Installed: | Not reported |
| Pipe Type: | Not reported |
| Delivery System: | PRESSURE |
| Monitor Code: | 05 |
| UST Monitor Method: | SW TANK DW PIPE W/ POS SHUTOFF-ALARM ON LLD W/ SIRS:SIR ANALY MONTHLY, TANK TEST BIENNIALLY, PIPE TEST ANN 0.1 G/HR OR MO 0.2 G/HR |
| | |
| UST Name: | UNDERGROUND TANK 114543 T002 |
| Last Update: | 2012-11-02 14:17:38 |
| Permit Number: | 114543 |
| Tank Type: | DOUBLE WALL |
| Additional Id: | 2 |
| Capacity Gallons: | 850 |
| UST Contents: | Not reported |
| Other Content Info: | WASTE OIL |
| Reg Status: | REMOVED |
| Remove Close Date: | 1992-01-06 00:00:00 |
| Year Installed: | Not reported |
| Pipe Type: | Not reported |
| Delivery System: | Not reported |

**DAVE MARTIN SUPPLIES INC (Continued)** **1000197508**

Monitor Code: 25
UST Monitor Method: EXTERNAL MONITOR : CONTINUOUS VADOSE ZONE VAPOR MONITORS AND / OR WEEKLY (MINIMUM) VADOSE ZONE LIQUID MONITORING

Name: MARCO CRANE & RIGGING CO
Address: 10168 CHANNEL RD
City,State,Zip: LAKESIDE, CA 92040
Permit Number: 114543
Business Type: 6HK70
EPA Id Number: CAL000305790
APN: 394-011-19-00
Last HMMD Inspection: 09/04/2012
Facility Telephone: 619-938-8080
Permit Status: OPEN
Permit Expiration: 05/31/2013
Date Last Updated: 11/02/2012
Facility Owner: MARCO CRANE & RIGGING CO
Facility Mailing Address: 10168 CHANNEL RD
Facility Mailing City: LAKESIDE
Facility Mailing State: CA
Facility Mailing Zip: 92040-1704
UST Owner: DAVE MARTIN SUPPLIES
Handle Regulated Hazmat: Y
Own Or Operate UST: Not reported
Subject To APSA: Not reported
Generate Haz Waste: Y
Treat Haz Waste: Not reported
Generate Medical Waste: Not reported

Inventory Active Permits (not SQG Medical):
Permit Number: 114543
Update Date: 11/02/2012
Case Number: 74-86-2
Name: ACETYLENE GAS
Other Information: Not reported
Material Waste: Material
Hazardous Categories 1: FIRE
Hazardous Categories 2: Not reported

Permit Number: 114543
Update Date: 11/02/2012
Case Number: 7440-37-1
Name: ARGON/CARBON DIOXIDE
Other Information: MIJ MIX
Material Waste: Material
Hazardous Categories 1: PRESSURE RELEASE
Hazardous Categories 2: ACUTE

Permit Number: 114543
Update Date: 11/02/2012
Case Number: 68476-34-6
Name: DIESEL
Other Information: Not reported
Material Waste: Material
Hazardous Categories 1: CHRONIC
Hazardous Categories 2: Not reported

**DAVE MARTIN SUPPLIES INC (Continued)** **1000197508**

| | |
|---|---|
| Permit Number: | 114543 |
| Update Date: | 11/02/2012 |
| Case Number: | 8002-05-9 |
| Name: | OIL, MOTOR, CHEVRON 15W-40 |
| Other Information: | Not reported |
| Material Waste: | Material |
| Hazardous Categories 1: | CHRONIC |
| Hazardous Categories 2: | Not reported |

| | |
|---|---|
| Permit Number: | 114543 |
| Update Date: | 11/02/2012 |
| Case Number: | 7782-44-7 |
| Name: | OXYGEN |
| Other Information: | Not reported |
| Material Waste: | Material |
| Hazardous Categories 1: | PRESSURE RELEASE |
| Hazardous Categories 2: | ACUTE |

| | |
|---|---|
| Permit Number: | 114543 |
| Update Date: | 11/02/2012 |
| Case Number: | 68476-85-7 |
| Name: | PROPANE |
| Other Information: | Not reported |
| Material Waste: | Material |
| Hazardous Categories 1: | PRESSURE RELEASE |
| Hazardous Categories 2: | Not reported |

| | |
|---|---|
| Permit Number: | 114543 |
| Update Date: | 11/02/2012 |
| Case Number: | Not reported |
| Name: | WASTE 213 HYDROCARBON SOLVENTS |
| Other Information: | SYSTEM ONE |
| Material Waste: | Waste |
| Hazardous Categories 1: | Not reported |
| Hazardous Categories 2: | Not reported |

| | |
|---|---|
| Permit Number: | 114543 |
| Update Date: | 11/02/2012 |
| Case Number: | Not reported |
| Name: | WASTE 221 WASTE OIL & MIXED OIL |
| Other Information: | Not reported |
| Material Waste: | Waste |
| Hazardous Categories 1: | Not reported |
| Hazardous Categories 2: | Not reported |

| | |
|---|---|
| Permit Number: | 114543 |
| Update Date: | 11/02/2012 |
| Case Number: | Not reported |
| Name: | WASTE 342 ORGANIC LIQUIDS W/METALS |
| Other Information: | Not reported |
| Material Waste: | Waste |
| Hazardous Categories 1: | Not reported |
| Hazardous Categories 2: | Not reported |

| | |
|---|---|
| Permit Number: | 114543 |
| Update Date: | 11/02/2012 |
| Case Number: | Not reported |

**DAVE MARTIN SUPPLIES INC (Continued)** **1000197508**

Name: WASTE 352 ORGANIC SOLIDS (OTHER)
Other Information: WASTE ABSORBANT
Material Waste: Waste
Hazardous Categories 1: Not reported
Hazardous Categories 2: Not reported

Permit Number: 114543
Update Date: 11/02/2012
Case Number: Not reported
Name: WASTE 444 USED BATTERIES
Other Information: USED LEAD ACID BATTERIES
Material Waste: Waste
Hazardous Categories 1: Not reported
Hazardous Categories 2: Not reported

Permit Number: 114543
Update Date: 11/02/2012
Case Number: Not reported
Name: WASTE 461 PAINT SLUDGE
Other Information: Not reported
Material Waste: Waste
Hazardous Categories 1: Not reported
Hazardous Categories 2: Not reported

Permit Number: 114543
Update Date: 11/02/2012
Case Number: Not reported
Name: WASTE 888 USED OIL FILTERS
Other Information: DIESEL/ OIL FILTERS
Material Waste: Waste
Hazardous Categories 1: Not reported
Hazardous Categories 2: Not reported

Violations Active Permits:
Permit Number: 114543
Update Date: 11/02/2012
Inspection Date: 04/06/2010
Violation Code: 6HV1014
Violation: HMBP INCOMPLETE/NOT AMENDED
Violation Citation: HMBP is incomplete/inadequate/not amended to reflect changes. 25504, 25505(a)(2) &/or 25509(a); 25505(b); 19 CCR 2729
Activity: ACTIVE

Permit Number: 114543
Update Date: 11/02/2012
Inspection Date: 07/14/2008
Violation Code: 6HV0228
Violation: CONTAINER NOT KEPT CLOSED
Violation Citation: Failed to keep container closed. CFR 265.173
Activity: ACTIVE

Permit Number: 114543
Update Date: 11/02/2012
Inspection Date: 07/14/2008
Violation Code: 6HV0227
Violation: HAZWASTE TANK/CONTAINER W/O LABEL/DATE
Violation Citation: Failed to properly label/date hazardous waste container &/or tank.

**DAVE MARTIN SUPPLIES INC (Continued)** **1000197508**

66262.34(f)
Activity: ACTIVE

Permit Number: 114543
Update Date: 11/02/2012
Inspection Date: 01/13/2004
Violation Code: 6HV0135
Violation: MANIFESTS/RECEIPTS FOR 3 YEARS NOT ONSIT
Violation Citation: Hazardous waste manifests/receipts for 3 years are not maintained onsite to document proper disposal of hazardous waste. CCR 66262.40(a) & 25160.2(b)(3)
Activity: ACTIVE

Permit Number: 114543
Update Date: 11/02/2012
Inspection Date: 01/13/2004
Violation Code: 6HV0201
Violation: WASTE CONTAINER NOT CLOSED
Violation Citation: Hazardous waste containers are not kept closed while in storage. CCR 66265.173(a)
Activity: ACTIVE

Permit Number: 114543
Update Date: 11/02/2012
Inspection Date: 01/13/2004
Violation Code: 6HV0202
Violation: WASTE CONTAINER W/O LABELS
Violation Citation: Hazardous waste containers &/or tanks are missing labels, accumulation date and/or are improperly labeled. CCR 66262.34(a)(2); 66262.34(a)(3) & 66262.34(f)
Activity: ACTIVE

Permit Number: 114543
Update Date: 11/02/2012
Inspection Date: 07/05/2005
Violation Code: 6HV0402
Violation: TRAINING PROGRAM NOT ADEQUATE
Violation Citation: Personnel training is not adequate to ensure compliance with hazardous waste regulations. CCR 66265.16(a)&(b)
Activity: ACTIVE

Permit Number: 114543
Update Date: 11/02/2012
Inspection Date: 07/05/2005
Violation Code: 6HV0202
Violation: WASTE CONTAINER W/O LABELS
Violation Citation: Hazardous waste containers &/or tanks are missing labels, accumulation date and/or are improperly labeled. CCR 66262.34(a)(2); 66262.34(a)(3) & 66262.34(f)
Activity: ACTIVE

Permit Number: 114543
Update Date: 11/02/2012
Inspection Date: 07/05/2005
Violation Code: 6HV0202
Violation: WASTE CONTAINER W/O LABELS
Violation Citation: Hazardous waste containers &/or tanks are missing labels, accumulation

**DAVE MARTIN SUPPLIES INC (Continued)** **1000197508**

| | |
|---|---|
| | date and/or are improperly labeled. CCR 66262.34(a)(2); 66262.34(a)(3) & 66262.34(f) |
| Activity: | ACTIVE |
| | |
| Permit Number: | 114543 |
| Update Date: | 11/02/2012 |
| Inspection Date: | 07/05/2005 |
| Violation Code: | 6HV0201 |
| Violation: | WASTE CONTAINER NOT CLOSED |
| Violation Citation: | Hazardous waste containers are not kept closed while in storage. CCR 66265.173(a) |
| Activity: | ACTIVE |
| | |
| Permit Number: | 114543 |
| Update Date: | 11/02/2012 |
| Inspection Date: | 07/05/2005 |
| Violation Code: | 6HV0209 |
| Violation: | WASTE ONSITE >90/180/270 DAYS |
| Violation Citation: | Hazardous waste is stored in excess of allowable time period (90 days) without a State permit or written variance. CCR 25201(a) & 66262.34(a)&( c) |
| Activity: | ACTIVE |
| | |
| Permit Number: | 114543 |
| Update Date: | 11/02/2012 |
| Inspection Date: | 07/05/2005 |
| Violation Code: | 6HV0216 |
| Violation: | HAZMATS WITHOUT PROPER LABELS |
| Violation Citation: | Hazardous materials have not been adequately labeled within 10 days & are now declared hazardous waste. HSC 25124(b)(3)(A) & 66262.34(f) |
| Activity: | ACTIVE |
| | |
| Permit Number: | 114543 |
| Update Date: | 11/02/2012 |
| Inspection Date: | 07/05/2005 |
| Violation Code: | 6HV1601 |
| Violation: | HAZWASTE TANKS W/O P.E. ASSESSMENT |
| Violation Citation: | Failed to obtain a P.E. assessment for hazardous waste tank system. 66265.191(a) or 66265.192(a) |
| Activity: | ACTIVE |
| | |
| Permit Number: | 114543 |
| Update Date: | 11/02/2012 |
| Inspection Date: | 07/05/2005 |
| Violation Code: | 6HV1605 |
| Violation: | NO DAILY TANK INSPECTION/LOG |
| Violation Citation: | Failed to inspect and/or document daily HW tank system inspections. 66265.195 ( c) |
| Activity: | ACTIVE |
| | |
| Permit Number: | 114543 |
| Update Date: | 11/02/2012 |
| Inspection Date: | 09/04/2012 |
| Violation Code: | 6HV0227 |
| Violation: | HAZWASTE TANK/CONTAINER W/O LABEL/DATE |
| Violation Citation: | Failed to properly label/date hazardous waste container &/or tank. 66262.34(f) |

**DAVE MARTIN SUPPLIES INC (Continued)** **1000197508**

Activity: ACTIVE

UST:

| | |
|---|---|
| UST Name: | UNDERGROUND TANK 114543 T001 |
| Last Update: | 2012-11-02 14:17:38 |
| Permit Number: | 114543 |
| Tank Type: | SINGLE WALL |
| Additional Id: | 1 |
| Capacity Gallons: | 0 |
| UST Contents: | DIESEL |
| Other Content Info: | DIESEL |
| Reg Status: | REMOVED |
| Remove Close Date: | 1996-07-11 00:00:00 |
| Year Installed: | Not reported |
| Pipe Type: | Not reported |
| Delivery System: | PRESSURE |
| Monitor Code: | 05 |
| UST Monitor Method: | SW TANK DW PIPE W/ POS SHUTOFF-ALARM ON LLD W/ SIRS:SIR ANALY MONTHLY, TANK TEST BIENNIALLY, PIPE TEST ANN 0.1 G/HR OR MO 0.2 G/HR |

| | |
|---|---|
| UST Name: | UNDERGROUND TANK 114543 T002 |
| Last Update: | 2012-11-02 14:17:38 |
| Permit Number: | 114543 |
| Tank Type: | DOUBLE WALL |
| Additional Id: | 2 |
| Capacity Gallons: | 850 |
| UST Contents: | Not reported |
| Other Content Info: | WASTE OIL |
| Reg Status: | REMOVED |
| Remove Close Date: | 1992-01-06 00:00:00 |
| Year Installed: | Not reported |
| Pipe Type: | Not reported |
| Delivery System: | Not reported |
| Monitor Code: | 25 |
| UST Monitor Method: | EXTERNAL MONITOR : CONTINUOUS VADOSE ZONE VAPOR MONITORS AND / OR WEEKLY (MINIMUM) VADOSE ZONE LIQUID MONITORING |

CERS HAZ WASTE:

| | |
|---|---|
| Name: | MARCO CRANE & RIGGING CO |
| Address: | 10168 CHANNEL RD |
| City,State,Zip: | LAKESIDE, CA 92040 |
| Site ID: | 397083 |
| CERS ID: | 10371748 |
| CERS Description: | Hazardous Waste Generator |

SWEEPS UST:

| | |
|---|---|
| Name: | DAVE MARTIN SUPPLIES |
| Address: | 10168 CHANNEL RD |
| City: | LAKESIDE |
| Status: | Active |
| Comp Number: | 14543 |
| Number: | 9 |
| Board Of Equalization: | Not reported |
| Referral Date: | Not reported |
| Action Date: | 06-26-92 |

**DAVE MARTIN SUPPLIES INC (Continued)** **1000197508**

Created Date: 02-29-88
Owner Tank Id: Not reported
SWRCB Tank Id: 37-000-014543-000001
Tank Status: A
Capacity: 15000
Active Date: Not reported
Tank Use: M.V. FUEL
STG: P
Content: OTHER
Number Of Tanks: 2

Name: DAVE MARTIN SUPPLIES
Address: 10168 CHANNEL RD
City: LAKESIDE
Status: Active
Comp Number: 14543
Number: 9
Board Of Equalization: Not reported
Referral Date: Not reported
Action Date: 06-26-92
Created Date: 02-29-88
Owner Tank Id: Not reported
SWRCB Tank Id: 37-000-014543-000002
Tank Status: A
Capacity: 850
Active Date: Not reported
Tank Use: PETROLEUM
STG: W
Content: Not reported
Number Of Tanks: Not reported

HIST UST:
Name: DAVE MARTIN SUPPLIES INS
Address: 10168 CHANNEL RD
City,State,Zip: SANTEE, CA 92040
File Number: 0002B0BB
URL: http://geotracker.waterboards.ca.gov/ustpdfs/pdf/0002B0BB.pdf
Region: STATE
Facility ID: 00000036046
Facility Type: Other
Other Type: TRUCKING
Contact Name: DAVE MARTIN
Telephone: 6194486666
Owner Name: DAVE MARTIN
Owner Address: 8518 MAGNOLIA
Owner City,St,Zip: SANTEE, CA 92071
Total Tanks: 0001

Tank Num: 001
Container Num: 1
Year Installed: 1984
Tank Capacity: 00015000
Tank Used for: PRODUCT
Type of Fuel: DIESEL
Container Construction Thickness: Not reported
Leak Detection: Groundwater Monitoring Well

**DAVE MARTIN SUPPLIES INC (Continued)** **1000197508**

Click here for Geo Tracker PDF:

CERS TANKS:

| | |
|---|---|
| Name: | MARCO CRANE & RIGGING CO |
| Address: | 10168 CHANNEL RD |
| City,State,Zip: | LAKESIDE, CA 92040 |
| Site ID: | 397083 |
| CERS ID: | 10371748 |
| CERS Description: | Aboveground Petroleum Storage |

US MINES:

| | |
|---|---|
| Sic Code(s): | 144200 |
| Sic Code(s): | 000000 |
| Sic Code(s): | 000000 |
| Sic Code(s): | 000000 |
| Sic Code(s): | 000000 |
| Sic Code(s): | 000000 |
| Mine ID: | 0404934 |
| Entity Name: | HESTER GRANITE PIT |
| Company: | DAVE MARTIN SUPPLIES INC |
| Status: | 4 |
| Status Date: | 19890714 |
| Operation Class: | 2 |
| Number of Shops: | 0 |
| Number of Plants: | 0 |
| Latitude Degree: | 00 |
| Longitude Degree: | 000 |
| Latitude Minute: | 00 |
| Latitude Seconds: | 00 |
| Longitude Minutes: | 00 |
| Longitude Seconds: | 00 |
| Number of Pits: | 000 |

FINDS:

| | |
|---|---|
| Registry ID: | 110055849033 |
| Facility URL: | http://ofmpub.epa.gov/enviro/fii_query_detail.disp_program_facility?p_registry_id=110055849033 |

Environmental Interest/Information System:
STATE MASTER

| | |
|---|---|
| Registry ID: | 110002691775 |
| Facility URL: | http://ofmpub.epa.gov/enviro/fii_query_detail.disp_program_facility?p_registry_id=110002691775 |

Environmental Interest/Information System:
RCRAInfo is a national information system that supports the Resource Conservation and Recovery Act (RCRA) program through the tracking of events and activities related to facilities that generate, transport, and treat, store, or dispose of hazardous waste. RCRAInfo allows RCRA program staff to track the notification, permit, compliance, and corrective action activities required under RCRA.

Click this hyperlink while viewing on your computer to access additional FINDS: detail in the EDR Site Report.

ECHO:

| | |
|---|---|
| Envid: | 1000197508 |

**DAVE MARTIN SUPPLIES INC (Continued)** **1000197508**

| | |
|---|---|
| Registry ID: | 110002691775 |
| DFR URL: | http://echo.epa.gov/detailed-facility-report?fid=110002691775 |
| Name: | DAVE MARTIN SUPPLIES, INC |
| Address: | 10168 CHANNEL RD |
| City,State,Zip: | LAKESIDE, CA 92040 |

HAZNET:

| | |
|---|---|
| Name: | DAVE MARTIN SUPPLIES, INC |
| Address: | 10168 CHANNEL RD |
| Address 2: | Not reported |
| City,State,Zip: | LAKESIDE, CA 920400000 |
| Contact: | DEACT PER VQ96AL000017386 |
| Telephone: | -- |
| Mailing Name: | Not reported |
| Mailing Address: | 10168 CHANNEL RD |
| | |
| Year: | 1993 |
| Gepaid: | CAD981391618 |
| TSD EPA ID: | UTD991301748 |
| CA Waste Code: | 611 - Contaminated soil from site clean-up |
| Disposal Method: | D80 - Disposal, Land Fill |
| Tons: | 0.3 |
| | |
| Year: | 1992 |
| Gepaid: | CAD981391618 |
| TSD EPA ID: | CAT080025711 |
| CA Waste Code: | 134 - Aqueous solution with total organic residues less than 10 percent |
| Disposal Method: | R01 - Recycler |
| Tons: | 0.9257 |
| | |
| Year: | 1992 |
| Gepaid: | CAD981391618 |
| TSD EPA ID: | CAT080025711 |
| CA Waste Code: | 221 - Waste oil and mixed oil |
| Disposal Method: | R01 - Recycler |
| Tons: | 0.025 |
| | |
| Year: | 1992 |
| Gepaid: | CAD981391618 |
| TSD EPA ID: | CAT080013352 |
| CA Waste Code: | 221 - Waste oil and mixed oil |
| Disposal Method: | R01 - Recycler |
| Tons: | 1.0425 |

Additional Info:

| | |
|---|---|
| Year: | 1993 |
| Gen EPA ID: | CAD981391618 |
| | |
| Shipment Date: | 19931230 |
| Creation Date: | 9/14/1995 0:00:00 |
| Receipt Date: | 19940106 |
| Manifest ID: | 93090200 |
| Trans EPA ID: | CAD983668583 |
| Trans Name: | Not reported |
| Trans 2 EPA ID: | Not reported |

**DAVE MARTIN SUPPLIES INC (Continued)** **1000197508**

| | |
|---|---|
| Trans 2 Name: | Not reported |
| TSDF EPA ID: | UTD991301748 |
| Trans Name: | Not reported |
| TSDF Alt EPA ID: | Not reported |
| TSDF Alt Name: | Not reported |
| CA Waste Code: | 611 - Contaminated soil from site clean-ups |
| RCRA Code: | Not reported |
| Disposal Method: | D80 - Disposal, Land Fill |
| Quantity Tons: | 0.3 |
| Waste Quantity: | 600 |
| Quantity Unit: | P |
| Additional Code 1: | Not reported |
| Additional Code 2: | Not reported |
| Additional Code 3: | Not reported |
| Additional Code 4: | Not reported |
| Additional Code 5: | Not reported |

HIST CORTESE:

| | |
|---|---|
| edr_fname: | DAVE MARTIN SUPPLY |
| edr_fadd1: | 10168 CHANNEL |
| City,State,Zip: | LAKESIDE, CA 92040 |
| Region: | CORTESE |
| Facility County Code: | 37 |
| Reg By: | LTNKA |
| Reg Id: | 9UT2144 |

| | |
|---|---|
| edr_fname: | DAVE MARTIN SUPPLIES |
| edr_fadd1: | 10168 CHANNEL |
| City,State,Zip: | LAKESIDE, CA 92040 |
| Region: | CORTESE |
| Facility County Code: | 37 |
| Reg By: | LTNKA |
| Reg Id: | 9UT3482 |

SAN DIEGO CO LOP:

| | |
|---|---|
| Name: | MARCO CRANE & RIGGING CO |
| Address: | 10168 CHANNEL RD |
| City,State,Zip: | LAKESIDE, CA 92040 |
| Record ID: | DEH1992-LSAM-H14543-002 |
| Record Status: | Completed |
| Opened Date: | 02/20/1992 |
| Parcel Number: | 394-011-19-00 |
| Case Type: | LOP - Local Oversight Program |
| Historical Name: | DAVE MARTIN SUPPLY |
| SWRCB Global ID: | T0607300912 |
| Funding: | F - LOP Federal Fund |
| Lead Agency: | DEH/SAM |
| Lead Agency Date: | 03/02/1992 |
| Census Tract: | 169.01 |
| Community: | Lakeside |
| Jurisdiction: | UNINCORPORATED |
| Watershed Basin Number: | 907.12 |
| Water Purveyor: | LAKESIDE WATER DISTRICT LAND |
| Fire Agency: | LAKESIDE FIRE PROT DIST |
| Latitude: | 32.8617011 |
| Longitude: | -116.9279849 |

**DAVE MARTIN SUPPLIES INC (Continued)** **1000197508**

| | |
|---|---|
| X MapCoord: | 6353470.597 |
| Y MapCoord: | 1894006.591 |
| | |
| Name: | MARCO CRANE & RIGGING CO |
| Address: | 10168 CHANNEL RD |
| City,State,Zip: | LAKESIDE, CA 92040 |
| Record ID: | DEH1996-LSAM-H14543-003 |
| Record Status: | Completed |
| Opened Date: | 11/07/1996 |
| Parcel Number: | 394-011-19-00 |
| Case Type: | LOP - Local Oversight Program |
| Historical Name: | DAVE MARTIN SUPPLIES |
| SWRCB Global ID: | T0607302247 |
| Funding: | F - LOP Federal Fund |
| Lead Agency: | DEH/SAM |
| Lead Agency Date: | 11/25/1996 |
| Census Tract: | 169.01 |
| Community: | Lakeside |
| Jurisdiction: | UNINCORPORATED |
| Watershed Basin Number: | 907.12 |
| Water Purveyor: | LAKESIDE WATER DISTRICT LAND |
| Fire Agency: | LAKESIDE FIRE PROT DIST |
| Latitude: | 32.8617011 |
| Longitude: | -116.9279849 |
| X MapCoord: | 6353470.597 |
| Y MapCoord: | 1894006.591 |
| | |
| Name: | MARCO CRANE & RIGGING CO |
| Address: | 10168 CHANNEL RD |
| City,State,Zip: | LAKESIDE, CA 92040 |
| Record ID: | DEH1989-LSAM-H14543-001 |
| Record Status: | Completed |
| Opened Date: | 04/20/1989 |
| Parcel Number: | 394-011-19-00 |
| Case Type: | FIT - Failed Integrity Test |
| Historical Name: | DAVE MARTIN SUPPLIES |
| SWRCB Global ID: | T0608150634 |
| Funding: | N - Non-Billable |
| Lead Agency: | DEH/SAM |
| Lead Agency Date: | 04/20/1989 |
| Census Tract: | 169.01 |
| Community: | Lakeside |
| Jurisdiction: | UNINCORPORATED |
| Watershed Basin Number: | 907.12 |
| Water Purveyor: | LAKESIDE WATER DISTRICT LAND |
| Fire Agency: | LAKESIDE FIRE PROT DIST |
| Latitude: | 32.8617011 |
| Longitude: | -116.9279849 |
| X MapCoord: | 6353470.597 |
| Y MapCoord: | 1894006.591 |

CERS:

| | |
|---|---|
| Name: | MARCO CRANE & RIGGING CO |
| Address: | 10168 CHANNEL RD |
| City,State,Zip: | LAKESIDE, CA 920401704 |
| Site ID: | 196771 |
| CERS ID: | T0607302247 |

**DAVE MARTIN SUPPLIES INC (Continued)** **1000197508**

CERS Description: Leaking Underground Storage Tank Cleanup Site

Name: MARCO CRANE & RIGGING CO
Address: 10168 CHANNEL RD
City,State,Zip: LAKESIDE, CA 92040
Site ID: 397083
CERS ID: 10371748
CERS Description: Chemical Storage Facilities

Violations:
Site ID: 397083
Site Name: MARCO CRANE & RIGGING CO
Violation Date: 07-31-2019
Citation: HSC 6.67 25270.4.5(a) - California Health and Safety Code, Chapter 6.67, Section(s) 25270.4.5(a)
Violation Description: Failure to have a licensed professional engineer properly review and certify the SPCC Plan.
Violation Notes: Inspection Sequence ID:6120229
Violation Division: San Diego County Department of Env Health
Violation Program: APSA
Violation Source: CERS

Site ID: 397083
Site Name: MARCO CRANE & RIGGING CO
Violation Date: 03-02-2017
Citation: HSC 6.95 25505(a)(4) - California Health and Safety Code, Chapter 6.95, Section(s) 25505(a)(4)
Violation Description: Failure to provide initial and annual training to all employees in safety procedures in the event of a release or threatened release of a hazardous material or failure to document and maintain training records for a minimum of three years.
Violation Notes: Returned to compliance on 04/28/2017. Inspection Sequence ID:5646120
Violation Division: San Diego County Department of Env Health
Violation Program: HMRRP
Violation Source: CERS

Site ID: 397083
Site Name: MARCO CRANE & RIGGING CO
Violation Date: 03-02-2017
Citation: HSC 6.67 25270.4.5 (a) - California Health and Safety Code, Chapter 6.67, Section(s) 25270.4.5 (a)
Violation Description: Failure to complete a review and evaluation of the SPCC Plan at least once every five years, document the completion of the review, and sign a statement as to whether the SPCC Plan will be amended.
Violation Notes: Returned to compliance on 04/28/2017. Inspection Sequence ID:5646120
Violation Division: San Diego County Department of Env Health
Violation Program: APSA
Violation Source: CERS

Site ID: 397083
Site Name: MARCO CRANE & RIGGING CO
Violation Date: 03-02-2017
Citation: 22 CCR 12 66262.34(d) - California Code of Regulations, Title 22, Chapter 12, Section(s) 66262.34(d)
Violation Description: Failure to send hazardous waste offsite for treatment, storage, or disposal within 180 days (or 270 days if waste is transported over 200 miles) for a generator who generates less than 1000 kilogram per month if all of the following conditions are met: (1) The quantity of

**DAVE MARTIN SUPPLIES INC (Continued)** **1000197508**

hazardous waste accumulated onsite never exceeds 6,000 kilograms. (2) The generator complies with the requirements of 40 Code of Federal Regulations section 262.34(d), (e) and (f). (3) The generator does not hold acutely hazardous waste or extremely hazardous waste in an amount greater than one kilogram for more than 90 days.

Violation Notes: Returned to compliance on 04/28/2017. Inspection Sequence ID:5646120
Violation Division: San Diego County Department of Env Health
Violation Program: HW
Violation Source: CERS

Site ID: 397083
Site Name: MARCO CRANE & RIGGING CO
Violation Date: 03-02-2017
Citation: HSC 6.67 25270.4.5(a) - California Health and Safety Code, Chapter 6.67, Section(s) 25270.4.5(a)
Violation Description: Failure to comply with one or more of the following requirements: 1. Have record of inspections and integrity tests signed by the appropriate supervisor or inspector. 2. Keep written procedures and records of inspections and integrity tests for at least three years. 3. Keep comparison records.
Violation Notes: Returned to compliance on 04/28/2017. Inspection Sequence ID:5646120
Violation Division: San Diego County Department of Env Health
Violation Program: APSA
Violation Source: CERS

Site ID: 397083
Site Name: MARCO CRANE & RIGGING CO
Violation Date: 07-31-2019
Citation: 22 CCR 11 66261.7 - California Code of Regulations, Title 22, Chapter 11, Section(s) 66261.7
Violation Description: Failure to manage empty containers greater than 5 gallons in capacity that previously held a hazardous material/waste in accordance with 22 CCR 11 66261.7 including but not limited to the following: (e)(2)By reclaiming its scrap value onsite or shipping the container or inner liner to a person who reclaims its scrap value; or (3) By reconditioning or re manufacturing the container or inner liner onsite for subsequent reuse, or shipping the container or inner liner to a person who reconditions or re-manufactures the container or inner liner; or (4) By shipping the container or inner liner to a supplier or to another intermediate collection location for accumulation prior to managing the container or inner liner pursuant to subsections (e)(2) or (e)(3) of 22 CCR 11 66261.7; or (i) By shipping the container or inner liner back to the supplier for the purpose of being refilled. (f) A container or an inner liner removed from a container larger than five gallons in capacity which is managed pursuant to subsection (e) of 22 CCR 11 66261.7 shall be marked with the date it has been emptied and shall be managed within one year of being emptied.
Violation Notes: Inspection Sequence ID:6120229
Violation Division: San Diego County Department of Env Health
Violation Program: HW
Violation Source: CERS

Site ID: 397083
Site Name: MARCO CRANE & RIGGING CO
Violation Date: 03-02-2017
Citation: 22 CCR 12 66262.34(f) - California Code of Regulations, Title 22,

**DAVE MARTIN SUPPLIES INC (Continued)** **1000197508**

Chapter 12, Section(s) 66262.34(f)
Violation Description: Failure to properly label hazardous waste accumulation containers and portable tanks with the following requirements: "Hazardous Waste", name and address of the generator, physical and chemical characteristics of the Hazardous Waste, and starting accumulation date.
Violation Notes: Returned to compliance on 04/28/2017. Inspection Sequence ID:5646120
Violation Division: San Diego County Department of Env Health
Violation Program: HW
Violation Source: CERS

Site ID: 397083
Site Name: MARCO CRANE & RIGGING CO
Violation Date: 03-02-2017
Citation: HSC 6.5 Multiple - California Health and Safety Code, Chapter 6.5, Section(s) Multiple
Violation Description: Hazardous Waste Generator Program - Operations/Maintenance - General
Violation Notes: Returned to compliance on 04/28/2017. Inspection Sequence ID:5646120;Violation:HMD0224 Failed to mark date on empty container larger than 5 gallons and/or manage it within one year. 22 CCR 66261.7(e),(f)
Violation Division: San Diego County Department of Env Health
Violation Program: HW
Violation Source: CERS

Site ID: 397083
Site Name: MARCO CRANE & RIGGING CO
Violation Date: 07-31-2019
Citation: HSC 6.95 25505(a)(4) - California Health and Safety Code, Chapter 6.95, Section(s) 25505(a)(4)
Violation Description: Failure to provide initial and annual training to all employees in safety procedures in the event of a release or threatened release of a hazardous material or failure to document and maintain training records for a minimum of three years.
Violation Notes: Inspection Sequence ID:6120229
Violation Division: San Diego County Department of Env Health
Violation Program: HMRRP
Violation Source: CERS

Evaluation:
Eval General Type: Compliance Evaluation Inspection
Eval Date: 03-16-2015
Violations Found: No
Eval Type: Routine done by local agency
Eval Notes: Inspector: Denslow Vikki Inspection ID:4090942
Eval Division: San Diego County Department of Env Health
Eval Program: HMRRP
Eval Source: CERS

Eval General Type: Compliance Evaluation Inspection
Eval Date: 07-31-2019
Violations Found: Yes
Eval Type: Routine done by local agency
Eval Notes: Inspector: Quintong Sean Inspection ID:6120229
Eval Division: San Diego County Department of Env Health
Eval Program: APSA
Eval Source: CERS

**DAVE MARTIN SUPPLIES INC (Continued)** **1000197508**

Eval General Type: Compliance Evaluation Inspection
Eval Date: 03-02-2017
Violations Found: Yes
Eval Type: Routine done by local agency
Eval Notes: Inspector: Griffin Donelle Inspection ID:5646120
Eval Division: San Diego County Department of Env Health
Eval Program: HMRRP
Eval Source: CERS

Eval General Type: Compliance Evaluation Inspection
Eval Date: 07-31-2019
Violations Found: Yes
Eval Type: Routine done by local agency
Eval Notes: Inspector: Quintong Sean Inspection ID:6120229
Eval Division: San Diego County Department of Env Health
Eval Program: HMRRP
Eval Source: CERS

Eval General Type: Compliance Evaluation Inspection
Eval Date: 07-31-2019
Violations Found: Yes
Eval Type: Routine done by local agency
Eval Notes: Inspector: Quintong Sean Inspection ID:6120229
Eval Division: San Diego County Department of Env Health
Eval Program: HW
Eval Source: CERS

Eval General Type: Compliance Evaluation Inspection
Eval Date: 03-02-2017
Violations Found: Yes
Eval Type: Routine done by local agency
Eval Notes: Inspector: Griffin Donelle Inspection ID:5646120
Eval Division: San Diego County Department of Env Health
Eval Program: HW
Eval Source: CERS

Eval General Type: Compliance Evaluation Inspection
Eval Date: 03-16-2015
Violations Found: No
Eval Type: Routine done by local agency
Eval Notes: Inspector: Denslow Vikki Inspection ID:4090942
Eval Division: San Diego County Department of Env Health
Eval Program: HW
Eval Source: CERS

Eval General Type: Compliance Evaluation Inspection
Eval Date: 03-02-2017
Violations Found: Yes
Eval Type: Routine done by local agency
Eval Notes: Inspector: Griffin Donelle Inspection ID:5646120
Eval Division: San Diego County Department of Env Health
Eval Program: APSA
Eval Source: CERS

Coordinates:
Site ID: 397083
Facility Name: MARCO CRANE & RIGGING CO

**DAVE MARTIN SUPPLIES INC (Continued)** **1000197508**

| | |
|---|---|
| Env Int Type Code: | APSA |
| Program ID: | 10371748 |
| Coord Name: | Not reported |
| Ref Point Type Desc: | Unknown |
| Latitude: | 32.861702 |
| Longitude: | -116.927986 |

Affiliation:

| | |
|---|---|
| Affiliation Type Desc: | CUPA District |
| Entity Name: | San Diego County Env Health |
| Entity Title: | Not reported |
| Affiliation Address: | PO Box 129261 |
| Affiliation City: | San Diego |
| Affiliation State: | CA |
| Affiliation Country: | Not reported |
| Affiliation Zip: | 92112-9261 |
| Affiliation Phone: | (858) 505-6880 |

| | |
|---|---|
| Affiliation Type Desc: | Parent Corporation |
| Entity Name: | MARCO CRANE & RIGGING CO |
| Entity Title: | Not reported |
| Affiliation Address: | Not reported |
| Affiliation City: | Not reported |
| Affiliation State: | Not reported |
| Affiliation Country: | Not reported |
| Affiliation Zip: | Not reported |
| Affiliation Phone: | Not reported |

| | |
|---|---|
| Affiliation Type Desc: | Environmental Contact |
| Entity Name: | Dawna Koch |
| Entity Title: | Not reported |
| Affiliation Address: | 10168 Channel Rd |
| Affiliation City: | Lakeside |
| Affiliation State: | CA |
| Affiliation Country: | Not reported |
| Affiliation Zip: | 92040 |
| Affiliation Phone: | Not reported |

| | |
|---|---|
| Affiliation Type Desc: | Facility Mailing Address |
| Entity Name: | Mailing Address |
| Entity Title: | Not reported |
| Affiliation Address: | 10168 CHANNEL RD |
| Affiliation City: | LAKESIDE |
| Affiliation State: | CA |
| Affiliation Country: | Not reported |
| Affiliation Zip: | 92040-1704 |
| Affiliation Phone: | Not reported |

| | |
|---|---|
| Affiliation Type Desc: | Legal Owner |
| Entity Name: | Daniel Mardian, Jr |
| Entity Title: | Not reported |
| Affiliation Address: | 221 S 35th Ave |
| Affiliation City: | Phoenix |
| Affiliation State: | AZ |
| Affiliation Country: | United States |
| Affiliation Zip: | 85009 |
| Affiliation Phone: | (602) 272-2671 |

**DAVE MARTIN SUPPLIES INC (Continued)** **1000197508**

| | |
|---|---|
| Affiliation Type Desc: | Operator |
| Entity Name: | MARCO CRANE & RIGGING CO |
| Entity Title: | Not reported |
| Affiliation Address: | Not reported |
| Affiliation City: | Not reported |
| Affiliation State: | Not reported |
| Affiliation Country: | Not reported |
| Affiliation Zip: | Not reported |
| Affiliation Phone: | (619) 938-8080 |

| | |
|---|---|
| Name: | MARCO CRANE & RIGGING CO |
| Address: | 10168 CHANNEL RD |
| City,State,Zip: | LAKESIDE, CA 920401704 |
| Site ID: | 196771 |
| CERS ID: | T0608150634 |
| CERS Description: | Cleanup Program Site |

| | |
|---|---|
| Name: | MARCO CRANE & RIGGING CO |
| Address: | 10168 CHANNEL RD |
| City,State,Zip: | LAKESIDE, CA 920401704 |
| Site ID: | 196771 |
| CERS ID: | T0607300912 |
| CERS Description: | Leaking Underground Storage Tank Cleanup Site |

HWTS:

| | |
|---|---|
| Name: | DAVE MARTIN SUPPLIES, INC |
| Address: | 10168 CHANNEL RD |
| Address 2: | Not reported |
| City,State,Zip: | LAKESIDE, CA 920400000 |
| EPA ID: | CAD981391618 |
| Inactive Date: | 06/30/1996 |
| Create Date: | 04/10/1987 |
| Last Act Date: | 09/14/2004 |
| Mailing Name: | Not reported |
| Mailing Address: | 10168 CHANNEL RD |
| Mailing Address 2: | Not reported |
| Mailing City,State,Zip: | LAKESIDE, CA 920400000 |
| Owner Name: | -- |
| Owner Address: | -- |
| Owner Address 2: | Not reported |
| Owner City,State,Zip: | --, 99 -- |
| Contact Name: | DEACT PER VQ96AL000017386 |
| Contact Address: | -- |
| Contact Address 2: | Not reported |
| City,State,Zip: | --, 99 -- |

---

**AK440** **LAKESIDE'S RIVER PARK (2136)** **SWF/LF S109048706**
**NNE** **10168 CHANNEL ROAD (MALPEVIEW/ LAKEWOOD)** **CERS N/A**
**1/4-1/2** **LAKESIDE, CA**
**0.315 mi.**
**1663 ft.** **Site 2 of 2 in cluster AK**

**Relative:** **Lower**

**Actual:** **393 ft.**

SWF/LF (SWIS):

| | |
|---|---|
| Name: | LAKESIDE'S RIVER PARK (2136) |
| Address: | 10168 CHANNEL ROAD (MALPEVIEW/ LAKEWOOD) |
| City,State,Zip: | LAKESIDE, CA |

**LAKESIDE'S RIVER PARK (2136) (Continued)** **S109048706**

| | |
|---|---|
| Facility ID: | 37-CR-0120 |
| Lat/Long: | 32.86429 / -116.9274 |
| Owner Name: | Lakeside's River Park Conservancy |
| Owner Telephone: | 6194434770 |
| Owner Address: | Robin Riedan, Director |
| Owner Address2: | 12108 Industry Road |
| Owner City,St,Zip: | Lakeside, CA 92040 |
| Operational Status: | Closed |
| Operator: | Not reported |
| Operator Phone: | Not reported |
| Operator Address: | Not reported |
| Operator Address2: | Not reported |
| Operator City,St,Zip: | Not reported |
| Permit Date: | Not reported |
| Permit Status: | Not reported |
| Permitted Acreage: | Not reported |
| Activity: | Inert Waste Disposal Site |
| Regulation Status: | Unpermitted |
| Landuse Name: | Industrial,Commercial |
| GIS Source: | Map |
| Category: | Disposal |
| Unit Number: | 01 |
| Inspection Frequency: | None |
| Accepted Waste: | Inert |
| Closure Date: | Not reported |
| Closure Type: | Not reported |
| Disposal Acreage: | Not reported |
| SWIS Num: | 37-CR-0120 |
| Waste Discharge Requirement Num: | Not reported |
| Program Type: | 2136 |
| Permitted Throughput with Units: | Not reported |
| Actual Throughput with Units: | Not reported |
| Permitted Capacity with Units: | Not reported |
| Remaining Capacity: | Not reported |
| Remaining Capacity with Units: | Not reported |
| Lat/Long: | 32.86429 / -116.9274 |

CERS:

| | |
|---|---|
| Name: | LAKESIDE'S RIVER PARK (2136) |
| Address: | 10168 CHANNEL ROAD (MALPEVIEW/ LAKEWOOD) |
| City,State,Zip: | LAKESIDE, CA |
| Site ID: | 509698 |
| CERS ID: | 37-CR-0120 |
| CERS Description: | Solid Waste and Recycle Sites |

Affiliation:

| | |
|---|---|
| Affiliation Type Desc: | Legal Owner |
| Entity Name: | Lakeside's River Park Conservancy |
| Entity Title: | Not reported |
| Affiliation Address: | Robin Riedan, Director12108 Industry Road |
| Affiliation City: | Lakeside |
| Affiliation State: | CA |
| Affiliation Country: | Not reported |
| Affiliation Zip: | 92040 |
| Affiliation Phone: | 6194434770 |

**AL441** **ROCKY HOME DAIRY INC** **SAN DIEGO CO. SAM** **U001571769**
**SSW** **12027 ROCKY HOME DR** **CPS-SLIC** **N/A**
**1/4-1/2** **LAKESIDE, CA 92040** **San Diego Co. HMMD**
**0.322 mi.** **SWEEPS UST**
**1700 ft.** **Site 1 of 2 in cluster AL** **HIST UST**
**HIST CORTESE**
**Relative:** **CERS**
**Higher**

**Actual:** SAN DIEGO CO. SAM:
**425 ft.**

| | |
|---|---|
| Name: | ROCKY HOME DAIRY INC |
| Address: | 12027 ROCKY HOME DR |
| City,State,Zip: | LAKESIDE, CA 92040 |
| Case Number: | H20537-001 |
| Agency: | DEH Site Assessment & Mitigation |
| **Funding:** | **Private - VAP** |
| Facility Type: | Soils Only |
| Facility Status: | Closed Case |
| Date: | 3/13/1987 |
| Date Began: | 2/17/1987 |

CPS-SLIC:

| | |
|---|---|
| Name: | ROCKY HOME DAIRY INC |
| Address: | 12027 ROCKY HOME DR |
| City,State,Zip: | LAKESIDE, CA 92040 |
| Region: | STATE |
| **Facility Status:** | **Completed - Case Closed** |
| Status Date: | 03/13/1987 |
| Global Id: | T0607302941 |
| Lead Agency: | SAN DIEGO COUNTY LOP |
| Lead Agency Case Number: | H20537-001 |
| Latitude: | 32.8512682 |
| Longitude: | -116.9314952 |
| Case Type: | Cleanup Program Site |
| Case Worker: | Not reported |
| Local Agency: | Not reported |
| RB Case Number: | 9UT673 |
| File Location: | Local Agency |
| Potential Media Affected: | Not reported |
| Potential Contaminants of Concern: | Not reported |
| Site History: | Not reported |

Click here to access the California GeoTracker records for this facility:

HMMD SAN DIEGO:

| | |
|---|---|
| Name: | ROCKY HOME DAIRY INC |
| Address: | 12027 ROCKY HOME DR |
| City,State,Zip: | LAKESIDE, CA 92040 |
| Permit Number: | 120537 |
| Business Type: | Not reported |
| EPA Id Number: | Not reported |
| APN: | 382-230-53-00 |
| Last HMMD Inspection: | Not reported |
| Facility Telephone: | 619-443-0633 |
| Permit Status: | INAC |
| Permit Expiration: | Not reported |
| Date Last Updated: | 11/02/2012 |
| Facility Owner: | ROCKY HOME PROPERTIES |
| Facility Mailing Address: | 12027 RO ROCKY HOME DR |

**ROCKY HOME DAIRY INC (Continued)** **U001571769**

| | |
|---|---|
| Facility Mailing City: | LAKESIDE |
| Facility Mailing State: | CA |
| Facility Mailing Zip: | 92040- |
| UST Owner: | ROCKY HOME PROPERTIES |
| Handle Regulated Hazmat: | Not reported |
| Own Or Operate UST: | Not reported |
| Subject To APSA: | Not reported |
| Generate Haz Waste: | Not reported |
| Treat Haz Waste: | Not reported |
| Generate Medical Waste: | Not reported |

UST:

| | |
|---|---|
| UST Name: | UNDERGROUND TANK 120537 T001 |
| Last Update: | 2012-11-02 14:17:38 |
| Permit Number: | 120537 |
| Tank Type: | UNKNOWN |
| Additional Id: | REG 1 |
| Capacity Gallons: | 12000 |
| UST Contents: | LEADED |
| Other Content Info: | LEADED |
| Reg Status: | REMOVED |
| Remove Close Date: | 1986-11-08 00:00:00 |
| Year Installed: | 1970-01-01 00:00:00 |
| Pipe Type: | Not reported |
| Delivery System: | Not reported |
| Monitor Code: | 90 |
| UST Monitor Method: | NO MONITORING ALTERNATIVE SELECTED. VERIFY AND ENTER MONITORING ALTERNATIVE DURING INSPECTION. |

| | |
|---|---|
| UST Name: | UNDERGROUND TANK 120537 T002 |
| Last Update: | 2012-11-02 14:17:38 |
| Permit Number: | 120537 |
| Tank Type: | UNKNOWN |
| Additional Id: | UNLEADED 2 |
| Capacity Gallons: | 12000 |
| UST Contents: | REGULAR UNLEADED |
| Other Content Info: | REGULAR UNLEADED |
| Reg Status: | REMOVED |
| Remove Close Date: | 1986-11-08 00:00:00 |
| Year Installed: | 1970-01-01 00:00:00 |
| Pipe Type: | Not reported |
| Delivery System: | Not reported |
| Monitor Code: | 90 |
| UST Monitor Method: | NO MONITORING ALTERNATIVE SELECTED. VERIFY AND ENTER MONITORING ALTERNATIVE DURING INSPECTION. |

SWEEPS UST:

| | |
|---|---|
| Name: | ROCKY HOME DAIRY INC |
| Address: | 12027 ROCKY HOME DR |
| City: | LAKESIDE |
| Status: | Active |
| Comp Number: | 20537 |
| Number: | 9 |
| Board Of Equalization: | 44-023223 |
| Referral Date: | Not reported |
| Action Date: | 06-26-92 |

**ROCKY HOME DAIRY INC (Continued)** **U001571769**

| | |
|---|---|
| Created Date: | 02-29-88 |
| Owner Tank Id: | Not reported |
| SWRCB Tank Id: | Not reported |
| Tank Status: | Not reported |
| Capacity: | Not reported |
| Active Date: | Not reported |
| Tank Use: | Not reported |
| STG: | Not reported |
| Content: | Not reported |
| Number Of Tanks: | Not reported |

| | |
|---|---|
| Name: | ROCKY HOME DAIRY INC |
| Address: | 12027 ROCKY HOME DR |
| City: | LAKESIDE |
| Status: | Not reported |
| Comp Number: | 20537 |
| Number: | Not reported |
| Board Of Equalization: | 44-023223 |
| Referral Date: | Not reported |
| Action Date: | Not reported |
| Created Date: | Not reported |
| Owner Tank Id: | Not reported |
| SWRCB Tank Id: | 37-000-020537-000001 |
| Tank Status: | Not reported |
| Capacity: | 12000 |
| Active Date: | Not reported |
| Tank Use: | M.V. FUEL |
| STG: | PRODUCT |
| Content: | LEADED |
| Number Of Tanks: | 2 |

| | |
|---|---|
| Name: | ROCKY HOME DAIRY INC |
| Address: | 12027 ROCKY HOME DR |
| City: | LAKESIDE |
| Status: | Not reported |
| Comp Number: | 20537 |
| Number: | Not reported |
| Board Of Equalization: | 44-023223 |
| Referral Date: | Not reported |
| Action Date: | Not reported |
| Created Date: | Not reported |
| Owner Tank Id: | Not reported |
| SWRCB Tank Id: | 37-000-020537-000002 |
| Tank Status: | Not reported |
| Capacity: | 12000 |
| Active Date: | Not reported |
| Tank Use: | M.V. FUEL |
| STG: | PRODUCT |
| Content: | REG UNLEADED |
| Number Of Tanks: | Not reported |

HIST UST:

| | |
|---|---|
| Name: | ROCKY HOME DAIRY INC |
| Address: | 12027 ROCKY HOME DR |
| City,State,Zip: | LAKESIDE, CA 92040 |
| File Number: | 0002F222 |
| URL: | http://geotracker.waterboards.ca.gov/ustpdfs/pdf/0002F222.pdf |

**ROCKY HOME DAIRY INC (Continued)** **U001571769**

| | |
|---|---|
| Region: | STATE |
| Facility ID: | 00000016539 |
| Facility Type: | Gas Station |
| Other Type: | Not reported |
| Contact Name: | HARRY BUCKEL |
| Telephone: | 6194430633 |
| Owner Name: | ROCKY HOME PROPERTIES |
| Owner Address: | 12027 ROCKY HOME DR |
| Owner City,St,Zip: | LAKESIDE, CA 92040 |
| Total Tanks: | 0002 |

| | |
|---|---|
| Tank Num: | 001 |
| Container Num: | REG 1 |
| Year Installed: | 1970 |
| Tank Capacity: | 00012000 |
| Tank Used for: | PRODUCT |
| Type of Fuel: | REGULAR |
| Container Construction Thickness: | Not reported |
| Leak Detection: | Stock Inventor |

| | |
|---|---|
| Tank Num: | 002 |
| Container Num: | UNLEADED 2 |
| Year Installed: | 1970 |
| Tank Capacity: | 00012000 |
| Tank Used for: | PRODUCT |
| Type of Fuel: | UNLEADED |
| Container Construction Thickness: | Not reported |
| Leak Detection: | Stock Inventor |

Click here for Geo Tracker PDF:

HIST CORTESE:

| | |
|---|---|
| edr_fname: | ROCKY HOME DAIRY |
| edr_fadd1: | 12027 ROCKY HOME |
| City,State,Zip: | LAKESIDE, CA 92040 |
| Region: | CORTESE |
| Facility County Code: | 37 |
| Reg By: | LTNKA |
| Reg Id: | 9UT673 |

CERS:

| | |
|---|---|
| Name: | ROCKY HOME DAIRY INC |
| Address: | 12027 ROCKY HOME DR |
| City,State,Zip: | LAKESIDE, CA 92040 |
| Site ID: | 244727 |
| CERS ID: | T0607302941 |
| CERS Description: | Cleanup Program Site |

**AL442**
**SSW**
**1/4-1/2**
**0.322 mi.**
**1700 ft.**

**ROCKY HOME DAIRY**
**12027 ROCKY HOME DR**
**LAKESIDE, CA 92040**

**Site 2 of 2 in cluster AL**

**Relative: Higher**

**Actual: 425 ft.**

**LUST** **S105033662**
**N/A**

LUST:
No Details: No Details

---

**443**
**NE**
**1/4-1/2**
**0.375 mi.**
**1981 ft.**

**UNOCAL SERVICE STATION #6928**
**12536 MAPLEVIEW ST**
**LAKESIDE, CA 91943**

**Relative: Higher**

**Actual: 402 ft.**

**LUST** **S101301747**
**SAN DIEGO CO. SAM** **N/A**
**San Diego Co. HMMD**
**SWEEPS UST**
**HIST UST**
**HIST CORTESE**
**SAN DIEGO CO LOP**
**CERS**

LUST REG 9:

| | |
|---|---|
| Region: | 9 |
| Status: | Case Closed |
| Case Number: | 9UT2341 |
| Local Case: | H06473-001 |
| Substance: | Gasoline |
| Qty Leaked: | 0 |
| Abate Method: | Excavate and Dispose - remove contaminated soil and dispose in approved site |
| Local Agency: | San Diego |
| How Found: | Tank Closure |
| How Stopped: | Close Tank |
| Source: | Piping |
| Cause: | Unknown |
| Lead Agency: | Local Agency |
| Case Type: | Soil only |
| Date Found: | 12/24/1992 |
| Date Stopped: | 11/19/1992 |
| Confirm Date: | 12/24/1992 |
| Submit Workplan: | Not reported |
| Prelim Assess: | 11/30/1992 |
| Desc Pollution: | Not reported |
| Remed Plan: | / / |
| Remed Action: | Not reported |
| Began Monitor: | Not reported |
| Release Date: | 12/24/1992 |
| Enforce Date: | Not reported |
| Closed Date: | 12/5/94 |
| Enforce Type: | Not reported |
| Pilot Program: | LOP |
| Basin Number: | 907.12 |
| GW Depth: | 21’ |
| Beneficial Use: | Municipal groundwater use |
| NPDES Number: | Not reported |
| Priority: | 1C |
| File Dispn: | File discarded, case closed |
| Interim Remedial Actions: | Yes |
| Cleanup and Abatement order Number: | Not reported |
| Waste Discharge Requirement Number: | Not reported |

**UNOCAL SERVICE STATION #6928 (Continued)** **S101301747**

LUST:
Name: UNOCAL SS# 6928
Address: 12536 MAPLEVIEW ST
City,State,Zip: LAKESIDE, CA 920402410
Lead Agency: SAN DIEGO COUNTY LOP
Case Type: LUST Cleanup Site
Geo Track: http://geotracker.waterboards.ca.gov/profile_report.asp?global_id=T0607301112
Global Id: T0607301112
Latitude: 32.863433
Longitude: -116.921814
Status: Completed - Case Closed
Status Date: 12/05/1994
Case Worker: Not reported
RB Case Number: 9UT2341
Local Agency: Not reported
File Location: Local Agency
Local Case Number: H06473-001
Potential Media Affect: Not reported
Potential Contaminants of Concern: Not reported
Site History: Not reported

LUST:
Global Id: T0607301112
Action Type: ENFORCEMENT
Date: 12/24/1992
Action: Notice of Responsibility

LUST:
Global Id: T0607301112
Status: Open - Case Begin Date
Status Date: 12/24/1992

Global Id: T0607301112
Status: Completed - Case Closed
Status Date: 12/05/1994

SAN DIEGO CO. SAM:
Name: UNOCAL SS# 6928
Address: 12536 MAPLEVIEW ST
City,State,Zip: LAKESIDE, CA 920402410
Case Number: H06473-001
Agency: DEH Site Assessment & Mitigation
**Funding:** **LOP - Federal Fund**
Facility Type: Soils Only
Facility Status: Closed Case
Date: 12/5/1994
Date Began: 11/19/1992

HMMD SAN DIEGO:
Name: UNOCAL SS# 6928
Address: 12536 MAPLEVIEW ST
City,State,Zip: LAKESIDE, CA 92040
Permit Number: 106473
Business Type: Not reported
EPA Id Number: Not reported

**UNOCAL SERVICE STATION #6928 (Continued)** **S101301747**

| | |
|---|---|
| APN: | 392-120-27-00 |
| Last HMMD Inspection: | 08/15/1991 |
| Facility Telephone: | 619-443-1144 |
| Permit Status: | INAC |
| Permit Expiration: | Not reported |
| Date Last Updated: | 11/02/2012 |
| Facility Owner: | UNION OIL CO OF CA DBA UNOCAL |
| Facility Mailing Address: | PO BOX 25376 |
| Facility Mailing City: | SANTA ANA |
| Facility Mailing State: | CA |
| Facility Mailing Zip: | 92799-5376 |
| UST Owner: | UNION OIL CO OF CA DBA UNOCAL |
| Handle Regulated Hazmat: | Not reported |
| Own Or Operate UST: | Not reported |
| Subject To APSA: | Not reported |
| Generate Haz Waste: | Not reported |
| Treat Haz Waste: | Not reported |
| Generate Medical Waste: | Not reported |

UST:

| | |
|---|---|
| UST Name: | UNDERGROUND TANK 106473 T001 |
| Last Update: | 2012-11-02 14:17:38 |
| Permit Number: | 106473 |
| Tank Type: | SINGLE WALL |
| Additional Id: | 6928-53 |
| Capacity Gallons: | 12000 |
| UST Contents: | DIESEL |
| Other Content Info: | DIESEL |
| Reg Status: | REMOVED |
| Remove Close Date: | 1992-11-19 00:00:00 |
| Year Installed: | 1970-01-01 00:00:00 |
| Pipe Type: | Not reported |
| Delivery System: | Not reported |
| Monitor Code: | 05 |
| UST Monitor Method: | SW TANK DW PIPE W/ POS SHUTOFF-ALARM ON LLD W/ SIRS:SIR ANALY MONTHLY, TANK TEST BIENNIALLY, PIPE TEST ANN 0.1 G/HR OR MO 0.2 G/HR |

| | |
|---|---|
| UST Name: | UNDERGROUND TANK 106473 T002 |
| Last Update: | 2012-11-02 14:17:38 |
| Permit Number: | 106473 |
| Tank Type: | SINGLE WALL |
| Additional Id: | 6928-42 |
| Capacity Gallons: | 12000 |
| UST Contents: | PREMIUM UNLEADED |
| Other Content Info: | PREMIUM UNLEADED |
| Reg Status: | REMOVED |
| Remove Close Date: | 1992-11-19 00:00:00 |
| Year Installed: | 1970-01-01 00:00:00 |
| Pipe Type: | Not reported |
| Delivery System: | Not reported |
| Monitor Code: | 05 |
| UST Monitor Method: | SW TANK DW PIPE W/ POS SHUTOFF-ALARM ON LLD W/ SIRS:SIR ANALY MONTHLY, TANK TEST BIENNIALLY, PIPE TEST ANN 0.1 G/HR OR MO 0.2 G/HR |

| | |
|---|---|
| UST Name: | UNDERGROUND TANK 106473 T003 |
| Last Update: | 2012-11-02 14:17:38 |
| Permit Number: | 106473 |
| Tank Type: | SINGLE WALL |

**UNOCAL SERVICE STATION #6928 (Continued)** **S101301747**

| | |
|---|---|
| Additional Id: | 6928-32 |
| Capacity Gallons: | 12000 |
| UST Contents: | PREMIUM UNLEADED |
| Other Content Info: | PREMIUM UNLEADED |
| Reg Status: | REMOVED |
| Remove Close Date: | 1992-11-19 00:00:00 |
| Year Installed: | 1970-01-01 00:00:00 |
| Pipe Type: | Not reported |
| Delivery System: | Not reported |
| Monitor Code: | 05 |
| UST Monitor Method: | SW TANK DW PIPE W/ POS SHUTOFF-ALARM ON LLD W/ SIRS:SIR ANALY MONTHLY, TANK TEST BIENNIALLY, PIPE TEST ANN 0.1 G/HR OR MO 0.2 G/HR |

| | |
|---|---|
| UST Name: | UNDERGROUND TANK 106473 T004 |
| Last Update: | 2012-11-02 14:17:38 |
| Permit Number: | 106473 |
| Tank Type: | SINGLE WALL |
| Additional Id: | 6928-21 |
| Capacity Gallons: | 12000 |
| UST Contents: | REGULAR UNLEADED |
| Other Content Info: | REGULAR UNLEADED |
| Reg Status: | REMOVED |
| Remove Close Date: | 1992-11-19 00:00:00 |
| Year Installed: | 1970-01-01 00:00:00 |
| Pipe Type: | Not reported |
| Delivery System: | Not reported |
| Monitor Code: | 05 |
| UST Monitor Method: | SW TANK DW PIPE W/ POS SHUTOFF-ALARM ON LLD W/ SIRS:SIR ANALY MONTHLY, TANK TEST BIENNIALLY, PIPE TEST ANN 0.1 G/HR OR MO 0.2 G/HR |

| | |
|---|---|
| UST Name: | UNDERGROUND TANK 106473 T005 |
| Last Update: | 2012-11-02 14:17:38 |
| Permit Number: | 106473 |
| Tank Type: | SINGLE WALL |
| Additional Id: | 6928-11 |
| Capacity Gallons: | 12000 |
| UST Contents: | REGULAR UNLEADED |
| Other Content Info: | REGULAR UNLEADED |
| Reg Status: | REMOVED |
| Remove Close Date: | 1992-11-19 00:00:00 |
| Year Installed: | 1970-01-01 00:00:00 |
| Pipe Type: | Not reported |
| Delivery System: | Not reported |
| Monitor Code: | 05 |
| UST Monitor Method: | SW TANK DW PIPE W/ POS SHUTOFF-ALARM ON LLD W/ SIRS:SIR ANALY MONTHLY, TANK TEST BIENNIALLY, PIPE TEST ANN 0.1 G/HR OR MO 0.2 G/HR |

SWEEPS UST:

| | |
|---|---|
| Name: | UNOCAL SS# 6928 |
| Address: | 12536 MAPLEVIEW ST |
| City: | LAKESIDE |
| Status: | Active |
| Comp Number: | 6473 |
| Number: | 9 |
| Board Of Equalization: | 44-000051 |
| Referral Date: | Not reported |

**UNOCAL SERVICE STATION #6928 (Continued)** **S101301747**

| | |
|---|---|
| Action Date: | 06-26-92 |
| Created Date: | 02-29-88 |
| Owner Tank Id: | Not reported |
| SWRCB Tank Id: | 37-000-006473-000001 |
| Tank Status: | A |
| Capacity: | 12000 |
| Active Date: | Not reported |
| Tank Use: | M.V. FUEL |
| STG: | P |
| Content: | OTHER |
| Number Of Tanks: | 5 |

| | |
|---|---|
| Name: | UNOCAL SS# 6928 |
| Address: | 12536 MAPLEVIEW ST |
| City: | LAKESIDE |
| Status: | Active |
| Comp Number: | 6473 |
| Number: | 9 |
| Board Of Equalization: | 44-000051 |
| Referral Date: | Not reported |
| Action Date: | 06-26-92 |
| Created Date: | 02-29-88 |
| Owner Tank Id: | Not reported |
| SWRCB Tank Id: | 37-000-006473-000002 |
| Tank Status: | A |
| Capacity: | 12000 |
| Active Date: | Not reported |
| Tank Use: | M.V. FUEL |
| STG: | P |
| Content: | LEADED |
| Number Of Tanks: | Not reported |

| | |
|---|---|
| Name: | UNOCAL SS# 6928 |
| Address: | 12536 MAPLEVIEW ST |
| City: | LAKESIDE |
| Status: | Active |
| Comp Number: | 6473 |
| Number: | 9 |
| Board Of Equalization: | 44-000051 |
| Referral Date: | Not reported |
| Action Date: | 06-26-92 |
| Created Date: | 02-29-88 |
| Owner Tank Id: | Not reported |
| SWRCB Tank Id: | 37-000-006473-000003 |
| Tank Status: | A |
| Capacity: | 12000 |
| Active Date: | Not reported |
| Tank Use: | M.V. FUEL |
| STG: | P |
| Content: | LEADED |
| Number Of Tanks: | Not reported |

| | |
|---|---|
| Name: | UNOCAL SS# 6928 |
| Address: | 12536 MAPLEVIEW ST |
| City: | LAKESIDE |
| Status: | Active |
| Comp Number: | 6473 |

**UNOCAL SERVICE STATION #6928 (Continued)** **S101301747**

Number: 9
Board Of Equalization: 44-000051
Referral Date: Not reported
Action Date: 06-26-92
Created Date: 02-29-88
Owner Tank Id: Not reported
SWRCB Tank Id: 37-000-006473-000004
Tank Status: A
Capacity: 12000
Active Date: Not reported
Tank Use: M.V. FUEL
STG: P
Content: REG UNLEADED
Number Of Tanks: Not reported

Name: UNOCAL SS# 6928
Address: 12536 MAPLEVIEW ST
City: LAKESIDE
Status: Active
Comp Number: 6473
Number: 9
Board Of Equalization: 44-000051
Referral Date: Not reported
Action Date: 06-26-92
Created Date: 02-29-88
Owner Tank Id: Not reported
SWRCB Tank Id: 37-000-006473-000005
Tank Status: A
Capacity: 12000
Active Date: Not reported
Tank Use: M.V. FUEL
STG: P
Content: REG UNLEADED
Number Of Tanks: Not reported

HIST UST:
Name: UNION OIL SERVICE STATION 692
Address: 12536 MAPLEVIEW STREET
City,State,Zip: LAKESIDE, CA 92040
File Number: 0002F480
URL: http://geotracker.waterboards.ca.gov/ustpdfs/pdf/0002F480.pdf
Region: Not reported
Facility ID: Not reported
Facility Type: Not reported
Other Type: Not reported
Contact Name: Not reported
Telephone: Not reported
Owner Name: Not reported
Owner Address: Not reported
Owner City,St,Zip: Not reported
Total Tanks: Not reported

Tank Num: Not reported
Container Num: Not reported
Year Installed: Not reported
Tank Capacity: Not reported
Tank Used for: Not reported

**UNOCAL SERVICE STATION #6928 (Continued)** **S101301747**

Type of Fuel: Not reported
Container Construction Thickness: Not reported
Leak Detection: Not reported

Click here for Geo Tracker PDF:

HIST CORTESE:
edr_fname: UNOCAL SERVICE STATION #6
edr_fadd1: 12536 MAPLEVIEW
City,State,Zip: LAKESIDE, CA 91943
Region: CORTESE
Facility County Code: 37
Reg By: LTNKA
Reg Id: 9UT2341

SAN DIEGO CO LOP:
Name: UNOCAL SS# 6928
Address: 12536 MAPLEVIEW ST
City,State,Zip: LAKESIDE, CA 92040
Record ID: DEH1992-LSAM-H06473-001
Record Status: Completed
Opened Date: 11/19/1992
Parcel Number: 392-120-27-00
Case Type: LOP - Local Oversight Program
Historical Name: UNOCAL
SWRCB Global ID: T0607301112
Funding: F - LOP Federal Fund
Lead Agency: DEH/SAM
Lead Agency Date: 12/24/1992
Census Tract: 168.04
Community: Lakeside
Jurisdiction: UNINCORPORATED
Watershed Basin Number: 907.12
Water Purveyor: LAKESIDE WATER DISTRICT LAND
Fire Agency: LAKESIDE FIRE PROT DIST
Latitude: 32.8634027
Longitude: -116.9218389
X MapCoord: 6355365.046
Y MapCoord: 1894590.988

CERS:
Name: UNOCAL SS# 6928
Address: 12536 MAPLEVIEW ST
City,State,Zip: LAKESIDE, CA 920402410
Site ID: 204966
CERS ID: T0607301112
CERS Description: Leaking Underground Storage Tank Cleanup Site

**444**
**West**
**1/4-1/2**
**0.376 mi.**
**1985 ft.**

**WOODWARD SAND CO**
**9891 RIVERFORD RD**
**LAKESIDE, CA 92040**

**SAN DIEGO CO. SAM**
**CPS-SLIC**
**San Diego Co. HMMD**
**SAN DIEGO CO LOP**
**CERS**

**S104746410**
**N/A**

**Relative:**
**Lower**

**Actual:**
**368 ft.**

SAN DIEGO CO. SAM:

| | |
|---|---|
| Name: | WOODWARD SAND CO |
| Address: | 9891 RIVERFORD RD |
| City,State,Zip: | LAKESIDE, CA 920402735 |
| Case Number: | H06670-001 |
| Agency: | DEH Site Assessment & Mitigation |
| **Funding:** | **Non Billable** |
| Facility Type: | Soils Only |
| Facility Status: | Leak Being Confirmed |
| Date: | 10/12/1990 |
| Date Began: | 10/12/1990 |

| | |
|---|---|
| Name: | WOODWARD SAND CO |
| Address: | 9891 RIVERFORD RD |
| City,State,Zip: | LAKESIDE, CA 920402735 |
| Case Number: | H06670-002 |
| Agency: | DEH Site Assessment & Mitigation |
| **Funding:** | **Private - VAP** |
| Facility Type: | Soils Only |
| Facility Status: | Closed Case |
| Date: | 8/9/1996 |
| Date Began: | 6/27/1996 |

CPS-SLIC:

| | |
|---|---|
| Name: | WOODWARD SAND CO |
| Address: | 9891 RIVERFORD RD |
| City,State,Zip: | LAKESIDE, CA 920402735 |
| Region: | STATE |
| **Facility Status:** | **Completed - Case Closed** |
| Status Date: | 09/12/2012 |
| Global Id: | T0608176918 |
| Lead Agency: | SAN DIEGO COUNTY LOP |
| Lead Agency Case Number: | H06670-001 |
| Latitude: | 32.8606184 |
| Longitude: | -116.9472338 |
| Case Type: | Cleanup Program Site |
| Case Worker: | VAP |
| Local Agency: | SAN DIEGO COUNTY LOP |
| RB Case Number: | Not reported |
| File Location: | Local Agency |
| Potential Media Affected: | Not reported |
| Potential Contaminants of Concern: | Not reported |
| Site History: | Administratively Closed |

Click here to access the California GeoTracker records for this facility:

| | |
|---|---|
| Name: | WOODWARD SAND CO |
| Address: | 9891 RIVERFORD RD |
| City,State,Zip: | LAKESIDE, CA 920402735 |
| Region: | STATE |
| **Facility Status:** | **Completed - Case Closed** |
| Status Date: | 08/09/1996 |
| Global Id: | T0608160887 |

**WOODWARD SAND CO (Continued)** **S104746410**

| | |
|---|---|
| Lead Agency: | SAN DIEGO COUNTY LOP |
| Lead Agency Case Number: | H06670-002 |
| Latitude: | 32.856329 |
| Longitude: | -116.947306 |
| Case Type: | Cleanup Program Site |
| Case Worker: | NA |
| Local Agency: | SAN DIEGO COUNTY LOP |
| RB Case Number: | Not reported |
| File Location: | Local Agency |
| Potential Media Affected: | Soil |
| Potential Contaminants of Concern: | Not reported |
| Site History: | Not reported |

Click here to access the California GeoTracker records for this facility:

HMMD SAN DIEGO:

| | |
|---|---|
| Name: | WOODWARD SAND CO |
| Address: | 9891 RIVERFORD RD |
| City,State,Zip: | LAKESIDE, CA 92040 |
| Permit Number: | 106670 |
| Business Type: | Not reported |
| EPA Id Number: | CAD981666456 |
| APN: | 382-011-14-00 |
| Last HMMD Inspection: | 04/23/1990 |
| Facility Telephone: | 561-1000 |
| Permit Status: | INAC |
| Permit Expiration: | Not reported |
| Date Last Updated: | 11/02/2012 |
| Facility Owner: | JOHN WOODWARD |
| Facility Mailing Address: | P O BOX 713070 |
| Facility Mailing City: | SANTEE |
| Facility Mailing State: | CA |
| Facility Mailing Zip: | 92072-3070 |
| UST Owner: | Not reported |
| Handle Regulated Hazmat: | Y |
| Own Or Operate UST: | Not reported |
| Subject To APSA: | Not reported |
| Generate Haz Waste: | Y |
| Treat Haz Waste: | Not reported |
| Generate Medical Waste: | Not reported |

SAN DIEGO CO LOP:

| | |
|---|---|
| Name: | WOODWARD SAND CO |
| Address: | 9891 RIVERFORD RD |
| City,State,Zip: | LAKESIDE, CA 92040-2735 |
| Record ID: | DEH1990-LSAM-H06670-001 |
| Record Status: | Completed |
| Opened Date: | 10/12/1990 |
| Parcel Number: | 382-011-25-00 |
| Case Type: | Not reported |
| Historical Name: | WOODWARD SAND COMPANY |
| SWRCB Global ID: | T0608176918 |
| Funding: | N - Non-Billable |
| Lead Agency: | DEH/SAM |
| Lead Agency Date: | 10/12/1990 |
| Census Tract: | 169.01 |

**WOODWARD SAND CO (Continued)** **S104746410**

| | |
|---|---|
| Community: | Lakeside |
| Jurisdiction: | UNINCORPORATED |
| Watershed Basin Number: | 907.12 |
| Water Purveyor: | PADRE DAM MUNICIPAL WATER DISTRICT |
| Fire Agency: | LAKESIDE FIRE PROT DIST |
| Latitude: | 32.8569612 |
| Longitude: | -116.9459626 |
| X MapCoord: | 6347941.846 |
| Y MapCoord: | 1892295.928 |

CERS:

| | |
|---|---|
| Name: | WOODWARD SAND CO |
| Address: | 9891 RIVERFORD RD |
| City,State,Zip: | LAKESIDE, CA 920402735 |
| Site ID: | 217081 |
| CERS ID: | T0608160887 |
| CERS Description: | Cleanup Program Site |

Coordinates:

| | |
|---|---|
| Site ID: | 217081 |
| Facility Name: | WOODWARD SAND CO |
| Env Int Type Code: | CPS |
| Program ID: | T0608160887 |
| Coord Name: | Not reported |
| Ref Point Type Desc: | Unknown |
| Latitude: | 32.856329 |
| Longitude: | -116.947306 |

Affiliation:

| | |
|---|---|
| Affiliation Type Desc: | Local Agency Caseworker |
| Entity Name: | Voluntary Assistance Program (VAP) - SAN DIEGO COUNTY LOP |
| Entity Title: | Not reported |
| Affiliation Address: | P.O. Box 129261 |
| Affiliation City: | SAN DIEGO |
| Affiliation State: | CA |
| Affiliation Country: | Not reported |
| Affiliation Zip: | Not reported |
| Affiliation Phone: | Not reported |

| | |
|---|---|
| Affiliation Type Desc: | Local Agency Caseworker |
| Entity Name: | Not Assigned - SAN DIEGO COUNTY LOP |
| Entity Title: | Not reported |
| Affiliation Address: | P.O. Box 129261 |
| Affiliation City: | San Diego |
| Affiliation State: | CA |
| Affiliation Country: | Not reported |
| Affiliation Zip: | Not reported |
| Affiliation Phone: | Not reported |

| | |
|---|---|
| Name: | WOODWARD SAND CO |
| Address: | 9891 RIVERFORD RD |
| City,State,Zip: | LAKESIDE, CA 920402735 |
| Site ID: | 217081 |
| CERS ID: | T0608176918 |
| CERS Description: | Cleanup Program Site |

**WOODWARD SAND CO (Continued)** **S104746410**

Coordinates:
- Site ID: 217081
- Facility Name: WOODWARD SAND CO
- Env Int Type Code: CPS
- Program ID: T0608160887
- Coord Name: Not reported
- Ref Point Type Desc: Unknown
- Latitude: 32.856329
- Longitude: -116.947306

Affiliation:
- Affiliation Type Desc: Local Agency Caseworker
- Entity Name: Voluntary Assistance Program (VAP) - SAN DIEGO COUNTY LOP
- Entity Title: Not reported
- Affiliation Address: P.O. Box 129261
- Affiliation City: SAN DIEGO
- Affiliation State: CA
- Affiliation Country: Not reported
- Affiliation Zip: Not reported
- Affiliation Phone: Not reported

- Affiliation Type Desc: Local Agency Caseworker
- Entity Name: Not Assigned - SAN DIEGO COUNTY LOP
- Entity Title: Not reported
- Affiliation Address: P.O. Box 129261
- Affiliation City: San Diego
- Affiliation State: CA
- Affiliation Country: Not reported
- Affiliation Zip: Not reported
- Affiliation Phone: Not reported

---

**445 WNW 1/4-1/2 0.396 mi. 2089 ft.**

**Relative: Lower**

**Actual: 376 ft.**

**SOIL TREATMENT FACILITY**
**11611 RIVERSIDE DR**
**LAKESIDE CA, CA 92040**

**SWF/LF** **S103866779**
**WMUDS/SWAT** **N/A**
**LDS**
**ENF**
**CIWQS**
**CERS**

SWF/LF (SWIS):
- Name: LAKESIDE LAND COMPANY
- Address: 11611 RIVERSIDE DRIVE
- City,State,Zip: LAKESIDE, CA
- Facility ID: 37-AA-0974
- Lat/Long: 32.85944 / -116.94474
- Owner Name: Lakeside Land Company
- Owner Telephone: 6194499083
- Owner Address: Malcolm Palmer
- Owner Address2: 10101 Riverford Road
- Owner City,St,Zip: Lakeside, CA 92040
- Operational Status: Closed
- Operator: Lakeside Land Company
- Operator Phone: 6194499083
- Operator Address: Malcolm Palmer
- Operator Address2: 10101 Riverford Road
- Operator City,St,Zip: Lakeside, CA 92040
- Permit Date: 08/20/2013

**SOIL TREATMENT FACILITY (Continued)** **S103866779**

Permit Status: Notification
Permitted Acreage: $35.00
Activity: Inert Debris ENG Fill Operation
Regulation Status: Notification
Landuse Name: Residential,Commercial
GIS Source: Map
Category: Disposal
Unit Number: 01
Inspection Frequency: None
Accepted Waste: Inert
Closure Date: Not reported
Closure Type: Not reported
Disposal Acreage: $0.00
SWIS Num: 37-AA-0974
Waste Discharge Requirement Num: Not reported
Program Type: Not reported
Permitted Throughput with Units: 1600
Actual Throughput with Units: Tons/day
Permitted Capacity with Units: 189096
Remaining Capacity: Not reported
Remaining Capacity with Units: Tons/year
Lat/Long: 32.85944 / -116.94474

WMUDS/SWAT:
Edit Date: Not reported
Complexity: Not reported
Primary Waste: Not reported
Primary Waste Type: Not reported
Secondary Waste: Not reported
Secondary Waste Type: Not reported
Base Meridian: Not reported
NPID: Not reported
Tonnage: 0
Regional Board ID: Not reported
Municipal Solid Waste: False
Superorder: False
Open To Public: False
Waste List: False
Agency Type: Private
Agency Name: LAKESIDE LAND CO
Agency Department: Not reported
Agency Address: 116 RIVERSIDE DR
Agency City,St,Zip: LAKESIDE CA 92040
Agency Contact: JERRY LESTER
Agency Telephone: 6194435872
Land Owner Name: Not reported
Land Owner Address: Not reported
Land Owner City,St,Zip: Not reported
Land Owner Contact: Not reported
Land Owner Phone: Not reported
Region: 9
Facility Type: Industrial - Facility that treats and/or disposes of liquid or semisolid wastes from any servicing, producing, manufacturing or processing operation of whatever nature, including mining, gravel washing, geothermal operations, air conditioning, ship building and repairing, oil production, storage and disposal operations, water pumping.

**SOIL TREATMENT FACILITY (Continued)** **S103866779**

Facility Description: Not reported
Facility Telephone: Not reported
SWAT Facility Name: Not reported
Primary SIC: Not reported
Secondary SIC: Not reported
Comments: Not reported
Last Facility Editors: Not reported
Waste Discharge System: True
Solid Waste Assessment Test Program: False
Toxic Pits Cleanup Act Program: False
Resource Conservation Recovery Act: False
Department of Defence: False
Solid Waste Assessment Test Program: Not reported
Threat to Water Quality: Not reported
Sub Chapter 15: True
Regional Board Project Officer: GTG
Number of WMUDS at Facility: 0
Section Range: Not reported
RCRA Facility: Not reported
Waste Discharge Requirements: H
Self-Monitoring Rept. Frequency: Not reported
Waste Discharge System ID: 9 000000638
Solid Waste Information ID: Not reported

LDS:
Name: SOIL TREATMENT FACILITY
Address: 11611 RIVERSIDE DRIVE
City,State,Zip: LAKESIDE, CA 92040

Global Id: L10007882659
Latitude: 32.86137
Longitude: -116.9417
Case Type: Land Disposal Site
Status: Open - Closing/with Monitoring
Status Date: 01/13/2014
Lead Agency: SAN DIEGO RWQCB (REGION 9)
Caseworker: Not reported
Local Agency: Not reported
RB Case Number: 9 000000638
LOC Case Number: Not reported
File Location: Regional Board
Potential Media Affect: Not reported
EDR Link ID: L10007882659
Potential Contaminants of Concern: Not reported
Site History: Not reported

Click here to access the California GeoTracker records for this facility:

ENF:
Name: SOIL TREATMENT FACILITY
Address: 11611 RIVERSIDE DR
City,State,Zip: LAKESIDE, CA 92040
Region: 9
Facility Id: 257618
Agency Name: Not reported

**SOIL TREATMENT FACILITY (Continued)** **S103866779**

| | |
|---|---|
| Place Type: | Facility |
| Place Subtype: | Not reported |
| Facility Type: | Industrial |
| Agency Type: | Not reported |
| # Of Agencies: | Not reported |
| Place Latitude: | 32.862313 |
| Place Longitude: | -116.942637 |
| SIC Code 1: | Not reported |
| SIC Desc 1: | Not reported |
| SIC Code 2: | Not reported |
| SIC Desc 2: | Not reported |
| SIC Code 3: | Not reported |
| SIC Desc 3: | Not reported |
| NAICS Code 1: | Not reported |
| NAICS Desc 1: | Not reported |
| NAICS Code 2: | Not reported |
| NAICS Desc 2: | Not reported |
| NAICS Code 3: | Not reported |
| NAICS Desc 3: | Not reported |
| # Of Places: | 1 |
| Source Of Facility: | Enf Action |
| Design Flow: | Not reported |
| Threat To Water Quality: | Not reported |
| Complexity: | Not reported |
| Pretreatment: | Not reported |
| Facility Waste Type: | Not reported |
| Facility Waste Type 2: | Not reported |
| Facility Waste Type 3: | Not reported |
| Facility Waste Type 4: | Not reported |
| Program: | Not reported |
| Program Category1: | Not reported |
| Program Category2: | LNDISP |
| # Of Programs: | Not reported |
| WDID: | Not reported |
| Reg Measure Id: | Not reported |
| Reg Measure Type: | Not reported |
| Region: | Not reported |
| Order #: | Not reported |
| Npdes# CA#: | Not reported |
| Major-Minor: | Not reported |
| Npdes Type: | Not reported |
| Reclamation: | Not reported |
| Dredge Fill Fee: | Not reported |
| 301H: | Not reported |
| Application Fee Amt Received: | Not reported |
| Status: | Not reported |
| Status Date: | Not reported |
| Effective Date: | Not reported |
| Expiration/Review Date: | Not reported |
| Termination Date: | Not reported |
| WDR Review - Amend: | Not reported |
| WDR Review - Revise/Renew: | Not reported |
| WDR Review - Rescind: | Not reported |
| WDR Review - No Action Required: | Not reported |
| WDR Review - Pending: | Not reported |
| WDR Review - Planned: | Not reported |
| Status Enrollee: | Not reported |

**SOIL TREATMENT FACILITY (Continued)** **S103866779**

| | |
|---|---|
| Individual/General: | Not reported |
| Fee Code: | Not reported |
| Direction/Voice: | Not reported |
| Enforcement Id(EID): | 219812 |
| Region: | 9 |
| Order / Resolution Number: | 95-064 |
| Enforcement Action Type: | Clean-up and Abatement Order |
| Effective Date: | 03/31/1995 |
| Adoption/Issuance Date: | Not reported |
| Achieve Date: | 4/4/1994 |
| Termination Date: | Not reported |
| ACL Issuance Date: | Not reported |
| EPL Issuance Date: | Not reported |
| Status: | Historical |
| Title: | Enforcement - 9 000000638 |
| Description: | This was requirements for treatment and disposal of contaminent soil which was superseded by a general waiver. The project soon ceased operation in late 90s. see file # 06-0638 |
| Program: | LNDISP |
| Latest Milestone Completion Date: | 4/4/1994 |
| # Of Programs1: | 1 |
| Total Assessment Amount: | 0 |
| Initial Assessed Amount: | 0 |
| Liability $ Amount: | 0 |
| Project $ Amount: | 0 |
| Liability $ Paid: | 0 |
| Project $ Completed: | 0 |
| Total $ Paid/Completed Amount: | 0 |

CIWQS:

| | |
|---|---|
| Name: | SOIL TREATMENT FACILITY |
| Address: | 11611 RIVERSIDE DR |
| City,State,Zip: | LAKESIDE, CA 92040 |
| Agency: | Lakeside Land Company |
| Agency Address: | 10101 Riverford Road, Lakeside, CA 92040 |
| Place/Project Type: | Other |
| SIC/NAICS: | Not reported |
| Region: | 9 |
| Program: | LNDISP |
| Regulatory Measure Status: | Historical |
| Regulatory Measure Type: | Waiver |
| Order Number: | 83-021A2 |
| WDID: | 9 000000638 |
| NPDES Number: | Not reported |
| Adoption Date: | 07/19/1994 |
| Effective Date: | 07/19/1994 |
| Termination Date: | Not reported |
| Expiration/Review Date: | Not reported |
| Design Flow: | 0 |
| Major/Minor: | Not reported |
| Complexity: | Not reported |
| TTWQ: | Not reported |
| Enforcement Actions within 5 years: | 0 |
| Violations within 5 years: | 0 |
| Latitude: | 32.862313 |
| Longitude: | -116.942637 |

**SOIL TREATMENT FACILITY (Continued)** **S103866779**

CERS:
Name: SOIL TREATMENT FACILITY
Address: 11611 RIVERSIDE DRIVE
City,State,Zip: LAKESIDE, CA 92040
Site ID: 258441
CERS ID: L10007882659
CERS Description: Land Disposal Site

Name: LAKESIDE LAND COMPANY
Address: 11611 RIVERSIDE DRIVE
City,State,Zip: LAKESIDE, CA
Site ID: 509697
CERS ID: 37-AA-0974
CERS Description: Solid Waste and Recycle Sites

Affiliation:
Affiliation Type Desc: Legal Operator
Entity Name: Lakeside Land Company
Entity Title: Not reported
Affiliation Address: Malcolm Palmer10101 Riverford Road
Affiliation City: Lakeside
Affiliation State: CA
Affiliation Country: Not reported
Affiliation Zip: 92040
Affiliation Phone: 6194499083

Affiliation Type Desc: Legal Owner
Entity Name: Lakeside Land Company
Entity Title: Not reported
Affiliation Address: Malcolm Palmer10101 Riverford Road
Affiliation City: Lakeside
Affiliation State: CA
Affiliation Country: Not reported
Affiliation Zip: 92040
Affiliation Phone: 6194499083

Name: SOIL TREATMENT FACILITY
Address: 11611 RIVERSIDE DR
City,State,Zip: LAKESIDE, CA 92040
Site ID: 347651
CERS ID: 257618
CERS Description: Land Disposal

Enforcement Action:
Site ID: 347651
Site Name: Soil Treatment Facility
Site Address: 11611 RIVERSIDE DR
Site City: LAKESIDE
Site Zip: 92040
Enf Action Date: 03-31-1995
Enf Action Type: Clean-up and Abatement Order
Enf Action Description: Clean-up and Abatement Order
Enf Action Notes: Not reported
Enf Action Division: Water Boards
Enf Action Program: UNSPEC
Enf Action Source: CIWQS

**446**
**NW**
**1/4-1/2**
**0.460 mi.**
**2427 ft.**

**Relative:**
**Lower**

**Actual:**
**383 ft.**

**WILLOWBROOK COUNTRY CLUB**
**11905 RIVERSIDE DR**
**LAKESIDE, CA 92040**

**LUST**
**SAN DIEGO CO. SAM**
**San Diego Co. HMMD**
**CERS HAZ WASTE**
**SWEEPS UST**
**HIST CORTESE**
**SAN DIEGO CO LOP**
**CERS**

**S101301748**
**N/A**

LUST REG 9:

| | |
|---|---|
| Region: | 9 |
| Status: | Case Closed |
| Case Number: | 9UT2414 |
| Local Case: | H28485-001 |
| Substance: | Gasoline |
| Qty Leaked: | 0 |
| Abate Method: | Not reported |
| Local Agency: | San Diego |
| How Found: | Tank Closure |
| How Stopped: | Close Tank |
| Source: | Unknown |
| Cause: | Corrosion |
| Lead Agency: | Local Agency |
| Case Type: | Aquifer affected |
| Date Found: | 01/26/1993 |
| Date Stopped: | 01/26/1993 |
| Confirm Date: | 01/26/1993 |
| Submit Workplan: | Not reported |
| Prelim Assess: | 02/08/1993 |
| Desc Pollution: | Not reported |
| Remed Plan: | / / |
| Remed Action: | Not reported |
| Began Monitor: | Not reported |
| Release Date: | 02/08/1993 |
| Enforce Date: | Not reported |
| Closed Date: | 10/14/98 |
| Enforce Type: | Not reported |
| Pilot Program: | LOP |
| Basin Number: | 907.12 |
| GW Depth: | 25’ |
| Beneficial Use: | Municipal groundwater use |
| NPDES Number: | Not reported |
| Priority: | 2A |
| File Dispn: | Not reported |
| Interim Remedial Actions: | Yes |
| Cleanup and Abatement order Number: | Not reported |
| Waste Discharge Requirement Number: | Not reported |

LUST:

| | |
|---|---|
| Name: | WILLOWBROOK COUNTRY CLUB |
| Address: | 11905 RIVERSIDE DR |
| City,State,Zip: | LAKESIDE, CA 920402326 |
| Lead Agency: | SAN DIEGO COUNTY LOP |
| Case Type: | LUST Cleanup Site |
| Geo Track: | http://geotracker.waterboards.ca.gov/profile_report.asp?global_id=T0607301181 |
| Global Id: | T0607301181 |
| Latitude: | 32.862681 |
| Longitude: | -116.936645 |
| Status: | Completed - Case Closed |

**WILLOWBROOK COUNTRY CLUB (Continued)** **S101301748**

Status Date: 10/14/1998
Case Worker: Not reported
RB Case Number: 9UT2414
Local Agency: Not reported
File Location: Local Agency
Local Case Number: H28485-001
Potential Media Affect: Not reported
Potential Contaminants of Concern: Not reported
Site History: Not reported

LUST:
Global Id: T0607301181
Action Type: ENFORCEMENT
Date: 03/31/1993
Action: Notice of Responsibility

Global Id: T0607301181
Action Type: ENFORCEMENT
Date: 10/14/1998
Action: Closure/No Further Action Letter

LUST:
Global Id: T0607301181
Status: Open - Case Begin Date
Status Date: 02/08/1993

Global Id: T0607301181
Status: Completed - Case Closed
Status Date: 10/14/1998

SAN DIEGO CO. SAM:
Name: WILLOWBROOK COUNTRY CLUB
Address: 11905 RIVERSIDE DR
City,State,Zip: LAKESIDE, CA 920402326
Case Number: H28485-001
Agency: DEH Site Assessment & Mitigation
**Funding:** **LOP - Federal Fund**
Facility Type: Soils Only
Facility Status: Closed Case
Date: 10/14/1998
Date Began: 1/26/1993

HMMD SAN DIEGO:
Name: WILLOWBROOK COUNTRY CLUB
Address: 11905 RIVERSIDE DR
City,State,Zip: LAKESIDE, CA 92040
Permit Number: Not reported
Business Type: Not reported
EPA Id Number: CAL000073368
APN: Not reported
Last HMMD Inspection: Not reported
Facility Telephone: 619-561-1061
Permit Status: Permit Renewed
Permit Expiration: Not reported
Date Last Updated: 07/09/2019

**WILLOWBROOK COUNTRY CLUB (Continued)** **S101301748**

| | |
|---|---|
| Facility Owner: | Not reported |
| Facility Mailing Address: | 11905 RIVERSIDE DR, LAKESIDE, CA 92040-2326 |
| Facility Mailing City: | Not reported |
| Facility Mailing State: | Not reported |
| Facility Mailing Zip: | Not reported |
| UST Owner: | N |
| Handle Regulated Hazmat: | Not reported |
| Own Or Operate UST: | Not reported |
| Subject To APSA: | Not reported |
| Generate Haz Waste: | Y |
| Treat Haz Waste: | N |
| Generate Medical Waste: | Not reported |

Inspection Violation:

| | |
|---|---|
| Record ID: | DEH2002-HUPFP-128485 |
| Permit Status: | Permit Renewed |
| Active Permit: | Y |
| Facility Id Number: | 37-000-128485 |
| Program Element: | Hazardous Waste Generator |
| Inspection Type: | Routine |
| Inspection Number: | 5578705 |
| Return To Compliance Date: | 2016-11-29T00:00:00.000 |
| Nov: | No |
| Violation Classification: | Minor |
| Underground Storage Tank Id: | Not reported |
| Container/Tank Id: | Not reported |
| Last Update: | 2019-07-09T00:00:00.000 |
| Inspection Date: | 2016-10-25T15:37:00.000 |
| Violation Code: | 3010002 Failed to obtain and/or maintain an active EPA ID. 22 CCR 66262.12 |

| | |
|---|---|
| Record ID: | DEH2002-HUPFP-128485 |
| Permit Status: | Permit Renewed |
| Active Permit: | Y |
| Facility Id Number: | 37-000-128485 |
| Program Element: | Hazardous Waste Generator |
| Inspection Type: | Routine |
| Inspection Number: | 5578705 |
| Return To Compliance Date: | 2016-11-22T00:00:00.000 |
| Nov: | No |
| Violation Classification: | Class II |
| Underground Storage Tank Id: | Not reported |
| Container/Tank Id: | Not reported |
| Last Update: | 2019-07-09T00:00:00.000 |
| Inspection Date: | 2016-10-25T15:37:00.000 |
| Violation Code: | 3030007 Failed to properly label/date hazardous waste container and/or tank. 22 CCR 66262.34(f) |

| | |
|---|---|
| Record ID: | DEH2002-HUPFP-128485 |
| Permit Status: | Permit Renewed |
| Active Permit: | Y |
| Facility Id Number: | 37-000-128485 |
| Program Element: | Hazardous Waste Generator |
| Inspection Type: | Routine |
| Inspection Number: | 6028008 |
| Return To Compliance Date: | 2018-10-09T00:00:00.000 |
| Nov: | No |
| Violation Classification: | Class II |

**WILLOWBROOK COUNTRY CLUB (Continued)** **S101301748**

| | |
|---|---|
| Underground Storage Tank Id: | Not reported |
| Container/Tank Id: | Not reported |
| Last Update: | 2019-07-09T00:00:00.000 |
| Inspection Date: | 2018-09-21T15:28:00.000 |
| Violation Code: | 3010002 Failed to obtain &/or maintain an active EPA ID Number. 22 CCR 66262.12(a) |
| Record ID: | DEH2002-HUPFP-128485 |
| Permit Status: | Permit Renewed |
| Active Permit: | Y |
| Facility Id Number: | 37-000-128485 |
| Program Element: | Hazardous Waste Generator |
| Inspection Type: | Routine |
| Inspection Number: | 6028008 |
| Return To Compliance Date: | 2018-10-10T00:00:00.000 |
| Nov: | No |
| Violation Classification: | Minor |
| Underground Storage Tank Id: | Not reported |
| Container/Tank Id: | Not reported |
| Last Update: | 2019-07-09T00:00:00.000 |
| Inspection Date: | 2018-09-21T15:28:00.000 |
| Violation Code: | 3030022 Failed to properly separate incompatible waste. 22 CCR 66262.34(d)(2); 40 CFR 262.34(d)(2), 265.177 |
| Record ID: | DEH2002-HUPFP-128485 |
| Permit Status: | Permit Renewed |
| Active Permit: | Y |
| Facility Id Number: | 37-000-128485 |
| Program Element: | Hazardous Materials Release Response Plans |
| Inspection Type: | Routine |
| Inspection Number: | 5578705 |
| Return To Compliance Date: | 2016-11-22T00:00:00.000 |
| Nov: | No |
| Violation Classification: | Minor |
| Underground Storage Tank Id: | Not reported |
| Container/Tank Id: | Not reported |
| Last Update: | 2019-07-09T00:00:00.000 |
| Inspection Date: | 2016-10-25T15:37:00.000 |
| Violation Code: | HMD1005 Emergency contact not provided or current. HSC 25508.1(f) |
| Record ID: | DEH2002-HUPFP-128485 |
| Permit Status: | Permit Renewed |
| Active Permit: | Y |
| Facility Id Number: | 37-000-128485 |
| Program Element: | Hazardous Materials Release Response Plans |
| Inspection Type: | Routine |
| Inspection Number: | 5578705 |
| Return To Compliance Date: | 2016-11-22T00:00:00.000 |
| Nov: | No |
| Violation Classification: | Minor |
| Underground Storage Tank Id: | Not reported |
| Container/Tank Id: | Not reported |
| Last Update: | 2019-07-09T00:00:00.000 |
| Inspection Date: | 2016-10-25T15:37:00.000 |
| Violation Code: | 1010008 HMBP not certified annually as complete and accurate in CERS. HSC 25508.2 |

**WILLOWBROOK COUNTRY CLUB (Continued)** **S101301748**

| | |
|---|---|
| Record ID: | DEH2002-HUPFP-128485 |
| Permit Status: | Permit Renewed |
| Active Permit: | Y |
| Facility Id Number: | 37-000-128485 |
| Program Element: | Hazardous Materials Release Response Plans |
| Inspection Type: | Routine |
| Inspection Number: | 5578705 |
| Return To Compliance Date: | 2016-11-22T00:00:00.000 |
| Nov: | No |
| Violation Classification: | Minor |
| Underground Storage Tank Id: | Not reported |
| Container/Tank Id: | Not reported |
| Last Update: | 2019-07-09T00:00:00.000 |
| Inspection Date: | 2016-10-25T15:37:00.000 |
| Violation Code: | 1010005 Site map not submitted in CERS or not sufficient. HSC 25505(a)(2) and 25508(a)(1)(A) |

| | |
|---|---|
| Record ID: | DEH2002-HUPFP-128485 |
| Permit Status: | Permit Renewed |
| Active Permit: | Y |
| Facility Id Number: | 37-000-128485 |
| Program Element: | Hazardous Materials Release Response Plans |
| Inspection Type: | Routine |
| Inspection Number: | 5578705 |
| Return To Compliance Date: | 2016-11-22T00:00:00.000 |
| Nov: | No |
| Violation Classification: | Minor |
| Underground Storage Tank Id: | Not reported |
| Container/Tank Id: | Not reported |
| Last Update: | 2019-07-09T00:00:00.000 |
| Inspection Date: | 2016-10-25T15:37:00.000 |
| Violation Code: | 1020002 Initial and/or annual employee training not conducted for hazardous materials management and/or employee training records not available or not maintained for 3 years. HSC 25505(a)(4) |

| | |
|---|---|
| Record ID: | DEH2002-HUPFP-128485 |
| Permit Status: | Permit Renewed |
| Active Permit: | Y |
| Facility Id Number: | 37-000-128485 |
| Program Element: | Hazardous Materials Release Response Plans |
| Inspection Type: | Routine |
| Inspection Number: | 6028008 |
| Return To Compliance Date: | 2018-09-21T00:00:00.000 |
| Nov: | No |
| Violation Classification: | Class II |
| Underground Storage Tank Id: | Not reported |
| Container/Tank Id: | Not reported |
| Last Update: | 2019-07-09T00:00:00.000 |
| Inspection Date: | 2018-09-21T15:28:00.000 |
| Violation Code: | 1010008 HMBP not certified annually as complete and accurate in CERS. HSC 25508(a)(1)(A), 25508.2, 19 CCR 2654(b) |

| | |
|---|---|
| Record ID: | DEH2002-HUPFP-128485 |
| Permit Status: | Permit Renewed |
| Active Permit: | Y |
| Facility Id Number: | 37-000-128485 |
| Program Element: | Hazardous Materials Release Response Plans |

**WILLOWBROOK COUNTRY CLUB (Continued)** **S101301748**

| | |
|---|---|
| Inspection Type: | Routine |
| Inspection Number: | 6028008 |
| Return To Compliance Date: | 2018-09-25T00:00:00.000 |
| Nov: | No |
| Violation Classification: | Class II |
| Underground Storage Tank Id: | Not reported |
| Container/Tank Id: | Not reported |
| Last Update: | 2019-07-09T00:00:00.000 |
| Inspection Date: | 2018-09-21T15:28:00.000 |
| Violation Code: | 1020002 Initial &/or annual employee training not conducted in safety procedures for a hazardous material release or threatened release &/or employee training records not available or not maintained for 3 years. HSC 25505(a)(4); 19 CCR 2659(b) |

UST DTL:

| | |
|---|---|
| Record ID: | DEH2002-HUPFP-128485 |
| Permit Status: | Permit Renewed |
| Active Permit: | Y |
| Facility Id Number: | 37-000-128485 |
| Facility Type (Ust Facility): | Not reported |
| Tank Owner Name: | ALPHA INVESTMENTS |
| Tankid: | 28195 |
| Tank Status: | Removed |
| Date Ust Permanently Closed: | 01/26/1993 |
| Tank Use: | 01 |
| Piping System Type: | Not reported |
| Last Updated: | 2019-07-09T02:33:13.000 |
| Tank Capacityin Gallons: | 500 |
| Tank Contents: | 1A |
| Type Of Tank: | 01 |

Waste and Materials:

| | |
|---|---|
| Record ID: | DEH2002-HUPFP-128485 |
| Permit Status: | Permit Renewed |
| Active Permit: | Y |
| Child Record Id: | DEH2018-HCHEM-0197530 |
| Trade Secret: | N |
| Hazardous Material Type: | Pure |
| Last Updated: | 2019-07-09T02:33:13.000 |
| Chemical Name: | DIESEL |
| Common Name: | DIESEL |
| Case Number: | 68476-34-6 |

| | |
|---|---|
| Record ID: | DEH2002-HUPFP-128485 |
| Permit Status: | Permit Renewed |
| Active Permit: | Y |
| Child Record Id: | DEH2018-HCHEM-0197531 |
| Trade Secret: | N |
| Hazardous Material Type: | Pure |
| Last Updated: | 2019-07-09T02:33:13.000 |
| Chemical Name: | REGULAR GASOLINE |
| Common Name: | REGULAR GASOLINE |
| Case Number: | 8006-61-9 |

| | |
|---|---|
| Record ID: | DEH2002-HUPFP-128485 |
| Permit Status: | Permit Renewed |

**WILLOWBROOK COUNTRY CLUB (Continued)** **S101301748**

Active Permit: Y
Child Record Id: DEH2018-HCHEM-0197532
Trade Secret: N
Hazardous Material Type: Mixture
Last Updated: 2019-07-09T02:33:13.000
Chemical Name: Not reported
Common Name: Motor Oil
Case Number: Not reported

Record ID: DEH2002-HUPFP-128485
Permit Status: Permit Renewed
Active Permit: Y
Child Record Id: DEH2018-HWAST-0170119
Trade Secret: N
Hazardous Material Type: Not reported
Last Updated: 2019-07-09T02:33:13.000
Chemical Name: WASTE 221 WASTE OIL & MIXED OIL
Common Name: PETROLEUM/ Waste Oil
Case Number: Not reported

Record ID: DEH2002-HUPFP-128485
Permit Status: Permit Renewed
Active Permit: Y
Child Record Id: DEH2016-HCHEM-0120435
Trade Secret: N
Hazardous Material Type: Pure
Last Updated: 2018-07-11T02:31:39.000
Chemical Name: DIESEL
Common Name: DIESEL
Case Number: 68476-34-6

Record ID: DEH2002-HUPFP-128485
Permit Status: Permit Renewed
Active Permit: Y
Child Record Id: DEH2016-HCHEM-0120436
Trade Secret: N
Hazardous Material Type: Pure
Last Updated: 2018-07-11T02:31:39.000
Chemical Name: REGULAR GASOLINE
Common Name: REGULAR GASOLINE
Case Number: 8006-61-9

Record ID: DEH2002-HUPFP-128485
Permit Status: Permit Renewed
Active Permit: Y
Child Record Id: DEH2016-HWAST-0101374
Trade Secret: N
Hazardous Material Type: Not reported
Last Updated: 2018-07-11T02:31:39.000
Chemical Name: WASTE 221 WASTE OIL & MIXED OIL
Common Name: PETROLEUM
Case Number: Not reported

Name: WILLOWBROOK COUNTRY CLUB
Address: 11905 RIVERSIDE DR
City,State,Zip: LAKESIDE, CA 92040

**WILLOWBROOK COUNTRY CLUB (Continued)** **S101301748**

| | |
|---|---|
| Permit Number: | 128485 |
| Business Type: | 6HK26 |
| EPA Id Number: | CAL000073368 |
| APN: | 379-200-05-00 |
| Last HMMD Inspection: | 06/21/2012 |
| Facility Telephone: | 619-561-1061 |
| Permit Status: | OPEN |
| Permit Expiration: | 07/31/2013 |
| Date Last Updated: | 11/02/2012 |
| Facility Owner: | ALPHA INVESTMENTS |
| Facility Mailing Address: | 11905 RIVERSIDE DR |
| Facility Mailing City: | LAKESIDE |
| Facility Mailing State: | CA |
| Facility Mailing Zip: | 92040-2326 |
| UST Owner: | ALPHA INVESTMENTS |
| Handle Regulated Hazmat: | Y |
| Own Or Operate UST: | Not reported |
| Subject To APSA: | Not reported |
| Generate Haz Waste: | Y |
| Treat Haz Waste: | Not reported |
| Generate Medical Waste: | Not reported |

Inventory Active Permits (not SQG Medical):

| | |
|---|---|
| Permit Number: | 128485 |
| Update Date: | 11/02/2012 |
| Case Number: | 68476-34-6 |
| Name: | DIESEL |
| Other Information: | Not reported |
| Material Waste: | Material |
| Hazardous Categories 1: | FIRE |
| Hazardous Categories 2: | ACUTE |

| | |
|---|---|
| Permit Number: | 128485 |
| Update Date: | 11/02/2012 |
| Case Number: | 8006-61-9 |
| Name: | REGULAR GASOLINE |
| Other Information: | Not reported |
| Material Waste: | Material |
| Hazardous Categories 1: | FIRE |
| Hazardous Categories 2: | ACUTE |

| | |
|---|---|
| Permit Number: | 128485 |
| Update Date: | 11/02/2012 |
| Case Number: | Not reported |
| Name: | WASTE 221 WASTE OIL & MIXED OIL |
| Other Information: | PETROLEUM |
| Material Waste: | Waste |
| Hazardous Categories 1: | Not reported |
| Hazardous Categories 2: | Not reported |

| | |
|---|---|
| Permit Number: | 128485 |
| Update Date: | 11/02/2012 |
| Case Number: | Not reported |
| Name: | WASTE 444 USED BATTERIES |
| Other Information: | USED BATTERIES/ CA BATTERIES |
| Material Waste: | Waste |
| Hazardous Categories 1: | Not reported |
| Hazardous Categories 2: | Not reported |

**WILLOWBROOK COUNTRY CLUB (Continued)** **S101301748**

| | |
|---|---|
| Permit Number: | 128485 |
| Update Date: | 11/02/2012 |
| Case Number: | Not reported |
| Name: | WASTE 888 USED OIL FILTERS |
| Other Information: | USED OIL FILTERS |
| Material Waste: | Waste |
| Hazardous Categories 1: | Not reported |
| Hazardous Categories 2: | Not reported |

UST:

| | |
|---|---|
| UST Name: | UNDERGROUND TANK 128485 T001 |
| Last Update: | 2012-11-02 14:17:38 |
| Permit Number: | 128485 |
| Tank Type: | SINGLE WALL |
| Additional Id: | 1 UNLEADED |
| Capacity Gallons: | 500 |
| UST Contents: | REGULAR UNLEADED |
| Other Content Info: | REGULAR UNLEADED |
| Reg Status: | REMOVED |
| Remove Close Date: | 1993-01-26 00:00:00 |
| Year Installed: | Not reported |
| Pipe Type: | Not reported |
| Delivery System: | Not reported |
| Monitor Code: | 05 |
| UST Monitor Method: | SW TANK DW PIPE W/ POS SHUTOFF-ALARM ON LLD W/ SIRS:SIR ANALY MONTHLY, TANK TEST BIENNIALLY, PIPE TEST ANN 0.1 G/HR OR MO 0.2 G/HR |

CERS HAZ WASTE:

| | |
|---|---|
| Name: | WILLOWBROOK COUNTRY CLUB |
| Address: | 11905 RIVERSIDE DR |
| City,State,Zip: | LAKESIDE, CA 92040 |
| Site ID: | 86185 |
| CERS ID: | 10371730 |
| CERS Description: | Hazardous Waste Generator |

SWEEPS UST:

| | |
|---|---|
| Name: | WILLOWBROOK COUNTRY CLUB |
| Address: | 11905 RIVERSIDE DR |
| City: | LAKESIDE |
| Status: | Active |
| Comp Number: | 28485 |
| Number: | 9 |
| Board Of Equalization: | 44-023749 |
| Referral Date: | Not reported |
| Action Date: | 06-26-92 |
| Created Date: | 02-29-88 |
| Owner Tank Id: | Not reported |
| SWRCB Tank Id: | 37-000-028485-000001 |
| Tank Status: | A |
| Capacity: | 500 |
| Active Date: | Not reported |
| Tank Use: | M.V. FUEL |
| STG: | P |
| Content: | REG UNLEADED |
| Number Of Tanks: | 1 |

**WILLOWBROOK COUNTRY CLUB (Continued)** **S101301748**

HIST CORTESE:

| | |
|---|---|
| edr_fname: | WILLOWBROOK COUNTRY CLUB |
| edr_fadd1: | 11905 RIVERSIDE |
| City,State,Zip: | LAKESIDE, CA 92040 |
| Region: | CORTESE |
| Facility County Code: | 37 |
| Reg By: | LTNKA |
| Reg Id: | 9UT2414 |

SAN DIEGO CO LOP:

| | |
|---|---|
| Name: | WILLOWBROOK COUNTRY CLUB |
| Address: | 11905 RIVERSIDE DR |
| City,State,Zip: | LAKESIDE, CA 92040 |
| Record ID: | DEH1993-LSAM-H28485-001 |
| Record Status: | Completed |
| Opened Date: | 01/26/1993 |
| Parcel Number: | 379-200-05-00 |
| Case Type: | LOP - Local Oversight Program |
| Historical Name: | WILLOWBROOK COUNTRY CLUB |
| SWRCB Global ID: | T0607301181 |
| Funding: | F - LOP Federal Fund |
| Lead Agency: | DEH/SAM |
| Lead Agency Date: | 02/08/1993 |
| Census Tract: | 169.01 |
| Community: | Lakeside |
| Jurisdiction: | UNINCORPORATED |
| Watershed Basin Number: | 907.12 |
| Water Purveyor: | LAKESIDE WATER DISTRICT LAND, PADRE DAM MUNICIPAL WATER DISTRICT |
| Fire Agency: | LAKESIDE FIRE PROT DIST |
| Latitude: | 32.8644816 |
| Longitude: | -116.9319261 |
| X MapCoord: | 6352254.456 |
| Y MapCoord: | 1895035.141 |

CERS:

| | |
|---|---|
| Name: | WILLOWBROOK COUNTRY CLUB |
| Address: | 11905 RIVERSIDE DR |
| City,State,Zip: | LAKESIDE, CA 92040 |
| Site ID: | 86185 |
| CERS ID: | 10371730 |
| CERS Description: | Chemical Storage Facilities |

Violations:

| | |
|---|---|
| Site ID: | 86185 |
| Site Name: | WILLOWBROOK COUNTRY CLUB |
| Violation Date: | 09-21-2018 |
| Citation: | HSC 6.95 25508.2 - California Health and Safety Code, Chapter 6.95, Section(s) 25508.2 |
| Violation Description: | Failure to annually review and electronically certify that the business plan is complete and accurate on or before the annual due date. |
| Violation Notes: | Returned to compliance on 09/21/2018. Inspection Sequence ID:6028008 |
| Violation Division: | San Diego County Department of Env Health |
| Violation Program: | HMRRP |
| Violation Source: | CERS |

**WILLOWBROOK COUNTRY CLUB (Continued)** **S101301748**

Site ID: 86185
Site Name: WILLOWBROOK COUNTRY CLUB
Violation Date: 10-25-2016
Citation: 22 CCR 12 66262.12 - California Code of Regulations, Title 22, Chapter 12, Section(s) 66262.12
Violation Description: Failure to obtain an Identification Number prior to treating, storing, disposing of, transporting or offering for transportation any hazardous waste.
Violation Notes: Returned to compliance on 11/29/2016. Inspection Sequence ID:5578705
Violation Division: San Diego County Department of Env Health
Violation Program: HW
Violation Source: CERS

Site ID: 86185
Site Name: WILLOWBROOK COUNTRY CLUB
Violation Date: 10-25-2016
Citation: HSC 6.95 25508.2 - California Health and Safety Code, Chapter 6.95, Section(s) 25508.2
Violation Description: Failure to annually review and electronically certify that the business plan is complete and accurate on or before the annual due date.
Violation Notes: Returned to compliance on 11/22/2016. Inspection Sequence ID:5578705
Violation Division: San Diego County Department of Env Health
Violation Program: HMRRP
Violation Source: CERS

Site ID: 86185
Site Name: WILLOWBROOK COUNTRY CLUB
Violation Date: 10-25-2016
Citation: HSC 6.95 25505(a)(4) - California Health and Safety Code, Chapter 6.95, Section(s) 25505(a)(4)
Violation Description: Failure to provide initial and annual training to all employees in safety procedures in the event of a release or threatened release of a hazardous material or failure to document and maintain training records for a minimum of three years.
Violation Notes: Returned to compliance on 11/22/2016. Inspection Sequence ID:5578705
Violation Division: San Diego County Department of Env Health
Violation Program: HMRRP
Violation Source: CERS

Site ID: 86185
Site Name: WILLOWBROOK COUNTRY CLUB
Violation Date: 09-21-2018
Citation: 40 CFR 1 265.177 - U.S. Code of Federal Regulations, Title 40, Chapter 1, Section(s) 265.177
Violation Description: Failure to separate incompatible wastes from the same container, nearby containers, or unwashed containers which previously contained incompatible waste or materials.
Violation Notes: Returned to compliance on 10/10/2018. Inspection Sequence ID:6028008
Violation Division: San Diego County Department of Env Health
Violation Program: HW
Violation Source: CERS

Site ID: 86185
Site Name: WILLOWBROOK COUNTRY CLUB
Violation Date: 09-21-2018
Citation: HSC 6.95 25505(a)(4) - California Health and Safety Code, Chapter

**WILLOWBROOK COUNTRY CLUB (Continued)** **S101301748**

| | |
|---|---|
| | 6.95, Section(s) 25505(a)(4) |
| Violation Description: | Failure to provide initial and annual training to all employees in safety procedures in the event of a release or threatened release of a hazardous material or failure to document and maintain training records for a minimum of three years. |
| Violation Notes: | Returned to compliance on 09/25/2018. Inspection Sequence ID:6028008 |
| Violation Division: | San Diego County Department of Env Health |
| Violation Program: | HMRRP |
| Violation Source: | CERS |
| | |
| Site ID: | 86185 |
| Site Name: | WILLOWBROOK COUNTRY CLUB |
| Violation Date: | 09-21-2018 |
| Citation: | 22 CCR 12 66262.12 - California Code of Regulations, Title 22, Chapter 12, Section(s) 66262.12 |
| Violation Description: | Failure to obtain an Identification Number prior to treating, storing, disposing of, transporting or offering for transportation any hazardous waste. |
| Violation Notes: | Returned to compliance on 10/09/2018. Inspection Sequence ID:6028008 |
| Violation Division: | San Diego County Department of Env Health |
| Violation Program: | HW |
| Violation Source: | CERS |
| | |
| Site ID: | 86185 |
| Site Name: | WILLOWBROOK COUNTRY CLUB |
| Violation Date: | 10-25-2016 |
| Citation: | 22 CCR 12 66262.34(f) - California Code of Regulations, Title 22, Chapter 12, Section(s) 66262.34(f) |
| Violation Description: | Failure to properly label hazardous waste accumulation containers and portable tanks with the following requirements: "Hazardous Waste", name and address of the generator, physical and chemical characteristics of the Hazardous Waste, and starting accumulation date. |
| Violation Notes: | Returned to compliance on 11/22/2016. Inspection Sequence ID:5578705 |
| Violation Division: | San Diego County Department of Env Health |
| Violation Program: | HW |
| Violation Source: | CERS |
| | |
| Site ID: | 86185 |
| Site Name: | WILLOWBROOK COUNTRY CLUB |
| Violation Date: | 10-25-2016 |
| Citation: | HSC 6.95 25508(a)(1) - California Health and Safety Code, Chapter 6.95, Section(s) 25508(a)(1) |
| Violation Description: | Failure to complete and electronically submit a site map with all required content. |
| Violation Notes: | Returned to compliance on 11/22/2016. Inspection Sequence ID:5578705 |
| Violation Division: | San Diego County Department of Env Health |
| Violation Program: | HMRRP |
| Violation Source: | CERS |
| | |
| Site ID: | 86185 |
| Site Name: | WILLOWBROOK COUNTRY CLUB |
| Violation Date: | 10-25-2016 |
| Citation: | HSC 6.95 Multiple - California Health and Safety Code, Chapter 6.95, Section(s) Multiple |
| Violation Description: | Business Plan Program - Administration/Documentation - General |
| Violation Notes: | Returned to compliance on 11/22/2016. Inspection Sequence |

**WILLOWBROOK COUNTRY CLUB (Continued)** **S101301748**

ID:5578705;Violation:HMD1005 Emergency contact not provided or current. HSC 25508.1(f)
Violation Division: San Diego County Department of Env Health
Violation Program: HMRRP
Violation Source: CERS

Evaluation:
Eval General Type: Compliance Evaluation Inspection
Eval Date: 10-25-2016
Violations Found: Yes
Eval Type: Routine done by local agency
Eval Notes: Inspector: Griffin Donelle Inspection ID:5578705
Eval Division: San Diego County Department of Env Health
Eval Program: HMRRP
Eval Source: CERS

Eval General Type: Compliance Evaluation Inspection
Eval Date: 09-21-2018
Violations Found: Yes
Eval Type: Routine done by local agency
Eval Notes: Inspector: Griffin Donelle Inspection ID:6028008
Eval Division: San Diego County Department of Env Health
Eval Program: HMRRP
Eval Source: CERS

Eval General Type: Compliance Evaluation Inspection
Eval Date: 01-02-2015
Violations Found: No
Eval Type: Routine done by local agency
Eval Notes: Inspector: Fitzmaurice Mark Inspection ID:4093093
Eval Division: San Diego County Department of Env Health
Eval Program: HMRRP
Eval Source: CERS

Eval General Type: Compliance Evaluation Inspection
Eval Date: 01-02-2015
Violations Found: No
Eval Type: Routine done by local agency
Eval Notes: Inspector: Fitzmaurice Mark Inspection ID:4093093
Eval Division: San Diego County Department of Env Health
Eval Program: HW
Eval Source: CERS

Eval General Type: Compliance Evaluation Inspection
Eval Date: 09-21-2018
Violations Found: Yes
Eval Type: Routine done by local agency
Eval Notes: Inspector: Griffin Donelle Inspection ID:6028008
Eval Division: San Diego County Department of Env Health
Eval Program: HW
Eval Source: CERS

Eval General Type: Compliance Evaluation Inspection
Eval Date: 10-25-2016
Violations Found: Yes
Eval Type: Routine done by local agency
Eval Notes: Inspector: Griffin Donelle Inspection ID:5578705

**WILLOWBROOK COUNTRY CLUB (Continued)** **S101301748**

Eval Division: San Diego County Department of Env Health
Eval Program: HW
Eval Source: CERS

Coordinates:
Site ID: 86185
Facility Name: WILLOWBROOK COUNTRY CLUB
Env Int Type Code: HWG
Program ID: 10371730
Coord Name: Not reported
Ref Point Type Desc: Center of a facility or station.
Latitude: 32.862670
Longitude: -116.936650

Affiliation:
Affiliation Type Desc: Parent Corporation
Entity Name: WILLOWBROOK COUNTRY CLUB
Entity Title: Not reported
Affiliation Address: Not reported
Affiliation City: Not reported
Affiliation State: Not reported
Affiliation Country: Not reported
Affiliation Zip: Not reported
Affiliation Phone: Not reported

Affiliation Type Desc: Environmental Contact
Entity Name: MIKE ROSALES
Entity Title: Not reported
Affiliation Address: 11905 Riverside Dr.
Affiliation City: Lakeside
Affiliation State: CA
Affiliation Country: Not reported
Affiliation Zip: 92040
Affiliation Phone: Not reported

Affiliation Type Desc: Legal Owner
Entity Name: ALPHA INVESTMENTS INC
Entity Title: Not reported
Affiliation Address: 11905 RIVERSIDE DR
Affiliation City: LAKESIDE
Affiliation State: CA
Affiliation Country: United States
Affiliation Zip: 92040
Affiliation Phone: (619) 561-1061

Affiliation Type Desc: Operator
Entity Name: ALPHA INVESTMENTS
Entity Title: Not reported
Affiliation Address: Not reported
Affiliation City: Not reported
Affiliation State: Not reported
Affiliation Country: Not reported
Affiliation Zip: Not reported
Affiliation Phone: (619) 561-1061

Affiliation Type Desc: Property Owner

**WILLOWBROOK COUNTRY CLUB (Continued)** **S101301748**

Entity Name: ALPHA INVESTMENTS INC
Entity Title: Not reported
Affiliation Address: 11905 RIVERSIDE DR
Affiliation City: LAKESIDE
Affiliation State: CA
Affiliation Country: United States
Affiliation Zip: 92040
Affiliation Phone: (619) 561-1061

Affiliation Type Desc: CUPA District
Entity Name: San Diego County Env Health
Entity Title: Not reported
Affiliation Address: PO Box 129261
Affiliation City: San Diego
Affiliation State: CA
Affiliation Country: Not reported
Affiliation Zip: 92112-9261
Affiliation Phone: (858) 505-6880

Affiliation Type Desc: Facility Mailing Address
Entity Name: Mailing Address
Entity Title: Not reported
Affiliation Address: 11905 RIVERSIDE DR
Affiliation City: LAKESIDE
Affiliation State: CA
Affiliation Country: Not reported
Affiliation Zip: 92040-2326
Affiliation Phone: Not reported

Name: WILLOWBROOK COUNTRY CLUB
Address: 11905 RIVERSIDE DR
City,State,Zip: LAKESIDE, CA 92040
Site ID: 86185
CERS ID: T0607301181
CERS Description: Leaking Underground Storage Tank Cleanup Site

Violations:
Site ID: 86185
Site Name: WILLOWBROOK COUNTRY CLUB
Violation Date: 09-21-2018
Citation: HSC 6.95 25508.2 - California Health and Safety Code, Chapter 6.95, Section(s) 25508.2
Violation Description: Failure to annually review and electronically certify that the business plan is complete and accurate on or before the annual due date.
Violation Notes: Returned to compliance on 09/21/2018. Inspection Sequence ID:6028008
Violation Division: San Diego County Department of Env Health
Violation Program: HMRRP
Violation Source: CERS

Site ID: 86185
Site Name: WILLOWBROOK COUNTRY CLUB
Violation Date: 10-25-2016
Citation: 22 CCR 12 66262.12 - California Code of Regulations, Title 22, Chapter 12, Section(s) 66262.12
Violation Description: Failure to obtain an Identification Number prior to treating, storing, disposing of, transporting or offering for transportation any

**WILLOWBROOK COUNTRY CLUB (Continued)** **S101301748**

| | |
|---|---|
| | hazardous waste. |
| Violation Notes: | Returned to compliance on 11/29/2016. Inspection Sequence ID:5578705 |
| Violation Division: | San Diego County Department of Env Health |
| Violation Program: | HW |
| Violation Source: | CERS |
| | |
| Site ID: | 86185 |
| Site Name: | WILLOWBROOK COUNTRY CLUB |
| Violation Date: | 10-25-2016 |
| Citation: | HSC 6.95 25508.2 - California Health and Safety Code, Chapter 6.95, Section(s) 25508.2 |
| Violation Description: | Failure to annually review and electronically certify that the business plan is complete and accurate on or before the annual due date. |
| Violation Notes: | Returned to compliance on 11/22/2016. Inspection Sequence ID:5578705 |
| Violation Division: | San Diego County Department of Env Health |
| Violation Program: | HMRRP |
| Violation Source: | CERS |
| | |
| Site ID: | 86185 |
| Site Name: | WILLOWBROOK COUNTRY CLUB |
| Violation Date: | 10-25-2016 |
| Citation: | HSC 6.95 25505(a)(4) - California Health and Safety Code, Chapter 6.95, Section(s) 25505(a)(4) |
| Violation Description: | Failure to provide initial and annual training to all employees in safety procedures in the event of a release or threatened release of a hazardous material or failure to document and maintain training records for a minimum of three years. |
| Violation Notes: | Returned to compliance on 11/22/2016. Inspection Sequence ID:5578705 |
| Violation Division: | San Diego County Department of Env Health |
| Violation Program: | HMRRP |
| Violation Source: | CERS |
| | |
| Site ID: | 86185 |
| Site Name: | WILLOWBROOK COUNTRY CLUB |
| Violation Date: | 09-21-2018 |
| Citation: | 40 CFR 1 265.177 - U.S. Code of Federal Regulations, Title 40, Chapter 1, Section(s) 265.177 |
| Violation Description: | Failure to separate incompatible wastes from the same container, nearby containers, or unwashed containers which previously contained incompatible waste or materials. |
| Violation Notes: | Returned to compliance on 10/10/2018. Inspection Sequence ID:6028008 |
| Violation Division: | San Diego County Department of Env Health |
| Violation Program: | HW |
| Violation Source: | CERS |
| | |
| Site ID: | 86185 |
| Site Name: | WILLOWBROOK COUNTRY CLUB |
| Violation Date: | 09-21-2018 |
| Citation: | HSC 6.95 25505(a)(4) - California Health and Safety Code, Chapter 6.95, Section(s) 25505(a)(4) |
| Violation Description: | Failure to provide initial and annual training to all employees in safety procedures in the event of a release or threatened release of a hazardous material or failure to document and maintain training records for a minimum of three years. |
| Violation Notes: | Returned to compliance on 09/25/2018. Inspection Sequence ID:6028008 |
| Violation Division: | San Diego County Department of Env Health |

**WILLOWBROOK COUNTRY CLUB (Continued)** **S101301748**

| | |
|---|---|
| Violation Program: | HMRRP |
| Violation Source: | CERS |
| | |
| Site ID: | 86185 |
| Site Name: | WILLOWBROOK COUNTRY CLUB |
| Violation Date: | 09-21-2018 |
| Citation: | 22 CCR 12 66262.12 - California Code of Regulations, Title 22, Chapter 12, Section(s) 66262.12 |
| Violation Description: | Failure to obtain an Identification Number prior to treating, storing, disposing of, transporting or offering for transportation any hazardous waste. |
| Violation Notes: | Returned to compliance on 10/09/2018. Inspection Sequence ID:6028008 |
| Violation Division: | San Diego County Department of Env Health |
| Violation Program: | HW |
| Violation Source: | CERS |
| | |
| Site ID: | 86185 |
| Site Name: | WILLOWBROOK COUNTRY CLUB |
| Violation Date: | 10-25-2016 |
| Citation: | 22 CCR 12 66262.34(f) - California Code of Regulations, Title 22, Chapter 12, Section(s) 66262.34(f) |
| Violation Description: | Failure to properly label hazardous waste accumulation containers and portable tanks with the following requirements: "Hazardous Waste", name and address of the generator, physical and chemical characteristics of the Hazardous Waste, and starting accumulation date. |
| Violation Notes: | Returned to compliance on 11/22/2016. Inspection Sequence ID:5578705 |
| Violation Division: | San Diego County Department of Env Health |
| Violation Program: | HW |
| Violation Source: | CERS |
| | |
| Site ID: | 86185 |
| Site Name: | WILLOWBROOK COUNTRY CLUB |
| Violation Date: | 10-25-2016 |
| Citation: | HSC 6.95 25508(a)(1) - California Health and Safety Code, Chapter 6.95, Section(s) 25508(a)(1) |
| Violation Description: | Failure to complete and electronically submit a site map with all required content. |
| Violation Notes: | Returned to compliance on 11/22/2016. Inspection Sequence ID:5578705 |
| Violation Division: | San Diego County Department of Env Health |
| Violation Program: | HMRRP |
| Violation Source: | CERS |
| | |
| Site ID: | 86185 |
| Site Name: | WILLOWBROOK COUNTRY CLUB |
| Violation Date: | 10-25-2016 |
| Citation: | HSC 6.95 Multiple - California Health and Safety Code, Chapter 6.95, Section(s) Multiple |
| Violation Description: | Business Plan Program - Administration/Documentation - General |
| Violation Notes: | Returned to compliance on 11/22/2016. Inspection Sequence ID:5578705;Violation:HMD1005 Emergency contact not provided or current. HSC 25508.1(f) |
| Violation Division: | San Diego County Department of Env Health |
| Violation Program: | HMRRP |
| Violation Source: | CERS |

**WILLOWBROOK COUNTRY CLUB (Continued)** **S101301748**

Evaluation:

| | |
|---|---|
| Eval General Type: | Compliance Evaluation Inspection |
| Eval Date: | 10-25-2016 |
| Violations Found: | Yes |
| Eval Type: | Routine done by local agency |
| Eval Notes: | Inspector: Griffin Donelle Inspection ID:5578705 |
| Eval Division: | San Diego County Department of Env Health |
| Eval Program: | HMRRP |
| Eval Source: | CERS |

| | |
|---|---|
| Eval General Type: | Compliance Evaluation Inspection |
| Eval Date: | 09-21-2018 |
| Violations Found: | Yes |
| Eval Type: | Routine done by local agency |
| Eval Notes: | Inspector: Griffin Donelle Inspection ID:6028008 |
| Eval Division: | San Diego County Department of Env Health |
| Eval Program: | HMRRP |
| Eval Source: | CERS |

| | |
|---|---|
| Eval General Type: | Compliance Evaluation Inspection |
| Eval Date: | 01-02-2015 |
| Violations Found: | No |
| Eval Type: | Routine done by local agency |
| Eval Notes: | Inspector: Fitzmaurice Mark Inspection ID:4093093 |
| Eval Division: | San Diego County Department of Env Health |
| Eval Program: | HMRRP |
| Eval Source: | CERS |

| | |
|---|---|
| Eval General Type: | Compliance Evaluation Inspection |
| Eval Date: | 01-02-2015 |
| Violations Found: | No |
| Eval Type: | Routine done by local agency |
| Eval Notes: | Inspector: Fitzmaurice Mark Inspection ID:4093093 |
| Eval Division: | San Diego County Department of Env Health |
| Eval Program: | HW |
| Eval Source: | CERS |

| | |
|---|---|
| Eval General Type: | Compliance Evaluation Inspection |
| Eval Date: | 09-21-2018 |
| Violations Found: | Yes |
| Eval Type: | Routine done by local agency |
| Eval Notes: | Inspector: Griffin Donelle Inspection ID:6028008 |
| Eval Division: | San Diego County Department of Env Health |
| Eval Program: | HW |
| Eval Source: | CERS |

| | |
|---|---|
| Eval General Type: | Compliance Evaluation Inspection |
| Eval Date: | 10-25-2016 |
| Violations Found: | Yes |
| Eval Type: | Routine done by local agency |
| Eval Notes: | Inspector: Griffin Donelle Inspection ID:5578705 |
| Eval Division: | San Diego County Department of Env Health |
| Eval Program: | HW |
| Eval Source: | CERS |

Coordinates:

**WILLOWBROOK COUNTRY CLUB (Continued)** **S101301748**

Site ID: 86185
Facility Name: WILLOWBROOK COUNTRY CLUB
Env Int Type Code: HWG
Program ID: 10371730
Coord Name: Not reported
Ref Point Type Desc: Center of a facility or station.
Latitude: 32.862670
Longitude: -116.936650

Affiliation:
Affiliation Type Desc: Parent Corporation
Entity Name: WILLOWBROOK COUNTRY CLUB
Entity Title: Not reported
Affiliation Address: Not reported
Affiliation City: Not reported
Affiliation State: Not reported
Affiliation Country: Not reported
Affiliation Zip: Not reported
Affiliation Phone: Not reported

Affiliation Type Desc: Environmental Contact
Entity Name: MIKE ROSALES
Entity Title: Not reported
Affiliation Address: 11905 Riverside Dr.
Affiliation City: Lakeside
Affiliation State: CA
Affiliation Country: Not reported
Affiliation Zip: 92040
Affiliation Phone: Not reported

Affiliation Type Desc: Legal Owner
Entity Name: ALPHA INVESTMENTS INC
Entity Title: Not reported
Affiliation Address: 11905 RIVERSIDE DR
Affiliation City: LAKESIDE
Affiliation State: CA
Affiliation Country: United States
Affiliation Zip: 92040
Affiliation Phone: (619) 561-1061

Affiliation Type Desc: Operator
Entity Name: ALPHA INVESTMENTS
Entity Title: Not reported
Affiliation Address: Not reported
Affiliation City: Not reported
Affiliation State: Not reported
Affiliation Country: Not reported
Affiliation Zip: Not reported
Affiliation Phone: (619) 561-1061

Affiliation Type Desc: Property Owner
Entity Name: ALPHA INVESTMENTS INC
Entity Title: Not reported
Affiliation Address: 11905 RIVERSIDE DR
Affiliation City: LAKESIDE
Affiliation State: CA
Affiliation Country: United States

**WILLOWBROOK COUNTRY CLUB (Continued)** **S101301748**

| | |
|---|---|
| Affiliation Zip: | 92040 |
| Affiliation Phone: | (619) 561-1061 |
| | |
| Affiliation Type Desc: | CUPA District |
| Entity Name: | San Diego County Env Health |
| Entity Title: | Not reported |
| Affiliation Address: | PO Box 129261 |
| Affiliation City: | San Diego |
| Affiliation State: | CA |
| Affiliation Country: | Not reported |
| Affiliation Zip: | 92112-9261 |
| Affiliation Phone: | (858) 505-6880 |
| | |
| Affiliation Type Desc: | Facility Mailing Address |
| Entity Name: | Mailing Address |
| Entity Title: | Not reported |
| Affiliation Address: | 11905 RIVERSIDE DR |
| Affiliation City: | LAKESIDE |
| Affiliation State: | CA |
| Affiliation Country: | Not reported |
| Affiliation Zip: | 92040-2326 |
| Affiliation Phone: | Not reported |

---

**447**
**NNE**
**1/4-1/2**
**0.477 mi.**
**2517 ft.**

**Relative:**
**Higher**

**Actual:**
**396 ft.**

**ANDERSON DRILLING**
**10273 CHANNEL RD**
**LAKESIDE, CA 92040**

**RCRA-SQG** **1000218799**
**LUST** **CAD982488512**
**SAN DIEGO CO. SAM**
**UST**
**San Diego Co. HMMD**
**CERS HAZ WASTE**
**SWEEPS UST**
**HIST UST**
**CERS TANKS**
**FINDS**
**ECHO**
**HIST CORTESE**
**NPDES**
**SAN DIEGO CO LOP**
**CIWQS**
**CERS**

RCRA-SQG:

| | |
|---|---|
| Date form received by agency: | 1990-04-10 00:00:00.0 |
| Facility name: | ANDERSON DRILLING |
| Facility address: | 10273 CHANNEL RD<br>LAKESIDE, CA 92040 |
| EPA ID: | CAD982488512 |
| Contact: | ENVIRONMENTAL MANAGER |
| Contact address: | 10273 CHANNEL RD<br>LAKESIDE, CA 92040 |
| Contact country: | US |
| Contact telephone: | 619-443-1228 |
| Contact email: | Not reported |
| EPA Region: | 09 |
| Land type: | Other land type |
| Classification: | Small Small Quantity Generator |
| Description: | Handler: generates more than 100 and less than 1000 kg of hazardous waste during any calendar month and accumulates less than 6000 kg of |

**ANDERSON DRILLING (Continued)** **1000218799**

hazardous waste at any time; or generates 100 kg or less of hazardous waste during any calendar month, and accumulates more than 1000 kg of hazardous waste at any time

Owner/Operator Summary:

| | |
|---|---|
| Owner/operator name: | STANLEY J ANDERSON |
| Owner/operator address: | NOT REQUIRED<br>NOT REQUIRED, ME 99999 |
| Owner/operator country: | Not reported |
| Owner/operator telephone: | 415-555-1212 |
| Owner/operator email: | Not reported |
| Owner/operator fax: | Not reported |
| Owner/operator extension: | Not reported |
| Legal status: | Private |
| Owner/Operator Type: | Owner |
| Owner/Op start date: | Not reported |
| Owner/Op end date: | Not reported |

| | |
|---|---|
| Owner/operator name: | NOT REQUIRED |
| Owner/operator address: | NOT REQUIRED<br>NOT REQUIRED, ME 99999 |
| Owner/operator country: | Not reported |
| Owner/operator telephone: | 415-555-1212 |
| Owner/operator email: | Not reported |
| Owner/operator fax: | Not reported |
| Owner/operator extension: | Not reported |
| Legal status: | Private |
| Owner/Operator Type: | Operator |
| Owner/Op start date: | Not reported |
| Owner/Op end date: | Not reported |

Handler Activities Summary:

| | |
|---|---|
| U.S. importer of hazardous waste: | No |
| Mixed waste (haz. and radioactive): | No |
| Recycler of hazardous waste: | No |
| Transporter of hazardous waste: | No |
| Treater, storer or disposer of HW: | No |
| Underground injection activity: | No |
| On-site burner exemption: | No |
| Furnace exemption: | No |
| Used oil fuel burner: | No |
| Used oil processor: | No |
| User oil refiner: | No |
| Used oil fuel marketer to burner: | No |
| Used oil Specification marketer: | No |
| Used oil transfer facility: | No |
| Used oil transporter: | No |

Violation Status: No violations found

LUST REG 9:

| | |
|---|---|
| Region: | 9 |
| Status: | Preliminary site assessment underway |
| Case Number: | 9UT3887 |
| Local Case: | H06639-001 |
| Substance: | Motor Oil |
| Qty Leaked: | 0 |

**ANDERSON DRILLING (Continued)** **1000218799**

Abate Method: Not reported
Local Agency: San Diego
How Found: Tank Closure
How Stopped: Close Tank
Source: Unknown
Cause: Unknown
Lead Agency: Local Agency
Case Type: Soil only
Date Found: 12/21/1998
Date Stopped: 12/21/1998
Confirm Date: / /
Submit Workplan: Not reported
Prelim Assess: 04/26/1999
Desc Pollution: Not reported
Remed Plan: / /
Remed Action: Not reported
Began Monitor: Not reported
Release Date: 03/29/1999
Enforce Date: Not reported
Closed Date: Not reported
Enforce Type: Not reported
Pilot Program: LOP
Basin Number: 907.12
GW Depth: >9.5
Beneficial Use: MUNBU
NPDES Number: Not reported
Priority: Not reported
File Dispn: Administratively opened on database, however no file physically exists
Interim Remedial Actions: Not reported
Cleanup and Abatement order Number: Not reported
Waste Discharge Requirement Number: Not reported

LUST:
Name: ANDERSON DRILLING
Address: 10303 CHANNEL RD
City,State,Zip: LAKESIDE, CA 920401707
Lead Agency: SAN DIEGO COUNTY LOP
Case Type: LUST Cleanup Site
Geo Track: http://geotracker.waterboards.ca.gov/profile_report.asp?global_id=T0607302648
Global Id: T0607302648
Latitude: 32.864623
Longitude: -116.92668
Status: Completed - Case Closed
Status Date: 03/09/2001
Case Worker: Not reported
RB Case Number: 9UT3887
Local Agency: Not reported
File Location: Local Agency
Local Case Number: H06639-001
Potential Media Affect: Soil
Potential Contaminants of Concern: Waste Oil / Motor / Hydraulic / Lubricating
Site History: Not reported

LUST:
Global Id: T0607302648
Action Type: Other
Date: 12/21/1998

**ANDERSON DRILLING (Continued)** **1000218799**

Action: Leak Discovery

Global Id: T0607302648
Action Type: ENFORCEMENT
Date: 03/09/2001
Action: Closure/No Further Action Letter

Global Id: T0607302648
Action Type: Other
Date: 12/21/1998
Action: Leak Stopped

Global Id: T0607302648
Action Type: Other
Date: 03/29/1999
Action: Leak Reported

Global Id: T0607302648
Action Type: Other
Date: 12/21/1998
Action: Leak Began

LUST:
Global Id: T0607302648
Status: Open - Case Begin Date
Status Date: 12/21/1998

Global Id: T0607302648
Status: Completed - Case Closed
Status Date: 03/09/2001

SAN DIEGO CO. SAM:
Name: ANDERSON DRILLING
Address: 10303 CHANNEL RD
City,State,Zip: LAKESIDE, CA 920401707
Case Number: H06639-001
Agency: DEH Site Assessment & Mitigation
**Funding:** **LOP - Federal Fund**
Facility Type: Soils Only
Facility Status: Closed Case
Date: 3/9/2001
Date Began: 12/21/1998

UST:
Name: ANDERSON DRILLING
Address: 10303 CHANNEL RD
City,State,Zip: LAKESIDE, CA 92040
Facility ID: 37-000-209728
Permitting Agency: San Diego County Department of Environmental Health
Latitude: 32.86426
Longitude: -116.92646

HMMD SAN DIEGO:
Name: ANDERSON DRILLING

**ANDERSON DRILLING (Continued)** **1000218799**

| | |
|---|---|
| Address: | 10303 CHANNEL RD |
| City,State,Zip: | LAKESIDE, CA 92040 |
| Permit Number: | 106639 |
| Business Type: | 6HK24 |
| EPA Id Number: | CAL000026225 |
| APN: | 392-110-27-00 |
| Last HMMD Inspection: | 09/11/2007 |
| Facility Telephone: | 443-3891 |
| Permit Status: | INAC |
| Permit Expiration: | 08/31/2009 |
| Date Last Updated: | 11/02/2012 |
| Facility Owner: | STANLEY ANDERSON |
| Facility Mailing Address: | 10303 CHANNEL RD |
| Facility Mailing City: | LAKESIDE |
| Facility Mailing State: | CA |
| Facility Mailing Zip: | 92040-1707 |
| UST Owner: | STANLEY ANDERSON |
| Handle Regulated Hazmat: | Y |
| Own Or Operate UST: | Y |
| Subject To APSA: | Not reported |
| Generate Haz Waste: | Y |
| Treat Haz Waste: | Not reported |
| Generate Medical Waste: | Not reported |

Violations Inactive Permits:

| | |
|---|---|
| Permit Number: | 106639 |
| Update Date: | 11/02/2012 |
| Inspection Date: | 07/02/2003 |
| Violation Code: | 6HV0202 |
| Violation: | WASTE CONTAINER W/O LABELS |
| Violation Citation: | Hazardous waste containers &/or tanks are missing labels, accumulation date and/or are improperly labeled. CCR 66262.34(a)(2); 66262.34(a)(3) & 66262.34(f) |
| Activity: | Inactive Permit |

| | |
|---|---|
| Permit Number: | 106639 |
| Update Date: | 11/02/2012 |
| Inspection Date: | 07/02/2003 |
| Violation Code: | 6HV0301 |
| Violation: | HAZWASTE:UNAUTHORIZED DISPOSAL |
| Violation Citation: | Disposal or causing the disposal of hazardous waste to an unauthorized point (ground, storm drain, sewer system, trash, or air). HSC 25189.5(a) or 25189(d) |
| Activity: | Inactive Permit |

| | |
|---|---|
| Permit Number: | 106639 |
| Update Date: | 11/02/2012 |
| Inspection Date: | 07/02/2003 |
| Violation Code: | 6HV1601 |
| Violation: | HAZWASTE TANKS W/O P.E. ASSESSMENT |
| Violation Citation: | Failed to obtain a P.E. assessment for hazardous waste tank system. 66265.191(a) or 66265.192(a) |
| Activity: | Inactive Permit |

| | |
|---|---|
| Permit Number: | 106639 |
| Update Date: | 11/02/2012 |
| Inspection Date: | 09/17/2004 |
| Violation Code: | 6HV3105 |

**ANDERSON DRILLING (Continued)** **1000218799**

| | |
|---|---|
| Violation: | NO CURRENT FINANCIAL RESPONSIBILITY |
| Violation Citation: | Current evidence of financial responsibility not available. 25292.2(a), 25299.33; 2809 |
| Activity: | Inactive Permit |
| Permit Number: | 106639 |
| Update Date: | 11/02/2012 |
| Inspection Date: | 09/17/2004 |
| Violation Code: | 6HV3407 |
| Violation: | PIPE INT. TEST DOESN'T DETECT.1 GPH @150 |
| Violation Citation: | DOUBLE WALLED PRESSURIZED PIPING: OPTION 2-Piping integrity test does not detect 0.1-gph leak with ELLD or at 150% pressure 2636(f)(4) |
| Activity: | Inactive Permit |
| Permit Number: | 106639 |
| Update Date: | 11/02/2012 |
| Inspection Date: | 09/17/2004 |
| Violation Code: | 6HV3407 |
| Violation: | PIPE INT. TEST DOESN'T DETECT.1 GPH @150 |
| Violation Citation: | DOUBLE WALLED PRESSURIZED PIPING: OPTION 2-Piping integrity test does not detect 0.1-gph leak with ELLD or at 150% pressure 2636(f)(4) |
| Activity: | Inactive Permit |
| Permit Number: | 106639 |
| Update Date: | 11/02/2012 |
| Inspection Date: | 09/17/2004 |
| Violation Code: | 6HV3501 |
| Violation: | NO MONTHLY 0.2 GPH TANK GAUGING TEST |
| Violation Citation: | SINGLE WALLED TANKS:OPTION 1: Monthly 0.2 gallon per hour tank gauging test not performed. 2643(b)(1) |
| Activity: | Inactive Permit |
| Permit Number: | 106639 |
| Update Date: | 11/02/2012 |
| Inspection Date: | 09/17/2004 |
| Violation Code: | 6HV3501 |
| Violation: | NO MONTHLY 0.2 GPH TANK GAUGING TEST |
| Violation Citation: | SINGLE WALLED TANKS:OPTION 1: Monthly 0.2 gallon per hour tank gauging test not performed. 2643(b)(1) |
| Activity: | Inactive Permit |
| Permit Number: | 106639 |
| Update Date: | 11/02/2012 |
| Inspection Date: | 09/16/2005 |
| Violation Code: | 6HV0138 |
| Violation: | NO TSDF SIGNED MANIFEST ONSITE |
| Violation Citation: | Generator has not maintained the required signed copy of the hazardous waste manifest from the TSD facility on site for review. CCR 66262.40(a) |
| Activity: | Inactive Permit |
| Permit Number: | 106639 |
| Update Date: | 11/02/2012 |
| Inspection Date: | 09/16/2005 |
| Violation Code: | 6HV0402 |
| Violation: | TRAINING PROGRAM NOT ADEQUATE |
| Violation Citation: | Personnel training is not adequate to ensure compliance with hazardous |

**ANDERSON DRILLING (Continued)** **1000218799**

| | |
|---|---|
| | waste regulations. CCR 66265.16(a)&(b) |
| Activity: | Inactive Permit |
| | |
| Permit Number: | 106639 |
| Update Date: | 11/02/2012 |
| Inspection Date: | 09/16/2005 |
| Violation Code: | 6HV3107 |
| Violation: | MONITORING PROCEDURES NOT AVAIL/TO HMD |
| Violation Citation: | Monitoring procedures not available/complete/submitted to HMD 2632(b)& (d), 2634(d), 2641(h), 2711(a)(9) |
| Activity: | Inactive Permit |
| | |
| Permit Number: | 106639 |
| Update Date: | 11/02/2012 |
| Inspection Date: | 09/16/2005 |
| Violation Code: | 6HV3108 |
| Violation: | UST ER RESPONSE PLAN NOT COMPLETE/AVAIL |
| Violation Citation: | Emergency Response Plan is not available/complete. 25289(b); 2632(b), 2634(e), 2641(h) |
| Activity: | Inactive Permit |
| | |
| Permit Number: | 106639 |
| Update Date: | 11/02/2012 |
| Inspection Date: | 09/16/2005 |
| Violation Code: | 6HV3192 |
| Violation: | NO D.O INSPECTION/INCOMPL;NO REPORTS |
| Violation Citation: | Designated Operator monthly inspection not conducted or incomplete; or DO inspection reports not onsite 2715 (c)(d)(e) |
| Activity: | Inactive Permit |
| | |
| Permit Number: | 106639 |
| Update Date: | 11/02/2012 |
| Inspection Date: | 09/18/2006 |
| Violation Code: | 6HV1601 |
| Violation: | HAZWASTE TANKS W/O P.E. ASSESSMENT |
| Violation Citation: | Failed to obtain a P.E. assessment for hazardous waste tank system. 66265.191(a) or 66265.192(a) |
| Activity: | Inactive Permit |
| | |
| Permit Number: | 106639 |
| Update Date: | 11/02/2012 |
| Inspection Date: | 09/11/2007 |
| Violation Code: | 6HV1601 |
| Violation: | HAZWASTE TANKS W/O P.E. ASSESSMENT |
| Violation Citation: | Failed to obtain a P.E. assessment for hazardous waste tank system. 66265.191(a) or 66265.192(a) |
| Activity: | Inactive Permit |
| | |
| Permit Number: | 106639 |
| Update Date: | 11/02/2012 |
| Inspection Date: | 09/11/2007 |
| Violation Code: | 6HV0401 |
| Violation: | TRAINING RECORDS UNAVAILABLE |
| Violation Citation: | Personnel training records are not maintained to document compliance with requirements for current and former employees. CCR 66265.16(d)&(e) |
| Activity: | Inactive Permit |

**ANDERSON DRILLING (Continued)** **1000218799**

| | |
|---|---|
| Permit Number: | 106639 |
| Update Date: | 11/02/2012 |
| Inspection Date: | 07/02/2003 |
| Violation Code: | 6HV3102 |
| Violation: | OPER. PERMIT NOT CURRENT/ONSITE |
| Violation Citation: | Current Operating Permit not available at facility. 25284(a), 25286(a); 2712(i); 68.1003 |
| Activity: | Inactive Permit |

| | |
|---|---|
| Permit Number: | 106639 |
| Update Date: | 11/02/2012 |
| Inspection Date: | 07/02/2003 |
| Violation Code: | 6HV3158 |
| Violation: | ALL OPERATING CONDITIONS NOT MET |
| Violation Citation: | All permit operating conditions not met. 25284; 2712 |
| Activity: | Inactive Permit |

| | |
|---|---|
| Permit Number: | 106639 |
| Update Date: | 11/02/2012 |
| Inspection Date: | 07/02/2003 |
| Violation Code: | 6HV3501 |
| Violation: | NO MONTHLY 0.2 GPH TANK GAUGING TEST |
| Violation Citation: | SINGLE WALLED TANKS:OPTION 1: Monthly 0.2 gallon per hour tank gauging test not performed. 2643(b)(1) |
| Activity: | Inactive Permit |

| | |
|---|---|
| Permit Number: | 106639 |
| Update Date: | 11/02/2012 |
| Inspection Date: | 07/02/2003 |
| Violation Code: | 6HV3501 |
| Violation: | NO MONTHLY 0.2 GPH TANK GAUGING TEST |
| Violation Citation: | SINGLE WALLED TANKS:OPTION 1: Monthly 0.2 gallon per hour tank gauging test not performed. 2643(b)(1) |
| Activity: | Inactive Permit |

| | |
|---|---|
| Permit Number: | 106639 |
| Update Date: | 11/02/2012 |
| Inspection Date: | 07/02/2003 |
| Violation Code: | 6HV0135 |
| Violation: | MANIFESTS/RECEIPTS FOR 3 YEARS NOT ONSIT |
| Violation Citation: | Hazardous waste manifests/receipts for 3 years are not maintained onsite to document proper disposal of hazardous waste. CCR 66262.40(a) & 25160.2(b)(3) |
| Activity: | Inactive Permit |

UST:

| | |
|---|---|
| UST Name: | UNDERGROUND TANK 106639 T001 |
| Last Update: | 2012-11-02 14:17:38 |
| Permit Number: | 106639 |
| Tank Type: | SINGLE WALL |
| Additional Id: | RT1228; RT2483, RT3826 |
| Capacity Gallons: | 10000 |
| UST Contents: | DIESEL |
| Other Content Info: | DIESEL |
| Reg Status: | ACTIVE |
| Remove Close Date: | Not reported |
| Year Installed: | Not reported |

**ANDERSON DRILLING (Continued)** **1000218799**

| | |
|---|---|
| Pipe Type: | DOUBLE WALL |
| Delivery System: | PRESSURE |
| Monitor Code: | 15 |
| UST Monitor Method: | SW TANK DW PRESSURE PIPE W/ SHUTOFF AND ALARM ON LLD AND CERTIFIED ATG: IN-TANK TEST MONTHLY |
| | |
| UST Name: | UNDERGROUND TANK 106639 T002 |
| Last Update: | 2012-11-02 14:17:38 |
| Permit Number: | 106639 |
| Tank Type: | SINGLE WALL |
| Additional Id: | RT1228; RT2483 |
| Capacity Gallons: | 10000 |
| UST Contents: | REGULAR UNLEADED |
| Other Content Info: | REGULAR UNLEADED |
| Reg Status: | ACTIVE |
| Remove Close Date: | Not reported |
| Year Installed: | Not reported |
| Pipe Type: | DOUBLE WALL |
| Delivery System: | PRESSURE |
| Monitor Code: | 15 |
| UST Monitor Method: | SW TANK DW PRESSURE PIPE W/ SHUTOFF AND ALARM ON LLD AND CERTIFIED ATG: IN-TANK TEST MONTHLY |
| | |
| UST Name: | UNDERGROUND TANK 106639 T003 |
| Last Update: | 2012-11-02 14:17:38 |
| Permit Number: | 106639 |
| Tank Type: | SINGLE WALL |
| Additional Id: | 03 |
| Capacity Gallons: | 550 |
| UST Contents: | Not reported |
| Other Content Info: | AUTO TRANSMISSION FLUID |
| Reg Status: | REMOVED |
| Remove Close Date: | 1998-12-21 00:00:00 |
| Year Installed: | Not reported |
| Pipe Type: | SINGLE WALL |
| Delivery System: | SUCTION |
| Monitor Code: | 06 |
| UST Monitor Method: | SW TANK SW SUCTION PIPE W/DAILY RECONCILIATION OR WEEKLY GAUGING: TANK TEST ANNUAL (EXEMPT IF UST < 551 GAL), PIPE TEST TRIENNIALLY |
| | |
| UST Name: | UNDERGROUND TANK 106639 T004 |
| Last Update: | 2012-11-02 14:17:38 |
| Permit Number: | 106639 |
| Tank Type: | SINGLE WALL |
| Additional Id: | 04 MOTOR OIL 90 WT. |
| Capacity Gallons: | 550 |
| UST Contents: | Not reported |
| Other Content Info: | MOTOR OIL |
| Reg Status: | REMOVED |
| Remove Close Date: | 1998-12-21 00:00:00 |
| Year Installed: | Not reported |
| Pipe Type: | SINGLE WALL |
| Delivery System: | SUCTION |
| Monitor Code: | 06 |
| UST Monitor Method: | SW TANK SW SUCTION PIPE W/DAILY RECONCILIATION OR WEEKLY GAUGING: TANK TEST ANNUAL (EXEMPT IF UST < 551 GAL), PIPE TEST TRIENNIALLY |

**ANDERSON DRILLING (Continued)** **1000218799**

| | |
|---|---|
| UST Name: | UNDERGROUND TANK 106639 T005 |
| Last Update: | 2012-11-02 14:17:38 |
| Permit Number: | 106639 |
| Tank Type: | SINGLE WALL |
| Additional Id: | 05 |
| Capacity Gallons: | 550 |
| UST Contents: | Not reported |
| Other Content Info: | MOTOR OIL |
| Reg Status: | REMOVED |
| Remove Close Date: | 1998-12-21 00:00:00 |
| Year Installed: | Not reported |
| Pipe Type: | SINGLE WALL |
| Delivery System: | SUCTION |
| Monitor Code: | 06 |
| UST Monitor Method: | SW TANK SW SUCTION PIPE W/DAILY RECONCILIATION OR WEEKLY GAUGING: TANK TEST ANNUAL (EXEMPT IF UST < 551 GAL), PIPE TEST TRIENNIALLY |

| | |
|---|---|
| UST Name: | UNDERGROUND TANK 106639 T006 |
| Last Update: | 2012-11-02 14:17:38 |
| Permit Number: | 106639 |
| Tank Type: | SINGLE WALL |
| Additional Id: | 06 |
| Capacity Gallons: | 550 |
| UST Contents: | Not reported |
| Other Content Info: | WASTE OIL |
| Reg Status: | REMOVED |
| Remove Close Date: | 1998-12-21 00:00:00 |
| Year Installed: | Not reported |
| Pipe Type: | SINGLE WALL |
| Delivery System: | SUCTION |
| Monitor Code: | 06 |
| UST Monitor Method: | SW TANK SW SUCTION PIPE W/DAILY RECONCILIATION OR WEEKLY GAUGING: TANK TEST ANNUAL (EXEMPT IF UST < 551 GAL), PIPE TEST TRIENNIALLY |

| | |
|---|---|
| UST Name: | UNDERGROUND TANK 106639 T007 |
| Last Update: | 2012-11-02 14:17:38 |
| Permit Number: | 106639 |
| Tank Type: | DOUBLE WALL |
| Additional Id: | NT2173; RT2483 |
| Capacity Gallons: | 500 |
| UST Contents: | OTHER |
| Other Content Info: | MOTOR OIL |
| Reg Status: | ACTIVE |
| Remove Close Date: | Not reported |
| Year Installed: | Not reported |
| Pipe Type: | DOUBLE WALL |
| Delivery System: | SUCTION |
| Monitor Code: | 21 |
| UST Monitor Method: | DW TANK DW SUCTION AND/ OR GRAVITY PIPING WITH INTERSTITIAL MONITORS: INTERSTITIAL. |

| | |
|---|---|
| UST Name: | UNDERGROUND TANK 106639 T008 |
| Last Update: | 2012-11-02 14:17:38 |
| Permit Number: | 106639 |
| Tank Type: | DOUBLE WALL |
| Additional Id: | NT2173 MOTOR OIL |
| Capacity Gallons: | 500 |

**ANDERSON DRILLING (Continued)** **1000218799**

| | |
|---|---|
| UST Contents: | OTHER |
| Other Content Info: | MOTOR OIL |
| Reg Status: | ACTIVE |
| Remove Close Date: | Not reported |
| Year Installed: | Not reported |
| Pipe Type: | DOUBLE WALL |
| Delivery System: | SUCTION |
| Monitor Code: | 21 |
| UST Monitor Method: | DW TANK DW SUCTION AND/ OR GRAVITY PIPING WITH INTERSTITIAL MONITORS: INTERSTITIAL. |

| | |
|---|---|
| Name: | ANDERSON DRILLING |
| Address: | 10303 CHANNEL RD |
| City,State,Zip: | LAKESIDE, CA 92040 |
| Permit Number: | 106639 |
| Business Type: | 6HK24 |
| EPA Id Number: | CAL000026225 |
| APN: | 392-110-27-00 |
| Last HMMD Inspection: | 09/11/2007 |
| Facility Telephone: | 443-3891 |
| Permit Status: | INAC |
| Permit Expiration: | 08/31/2009 |
| Date Last Updated: | 11/02/2012 |
| Facility Owner: | STANLEY ANDERSON |
| Facility Mailing Address: | 10303 CHANNEL RD |
| Facility Mailing City: | LAKESIDE |
| Facility Mailing State: | CA |
| Facility Mailing Zip: | 92040-1707 |
| UST Owner: | STANLEY ANDERSON |
| Handle Regulated Hazmat: | Y |
| Own Or Operate UST: | Y |
| Subject To APSA: | Not reported |
| Generate Haz Waste: | Y |
| Treat Haz Waste: | Not reported |
| Generate Medical Waste: | Not reported |

Violations Inactive Permits:

| | |
|---|---|
| Permit Number: | 106639 |
| Update Date: | 11/02/2012 |
| Inspection Date: | 07/02/2003 |
| Violation Code: | 6HV0202 |
| Violation: | WASTE CONTAINER W/O LABELS |
| Violation Citation: | Hazardous waste containers &/or tanks are missing labels, accumulation date and/or are improperly labeled. CCR 66262.34(a)(2); 66262.34(a)(3) & 66262.34(f) |
| Activity: | Inactive Permit |

| | |
|---|---|
| Permit Number: | 106639 |
| Update Date: | 11/02/2012 |
| Inspection Date: | 07/02/2003 |
| Violation Code: | 6HV0301 |
| Violation: | HAZWASTE:UNAUTHORIZED DISPOSAL |
| Violation Citation: | Disposal or causing the disposal of hazardous waste to an unauthorized point (ground, storm drain, sewer system, trash, or air). HSC 25189.5(a) or 25189(d) |
| Activity: | Inactive Permit |

**ANDERSON DRILLING (Continued)** **1000218799**

| | |
|---|---|
| Permit Number: | 106639 |
| Update Date: | 11/02/2012 |
| Inspection Date: | 07/02/2003 |
| Violation Code: | 6HV1601 |
| Violation: | HAZWASTE TANKS W/O P.E. ASSESSMENT |
| Violation Citation: | Failed to obtain a P.E. assessment for hazardous waste tank system. 66265.191(a) or 66265.192(a) |
| Activity: | Inactive Permit |
| | |
| Permit Number: | 106639 |
| Update Date: | 11/02/2012 |
| Inspection Date: | 09/17/2004 |
| Violation Code: | 6HV3105 |
| Violation: | NO CURRENT FINANCIAL RESPONSIBILITY |
| Violation Citation: | Current evidence of financial responsibility not available. 25292.2(a), 25299.33; 2809 |
| Activity: | Inactive Permit |
| | |
| Permit Number: | 106639 |
| Update Date: | 11/02/2012 |
| Inspection Date: | 09/17/2004 |
| Violation Code: | 6HV3407 |
| Violation: | PIPE INT. TEST DOESN'T DETECT.1 GPH @150 |
| Violation Citation: | DOUBLE WALLED PRESSURIZED PIPING: OPTION 2-Piping integrity test does not detect 0.1-gph leak with ELLD or at 150% pressure 2636(f)(4) |
| Activity: | Inactive Permit |
| | |
| Permit Number: | 106639 |
| Update Date: | 11/02/2012 |
| Inspection Date: | 09/17/2004 |
| Violation Code: | 6HV3407 |
| Violation: | PIPE INT. TEST DOESN'T DETECT.1 GPH @150 |
| Violation Citation: | DOUBLE WALLED PRESSURIZED PIPING: OPTION 2-Piping integrity test does not detect 0.1-gph leak with ELLD or at 150% pressure 2636(f)(4) |
| Activity: | Inactive Permit |
| | |
| Permit Number: | 106639 |
| Update Date: | 11/02/2012 |
| Inspection Date: | 09/17/2004 |
| Violation Code: | 6HV3501 |
| Violation: | NO MONTHLY 0.2 GPH TANK GAUGING TEST |
| Violation Citation: | SINGLE WALLED TANKS:OPTION 1: Monthly 0.2 gallon per hour tank gauging test not performed. 2643(b)(1) |
| Activity: | Inactive Permit |
| | |
| Permit Number: | 106639 |
| Update Date: | 11/02/2012 |
| Inspection Date: | 09/17/2004 |
| Violation Code: | 6HV3501 |
| Violation: | NO MONTHLY 0.2 GPH TANK GAUGING TEST |
| Violation Citation: | SINGLE WALLED TANKS:OPTION 1: Monthly 0.2 gallon per hour tank gauging test not performed. 2643(b)(1) |
| Activity: | Inactive Permit |
| | |
| Permit Number: | 106639 |
| Update Date: | 11/02/2012 |
| Inspection Date: | 09/16/2005 |

**ANDERSON DRILLING (Continued)** **1000218799**

| | |
|---|---|
| Violation Code: | 6HV0138 |
| Violation: | NO TSDF SIGNED MANIFEST ONSITE |
| Violation Citation: | Generator has not maintained the required signed copy of the hazardous waste manifest from the TSD facility on site for review. CCR 66262.40(a) |
| Activity: | Inactive Permit |
| Permit Number: | 106639 |
| Update Date: | 11/02/2012 |
| Inspection Date: | 09/16/2005 |
| Violation Code: | 6HV0402 |
| Violation: | TRAINING PROGRAM NOT ADEQUATE |
| Violation Citation: | Personnel training is not adequate to ensure compliance with hazardous waste regulations. CCR 66265.16(a)&(b) |
| Activity: | Inactive Permit |
| Permit Number: | 106639 |
| Update Date: | 11/02/2012 |
| Inspection Date: | 09/16/2005 |
| Violation Code: | 6HV3107 |
| Violation: | MONITORING PROCEDURES NOT AVAIL/TO HMD |
| Violation Citation: | Monitoring procedures not available/complete/submitted to HMD 2632(b)& (d), 2634(d), 2641(h), 2711(a)(9) |
| Activity: | Inactive Permit |
| Permit Number: | 106639 |
| Update Date: | 11/02/2012 |
| Inspection Date: | 09/16/2005 |
| Violation Code: | 6HV3108 |
| Violation: | UST ER RESPONSE PLAN NOT COMPLETE/AVAIL |
| Violation Citation: | Emergency Response Plan is not available/complete. 25289(b); 2632(b), 2634(e), 2641(h) |
| Activity: | Inactive Permit |
| Permit Number: | 106639 |
| Update Date: | 11/02/2012 |
| Inspection Date: | 09/16/2005 |
| Violation Code: | 6HV3192 |
| Violation: | NO D.O INSPECTION/INCOMPL;NO REPORTS |
| Violation Citation: | Designated Operator monthly inspection not conducted or incomplete; or DO inspection reports not onsite 2715 (c)(d)(e) |
| Activity: | Inactive Permit |
| Permit Number: | 106639 |
| Update Date: | 11/02/2012 |
| Inspection Date: | 09/18/2006 |
| Violation Code: | 6HV1601 |
| Violation: | HAZWASTE TANKS W/O P.E. ASSESSMENT |
| Violation Citation: | Failed to obtain a P.E. assessment for hazardous waste tank system. 66265.191(a) or 66265.192(a) |
| Activity: | Inactive Permit |
| Permit Number: | 106639 |
| Update Date: | 11/02/2012 |
| Inspection Date: | 09/11/2007 |
| Violation Code: | 6HV1601 |
| Violation: | HAZWASTE TANKS W/O P.E. ASSESSMENT |

**ANDERSON DRILLING (Continued)** **1000218799**

| | |
|---|---|
| Violation Citation: | Failed to obtain a P.E. assessment for hazardous waste tank system. 66265.191(a) or 66265.192(a) |
| Activity: | Inactive Permit |
| Permit Number: | 106639 |
| Update Date: | 11/02/2012 |
| Inspection Date: | 09/11/2007 |
| Violation Code: | 6HV0401 |
| Violation: | TRAINING RECORDS UNAVAILABLE |
| Violation Citation: | Personnel training records are not maintained to document compliance with requirements for current and former employees. CCR 66265.16(d)&(e) |
| Activity: | Inactive Permit |
| Permit Number: | 106639 |
| Update Date: | 11/02/2012 |
| Inspection Date: | 07/02/2003 |
| Violation Code: | 6HV3102 |
| Violation: | OPER. PERMIT NOT CURRENT/ONSITE |
| Violation Citation: | Current Operating Permit not available at facility. 25284(a), 25286(a); 2712(i); 68.1003 |
| Activity: | Inactive Permit |
| Permit Number: | 106639 |
| Update Date: | 11/02/2012 |
| Inspection Date: | 07/02/2003 |
| Violation Code: | 6HV3158 |
| Violation: | ALL OPERATING CONDITIONS NOT MET |
| Violation Citation: | All permit operating conditions not met. 25284; 2712 |
| Activity: | Inactive Permit |
| Permit Number: | 106639 |
| Update Date: | 11/02/2012 |
| Inspection Date: | 07/02/2003 |
| Violation Code: | 6HV3501 |
| Violation: | NO MONTHLY 0.2 GPH TANK GAUGING TEST |
| Violation Citation: | SINGLE WALLED TANKS:OPTION 1: Monthly 0.2 gallon per hour tank gauging test not performed. 2643(b)(1) |
| Activity: | Inactive Permit |
| Permit Number: | 106639 |
| Update Date: | 11/02/2012 |
| Inspection Date: | 07/02/2003 |
| Violation Code: | 6HV3501 |
| Violation: | NO MONTHLY 0.2 GPH TANK GAUGING TEST |
| Violation Citation: | SINGLE WALLED TANKS:OPTION 1: Monthly 0.2 gallon per hour tank gauging test not performed. 2643(b)(1) |
| Activity: | Inactive Permit |
| Permit Number: | 106639 |
| Update Date: | 11/02/2012 |
| Inspection Date: | 07/02/2003 |
| Violation Code: | 6HV0135 |
| Violation: | MANIFESTS/RECEIPTS FOR 3 YEARS NOT ONSIT |
| Violation Citation: | Hazardous waste manifests/receipts for 3 years are not maintained onsite to document proper disposal of hazardous waste. CCR 66262.40(a) & 25160.2(b)(3) |

**ANDERSON DRILLING (Continued)** **1000218799**

Activity: Inactive Permit

UST:

UST Name: UNDERGROUND TANK 106639 T001
Last Update: 2012-11-02 14:17:38
Permit Number: 106639
Tank Type: SINGLE WALL
Additional Id: RT1228; RT2483, RT3826
Capacity Gallons: 10000
UST Contents: DIESEL
Other Content Info: DIESEL
Reg Status: ACTIVE
Remove Close Date: Not reported
Year Installed: Not reported
Pipe Type: DOUBLE WALL
Delivery System: PRESSURE
Monitor Code: 15
UST Monitor Method: SW TANK DW PRESSURE PIPE W/ SHUTOFF AND ALARM ON LLD AND CERTIFIED ATG: IN-TANK TEST MONTHLY

UST Name: UNDERGROUND TANK 106639 T002
Last Update: 2012-11-02 14:17:38
Permit Number: 106639
Tank Type: SINGLE WALL
Additional Id: RT1228; RT2483
Capacity Gallons: 10000
UST Contents: REGULAR UNLEADED
Other Content Info: REGULAR UNLEADED
Reg Status: ACTIVE
Remove Close Date: Not reported
Year Installed: Not reported
Pipe Type: DOUBLE WALL
Delivery System: PRESSURE
Monitor Code: 15
UST Monitor Method: SW TANK DW PRESSURE PIPE W/ SHUTOFF AND ALARM ON LLD AND CERTIFIED ATG: IN-TANK TEST MONTHLY

UST Name: UNDERGROUND TANK 106639 T003
Last Update: 2012-11-02 14:17:38
Permit Number: 106639
Tank Type: SINGLE WALL
Additional Id: 03
Capacity Gallons: 550
UST Contents: Not reported
Other Content Info: AUTO TRANSMISSION FLUID
Reg Status: REMOVED
Remove Close Date: 1998-12-21 00:00:00
Year Installed: Not reported
Pipe Type: SINGLE WALL
Delivery System: SUCTION
Monitor Code: 06
UST Monitor Method: SW TANK SW SUCTION PIPE W/DAILY RECONCILIATION OR WEEKLY GAUGING: TANK TEST ANNUAL (EXEMPT IF UST < 551 GAL), PIPE TEST TRIENNIALLY

UST Name: UNDERGROUND TANK 106639 T004
Last Update: 2012-11-02 14:17:38
Permit Number: 106639

**ANDERSON DRILLING (Continued)** **1000218799**

| | |
|---|---|
| Tank Type: | SINGLE WALL |
| Additional Id: | 04 MOTOR OIL 90 WT. |
| Capacity Gallons: | 550 |
| UST Contents: | Not reported |
| Other Content Info: | MOTOR OIL |
| Reg Status: | REMOVED |
| Remove Close Date: | 1998-12-21 00:00:00 |
| Year Installed: | Not reported |
| Pipe Type: | SINGLE WALL |
| Delivery System: | SUCTION |
| Monitor Code: | 06 |
| UST Monitor Method: | SW TANK SW SUCTION PIPE W/DAILY RECONCILIATION OR WEEKLY GAUGING: TANK TEST ANNUAL (EXEMPT IF UST < 551 GAL), PIPE TEST TRIENNIALLY |

| | |
|---|---|
| UST Name: | UNDERGROUND TANK 106639 T005 |
| Last Update: | 2012-11-02 14:17:38 |
| Permit Number: | 106639 |
| Tank Type: | SINGLE WALL |
| Additional Id: | 05 |
| Capacity Gallons: | 550 |
| UST Contents: | Not reported |
| Other Content Info: | MOTOR OIL |
| Reg Status: | REMOVED |
| Remove Close Date: | 1998-12-21 00:00:00 |
| Year Installed: | Not reported |
| Pipe Type: | SINGLE WALL |
| Delivery System: | SUCTION |
| Monitor Code: | 06 |
| UST Monitor Method: | SW TANK SW SUCTION PIPE W/DAILY RECONCILIATION OR WEEKLY GAUGING: TANK TEST ANNUAL (EXEMPT IF UST < 551 GAL), PIPE TEST TRIENNIALLY |

| | |
|---|---|
| UST Name: | UNDERGROUND TANK 106639 T006 |
| Last Update: | 2012-11-02 14:17:38 |
| Permit Number: | 106639 |
| Tank Type: | SINGLE WALL |
| Additional Id: | 06 |
| Capacity Gallons: | 550 |
| UST Contents: | Not reported |
| Other Content Info: | WASTE OIL |
| Reg Status: | REMOVED |
| Remove Close Date: | 1998-12-21 00:00:00 |
| Year Installed: | Not reported |
| Pipe Type: | SINGLE WALL |
| Delivery System: | SUCTION |
| Monitor Code: | 06 |
| UST Monitor Method: | SW TANK SW SUCTION PIPE W/DAILY RECONCILIATION OR WEEKLY GAUGING: TANK TEST ANNUAL (EXEMPT IF UST < 551 GAL), PIPE TEST TRIENNIALLY |

| | |
|---|---|
| UST Name: | UNDERGROUND TANK 106639 T007 |
| Last Update: | 2012-11-02 14:17:38 |
| Permit Number: | 106639 |
| Tank Type: | DOUBLE WALL |
| Additional Id: | NT2173; RT2483 |
| Capacity Gallons: | 500 |
| UST Contents: | OTHER |
| Other Content Info: | MOTOR OIL |
| Reg Status: | ACTIVE |

**ANDERSON DRILLING (Continued)** **1000218799**

| | |
|---|---|
| Remove Close Date: | Not reported |
| Year Installed: | Not reported |
| Pipe Type: | DOUBLE WALL |
| Delivery System: | SUCTION |
| Monitor Code: | 21 |
| UST Monitor Method: | DW TANK DW SUCTION AND/ OR GRAVITY PIPING WITH INTERSTITIAL MONITORS: INTERSTITIAL. |

| | |
|---|---|
| UST Name: | UNDERGROUND TANK 106639 T008 |
| Last Update: | 2012-11-02 14:17:38 |
| Permit Number: | 106639 |
| Tank Type: | DOUBLE WALL |
| Additional Id: | NT2173 MOTOR OIL |
| Capacity Gallons: | 500 |
| UST Contents: | OTHER |
| Other Content Info: | MOTOR OIL |
| Reg Status: | ACTIVE |
| Remove Close Date: | Not reported |
| Year Installed: | Not reported |
| Pipe Type: | DOUBLE WALL |
| Delivery System: | SUCTION |
| Monitor Code: | 21 |
| UST Monitor Method: | DW TANK DW SUCTION AND/ OR GRAVITY PIPING WITH INTERSTITIAL MONITORS: INTERSTITIAL. |

| | |
|---|---|
| Name: | ANDERSON DRILLING |
| Address: | 10303 CHANNEL RD |
| City,State,Zip: | LAKESIDE, CA 92040 |
| Permit Number: | 209728 |
| Business Type: | 6HK24 |
| EPA Id Number: | CAL000336723 |
| APN: | 392-110-27-00 |
| Last HMMD Inspection: | 08/24/2012 |
| Facility Telephone: | 619-443-3891 |
| Permit Status: | OPEN |
| Permit Expiration: | 01/31/2013 |
| Date Last Updated: | 11/02/2012 |
| Facility Owner: | KELLER FOUNDATIONS |
| Facility Mailing Address: | 10303 CHANNEL RD |
| Facility Mailing City: | LAKESIDE |
| Facility Mailing State: | CA |
| Facility Mailing Zip: | 92040 |
| UST Owner: | STANLEY ANDERSON |
| Handle Regulated Hazmat: | Y |
| Own Or Operate UST: | Y |
| Subject To APSA: | Not reported |
| Generate Haz Waste: | Y |
| Treat Haz Waste: | Not reported |
| Generate Medical Waste: | Not reported |

Inventory Active Permits (not SQG Medical):

| | |
|---|---|
| Permit Number: | 209728 |
| Update Date: | 11/02/2012 |
| Case Number: | 74-86-2 |
| Name: | ACETYLENE, C2H2, 99%, COMPRES SED GAS. |
| Other Information: | Not reported |
| Material Waste: | Material |

**ANDERSON DRILLING (Continued)** **1000218799**

| | |
|---|---|
| Hazardous Categories 1: | FIRE |
| Hazardous Categories 2: | PRESSURE RELEASE |
| | |
| Permit Number: | 209728 |
| Update Date: | 11/02/2012 |
| Case Number: | Not reported |
| Name: | AQUA-CLEAR - CHLORINE |
| Other Information: | Not reported |
| Material Waste: | Material |
| Hazardous Categories 1: | ACUTE |
| Hazardous Categories 2: | Not reported |
| | |
| Permit Number: | 209728 |
| Update Date: | 11/02/2012 |
| Case Number: | 7440-37-1 |
| Name: | ARGON, AR, 75%; CARBON DIOXIDE, |
| Other Information: | C02, 25%: COMPRESSED GAS MIXTURE. |
| Material Waste: | Material |
| Hazardous Categories 1: | PRESSURE RELEASE |
| Hazardous Categories 2: | ACUTE |
| | |
| Permit Number: | 209728 |
| Update Date: | 11/02/2012 |
| Case Number: | 68476346 |
| Name: | DIESEL |
| Other Information: | UNDERGROUND TANK 106639 T001 DIESEL |
| Material Waste: | Material |
| Hazardous Categories 1: | FIRE |
| Hazardous Categories 2: | ACUTE |
| | |
| Permit Number: | 209728 |
| Update Date: | 11/02/2012 |
| Case Number: | 68476-34-6 |
| Name: | DIESEL FUEL-PRESSURE WASH SYSTEM |
| Other Information: | (DSL ENGINE) |
| Material Waste: | Material |
| Hazardous Categories 1: | FIRE |
| Hazardous Categories 2: | ACUTE |
| | |
| Permit Number: | 209728 |
| Update Date: | 11/02/2012 |
| Case Number: | 107-21-1 |
| Name: | ENGINE COOLANT - TOXGUARD |
| Other Information: | Not reported |
| Material Waste: | Material |
| Hazardous Categories 1: | ACUTE |
| Hazardous Categories 2: | CHRONIC |
| | |
| Permit Number: | 209728 |
| Update Date: | 11/02/2012 |
| Case Number: | 7647-01-0 |
| Name: | HYDROGEN CHLORIDE (HCL) |
| Other Information: | MURIATIC ACID |
| Material Waste: | Material |
| Hazardous Categories 1: | PRESSURE RELEASE |
| Hazardous Categories 2: | ACUTE |

**ANDERSON DRILLING (Continued)** **1000218799**

| | |
|---|---|
| Permit Number: | 209728 |
| Update Date: | 11/02/2012 |
| Case Number: | Not reported |
| Name: | LUBRICATING OIL |
| Other Information: | Not reported |
| Material Waste: | Material |
| Hazardous Categories 1: | FIRE |
| Hazardous Categories 2: | CHRONIC |

| | |
|---|---|
| Permit Number: | 209728 |
| Update Date: | 11/02/2012 |
| Case Number: | 8002-05-9 |
| Name: | MOTOR OIL |
| Other Information: | UNDERGROUND TANK 106639 T007 MOTOR OIL |
| Material Waste: | Material |
| Hazardous Categories 1: | ACUTE |
| Hazardous Categories 2: | CHRONIC |

| | |
|---|---|
| Permit Number: | 209728 |
| Update Date: | 11/02/2012 |
| Case Number: | 8002-05-9 |
| Name: | MOTOR OIL |
| Other Information: | UNDERGROUND TANK 106639 T008 MOTOR OIL |
| Material Waste: | Material |
| Hazardous Categories 1: | ACUTE |
| Hazardous Categories 2: | CHRONIC |

| | |
|---|---|
| Permit Number: | 209728 |
| Update Date: | 11/02/2012 |
| Case Number: | 7782-44-7 |
| Name: | OXYGEN, 02, 99%, COMPRESSED GAS. |
| Other Information: | Not reported |
| Material Waste: | Material |
| Hazardous Categories 1: | FIRE |
| Hazardous Categories 2: | PRESSURE RELEASE |

| | |
|---|---|
| Permit Number: | 209728 |
| Update Date: | 11/02/2012 |
| Case Number: | 1310-58-3 |
| Name: | POTASSIUM HYDROXIDE 45% (PROTEK 100) |
| Other Information: | & 5 - GALLON PLASTIC BUCKETS |
| Material Waste: | Material |
| Hazardous Categories 1: | REACTIVE |
| Hazardous Categories 2: | ACUTE |

| | |
|---|---|
| Permit Number: | 209728 |
| Update Date: | 11/02/2012 |
| Case Number: | 8006619 |
| Name: | REGULAR UNLEADED |
| Other Information: | UNDERGROUND TANK 106639 T002 REGULAR LEADED |
| Material Waste: | Material |
| Hazardous Categories 1: | FIRE |
| Hazardous Categories 2: | ACUTE |

| | |
|---|---|
| Permit Number: | 209728 |
| Update Date: | 11/02/2012 |
| Case Number: | Not reported |

**ANDERSON DRILLING (Continued)** **1000218799**

| | |
|---|---|
| Name: | SIMPLE GREEN |
| Other Information: | Not reported |
| Material Waste: | Material |
| Hazardous Categories 1: | ACUTE |
| Hazardous Categories 2: | Not reported |
| | |
| Permit Number: | 209728 |
| Update Date: | 11/02/2012 |
| Case Number: | MIXTURE |
| Name: | VINYL RESIN POLYMER (CDP) |
| Other Information: | Not reported |
| Material Waste: | Material |
| Hazardous Categories 1: | ACUTE |
| Hazardous Categories 2: | CHRONIC |
| | |
| Permit Number: | 209728 |
| Update Date: | 11/02/2012 |
| Case Number: | Not reported |
| Name: | WASTE 221 WASTE OIL & MIXED OIL |
| Other Information: | SINGLE-WALLED BERMED-NO SMALL VEHICLE OIL CHGS |
| Material Waste: | Waste |
| Hazardous Categories 1: | Not reported |
| Hazardous Categories 2: | Not reported |
| | |
| Permit Number: | 209728 |
| Update Date: | 11/02/2012 |
| Case Number: | Not reported |
| Name: | WASTE 342 ORGANIC LIQUIDS W/METALS |
| Other Information: | ANTIFREEZE |
| Material Waste: | Waste |
| Hazardous Categories 1: | Not reported |
| Hazardous Categories 2: | Not reported |
| | |
| Permit Number: | 209728 |
| Update Date: | 11/02/2012 |
| Case Number: | Not reported |
| Name: | WASTE 444 USED BATTERIES |
| Other Information: | 3 PALLETS USED BATTERIES |
| Material Waste: | Waste |
| Hazardous Categories 1: | Not reported |
| Hazardous Categories 2: | Not reported |
| | |
| Permit Number: | 209728 |
| Update Date: | 11/02/2012 |
| Case Number: | Not reported |
| Name: | WASTE 451 DEGREASING SLUDGE |
| Other Information: | AND ABSORBENT |
| Material Waste: | Waste |
| Hazardous Categories 1: | Not reported |
| Hazardous Categories 2: | Not reported |
| | |
| Permit Number: | 209728 |
| Update Date: | 11/02/2012 |
| Case Number: | Not reported |
| Name: | WASTE 888 USED OIL FILTERS |
| Other Information: | Not reported |
| Material Waste: | Waste |

**ANDERSON DRILLING (Continued)** **1000218799**

Hazardous Categories 1: Not reported
Hazardous Categories 2: Not reported

Violations Active Permits:

Permit Number: 209728
Update Date: 11/02/2012
Inspection Date: 09/08/2008
Violation Code: 6HV1001
Violation: NO UPF PERMIT FOR HAZMATS
Violation Citation: A Unified Program Facility permit has not been obtained for hazardous materials. 68.905
Activity: ACTIVE

Permit Number: 209728
Update Date: 11/02/2012
Inspection Date: 09/08/2008
Violation Code: 6HV0131
Violation: UPF Permit NOT OBTAINED for HAZWASTE
Violation Citation: A Unified Program Facility permit has not been obtained for the generation of hazardous waste. 68.905
Activity: ACTIVE

Permit Number: 209728
Update Date: 11/02/2012
Inspection Date: 09/08/2008
Violation Code: 6HV0132
Violation: EPA ID NUMBER NOT OBTAINED/MAINTAINED
Violation Citation: Generator of hazardous waste has not obtained/maintained an EPA identification number. CCR 66262.12(a)
Activity: ACTIVE

Permit Number: 209728
Update Date: 11/02/2012
Inspection Date: 09/08/2008
Violation Code: 6HV0227
Violation: HAZWASTE TANK/CONTAINER W/O LABEL/DATE
Violation Citation: Failed to properly label/date hazardous waste container &/or tank. 66262.34(f)
Activity: ACTIVE

Permit Number: 209728
Update Date: 11/02/2012
Inspection Date: 09/08/2008
Violation Code: 6HV3106
Violation: NO OWNER/OPERATOR AGREEMENT
Violation Citation: Owner/operator agreement not available/complete/submitted to HMD. 25284(a)(3); 2620(b)
Activity: ACTIVE

Permit Number: 209728
Update Date: 11/02/2012
Inspection Date: 09/08/2008
Violation Code: 6HV1605
Violation: NO DAILY TANK INSPECTION/LOG
Violation Citation: Failed to inspect and/or document daily HW tank system inspections. 66265.195 ( c)
Activity: ACTIVE

**ANDERSON DRILLING (Continued)** **1000218799**

| | |
|---|---|
| Permit Number: | 209728 |
| Update Date: | 11/02/2012 |
| Inspection Date: | 08/29/2011 |
| Violation Code: | 6HV3115 |
| Violation: | NO 2NDARY CONTAINMT. TEST/REPAIRS |
| Violation Citation: | Secondary containment testing not completed (passed) for all components &/or repairs to secondary containment components not completed. 25284.1, 25291(a)(2); 2637 |
| Activity: | ACTIVE |
| | |
| Permit Number: | 209728 |
| Update Date: | 11/02/2012 |
| Inspection Date: | 08/29/2011 |
| Violation Code: | 6HV3263 |
| Violation: | MONITOR SYSTEM NOT ALL FUNCTIONAL |
| Violation Citation: | Monitoring system components &/or devices are not all functional. 2630, 2641(j), 2632 |
| Activity: | ACTIVE |
| | |
| Permit Number: | 209728 |
| Update Date: | 11/02/2012 |
| Inspection Date: | 08/29/2011 |
| Violation Code: | 6HV3411 |
| Violation: | LLD NOT INSTALLED/NOT FUNCTIONAL |
| Violation Citation: | DOUBLE WALLED PRESSURIZED PIPING-Including Under Dispenser Containment (UDC):Line leak detector is not installed, not functional, or not tested. 2636(f)(2), 25284.1(a)(4)(C), 2641(j) |
| Activity: | ACTIVE |
| | |
| Permit Number: | 209728 |
| Update Date: | 11/02/2012 |
| Inspection Date: | 08/29/2011 |
| Violation Code: | 6HV1013 |
| Violation: | HMBP NOT AVAILABLE FOR REVIEW |
| Violation Citation: | Copy of HMBP not onsite for inspector’s review. 25505(e) |
| Activity: | ACTIVE |
| | |
| Permit Number: | 209728 |
| Update Date: | 11/02/2012 |
| Inspection Date: | 08/29/2011 |
| Violation Code: | 6HV0216 |
| Violation: | HAZMATS WITHOUT PROPER LABELS |
| Violation Citation: | Hazardous materials have not been adequately labeled within 10 days & are now declared hazardous waste. HSC 25124(b)(3)(A) & 66262.34(f) |
| Activity: | ACTIVE |
| | |
| Permit Number: | 209728 |
| Update Date: | 11/02/2012 |
| Inspection Date: | 08/29/2011 |
| Violation Code: | 6HV0218 |
| Violation: | FILTERS:FUEL/OIL NOT LABELED OR CLOSED |
| Violation Citation: | Failed to label &/or close drained used oil filters &/or used fuel filters. 25250.22 and 66266.130( c)(3) |
| Activity: | ACTIVE |
| | |
| Permit Number: | 209728 |
| Update Date: | 11/02/2012 |

**ANDERSON DRILLING (Continued)** **1000218799**

| | |
|---|---|
| Inspection Date: | 08/29/2011 |
| Violation Code: | 6HV0227 |
| Violation: | HAZWASTE TANK/CONTAINER W/O LABEL/DATE |
| Violation Citation: | Failed to properly label/date hazardous waste container &/or tank. 66262.34(f) |
| Activity: | ACTIVE |
| | |
| Permit Number: | 209728 |
| Update Date: | 11/02/2012 |
| Inspection Date: | 08/29/2011 |
| Violation Code: | 6HV0228 |
| Violation: | CONTAINER NOT KEPT CLOSED |
| Violation Citation: | Failed to keep container closed. CFR 265.173 |
| Activity: | ACTIVE |
| | |
| Permit Number: | 209728 |
| Update Date: | 11/02/2012 |
| Inspection Date: | 08/29/2011 |
| Violation Code: | 6HV0232 |
| Violation: | HW CONTAINER IN POOR CONDITION |
| Violation Citation: | Waste accumulated in a container in poor condition. CFR 265.171 |
| Activity: | ACTIVE |
| | |
| Permit Number: | 209728 |
| Update Date: | 11/02/2012 |
| Inspection Date: | 09/08/2009 |
| Violation Code: | 6HV3261 |
| Violation: | DISPENSER CONTAINMENT NOT DRY |
| Violation Citation: | Dispenser containment not free of liquid. 2631(d)(4) |
| Activity: | ACTIVE |
| | |
| Permit Number: | 209728 |
| Update Date: | 11/02/2012 |
| Inspection Date: | 09/08/2009 |
| Violation Code: | 6HV3263 |
| Violation: | MONITOR SYSTEM NOT ALL FUNCTIONAL |
| Violation Citation: | Monitoring system components &/or devices are not all functional. 2630, 2641(j), 2632 |
| Activity: | ACTIVE |
| | |
| Permit Number: | 209728 |
| Update Date: | 11/02/2012 |
| Inspection Date: | 09/08/2009 |
| Violation Code: | 6HV3263 |
| Violation: | MONITOR SYSTEM NOT ALL FUNCTIONAL |
| Violation Citation: | Monitoring system components &/or devices are not all functional. 2630, 2641(j), 2632 |
| Activity: | ACTIVE |
| | |
| Permit Number: | 209728 |
| Update Date: | 11/02/2012 |
| Inspection Date: | 09/15/2010 |
| Violation Code: | 6HV3267 |
| Violation: | DISP. CONTAINMENT NOT ADEQ. MONITORED |
| Violation Citation: | Dispenser containment not adequately monitored. 2636(f)(1) or (f)(5)(A) |
| Activity: | ACTIVE |

**ANDERSON DRILLING (Continued)** **1000218799**

| | |
|---|---|
| Permit Number: | 209728 |
| Update Date: | 11/02/2012 |
| Inspection Date: | 09/15/2010 |
| Violation Code: | 6HV3263 |
| Violation: | MONITOR SYSTEM NOT ALL FUNCTIONAL |
| Violation Citation: | Monitoring system components &/or devices are not all functional. 2630, 2641(j), 2632 |
| Activity: | ACTIVE |

| | |
|---|---|
| Permit Number: | 209728 |
| Update Date: | 11/02/2012 |
| Inspection Date: | 08/24/2012 |
| Violation Code: | 6HV3411 |
| Violation: | LLD NOT INSTALLED/NOT FUNCTIONAL |
| Violation Citation: | DOUBLE WALLED PRESSURIZED PIPING-Including Under Dispenser Containment (UDC):Line leak detector is not installed, not functional, or not tested. 2636(f)(2), 25284.1(a)(4)(C), 2641(j) |
| Activity: | ACTIVE |

UST:

| | |
|---|---|
| UST Name: | UNDERGROUND TANK 106639 T001 |
| Last Update: | 2012-11-02 14:17:38 |
| Permit Number: | 209728 |
| Tank Type: | SINGLE WALL |
| Additional Id: | RT1228; RT2483, RT3826 |
| Capacity Gallons: | 10000 |
| UST Contents: | DIESEL |
| Other Content Info: | DIESEL |
| Reg Status: | ACTIVE |
| Remove Close Date: | Not reported |
| Year Installed: | Not reported |
| Pipe Type: | DOUBLE WALL |
| Delivery System: | PRESSURE |
| Monitor Code: | 15 |
| UST Monitor Method: | SW TANK DW PRESSURE PIPE W/ SHUTOFF AND ALARM ON LLD AND CERTIFIED ATG: IN-TANK TEST MONTHLY |

| | |
|---|---|
| UST Name: | UNDERGROUND TANK 106639 T002 |
| Last Update: | 2012-11-02 14:17:38 |
| Permit Number: | 209728 |
| Tank Type: | SINGLE WALL |
| Additional Id: | RT1228; RT2483 |
| Capacity Gallons: | 10000 |
| UST Contents: | REGULAR UNLEADED |
| Other Content Info: | REGULAR UNLEADED |
| Reg Status: | ACTIVE |
| Remove Close Date: | Not reported |
| Year Installed: | Not reported |
| Pipe Type: | DOUBLE WALL |
| Delivery System: | PRESSURE |
| Monitor Code: | 15 |
| UST Monitor Method: | SW TANK DW PRESSURE PIPE W/ SHUTOFF AND ALARM ON LLD AND CERTIFIED ATG: IN-TANK TEST MONTHLY |

| | |
|---|---|
| UST Name: | UNDERGROUND TANK 106639 T003 |
| Last Update: | 2012-11-02 14:17:38 |
| Permit Number: | 209728 |

**ANDERSON DRILLING (Continued)** **1000218799**

| | |
|---|---|
| Tank Type: | SINGLE WALL |
| Additional Id: | 03, RT5490 |
| Capacity Gallons: | 550 |
| UST Contents: | Not reported |
| Other Content Info: | AUTO TRANSMISSION FLUID |
| Reg Status: | REMOVED |
| Remove Close Date: | 1998-12-21 00:00:00 |
| Year Installed: | Not reported |
| Pipe Type: | SINGLE WALL |
| Delivery System: | SUCTION |
| Monitor Code: | 06 |
| UST Monitor Method: | SW TANK SW SUCTION PIPE W/DAILY RECONCILIATION OR WEEKLY GAUGING: TANK TEST ANNUAL (EXEMPT IF UST < 551 GAL), PIPE TEST TRIENNIALLY |

| | |
|---|---|
| UST Name: | UNDERGROUND TANK 106639 T004 |
| Last Update: | 2012-11-02 14:17:38 |
| Permit Number: | 209728 |
| Tank Type: | SINGLE WALL |
| Additional Id: | 04 MOTOR OIL 90 WT. RT 5490 |
| Capacity Gallons: | 550 |
| UST Contents: | Not reported |
| Other Content Info: | MOTOR OIL |
| Reg Status: | REMOVED |
| Remove Close Date: | 1998-12-21 00:00:00 |
| Year Installed: | Not reported |
| Pipe Type: | SINGLE WALL |
| Delivery System: | SUCTION |
| Monitor Code: | 06 |
| UST Monitor Method: | SW TANK SW SUCTION PIPE W/DAILY RECONCILIATION OR WEEKLY GAUGING: TANK TEST ANNUAL (EXEMPT IF UST < 551 GAL), PIPE TEST TRIENNIALLY |

| | |
|---|---|
| UST Name: | UNDERGROUND TANK 106639 T005 |
| Last Update: | 2012-11-02 14:17:38 |
| Permit Number: | 209728 |
| Tank Type: | SINGLE WALL |
| Additional Id: | 05 |
| Capacity Gallons: | 550 |
| UST Contents: | Not reported |
| Other Content Info: | MOTOR OIL |
| Reg Status: | REMOVED |
| Remove Close Date: | 1998-12-21 00:00:00 |
| Year Installed: | Not reported |
| Pipe Type: | SINGLE WALL |
| Delivery System: | SUCTION |
| Monitor Code: | 06 |
| UST Monitor Method: | SW TANK SW SUCTION PIPE W/DAILY RECONCILIATION OR WEEKLY GAUGING: TANK TEST ANNUAL (EXEMPT IF UST < 551 GAL), PIPE TEST TRIENNIALLY |

| | |
|---|---|
| UST Name: | UNDERGROUND TANK 106639 T006 |
| Last Update: | 2012-11-02 14:17:38 |
| Permit Number: | 209728 |
| Tank Type: | SINGLE WALL |
| Additional Id: | 06 |
| Capacity Gallons: | 550 |
| UST Contents: | Not reported |
| Other Content Info: | WASTE OIL |
| Reg Status: | REMOVED |

**ANDERSON DRILLING (Continued)** **1000218799**

| | |
|---|---|
| Remove Close Date: | 1998-12-21 00:00:00 |
| Year Installed: | Not reported |
| Pipe Type: | SINGLE WALL |
| Delivery System: | SUCTION |
| Monitor Code: | 06 |
| UST Monitor Method: | SW TANK SW SUCTION PIPE W/DAILY RECONCILIATION OR WEEKLY GAUGING: TANK TEST ANNUAL (EXEMPT IF UST < 551 GAL), PIPE TEST TRIENNIALLY |
| | |
| UST Name: | UNDERGROUND TANK 106639 T007 |
| Last Update: | 2012-11-02 14:17:38 |
| Permit Number: | 209728 |
| Tank Type: | DOUBLE WALL |
| Additional Id: | NT2173; RT2483 |
| Capacity Gallons: | 500 |
| UST Contents: | OTHER |
| Other Content Info: | MOTOR OIL |
| Reg Status: | ACTIVE |
| Remove Close Date: | Not reported |
| Year Installed: | Not reported |
| Pipe Type: | DOUBLE WALL |
| Delivery System: | SUCTION |
| Monitor Code: | 21 |
| UST Monitor Method: | DW TANK DW SUCTION AND/ OR GRAVITY PIPING WITH INTERSTITIAL MONITORS: INTERSTITIAL. |
| | |
| UST Name: | UNDERGROUND TANK 106639 T008 |
| Last Update: | 2012-11-02 14:17:38 |
| Permit Number: | 209728 |
| Tank Type: | DOUBLE WALL |
| Additional Id: | NT2173 MOTOR OIL |
| Capacity Gallons: | 500 |
| UST Contents: | OTHER |
| Other Content Info: | MOTOR OIL |
| Reg Status: | ACTIVE |
| Remove Close Date: | Not reported |
| Year Installed: | Not reported |
| Pipe Type: | DOUBLE WALL |
| Delivery System: | SUCTION |
| Monitor Code: | 21 |
| UST Monitor Method: | DW TANK DW SUCTION AND/ OR GRAVITY PIPING WITH INTERSTITIAL MONITORS: INTERSTITIAL. |
| | |
| Name: | ANDERSON DRILLING |
| Address: | 10303 CHANNEL RD |
| City,State,Zip: | LAKESIDE, CA 92040 |
| Permit Number: | 209728 |
| Business Type: | 6HK24 |
| EPA Id Number: | CAL000336723 |
| APN: | 392-110-27-00 |
| Last HMMD Inspection: | 08/24/2012 |
| Facility Telephone: | 619-443-3891 |
| Permit Status: | OPEN |
| Permit Expiration: | 01/31/2013 |
| Date Last Updated: | 11/02/2012 |
| Facility Owner: | KELLER FOUNDATIONS |
| Facility Mailing Address: | 10303 CHANNEL RD |

**ANDERSON DRILLING (Continued)** **1000218799**

| | |
|---|---|
| Facility Mailing City: | LAKESIDE |
| Facility Mailing State: | CA |
| Facility Mailing Zip: | 92040 |
| UST Owner: | STANLEY ANDERSON |
| Handle Regulated Hazmat: | Y |
| Own Or Operate UST: | Y |
| Subject To APSA: | Not reported |
| Generate Haz Waste: | Y |
| Treat Haz Waste: | Not reported |
| Generate Medical Waste: | Not reported |

Inventory Active Permits (not SQG Medical):

| | |
|---|---|
| Permit Number: | 209728 |
| Update Date: | 11/02/2012 |
| Case Number: | 74-86-2 |
| Name: | ACETYLENE, C2H2, 99%, COMPRES SED GAS. |
| Other Information: | Not reported |
| Material Waste: | Material |
| Hazardous Categories 1: | FIRE |
| Hazardous Categories 2: | PRESSURE RELEASE |

| | |
|---|---|
| Permit Number: | 209728 |
| Update Date: | 11/02/2012 |
| Case Number: | Not reported |
| Name: | AQUA-CLEAR - CHLORINE |
| Other Information: | Not reported |
| Material Waste: | Material |
| Hazardous Categories 1: | ACUTE |
| Hazardous Categories 2: | Not reported |

| | |
|---|---|
| Permit Number: | 209728 |
| Update Date: | 11/02/2012 |
| Case Number: | 7440-37-1 |
| Name: | ARGON, AR, 75%; CARBON DIOXIDE, |
| Other Information: | C02, 25%: COMPRESSED GAS MIXTURE. |
| Material Waste: | Material |
| Hazardous Categories 1: | PRESSURE RELEASE |
| Hazardous Categories 2: | ACUTE |

| | |
|---|---|
| Permit Number: | 209728 |
| Update Date: | 11/02/2012 |
| Case Number: | 68476346 |
| Name: | DIESEL |
| Other Information: | UNDERGROUND TANK 106639 T001 DIESEL |
| Material Waste: | Material |
| Hazardous Categories 1: | FIRE |
| Hazardous Categories 2: | ACUTE |

| | |
|---|---|
| Permit Number: | 209728 |
| Update Date: | 11/02/2012 |
| Case Number: | 68476-34-6 |
| Name: | DIESEL FUEL-PRESSURE WASH SYSTEM |
| Other Information: | (DSL ENGINE) |
| Material Waste: | Material |
| Hazardous Categories 1: | FIRE |
| Hazardous Categories 2: | ACUTE |

| | |
|---|---|
| Permit Number: | 209728 |

**ANDERSON DRILLING (Continued)** **1000218799**

| | |
|---|---|
| Update Date: | 11/02/2012 |
| Case Number: | 107-21-1 |
| Name: | ENGINE COOLANT - TOXGUARD |
| Other Information: | Not reported |
| Material Waste: | Material |
| Hazardous Categories 1: | ACUTE |
| Hazardous Categories 2: | CHRONIC |
| | |
| Permit Number: | 209728 |
| Update Date: | 11/02/2012 |
| Case Number: | 7647-01-0 |
| Name: | HYDROGEN CHLORIDE (HCL) |
| Other Information: | MURIATIC ACID |
| Material Waste: | Material |
| Hazardous Categories 1: | PRESSURE RELEASE |
| Hazardous Categories 2: | ACUTE |
| | |
| Permit Number: | 209728 |
| Update Date: | 11/02/2012 |
| Case Number: | Not reported |
| Name: | LUBRICATING OIL |
| Other Information: | Not reported |
| Material Waste: | Material |
| Hazardous Categories 1: | FIRE |
| Hazardous Categories 2: | CHRONIC |
| | |
| Permit Number: | 209728 |
| Update Date: | 11/02/2012 |
| Case Number: | 8002-05-9 |
| Name: | MOTOR OIL |
| Other Information: | UNDERGROUND TANK 106639 T007 MOTOR OIL |
| Material Waste: | Material |
| Hazardous Categories 1: | ACUTE |
| Hazardous Categories 2: | CHRONIC |
| | |
| Permit Number: | 209728 |
| Update Date: | 11/02/2012 |
| Case Number: | 8002-05-9 |
| Name: | MOTOR OIL |
| Other Information: | UNDERGROUND TANK 106639 T008 MOTOR OIL |
| Material Waste: | Material |
| Hazardous Categories 1: | ACUTE |
| Hazardous Categories 2: | CHRONIC |
| | |
| Permit Number: | 209728 |
| Update Date: | 11/02/2012 |
| Case Number: | 7782-44-7 |
| Name: | OXYGEN, 02, 99%, COMPRESSED GAS. |
| Other Information: | Not reported |
| Material Waste: | Material |
| Hazardous Categories 1: | FIRE |
| Hazardous Categories 2: | PRESSURE RELEASE |
| | |
| Permit Number: | 209728 |
| Update Date: | 11/02/2012 |
| Case Number: | 1310-58-3 |
| Name: | POTASSIUM HYDROXIDE 45% (PROTEK 100) |

**ANDERSON DRILLING (Continued)** **1000218799**

| | |
|---|---|
| Other Information: | & 5 - GALLON PLASTIC BUCKETS |
| Material Waste: | Material |
| Hazardous Categories 1: | REACTIVE |
| Hazardous Categories 2: | ACUTE |
| | |
| Permit Number: | 209728 |
| Update Date: | 11/02/2012 |
| Case Number: | 8006619 |
| Name: | REGULAR UNLEADED |
| Other Information: | UNDERGROUND TANK 106639 T002 REGULAR LEADED |
| Material Waste: | Material |
| Hazardous Categories 1: | FIRE |
| Hazardous Categories 2: | ACUTE |
| | |
| Permit Number: | 209728 |
| Update Date: | 11/02/2012 |
| Case Number: | Not reported |
| Name: | SIMPLE GREEN |
| Other Information: | Not reported |
| Material Waste: | Material |
| Hazardous Categories 1: | ACUTE |
| Hazardous Categories 2: | Not reported |
| | |
| Permit Number: | 209728 |
| Update Date: | 11/02/2012 |
| Case Number: | MIXTURE |
| Name: | VINYL RESIN POLYMER (CDP) |
| Other Information: | Not reported |
| Material Waste: | Material |
| Hazardous Categories 1: | ACUTE |
| Hazardous Categories 2: | CHRONIC |
| | |
| Permit Number: | 209728 |
| Update Date: | 11/02/2012 |
| Case Number: | Not reported |
| Name: | WASTE 221 WASTE OIL & MIXED OIL |
| Other Information: | SINGLE-WALLED BERMED-NO SMALL VEHICLE OIL CHGS |
| Material Waste: | Waste |
| Hazardous Categories 1: | Not reported |
| Hazardous Categories 2: | Not reported |
| | |
| Permit Number: | 209728 |
| Update Date: | 11/02/2012 |
| Case Number: | Not reported |
| Name: | WASTE 342 ORGANIC LIQUIDS W/METALS |
| Other Information: | ANTIFREEZE |
| Material Waste: | Waste |
| Hazardous Categories 1: | Not reported |
| Hazardous Categories 2: | Not reported |
| | |
| Permit Number: | 209728 |
| Update Date: | 11/02/2012 |
| Case Number: | Not reported |
| Name: | WASTE 444 USED BATTERIES |
| Other Information: | 3 PALLETS USED BATTERIES |
| Material Waste: | Waste |
| Hazardous Categories 1: | Not reported |

**ANDERSON DRILLING (Continued)** **1000218799**

Hazardous Categories 2: Not reported

Permit Number: 209728
Update Date: 11/02/2012
Case Number: Not reported
Name: WASTE 451 DEGREASING SLUDGE
Other Information: AND ABSORBENT
Material Waste: Waste
Hazardous Categories 1: Not reported
Hazardous Categories 2: Not reported

Permit Number: 209728
Update Date: 11/02/2012
Case Number: Not reported
Name: WASTE 888 USED OIL FILTERS
Other Information: Not reported
Material Waste: Waste
Hazardous Categories 1: Not reported
Hazardous Categories 2: Not reported

Violations Active Permits:

Permit Number: 209728
Update Date: 11/02/2012
Inspection Date: 09/08/2008
Violation Code: 6HV1001
Violation: NO UPF PERMIT FOR HAZMATS
Violation Citation: A Unified Program Facility permit has not been obtained for hazardous materials. 68.905
Activity: ACTIVE

Permit Number: 209728
Update Date: 11/02/2012
Inspection Date: 09/08/2008
Violation Code: 6HV0131
Violation: UPF Permit NOT OBTAINED for HAZWASTE
Violation Citation: A Unified Program Facility permit has not been obtained for the generation of hazardous waste. 68.905
Activity: ACTIVE

Permit Number: 209728
Update Date: 11/02/2012
Inspection Date: 09/08/2008
Violation Code: 6HV0132
Violation: EPA ID NUMBER NOT OBTAINED/MAINTAINED
Violation Citation: Generator of hazardous waste has not obtained/maintained an EPA identification number. CCR 66262.12(a)
Activity: ACTIVE

Permit Number: 209728
Update Date: 11/02/2012
Inspection Date: 09/08/2008
Violation Code: 6HV0227
Violation: HAZWASTE TANK/CONTAINER W/O LABEL/DATE
Violation Citation: Failed to properly label/date hazardous waste container &/or tank. 66262.34(f)
Activity: ACTIVE

**ANDERSON DRILLING (Continued)** **1000218799**

| | |
|---|---|
| Permit Number: | 209728 |
| Update Date: | 11/02/2012 |
| Inspection Date: | 09/08/2008 |
| Violation Code: | 6HV3106 |
| Violation: | NO OWNER/OPERATOR AGREEMENT |
| Violation Citation: | Owner/operator agreement not available/complete/submitted to HMD. 25284(a)(3); 2620(b) |
| Activity: | ACTIVE |
| Permit Number: | 209728 |
| Update Date: | 11/02/2012 |
| Inspection Date: | 09/08/2008 |
| Violation Code: | 6HV1605 |
| Violation: | NO DAILY TANK INSPECTION/LOG |
| Violation Citation: | Failed to inspect and/or document daily HW tank system inspections. 66265.195 ( c) |
| Activity: | ACTIVE |
| Permit Number: | 209728 |
| Update Date: | 11/02/2012 |
| Inspection Date: | 08/29/2011 |
| Violation Code: | 6HV3115 |
| Violation: | NO 2NDARY CONTAINMT. TEST/REPAIRS |
| Violation Citation: | Secondary containment testing not completed (passed) for all components &/or repairs to secondary containment components not completed. 25284.1, 25291(a)(2); 2637 |
| Activity: | ACTIVE |
| Permit Number: | 209728 |
| Update Date: | 11/02/2012 |
| Inspection Date: | 08/29/2011 |
| Violation Code: | 6HV3263 |
| Violation: | MONITOR SYSTEM NOT ALL FUNCTIONAL |
| Violation Citation: | Monitoring system components &/or devices are not all functional. 2630, 2641(j), 2632 |
| Activity: | ACTIVE |
| Permit Number: | 209728 |
| Update Date: | 11/02/2012 |
| Inspection Date: | 08/29/2011 |
| Violation Code: | 6HV3411 |
| Violation: | LLD NOT INSTALLED/NOT FUNCTIONAL |
| Violation Citation: | DOUBLE WALLED PRESSURIZED PIPING-Including Under Dispenser Containment (UDC):Line leak detector is not installed, not functional, or not tested. 2636(f)(2), 25284.1(a)(4)(C), 2641(j) |
| Activity: | ACTIVE |
| Permit Number: | 209728 |
| Update Date: | 11/02/2012 |
| Inspection Date: | 08/29/2011 |
| Violation Code: | 6HV1013 |
| Violation: | HMBP NOT AVAILABLE FOR REVIEW |
| Violation Citation: | Copy of HMBP not onsite for inspector’s review. 25505(e) |
| Activity: | ACTIVE |
| Permit Number: | 209728 |
| Update Date: | 11/02/2012 |

**ANDERSON DRILLING (Continued)** **1000218799**

| | |
|---|---|
| Inspection Date: | 08/29/2011 |
| Violation Code: | 6HV0216 |
| Violation: | HAZMATS WITHOUT PROPER LABELS |
| Violation Citation: | Hazardous materials have not been adequately labeled within 10 days & are now declared hazardous waste. HSC 25124(b)(3)(A) & 66262.34(f) |
| Activity: | ACTIVE |
| | |
| Permit Number: | 209728 |
| Update Date: | 11/02/2012 |
| Inspection Date: | 08/29/2011 |
| Violation Code: | 6HV0218 |
| Violation: | FILTERS:FUEL/OIL NOT LABELED OR CLOSED |
| Violation Citation: | Failed to label &/or close drained used oil filters &/or used fuel filters. 25250.22 and 66266.130( c)(3) |
| Activity: | ACTIVE |
| | |
| Permit Number: | 209728 |
| Update Date: | 11/02/2012 |
| Inspection Date: | 08/29/2011 |
| Violation Code: | 6HV0227 |
| Violation: | HAZWASTE TANK/CONTAINER W/O LABEL/DATE |
| Violation Citation: | Failed to properly label/date hazardous waste container &/or tank. 66262.34(f) |
| Activity: | ACTIVE |
| | |
| Permit Number: | 209728 |
| Update Date: | 11/02/2012 |
| Inspection Date: | 08/29/2011 |
| Violation Code: | 6HV0228 |
| Violation: | CONTAINER NOT KEPT CLOSED |
| Violation Citation: | Failed to keep container closed. CFR 265.173 |
| Activity: | ACTIVE |
| | |
| Permit Number: | 209728 |
| Update Date: | 11/02/2012 |
| Inspection Date: | 08/29/2011 |
| Violation Code: | 6HV0232 |
| Violation: | HW CONTAINER IN POOR CONDITION |
| Violation Citation: | Waste accumulated in a container in poor condition. CFR 265.171 |
| Activity: | ACTIVE |
| | |
| Permit Number: | 209728 |
| Update Date: | 11/02/2012 |
| Inspection Date: | 09/08/2009 |
| Violation Code: | 6HV3261 |
| Violation: | DISPENSER CONTAINMENT NOT DRY |
| Violation Citation: | Dispenser containment not free of liquid. 2631(d)(4) |
| Activity: | ACTIVE |
| | |
| Permit Number: | 209728 |
| Update Date: | 11/02/2012 |
| Inspection Date: | 09/08/2009 |
| Violation Code: | 6HV3263 |
| Violation: | MONITOR SYSTEM NOT ALL FUNCTIONAL |
| Violation Citation: | Monitoring system components &/or devices are not all functional. 2630, 2641(j), 2632 |
| Activity: | ACTIVE |

**ANDERSON DRILLING (Continued)** **1000218799**

Permit Number: 209728
Update Date: 11/02/2012
Inspection Date: 09/08/2009
Violation Code: 6HV3263
Violation: MONITOR SYSTEM NOT ALL FUNCTIONAL
Violation Citation: Monitoring system components &/or devices are not all functional. 2630, 2641(j), 2632
Activity: ACTIVE

Permit Number: 209728
Update Date: 11/02/2012
Inspection Date: 09/15/2010
Violation Code: 6HV3267
Violation: DISP. CONTAINMENT NOT ADEQ. MONITORED
Violation Citation: Dispenser containment not adequately monitored. 2636(f)(1) or (f)(5)(A)
Activity: ACTIVE

Permit Number: 209728
Update Date: 11/02/2012
Inspection Date: 09/15/2010
Violation Code: 6HV3263
Violation: MONITOR SYSTEM NOT ALL FUNCTIONAL
Violation Citation: Monitoring system components &/or devices are not all functional. 2630, 2641(j), 2632
Activity: ACTIVE

Permit Number: 209728
Update Date: 11/02/2012
Inspection Date: 08/24/2012
Violation Code: 6HV3411
Violation: LLD NOT INSTALLED/NOT FUNCTIONAL
Violation Citation: DOUBLE WALLED PRESSURIZED PIPING-Including Under Dispenser Containment (UDC):Line leak detector is not installed, not functional, or not tested. 2636(f)(2), 25284.1(a)(4)(C), 2641(j)
Activity: ACTIVE

UST:
UST Name: UNDERGROUND TANK 106639 T001
Last Update: 2012-11-02 14:17:38
Permit Number: 209728
Tank Type: SINGLE WALL
Additional Id: RT1228; RT2483, RT3826
Capacity Gallons: 10000
UST Contents: DIESEL
Other Content Info: DIESEL
Reg Status: ACTIVE
Remove Close Date: Not reported
Year Installed: Not reported
Pipe Type: DOUBLE WALL
Delivery System: PRESSURE
Monitor Code: 15
UST Monitor Method: SW TANK DW PRESSURE PIPE W/ SHUTOFF AND ALARM ON LLD AND CERTIFIED ATG: IN-TANK TEST MONTHLY

UST Name: UNDERGROUND TANK 106639 T002
Last Update: 2012-11-02 14:17:38

**ANDERSON DRILLING (Continued)** **1000218799**

| | |
|---|---|
| Permit Number: | 209728 |
| Tank Type: | SINGLE WALL |
| Additional Id: | RT1228; RT2483 |
| Capacity Gallons: | 10000 |
| UST Contents: | REGULAR UNLEADED |
| Other Content Info: | REGULAR UNLEADED |
| Reg Status: | ACTIVE |
| Remove Close Date: | Not reported |
| Year Installed: | Not reported |
| Pipe Type: | DOUBLE WALL |
| Delivery System: | PRESSURE |
| Monitor Code: | 15 |
| UST Monitor Method: | SW TANK DW PRESSURE PIPE W/ SHUTOFF AND ALARM ON LLD AND CERTIFIED ATG: IN-TANK TEST MONTHLY |
| | |
| UST Name: | UNDERGROUND TANK 106639 T003 |
| Last Update: | 2012-11-02 14:17:38 |
| Permit Number: | 209728 |
| Tank Type: | SINGLE WALL |
| Additional Id: | 03, RT5490 |
| Capacity Gallons: | 550 |
| UST Contents: | Not reported |
| Other Content Info: | AUTO TRANSMISSION FLUID |
| Reg Status: | REMOVED |
| Remove Close Date: | 1998-12-21 00:00:00 |
| Year Installed: | Not reported |
| Pipe Type: | SINGLE WALL |
| Delivery System: | SUCTION |
| Monitor Code: | 06 |
| UST Monitor Method: | SW TANK SW SUCTION PIPE W/DAILY RECONCILIATION OR WEEKLY GAUGING: TANK TEST ANNUAL (EXEMPT IF UST < 551 GAL), PIPE TEST TRIENNIALLY |
| | |
| UST Name: | UNDERGROUND TANK 106639 T004 |
| Last Update: | 2012-11-02 14:17:38 |
| Permit Number: | 209728 |
| Tank Type: | SINGLE WALL |
| Additional Id: | 04 MOTOR OIL 90 WT. RT 5490 |
| Capacity Gallons: | 550 |
| UST Contents: | Not reported |
| Other Content Info: | MOTOR OIL |
| Reg Status: | REMOVED |
| Remove Close Date: | 1998-12-21 00:00:00 |
| Year Installed: | Not reported |
| Pipe Type: | SINGLE WALL |
| Delivery System: | SUCTION |
| Monitor Code: | 06 |
| UST Monitor Method: | SW TANK SW SUCTION PIPE W/DAILY RECONCILIATION OR WEEKLY GAUGING: TANK TEST ANNUAL (EXEMPT IF UST < 551 GAL), PIPE TEST TRIENNIALLY |
| | |
| UST Name: | UNDERGROUND TANK 106639 T005 |
| Last Update: | 2012-11-02 14:17:38 |
| Permit Number: | 209728 |
| Tank Type: | SINGLE WALL |
| Additional Id: | 05 |
| Capacity Gallons: | 550 |
| UST Contents: | Not reported |
| Other Content Info: | MOTOR OIL |

**ANDERSON DRILLING (Continued)** **1000218799**

| | |
|---|---|
| Reg Status: | REMOVED |
| Remove Close Date: | 1998-12-21 00:00:00 |
| Year Installed: | Not reported |
| Pipe Type: | SINGLE WALL |
| Delivery System: | SUCTION |
| Monitor Code: | 06 |
| UST Monitor Method: | SW TANK SW SUCTION PIPE W/DAILY RECONCILIATION OR WEEKLY GAUGING: TANK TEST ANNUAL (EXEMPT IF UST < 551 GAL), PIPE TEST TRIENNIALLY |
| | |
| UST Name: | UNDERGROUND TANK 106639 T006 |
| Last Update: | 2012-11-02 14:17:38 |
| Permit Number: | 209728 |
| Tank Type: | SINGLE WALL |
| Additional Id: | 06 |
| Capacity Gallons: | 550 |
| UST Contents: | Not reported |
| Other Content Info: | WASTE OIL |
| Reg Status: | REMOVED |
| Remove Close Date: | 1998-12-21 00:00:00 |
| Year Installed: | Not reported |
| Pipe Type: | SINGLE WALL |
| Delivery System: | SUCTION |
| Monitor Code: | 06 |
| UST Monitor Method: | SW TANK SW SUCTION PIPE W/DAILY RECONCILIATION OR WEEKLY GAUGING: TANK TEST ANNUAL (EXEMPT IF UST < 551 GAL), PIPE TEST TRIENNIALLY |
| | |
| UST Name: | UNDERGROUND TANK 106639 T007 |
| Last Update: | 2012-11-02 14:17:38 |
| Permit Number: | 209728 |
| Tank Type: | DOUBLE WALL |
| Additional Id: | NT2173; RT2483 |
| Capacity Gallons: | 500 |
| UST Contents: | OTHER |
| Other Content Info: | MOTOR OIL |
| Reg Status: | ACTIVE |
| Remove Close Date: | Not reported |
| Year Installed: | Not reported |
| Pipe Type: | DOUBLE WALL |
| Delivery System: | SUCTION |
| Monitor Code: | 21 |
| UST Monitor Method: | DW TANK DW SUCTION AND/ OR GRAVITY PIPING WITH INTERSTITIAL MONITORS: INTERSTITIAL. |
| | |
| UST Name: | UNDERGROUND TANK 106639 T008 |
| Last Update: | 2012-11-02 14:17:38 |
| Permit Number: | 209728 |
| Tank Type: | DOUBLE WALL |
| Additional Id: | NT2173 MOTOR OIL |
| Capacity Gallons: | 500 |
| UST Contents: | OTHER |
| Other Content Info: | MOTOR OIL |
| Reg Status: | ACTIVE |
| Remove Close Date: | Not reported |
| Year Installed: | Not reported |
| Pipe Type: | DOUBLE WALL |
| Delivery System: | SUCTION |
| Monitor Code: | 21 |

**ANDERSON DRILLING (Continued)** **1000218799**

UST Monitor Method: DW TANK DW SUCTION AND/ OR GRAVITY PIPING WITH INTERSTITIAL MONITORS: INTERSTITIAL.

Name: ANDERSON DRILLING
Address: 10303 CHANNEL RD
City,State,Zip: LAKESIDE, CA 92040
Permit Number: 209728
Business Type: 6HK24
EPA Id Number: CAL000336723
APN: 392-110-27-00
Last HMMD Inspection: 08/24/2012
Facility Telephone: 619-443-3891
Permit Status: OPEN
Permit Expiration: 01/31/2013
Date Last Updated: 11/02/2012
Facility Owner: KELLER FOUNDATIONS
Facility Mailing Address: 10303 CHANNEL RD
Facility Mailing City: LAKESIDE
Facility Mailing State: CA
Facility Mailing Zip: 92040
UST Owner: STANLEY ANDERSON
Handle Regulated Hazmat: Y
Own Or Operate UST: Y
Subject To APSA: Not reported
Generate Haz Waste: Y
Treat Haz Waste: Not reported
Generate Medical Waste: Not reported

Inventory Active Permits (not SQG Medical):
Permit Number: 209728
Update Date: 11/02/2012
Case Number: 74-86-2
Name: ACETYLENE, C2H2, 99%, COMPRES SED GAS.
Other Information: Not reported
Material Waste: Material
Hazardous Categories 1: FIRE
Hazardous Categories 2: PRESSURE RELEASE

Permit Number: 209728
Update Date: 11/02/2012
Case Number: Not reported
Name: AQUA-CLEAR - CHLORINE
Other Information: Not reported
Material Waste: Material
Hazardous Categories 1: ACUTE
Hazardous Categories 2: Not reported

Permit Number: 209728
Update Date: 11/02/2012
Case Number: 7440-37-1
Name: ARGON, AR, 75%; CARBON DIOXIDE,
Other Information: C02, 25%: COMPRESSED GAS MIXTURE.
Material Waste: Material
Hazardous Categories 1: PRESSURE RELEASE
Hazardous Categories 2: ACUTE

Permit Number: 209728

**ANDERSON DRILLING (Continued)** **1000218799**

| | |
|---|---|
| Update Date: | 11/02/2012 |
| Case Number: | 68476346 |
| Name: | DIESEL |
| Other Information: | UNDERGROUND TANK 106639 T001 DIESEL |
| Material Waste: | Material |
| Hazardous Categories 1: | FIRE |
| Hazardous Categories 2: | ACUTE |
| | |
| Permit Number: | 209728 |
| Update Date: | 11/02/2012 |
| Case Number: | 68476-34-6 |
| Name: | DIESEL FUEL-PRESSURE WASH SYSTEM |
| Other Information: | (DSL ENGINE) |
| Material Waste: | Material |
| Hazardous Categories 1: | FIRE |
| Hazardous Categories 2: | ACUTE |
| | |
| Permit Number: | 209728 |
| Update Date: | 11/02/2012 |
| Case Number: | 107-21-1 |
| Name: | ENGINE COOLANT - TOXGUARD |
| Other Information: | Not reported |
| Material Waste: | Material |
| Hazardous Categories 1: | ACUTE |
| Hazardous Categories 2: | CHRONIC |
| | |
| Permit Number: | 209728 |
| Update Date: | 11/02/2012 |
| Case Number: | 7647-01-0 |
| Name: | HYDROGEN CHLORIDE (HCL) |
| Other Information: | MURIATIC ACID |
| Material Waste: | Material |
| Hazardous Categories 1: | PRESSURE RELEASE |
| Hazardous Categories 2: | ACUTE |
| | |
| Permit Number: | 209728 |
| Update Date: | 11/02/2012 |
| Case Number: | Not reported |
| Name: | LUBRICATING OIL |
| Other Information: | Not reported |
| Material Waste: | Material |
| Hazardous Categories 1: | FIRE |
| Hazardous Categories 2: | CHRONIC |
| | |
| Permit Number: | 209728 |
| Update Date: | 11/02/2012 |
| Case Number: | 8002-05-9 |
| Name: | MOTOR OIL |
| Other Information: | UNDERGROUND TANK 106639 T007 MOTOR OIL |
| Material Waste: | Material |
| Hazardous Categories 1: | ACUTE |
| Hazardous Categories 2: | CHRONIC |
| | |
| Permit Number: | 209728 |
| Update Date: | 11/02/2012 |
| Case Number: | 8002-05-9 |
| Name: | MOTOR OIL |

**ANDERSON DRILLING (Continued)** **1000218799**

| | |
|---|---|
| Other Information: | UNDERGROUND TANK 106639 T008 MOTOR OIL |
| Material Waste: | Material |
| Hazardous Categories 1: | ACUTE |
| Hazardous Categories 2: | CHRONIC |
| | |
| Permit Number: | 209728 |
| Update Date: | 11/02/2012 |
| Case Number: | 7782-44-7 |
| Name: | OXYGEN, 02, 99%, COMPRESSED GAS. |
| Other Information: | Not reported |
| Material Waste: | Material |
| Hazardous Categories 1: | FIRE |
| Hazardous Categories 2: | PRESSURE RELEASE |
| | |
| Permit Number: | 209728 |
| Update Date: | 11/02/2012 |
| Case Number: | 1310-58-3 |
| Name: | POTASSIUM HYDROXIDE 45% (PROTEK 100) |
| Other Information: | & 5 - GALLON PLASTIC BUCKETS |
| Material Waste: | Material |
| Hazardous Categories 1: | REACTIVE |
| Hazardous Categories 2: | ACUTE |
| | |
| Permit Number: | 209728 |
| Update Date: | 11/02/2012 |
| Case Number: | 8006619 |
| Name: | REGULAR UNLEADED |
| Other Information: | UNDERGROUND TANK 106639 T002 REGULAR LEADED |
| Material Waste: | Material |
| Hazardous Categories 1: | FIRE |
| Hazardous Categories 2: | ACUTE |
| | |
| Permit Number: | 209728 |
| Update Date: | 11/02/2012 |
| Case Number: | Not reported |
| Name: | SIMPLE GREEN |
| Other Information: | Not reported |
| Material Waste: | Material |
| Hazardous Categories 1: | ACUTE |
| Hazardous Categories 2: | Not reported |
| | |
| Permit Number: | 209728 |
| Update Date: | 11/02/2012 |
| Case Number: | MIXTURE |
| Name: | VINYL RESIN POLYMER (CDP) |
| Other Information: | Not reported |
| Material Waste: | Material |
| Hazardous Categories 1: | ACUTE |
| Hazardous Categories 2: | CHRONIC |
| | |
| Permit Number: | 209728 |
| Update Date: | 11/02/2012 |
| Case Number: | Not reported |
| Name: | WASTE 221 WASTE OIL & MIXED OIL |
| Other Information: | SINGLE-WALLED BERMED-NO SMALL VEHICLE OIL CHGS |
| Material Waste: | Waste |
| Hazardous Categories 1: | Not reported |

**ANDERSON DRILLING (Continued)** **1000218799**

Hazardous Categories 2: Not reported

Permit Number: 209728
Update Date: 11/02/2012
Case Number: Not reported
Name: WASTE 342 ORGANIC LIQUIDS W/METALS
Other Information: ANTIFREEZE
Material Waste: Waste
Hazardous Categories 1: Not reported
Hazardous Categories 2: Not reported

Permit Number: 209728
Update Date: 11/02/2012
Case Number: Not reported
Name: WASTE 444 USED BATTERIES
Other Information: 3 PALLETS USED BATTERIES
Material Waste: Waste
Hazardous Categories 1: Not reported
Hazardous Categories 2: Not reported

Permit Number: 209728
Update Date: 11/02/2012
Case Number: Not reported
Name: WASTE 451 DEGREASING SLUDGE
Other Information: AND ABSORBENT
Material Waste: Waste
Hazardous Categories 1: Not reported
Hazardous Categories 2: Not reported

Permit Number: 209728
Update Date: 11/02/2012
Case Number: Not reported
Name: WASTE 888 USED OIL FILTERS
Other Information: Not reported
Material Waste: Waste
Hazardous Categories 1: Not reported
Hazardous Categories 2: Not reported

Violations Active Permits:

Permit Number: 209728
Update Date: 11/02/2012
Inspection Date: 09/08/2008
Violation Code: 6HV1001
Violation: NO UPF PERMIT FOR HAZMATS
Violation Citation: A Unified Program Facility permit has not been obtained for hazardous materials. 68.905
Activity: ACTIVE

Permit Number: 209728
Update Date: 11/02/2012
Inspection Date: 09/08/2008
Violation Code: 6HV0131
Violation: UPF Permit NOT OBTAINED for HAZWASTE
Violation Citation: A Unified Program Facility permit has not been obtained for the generation of hazardous waste. 68.905
Activity: ACTIVE

**ANDERSON DRILLING (Continued)** **1000218799**

| | |
|---|---|
| Permit Number: | 209728 |
| Update Date: | 11/02/2012 |
| Inspection Date: | 09/08/2008 |
| Violation Code: | 6HV0132 |
| Violation: | EPA ID NUMBER NOT OBTAINED/MAINTAINED |
| Violation Citation: | Generator of hazardous waste has not obtained/maintained an EPA identification number. CCR 66262.12(a) |
| Activity: | ACTIVE |
| Permit Number: | 209728 |
| Update Date: | 11/02/2012 |
| Inspection Date: | 09/08/2008 |
| Violation Code: | 6HV0227 |
| Violation: | HAZWASTE TANK/CONTAINER W/O LABEL/DATE |
| Violation Citation: | Failed to properly label/date hazardous waste container &/or tank. 66262.34(f) |
| Activity: | ACTIVE |
| Permit Number: | 209728 |
| Update Date: | 11/02/2012 |
| Inspection Date: | 09/08/2008 |
| Violation Code: | 6HV3106 |
| Violation: | NO OWNER/OPERATOR AGREEMENT |
| Violation Citation: | Owner/operator agreement not available/complete/submitted to HMD. 25284(a)(3); 2620(b) |
| Activity: | ACTIVE |
| Permit Number: | 209728 |
| Update Date: | 11/02/2012 |
| Inspection Date: | 09/08/2008 |
| Violation Code: | 6HV1605 |
| Violation: | NO DAILY TANK INSPECTION/LOG |
| Violation Citation: | Failed to inspect and/or document daily HW tank system inspections. 66265.195 ( c) |
| Activity: | ACTIVE |
| Permit Number: | 209728 |
| Update Date: | 11/02/2012 |
| Inspection Date: | 08/29/2011 |
| Violation Code: | 6HV3115 |
| Violation: | NO 2NDARY CONTAINMT. TEST/REPAIRS |
| Violation Citation: | Secondary containment testing not completed (passed) for all components &/or repairs to secondary containment components not completed. 25284.1, 25291(a)(2); 2637 |
| Activity: | ACTIVE |
| Permit Number: | 209728 |
| Update Date: | 11/02/2012 |
| Inspection Date: | 08/29/2011 |
| Violation Code: | 6HV3263 |
| Violation: | MONITOR SYSTEM NOT ALL FUNCTIONAL |
| Violation Citation: | Monitoring system components &/or devices are not all functional. 2630, 2641(j), 2632 |
| Activity: | ACTIVE |
| Permit Number: | 209728 |
| Update Date: | 11/02/2012 |

**ANDERSON DRILLING (Continued)** **1000218799**

| | |
|---|---|
| Inspection Date: | 08/29/2011 |
| Violation Code: | 6HV3411 |
| Violation: | LLD NOT INSTALLED/NOT FUNCTIONAL |
| Violation Citation: | DOUBLE WALLED PRESSURIZED PIPING-Including Under Dispenser Containment (UDC):Line leak detector is not installed, not functional, or not tested. 2636(f)(2), 25284.1(a)(4)(C), 2641(j) |
| Activity: | ACTIVE |
| | |
| Permit Number: | 209728 |
| Update Date: | 11/02/2012 |
| Inspection Date: | 08/29/2011 |
| Violation Code: | 6HV1013 |
| Violation: | HMBP NOT AVAILABLE FOR REVIEW |
| Violation Citation: | Copy of HMBP not onsite for inspector's review. 25505(e) |
| Activity: | ACTIVE |
| | |
| Permit Number: | 209728 |
| Update Date: | 11/02/2012 |
| Inspection Date: | 08/29/2011 |
| Violation Code: | 6HV0216 |
| Violation: | HAZMATS WITHOUT PROPER LABELS |
| Violation Citation: | Hazardous materials have not been adequately labeled within 10 days & are now declared hazardous waste. HSC 25124(b)(3)(A) & 66262.34(f) |
| Activity: | ACTIVE |
| | |
| Permit Number: | 209728 |
| Update Date: | 11/02/2012 |
| Inspection Date: | 08/29/2011 |
| Violation Code: | 6HV0218 |
| Violation: | FILTERS:FUEL/OIL NOT LABELED OR CLOSED |
| Violation Citation: | Failed to label &/or close drained used oil filters &/or used fuel filters. 25250.22 and 66266.130( c)(3) |
| Activity: | ACTIVE |
| | |
| Permit Number: | 209728 |
| Update Date: | 11/02/2012 |
| Inspection Date: | 08/29/2011 |
| Violation Code: | 6HV0227 |
| Violation: | HAZWASTE TANK/CONTAINER W/O LABEL/DATE |
| Violation Citation: | Failed to properly label/date hazardous waste container &/or tank. 66262.34(f) |
| Activity: | ACTIVE |
| | |
| Permit Number: | 209728 |
| Update Date: | 11/02/2012 |
| Inspection Date: | 08/29/2011 |
| Violation Code: | 6HV0228 |
| Violation: | CONTAINER NOT KEPT CLOSED |
| Violation Citation: | Failed to keep container closed. CFR 265.173 |
| Activity: | ACTIVE |
| | |
| Permit Number: | 209728 |
| Update Date: | 11/02/2012 |
| Inspection Date: | 08/29/2011 |
| Violation Code: | 6HV0232 |
| Violation: | HW CONTAINER IN POOR CONDITION |
| Violation Citation: | Waste accumulated in a container in poor condition. CFR 265.171 |

**ANDERSON DRILLING (Continued)** **1000218799**

| | |
|---|---|
| Activity: | ACTIVE |
| Permit Number: | 209728 |
| Update Date: | 11/02/2012 |
| Inspection Date: | 09/08/2009 |
| Violation Code: | 6HV3261 |
| Violation: | DISPENSER CONTAINMENT NOT DRY |
| Violation Citation: | Dispenser containment not free of liquid. 2631(d)(4) |
| Activity: | ACTIVE |
| Permit Number: | 209728 |
| Update Date: | 11/02/2012 |
| Inspection Date: | 09/08/2009 |
| Violation Code: | 6HV3263 |
| Violation: | MONITOR SYSTEM NOT ALL FUNCTIONAL |
| Violation Citation: | Monitoring system components &/or devices are not all functional. 2630, 2641(j), 2632 |
| Activity: | ACTIVE |
| Permit Number: | 209728 |
| Update Date: | 11/02/2012 |
| Inspection Date: | 09/08/2009 |
| Violation Code: | 6HV3263 |
| Violation: | MONITOR SYSTEM NOT ALL FUNCTIONAL |
| Violation Citation: | Monitoring system components &/or devices are not all functional. 2630, 2641(j), 2632 |
| Activity: | ACTIVE |
| Permit Number: | 209728 |
| Update Date: | 11/02/2012 |
| Inspection Date: | 09/15/2010 |
| Violation Code: | 6HV3267 |
| Violation: | DISP. CONTAINMENT NOT ADEQ. MONITORED |
| Violation Citation: | Dispenser containment not adequately monitored. 2636(f)(1) or (f)(5)(A) |
| Activity: | ACTIVE |
| Permit Number: | 209728 |
| Update Date: | 11/02/2012 |
| Inspection Date: | 09/15/2010 |
| Violation Code: | 6HV3263 |
| Violation: | MONITOR SYSTEM NOT ALL FUNCTIONAL |
| Violation Citation: | Monitoring system components &/or devices are not all functional. 2630, 2641(j), 2632 |
| Activity: | ACTIVE |
| Permit Number: | 209728 |
| Update Date: | 11/02/2012 |
| Inspection Date: | 08/24/2012 |
| Violation Code: | 6HV3411 |
| Violation: | LLD NOT INSTALLED/NOT FUNCTIONAL |
| Violation Citation: | DOUBLE WALLED PRESSURIZED PIPING-Including Under Dispenser Containment (UDC):Line leak detector is not installed, not functional, or not tested. 2636(f)(2), 25284.1(a)(4)(C), 2641(j) |
| Activity: | ACTIVE |

**ANDERSON DRILLING (Continued)** **1000218799**

UST:

| | |
|---|---|
| UST Name: | UNDERGROUND TANK 106639 T001 |
| Last Update: | 2012-11-02 14:17:38 |
| Permit Number: | 209728 |
| Tank Type: | SINGLE WALL |
| Additional Id: | RT1228; RT2483, RT3826 |
| Capacity Gallons: | 10000 |
| UST Contents: | DIESEL |
| Other Content Info: | DIESEL |
| Reg Status: | ACTIVE |
| Remove Close Date: | Not reported |
| Year Installed: | Not reported |
| Pipe Type: | DOUBLE WALL |
| Delivery System: | PRESSURE |
| Monitor Code: | 15 |
| UST Monitor Method: | SW TANK DW PRESSURE PIPE W/ SHUTOFF AND ALARM ON LLD AND CERTIFIED ATG: IN-TANK TEST MONTHLY |

| | |
|---|---|
| UST Name: | UNDERGROUND TANK 106639 T002 |
| Last Update: | 2012-11-02 14:17:38 |
| Permit Number: | 209728 |
| Tank Type: | SINGLE WALL |
| Additional Id: | RT1228; RT2483 |
| Capacity Gallons: | 10000 |
| UST Contents: | REGULAR UNLEADED |
| Other Content Info: | REGULAR UNLEADED |
| Reg Status: | ACTIVE |
| Remove Close Date: | Not reported |
| Year Installed: | Not reported |
| Pipe Type: | DOUBLE WALL |
| Delivery System: | PRESSURE |
| Monitor Code: | 15 |
| UST Monitor Method: | SW TANK DW PRESSURE PIPE W/ SHUTOFF AND ALARM ON LLD AND CERTIFIED ATG: IN-TANK TEST MONTHLY |

| | |
|---|---|
| UST Name: | UNDERGROUND TANK 106639 T003 |
| Last Update: | 2012-11-02 14:17:38 |
| Permit Number: | 209728 |
| Tank Type: | SINGLE WALL |
| Additional Id: | 03, RT5490 |
| Capacity Gallons: | 550 |
| UST Contents: | Not reported |
| Other Content Info: | AUTO TRANSMISSION FLUID |
| Reg Status: | REMOVED |
| Remove Close Date: | 1998-12-21 00:00:00 |
| Year Installed: | Not reported |
| Pipe Type: | SINGLE WALL |
| Delivery System: | SUCTION |
| Monitor Code: | 06 |
| UST Monitor Method: | SW TANK SW SUCTION PIPE W/DAILY RECONCILIATION OR WEEKLY GAUGING: TANK TEST ANNUAL (EXEMPT IF UST < 551 GAL), PIPE TEST TRIENNIALLY |

| | |
|---|---|
| UST Name: | UNDERGROUND TANK 106639 T004 |
| Last Update: | 2012-11-02 14:17:38 |
| Permit Number: | 209728 |
| Tank Type: | SINGLE WALL |
| Additional Id: | 04 MOTOR OIL 90 WT. RT 5490 |

**ANDERSON DRILLING (Continued)** **1000218799**

| | |
|---|---|
| Capacity Gallons: | 550 |
| UST Contents: | Not reported |
| Other Content Info: | MOTOR OIL |
| Reg Status: | REMOVED |
| Remove Close Date: | 1998-12-21 00:00:00 |
| Year Installed: | Not reported |
| Pipe Type: | SINGLE WALL |
| Delivery System: | SUCTION |
| Monitor Code: | 06 |
| UST Monitor Method: | SW TANK SW SUCTION PIPE W/DAILY RECONCILIATION OR WEEKLY GAUGING: TANK TEST ANNUAL (EXEMPT IF UST < 551 GAL), PIPE TEST TRIENNIALLY |
| | |
| UST Name: | UNDERGROUND TANK 106639 T005 |
| Last Update: | 2012-11-02 14:17:38 |
| Permit Number: | 209728 |
| Tank Type: | SINGLE WALL |
| Additional Id: | 05 |
| Capacity Gallons: | 550 |
| UST Contents: | Not reported |
| Other Content Info: | MOTOR OIL |
| Reg Status: | REMOVED |
| Remove Close Date: | 1998-12-21 00:00:00 |
| Year Installed: | Not reported |
| Pipe Type: | SINGLE WALL |
| Delivery System: | SUCTION |
| Monitor Code: | 06 |
| UST Monitor Method: | SW TANK SW SUCTION PIPE W/DAILY RECONCILIATION OR WEEKLY GAUGING: TANK TEST ANNUAL (EXEMPT IF UST < 551 GAL), PIPE TEST TRIENNIALLY |
| | |
| UST Name: | UNDERGROUND TANK 106639 T006 |
| Last Update: | 2012-11-02 14:17:38 |
| Permit Number: | 209728 |
| Tank Type: | SINGLE WALL |
| Additional Id: | 06 |
| Capacity Gallons: | 550 |
| UST Contents: | Not reported |
| Other Content Info: | WASTE OIL |
| Reg Status: | REMOVED |
| Remove Close Date: | 1998-12-21 00:00:00 |
| Year Installed: | Not reported |
| Pipe Type: | SINGLE WALL |
| Delivery System: | SUCTION |
| Monitor Code: | 06 |
| UST Monitor Method: | SW TANK SW SUCTION PIPE W/DAILY RECONCILIATION OR WEEKLY GAUGING: TANK TEST ANNUAL (EXEMPT IF UST < 551 GAL), PIPE TEST TRIENNIALLY |
| | |
| UST Name: | UNDERGROUND TANK 106639 T007 |
| Last Update: | 2012-11-02 14:17:38 |
| Permit Number: | 209728 |
| Tank Type: | DOUBLE WALL |
| Additional Id: | NT2173; RT2483 |
| Capacity Gallons: | 500 |
| UST Contents: | OTHER |
| Other Content Info: | MOTOR OIL |
| Reg Status: | ACTIVE |
| Remove Close Date: | Not reported |
| Year Installed: | Not reported |

**ANDERSON DRILLING (Continued)** **1000218799**

Pipe Type: DOUBLE WALL
Delivery System: SUCTION
Monitor Code: 21
UST Monitor Method: DW TANK DW SUCTION AND/ OR GRAVITY PIPING WITH INTERSTITIAL MONITORS: INTERSTITIAL.

UST Name: UNDERGROUND TANK 106639 T008
Last Update: 2012-11-02 14:17:38
Permit Number: 209728
Tank Type: DOUBLE WALL
Additional Id: NT2173 MOTOR OIL
Capacity Gallons: 500
UST Contents: OTHER
Other Content Info: MOTOR OIL
Reg Status: ACTIVE
Remove Close Date: Not reported
Year Installed: Not reported
Pipe Type: DOUBLE WALL
Delivery System: SUCTION
Monitor Code: 21
UST Monitor Method: DW TANK DW SUCTION AND/ OR GRAVITY PIPING WITH INTERSTITIAL MONITORS: INTERSTITIAL.

CERS HAZ WASTE:
Name: ANDERSON DRILLING
Address: 10303 CHANNEL RD
City,State,Zip: LAKESIDE, CA 920401707
Site ID: 5799
CERS ID: 10371943
CERS Description: Hazardous Waste Generator

SWEEPS UST:
Name: ANDERSON DRILLING & MFG
Address: 10303 CHANNEL RD
City: LAKESIDE
Status: Active
Comp Number: 6639
Number: 9
Board Of Equalization: 44-022382
Referral Date: Not reported
Action Date: 06-26-92
Created Date: 02-29-88
Owner Tank Id: Not reported
SWRCB Tank Id: 37-000-006639-000001
Tank Status: A
Capacity: 10000
Active Date: Not reported
Tank Use: M.V. FUEL
STG: P
Content: OTHER
Number Of Tanks: 6

Name: ANDERSON DRILLING & MFG
Address: 10303 CHANNEL RD
City: LAKESIDE

**ANDERSON DRILLING (Continued)** **1000218799**

| | |
|---|---|
| Status: | Active |
| Comp Number: | 6639 |
| Number: | 9 |
| Board Of Equalization: | 44-022382 |
| Referral Date: | Not reported |
| Action Date: | 06-26-92 |
| Created Date: | 02-29-88 |
| Owner Tank Id: | Not reported |
| SWRCB Tank Id: | 37-000-006639-000002 |
| Tank Status: | A |
| Capacity: | 10000 |
| Active Date: | Not reported |
| Tank Use: | M.V. FUEL |
| STG: | P |
| Content: | LEADED |
| Number Of Tanks: | Not reported |

| | |
|---|---|
| Name: | ANDERSON DRILLING & MFG |
| Address: | 10303 CHANNEL RD |
| City: | LAKESIDE |
| Status: | Active |
| Comp Number: | 6639 |
| Number: | 9 |
| Board Of Equalization: | 44-022382 |
| Referral Date: | Not reported |
| Action Date: | 06-26-92 |
| Created Date: | 02-29-88 |
| Owner Tank Id: | Not reported |
| SWRCB Tank Id: | 37-000-006639-000003 |
| Tank Status: | A |
| Capacity: | 550 |
| Active Date: | Not reported |
| Tank Use: | OIL |
| STG: | P |
| Content: | Not reported |
| Number Of Tanks: | Not reported |

| | |
|---|---|
| Name: | ANDERSON DRILLING & MFG |
| Address: | 10303 CHANNEL RD |
| City: | LAKESIDE |
| Status: | Active |
| Comp Number: | 6639 |
| Number: | 9 |
| Board Of Equalization: | 44-022382 |
| Referral Date: | Not reported |
| Action Date: | 06-26-92 |
| Created Date: | 02-29-88 |
| Owner Tank Id: | Not reported |
| SWRCB Tank Id: | 37-000-006639-000004 |
| Tank Status: | A |
| Capacity: | 550 |
| Active Date: | Not reported |
| Tank Use: | OIL |
| STG: | P |
| Content: | Not reported |
| Number Of Tanks: | Not reported |

**ANDERSON DRILLING (Continued)** **1000218799**

| | |
|---|---|
| Name: | ANDERSON DRILLING & MFG |
| Address: | 10303 CHANNEL RD |
| City: | LAKESIDE |
| Status: | Active |
| Comp Number: | 6639 |
| Number: | 9 |
| Board Of Equalization: | 44-022382 |
| Referral Date: | Not reported |
| Action Date: | 06-26-92 |
| Created Date: | 02-29-88 |
| Owner Tank Id: | Not reported |
| SWRCB Tank Id: | 37-000-006639-000005 |
| Tank Status: | A |
| Capacity: | 550 |
| Active Date: | Not reported |
| Tank Use: | OIL |
| STG: | P |
| Content: | Not reported |
| Number Of Tanks: | Not reported |

| | |
|---|---|
| Name: | ANDERSON DRILLING & MFG |
| Address: | 10303 CHANNEL RD |
| City: | LAKESIDE |
| Status: | Active |
| Comp Number: | 6639 |
| Number: | 9 |
| Board Of Equalization: | 44-022382 |
| Referral Date: | Not reported |
| Action Date: | 06-26-92 |
| Created Date: | 02-29-88 |
| Owner Tank Id: | Not reported |
| SWRCB Tank Id: | 37-000-006639-000006 |
| Tank Status: | A |
| Capacity: | 550 |
| Active Date: | Not reported |
| Tank Use: | OIL |
| STG: | P |
| Content: | Not reported |
| Number Of Tanks: | Not reported |

HIST UST:

| | |
|---|---|
| Name: | ANDERSON DRILLING |
| Address: | 10303 CHANNEL RD |
| City,State,Zip: | LAKESIDE, CA 92040 |
| File Number: | 0002F32C |
| URL: | http://geotracker.waterboards.ca.gov/ustpdfs/pdf/0002F32C.pdf |
| Region: | STATE |
| Facility ID: | 00000012155 |
| Facility Type: | Other |
| Other Type: | GENERAL CONTRACTOR |
| Contact Name: | DANIEL C. (OR) MARK E ANDERSON |
| Telephone: | 6194433891 |
| Owner Name: | SJA INC DBA ANDERSON DRILLING |
| Owner Address: | 10303 CHANNEL RD |
| Owner City,St,Zip: | LAKESIDE, CA 92040 |
| Total Tanks: | 0002 |

**ANDERSON DRILLING (Continued)** **1000218799**

Tank Num: 001
Container Num: 1
Year Installed: 1979
Tank Capacity: 00010000
Tank Used for: PRODUCT
Type of Fuel: REGULAR
Container Construction Thickness: Not reported
Leak Detection: None

Tank Num: 002
Container Num: 2
Year Installed: 1979
Tank Capacity: 00010000
Tank Used for: PRODUCT
Type of Fuel: DIESEL
Container Construction Thickness: Not reported
Leak Detection: None

Click here for Geo Tracker PDF:

CERS TANKS:
Name: ANDERSON DRILLING
Address: 10303 CHANNEL RD
City,State,Zip: LAKESIDE, CA 920401707
Site ID: 5799
CERS ID: 10371943
CERS Description: Underground Storage Tank

FINDS:
Registry ID: 110002828664
Facility URL: http://ofmpub.epa.gov/enviro/fii_query_detail.disp_program_facility?p_registry_id=110002828664

Environmental Interest/Information System:
California Hazardous Waste Tracking System - Datamart (HWTS-DATAMART) provides California with information on hazardous waste shipments for generators, transporters, and treatment, storage, and disposal facilities.
RCRAInfo is a national information system that supports the Resource Conservation and Recovery Act (RCRA) program through the tracking of events and activities related to facilities that generate, transport, and treat, store, or dispose of hazardous waste. RCRAInfo allows RCRA program staff to track the notification, permit, compliance, and corrective action activities required under RCRA.
STATE MASTER

Click this hyperlink while viewing on your computer to access additional FINDS: detail in the EDR Site Report.

ECHO:
Envid: 1000218799
Registry ID: 110002828664
DFR URL: http://echo.epa.gov/detailed-facility-report?fid=110002828664
Name: ANDERSON DRILLING
Address: 10273 CHANNEL RD
City,State,Zip: LAKESIDE, CA 92040

**ANDERSON DRILLING (Continued)** **1000218799**

HIST CORTESE:

| | |
|---|---|
| edr_fname: | ANDERSON DRILLING |
| edr_fadd1: | 10303 CHANNEL |
| City,State,Zip: | LAKESIDE, CA |
| Region: | CORTESE |
| Facility County Code: | 37 |
| Reg By: | LTNKA |
| Reg Id: | 9UT3887 |

NPDES:

| | |
|---|---|
| Name: | HAYWARD BAKER INC |
| Address: | 10303 CHANNEL RD |
| City,State,Zip: | LAKESIDE, CA 92040 |
| Facility Status: | Not reported |
| NPDES Number: | Not reported |
| Region: | Not reported |
| Agency Number: | Not reported |
| Regulatory Measure ID: | Not reported |
| Place ID: | Not reported |
| Order Number: | Not reported |
| WDID: | 9 37I020959 |
| Regulatory Measure Type: | Industrial |
| Program Type: | Not reported |
| Adoption Date Of Regulatory Measure: | Not reported |
| Effective Date Of Regulatory Measure: | Not reported |
| Termination Date Of Regulatory Measure: | Not reported |
| Expiration Date Of Regulatory Measure: | Not reported |
| Discharge Address: | Not reported |
| Discharge Name: | Not reported |
| Discharge City: | Not reported |
| Discharge State: | Not reported |
| Discharge Zip: | Not reported |
| Status: | Terminated |
| Status Date: | 07/01/2016 |
| Operator Name: | Anderson Drilling |
| Operator Address: | 10303 Channel Rd |
| Operator City: | Lakeside |
| Operator State: | California |
| Operator Zip: | 92040 |

NPDES as of 03/2018:

| | |
|---|---|
| NPDES Number: | Not reported |
| Status: | Not reported |
| Agency Number: | Not reported |
| Region: | 9 |
| Regulatory Measure ID: | 327296 |
| Order Number: | Not reported |
| Regulatory Measure Type: | Industrial |
| Place ID: | Not reported |
| WDID: | 9 37I020959 |
| Program Type: | Not reported |
| Adoption Date Of Regulatory Measure: | Not reported |
| Effective Date Of Regulatory Measure: | Not reported |
| Expiration Date Of Regulatory Measure: | Not reported |
| Termination Date Of Regulatory Measure: | 06/30/2016 |
| Discharge Name: | Not reported |
| Discharge Address: | Not reported |

**ANDERSON DRILLING (Continued)** **1000218799**

| | |
|---|---|
| Discharge City: | Not reported |
| Discharge State: | Not reported |
| Discharge Zip: | Not reported |
| Received Date: | 05/09/2008 |
| Processed Date: | 06/30/2007 |
| Status: | Terminated |
| Status Date: | 07/01/2016 |
| Place Size: | 7.41 |
| Place Size Unit: | Acres |
| Contact: | Christie Weinstein |
| Contact Title: | Not reported |
| Contact Phone: | 619-443-3891 |
| Contact Phone Ext: | Not reported |
| Contact Email: | cweinstein@haywardbaker.com |
| Operator Name: | Anderson Drilling |
| Operator Address: | 10303 Channel Rd |
| Operator City: | Lakeside |
| Operator State: | California |
| Operator Zip: | 92040 |
| Operator Contact: | Christie Weinstein |
| Operator Contact Title: | Not reported |
| Operator Contact Phone: | 619-443-3891 |
| Operator Contact Phone Ext: | Not reported |
| Operator Contact Email: | cweinstein@haywardbaker.com |
| Operator Type: | Private Business |
| Developer: | Not reported |
| Developer Address: | Not reported |
| Developer City: | Not reported |
| Developer State: | California |
| Developer Zip: | Not reported |
| Developer Contact: | Not reported |
| Developer Contact Title: | Not reported |
| Constype Linear Utility Ind: | Not reported |
| Emergency Phone: | Not reported |
| Emergency Phone Ext: | Not reported |
| Constype Above Ground Ind: | Not reported |
| Constype Below Ground Ind: | Not reported |
| Constype Cable Line Ind: | Not reported |
| Constype Comm Line Ind: | Not reported |
| Constype Commertial Ind: | Not reported |
| Constype Electrical Line Ind: | Not reported |
| Constype Gas Line Ind: | Not reported |
| Constype Industrial Ind: | Not reported |
| Constype Other Description: | Not reported |
| Constype Other Ind: | Not reported |
| Constype Recons Ind: | Not reported |
| Constype Residential Ind: | Not reported |
| Constype Transport Ind: | Not reported |
| Constype Utility Description: | Not reported |
| Constype Utility Ind: | Not reported |
| Constype Water Sewer Ind: | Not reported |
| Dir Discharge Uswater Ind: | N |
| Receiving Water Name: | San Diego River |
| Certifier: | Kelly Hawes |
| Certifier Title: | Vice President |
| Certification Date: | 22-JUL-15 |
| Primary Sic: | Not reported |

**ANDERSON DRILLING (Continued)** **1000218799**

| | |
|---|---|
| Secondary Sic: | Not reported |
| Tertiary Sic: | Not reported |
| | |
| NPDES Number: | CAS000001 |
| Status: | Terminated |
| Agency Number: | 0 |
| Region: | 9 |
| Regulatory Measure ID: | 327296 |
| Order Number: | 97-03-DWQ |
| Regulatory Measure Type: | Enrollee |
| Place ID: | Not reported |
| WDID: | 9 37I020959 |
| Program Type: | Industrial |
| Adoption Date Of Regulatory Measure: | Not reported |
| Effective Date Of Regulatory Measure: | 06/30/2007 |
| Expiration Date Of Regulatory Measure: | Not reported |
| Termination Date Of Regulatory Measure: | 06/30/2016 |
| Discharge Name: | Anderson Drilling |
| Discharge Address: | 10303 Channel Rd |
| Discharge City: | Lakeside |
| Discharge State: | California |
| Discharge Zip: | 92040 |
| Received Date: | Not reported |
| Processed Date: | Not reported |
| Status: | Not reported |
| Status Date: | Not reported |
| Place Size: | Not reported |
| Place Size Unit: | Not reported |
| Contact: | Not reported |
| Contact Title: | Not reported |
| Contact Phone: | Not reported |
| Contact Phone Ext: | Not reported |
| Contact Email: | Not reported |
| Operator Name: | Not reported |
| Operator Address: | Not reported |
| Operator City: | Not reported |
| Operator State: | Not reported |
| Operator Zip: | Not reported |
| Operator Contact: | Not reported |
| Operator Contact Title: | Not reported |
| Operator Contact Phone: | Not reported |
| Operator Contact Phone Ext: | Not reported |
| Operator Contact Email: | Not reported |
| Operator Type: | Not reported |
| Developer: | Not reported |
| Developer Address: | Not reported |
| Developer City: | Not reported |
| Developer State: | Not reported |
| Developer Zip: | Not reported |
| Developer Contact: | Not reported |
| Developer Contact Title: | Not reported |
| Constype Linear Utility Ind: | Not reported |
| Emergency Phone: | Not reported |
| Emergency Phone Ext: | Not reported |
| Constype Above Ground Ind: | Not reported |
| Constype Below Ground Ind: | Not reported |
| Constype Cable Line Ind: | Not reported |

**ANDERSON DRILLING (Continued)** **1000218799**

| | |
|---|---|
| Constype Comm Line Ind: | Not reported |
| Constype Commertial Ind: | Not reported |
| Constype Electrical Line Ind: | Not reported |
| Constype Gas Line Ind: | Not reported |
| Constype Industrial Ind: | Not reported |
| Constype Other Description: | Not reported |
| Constype Other Ind: | Not reported |
| Constype Recons Ind: | Not reported |
| Constype Residential Ind: | Not reported |
| Constype Transport Ind: | Not reported |
| Constype Utility Description: | Not reported |
| Constype Utility Ind: | Not reported |
| Constype Water Sewer Ind: | Not reported |
| Dir Discharge Uswater Ind: | Not reported |
| Receiving Water Name: | Not reported |
| Certifier: | Not reported |
| Certifier Title: | Not reported |
| Certification Date: | Not reported |
| Primary Sic: | Not reported |
| Secondary Sic: | Not reported |
| Tertiary Sic: | Not reported |

SAN DIEGO CO LOP:

| | |
|---|---|
| Name: | ANDERSON DRILLING |
| Address: | 10303 CHANNEL RD |
| City,State,Zip: | LAKESIDE, CA 92040 |
| Record ID: | DEH1999-LSAM-H06639-001 |
| Record Status: | Completed |
| Opened Date: | 03/29/1999 |
| Parcel Number: | 392-110-27-00 |
| Case Type: | LOP - Local Oversight Program |
| Historical Name: | ANDERSON DRILLING |
| SWRCB Global ID: | T0607302648 |
| Funding: | F - LOP Federal Fund |
| Lead Agency: | DEH/SAM |
| Lead Agency Date: | 04/14/1999 |
| Census Tract: | 169.01 |
| Community: | Lakeside |
| Jurisdiction: | UNINCORPORATED |
| Watershed Basin Number: | 907.12 |
| Water Purveyor: | LAKESIDE WATER DISTRICT LAND |
| Fire Agency: | LAKESIDE FIRE PROT DIST |
| Latitude: | 32.8642617 |
| Longitude: | -116.9264596 |
| X MapCoord: | 6353947.004 |
| Y MapCoord: | 1894918.508 |

CIWQS:

| | |
|---|---|
| Name: | HAYWARD BAKER INC |
| Address: | 10303 CHANNEL RD |
| City,State,Zip: | LAKESIDE, CA 92040 |
| Agency: | Anderson Drilling |
| Agency Address: | 10303 Channel Rd, Lakeside, CA 92040 |
| Place/Project Type: | Industrial |
| SIC/NAICS: | Not reported |

**ANDERSON DRILLING (Continued)** **1000218799**

| | |
|---|---|
| Region: | 9 |
| Program: | INDSTW |
| Regulatory Measure Status: | Terminated |
| Regulatory Measure Type: | Storm water industrial |
| Order Number: | 2014-0057-DWQ |
| WDID: | 9 37I020959 |
| NPDES Number: | CAS000001 |
| Adoption Date: | Not reported |
| Effective Date: | 06/30/2007 |
| Termination Date: | 06/30/2016 |
| Expiration/Review Date: | Not reported |
| Design Flow: | Not reported |
| Major/Minor: | Not reported |
| Complexity: | Not reported |
| TTWQ: | Not reported |
| Enforcement Actions within 5 years: | 0 |
| Violations within 5 years: | 0 |
| Latitude: | 32.86376 |
| Longitude: | -116.92672 |

CERS:

| | |
|---|---|
| Name: | ANDERSON DRILLING |
| Address: | 10303 CHANNEL RD |
| City,State,Zip: | LAKESIDE, CA 920401707 |
| Site ID: | 5799 |
| CERS ID: | 10371943 |
| CERS Description: | Chemical Storage Facilities |

Violations:

| | |
|---|---|
| Site ID: | 5799 |
| Site Name: | ANDERSON DRILLING |
| Violation Date: | 08-18-2016 |
| Citation: | 23 CCR 16 2636(f)(2) - California Code of Regulations, Title 23, Chapter 16, Section(s) 2636(f)(2) |
| Violation Description: | Failure of the line leak detector (LLD) monitoring pressurized piping to meet one or more of the following requirements:Monitor at least hourly.Be capable of detecting a release of 3.0 gallons per hour at 10 p.s.i.g. Restrict or shut off the flow of product through the piping when a leak is detected. |
| Violation Notes: | Returned to compliance on 08/18/2016. Inspection Sequence ID:5475892;Tank ID:20421;Violation Description:(RD) Failure of the pressurized piping to meet one or more of the following requirements: monitored at least hourly with the capability of detecting a release of 3.0 gallons per hour, and will restrict the flow or product through the piping or trigger an alarm when a release occurs. 23 CCR 2636(f)(2) |
| Violation Division: | San Diego County Department of Env Health |
| Violation Program: | UST |
| Violation Source: | CERS |

| | |
|---|---|
| Site ID: | 5799 |
| Site Name: | ANDERSON DRILLING |
| Violation Date: | 08-15-2018 |
| Citation: | HSC 6.95 25508(a)(1) - California Health and Safety Code, Chapter 6.95, Section(s) 25508(a)(1) |
| Violation Description: | Failure to establish and electronically submit an adequate training program in safety procedures in the event of a release or threatened |

**ANDERSON DRILLING (Continued)** **1000218799**

release of a hazardous material.
Violation Notes: Returned to compliance on 08/16/2018. Inspection Sequence ID:5949669
Violation Division: San Diego County Department of Env Health
Violation Program: HMRRP
Violation Source: CERS

Site ID: 5799
Site Name: ANDERSON DRILLING
Violation Date: 08-12-2019
Citation: 23 CCR 16 2712(b)(1)(G) - California Code of Regulations, Title 23, Chapter 16, Section(s) 2712(b)(1)(G)
Violation Description: Failure to comply with one or more of the following overfill prevention equipment requirements: Alert the transfer operator when the tank is 90 percent full by restricting the flow into the tank or triggering an audible and visual alarm; or Restrict delivery of flow to the tank at least 30 minutes before the tank overfills, provided the restriction occurs when the tank is filled to no more than 95 percent of capacity; and activate an audible alarm at least five minutes before the tank overfills; or Provide positive shut-off of flow to the tank when the tank is filled to no more than 95 percent of capacity; or Provide positive shut-off of flow to the tank so that none of the fittings located on the top of the tank are exposed to product due to overfilling. Install/retrofit overfill prevention equipment that does not use flow restrictors on vent piping to meet overfill prevention equipment requirements when the overfill prevention equipment is installed, repaired, or replaced on and after October 1,- 2018. For USTs installed before October 1, 2018, perform an inspection by October 13, 2018 and every 36 months thereafter. For USTs installed on and after October- 1,- 2018, perform an inspection at installation and every 36 months thereafter. Inspected within 30 days after a repair to the overfill prevention equipment. Inspected using an applicable manufacturer guidelines, industry codes, engineering standards, or a method approved by a professional engineer. Inspected by a certified UST service technician. Maintain records of overfill prevention equipment inspection for 36 months.
Violation Notes: Returned to compliance on 08/15/2019. Inspection Sequence ID:6216289;Tank ID:20421,20422,20427,20428;Violation Description:(TCR 9b) Failure to comply with one or more of the following overfill prevention equipment requirements: 1. Alert the transfer operator when the tank is 90% full by restricting the flow into the tank or triggering an audible and visual alarm; or 2. Restrict delivery of flow to the tank at least 30m before the tank overfills, provided the restriction occurs when the tank is filled to no more than 95% of capacity and activate an audible alarm at least 5m before the tank overfills; or 3. Provide positive shut-off of flow to the tank when the tank is filled to no more than 95% of capacity; or 4. Provide positive shut-off of flow to the tank so that none of the fittings located on the top of the tank are exposed to product due to overfilling. 5. Install/retrofit overfill prevention equipment that does not use flow restrictors on vent piping to meet overfill prevention equipment requirements when the overfil
Violation Division: San Diego County Department of Env Health
Violation Program: UST
Violation Source: CERS

Site ID: 5799
Site Name: ANDERSON DRILLING

**ANDERSON DRILLING (Continued)** **1000218799**

| | |
|---|---|
| Violation Date: | 08-20-2015 |
| Citation: | 23 CCR 16 2636(f)(2) - California Code of Regulations, Title 23, Chapter 16, Section(s) 2636(f)(2) |
| Violation Description: | Failure of the pressurized piping to meet one or more of the following requirements: monitored at least hourly with the capability of detecting a release of 3.0 gallons per hour, and will restrict the flow of product through the piping or trigger an alarm when a release occurs. |
| Violation Notes: | Returned to compliance on 08/20/2015. |
| Violation Division: | San Diego County Department of Env Health |
| Violation Program: | UST |
| Violation Source: | CERS |
| | |
| Site ID: | 5799 |
| Site Name: | ANDERSON DRILLING |
| Violation Date: | 08-18-2016 |
| Citation: | 23 CCR 6.7 25284, 25286 - California Code of Regulations, Title 23, Chapter 6.7, Section(s) 25284, 25286 |
| Violation Description: | Failure to submit a complete and accurate application for a permit to operate a UST, or for renewal of the permit. |
| Violation Notes: | Returned to compliance on 09/13/2016. Inspection Sequence ID:5475892;Tank ID:20421,20422;Violation Description:Failure to prepare, maintain, and submit accurate CUPA UST Operating Permit Application for Facility information and/or Tank information. HSC 25286(a); 23 CCR 2711 |
| Violation Division: | San Diego County Department of Env Health |
| Violation Program: | UST |
| Violation Source: | CERS |
| | |
| Site ID: | 5799 |
| Site Name: | ANDERSON DRILLING |
| Violation Date: | 08-18-2014 |
| Citation: | 23 CCR 16 2636(f)(2) - California Code of Regulations, Title 23, Chapter 16, Section(s) 2636(f)(2) |
| Violation Description: | Failure of the pressurized piping to meet one or more of the following requirements: monitored at least hourly with the capability of detecting a release of 3.0 gallons per hour, and will restrict the flow of product through the piping or trigger an alarm when a release occurs. |
| Violation Notes: | Returned to compliance on 08/18/2014. |
| Violation Division: | San Diego County Department of Env Health |
| Violation Program: | UST |
| Violation Source: | CERS |
| | |
| Site ID: | 5799 |
| Site Name: | ANDERSON DRILLING |
| Violation Date: | 08-17-2017 |
| Citation: | 23 CCR 16 2636(f)(2) - California Code of Regulations, Title 23, Chapter 16, Section(s) 2636(f)(2) |
| Violation Description: | Failure of the line leak detector (LLD) monitoring pressurized piping to meet one or more of the following requirements:Monitor at least hourly.Be capable of detecting a release of 3.0 gallons per hour at 10 p.s.i.g. Restrict or shut off the flow of product through the piping when a leak is detected. |
| Violation Notes: | Returned to compliance on 08/17/2017. Inspection Sequence ID:5701536;Tank ID:20421,20422;Violation Description:(RD) Failure of the line leak detector (LLD) monitoring pressurized piping to meet one |

**ANDERSON DRILLING (Continued)** **1000218799**

or more of the following requirements: Monitored at least hourly, be capable of detecting a release of 3.0 gallons per hour, restrict or shut off the flow of product through the piping or trigger an alarm when a leak is detected. 23 CCR 2636(f)(2)

Violation Division: San Diego County Department of Env Health
Violation Program: UST
Violation Source: CERS

Evaluation:

Eval General Type: Compliance Evaluation Inspection
Eval Date: 08-18-2014
Violations Found: No
Eval Type: Routine done by local agency
Eval Notes: Inspector: Fitzmaurice Mark Inspection ID:4957782
Eval Division: San Diego County Department of Env Health
Eval Program: HMRRP
Eval Source: CERS

Eval General Type: Compliance Evaluation Inspection
Eval Date: 08-18-2014
Violations Found: Yes
Eval Type: Routine done by local agency
Eval Notes: Inspector: Fitzmaurice Mark Inspection ID:4957782
Eval Division: San Diego County Department of Env Health
Eval Program: UST
Eval Source: CERS

Eval General Type: Compliance Evaluation Inspection
Eval Date: 09-19-2013
Violations Found: No
Eval Type: Routine done by local agency
Eval Notes: Inspector: Fitzmaurice Mark Inspection ID:4280487
Eval Division: San Diego County Department of Env Health
Eval Program: HW
Eval Source: CERS

Eval General Type: Compliance Evaluation Inspection
Eval Date: 09-19-2013
Violations Found: No
Eval Type: Routine done by local agency
Eval Notes: Inspector: Fitzmaurice Mark Inspection ID:4280487
Eval Division: San Diego County Department of Env Health
Eval Program: UST
Eval Source: CERS

Eval General Type: Compliance Evaluation Inspection
Eval Date: 08-15-2018
Violations Found: No
Eval Type: Routine done by local agency
Eval Notes: Inspector: Griffin Donelle Inspection ID:5949669
Eval Division: San Diego County Department of Env Health
Eval Program: HW
Eval Source: CERS

Eval General Type: Compliance Evaluation Inspection
Eval Date: 08-18-2016
Violations Found: Yes

**ANDERSON DRILLING (Continued)** **1000218799**

| | |
|---|---|
| Eval Type: | Routine done by local agency |
| Eval Notes: | Inspector: Griffin Donelle Inspection ID:5475892 |
| Eval Division: | San Diego County Department of Env Health |
| Eval Program: | UST |
| Eval Source: | CERS |
| Eval General Type: | Compliance Evaluation Inspection |
| Eval Date: | 08-15-2018 |
| Violations Found: | No |
| Eval Type: | Routine done by local agency |
| Eval Notes: | Inspector: Griffin Donelle Inspection ID:5949669 |
| Eval Division: | San Diego County Department of Env Health |
| Eval Program: | UST |
| Eval Source: | CERS |
| Eval General Type: | Compliance Evaluation Inspection |
| Eval Date: | 08-15-2018 |
| Violations Found: | Yes |
| Eval Type: | Routine done by local agency |
| Eval Notes: | Inspector: Griffin Donelle Inspection ID:5949669 |
| Eval Division: | San Diego County Department of Env Health |
| Eval Program: | HMRRP |
| Eval Source: | CERS |
| Eval General Type: | Compliance Evaluation Inspection |
| Eval Date: | 08-17-2017 |
| Violations Found: | Yes |
| Eval Type: | Routine done by local agency |
| Eval Notes: | Inspector: Griffin Donelle Inspection ID:5701536 |
| Eval Division: | San Diego County Department of Env Health |
| Eval Program: | UST |
| Eval Source: | CERS |
| Eval General Type: | Compliance Evaluation Inspection |
| Eval Date: | 08-18-2016 |
| Violations Found: | No |
| Eval Type: | Routine done by local agency |
| Eval Notes: | Inspector: Griffin Donelle Inspection ID:5475892 |
| Eval Division: | San Diego County Department of Env Health |
| Eval Program: | HW |
| Eval Source: | CERS |
| Eval General Type: | Compliance Evaluation Inspection |
| Eval Date: | 08-12-2019 |
| Violations Found: | Yes |
| Eval Type: | Routine done by local agency |
| Eval Notes: | Inspector: Quintong Sean Inspection ID:6216289 |
| Eval Division: | San Diego County Department of Env Health |
| Eval Program: | UST |
| Eval Source: | CERS |
| Eval General Type: | Compliance Evaluation Inspection |
| Eval Date: | 08-18-2014 |
| Violations Found: | No |
| Eval Type: | Routine done by local agency |
| Eval Notes: | Inspector: Fitzmaurice Mark Inspection ID:4957782 |
| Eval Division: | San Diego County Department of Env Health |

**ANDERSON DRILLING (Continued)** **1000218799**

Eval Program: HW
Eval Source: CERS

Eval General Type: Compliance Evaluation Inspection
Eval Date: 08-18-2016
Violations Found: No
Eval Type: Routine done by local agency
Eval Notes: Inspector: Griffin Donelle Inspection ID:5475892
Eval Division: San Diego County Department of Env Health
Eval Program: HMRRP
Eval Source: CERS

Eval General Type: Compliance Evaluation Inspection
Eval Date: 08-20-2015
Violations Found: Yes
Eval Type: Routine done by local agency
Eval Notes: Inspector: Griffin Donelle Inspection ID:5112152
Eval Division: San Diego County Department of Env Health
Eval Program: UST
Eval Source: CERS

Eval General Type: Compliance Evaluation Inspection
Eval Date: 09-19-2013
Violations Found: No
Eval Type: Routine done by local agency
Eval Notes: Inspector: Fitzmaurice Mark Inspection ID:4280487
Eval Division: San Diego County Department of Env Health
Eval Program: HMRRP
Eval Source: CERS

Coordinates:
Site ID: 5799
Facility Name: ANDERSON DRILLING
Env Int Type Code: HWG
Program ID: 10371943
Coord Name: Not reported
Ref Point Type Desc: Center of a facility or station.
Latitude: 32.864260
Longitude: -116.926460

Affiliation:
Affiliation Type Desc: UST Tank Operator
Entity Name: Anderson Driiling
Entity Title: Not reported
Affiliation Address: 10303 Channel Road
Affiliation City: Lakeside
Affiliation State: ca
Affiliation Country: United States
Affiliation Zip: 920400
Affiliation Phone: (619) 443-3891

Affiliation Type Desc: CUPA District
Entity Name: San Diego County Env Health
Entity Title: Not reported
Affiliation Address: PO Box 129261
Affiliation City: San Diego

**ANDERSON DRILLING (Continued)** **1000218799**

| | |
|---|---|
| Affiliation State: | CA |
| Affiliation Country: | Not reported |
| Affiliation Zip: | 92112-9261 |
| Affiliation Phone: | (858) 505-6880 |
| | |
| Affiliation Type Desc: | Environmental Contact |
| Entity Name: | CLEANTECH ENVIRONMENTAL |
| Entity Title: | Not reported |
| Affiliation Address: | 5820 Martin Road |
| Affiliation City: | Irwindale |
| Affiliation State: | CA |
| Affiliation Country: | Not reported |
| Affiliation Zip: | 91706 |
| Affiliation Phone: | Not reported |
| | |
| Affiliation Type Desc: | Facility Mailing Address |
| Entity Name: | Mailing Address |
| Entity Title: | Not reported |
| Affiliation Address: | 10303 CHANNEL RD |
| Affiliation City: | LAKESIDE |
| Affiliation State: | CA |
| Affiliation Country: | Not reported |
| Affiliation Zip: | 92040 |
| Affiliation Phone: | Not reported |
| | |
| Affiliation Type Desc: | Operator |
| Entity Name: | KELLER FOUNDATIONS |
| Entity Title: | Not reported |
| Affiliation Address: | Not reported |
| Affiliation City: | Not reported |
| Affiliation State: | Not reported |
| Affiliation Country: | Not reported |
| Affiliation Zip: | Not reported |
| Affiliation Phone: | (619) 443-3891 |
| | |
| Affiliation Type Desc: | UST Tank Owner |
| Entity Name: | KELLER FOUNDATIONS |
| Entity Title: | Not reported |
| Affiliation Address: | 10303 CHANNEL RD |
| Affiliation City: | LAKESIDE |
| Affiliation State: | CA |
| Affiliation Country: | United States |
| Affiliation Zip: | 92040 |
| Affiliation Phone: | (619) 443-3891 |
| | |
| Affiliation Type Desc: | Legal Owner |
| Entity Name: | ANDERSON STANLEY J FAMILY TRUST |
| Entity Title: | Not reported |
| Affiliation Address: | 10303 CHANNEL RD |
| Affiliation City: | LAKESIDE |
| Affiliation State: | CA |
| Affiliation Country: | United States |
| Affiliation Zip: | 92040 |
| Affiliation Phone: | (619) 443-3891 |
| | |
| Affiliation Type Desc: | Parent Corporation |
| Entity Name: | ANDERSON DRILLING |

**ANDERSON DRILLING (Continued)** **1000218799**

| | |
|---|---|
| Entity Title: | Not reported |
| Affiliation Address: | Not reported |
| Affiliation City: | Not reported |
| Affiliation State: | Not reported |
| Affiliation Country: | Not reported |
| Affiliation Zip: | Not reported |
| Affiliation Phone: | Not reported |
| | |
| Affiliation Type Desc: | UST Property Owner Name |
| Entity Name: | ANDERSON STANLEY J FAMILY TRUST |
| Entity Title: | Not reported |
| Affiliation Address: | 10303 CHANNEL RD |
| Affiliation City: | LAKESIDE |
| Affiliation State: | CA |
| Affiliation Country: | United States |
| Affiliation Zip: | 92040 |
| Affiliation Phone: | (619) 443-3891 |
| | |
| Name: | ANDERSON DRILLING |
| Address: | 10303 CHANNEL RD |
| City,State,Zip: | LAKESIDE, CA 920401707 |
| Site ID: | 5799 |
| CERS ID: | T0607302648 |
| CERS Description: | Leaking Underground Storage Tank Cleanup Site |

Violations:

| | |
|---|---|
| Site ID: | 5799 |
| Site Name: | ANDERSON DRILLING |
| Violation Date: | 08-18-2016 |
| Citation: | 23 CCR 16 2636(f)(2) - California Code of Regulations, Title 23, Chapter 16, Section(s) 2636(f)(2) |
| Violation Description: | Failure of the line leak detector (LLD) monitoring pressurized piping to meet one or more of the following requirements:Monitor at least hourly.Be capable of detecting a release of 3.0 gallons per hour at 10 p.s.i.g. Restrict or shut off the flow of product through the piping when a leak is detected. |
| Violation Notes: | Returned to compliance on 08/18/2016. Inspection Sequence ID:5475892;Tank ID:20421;Violation Description:(RD) Failure of the pressurized piping to meet one or more of the following requirements: monitored at least hourly with the capability of detecting a release of 3.0 gallons per hour, and will restrict the flow or product through the piping or trigger an alarm when a release occurs. 23 CCR 2636(f)(2) |
| Violation Division: | San Diego County Department of Env Health |
| Violation Program: | UST |
| Violation Source: | CERS |
| | |
| Site ID: | 5799 |
| Site Name: | ANDERSON DRILLING |
| Violation Date: | 08-15-2018 |
| Citation: | HSC 6.95 25508(a)(1) - California Health and Safety Code, Chapter 6.95, Section(s) 25508(a)(1) |
| Violation Description: | Failure to establish and electronically submit an adequate training program in safety procedures in the event of a release or threatened release of a hazardous material. |
| Violation Notes: | Returned to compliance on 08/16/2018. Inspection Sequence ID:5949669 |
| Violation Division: | San Diego County Department of Env Health |

**ANDERSON DRILLING (Continued)** **1000218799**

Violation Program: HMRRP
Violation Source: CERS

Site ID: 5799
Site Name: ANDERSON DRILLING
Violation Date: 08-12-2019
Citation: 23 CCR 16 2712(b)(1)(G) - California Code of Regulations, Title 23, Chapter 16, Section(s) 2712(b)(1)(G)
Violation Description: Failure to comply with one or more of the following overfill prevention equipment requirements: Alert the transfer operator when the tank is 90 percent full by restricting the flow into the tank or triggering an audible and visual alarm; or Restrict delivery of flow to the tank at least 30 minutes before the tank overfills, provided the restriction occurs when the tank is filled to no more than 95 percent of capacity; and activate an audible alarm at least five minutes before the tank overfills; or Provide positive shut-off of flow to the tank when the tank is filled to no more than 95 percent of capacity; or Provide positive shut-off of flow to the tank so that none of the fittings located on the top of the tank are exposed to product due to overfilling. Install/retrofit overfill prevention equipment that does not use flow restrictors on vent piping to meet overfill prevention equipment requirements when the overfill prevention equipment is installed, repaired, or replaced on and after October 1,- 2018. For USTs installed before October 1, 2018, perform an inspection by October 13, 2018 and every 36 months thereafter. For USTs installed on and after October- 1,- 2018, perform an inspection at installation and every 36 months thereafter. Inspected within 30 days after a repair to the overfill prevention equipment. Inspected using an applicable manufacturer guidelines, industry codes, engineering standards, or a method approved by a professional engineer. Inspected by a certified UST service technician. Maintain records of overfill prevention equipment inspection for 36 months.
Violation Notes: Returned to compliance on 08/15/2019. Inspection Sequence ID:6216289;Tank ID:20421,20422,20427,20428;Violation Description:(TCR 9b) Failure to comply with one or more of the following overfill prevention equipment requirements: 1. Alert the transfer operator when the tank is 90% full by restricting the flow into the tank or triggering an audible and visual alarm; or 2. Restrict delivery of flow to the tank at least 30m before the tank overfills, provided the restriction occurs when the tank is filled to no more than 95% of capacity and activate an audible alarm at least 5m before the tank overfills; or 3. Provide positive shut-off of flow to the tank when the tank is filled to no more than 95% of capacity; or 4. Provide positive shut-off of flow to the tank so that none of the fittings located on the top of the tank are exposed to product due to overfilling. 5. Install/retrofit overfill prevention equipment that does not use flow restrictors on vent piping to meet overfill prevention equipment requirements when the overfil
Violation Division: San Diego County Department of Env Health
Violation Program: UST
Violation Source: CERS

Site ID: 5799
Site Name: ANDERSON DRILLING
Violation Date: 08-20-2015
Citation: 23 CCR 16 2636(f)(2) - California Code of Regulations, Title 23, Chapter 16, Section(s) 2636(f)(2)

**ANDERSON DRILLING (Continued)** **1000218799**

| | |
|---|---|
| Violation Description: | Failure of the pressurized piping to meet one or more of the following requirements: monitored at least hourly with the capability of detecting a release of 3.0 gallons per hour, and will restrict the flow of product through the piping or trigger an alarm when a release occurs. |
| Violation Notes: | Returned to compliance on 08/20/2015. |
| Violation Division: | San Diego County Department of Env Health |
| Violation Program: | UST |
| Violation Source: | CERS |
| | |
| Site ID: | 5799 |
| Site Name: | ANDERSON DRILLING |
| Violation Date: | 08-18-2016 |
| Citation: | 23 CCR 6.7 25284, 25286 - California Code of Regulations, Title 23, Chapter 6.7, Section(s) 25284, 25286 |
| Violation Description: | Failure to submit a complete and accurate application for a permit to operate a UST, or for renewal of the permit. |
| Violation Notes: | Returned to compliance on 09/13/2016. Inspection Sequence ID:5475892;Tank ID:20421,20422;Violation Description:Failure to prepare, maintain, and submit accurate CUPA UST Operating Permit Application for Facility information and/or Tank information. HSC 25286(a); 23 CCR 2711 |
| Violation Division: | San Diego County Department of Env Health |
| Violation Program: | UST |
| Violation Source: | CERS |
| | |
| Site ID: | 5799 |
| Site Name: | ANDERSON DRILLING |
| Violation Date: | 08-18-2014 |
| Citation: | 23 CCR 16 2636(f)(2) - California Code of Regulations, Title 23, Chapter 16, Section(s) 2636(f)(2) |
| Violation Description: | Failure of the pressurized piping to meet one or more of the following requirements: monitored at least hourly with the capability of detecting a release of 3.0 gallons per hour, and will restrict the flow of product through the piping or trigger an alarm when a release occurs. |
| Violation Notes: | Returned to compliance on 08/18/2014. |
| Violation Division: | San Diego County Department of Env Health |
| Violation Program: | UST |
| Violation Source: | CERS |
| | |
| Site ID: | 5799 |
| Site Name: | ANDERSON DRILLING |
| Violation Date: | 08-17-2017 |
| Citation: | 23 CCR 16 2636(f)(2) - California Code of Regulations, Title 23, Chapter 16, Section(s) 2636(f)(2) |
| Violation Description: | Failure of the line leak detector (LLD) monitoring pressurized piping to meet one or more of the following requirements:Monitor at least hourly.Be capable of detecting a release of 3.0 gallons per hour at 10 p.s.i.g. Restrict or shut off the flow of product through the piping when a leak is detected. |
| Violation Notes: | Returned to compliance on 08/17/2017. Inspection Sequence ID:5701536;Tank ID:20421,20422;Violation Description:(RD) Failure of the line leak detector (LLD) monitoring pressurized piping to meet one or more of the following requirements: Monitored at least hourly, be capable of detecting a release of 3.0 gallons per hour, restrict or shut off the flow of product through the piping or trigger an alarm |

**ANDERSON DRILLING (Continued)** **1000218799**

when a leak is detected. 23 CCR 2636(f)(2)
Violation Division: San Diego County Department of Env Health
Violation Program: UST
Violation Source: CERS

Evaluation:
Eval General Type: Compliance Evaluation Inspection
Eval Date: 08-18-2014
Violations Found: No
Eval Type: Routine done by local agency
Eval Notes: Inspector: Fitzmaurice Mark Inspection ID:4957782
Eval Division: San Diego County Department of Env Health
Eval Program: HMRRP
Eval Source: CERS

Eval General Type: Compliance Evaluation Inspection
Eval Date: 08-18-2014
Violations Found: Yes
Eval Type: Routine done by local agency
Eval Notes: Inspector: Fitzmaurice Mark Inspection ID:4957782
Eval Division: San Diego County Department of Env Health
Eval Program: UST
Eval Source: CERS

Eval General Type: Compliance Evaluation Inspection
Eval Date: 09-19-2013
Violations Found: No
Eval Type: Routine done by local agency
Eval Notes: Inspector: Fitzmaurice Mark Inspection ID:4280487
Eval Division: San Diego County Department of Env Health
Eval Program: HW
Eval Source: CERS

Eval General Type: Compliance Evaluation Inspection
Eval Date: 09-19-2013
Violations Found: No
Eval Type: Routine done by local agency
Eval Notes: Inspector: Fitzmaurice Mark Inspection ID:4280487
Eval Division: San Diego County Department of Env Health
Eval Program: UST
Eval Source: CERS

Eval General Type: Compliance Evaluation Inspection
Eval Date: 08-15-2018
Violations Found: No
Eval Type: Routine done by local agency
Eval Notes: Inspector: Griffin Donelle Inspection ID:5949669
Eval Division: San Diego County Department of Env Health
Eval Program: HW
Eval Source: CERS

Eval General Type: Compliance Evaluation Inspection
Eval Date: 08-18-2016
Violations Found: Yes
Eval Type: Routine done by local agency
Eval Notes: Inspector: Griffin Donelle Inspection ID:5475892
Eval Division: San Diego County Department of Env Health

**ANDERSON DRILLING (Continued)** **1000218799**

Eval Program: UST
Eval Source: CERS

Eval General Type: Compliance Evaluation Inspection
Eval Date: 08-15-2018
Violations Found: No
Eval Type: Routine done by local agency
Eval Notes: Inspector: Griffin Donelle Inspection ID:5949669
Eval Division: San Diego County Department of Env Health
Eval Program: UST
Eval Source: CERS

Eval General Type: Compliance Evaluation Inspection
Eval Date: 08-15-2018
Violations Found: Yes
Eval Type: Routine done by local agency
Eval Notes: Inspector: Griffin Donelle Inspection ID:5949669
Eval Division: San Diego County Department of Env Health
Eval Program: HMRRP
Eval Source: CERS

Eval General Type: Compliance Evaluation Inspection
Eval Date: 08-17-2017
Violations Found: Yes
Eval Type: Routine done by local agency
Eval Notes: Inspector: Griffin Donelle Inspection ID:5701536
Eval Division: San Diego County Department of Env Health
Eval Program: UST
Eval Source: CERS

Eval General Type: Compliance Evaluation Inspection
Eval Date: 08-18-2016
Violations Found: No
Eval Type: Routine done by local agency
Eval Notes: Inspector: Griffin Donelle Inspection ID:5475892
Eval Division: San Diego County Department of Env Health
Eval Program: HW
Eval Source: CERS

Eval General Type: Compliance Evaluation Inspection
Eval Date: 08-12-2019
Violations Found: Yes
Eval Type: Routine done by local agency
Eval Notes: Inspector: Quintong Sean Inspection ID:6216289
Eval Division: San Diego County Department of Env Health
Eval Program: UST
Eval Source: CERS

Eval General Type: Compliance Evaluation Inspection
Eval Date: 08-18-2014
Violations Found: No
Eval Type: Routine done by local agency
Eval Notes: Inspector: Fitzmaurice Mark Inspection ID:4957782
Eval Division: San Diego County Department of Env Health
Eval Program: HW
Eval Source: CERS

**ANDERSON DRILLING (Continued)** **1000218799**

Eval General Type: Compliance Evaluation Inspection
Eval Date: 08-18-2016
Violations Found: No
Eval Type: Routine done by local agency
Eval Notes: Inspector: Griffin Donelle Inspection ID:5475892
Eval Division: San Diego County Department of Env Health
Eval Program: HMRRP
Eval Source: CERS

Eval General Type: Compliance Evaluation Inspection
Eval Date: 08-20-2015
Violations Found: Yes
Eval Type: Routine done by local agency
Eval Notes: Inspector: Griffin Donelle Inspection ID:5112152
Eval Division: San Diego County Department of Env Health
Eval Program: UST
Eval Source: CERS

Eval General Type: Compliance Evaluation Inspection
Eval Date: 09-19-2013
Violations Found: No
Eval Type: Routine done by local agency
Eval Notes: Inspector: Fitzmaurice Mark Inspection ID:4280487
Eval Division: San Diego County Department of Env Health
Eval Program: HMRRP
Eval Source: CERS

Coordinates:
Site ID: 5799
Facility Name: ANDERSON DRILLING
Env Int Type Code: HWG
Program ID: 10371943
Coord Name: Not reported
Ref Point Type Desc: Center of a facility or station.
Latitude: 32.864260
Longitude: -116.926460

Affiliation:
Affiliation Type Desc: UST Tank Operator
Entity Name: Anderson Driiling
Entity Title: Not reported
Affiliation Address: 10303 Channel Road
Affiliation City: Lakeside
Affiliation State: ca
Affiliation Country: United States
Affiliation Zip: 920400
Affiliation Phone: (619) 443-3891

Affiliation Type Desc: CUPA District
Entity Name: San Diego County Env Health
Entity Title: Not reported
Affiliation Address: PO Box 129261
Affiliation City: San Diego
Affiliation State: CA
Affiliation Country: Not reported
Affiliation Zip: 92112-9261

**ANDERSON DRILLING (Continued)** **1000218799**

| | |
|---|---|
| Affiliation Phone: | (858) 505-6880 |
| Affiliation Type Desc: | Environmental Contact |
| Entity Name: | CLEANTECH ENVIRONMENTAL |
| Entity Title: | Not reported |
| Affiliation Address: | 5820 Martin Road |
| Affiliation City: | Irwindale |
| Affiliation State: | CA |
| Affiliation Country: | Not reported |
| Affiliation Zip: | 91706 |
| Affiliation Phone: | Not reported |
| Affiliation Type Desc: | Facility Mailing Address |
| Entity Name: | Mailing Address |
| Entity Title: | Not reported |
| Affiliation Address: | 10303 CHANNEL RD |
| Affiliation City: | LAKESIDE |
| Affiliation State: | CA |
| Affiliation Country: | Not reported |
| Affiliation Zip: | 92040 |
| Affiliation Phone: | Not reported |
| Affiliation Type Desc: | Operator |
| Entity Name: | KELLER FOUNDATIONS |
| Entity Title: | Not reported |
| Affiliation Address: | Not reported |
| Affiliation City: | Not reported |
| Affiliation State: | Not reported |
| Affiliation Country: | Not reported |
| Affiliation Zip: | Not reported |
| Affiliation Phone: | (619) 443-3891 |
| Affiliation Type Desc: | UST Tank Owner |
| Entity Name: | KELLER FOUNDATIONS |
| Entity Title: | Not reported |
| Affiliation Address: | 10303 CHANNEL RD |
| Affiliation City: | LAKESIDE |
| Affiliation State: | CA |
| Affiliation Country: | United States |
| Affiliation Zip: | 92040 |
| Affiliation Phone: | (619) 443-3891 |
| Affiliation Type Desc: | Legal Owner |
| Entity Name: | ANDERSON STANLEY J FAMILY TRUST |
| Entity Title: | Not reported |
| Affiliation Address: | 10303 CHANNEL RD |
| Affiliation City: | LAKESIDE |
| Affiliation State: | CA |
| Affiliation Country: | United States |
| Affiliation Zip: | 92040 |
| Affiliation Phone: | (619) 443-3891 |
| Affiliation Type Desc: | Parent Corporation |
| Entity Name: | ANDERSON DRILLING |
| Entity Title: | Not reported |
| Affiliation Address: | Not reported |
| Affiliation City: | Not reported |

**ANDERSON DRILLING (Continued)** **1000218799**

| | |
|---|---|
| Affiliation State: | Not reported |
| Affiliation Country: | Not reported |
| Affiliation Zip: | Not reported |
| Affiliation Phone: | Not reported |
| Affiliation Type Desc: | UST Property Owner Name |
| Entity Name: | ANDERSON STANLEY J FAMILY TRUST |
| Entity Title: | Not reported |
| Affiliation Address: | 10303 CHANNEL RD |
| Affiliation City: | LAKESIDE |
| Affiliation State: | CA |
| Affiliation Country: | United States |
| Affiliation Zip: | 92040 |
| Affiliation Phone: | (619) 443-3891 |

---

**448** **EL CAPITAN HIGH** **ENVIROSTOR** **S103621176**
**NE** **10410 ASHWOOD STREET** **SCH** **N/A**
**1/2-1** **LAKESIDE, CA 92040** **CERS**
**0.700 mi.**
**3697 ft.**

**Relative:**
**Higher**

**Actual:**
**461 ft.**

ENVIROSTOR:

| | |
|---|---|
| Name: | EL CAPITAN HIGH |
| Address: | 10410 ASHWOOD STREET |
| City,State,Zip: | LAKESIDE, CA 92040 |
| Facility ID: | 60000861 |
| Status: | Inactive - Action Required |
| Status Date: | 09/05/2008 |
| Site Code: | 404788 |
| Site Type: | School Cleanup |
| Site Type Detailed: | School |
| Acres: | 1 |
| NPL: | NO |
| Regulatory Agencies: | SMBRP |
| Lead Agency: | SMBRP |
| Program Manager: | Angela Garcia |
| Supervisor: | Shahir Haddad |
| Division Branch: | Southern California Schools & Brownfields Outreach |
| Assembly: | 71 |
| Senate: | 38 |
| Special Program: | Not reported |
| Restricted Use: | NO |
| Site Mgmt Req: | NONE SPECIFIED |
| Funding: | School District |
| Latitude: | 32.86800 |
| Longitude: | -116.9167 |
| APN: | 392-130-45-00 |
| Past Use: | SCHOOL - HIGH SCHOOL |
| Potential COC: | Under Investigation |
| Confirmed COC: | NONE SPECIFIED |
| Potential Description: | UE |
| Alias Name: | 392-130-45-00 |
| Alias Type: | APN |
| Alias Name: | 404788 |
| Alias Type: | Project Code (Site Code) |
| Alias Name: | 60000861 |
| Alias Type: | Envirostor ID Number |

**EL CAPITAN HIGH (Continued)** **S103621176**

Completed Info:

| | |
|---|---|
| Completed Area Name: | PROJECT WIDE |
| Completed Sub Area Name: | Not reported |
| Completed Document Type: | Cost Recovery Closeout Memo |
| Completed Date: | 09/17/2008 |
| Comments: | Not reported |

| | |
|---|---|
| Completed Area Name: | PROJECT WIDE |
| Completed Sub Area Name: | Not reported |
| Completed Document Type: | Environmental Oversight Agreement |
| Completed Date: | 06/13/2008 |
| Comments: | Signed agreement sent (FedEx) to District on June 24, 2008. |

| | |
|---|---|
| Completed Area Name: | PROJECT WIDE |
| Completed Sub Area Name: | Not reported |
| Completed Document Type: | Phase 1 |
| Completed Date: | 05/19/2008 |
| Comments: | DTSC issued a PEA required determination based on the Phase I report |

| | |
|---|---|
| Completed Area Name: | PROJECT WIDE |
| Completed Sub Area Name: | Not reported |
| Completed Document Type: | Preliminary Endangerment Assessment Workplan |
| Completed Date: | 06/27/2008 |
| Comments: | Not reported |

| | |
|---|---|
| Completed Area Name: | PROJECT WIDE |
| Completed Sub Area Name: | Not reported |
| Completed Document Type: | Preliminary Endangerment Assessment Report |
| Completed Date: | 08/19/2008 |
| Comments: | Not reported |

| | |
|---|---|
| Future Area Name: | Not reported |
| Future Sub Area Name: | Not reported |
| Future Document Type: | Not reported |
| Future Due Date: | Not reported |
| Schedule Area Name: | Not reported |
| Schedule Sub Area Name: | Not reported |
| Schedule Document Type: | Not reported |
| Schedule Due Date: | Not reported |
| Schedule Revised Date: | Not reported |

SCH:

| | |
|---|---|
| Name: | EL CAPITAN HIGH |
| Address: | 10410 ASHWOOD STREET |
| City,State,Zip: | LAKESIDE, CA 92040 |
| Facility ID: | 60000861 |
| Site Type: | School Cleanup |
| Site Type Detail: | School |
| Site Mgmt. Req.: | NONE SPECIFIED |
| Acres: | 1 |
| National Priorities List: | NO |
| Cleanup Oversight Agencies: | SMBRP |
| Lead Agency: | SMBRP |
| Lead Agency Description: | DTSC - Site Cleanup Program |
| Project Manager: | Angela Garcia |

**EL CAPITAN HIGH (Continued)** **S103621176**

| | |
|---|---|
| Supervisor: | Shahir Haddad |
| Division Branch: | Southern California Schools & Brownfields Outreach |
| Site Code: | 404788 |
| Assembly: | 71 |
| Senate: | 38 |
| Special Program Status: | Not reported |
| Status: | Inactive - Action Required |
| Status Date: | 09/05/2008 |
| Restricted Use: | NO |
| Funding: | School District |
| Latitude: | 32.86800 |
| Longitude: | -116.9167 |
| APN: | 392-130-45-00 |
| Past Use: | SCHOOL - HIGH SCHOOL |
| Potential COC: | Under Investigation |
| Confirmed COC: | NONE SPECIFIED |
| Potential Description: | UE |
| Alias Name: | 392-130-45-00 |
| Alias Type: | APN |
| Alias Name: | 404788 |
| Alias Type: | Project Code (Site Code) |
| Alias Name: | 60000861 |
| Alias Type: | Envirostor ID Number |

Completed Info:

| | |
|---|---|
| Completed Area Name: | PROJECT WIDE |
| Completed Sub Area Name: | Not reported |
| Completed Document Type: | Cost Recovery Closeout Memo |
| Completed Date: | 09/17/2008 |
| Comments: | Not reported |
| Completed Area Name: | PROJECT WIDE |
| Completed Sub Area Name: | Not reported |
| Completed Document Type: | Environmental Oversight Agreement |
| Completed Date: | 06/13/2008 |
| Comments: | Signed agreement sent (FedEx) to District on June 24, 2008. |
| Completed Area Name: | PROJECT WIDE |
| Completed Sub Area Name: | Not reported |
| Completed Document Type: | Phase 1 |
| Completed Date: | 05/19/2008 |
| Comments: | DTSC issued a PEA required determination based on the Phase I report |
| Completed Area Name: | PROJECT WIDE |
| Completed Sub Area Name: | Not reported |
| Completed Document Type: | Preliminary Endangerment Assessment Workplan |
| Completed Date: | 06/27/2008 |
| Comments: | Not reported |
| Completed Area Name: | PROJECT WIDE |
| Completed Sub Area Name: | Not reported |
| Completed Document Type: | Preliminary Endangerment Assessment Report |
| Completed Date: | 08/19/2008 |
| Comments: | Not reported |
| Future Area Name: | Not reported |
| Future Sub Area Name: | Not reported |
| Future Document Type: | Not reported |

**EL CAPITAN HIGH (Continued)** **S103621176**

| | |
|---|---|
| Future Due Date: | Not reported |
| Schedule Area Name: | Not reported |
| Schedule Sub Area Name: | Not reported |
| Schedule Document Type: | Not reported |
| Schedule Due Date: | Not reported |
| Schedule Revised Date: | Not reported |

CERS:

| | |
|---|---|
| Name: | EL CAPITAN HIGH |
| Address: | 10410 ASHWOOD STREET |
| City,State,Zip: | LAKESIDE, CA 92040 |
| Site ID: | 337030 |
| CERS ID: | 60000861 |
| CERS Description: | School Cleanup |

Affiliation:

| | |
|---|---|
| Affiliation Type Desc: | Lead Project Manager |
| Entity Name: | ANGELA GARCIA |
| Entity Title: | Not reported |
| Affiliation Address: | Not reported |
| Affiliation City: | CYPRESS |
| Affiliation State: | CA |
| Affiliation Country: | Not reported |
| Affiliation Zip: | Not reported |
| Affiliation Phone: | Not reported |

| | |
|---|---|
| Affiliation Type Desc: | Supervisor |
| Entity Name: | SHAHIR HADDAD |
| Entity Title: | Not reported |
| Affiliation Address: | Not reported |
| Affiliation City: | Not reported |
| Affiliation State: | Not reported |
| Affiliation Country: | Not reported |
| Affiliation Zip: | Not reported |
| Affiliation Phone: | Not reported |

---

**449 North 1/2-1 0.798 mi. 4214 ft.**

**ANDERSON DRILLING CO. STORAGE LOT** **ENVIROSTOR** **S101481983**
**ACROSS STREET FROM 12370 LAKESIDE AVENUE** **N/A**
**LAKESIDE, CA 92040**

**Relative: Higher**

**Actual: 607 ft.**

ENVIROSTOR:

| | |
|---|---|
| Name: | ANDERSON DRILLING CO. STORAGE LOT |
| Address: | ACROSS STREET FROM 12370 LAKESIDE AVENUE |
| City,State,Zip: | LAKESIDE, CA 92040 |
| Facility ID: | 37490003 |
| Status: | Refer: Other Agency |
| Status Date: | 08/21/1995 |
| Site Code: | Not reported |
| Site Type: | Historical |
| Site Type Detailed: | * Historical |
| Acres: | Not reported |
| NPL: | NO |
| Regulatory Agencies: | NONE SPECIFIED |
| Lead Agency: | NONE SPECIFIED |
| Program Manager: | Not reported |

**ANDERSON DRILLING CO. STORAGE LOT (Continued)** **S101481983**

Supervisor: * Mmonroy
Division Branch: Cleanup Cypress
Assembly: Not reported
Senate: Not reported
Special Program: * CERC2
Restricted Use: NO
Site Mgmt Req: NONE SPECIFIED
Funding: Not reported
Latitude: 32.86885
Longitude: -116.9276
APN: NONE SPECIFIED
Past Use: NONE SPECIFIED
Potential COC: * HOUSEHOLD WASTES * DRILLING MUD
Confirmed COC: NONE SPECIFIED
Potential Description: NONE SPECIFIED
Alias Name: 37490003
Alias Type: Envirostor ID Number

Completed Info:
Completed Area Name: PROJECT WIDE
Completed Sub Area Name: Not reported
Completed Document Type: Site Screening
Completed Date: 10/28/1994
Comments: CALSITES VALIDATION PROGRAM CONFIRMS NFA FOR DTSC.

Completed Area Name: PROJECT WIDE
Completed Sub Area Name: Not reported
Completed Document Type: Preliminary Assessment Report
Completed Date: 06/10/1988
Comments: PRELIM ASSESS DONE THE SITE HAS BEEN REFERRED TO CO. HLTH. NO FURTHER ACTION

Completed Area Name: PROJECT WIDE
Completed Sub Area Name: Not reported
Completed Document Type: Site Screening
Completed Date: 03/30/1987
Comments: SITE SCREENING DONE PA RECOM BASED ON LACK OF INFO ABOUT DUMP.

Completed Area Name: PROJECT WIDE
Completed Sub Area Name: Not reported
Completed Document Type: * Discovery
Completed Date: 02/15/1983
Comments: FACILITY IDENTIFIED VIA DRIVEBY FACILITY DRIVE-BY USED FOR STORAGE OF PIPE/EQUIP. UNIDENT BLACK/WHITE GRANULAR MATLS OBSERVED AT EDGE OF SITE. N END OF SITE USED AS A DUMP-HILL. MATLS INCLUDE IMPORPER FILL MATLS,E.G. TREES, LIMBS, PAPER. GROUND PHOTOS FOUR PHOTOS TAKEN OF SITE

Future Area Name: Not reported
Future Sub Area Name: Not reported
Future Document Type: Not reported
Future Due Date: Not reported
Schedule Area Name: Not reported
Schedule Sub Area Name: Not reported
Schedule Document Type: Not reported
Schedule Due Date: Not reported
Schedule Revised Date: Not reported

Count: 4 records.

ORPHAN SUMMARY

| City | EDR ID | Site Name | Site Address | Zip | Database(s) |
|---|---|---|---|---|---|
| LAKESIDE | S114723061 | WOODSIDE AVE. PROPERTY | WINTER GARDENS BL | | RGA LUST |
| LAKESIDE | S108407337 | WINTERGARDENS REDEVELOPMENT | WINTER GARDENS BL | 92040 | SAN DIEGO CO. SAM |
| LAKESIDE | S105298892 | ARCO FACILITY NO. 9760 | WOODSIDE AV | 92040 | San Diego Co. HMMD |
| SANTEE | S121013061 | 11421/423 WOODSIDE LLC | 11425-B WOODSIDE AVENUE | 92071 | HAZNET, HWTS |

# GOVERNMENT RECORDS SEARCHED / DATA CURRENCY TRACKING

To maintain currency of the following federal and state databases, EDR contacts the appropriate governmental agency on a monthly or quarterly basis, as required.

**Number of Days to Update:** Provides confirmation that EDR is reporting records that have been updated within 90 days from the date the government agency made the information available to the public.

**STANDARD ENVIRONMENTAL RECORDS**

***Federal NPL site list***

NPL: National Priority List

National Priorities List (Superfund). The NPL is a subset of CERCLIS and identifies over 1,200 sites for priority cleanup under the Superfund Program. NPL sites may encompass relatively large areas. As such, EDR provides polygon coverage for over 1,000 NPL site boundaries produced by EPA's Environmental Photographic Interpretation Center (EPIC) and regional EPA offices.

Date of Government Version: 01/30/2020
Date Data Arrived at EDR: 02/05/2020
Date Made Active in Reports: 02/14/2020
Number of Days to Update: 9

Source: EPA
Telephone: N/A
Last EDR Contact: 05/06/2020
Next Scheduled EDR Contact: 07/13/2020
Data Release Frequency: Quarterly

NPL Site Boundaries

Sources:

EPA's Environmental Photographic Interpretation Center (EPIC)
Telephone: 202-564-7333

EPA Region 1
Telephone 617-918-1143

EPA Region 3
Telephone 215-814-5418

EPA Region 4
Telephone 404-562-8033

EPA Region 5
Telephone 312-886-6686

EPA Region 10
Telephone 206-553-8665

EPA Region 6
Telephone: 214-655-6659

EPA Region 7
Telephone: 913-551-7247

EPA Region 8
Telephone: 303-312-6774

EPA Region 9
Telephone: 415-947-4246

Proposed NPL: Proposed National Priority List Sites

A site that has been proposed for listing on the National Priorities List through the issuance of a proposed rule in the Federal Register. EPA then accepts public comments on the site, responds to the comments, and places on the NPL those sites that continue to meet the requirements for listing.

Date of Government Version: 01/30/2020
Date Data Arrived at EDR: 02/05/2020
Date Made Active in Reports: 02/14/2020
Number of Days to Update: 9

Source: EPA
Telephone: N/A
Last EDR Contact: 05/06/2020
Next Scheduled EDR Contact: 07/13/2020
Data Release Frequency: Quarterly

NPL LIENS: Federal Superfund Liens

Federal Superfund Liens. Under the authority granted the USEPA by CERCLA of 1980, the USEPA has the authority to file liens against real property in order to recover remedial action expenditures or when the property owner received notification of potential liability. USEPA compiles a listing of filed notices of Superfund Liens.

Date of Government Version: 10/15/1991
Date Data Arrived at EDR: 02/02/1994
Date Made Active in Reports: 03/30/1994
Number of Days to Update: 56

Source: EPA
Telephone: 202-564-4267
Last EDR Contact: 08/15/2011
Next Scheduled EDR Contact: 11/28/2011
Data Release Frequency: No Update Planned

***Federal Delisted NPL site list***

Delisted NPL: National Priority List Deletions

The National Oil and Hazardous Substances Pollution Contingency Plan (NCP) establishes the criteria that the EPA uses to delete sites from the NPL. In accordance with 40 CFR 300.425.(e), sites may be deleted from the NPL where no further response is appropriate.

Date of Government Version: 01/30/2020
Date Data Arrived at EDR: 02/05/2020
Date Made Active in Reports: 02/14/2020
Number of Days to Update: 9

Source: EPA
Telephone: N/A
Last EDR Contact: 05/06/2020
Next Scheduled EDR Contact: 07/13/2020
Data Release Frequency: Quarterly

***Federal CERCLIS list***

FEDERAL FACILITY: Federal Facility Site Information listing

A listing of National Priority List (NPL) and Base Realignment and Closure (BRAC) sites found in the Comprehensive Environmental Response, Compensation and Liability Information System (CERCLIS) Database where EPA Federal Facilities Restoration and Reuse Office is involved in cleanup activities.

Date of Government Version: 04/03/2019
Date Data Arrived at EDR: 04/05/2019
Date Made Active in Reports: 05/14/2019
Number of Days to Update: 39

Source: Environmental Protection Agency
Telephone: 703-603-8704
Last EDR Contact: 04/03/2020
Next Scheduled EDR Contact: 07/13/2020
Data Release Frequency: Varies

SEMS: Superfund Enterprise Management System

SEMS (Superfund Enterprise Management System) tracks hazardous waste sites, potentially hazardous waste sites, and remedial activities performed in support of EPA's Superfund Program across the United States. The list was formerly know as CERCLIS, renamed to SEMS by the EPA in 2015. The list contains data on potentially hazardous waste sites that have been reported to the USEPA by states, municipalities, private companies and private persons, pursuant to Section 103 of the Comprehensive Environmental Response, Compensation, and Liability Act (CERCLA). This dataset also contains sites which are either proposed to or on the National Priorities List (NPL) and the sites which are in the screening and assessment phase for possible inclusion on the NPL.

Date of Government Version: 01/30/2020
Date Data Arrived at EDR: 02/05/2020
Date Made Active in Reports: 02/14/2020
Number of Days to Update: 9

Source: EPA
Telephone: 800-424-9346
Last EDR Contact: 05/06/2020
Next Scheduled EDR Contact: 07/27/2020
Data Release Frequency: Quarterly

***Federal CERCLIS NFRAP site list***

SEMS-ARCHIVE: Superfund Enterprise Management System Archive

SEMS-ARCHIVE (Superfund Enterprise Management System Archive) tracks sites that have no further interest under the Federal Superfund Program based on available information. The list was formerly known as the CERCLIS-NFRAP, renamed to SEMS ARCHIVE by the EPA in 2015. EPA may perform a minimal level of assessment work at a site while it is archived if site conditions change and/or new information becomes available. Archived sites have been removed and archived from the inventory of SEMS sites. Archived status indicates that, to the best of EPA's knowledge, assessment at a site has been completed and that EPA has determined no further steps will be taken to list the site on the National Priorities List (NPL), unless information indicates this decision was not appropriate or other considerations require a recommendation for listing at a later time. The decision does not necessarily mean that there is no hazard associated with a given site; it only means that. based upon available information, the location is not judged to be potential NPL site.

Date of Government Version: 01/30/2020
Date Data Arrived at EDR: 02/05/2020
Date Made Active in Reports: 02/14/2020
Number of Days to Update: 9

Source: EPA
Telephone: 800-424-9346
Last EDR Contact: 05/06/2020
Next Scheduled EDR Contact: 07/27/2020
Data Release Frequency: Quarterly

***Federal RCRA CORRACTS facilities list***

CORRACTS: Corrective Action Report

CORRACTS identifies hazardous waste handlers with RCRA corrective action activity.

Date of Government Version: 12/16/2019
Date Data Arrived at EDR: 12/16/2019
Date Made Active in Reports: 12/20/2019
Number of Days to Update: 4

Source: EPA
Telephone: 800-424-9346
Last EDR Contact: 03/25/2020
Next Scheduled EDR Contact: 07/06/2020
Data Release Frequency: Quarterly

***Federal RCRA non-CORRACTS TSD facilities list***

RCRA-TSDF: RCRA - Treatment, Storage and Disposal

RCRAInfo is EPA's comprehensive information system, providing access to data supporting the Resource Conservation and Recovery Act (RCRA) of 1976 and the Hazardous and Solid Waste Amendments (HSWA) of 1984. The database includes selective information on sites which generate, transport, store, treat and/or dispose of hazardous waste as defined by the Resource Conservation and Recovery Act (RCRA). Transporters are individuals or entities that move hazardous waste from the generator offsite to a facility that can recycle, treat, store, or dispose of the waste. TSDFs treat, store, or dispose of the waste.

Date of Government Version: 12/16/2019
Date Data Arrived at EDR: 12/16/2019
Date Made Active in Reports: 12/20/2019
Number of Days to Update: 4

Source: Environmental Protection Agency
Telephone: (415) 495-8895
Last EDR Contact: 03/25/2020
Next Scheduled EDR Contact: 07/06/2020
Data Release Frequency: Quarterly

***Federal RCRA generators list***

RCRA-LQG: RCRA - Large Quantity Generators

RCRAInfo is EPA's comprehensive information system, providing access to data supporting the Resource Conservation and Recovery Act (RCRA) of 1976 and the Hazardous and Solid Waste Amendments (HSWA) of 1984. The database includes selective information on sites which generate, transport, store, treat and/or dispose of hazardous waste as defined by the Resource Conservation and Recovery Act (RCRA). Large quantity generators (LQGs) generate over 1,000 kilograms (kg) of hazardous waste, or over 1 kg of acutely hazardous waste per month.

Date of Government Version: 12/16/2019
Date Data Arrived at EDR: 12/16/2019
Date Made Active in Reports: 12/20/2019
Number of Days to Update: 4

Source: Environmental Protection Agency
Telephone: (415) 495-8895
Last EDR Contact: 03/25/2020
Next Scheduled EDR Contact: 07/06/2020
Data Release Frequency: Quarterly

RCRA-SQG: RCRA - Small Quantity Generators

RCRAInfo is EPA's comprehensive information system, providing access to data supporting the Resource Conservation and Recovery Act (RCRA) of 1976 and the Hazardous and Solid Waste Amendments (HSWA) of 1984. The database includes selective information on sites which generate, transport, store, treat and/or dispose of hazardous waste as defined by the Resource Conservation and Recovery Act (RCRA). Small quantity generators (SQGs) generate between 100 kg and 1,000 kg of hazardous waste per month.

Date of Government Version: 12/16/2019
Date Data Arrived at EDR: 12/16/2019
Date Made Active in Reports: 12/20/2019
Number of Days to Update: 4

Source: Environmental Protection Agency
Telephone: (415) 495-8895
Last EDR Contact: 03/25/2020
Next Scheduled EDR Contact: 07/06/2020
Data Release Frequency: Quarterly

RCRA-VSQG: RCRA - Very Small Quantity Generators (Formerly Conditionally Exempt Small Quantity Generators)

RCRAInfo is EPA's comprehensive information system, providing access to data supporting the Resource Conservation and Recovery Act (RCRA) of 1976 and the Hazardous and Solid Waste Amendments (HSWA) of 1984. The database includes selective information on sites which generate, transport, store, treat and/or dispose of hazardous waste as defined by the Resource Conservation and Recovery Act (RCRA). Very small quantity generators (VSQGs) generate less than 100 kg of hazardous waste, or less than 1 kg of acutely hazardous waste per month.

Date of Government Version: 12/16/2019
Date Data Arrived at EDR: 12/16/2019
Date Made Active in Reports: 12/20/2019
Number of Days to Update: 4

Source: Environmental Protection Agency
Telephone: (415) 495-8895
Last EDR Contact: 03/25/2020
Next Scheduled EDR Contact: 07/06/2020
Data Release Frequency: Quarterly

***Federal institutional controls / engineering controls registries***

LUCIS: Land Use Control Information System

LUCIS contains records of land use control information pertaining to the former Navy Base Realignment and Closure properties.

Date of Government Version: 11/04/2019
Date Data Arrived at EDR: 11/13/2019
Date Made Active in Reports: 01/28/2020
Number of Days to Update: 76

Source: Department of the Navy
Telephone: 843-820-7326
Last EDR Contact: 05/14/2020
Next Scheduled EDR Contact: 08/24/2020
Data Release Frequency: Varies

US ENG CONTROLS: Engineering Controls Sites List

A listing of sites with engineering controls in place. Engineering controls include various forms of caps, building foundations, liners, and treatment methods to create pathway elimination for regulated substances to enter environmental media or effect human health.

Date of Government Version: 02/13/2020
Date Data Arrived at EDR: 02/20/2020
Date Made Active in Reports: 05/15/2020
Number of Days to Update: 85

Source: Environmental Protection Agency
Telephone: 703-603-0695
Last EDR Contact: 05/15/2020
Next Scheduled EDR Contact: 09/07/2020
Data Release Frequency: Varies

US INST CONTROLS: Institutional Controls Sites List

A listing of sites with institutional controls in place. Institutional controls include administrative measures, such as groundwater use restrictions, construction restrictions, property use restrictions, and post remediation care requirements intended to prevent exposure to contaminants remaining on site. Deed restrictions are generally required as part of the institutional controls.

Date of Government Version: 02/13/2020
Date Data Arrived at EDR: 02/20/2020
Date Made Active in Reports: 05/15/2020
Number of Days to Update: 85

Source: Environmental Protection Agency
Telephone: 703-603-0695
Last EDR Contact: 05/15/2020
Next Scheduled EDR Contact: 09/07/2020
Data Release Frequency: Varies

***Federal ERNS list***

ERNS: Emergency Response Notification System

Emergency Response Notification System. ERNS records and stores information on reported releases of oil and hazardous substances.

Date of Government Version: 12/16/2019
Date Data Arrived at EDR: 12/19/2019
Date Made Active in Reports: 03/06/2020
Number of Days to Update: 78

Source: National Response Center, United States Coast Guard
Telephone: 202-267-2180
Last EDR Contact: 03/24/2020
Next Scheduled EDR Contact: 07/06/2020
Data Release Frequency: Quarterly

***State- and tribal - equivalent NPL***

RESPONSE: State Response Sites

Identifies confirmed release sites where DTSC is involved in remediation, either in a lead or oversight capacity. These confirmed release sites are generally high-priority and high potential risk.

Date of Government Version: 01/27/2020
Date Data Arrived at EDR: 01/28/2020
Date Made Active in Reports: 04/09/2020
Number of Days to Update: 72

Source: Department of Toxic Substances Control
Telephone: 916-323-3400
Last EDR Contact: 04/28/2020
Next Scheduled EDR Contact: 08/10/2020
Data Release Frequency: Quarterly

***State- and tribal - equivalent CERCLIS***

ENVIROSTOR: EnviroStor Database

The Department of Toxic Substances Control's (DTSC's) Site Mitigation and Brownfields Reuse Program's (SMBRP's) EnviroStor database identifes sites that have known contamination or sites for which there may be reasons to investigate further. The database includes the following site types: Federal Superfund sites (National Priorities List (NPL)); State Response, including Military Facilities and State Superfund; Voluntary Cleanup; and School sites. EnviroStor provides similar information to the information that was available in CalSites, and provides additional site information, including, but not limited to, identification of formerly-contaminated properties that have been released for reuse, properties where environmental deed restrictions have been recorded to prevent inappropriate land uses, and risk characterization information that is used to assess potential impacts to public health and the environment at contaminated sites.

Date of Government Version: 01/27/2020
Date Data Arrived at EDR: 01/28/2020
Date Made Active in Reports: 04/09/2020
Number of Days to Update: 72

Source: Department of Toxic Substances Control
Telephone: 916-323-3400
Last EDR Contact: 04/28/2020
Next Scheduled EDR Contact: 08/10/2020
Data Release Frequency: Quarterly

***State and tribal landfill and/or solid waste disposal site lists***

SWF/LF (SWIS): Solid Waste Information System

Active, Closed and Inactive Landfills. SWF/LF records typically contain an inve ntory of solid waste disposal facilities or landfills. These may be active or i nactive facilities or open dumps that failed to meet RCRA Section 4004 criteria for solid waste landfills or disposal sites.

Date of Government Version: 02/10/2020
Date Data Arrived at EDR: 02/11/2020
Date Made Active in Reports: 04/20/2020
Number of Days to Update: 69

Source: Department of Resources Recycling and Recovery
Telephone: 916-341-6320
Last EDR Contact: 05/12/2020
Next Scheduled EDR Contact: 08/24/2020
Data Release Frequency: Quarterly

***State and tribal leaking storage tank lists***

LUST REG 2: Fuel Leak List

Leaking Underground Storage Tank locations. Alameda, Contra Costa, Marin, Napa, San Francisco, San Mateo, Santa Clara, Solano, Sonoma counties.

Date of Government Version: 09/30/2004
Date Data Arrived at EDR: 10/20/2004
Date Made Active in Reports: 11/19/2004
Number of Days to Update: 30

Source: California Regional Water Quality Control Board San Francisco Bay Region (2)
Telephone: 510-622-2433
Last EDR Contact: 09/19/2011
Next Scheduled EDR Contact: 01/02/2012
Data Release Frequency: No Update Planned

LUST REG 3: Leaking Underground Storage Tank Database

Leaking Underground Storage Tank locations. Monterey, San Benito, San Luis Obispo, Santa Barbara, Santa Cruz counties.

Date of Government Version: 05/19/2003
Date Data Arrived at EDR: 05/19/2003
Date Made Active in Reports: 06/02/2003
Number of Days to Update: 14

Source: California Regional Water Quality Control Board Central Coast Region (3)
Telephone: 805-542-4786
Last EDR Contact: 07/18/2011
Next Scheduled EDR Contact: 10/31/2011
Data Release Frequency: No Update Planned

LUST: Leaking Underground Fuel Tank Report (GEOTRACKER)

Leaking Underground Storage Tank (LUST) Sites included in GeoTracker. GeoTracker is the Water Boards data management system for sites that impact, or have the potential to impact, water quality in California, with emphasis on groundwater.

Date of Government Version: 05/13/2020
Date Data Arrived at EDR: 05/13/2020
Date Made Active in Reports: 05/15/2020
Number of Days to Update: 2

Source: State Water Resources Control Board
Telephone: see region list
Last EDR Contact: 05/13/2020
Next Scheduled EDR Contact: 06/22/2020
Data Release Frequency: Quarterly

LUST REG 5: Leaking Underground Storage Tank Database

Leaking Underground Storage Tank locations. Alameda, Alpine, Amador, Butte, Colusa, Contra Costa, Calveras, El Dorado, Fresno, Glenn, Kern, Kings, Lake, Lassen, Madera, Mariposa, Merced, Modoc, Napa, Nevada, Placer, Plumas, Sacramento, San Joaquin, Shasta, Solano, Stanislaus, Sutter, Tehama, Tulare, Tuolumne, Yolo, Yuba counties.

Date of Government Version: 07/01/2008
Date Data Arrived at EDR: 07/22/2008
Date Made Active in Reports: 07/31/2008
Number of Days to Update: 9

Source: California Regional Water Quality Control Board Central Valley Region (5)
Telephone: 916-464-4834
Last EDR Contact: 07/01/2011
Next Scheduled EDR Contact: 10/17/2011
Data Release Frequency: No Update Planned

LUST REG 7: Leaking Underground Storage Tank Case Listing

Leaking Underground Storage Tank locations. Imperial, Riverside, San Diego, Santa Barbara counties.

Date of Government Version: 02/26/2004
Date Data Arrived at EDR: 02/26/2004
Date Made Active in Reports: 03/24/2004
Number of Days to Update: 27

Source: California Regional Water Quality Control Board Colorado River Basin Region (7)
Telephone: 760-776-8943
Last EDR Contact: 08/01/2011
Next Scheduled EDR Contact: 11/14/2011
Data Release Frequency: No Update Planned

LUST REG 9: Leaking Underground Storage Tank Report

Orange, Riverside, San Diego counties. For more current information, please refer to the State Water Resources Control Board's LUST database.

Date of Government Version: 03/01/2001
Date Data Arrived at EDR: 04/23/2001
Date Made Active in Reports: 05/21/2001
Number of Days to Update: 28

Source: California Regional Water Quality Control Board San Diego Region (9)
Telephone: 858-637-5595
Last EDR Contact: 09/26/2011
Next Scheduled EDR Contact: 01/09/2012
Data Release Frequency: No Update Planned

LUST REG 4: Underground Storage Tank Leak List

Los Angeles, Ventura counties. For more current information, please refer to the State Water Resources Control Board's LUST database.

Date of Government Version: 09/07/2004
Date Data Arrived at EDR: 09/07/2004
Date Made Active in Reports: 10/12/2004
Number of Days to Update: 35

Source: California Regional Water Quality Control Board Los Angeles Region (4)
Telephone: 213-576-6710
Last EDR Contact: 09/06/2011
Next Scheduled EDR Contact: 12/19/2011
Data Release Frequency: No Update Planned

LUST REG 1: Active Toxic Site Investigation

Del Norte, Humboldt, Lake, Mendocino, Modoc, Siskiyou, Sonoma, Trinity counties. For more current information, please refer to the State Water Resources Control Board's LUST database.

Date of Government Version: 02/01/2001
Date Data Arrived at EDR: 02/28/2001
Date Made Active in Reports: 03/29/2001
Number of Days to Update: 29

Source: California Regional Water Quality Control Board North Coast (1)
Telephone: 707-570-3769
Last EDR Contact: 08/01/2011
Next Scheduled EDR Contact: 11/14/2011
Data Release Frequency: No Update Planned

LUST REG 6V: Leaking Underground Storage Tank Case Listing

Leaking Underground Storage Tank locations. Inyo, Kern, Los Angeles, Mono, San Bernardino counties.

Date of Government Version: 06/07/2005
Date Data Arrived at EDR: 06/07/2005
Date Made Active in Reports: 06/29/2005
Number of Days to Update: 22

Source: California Regional Water Quality Control Board Victorville Branch Office (6)
Telephone: 760-241-7365
Last EDR Contact: 09/12/2011
Next Scheduled EDR Contact: 12/26/2011
Data Release Frequency: No Update Planned

LUST REG 6L: Leaking Underground Storage Tank Case Listing

For more current information, please refer to the State Water Resources Control Board's LUST database.

Date of Government Version: 09/09/2003
Date Data Arrived at EDR: 09/10/2003
Date Made Active in Reports: 10/07/2003
Number of Days to Update: 27

Source: California Regional Water Quality Control Board Lahontan Region (6)
Telephone: 530-542-5572
Last EDR Contact: 09/12/2011
Next Scheduled EDR Contact: 12/26/2011
Data Release Frequency: No Update Planned

LUST REG 8: Leaking Underground Storage Tanks

California Regional Water Quality Control Board Santa Ana Region (8). For more current information, please refer to the State Water Resources Control Board's LUST database.

Date of Government Version: 02/14/2005
Date Data Arrived at EDR: 02/15/2005
Date Made Active in Reports: 03/28/2005
Number of Days to Update: 41

Source: California Regional Water Quality Control Board Santa Ana Region (8)
Telephone: 909-782-4496
Last EDR Contact: 08/15/2011
Next Scheduled EDR Contact: 11/28/2011
Data Release Frequency: No Update Planned

INDIAN LUST R9: Leaking Underground Storage Tanks on Indian Land

LUSTs on Indian land in Arizona, California, New Mexico and Nevada

Date of Government Version: 10/04/2019
Date Data Arrived at EDR: 12/04/2019
Date Made Active in Reports: 02/27/2020
Number of Days to Update: 85

Source: Environmental Protection Agency
Telephone: 415-972-3372
Last EDR Contact: 05/20/2020
Next Scheduled EDR Contact: 08/03/2020
Data Release Frequency: Varies

INDIAN LUST R6: Leaking Underground Storage Tanks on Indian Land

LUSTs on Indian land in New Mexico and Oklahoma.

Date of Government Version: 10/02/2019
Date Data Arrived at EDR: 12/04/2019
Date Made Active in Reports: 02/10/2020
Number of Days to Update: 68

Source: EPA Region 6
Telephone: 214-665-6597
Last EDR Contact: 05/20/2020
Next Scheduled EDR Contact: 08/03/2020
Data Release Frequency: Varies

INDIAN LUST R5: Leaking Underground Storage Tanks on Indian Land
Leaking underground storage tanks located on Indian Land in Michigan, Minnesota and Wisconsin.

Date of Government Version: 10/01/2019
Date Data Arrived at EDR: 12/04/2019
Date Made Active in Reports: 02/10/2020
Number of Days to Update: 68

Source: EPA, Region 5
Telephone: 312-886-7439
Last EDR Contact: 05/20/2020
Next Scheduled EDR Contact: 08/03/2020
Data Release Frequency: Varies

INDIAN LUST R7: Leaking Underground Storage Tanks on Indian Land
LUSTs on Indian land in Iowa, Kansas, and Nebraska

Date of Government Version: 10/15/2019
Date Data Arrived at EDR: 12/17/2019
Date Made Active in Reports: 02/10/2020
Number of Days to Update: 55

Source: EPA Region 7
Telephone: 913-551-7003
Last EDR Contact: 05/20/2020
Next Scheduled EDR Contact: 08/03/2020
Data Release Frequency: Varies

INDIAN LUST R10: Leaking Underground Storage Tanks on Indian Land
LUSTs on Indian land in Alaska, Idaho, Oregon and Washington.

Date of Government Version: 10/11/2019
Date Data Arrived at EDR: 12/04/2019
Date Made Active in Reports: 02/10/2020
Number of Days to Update: 68

Source: EPA Region 10
Telephone: 206-553-2857
Last EDR Contact: 05/20/2020
Next Scheduled EDR Contact: 08/03/2020
Data Release Frequency: Varies

INDIAN LUST R4: Leaking Underground Storage Tanks on Indian Land
LUSTs on Indian land in Florida, Mississippi and North Carolina.

Date of Government Version: 10/10/2019
Date Data Arrived at EDR: 12/05/2019
Date Made Active in Reports: 02/10/2020
Number of Days to Update: 67

Source: EPA Region 4
Telephone: 404-562-8677
Last EDR Contact: 05/20/2020
Next Scheduled EDR Contact: 08/03/2020
Data Release Frequency: Varies

INDIAN LUST R1: Leaking Underground Storage Tanks on Indian Land
A listing of leaking underground storage tank locations on Indian Land.

Date of Government Version: 10/01/2019
Date Data Arrived at EDR: 12/04/2019
Date Made Active in Reports: 02/10/2020
Number of Days to Update: 68

Source: EPA Region 1
Telephone: 617-918-1313
Last EDR Contact: 05/20/2020
Next Scheduled EDR Contact: 08/03/2020
Data Release Frequency: Varies

INDIAN LUST R8: Leaking Underground Storage Tanks on Indian Land
LUSTs on Indian land in Colorado, Montana, North Dakota, South Dakota, Utah and Wyoming.

Date of Government Version: 10/03/2019
Date Data Arrived at EDR: 12/04/2019
Date Made Active in Reports: 02/14/2020
Number of Days to Update: 72

Source: EPA Region 8
Telephone: 303-312-6271
Last EDR Contact: 05/20/2020
Next Scheduled EDR Contact: 08/03/2020
Data Release Frequency: Varies

CPS-SLIC: Statewide SLIC Cases (GEOTRACKER)

Cleanup Program Sites (CPS; also known as Site Cleanups [SC] and formerly known as Spills, Leaks, Investigations, and Cleanups [SLIC] sites) included in GeoTracker. GeoTracker is the Water Boards data management system for sites that impact, or have the potential to impact, water quality in California, with emphasis on groundwater.

Date of Government Version: 05/13/2020
Date Data Arrived at EDR: 05/13/2020
Date Made Active in Reports: 05/14/2020
Number of Days to Update: 1

Source: State Water Resources Control Board
Telephone: 866-480-1028
Last EDR Contact: 05/13/2020
Next Scheduled EDR Contact: 06/22/2020
Data Release Frequency: Varies

SLIC REG 1: Active Toxic Site Investigations

The SLIC (Spills, Leaks, Investigations and Cleanup) program is designed to protect and restore water quality from spills, leaks, and similar discharges.

Date of Government Version: 04/03/2003
Date Data Arrived at EDR: 04/07/2003
Date Made Active in Reports: 04/25/2003
Number of Days to Update: 18

Source: California Regional Water Quality Control Board, North Coast Region (1)
Telephone: 707-576-2220
Last EDR Contact: 08/01/2011
Next Scheduled EDR Contact: 11/14/2011
Data Release Frequency: No Update Planned

SLIC REG 2: Spills, Leaks, Investigation & Cleanup Cost Recovery Listing

The SLIC (Spills, Leaks, Investigations and Cleanup) program is designed to protect and restore water quality from spills, leaks, and similar discharges.

Date of Government Version: 09/30/2004
Date Data Arrived at EDR: 10/20/2004
Date Made Active in Reports: 11/19/2004
Number of Days to Update: 30

Source: Regional Water Quality Control Board San Francisco Bay Region (2)
Telephone: 510-286-0457
Last EDR Contact: 09/19/2011
Next Scheduled EDR Contact: 01/02/2012
Data Release Frequency: No Update Planned

SLIC REG 3: Spills, Leaks, Investigation & Cleanup Cost Recovery Listing

The SLIC (Spills, Leaks, Investigations and Cleanup) program is designed to protect and restore water quality from spills, leaks, and similar discharges.

Date of Government Version: 05/18/2006
Date Data Arrived at EDR: 05/18/2006
Date Made Active in Reports: 06/15/2006
Number of Days to Update: 28

Source: California Regional Water Quality Control Board Central Coast Region (3)
Telephone: 805-549-3147
Last EDR Contact: 07/18/2011
Next Scheduled EDR Contact: 10/31/2011
Data Release Frequency: No Update Planned

SLIC REG 4: Spills, Leaks, Investigation & Cleanup Cost Recovery Listing

The SLIC (Spills, Leaks, Investigations and Cleanup) program is designed to protect and restore water quality from spills, leaks, and similar discharges.

Date of Government Version: 11/17/2004
Date Data Arrived at EDR: 11/18/2004
Date Made Active in Reports: 01/04/2005
Number of Days to Update: 47

Source: Region Water Quality Control Board Los Angeles Region (4)
Telephone: 213-576-6600
Last EDR Contact: 07/01/2011
Next Scheduled EDR Contact: 10/17/2011
Data Release Frequency: No Update Planned

SLIC REG 5: Spills, Leaks, Investigation & Cleanup Cost Recovery Listing

The SLIC (Spills, Leaks, Investigations and Cleanup) program is designed to protect and restore water quality from spills, leaks, and similar discharges.

Date of Government Version: 04/01/2005
Date Data Arrived at EDR: 04/05/2005
Date Made Active in Reports: 04/21/2005
Number of Days to Update: 16

Source: Regional Water Quality Control Board Central Valley Region (5)
Telephone: 916-464-3291
Last EDR Contact: 09/12/2011
Next Scheduled EDR Contact: 12/26/2011
Data Release Frequency: No Update Planned

SLIC REG 6V: Spills, Leaks, Investigation & Cleanup Cost Recovery Listing
The SLIC (Spills, Leaks, Investigations and Cleanup) program is designed to protect and restore water quality from spills, leaks, and similar discharges.

Date of Government Version: 05/24/2005
Date Data Arrived at EDR: 05/25/2005
Date Made Active in Reports: 06/16/2005
Number of Days to Update: 22

Source: Regional Water Quality Control Board, Victorville Branch
Telephone: 619-241-6583
Last EDR Contact: 08/15/2011
Next Scheduled EDR Contact: 11/28/2011
Data Release Frequency: No Update Planned

SLIC REG 6L: SLIC Sites
The SLIC (Spills, Leaks, Investigations and Cleanup) program is designed to protect and restore water quality from spills, leaks, and similar discharges.

Date of Government Version: 09/07/2004
Date Data Arrived at EDR: 09/07/2004
Date Made Active in Reports: 10/12/2004
Number of Days to Update: 35

Source: California Regional Water Quality Control Board, Lahontan Region
Telephone: 530-542-5574
Last EDR Contact: 08/15/2011
Next Scheduled EDR Contact: 11/28/2011
Data Release Frequency: No Update Planned

SLIC REG 7: SLIC List
The SLIC (Spills, Leaks, Investigations and Cleanup) program is designed to protect and restore water quality from spills, leaks, and similar discharges.

Date of Government Version: 11/24/2004
Date Data Arrived at EDR: 11/29/2004
Date Made Active in Reports: 01/04/2005
Number of Days to Update: 36

Source: California Regional Quality Control Board, Colorado River Basin Region
Telephone: 760-346-7491
Last EDR Contact: 08/01/2011
Next Scheduled EDR Contact: 11/14/2011
Data Release Frequency: No Update Planned

SLIC REG 8: Spills, Leaks, Investigation & Cleanup Cost Recovery Listing
The SLIC (Spills, Leaks, Investigations and Cleanup) program is designed to protect and restore water quality from spills, leaks, and similar discharges.

Date of Government Version: 04/03/2008
Date Data Arrived at EDR: 04/03/2008
Date Made Active in Reports: 04/14/2008
Number of Days to Update: 11

Source: California Region Water Quality Control Board Santa Ana Region (8)
Telephone: 951-782-3298
Last EDR Contact: 09/12/2011
Next Scheduled EDR Contact: 12/26/2011
Data Release Frequency: No Update Planned

SLIC REG 9: Spills, Leaks, Investigation & Cleanup Cost Recovery Listing
The SLIC (Spills, Leaks, Investigations and Cleanup) program is designed to protect and restore water quality from spills, leaks, and similar discharges.

Date of Government Version: 09/10/2007
Date Data Arrived at EDR: 09/11/2007
Date Made Active in Reports: 09/28/2007
Number of Days to Update: 17

Source: California Regional Water Quality Control Board San Diego Region (9)
Telephone: 858-467-2980
Last EDR Contact: 08/08/2011
Next Scheduled EDR Contact: 11/21/2011
Data Release Frequency: No Update Planned

***State and tribal registered storage tank lists***

FEMA UST: Underground Storage Tank Listing
A listing of all FEMA owned underground storage tanks.

Date of Government Version: 08/27/2019
Date Data Arrived at EDR: 08/28/2019
Date Made Active in Reports: 11/11/2019
Number of Days to Update: 75

Source: FEMA
Telephone: 202-646-5797
Last EDR Contact: 03/19/2020
Next Scheduled EDR Contact: 07/20/2020
Data Release Frequency: Varies

MILITARY UST SITES: Military UST Sites (GEOTRACKER)
Military ust sites

Date of Government Version: 05/13/2020
Date Data Arrived at EDR: 05/13/2020
Date Made Active in Reports: 05/15/2020
Number of Days to Update: 2

Source: State Water Resources Control Board
Telephone: 866-480-1028
Last EDR Contact: 05/13/2020
Next Scheduled EDR Contact: 06/22/2020
Data Release Frequency: Varies

UST: Active UST Facilities
Active UST facilities gathered from the local regulatory agencies

Date of Government Version: 03/09/2020
Date Data Arrived at EDR: 03/10/2020
Date Made Active in Reports: 05/20/2020
Number of Days to Update: 71

Source: SWRCB
Telephone: 916-341-5851
Last EDR Contact: 03/10/2020
Next Scheduled EDR Contact: 06/22/2020
Data Release Frequency: Semi-Annually

UST CLOSURE: Proposed Closure of Underground Storage Tank (UST) Cases
UST cases that are being considered for closure by either the State Water Resources Control Board or the Executive Director have been posted for a 60-day public comment period. UST Case Closures being proposed for consideration by the State Water Resources Control Board. These are primarily UST cases that meet closure criteria under the decisional framework in State Water Board Resolution No. 92-49 and other Board orders. UST Case Closures proposed for consideration by the Executive Director pursuant to State Water Board Resolution No. 2012-0061. These are cases that meet the criteria of the Low-Threat UST Case Closure Policy. UST Case Closure Review Denials and Approved Orders.

Date of Government Version: 12/06/2019
Date Data Arrived at EDR: 12/10/2019
Date Made Active in Reports: 02/25/2020
Number of Days to Update: 77

Source: State Water Resources Control Board
Telephone: 916-327-7844
Last EDR Contact: 03/11/2020
Next Scheduled EDR Contact: 06/22/2020
Data Release Frequency: Varies

AST: Aboveground Petroleum Storage Tank Facilities
A listing of aboveground storage tank petroleum storage tank locations.

Date of Government Version: 07/06/2016
Date Data Arrived at EDR: 07/12/2016
Date Made Active in Reports: 09/19/2016
Number of Days to Update: 69

Source: California Environmental Protection Agency
Telephone: 916-327-5092
Last EDR Contact: 03/12/2020
Next Scheduled EDR Contact: 06/29/2020
Data Release Frequency: Varies

INDIAN UST R10: Underground Storage Tanks on Indian Land
The Indian Underground Storage Tank (UST) database provides information about underground storage tanks on Indian land in EPA Region 10 (Alaska, Idaho, Oregon, Washington, and Tribal Nations).

Date of Government Version: 10/11/2019
Date Data Arrived at EDR: 12/04/2019
Date Made Active in Reports: 02/10/2020
Number of Days to Update: 68

Source: EPA Region 10
Telephone: 206-553-2857
Last EDR Contact: 05/20/2020
Next Scheduled EDR Contact: 08/03/2020
Data Release Frequency: Varies

INDIAN UST R4: Underground Storage Tanks on Indian Land
The Indian Underground Storage Tank (UST) database provides information about underground storage tanks on Indian land in EPA Region 4 (Alabama, Florida, Georgia, Kentucky, Mississippi, North Carolina, South Carolina, Tennessee and Tribal Nations)

Date of Government Version: 10/10/2019
Date Data Arrived at EDR: 12/05/2019
Date Made Active in Reports: 02/10/2020
Number of Days to Update: 67

Source: EPA Region 4
Telephone: 404-562-9424
Last EDR Contact: 05/20/2020
Next Scheduled EDR Contact: 08/03/2020
Data Release Frequency: Varies

INDIAN UST R7: Underground Storage Tanks on Indian Land

The Indian Underground Storage Tank (UST) database provides information about underground storage tanks on Indian land in EPA Region 7 (Iowa, Kansas, Missouri, Nebraska, and 9 Tribal Nations).

Date of Government Version: 10/11/2019
Date Data Arrived at EDR: 12/04/2019
Date Made Active in Reports: 02/10/2020
Number of Days to Update: 68

Source: EPA Region 7
Telephone: 913-551-7003
Last EDR Contact: 05/20/2020
Next Scheduled EDR Contact: 08/03/2020
Data Release Frequency: Varies

INDIAN UST R1: Underground Storage Tanks on Indian Land

The Indian Underground Storage Tank (UST) database provides information about underground storage tanks on Indian land in EPA Region 1 (Connecticut, Maine, Massachusetts, New Hampshire, Rhode Island, Vermont and ten Tribal Nations).

Date of Government Version: 10/01/2019
Date Data Arrived at EDR: 12/04/2019
Date Made Active in Reports: 02/10/2020
Number of Days to Update: 68

Source: EPA, Region 1
Telephone: 617-918-1313
Last EDR Contact: 05/20/2020
Next Scheduled EDR Contact: 08/03/2020
Data Release Frequency: Varies

INDIAN UST R9: Underground Storage Tanks on Indian Land

The Indian Underground Storage Tank (UST) database provides information about underground storage tanks on Indian land in EPA Region 9 (Arizona, California, Hawaii, Nevada, the Pacific Islands, and Tribal Nations).

Date of Government Version: 10/04/2019
Date Data Arrived at EDR: 12/04/2019
Date Made Active in Reports: 02/27/2020
Number of Days to Update: 85

Source: EPA Region 9
Telephone: 415-972-3368
Last EDR Contact: 05/20/2020
Next Scheduled EDR Contact: 08/03/2020
Data Release Frequency: Varies

INDIAN UST R6: Underground Storage Tanks on Indian Land

The Indian Underground Storage Tank (UST) database provides information about underground storage tanks on Indian land in EPA Region 6 (Louisiana, Arkansas, Oklahoma, New Mexico, Texas and 65 Tribes).

Date of Government Version: 10/02/2019
Date Data Arrived at EDR: 12/04/2019
Date Made Active in Reports: 02/10/2020
Number of Days to Update: 68

Source: EPA Region 6
Telephone: 214-665-7591
Last EDR Contact: 05/20/2020
Next Scheduled EDR Contact: 08/03/2020
Data Release Frequency: Varies

INDIAN UST R8: Underground Storage Tanks on Indian Land

The Indian Underground Storage Tank (UST) database provides information about underground storage tanks on Indian land in EPA Region 8 (Colorado, Montana, North Dakota, South Dakota, Utah, Wyoming and 27 Tribal Nations).

Date of Government Version: 10/03/2019
Date Data Arrived at EDR: 12/04/2019
Date Made Active in Reports: 02/14/2020
Number of Days to Update: 72

Source: EPA Region 8
Telephone: 303-312-6137
Last EDR Contact: 05/20/2020
Next Scheduled EDR Contact: 08/03/2020
Data Release Frequency: Varies

INDIAN UST R5: Underground Storage Tanks on Indian Land

The Indian Underground Storage Tank (UST) database provides information about underground storage tanks on Indian land in EPA Region 5 (Michigan, Minnesota and Wisconsin and Tribal Nations).

Date of Government Version: 10/01/2019
Date Data Arrived at EDR: 12/04/2019
Date Made Active in Reports: 02/10/2020
Number of Days to Update: 68

Source: EPA Region 5
Telephone: 312-886-6136
Last EDR Contact: 05/20/2020
Next Scheduled EDR Contact: 08/03/2020
Data Release Frequency: Varies

***State and tribal voluntary cleanup sites***

INDIAN VCP R1: Voluntary Cleanup Priority Listing
A listing of voluntary cleanup priority sites located on Indian Land located in Region 1.

Date of Government Version: 07/27/2015
Date Data Arrived at EDR: 09/29/2015
Date Made Active in Reports: 02/18/2016
Number of Days to Update: 142
Source: EPA, Region 1
Telephone: 617-918-1102
Last EDR Contact: 03/18/2020
Next Scheduled EDR Contact: 07/06/2020
Data Release Frequency: Varies

VCP: Voluntary Cleanup Program Properties
Contains low threat level properties with either confirmed or unconfirmed releases and the project proponents have request that DTSC oversee investigation and/or cleanup activities and have agreed to provide coverage for DTSC's costs.

Date of Government Version: 01/27/2020
Date Data Arrived at EDR: 01/28/2020
Date Made Active in Reports: 04/09/2020
Number of Days to Update: 72
Source: Department of Toxic Substances Control
Telephone: 916-323-3400
Last EDR Contact: 04/28/2020
Next Scheduled EDR Contact: 08/10/2020
Data Release Frequency: Quarterly

INDIAN VCP R7: Voluntary Cleanup Priority Lisitng
A listing of voluntary cleanup priority sites located on Indian Land located in Region 7.

Date of Government Version: 03/20/2008
Date Data Arrived at EDR: 04/22/2008
Date Made Active in Reports: 05/19/2008
Number of Days to Update: 27
Source: EPA, Region 7
Telephone: 913-551-7365
Last EDR Contact: 04/20/2009
Next Scheduled EDR Contact: 07/20/2009
Data Release Frequency: Varies

***State and tribal Brownfields sites***

BROWNFIELDS: Considered Brownfieds Sites Listing
A listing of sites the SWRCB considers to be Brownfields since these are sites have come to them through the MOA Process.

Date of Government Version: 12/18/2019
Date Data Arrived at EDR: 12/19/2019
Date Made Active in Reports: 02/19/2020
Number of Days to Update: 62
Source: State Water Resources Control Board
Telephone: 916-323-7905
Last EDR Contact: 03/24/2020
Next Scheduled EDR Contact: 07/06/2020
Data Release Frequency: Quarterly

**ADDITIONAL ENVIRONMENTAL RECORDS**

***Local Brownfield lists***

US BROWNFIELDS: A Listing of Brownfields Sites
Brownfields are real property, the expansion, redevelopment, or reuse of which may be complicated by the presence or potential presence of a hazardous substance, pollutant, or contaminant. Cleaning up and reinvesting in these properties takes development pressures off of undeveloped, open land, and both improves and protects the environment. Assessment, Cleanup and Redevelopment Exchange System (ACRES) stores information reported by EPA Brownfields grant recipients on brownfields properties assessed or cleaned up with grant funding as well as information on Targeted Brownfields Assessments performed by EPA Regions. A listing of ACRES Brownfield sites is obtained from Cleanups in My Community. Cleanups in My Community provides information on Brownfields properties for which information is reported back to EPA, as well as areas served by Brownfields grant programs.

Date of Government Version: 12/02/2019
Date Data Arrived at EDR: 12/16/2019
Date Made Active in Reports: 03/06/2020
Number of Days to Update: 81
Source: Environmental Protection Agency
Telephone: 202-566-2777
Last EDR Contact: 03/17/2020
Next Scheduled EDR Contact: 06/29/2020
Data Release Frequency: Semi-Annually

***Local Lists of Landfill / Solid Waste Disposal Sites***

WMUDS/SWAT: Waste Management Unit Database

Waste Management Unit Database System. WMUDS is used by the State Water Resources Control Board staff and the Regional Water Quality Control Boards for program tracking and inventory of waste management units. WMUDS is composed of the following databases: Facility Information, Scheduled Inspections Information, Waste Management Unit Information, SWAT Program Information, SWAT Report Summary Information, SWAT Report Summary Data, Chapter 15 (formerly Subchapter 15) Information, Chapter 15 Monitoring Parameters, TPCA Program Information, RCRA Program Information, Closure Information, and Interested Parties Information.

Date of Government Version: 04/01/2000
Date Data Arrived at EDR: 04/10/2000
Date Made Active in Reports: 05/10/2000
Number of Days to Update: 30

Source: State Water Resources Control Board
Telephone: 916-227-4448
Last EDR Contact: 04/16/2020
Next Scheduled EDR Contact: 08/10/2020
Data Release Frequency: No Update Planned

SWRCY: Recycler Database

A listing of recycling facilities in California.

Date of Government Version: 03/09/2020
Date Data Arrived at EDR: 03/10/2020
Date Made Active in Reports: 05/19/2020
Number of Days to Update: 70

Source: Department of Conservation
Telephone: 916-323-3836
Last EDR Contact: 03/10/2020
Next Scheduled EDR Contact: 06/22/2020
Data Release Frequency: Quarterly

HAULERS: Registered Waste Tire Haulers Listing

A listing of registered waste tire haulers.

Date of Government Version: 11/15/2019
Date Data Arrived at EDR: 11/15/2019
Date Made Active in Reports: 01/23/2020
Number of Days to Update: 69

Source: Integrated Waste Management Board
Telephone: 916-341-6422
Last EDR Contact: 05/06/2020
Next Scheduled EDR Contact: 08/24/2020
Data Release Frequency: Varies

INDIAN ODI: Report on the Status of Open Dumps on Indian Lands

Location of open dumps on Indian land.

Date of Government Version: 12/31/1998
Date Data Arrived at EDR: 12/03/2007
Date Made Active in Reports: 01/24/2008
Number of Days to Update: 52

Source: Environmental Protection Agency
Telephone: 703-308-8245
Last EDR Contact: 04/16/2020
Next Scheduled EDR Contact: 08/10/2020
Data Release Frequency: Varies

DEBRIS REGION 9: Torres Martinez Reservation Illegal Dump Site Locations

A listing of illegal dump sites location on the Torres Martinez Indian Reservation located in eastern Riverside County and northern Imperial County, California.

Date of Government Version: 01/12/2009
Date Data Arrived at EDR: 05/07/2009
Date Made Active in Reports: 09/21/2009
Number of Days to Update: 137

Source: EPA, Region 9
Telephone: 415-947-4219
Last EDR Contact: 04/09/2020
Next Scheduled EDR Contact: 08/03/2020
Data Release Frequency: No Update Planned

ODI: Open Dump Inventory

An open dump is defined as a disposal facility that does not comply with one or more of the Part 257 or Part 258 Subtitle D Criteria.

Date of Government Version: 06/30/1985
Date Data Arrived at EDR: 08/09/2004
Date Made Active in Reports: 09/17/2004
Number of Days to Update: 39

Source: Environmental Protection Agency
Telephone: 800-424-9346
Last EDR Contact: 06/09/2004
Next Scheduled EDR Contact: N/A
Data Release Frequency: No Update Planned

IHS OPEN DUMPS: Open Dumps on Indian Land

A listing of all open dumps located on Indian Land in the United States.

Date of Government Version: 04/01/2014
Date Data Arrived at EDR: 08/06/2014
Date Made Active in Reports: 01/29/2015
Number of Days to Update: 176

Source: Department of Health & Human Serivces, Indian Health Service
Telephone: 301-443-1452
Last EDR Contact: 05/01/2020
Next Scheduled EDR Contact: 08/10/2020
Data Release Frequency: Varies

***Local Lists of Hazardous waste / Contaminated Sites***

US HIST CDL: National Clandestine Laboratory Register

A listing of clandestine drug lab locations that have been removed from the DEAs National Clandestine Laboratory Register.

Date of Government Version: 06/11/2019
Date Data Arrived at EDR: 06/13/2019
Date Made Active in Reports: 09/03/2019
Number of Days to Update: 82

Source: Drug Enforcement Administration
Telephone: 202-307-1000
Last EDR Contact: 05/18/2020
Next Scheduled EDR Contact: 09/07/2020
Data Release Frequency: No Update Planned

HIST CAL-SITES: Calsites Database

The Calsites database contains potential or confirmed hazardous substance release properties. In 1996, California EPA reevaluated and significantly reduced the number of sites in the Calsites database. No longer updated by the state agency. It has been replaced by ENVIROSTOR.

Date of Government Version: 08/08/2005
Date Data Arrived at EDR: 08/03/2006
Date Made Active in Reports: 08/24/2006
Number of Days to Update: 21

Source: Department of Toxic Substance Control
Telephone: 916-323-3400
Last EDR Contact: 02/23/2009
Next Scheduled EDR Contact: 05/25/2009
Data Release Frequency: No Update Planned

SCH: School Property Evaluation Program

This category contains proposed and existing school sites that are being evaluated by DTSC for possible hazardous materials contamination. In some cases, these properties may be listed in the CalSites category depending on the level of threat to public health and safety or the environment they pose.

Date of Government Version: 01/27/2020
Date Data Arrived at EDR: 01/28/2020
Date Made Active in Reports: 04/09/2020
Number of Days to Update: 72

Source: Department of Toxic Substances Control
Telephone: 916-323-3400
Last EDR Contact: 04/28/2020
Next Scheduled EDR Contact: 08/10/2020
Data Release Frequency: Quarterly

CDL: Clandestine Drug Labs

A listing of drug lab locations. Listing of a location in this database does not indicate that any illegal drug lab materials were or were not present there, and does not constitute a determination that the location either requires or does not require additional cleanup work.

Date of Government Version: 12/31/2018
Date Data Arrived at EDR: 02/05/2020
Date Made Active in Reports: 04/15/2020
Number of Days to Update: 70

Source: Department of Toxic Substances Control
Telephone: 916-255-6504
Last EDR Contact: 05/14/2020
Next Scheduled EDR Contact: 07/20/2020
Data Release Frequency: Varies

CERS HAZ WASTE: CERS HAZ WASTE

List of sites in the California Environmental Protection Agency (CalEPA) Regulated Site Portal which fall under the Hazardous Chemical Management, Hazardous Waste Onsite Treatment, Household Hazardous Waste Collection, Hazardous Waste Generator, and RCRA LQ HW Generator programs.

Date of Government Version: 01/21/2020
Date Data Arrived at EDR: 01/22/2020
Date Made Active in Reports: 04/01/2020
Number of Days to Update: 70

Source: CalEPA
Telephone: 916-323-2514
Last EDR Contact: 04/21/2020
Next Scheduled EDR Contact: 08/03/2020
Data Release Frequency: Quarterly

TOXIC PITS: Toxic Pits Cleanup Act Sites

Toxic PITS Cleanup Act Sites. TOXIC PITS identifies sites suspected of containing hazardous substances where cleanup has not yet been completed.

Date of Government Version: 07/01/1995
Date Data Arrived at EDR: 08/30/1995
Date Made Active in Reports: 09/26/1995
Number of Days to Update: 27

Source: State Water Resources Control Board
Telephone: 916-227-4364
Last EDR Contact: 01/26/2009
Next Scheduled EDR Contact: 04/27/2009
Data Release Frequency: No Update Planned

US CDL: Clandestine Drug Labs

A listing of clandestine drug lab locations. The U.S. Department of Justice ("the Department") provides this web site as a public service. It contains addresses of some locations where law enforcement agencies reported they found chemicals or other items that indicated the presence of either clandestine drug laboratories or dumpsites. In most cases, the source of the entries is not the Department, and the Department has not verified the entry and does not guarantee its accuracy. Members of the public must verify the accuracy of all entries by, for example, contacting local law enforcement and local health departments.

Date of Government Version: 06/11/2019
Date Data Arrived at EDR: 06/13/2019
Date Made Active in Reports: 09/03/2019
Number of Days to Update: 82

Source: Drug Enforcement Administration
Telephone: 202-307-1000
Last EDR Contact: 05/18/2020
Next Scheduled EDR Contact: 09/07/2020
Data Release Frequency: Quarterly

PFAS: PFAS Contamination Site Location Listing

A listing of PFAS contaminated sites included in the GeoTracker database.

Date of Government Version: 03/09/2020
Date Data Arrived at EDR: 03/10/2020
Date Made Active in Reports: 05/19/2020
Number of Days to Update: 70

Source: State Water Resources Control Board
Telephone: 866-480-1028
Last EDR Contact: 03/10/2020
Next Scheduled EDR Contact: 06/22/2020
Data Release Frequency: Varies

***Local Lists of Registered Storage Tanks***

SWEEPS UST: SWEEPS UST Listing

Statewide Environmental Evaluation and Planning System. This underground storage tank listing was updated and maintained by a company contacted by the SWRCB in the early 1990's. The listing is no longer updated or maintained. The local agency is the contact for more information on a site on the SWEEPS list.

Date of Government Version: 06/01/1994
Date Data Arrived at EDR: 07/07/2005
Date Made Active in Reports: 08/11/2005
Number of Days to Update: 35

Source: State Water Resources Control Board
Telephone: N/A
Last EDR Contact: 06/03/2005
Next Scheduled EDR Contact: N/A
Data Release Frequency: No Update Planned

UST MENDOCINO: Mendocino County UST Database

A listing of underground storage tank locations in Mendocino County.

Date of Government Version: 12/19/2019
Date Data Arrived at EDR: 12/23/2019
Date Made Active in Reports: 02/21/2020
Number of Days to Update: 60

Source: Department of Public Health
Telephone: 707-463-4466
Last EDR Contact: 05/15/2020
Next Scheduled EDR Contact: 09/07/2020
Data Release Frequency: Annually

HIST UST: Hazardous Substance Storage Container Database

The Hazardous Substance Storage Container Database is a historical listing of UST sites. Refer to local/county source for current data.

Date of Government Version: 10/15/1990
Date Data Arrived at EDR: 01/25/1991
Date Made Active in Reports: 02/12/1991
Number of Days to Update: 18

Source: State Water Resources Control Board
Telephone: 916-341-5851
Last EDR Contact: 07/26/2001
Next Scheduled EDR Contact: N/A
Data Release Frequency: No Update Planned

SAN FRANCISCO AST: Aboveground Storage Tank Site Listing

Aboveground storage tank sites

Date of Government Version: 08/01/2019
Date Data Arrived at EDR: 08/02/2019
Date Made Active in Reports: 10/11/2019
Number of Days to Update: 70

Source: San Francisco County Department of Public Health
Telephone: 415-252-3896
Last EDR Contact: 04/23/2020
Next Scheduled EDR Contact: 08/17/2020
Data Release Frequency: Varies

CERS TANKS: California Environmental Reporting System (CERS) Tanks

List of sites in the California Environmental Protection Agency (CalEPA) Regulated Site Portal which fall under the Aboveground Petroleum Storage and Underground Storage Tank regulatory programs.

Date of Government Version: 01/21/2020
Date Data Arrived at EDR: 01/22/2020
Date Made Active in Reports: 04/01/2020
Number of Days to Update: 70

Source: California Environmental Protection Agency
Telephone: 916-323-2514
Last EDR Contact: 04/21/2020
Next Scheduled EDR Contact: 08/03/2020
Data Release Frequency: Quarterly

CA FID UST: Facility Inventory Database

The Facility Inventory Database (FID) contains a historical listing of active and inactive underground storage tank locations from the State Water Resource Control Board. Refer to local/county source for current data.

Date of Government Version: 10/31/1994
Date Data Arrived at EDR: 09/05/1995
Date Made Active in Reports: 09/29/1995
Number of Days to Update: 24

Source: California Environmental Protection Agency
Telephone: 916-341-5851
Last EDR Contact: 12/28/1998
Next Scheduled EDR Contact: N/A
Data Release Frequency: No Update Planned

***Local Land Records***

LIENS: Environmental Liens Listing

A listing of property locations with environmental liens for California where DTSC is a lien holder.

Date of Government Version: 03/03/2020
Date Data Arrived at EDR: 03/05/2020
Date Made Active in Reports: 05/14/2020
Number of Days to Update: 70

Source: Department of Toxic Substances Control
Telephone: 916-323-3400
Last EDR Contact: 02/27/2020
Next Scheduled EDR Contact: 06/15/2020
Data Release Frequency: Varies

LIENS 2: CERCLA Lien Information

A Federal CERCLA ('Superfund') lien can exist by operation of law at any site or property at which EPA has spent Superfund monies. These monies are spent to investigate and address releases and threatened releases of contamination. CERCLIS provides information as to the identity of these sites and properties.

Date of Government Version: 01/30/2020
Date Data Arrived at EDR: 02/05/2020
Date Made Active in Reports: 02/14/2020
Number of Days to Update: 9

Source: Environmental Protection Agency
Telephone: 202-564-6023
Last EDR Contact: 05/06/2020
Next Scheduled EDR Contact: 07/13/2020
Data Release Frequency: Semi-Annually

DEED: Deed Restriction Listing

Site Mitigation and Brownfields Reuse Program Facility Sites with Deed Restrictions & Hazardous Waste Management Program Facility Sites with Deed / Land Use Restriction. The DTSC Site Mitigation and Brownfields Reuse Program (SMBRP) list includes sites cleaned up under the program's oversight and generally does not include current or former hazardous waste facilities that required a hazardous waste facility permit. The list represents deed restrictions that are active. Some sites have multiple deed restrictions. The DTSC Hazardous Waste Management Program (HWMP) has developed a list of current or former hazardous waste facilities that have a recorded land use restriction at the local county recorder's office. The land use restrictions on this list were required by the DTSC HWMP as a result of the presence of hazardous substances that remain on site after the facility (or part of the facility) has been closed or cleaned up. The types of land use restriction include deed notice, deed restriction, or a land use restriction that binds current and future owners.

Date of Government Version: 03/02/2020
Date Data Arrived at EDR: 03/03/2020
Date Made Active in Reports: 05/13/2020
Number of Days to Update: 71

Source: DTSC and SWRCB
Telephone: 916-323-3400
Last EDR Contact: 03/03/2020
Next Scheduled EDR Contact: 06/15/2020
Data Release Frequency: Semi-Annually

***Records of Emergency Release Reports***

HMIRS: Hazardous Materials Information Reporting System

Hazardous Materials Incident Report System. HMIRS contains hazardous material spill incidents reported to DOT.

Date of Government Version: 12/05/2019
Date Data Arrived at EDR: 12/06/2019
Date Made Active in Reports: 02/14/2020
Number of Days to Update: 70

Source: U.S. Department of Transportation
Telephone: 202-366-4555
Last EDR Contact: 03/24/2020
Next Scheduled EDR Contact: 07/06/2020
Data Release Frequency: Quarterly

CHMIRS: California Hazardous Material Incident Report System

California Hazardous Material Incident Reporting System. CHMIRS contains information on reported hazardous material incidents (accidental releases or spills).

Date of Government Version: 12/24/2019
Date Data Arrived at EDR: 01/22/2020
Date Made Active in Reports: 03/30/2020
Number of Days to Update: 68

Source: Office of Emergency Services
Telephone: 916-845-8400
Last EDR Contact: 04/21/2020
Next Scheduled EDR Contact: 08/03/2020
Data Release Frequency: Semi-Annually

LDS: Land Disposal Sites Listing (GEOTRACKER)

Land Disposal sites (Landfills) included in GeoTracker. GeoTracker is the Water Boards data management system for sites that impact, or have the potential to impact, water quality in California, with emphasis on groundwater.

Date of Government Version: 05/13/2020
Date Data Arrived at EDR: 05/13/2020
Date Made Active in Reports: 05/14/2020
Number of Days to Update: 1

Source: State Water Qualilty Control Board
Telephone: 866-480-1028
Last EDR Contact: 05/13/2020
Next Scheduled EDR Contact: 06/22/2020
Data Release Frequency: Quarterly

MCS: Military Cleanup Sites Listing (GEOTRACKER)

Military sites (consisting of: Military UST sites; Military Privatized sites; and Military Cleanup sites [formerly known as DoD non UST]) included in GeoTracker. GeoTracker is the Water Boards data management system for sites that impact, or have the potential to impact, water quality in California, with emphasis on groundwater.

Date of Government Version: 05/13/2020
Date Data Arrived at EDR: 05/13/2020
Date Made Active in Reports: 05/15/2020
Number of Days to Update: 2

Source: State Water Resources Control Board
Telephone: 866-480-1028
Last EDR Contact: 05/13/2020
Next Scheduled EDR Contact: 06/22/2020
Data Release Frequency: Quarterly

SPILLS 90: SPILLS90 data from FirstSearch

Spills 90 includes those spill and release records available exclusively from FirstSearch databases. Typically, they may include chemical, oil and/or hazardous substance spills recorded after 1990. Duplicate records that are already included in EDR incident and release records are not included in Spills 90.

Date of Government Version: 06/06/2012
Date Data Arrived at EDR: 01/03/2013
Date Made Active in Reports: 02/22/2013
Number of Days to Update: 50

Source: FirstSearch
Telephone: N/A
Last EDR Contact: 01/03/2013
Next Scheduled EDR Contact: N/A
Data Release Frequency: No Update Planned

***Other Ascertainable Records***

RCRA NonGen / NLR: RCRA - Non Generators / No Longer Regulated

RCRAInfo is EPA's comprehensive information system, providing access to data supporting the Resource Conservation and Recovery Act (RCRA) of 1976 and the Hazardous and Solid Waste Amendments (HSWA) of 1984. The database includes selective information on sites which generate, transport, store, treat and/or dispose of hazardous waste as defined by the Resource Conservation and Recovery Act (RCRA). Non-Generators do not presently generate hazardous waste.

Date of Government Version: 12/16/2019
Date Data Arrived at EDR: 12/16/2019
Date Made Active in Reports: 12/20/2019
Number of Days to Update: 4

Source: Environmental Protection Agency
Telephone: (415) 495-8895
Last EDR Contact: 03/25/2020
Next Scheduled EDR Contact: 07/06/2020
Data Release Frequency: Quarterly

FUDS: Formerly Used Defense Sites

The listing includes locations of Formerly Used Defense Sites properties where the US Army Corps of Engineers is actively working or will take necessary cleanup actions.

Date of Government Version: 01/28/2020
Date Data Arrived at EDR: 02/19/2020
Date Made Active in Reports: 05/14/2020
Number of Days to Update: 85

Source: U.S. Army Corps of Engineers
Telephone: 202-528-4285
Last EDR Contact: 05/18/2020
Next Scheduled EDR Contact: 08/31/2020
Data Release Frequency: Varies

DOD: Department of Defense Sites

This data set consists of federally owned or administered lands, administered by the Department of Defense, that have any area equal to or greater than 640 acres of the United States, Puerto Rico, and the U.S. Virgin Islands.

Date of Government Version: 12/31/2005
Date Data Arrived at EDR: 11/10/2006
Date Made Active in Reports: 01/11/2007
Number of Days to Update: 62

Source: USGS
Telephone: 888-275-8747
Last EDR Contact: 04/10/2020
Next Scheduled EDR Contact: 07/20/2020
Data Release Frequency: Semi-Annually

FEDLAND: Federal and Indian Lands

Federally and Indian administrated lands of the United States. Lands included are administrated by: Army Corps of Engineers, Bureau of Reclamation, National Wild and Scenic River, National Wildlife Refuge, Public Domain Land, Wilderness, Wilderness Study Area, Wildlife Management Area, Bureau of Indian Affairs, Bureau of Land Management, Department of Justice, Forest Service, Fish and Wildlife Service, National Park Service.

Date of Government Version: 04/02/2018
Date Data Arrived at EDR: 04/11/2018
Date Made Active in Reports: 11/06/2019
Number of Days to Update: 574

Source: U.S. Geological Survey
Telephone: 888-275-8747
Last EDR Contact: 04/06/2020
Next Scheduled EDR Contact: 07/20/2020
Data Release Frequency: N/A

SCRD DRYCLEANERS: State Coalition for Remediation of Drycleaners Listing

The State Coalition for Remediation of Drycleaners was established in 1998, with support from the U.S. EPA Office of Superfund Remediation and Technology Innovation. It is comprised of representatives of states with established drycleaner remediation programs. Currently the member states are Alabama, Connecticut, Florida, Illinois, Kansas, Minnesota, Missouri, North Carolina, Oregon, South Carolina, Tennessee, Texas, and Wisconsin.

Date of Government Version: 01/01/2017
Date Data Arrived at EDR: 02/03/2017
Date Made Active in Reports: 04/07/2017
Number of Days to Update: 63

Source: Environmental Protection Agency
Telephone: 615-532-8599
Last EDR Contact: 05/15/2020
Next Scheduled EDR Contact: 08/24/2020
Data Release Frequency: Varies

US FIN ASSUR: Financial Assurance Information

All owners and operators of facilities that treat, store, or dispose of hazardous waste are required to provide proof that they will have sufficient funds to pay for the clean up, closure, and post-closure care of their facilities.

Date of Government Version: 12/16/2019
Date Data Arrived at EDR: 12/19/2019
Date Made Active in Reports: 02/27/2020
Number of Days to Update: 70

Source: Environmental Protection Agency
Telephone: 202-566-1917
Last EDR Contact: 03/24/2020
Next Scheduled EDR Contact: 07/06/2020
Data Release Frequency: Quarterly

EPA WATCH LIST: EPA WATCH LIST

EPA maintains a "Watch List" to facilitate dialogue between EPA, state and local environmental agencies on enforcement matters relating to facilities with alleged violations identified as either significant or high priority. Being on the Watch List does not mean that the facility has actually violated the law only that an investigation by EPA or a state or local environmental agency has led those organizations to allege that an unproven violation has in fact occurred. Being on the Watch List does not represent a higher level of concern regarding the alleged violations that were detected, but instead indicates cases requiring additional dialogue between EPA, state and local agencies - primarily because of the length of time the alleged violation has gone unaddressed or unresolved.

Date of Government Version: 08/30/2013
Date Data Arrived at EDR: 03/21/2014
Date Made Active in Reports: 06/17/2014
Number of Days to Update: 88

Source: Environmental Protection Agency
Telephone: 617-520-3000
Last EDR Contact: 05/04/2020
Next Scheduled EDR Contact: 08/17/2020
Data Release Frequency: Quarterly

2020 COR ACTION: 2020 Corrective Action Program List

The EPA has set ambitious goals for the RCRA Corrective Action program by creating the 2020 Corrective Action Universe. This RCRA cleanup baseline includes facilities expected to need corrective action. The 2020 universe contains a wide variety of sites. Some properties are heavily contaminated while others were contaminated but have since been cleaned up. Still others have not been fully investigated yet, and may require little or no remediation. Inclusion in the 2020 Universe does not necessarily imply failure on the part of a facility to meet its RCRA obligations.

Date of Government Version: 09/30/2017
Date Data Arrived at EDR: 05/08/2018
Date Made Active in Reports: 07/20/2018
Number of Days to Update: 73

Source: Environmental Protection Agency
Telephone: 703-308-4044
Last EDR Contact: 05/08/2020
Next Scheduled EDR Contact: 08/17/2020
Data Release Frequency: Varies

TSCA: Toxic Substances Control Act

Toxic Substances Control Act. TSCA identifies manufacturers and importers of chemical substances included on the TSCA Chemical Substance Inventory list. It includes data on the production volume of these substances by plant site.

Date of Government Version: 12/31/2016
Date Data Arrived at EDR: 06/21/2017
Date Made Active in Reports: 01/05/2018
Number of Days to Update: 198

Source: EPA
Telephone: 202-260-5521
Last EDR Contact: 03/20/2020
Next Scheduled EDR Contact: 06/29/2020
Data Release Frequency: Every 4 Years

TRIS: Toxic Chemical Release Inventory System

Toxic Release Inventory System. TRIS identifies facilities which release toxic chemicals to the air, water and land in reportable quantities under SARA Title III Section 313.

Date of Government Version: 12/31/2018
Date Data Arrived at EDR: 02/05/2020
Date Made Active in Reports: 04/24/2020
Number of Days to Update: 79

Source: EPA
Telephone: 202-566-0250
Last EDR Contact: 02/05/2020
Next Scheduled EDR Contact: 06/01/2020
Data Release Frequency: Annually

SSTS: Section 7 Tracking Systems

Section 7 of the Federal Insecticide, Fungicide and Rodenticide Act, as amended (92 Stat. 829) requires all registered pesticide-producing establishments to submit a report to the Environmental Protection Agency by March 1st each year. Each establishment must report the types and amounts of pesticides, active ingredients and devices being produced, and those having been produced and sold or distributed in the past year.

Date of Government Version: 05/01/2019
Date Data Arrived at EDR: 10/23/2019
Date Made Active in Reports: 01/15/2020
Number of Days to Update: 84

Source: EPA
Telephone: 202-564-4203
Last EDR Contact: 04/21/2020
Next Scheduled EDR Contact: 08/03/2020
Data Release Frequency: Annually

ROD: Records Of Decision

Record of Decision. ROD documents mandate a permanent remedy at an NPL (Superfund) site containing technical and health information to aid in the cleanup.

Date of Government Version: 01/30/2020
Date Data Arrived at EDR: 02/05/2020
Date Made Active in Reports: 02/14/2020
Number of Days to Update: 9

Source: EPA
Telephone: 703-416-0223
Last EDR Contact: 05/06/2020
Next Scheduled EDR Contact: 06/15/2020
Data Release Frequency: Annually

RMP: Risk Management Plans

When Congress passed the Clean Air Act Amendments of 1990, it required EPA to publish regulations and guidance for chemical accident prevention at facilities using extremely hazardous substances. The Risk Management Program Rule (RMP Rule) was written to implement Section 112(r) of these amendments. The rule, which built upon existing industry codes and standards, requires companies of all sizes that use certain flammable and toxic substances to develop a Risk Management Program, which includes a(n): Hazard assessment that details the potential effects of an accidental release, an accident history of the last five years, and an evaluation of worst-case and alternative accidental releases; Prevention program that includes safety precautions and maintenance, monitoring, and employee training measures; and Emergency response program that spells out emergency health care, employee training measures and procedures for informing the public and response agencies (e.g the fire department) should an accident occur.

Date of Government Version: 11/05/2019
Date Data Arrived at EDR: 11/20/2019
Date Made Active in Reports: 04/17/2020
Number of Days to Update: 149

Source: Environmental Protection Agency
Telephone: 202-564-8600
Last EDR Contact: 04/15/2020
Next Scheduled EDR Contact: 08/03/2020
Data Release Frequency: Varies

RAATS: RCRA Administrative Action Tracking System

RCRA Administration Action Tracking System. RAATS contains records based on enforcement actions issued under RCRA pertaining to major violators and includes administrative and civil actions brought by the EPA. For administration actions after September 30, 1995, data entry in the RAATS database was discontinued. EPA will retain a copy of the database for historical records. It was necessary to terminate RAATS because a decrease in agency resources made it impossible to continue to update the information contained in the database.

Date of Government Version: 04/17/1995
Date Data Arrived at EDR: 07/03/1995
Date Made Active in Reports: 08/07/1995
Number of Days to Update: 35

Source: EPA
Telephone: 202-564-4104
Last EDR Contact: 06/02/2008
Next Scheduled EDR Contact: 09/01/2008
Data Release Frequency: No Update Planned

PRP: Potentially Responsible Parties
A listing of verified Potentially Responsible Parties

Date of Government Version: 01/30/2020
Date Data Arrived at EDR: 02/06/2020
Date Made Active in Reports: 02/14/2020
Number of Days to Update: 8

Source: EPA
Telephone: 202-564-6023
Last EDR Contact: 05/06/2020
Next Scheduled EDR Contact: 08/17/2020
Data Release Frequency: Quarterly

PADS: PCB Activity Database System
PCB Activity Database. PADS Identifies generators, transporters, commercial storers and/or brokers and disposers of PCB's who are required to notify the EPA of such activities.

Date of Government Version: 10/09/2019
Date Data Arrived at EDR: 10/11/2019
Date Made Active in Reports: 12/20/2019
Number of Days to Update: 70

Source: EPA
Telephone: 202-566-0500
Last EDR Contact: 04/10/2020
Next Scheduled EDR Contact: 07/20/2020
Data Release Frequency: Annually

ICIS: Integrated Compliance Information System
The Integrated Compliance Information System (ICIS) supports the information needs of the national enforcement and compliance program as well as the unique needs of the National Pollutant Discharge Elimination System (NPDES) program.

Date of Government Version: 11/18/2016
Date Data Arrived at EDR: 11/23/2016
Date Made Active in Reports: 02/10/2017
Number of Days to Update: 79

Source: Environmental Protection Agency
Telephone: 202-564-2501
Last EDR Contact: 03/26/2020
Next Scheduled EDR Contact: 07/20/2020
Data Release Frequency: Quarterly

FTTS: FIFRA/ TSCA Tracking System - FIFRA (Federal Insecticide, Fungicide, & Rodenticide Act)/TSCA (Toxic Substances Control Act)
FTTS tracks administrative cases and pesticide enforcement actions and compliance activities related to FIFRA, TSCA and EPCRA (Emergency Planning and Community Right-to-Know Act). To maintain currency, EDR contacts the Agency on a quarterly basis.

Date of Government Version: 04/09/2009
Date Data Arrived at EDR: 04/16/2009
Date Made Active in Reports: 05/11/2009
Number of Days to Update: 25

Source: EPA/Office of Prevention, Pesticides and Toxic Substances
Telephone: 202-566-1667
Last EDR Contact: 08/18/2017
Next Scheduled EDR Contact: 12/04/2017
Data Release Frequency: No Update Planned

FTTS INSP: FIFRA/ TSCA Tracking System - FIFRA (Federal Insecticide, Fungicide, & Rodenticide Act)/TSCA (Toxic Substances Control Act)
A listing of FIFRA/TSCA Tracking System (FTTS) inspections and enforcements.

Date of Government Version: 04/09/2009
Date Data Arrived at EDR: 04/16/2009
Date Made Active in Reports: 05/11/2009
Number of Days to Update: 25

Source: EPA
Telephone: 202-566-1667
Last EDR Contact: 08/18/2017
Next Scheduled EDR Contact: 12/04/2017
Data Release Frequency: No Update Planned

MLTS: Material Licensing Tracking System
MLTS is maintained by the Nuclear Regulatory Commission and contains a list of approximately 8,100 sites which possess or use radioactive materials and which are subject to NRC licensing requirements. To maintain currency, EDR contacts the Agency on a quarterly basis.

Date of Government Version: 10/25/2019
Date Data Arrived at EDR: 10/25/2019
Date Made Active in Reports: 01/15/2020
Number of Days to Update: 82

Source: Nuclear Regulatory Commission
Telephone: 301-415-7169
Last EDR Contact: 04/10/2020
Next Scheduled EDR Contact: 08/03/2020
Data Release Frequency: Quarterly

# GOVERNMENT RECORDS SEARCHED / DATA CURRENCY TRACKING

COAL ASH DOE: Steam-Electric Plant Operation Data
A listing of power plants that store ash in surface ponds.

Date of Government Version: 12/31/2018
Date Data Arrived at EDR: 12/04/2019
Date Made Active in Reports: 01/15/2020
Number of Days to Update: 42
Source: Department of Energy
Telephone: 202-586-8719
Last EDR Contact: 03/06/2020
Next Scheduled EDR Contact: 06/15/2020
Data Release Frequency: Varies

COAL ASH EPA: Coal Combustion Residues Surface Impoundments List
A listing of coal combustion residues surface impoundments with high hazard potential ratings.

Date of Government Version: 01/12/2017
Date Data Arrived at EDR: 03/05/2019
Date Made Active in Reports: 11/11/2019
Number of Days to Update: 251
Source: Environmental Protection Agency
Telephone: N/A
Last EDR Contact: 02/27/2020
Next Scheduled EDR Contact: 06/15/2020
Data Release Frequency: Varies

PCB TRANSFORMER: PCB Transformer Registration Database
The database of PCB transformer registrations that includes all PCB registration submittals.

Date of Government Version: 09/13/2019
Date Data Arrived at EDR: 11/06/2019
Date Made Active in Reports: 02/10/2020
Number of Days to Update: 96
Source: Environmental Protection Agency
Telephone: 202-566-0517
Last EDR Contact: 05/08/2020
Next Scheduled EDR Contact: 08/17/2020
Data Release Frequency: Varies

RADINFO: Radiation Information Database
The Radiation Information Database (RADINFO) contains information about facilities that are regulated by U.S. Environmental Protection Agency (EPA) regulations for radiation and radioactivity.

Date of Government Version: 07/01/2019
Date Data Arrived at EDR: 07/01/2019
Date Made Active in Reports: 09/23/2019
Number of Days to Update: 84
Source: Environmental Protection Agency
Telephone: 202-343-9775
Last EDR Contact: 07/01/2019
Next Scheduled EDR Contact: 07/13/2020
Data Release Frequency: Quarterly

HIST FTTS: FIFRA/TSCA Tracking System Administrative Case Listing
A complete administrative case listing from the FIFRA/TSCA Tracking System (FTTS) for all ten EPA regions. The information was obtained from the National Compliance Database (NCDB). NCDB supports the implementation of FIFRA (Federal Insecticide, Fungicide, and Rodenticide Act) and TSCA (Toxic Substances Control Act). Some EPA regions are now closing out records. Because of that, and the fact that some EPA regions are not providing EPA Headquarters with updated records, it was decided to create a HIST FTTS database. It included records that may not be included in the newer FTTS database updates. This database is no longer updated.

Date of Government Version: 10/19/2006
Date Data Arrived at EDR: 03/01/2007
Date Made Active in Reports: 04/10/2007
Number of Days to Update: 40
Source: Environmental Protection Agency
Telephone: 202-564-2501
Last EDR Contact: 12/17/2007
Next Scheduled EDR Contact: 03/17/2008
Data Release Frequency: No Update Planned

HIST FTTS INSP: FIFRA/TSCA Tracking System Inspection & Enforcement Case Listing
A complete inspection and enforcement case listing from the FIFRA/TSCA Tracking System (FTTS) for all ten EPA regions. The information was obtained from the National Compliance Database (NCDB). NCDB supports the implementation of FIFRA (Federal Insecticide, Fungicide, and Rodenticide Act) and TSCA (Toxic Substances Control Act). Some EPA regions are now closing out records. Because of that, and the fact that some EPA regions are not providing EPA Headquarters with updated records, it was decided to create a HIST FTTS database. It included records that may not be included in the newer FTTS database updates. This database is no longer updated.

Date of Government Version: 10/19/2006
Date Data Arrived at EDR: 03/01/2007
Date Made Active in Reports: 04/10/2007
Number of Days to Update: 40

Source: Environmental Protection Agency
Telephone: 202-564-2501
Last EDR Contact: 12/17/2008
Next Scheduled EDR Contact: 03/17/2008
Data Release Frequency: No Update Planned

DOT OPS: Incident and Accident Data

Department of Transporation, Office of Pipeline Safety Incident and Accident data.

Date of Government Version: 01/02/2020
Date Data Arrived at EDR: 01/28/2020
Date Made Active in Reports: 04/17/2020
Number of Days to Update: 80

Source: Department of Transporation, Office of Pipeline Safety
Telephone: 202-366-4595
Last EDR Contact: 04/28/2020
Next Scheduled EDR Contact: 08/10/2020
Data Release Frequency: Quarterly

CONSENT: Superfund (CERCLA) Consent Decrees

Major legal settlements that establish responsibility and standards for cleanup at NPL (Superfund) sites. Released periodically by United States District Courts after settlement by parties to litigation matters.

Date of Government Version: 12/31/2019
Date Data Arrived at EDR: 01/17/2020
Date Made Active in Reports: 03/06/2020
Number of Days to Update: 49

Source: Department of Justice, Consent Decree Library
Telephone: Varies
Last EDR Contact: 03/26/2020
Next Scheduled EDR Contact: 07/20/2020
Data Release Frequency: Varies

BRS: Biennial Reporting System

The Biennial Reporting System is a national system administered by the EPA that collects data on the generation and management of hazardous waste. BRS captures detailed data from two groups: Large Quantity Generators (LQG) and Treatment, Storage, and Disposal Facilities.

Date of Government Version: 12/31/2015
Date Data Arrived at EDR: 02/22/2017
Date Made Active in Reports: 09/28/2017
Number of Days to Update: 218

Source: EPA/NTIS
Telephone: 800-424-9346
Last EDR Contact: 03/25/2020
Next Scheduled EDR Contact: 07/06/2020
Data Release Frequency: Biennially

INDIAN RESERV: Indian Reservations

This map layer portrays Indian administered lands of the United States that have any area equal to or greater than 640 acres.

Date of Government Version: 12/31/2014
Date Data Arrived at EDR: 07/14/2015
Date Made Active in Reports: 01/10/2017
Number of Days to Update: 546

Source: USGS
Telephone: 202-208-3710
Last EDR Contact: 04/10/2020
Next Scheduled EDR Contact: 07/20/2020
Data Release Frequency: Semi-Annually

FUSRAP: Formerly Utilized Sites Remedial Action Program

DOE established the Formerly Utilized Sites Remedial Action Program (FUSRAP) in 1974 to remediate sites where radioactive contamination remained from Manhattan Project and early U.S. Atomic Energy Commission (AEC) operations.

Date of Government Version: 08/08/2017
Date Data Arrived at EDR: 09/11/2018
Date Made Active in Reports: 09/14/2018
Number of Days to Update: 3

Source: Department of Energy
Telephone: 202-586-3559
Last EDR Contact: 04/29/2020
Next Scheduled EDR Contact: 08/17/2020
Data Release Frequency: Varies

UMTRA: Uranium Mill Tailings Sites

Uranium ore was mined by private companies for federal government use in national defense programs. When the mills shut down, large piles of the sand-like material (mill tailings) remain after uranium has been extracted from the ore. Levels of human exposure to radioactive materials from the piles are low; however, in some cases tailings were used as construction materials before the potential health hazards of the tailings were recognized.

Date of Government Version: 08/30/2019
Date Data Arrived at EDR: 11/15/2019
Date Made Active in Reports: 01/28/2020
Number of Days to Update: 74

Source: Department of Energy
Telephone: 505-845-0011
Last EDR Contact: 05/18/2020
Next Scheduled EDR Contact: 08/31/2020
Data Release Frequency: Varies

LEAD SMELTER 1: Lead Smelter Sites

A listing of former lead smelter site locations.

Date of Government Version: 01/30/2020
Date Data Arrived at EDR: 02/05/2020
Date Made Active in Reports: 02/14/2020
Number of Days to Update: 9

Source: Environmental Protection Agency
Telephone: 703-603-8787
Last EDR Contact: 05/06/2020
Next Scheduled EDR Contact: 07/13/2020
Data Release Frequency: Varies

LEAD SMELTER 2: Lead Smelter Sites

A list of several hundred sites in the U.S. where secondary lead smelting was done from 1931and 1964. These sites may pose a threat to public health through ingestion or inhalation of contaminated soil or dust

Date of Government Version: 04/05/2001
Date Data Arrived at EDR: 10/27/2010
Date Made Active in Reports: 12/02/2010
Number of Days to Update: 36

Source: American Journal of Public Health
Telephone: 703-305-6451
Last EDR Contact: 12/02/2009
Next Scheduled EDR Contact: N/A
Data Release Frequency: No Update Planned

US AIRS (AFS): Aerometric Information Retrieval System Facility Subsystem (AFS)

The database is a sub-system of Aerometric Information Retrieval System (AIRS). AFS contains compliance data on air pollution point sources regulated by the U.S. EPA and/or state and local air regulatory agencies. This information comes from source reports by various stationary sources of air pollution, such as electric power plants, steel mills, factories, and universities, and provides information about the air pollutants they produce. Action, air program, air program pollutant, and general level plant data. It is used to track emissions and compliance data from industrial plants.

Date of Government Version: 10/12/2016
Date Data Arrived at EDR: 10/26/2016
Date Made Active in Reports: 02/03/2017
Number of Days to Update: 100

Source: EPA
Telephone: 202-564-2496
Last EDR Contact: 09/26/2017
Next Scheduled EDR Contact: 01/08/2018
Data Release Frequency: Annually

US AIRS MINOR: Air Facility System Data

A listing of minor source facilities.

Date of Government Version: 10/12/2016
Date Data Arrived at EDR: 10/26/2016
Date Made Active in Reports: 02/03/2017
Number of Days to Update: 100

Source: EPA
Telephone: 202-564-2496
Last EDR Contact: 09/26/2017
Next Scheduled EDR Contact: 01/08/2018
Data Release Frequency: Annually

US MINES: Mines Master Index File

Contains all mine identification numbers issued for mines active or opened since 1971. The data also includes violation information.

Date of Government Version: 11/06/2019
Date Data Arrived at EDR: 11/25/2019
Date Made Active in Reports: 01/28/2020
Number of Days to Update: 64

Source: Department of Labor, Mine Safety and Health Administration
Telephone: 303-231-5959
Last EDR Contact: 02/25/2020
Next Scheduled EDR Contact: 06/08/2020
Data Release Frequency: Semi-Annually

MINES VIOLATIONS: MSHA Violation Assessment Data

Mines violation and assessment information. Department of Labor, Mine Safety & Health Administration.

Date of Government Version: 12/03/2019
Date Data Arrived at EDR: 12/03/2019
Date Made Active in Reports: 01/28/2020
Number of Days to Update: 56

Source: DOL, Mine Safety & Health Admi
Telephone: 202-693-9424
Last EDR Contact: 03/02/2020
Next Scheduled EDR Contact: 06/15/2020
Data Release Frequency: Quarterly

US MINES 2: Ferrous and Nonferrous Metal Mines Database Listing

This map layer includes ferrous (ferrous metal mines are facilities that extract ferrous metals, such as iron ore or molybdenum) and nonferrous (Nonferrous metal mines are facilities that extract nonferrous metals, such as gold, silver, copper, zinc, and lead) metal mines in the United States.

Date of Government Version: 12/05/2005
Date Data Arrived at EDR: 02/29/2008
Date Made Active in Reports: 04/18/2008
Number of Days to Update: 49

Source: USGS
Telephone: 703-648-7709
Last EDR Contact: 02/28/2020
Next Scheduled EDR Contact: 06/08/2020
Data Release Frequency: Varies

US MINES 3: Active Mines & Mineral Plants Database Listing

Active Mines and Mineral Processing Plant operations for commodities monitored by the Minerals Information Team of the USGS.

Date of Government Version: 04/14/2011
Date Data Arrived at EDR: 06/08/2011
Date Made Active in Reports: 09/13/2011
Number of Days to Update: 97

Source: USGS
Telephone: 703-648-7709
Last EDR Contact: 02/28/2020
Next Scheduled EDR Contact: 06/08/2020
Data Release Frequency: Varies

ABANDONED MINES: Abandoned Mines

An inventory of land and water impacted by past mining (primarily coal mining) is maintained by OSMRE to provide information needed to implement the Surface Mining Control and Reclamation Act of 1977 (SMCRA). The inventory contains information on the location, type, and extent of AML impacts, as well as, information on the cost associated with the reclamation of those problems. The inventory is based upon field surveys by State, Tribal, and OSMRE program officials. It is dynamic to the extent that it is modified as new problems are identified and existing problems are reclaimed.

Date of Government Version: 12/09/2019
Date Data Arrived at EDR: 12/11/2019
Date Made Active in Reports: 02/27/2020
Number of Days to Update: 78

Source: Department of Interior
Telephone: 202-208-2609
Last EDR Contact: 03/05/2020
Next Scheduled EDR Contact: 06/22/2020
Data Release Frequency: Quarterly

FINDS: Facility Index System/Facility Registry System

Facility Index System. FINDS contains both facility information and 'pointers' to other sources that contain more detail. EDR includes the following FINDS databases in this report: PCS (Permit Compliance System), AIRS (Aerometric Information Retrieval System), DOCKET (Enforcement Docket used to manage and track information on civil judicial enforcement cases for all environmental statutes), FURS (Federal Underground Injection Control), C-DOCKET (Criminal Docket System used to track criminal enforcement actions for all environmental statutes), FFIS (Federal Facilities Information System), STATE (State Environmental Laws and Statutes), and PADS (PCB Activity Data System).

Date of Government Version: 11/22/2019
Date Data Arrived at EDR: 12/04/2019
Date Made Active in Reports: 03/02/2020
Number of Days to Update: 89

Source: EPA
Telephone: (415) 947-8000
Last EDR Contact: 03/03/2020
Next Scheduled EDR Contact: 06/15/2020
Data Release Frequency: Quarterly

ECHO: Enforcement & Compliance History Information

ECHO provides integrated compliance and enforcement information for about 800,000 regulated facilities nationwide.

Date of Government Version: 01/05/2020
Date Data Arrived at EDR: 01/07/2020
Date Made Active in Reports: 03/06/2020
Number of Days to Update: 59

Source: Environmental Protection Agency
Telephone: 202-564-2280
Last EDR Contact: 04/07/2020
Next Scheduled EDR Contact: 07/20/2020
Data Release Frequency: Quarterly

DOCKET HWC: Hazardous Waste Compliance Docket Listing
A complete list of the Federal Agency Hazardous Waste Compliance Docket Facilities.

Date of Government Version: 05/31/2018
Date Data Arrived at EDR: 07/26/2018
Date Made Active in Reports: 10/05/2018
Number of Days to Update: 71
Source: Environmental Protection Agency
Telephone: 202-564-0527
Last EDR Contact: 05/18/2020
Next Scheduled EDR Contact: 09/07/2020
Data Release Frequency: Varies

UXO: Unexploded Ordnance Sites
A listing of unexploded ordnance site locations

Date of Government Version: 12/31/2017
Date Data Arrived at EDR: 01/17/2019
Date Made Active in Reports: 04/01/2019
Number of Days to Update: 74
Source: Department of Defense
Telephone: 703-704-1564
Last EDR Contact: 04/03/2020
Next Scheduled EDR Contact: 07/27/2020
Data Release Frequency: Varies

FUELS PROGRAM: EPA Fuels Program Registered Listing
This listing includes facilities that are registered under the Part 80 (Code of Federal Regulations) EPA Fuels Programs. All companies now are required to submit new and updated registrations.

Date of Government Version: 02/18/2020
Date Data Arrived at EDR: 02/19/2020
Date Made Active in Reports: 05/14/2020
Number of Days to Update: 85
Source: EPA
Telephone: 800-385-6164
Last EDR Contact: 05/19/2020
Next Scheduled EDR Contact: 08/31/2020
Data Release Frequency: Quarterly

CA BOND EXP. PLAN: Bond Expenditure Plan
Department of Health Services developed a site-specific expenditure plan as the basis for an appropriation of Hazardous Substance Cleanup Bond Act funds. It is not updated.

Date of Government Version: 01/01/1989
Date Data Arrived at EDR: 07/27/1994
Date Made Active in Reports: 08/02/1994
Number of Days to Update: 6
Source: Department of Health Services
Telephone: 916-255-2118
Last EDR Contact: 05/31/1994
Next Scheduled EDR Contact: N/A
Data Release Frequency: No Update Planned

CORTESE: "Cortese" Hazardous Waste & Substances Sites List
The sites for the list are designated by the State Water Resource Control Board (LUST), the Integrated Waste Board (SWF/LS), and the Department of Toxic Substances Control (Cal-Sites).

Date of Government Version: 12/18/2019
Date Data Arrived at EDR: 12/20/2019
Date Made Active in Reports: 02/20/2020
Number of Days to Update: 62
Source: CAL EPA/Office of Emergency Information
Telephone: 916-323-3400
Last EDR Contact: 03/24/2020
Next Scheduled EDR Contact: 07/06/2020
Data Release Frequency: Quarterly

CUPA SAN FRANCISCO CO: CUPA Facility Listing
Cupa facilities

Date of Government Version: 02/03/2020
Date Data Arrived at EDR: 02/04/2020
Date Made Active in Reports: 04/09/2020
Number of Days to Update: 65
Source: San Francisco County Department of Environmental Health
Telephone: 415-252-3896
Last EDR Contact: 04/23/2020
Next Scheduled EDR Contact: 08/17/2020
Data Release Frequency: Varies

CUPA LIVERMORE-PLEASANTON: CUPA Facility Listing
list of facilities associated with the various CUPA programs in Livermore-Pleasanton

Date of Government Version: 05/01/2019
Date Data Arrived at EDR: 05/14/2019
Date Made Active in Reports: 07/17/2019
Number of Days to Update: 64

Source: Livermore-Pleasanton Fire Department
Telephone: 925-454-2361
Last EDR Contact: 05/15/2020
Next Scheduled EDR Contact: 08/24/2020
Data Release Frequency: Varies

DRYCLEAN AVAQMD: Antelope Valley Air Quality Management District Drycleaner Listing
A listing of dry cleaners in the Antelope Valley Air Quality Management District.

Date of Government Version: 02/27/2020
Date Data Arrived at EDR: 02/28/2020
Date Made Active in Reports: 05/07/2020
Number of Days to Update: 69

Source: Antelope Valley Air Quality Management District
Telephone: 661-723-8070
Last EDR Contact: 02/27/2020
Next Scheduled EDR Contact: 06/15/2020
Data Release Frequency: Varies

DRYCLEANERS: Cleaner Facilities
A list of drycleaner related facilities that have EPA ID numbers. These are facilities with certain SIC codes: power laundries, family and commercial; garment pressing and cleaner's agents; linen supply; coin-operated laundries and cleaning; drycleaning plants, except rugs; carpet and upholster cleaning; industrial launderers; laundry and garment services.

Date of Government Version: 12/04/2019
Date Data Arrived at EDR: 01/29/2020
Date Made Active in Reports: 04/09/2020
Number of Days to Update: 71

Source: Department of Toxic Substance Control
Telephone: 916-327-4498
Last EDR Contact: 02/27/2020
Next Scheduled EDR Contact: 06/15/2020
Data Release Frequency: Annually

DRYCLEAN SOUTH COAST: South Coast Air Quality Management District Drycleaner Listing
A listing of dry cleaners in the South Coast Air Quality Management District

Date of Government Version: 01/31/2020
Date Data Arrived at EDR: 01/31/2020
Date Made Active in Reports: 04/09/2020
Number of Days to Update: 69

Source: South Coast Air Quality Management District
Telephone: 909-396-3211
Last EDR Contact: 05/15/2020
Next Scheduled EDR Contact: 09/07/2020
Data Release Frequency: Varies

EMI: Emissions Inventory Data
Toxics and criteria pollutant emissions data collected by the ARB and local air pollution agencies.

Date of Government Version: 12/31/2017
Date Data Arrived at EDR: 06/24/2019
Date Made Active in Reports: 08/22/2019
Number of Days to Update: 59

Source: California Air Resources Board
Telephone: 916-322-2990
Last EDR Contact: 03/20/2020
Next Scheduled EDR Contact: 06/29/2020
Data Release Frequency: Varies

ENF: Enforcement Action Listing
A listing of Water Board Enforcement Actions. Formal is everything except Oral/Verbal Communication, Notice of Violation, Expedited Payment Letter, and Staff Enforcement Letter.

Date of Government Version: 04/03/2020
Date Data Arrived at EDR: 04/07/2020
Date Made Active in Reports: 04/15/2020
Number of Days to Update: 8

Source: State Water Resoruces Control Board
Telephone: 916-445-9379
Last EDR Contact: 04/03/2020
Next Scheduled EDR Contact: 08/03/2020
Data Release Frequency: Varies

Financial Assurance 1: Financial Assurance Information Listing
Financial Assurance information

Date of Government Version: 01/21/2020
Date Data Arrived at EDR: 01/23/2020
Date Made Active in Reports: 04/01/2020
Number of Days to Update: 69

Source: Department of Toxic Substances Control
Telephone: 916-255-3628
Last EDR Contact: 04/09/2020
Next Scheduled EDR Contact: 08/03/2020
Data Release Frequency: Varies

Financial Assurance 2: Financial Assurance Information Listing

A listing of financial assurance information for solid waste facilities. Financial assurance is intended to ensure that resources are available to pay for the cost of closure, post-closure care, and corrective measures if the owner or operator of a regulated facility is unable or unwilling to pay.

Date of Government Version: 02/19/2020
Date Data Arrived at EDR: 02/20/2020
Date Made Active in Reports: 04/24/2020
Number of Days to Update: 64

Source: California Integrated Waste Management Board
Telephone: 916-341-6066
Last EDR Contact: 04/29/2020
Next Scheduled EDR Contact: 08/24/2020
Data Release Frequency: Varies

HAZNET: Facility and Manifest Data

Facility and Manifest Data. The data is extracted from the copies of hazardous waste manifests received each year by the DTSC. The annual volume of manifests is typically 700,000 - 1,000,000 annually, representing approximately 350,000 - 500,000 shipments. Data are from the manifests submitted without correction, and therefore many contain some invalid values for data elements such as generator ID, TSD ID, waste category, and disposal method. This database begins with calendar year 1993.

Date of Government Version: 12/31/2017
Date Data Arrived at EDR: 05/29/2019
Date Made Active in Reports: 07/22/2019
Number of Days to Update: 54

Source: California Environmental Protection Agency
Telephone: 916-255-1136
Last EDR Contact: 04/15/2020
Next Scheduled EDR Contact: 07/20/2020
Data Release Frequency: Annually

ICE: ICE

Contains data pertaining to the Permitted Facilities with Inspections / Enforcements sites tracked in Envirostor.

Date of Government Version: 02/18/2020
Date Data Arrived at EDR: 02/19/2020
Date Made Active in Reports: 04/24/2020
Number of Days to Update: 65

Source: Department of Toxic Subsances Control
Telephone: 877-786-9427
Last EDR Contact: 05/18/2020
Next Scheduled EDR Contact: 08/31/2020
Data Release Frequency: Quarterly

HIST CORTESE: Hazardous Waste & Substance Site List

The sites for the list are designated by the State Water Resource Control Board [LUST], the Integrated Waste Board [SWF/LS], and the Department of Toxic Substances Control [CALSITES]. This listing is no longer updated by the state agency.

Date of Government Version: 04/01/2001
Date Data Arrived at EDR: 01/22/2009
Date Made Active in Reports: 04/08/2009
Number of Days to Update: 76

Source: Department of Toxic Substances Control
Telephone: 916-323-3400
Last EDR Contact: 01/22/2009
Next Scheduled EDR Contact: N/A
Data Release Frequency: No Update Planned

HWP: EnviroStor Permitted Facilities Listing

Detailed information on permitted hazardous waste facilities and corrective action ("cleanups") tracked in EnviroStor.

Date of Government Version: 02/18/2020
Date Data Arrived at EDR: 02/19/2020
Date Made Active in Reports: 04/24/2020
Number of Days to Update: 65

Source: Department of Toxic Substances Control
Telephone: 916-323-3400
Last EDR Contact: 05/18/2020
Next Scheduled EDR Contact: 08/31/2020
Data Release Frequency: Quarterly

HWT: Registered Hazardous Waste Transporter Database

A listing of hazardous waste transporters. In California, unless specifically exempted, it is unlawful for any person to transport hazardous wastes unless the person holds a valid registration issued by DTSC. A hazardous waste transporter registration is valid for one year and is assigned a unique registration number.

Date of Government Version: 01/06/2020
Date Data Arrived at EDR: 01/07/2020
Date Made Active in Reports: 03/05/2020
Number of Days to Update: 58

Source: Department of Toxic Substances Control
Telephone: 916-440-7145
Last EDR Contact: 04/09/2020
Next Scheduled EDR Contact: 07/20/2020
Data Release Frequency: Quarterly

MINES: Mines Site Location Listing
A listing of mine site locations from the Office of Mine Reclamation.

Date of Government Version: 03/09/2020
Date Data Arrived at EDR: 03/10/2020
Date Made Active in Reports: 05/19/2020
Number of Days to Update: 70

Source: Department of Conservation
Telephone: 916-322-1080
Last EDR Contact: 03/10/2020
Next Scheduled EDR Contact: 06/22/2020
Data Release Frequency: Quarterly

MWMP: Medical Waste Management Program Listing
The Medical Waste Management Program (MWMP) ensures the proper handling and disposal of medical waste by permitting and inspecting medical waste Offsite Treatment Facilities (PDF) and Transfer Stations (PDF) throughout the state. MWMP also oversees all Medical Waste Transporters.

Date of Government Version: 02/12/2020
Date Data Arrived at EDR: 03/03/2020
Date Made Active in Reports: 05/14/2020
Number of Days to Update: 72

Source: Department of Public Health
Telephone: 916-558-1784
Last EDR Contact: 03/03/2020
Next Scheduled EDR Contact: 06/15/2020
Data Release Frequency: Varies

NPDES: NPDES Permits Listing
A listing of NPDES permits, including stormwater.

Date of Government Version: 02/10/2020
Date Data Arrived at EDR: 02/11/2020
Date Made Active in Reports: 04/20/2020
Number of Days to Update: 69

Source: State Water Resources Control Board
Telephone: 916-445-9379
Last EDR Contact: 05/12/2020
Next Scheduled EDR Contact: 08/24/2020
Data Release Frequency: Quarterly

PEST LIC: Pesticide Regulation Licenses Listing
A listing of licenses and certificates issued by the Department of Pesticide Regulation. The DPR issues licenses and/or certificates to: Persons and businesses that apply or sell pesticides; Pest control dealers and brokers; Persons who advise on agricultural pesticide applications.

Date of Government Version: 03/02/2020
Date Data Arrived at EDR: 03/03/2020
Date Made Active in Reports: 05/14/2020
Number of Days to Update: 72

Source: Department of Pesticide Regulation
Telephone: 916-445-4038
Last EDR Contact: 03/03/2020
Next Scheduled EDR Contact: 06/15/2020
Data Release Frequency: Quarterly

PROC: Certified Processors Database
A listing of certified processors.

Date of Government Version: 03/09/2020
Date Data Arrived at EDR: 03/10/2020
Date Made Active in Reports: 05/19/2020
Number of Days to Update: 70

Source: Department of Conservation
Telephone: 916-323-3836
Last EDR Contact: 03/10/2020
Next Scheduled EDR Contact: 06/22/2020
Data Release Frequency: Quarterly

NOTIFY 65: Proposition 65 Records
Listings of all Proposition 65 incidents reported to counties by the State Water Resources Control Board and the Regional Water Quality Control Board. This database is no longer updated by the reporting agency.

Date of Government Version: 12/11/2019
Date Data Arrived at EDR: 12/12/2019
Date Made Active in Reports: 02/21/2020
Number of Days to Update: 71

Source: State Water Resources Control Board
Telephone: 916-445-3846
Last EDR Contact: 03/12/2020
Next Scheduled EDR Contact: 06/29/2020
Data Release Frequency: No Update Planned

# GOVERNMENT RECORDS SEARCHED / DATA CURRENCY TRACKING

UIC: UIC Listing
A listing of wells identified as underground injection wells, in the California Oil and Gas Wells database.

Date of Government Version: 03/09/2020
Date Data Arrived at EDR: 03/10/2020
Date Made Active in Reports: 05/19/2020
Number of Days to Update: 70
Source: Deaprtment of Conservation
Telephone: 916-445-2408
Last EDR Contact: 03/10/2020
Next Scheduled EDR Contact: 06/22/2020
Data Release Frequency: Varies

UIC GEO: Underground Injection Control Sites (GEOTRACKER)
Underground control injection sites

Date of Government Version: 05/13/2020
Date Data Arrived at EDR: 05/13/2020
Date Made Active in Reports: 05/15/2020
Number of Days to Update: 2
Source: State Water Resource Control Board
Telephone: 866-480-1028
Last EDR Contact: 05/13/2020
Next Scheduled EDR Contact: 06/22/2020
Data Release Frequency: Varies

WASTEWATER PITS: Oil Wastewater Pits Listing
Water officials discovered that oil producers have been dumping chemical-laden wastewater into hundreds of unlined pits that are operating without proper permits. Inspections completed by the Central Valley Regional Water Quality Control Board revealed the existence of previously unidentified waste sites. The water boards review found that more than one-third of the region's active disposal pits are operating without permission.

Date of Government Version: 11/19/2019
Date Data Arrived at EDR: 01/07/2020
Date Made Active in Reports: 03/09/2020
Number of Days to Update: 62
Source: RWQCB, Central Valley Region
Telephone: 559-445-5577
Last EDR Contact: 04/10/2020
Next Scheduled EDR Contact: 07/20/2020
Data Release Frequency: Varies

WDS: Waste Discharge System
Sites which have been issued waste discharge requirements.

Date of Government Version: 06/19/2007
Date Data Arrived at EDR: 06/20/2007
Date Made Active in Reports: 06/29/2007
Number of Days to Update: 9
Source: State Water Resources Control Board
Telephone: 916-341-5227
Last EDR Contact: 05/07/2020
Next Scheduled EDR Contact: 08/31/2020
Data Release Frequency: No Update Planned

WIP: Well Investigation Program Case List
Well Investigation Program case in the San Gabriel and San Fernando Valley area.

Date of Government Version: 07/03/2009
Date Data Arrived at EDR: 07/21/2009
Date Made Active in Reports: 08/03/2009
Number of Days to Update: 13
Source: Los Angeles Water Quality Control Board
Telephone: 213-576-6726
Last EDR Contact: 03/18/2020
Next Scheduled EDR Contact: 07/06/2020
Data Release Frequency: No Update Planned

MILITARY PRIV SITES: Military Privatized Sites (GEOTRACKER)
Military privatized sites

Date of Government Version: 05/13/2020
Date Data Arrived at EDR: 05/13/2020
Date Made Active in Reports: 05/15/2020
Number of Days to Update: 2
Source: State Water Resources Control Board
Telephone: 866-480-1028
Last EDR Contact: 05/13/2020
Next Scheduled EDR Contact: 06/22/2020
Data Release Frequency: Varies

PROJECT: Project Sites (GEOTRACKER)
Projects sites

Date of Government Version: 05/13/2020
Date Data Arrived at EDR: 05/13/2020
Date Made Active in Reports: 05/15/2020
Number of Days to Update: 2

Source: State Water Resources Control Board
Telephone: 866-480-1028
Last EDR Contact: 05/13/2020
Next Scheduled EDR Contact: 06/22/2020
Data Release Frequency: Varies

WDR: Waste Discharge Requirements Listing

In general, the Waste Discharge Requirements (WDRs) Program (sometimes also referred to as the "Non Chapter 15 (Non 15) Program") regulates point discharges that are exempt pursuant to Subsection 20090 of Title 27 and not subject to the Federal Water Pollution Control Act. Exemptions from Title 27 may be granted for nine categories of discharges (e.g., sewage, wastewater, etc.) that meet, and continue to meet, the preconditions listed for each specific exemption. The scope of the WDRs Program also includes the discharge of wastes classified as inert, pursuant to section 20230 of Title 27.

Date of Government Version: 03/09/2020
Date Data Arrived at EDR: 03/10/2020
Date Made Active in Reports: 05/19/2020
Number of Days to Update: 70

Source: State Water Resources Control Board
Telephone: 916-341-5810
Last EDR Contact: 03/10/2020
Next Scheduled EDR Contact: 06/22/2020
Data Release Frequency: Quarterly

CIWQS: California Integrated Water Quality System

The California Integrated Water Quality System (CIWQS) is a computer system used by the State and Regional Water Quality Control Boards to track information about places of environmental interest, manage permits and other orders, track inspections, and manage violations and enforcement activities.

Date of Government Version: 03/02/2020
Date Data Arrived at EDR: 03/03/2020
Date Made Active in Reports: 05/13/2020
Number of Days to Update: 71

Source: State Water Resources Control Board
Telephone: 866-794-4977
Last EDR Contact: 03/03/2020
Next Scheduled EDR Contact: 06/15/2020
Data Release Frequency: Varies

CERS: CalEPA Regulated Site Portal Data

The CalEPA Regulated Site Portal database combines data about environmentally regulated sites and facilities in California into a single database. It combines data from a variety of state and federal databases, and provides an overview of regulated activities across the spectrum of environmental programs for any given location in California. These activities include hazardous materials and waste, state and federal cleanups, impacted ground and surface waters, and toxic materials

Date of Government Version: 01/21/2020
Date Data Arrived at EDR: 01/22/2020
Date Made Active in Reports: 04/01/2020
Number of Days to Update: 70

Source: California Environmental Protection Agency
Telephone: 916-323-2514
Last EDR Contact: 04/21/2020
Next Scheduled EDR Contact: 08/03/2020
Data Release Frequency: Varies

NON-CASE INFO: Non-Case Information Sites (GEOTRACKER)

Non-Case Information sites

Date of Government Version: 05/13/2020
Date Data Arrived at EDR: 05/13/2020
Date Made Active in Reports: 05/15/2020
Number of Days to Update: 2

Source: State Water Resources Control Board
Telephone: 866-480-1028
Last EDR Contact: 05/13/2020
Next Scheduled EDR Contact: 06/22/2020
Data Release Frequency: Varies

OTHER OIL GAS: Other Oil & Gas Projects Sites (GEOTRACKER)

Other Oil & Gas Projects sites

Date of Government Version: 05/13/2020
Date Data Arrived at EDR: 05/13/2020
Date Made Active in Reports: 05/15/2020
Number of Days to Update: 2

Source: State Water Resources Control Board
Telephone: 866-480-1028
Last EDR Contact: 05/13/2020
Next Scheduled EDR Contact: 06/22/2020
Data Release Frequency: Varies

PROD WATER PONDS: Produced Water Ponds Sites (GEOTRACKER)
Produced water ponds sites

Date of Government Version: 05/13/2020
Date Data Arrived at EDR: 05/13/2020
Date Made Active in Reports: 05/15/2020
Number of Days to Update: 2

Source: State Water Resources Control Board
Telephone: 866-480-1028
Last EDR Contact: 05/13/2020
Next Scheduled EDR Contact: 06/22/2020
Data Release Frequency: Varies

SAMPLING POINT: Sampling Point ? Public Sites (GEOTRACKER)
Sampling point - public sites

Date of Government Version: 05/13/2020
Date Data Arrived at EDR: 05/13/2020
Date Made Active in Reports: 05/15/2020
Number of Days to Update: 2

Source: State Water Resources Control Board
Telephone: 866-480-1028
Last EDR Contact: 05/13/2020
Next Scheduled EDR Contact: 06/22/2020
Data Release Frequency: Varies

WELL STIM PROJ: Well Stimulation Project (GEOTRACKER)
Includes areas of groundwater monitoring plans, a depiction of the monitoring network, and the facilities, boundaries, and subsurface characteristics of the oilfield and the features (oil and gas wells, produced water ponds, UIC wells, water supply wells, etc?) being monitored

Date of Government Version: 05/13/2020
Date Data Arrived at EDR: 05/13/2020
Date Made Active in Reports: 05/15/2020
Number of Days to Update: 2

Source: State Water Resources Control Board
Telephone: 866-480-1028
Last EDR Contact: 05/13/2020
Next Scheduled EDR Contact: 06/22/2020
Data Release Frequency: Varies

HWTS: Hazardous Waste Tracking System
The Hazardous Waste Tracking System (HWTS) is the Department of Toxic Substances Control?s data repository for hazardous waste Identification (ID) numbers and manifest information. HWTS generates reports on hazardous waste shipments for generators, transporters, and TSDFs.

Date of Government Version: 10/15/2019
Date Data Arrived at EDR: 11/14/2019
Date Made Active in Reports: 02/07/2020
Number of Days to Update: 85

Source: Department of Toxic Substances Control
Telephone: 916-324-2444
Last EDR Contact: 03/26/2020
Next Scheduled EDR Contact: 07/20/2020
Data Release Frequency: Varies

MINES MRDS: Mineral Resources Data System
Mineral Resources Data System

Date of Government Version: 04/06/2018
Date Data Arrived at EDR: 10/21/2019
Date Made Active in Reports: 10/24/2019
Number of Days to Update: 3

Source: USGS
Telephone: 703-648-6533
Last EDR Contact: 02/28/2020
Next Scheduled EDR Contact: 06/08/2020
Data Release Frequency: Varies

**EDR HIGH RISK HISTORICAL RECORDS**

***EDR Exclusive Records***

EDR MGP: EDR Proprietary Manufactured Gas Plants
The EDR Proprietary Manufactured Gas Plant Database includes records of coal gas plants (manufactured gas plants) compiled by EDR's researchers. Manufactured gas sites were used in the United States from the 1800's to 1950's to produce a gas that could be distributed and used as fuel. These plants used whale oil, rosin, coal, or a mixture of coal, oil, and water that also produced a significant amount of waste. Many of the byproducts of the gas production, such as coal tar (oily waste containing volatile and non-volatile chemicals), sludges, oils and other compounds are potentially hazardous to human health and the environment. The byproduct from this process was frequently disposed of directly at the plant site and can remain or spread slowly, serving as a continuous source of soil and groundwater contamination.

Date of Government Version: N/A
Date Data Arrived at EDR: N/A
Date Made Active in Reports: N/A
Number of Days to Update: N/A

Source: EDR, Inc.
Telephone: N/A
Last EDR Contact: N/A
Next Scheduled EDR Contact: N/A
Data Release Frequency: No Update Planned

EDR Hist Auto: EDR Exclusive Historical Auto Stations

EDR has searched selected national collections of business directories and has collected listings of potential gas station/filling station/service station sites that were available to EDR researchers. EDR's review was limited to those categories of sources that might, in EDR's opinion, include gas station/filling station/service station establishments. The categories reviewed included, but were not limited to gas, gas station, gasoline station, filling station, auto, automobile repair, auto service station, service station, etc. This database falls within a category of information EDR classifies as "High Risk Historical Records", or HRHR. EDR's HRHR effort presents unique and sometimes proprietary data about past sites and operations that typically create environmental concerns, but may not show up in current government records searches.

Date of Government Version: N/A
Date Data Arrived at EDR: N/A
Date Made Active in Reports: N/A
Number of Days to Update: N/A

Source: EDR, Inc.
Telephone: N/A
Last EDR Contact: N/A
Next Scheduled EDR Contact: N/A
Data Release Frequency: Varies

EDR Hist Cleaner: EDR Exclusive Historical Cleaners

EDR has searched selected national collections of business directories and has collected listings of potential dry cleaner sites that were available to EDR researchers. EDR's review was limited to those categories of sources that might, in EDR's opinion, include dry cleaning establishments. The categories reviewed included, but were not limited to dry cleaners, cleaners, laundry, laundromat, cleaning/laundry, wash & dry etc. This database falls within a category of information EDR classifies as "High Risk Historical Records", or HRHR. EDR's HRHR effort presents unique and sometimes proprietary data about past sites and operations that typically create environmental concerns, but may not show up in current government records searches.

Date of Government Version: N/A
Date Data Arrived at EDR: N/A
Date Made Active in Reports: N/A
Number of Days to Update: N/A

Source: EDR, Inc.
Telephone: N/A
Last EDR Contact: N/A
Next Scheduled EDR Contact: N/A
Data Release Frequency: Varies

**EDR RECOVERED GOVERNMENT ARCHIVES**

***Exclusive Recovered Govt. Archives***

RGA LF: Recovered Government Archive Solid Waste Facilities List

The EDR Recovered Government Archive Landfill database provides a list of landfills derived from historical databases and includes many records that no longer appear in current government lists. Compiled from Records formerly available from the Department of Resources Recycling and Recovery in California.

Date of Government Version: N/A
Date Data Arrived at EDR: 07/01/2013
Date Made Active in Reports: 01/13/2014
Number of Days to Update: 196

Source: Department of Resources Recycling and Recovery
Telephone: N/A
Last EDR Contact: 06/01/2012
Next Scheduled EDR Contact: N/A
Data Release Frequency: Varies

RGA LUST: Recovered Government Archive Leaking Underground Storage Tank

The EDR Recovered Government Archive Leaking Underground Storage Tank database provides a list of LUST incidents derived from historical databases and includes many records that no longer appear in current government lists. Compiled from Records formerly available from the State Water Resources Control Board in California.

Date of Government Version: N/A
Date Data Arrived at EDR: 07/01/2013
Date Made Active in Reports: 12/30/2013
Number of Days to Update: 182

Source: State Water Resources Control Board
Telephone: N/A
Last EDR Contact: 06/01/2012
Next Scheduled EDR Contact: N/A
Data Release Frequency: Varies

# GOVERNMENT RECORDS SEARCHED / DATA CURRENCY TRACKING

**COUNTY RECORDS**

ALAMEDA COUNTY:

CS ALAMEDA: Contaminated Sites
A listing of contaminated sites overseen by the Toxic Release Program (oil and groundwater contamination from chemical releases and spills) and the Leaking Underground Storage Tank Program (soil and ground water contamination from leaking petroleum USTs).

Date of Government Version: 01/09/2019
Date Data Arrived at EDR: 01/11/2019
Date Made Active in Reports: 03/05/2019
Number of Days to Update: 53
Source: Alameda County Environmental Health Services
Telephone: 510-567-6700
Last EDR Contact: 03/26/2020
Next Scheduled EDR Contact: 07/20/2020
Data Release Frequency: Semi-Annually

UST ALAMEDA: Underground Tanks
Underground storage tank sites located in Alameda county.

Date of Government Version: 01/06/2020
Date Data Arrived at EDR: 01/07/2020
Date Made Active in Reports: 03/06/2020
Number of Days to Update: 59
Source: Alameda County Environmental Health Services
Telephone: 510-567-6700
Last EDR Contact: 04/20/2020
Next Scheduled EDR Contact: 07/20/2020
Data Release Frequency: Semi-Annually

AMADOR COUNTY:

CUPA AMADOR: CUPA Facility List
Cupa Facility List

Date of Government Version: 09/06/2019
Date Data Arrived at EDR: 09/10/2019
Date Made Active in Reports: 10/31/2019
Number of Days to Update: 51
Source: Amador County Environmental Health
Telephone: 209-223-6439
Last EDR Contact: 05/18/2020
Next Scheduled EDR Contact: 08/17/2020
Data Release Frequency: Varies

BUTTE COUNTY:

CUPA BUTTE: CUPA Facility Listing
Cupa facility list.

Date of Government Version: 04/21/2017
Date Data Arrived at EDR: 04/25/2017
Date Made Active in Reports: 08/09/2017
Number of Days to Update: 106
Source: Public Health Department
Telephone: 530-538-7149
Last EDR Contact: 03/26/2020
Next Scheduled EDR Contact: 07/20/2020
Data Release Frequency: No Update Planned

CALVERAS COUNTY:

CUPA CALVERAS: CUPA Facility Listing
Cupa Facility Listing

Date of Government Version: 12/02/2019
Date Data Arrived at EDR: 12/03/2019
Date Made Active in Reports: 02/04/2020
Number of Days to Update: 63
Source: Calveras County Environmental Health
Telephone: 209-754-6399
Last EDR Contact: 03/18/2020
Next Scheduled EDR Contact: 07/06/2020
Data Release Frequency: Quarterly

COLUSA COUNTY:

CUPA COLUSA: CUPA Facility List
Cupa facility list.

Date of Government Version: 08/14/2019
Date Data Arrived at EDR: 08/20/2019
Date Made Active in Reports: 10/18/2019
Number of Days to Update: 59

Source: Health & Human Services
Telephone: 530-458-0396
Last EDR Contact: 04/06/2020
Next Scheduled EDR Contact: 08/17/2020
Data Release Frequency: Semi-Annually

CONTRA COSTA COUNTY:

SL CONTRA COSTA: Site List
List includes sites from the underground tank, hazardous waste generator and business plan/2185 programs.

Date of Government Version: 02/14/2020
Date Data Arrived at EDR: 02/18/2020
Date Made Active in Reports: 04/24/2020
Number of Days to Update: 66

Source: Contra Costa Health Services Department
Telephone: 925-646-2286
Last EDR Contact: 04/16/2020
Next Scheduled EDR Contact: 08/10/2020
Data Release Frequency: Semi-Annually

DEL NORTE COUNTY:

CUPA DEL NORTE: CUPA Facility List
Cupa Facility list

Date of Government Version: 12/27/2019
Date Data Arrived at EDR: 01/28/2020
Date Made Active in Reports: 04/09/2020
Number of Days to Update: 72

Source: Del Norte County Environmental Health Division
Telephone: 707-465-0426
Last EDR Contact: 04/16/2020
Next Scheduled EDR Contact: 08/10/2020
Data Release Frequency: Varies

EL DORADO COUNTY:

CUPA EL DORADO: CUPA Facility List
CUPA facility list.

Date of Government Version: 12/31/2019
Date Data Arrived at EDR: 01/03/2020
Date Made Active in Reports: 03/05/2020
Number of Days to Update: 62

Source: El Dorado County Environmental Management Department
Telephone: 530-621-6623
Last EDR Contact: 05/06/2020
Next Scheduled EDR Contact: 08/10/2020
Data Release Frequency: Varies

FRESNO COUNTY:

CUPA FRESNO: CUPA Resources List
Certified Unified Program Agency. CUPA's are responsible for implementing a unified hazardous materials and hazardous waste management regulatory program. The agency provides oversight of businesses that deal with hazardous materials, operate underground storage tanks or aboveground storage tanks.

Date of Government Version: 10/08/2019
Date Data Arrived at EDR: 10/10/2019
Date Made Active in Reports: 12/11/2019
Number of Days to Update: 62

Source: Dept. of Community Health
Telephone: 559-445-3271
Last EDR Contact: 03/31/2020
Next Scheduled EDR Contact: 07/13/2020
Data Release Frequency: Semi-Annually

GLENN COUNTY:

CUPA GLENN: CUPA Facility List
Cupa facility list

Date of Government Version: 01/22/2018
Date Data Arrived at EDR: 01/24/2018
Date Made Active in Reports: 03/14/2018
Number of Days to Update: 49

Source: Glenn County Air Pollution Control District
Telephone: 830-934-6500
Last EDR Contact: 04/09/2020
Next Scheduled EDR Contact: 08/03/2020
Data Release Frequency: No Update Planned

HUMBOLDT COUNTY:

CUPA HUMBOLDT: CUPA Facility List
CUPA facility list.

Date of Government Version: 11/13/2019
Date Data Arrived at EDR: 11/14/2019
Date Made Active in Reports: 01/23/2020
Number of Days to Update: 70

Source: Humboldt County Environmental Health
Telephone: N/A
Last EDR Contact: 05/14/2020
Next Scheduled EDR Contact: 08/31/2020
Data Release Frequency: Semi-Annually

IMPERIAL COUNTY:

CUPA IMPERIAL: CUPA Facility List
Cupa facility list.

Date of Government Version: 01/21/2020
Date Data Arrived at EDR: 01/23/2020
Date Made Active in Reports: 03/30/2020
Number of Days to Update: 67

Source: San Diego Border Field Office
Telephone: 760-339-2777
Last EDR Contact: 04/09/2020
Next Scheduled EDR Contact: 08/03/2020
Data Release Frequency: Varies

INYO COUNTY:

CUPA INYO: CUPA Facility List
Cupa facility list.

Date of Government Version: 04/02/2018
Date Data Arrived at EDR: 04/03/2018
Date Made Active in Reports: 06/14/2018
Number of Days to Update: 72

Source: Inyo County Environmental Health Services
Telephone: 760-878-0238
Last EDR Contact: 05/07/2020
Next Scheduled EDR Contact: 08/31/2020
Data Release Frequency: Varies

KERN COUNTY:

UST KERN: Underground Storage Tank Sites & Tank Listing
Kern County Sites and Tanks Listing.

Date of Government Version: 01/31/2020
Date Data Arrived at EDR: 02/05/2020
Date Made Active in Reports: 04/15/2020
Number of Days to Update: 70

Source: Kern County Environment Health Services Department
Telephone: 661-862-8700
Last EDR Contact: 04/23/2020
Next Scheduled EDR Contact: 08/17/2020
Data Release Frequency: Quarterly

KINGS COUNTY:

CUPA KINGS: CUPA Facility List

A listing of sites included in the county's Certified Unified Program Agency database. California's Secretary for Environmental Protection established the unified hazardous materials and hazardous waste regulatory program as required by chapter 6.11 of the California Health and Safety Code. The Unified Program consolidates the administration, permits, inspections, and enforcement activities.

Date of Government Version: 02/13/2020
Date Data Arrived at EDR: 02/14/2020
Date Made Active in Reports: 04/24/2020
Number of Days to Update: 70

Source: Kings County Department of Public Health
Telephone: 559-584-1411
Last EDR Contact: 05/07/2020
Next Scheduled EDR Contact: 08/31/2020
Data Release Frequency: Varies

LAKE COUNTY:

CUPA LAKE: CUPA Facility List

Cupa facility list

Date of Government Version: 01/15/2020
Date Data Arrived at EDR: 01/16/2020
Date Made Active in Reports: 04/01/2020
Number of Days to Update: 76

Source: Lake County Environmental Health
Telephone: 707-263-1164
Last EDR Contact: 04/13/2020
Next Scheduled EDR Contact: 07/27/2020
Data Release Frequency: Varies

LASSEN COUNTY:

CUPA LASSEN: CUPA Facility List

Cupa facility list

Date of Government Version: 01/30/2020
Date Data Arrived at EDR: 01/31/2020
Date Made Active in Reports: 04/09/2020
Number of Days to Update: 69

Source: Lassen County Environmental Health
Telephone: 530-251-8528
Last EDR Contact: 04/09/2020
Next Scheduled EDR Contact: 08/03/2020
Data Release Frequency: Varies

LOS ANGELES COUNTY:

AOCONCERN: Key Areas of Concerns in Los Angeles County

San Gabriel Valley areas where VOC contamination is at or above the MCL as designated by region 9 EPA office. Date of Government Version: 3/30/2009 Exide Site area is a cleanup plan of lead-impacted soil surrounding the former Exide Facility as designated by the DTSC. Date of Government Version: 7/17/2017

Date of Government Version: 03/30/2009
Date Data Arrived at EDR: 03/31/2009
Date Made Active in Reports: 10/23/2009
Number of Days to Update: 206

Source: N/A
Telephone: N/A
Last EDR Contact: 03/12/2020
Next Scheduled EDR Contact: 06/29/2020
Data Release Frequency: No Update Planned

HMS LOS ANGELES: HMS: Street Number List

Industrial Waste and Underground Storage Tank Sites.

Date of Government Version: 01/15/2020
Date Data Arrived at EDR: 01/16/2020
Date Made Active in Reports: 02/07/2020
Number of Days to Update: 22

Source: Department of Public Works
Telephone: 626-458-3517
Last EDR Contact: 03/26/2020
Next Scheduled EDR Contact: 07/20/2020
Data Release Frequency: Semi-Annually

# GOVERNMENT RECORDS SEARCHED / DATA CURRENCY TRACKING

LF LOS ANGELES: List of Solid Waste Facilities
Solid Waste Facilities in Los Angeles County.

Date of Government Version: 01/13/2020
Date Data Arrived at EDR: 01/14/2020
Date Made Active in Reports: 03/24/2020
Number of Days to Update: 70

Source: La County Department of Public Works
Telephone: 818-458-5185
Last EDR Contact: 04/14/2020
Next Scheduled EDR Contact: 07/27/2020
Data Release Frequency: Varies

LF LOS ANGELES CITY: City of Los Angeles Landfills
Landfills owned and maintained by the City of Los Angeles.

Date of Government Version: 01/01/2019
Date Data Arrived at EDR: 01/15/2019
Date Made Active in Reports: 03/07/2019
Number of Days to Update: 51

Source: Engineering & Construction Division
Telephone: 213-473-7869
Last EDR Contact: 04/02/2020
Next Scheduled EDR Contact: 07/27/2020
Data Release Frequency: Varies

LOS ANGELES AST: Active & Inactive AST Inventory
A listing of active & inactive above ground petroleum storage tank site locations, located in the City of Los Angeles.

Date of Government Version: 06/01/2019
Date Data Arrived at EDR: 06/25/2019
Date Made Active in Reports: 08/22/2019
Number of Days to Update: 58

Source: Los Angeles Fire Department
Telephone: 213-978-3800
Last EDR Contact: 03/27/2020
Next Scheduled EDR Contact: 07/06/2020
Data Release Frequency: Varies

LOS ANGELES CO LF METHANE: Methane Producing Landfills
This data was created on April 30, 2012 to represent known disposal sites in Los Angeles County that may produce and emanate methane gas. The shapefile contains disposal sites within Los Angeles County that once accepted degradable refuse material. Information used to create this data was extracted from a landfill survey performed by County Engineers (Major Waste System Map, 1973) as well as historical records from CalRecycle, Regional Water Quality Control Board, and Los Angeles County Department of Public Health

Date of Government Version: 04/30/2012
Date Data Arrived at EDR: 04/17/2019
Date Made Active in Reports: 05/29/2019
Number of Days to Update: 42

Source: Los Angeles County Department of Public Works
Telephone: 626-458-6973
Last EDR Contact: 04/17/2020
Next Scheduled EDR Contact: 07/27/2020
Data Release Frequency: No Update Planned

LOS ANGELES HM: Active & Inactive Hazardous Materials Inventory
A listing of active & inactive hazardous materials facility locations, located in the City of Los Angeles.

Date of Government Version: 06/01/2019
Date Data Arrived at EDR: 06/25/2019
Date Made Active in Reports: 08/22/2019
Number of Days to Update: 58

Source: Los Angeles Fire Department
Telephone: 213-978-3800
Last EDR Contact: 03/27/2020
Next Scheduled EDR Contact: 07/06/2020
Data Release Frequency: Varies

LOS ANGELES UST: Active & Inactive UST Inventory
A listing of active & inactive underground storage tank site locations and underground storage tank historical sites, located in the City of Los Angeles.

Date of Government Version: 06/01/2019
Date Data Arrived at EDR: 06/25/2019
Date Made Active in Reports: 08/22/2019
Number of Days to Update: 58

Source: Los Angeles Fire Department
Telephone: 213-978-3800
Last EDR Contact: 03/27/2020
Next Scheduled EDR Contact: 07/06/2020
Data Release Frequency: Varies

SITE MIT LOS ANGELES: Site Mitigation List
Industrial sites that have had some sort of spill or complaint.

Date of Government Version: 12/31/2019
Date Data Arrived at EDR: 01/14/2020
Date Made Active in Reports: 03/24/2020
Number of Days to Update: 70
Source: Community Health Services
Telephone: 323-890-7806
Last EDR Contact: 04/14/2020
Next Scheduled EDR Contact: 07/27/2020
Data Release Frequency: Annually

UST EL SEGUNDO: City of El Segundo Underground Storage Tank
Underground storage tank sites located in El Segundo city.

Date of Government Version: 01/21/2017
Date Data Arrived at EDR: 04/19/2017
Date Made Active in Reports: 05/10/2017
Number of Days to Update: 21
Source: City of El Segundo Fire Department
Telephone: 310-524-2236
Last EDR Contact: 04/02/2020
Next Scheduled EDR Contact: 07/27/2020
Data Release Frequency: No Update Planned

UST LONG BEACH: City of Long Beach Underground Storage Tank
Underground storage tank sites located in the city of Long Beach.

Date of Government Version: 04/22/2019
Date Data Arrived at EDR: 04/23/2019
Date Made Active in Reports: 06/27/2019
Number of Days to Update: 65
Source: City of Long Beach Fire Department
Telephone: 562-570-2563
Last EDR Contact: 04/09/2020
Next Scheduled EDR Contact: 08/03/2020
Data Release Frequency: Varies

UST TORRANCE: City of Torrance Underground Storage Tank
Underground storage tank sites located in the city of Torrance.

Date of Government Version: 06/27/2019
Date Data Arrived at EDR: 07/30/2019
Date Made Active in Reports: 10/02/2019
Number of Days to Update: 64
Source: City of Torrance Fire Department
Telephone: 310-618-2973
Last EDR Contact: 04/09/2020
Next Scheduled EDR Contact: 08/03/2020
Data Release Frequency: Semi-Annually

MADERA COUNTY:

CUPA MADERA: CUPA Facility List
A listing of sites included in the county's Certified Unified Program Agency database. California's Secretary for Environmental Protection established the unified hazardous materials and hazardous waste regulatory program as required by chapter 6.11 of the California Health and Safety Code. The Unified Program consolidates the administration, permits, inspections, and enforcement activities.

Date of Government Version: 02/24/2020
Date Data Arrived at EDR: 02/25/2020
Date Made Active in Reports: 05/07/2020
Number of Days to Update: 72
Source: Madera County Environmental Health
Telephone: 559-675-7823
Last EDR Contact: 05/07/2020
Next Scheduled EDR Contact: 08/31/2020
Data Release Frequency: Varies

MARIN COUNTY:

UST MARIN: Underground Storage Tank Sites
Currently permitted USTs in Marin County.

Date of Government Version: 09/26/2018
Date Data Arrived at EDR: 10/04/2018
Date Made Active in Reports: 11/02/2018
Number of Days to Update: 29
Source: Public Works Department Waste Management
Telephone: 415-473-6647
Last EDR Contact: 03/20/2020
Next Scheduled EDR Contact: 07/13/2020
Data Release Frequency: Semi-Annually

MERCED COUNTY:

CUPA MERCED: CUPA Facility List
CUPA facility list.

Date of Government Version: 11/18/2019
Date Data Arrived at EDR: 11/20/2019
Date Made Active in Reports: 01/03/2020
Number of Days to Update: 44

Source: Merced County Environmental Health
Telephone: 209-381-1094
Last EDR Contact: 05/06/2020
Next Scheduled EDR Contact: 08/17/2020
Data Release Frequency: Varies

MONO COUNTY:

CUPA MONO: CUPA Facility List
CUPA Facility List

Date of Government Version: 02/21/2020
Date Data Arrived at EDR: 03/05/2020
Date Made Active in Reports: 05/13/2020
Number of Days to Update: 69

Source: Mono County Health Department
Telephone: 760-932-5580
Last EDR Contact: 05/15/2020
Next Scheduled EDR Contact: 09/07/2020
Data Release Frequency: Varies

MONTEREY COUNTY:

CUPA MONTEREY: CUPA Facility Listing
CUPA Program listing from the Environmental Health Division.

Date of Government Version: 11/06/2019
Date Data Arrived at EDR: 11/07/2019
Date Made Active in Reports: 01/08/2020
Number of Days to Update: 62

Source: Monterey County Health Department
Telephone: 831-796-1297
Last EDR Contact: 04/13/2020
Next Scheduled EDR Contact: 07/13/2020
Data Release Frequency: Varies

NAPA COUNTY:

LUST NAPA: Sites With Reported Contamination
A listing of leaking underground storage tank sites located in Napa county.

Date of Government Version: 01/09/2017
Date Data Arrived at EDR: 01/11/2017
Date Made Active in Reports: 03/02/2017
Number of Days to Update: 50

Source: Napa County Department of Environmental Management
Telephone: 707-253-4269
Last EDR Contact: 05/15/2020
Next Scheduled EDR Contact: 09/07/2020
Data Release Frequency: No Update Planned

UST NAPA: Closed and Operating Underground Storage Tank Sites
Underground storage tank sites located in Napa county.

Date of Government Version: 09/05/2019
Date Data Arrived at EDR: 09/09/2019
Date Made Active in Reports: 10/31/2019
Number of Days to Update: 52

Source: Napa County Department of Environmental Management
Telephone: 707-253-4269
Last EDR Contact: 05/15/2020
Next Scheduled EDR Contact: 09/07/2020
Data Release Frequency: No Update Planned

NEVADA COUNTY:

CUPA NEVADA: CUPA Facility List
CUPA facility list.

Date of Government Version: 02/05/2020
Date Data Arrived at EDR: 02/06/2020
Date Made Active in Reports: 04/15/2020
Number of Days to Update: 69

Source: Community Development Agency
Telephone: 530-265-1467
Last EDR Contact: 05/06/2020
Next Scheduled EDR Contact: 08/10/2020
Data Release Frequency: Varies

ORANGE COUNTY:

IND_SITE ORANGE: List of Industrial Site Cleanups
Petroleum and non-petroleum spills.

Date of Government Version: 01/02/2020
Date Data Arrived at EDR: 02/05/2020
Date Made Active in Reports: 04/15/2020
Number of Days to Update: 70

Source: Health Care Agency
Telephone: 714-834-3446
Last EDR Contact: 05/04/2020
Next Scheduled EDR Contact: 08/17/2020
Data Release Frequency: Annually

LUST ORANGE: List of Underground Storage Tank Cleanups
Orange County Underground Storage Tank Cleanups (LUST).

Date of Government Version: 01/02/2020
Date Data Arrived at EDR: 02/05/2020
Date Made Active in Reports: 04/15/2020
Number of Days to Update: 70

Source: Health Care Agency
Telephone: 714-834-3446
Last EDR Contact: 05/04/2020
Next Scheduled EDR Contact: 08/17/2020
Data Release Frequency: Quarterly

UST ORANGE: List of Underground Storage Tank Facilities
Orange County Underground Storage Tank Facilities (UST).

Date of Government Version: 01/02/2020
Date Data Arrived at EDR: 02/04/2020
Date Made Active in Reports: 04/10/2020
Number of Days to Update: 66

Source: Health Care Agency
Telephone: 714-834-3446
Last EDR Contact: 05/05/2020
Next Scheduled EDR Contact: 08/17/2020
Data Release Frequency: Quarterly

PLACER COUNTY:

MS PLACER: Master List of Facilities
List includes aboveground tanks, underground tanks and cleanup sites.

Date of Government Version: 03/02/2020
Date Data Arrived at EDR: 03/03/2020
Date Made Active in Reports: 05/13/2020
Number of Days to Update: 71

Source: Placer County Health and Human Services
Telephone: 530-745-2363
Last EDR Contact: 02/27/2020
Next Scheduled EDR Contact: 06/15/2020
Data Release Frequency: Semi-Annually

PLUMAS COUNTY:

CUPA PLUMAS: CUPA Facility List
Plumas County CUPA Program facilities.

Date of Government Version: 03/31/2019
Date Data Arrived at EDR: 04/23/2019
Date Made Active in Reports: 06/26/2019
Number of Days to Update: 64

Source: Plumas County Environmental Health
Telephone: 530-283-6355
Last EDR Contact: 04/09/2020
Next Scheduled EDR Contact: 08/03/2020
Data Release Frequency: Varies

RIVERSIDE COUNTY:

LUST RIVERSIDE: Listing of Underground Tank Cleanup Sites
Riverside County Underground Storage Tank Cleanup Sites (LUST).

Date of Government Version: 03/10/2020
Date Data Arrived at EDR: 03/11/2020
Date Made Active in Reports: 05/20/2020
Number of Days to Update: 70

Source: Department of Environmental Health
Telephone: 951-358-5055
Last EDR Contact: 02/10/2020
Next Scheduled EDR Contact: 06/29/2020
Data Release Frequency: Quarterly

UST RIVERSIDE: Underground Storage Tank Tank List
Underground storage tank sites located in Riverside county.

Date of Government Version: 03/10/2020
Date Data Arrived at EDR: 03/11/2020
Date Made Active in Reports: 05/20/2020
Number of Days to Update: 70

Source: Department of Environmental Health
Telephone: 951-358-5055
Last EDR Contact: 02/10/2020
Next Scheduled EDR Contact: 06/29/2020
Data Release Frequency: Quarterly

SACRAMENTO COUNTY:

CS SACRAMENTO: Toxic Site Clean-Up List
List of sites where unauthorized releases of potentially hazardous materials have occurred.

Date of Government Version: 11/14/2019
Date Data Arrived at EDR: 12/23/2019
Date Made Active in Reports: 02/20/2020
Number of Days to Update: 59

Source: Sacramento County Environmental Management
Telephone: 916-875-8406
Last EDR Contact: 03/31/2020
Next Scheduled EDR Contact: 07/13/2020
Data Release Frequency: Quarterly

ML SACRAMENTO: Master Hazardous Materials Facility List
Any business that has hazardous materials on site - hazardous material storage sites, underground storage tanks, waste generators.

Date of Government Version: 11/14/2019
Date Data Arrived at EDR: 12/23/2019
Date Made Active in Reports: 02/21/2020
Number of Days to Update: 60

Source: Sacramento County Environmental Management
Telephone: 916-875-8406
Last EDR Contact: 03/31/2020
Next Scheduled EDR Contact: 07/13/2020
Data Release Frequency: Quarterly

SAN BENITO COUNTY:

CUPA SAN BENITO: CUPA Facility List
Cupa facility list

Date of Government Version: 02/12/2020
Date Data Arrived at EDR: 02/13/2020
Date Made Active in Reports: 04/23/2020
Number of Days to Update: 70

Source: San Benito County Environmental Health
Telephone: N/A
Last EDR Contact: 04/23/2020
Next Scheduled EDR Contact: 08/17/2020
Data Release Frequency: Varies

SAN BERNARDINO COUNTY:

PERMITS SAN BERNARDINO: Hazardous Material Permits
This listing includes underground storage tanks, medical waste handlers/generators, hazardous materials handlers, hazardous waste generators, and waste oil generators/handlers.

Date of Government Version: 02/25/2020
Date Data Arrived at EDR: 02/26/2020
Date Made Active in Reports: 05/07/2020
Number of Days to Update: 71

Source: San Bernardino County Fire Department Hazardous Materials Division
Telephone: 909-387-3041
Last EDR Contact: 04/23/2020
Next Scheduled EDR Contact: 08/17/2020
Data Release Frequency: Quarterly

SAN DIEGO COUNTY:

HMMD SAN DIEGO: Hazardous Materials Management Division Database

The database includes: HE58 - This report contains the business name, site address, business phone number, establishment 'H' permit number, type of permit, and the business status. HE17 - In addition to providing the same information provided in the HE58 listing, HE17 provides inspection dates, violations received by the establishment, hazardous waste generated, the quantity, method of storage, treatment/disposal of waste and the hauler, and information on underground storage tanks. Unauthorized Release List - Includes a summary of environmental contamination cases in San Diego County (underground tank cases, non-tank cases, groundwater contamination, and soil contamination are included.)

Date of Government Version: 03/02/2020
Date Data Arrived at EDR: 03/03/2020
Date Made Active in Reports: 05/13/2020
Number of Days to Update: 71

Source: Hazardous Materials Management Division
Telephone: 619-338-2268
Last EDR Contact: 03/03/2020
Next Scheduled EDR Contact: 06/15/2020
Data Release Frequency: Quarterly

LF SAN DIEGO: Solid Waste Facilities

San Diego County Solid Waste Facilities.

Date of Government Version: 04/18/2018
Date Data Arrived at EDR: 04/24/2018
Date Made Active in Reports: 06/19/2018
Number of Days to Update: 56

Source: Department of Health Services
Telephone: 619-338-2209
Last EDR Contact: 04/09/2020
Next Scheduled EDR Contact: 08/03/2020
Data Release Frequency: Varies

SAN DIEGO CO LOP: Local Oversight Program Listing

A listing of all LOP release sites that are or were under the County of San Diego's jurisdiction. Included are closed or transferred cases, open cases, and cases that did not have a case type indicated. The cases without a case type are mostly complaints; however, some of them could be LOP cases.

Date of Government Version: 12/26/2019
Date Data Arrived at EDR: 01/22/2020
Date Made Active in Reports: 04/01/2020
Number of Days to Update: 70

Source: Department of Environmental Health
Telephone: 858-505-6874
Last EDR Contact: 04/09/2020
Next Scheduled EDR Contact: 08/03/2020
Data Release Frequency: Varies

SAN DIEGO CO SAM: Environmental Case Listing

The listing contains all underground tank release cases and projects pertaining to properties contaminated with hazardous substances that are actively under review by the Site Assessment and Mitigation Program.

Date of Government Version: 03/23/2010
Date Data Arrived at EDR: 06/15/2010
Date Made Active in Reports: 07/09/2010
Number of Days to Update: 24

Source: San Diego County Department of Environmental Health
Telephone: 619-338-2371
Last EDR Contact: 02/27/2020
Next Scheduled EDR Contact: 06/15/2020
Data Release Frequency: No Update Planned

SAN FRANCISCO COUNTY:

LUST SAN FRANCISCO: Local Oversite Facilities

A listing of leaking underground storage tank sites located in San Francisco county.

Date of Government Version: 09/19/2008
Date Data Arrived at EDR: 09/19/2008
Date Made Active in Reports: 09/29/2008
Number of Days to Update: 10

Source: Department Of Public Health San Francisco County
Telephone: 415-252-3920
Last EDR Contact: 04/23/2020
Next Scheduled EDR Contact: 08/17/2020
Data Release Frequency: No Update Planned

UST SAN FRANCISCO: Underground Storage Tank Information
Underground storage tank sites located in San Francisco county.

Date of Government Version: 01/08/2020
Date Data Arrived at EDR: 01/09/2020
Date Made Active in Reports: 03/06/2020
Number of Days to Update: 57

Source: Department of Public Health
Telephone: 415-252-3920
Last EDR Contact: 04/23/2020
Next Scheduled EDR Contact: 08/17/2020
Data Release Frequency: Quarterly

SAN JOAQUIN COUNTY:

UST SAN JOAQUIN: San Joaquin Co. UST
A listing of underground storage tank locations in San Joaquin county.

Date of Government Version: 06/22/2018
Date Data Arrived at EDR: 06/26/2018
Date Made Active in Reports: 07/11/2018
Number of Days to Update: 15

Source: Environmental Health Department
Telephone: N/A
Last EDR Contact: 03/12/2020
Next Scheduled EDR Contact: 06/29/2020
Data Release Frequency: Semi-Annually

SAN LUIS OBISPO COUNTY:

CUPA SAN LUIS OBISPO: CUPA Facility List
Cupa Facility List.

Date of Government Version: 02/18/2020
Date Data Arrived at EDR: 02/20/2020
Date Made Active in Reports: 04/24/2020
Number of Days to Update: 64

Source: San Luis Obispo County Public Health Department
Telephone: 805-781-5596
Last EDR Contact: 05/07/2020
Next Scheduled EDR Contact: 08/31/2020
Data Release Frequency: Varies

SAN MATEO COUNTY:

BI SAN MATEO: Business Inventory
List includes Hazardous Materials Business Plan, hazardous waste generators, and underground storage tanks.

Date of Government Version: 02/20/2020
Date Data Arrived at EDR: 02/20/2020
Date Made Active in Reports: 04/24/2020
Number of Days to Update: 64

Source: San Mateo County Environmental Health Services Division
Telephone: 650-363-1921
Last EDR Contact: 02/20/2020
Next Scheduled EDR Contact: 06/22/2020
Data Release Frequency: Annually

LUST SAN MATEO: Fuel Leak List
A listing of leaking underground storage tank sites located in San Mateo county.

Date of Government Version: 03/29/2019
Date Data Arrived at EDR: 03/29/2019
Date Made Active in Reports: 05/29/2019
Number of Days to Update: 61

Source: San Mateo County Environmental Health Services Division
Telephone: 650-363-1921
Last EDR Contact: 03/05/2020
Next Scheduled EDR Contact: 06/22/2020
Data Release Frequency: Semi-Annually

SANTA BARBARA COUNTY:

CUPA SANTA BARBARA: CUPA Facility Listing
CUPA Program Listing from the Environmental Health Services division.

Date of Government Version: 09/08/2011
Date Data Arrived at EDR: 09/09/2011
Date Made Active in Reports: 10/07/2011
Number of Days to Update: 28

Source: Santa Barbara County Public Health Department
Telephone: 805-686-8167
Last EDR Contact: 05/07/2020
Next Scheduled EDR Contact: 08/31/2020
Data Release Frequency: No Update Planned

SANTA CLARA COUNTY:

CUPA SANTA CLARA: Cupa Facility List
Cupa facility list

Date of Government Version: 02/14/2020
Date Data Arrived at EDR: 02/19/2020
Date Made Active in Reports: 04/24/2020
Number of Days to Update: 65

Source: Department of Environmental Health
Telephone: 408-918-1973
Last EDR Contact: 05/07/2020
Next Scheduled EDR Contact: 08/31/2020
Data Release Frequency: Varies

HIST LUST SANTA CLARA: HIST LUST - Fuel Leak Site Activity Report
A listing of open and closed leaking underground storage tanks. This listing is no longer updated by the county. Leaking underground storage tanks are now handled by the Department of Environmental Health.

Date of Government Version: 03/29/2005
Date Data Arrived at EDR: 03/30/2005
Date Made Active in Reports: 04/21/2005
Number of Days to Update: 22

Source: Santa Clara Valley Water District
Telephone: 408-265-2600
Last EDR Contact: 03/23/2009
Next Scheduled EDR Contact: 06/22/2009
Data Release Frequency: No Update Planned

LUST SANTA CLARA: LOP Listing
A listing of leaking underground storage tanks located in Santa Clara county.

Date of Government Version: 03/03/2014
Date Data Arrived at EDR: 03/05/2014
Date Made Active in Reports: 03/18/2014
Number of Days to Update: 13

Source: Department of Environmental Health
Telephone: 408-918-3417
Last EDR Contact: 05/15/2020
Next Scheduled EDR Contact: 09/07/2020
Data Release Frequency: No Update Planned

SAN JOSE HAZMAT: Hazardous Material Facilities
Hazardous material facilities, including underground storage tank sites.

Date of Government Version: 04/22/2020
Date Data Arrived at EDR: 04/24/2020
Date Made Active in Reports: 05/07/2020
Number of Days to Update: 13

Source: City of San Jose Fire Department
Telephone: 408-535-7694
Last EDR Contact: 04/23/2020
Next Scheduled EDR Contact: 08/17/2020
Data Release Frequency: Annually

SANTA CRUZ COUNTY:

CUPA SANTA CRUZ: CUPA Facility List
CUPA facility listing.

Date of Government Version: 01/21/2017
Date Data Arrived at EDR: 02/22/2017
Date Made Active in Reports: 05/23/2017
Number of Days to Update: 90

Source: Santa Cruz County Environmental Health
Telephone: 831-464-2761
Last EDR Contact: 05/07/2020
Next Scheduled EDR Contact: 08/31/2020
Data Release Frequency: Varies

SHASTA COUNTY:

CUPA SHASTA: CUPA Facility List
Cupa Facility List.

Date of Government Version: 06/15/2017
Date Data Arrived at EDR: 06/19/2017
Date Made Active in Reports: 08/09/2017
Number of Days to Update: 51

Source: Shasta County Department of Resource Management
Telephone: 530-225-5789
Last EDR Contact: 05/07/2020
Next Scheduled EDR Contact: 08/31/2020
Data Release Frequency: Varies

SOLANO COUNTY:

LUST SOLANO: Leaking Underground Storage Tanks
A listing of leaking underground storage tank sites located in Solano county.

Date of Government Version: 06/04/2019
Date Data Arrived at EDR: 06/06/2019
Date Made Active in Reports: 08/13/2019
Number of Days to Update: 68

Source: Solano County Department of Environmental Management
Telephone: 707-784-6770
Last EDR Contact: 02/27/2020
Next Scheduled EDR Contact: 06/15/2020
Data Release Frequency: Quarterly

UST SOLANO: Underground Storage Tanks
Underground storage tank sites located in Solano county.

Date of Government Version: 03/02/2020
Date Data Arrived at EDR: 03/04/2020
Date Made Active in Reports: 05/14/2020
Number of Days to Update: 71

Source: Solano County Department of Environmental Management
Telephone: 707-784-6770
Last EDR Contact: 02/27/2020
Next Scheduled EDR Contact: 06/15/2020
Data Release Frequency: Quarterly

SONOMA COUNTY:

CUPA SONOMA: Cupa Facility List
Cupa Facility list

Date of Government Version: 02/25/2020
Date Data Arrived at EDR: 02/26/2020
Date Made Active in Reports: 03/11/2020
Number of Days to Update: 14

Source: County of Sonoma Fire & Emergency Services Department
Telephone: 707-565-1174
Last EDR Contact: 03/18/2020
Next Scheduled EDR Contact: 07/06/2020
Data Release Frequency: Varies

LUST SONOMA: Leaking Underground Storage Tank Sites
A listing of leaking underground storage tank sites located in Sonoma county.

Date of Government Version: 01/02/2020
Date Data Arrived at EDR: 01/03/2020
Date Made Active in Reports: 03/05/2020
Number of Days to Update: 62

Source: Department of Health Services
Telephone: 707-565-6565
Last EDR Contact: 04/06/2020
Next Scheduled EDR Contact: 07/06/2020
Data Release Frequency: Quarterly

STANISLAUS COUNTY:

CUPA STANISLAUS: CUPA Facility List
Cupa facility list

Date of Government Version: 02/04/2020
Date Data Arrived at EDR: 02/05/2020
Date Made Active in Reports: 04/15/2020
Number of Days to Update: 70

Source: Stanislaus County Department of Ennvironmental Protection
Telephone: 209-525-6751
Last EDR Contact: 04/02/2020
Next Scheduled EDR Contact: 07/27/2020
Data Release Frequency: Varies

SUTTER COUNTY:

UST SUTTER: Underground Storage Tanks
Underground storage tank sites located in Sutter county.

Date of Government Version: 01/23/2020
Date Data Arrived at EDR: 03/03/2020
Date Made Active in Reports: 05/08/2020
Number of Days to Update: 66

Source: Sutter County Environmental Health Services
Telephone: 530-822-7500
Last EDR Contact: 02/27/2020
Next Scheduled EDR Contact: 06/15/2020
Data Release Frequency: Semi-Annually

TEHAMA COUNTY:

CUPA TEHAMA: CUPA Facility List
Cupa facilities

Date of Government Version: 05/20/2019
Date Data Arrived at EDR: 05/21/2019
Date Made Active in Reports: 07/18/2019
Number of Days to Update: 58

Source: Tehama County Department of Environmental Health
Telephone: 530-527-8020
Last EDR Contact: 05/14/2020
Next Scheduled EDR Contact: 08/17/2020
Data Release Frequency: Varies

TRINITY COUNTY:

CUPA TRINITY: CUPA Facility List
Cupa facility list

Date of Government Version: 01/21/2020
Date Data Arrived at EDR: 01/23/2020
Date Made Active in Reports: 03/30/2020
Number of Days to Update: 67

Source: Department of Toxic Substances Control
Telephone: 760-352-0381
Last EDR Contact: 04/09/2020
Next Scheduled EDR Contact: 08/03/2020
Data Release Frequency: Varies

TULARE COUNTY:

CUPA TULARE: CUPA Facility List
Cupa program facilities

Date of Government Version: 02/10/2020
Date Data Arrived at EDR: 02/11/2020
Date Made Active in Reports: 04/20/2020
Number of Days to Update: 69

Source: Tulare County Environmental Health Services Division
Telephone: 559-624-7400
Last EDR Contact: 05/14/2020
Next Scheduled EDR Contact: 08/17/2020
Data Release Frequency: Varies

TUOLUMNE COUNTY:

CUPA TUOLUMNE: CUPA Facility List
Cupa facility list

Date of Government Version: 04/23/2018
Date Data Arrived at EDR: 04/25/2018
Date Made Active in Reports: 06/25/2018
Number of Days to Update: 61

Source: Divison of Environmental Health
Telephone: 209-533-5633
Last EDR Contact: 04/09/2020
Next Scheduled EDR Contact: 08/03/2020
Data Release Frequency: Varies

VENTURA COUNTY:

BWT VENTURA: Business Plan, Hazardous Waste Producers, and Operating Underground Tanks
The BWT list indicates by site address whether the Environmental Health Division has Business Plan (B), Waste Producer (W), and/or Underground Tank (T) information.

Date of Government Version: 12/26/2019
Date Data Arrived at EDR: 01/24/2020
Date Made Active in Reports: 04/01/2020
Number of Days to Update: 68

Source: Ventura County Environmental Health Division
Telephone: 805-654-2813
Last EDR Contact: 04/20/2020
Next Scheduled EDR Contact: 08/03/2020
Data Release Frequency: Quarterly

LF VENTURA: Inventory of Illegal Abandoned and Inactive Sites
Ventura County Inventory of Closed, Illegal Abandoned, and Inactive Sites.

Date of Government Version: 12/01/2011
Date Data Arrived at EDR: 12/01/2011
Date Made Active in Reports: 01/19/2012
Number of Days to Update: 49

Source: Environmental Health Division
Telephone: 805-654-2813
Last EDR Contact: 03/20/2020
Next Scheduled EDR Contact: 07/13/2020
Data Release Frequency: No Update Planned

LUST VENTURA: Listing of Underground Tank Cleanup Sites
Ventura County Underground Storage Tank Cleanup Sites (LUST).

Date of Government Version: 05/29/2008
Date Data Arrived at EDR: 06/24/2008
Date Made Active in Reports: 07/31/2008
Number of Days to Update: 37

Source: Environmental Health Division
Telephone: 805-654-2813
Last EDR Contact: 04/29/2020
Next Scheduled EDR Contact: 08/24/2020
Data Release Frequency: No Update Planned

MED WASTE VENTURA: Medical Waste Program List
To protect public health and safety and the environment from potential exposure to disease causing agents, the Environmental Health Division Medical Waste Program regulates the generation, handling, storage, treatment and disposal of medical waste throughout the County.

Date of Government Version: 12/26/2019
Date Data Arrived at EDR: 01/24/2020
Date Made Active in Reports: 04/01/2020
Number of Days to Update: 68

Source: Ventura County Resource Management Agency
Telephone: 805-654-2813
Last EDR Contact: 04/20/2020
Next Scheduled EDR Contact: 08/03/2020
Data Release Frequency: Quarterly

UST VENTURA: Underground Tank Closed Sites List
Ventura County Operating Underground Storage Tank Sites (UST)/Underground Tank Closed Sites List.

Date of Government Version: 01/27/2020
Date Data Arrived at EDR: 03/10/2020
Date Made Active in Reports: 05/20/2020
Number of Days to Update: 71

Source: Environmental Health Division
Telephone: 805-654-2813
Last EDR Contact: 03/10/2020
Next Scheduled EDR Contact: 06/22/2020
Data Release Frequency: Quarterly

YOLO COUNTY:

UST YOLO: Underground Storage Tank Comprehensive Facility Report
Underground storage tank sites located in Yolo county.

Date of Government Version: 12/12/2019
Date Data Arrived at EDR: 01/15/2020
Date Made Active in Reports: 03/25/2020
Number of Days to Update: 70

Source: Yolo County Department of Health
Telephone: 530-666-8646
Last EDR Contact: 03/20/2020
Next Scheduled EDR Contact: 07/13/2020
Data Release Frequency: Annually

YUBA COUNTY:

CUPA YUBA: CUPA Facility List
CUPA facility listing for Yuba County.

Date of Government Version: 01/27/2020
Date Data Arrived at EDR: 02/12/2020
Date Made Active in Reports: 04/23/2020
Number of Days to Update: 71

Source: Yuba County Environmental Health Department
Telephone: 530-749-7523
Last EDR Contact: 04/16/2020
Next Scheduled EDR Contact: 08/10/2020
Data Release Frequency: Varies

**OTHER DATABASE(S)**

Depending on the geographic area covered by this report, the data provided in these specialty databases may or may not be complete. For example, the existence of wetlands information data in a specific report does not mean that all wetlands in the area covered by the report are included. Moreover, the absence of any reported wetlands information does not necessarily mean that wetlands do not exist in the area covered by the report.

CT MANIFEST: Hazardous Waste Manifest Data
Facility and manifest data. Manifest is a document that lists and tracks hazardous waste from the generator through transporters to a tsd facility.

Date of Government Version: 01/30/2020
Date Data Arrived at EDR: 01/30/2020
Date Made Active in Reports: 03/09/2020
Number of Days to Update: 39

Source: Department of Energy & Environmental Protection
Telephone: 860-424-3375
Last EDR Contact: 05/12/2020
Next Scheduled EDR Contact: 08/24/2020
Data Release Frequency: No Update Planned

NJ MANIFEST: Manifest Information
Hazardous waste manifest information.

Date of Government Version: 12/31/2018
Date Data Arrived at EDR: 04/10/2019
Date Made Active in Reports: 05/16/2019
Number of Days to Update: 36

Source: Department of Environmental Protection
Telephone: N/A
Last EDR Contact: 04/10/2020
Next Scheduled EDR Contact: 07/20/2020
Data Release Frequency: Annually

NY MANIFEST: Facility and Manifest Data
Manifest is a document that lists and tracks hazardous waste from the generator through transporters to a TSD facility.

Date of Government Version: 01/01/2019
Date Data Arrived at EDR: 05/01/2019
Date Made Active in Reports: 06/21/2019
Number of Days to Update: 51

Source: Department of Environmental Conservation
Telephone: 518-402-8651
Last EDR Contact: 04/29/2020
Next Scheduled EDR Contact: 08/10/2020
Data Release Frequency: Quarterly

PA MANIFEST: Manifest Information
Hazardous waste manifest information.

Date of Government Version: 06/30/2018
Date Data Arrived at EDR: 07/19/2019
Date Made Active in Reports: 09/10/2019
Number of Days to Update: 53

Source: Department of Environmental Protection
Telephone: 717-783-8990
Last EDR Contact: 04/02/2020
Next Scheduled EDR Contact: 07/27/2020
Data Release Frequency: Annually

RI MANIFEST: Manifest information
Hazardous waste manifest information

Date of Government Version: 12/31/2018
Date Data Arrived at EDR: 10/02/2019
Date Made Active in Reports: 12/10/2019
Number of Days to Update: 69

Source: Department of Environmental Management
Telephone: 401-222-2797
Last EDR Contact: 05/14/2020
Next Scheduled EDR Contact: 08/31/2020
Data Release Frequency: Annually

WI MANIFEST: Manifest Information
Hazardous waste manifest information.

Date of Government Version: 05/31/2018
Date Data Arrived at EDR: 06/19/2019
Date Made Active in Reports: 09/03/2019
Number of Days to Update: 76

Source: Department of Natural Resources
Telephone: N/A
Last EDR Contact: 03/09/2020
Next Scheduled EDR Contact: 06/22/2020
Data Release Frequency: Annually

Oil/Gas Pipelines
Source: Endeavor Business Media
Petroleum Bundle (Crude Oil, Refined Products, Petrochemicals, Gas Liquids (LPG/NGL), and Specialty Gases (Miscellaneous)) N = Natural Gas Bundle (Natural Gas, Gas Liquids (LPG/NGL), and Specialty Gases (Miscellaneous)). This map includes information copyrighted by Endeavor Business Media. This information is provided on a best effort basis and Endeavor Business Media does not guarantee its accuracy nor warrant its fitness for any particular purpose. Such information has been reprinted with the permission of Endeavor Business Media.

Electric Power Transmission Line Data
Source: Endeavor Business Media
This map includes information copyrighted by Endeavor Business Media. This information is provided on a best effort basis and Endeavor Business Media does not guarantee its accuracy nor warrant its fitness for any particular purpose. Such information has been reprinted with the permission of Endeavor Business Media.

Sensitive Receptors: There are individuals deemed sensitive receptors due to their fragile immune systems and special sensitivity to environmental discharges. These sensitive receptors typically include the elderly, the sick, and children. While the location of all sensitive receptors cannot be determined, EDR indicates those buildings and facilities - schools, daycares, hospitals, medical centers, and nursing homes - where individuals who are sensitive receptors are likely to be located.

AHA Hospitals:
Source: American Hospital Association, Inc.
Telephone: 312-280-5991
The database includes a listing of hospitals based on the American Hospital Association's annual survey of hospitals.

Medical Centers: Provider of Services Listing
Source: Centers for Medicare & Medicaid Services
Telephone: 410-786-3000
A listing of hospitals with Medicare provider number, produced by Centers of Medicare & Medicaid Services, a federal agency within the U.S. Department of Health and Human Services.

Nursing Homes
Source: National Institutes of Health
Telephone: 301-594-6248
Information on Medicare and Medicaid certified nursing homes in the United States.

Public Schools
Source: National Center for Education Statistics
Telephone: 202-502-7300
The National Center for Education Statistics' primary database on elementary and secondary public education in the United States. It is a comprehensive, annual, national statistical database of all public elementary and secondary schools and school districts, which contains data that are comparable across all states.

Private Schools
Source: National Center for Education Statistics
Telephone: 202-502-7300
The National Center for Education Statistics' primary database on private school locations in the United States.

Daycare Centers: Licensed Facilities
Source: Department of Social Services
Telephone: 916-657-4041

Flood Zone Data: This data was obtained from the Federal Emergency Management Agency (FEMA). It depicts 100-year and 500-year flood zones as defined by FEMA. It includes the National Flood Hazard Layer (NFHL) which incorporates Flood Insurance Rate Map (FIRM) data and Q3 data from FEMA in areas not covered by NFHL.
Source: FEMA
Telephone: 877-336-2627
Date of Government Version: 2003, 2015

# GOVERNMENT RECORDS SEARCHED / DATA CURRENCY TRACKING

NWI: National Wetlands Inventory. This data, available in select counties across the country, was obtained by EDR in 2002, 2005 and 2010 from the U.S. Fish and Wildlife Service.

State Wetlands Data: Wetland Inventory
Source: Department of Fish and Wildlife
Telephone: 916-445-0411

Current USGS 7.5 Minute Topographic Map
Source: U.S. Geological Survey

**STREET AND ADDRESS INFORMATION**

© 2015 TomTom North America, Inc. All rights reserved. This material is proprietary and the subject of copyright protection and other intellectual property rights owned by or licensed to Tele Atlas North America, Inc. The use of this material is subject to the terms of a license agreement. You will be held liable for any unauthorized copying or disclosure of this material.

# GEOCHECK ®- PHYSICAL SETTING SOURCE ADDENDUM

**TARGET PROPERTY ADDRESS**

WOODSIDE AVENUE
WOODSIDE AVENUE
LAKESIDE, CA 92040

**TARGET PROPERTY COORDINATES**

| | |
|---|---|
| Latitude (North): | 32.856175 - 32° 51' 22.23'' |
| Longitude (West): | 116.930331 - 116° 55' 49.19'' |
| Universal Tranverse Mercator: | Zone 11 |
| UTM X (Meters): | 506518.9 |
| UTM Y (Meters): | 3635154.2 |
| Elevation: | 396 ft. above sea level |

**USGS TOPOGRAPHIC MAP**

| | |
|---|---|
| Target Property Map: | 5622884 EL CAJON, CA |
| Version Date: | 2012 |
| North Map: | 5622916 SAN VICENTE RESERVOIR, CA |
| Version Date: | 2012 |

EDR's GeoCheck Physical Setting Source Addendum is provided to assist the environmental professional in forming an opinion about the impact of potential contaminant migration.

Assessment of the impact of contaminant migration generally has two principle investigative components:

1. Groundwater flow direction, and
2. Groundwater flow velocity.

Groundwater flow direction may be impacted by surface topography, hydrology, hydrogeology, characteristics of the soil, and nearby wells. Groundwater flow velocity is generally impacted by the nature of the geologic strata.

# GEOCHECK® - PHYSICAL SETTING SOURCE SUMMARY

**GROUNDWATER FLOW DIRECTION INFORMATION**

Groundwater flow direction for a particular site is best determined by a qualified environmental professional using site-specific well data. If such data is not reasonably ascertainable, it may be necessary to rely on other sources of information, such as surface topographic information, hydrologic information, hydrogeologic data collected on nearby properties, and regional groundwater flow information (from deep aquifers).


**TOPOGRAPHIC INFORMATION**

Surface topography may be indicative of the direction of surficial groundwater flow. This information can be used to assist the environmental professional in forming an opinion about the impact of nearby contaminated properties or, should contamination exist on the target property, what downgradient sites might be impacted.

**TARGET PROPERTY TOPOGRAPHY**

General Topographic Gradient: General WNW

**SURROUNDING TOPOGRAPHY: ELEVATION PROFILES**

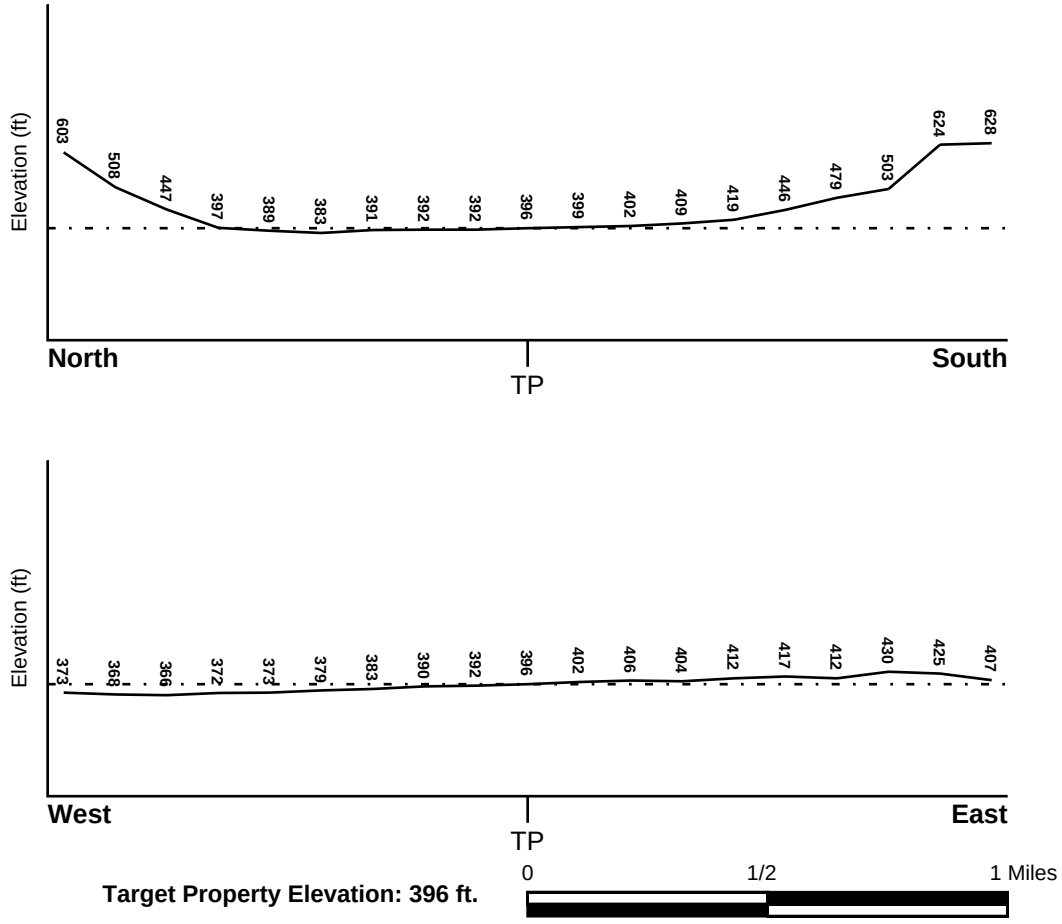


**Target Property Elevation: 396 ft.**

Source: Topography has been determined from the USGS 7.5' Digital Elevation Model and should be evaluated on a relative (not an absolute) basis. Relative elevation information between sites of close proximity should be field verified.

# GEOCHECK® - PHYSICAL SETTING SOURCE SUMMARY

**HYDROLOGIC INFORMATION**

Surface water can act as a hydrologic barrier to groundwater flow. Such hydrologic information can be used to assist the environmental professional in forming an opinion about the impact of nearby contaminated properties or, should contamination exist on the target property, what downgradient sites might be impacted.

Refer to the Physical Setting Source Map following this summary for hydrologic information (major waterways and bodies of water).

**FEMA FLOOD ZONE**

| Flood Plain Panel at Target Property | FEMA Source Type |
|---|---|
| 06073C1656G | FEMA FIRM Flood data |

| Additional Panels in search area: | FEMA Source Type |
|---|---|
| 06073C1652G | FEMA FIRM Flood data |
| 06073C1660G | FEMA FIRM Flood data |
| 06073C1654G | FEMA FIRM Flood data |

**NATIONAL WETLAND INVENTORY**

| NWI Quad at Target Property | NWI Electronic Data Coverage |
|---|---|
| EL CAJON | YES - refer to the Overview Map and Detail Map |

**HYDROGEOLOGIC INFORMATION**

Hydrogeologic information obtained by installation of wells on a specific site can often be an indicator of groundwater flow direction in the immediate area. Such hydrogeologic information can be used to assist the environmental professional in forming an opinion about the impact of nearby contaminated properties or, should contamination exist on the target property, what downgradient sites might be impacted.

***Site-Specific Hydrogeological Data*:***

| | |
|---|---|
| Search Radius: | 1.25 miles |
| Status: | Not found |

**AQUIFLOW®**

Search Radius: 1.000 Mile.

EDR has developed the AQUIFLOW Information System to provide data on the general direction of groundwater flow at specific points. EDR has reviewed reports submitted by environmental professionals to regulatory authorities at select sites and has extracted the date of the report, groundwater flow direction as determined hydrogeologically, and the depth to water table.

| MAP ID | LOCATION FROM TP | GENERAL DIRECTION GROUNDWATER FLOW |
|---|---|---|
| 2 | 1/4 - 1/2 Mile East | NE |
| 5 | 1/2 - 1 Mile East | NW |
| 1G | 1/2 - 1 Mile East | NW |
| 2G | 1/4 - 1/2 Mile East | NE |

For additional site information, refer to Physical Setting Source Map Findings.

* ©1996 Site−specific hydrogeological data gathered by CERCLIS Alerts, Inc., Bainbridge Island, WA. All rights reserved. All of the information and opinions presented are those of the cited EPA report(s), which were completed under a Comprehensive Environmental Response Compensation and Liability Information System (CERCLIS) investigation.

# GEOCHECK® - PHYSICAL SETTING SOURCE SUMMARY

**GROUNDWATER FLOW VELOCITY INFORMATION**

Groundwater flow velocity information for a particular site is best determined by a qualified environmental professional using site specific geologic and soil strata data. If such data are not reasonably ascertainable, it may be necessary to rely on other sources of information, including geologic age identification, rock stratigraphic unit and soil characteristics data collected on nearby properties and regional soil information. In general, contaminant plumes move more quickly through sandy-gravelly types of soils than silty-clayey types of soils.

**GEOLOGIC INFORMATION IN GENERAL AREA OF TARGET PROPERTY**

Geologic information can be used by the environmental professional in forming an opinion about the relative speed at which contaminant migration may be occurring.

**ROCK STRATIGRAPHIC UNIT**


| | |
|---|---|
| Era: | Mesozoic |
| System: | Lower Jurassic and Upper Triassic |
| Series: | Lower Mesozoic |
| Code: | lMze *(decoded above as Era, System & Series)* |

**GEOLOGIC AGE IDENTIFICATION**

Category: Eugeosynclinal Deposits

Geologic Age and Rock Stratigraphic Unit Source: P.G. Schruben, R.E. Arndt and W.J. Bawiec, Geology of the Conterminous U.S. at 1:2,500,000 Scale - a digital representation of the 1974 P.B. King and H.M. Beikman Map, USGS Digital Data Series DDS - 11 (1994).

# SSURGO SOIL MAP - 6070965.2s

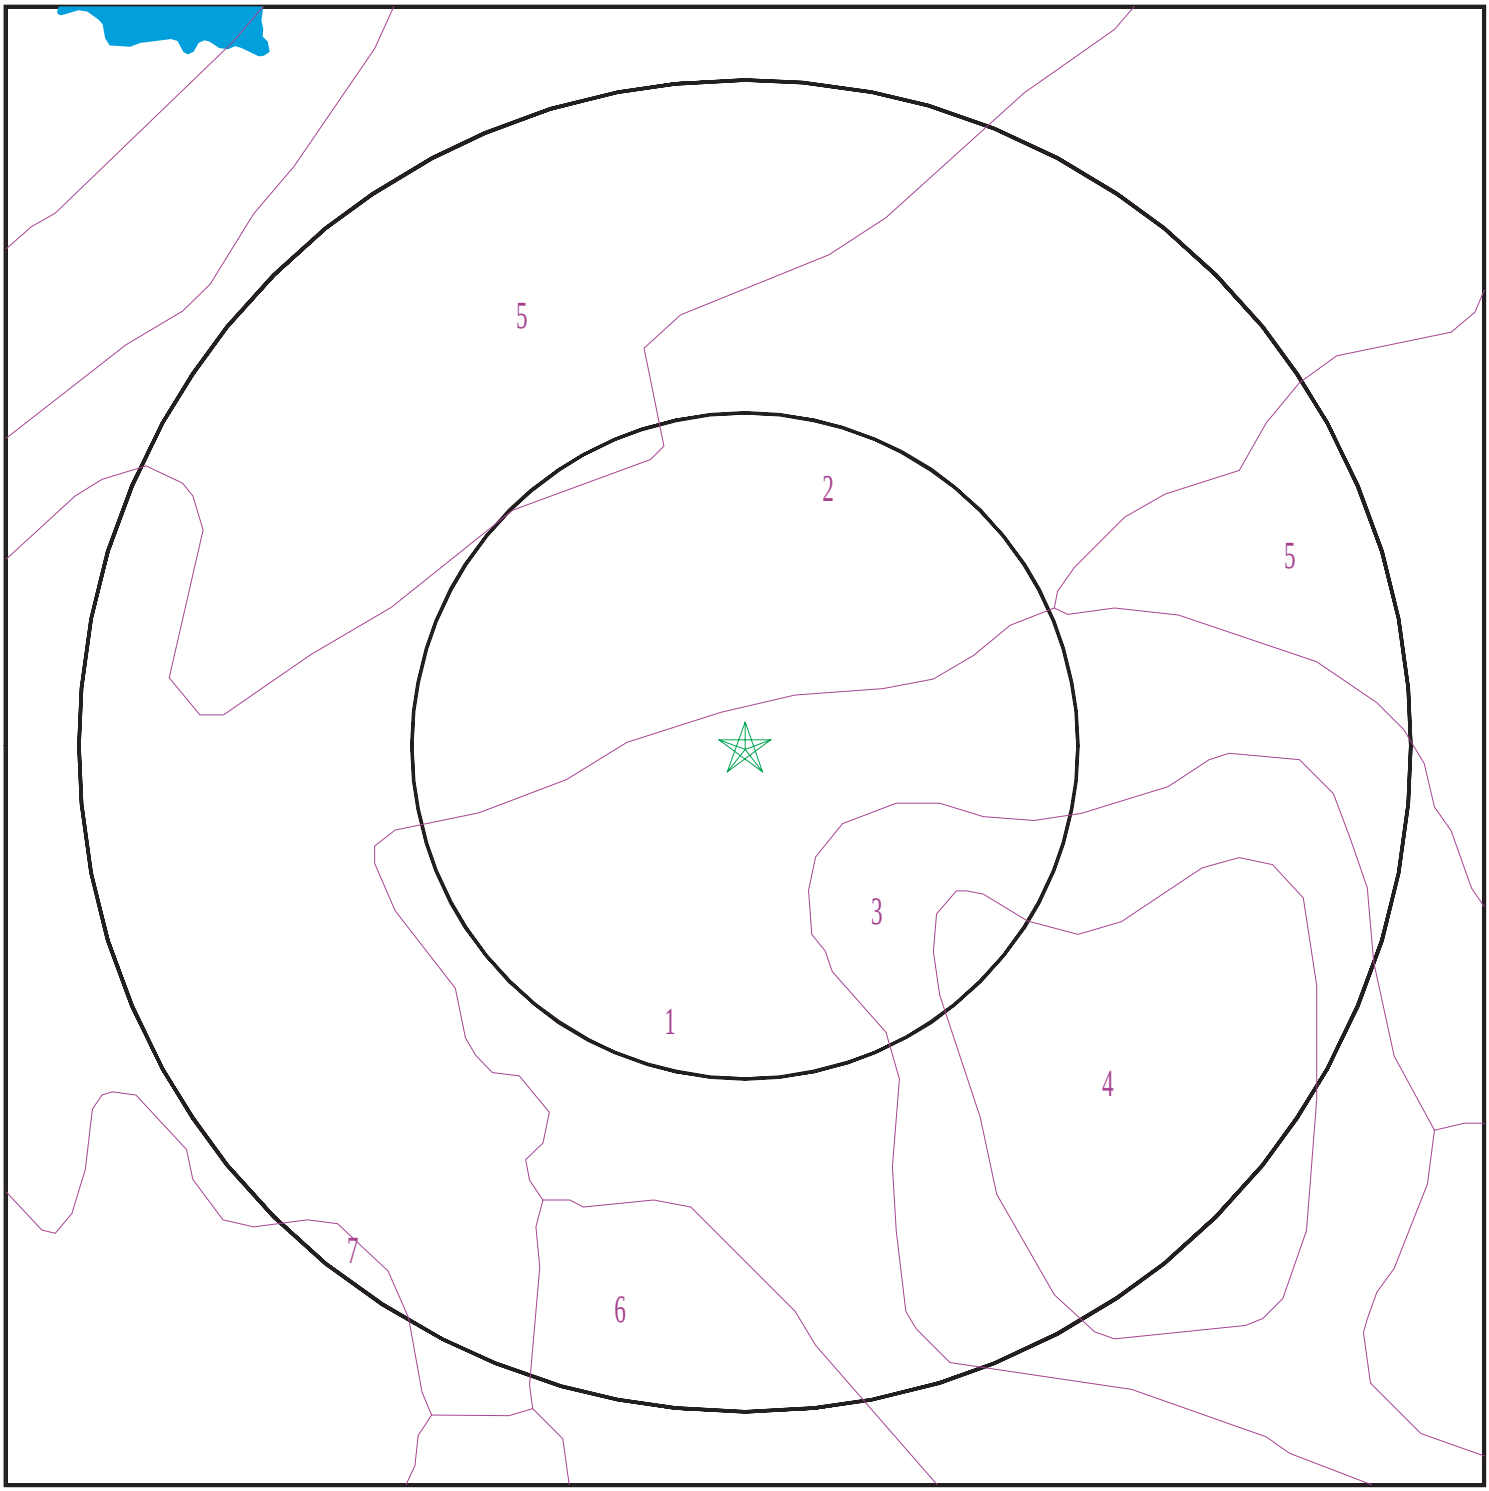


Target Property
SSURGO Soil
Water

0 1/16 1/8 1/4 Miles

N

| | | | |
|---|---|---|---|
| SITE NAME: | Woodside Avenue | CLIENT: | Bodhi Group |
| ADDRESS: | Woodside Avenue<br>Lakeside CA 92040 | CONTACT: | Brianne Cortright |
| | | INQUIRY #: | 6070965.2s |
| LAT/LONG: | 32.856175 / 116.930331 | DATE: | May 21, 2020 12:19 pm |

Copyright © 2020 EDR, Inc. © 2015 TomTom Rel. 2015.

# GEOCHECK® - PHYSICAL SETTING SOURCE SUMMARY

**DOMINANT SOIL COMPOSITION IN GENERAL AREA OF TARGET PROPERTY**

The U.S. Department of Agriculture's (USDA) Soil Conservation Service (SCS) leads the National Cooperative Soil Survey (NCSS) and is responsible for collecting, storing, maintaining and distributing soil survey information for privately owned lands in the United States. A soil map in a soil survey is a representation of soil patterns in a landscape. The following information is based on Soil Conservation Service SSURGO data.

---

**Soil Map ID: 1**

Soil Component Name: PLACENTIA

Soil Surface Texture: sandy loam

Hydrologic Group: Class D - Very slow infiltration rates. Soils are clayey, have a high water table, or are shallow to an impervious layer.

Soil Drainage Class: Moderately well drained

Hydric Status: Partially hydric

Corrosion Potential - Uncoated Steel: High

Depth to Bedrock Min: > 0 inches

Depth to Watertable Min: > 0 inches

| Soil Layer Information | | | | | | | |
|---|---|---|---|---|---|---|---|
| | Boundary | | | Classification | | Saturated hydraulic conductivity micro m/sec | Soil Reaction (pH) |
| Layer | Upper | Lower | Soil Texture Class | AASHTO Group | Unified Soil | | |
| 1 | 0 inches | 12 inches | sandy loam | Silt-Clay Materials (more than 35 pct. passing No. 200), Silty Soils. | FINE-GRAINED SOILS, Silts and Clays (liquid limit less than 50%), Lean Clay | Max: 0.42<br>Min: 0.01 | Max: 8.4<br>Min: 7.9 |
| 2 | 12 inches | 33 inches | clay | Silt-Clay Materials (more than 35 pct. passing No. 200), Silty Soils. | FINE-GRAINED SOILS, Silts and Clays (liquid limit less than 50%), Lean Clay | Max: 0.42<br>Min: 0.01 | Max: 8.4<br>Min: 7.9 |

---

**Soil Map ID: 2**

Soil Component Name: GRANGEVILLE

Soil Surface Texture: fine sandy loam

Hydrologic Group: Class B - Moderate infiltration rates. Deep and moderately deep, moderately well and well drained soils with moderately coarse textures.

Soil Drainage Class:

# GEOCHECK® - PHYSICAL SETTING SOURCE SUMMARY

Hydric Status: Partially hydric

Corrosion Potential - Uncoated Steel: High

Depth to Bedrock Min: > 0 inches

Depth to Watertable Min: > 92 inches

| Soil Layer Information | | | | | | | |
|---|---|---|---|---|---|---|---|
| | Boundary | | | Classification | | Saturated hydraulic conductivity micro m/sec | Soil Reaction (pH) |
| Layer | Upper | Lower | Soil Texture Class | AASHTO Group | Unified Soil | | |
| 1 | 0 inches | 11 inches | fine sandy loam | Silt-Clay Materials (more than 35 pct. passing No. 200), Silty Soils. | FINE-GRAINED SOILS, Silts and Clays (liquid limit less than 50%), silt. | Max: 42<br>Min: 14 | Max: 8.4<br>Min: 7.9 |
| 2 | 11 inches | 59 inches | sandy loam | Silt-Clay Materials (more than 35 pct. passing No. 200), Silty Soils. | FINE-GRAINED SOILS, Silts and Clays (liquid limit less than 50%), silt. | Max: 42<br>Min: 14 | Max: 8.4<br>Min: 7.9 |

---

**Soil Map ID: 3**

Soil Component Name: FALLBROOK

Soil Surface Texture: sandy loam

Hydrologic Group: Class B - Moderate infiltration rates. Deep and moderately deep, moderately well and well drained soils with moderately coarse textures.

Soil Drainage Class: Well drained

Hydric Status: Not hydric

Corrosion Potential - Uncoated Steel: Moderate

Depth to Bedrock Min: > 0 inches

Depth to Watertable Min: > 0 inches

# GEOCHECK® - PHYSICAL SETTING SOURCE SUMMARY

| Soil Layer Information | | | | | | | |
|---|---|---|---|---|---|---|---|
| | Boundary | | | Classification | | Saturated hydraulic conductivity micro m/sec | Soil Reaction (pH) |
| Layer | Upper | Lower | Soil Texture Class | AASHTO Group | Unified Soil | | |
| 1 | 0 inches | 5 inches | sandy loam | Silt-Clay Materials (more than 35 pct. passing No. 200), Silty Soils. | Not reported | Max:<br>Min: | Max: Min: |
| 2 | 5 inches | 11 inches | loam | Silt-Clay Materials (more than 35 pct. passing No. 200), Silty Soils. | Not reported | Max:<br>Min: | Max: Min: |
| 3 | 11 inches | 27 inches | sandy clay loam | Silt-Clay Materials (more than 35 pct. passing No. 200), Silty Soils. | Not reported | Max:<br>Min: | Max: Min: |
| 4 | 27 inches | 46 inches | loam | Silt-Clay Materials (more than 35 pct. passing No. 200), Silty Soils. | Not reported | Max:<br>Min: | Max: Min: |
| 5 | 46 inches | 51 inches | weathered bedrock | Silt-Clay Materials (more than 35 pct. passing No. 200), Silty Soils. | Not reported | Max:<br>Min: | Max: Min: |

---

**Soil Map ID: 4**

Soil Component Name: VISTA

Soil Surface Texture: coarse sandy loam

Hydrologic Group: Class B - Moderate infiltration rates. Deep and moderately deep, moderately well and well drained soils with moderately coarse textures.

Soil Drainage Class: Well drained

Hydric Status: Not hydric

Corrosion Potential - Uncoated Steel: Moderate

Depth to Bedrock Min: > 0 inches

Depth to Watertable Min: > 0 inches

# GEOCHECK® - PHYSICAL SETTING SOURCE SUMMARY

| Soil Layer Information | | | | | | | |
|---|---|---|---|---|---|---|---|
| | Boundary | | | Classification | | Saturated hydraulic conductivity micro m/sec | Soil Reaction (pH) |
| Layer | Upper | Lower | Soil Texture Class | AASHTO Group | Unified Soil | | |
| 1 | 0 inches | 14 inches | coarse sandy loam | Granular materials (35 pct. or less passing No. 200), Stone Fragments, Gravel and Sand. | Not reported | Max:<br>Min: | Max: Min: |
| 2 | 14 inches | 29 inches | coarse sandy loam | Granular materials (35 pct. or less passing No. 200), Stone Fragments, Gravel and Sand. | Not reported | Max:<br>Min: | Max: Min: |
| 3 | 29 inches | 33 inches | weathered bedrock | Granular materials (35 pct. or less passing No. 200), Stone Fragments, Gravel and Sand. | Not reported | Max:<br>Min: | Max: Min: |

---

**Soil Map ID: 5**

Soil Component Name: VISALIA

Soil Surface Texture: sandy loam

Hydrologic Group: Class B - Moderate infiltration rates. Deep and moderately deep, moderately well and well drained soils with moderately coarse textures.

Soil Drainage Class: Well drained

Hydric Status: Partially hydric

Corrosion Potential - Uncoated Steel: Moderate

Depth to Bedrock Min: > 0 inches

Depth to Watertable Min: > 0 inches

# GEOCHECK® - PHYSICAL SETTING SOURCE SUMMARY

| Soil Layer Information | | | | | | | |
|---|---|---|---|---|---|---|---|
| | Boundary | | | Classification | | Saturated hydraulic conductivity micro m/sec | Soil Reaction (pH) |
| Layer | Upper | Lower | Soil Texture Class | AASHTO Group | Unified Soil | | |
| 1 | 0 inches | 11 inches | sandy loam | Silt-Clay Materials (more than 35 pct. passing No. 200), Silty Soils. | FINE-GRAINED SOILS, Silts and Clays (liquid limit less than 50%), silt. | Max: 42<br>Min: 14 | Max: 6.5<br>Min: 6.1 |
| 2 | 11 inches | 40 inches | sandy loam | Silt-Clay Materials (more than 35 pct. passing No. 200), Silty Soils. | FINE-GRAINED SOILS, Silts and Clays (liquid limit less than 50%), silt. | Max: 42<br>Min: 14 | Max: 6.5<br>Min: 6.1 |
| 3 | 40 inches | 59 inches | very fine sandy loam | Silt-Clay Materials (more than 35 pct. passing No. 200), Silty Soils. | FINE-GRAINED SOILS, Silts and Clays (liquid limit less than 50%), silt. | Max: 42<br>Min: 14 | Max: 6.5<br>Min: 6.1 |

---

**Soil Map ID: 6**

Soil Component Name: CHINO

Soil Surface Texture: silt loam

Hydrologic Group: Class B - Moderate infiltration rates. Deep and moderately deep, moderately well and well drained soils with moderately coarse textures.

Soil Drainage Class: Moderately well drained

Hydric Status: Partially hydric

Corrosion Potential - Uncoated Steel: High

Depth to Bedrock Min: > 0 inches

Depth to Watertable Min: > 0 inches

# GEOCHECK® - PHYSICAL SETTING SOURCE SUMMARY

| Soil Layer Information | | | | | | | |
|---|---|---|---|---|---|---|---|
| | Boundary | | | Classification | | Saturated hydraulic conductivity micro m/sec | Soil Reaction (pH) |
| Layer | Upper | Lower | Soil Texture Class | AASHTO Group | Unified Soil | | |
| 1 | 0 inches | 20 inches | silt loam | Silt-Clay Materials (more than 35 pct. passing No. 200), Silty Soils. | FINE-GRAINED SOILS, Silts and Clays (liquid limit less than 50%), Lean Clay. FINE-GRAINED SOILS, Silts and Clays (liquid limit less than 50%), silt. | Max: 4<br>Min: 1.4 | Max: 8.4<br>Min: 7.9 |
| 2 | 20 inches | 33 inches | silt loam | Silt-Clay Materials (more than 35 pct. passing No. 200), Silty Soils. | FINE-GRAINED SOILS, Silts and Clays (liquid limit less than 50%), Lean Clay. FINE-GRAINED SOILS, Silts and Clays (liquid limit less than 50%), silt. | Max: 4<br>Min: 1.4 | Max: 8.4<br>Min: 7.9 |
| 3 | 33 inches | 59 inches | silt loam | Silt-Clay Materials (more than 35 pct. passing No. 200), Silty Soils. | FINE-GRAINED SOILS, Silts and Clays (liquid limit less than 50%), Lean Clay. FINE-GRAINED SOILS, Silts and Clays (liquid limit less than 50%), silt. | Max: 4<br>Min: 1.4 | Max: 8.4<br>Min: 7.9 |

---

**Soil Map ID: 7**

Soil Component Name: RAMONA

Soil Surface Texture: sandy loam

Hydrologic Group: Class B - Moderate infiltration rates. Deep and moderately deep, moderately well and well drained soils with moderately coarse textures.

Soil Drainage Class: Well drained

Hydric Status: Not hydric

Corrosion Potential - Uncoated Steel: Moderate

Depth to Bedrock Min: > 0 inches

Depth to Watertable Min: > 0 inches

# GEOCHECK® - PHYSICAL SETTING SOURCE SUMMARY

| Soil Layer Information | | | | | | | |
|---|---|---|---|---|---|---|---|
| | Boundary | | | Classification | | Saturated hydraulic conductivity micro m/sec | Soil Reaction (pH) |
| Layer | Upper | Lower | Soil Texture Class | AASHTO Group | Unified Soil | | |
| 1 | 0 inches | 16 inches | sandy loam | Silt-Clay Materials (more than 35 pct. passing No. 200), Silty Soils. | COARSE-GRAINED SOILS, Sands, Sands with fines, Clayey sand. COARSE-GRAINED SOILS, Sands, Sands with fines, Silty Sand. | Max: 4<br>Min: 1.4 | Max: 7.3<br>Min: 6.6 |
| 2 | 16 inches | 59 inches | sandy clay loam | Silt-Clay Materials (more than 35 pct. passing No. 200), Silty Soils. | COARSE-GRAINED SOILS, Sands, Sands with fines, Clayey sand. COARSE-GRAINED SOILS, Sands, Sands with fines, Silty Sand. | Max: 4<br>Min: 1.4 | Max: 7.3<br>Min: 6.6 |
| 3 | 59 inches | 74 inches | sandy clay loam | Silt-Clay Materials (more than 35 pct. passing No. 200), Silty Soils. | COARSE-GRAINED SOILS, Sands, Sands with fines, Clayey sand. COARSE-GRAINED SOILS, Sands, Sands with fines, Silty Sand. | Max: 4<br>Min: 1.4 | Max: 7.3<br>Min: 6.6 |

**LOCAL / REGIONAL WATER AGENCY RECORDS**

EDR Local/Regional Water Agency records provide water well information to assist the environmental professional in assessing sources that may impact ground water flow direction, and in forming an opinion about the impact of contaminant migration on nearby drinking water wells.

**WELL SEARCH DISTANCE INFORMATION**

| DATABASE | SEARCH DISTANCE (miles) |
|---|---|
| Federal USGS | 1.000 |
| Federal FRDS PWS | Nearest PWS within 1 mile |
| State Database | 1.000 |

**FEDERAL USGS WELL INFORMATION**

| MAP ID | WELL ID | LOCATION FROM TP |
|---|---|---|

# GEOCHECK® - PHYSICAL SETTING SOURCE SUMMARY

**FEDERAL USGS WELL INFORMATION**

| MAP ID | WELL ID | LOCATION FROM TP |
|---|---|---|
| 3 | USGS40000129943 | 1/4 - 1/2 Mile WNW |
| A9 | USGS40000129964 | 1/2 - 1 Mile NE |

**FEDERAL FRDS PUBLIC WATER SUPPLY SYSTEM INFORMATION**

| MAP ID | WELL ID | LOCATION FROM TP |
|---|---|---|
| 1 | 090600190 | 0 - 1/8 Mile WSW |

Note: PWS System location is not always the same as well location.

**STATE DATABASE WELL INFORMATION**

| MAP ID | WELL ID | LOCATION FROM TP |
|---|---|---|
| 4 | CADWR8000000624 | 1/2 - 1 Mile West |
| 6 | 12759 | 1/2 - 1 Mile South |
| 7 | CADWR8000000755 | 1/2 - 1 Mile NNE |
| A8 | CADWR8000000644 | 1/2 - 1 Mile NE |

# PHYSICAL SETTING SOURCE MAP - 6070965.2s




- County Boundary
- Major Roads
- Contour Lines
- Earthquake Fault Lines
- Earthquake epicenter, Richter 5 or greater
- Water Wells
- Public Water Supply Wells
- Cluster of Multiple Icons
- Groundwater Flow Direction
- Indeterminate Groundwater Flow at Location
- Groundwater Flow Varies at Location
- Closest Hydrogeological Data
- Oil, gas or related wells

| | |
|---|---|
| SITE NAME: Woodside Avenue | CLIENT: Bodhi Group |
| ADDRESS: Woodside Avenue<br>Lakeside CA 92040 | CONTACT: Brianne Cortright<br>INQUIRY #: 6070965.2s |
| LAT/LONG: 32.856175 / 116.930331 | DATE: May 21, 2020 12:19 pm |

Copyright © 2020 EDR, Inc. © 2015 TomTom Rel. 2015.

# GEOCHECK® - PHYSICAL SETTING SOURCE MAP FINDINGS

Map ID
Direction
Distance
Elevation

| | Database | EDR ID Number |
|---|---|---|
| **1** | | |
| **WSW** | **FRDS PWS** | **090600190** |
| **0 - 1/8 Mile** | | |
| **Higher** | | |

| | | | |
|---|---|---|---|
| Epa region: | 09 | State: | 09 |
| Pwsid: | 090600190 | Pwsname: | Riverview Mobile and RV Park |
| Cityserved: | Not Reported | Stateserved: | 09 |
| Zipserved: | Not Reported | Fipscounty: | Not Reported |
| Status: | Active | Retpopsrvd: | 230 |
| Pwssvcconn: | 164 | Psource longname: | Purch_surface_water |
| Pwstype: | CWS | Owner: | Private |
| Contact: | Erle Holm | Contactorgname: | Riverview Mobile and RV Park, LLC |
| Contactphone: | 7606659953 | Contactaddress1: | Parker Dam Highway Box 47 |
| Contactaddress2: | Not Reported | Contactcity: | Earp |
| Contactstate: | CA | Contactzip: | 92242 |
| Pwsactivitycode: | A | | |

| | | | |
|---|---|---|---|
| Pwsid: | 090600190 | Facid: | 0600190TP001 |
| Facname: | Chlorination for Well 3 | Factype: | Treatment_plant |
| Facactivitycode: | A | Trtobjective: | disinfection |
| Trtprocess: | hypochlorination, pre | Factypecode: | TP |

| | | | |
|---|---|---|---|
| PWS ID: | 090600190 | PWS name: | RIVERVIEW TR.PRK.WATER SUPPLY |
| Address: | PARKER DAM HWY | Care of: | Not Reported |
| City: | EARP | State: | CA |
| Zip: | 92242 | Owner: | RIVERVIEW TR.PRK.WATER SUPPLY |
| Source code: | Ground water | Population: | 125 |

| | | | |
|---|---|---|---|
| PWS ID: | 090600190 | PWS type: | Not Reported |
| PWS name: | Not Reported | PWS address: | Not Reported |
| PWS city: | Not Reported | PWS state: | Not Reported |
| PWS zip: | Not Reported | PWS name: | Riverview Mobile and RV Park |
| PWS type code: | C | Retail population served: | 240 |
| Contact: | Erle Holm | Contact address: | Parker Dam Highway Box 47 |
| Contact address: | Earp | Contact city: | CA |
| Contact state: | 92 | Contact zip: | 7606659953 |
| Contact telephone: | Not Reported | | |

| | | | |
|---|---|---|---|
| PWS ID: | 090600190 | Activity status: | Active |
| Date system activated: | 8105 | Date system deactivated: | Not Reported |
| Retail population: | 00000025 | System name: | RIVERVIEW TRAILER PK |
| System address: | Not Reported | System address: | PARKER DAM HY BOX 47 |
| System city: | RIVERVIEW | System state: | CA |
| System zip: | Not Reported | | |

| | | | |
|---|---|---|---|
| County FIPS: | Not Reported | City served: | PHOENIX IHS |

| | | | |
|---|---|---|---|
| County FIPS: | 071 | City served: | PHOENIX IHS |

| | | | |
|---|---|---|---|
| Population served: | 101 - 500 Persons | Treatment: | Not Reported |

| | | | |
|---|---|---|---|
| Latitude: | 325120 | Longitude: | 1165551 |

| | | | |
|---|---|---|---|
| Violation id: | 060019001410912000 | Orig code: | R |
| State: | 09 | Violation Year: | 2000 |
| Contamination code: | 4109 | Contamination Name: | Gross Alpha Particle Activity |
| Violation code: | 02 | Violation name: | MCL, Average |
| Rule code: | 500 | Rule name: | Not Regulated |
| Violation measur: | 13.2 | Unit of measure: | PCI/L |

State mcl: Not Reported
Cmp bdt: 01/01/2000
Cmp edt: 12/31/2000

Violation id: 060019003100512011
Orig code: R
State: 09
Violation Year: 2011
Contamination code: 1005
Contamination Name: Arsenic
Violation code: 03
Violation name: Monitoring, Regular
Rule code: 332
Rule name: Arsenic
Violation measur: Not Reported
Unit of measure: Not Reported
State mcl: Not Reported
Cmp bdt: 01/01/2011
Cmp edt: 12/31/2013

Violation id: 060019003101012004
Orig code: R
State: 09
Violation Year: 2004
Contamination code: 1010
Contamination Name: Barium
Violation code: 03
Violation name: Monitoring, Regular
Rule code: 333
Rule name: Other IOC
Violation measur: Not Reported
Unit of measure: Not Reported
State mcl: Not Reported
Cmp bdt: 01/01/2004
Cmp edt: 12/31/2004

Violation id: 060019003101012011
Orig code: R
State: 09
Violation Year: 2011
Contamination code: 1010
Contamination Name: Barium
Violation code: 03
Violation name: Monitoring, Regular
Rule code: 333
Rule name: Other IOC
Violation measur: Not Reported
Unit of measure: Not Reported
State mcl: Not Reported
Cmp bdt: 01/01/2011
Cmp edt: 12/31/2013

Violation id: 060019003101512004
Orig code: R
State: 09
Violation Year: 2004
Contamination code: 1015
Contamination Name: Cadmium
Violation code: 03
Violation name: Monitoring, Regular
Rule code: 333
Rule name: Other IOC
Violation measur: Not Reported
Unit of measure: Not Reported
State mcl: Not Reported
Cmp bdt: 01/01/2004
Cmp edt: 12/31/2004

Violation id: 060019003101512011
Orig code: R
State: 09
Violation Year: 2011
Contamination code: 1015
Contamination Name: Cadmium
Violation code: 03
Violation name: Monitoring, Regular
Rule code: 333
Rule name: Other IOC
Violation measur: Not Reported
Unit of measure: Not Reported
State mcl: Not Reported
Cmp bdt: 01/01/2011
Cmp edt: 12/31/2013

Violation id: 060019003102012004
Orig code: R
State: 09
Violation Year: 2004
Contamination code: 1020
Contamination Name: Chromium
Violation code: 03
Violation name: Monitoring, Regular
Rule code: 333
Rule name: Other IOC
Violation measur: Not Reported
Unit of measure: Not Reported
State mcl: Not Reported
Cmp bdt: 01/01/2004
Cmp edt: 12/31/2004

Violation id: 060019003102012011
Orig code: R
State: 09
Violation Year: 2011
Contamination code: 1020
Contamination Name: Chromium
Violation code: 03
Violation name: Monitoring, Regular
Rule code: 333
Rule name: Other IOC

| | | | |
|---|---|---|---|
| Violation measur: | Not Reported | Unit of measure: | Not Reported |
| State mcl: | Not Reported | Cmp bdt: | 01/01/2011 |
| Cmp edt: | 12/31/2013 | | |

| | | | |
|---|---|---|---|
| Violation id: | 060019003102412004 | Orig code: | R |
| State: | 09 | Violation Year: | 2004 |
| Contamination code: | 1024 | Contamination Name: | CYANIDE |
| Violation code: | 03 | Violation name: | Monitoring, Regular |
| Rule code: | 333 | Rule name: | Other IOC |
| Violation measur: | Not Reported | Unit of measure: | Not Reported |
| State mcl: | Not Reported | Cmp bdt: | 01/01/2004 |
| Cmp edt: | 12/31/2004 | | |

| | | | |
|---|---|---|---|
| Violation id: | 060019003102412011 | Orig code: | R |
| State: | 09 | Violation Year: | 2011 |
| Contamination code: | 1024 | Contamination Name: | CYANIDE |
| Violation code: | 03 | Violation name: | Monitoring, Regular |
| Rule code: | 333 | Rule name: | Other IOC |
| Violation measur: | Not Reported | Unit of measure: | Not Reported |
| State mcl: | Not Reported | Cmp bdt: | 01/01/2011 |
| Cmp edt: | 12/31/2013 | | |

| | | | |
|---|---|---|---|
| Violation id: | 060019003102512004 | Orig code: | R |
| State: | 09 | Violation Year: | 2004 |
| Contamination code: | 1025 | Contamination Name: | Fluoride |
| Violation code: | 03 | Violation name: | Monitoring, Regular |
| Rule code: | 333 | Rule name: | Other IOC |
| Violation measur: | Not Reported | Unit of measure: | Not Reported |
| State mcl: | Not Reported | Cmp bdt: | 01/01/2004 |
| Cmp edt: | 12/31/2004 | | |

| | | | |
|---|---|---|---|
| Violation id: | 060019003102512011 | Orig code: | R |
| State: | 09 | Violation Year: | 2011 |
| Contamination code: | 1025 | Contamination Name: | Fluoride |
| Violation code: | 03 | Violation name: | Monitoring, Regular |
| Rule code: | 333 | Rule name: | Other IOC |
| Violation measur: | Not Reported | Unit of measure: | Not Reported |
| State mcl: | Not Reported | Cmp bdt: | 01/01/2011 |
| Cmp edt: | 12/31/2013 | | |

| | | | |
|---|---|---|---|
| Violation id: | 060019003103512004 | Orig code: | R |
| State: | 09 | Violation Year: | 2004 |
| Contamination code: | 1035 | Contamination Name: | Mercury |
| Violation code: | 03 | Violation name: | Monitoring, Regular |
| Rule code: | 333 | Rule name: | Other IOC |
| Violation measur: | Not Reported | Unit of measure: | Not Reported |
| State mcl: | Not Reported | Cmp bdt: | 01/01/2004 |
| Cmp edt: | 12/31/2004 | | |

| | | | |
|---|---|---|---|
| Violation id: | 060019003103512011 | Orig code: | R |
| State: | 09 | Violation Year: | 2011 |
| Contamination code: | 1035 | Contamination Name: | Mercury |
| Violation code: | 03 | Violation name: | Monitoring, Regular |
| Rule code: | 333 | Rule name: | Other IOC |
| Violation measur: | Not Reported | Unit of measure: | Not Reported |
| State mcl: | Not Reported | Cmp bdt: | 01/01/2011 |
| Cmp edt: | 12/31/2013 | | |

| | | | |
|---|---|---|---|
| Violation id: | 060019003104012003 | Orig code: | R |
| State: | 09 | Violation Year: | 2003 |
| Contamination code: | 1040 | Contamination Name: | Nitrate |
| Violation code: | 03 | Violation name: | Monitoring, Regular |

| | | | |
|---|---|---|---|
| Rule code: | 331 | Rule name: | Nitrates |
| Violation measur: | Not Reported | Unit of measure: | Not Reported |
| State mcl: | Not Reported | Cmp bdt: | 01/01/2003 |
| Cmp edt: | 12/31/2003 | | |

| | | | |
|---|---|---|---|
| Violation id: | 060019003104012004 | Orig code: | R |
| State: | 09 | Violation Year: | 2004 |
| Contamination code: | 1040 | Contamination Name: | Nitrate |
| Violation code: | 03 | Violation name: | Monitoring, Regular |
| Rule code: | 331 | Rule name: | Nitrates |
| Violation measur: | Not Reported | Unit of measure: | Not Reported |
| State mcl: | Not Reported | Cmp bdt: | 01/01/2004 |
| Cmp edt: | 12/31/2004 | | |

| | | | |
|---|---|---|---|
| Violation id: | 060019003104012007 | Orig code: | R |
| State: | 09 | Violation Year: | 2007 |
| Contamination code: | 1040 | Contamination Name: | Nitrate |
| Violation code: | 03 | Violation name: | Monitoring, Regular |
| Rule code: | 331 | Rule name: | Nitrates |
| Violation measur: | Not Reported | Unit of measure: | Not Reported |
| State mcl: | Not Reported | Cmp bdt: | 01/01/2007 |
| Cmp edt: | 12/31/2007 | | |

| | | | |
|---|---|---|---|
| Violation id: | 060019003104012011 | Orig code: | R |
| State: | 09 | Violation Year: | 2011 |
| Contamination code: | 1040 | Contamination Name: | Nitrate |
| Violation code: | 03 | Violation name: | Monitoring, Regular |
| Rule code: | 331 | Rule name: | Nitrates |
| Violation measur: | Not Reported | Unit of measure: | Not Reported |
| State mcl: | Not Reported | Cmp bdt: | 01/01/2011 |
| Cmp edt: | 12/31/2011 | | |

| | | | |
|---|---|---|---|
| Violation id: | 060019003104042012 | Orig code: | R |
| State: | 09 | Violation Year: | 2012 |
| Contamination code: | 1040 | Contamination Name: | Nitrate |
| Violation code: | 03 | Violation name: | Monitoring, Regular |
| Rule code: | 331 | Rule name: | Nitrates |
| Violation measur: | Not Reported | Unit of measure: | Not Reported |
| State mcl: | Not Reported | Cmp bdt: | 04/01/2012 |
| Cmp edt: | 06/30/2012 | | |

| | | | |
|---|---|---|---|
| Violation id: | 060019003104142012 | Orig code: | R |
| State: | 09 | Violation Year: | 2012 |
| Contamination code: | 1041 | Contamination Name: | Nitrite |
| Violation code: | 03 | Violation name: | Monitoring, Regular |
| Rule code: | 331 | Rule name: | Nitrates |
| Violation measur: | Not Reported | Unit of measure: | Not Reported |
| State mcl: | Not Reported | Cmp bdt: | 04/01/2012 |
| Cmp edt: | 06/30/2012 | | |

| | | | |
|---|---|---|---|
| Violation id: | 060019003104512011 | Orig code: | R |
| State: | 09 | Violation Year: | 2011 |
| Contamination code: | 1045 | Contamination Name: | Selenium |
| Violation code: | 03 | Violation name: | Monitoring, Regular |
| Rule code: | 333 | Rule name: | Other IOC |
| Violation measur: | Not Reported | Unit of measure: | Not Reported |
| State mcl: | Not Reported | Cmp bdt: | 01/01/2011 |
| Cmp edt: | 12/31/2013 | | |

| | | | |
|---|---|---|---|
| Violation id: | 060019003105212011 | Orig code: | R |
| State: | 09 | Violation Year: | 2011 |
| Contamination code: | 1052 | Contamination Name: | Sodium |

| | | | |
|---|---|---|---|
| Violation code: | 03 | Violation name: | Monitoring, Regular |
| Rule code: | 500 | Rule name: | Not Regulated |
| Violation measur: | Not Reported | Unit of measure: | Not Reported |
| State mcl: | Not Reported | Cmp bdt: | 01/01/2011 |
| Cmp edt: | 12/31/2013 | | |

| | | | |
|---|---|---|---|
| Violation id: | 060019003107412004 | Orig code: | R |
| State: | 09 | Violation Year: | 2004 |
| Contamination code: | 1074 | Contamination Name: | Antimony, Total |
| Violation code: | 03 | Violation name: | Monitoring, Regular |
| Rule code: | 333 | Rule name: | Other IOC |
| Violation measur: | Not Reported | Unit of measure: | Not Reported |
| State mcl: | Not Reported | Cmp bdt: | 01/01/2004 |
| Cmp edt: | 12/31/2004 | | |

| | | | |
|---|---|---|---|
| Violation id: | 060019003107412011 | Orig code: | R |
| State: | 09 | Violation Year: | 2011 |
| Contamination code: | 1074 | Contamination Name: | Antimony, Total |
| Violation code: | 03 | Violation name: | Monitoring, Regular |
| Rule code: | 333 | Rule name: | Other IOC |
| Violation measur: | Not Reported | Unit of measure: | Not Reported |
| State mcl: | Not Reported | Cmp bdt: | 01/01/2011 |
| Cmp edt: | 12/31/2013 | | |

| | | | |
|---|---|---|---|
| Violation id: | 060019003107512004 | Orig code: | R |
| State: | 09 | Violation Year: | 2004 |
| Contamination code: | 1075 | Contamination Name: | Beryllium, Total |
| Violation code: | 03 | Violation name: | Monitoring, Regular |
| Rule code: | 333 | Rule name: | Other IOC |
| Violation measur: | Not Reported | Unit of measure: | Not Reported |
| State mcl: | Not Reported | Cmp bdt: | 01/01/2004 |
| Cmp edt: | 12/31/2004 | | |

| | | | |
|---|---|---|---|
| Violation id: | 060019003107512011 | Orig code: | R |
| State: | 09 | Violation Year: | 2011 |
| Contamination code: | 1075 | Contamination Name: | Beryllium, Total |
| Violation code: | 03 | Violation name: | Monitoring, Regular |
| Rule code: | 333 | Rule name: | Other IOC |
| Violation measur: | Not Reported | Unit of measure: | Not Reported |
| State mcl: | Not Reported | Cmp bdt: | 01/01/2011 |
| Cmp edt: | 12/31/2013 | | |

| | | | |
|---|---|---|---|
| Violation id: | 060019003108512004 | Orig code: | R |
| State: | 09 | Violation Year: | 2004 |
| Contamination code: | 1085 | Contamination Name: | Thallium, Total |
| Violation code: | 03 | Violation name: | Monitoring, Regular |
| Rule code: | 333 | Rule name: | Other IOC |
| Violation measur: | Not Reported | Unit of measure: | Not Reported |
| State mcl: | Not Reported | Cmp bdt: | 01/01/2004 |
| Cmp edt: | 12/31/2004 | | |

| | | | |
|---|---|---|---|
| Violation id: | 060019003108512011 | Orig code: | R |
| State: | 09 | Violation Year: | 2011 |
| Contamination code: | 1085 | Contamination Name: | Thallium, Total |
| Violation code: | 03 | Violation name: | Monitoring, Regular |
| Rule code: | 333 | Rule name: | Other IOC |
| Violation measur: | Not Reported | Unit of measure: | Not Reported |
| State mcl: | Not Reported | Cmp bdt: | 01/01/2011 |
| Cmp edt: | 12/31/2013 | | |

| | | | |
|---|---|---|---|
| Violation id: | 060019003296412004 | Orig code: | R |
| State: | 09 | Violation Year: | 2004 |

| | | | |
|---|---|---|---|
| Contamination code: | 2964 | Contamination Name: | DICHLOROMETHANE |
| Violation code: | 03 | Violation name: | Monitoring, Regular |
| Rule code: | 310 | Rule name: | VOC |
| Violation measur: | Not Reported | Unit of measure: | Not Reported |
| State mcl: | Not Reported | Cmp bdt: | 01/01/2004 |
| Cmp edt: | 12/31/2004 | | |

| | | | |
|---|---|---|---|
| Violation id: | 060019003296812004 | Orig code: | R |
| State: | 09 | Violation Year: | 2004 |
| Contamination code: | 2968 | Contamination Name: | o-Dichlorobenzene |
| Violation code: | 03 | Violation name: | Monitoring, Regular |
| Rule code: | 310 | Rule name: | VOC |
| Violation measur: | Not Reported | Unit of measure: | Not Reported |
| State mcl: | Not Reported | Cmp bdt: | 01/01/2004 |
| Cmp edt: | 12/31/2004 | | |

| | | | |
|---|---|---|---|
| Violation id: | 060019003296912004 | Orig code: | R |
| State: | 09 | Violation Year: | 2004 |
| Contamination code: | 2969 | Contamination Name: | p-Dichlorobenzene |
| Violation code: | 03 | Violation name: | Monitoring, Regular |
| Rule code: | 310 | Rule name: | VOC |
| Violation measur: | Not Reported | Unit of measure: | Not Reported |
| State mcl: | Not Reported | Cmp bdt: | 01/01/2004 |
| Cmp edt: | 12/31/2004 | | |

| | | | |
|---|---|---|---|
| Violation id: | 060019003297612004 | Orig code: | R |
| State: | 09 | Violation Year: | 2004 |
| Contamination code: | 2976 | Contamination Name: | Vinyl chloride |
| Violation code: | 03 | Violation name: | Monitoring, Regular |
| Rule code: | 310 | Rule name: | VOC |
| Violation measur: | Not Reported | Unit of measure: | Not Reported |
| State mcl: | Not Reported | Cmp bdt: | 01/01/2004 |
| Cmp edt: | 12/31/2004 | | |

| | | | |
|---|---|---|---|
| Violation id: | 060019003297712004 | Orig code: | R |
| State: | 09 | Violation Year: | 2004 |
| Contamination code: | 2977 | Contamination Name: | 1,1-Dichloroethylene |
| Violation code: | 03 | Violation name: | Monitoring, Regular |
| Rule code: | 310 | Rule name: | VOC |
| Violation measur: | Not Reported | Unit of measure: | Not Reported |
| State mcl: | Not Reported | Cmp bdt: | 01/01/2004 |
| Cmp edt: | 12/31/2004 | | |

| | | | |
|---|---|---|---|
| Violation id: | 060019003297912004 | Orig code: | R |
| State: | 09 | Violation Year: | 2004 |
| Contamination code: | 2979 | Contamination Name: | trans-1,2-Dichloroethylene |
| Violation code: | 03 | Violation name: | Monitoring, Regular |
| Rule code: | 310 | Rule name: | VOC |
| Violation measur: | Not Reported | Unit of measure: | Not Reported |
| State mcl: | Not Reported | Cmp bdt: | 01/01/2004 |
| Cmp edt: | 12/31/2004 | | |

| | | | |
|---|---|---|---|
| Violation id: | 060019003298012004 | Orig code: | R |
| State: | 09 | Violation Year: | 2004 |
| Contamination code: | 2980 | Contamination Name: | 1,2-Dichloroethane |
| Violation code: | 03 | Violation name: | Monitoring, Regular |
| Rule code: | 310 | Rule name: | VOC |
| Violation measur: | Not Reported | Unit of measure: | Not Reported |
| State mcl: | Not Reported | Cmp bdt: | 01/01/2004 |
| Cmp edt: | 12/31/2004 | | |

| | | | |
|---|---|---|---|
| Violation id: | 060019003298112004 | Orig code: | R |

| | | | |
|---|---|---|---|
| State: | 09 | Violation Year: | 2004 |
| Contamination code: | 2981 | Contamination Name: | 1,1,1-Trichloroethane |
| Violation code: | 03 | Violation name: | Monitoring, Regular |
| Rule code: | 310 | Rule name: | VOC |
| Violation measur: | Not Reported | Unit of measure: | Not Reported |
| State mcl: | Not Reported | Cmp bdt: | 01/01/2004 |
| Cmp edt: | 12/31/2004 | | |

| | | | |
|---|---|---|---|
| Violation id: | 060019003298212004 | Orig code: | R |
| State: | 09 | Violation Year: | 2004 |
| Contamination code: | 2982 | Contamination Name: | Carbon tetrachloride |
| Violation code: | 03 | Violation name: | Monitoring, Regular |
| Rule code: | 310 | Rule name: | VOC |
| Violation measur: | Not Reported | Unit of measure: | Not Reported |
| State mcl: | Not Reported | Cmp bdt: | 01/01/2004 |
| Cmp edt: | 12/31/2004 | | |

| | | | |
|---|---|---|---|
| Violation id: | 060019003298312004 | Orig code: | R |
| State: | 09 | Violation Year: | 2004 |
| Contamination code: | 2983 | Contamination Name: | 1,2-Dichloropropane |
| Violation code: | 03 | Violation name: | Monitoring, Regular |
| Rule code: | 310 | Rule name: | VOC |
| Violation measur: | Not Reported | Unit of measure: | Not Reported |
| State mcl: | Not Reported | Cmp bdt: | 01/01/2004 |
| Cmp edt: | 12/31/2004 | | |

| | | | |
|---|---|---|---|
| Violation id: | 060019003298412004 | Orig code: | R |
| State: | 09 | Violation Year: | 2004 |
| Contamination code: | 2984 | Contamination Name: | Trichloroethylene |
| Violation code: | 03 | Violation name: | Monitoring, Regular |
| Rule code: | 310 | Rule name: | VOC |
| Violation measur: | Not Reported | Unit of measure: | Not Reported |
| State mcl: | Not Reported | Cmp bdt: | 01/01/2004 |
| Cmp edt: | 12/31/2004 | | |

| | | | |
|---|---|---|---|
| Violation id: | 060019003298512004 | Orig code: | R |
| State: | 09 | Violation Year: | 2004 |
| Contamination code: | 2985 | Contamination Name: | 1,1,2-Trichloroethane |
| Violation code: | 03 | Violation name: | Monitoring, Regular |
| Rule code: | 310 | Rule name: | VOC |
| Violation measur: | Not Reported | Unit of measure: | Not Reported |
| State mcl: | Not Reported | Cmp bdt: | 01/01/2004 |
| Cmp edt: | 12/31/2004 | | |

| | | | |
|---|---|---|---|
| Violation id: | 060019003298712004 | Orig code: | R |
| State: | 09 | Violation Year: | 2004 |
| Contamination code: | 2987 | Contamination Name: | Tetrachloroethylene |
| Violation code: | 03 | Violation name: | Monitoring, Regular |
| Rule code: | 310 | Rule name: | VOC |
| Violation measur: | Not Reported | Unit of measure: | Not Reported |
| State mcl: | Not Reported | Cmp bdt: | 01/01/2004 |
| Cmp edt: | 12/31/2004 | | |

| | | | |
|---|---|---|---|
| Violation id: | 060019003298912004 | Orig code: | R |
| State: | 09 | Violation Year: | 2004 |
| Contamination code: | 2989 | Contamination Name: | CHLOROBENZENE |
| Violation code: | 03 | Violation name: | Monitoring, Regular |
| Rule code: | 310 | Rule name: | VOC |
| Violation measur: | Not Reported | Unit of measure: | Not Reported |
| State mcl: | Not Reported | Cmp bdt: | 01/01/2004 |
| Cmp edt: | 12/31/2004 | | |

| | | | |
|---|---|---|---|
| Violation id: | 060019003299012004 | Orig code: | R |
| State: | 09 | Violation Year: | 2004 |
| Contamination code: | 2990 | Contamination Name: | Benzene |
| Violation code: | 03 | Violation name: | Monitoring, Regular |
| Rule code: | 310 | Rule name: | VOC |
| Violation measur: | Not Reported | Unit of measure: | Not Reported |
| State mcl: | Not Reported | Cmp bdt: | 01/01/2004 |
| Cmp edt: | 12/31/2004 | | |

| | | | |
|---|---|---|---|
| Violation id: | 060019003299112004 | Orig code: | R |
| State: | 09 | Violation Year: | 2004 |
| Contamination code: | 2991 | Contamination Name: | Toluene |
| Violation code: | 03 | Violation name: | Monitoring, Regular |
| Rule code: | 310 | Rule name: | VOC |
| Violation measur: | Not Reported | Unit of measure: | Not Reported |
| State mcl: | Not Reported | Cmp bdt: | 01/01/2004 |
| Cmp edt: | 12/31/2004 | | |

| | | | |
|---|---|---|---|
| Violation id: | 060019003299212004 | Orig code: | R |
| State: | 09 | Violation Year: | 2004 |
| Contamination code: | 2992 | Contamination Name: | Ethylbenzene |
| Violation code: | 03 | Violation name: | Monitoring, Regular |
| Rule code: | 310 | Rule name: | VOC |
| Violation measur: | Not Reported | Unit of measure: | Not Reported |
| State mcl: | Not Reported | Cmp bdt: | 01/01/2004 |
| Cmp edt: | 12/31/2004 | | |

| | | | |
|---|---|---|---|
| Violation id: | 060019003299612004 | Orig code: | R |
| State: | 09 | Violation Year: | 2004 |
| Contamination code: | 2996 | Contamination Name: | Styrene |
| Violation code: | 03 | Violation name: | Monitoring, Regular |
| Rule code: | 310 | Rule name: | VOC |
| Violation measur: | Not Reported | Unit of measure: | Not Reported |
| State mcl: | Not Reported | Cmp bdt: | 01/01/2004 |
| Cmp edt: | 12/31/2004 | | |

| | | | |
|---|---|---|---|
| Violation id: | 0600190034000102007 | Orig code: | R |
| State: | 09 | Violation Year: | 2007 |
| Contamination code: | 4000 | Contamination Name: | Gross Alpha, Excl. Radon and U |
| Violation code: | 03 | Violation name: | Monitoring, Regular |
| Rule code: | 340 | Rule name: | Rads |
| Violation measur: | Not Reported | Unit of measure: | Not Reported |
| State mcl: | Not Reported | Cmp bdt: | 10/01/2007 |
| Cmp edt: | 12/31/2007 | | |

| | | | |
|---|---|---|---|
| Violation id: | 060019003400042008 | Orig code: | R |
| State: | 09 | Violation Year: | 2008 |
| Contamination code: | 4000 | Contamination Name: | Gross Alpha, Excl. Radon and U |
| Violation code: | 03 | Violation name: | Monitoring, Regular |
| Rule code: | 340 | Rule name: | Rads |
| Violation measur: | Not Reported | Unit of measure: | Not Reported |
| State mcl: | Not Reported | Cmp bdt: | 04/01/2008 |
| Cmp edt: | 06/30/2008 | | |

| | | | |
|---|---|---|---|
| Violation id: | 060019003400072009 | Orig code: | R |
| State: | 09 | Violation Year: | 2009 |
| Contamination code: | 4000 | Contamination Name: | Gross Alpha, Excl. Radon and U |
| Violation code: | 03 | Violation name: | Monitoring, Regular |
| Rule code: | 340 | Rule name: | Rads |
| Violation measur: | Not Reported | Unit of measure: | Not Reported |
| State mcl: | Not Reported | Cmp bdt: | 07/01/2009 |
| Cmp edt: | 09/30/2009 | | |

| | | | |
|---|---|---|---|
| Violation id: | 0600190034006102007 | Orig code: | R |
| State: | 09 | Violation Year: | 2007 |
| Contamination code: | 4006 | Contamination Name: | Combined Uranium |
| Violation code: | 03 | Violation name: | Monitoring, Regular |
| Rule code: | 340 | Rule name: | Rads |
| Violation measur: | Not Reported | Unit of measure: | Not Reported |
| State mcl: | Not Reported | Cmp bdt: | 10/01/2007 |
| Cmp edt: | 12/31/2007 | | |

| | | | |
|---|---|---|---|
| Violation id: | 060019003400642008 | Orig code: | R |
| State: | 09 | Violation Year: | 2008 |
| Contamination code: | 4006 | Contamination Name: | Combined Uranium |
| Violation code: | 03 | Violation name: | Monitoring, Regular |
| Rule code: | 340 | Rule name: | Rads |
| Violation measur: | Not Reported | Unit of measure: | Not Reported |
| State mcl: | Not Reported | Cmp bdt: | 04/01/2008 |
| Cmp edt: | 06/30/2008 | | |

| | | | |
|---|---|---|---|
| Violation id: | 060019003400672009 | Orig code: | R |
| State: | 09 | Violation Year: | 2009 |
| Contamination code: | 4006 | Contamination Name: | Combined Uranium |
| Violation code: | 03 | Violation name: | Monitoring, Regular |
| Rule code: | 340 | Rule name: | Rads |
| Violation measur: | Not Reported | Unit of measure: | Not Reported |
| State mcl: | Not Reported | Cmp bdt: | 07/01/2009 |
| Cmp edt: | 09/30/2009 | | |

| | | | |
|---|---|---|---|
| Violation id: | 0600190034010102007 | Orig code: | R |
| State: | 09 | Violation Year: | 2007 |
| Contamination code: | 4010 | Contamination Name: | Combined Radium (-226 and -228) |
| Violation code: | 03 | Violation name: | Monitoring, Regular |
| Rule code: | 340 | Rule name: | Rads |
| Violation measur: | Not Reported | Unit of measure: | Not Reported |
| State mcl: | Not Reported | Cmp bdt: | 10/01/2007 |
| Cmp edt: | 12/31/2007 | | |

| | | | |
|---|---|---|---|
| Violation id: | 060019003401042008 | Orig code: | R |
| State: | 09 | Violation Year: | 2008 |
| Contamination code: | 4010 | Contamination Name: | Combined Radium (-226 and -228) |
| Violation code: | 03 | Violation name: | Monitoring, Regular |
| Rule code: | 340 | Rule name: | Rads |
| Violation measur: | Not Reported | Unit of measure: | Not Reported |
| State mcl: | Not Reported | Cmp bdt: | 04/01/2008 |
| Cmp edt: | 06/30/2008 | | |

| | | | |
|---|---|---|---|
| Violation id: | 060019003401072009 | Orig code: | R |
| State: | 09 | Violation Year: | 2009 |
| Contamination code: | 4010 | Contamination Name: | Combined Radium (-226 and -228) |
| Violation code: | 03 | Violation name: | Monitoring, Regular |
| Rule code: | 340 | Rule name: | Rads |
| Violation measur: | Not Reported | Unit of measure: | Not Reported |
| State mcl: | Not Reported | Cmp bdt: | 07/01/2009 |
| Cmp edt: | 09/30/2009 | | |

| | | | |
|---|---|---|---|
| Violation id: | 060019003410912004 | Orig code: | R |
| State: | 09 | Violation Year: | 2004 |
| Contamination code: | 4109 | Contamination Name: | Gross Alpha Particle Activity |
| Violation code: | 03 | Violation name: | Monitoring, Regular |
| Rule code: | 500 | Rule name: | Not Regulated |
| Violation measur: | Not Reported | Unit of measure: | Not Reported |
| State mcl: | Not Reported | Cmp bdt: | 01/01/2004 |
| Cmp edt: | 12/31/2004 | | |

| | | | |
|---|---|---|---|
| Violation id: | 0600190223100112006 | Orig code: | R |
| State: | 09 | Violation Year: | 2006 |
| Contamination code: | 3100 | Contamination Name: | Coliform (TCR) |
| Violation code: | 22 | Violation name: | MCL, Monthly (TCR) |
| Rule code: | 110 | Rule name: | TCR |
| Violation measur: | Not Reported | Unit of measure: | Not Reported |
| State mcl: | Not Reported | Cmp bdt: | 11/01/2006 |
| Cmp edt: | 11/30/2006 | | |

| | | | |
|---|---|---|---|
| Violation id: | 0600190223100112008 | Orig code: | R |
| State: | 09 | Violation Year: | 2008 |
| Contamination code: | 3100 | Contamination Name: | Coliform (TCR) |
| Violation code: | 22 | Violation name: | MCL, Monthly (TCR) |
| Rule code: | 110 | Rule name: | TCR |
| Violation measur: | Not Reported | Unit of measure: | Not Reported |
| State mcl: | Not Reported | Cmp bdt: | 11/01/2008 |
| Cmp edt: | 11/30/2008 | | |

| | | | |
|---|---|---|---|
| Violation id: | 0600190223100112012 | Orig code: | R |
| State: | 09 | Violation Year: | 2012 |
| Contamination code: | 3100 | Contamination Name: | Coliform (TCR) |
| Violation code: | 22 | Violation name: | MCL, Monthly (TCR) |
| Rule code: | 110 | Rule name: | TCR |
| Violation measur: | Not Reported | Unit of measure: | Not Reported |
| State mcl: | Not Reported | Cmp bdt: | 11/01/2012 |
| Cmp edt: | 11/30/2012 | | |

| | | | |
|---|---|---|---|
| Violation id: | 0600190223100122013 | Orig code: | R |
| State: | 09 | Violation Year: | 2013 |
| Contamination code: | 3100 | Contamination Name: | Coliform (TCR) |
| Violation code: | 22 | Violation name: | MCL, Monthly (TCR) |
| Rule code: | 110 | Rule name: | TCR |
| Violation measur: | Not Reported | Unit of measure: | Not Reported |
| State mcl: | Not Reported | Cmp bdt: | 12/01/2013 |
| Cmp edt: | 12/31/2013 | | |

| | | | |
|---|---|---|---|
| Violation id: | 0600190223100062005 | Orig code: | R |
| State: | 09 | Violation Year: | 2005 |
| Contamination code: | 3100 | Contamination Name: | Coliform (TCR) |
| Violation code: | 22 | Violation name: | MCL, Monthly (TCR) |
| Rule code: | 110 | Rule name: | TCR |
| Violation measur: | Not Reported | Unit of measure: | Not Reported |
| State mcl: | Not Reported | Cmp bdt: | 06/01/2005 |
| Cmp edt: | 06/30/2005 | | |

| | | | |
|---|---|---|---|
| Violation id: | 0600190223100082005 | Orig code: | R |
| State: | 09 | Violation Year: | 2005 |
| Contamination code: | 3100 | Contamination Name: | Coliform (TCR) |
| Violation code: | 22 | Violation name: | MCL, Monthly (TCR) |
| Rule code: | 110 | Rule name: | TCR |
| Violation measur: | Not Reported | Unit of measure: | Not Reported |
| State mcl: | Not Reported | Cmp bdt: | 08/01/2005 |
| Cmp edt: | 08/31/2005 | | |

| | | | |
|---|---|---|---|
| Violation id: | 0600190233100102000 | Orig code: | R |
| State: | 09 | Violation Year: | 2000 |
| Contamination code: | 3100 | Contamination Name: | Coliform (TCR) |
| Violation code: | 23 | Violation name: | Monitoring, Routine Major (TCR) |
| Rule code: | 110 | Rule name: | TCR |
| Violation measur: | Not Reported | Unit of measure: | Not Reported |
| State mcl: | Not Reported | Cmp bdt: | 10/01/2000 |
| Cmp edt: | 10/31/2000 | | |

| | | | |
|---|---|---|---|
| Violation id: | 0600190233100122009 | Orig code: | R |
| State: | 09 | Violation Year: | 2009 |
| Contamination code: | 3100 | Contamination Name: | Coliform (TCR) |
| Violation code: | 23 | Violation name: | Monitoring, Routine Major (TCR) |
| Rule code: | 110 | Rule name: | TCR |
| Violation measur: | Not Reported | Unit of measure: | Not Reported |
| State mcl: | Not Reported | Cmp bdt: | 12/01/2009 |
| Cmp edt: | 12/31/2009 | | |

| | | | |
|---|---|---|---|
| Violation id: | 060019023310032003 | Orig code: | R |
| State: | 09 | Violation Year: | 2003 |
| Contamination code: | 3100 | Contamination Name: | Coliform (TCR) |
| Violation code: | 23 | Violation name: | Monitoring, Routine Major (TCR) |
| Rule code: | 110 | Rule name: | TCR |
| Violation measur: | Not Reported | Unit of measure: | Not Reported |
| State mcl: | Not Reported | Cmp bdt: | 03/01/2003 |
| Cmp edt: | 03/31/2003 | | |

| | | | |
|---|---|---|---|
| Violation id: | 0600190243100102003 | Orig code: | R |
| State: | 09 | Violation Year: | 2003 |
| Contamination code: | 3100 | Contamination Name: | Coliform (TCR) |
| Violation code: | 24 | Violation name: | Monitoring, Routine Minor (TCR) |
| Rule code: | 110 | Rule name: | TCR |
| Violation measur: | Not Reported | Unit of measure: | Not Reported |
| State mcl: | Not Reported | Cmp bdt: | 10/01/2003 |
| Cmp edt: | 10/31/2003 | | |

| | | | |
|---|---|---|---|
| Violation id: | 0600190243100102005 | Orig code: | R |
| State: | 09 | Violation Year: | 2005 |
| Contamination code: | 3100 | Contamination Name: | Coliform (TCR) |
| Violation code: | 24 | Violation name: | Monitoring, Routine Minor (TCR) |
| Rule code: | 110 | Rule name: | TCR |
| Violation measur: | Not Reported | Unit of measure: | Not Reported |
| State mcl: | Not Reported | Cmp bdt: | 10/01/2005 |
| Cmp edt: | 10/31/2005 | | |

| | | | |
|---|---|---|---|
| Violation id: | 0600190243100112005 | Orig code: | R |
| State: | 09 | Violation Year: | 2005 |
| Contamination code: | 3100 | Contamination Name: | Coliform (TCR) |
| Violation code: | 24 | Violation name: | Monitoring, Routine Minor (TCR) |
| Rule code: | 110 | Rule name: | TCR |
| Violation measur: | Not Reported | Unit of measure: | Not Reported |
| State mcl: | Not Reported | Cmp bdt: | 11/01/2005 |
| Cmp edt: | 11/30/2005 | | |

| | | | |
|---|---|---|---|
| Violation id: | 0600190243100112013 | Orig code: | R |
| State: | 09 | Violation Year: | 2013 |
| Contamination code: | 3100 | Contamination Name: | Coliform (TCR) |
| Violation code: | 24 | Violation name: | Monitoring, Routine Minor (TCR) |
| Rule code: | 110 | Rule name: | TCR |
| Violation measur: | Not Reported | Unit of measure: | Not Reported |
| State mcl: | Not Reported | Cmp bdt: | 11/01/2013 |
| Cmp edt: | 11/30/2013 | | |

| | | | |
|---|---|---|---|
| Violation id: | 0600190243100122006 | Orig code: | R |
| State: | 09 | Violation Year: | 2006 |
| Contamination code: | 3100 | Contamination Name: | Coliform (TCR) |
| Violation code: | 24 | Violation name: | Monitoring, Routine Minor (TCR) |
| Rule code: | 110 | Rule name: | TCR |
| Violation measur: | Not Reported | Unit of measure: | Not Reported |
| State mcl: | Not Reported | Cmp bdt: | 12/01/2006 |
| Cmp edt: | 12/31/2006 | | |

| | | | |
|---|---|---|---|
| Violation id: | 0600190243100122008 | Orig code: | R |
| State: | 09 | Violation Year: | 2008 |
| Contamination code: | 3100 | Contamination Name: | Coliform (TCR) |
| Violation code: | 24 | Violation name: | Monitoring, Routine Minor (TCR) |
| Rule code: | 110 | Rule name: | TCR |
| Violation measur: | Not Reported | Unit of measure: | Not Reported |
| State mcl: | Not Reported | Cmp bdt: | 12/01/2008 |
| Cmp edt: | 12/31/2008 | | |

| | | | |
|---|---|---|---|
| Violation id: | 600190243100320 08 | Orig code: | R |
| State: | 09 | Violation Year: | 2008 |
| Contamination code: | 3100 | Contamination Name: | Coliform (TCR) |
| Violation code: | 24 | Violation name: | Monitoring, Routine Minor (TCR) |
| Rule code: | 110 | Rule name: | TCR |
| Violation measur: | Not Reported | Unit of measure: | Not Reported |
| State mcl: | Not Reported | Cmp bdt: | 03/01/2008 |
| Cmp edt: | 03/31/2008 | | |

| | | | |
|---|---|---|---|
| Violation id: | 600190243100720 05 | Orig code: | R |
| State: | 09 | Violation Year: | 2005 |
| Contamination code: | 3100 | Contamination Name: | Coliform (TCR) |
| Violation code: | 24 | Violation name: | Monitoring, Routine Minor (TCR) |
| Rule code: | 110 | Rule name: | TCR |
| Violation measur: | Not Reported | Unit of measure: | Not Reported |
| State mcl: | Not Reported | Cmp bdt: | 07/01/2005 |
| Cmp edt: | 07/31/2005 | | |

| | | | |
|---|---|---|---|
| Violation id: | 600190243100820 06 | Orig code: | R |
| State: | 09 | Violation Year: | 2006 |
| Contamination code: | 3100 | Contamination Name: | Coliform (TCR) |
| Violation code: | 24 | Violation name: | Monitoring, Routine Minor (TCR) |
| Rule code: | 110 | Rule name: | TCR |
| Violation measur: | Not Reported | Unit of measure: | Not Reported |
| State mcl: | Not Reported | Cmp bdt: | 08/01/2006 |
| Cmp edt: | 08/31/2006 | | |

| | | | |
|---|---|---|---|
| Violation id: | 0600190253100112010 | Orig code: | R |
| State: | 09 | Violation Year: | 2010 |
| Contamination code: | 3100 | Contamination Name: | Coliform (TCR) |
| Violation code: | 25 | Violation name: | Monitoring, Repeat Major (TCR) |
| Rule code: | 110 | Rule name: | TCR |
| Violation measur: | Not Reported | Unit of measure: | Not Reported |
| State mcl: | Not Reported | Cmp bdt: | 11/01/2010 |
| Cmp edt: | 11/30/2010 | | |

| | | | |
|---|---|---|---|
| Violation id: | 600190253100720 05 | Orig code: | R |
| State: | 09 | Violation Year: | 2005 |
| Contamination code: | 3100 | Contamination Name: | Coliform (TCR) |
| Violation code: | 25 | Violation name: | Monitoring, Repeat Major (TCR) |
| Rule code: | 110 | Rule name: | TCR |
| Violation measur: | Not Reported | Unit of measure: | Not Reported |
| State mcl: | Not Reported | Cmp bdt: | 07/01/2005 |
| Cmp edt: | 07/31/2005 | | |

| | | | |
|---|---|---|---|
| Violation id: | 0600190263100102005 | Orig code: | R |
| State: | 09 | Violation Year: | 2005 |
| Contamination code: | 3100 | Contamination Name: | Coliform (TCR) |
| Violation code: | 26 | Violation name: | Monitoring, Repeat Minor (TCR) |
| Rule code: | 110 | Rule name: | TCR |
| Violation measur: | Not Reported | Unit of measure: | Not Reported |
| State mcl: | Not Reported | Cmp bdt: | 10/01/2005 |
| Cmp edt: | 10/31/2005 | | |

| | | | |
|---|---|---|---|
| Violation id: | 060019026310022008 | Orig code: | R |
| State: | 09 | Violation Year: | 2008 |
| Contamination code: | 3100 | Contamination Name: | Coliform (TCR) |
| Violation code: | 26 | Violation name: | Monitoring, Repeat Minor (TCR) |
| Rule code: | 110 | Rule name: | TCR |
| Violation measur: | Not Reported | Unit of measure: | Not Reported |
| State mcl: | Not Reported | Cmp bdt: | 02/01/2008 |
| Cmp edt: | 02/29/2008 | | |

| | | | |
|---|---|---|---|
| Violation id: | 060019026310092003 | Orig code: | R |
| State: | 09 | Violation Year: | 2003 |
| Contamination code: | 3100 | Contamination Name: | Coliform (TCR) |
| Violation code: | 26 | Violation name: | Monitoring, Repeat Minor (TCR) |
| Rule code: | 110 | Rule name: | TCR |
| Violation measur: | Not Reported | Unit of measure: | Not Reported |
| State mcl: | Not Reported | Cmp bdt: | 09/01/2003 |
| Cmp edt: | 09/30/2003 | | |

| | | | |
|---|---|---|---|
| Violation id: | 060019027245612011 | Orig code: | R |
| State: | 09 | Violation Year: | 2011 |
| Contamination code: | 2456 | Contamination Name: | Total Haloacetic Acids (HAA5) |
| Violation code: | 27 | Violation name: | Monitoring and Reporting (DBP) |
| Rule code: | 210 | Rule name: | St1 DBP |
| Violation measur: | Not Reported | Unit of measure: | Not Reported |
| State mcl: | Not Reported | Cmp bdt: | 01/01/2011 |
| Cmp edt: | 12/31/2011 | | |

| | | | |
|---|---|---|---|
| Violation id: | 060019027245612012 | Orig code: | R |
| State: | 09 | Violation Year: | 2012 |
| Contamination code: | 2456 | Contamination Name: | Total Haloacetic Acids (HAA5) |
| Violation code: | 27 | Violation name: | Monitoring and Reporting (DBP) |
| Rule code: | 210 | Rule name: | St1 DBP |
| Violation measur: | Not Reported | Unit of measure: | Not Reported |
| State mcl: | Not Reported | Cmp bdt: | 01/01/2012 |
| Cmp edt: | 12/31/2012 | | |

| | | | |
|---|---|---|---|
| Violation id: | 060019027295012011 | Orig code: | R |
| State: | 09 | Violation Year: | 2011 |
| Contamination code: | 2950 | Contamination Name: | TTHM |
| Violation code: | 27 | Violation name: | Monitoring and Reporting (DBP) |
| Rule code: | 210 | Rule name: | St1 DBP |
| Violation measur: | Not Reported | Unit of measure: | Not Reported |
| State mcl: | Not Reported | Cmp bdt: | 01/01/2011 |
| Cmp edt: | 12/31/2011 | | |

| | | | |
|---|---|---|---|
| Violation id: | 060019027295012012 | Orig code: | R |
| State: | 09 | Violation Year: | 2012 |
| Contamination code: | 2950 | Contamination Name: | TTHM |
| Violation code: | 27 | Violation name: | Monitoring and Reporting (DBP) |
| Rule code: | 210 | Rule name: | St1 DBP |
| Violation measur: | Not Reported | Unit of measure: | Not Reported |
| State mcl: | Not Reported | Cmp bdt: | 01/01/2012 |
| Cmp edt: | 12/31/2012 | | |

| | | | |
|---|---|---|---|
| Violation id: | 060019034301411 2010 | Orig code: | R |
| State: | 09 | Violation Year: | 2010 |
| Contamination code: | 3014 | Contamination Name: | E. COLI |
| Violation code: | 34 | Violation name: | Monitoring, Source Water (GWR) |
| Rule code: | 140 | Rule name: | GWR |
| Violation measur: | Not Reported | Unit of measure: | Not Reported |
| State mcl: | Not Reported | Cmp bdt: | 11/01/2010 |
| Cmp edt: | Not Reported | | |

| | | | |
|---|---|---|---|
| Violation id: | 0600190343014112012 | Orig code: | R |
| State: | 09 | Violation Year: | 2012 |
| Contamination code: | 3014 | Contamination Name: | E. COLI |
| Violation code: | 34 | Violation name: | Monitoring, Source Water (GWR) |
| Rule code: | 140 | Rule name: | GWR |
| Violation measur: | Not Reported | Unit of measure: | Not Reported |
| State mcl: | Not Reported | Cmp bdt: | 11/01/2012 |
| Cmp edt: | Not Reported | | |

| | | | |
|---|---|---|---|
| Violation id: | 060019034301472011 | Orig code: | R |
| State: | 09 | Violation Year: | 2011 |
| Contamination code: | 3014 | Contamination Name: | E. COLI |
| Violation code: | 34 | Violation name: | Monitoring, Source Water (GWR) |
| Rule code: | 140 | Rule name: | GWR |
| Violation measur: | Not Reported | Unit of measure: | Not Reported |
| State mcl: | Not Reported | Cmp bdt: | 07/01/2011 |
| Cmp edt: | Not Reported | | |

| | | | |
|---|---|---|---|
| Violation id: | 060019071700072000 | Orig code: | R |
| State: | 09 | Violation Year: | 2000 |
| Contamination code: | 7000 | Contamination Name: | Consumer Confidence Rule |
| Violation code: | 71 | Violation name: | CCR Complete Failure to Report |
| Rule code: | 420 | Rule name: | CCR |
| Violation measur: | Not Reported | Unit of measure: | Not Reported |
| State mcl: | Not Reported | Cmp bdt: | 07/01/2000 |
| Cmp edt: | Not Reported | | |

| | | | |
|---|---|---|---|
| Violation id: | 060019071700072001 | Orig code: | R |
| State: | 09 | Violation Year: | 2001 |
| Contamination code: | 7000 | Contamination Name: | Consumer Confidence Rule |
| Violation code: | 71 | Violation name: | CCR Complete Failure to Report |
| Rule code: | 420 | Rule name: | CCR |
| Violation measur: | Not Reported | Unit of measure: | Not Reported |
| State mcl: | Not Reported | Cmp bdt: | 07/01/2001 |
| Cmp edt: | Not Reported | | |

| | | | |
|---|---|---|---|
| Violation id: | 060019071700072002 | Orig code: | R |
| State: | 09 | Violation Year: | 2002 |
| Contamination code: | 7000 | Contamination Name: | Consumer Confidence Rule |
| Violation code: | 71 | Violation name: | CCR Complete Failure to Report |
| Rule code: | 420 | Rule name: | CCR |
| Violation measur: | Not Reported | Unit of measure: | Not Reported |
| State mcl: | Not Reported | Cmp bdt: | 07/01/2002 |
| Cmp edt: | Not Reported | | |

| | | | |
|---|---|---|---|
| Violation id: | 060019071700072004 | Orig code: | R |
| State: | 09 | Violation Year: | 2004 |
| Contamination code: | 7000 | Contamination Name: | Consumer Confidence Rule |
| Violation code: | 71 | Violation name: | CCR Complete Failure to Report |
| Rule code: | 420 | Rule name: | CCR |
| Violation measur: | Not Reported | Unit of measure: | Not Reported |
| State mcl: | Not Reported | Cmp bdt: | 07/01/2004 |
| Cmp edt: | Not Reported | | |

| | | | |
|---|---|---|---|
| Violation id: | 060019071700072011 | Orig code: | R |
| State: | 09 | Violation Year: | 2011 |
| Contamination code: | 7000 | Contamination Name: | Consumer Confidence Rule |
| Violation code: | 71 | Violation name: | CCR Complete Failure to Report |
| Rule code: | 420 | Rule name: | CCR |
| Violation measur: | Not Reported | Unit of measure: | Not Reported |
| State mcl: | Not Reported | Cmp bdt: | 07/01/2011 |
| Cmp edt: | Not Reported | | |

| | | | |
|---|---|---|---|
| Violation ID: | 060019001410912000 | Orig Code: | R |
| Enforcemnt FY: | 2010 | Enforcement Action: | 03/31/2010 |
| Enforcement Detail: | Fed Compliance achieved | Enforcement Category: | Resolving |
| Violation ID: | 0600190023000101983 | Orig Code: | R |
| Enforcemnt FY: | 2007 | Enforcement Action: | 07/02/2007 |
| Enforcement Detail: | Fed Compliance achieved | Enforcement Category: | Resolving |
| Violation ID: | 060019003101012004 | Orig Code: | R |
| Enforcemnt FY: | 2010 | Enforcement Action: | 03/31/2010 |
| Enforcement Detail: | Fed Compliance achieved | Enforcement Category: | Resolving |
| Violation ID: | 060019003101512004 | Orig Code: | R |
| Enforcemnt FY: | 2010 | Enforcement Action: | 03/31/2010 |
| Enforcement Detail: | Fed Compliance achieved | Enforcement Category: | Resolving |
| Violation ID: | 060019003102012004 | Orig Code: | R |
| Enforcemnt FY: | 2010 | Enforcement Action: | 03/31/2010 |
| Enforcement Detail: | Fed Compliance achieved | Enforcement Category: | Resolving |
| Violation ID: | 060019003102412004 | Orig Code: | R |
| Enforcemnt FY: | 2010 | Enforcement Action: | 03/31/2010 |
| Enforcement Detail: | Fed Compliance achieved | Enforcement Category: | Resolving |
| Violation ID: | 060019003102512004 | Orig Code: | R |
| Enforcemnt FY: | 2010 | Enforcement Action: | 03/31/2010 |
| Enforcement Detail: | Fed Compliance achieved | Enforcement Category: | Resolving |
| Violation ID: | 060019003103512004 | Orig Code: | R |
| Enforcemnt FY: | 2010 | Enforcement Action: | 03/31/2010 |
| Enforcement Detail: | Fed Compliance achieved | Enforcement Category: | Resolving |
| Violation ID: | 060019003104012003 | Orig Code: | R |
| Enforcemnt FY: | 2005 | Enforcement Action: | 03/02/2005 |
| Enforcement Detail: | Fed Compliance achieved | Enforcement Category: | Resolving |
| Violation ID: | 060019003104012004 | Orig Code: | R |
| Enforcemnt FY: | 2010 | Enforcement Action: | 03/31/2010 |
| Enforcement Detail: | Fed Compliance achieved | Enforcement Category: | Resolving |
| Violation ID: | 060019003104012004 | Orig Code: | R |
| Enforcemnt FY: | 2005 | Enforcement Action: | 03/02/2005 |
| Enforcement Detail: | Fed Compliance achieved | Enforcement Category: | Resolving |
| Violation ID: | 060019003104012004 | Orig Code: | R |
| Enforcemnt FY: | 2005 | Enforcement Action: | 08/24/2005 |
| Enforcement Detail: | Fed Violation/Reminder Notice | Enforcement Category: | Informal |
| Violation ID: | 060019003104012007 | Orig Code: | R |
| Enforcemnt FY: | 2010 | Enforcement Action: | 03/31/2010 |
| Enforcement Detail: | Fed Compliance achieved | Enforcement Category: | Resolving |
| Violation ID: | 060019003104012011 | Orig Code: | R |
| Enforcemnt FY: | 2012 | Enforcement Action: | 03/31/2012 |
| Enforcement Detail: | Fed Compliance achieved | Enforcement Category: | Resolving |
| Violation ID: | 060019003104042012 | Orig Code: | R |
| Enforcemnt FY: | 2012 | Enforcement Action: | 09/19/2012 |
| Enforcement Detail: | Fed Compliance achieved | Enforcement Category: | Resolving |
| Violation ID: | 060019003104142012 | Orig Code: | R |
| Enforcemnt FY: | 2012 | Enforcement Action: | 09/19/2012 |

| | | | |
|---|---|---|---|
| Enforcement Detail: | Fed Compliance achieved | Enforcement Category: | Resolving |
| Violation ID: | 060019003107412004 | Orig Code: | R |
| Enforcemnt FY: | 2010 | Enforcement Action: | 03/31/2010 |
| Enforcement Detail: | Fed Compliance achieved | Enforcement Category: | Resolving |
| Violation ID: | 060019003107512004 | Orig Code: | R |
| Enforcemnt FY: | 2010 | Enforcement Action: | 03/31/2010 |
| Enforcement Detail: | Fed Compliance achieved | Enforcement Category: | Resolving |
| Violation ID: | 060019003108512004 | Orig Code: | R |
| Enforcemnt FY: | 2010 | Enforcement Action: | 03/31/2010 |
| Enforcement Detail: | Fed Compliance achieved | Enforcement Category: | Resolving |
| Violation ID: | 060019003201011993 | Orig Code: | R |
| Enforcemnt FY: | 2010 | Enforcement Action: | 03/31/2010 |
| Enforcement Detail: | Fed Compliance achieved | Enforcement Category: | Resolving |
| Violation ID: | 060019003201011996 | Orig Code: | R |
| Enforcemnt FY: | 2010 | Enforcement Action: | 03/31/2010 |
| Enforcement Detail: | Fed Compliance achieved | Enforcement Category: | Resolving |
| Violation ID: | 060019003201511993 | Orig Code: | R |
| Enforcemnt FY: | 2010 | Enforcement Action: | 03/31/2010 |
| Enforcement Detail: | Fed Compliance achieved | Enforcement Category: | Resolving |
| Violation ID: | 060019003201511996 | Orig Code: | R |
| Enforcemnt FY: | 2010 | Enforcement Action: | 03/31/2010 |
| Enforcement Detail: | Fed Compliance achieved | Enforcement Category: | Resolving |
| Violation ID: | 060019003202011993 | Orig Code: | R |
| Enforcemnt FY: | 2010 | Enforcement Action: | 03/31/2010 |
| Enforcement Detail: | Fed Compliance achieved | Enforcement Category: | Resolving |
| Violation ID: | 060019003202011996 | Orig Code: | R |
| Enforcemnt FY: | 2010 | Enforcement Action: | 03/31/2010 |
| Enforcement Detail: | Fed Compliance achieved | Enforcement Category: | Resolving |
| Violation ID: | 060019003204611993 | Orig Code: | R |
| Enforcemnt FY: | 2010 | Enforcement Action: | 03/31/2010 |
| Enforcement Detail: | Fed Compliance achieved | Enforcement Category: | Resolving |
| Violation ID: | 060019003204611996 | Orig Code: | R |
| Enforcemnt FY: | 2010 | Enforcement Action: | 03/31/2010 |
| Enforcement Detail: | Fed Compliance achieved | Enforcement Category: | Resolving |
| Violation ID: | 060019003205011993 | Orig Code: | R |
| Enforcemnt FY: | 2010 | Enforcement Action: | 03/31/2010 |
| Enforcement Detail: | Fed Compliance achieved | Enforcement Category: | Resolving |
| Violation ID: | 060019003205011996 | Orig Code: | R |
| Enforcemnt FY: | 2010 | Enforcement Action: | 03/31/2010 |
| Enforcement Detail: | Fed Compliance achieved | Enforcement Category: | Resolving |
| Violation ID: | 060019003205111993 | Orig Code: | R |
| Enforcemnt FY: | 2010 | Enforcement Action: | 03/31/2010 |
| Enforcement Detail: | Fed Compliance achieved | Enforcement Category: | Resolving |
| Violation ID: | 060019003205111996 | Orig Code: | R |
| Enforcemnt FY: | 2010 | Enforcement Action: | 03/31/2010 |
| Enforcement Detail: | Fed Compliance achieved | Enforcement Category: | Resolving |

| | | | |
|---|---|---|---|
| Violation ID: | 060019003206511993 | Orig Code: | R |
| Enforcemnt FY: | 2010 | Enforcement Action: | 03/31/2010 |
| Enforcement Detail: | Fed Compliance achieved | Enforcement Category: | Resolving |
| Violation ID: | 060019003206511996 | Orig Code: | R |
| Enforcemnt FY: | 2010 | Enforcement Action: | 03/31/2010 |
| Enforcement Detail: | Fed Compliance achieved | Enforcement Category: | Resolving |
| Violation ID: | 060019003206711993 | Orig Code: | R |
| Enforcemnt FY: | 2010 | Enforcement Action: | 03/31/2010 |
| Enforcement Detail: | Fed Compliance achieved | Enforcement Category: | Resolving |
| Violation ID: | 060019003206711996 | Orig Code: | R |
| Enforcemnt FY: | 2010 | Enforcement Action: | 03/31/2010 |
| Enforcement Detail: | Fed Compliance achieved | Enforcement Category: | Resolving |
| Violation ID: | 060019003210511993 | Orig Code: | R |
| Enforcemnt FY: | 2010 | Enforcement Action: | 03/31/2010 |
| Enforcement Detail: | Fed Compliance achieved | Enforcement Category: | Resolving |
| Violation ID: | 060019003210511996 | Orig Code: | R |
| Enforcemnt FY: | 2010 | Enforcement Action: | 03/31/2010 |
| Enforcement Detail: | Fed Compliance achieved | Enforcement Category: | Resolving |
| Violation ID: | 060019003211011993 | Orig Code: | R |
| Enforcemnt FY: | 2010 | Enforcement Action: | 03/31/2010 |
| Enforcement Detail: | Fed Compliance achieved | Enforcement Category: | Resolving |
| Violation ID: | 060019003211011996 | Orig Code: | R |
| Enforcemnt FY: | 2010 | Enforcement Action: | 03/31/2010 |
| Enforcement Detail: | Fed Compliance achieved | Enforcement Category: | Resolving |
| Violation ID: | 060019003232611993 | Orig Code: | R |
| Enforcemnt FY: | 2010 | Enforcement Action: | 03/31/2010 |
| Enforcement Detail: | Fed Compliance achieved | Enforcement Category: | Resolving |
| Violation ID: | 060019003232611996 | Orig Code: | R |
| Enforcemnt FY: | 2010 | Enforcement Action: | 03/31/2010 |
| Enforcement Detail: | Fed Compliance achieved | Enforcement Category: | Resolving |
| Violation ID: | 060019003238311993 | Orig Code: | R |
| Enforcemnt FY: | 2010 | Enforcement Action: | 03/31/2010 |
| Enforcement Detail: | Fed Compliance achieved | Enforcement Category: | Resolving |
| Violation ID: | 060019003238311996 | Orig Code: | R |
| Enforcemnt FY: | 2010 | Enforcement Action: | 03/31/2010 |
| Enforcement Detail: | Fed Compliance achieved | Enforcement Category: | Resolving |
| Violation ID: | 060019003293111993 | Orig Code: | R |
| Enforcemnt FY: | 2010 | Enforcement Action: | 03/31/2010 |
| Enforcement Detail: | Fed Compliance achieved | Enforcement Category: | Resolving |
| Violation ID: | 060019003293111996 | Orig Code: | R |
| Enforcemnt FY: | 2010 | Enforcement Action: | 03/31/2010 |
| Enforcement Detail: | Fed Compliance achieved | Enforcement Category: | Resolving |
| Violation ID: | 060019003294611993 | Orig Code: | R |
| Enforcemnt FY: | 2010 | Enforcement Action: | 03/31/2010 |
| Enforcement Detail: | Fed Compliance achieved | Enforcement Category: | Resolving |
| Violation ID: | 060019003294611996 | Orig Code: | R |
| Enforcemnt FY: | 2010 | Enforcement Action: | 03/31/2010 |

| | | | |
|---|---|---|---|
| Enforcement Detail: | Fed Compliance achieved | Enforcement Category: | Resolving |
| Violation ID: | 060019003295911993 | Orig Code: | R |
| Enforcemnt FY: | 2010 | Enforcement Action: | 03/31/2010 |
| Enforcement Detail: | Fed Compliance achieved | Enforcement Category: | Resolving |
| Violation ID: | 060019003295911996 | Orig Code: | R |
| Enforcemnt FY: | 2010 | Enforcement Action: | 03/31/2010 |
| Enforcement Detail: | Fed Compliance achieved | Enforcement Category: | Resolving |
| Violation ID: | 060019003296412004 | Orig Code: | R |
| Enforcemnt FY: | 2010 | Enforcement Action: | 03/31/2010 |
| Enforcement Detail: | Fed Compliance achieved | Enforcement Category: | Resolving |
| Violation ID: | 060019003296812004 | Orig Code: | R |
| Enforcemnt FY: | 2010 | Enforcement Action: | 03/31/2010 |
| Enforcement Detail: | Fed Compliance achieved | Enforcement Category: | Resolving |
| Violation ID: | 060019003296912004 | Orig Code: | R |
| Enforcemnt FY: | 2010 | Enforcement Action: | 03/31/2010 |
| Enforcement Detail: | Fed Compliance achieved | Enforcement Category: | Resolving |
| Violation ID: | 060019003297612004 | Orig Code: | R |
| Enforcemnt FY: | 2010 | Enforcement Action: | 03/31/2010 |
| Enforcement Detail: | Fed Compliance achieved | Enforcement Category: | Resolving |
| Violation ID: | 060019003297712004 | Orig Code: | R |
| Enforcemnt FY: | 2010 | Enforcement Action: | 03/31/2010 |
| Enforcement Detail: | Fed Compliance achieved | Enforcement Category: | Resolving |
| Violation ID: | 060019003297912004 | Orig Code: | R |
| Enforcemnt FY: | 2010 | Enforcement Action: | 03/31/2010 |
| Enforcement Detail: | Fed Compliance achieved | Enforcement Category: | Resolving |
| Violation ID: | 060019003298012004 | Orig Code: | R |
| Enforcemnt FY: | 2010 | Enforcement Action: | 03/31/2010 |
| Enforcement Detail: | Fed Compliance achieved | Enforcement Category: | Resolving |
| Violation ID: | 060019003298112004 | Orig Code: | R |
| Enforcemnt FY: | 2010 | Enforcement Action: | 03/31/2010 |
| Enforcement Detail: | Fed Compliance achieved | Enforcement Category: | Resolving |
| Violation ID: | 060019003298212004 | Orig Code: | R |
| Enforcemnt FY: | 2010 | Enforcement Action: | 03/31/2010 |
| Enforcement Detail: | Fed Compliance achieved | Enforcement Category: | Resolving |
| Violation ID: | 060019003298312004 | Orig Code: | R |
| Enforcemnt FY: | 2010 | Enforcement Action: | 03/31/2010 |
| Enforcement Detail: | Fed Compliance achieved | Enforcement Category: | Resolving |
| Violation ID: | 060019003298412004 | Orig Code: | R |
| Enforcemnt FY: | 2010 | Enforcement Action: | 03/31/2010 |
| Enforcement Detail: | Fed Compliance achieved | Enforcement Category: | Resolving |
| Violation ID: | 060019003298512004 | Orig Code: | R |
| Enforcemnt FY: | 2010 | Enforcement Action: | 03/31/2010 |
| Enforcement Detail: | Fed Compliance achieved | Enforcement Category: | Resolving |
| Violation ID: | 060019003298712004 | Orig Code: | R |
| Enforcemnt FY: | 2010 | Enforcement Action: | 03/31/2010 |
| Enforcement Detail: | Fed Compliance achieved | Enforcement Category: | Resolving |

Violation ID: 060019003298912004 Orig Code: R
Enforcemnt FY: 2010 Enforcement Action: 03/31/2010
Enforcement Detail: Fed Compliance achieved Enforcement Category: Resolving

Violation ID: 060019003299012004 Orig Code: R
Enforcemnt FY: 2010 Enforcement Action: 03/31/2010
Enforcement Detail: Fed Compliance achieved Enforcement Category: Resolving

Violation ID: 060019003299112004 Orig Code: R
Enforcemnt FY: 2010 Enforcement Action: 03/31/2010
Enforcement Detail: Fed Compliance achieved Enforcement Category: Resolving

Violation ID: 060019003299212004 Orig Code: R
Enforcemnt FY: 2010
Enforcement Action: 03/31/2010 Enforcement Detail: Fed Compliance achieved
Enforcement Category: Resolving

Violation ID: 060019003299612004 Orig Code: R
Enforcemnt FY: 2010 Enforcement Action: 03/31/2010
Enforcement Detail: Fed Compliance achieved Enforcement Category: Resolving

Violation ID: 0600190033000101982 Orig Code: R
Enforcemnt FY: 2007 Enforcement Action: 07/02/2007
Enforcement Detail: Fed Compliance achieved Enforcement Category: Resolving

Violation ID: 0600190033000101983 Orig Code: R
Enforcemnt FY: 2007 Enforcement Action: 07/02/2007
Enforcement Detail: Fed Compliance achieved Enforcement Category: Resolving

Violation ID: 0600190033000101984 Orig Code: R
Enforcemnt FY: 2007 Enforcement Action: 07/02/2007
Enforcement Detail: Fed Compliance achieved Enforcement Category: Resolving

Violation ID: 060019003300011984 Orig Code: R
Enforcemnt FY: 2007 Enforcement Action: 07/02/2007
Enforcement Detail: Fed Compliance achieved Enforcement Category: Resolving

Violation ID: 0600190033000121984 Orig Code: R
Enforcemnt FY: 2007 Enforcement Action: 07/02/2007
Enforcement Detail: Fed Compliance achieved Enforcement Category: Resolving

Violation ID: 060019003300051983 Orig Code: R
Enforcemnt FY: 2007 Enforcement Action: 07/02/2007
Enforcement Detail: Fed Compliance achieved Enforcement Category: Resolving

Violation ID: 060019003300061983 Orig Code: R
Enforcemnt FY: 2007 Enforcement Action: 07/02/2007
Enforcement Detail: Fed Compliance achieved Enforcement Category: Resolving

Violation ID: 060019003300061984 Orig Code: R
Enforcemnt FY: 2007 Enforcement Action: 07/02/2007
Enforcement Detail: Fed Compliance achieved Enforcement Category: Resolving

Violation ID: 060019003300071983 Orig Code: R
Enforcemnt FY: 2007 Enforcement Action: 07/02/2007
Enforcement Detail: Fed Compliance achieved Enforcement Category: Resolving

Violation ID: 060019003300071984 Orig Code: R
Enforcemnt FY: 2007 Enforcement Action: 07/02/2007
Enforcement Detail: Fed Compliance achieved Enforcement Category: Resolving

Violation ID: 060019003300091983 Orig Code: R

| | | | |
|---|---|---|---|
| Enforcemnt FY: | 2007 | Enforcement Action: | 07/02/2007 |
| Enforcement Detail: | Fed Compliance achieved | Enforcement Category: | Resolving |
| Violation ID: | 0600190034000102007 | Orig Code: | R |
| Enforcemnt FY: | 2010 | Enforcement Action: | 03/31/2010 |
| Enforcement Detail: | Fed Compliance achieved | Enforcement Category: | Resolving |
| Violation ID: | 060019003400042008 | Orig Code: | R |
| Enforcemnt FY: | 2010 | Enforcement Action: | 03/31/2010 |
| Enforcement Detail: | Fed Compliance achieved | Enforcement Category: | Resolving |
| Violation ID: | 060019003400072009 | Orig Code: | R |
| Enforcemnt FY: | 2010 | Enforcement Action: | 03/31/2010 |
| Enforcement Detail: | Fed Compliance achieved | Enforcement Category: | Resolving |
| Violation ID: | 0600190034006102007 | Orig Code: | R |
| Enforcemnt FY: | 2010 | Enforcement Action: | 03/31/2010 |
| Enforcement Detail: | Fed Compliance achieved | Enforcement Category: | Resolving |
| Violation ID: | 060019003400642008 | Orig Code: | R |
| Enforcemnt FY: | 2010 | Enforcement Action: | 03/31/2010 |
| Enforcement Detail: | Fed Compliance achieved | Enforcement Category: | Resolving |
| Violation ID: | 060019003400672009 | Orig Code: | R |
| Enforcemnt FY: | 2010 | Enforcement Action: | 03/31/2010 |
| Enforcement Detail: | Fed Compliance achieved | Enforcement Category: | Resolving |
| Violation ID: | 0600190034010102007 | Orig Code: | R |
| Enforcemnt FY: | 2010 | Enforcement Action: | 03/31/2010 |
| Enforcement Detail: | Fed Compliance achieved | Enforcement Category: | Resolving |
| Violation ID: | 060019003401042008 | Orig Code: | R |
| Enforcemnt FY: | 2010 | Enforcement Action: | 03/31/2010 |
| Enforcement Detail: | Fed Compliance achieved | Enforcement Category: | Resolving |
| Violation ID: | 060019003401072009 | Orig Code: | R |
| Enforcemnt FY: | 2010 | Enforcement Action: | 03/31/2010 |
| Enforcement Detail: | Fed Compliance achieved | Enforcement Category: | Resolving |
| Violation ID: | 060019003410912004 | Orig Code: | R |
| Enforcemnt FY: | 2010 | Enforcement Action: | 03/31/2010 |
| Enforcement Detail: | Fed Compliance achieved | Enforcement Category: | Resolving |
| Violation ID: | 0600190223100112006 | Orig Code: | R |
| Enforcemnt FY: | 2007 | Enforcement Action: | 07/02/2007 |
| Enforcement Detail: | Fed Compliance achieved | Enforcement Category: | Resolving |
| Violation ID: | 0600190223100112008 | Orig Code: | R |
| Enforcemnt FY: | 2010 | Enforcement Action: | 03/31/2010 |
| Enforcement Detail: | Fed Compliance achieved | Enforcement Category: | Resolving |
| Violation ID: | 0600190223100112012 | Orig Code: | R |
| Enforcemnt FY: | 2013 | Enforcement Action: | 12/03/2012 |
| Enforcement Detail: | Fed Compliance achieved | Enforcement Category: | Resolving |
| Violation ID: | 0600190223100122013 | Orig Code: | R |
| Enforcemnt FY: | 2014 | Enforcement Action: | 01/06/2014 |
| Enforcement Detail: | Fed Compliance achieved | Enforcement Category: | Resolving |
| Violation ID: | 060019022310062005 | Orig Code: | R |
| Enforcemnt FY: | 2007 | Enforcement Action: | 07/02/2007 |
| Enforcement Detail: | Fed Compliance achieved | Enforcement Category: | Resolving |

| | | | |
|---|---|---|---|
| Violation ID: | 060019022310082005 | Orig Code: | R |
| Enforcemnt FY: | 2007 | Enforcement Action: | 07/02/2007 |
| Enforcement Detail: | Fed Compliance achieved | Enforcement Category: | Resolving |
| Violation ID: | 0600190233100102000 | Orig Code: | R |
| Enforcemnt FY: | 2010 | Enforcement Action: | 03/31/2010 |
| Enforcement Detail: | Fed Compliance achieved | Enforcement Category: | Resolving |
| Violation ID: | 0600190233100111997 | Orig Code: | R |
| Enforcemnt FY: | 2010 | Enforcement Action: | 03/31/2010 |
| Enforcement Detail: | Fed Compliance achieved | Enforcement Category: | Resolving |
| Violation ID: | 0600190233100122009 | Orig Code: | R |
| Enforcemnt FY: | 2010 | Enforcement Action: | 03/31/2010 |
| Enforcement Detail: | Fed Compliance achieved | Enforcement Category: | Resolving |
| Violation ID: | 060019023310021997 | Orig Code: | R |
| Enforcemnt FY: | 2010 | Enforcement Action: | 03/31/2010 |
| Enforcement Detail: | Fed Compliance achieved | Enforcement Category: | Resolving |
| Violation ID: | 060019023310032003 | Orig Code: | R |
| Enforcemnt FY: | 2010 | Enforcement Action: | 03/31/2010 |
| Enforcement Detail: | Fed Compliance achieved | Enforcement Category: | Resolving |
| Violation ID: | 0600190243100102003 | Orig Code: | R |
| Enforcemnt FY: | 2010 | Enforcement Action: | 03/31/2010 |
| Enforcement Detail: | Fed Compliance achieved | Enforcement Category: | Resolving |
| Violation ID: | 0600190243100102005 | Orig Code: | R |
| Enforcemnt FY: | 2007 | Enforcement Action: | 07/02/2007 |
| Enforcement Detail: | Fed Compliance achieved | Enforcement Category: | Resolving |
| Violation ID: | 0600190243100112005 | Orig Code: | R |
| Enforcemnt FY: | 2007 | Enforcement Action: | 07/02/2007 |
| Enforcement Detail: | Fed Compliance achieved | Enforcement Category: | Resolving |
| Violation ID: | 0600190243100112013 | Orig Code: | R |
| Enforcemnt FY: | 2014 | Enforcement Action: | 12/02/2013 |
| Enforcement Detail: | Fed Compliance achieved | Enforcement Category: | Resolving |
| Violation ID: | 0600190243100122006 | Orig Code: | R |
| Enforcemnt FY: | 2007 | Enforcement Action: | 07/02/2007 |
| Enforcement Detail: | Fed Compliance achieved | Enforcement Category: | Resolving |
| Violation ID: | 0600190243100122008 | Orig Code: | R |
| Enforcemnt FY: | 2010 | Enforcement Action: | 03/31/2010 |
| Enforcement Detail: | Fed Compliance achieved | Enforcement Category: | Resolving |
| Violation ID: | 060019024310032008 | Orig Code: | R |
| Enforcemnt FY: | 2010 | Enforcement Action: | 03/31/2010 |
| Enforcement Detail: | Fed Compliance achieved | Enforcement Category: | Resolving |
| Violation ID: | 060019024310072005 | Orig Code: | R |
| Enforcemnt FY: | 2007 | Enforcement Action: | 07/02/2007 |
| Enforcement Detail: | Fed Compliance achieved | Enforcement Category: | Resolving |
| Violation ID: | 060019024310082006 | Orig Code: | R |
| Enforcemnt FY: | 2007 | Enforcement Action: | 07/02/2007 |
| Enforcement Detail: | Fed Compliance achieved | Enforcement Category: | Resolving |
| Violation ID: | 0600190253100112010 | Orig Code: | R |
| Enforcemnt FY: | 2012 | Enforcement Action: | 05/23/2012 |

| | | | |
|---|---|---|---|
| Enforcement Detail: | Fed Compliance achieved | Enforcement Category: | Resolving |
| Violation ID: | 060019025310072005 | Orig Code: | R |
| Enforcemnt FY: | 2007 | Enforcement Action: | 07/02/2007 |
| Enforcement Detail: | Fed Compliance achieved | Enforcement Category: | Resolving |
| Violation ID: | 0600190263100102005 | Orig Code: | R |
| Enforcemnt FY: | 2007 | Enforcement Action: | 07/02/2007 |
| Enforcement Detail: | Fed Compliance achieved | Enforcement Category: | Resolving |
| Violation ID: | 060019026310022008 | Orig Code: | R |
| Enforcemnt FY: | 2010 | Enforcement Action: | 03/31/2010 |
| Enforcement Detail: | Fed Compliance achieved | Enforcement Category: | Resolving |
| Violation ID: | 060019026310092003 | Orig Code: | R |
| Enforcemnt FY: | 2010 | Enforcement Action: | 03/31/2010 |
| Enforcement Detail: | Fed Compliance achieved | Enforcement Category: | Resolving |
| Violation ID: | 060019027245612011 | Orig Code: | R |
| Enforcemnt FY: | 2013 | Enforcement Action: | 07/01/2013 |
| Enforcement Detail: | Fed Compliance achieved | Enforcement Category: | Resolving |
| Violation ID: | 060019027245612012 | Orig Code: | R |
| Enforcemnt FY: | 2013 | Enforcement Action: | 07/01/2013 |
| Enforcement Detail: | Fed Compliance achieved | Enforcement Category: | Resolving |
| Violation ID: | 060019027295012011 | Orig Code: | R |
| Enforcemnt FY: | 2013 | Enforcement Action: | 07/01/2013 |
| Enforcement Detail: | Fed Compliance achieved | Enforcement Category: | Resolving |
| Violation ID: | 060019027295012012 | Orig Code: | R |
| Enforcemnt FY: | 2013 | Enforcement Action: | 07/01/2013 |
| Enforcement Detail: | Fed Compliance achieved | Enforcement Category: | Resolving |
| Violation ID: | 0600190343014112010 | Orig Code: | R |
| Enforcemnt FY: | 2012 | Enforcement Action: | 05/23/2012 |
| Enforcement Detail: | Fed Compliance achieved | Enforcement Category: | Resolving |
| Violation ID: | 0600190343014112012 | Orig Code: | R |
| Enforcemnt FY: | 2013 | Enforcement Action: | 12/03/2012 |
| Enforcement Detail: | Fed Compliance achieved | Enforcement Category: | Resolving |
| Violation ID: | 060019034301472011 | Orig Code: | R |
| Enforcemnt FY: | 2012 | Enforcement Action: | 05/23/2012 |
| Enforcement Detail: | Fed Compliance achieved | Enforcement Category: | Resolving |
| Violation ID: | 060019071700072000 | Orig Code: | R |
| Enforcemnt FY: | 2007 | Enforcement Action: | 05/29/2007 |
| Enforcement Detail: | Fed Compliance achieved | Enforcement Category: | Resolving |
| Violation ID: | 060019071700072001 | Orig Code: | R |
| Enforcemnt FY: | 2007 | Enforcement Action: | 05/29/2007 |
| Enforcement Detail: | Fed Compliance achieved | Enforcement Category: | Resolving |
| Violation ID: | 060019071700072002 | Orig Code: | R |
| Enforcemnt FY: | 2007 | Enforcement Action: | 05/29/2007 |
| Enforcement Detail: | Fed Compliance achieved | Enforcement Category: | Resolving |
| Violation ID: | 060019071700072004 | Orig Code: | R |
| Enforcemnt FY: | 2007 | Enforcement Action: | 04/12/2007 |
| Enforcement Detail: | Fed Tech Assistance Visit | Enforcement Category: | Informal |

| | | | |
|---|---|---|---|
| Violation ID: | 060019071700072004 | Orig Code: | R |
| Enforcemnt FY: | 2010 | Enforcement Action: | 03/31/2010 |
| Enforcement Detail: | Fed Compliance achieved | Enforcement Category: | Resolving |
| Violation ID: | 060019071700072004 | Orig Code: | R |
| Enforcemnt FY: | 2007 | Enforcement Action: | 05/29/2007 |
| Enforcement Detail: | Fed Compliance achieved | Enforcement Category: | Resolving |
| Violation ID: | 060019071700072011 | Orig Code: | R |
| Enforcemnt FY: | 2012 | Enforcement Action: | 12/11/2011 |
| Enforcement Detail: | Fed Compliance achieved | Enforcement Category: | Resolving |
| Violation ID: | Not Reported | Orig Code: | R |
| Enforcemnt FY: | 2010 | Enforcement Action: | 06/09/2010 |
| Enforcement Detail: | Fed Tech Assistance Visit | Enforcement Category: | Not Reported |
| Violation ID: | Not Reported | Orig Code: | R |
| Enforcemnt FY: | 2010 | Enforcement Action: | 04/27/2010 |
| Enforcement Detail: | Fed Tech Assistance Visit | Enforcement Category: | Not Reported |
| Violation ID: | Not Reported | Orig Code: | R |
| Enforcemnt FY: | 2010 | Enforcement Action: | 10/27/2009 |
| Enforcement Detail: | Fed Tech Assistance Visit | Enforcement Category: | Not Reported |
| Violation ID: | Not Reported | Orig Code: | R |
| Enforcemnt FY: | 2009 | Enforcement Action: | 05/13/2009 |
| Enforcement Detail: | Fed Tech Assistance Visit | Enforcement Category: | Not Reported |
| Violation ID: | Not Reported | Orig Code: | R |
| Enforcemnt FY: | 2012 | Enforcement Action: | 02/02/2012 |
| Enforcement Detail: | Fed Tech Assistance Visit | Enforcement Category: | Not Reported |
| Violation ID: | Not Reported | Orig Code: | R |
| Enforcemnt FY: | 2011 | Enforcement Action: | 01/05/2011 |
| Enforcement Detail: | Fed Tech Assistance Visit | Enforcement Category: | Not Reported |
| Violation ID: | Not Reported | Orig Code: | R |
| Enforcemnt FY: | 2011 | Enforcement Action: | 01/11/2011 |
| Enforcement Detail: | Fed Tech Assistance Visit | Enforcement Category: | Not Reported |
| Violation ID: | Not Reported | Orig Code: | R |
| Enforcemnt FY: | 2013 | Enforcement Action: | 05/20/2013 |
| Enforcement Detail: | Fed Tech Assistance Visit | Enforcement Category: | Not Reported |
| Violation ID: | Not Reported | Orig Code: | R |
| Enforcemnt FY: | 2010 | Enforcement Action: | 12/03/2009 |
| Enforcement Detail: | Fed Tech Assistance Visit | Enforcement Category: | Not Reported |
| Violation ID: | Not Reported | Orig Code: | R |
| Enforcemnt FY: | 2010 | Enforcement Action: | 10/21/2009 |
| Enforcement Detail: | Fed Tech Assistance Visit | Enforcement Category: | Not Reported |
| Violation ID: | Not Reported | Orig Code: | R |
| Enforcemnt FY: | 2010 | Enforcement Action: | 12/22/2009 |
| Enforcement Detail: | Fed Tech Assistance Visit | Enforcement Category: | Not Reported |
| Violation ID: | Not Reported | Orig Code: | R |
| Enforcemnt FY: | 2008 | Enforcement Action: | 07/01/2008 |
| Enforcement Detail: | Fed Violation/Reminder Notice | | |
| Enforcement Category: | Not Reported | | |
| Violation ID: | Not Reported | Orig Code: | R |

Enforcemnt FY: 2007
Enforcement Action: 08/09/2007
Enforcement Detail: Fed Tech Assistance Visit
Enforcement Category: Not Reported

Violation ID: Not Reported
Orig Code: R
Enforcemnt FY: 2005
Enforcement Action: 08/17/2005
Enforcement Detail: Fed Tech Assistance Visit
Enforcement Category: Not Reported

Violation ID: Not Reported
Orig Code: R
Enforcemnt FY: 2011
Enforcement Action: 03/02/2011
Enforcement Detail: Fed Tech Assistance Visit
Enforcement Category: Not Reported

Violation ID: Not Reported
Orig Code: R
Enforcemnt FY: 2011
Enforcement Action: 01/26/2011
Enforcement Detail: Fed Tech Assistance Visit
Enforcement Category: Not Reported

Violation ID: Not Reported
Orig Code: R
Enforcemnt FY: 2012
Enforcement Action: 08/22/2012
Enforcement Detail: Fed Violation/Reminder Notice
Enforcement Category: Not Reported

Violation ID: Not Reported
Orig Code: R
Enforcemnt FY: 2011
Enforcement Action: 01/06/2011
Enforcement Detail: Fed Tech Assistance Visit
Enforcement Category: Not Reported

Violation ID: Not Reported
Orig Code: R
Enforcemnt FY: 2011
Enforcement Action: 01/12/2011
Enforcement Detail: Fed Tech Assistance Visit
Enforcement Category: Not Reported

Violation ID: Not Reported
Orig Code: R
Enforcemnt FY: 2011
Enforcement Action: 11/11/2010
Enforcement Detail: Fed Tech Assistance Visit
Enforcement Category: Not Reported

Violation ID: Not Reported
Orig Code: R
Enforcemnt FY: 2012
Enforcement Action: 09/29/2012
Enforcement Detail: Fed Tech Assistance Visit
Enforcement Category: Not Reported

Violation ID: Not Reported
Orig Code: R
Enforcemnt FY: 2012
Enforcement Action: 04/05/2012
Enforcement Detail: Fed Tech Assistance Visit
Enforcement Category: Not Reported

Violation ID: Not Reported
Orig Code: R
Enforcemnt FY: 2006
Enforcement Action: 11/22/2005
Enforcement Detail: Fed Tech Assistance Visit
Enforcement Category: Not Reported

Violation ID: Not Reported
Orig Code: R
Enforcemnt FY: 2005
Enforcement Action: 07/21/2005
Enforcement Detail: Fed Tech Assistance Visit
Enforcement Category: Not Reported

Violation ID: Not Reported
Orig Code: R
Enforcemnt FY: 2009
Enforcement Action: 07/23/2009
Enforcement Detail: Fed Tech Assistance Visit
Enforcement Category: Not Reported

Violation ID: Not Reported
Orig Code: R
Enforcemnt FY: 2010
Enforcement Action: 02/26/2010
Enforcement Detail: Fed Violation/Reminder Notice
Enforcement Category: Not Reported

Violation ID: Not Reported
Orig Code: R
Enforcemnt FY: 2008
Enforcement Action: 11/07/2007
Enforcement Detail: Fed Tech Assistance Visit
Enforcement Category: Not Reported

Violation ID: Not Reported
Orig Code: R

Enforcemnt FY: 2011
Enforcement Detail: Fed Tech Assistance Visit
Enforcement Action: 11/10/2010
Enforcement Category: Not Reported

Violation ID: Not Reported
Enforcemnt FY: 2007
Enforcement Detail: Fed Tech Assistance Visit
Orig Code: R
Enforcement Action: 03/07/2007
Enforcement Category: Not Reported

Violation ID: Not Reported
Enforcemnt FY: 2008
Enforcement Detail: Fed Tech Assistance Visit
Orig Code: R
Enforcement Action: 05/08/2008
Enforcement Category: Not Reported

Violation ID: Not Reported
Enforcemnt FY: 2009
Enforcement Detail: Fed Violation/Reminder Notice
Enforcement Category: Not Reported
Orig Code: R
Enforcement Action: 03/18/2009

Violation ID: Not Reported
Enforcemnt FY: 2007
Enforcement Detail: Fed Tech Assistance Visit
Orig Code: R
Enforcement Action: 03/21/2007
Enforcement Category: Not Reported

Violation ID: Not Reported
Enforcemnt FY: 2011
Enforcement Detail: Fed Tech Assistance Visit
Orig Code: R
Enforcement Action: 05/12/2011
Enforcement Category: Not Reported

Violation ID: Not Reported
Enforcemnt FY: 2006
Enforcement Detail: Fed Tech Assistance Visit
Orig Code: R
Enforcement Action: 01/17/2006
Enforcement Category: Not Reported

Violation ID: Not Reported
Enforcemnt FY: 2006
Enforcement Detail: Fed Tech Assistance Visit
Orig Code: R
Enforcement Action: 10/21/2005
Enforcement Category: Not Reported

Violation ID: Not Reported
Enforcemnt FY: 2007
Enforcement Detail: Fed Tech Assistance Visit
Orig Code: R
Enforcement Action: 02/08/2007
Enforcement Category: Not Reported

Violation ID: Not Reported
Enforcemnt FY: 2012
Enforcement Detail: Fed Violation/Reminder Notice
Enforcement Category: Not Reported
Orig Code: R
Enforcement Action: 03/21/2012

Violation ID: Not Reported
Enforcemnt FY: 2005
Enforcement Detail: Fed Tech Assistance Visit
Orig Code: R
Enforcement Action: 08/04/2005
Enforcement Category: Not Reported

Violation ID: Not Reported
Enforcemnt FY: 2011
Enforcement Detail: Fed Tech Assistance Visit
Orig Code: R
Enforcement Action: 12/02/2010
Enforcement Category: Not Reported

Violation ID: Not Reported
Enforcemnt FY: 2011
Enforcement Detail: Fed Violation/Reminder Notice
Enforcement Category: Not Reported
Orig Code: R
Enforcement Action: 03/09/2011

Violation ID: Not Reported
Enforcemnt FY: 2009
Enforcement Detail: Fed Tech Assistance Visit
Orig Code: R
Enforcement Action: 08/26/2009
Enforcement Category: Not Reported

Violation ID: Not Reported
Enforcemnt FY: 2014
Enforcement Detail: Fed Violation/Reminder Notice
Enforcement Category: Not Reported
Orig Code: R
Enforcement Action: 03/19/2014

| | | | |
|---|---|---|---|
| Violation ID: | Not Reported | Orig Code: | R |
| Enforcemnt FY: | 2011 | Enforcement Action: | 02/01/2011 |
| Enforcement Detail: | Fed Tech Assistance Visit | Enforcement Category: | Not Reported |
| Violation ID: | Not Reported | Orig Code: | R |
| Enforcemnt FY: | 2013 | Enforcement Action: | 03/08/2013 |
| Enforcement Detail: | Fed Tech Assistance Visit | Enforcement Category: | Not Reported |
| Violation ID: | Not Reported | Orig Code: | R |
| Enforcemnt FY: | 2011 | Enforcement Action: | 03/01/2011 |
| Enforcement Detail: | Fed Tech Assistance Visit | Enforcement Category: | Not Reported |
| Violation ID: | Not Reported | Orig Code: | R |
| Enforcemnt FY: | 2008 | Enforcement Action: | 05/22/2008 |
| Enforcement Detail: | Fed Tech Assistance Visit | Enforcement Category: | Not Reported |
| Violation ID: | Not Reported | Orig Code: | R |
| Enforcemnt FY: | 2010 | Enforcement Action: | 10/28/2009 |
| Enforcement Detail: | Fed Tech Assistance Visit | Enforcement Category: | Not Reported |
| Violation ID: | Not Reported | Orig Code: | R |
| Enforcemnt FY: | 2011 | Enforcement Action: | 11/30/2010 |
| Enforcement Detail: | Fed Tech Assistance Visit | Enforcement Category: | Not Reported |
| Violation ID: | Not Reported | Orig Code: | R |
| Enforcemnt FY: | 2006 | Enforcement Action: | 11/10/2005 |
| Enforcement Detail: | Fed Tech Assistance Visit | Enforcement Category: | Not Reported |
| Violation ID: | Not Reported | Orig Code: | R |
| Enforcemnt FY: | 2007 | Enforcement Action: | 03/22/2007 |
| Enforcement Detail: | Fed Tech Assistance Visit | Enforcement Category: | Not Reported |
| Violation ID: | Not Reported | Orig Code: | R |
| Enforcemnt FY: | 2011 | Enforcement Action: | 05/31/2011 |
| Enforcement Detail: | Fed Violation/Reminder Notice | | |
| Enforcement Category: | Not Reported | | |
| Violation ID: | Not Reported | Orig Code: | R |
| Enforcemnt FY: | 2013 | Enforcement Action: | 06/20/2013 |
| Enforcement Detail: | Fed Tech Assistance Visit | Enforcement Category: | Not Reported |
| Violation ID: | Not Reported | Orig Code: | R |
| Enforcemnt FY: | 2010 | Enforcement Action: | 03/04/2010 |
| Enforcement Detail: | Fed Tech Assistance Visit | Enforcement Category: | Not Reported |
| Violation ID: | Not Reported | Orig Code: | R |
| Enforcemnt FY: | 2010 | Enforcement Action: | 10/22/2009 |
| Enforcement Detail: | Fed Tech Assistance Visit | Enforcement Category: | Not Reported |
| Violation ID: | Not Reported | Orig Code: | R |
| Enforcemnt FY: | 2013 | Enforcement Action: | 03/11/2013 |
| Enforcement Detail: | Fed Violation/Reminder Notice | | |
| Enforcement Category: | Not Reported | | |
| Violation ID: | Not Reported | Orig Code: | R |
| Enforcemnt FY: | 2008 | Enforcement Action: | 08/20/2008 |
| Enforcement Detail: | Fed Violation/Reminder Notice | | |
| Enforcement Category: | Not Reported | | |
| Violation ID: | Not Reported | Orig Code: | R |
| Enforcemnt FY: | 2010 | Enforcement Action: | 10/26/2009 |
| Enforcement Detail: | Fed Tech Assistance Visit | Enforcement Category: | Not Reported |

| | | | |
|---|---|---|---|
| Violation ID: | Not Reported | Orig Code: | R |
| Enforcemnt FY: | 2011 | Enforcement Action: | 05/18/2011 |
| Enforcement Detail: | Fed Tech Assistance Visit | Enforcement Category: | Not Reported |
| | | | |
| Violation ID: | Not Reported | Orig Code: | R |
| Enforcemnt FY: | 2006 | Enforcement Action: | 11/15/2005 |
| Enforcement Detail: | Fed Tech Assistance Visit | Enforcement Category: | Not Reported |
| | | | |
| PWS name: | Riverview Mobile and RV Park | | |
| Population served: | 240 | PWS type code: | C |
| Violation ID: | 0000045 | Contaminant: | COLIFORM (TCR) |
| Violation type: | Monitoring, Routine Major (TCR) | | |
| Compliance start date: | 10/1/2000 0:00:00 | Compliance end date: | 10/31/2000 0:00:00 |
| Enforcement date: | No Enf Action as of | Enforcement action: | 7/8/2009 0:00:00 |
| Violation measurement: | Not Reported | | |
| | | | |
| PWS name: | Riverview Mobile and RV Park | | |
| Population served: | 240 | PWS type code: | C |
| Violation ID: | 0370189 | Contaminant: | COLIFORM (TCR) |
| Violation type: | Monitoring, Routine Major (TCR) | | |
| Compliance start date: | 3/1/2003 0:00:00 | Compliance end date: | 3/31/2003 0:00:00 |
| Enforcement date: | No Enf Action as of | Enforcement action: | 7/8/2009 0:00:00 |
| Violation measurement: | Not Reported | | |
| | | | |
| PWS name: | Riverview Mobile and RV Park | | |
| Population served: | 240 | PWS type code: | C |
| Violation ID: | 0371053 | Contaminant: | GROSS ALPHA PARTICLE ACTIVITY |
| Violation type: | 1 | Compliance start date: | 1/1/2000 0:00:00 |
| Compliance end date: | 12/31/2000 0:00:00 | Enforcement date: | No Enf Action as of |
| Enforcement action: | 7/8/2009 0:00:00 | Violation measurement: | 13.2 |
| | | | |
| PWS name: | Riverview Mobile and RV Park | | |
| Population served: | 240 | PWS type code: | C |
| Violation ID: | 0371683 | Contaminant: | 7000 |
| Violation type: | 71 | Compliance start date: | 7/1/2002 0:00:00 |
| Compliance end date: | 5/29/2007 0:00:00 | Enforcement date: | 5/29/2007 0:00:00 |
| Enforcement action: | Fed Compliance Achieved | Violation measurement: | Not Reported |
| | | | |
| PWS name: | Riverview Mobile and RV Park | | |
| Population served: | 240 | PWS type code: | C |
| Violation ID: | 0371705 | Contaminant: | 7000 |
| Violation type: | 71 | Compliance start date: | 7/1/2001 0:00:00 |
| Compliance end date: | 5/29/2007 0:00:00 | Enforcement date: | 5/29/2007 0:00:00 |
| Enforcement action: | Fed Compliance Achieved | Violation measurement: | Not Reported |
| | | | |
| PWS name: | Riverview Mobile and RV Park | | |
| Population served: | 240 | PWS type code: | C |
| Violation ID: | 0371719 | Contaminant: | 7000 |
| Violation type: | 71 | Compliance start date: | 7/1/2000 0:00:00 |
| Compliance end date: | 5/29/2007 0:00:00 | Enforcement date: | 5/29/2007 0:00:00 |
| Enforcement action: | Fed Compliance Achieved | Violation measurement: | Not Reported |
| | | | |
| PWS name: | Riverview Mobile and RV Park | | |
| Population served: | 240 | PWS type code: | C |
| Violation ID: | 0373075 | Contaminant: | COLIFORM (TCR) |
| Violation type: | Monitoring, Repeat Minor (TCR) | | |
| Compliance start date: | 9/1/2003 0:00:00 | Compliance end date: | 9/30/2003 0:00:00 |
| Enforcement date: | No Enf Action as of | Enforcement action: | 7/8/2009 0:00:00 |
| Violation measurement: | Not Reported | | |
| | | | |
| PWS name: | Riverview Mobile and RV Park | | |
| Population served: | 240 | PWS type code: | C |

| | | | |
|---|---|---|---|
| Violation ID: | 0400052 | Contaminant: | COLIFORM (TCR) |
| Violation type: | Monitoring, Routine Minor (TCR) | | |
| Compliance start date: | 10/1/2003 0:00:00 | Compliance end date: | 10/31/2003 0:00:00 |
| Enforcement date: | No Enf Action as of | Enforcement action: | 7/8/2009 0:00:00 |
| Violation measurement: | Not Reported | | |

| | | | |
|---|---|---|---|
| PWS name: | Riverview Mobile and RV Park | | |
| Population served: | 240 | PWS type code: | C |
| Violation ID: | 0400129 | Contaminant: | NITRATE |
| Violation type: | 3 | Compliance start date: | 1/1/2003 0:00:00 |
| Compliance end date: | 12/31/2003 0:00:00 | Enforcement date: | 3/2/2005 0:00:00 |
| Enforcement action: | Fed Compliance Achieved | Violation measurement: | Not Reported |

| | | | |
|---|---|---|---|
| PWS name: | Riverview Mobile and RV Park | | |
| Population served: | 240 | PWS type code: | C |
| Violation ID: | 0503311 | Contaminant: | MERCURY |
| Violation type: | 3 | Compliance start date: | 1/1/2004 0:00:00 |
| Compliance end date: | 12/31/2004 0:00:00 | Enforcement date: | No Enf Action as of |
| Enforcement action: | 7/8/2009 0:00:00 | Violation measurement: | Not Reported |

| | | | |
|---|---|---|---|
| PWS name: | Riverview Mobile and RV Park | | |
| Population served: | 240 | PWS type code: | C |
| Violation ID: | 0503312 | Contaminant: | TETRACHLOROETHYLENE |
| Violation type: | 3 | Compliance start date: | 1/1/2004 0:00:00 |
| Compliance end date: | 12/31/2004 0:00:00 | Enforcement date: | No Enf Action as of |
| Enforcement action: | 7/8/2009 0:00:00 | Violation measurement: | Not Reported |

| | | | |
|---|---|---|---|
| PWS name: | Riverview Mobile and RV Park | | |
| Population served: | 240 | PWS type code: | C |
| Violation ID: | 0503313 | Contaminant: | FLUORIDE |
| Violation type: | 3 | Compliance start date: | 1/1/2004 0:00:00 |
| Compliance end date: | 12/31/2004 0:00:00 | Enforcement date: | No Enf Action as of |
| Enforcement action: | 7/8/2009 0:00:00 | Violation measurement: | Not Reported |

| | | | |
|---|---|---|---|
| PWS name: | Riverview Mobile and RV Park | | |
| Population served: | 240 | PWS type code: | C |
| Violation ID: | 0503314 | Contaminant: | TOLUENE |
| Violation type: | 3 | Compliance start date: | 1/1/2004 0:00:00 |
| Compliance end date: | 12/31/2004 0:00:00 | Enforcement date: | No Enf Action as of |
| Enforcement action: | 7/8/2009 0:00:00 | Violation measurement: | Not Reported |

| | | | |
|---|---|---|---|
| PWS name: | Riverview Mobile and RV Park | | |
| Population served: | 240 | PWS type code: | C |
| Violation ID: | 0503315 | Contaminant: | TRICHLOROETHYLENE |
| Violation type: | 3 | Compliance start date: | 1/1/2004 0:00:00 |
| Compliance end date: | 12/31/2004 0:00:00 | Enforcement date: | No Enf Action as of |
| Enforcement action: | 7/8/2009 0:00:00 | Violation measurement: | Not Reported |

| | | | |
|---|---|---|---|
| PWS name: | Riverview Mobile and RV Park | | |
| Population served: | 240 | PWS type code: | C |
| Violation ID: | 0503316 | Contaminant: | 1,2-DICHLOROETHANE |
| Violation type: | 3 | Compliance start date: | 1/1/2004 0:00:00 |
| Compliance end date: | 12/31/2004 0:00:00 | Enforcement date: | No Enf Action as of |
| Enforcement action: | 7/8/2009 0:00:00 | Violation measurement: | Not Reported |

| | | | |
|---|---|---|---|
| PWS name: | Riverview Mobile and RV Park | | |
| Population served: | 240 | PWS type code: | C |
| Violation ID: | 0503317 | Contaminant: | THALLIUM, TOTAL |
| Violation type: | 3 | Compliance start date: | 1/1/2004 0:00:00 |
| Compliance end date: | 12/31/2004 0:00:00 | Enforcement date: | No Enf Action as of |
| Enforcement action: | 7/8/2009 0:00:00 | Violation measurement: | Not Reported |

| | | | |
|---|---|---|---|
| PWS name: | Riverview Mobile and RV Park | | |
| Population served: | 240 | PWS type code: | C |
| Violation ID: | 0503318 | Contaminant: | 1,1,2-TRICHLOROETHANE |
| Violation type: | 3 | Compliance start date: | 1/1/2004 0:00:00 |
| Compliance end date: | 12/31/2004 0:00:00 | Enforcement date: | No Enf Action as of |
| Enforcement action: | 7/8/2009 0:00:00 | Violation measurement: | Not Reported |

| | | | |
|---|---|---|---|
| PWS name: | Riverview Mobile and RV Park | | |
| Population served: | 240 | PWS type code: | C |
| Violation ID: | 0503319 | Contaminant: | ANTIMONY, TOTAL |
| Violation type: | 3 | Compliance start date: | 1/1/2004 0:00:00 |
| Compliance end date: | 12/31/2004 0:00:00 | Enforcement date: | No Enf Action as of |
| Enforcement action: | 7/8/2009 0:00:00 | Violation measurement: | Not Reported |

| | | | |
|---|---|---|---|
| PWS name: | Riverview Mobile and RV Park | | |
| Population served: | 240 | PWS type code: | C |
| Violation ID: | 0503320 | Contaminant: | CYANIDE |
| Violation type: | 3 | Compliance start date: | 1/1/2004 0:00:00 |
| Compliance end date: | 12/31/2004 0:00:00 | Enforcement date: | No Enf Action as of |
| Enforcement action: | 7/8/2009 0:00:00 | Violation measurement: | Not Reported |

| | | | |
|---|---|---|---|
| PWS name: | Riverview Mobile and RV Park | | |
| Population served: | 240 | PWS type code: | C |
| Violation ID: | 0503321 | Contaminant: | GROSS ALPHA PARTICLE ACTIVITY |
| Violation type: | 3 | Compliance start date: | 1/1/2004 0:00:00 |
| Compliance end date: | 12/31/2004 0:00:00 | Enforcement date: | No Enf Action as of |
| Enforcement action: | 7/8/2009 0:00:00 | Violation measurement: | Not Reported |

| | | | |
|---|---|---|---|
| PWS name: | Riverview Mobile and RV Park | | |
| Population served: | 240 | PWS type code: | C |
| Violation ID: | 0503322 | Contaminant: | CHROMIUM |
| Violation type: | 3 | Compliance start date: | 1/1/2004 0:00:00 |
| Compliance end date: | 12/31/2004 0:00:00 | Enforcement date: | No Enf Action as of |
| Enforcement action: | 7/8/2009 0:00:00 | Violation measurement: | Not Reported |

| | | | |
|---|---|---|---|
| PWS name: | Riverview Mobile and RV Park | | |
| Population served: | 240 | PWS type code: | C |
| Violation ID: | 0503323 | Contaminant: | BENZENE |
| Violation type: | 3 | Compliance start date: | 1/1/2004 0:00:00 |
| Compliance end date: | 12/31/2004 0:00:00 | Enforcement date: | No Enf Action as of |
| Enforcement action: | 7/8/2009 0:00:00 | Violation measurement: | Not Reported |

| | | | |
|---|---|---|---|
| PWS name: | Riverview Mobile and RV Park | | |
| Population served: | 240 | PWS type code: | C |
| Violation ID: | 0503324 | Contaminant: | CARBON TETRACHLORIDE |
| Violation type: | 3 | Compliance start date: | 1/1/2004 0:00:00 |
| Compliance end date: | 12/31/2004 0:00:00 | Enforcement date: | No Enf Action as of |
| Enforcement action: | 7/8/2009 0:00:00 | Violation measurement: | Not Reported |

| | | | |
|---|---|---|---|
| PWS name: | Riverview Mobile and RV Park | | |
| Population served: | 240 | PWS type code: | C |
| Violation ID: | 0503325 | Contaminant: | BERYLLIUM, TOTAL |
| Violation type: | 3 | Compliance start date: | 1/1/2004 0:00:00 |
| Compliance end date: | 12/31/2004 0:00:00 | Enforcement date: | No Enf Action as of |
| Enforcement action: | 7/8/2009 0:00:00 | Violation measurement: | Not Reported |

| | | | |
|---|---|---|---|
| PWS name: | Riverview Mobile and RV Park | | |
| Population served: | 240 | PWS type code: | C |
| Violation ID: | 0503326 | Contaminant: | 1,1,1-TRICHLOROETHANE |
| Violation type: | 3 | Compliance start date: | 1/1/2004 0:00:00 |
| Compliance end date: | 12/31/2004 0:00:00 | Enforcement date: | No Enf Action as of |
| Enforcement action: | 7/8/2009 0:00:00 | Violation measurement: | Not Reported |

| | | | |
|---|---|---|---|
| PWS name: | Riverview Mobile and RV Park | | |
| Population served: | 240 | PWS type code: | C |
| Violation ID: | 0503327 | Contaminant: | MONOCHLOROBENZENE (CHLOROBENZE |
| Violation type: | 3 | Compliance start date: | 1/1/2004 0:00:00 |
| Compliance end date: | 12/31/2004 0:00:00 | Enforcement date: | No Enf Action as of |
| Enforcement action: | 7/8/2009 0:00:00 | Violation measurement: | Not Reported |

| | | | |
|---|---|---|---|
| PWS name: | Riverview Mobile and RV Park | | |
| Population served: | 240 | PWS type code: | C |
| Violation ID: | 0503328 | Contaminant: | ETHYLBENZENE |
| Violation type: | 3 | Compliance start date: | 1/1/2004 0:00:00 |
| Compliance end date: | 12/31/2004 0:00:00 | Enforcement date: | No Enf Action as of |
| Enforcement action: | 7/8/2009 0:00:00 | Violation measurement: | Not Reported |

| | | | |
|---|---|---|---|
| PWS name: | Riverview Mobile and RV Park | | |
| Population served: | 240 | PWS type code: | C |
| Violation ID: | 0503329 | Contaminant: | 1,2-DICHLOROPROPANE |
| Violation type: | 3 | Compliance start date: | 1/1/2004 0:00:00 |
| Compliance end date: | 12/31/2004 0:00:00 | Enforcement date: | No Enf Action as of |
| Enforcement action: | 7/8/2009 0:00:00 | Violation measurement: | Not Reported |

| | | | |
|---|---|---|---|
| PWS name: | Riverview Mobile and RV Park | | |
| Population served: | 240 | PWS type code: | C |
| Violation ID: | 0503330 | Contaminant: | BARIUM |
| Violation type: | 3 | Compliance start date: | 1/1/2004 0:00:00 |
| Compliance end date: | 12/31/2004 0:00:00 | Enforcement date: | No Enf Action as of |
| Enforcement action: | 7/8/2009 0:00:00 | Violation measurement: | Not Reported |

| | | | |
|---|---|---|---|
| PWS name: | Riverview Mobile and RV Park | | |
| Population served: | 240 | PWS type code: | C |
| Violation ID: | 0503331 | | |
| Contaminant: | METHYLENE CHLORIDE (DICHLOROMETHANE) | | |
| Violation type: | 3 | Compliance start date: | 1/1/2004 0:00:00 |
| Compliance end date: | 12/31/2004 0:00:00 | Enforcement date: | No Enf Action as of |
| Enforcement action: | 7/8/2009 0:00:00 | Violation measurement: | Not Reported |

| | | | |
|---|---|---|---|
| PWS name: | Riverview Mobile and RV Park | | |
| Population served: | 240 | PWS type code: | C |
| Violation ID: | 0503332 | Contaminant: | 1,1-DICHLOROETHYLENE |
| Violation type: | 3 | Compliance start date: | 1/1/2004 0:00:00 |
| Compliance end date: | 12/31/2004 0:00:00 | Enforcement date: | No Enf Action as of |
| Enforcement action: | 7/8/2009 0:00:00 | Violation measurement: | Not Reported |

| | | | |
|---|---|---|---|
| PWS name: | Riverview Mobile and RV Park | | |
| Population served: | 240 | PWS type code: | C |
| Violation ID: | 0503333 | Contaminant: | STYRENE |
| Violation type: | 3 | Compliance start date: | 1/1/2004 0:00:00 |
| Compliance end date: | 12/31/2004 0:00:00 | Enforcement date: | No Enf Action as of |
| Enforcement action: | 7/8/2009 0:00:00 | Violation measurement: | Not Reported |

| | | | |
|---|---|---|---|
| PWS name: | Riverview Mobile and RV Park | | |
| Population served: | 240 | PWS type code: | C |
| Violation ID: | 0503334 | Contaminant: | VINYL CHLORIDE |
| Violation type: | 3 | Compliance start date: | 1/1/2004 0:00:00 |
| Compliance end date: | 12/31/2004 0:00:00 | Enforcement date: | No Enf Action as of |
| Enforcement action: | 7/8/2009 0:00:00 | Violation measurement: | Not Reported |

| | | | |
|---|---|---|---|
| PWS name: | Riverview Mobile and RV Park | | |
| Population served: | 240 | PWS type code: | C |
| Violation ID: | 0503335 | Contaminant: | O-DICHLOROBENZENE |
| Violation type: | 3 | Compliance start date: | 1/1/2004 0:00:00 |
| Compliance end date: | 12/31/2004 0:00:00 | Enforcement date: | No Enf Action as of |

| | | | |
|---|---|---|---|
| Enforcement action: | 7/8/2009 0:00:00 | Violation measurement: | Not Reported |
| PWS name: | Riverview Mobile and RV Park | | |
| Population served: | 240 | PWS type code: | C |
| Violation ID: | 0503336 | Contaminant: | CADMIUM |
| Violation type: | 3 | Compliance start date: | 1/1/2004 0:00:00 |
| Compliance end date: | 12/31/2004 0:00:00 | Enforcement date: | No Enf Action as of |
| Enforcement action: | 7/8/2009 0:00:00 | Violation measurement: | Not Reported |
| PWS name: | Riverview Mobile and RV Park | | |
| Population served: | 240 | PWS type code: | C |
| Violation ID: | 0503337 | Contaminant: | TRANS-1,2-DICHLOROETHYLENE |
| Violation type: | 3 | Compliance start date: | 1/1/2004 0:00:00 |
| Compliance end date: | 12/31/2004 0:00:00 | Enforcement date: | No Enf Action as of |
| Enforcement action: | 7/8/2009 0:00:00 | Violation measurement: | Not Reported |
| PWS name: | Riverview Mobile and RV Park | | |
| Population served: | 240 | PWS type code: | C |
| Violation ID: | 0503338 | Contaminant: | NITRATE |
| Violation type: | 3 | Compliance start date: | 1/1/2004 0:00:00 |
| Compliance end date: | 12/31/2004 0:00:00 | Enforcement date: | 3/2/2005 0:00:00 |
| Enforcement action: | Fed Compliance Achieved | Violation measurement: | Not Reported |
| PWS name: | Riverview Mobile and RV Park | | |
| Population served: | 240 | PWS type code: | C |
| Violation ID: | 0503338 | Contaminant: | NITRATE |
| Violation type: | 3 | Compliance start date: | 1/1/2004 0:00:00 |
| Compliance end date: | 12/31/2004 0:00:00 | Enforcement date: | 8/24/2005 0:00:00 |
| Enforcement action: | Fed Violation/Reminder Notice | | |
| Violation measurement: | Not Reported | | |
| PWS name: | Riverview Mobile and RV Park | | |
| Population served: | 240 | PWS type code: | C |
| Violation ID: | 0503339 | Contaminant: | P-DICHLOROBENZENE |
| Violation type: | 3 | Compliance start date: | 1/1/2004 0:00:00 |
| Compliance end date: | 12/31/2004 0:00:00 | Enforcement date: | No Enf Action as of |
| Enforcement action: | 7/8/2009 0:00:00 | Violation measurement: | Not Reported |
| PWS name: | Riverview Mobile and RV Park | | |
| Population served: | 240 | PWS type code: | C |
| Violation ID: | 0535433 | Contaminant: | COLIFORM (TCR) |
| Violation type: | Max Contaminant Level, Monthly (TCR) | | |
| Compliance start date: | 6/1/2005 0:00:00 | Compliance end date: | 6/30/2005 0:00:00 |
| Enforcement date: | 7/2/2007 0:00:00 | Enforcement action: | Fed Compliance Achieved |
| Violation measurement: | Not Reported | | |
| PWS name: | Riverview Mobile and RV Park | | |
| Population served: | 240 | PWS type code: | C |
| Violation ID: | 060019003104012007 | Contaminant: | NITRATE |
| Violation type: | 3 | Compliance start date: | 1/1/2007 0:00:00 |
| Compliance end date: | 12/31/2007 0:00:00 | Enforcement date: | No Enf Action as of |
| Enforcement action: | 7/8/2009 0:00:00 | Violation measurement: | Not Reported |
| PWS name: | Riverview Mobile and RV Park | | |
| Population served: | 240 | PWS type code: | C |
| Violation ID: | 0600190034000102007 | Contaminant: | GROSS ALPHA, EXCL. RADON & U |
| Violation type: | 3 | Compliance start date: | 10/1/2007 0:00:00 |
| Compliance end date: | 12/31/2007 0:00:00 | Enforcement date: | No Enf Action as of |
| Enforcement action: | 7/8/2009 0:00:00 | Violation measurement: | Not Reported |
| PWS name: | Riverview Mobile and RV Park | | |
| Population served: | 240 | PWS type code: | C |

| | | | |
|---|---|---|---|
| Violation ID: | 060019003400042008 | Contaminant: | GROSS ALPHA, EXCL. RADON & U |
| Violation type: | 3 | Compliance start date: | 4/1/2008 0:00:00 |
| Compliance end date: | 6/30/2008 0:00:00 | Enforcement date: | No Enf Action as of |
| Enforcement action: | 7/8/2009 0:00:00 | Violation measurement: | Not Reported |

| | | | |
|---|---|---|---|
| PWS name: | Riverview Mobile and RV Park | | |
| Population served: | 240 | PWS type code: | C |
| Violation ID: | 0600190034006102007 | Contaminant: | COMBINED URANIUM |
| Violation type: | 3 | Compliance start date: | 10/1/2007 0:00:00 |
| Compliance end date: | 12/31/2007 0:00:00 | Enforcement date: | No Enf Action as of |
| Enforcement action: | 7/8/2009 0:00:00 | Violation measurement: | Not Reported |

| | | | |
|---|---|---|---|
| PWS name: | Riverview Mobile and RV Park | | |
| Population served: | 240 | PWS type code: | C |
| Violation ID: | 060019003400642008 | Contaminant: | COMBINED URANIUM |
| Violation type: | 3 | Compliance start date: | 4/1/2008 0:00:00 |
| Compliance end date: | 6/30/2008 0:00:00 | Enforcement date: | No Enf Action as of |
| Enforcement action: | 7/8/2009 0:00:00 | Violation measurement: | Not Reported |

| | | | |
|---|---|---|---|
| PWS name: | Riverview Mobile and RV Park | | |
| Population served: | 240 | PWS type code: | C |
| Violation ID: | 0600190034010102007 | Contaminant: | COMBINED RADIUM (-226 & -228) |
| Violation type: | 3 | Compliance start date: | 10/1/2007 0:00:00 |
| Compliance end date: | 12/31/2007 0:00:00 | Enforcement date: | No Enf Action as of |
| Enforcement action: | 7/8/2009 0:00:00 | Violation measurement: | Not Reported |

| | | | |
|---|---|---|---|
| PWS name: | Riverview Mobile and RV Park | | |
| Population served: | 240 | PWS type code: | C |
| Violation ID: | 060019003401042008 | Contaminant: | COMBINED RADIUM (-226 & -228) |
| Violation type: | 3 | Compliance start date: | 4/1/2008 0:00:00 |
| Compliance end date: | 6/30/2008 0:00:00 | Enforcement date: | No Enf Action as of |
| Enforcement action: | 7/8/2009 0:00:00 | Violation measurement: | Not Reported |

| | | | |
|---|---|---|---|
| PWS name: | Riverview Mobile and RV Park | | |
| Population served: | 240 | PWS type code: | C |
| Violation ID: | 0600190223100112006 | Contaminant: | COLIFORM (TCR) |
| Violation type: | Max Contaminant Level, Monthly (TCR) | | |
| Compliance start date: | 11/1/2006 0:00:00 | Compliance end date: | 11/30/2006 0:00:00 |
| Enforcement date: | 7/2/2007 0:00:00 | Enforcement action: | Fed Compliance Achieved |
| Violation measurement: | Not Reported | | |

| | | | |
|---|---|---|---|
| PWS name: | Riverview Mobile and RV Park | | |
| Population served: | 240 | PWS type code: | C |
| Violation ID: | 0600190223100112008 | Contaminant: | COLIFORM (TCR) |
| Violation type: | Max Contaminant Level, Monthly (TCR) | | |
| Compliance start date: | 11/1/2008 0:00:00 | Compliance end date: | 11/30/2008 0:00:00 |
| Enforcement date: | No Enf Action as of | Enforcement action: | 7/8/2009 0:00:00 |
| Violation measurement: | Not Reported | | |

| | | | |
|---|---|---|---|
| PWS name: | Riverview Mobile and RV Park | | |
| Population served: | 240 | PWS type code: | C |
| Violation ID: | 060019022310082005 | Contaminant: | COLIFORM (TCR) |
| Violation type: | Max Contaminant Level, Monthly (TCR) | | |
| Compliance start date: | 8/1/2005 0:00:00 | Compliance end date: | 8/31/2005 0:00:00 |
| Enforcement date: | 7/2/2007 0:00:00 | Enforcement action: | Fed Compliance Achieved |
| Violation measurement: | Not Reported | | |

| | | | |
|---|---|---|---|
| PWS name: | Riverview Mobile and RV Park | | |
| Population served: | 240 | PWS type code: | C |
| Violation ID: | 0600190243100102005 | Contaminant: | COLIFORM (TCR) |
| Violation type: | Monitoring, Routine Minor (TCR) | | |
| Compliance start date: | 10/1/2005 0:00:00 | Compliance end date: | 10/31/2005 0:00:00 |

Enforcement date: 7/2/2007 0:00:00
Enforcement action: Fed Compliance Achieved
Violation measurement: Not Reported

PWS name: Riverview Mobile and RV Park
Population served: 240
PWS type code: C
Violation ID: 0600190243100112005
Contaminant: COLIFORM (TCR)
Violation type: Monitoring, Routine Minor (TCR)
Compliance start date: 11/1/2005 0:00:00
Compliance end date: 11/30/2005 0:00:00
Enforcement date: 7/2/2007 0:00:00
Enforcement action: Fed Compliance Achieved
Violation measurement: Not Reported

PWS name: Riverview Mobile and RV Park
Population served: 240
PWS type code: C
Violation ID: 0600190243100122006
Contaminant: COLIFORM (TCR)
Violation type: Monitoring, Routine Minor (TCR)
Compliance start date: 12/1/2006 0:00:00
Compliance end date: 12/31/2006 0:00:00
Enforcement date: 7/2/2007 0:00:00
Enforcement action: Fed Compliance Achieved
Violation measurement: Not Reported

PWS name: Riverview Mobile and RV Park
Population served: 240
PWS type code: C
Violation ID: 0600190243100122008
Contaminant: COLIFORM (TCR)
Violation type: Monitoring, Routine Minor (TCR)
Compliance start date: 12/1/2008 0:00:00
Compliance end date: 12/31/2008 0:00:00
Enforcement date: No Enf Action as of
Enforcement action: 7/8/2009 0:00:00
Violation measurement: Not Reported

PWS name: Riverview Mobile and RV Park
Population served: 240
PWS type code: C
Violation ID: 060019024310032008
Contaminant: COLIFORM (TCR)
Violation type: Monitoring, Routine Minor (TCR)
Compliance start date: 3/1/2008 0:00:00
Compliance end date: 3/31/2008 0:00:00
Enforcement date: No Enf Action as of
Enforcement action: 7/8/2009 0:00:00
Violation measurement: Not Reported

PWS name: Riverview Mobile and RV Park
Population served: 240
PWS type code: C
Violation ID: 060019024310072005
Contaminant: COLIFORM (TCR)
Violation type: Monitoring, Routine Minor (TCR)
Compliance start date: 7/1/2005 0:00:00
Compliance end date: 7/31/2005 0:00:00
Enforcement date: 7/2/2007 0:00:00
Enforcement action: Fed Compliance Achieved
Violation measurement: Not Reported

PWS name: Riverview Mobile and RV Park
Population served: 240
PWS type code: C
Violation ID: 060019024310082006
Contaminant: COLIFORM (TCR)
Violation type: Monitoring, Routine Minor (TCR)
Compliance start date: 8/1/2006 0:00:00
Compliance end date: 8/31/2006 0:00:00
Enforcement date: 7/2/2007 0:00:00
Enforcement action: Fed Compliance Achieved
Violation measurement: Not Reported

PWS name: Riverview Mobile and RV Park
Population served: 240
PWS type code: C
Violation ID: 060019025310072005
Contaminant: COLIFORM (TCR)
Violation type: Monitoring, Repeat Major (TCR)
Compliance start date: 7/1/2005 0:00:00
Compliance end date: 7/31/2005 0:00:00
Enforcement date: 7/2/2007 0:00:00
Enforcement action: Fed Compliance Achieved
Violation measurement: Not Reported

PWS name: Riverview Mobile and RV Park
Population served: 240
PWS type code: C
Violation ID: 0600190263100102005
Contaminant: COLIFORM (TCR)

| | | | |
|---|---|---|---|
| Violation type: | Monitoring, Repeat Minor (TCR) | | |
| Compliance start date: | 10/1/2005 0:00:00 | Compliance end date: | 10/31/2005 0:00:00 |
| Enforcement date: | 7/2/2007 0:00:00 | Enforcement action: | Fed Compliance Achieved |
| Violation measurement: | Not Reported | | |
| PWS name: | Riverview Mobile and RV Park | | |
| Population served: | 240 | PWS type code: | C |
| Violation ID: | 060019026310022008 | Contaminant: | COLIFORM (TCR) |
| Violation type: | Monitoring, Repeat Minor (TCR) | | |
| Compliance start date: | 2/1/2008 0:00:00 | Compliance end date: | 2/29/2008 0:00:00 |
| Enforcement date: | No Enf Action as of | Enforcement action: | 7/8/2009 0:00:00 |
| Violation measurement: | Not Reported | | |
| PWS name: | Riverview Mobile and RV Park | | |
| Population served: | 240 | PWS type code: | C |
| Violation ID: | 060019071700072004 | Contaminant: | 7000 |
| Violation type: | 71 | Compliance start date: | 7/1/2004 0:00:00 |
| Compliance end date: | 5/29/2007 0:00:00 | Enforcement date: | 4/12/2007 0:00:00 |
| Enforcement action: | Fed Tech Assistance Visit | Violation measurement: | Not Reported |
| PWS name: | Riverview Mobile and RV Park | | |
| Population served: | 240 | PWS type code: | C |
| Violation ID: | 060019071700072004 | Contaminant: | 7000 |
| Violation type: | 71 | Compliance start date: | 7/1/2004 0:00:00 |
| Compliance end date: | 5/29/2007 0:00:00 | Enforcement date: | 5/29/2007 0:00:00 |
| Enforcement action: | Fed Compliance Achieved | Violation measurement: | Not Reported |

---

**2**
**East**
**1/4 - 1/2 Mile**
**Higher**

**AQUIFLOW** **34218**

| | |
|---|---|
| Site ID: | Not Reported |
| Groundwater Flow: | NE |
| Shallow Water Depth: | Not Reported |
| Deep Water Depth: | Not Reported |
| Average Water Depth: | 20 |
| Date: | 11/29/1989 |

---

**3**
**WNW**
**1/4 - 1/2 Mile**
**Lower**

**FED USGS** **USGS40000129943**

| | | | |
|---|---|---|---|
| Organization ID: | USGS-CA | | |
| Organization Name: | USGS California Water Science Center | | |
| Monitor Location: | 015S001W24B004S | Type: | Well |
| Description: | Not Reported | HUC: | 18070304 |
| Drainage Area: | Not Reported | Drainage Area Units: | Not Reported |
| Contrib Drainage Area: | Not Reported | Contrib Drainage Area Unts: | Not Reported |
| Aquifer: | California Coastal Basin aquifers | | |
| Formation Type: | Not Reported | Aquifer Type: | Not Reported |
| Construction Date: | Not Reported | Well Depth: | Not Reported |
| Well Depth Units: | Not Reported | Well Hole Depth: | Not Reported |
| Well Hole Depth Units: | Not Reported | | |

---

**4**
**West**
**1/2 - 1 Mile**
**Lower**

**CA WELLS** **CADWR8000000624**

| | | | |
|---|---|---|---|
| State Well #: | Not Reported | Station ID: | 48692 |
| Well Name: | Marilla Well | Well Use: | Observation |

| | | | |
|---|---|---|---|
| Well Type: | Single Well | Well Depth: | 35 |
| Basin Name: | San Diego River Valley | Well Completion Rpt #: | Not Reported |

---

**5**
**East**
**1/2 - 1 Mile**
**Higher**

**AQUIFLOW** **38341**

| | |
|---|---|
| Site ID: | Not Reported |
| Groundwater Flow: | NW |
| Shallow Water Depth: | Not Reported |
| Deep Water Depth: | Not Reported |
| Average Water Depth: | 26.80 |
| Date: | 10/17/1989 |

---

**6**
**South**
**1/2 - 1 Mile**
**Higher**

**CA WELLS** **12759**

| | | | |
|---|---|---|---|
| Seq: | 12759 | Prim sta c: | 15S/01W-24R01 S |
| Frds no: | 3701006001 | County: | 37 |
| District: | 67 | User id: | 37C |
| System no: | 3701006 | Water type: | G |
| Source nam: | WELL 01 | Station ty: | WELL/AMBNT/MUN/INTAKE |
| Latitude: | 325047.0 | Longitude: | 1165544.0 |
| Precision: | 2 | Status: | AR |
| Comment 1: | Not Reported | Comment 2: | Not Reported |
| Comment 3: | Not Reported | Comment 4: | Not Reported |
| Comment 5: | Not Reported | Comment 6: | Not Reported |
| Comment 7: | Not Reported | | |

| | | | |
|---|---|---|---|
| System no: | 3701006 | System nam: | Rockcrest Wc |
| Hqname: | Not Reported | Address: | Not Reported |
| City: | Not Reported | State: | Not Reported |
| Zip: | Not Reported | Zip ext: | Not Reported |
| Pop serv: | 0 | Connection: | 0 |
| Area serve: | Not Reported | | |

---

**7**
**NNE**
**1/2 - 1 Mile**
**Higher**

**CA WELLS** **CADWR8000000755**

| | | | |
|---|---|---|---|
| State Well #: | Not Reported | Station ID: | 48691 |
| Well Name: | Confluence | Well Use: | Observation |
| Well Type: | Single Well | Well Depth: | 38 |
| Basin Name: | San Diego River Valley | Well Completion Rpt #: | Not Reported |

---

**A8**
**NE**
**1/2 - 1 Mile**
**Higher**

**CA WELLS** **CADWR8000000644**

| | | | |
|---|---|---|---|
| State Well #: | 15S01E18P001S | Station ID: | 51088 |
| Well Name: | Vine Street | Well Use: | Observation |
| Well Type: | Single Well | Well Depth: | 240 |
| Basin Name: | San Diego River Valley | Well Completion Rpt #: | Not Reported |

Map ID
Direction
Distance
Elevation | Database | EDR ID Number

**A9**
**NE**
**1/2 - 1 Mile**
**Higher** | **FED USGS** | **USGS40000129964**

| | | | |
|---|---|---|---|
| Organization ID: | USGS-CA | | |
| Organization Name: | USGS California Water Science Center | | |
| Monitor Location: | 015S001E18L003S | Type: | Well |
| Description: | Not Reported | HUC: | 18070304 |
| Drainage Area: | Not Reported | Drainage Area Units: | Not Reported |
| Contrib Drainage Area: | Not Reported | Contrib Drainage Area Unts: | Not Reported |
| Aquifer: | California Coastal Basin aquifers | | |
| Formation Type: | Not Reported | Aquifer Type: | Not Reported |
| Construction Date: | Not Reported | Well Depth: | Not Reported |
| Well Depth Units: | Not Reported | Well Hole Depth: | Not Reported |
| Well Hole Depth Units: | Not Reported | | |

| | | | |
|---|---|---|---|
| Ground water levels,Number of Measurements: | 25 | Level reading date: | 1994-03-18 |
| Feet below surface: | 17.77 | Feet to sea level: | Not Reported |
| Note: | Not Reported | | |

| | | | |
|---|---|---|---|
| Level reading date: | 1993-09-22 | Feet below surface: | 22.08 |
| Feet to sea level: | Not Reported | Note: | Not Reported |
| Level reading date: | 1993-04-07 | Feet below surface: | 16.29 |
| Feet to sea level: | Not Reported | Note: | Not Reported |
| Level reading date: | 1992-10-02 | Feet below surface: | 26.74 |
| Feet to sea level: | Not Reported | Note: | Not Reported |
| Level reading date: | 1992-03-23 | Feet below surface: | 20.87 |
| Feet to sea level: | Not Reported | Note: | Not Reported |
| Level reading date: | 1991-09-16 | Feet below surface: | 23.93 |
| Feet to sea level: | Not Reported | Note: | Not Reported |
| Level reading date: | 1991-03-18 | Feet below surface: | 21.99 |
| Feet to sea level: | Not Reported | Note: | Not Reported |
| Level reading date: | 1990-09-12 | Feet below surface: | 25.07 |
| Feet to sea level: | Not Reported | Note: | Not Reported |
| Level reading date: | 1990-03-14 | Feet below surface: | 21.57 |
| Feet to sea level: | Not Reported | Note: | Not Reported |
| Level reading date: | 1989-09-12 | Feet below surface: | 24.89 |
| Feet to sea level: | Not Reported | Note: | Not Reported |
| Level reading date: | 1989-03-21 | Feet below surface: | 20.15 |
| Feet to sea level: | Not Reported | Note: | Not Reported |
| Level reading date: | 1988-09-23 | Feet below surface: | 23.16 |
| Feet to sea level: | Not Reported | Note: | Not Reported |
| Level reading date: | 1988-03-09 | Feet below surface: | 18.35 |
| Feet to sea level: | Not Reported | Note: | Not Reported |
| Level reading date: | 1987-09-16 | Feet below surface: | 25.52 |
| Feet to sea level: | Not Reported | Note: | Not Reported |

| | | | |
|---|---|---|---|
| Level reading date: | 1987-02-20 | Feet below surface: | 18.20 |
| Feet to sea level: | Not Reported | Note: | Not Reported |
| Level reading date: | 1986-04-09 | Feet below surface: | 17.22 |
| Feet to sea level: | Not Reported | Note: | Not Reported |
| Level reading date: | 1985-08-13 | Feet below surface: | 22.43 |
| Feet to sea level: | Not Reported | Note: | Not Reported |
| Level reading date: | 1984-11-30 | Feet below surface: | 19.21 |
| Feet to sea level: | Not Reported | Note: | Not Reported |
| Level reading date: | 1983-12-02 | Feet below surface: | 18.37 |
| Feet to sea level: | Not Reported | Note: | Not Reported |
| Level reading date: | 1983-03-11 | Feet below surface: | 15.41 |
| Feet to sea level: | Not Reported | Note: | Not Reported |
| Level reading date: | 1982-05-18 | Feet below surface: | 17.58 |
| Feet to sea level: | Not Reported | Note: | Not Reported |
| Level reading date: | 1981-01-29 | Feet below surface: | 21.77 |
| Feet to sea level: | Not Reported | Note: | Not Reported |
| Level reading date: | 1980-07-10 | Feet below surface: | 21.80 |
| Feet to sea level: | Not Reported | Note: | Not Reported |
| Level reading date: | 1979-12-19 | Feet below surface: | 19.49 |
| Feet to sea level: | Not Reported | Note: | Not Reported |
| Level reading date: | 1978-12-06 | Feet below surface: | 20.48 |
| Feet to sea level: | Not Reported | Note: | Not Reported |

---

**1G**
**East**
**1/2 - 1 Mile**
**Lower**

| | |
|---|---|
| Site ID: | Not Reported |
| Groundwater Flow: | NW |
| Shallow Water Depth: | Not Reported |
| Deep Water Depth: | Not Reported |
| Average Water Depth: | 26.80 |
| Date: | 10/17/1989 |

**AQUIFLOW** **38341**

---

**2G**
**East**
**1/4 - 1/2 Mile**
**Lower**

| | |
|---|---|
| Site ID: | Not Reported |
| Groundwater Flow: | NE |
| Shallow Water Depth: | Not Reported |
| Deep Water Depth: | Not Reported |
| Average Water Depth: | 20 |
| Date: | 11/29/1989 |

**AQUIFLOW** **34218**

# GEOCHECK® - PHYSICAL SETTING SOURCE MAP FINDINGS
# RADON

**AREA RADON INFORMATION**

State Database: CA Radon

Radon Test Results

| Zipcode | Num Tests | > 4 pCi/L |
|---|---|---|
| 92040 | 55 | 0 |

Federal EPA Radon Zone for SAN DIEGO County: 3

Note: Zone 1 indoor average level > 4 pCi/L.
: Zone 2 indoor average level >= 2 pCi/L and <= 4 pCi/L.
: Zone 3 indoor average level < 2 pCi/L.

---

Federal Area Radon Information for Zip Code: 92040

Number of sites tested: 1

| Area | Average Activity | % <4 pCi/L | % 4-20 pCi/L | % >20 pCi/L |
|---|---|---|---|---|
| Living Area - 1st Floor | 1.000 pCi/L | 100% | 0% | 0% |
| Living Area - 2nd Floor | Not Reported | Not Reported | Not Reported | Not Reported |
| Basement | Not Reported | Not Reported | Not Reported | Not Reported |

# PHYSICAL SETTING SOURCE RECORDS SEARCHED

## TOPOGRAPHIC INFORMATION

USGS 7.5' Digital Elevation Model (DEM)
Source: United States Geologic Survey
EDR acquired the USGS 7.5' Digital Elevation Model in 2002 and updated it in 2006. The 7.5 minute DEM corresponds to the USGS 1:24,000- and 1:25,000-scale topographic quadrangle maps. The DEM provides elevation data with consistent elevation units and projection.

Current USGS 7.5 Minute Topographic Map
Source: U.S. Geological Survey

## HYDROLOGIC INFORMATION

Flood Zone Data: This data was obtained from the Federal Emergency Management Agency (FEMA). It depicts 100-year and 500-year flood zones as defined by FEMA. It includes the National Flood Hazard Layer (NFHL) which incorporates Flood Insurance Rate Map (FIRM) data and Q3 data from FEMA in areas not covered by NFHL.
Source: FEMA
Telephone: 877-336-2627
Date of Government Version: 2003, 2015

NWI: National Wetlands Inventory. This data, available in select counties across the country, was obtained by EDR in 2002, 2005 and 2010 from the U.S. Fish and Wildlife Service.

State Wetlands Data: Wetland Inventory
Source: Department of Fish and Wildlife
Telephone: 916-445-0411

## HYDROGEOLOGIC INFORMATION

AQUIFLOW$^{R}$ Information System
Source: EDR proprietary database of groundwater flow information
EDR has developed the AQUIFLOW Information System (AIS) to provide data on the general direction of groundwater flow at specific points. EDR has reviewed reports submitted to regulatory authorities at select sites and has extracted the date of the report, hydrogeologically determined groundwater flow direction and depth to water table information.

## GEOLOGIC INFORMATION

Geologic Age and Rock Stratigraphic Unit
Source: P.G. Schruben, R.E. Arndt and W.J. Bawiec, Geology of the Conterminous U.S. at 1:2,500,000 Scale - A digital representation of the 1974 P.B. King and H.M. Beikman Map, USGS Digital Data Series DDS - 11 (1994).

STATSGO: State Soil Geographic Database
Source: Department of Agriculture, Natural Resources Conservation Service (NRCS)
The U.S. Department of Agriculture's (USDA) Natural Resources Conservation Service (NRCS) leads the national Conservation Soil Survey (NCSS) and is responsible for collecting, storing, maintaining and distributing soil survey information for privately owned lands in the United States. A soil map in a soil survey is a representation of soil patterns in a landscape. Soil maps for STATSGO are compiled by generalizing more detailed (SSURGO) soil survey maps.

SSURGO: Soil Survey Geographic Database
Source: Department of Agriculture, Natural Resources Conservation Service (NRCS)
Telephone: 800-672-5559
SSURGO is the most detailed level of mapping done by the Natural Resources Conservation Service, mapping scales generally range from 1:12,000 to 1:63,360. Field mapping methods using national standards are used to construct the soil maps in the Soil Survey Geographic (SSURGO) database. SSURGO digitizing duplicates the original soil survey maps. This level of mapping is designed for use by landowners, townships and county natural resource planning and management.

# PHYSICAL SETTING SOURCE RECORDS SEARCHED

## LOCAL / REGIONAL WATER AGENCY RECORDS

FEDERAL WATER WELLS

PWS: Public Water Systems
Source: EPA/Office of Drinking Water
Telephone: 202-564-3750
Public Water System data from the Federal Reporting Data System. A PWS is any water system which provides water to at least 25 people for at least 60 days annually. PWSs provide water from wells, rivers and other sources.

PWS ENF: Public Water Systems Violation and Enforcement Data
Source: EPA/Office of Drinking Water
Telephone: 202-564-3750
Violation and Enforcement data for Public Water Systems from the Safe Drinking Water Information System (SDWIS) after August 1995. Prior to August 1995, the data came from the Federal Reporting Data System (FRDS).

USGS Water Wells: USGS National Water Inventory System (NWIS)
This database contains descriptive information on sites where the USGS collects or has collected data on surface water and/or groundwater. The groundwater data includes information on wells, springs, and other sources of groundwater.

STATE RECORDS

Water Well Database
Source: Department of Water Resources
Telephone: 916-651-9648

California Drinking Water Quality Database
Source: Department of Public Health
Telephone: 916-324-2319
The database includes all drinking water compliance and special studies monitoring for the state of California since 1984. It consists of over 3,200,000 individual analyses along with well and water system information.

## OTHER STATE DATABASE INFORMATION

California Oil and Gas Well Locations
Source: Dept of Conservation, Geologic Energy Management Division
Telephone: 916-323-1779
Oil and Gas well locations in the state.

California Earthquake Fault Lines
Source: California Division of Mines and Geology
The fault lines displayed on EDR's Topographic map are digitized quaternary fault lines prepared in 1975 by the United State Geological Survey. Additional information (also from 1975) regarding activity at specific fault lines comes from California's Preliminary Fault Activity Map prepared by the California Division of Mines and Geology.

RADON

State Database: CA Radon
Source: Department of Public Health
Telephone: 916-210-8558
Radon Database for California

Area Radon Information
Source: USGS
Telephone: 703-356-4020
The National Radon Database has been developed by the U.S. Environmental Protection Agency (USEPA) and is a compilation of the EPA/State Residential Radon Survey and the National Residential Radon Survey. The study covers the years 1986 - 1992. Where necessary data has been supplemented by information collected at private sources such as universities and research institutions.

# PHYSICAL SETTING SOURCE RECORDS SEARCHED

EPA Radon Zones
Source: EPA
Telephone: 703-356-4020
Sections 307 & 309 of IRAA directed EPA to list and identify areas of U.S. with the potential for elevated indoor radon levels.

OTHER

Airport Landing Facilities: Private and public use landing facilities
Source: Federal Aviation Administration, 800-457-6656

Epicenters: World earthquake epicenters, Richter 5 or greater
Source: Department of Commerce, National Oceanic and Atmospheric Administration

California Earthquake Fault Lines: The fault lines displayed on EDR's Topographic map are digitized quaternary fault lines, prepared in 1975 by the United State Geological Survey. Additional information (also from 1975) regarding activity at specific fault lines comes from California's Preliminary Fault Activity Map prepared by the California Division of Mines and Geology.

**STREET AND ADDRESS INFORMATION**

© 2015 TomTom North America, Inc. All rights reserved. This material is proprietary and the subject of copyright protection and other intellectual property rights owned by or licensed to Tele Atlas North America, Inc. The use of this material is subject to the terms of a license agreement. You will be held liable for any unauthorized copying or disclosure of this material.

# APPENDIX C
# SELECT REGULATORY DOCUMENTATION

R.G.

# County of San Diego

ROBERT K. ROSS, M. D.
DIRECTOR

DEPARTMENT OF HEALTH SERVICES
ENVIRONMENTAL HEALTH SERVICES

OFFICE OF THE DEPUTY DIRECTOR
P. O. BOX 85261
SAN DIEGO, CA 92186-5261
(619) 338-2222
Fax #: 338-2174

SITE ASSESSMENT AND MITIGATION DIVISION
P.O. BOX 85261
SAN DIEGO, CA 92186-5261
(619) 338-2222

June 14, 1994

John Bidwell, Senior Engineer
Department of Public Works
Engineering Services
5555 Overland Avenue MS 0340
San Diego, CA 92123

Dear Mr. Bidwell:

**RE: RESULTS OF SOIL SAMPLING IN THE AREA OF THE PROPOSED WOODSIDE AVENUE ROAD IMPROVEMENTS (BETWEEN CACTUS STREET AND MAINE AVENUE), LAKESIDE, CA**

We have reviewed the report regarding drilling and soil sampling at the above-referenced location. The undated, unsigned report was prepared by your Department and submitted to Environmental Health Services (EHS) via fax on March 28, 1994. The report indicates that laboratory analyses confirmed the presence of total recoverable petroleum hydrocarbons (TRPH) in soils collected from the bore hole completed at the site. The report concludes that "the source of the contaminants is most probably gasoline or diesel fuel." The report also indicates that fuel tanks may have been located on the property until the 1960's. The report includes a proposal for further sampling and analyses to evaluate the nature and extent of the contamination.

Since having received the report, we have had several telephone conversations with Mr. Larry Horsman of your staff. We suggested to Mr. Horsman that, without further information, we could not concur with the conclusion presented in the report regarding the source of the contamination. Because the County of San Diego does not own the property, we suggested to Mr. Horsman that the need for further investigation regarding the nature and extent of the contamination should be based on the specifics of the road improvement project. If the road improvements require excavating, handling, and disposing of contaminated soil, then further

investigation of the site may be warranted. In the absence of further site investigation, your Department might develop contingency plans to handle and dispose of any contaminated soil that might be excavated during the improvement activities. We also advised Mr. Horsman that your Department should notify the San Diego Regional Water Quality Control Board (RWQCB) of the findings presented in the report.

Additionally, we advise you to notify the current property owner of the findings presented in the report as they may be responsible for mitigation of contamination. Any soil and/or water, generated during the field investigation should be disposed of properly. Please contact this office if you require further assistance in determining disposal options.

Finally, our comments are based solely on the information contained in the undated, unsigned report prepared by your Department and submitted to EHS via fax on March 28, 1994. If future activities at the site generate any significant information that was not anticipated, please contact this office for further evaluation.

If you have any questions, please call Richard Gilb of my staff at (S48) 338-2414.

Sincerely,

CHUCK PRYATEL, Division Manager
Site Assessment and Mitigation Division

CP:gl

cc: John Anderson, RWQCB
Larry Horsman, Engineering Services
Claudia Anzures, Deputy County Counsel MS A12

COUNTY OF SAN DIEGO **DPW** DEPARTMENT OF PUBLIC WORKS

# FAX COVER SHEET

***Please notify addressee that they have received a FAX.***

Date: 12/30/93 FAX Number: 338-2377

To: RICHARD GILB

Addressee's Telephone Number: 748-24-14

## MESSAGE

PROPOSED WORKPLAN FOR SOIL SAMPLING @ WOODSIDE & LOS COCHES.

Number of pages (including this cover sheet): 4

From: L. HORSMAN Telephone Number: 750-2528

**This Message Originated from the Following Public Works Office / FAX Machine**
(Check One)

| | | | |
|---|---|---|---|
| ☐ Administration | (619) 268-0461 | ☐ Solid Waste | (619) 974-2636 |
| ☐ Land Development Admin | (619) 694-8928 | ☐ Solid Waste | (619) 974-2637 |
| ☐ Land Development Permits | (619) 279-7020 | ☐ Field Operations | (619) 694-2490 |
| ☒ Engineering Services | (619) 694-2499 | ☐ Gillespie Field | (619) 258-2501 |
| ☐ McClellan-Palomar Airport | (619) 931-5713 | ☐ Julian Road Station | (619) 765-0495 |
| ☐ Borrego Springs Road Station | (619) 767-3953 | ☐ Liquid Waste | (619) 694-2378 |

12/30/93

To: Richard Gilb
HMMD
Environmental Health Services

From: Larry Horsman
Engineering Services
Department of Public Works

Subject: Proposed investigation for Hazardous Materials Site Assessment at the southwest corner of Woodside Ave. and Los Coches Rd. in Lakeside, CA.

Please find attached a copy of the proposed soil sampling plan for the subject site. If you have any concerns or specifics that you feel need to be addressed, please identify and I will respond as promptly as possible. I would also like to thank you for your cooperation and assistance to me and the Engineering Services section of DPW.

Larry A.

12/29/93

PROPOSED SOIL SAMPLING PLAN FOR HAZARDOUS MATERIALS ASSESSMENT AT THE SOUTHWEST CORNER OF WOODSIDE AND LOS COCHES ROAD IN LAKESIDE, CALIFORNIA (PORTION OF A.P.N. 394-151-03 TO BE ACQUIRED FOR RIGHT-OF-WAY PURPOSES).

The subject property is a small triangular shaped piece less than 300 square feet in area. The length of frontage on Woodside Avenue and Los Coches Road is 22' per the attached Right-Of-Way Plan. The only structures on this property extending above grade are a SDG&E power pole and a free-standing light pole. The SDG&E power pole is supporting 3 transformers, power lines, and a street light.

The subject property is part of a larger lot that supports a tire store and a muffler/welding shop.


Due to the small size of the property in question it is proposed that the current soil sampling plan will be limited to a single 30' deep hole. Soil samples will be taken at depths of 1',3',5',10', 15',20',25, and 30'. Soil samples will also be taken from the capillary fringe and any lithologic contact areas where discernable.

Soil sampling will be performed in a manner similar to that done on the recently completed Birch Street project with the exception that backfill into the bore-hole will be made with a pure bentonite fill. Fred Bast of the DPW Materials Lab will be supervising the field work and preparing the boring logs as he did on the previously mentioned Birch Street project.

Laboratory analysis of the soil samples will be performed per the Birch Street project by a State Certified Testing Laboratory.

There are no known environmental concerns at the site. Due to topographic considerations and the underlying soil types there is the possibility that petroleum hydrocarbons could have migrated to this site from a site located at the southwest corner of Woodside Avenue and Maine Avenue(one block to the east). There is also the possibility of contamination from an old transformer leak from the existing SDG&E power pole although their are no obvious indications that this has happened.

ADVISED
DAVE SAGE
RE: TRANSFORMERS
PRIOR TO
ANY ANALYSIS
FOR

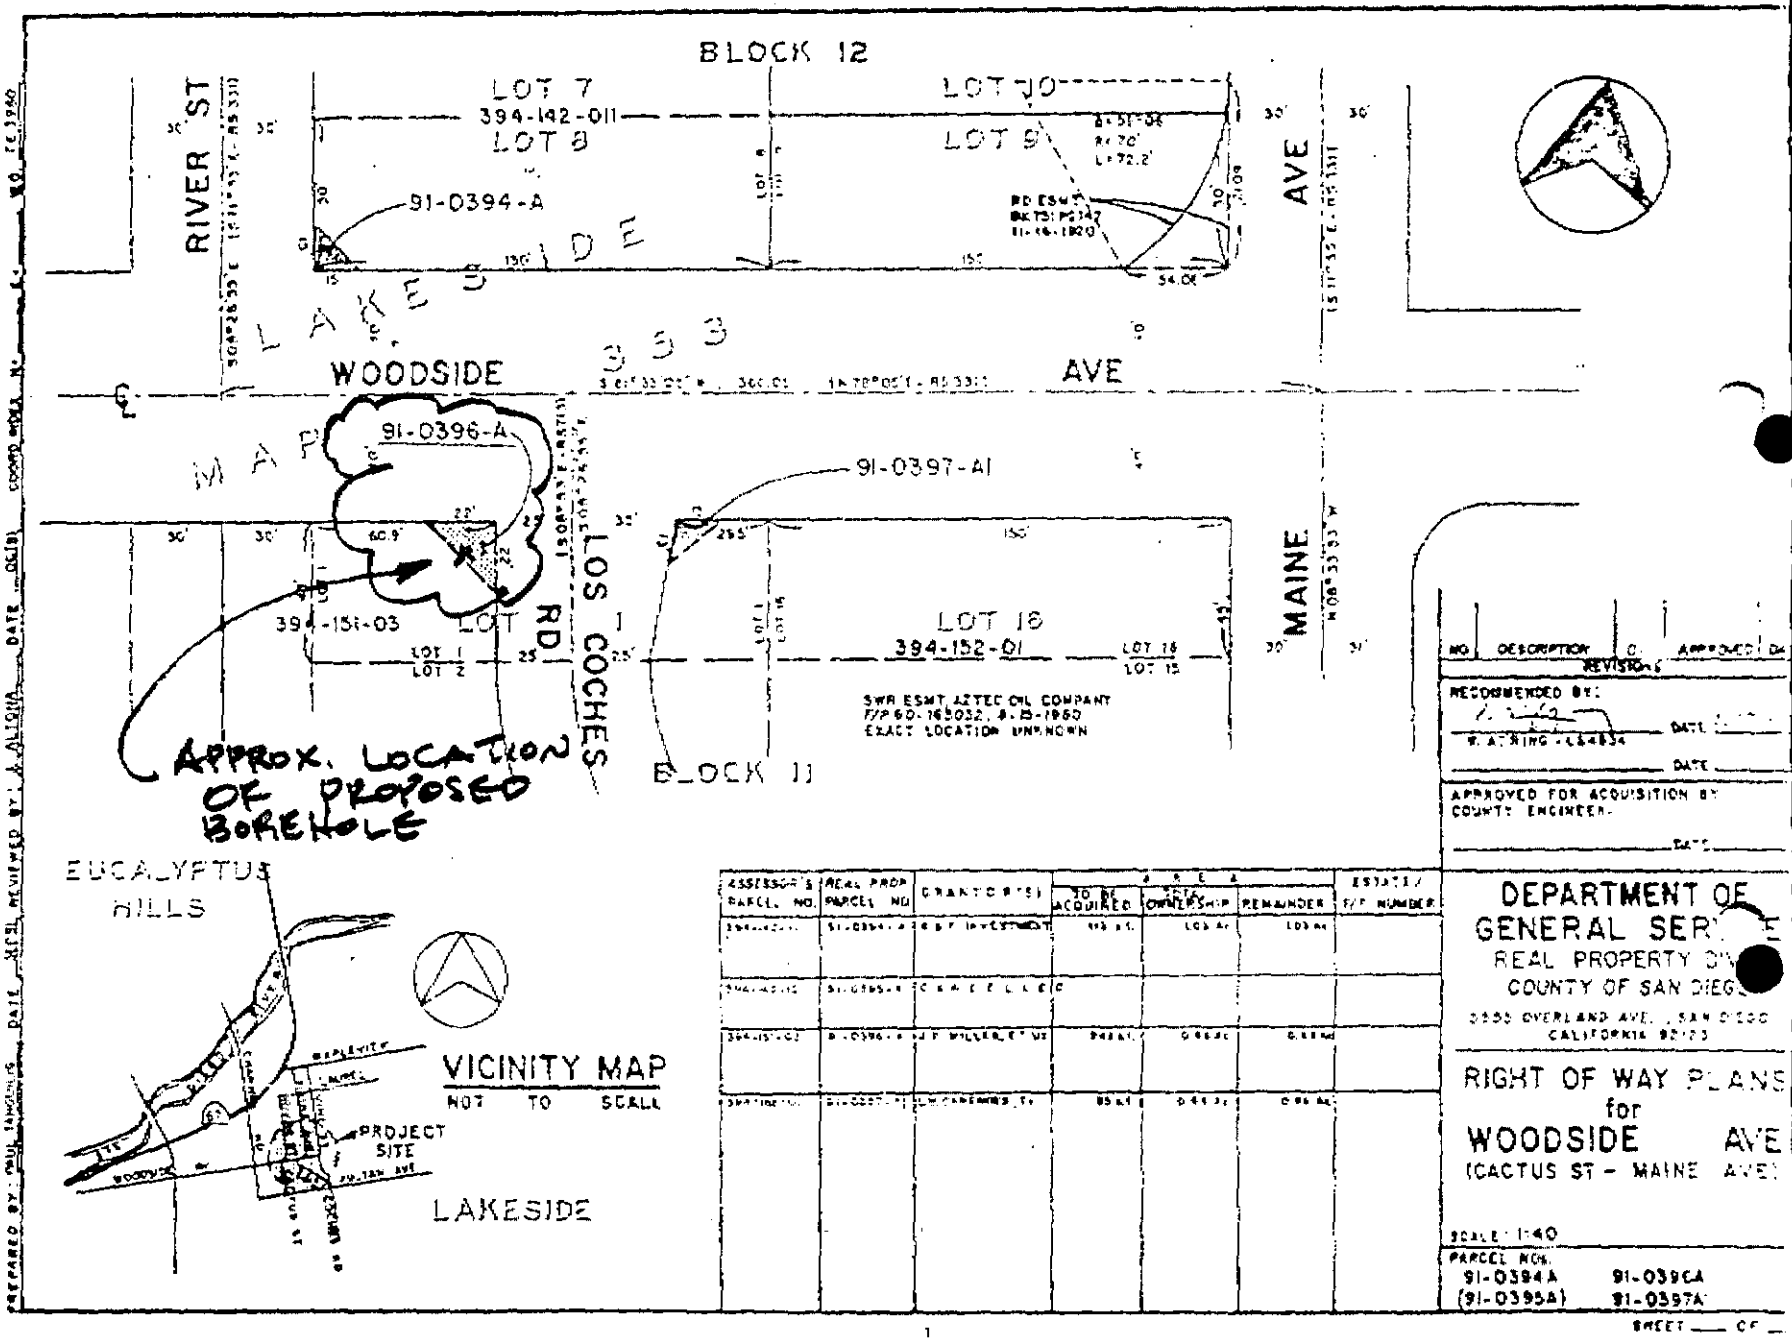


For your Information

Dec 30,93 12:07 No.004 P.04

# County of San Diego

J. WILLIAM COX, M.D., Ph.D
DIRECTOR
STEVEN A. ESCOBOZA
ASSISTANT DIRECTOR

DEPARTMENT OF HEALTH SERVICES
ENVIRONMENTAL HEALTH SERVICES

OFFICE OF THE DEPUTY DIRECTOR
P.O. BOX 85261
SAN DIEGO, CA 92186-5261
(619) 338-2211
Fax #: 338-2174

ENVIRONMENTAL HEALTH SERVICES
HAZARDOUS MATERIALS MANAGEMENT DIVISION
P. O. BOX 85261
SAN DIEGO, CA 92186-5261
(619) 338-2222

April 4 , 1991

MR. TOM MILLS
LEIGHTON AND ASSOCIATES
3934 MURPHY CANYON RD
SAN DIEGO , CA 92123

DEAR MR. MILLS :

RE: EXPIRED WELL PERMIT -- APN: 394-122-07
12401 WOODSIDE AV , LAKESIDE

The well drilling permit issued on 10/22/90 for the above referenced site has expired pursuant to Section 67.444 of the San Diego County Code. Our records indicate that the complete well logs and accompanying information have not been submitted to this office.

Within fifteen (15) days of the date of this notice, you must provide the following information:

1. Complete well and boring logs which must include:
   a. Well construction details,
   b. Quantity of materials used,
   c. Lithologic logs,
   d. A description of how all borings have been destroyed,
   e. Measured static water level including date of measurement, and
   f. If available, the surveyed casing elevation.
2. An as-built plot plan giving accurate locations of all borings and/or wells. The plot plan must be drawn to scale.
3. Location of the property by:
   a. Address,
   b. Assessors Parcel Number (APN), and
   c. USGS Coordinates.
4. All laboratory data.

If no work has been done in regards to this permit you must notify this office in writing.

Failure to provide the information specified above is a violation of Section 67.447 of the San Diego County Code. Violation of this section is a misdemeanor (Section 67.448).

If you have any questions contact me at (619) 338-2221

Sincerely,

KEVIN M. HEATON, Hydrogeologist
Hazardous Materials Management Division

KM

cc: Driller
Property owner

A.P.N. 394-122-07
Control # W91754

# PERMIT APPLICATION FOR GROUND WATER AND VADOSE MONITORING WELLS

105856

Site Address: 12401 WOODSIDE AVENUE CORNER OF WOODSIDE AVENUE & CHANNEL ROAD, LAKESIDE, CA

Property Owner:
Name UNOCAL CORPORATION Phone # (619) 280-7600
Mailing Address P.O. BOX 7600, SAN DIEGO, CA 92138

Driller:
Name WEST HAZMAT DRILLING License # 554979 Phone # (714) 939-6850
Mailing Address 305 South State College, Suite 141, ANAHEIM, CA 92806

Registered Geologist/Engineering Geologist/Civil Engineer (RG/CEG/RCE):
Name THOMAS MILLS Reg. # 4439 Phone # (CA) 292-8030
Mailing Address 3934 MURRAY CANYON ROAD, SUITE B205, SAN DIEGO, CA 92123

Number of Wells To Be Constructed: ~~4~~ 6 | 840.00 fee paid on 10-12-90

Bond Posted By: WEST HAZMAT | Proposed Date of Drilling: 10-24-90

Type of Well:
- ✓ Ground Water
- ____ Vadose
- ____ Other

Drilling Method:
- ✓ Auger
- ____ Mud Rotary
- ____ Air Rotary
- ____ Percussion
- ____ Other

Materials To Be Used:
Casing
Type PVC
Gauge ~~0.020~~ Schedule 40
Diameter 4"
Well Screen Size 0.020
Seal
- ____ Neat Cement
- ✓ Cement & Bentonite
- ____ Other

Gravel Pack
Specify #0 3 QUARTZ SAND

Proposed Construction:
10-12-90 13:26 CSHR02 11055
9145 915t@29K25 $840.00
SCHECK 8' $840.00
Cement Seal
Bentonite Seal 8'
Gravel Pack 8' to 50'
Perforation 10' to 50'
Note: For wells with multiple completion attach a well construction diagram.

I hereby agree to comply with all regulations of of Department of Health Services and with all ordinances and laws of the County of San Diego and the State of California pertaining to well construction and destruction.

Bruce
Driller Signature 554979 Date

Disposition of Application
✓ Approved ____ Denied

Conditions All borings must be destroyed in accordance with DWR Bulletin 74-81 and 74-90. All work water must be contained and disposed of properly. Wells must not extend deeper than 10 feet below the water table. Submit lab data with logs.

Health Officer 10/12/90 Date

Within 30 days of well completion, I will furnish the Department of Health Services and the State of California with a complete and accurate well log. I will certify the design and construction of the well in accordance with the permit application.

Thomas Mills RG 4439 10/12/90
RG/CEG/RCE Signature Date

DHS:HM-9060 (12/86)

County of San Diego
Department of Health Services

# PERMIT APPLICATION SUPPLEMENT
## VADOSE AND GROUND WATER MONITORING WELLS

1. Well design, logging and construction must be supervised by a Geologist, Engineering Geologist or Civil Engineer who is registered or certified by the State of California.

2. Provide verification of a Well Drilling C-57 license.

3. Provide a plot plan giving location of existing improvements such as structures, underground tanks, underground utilities, underground piping and the proposed monitoring and/or observation wells.

4. What is the proposed purpose of the well? GROUND WATER MONITORING and collection of soil and ground water samples.

5. What procedures will be used to prevent the well from providing an avenue to contamination during construction?
Hollow stem augers will be used and steam cleaned between boreholes.

6. What field procedures will be utilized to determine if contamination exists?
Conditions (soil samples and cuttings) will be ~~collected~~ monitored with a ~~OVA~~, and selected samples will be tested for TPH.

7. What procedures will be used to determine whether samples will be sent for laboratory testing or archiving?
An on site mobile laboratory will be used to determine levels of contamination.

8. What constituents will be monitored and tested? TPH (8015) BTEX (8020) and Organic Lead.

9. How will samples be transported and preserved? In an ice cooled chest (if transported)

10. What sampling method will be used?
California Split-barrel sampler

11. Are you proposing a variation from the methods and/or procedures presented in the Requirements for construction of Vadose and Ground Water Monitoring Wells (dated May 1986)? If yes, specify these variations.
NO

12. What procedures will be used to insure no contamination will be introduced by the drilling equipment?
All augers and down hole tooling will be steam cleaned prior to each drilling event.

13. What methods will be used to clean the sampling equipment? Triple washing with TSP + $H_2O$, $H_2O$, and final rinsing with deionized $H_2O$.

14. What cleaning method will be used to clean casing and screen prior to installation?
Steam cleaning

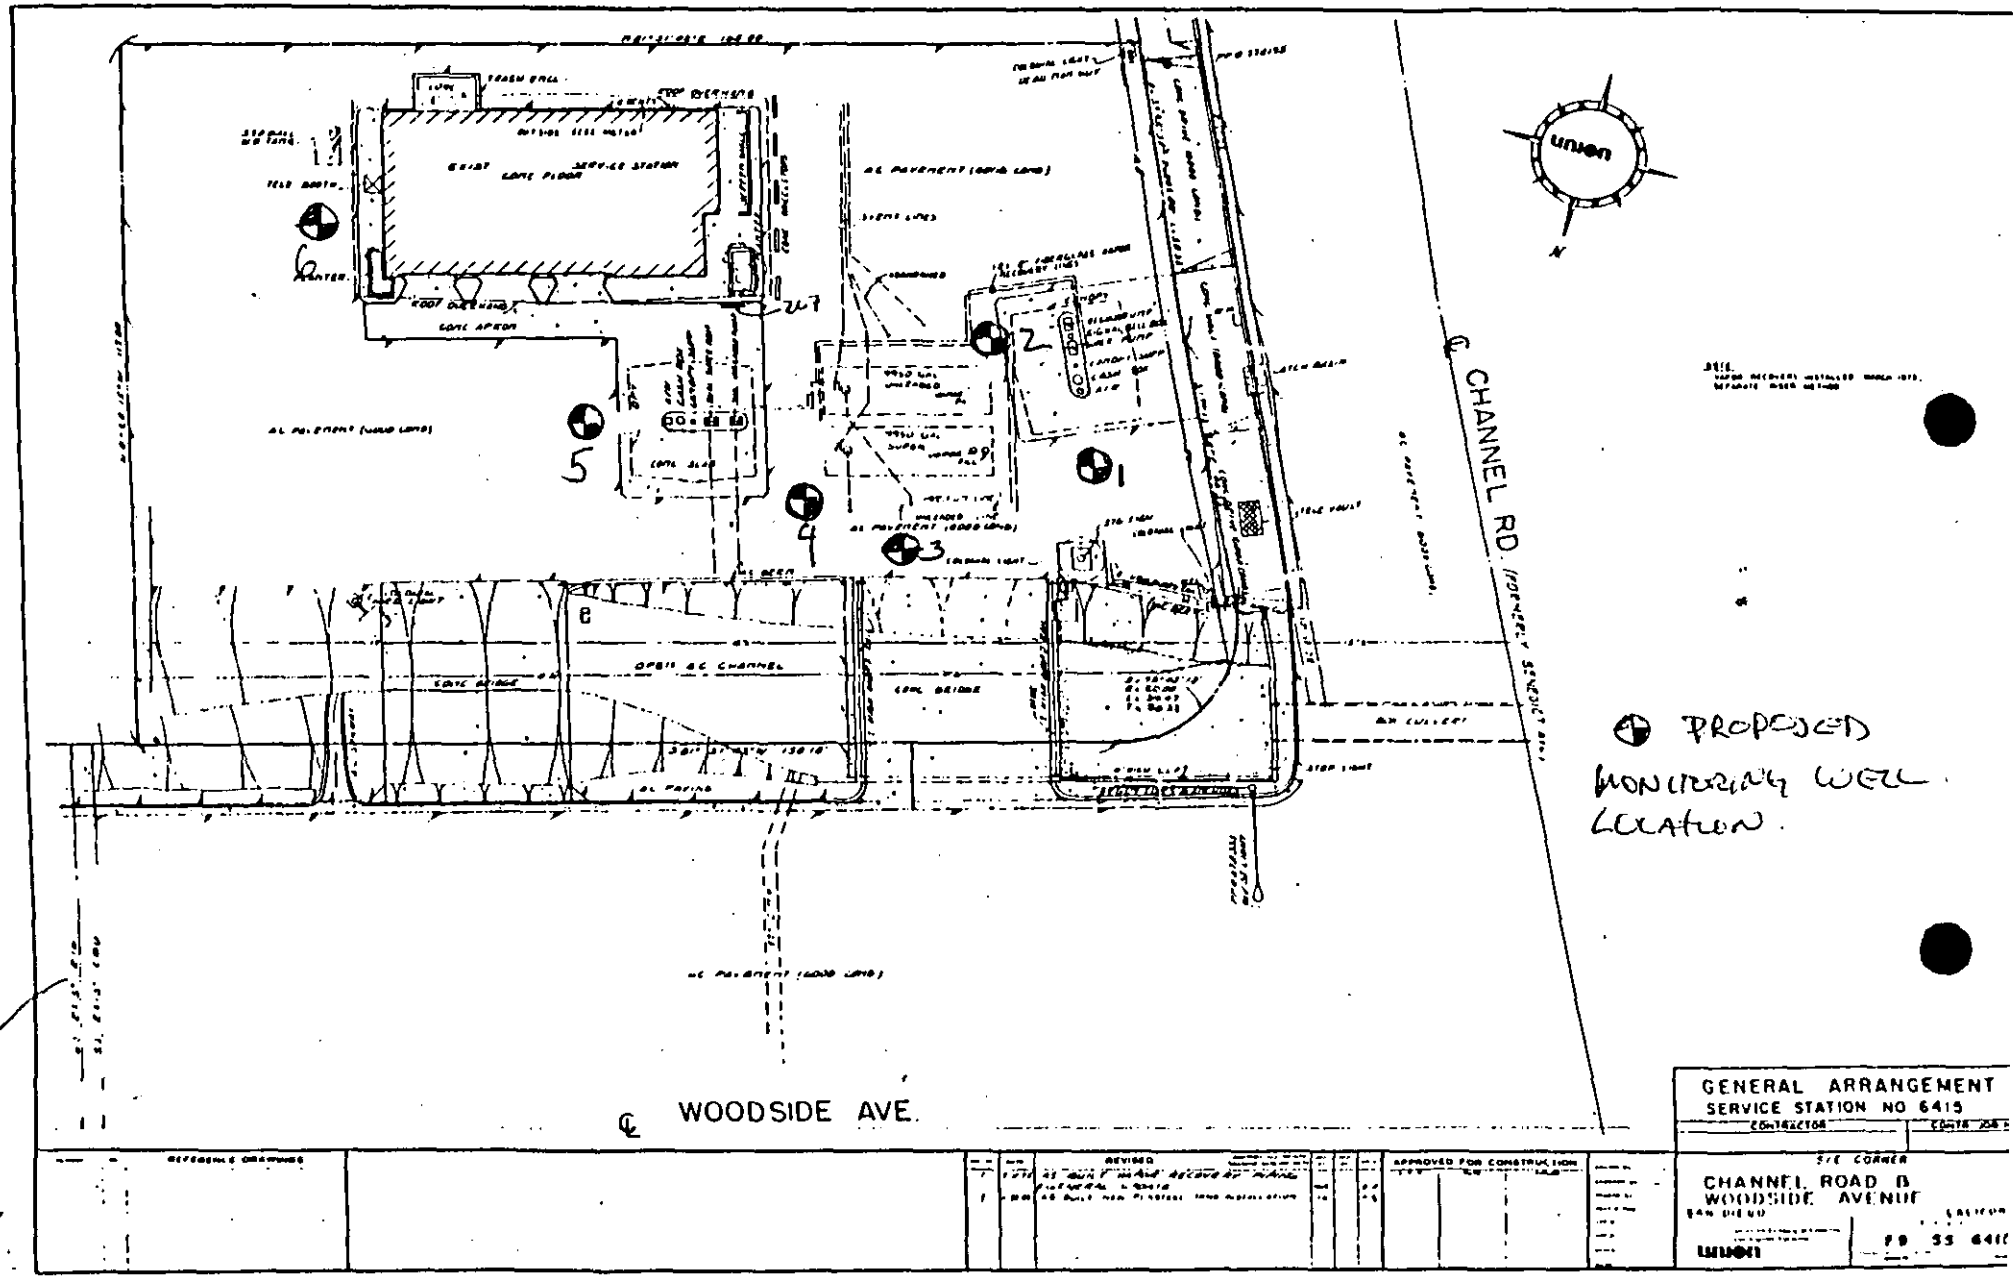

CHANNEL RD.
WOODSIDE AVE.
PROPOSED MONITORING WELL LOCATION.
GENERAL ARRANGEMENT
SERVICE STATION NO 6415
CHANNEL ROAD &
WOODSIDE AVENUE
SAN DIEGO

Figure 1.

LEIGHTON AND ASSOCIATES, INC.
Geotechnical and Environmental Engineering Consultants

# EXCAVATION OF SIX EXPLORATORY SOILS BORINGS AT UNOCAL STATION NO. 6415 12401 WOODSIDE AVENUE, LAKESIDE, CALIFORNIA, APN NO. 394-122-07 USGS COORDINATES: SECTION 13,T-15S,R-1W DATED APRIL 12, 1991

Project No. 4901433-01

April 12, 1991

PREPARED FOR:

COUNTY OF SAN DIEGO
DEPARTMENT OF HEALTH SERVICES
HAZARDOUS MATERIALS MANAGEMENT DIVISION
P.O. BOX 85261
SAN DIEGO, CALIFORNIA 92138-5261

3934 MURPHY CANYON ROAD, SUITE B205, SAN DIEGO, CALIFORNIA 92123
(619) 292-8030 • (800) 447-2626
FAX (619) 292-0771

LEIGHTON AND ASSOCIATES, INC.
Geotechnical and Environmental Engineering Consultants

April 12, 1991

To: County of San Diego
Department of Health Services
Hazardous Materials Management Division
P.O. Box 85261
San Diego, California

Attention: Mr. Kevin Heaton

Subject: Excavation of Six Exploratory Soil Borings at Unocal Station No. 6415, 12401 Woodside Avenue, Lakeside, California, APN No. 394-122-07, USGS Coordinates: Section 13, T-15S, R-1W

In accordance with your requirements, we are providing the following information regarding the excavation of six exploratory soil borings (LB-1 through LB-6) at Unocal Station No. 6415 in Lakeside, California. An attempt to excavate a seventh boring (L-1) was abandoned due to the presence of product transmission lines, one of which was ruptured. A more detailed description of boring L-1 is included below. The borings were excavated at 0, 30 and 40 degrees from the vertical. Ground water was encountered at approximately 18 feet below grade at the site. Attached with this letter are a Site Plan, laboratory data, boring logs and copies of well permits.

While attempting to excavate boring LB-5, an inoperative, 2.5 inch fiberglass fuel line was ruptured approximately 3 feet below the surface of the ground. It is estimated that approximately 3 gallons of gasoline was discharged into the borehole. The gasoline was apparently residual, as the station was no longer in operation at the time. Upon determining that the line had been ruptured, the augers were removed, and approximately 1.5 gallons of product was removed from the borehole with a disposable bailer. The hole was then filled with cat-box litter, then overexcavated until stained or odorous soil was no longer observed. The fuel removed from the borehole was returned to an on site underground fuel tank and the soil excavated was containerized in a DOT approved, 55-gallon drum. The ends of the ruptured fuel line were plugged with hydrated bentonite. To evaluate the effectiveness of contamination removal, one soil sample ( L-1-4') was collected and analyzed for TFH and BTEX. The results of these analyses did not indicate TFH or BTEX above laboratory detection limits.

The site was re-visited on February 21, 1991 during the repairing of the fuel line. After removing the cat-box litter, the borehole was overexcavated to 5.5 feet below grade and re-sampled (ST-1-5.5'). This sample was analyzed for TFH and BTEX. The results of these analyses indicated levels of TFH and BTEX below laboratory detection limits (with the exception of 0.16 mg/kg Total Xylenes). Repair of the line has subsequently been completed.

3934 MURPHY CANYON ROAD, SUITE B205, SAN DIEGO, CALIFORNIA 92123
(619) 292-8030 • (800) 447-2626
FAX (619) 292-0771

If you have any questions regarding this letter or the attached information, please feel free to contact Mr. Kris Lutton or Mr. Thomas Mills at this office at (619) 292-8030.

Respectfully submitted,

LEIGHTON AND ASSOCIATES, INC.

Thomas E. Mills, RG 4439
Chief, Environmental Services

Attachments: Well/Boring Location Map
Boring Logs, Well Construction Details
Laboratory Data
Well Permits

Distribution: (1) Addressee
(2) Unocal Corporation
Attention: Mr. Dan Zalewski



Analytical Technologies, Inc. Corporate Offices: 5550 Morehouse Drive San Diego, CA 92121 (619) 458-9141

ATI I.D. 010376

November 2, 1990

Leighton and Assoc., Inc. San Diego RECEIVED NOV 5 1990

Leighton & Associates
3934 Murphy Canyon Road, Suite B205
San Diego, California 92123

Project Name: U-6415

Project No.: 4901433-01

Attention: Jean Hebert Martin

On October 30, 1990, Analytical Technologies, Inc. received five soil samples for analysis. The samples were analyzed with EPA methodology or equivalent methods as specified in the attached analytical schedule. The symbol for "less than" indicates a value below the reportable detection limit. Please see the attached sheet for the sample cross reference.

The results of this analysis and the quality control data are enclosed.

Timothy J. Fitzpatrick
Senior Project Manager

Richard M. Amano
Laboratory Manager

TJF:nm

Analytical Technologies, Inc.

ATI I.D. 010376

# ANALYTICAL SCHEDULE

CLIENT: LEIGHTON & ASSOCIATES
PROJECT NAME: U-6415

PROJECT NO.: 4901433-01

| ANALYSIS | TECHNIQUE | REFERENCE/METHOD |
|---|---|---|
| ORGANIC LEAD | ICAP | EPA 6010/CDOHS EQUIVALENT METHOD |

Analytical Technologies, Inc.

CLIENT : LEIGHTON & ASSOC.-SAN DIEGO
PROJECT # : 4901433-01
PROJECT NAME : U-6415

DATE RECEIVED : 10/30/90
REPORT DATE : 11/02/90

ATI I.D. : 010376

| ATI # | CLIENT DESCRIPTION | MATRIX | DATE COLLECTED |
|---|---|---|---|
| 01 | LB 1-5 | SOIL | 10/23/90 |
| 02 | LB 2-15 | SOIL | 10/23/90 |
| 03 | LB 3-15 | SOIL | 10/23/90 |
| 04 | LB 5-22.5 | SOIL | 10/24/90 |
| 05 | LB 6-19 | SOIL | 10/24/90 |

----- TOTALS -----

| MATRIX | # SAMPLES |
|---|---|
| SOIL | 5 |

ATI STANDARD DISPOSAL PRACTICE

The samples from this project will be disposed of in twenty-one (21) days from the date of this report. If an extended storage period is required, please contact our sample control department before the scheduled disposal date.

Analytical Technologies, Inc. METALS RESULTS

ATI I.D. : 010376

CLIENT : LEIGHTON & ASSOC.-SAN DIEGO
PROJECT # : 4901433-01
PROJECT NAME : U-6415

DATE RECEIVED : 10/30/90
REPORT DATE : 11/02/90

| PARAMETER | UNITS | 01 | 02 | 03 | 04 | 05 |
|---|---|---|---|---|---|---|
| ORGANIC LEAD | MG/KG | <0.3 | <0.3 | 0.4 | <0.3 | <0.3 |

Analytical Technologies, Inc. METALS - QUALITY CONTROL

CLIENT : LEIGHTON & ASSOC.-SAN DIEGO
PROJECT # : 4901433-01
PROJECT NAME : U-6415 ATI I.D. : 010376

| PARAMETER | UNITS | ATI I.D. | SAMPLE RESULT | DUP. RESULT | RPD | SPIKED SAMPLE | SPIKE CONC | % REC |
|---|---|---|---|---|---|---|---|---|
| ORGANIC LEAD | MG/KG | 01037605 | <0.3 | <0.3 | 0 | 10.1 | 10.0 | 101 |

$$\% \text{ Recovery} = \frac{(\text{Spike Sample Result} - \text{Sample Result})}{\text{Spike Concentration}} \times 100$$

$$\text{RPD (Relative Percent Difference)} = \frac{(\text{Sample Result} - \text{Duplicate Result})}{\text{Average Result}} \times 100$$

Analytical Technologies, Inc. Corporate Offices: 5550 Morehouse Drive San Diego, CA 92121 (619) 458-9141

ATI I.D. M0201

October 25, 1990

Leighton & Associates
3934 Murphy Canyon Rd. Suite B205
San Diego, California 92123

Project Name: U-6415

Project No.: 4901433-01

Attention: Jean Hebert-Martin

On October 24 and 25, 1990 Analytical Technologies, Inc. Mobile Laboratory analyzed thirteen soil samples for the above-mentioned project. The samples were analyzed with EPA methodology or equivalent methods as specified in the attached analytical schedule. The samples were analyzed in the mobile laboratory, on the day, and at the site of collection.

The results of these analyses and the quality control data are enclosed.

R. Allan Morrison, Jr.
Mobile Laboratory Chemist

Richard M. Amano
Laboratory Manager

RAM

Analytical Technologies, Inc.

ATI I.D. M0201

# ANALYTICAL SCHEDULE

Client: Leighton & Associates
Project Name: U-6415
Project Number: 4901433-01

| ANALYSIS | # SAMPLES | TECHNIQUE | REFERENCE/METHOD |
|---|---|---|---|
| Total Petroleum Hydrocarbons | 10 | GC-FID | CDOHS mod 8015 |
| Total Petroleum Hydrocarbons | 2 | IR-Scan | EPA 418.1 |
| BTX&E | 10 | GC-PID | EPA 8020 |

Analytical Technologies, Inc.

ANALYTICAL TECHNOLOGIES, INC ID# M0201
MOBILE LABORATORY
REPORT

Method: EPA Mod 8015 : Gasoline by Purge & Trap GC-FID
Carbon Range C6 to C12

Client: Leighton & Associates
Project: U-6415
Project Number: 4901433-01
Project Manager: Jean Hebert-Martin

Matrix : Soil
Units : mg/Kg

| Lab I.D. | Date Sampled | Client ID | Gasoline (mg/Kg) | Detection Limit |
|---|---|---|---|---|
| M0201-02 | 10-24-90 | LB1 @ 5 FT | ND | 5.0 |
| M0201-03 | 10-24-90 | LB2 @ 15 FT | ND | 5.0 |
| M0201-04 | 10-24-90 | LB2 @ 20 FT | ND | 5.0 |
| M0014-05 | 10-24-90 | LB3 @ 15 FT | ND | 5.0 |
| M0201-06 | 10-24-90 | LB3 @ 20 FT | ND | 5.0 |
| M0201-09 | 10-25-90 | LB5 @ 10 FT | ND | 5.0 |
| M0201-10 | 10-25-90 | LB5 @ 22.5 FT | ND | 5.0 |
| M0201-11 | 10-25-90 | LB6 @ 10 FT | ND | 5.0 |
| M0201-12 | 10-25-90 | LB6 @ 19 FT | ND | 5.0 |
| M0201-13 | 10-25-90 | L-1 @ 4 FT | ND | 5.0 |

Analytical Technologies, Inc.

# ANALYTICAL TECHNOLOGIES INC.
## MOBILE LABORATORY
## QUALITY CONTROL DATA

Mobile Lab I.D. M0201

Method: EPA Mod. 8015 : Gasoline By Purge & Trap GC-FID

Client : Leighton & Associates
Project Name : U-6415
Project Number : 4901433-01
Project Manager: Jean Hebert-Martin

Sample Matrix : Soil
Units : mg/Kg

| Mobile Lab I.D. | Spike Compound | Sample Result | Conc Spiked | Spiked Sample | % Rec. | Dup Spike Sample | Dup % Rec. | RPD |
|---|---|---|---|---|---|---|---|---|
| M0201-04 | Gasoline | <5.0 | 25 | 24 | 96 | 25 | 100 | 4 |

$$\% \text{ Recovery} = \frac{(\text{Spike Sample Result} - \text{Sample Result})}{\text{Spike Concentration}} \times 100$$

$$\text{RPD (Relative \% Difference)} = \frac{(\text{Spike Sample Result} - \text{Duplicate Spike Sample Result})}{\text{Average of Spiked Samples}} \times 100$$

Analytical Technologies Inc.

ANALYTICAL TECHNOLOGIES INC.
MOBILE LABORATORY

Mobile Lab I.D. M0201

Test: BTX&E by EPA 8020 :

Client : Leighton & Associates
Project Name : U-6415
Project Number : 4901433-01
Project Manager: Jean Hebert-Martin

Matrix : Soil
Units : mg/Kg

| Lab ID | Date Sampled | Client ID | Compound | Results (mg/Kg) | Detection Limit |
|---|---|---|---|---|---|
| M0201-02 | 10-24-90 | LB1 @ 5 FT | Benzene | ND | 0.05 |
| | | | Toluene | ND | 0.05 |
| | | | EthylBenzene | ND | 0.05 |
| | | | Total Xylenes | ND | 0.1 |
| M0201-03 | 10-24-90 | LB2 @ 15 FT | Benzene | ND | 0.05 |
| | | | Toluene | ND | 0.05 |
| | | | EthylBenzene | ND | 0.05 |
| | | | Total Xylenes | ND | 0.1 |
| M0201-04 | 10-24-90 | LB2 @ 20 FT | Benzene | ND | 0.05 |
| | | | Toluene | ND | 0.05 |
| | | | EthylBenzene | ND | 0.05 |
| | | | Total Xylenes | ND | 0.1 |
| M0201-05 | 10-24-90 | LB3 @ 15 FT | Benzene | ND | 0.05 |
| | | | Toluene | ND | 0.05 |
| | | | EthylBenzene | ND | 0.05 |
| | | | Total Xylenes | ND | 0.1 |
| M0201-06 | 10-24-90 | LB3 @ 20 FT | Benzene | ND | 0.05 |
| | | | Toluene | ND | 0.05 |
| | | | EthylBenzene | ND | 0.05 |
| | | | Total Xylenes | ND | 0.1 |

Analytical Technologies, Inc.

ANALYTICAL TECHNOLOGIES INC.
MOBILE LABORATORY

Mobile Lab I.D. M0201

Test: BTX&E by EPA 8020 :

Client : Leighton & Associates
Project Name : U-6415
Project Number : 4901433-01
Project Manager: Jean Hebert-Martin

Matrix : Soil
Units : mg/Kg

| Lab ID | Date Sampled | Client ID | Compound | Results (mg/Kg) | Detection Limit |
|---|---|---|---|---|---|
| M0201-09 | 10-25-90 | LB5 @ 10 FT | Benzene | ND | 0.05 |
| | | | Toluene | ND | 0.05 |
| | | | EthylBenzene | ND | 0.05 |
| | | | Total Xylenes | ND | 0.1 |
| M0201-10 | 10-25-90 | LB5 @ 22.5 | Benzene | ND | 0.05 |
| | | | Toluene | ND | 0.05 |
| | | | EthylBenzene | ND | 0.05 |
| | | | Total Xylenes | ND | 0.1 |
| M0201-11 | 10-25-90 | LB6 @ 10 FT | Benzene | ND | 0.05 |
| | | | Toluene | ND | 0.05 |
| | | | EthylBenzene | ND | 0.05 |
| | | | Total Xylenes | ND | 0.1 |
| M0201-12 | 10-25-90 | LB6 @ 19 FT | Benzene | ND | 0.05 |
| | | | Toluene | ND | 0.05 |
| | | | EthylBenzene | ND | 0.05 |
| | | | Total Xylenes | ND | 0.1 |
| M0201-13 | 10-25-90 | L-1 @ 4 FT | Benzene | ND | 0.05 |
| | | | Toluene | ND | 0.05 |
| | | | EthylBenzene | ND | 0.05 |
| | | | Total Xylenes | ND | 0.1 |

Analytical Technologies, Inc.

# ANALYTICAL TECHNOLOGIES INC.
## MOBILE LABORATORY
## QUALITY CONTROL DATA

Mobile Lab I.D. M0201

Method: EPA 8020 : BTX&E by GC-PID

Client : Leighton & Associates
Project Name : U-6415
Project Number : 4901433-01
Project Manager: Jean Hebert-Martin

Matrix : Soil
Units : mg/Kg

**********

| Mobile Lab I.D. | Spike Compound | Sample Result | Conc Spiked | Spiked Sample | % Rec. | Dup Spike Sample | Dup % Rec. | RPD |
|---|---|---|---|---|---|---|---|---|
| M0201-05 | Benzene | <0.05 | 1.0 | 0.96 | 96 | 0.97 | 97 | 1 |
| | Toluene | <0.05 | 1.0 | 0.95 | 95 | 0.96 | 96 | 1 |
| | Ethylbenzene | <0.05 | 1.0 | 1.0 | 100 | 0.99 | 99 | 1 |
| | Total xylenes | <0.10 | 3.0 | 3.1 | 103 | 3.2 | 106 | 3 |

$$\% \text{ Recovery} = \frac{(\text{Spike Sample Result} - \text{Sample Result})}{\text{Spike Concentration}} \times 100$$

$$\text{RPD (Relative \% Difference)} = \frac{(\text{Spike Sample Result} - \text{Duplicate Spike Sample Result})}{\text{Average of Spiked Samples}} \times 100$$

Analytical Technologies, Inc.

# ANALYTICAL TECHNOLOGIES INC.
# MOBILE LABORATORY
# REPORT

Mobile Lab I.D. M0201

Test: EPA 418.1 : Total Petroleum Hydrocarbons by I.R.

Client : Leighton & Associates
Project Name : U-641551
Project Number : 4901433-01
Project Manager: Jean Hebert-Martin

Matrix : Soil
Units : mg/Kg

| Mobile Lab ID | Date Sampled | Client ID | Results TPH (mg/Kg) | Detection limit(mg/Kg) |
|---|---|---|---|---|
| M0201-07 | 10-24-90 | LB4 @ 10 FT | ND | 10 |
| M0201-08 | 10-24-90 | LB4 @ 19 FT | ND | 10 |

Analytical Technologies, Inc.

# ANALYTICAL TECHNOLOGIES INC.
## MOBILE LABORATORY
## QUALITY CONTROL DATA

Mobile Lab I.D. M0201

Test: EPA 418.1 : Total Petroleum Hydrocarbons by I.R.

Client : Leighton & Associates
Project Name : U-6415
Project Number : 4901433-01
Project Manager: Jean Hebert-Martin

Matrix : Soil
Units : mg/Kg

**********

| Mobile Lab I.D. | Spike Compound | Sample Result | Conc Spiked | Spiked Sample | % Rec. | Dup Spike Sample | Dup % Rec. | RPD |
|---|---|---|---|---|---|---|---|---|
| M0201-08 | TPH Mix | <10 | 101 | 100 | 99 | 100 | 99 | 0 |

$$\% \text{ Recovery} = \frac{(\text{Spike Sample Result} - \text{Sample Result})}{\text{Spike Concentration}} \times 100$$

$$\text{RPD (Relative \% Difference)} = \frac{(\text{Spike Sample Result} - \text{Duplicate Spike Sample Result})}{\text{Average of Spiked Samples}} \times 100$$

Analytical Technologies, Inc.
5550 Morehouse Drive • San Diego, CA 92121-1709

# Chain of Custody

DATE 10/30/10 PAGE 1 OF 1

**PROJECT MANAGER:** [illegible]
**COMPANY:** Leighton [illegible]
**ADDRESS:** [illegible]

**BILL TO:**
**COMPANY:**
**ADDRESS:**

[illegible] — SAMPLERS: (Signature)
(619) 725-6850 — PHONE NUMBER

Recommended Quantity and Preservative (Provide triple volume on QC Samples)

| SAMPLE ID | DATE | TIME | MATRIX | LAB ID | Petroleum Hydrocarbons 418.1 | Oil and Grease 413.2 | Gasoline (MOD 8015/DOHS) | Diesel (MOD 8015/DOHS) | Gasoline/BTXE (MOD 8015/8020) | (C6-C25,MOD 8015) | BTXE (8020) | Chlorinated Hydrocarbons (8010) | Aromatic Hydrocarbons (8020) | Chlorinated/Aromatic Hydrocarbons (8010/8020) | Organic Pb | Pesticides/PCB (8080) | Base/NEU/Acid Cmpds GC/MS (8270) | Volatile Cmpds GC/MS (8240) | Polynuclear Aromatic (8310) | CCR Metals | Priority Pollutant Metals | Number of Containers |
|---|---|---|---|---|---|---|---|---|---|---|---|---|---|---|---|---|---|---|---|---|---|---|
| | | | | | 1L ($H_2SO_4$)/100g | 1L ($H_2SO_4$)/100g | 4 oz (HCl)/50g | 4 oz (HCl)/50g | 4 oz (HCl)/50g | 4 oz (HCl)/50g | 2X40ml (HCl)/50g | 2X40ml (HCl)/50g | 2X40ml (HCl)/50g | 2X40ml (HCl)/50g | 500ml/50g | 1L/50g | 1L/100g | 2X40ml (HCl)/100g | 1L/100g | 500ml/100g | 500ml/100g | |
| [illegible] | 10/29/10 | | | 01 | | | | | | | | | | | X | | | | | | | 1 |
| [illegible] | 10/29/10 | | | 02 | | | | | | | | | | | X | | | | | | | 1 |
| [illegible] | 10/29/10 | | | 03 | | | | | | | | | | | X | | | | | | | 1 |
| [illegible] | 10/29/10 | | | 04 | | | | | | | | | | | X | | | | | | | 1 |
| [illegible] | 10/29/10 | | | 05 | | | | | | | | | | | X | | | | | | | 1 |
| | | | | | | | | | | | | | | | | | | | | | | |
| | | | | | | | | | | | | | | | | | | | | | | |
| | | | | | | | | | | | | | | | | | | | | | | |
| | | | | | | | | | | | | | | | | | | | | | | |

| PROJECT INFORMATION | SAMPLE RECEIPT | |
|---|---|---|
| PROJECT NUMBER: [illegible] | TOTAL NUMBER OF CONTAINERS | 5 |
| PROJECT NAME: [illegible] | CHAIN OF CUSTODY SEALS Y/N/NA | N |
| PURCHASE ORDER NUMBER: | INTACT? Y/N/NA | N |
| VIA: | RECEIVED GOOD COND./COLD | Y |
| TAT: ☐ 24HR ☐ 48 HRS ☒ 1 WK ☐ 2 WKS | LAB NUMBER | 010376 |

**SAMPLE DISPOSAL INSTRUCTIONS**

☒ ATI Disposal @ $5.00 each ☐ Return ☐ Pickup (will call)

Comments: [illegible]

| RELINQUISHED BY: 1. | RELINQUISHED BY: 2. | RELINQUISHED BY: 3. |
|---|---|---|
| Signature: [illegible] Time: | Signature: Time: | Signature: Time: |
| Printed Name: KAMAN Date: | Printed Name: Date: | Printed Name: Date: |
| Company: ATI 10/30/10 | Company: | Company: |
| **RECEIVED BY: 1.** | **RECEIVED BY: 2.** | **RECEIVED BY: (LAB) 3.** |
| Signature: Time: | Signature: Time: | Signature: Time: |
| Printed Name: Date: | Printed Name: Date: | Printed Name: Date: |
| Company: | Company: | Analytical Technologies, Inc. |



DISTRIBUTION: White, Canary - ANALYTICAL TECHNOLOGIES, INC. • Pink - ORIGINATOR

Analytical **Technologies,** Inc.
5550 Morehouse Drive • San Diego, CA 92121-1709

# Chain of Custody

DATE 10/27/10 PAGE 1 OF 2

**PROJECT MANAGER:** James Hubert MARN
**COMPANY:** Leighton & Assoc
**ADDRESS:**

**BILL TO:**
**COMPANY:**
**ADDRESS:**

SAMPLERS: (Signature) ( ) PHONE NUMBER

Recommended Quantity and Preservative (Provide triple volume on QC Samples)

| SAMPLE ID | DATE | TIME | MATRIX | LAB ID | Petroleum Hydrocarbons 418.1 | Oil and Grease 413.2 | Gasoline (MOD 8015/DOHS) | Diesel (MOD 8015/DOHS) | Gasoline/BTXE (MOD 8015/8020) | (C6-C25,MOD 8015) | BTXE (8020) | Chlorinated Hydrocarbons (8010) | Aromatic Hydrocarbons (8020) | Chlorinated/Aromatic Hydrocarbons (8010/8020) | Organic Pb | Pesticides/PCB (8080) | Base/NEU/Acid Cmpds GC/MS (8270) | Volatile Cmpds GC/MS (8240) | Polynuclear Aromatic (8310) | CCR Metals | Priority Pollutant Metals | Number of Containers |
|---|---|---|---|---|---|---|---|---|---|---|---|---|---|---|---|---|---|---|---|---|---|---|
| | | | | | 1L ($H_2SO_4$)/100g | 1L ($H_2SO_4$)/100g | 4 oz (HCl)/50g | 4 oz (HCl)/50g | 4 oz (HCl)/50g | 4 oz (HCl)/50g | 2X40ml (HCl)/50g | 2X40ml (HCl)/50g | 2X40ml (HCl)/50g | 2X40ml (HCl)/50g | 500ml/50g | 1L/50g | 1L/100g | 2X40ml (HCl)/100g | 1L/100g | 500ml/100g | 500ml/100g | |
| | | | | | | | | | X | | | | | | | | | | | | | 1 |
| | | | | | | | | | X | | | | | | | | | | | | | 1 |
| | | | | | | | | | X | | | | | | | | | | | | | 1 |
| | | | | | | | | | X | | | | | | | | | | | | | 1 |
| | | | | | | | | | X | | | | | | | | | | | | | 1 |
| | | | | | X | | | | X | | | | | | | | | | | | | 1 |
| | | 15 | | | | | | | | | | | | | | | | | | | | 1 |
| | | | | | | | | | | | | | | | | | | | | | | |

| PROJECT INFORMATION | SAMPLE RECEIPT | |
|---|---|---|
| PROJECT NUMBER: | TOTAL NUMBER OF CONTAINERS | 7 |
| PROJECT NAME: | CHAIN OF CUSTODY SEALS Y/N/NA | |
| PURCHASE ORDER NUMBER: | INTACT? Y/N/NA | |
| VIA: | RECEIVED GOOD COND./COLD | |
| TAT: ☐ 24HR ☐ 48 HRS ☐ 1 WK ☐ 2 WKS | LAB NUMBER | |

**SAMPLE DISPOSAL INSTRUCTIONS**

☐ ATI Disposal @ $5.00 each ☐ Return ☐ Pickup (will call)

Comments:

| RELINQUISHED BY: 1. | RELINQUISHED BY: 2. | RELINQUISHED BY: 3. |
|---|---|---|
| Signature: Time: 13:30 | Signature: Time: | Signature: Time: |
| Printed Name: Date: | Printed Name: Date: | Printed Name: Date: |
| Company: | Company: | Company: |
| **RECEIVED BY: 1.** | **RECEIVED BY: 2.** | **RECEIVED BY: (LAB) 3.** |
| Signature: Time: | Signature: Time: | Signature: Time: |
| Printed Name: Date: | Printed Name: Date: | Printed Name: RAMESH MARN Date: |
| Company: | Company: | Analytical Technologies, Inc. 10/27/10 |



DISTRIBUTION: White, Canary ANALYTICAL TECHNOLOGIES, INC. • Pink - ORIGINATOR

Analytical Technologies, Inc
5550 Morehouse Drive • San Diego, CA 92121-1709

# Chain of Custody

DATE 11/24/10 PAGE 2 OF 2

PROJECT MANAGER: Jamie Hibbard - HEPMRND
COMPANY: Leighton & Assoc.
ADDRESS:

BILL TO:
COMPANY:
ADDRESS:

SAMPLERS: (Signature)
PHONE NUMBER (619) 292-5030

| SAMPLE ID | DATE | TIME | MATRIX | LAB ID |
|---|---|---|---|---|
| | 11/24 | | Soil | 09 |
| | | | | 10 |
| | | | | 11 |
| | 14 | | | 12 |
| | ↓ | | ↓ | 13 |
| | | | | |
| | | | | |
| | | | | |
| | | | | |

Recommended Quantity and Preservative (Provide triple volume on QC Samples)

| Petroleum Hydrocarbons 418.1 | Oil and Grease 413.2 | Gasoline (MOD 8015/DOHS) | Diesel (MOD 8015/DOHS) | Gasoline/BTXE (MOD 8015/8020) | (C6-C25,MOD 8015) | BTXE (8020) | Chlorinated Hydrocarbons (8010) | Aromatic Hydrocarbons (8020) | Chlorinated/Aromatic Hydrocarbons (8010/8020) | Organic Pb | | Pesticides/PCB (8080) | Base/NEU/Acid Cmpds GC/MS (8270) | Volatile Cmpds GC/MS (8240) | Polynuclear Aromatic (8310) | CCR Metals | Priority Pollutant Metals | | | | | | | | | | Number of Cont. |
|---|---|---|---|---|---|---|---|---|---|---|---|---|---|---|---|---|---|---|---|---|---|---|---|---|---|---|
| 1L ($H_2SO_4$)/100g | 1L ($H_2SO_4$)/100g | 4 oz (HCl)/50g | 4 oz (HCl)/50g | 4 oz (HCl)/50g | 4 oz (HCl)/50g | 2X40ml (HCl)/50g | 2X40ml (HCl)/50g | 2X40ml (HCl)/50g | 2X40ml (HCl)/50g | 500ml/50g | | 1L/50g | 1L/100g | 2X40ml (HCl)/100g | 1L/100g | 500ml/100g | 500ml/100g | | | | | | | | | |
| | | | | X | | | | | | | | | | | | | | | | | | | | | | 1 |
| | | | | X | | | | | | | | | | | | | | | | | | | | | | 1 |
| | | | | X | | | | | | | | | | | | | | | | | | | | | | 1 |
| | | | | X | | | | | | | | | | | | | | | | | | | | | | 1 |
| | | | | X | | | | | | | | | | | | | | | | | | | | | | 1 |

| PROJECT INFORMATION | SAMPLE RECEIPT | |
|---|---|---|
| PROJECT NUMBER: | TOTAL NUMBER OF CONTAINERS | 5 |
| PROJECT NAME: | CHAIN OF CUSTODY SEALS Y/N/NA | |
| PURCHASE ORDER NUMBER: | INTACT? Y/N/NA | |
| VIA: | RECEIVED GOOD COND./COLD | |
| TAT: ☐ 24HR ☐ 48 HRS ☐ 1 WK ☐ 2 WKS | LAB NUMBER | |

SAMPLE DISPOSAL INSTRUCTIONS

☑ ATI Disposal @ $5.00 each ☐ Return ☐ Pickup (will call)

Comments:

| RELINQUISHED BY: 1. | RELINQUISHED BY: 2. | RELINQUISHED BY: 3. |
|---|---|---|
| Signature: Time: | Signature: Time: | Signature: Time: |
| Printed Name: Date: | Printed Name: Date: | Printed Name: Date: |
| Company: | Company: | Company: |
| **RECEIVED BY: 1.** | **RECEIVED BY: 2.** | **RECEIVED BY: (LAB) 3.** |
| Signature: Time: | Signature: Time: | Signature: Time: 1:37 |
| Printed Name: Date: | Printed Name: Date: | Printed Name: RAYAN MORRIS Date: 11/24/10 |
| Company: | Company: | Analytical Technologies, Inc. |

Analytical Technologies, Inc. Corporate Offices 5550 Morehouse Drive San Diego CA 92121 (619) 458-9141

ATI I.D. 010337

November 6, 1990

Leighton & Associates, Inc.
3934 Murphy Canyon Road, Suite #205B
San Diego, California 92123

Project Name: U-6415

Project No.: 4901433-01

Attention: Jean Hebert-Martin

On October 25, 1990, Analytical Technologies, Inc. received three soil samples for analyses. The samples were analyzed with EPA methodology or equivalent methods as specified in the attached analytical schedule. The symbol for "less than" indicates a value below the reportable detection limit. Please see the attached sheet for the sample cross reference.

The results of these analyses and the quality control data are enclosed.

Timothy J. Fitzpatrick
Senior Project Manager

TJF:eb

for Richard M. Amano
Laboratory Manager

Analytical Technologies, Inc.

ATI I.D. 010337

# ANALYTICAL SCHEDULE

CLIENT: LEIGHTON & ASSOCIATES, INC. PROJECT NO.: 4901433-01
PROJECT NAME: U-6415

| ANALYSIS | TECHNIQUE | REFERENCE/METHOD |
|---|---|---|
| ORGANIC LEAD | ICAP | EPA 6010/CDOHS EQUIVALENT METHOD |
| HALOGENATED VOLATILE ORGANICS | GC/ELCD | EPA 8010 |

Analytical Technologies, Inc.

CLIENT : LEIGHTON & ASSOC.-SAN DIEGO
PROJECT # : 4901433-01
PROJECT NAME : U-6415

DATE RECEIVED : 10/25/90
REPORT DATE : 11/06/90

ATI I.D. : 010337

| ATI # | CLIENT DESCRIPTION | MATRIX | DATE COLLECTED |
|---|---|---|---|
| 01 | LB3-20 | SOIL | 10/24/90 |
| 02 | LB4-19 | SOIL | 10/24/90 |
| 03 | LB4-10 | SOIL | 10/24/90 |

----- TOTALS -----

| MATRIX | # SAMPLES |
|---|---|
| SOIL | 3 |

ATI STANDARD DISPOSAL PRACTICE

The samples from this project will be disposed of in twenty-one (21) days from the date of this report. If an extended storage period is required, please contact our sample control department before the scheduled disposal date.

Analytical Technologies, Inc. METALS RESULTS

ATI I.D. : 010337

CLIENT : LEIGHTON & ASSOC.-SAN DIEGO
PROJECT # : 4901433-01
PROJECT NAME : U-6415

DATE RECEIVED : 10/25/90
REPORT DATE : 11/06/90

| PARAMETER | UNITS | 01 |
|---|---|---|
| ORGANIC LEAD | MG/KG | 0.6 |

CLIENT : LEIGHTON & ASSOC.-SAN DIEGO
PROJECT # : 4901433-01
PROJECT NAME : U-6415 ATI I.D. : 010337

| PARAMETER | UNITS | ATI I.D. | SAMPLE RESULT | DUP. RESULT | RPD | SPIKED SAMPLE | SPIKE CONC | % REC |
|---|---|---|---|---|---|---|---|---|
| ORGANIC LEAD | MG/KG | 01037605 | <0.3 | <0.3 | 0 | 10.1 | 10.0 | 101 |

$$\% \text{ Recovery} = \frac{(\text{Spike Sample Result} - \text{Sample Result})}{\text{Spike Concentration}} \times 100$$

$$\text{RPD (Relative Percent Difference)} = \frac{(\text{Sample Result} - \text{Duplicate Result})}{\text{Average Result}} \times 100$$

Analytical Technologies, Inc.

GAS CHROMATOGRAPHY - RESULTS

ATI I.D. : 01033702

TEST : EPA 8010 (HALOGENATED VOLATILE ORGANICS)

| | | | |
|---|---|---|---|
| CLIENT | : LEIGHTON & ASSOC.-SAN DIEGO | DATE SAMPLED | : 10/24/90 |
| PROJECT # | : 4901433-01 | DATE RECEIVED | : 10/25/90 |
| PROJECT NAME | : U-6415 | DATE EXTRACTED | : 10/26/90 |
| CLIENT I.D. | : LB4-19 | DATE ANALYZED | : 11/02/90 |
| SAMPLE MATRIX | : SOIL | UNITS | : MG/KG |
| | | DILUTION FACTOR | : 1 |

| COMPOUNDS | RESULTS |
|---|---|
| BROMODICHLOROMETHANE | <0.010 |
| BROMOFORM | <0.020 |
| BROMOMETHANE | <0.010 |
| CARBON TETRACHLORIDE | <0.010 |
| CHLOROBENZENE | <0.025 |
| CHLOROETHANE | <0.010 |
| CHLOROFORM | <0.010 |
| CHLOROMETHANE | <0.010 |
| DIBROMOCHLOROMETHANE | <0.010 |
| 1,2-DICHLOROBENZENE | <0.025 |
| 1,3-DICHLOROBENZENE | <0.025 |
| 1,4-DICHLOROBENZENE | <0.025 |
| DICHLORODIFLUOROMETHANE | <0.010 |
| 1,1-DICHLOROETHANE | <0.010 |
| 1,2-DICHLOROETHANE | <0.010 |
| 1,1-DICHLOROETHENE | <0.010 |
| CIS-1,2-DICHLOROETHENE | <0.010 |
| TRANS-1,2-DICHLOROETHENE | <0.010 |
| 1,2-DICHLOROPROPANE | <0.010 |
| CIS-1,3-DICHLOROPROPENE | <0.010 |
| TRANS-1,3-DICHLOROPROPENE | <0.010 |
| METHYLENE CHLORIDE | <0.10 |
| 1,1,2,2-TETRACHLOROETHANE | <0.010 |
| TETRACHLOROETHENE | <0.010 |
| 1,1,1-TRICHLOROETHANE | <0.010 |
| 1,1,2-TRICHLOROETHANE | <0.010 |
| TRICHLOROETHENE | <0.010 |
| TRICHLOROFLUOROMETHANE | <0.10 |
| VINYL CHLORIDE | <0.010 |

SURROGATE PERCENT RECOVERIES

| | |
|---|---|
| BROMOFLUOROBENZENE (ELCD) (%) | 84 |
| BROMOFLUOROBENZENE (PID) (%) | 89 |

Analytical Technologies, Inc.

GAS CHROMATOGRAPHY - RESULTS

ATI I.D. : 01033703

TEST : EPA 8010 (HALOGENATED VOLATILE ORGANICS)

| | | | |
|---|---|---|---|
| CLIENT | : LEIGHTON & ASSOC.-SAN DIEGO | DATE SAMPLED | : 10/24/90 |
| PROJECT # | : 4901433-01 | DATE RECEIVED | : 10/25/90 |
| PROJECT NAME | : U-6415 | DATE EXTRACTED | : 10/26/90 |
| CLIENT I.D. | : LB4-10 | DATE ANALYZED | : 11/02/90 |
| SAMPLE MATRIX | : SOIL | UNITS | : MG/KG |
| | | DILUTION FACTOR | : 1 |

| COMPOUNDS | RESULTS |
|---|---|
| BROMODICHLOROMETHANE | <0.010 |
| BROMOFORM | <0.020 |
| BROMOMETHANE | <0.010 |
| CARBON TETRACHLORIDE | <0.010 |
| CHLOROBENZENE | <0.025 |
| CHLOROETHANE | <0.010 |
| CHLOROFORM | <0.010 |
| CHLOROMETHANE | <0.010 |
| DIBROMOCHLOROMETHANE | <0.010 |
| 1,2-DICHLOROBENZENE | <0.025 |
| 1,3-DICHLOROBENZENE | <0.025 |
| 1,4-DICHLOROBENZENE | <0.025 |
| DICHLORODIFLUOROMETHANE | <0.010 |
| 1,1-DICHLOROETHANE | <0.010 |
| 1,2-DICHLOROETHANE | <0.010 |
| 1,1-DICHLOROETHENE | <0.010 |
| CIS-1,2-DICHLOROETHENE | <0.010 |
| TRANS-1,2-DICHLOROETHENE | <0.010 |
| 1,2-DICHLOROPROPANE | <0.010 |
| CIS-1,3-DICHLOROPROPENE | <0.010 |
| TRANS-1,3-DICHLOROPROPENE | <0.010 |
| METHYLENE CHLORIDE | <0.10 |
| 1,1,2,2-TETRACHLOROETHANE | <0.010 |
| TETRACHLOROETHENE | <0.010 |
| 1,1,1-TRICHLOROETHANE | <0.010 |
| 1,1,2-TRICHLOROETHANE | <0.010 |
| TRICHLOROETHENE | <0.010 |
| TRICHLOROFLUOROMETHANE | <0.10 |
| VINYL CHLORIDE | <0.010 |

SURROGATE PERCENT RECOVERIES

| | |
|---|---|
| BROMOFLUOROBENZENE (ELCD) (%) | 104 |
| BROMOFLUOROBENZENE (PID) (%) | 107 |

Analytical Technologies, Inc.

# GAS CHROMATOGRAPHY - RESULTS

## REAGENT BLANK

TEST : EPA 8010 (HALOGENATED VOLATILE ORGANICS)

| | | | |
|---|---|---|---|
| CLIENT | : LEIGHTON & ASSOC.-SAN DIEGO | ATI I.D. | : 010337 |
| PROJECT # | : 4901433-01 | DATE EXTRACTED | : 10/26/90 |
| PROJECT NAME | : U-6415 | DATE ANALYZED | : 11/02/90 |
| CLIENT I.D. | : REAGENT BLANK | UNITS | : MG/KG |
| | | DILUTION FACTOR | : N/A |

| COMPOUNDS | RESULTS |
|---|---|
| BROMODICHLOROMETHANE | <0.010 |
| BROMOFORM | <0.020 |
| BROMOMETHANE | <0.010 |
| CARBON TETRACHLORIDE | <0.010 |
| CHLOROBENZENE | <0.025 |
| CHLOROETHANE | <0.010 |
| CHLOROFORM | <0.010 |
| CHLOROMETHANE | <0.010 |
| DIBROMOCHLOROMETHANE | <0.010 |
| 1,2-DICHLOROBENZENE | <0.025 |
| 1,3-DICHLOROBENZENE | <0.025 |
| 1,4-DICHLOROBENZENE | <0.025 |
| DICHLORODIFLUOROMETHANE | <0.010 |
| 1,1-DICHLOROETHANE | <0.010 |
| 1,2-DICHLOROETHANE | <0.010 |
| 1,1-DICHLOROETHENE | <0.010 |
| CIS-1,2-DICHLOROETHENE | <0.010 |
| TRANS-1,2-DICHLOROETHENE | <0.010 |
| 1,2-DICHLOROPROPANE | <0.010 |
| CIS-1,3-DICHLOROPROPENE | <0.010 |
| TRANS-1,3-DICHLOROPROPENE | <0.010 |
| METHYLENE CHLORIDE | <0.10 |
| 1,1,2,2-TETRACHLOROETHANE | <0.010 |
| TETRACHLOROETHENE | <0.010 |
| 1,1,1-TRICHLOROETHANE | <0.010 |
| 1,1,2-TRICHLOROETHANE | <0.010 |
| TRICHLOROETHENE | <0.010 |
| TRICHLOROFLUOROMETHANE | <0.10 |
| VINYL CHLORIDE | <0.010 |

### SURROGATE PERCENT RECOVERIES

| | |
|---|---|
| BROMOFLUOROBENZENE (ELCD) (%) | 95 |
| BROMOFLUOROBENZENE (PID) (%) | 103 |

Analytical Technologies, Inc.

QUALITY CONTROL DATA

ATI I.D. : 010337

TEST : EPA 8010 (HALOGENATED VOLATILE ORGANICS)

CLIENT : LEIGHTON & ASSOC.-SAN DIEGO
PROJECT # : 4901433-01
PROJECT NAME : U-6415
REF I.D. : 01034715

DATE EXTRACTED : 10/26/90
DATE ANALYZED : 10/30/90
SAMPLE MATRIX : SOIL
UNITS : MG/KG

| COMPOUNDS | SAMPLE RESULT | CONC. SPIKED | SPIKED SAMPLE | % REC. | DUP. SPIKED SAMPLE | DUP. % REC. | RPD |
|---|---|---|---|---|---|---|---|
| CHLOROFORM | <0.010 | 0.200 | 0.22 | 110 | 0.21 | 105 | 5 |
| CHLOROBENZENE | <0.025 | 0.200 | 0.19 | 95 | 0.19 | 95 | 0 |
| 1,1-DICHLOROETHENE | <0.010 | 0.200 | 0.12 | 60 | 0.11 | 55 | 6 |
| TRICHLOROETHENE | <0.010 | 0.200 | 0.18 | 90 | 0.17 | 85 | 5 |
| TETRACHLOROETHENE | <0.010 | 0.200 | 0.19 | 95 | 0.18 | 90 | 5 |

$$\% \text{ Recovery} = \frac{(\text{Spike Sample Result} - \text{Sample Result})}{\text{Spike Concentration}} \times 100$$

$$\text{RPD (Relative \% Difference)} = \frac{(\text{Spiked Sample Result} - \text{Duplicate Spike Sample Result})}{\text{Average of Spiked Sample}} \times 100$$

Analytical Technologies, Inc
5550 Morehouse Drive • San Diego, CA 92121-1709

# Chain of Custody

DATE 10/25/90 PAGE 1 OF 1

PROJECT MANAGER: Jason Hubert - Mgr
COMPANY: Leighton & Associates
ADDRESS:

BILL TO:
COMPANY:
ADDRESS:

SAMPLERS: (Signature)
PHONE NUMBER ( )

| SAMPLE ID | DATE | TIME | MATRIX | LAB ID |
|---|---|---|---|---|
| LB3 20 | 10/23/90 | | soil | |
| LB4 - 14 | 10/24/90 | | soil | |
| LB4 - 10 | 10/24/90 | | soil | |

Recommended Quantity and Preservative (Provide triple volume on QC Samples)

| | 1L ($H_2SO_4$)/100g | 1L ($H_2SO_4$)/100g | 4 oz (HCl)/50g | 4 oz (HCl)/50g | 4 oz (HCl)/50g | 4 oz (HCl)/50g | 2X40ml (HCl)/50g | 2X40ml (HCl)/50g | 2X40ml (HCl)/50g | 2X40ml (HCl)/50g | 500ml/50g | | 1L/50g | 1L/100g | 2X40ml (HCl)/100g | 1L/100g | 500ml/100g | 500ml/100g | | | | | | | | | | Number of Containers |
|---|---|---|---|---|---|---|---|---|---|---|---|---|---|---|---|---|---|---|---|---|---|---|---|---|---|---|---|---|
| | Petroleum Hydrocarbons 418.1 | Oil and Grease 413.2 | Gasoline (MOD 8015/DOHS) | Diesel (MOD 8015/DOHS) | Gasoline/BTXE (MOD 8015/8020) | (C6-C25 MOD 8015) | BTXE (8020) | Chlorinated Hydrocarbons (8010) | Aromatic Hydrocarbons (8020) | Chlorinated/Aromatic Hydrocarbons (8010/8020) | Organic Pb | | Pesticides/PCB (8080) | Base/NEU/Acid Cmpds GC/MS (8270) | Volatile Cmpds GC/MS (8240) | Polynuclear Aromatic (8310) | CCR Metals | Priority Pollutant Metals | | | | | | | | | | |
| LB3 20 | | | | | | | | | | | X | | | | | | | | | | | | | | | | | 1 |
| LB4 - 14 | | | | | | | | X | | | | | | | | | | | | | | | | | | | | 1 |
| LB4 - 10 | | | | | | | | X | | | | | | | | | | | | | | | | | | | | 1 |

**PROJECT INFORMATION**

PROJECT NUMBER: 490145.3-01
PROJECT NAME: #U-6415
PURCHASE ORDER NUMBER:
VIA:
TAT: ☐ 24HR ☐ 48 HRS ☒ 1 WK ☐ 2 WKS

**SAMPLE RECEIPT**

| | |
|---|---|
| TOTAL NUMBER OF CONTAINERS | 3 |
| CHAIN OF CUSTODY SEALS Y/N/NA | N |
| INTACT? Y/N/NA | NA |
| RECEIVED GOOD COND./COLD | Y |
| LAB NUMBER | 010337 |

**SAMPLE DISPOSAL INSTRUCTIONS**

☒ ATI Disposal @ $5.00 each ☐ Return ☐ Pickup (will call)

Comments:
ND Rush (Mayfield Soil ORD See Bien 8010

| RELINQUISHED BY: 1. | RELINQUISHED BY: 2. | RELINQUISHED BY: 3. |
|---|---|---|
| Signature: Time: 3pm | Signature: Time: | Signature: Time: |
| Printed Name: Date: KRIS CLIFTON 10-25-90 | Printed Name: Date: ALLAN MONBLEAU | Printed Name: Date: |
| Company: Leighton | Company: ATI 10/25/90 | Company: |
| **RECEIVED BY: 1.** | **RECEIVED BY: 2.** | **RECEIVED BY: (LAB) 3.** |
| Signature: Time: | Signature: Time: | Signature: Time: |
| Printed Name: Date: ALLAN MONBLEAU | Printed Name: Date: | Printed Name: Date: C. TRUDO 10-25-90 |
| Company: ATI | Company: | Analytical Technologies, Inc. |

ATI LABORATORIES: San Diego (619) 458 9141 • Phoenix (602) 438-1530 • Seattle (206) 228-8335 DISTRIBUTION: White, Canary - ANALYTICAL TECHNOLOGIES, INC. • Pink - ORIGINATOR

Analytical Technologies, Inc. Corporate Offices: 5550 Morehouse Drive San Diego, CA 92121 (619) 458-9141

ATI I.D.: 102268

February 28, 1991

LEIGHTON & ASSOCIATES
3934 MURPHY CYN RD., SUITE 205 B
SAN DIEGO, CA 92123

Project Name: LAKESIDE
Project # : 490143301

Attention: JEAN HEBERT-MARTIN

Analytical Technologies, Inc. has received the following sample(s):

| Date Received | Quantity | Matrix |
|---|---|---|
| February 21, 1991 | 1 | SOIL |

The sample(s) were analyzed with EPA methodology or equivalent methods as specified in the enclosed analytical schedule. The symbol for "less than" indicates a value below the reportable detection limit. Please see the attached sheet for the sample cross reference table.

The results of these analyses and the quality control data are enclosed.

GARY STEWART
for PROJECT MANAGER-FUELS

RICHARD M. AMANO
LABORATORY MANAGER

Analytical Technologies, Inc.

## SAMPLE CROSS REFERENCE

Client : LEIGHTON & ASSOCIATES
Project # : 490143301
Project Name: LAKESIDE

Report Date: February 28, 1991
ATI I.D. : 102268

| ATI # | Client Description | Matrix | Date Collected |
|---|---|---|---|
| 1 | ST-1-5.5' | SOIL | 21-FEB-91 |

---TOTALS---

| Matrix | # Samples |
|---|---|
| SOIL | 1 |

### ATI STANDARD DISPOSAL PRACTICE

The sample(s) from this project will be disposed of in twenty-one (21) days from the date of this report. If an extended storage period is required, please contact our sample control department before the scheduled disposal date.

Analytical Technologies, Inc.

## ANALYTICAL SCHEDULE

Client : LEIGHTON & ASSOCIATES
Project # : 490143301
Project Name: LAKESIDE

ATI I.D.: 102268

| Analysis | Technique/Description |
|---|---|
| EPA 8020 (AROMATIC VOLATILE ORGANICS) | GC/PHOTO IONIZATION DETECTOR |
| MOD EPA 8015-CDOHS (FUEL HYDROCARBONS) | GC/FLAME IONIZATION DETECTOR |

Analytical Technologies, Inc.

## GAS CHROMATOGRAPHY RESULTS

Test : EPA 8020 (AROMATIC VOLATILE ORGANICS)
Client : LEIGHTON & ASSOCIATES ATI I.D. : 102268
Project # : 490143301
Project Name: LAKESIDE

| Sample # | Client ID | Matrix | Date Extracted | Date Sampled | Date Analyzed | Dil. Factor |
|---|---|---|---|---|---|---|
| 1 | ST-1-5.5' | SOIL | 21-FEB-91 | 21-FEB-91 | 22-FEB-91 | 1.00 |

| Parameter | Units | 1 |
|---|---|---|
| BENZENE | MG/KG | <0.025 |
| TOLUENE | MG/KG | <0.025 |
| ETHYLBENZENE | MG/KG | <0.025 |
| XYLENES (TOTAL) | MG/KG | 0.16 |
| TRIFLUOROTOLUENE | % | 95 |

Analytical Technologies, Inc.

## GAS CHROMATOGRAPHY - QUALITY CONTROL

### REAGENT BLANK

Test : EPA 8020 (BTXE)
Blank I.D. : 10312
Client : LEIGHTON & ASSOCIATES
Project # : 490143301
Project Name: LAKESIDE

ATI I.D. : 102268
Date Extracted: 21-FEB-91
Date Analyzed : 23-FEB-91
Dil. Factor : 1.00

| Parameters | Units | Results |
|---|---|---|
| BENZENE | MG/KG | <0.025 |
| TOLUENE | MG/KG | <0.025 |
| ETHYLBENZENE | MG/KG | <0.025 |
| XYLENES (TOTAL) | MG/KG | <0.05 |
| TRIFLUOROTOLUENE | % | 102 |

Analytical Technologies, Inc.

## GAS CHROMATOGRAPHY - QUALITY CONTROL

### MSMSD

| | | | |
|---|---|---|---|
| Test | : EPA 8020 (BTXE) | ATI I.D. | : 102268 |
| MSMSD # | : 10998 | Date Extracted | : 21-FEB-91 |
| Client | : LEIGHTON & ASSOCIATES | Date Analyzed | : 22-FEB-91 |
| Project # | : 490143301 | Sample Matrix | : SOIL |
| Project Name | : LAKESIDE | REF I.D. | : 102251-01 |

| Parameters | Units | Sample Result | Conc Spike | Spiked Sample | % Rec | Dup Spike | Dup % Rec | RPD |
|---|---|---|---|---|---|---|---|---|
| BENZENE | MG/KG | <0.025 | 0.500 | 0.44 | 88 | 0.45 | 90 | 2 |
| TOLUENE | MG/KG | <0.025 | 0.500 | 0.45 | 90 | 0.46 | 92 | 2 |

% Recovery = (Spike Sample Result - Sample Result)*100/Spike Concentration
RPD (Relative Percent Difference) = (Sample Result - Duplicate Result)*100/Average Result

Analytical Technologies, Inc.

## GAS CHROMATOGRAPHY RESULTS

Test : MOD EPA 8015-CDOHS (FUEL HYDROCARBONS)
Client : LEIGHTON & ASSOCIATES ATI I.D. : 102268
Project # : 490143301
Project Name: LAKESIDE

| Sample # | Client ID | Matrix | Date Extracted | Date Sampled | Date Analyzed | Dil. Factor |
|---|---|---|---|---|---|---|
| 1 | ST-1-5.5' | SOIL | 21-FEB-91 | 21-FEB-91 | 22-FEB-91 | 1.00 |

| Parameter | Units | 1 |
|---|---|---|
| FUEL HYDROCARBONS | MG/KG | <5.0 |
| HYDROCARBON RANGE | | - |
| HYDROCARBONS QUANTITATED USING | | - |

Analytical Technologies, Inc.

## GAS CHROMATOGRAPHY - QUALITY CONTROL

### REAGENT BLANK

Test : MOD EPA 8015-CDOHS (FUEL HYDROCARBONS)
Blank I.D. : 10553
Client : LEIGHTON & ASSOCIATES
Project # : 490143301
Project Name: LAKESIDE

ATI I.D. : 102268
Date Extracted: 21-FEB-91
Date Analyzed : 22-FEB-91
Dil. Factor : 1.00

| Parameters | Units | Results |
|---|---|---|
| FUEL HYDROCARBONS | MG/KG | <5.0 |
| HYDROCARBON RANGE | | - |
| HYDROCARBONS QUANTITATED USING | | - |

Analytical Technologies, Inc.

## GAS CHROMATOGRAPHY - QUALITY CONTROL

### MSMSD

Test : MOD EPA 8015-CDOHS (FUEL HYDROCARBONS)
MSMSD # : 10989
Client : LEIGHTON & ASSOCIATES
Project # : 490143301
Project Name: LAKESIDE

ATI I.D. : 102268
Date Extracted: 21-FEB-91
Date Analyzed : 21-FEB-91
Sample Matrix : SOIL
REF I.D. : 102251-01

| Parameters | Units | Sample Result | Conc Spike | Spiked Sample | % Rec | Dup Spike | Dup % Rec | RPD |
|---|---|---|---|---|---|---|---|---|
| FUEL HYDROCARBONS | MG/KG | <5.0 | 100 | 96 | 96 | 99 | 99 | 3 |

% Recovery = (Spike Sample Result - Sample Result)*100/Spike Concentration
RPD (Relative Percent Difference) = (Sample Result - Duplicate Result)*100/Average Result

Analytical Technologies, Inc.

## GAS CHROMATOGRAPHY - QUALITY CONTROL

### BLANK SPIKE

Test : MOD EPA 8015-CDOHS (FUEL HYDROCARBONS)
Blank Spike #: 10438
Client : LEIGHTON & ASSOCIATES
Project # : 490143301
Project Name : LAKESIDE

ATI I.D. : 102268
Date Extracted: 21-FEB-91
Date Analyzed : 22-FEB-91
Sample Matrix : SOIL

| Parameters | Units | Blank Result | Spiked Sample | Spike Conc. | % Rec |
|---|---|---|---|---|---|
| FUEL HYDROCARBONS | MG/KG | <5.0 | 91 | 100 | 91 |

% Recovery = (Spike Sample Result - Sample Result)*100/Spike Concentration
RPD (Relative Percent Difference) = (Sample Result - Duplicate Result)*100/Average Result

CLIENT AND SITE LOCATION: Leighton LAKESIDE

SAMPLERS (SIGNATURE): K Rod

| SAMPLE NUMBER | DATE | TIME | DEPTH BELOW GRADE (FT) | SAMPLE TYPE | NO. OF CONTAINERS | TYPE OF CONTAINER | CONTAINER VOLUME (LIQUID ONLY) | TYPE OF PRESERVATION (IF NECESSARY) | SEDIMENT VOLUME IN LIQUID SAMPLE | TEST METHOD NO. EPA 8015 (M) / 8020 BTEX |
|---|---|---|---|---|---|---|---|---|---|---|
| SP-1-55' | 2/21/91 | 1400 | 5.5' | SOIL | 1 | | | | | X |

CALL & SEND RESULTS TO: LEIGHTON & ASSOCIATES, INC.

ATTENTION: [illegible]

PHONE NO.: 792-5720

REMARKS: 48 hr

Please Use ~~Rush~~.

For AROUND Time

SAMPLES INTACT: YES ✓ NO _____

SAMPLES PROPERLY COOLED: YES _____ NO _____

SAMPLES ACCEPTED: YES _____ NO _____

IF NOT, WHY: _____

SAMPLES PLACED IN LAB REFRIGERATOR

DATE _____ TIME _____ LAB REP. INITIALS _____

LABORATORY NAME:

| RELINQUISHED BY: | DATE/TIME | RECEIVED BY: |
|---|---|---|
| K Rod | 2/21/91 15:50 | Jean Hebert 2/21/91 4:00 |
| Jean Hebert 2/21/91 4:30pm | 2/21/91 4:30 | |
| | | RECEIVED FOR LAB BY: Maryann Van Dekorp 2/21/91 4:40 |

CERTIFICATION NO:

# 102268

# CHAIN-OF-CUSTODY RECORD

Project No. 49D1423.01

Project Name LAKESIDE

Date 2/21/91

4010 390

WHITE - FILE COPY YELLOW - LAB COPY PINK - PROJECT MANAGER COPY

| WELL DETAIL | SOIL OR ROCK SAMPLE: Interval | Sample No. | Type (USCS) | Hammer Blows/6" Interval | Ove/Pid Re (Units) | Laboratory Tests | Graphic Log | Depth (Feet) | DESCRIPTION OF MATERIALS (color, texture, density, moisture, classification) | Remarks |
|---|---|---|---|---|---|---|---|---|---|---|
| | | | | | | | | | And (50-40%) / With (40-25%) / Some (25-10%) / Trace (10-0%) | |
| | | | SM | | 0.0 | | | | FILL<br>@0-3": Asphaltic concrete<br>@3": Light to medium brown, damp silty, pebbly sand | No staining odor |
| | | 1 | | | | | | | ALLUVIUM<br>@6": Dark brown, loose, damp silty fine to medium sand. Scattered pebbles | |
| | | 2 | | | 0.0 | MOD. 8015 | | 5 | @4': Material grades to dark brownish black, moist, dense, silty fine sand | |
| | | | CL | | | | | | @7': Grades to dark brownish black, moist, stiff silty clay | |
| | | | SM | | | | | 10 | @10': Medium to dark brown, very moist, medium dense, slightly clayey, silty fine to medium sand | |
| | | | | | | | | 15 | @15': As above | |
| | | | | | 0.0 | | | | @18': Ground water encountered | |
| | | | | | | | | 20 | Total depth = 18 feet<br>Ground water encountered at 18 feet<br>Backfilled with Volclay grount on 10/25/90 | |
| | | | | | | | | 25 | | |

REFERENCE ELEV. _____ DATUM _____ Sheet 1 of 1

# GEOLOGIC LOG OF BOREHOLE

Project No. 4901433-01
Project Name Unocal/Lakeside-6415
Boring/Well No. LB-1
Date 10/24/89 Figure No. _____

4035 78

| WELL DETAIL | SOIL OR ROCK SAMPLE: Interval | Sample No. | Type (USCS) | Hammer Blows/6" Intervals | Ove/PID Reading (Units) | Laboratory Tests | Graphic Log | Depth (Feet) | DESCRIPTION OF MATERIALS (color, texture, density, moisture, classification) | Remarks |
|---|---|---|---|---|---|---|---|---|---|---|
| | | | | | | | | | And (50-40%) / With (40-25%) / Some (25-10%) / Trace (10-0%) | |
| | | | SP | | 0.0 | | | | FILL<br>@0-3": Asphaltic concrete<br>@3": Light brown, loose, damp fine- to medium-grained sand | No staining, odor |
| | | | ML | | | | | 5 | ALLUVIUM<br>@6": Dark brownish black, dry, medium loose, fine- to medium-grained sand<br>@4': Material grades to dark gray-black, damp, firm, slightly clayey siltstone | |
| | | | | | 0.0 | | | | @7': As above | |
| | | | | | | | | 10 | | |
| | | | SM | | | | | | @11': Medium to dark brown, moist, dense, silty fine sand | |
| | | 1 | | | 0.0 | MOD. 8015 | | 15 | @15': As above | |
| | | | ML SM | | | | | 20 | @19': Medium to dark brown, wet, stiff, slightly clayey siltstone<br>@20': Dark brown, wet, dense, silty fine sand<br>@21': Ground water encountered | |
| | | 2 | | | 0.0 | MOD. 8015 | | | | |
| | | | | | | | | 25 | Total depth = 22 feet<br>Ground water encountered at 21 feet<br>Backfilled with Volclay grout on 10/25/90 | |

REFERENCE ELEV. _____ DATUM _____ Sheet 1 of 1

# GEOLOGIC LOG OF BOREHOLE

Project No. 4901433-01
Project Name Unocal/Lakeside-6415
Boring/Well No. LB-2
Date 10/24/90 Figure No. _____

4035 7

| WELL DETAIL | SOIL OR ROCK SAMPLE: Interval | Sample No. | Type (USCS) | Hammer Blows/6" Intervals | Ovm/PID Reading (Units) | Laboratory Tests | Graphic Log | Depth (Feet) | DESCRIPTION OF MATERIALS (color, texture, density, moisture, classification) | Remarks |
|---|---|---|---|---|---|---|---|---|---|---|
| | | | SM | | 0.0 | | | | FILL<br>@0-3": Asphaltic concrete<br>@3": Light brown, loose, dry silty fine sand<br><br>ALLUVIUM<br>@6": Black, damp, loose, silty fine to medium sand<br>@3': Dark gray to black, damp, medium dense, slightly clayey fine- to medium-grained sand<br>@7': As above | No odor |
| | | | | | | | | 5 | | |
| | | | | | | | | 10 | @11': Dark brown, moist, stiff, clayey siltstone | |
| | | | CL-ML | | | | | | @13': Dark olive, moist, stiff silty clay | |
| | | 1 | | | 0.0 | MOD. 8015 | | 15 | @15': Grades to clayey siltstone | |
| | | | | | | | | | @17': Medium to dark olive-brown, wet, dense, silty fine to medium sand<br>@20.5': Ground water encountered | |
| | | 2 | | | 0.0 | MOD. 8015 | | 20 | | |
| | | | | | | | | 25 | Total depth = 21 feet<br>Ground water encountered at 20.5 feet<br>Backfilled with Volclay grout on 10/25/90 | |

LOCATION San Diego (county) Lakeside (city or twp.) 12401 Woodside Avenue (section) (street)

DRILLER West Hazmat TYPE OF RIG CME-75

SAMPLER(S) 5 Foot Split Barrel DRIVE WT. 140 DROP 30 IN. HOLE DIA. 8 IN.

INSPECTOR KJ DRILLING DATE 10/24/90 DRILLING METHOD Hollow Stem Auger

REFERENCE ELEV. _____ DATUM _____ Sheet 1 of 1

# HYDROGEOLOGIC LOG OF BOREHOLE AND MONITOR WELL CONSTRUCTION DETAILS

Project No. 4901433-01

Project Name Unocal/Lakeside-6415

Boring/Well No. LB-3

Date 10/24/90 Figure No. _____

4035 788

| WELL DETAIL | SOIL OR ROCK SAMPLE: Interval | Sample No | Type (USCS) | Hammer Blows/6" Intervals | Org/PID Read (Units) | Laboratory Tests | Graphic Log | Depth (Feet) | DESCRIPTION OF MATERIALS (color, texture, density, moisture, classification) | Remarks |
|---|---|---|---|---|---|---|---|---|---|---|
| | | | | | | | | | And (50-40%) / With (40-25%) / Some (25-10%) / Trace (10-0%) | |
| | | | SW | | 0.0 | | | | FILL<br>@0-3": Asphaltic concrete<br>@3": Light to medium brown, loose, damp, well-graded sand | No staining/ odor |
| | | | ML | | | | | | ALLUVIUM<br>@3': Grades to dark brownish black, damp, firm slightly sandy siltstone | |
| | | | | | | | | 5 | @5': As above<br>@6': Dark gray to black, moist, dense, slightly clayey, silty fine sand | |
| | | | SM | | | | | | @8': Dark brown, moist, stiff slightly clayey siltstone | |
| | | | ML-CL | | | | | | | |
| | | 1 | | | 0.0 | MOD. 8015 | | 10 | | |
| | | | | | | | | | @12': As above | |
| | | | | | | | | 15 | @15': As above | |
| | | | SW | | | | | | @18': Medium brown, wet, medium dense, fine- to medium-grained sand | |
| | | 2 | CL | | 0.0 | MOD. 8015 | | 20 | @19': Ground water encountered<br>@19.5': Medium to dark gray, saturated, stiff silty clay | |
| | | | | | | | | | Total depth = 20 feet<br>Ground water encountered at 19 feet<br>Backfilled with Volclay grout on 10/25/90 | |
| | | | | | | | | 25 | | |

LOCATION San Diego (county) Lakeside (city or twp.) 12401 Woodside Avenue (section, street)

DRILLER West Hazmat TYPE OF RIG CME-75

SAMPLER(S) 5 Foot Barrel Sampler DRIVE WT. 140 DROP 30 IN. HOLE DIA. 8 IN

INSPECTOR KL DRILLING DATE 10/24/90 DRILLING METHOD Hollow Stem Auger

REFERENCE ELEV. DATUM Sheet 1 of 1

# HYDROGEOLOGIC LOG OF BOREHOLE AND MONITOR WELL CONSTRUCTION DETAILS

Project No. 4901433-01

Project Name Unocal/Lakeside-6415

Boring/Well No. LB-4

Date 10/24/90 Figure No.

4035 788

| WELL DETAIL | Interval | Sample No. | Type (USCS) | Hammer Blows/6" Intervals | Ovs/PID Reading (Units) | Laboratory Tests | Graphic Log | Depth (Feet) | DESCRIPTION OF MATERIALS (color, texture, density, moisture, classification) | Remarks |
|---|---|---|---|---|---|---|---|---|---|---|
| | | | | | | | | | And (50-40%) / With (40-25%) / Some (25-10%) / Trace (10-0%) | |
| | | | SW | | 0.0 | | | | FILL<br>@0-3": Asphaltic concrete | No staining/ odor |
| | | | SM | | | | | | @3": Medium brown, damp, loose, fine to medium sand with scattered pebbles | |
| | | | | | | | | 5 | ALLUVIUM<br>@1.5': Medium to dark brown, damp, medium dense, silty fine to medium sand<br>@5': Dark brown, damp, dense silty fine sand | |
| | | 1 | | | 0.0 | MOD. 8015 | | 10 | @10': As above | |
| | | | ML | | | | | 15 | @14': Grades to medium brown, moist, stiff, clayey siltstone | |
| | | | | | | | | | @18': Medium brown, wet, dense, slightly sandy siltstone | |
| | | | | | | | | 20 | | |
| | | | SM | | | | | | @21': Grades to silty fine sand | |
| | | 2 | | | 0.0 | MOD. 8015 | | | @23': Ground water encountered | |
| | | | | | 0.0 | | | 25 | | |
| | | | | | | | | | Total depth = 25 feet<br>Ground water encountered at 23 feet<br>Backfilled with Volclay grout on 10/25/90 | |

LOCATION San Diego (County) Lakeside (City or Twp.) 12401 Woodside Avenue (Section) (Street)

DRILLER West Hazmat TYPE OF RIG CME-75

SAMPLER(S) 5 Foot Split Barrel DRIVE WT. 140 DROP 30 IN. HOLE DIA. 8 IN

INSPECTOR KI DRILLING DATE 10/25/90 DRILLING METHOD Hollow Stem Auger

REFERENCE ELEV. DATUM Sheet 1 of 1

# HYDROGEOLOGIC LOG OF BOREHOLE AND MONITOR WELL CONSTRUCTION DETAILS

Project No. 4901433-01
Project Name Unocal/Lakeside-6415
Boring/Well No. LB-5
Date 10/25/90 Figure No. 4035 788

| WELL DETAIL | Interval | Sample No. | Type (USCS) | Hammer Blows/6" Interval | Ove/PID Res (Units) | Laboratory Tests | Graphic Log | Depth (Feet) | DESCRIPTION OF MATERIALS (color, texture, density, moisture, classification) | Remarks |
|---|---|---|---|---|---|---|---|---|---|---|
| | | | | | | | | | And (50-40%) / With (40-25%) / Some (25-10%) / Trace (10-0%) | |
| | | | SW<br>SM | | 0.0 | | | | **FILL**<br>@0-3": Asphaltic concrete<br>@3": Light to medium brown, dry, loose, fine to medium sand. Scattered pebbles<br><br>**ALLUVIUM**<br>@1': Medium to dark brown, damp, medium dense, silty fine to medium sand<br>@3': Materal same - becoming darker with depth<br>@8': Grades to dark brown, moist, dense, slightly clayey, silty fine sand | No staining odor |
| | | 1 | | | 0.0 | | | 10 | @10': As above | |
| | | | ML | | | | | | @13': Medium brown, moist, stiff, clayey silt | |
| | | | | | | | | 15 | @15': As above | |
| | | | SM | | | | | | @17.5': Medium brown, wet, dense, silty fine sand | |
| | | 2 | | | 0.0 | | | | @19.5': Ground water encountered | |
| | | | | | | | | 20 | Total depth = 20 feet<br>Ground water encountered at 19 feet<br>Backfilled with Volclay grout on 10/25/90 | |
| | | | | | | | | 25 | | |

REFERENCE ELEV. _____ DATUM _____ Sheet 1 of 1

# GEOLOGIC LOG OF BOREHOLE

Project No. 4901433-01
Project Name Unocal/Lakeside-6415
Boring/Well No. LB-6
Date 10/25/90 Figure No. _____

Analytical Technologies, Inc. Corporate Offices: 5550 Morehouse Drive San Diego, CA 92121 (619) 458-9141

ATI I.D. M0201

October 25, 1990

Leighton & Associates
3934 Murphy Canyon Rd. Suite B205
San Diego, California 92123

Project Name: U-6415

Project No.: 4901433-01

Attention: Jean Hebert-Martin

On October 24 and 25, 1990 Analytical Technologies, Inc. Mobile Laboratory analyzed thirteen soil samples for the above-mentioned project. The samples were analyzed with EPA methodology or equivalent methods as specified in the attached analytical schedule. The samples were analyzed in the mobile laboratory, on the day, and at the site of collection.

The results of these analyses and the quality control data are enclosed.

R. Allan Morrison, Jr.
Mobile Laboratory Chemist

Richard M. Amano
Laboratory Manager

RAM

Analytical Technologies, Inc.

ATI I.D. M0201

# ANALYTICAL SCHEDULE

Client: Leighton & Associates
Project Name: U-6415
Project Number: 4901433-01

| ANALYSIS | # SAMPLES | TECHNIQUE | REFERENCE/METHOD |
|---|---|---|---|
| Total Petroleum Hydrocarbons | 10 | GC-FID | CDOHS mod 8015 |
| Total Petroleum Hydrocarbons | 2 | IR-Scan | EPA 418.1 |
| BTX&E | 10 | GC-PID | EPA 8020 |

# COUNTY OF SAN DIEGO

## DEPARTMENT OF PUBLIC WORKS

## INTRADEPARTMENTAL CORRESPONDENCE

BORING PERMIT #W94020

Rec'd 3/9/94 KMN

**Department of Public Works**

February 11, 1994

TO: Larry Horsman
Engineering Service (0340)

FROM: Fred Bast FEB
Materials Lab (090)

WOODSIDE AVENUE EXPLORATORY BORING; W.A. #UJ1104

The Woodside Avenue exploratory boring and lab testing has been completed. The purpose of the work was to determine if contaminated (petroleum hydrocarbons) soils are present at the site. The project site is located at the southwest corner of Woodside Avenue and Los Coches Road in Lakeside. Figure 1 shows the location of the boring.

One (1) boring was drilled on January 18, 1994 in accordance with the drilling permit (#W94020) issued by the County's Health Department. The boring cuttings were recovered and placed in barrels. The barrels are stored at the County's Operation Center at 5555 Overland Avenue, San Diego. The boring was backfilled with bentonite chips after the drilling and surface was sealed with asphalt concrete. The sampler and auger flights were cleaned after each use and the wash water was collected and stored.

Attachment "A" is the log of boring and shows the type of soils encountered, the depth of boring, sample location, groundwater, etc. The boring was drilled to 30 feet and samples taken at intervals of 1, 3, 5, 10, 15, 20, 25 and 30 feet.

The general soil profile of the boring was: 1 foot of pavement base material over, 2 feet of dark brown silty sand topsoil over, 1 foot of reddish brown clayey fine sand over, 17 feet of reddish brown silty fine sand with traces of small gravel (less than one-half inch) over 11 feet and greater of brown coarse to medium sand with some layers of silts. Saturated soils were encountered at depths below 21 feet and the water table rose to a depth of 15 feet after the drilling was completed.

There were indications of contamination in the soil sample recovered between the depths of 3 to 4.5 feet. The lower 3 inches of the sample was visually darkened with a strong odor similar to paint thinner.



Printed on recycled paper

The soil samples were put in glass jars, stored in an iced cooler and transported to Quality Assurance Laboratory (QAL) under the chain of custody procedures. All the samples (total of 8) were tested for Total Recoverable Petroleum Hydrocarbon (TRPH), by EPA 418.1. The top three soil samples have detectable levels of petroleum hydrocarbons 997 to 17,200 mg/kg. The five lower samples have no detectable levels.

Additional testing was done on the top three samples. The testing consisted of: Total Petroleum Hydrocarbon (TPH), EPA 8015 modified by CA 3550/DHS. The sample at 3 to 4.5 feet was tested for volatile organics and PCB, EPA 8240 and 8080, respectively. There are some volatile organics, but no PCB's.

QAL test results and the chain-of-custody forms are shown in Attachments "B" & "C".

Please forward this information with your comments to the Health Department.

If you have any questions, contact me at 694 (S50)-2842.

FEB:nb

Attachments: Fig. 1 & 2, A, B, C

cc: Lab (orig + 2)

# County of San Diego

DANIEL J. AVERA
DIRECTOR

DEPARTMENT OF ENVIRONMENTAL HEALTH
P.O. BOX 85261, SAN DIEGO, CA 92186-5261
(619) 338-2222 FAX (619) 338-2377

SITE ASSESSMENT AND MITIGATION DIVISION

April 30, 1996

Mr. Norman Lumpkin
Lakeside Union School District
P.O. Box 578
Lakeside, CA 92040

Dear Mr. Lumpkin:

UNAUTHORIZED RELEASE NO. H03112-001
12335 WOODSIDE AVENUE, LAKESIDE, CA

This letter confirms the completion of site investigation and remedial action for the underground storage tank formerly located at the above described location. Enclosed for your records is the Case Closure Summary for the referenced site.

Based upon the available information, including the current land use, and with the provision that the information provided to this agency was accurate and representative of site conditions, no further action related to the underground storage tank release is required.

This notice is issued pursuant to a regulation contained in Title 23, California Code of Regulations, Division 3, Chapter 16, Section 2721(e). If a change in land use is proposed, the owner must promptly notify this agency.

Please telephone Jim Schuck at (619) 338-2908 if you have any questions regarding this matter.

Sincerely,

CHUCK PRYATEL, Division Manager
Site Assessment and Mitigation Division

CP:gl

cc: Kleinfelder, Inc.
Regional Water Quality Control Board
State Water Resources Control Board, UST Program

# Case Closure Summary
## Leaking Underground Fuel Storage Tank Program

## I. AGENCY INFORMATION

**Date: April 19, 1996**

| | |
|---|---|
| Agency Name: County of San Diego, Environmental Health, SAM | Address: PO Box 85261 |
| City/State/ZIP: San Diego, CA 92186-5261 | Phone: (619) 338-2222 Fax: (619) 338-2377 |
| Responsible Staff Person: Jim Schuck | Title: Hazardous Materials Specialist |

## II. CASE INFORMATION

| | | |
|---|---|---|
| Site Facility Name: Lakeside Union School District | | |
| Site Facility Address: 12335 Woodside Avenue, Lakeside, CA | | |
| RB LUSTIS Case No: N/A | Local Case No: H03112-001 | LOP Case No: N/A |
| URF Filing Date: 4-20-95 | SWEEPS No: N/A | |
| Responsible Party | Address | Phone Number |
| Lakeside Union School District attn: Norman Lumpkin | P.O. Box 578, Lakeside, CA 92040 | (619) 390-2682 |

| Tank No. | Size in Gal. | Contents | Closed in Place/Removed? | Date |
|---|---|---|---|---|
| 001 | 1000 | gasoline | removed | 3-9-95 |

## III. RELEASE AND SITE CHARACTERIZATION INFORMATION

| | | | |
|---|---|---|---|
| Cause and Type of Release: unauthorized release of gasoline and diesel from the former UST sysytem | | | |
| Site Characterization complete? yes | Date Approved By Oversight Agency: 4-15-96 | | |
| Monitoring Wells Installed? yes<br>Vapor Extraction Wells Installed? no | Number: 3 | Proper Screened Interval? yes | |
| GW Depth Below Ground Surface: 17.31 to 18.87 feet | | Flow Direction: north | |
| Most Sensitive Current Use: groundwater basin has designated (RWQCB) beneficial uses | | | |
| Are Drinking Water Wells Affected? No | Aquifer Name: Coches HSA 7.14 | | |
| Is Surface Water Affected? No | Nearest/affected SW name: NA | | |
| Off-Site Beneficial Use Impacts (addresses/locations): NA | | | |
| Reports on file? Yes | Where are Reports Filed? County of San Diego, Environmental Health | | |

### TREATMENT AND DISPOSAL OF AFFECTED MATERIAL

| Material | Amount (Include Units) | Action (Treatment or Disposal w/Destination) | Date |
|---|---|---|---|
| steel tank | one - 1000 gallon | salvaged at unspecified location | 3-9-95 |
| soil | 65.99 tons | disposal at TPS | 4-4-95 |

# Case Closure Summary
## Leaking Underground Fuel Storage Tank Program

### III. RELEASE AND SITE CHARACTERIZATION INFORMATION (Continued)

**MAXIMUM DOCUMENTED CONTAMINANT CONCENTRATIONS -- BEFORE AND AFTER CLEANUP**

| Contaminant | Soil(mg/kg) | | Water (mg/l) | | Contaminant | Soil (mg/kg) | | Water (mg/l) | |
|---|---|---|---|---|---|---|---|---|---|
| | Before | After | Before | After | | Before | After | Before | After |
| TPH (gasoline) | 2132 | 1723 | NA | <0.5 | Xylene | 280.48 | NA | NA | <0.0005 |
| | | | | | Ethylbenzene | 25.76 | NA | NA | <0.0005 |
| Benzene | 0.362 | NA | NA | <0.0005 | Total Lead | NA | NA | NA | 0.007 |
| Toluene | 19.015 | NA | NA | <0.0005 | | | | | |

Comments: Upon the removal (3-9-95) of one 1000 gallon gasoline tank, efforts commenced to remove a total of 66 tons of gasoline impacted soil (from the tank excavation and the fuel dispenser area) for offsite disposal management. According to Kleinfelder (environmental consultant), the extent of gasoline impacted soil and groundwater has been assessed in all directions. A small amount (approximately 35 cubic yards) of gasoline impacted soil (>50 mg/kg TPH) was left in-place due to its proximity to the retaining wall on the south side of the excavation. Kleinfelder has stated that this remaining soil probably is not a threat to either the local water quality or public health.

### IV. CLOSURE

| | | |
|---|---|---|
| Does completed corrective action protect existing beneficial uses per the Regional Board Basin Plan? Yes | | |
| Does completed corrective action protect potential beneficial uses per the Regional Board Basin Plan? Yes | | |
| Does corrective action protect public health for current land use? Yes | | |
| Site Management Requirements: none | | |
| Should corrective action be reviewed if land use changes? Yes | | |
| Number of Monitoring Wells: 3 | Number to be Decommissioned: 3 | Number to be Retained: 0 |
| List Enforcement Actions Taken: Notice of Corrective Action and Reimbursement Responsibility | | |
| List Enforcement Actions Rescinded: none | | |

### V. LOCAL AGENCY REPRESENTATIVE DATA

| | | |
|---|---|---|
| Name: Chuck Pryatel | Title: Division Manager<br>Site Assessment and Mitigation | |
| Signature: | | Date: 4-29-96 |
| Hydrogeologist Concurrence: KWA | | Date: 4/20/96 |

### VI. RWQCB NOTIFICATION "soils only case"

| | | |
|---|---|---|
| Date Submitted to RB: | RB Response: | |
| RWQCB Staff Name: | Title: | Date: |

### VII. ADDITIONAL COMMENTS, DATA, ETC.

This document and the related CASE CLOSURE LETTER, shall be retained by the lead agency as part of the official site file.

## Heaton, Kevin

**From:** Heaton, Kevin
**Sent:** Thursday, October 08, 2015 10:53 AM
**To:** 'Amanda Santifer'
**Subject:** RE: Lakeside Texaco - H03147-002

Amanda,

I do not see a problem with the VES system being removed. With its removal make sure the piping from the VE wells to the system are properly capped off. As for the Air Sparge system and the off-site cut-off system we are not there yet.

Kevin


Kevin Heaton, PG 4163, CHg. 163
Senior Hydrogeologist
Site Assessment and Mitigation Program
Department of Environmental Health
(858) 505-6878


---

**From:** Amanda Santifer [mailto:asantifer@enviroapplications.com]
**Sent:** Wednesday, October 07, 2015 11:20 AM
**To:** Heaton, Kevin
**Subject:** Lakeside Texaco - H03147-002

Kevin,
The VES system has been shutdown since 2010 and the client is inquiring about having the system removed from the site. Please advise if this is approved.

Thanks,


Amanda Santifer, C.A.C., CDPH
Project Scientist
2831 Camino Del Rio S, Ste 214
San Diego, CA 92108
(619) 291-3636 Office
(619) 291-3639 Fax
(619) 246-7169 Cell

# Case Closure Summary
# Leaking Underground Fuel Storage Tank Program

## I. AGENCY INFORMATION

Date: September 17, 1998

| | |
|---|---|
| ncy Name: County of San Diego, Environmental Health, SAM | Address: PO Box 129261 |
| City/State/ZIP: San Diego, CA 92112-9261 | Phone: (619) 338-2222 Fax: (619) 338-2377 |
| Responsible Staff Person: Jim Schuck | Title: Environmental Health Specialist |

## II. CASE INFORMATION

| | | |
|---|---|---|
| Site Facility Name: Lucy May Carender Trust Property | | |
| Site Facility Address: 9774 Maine Avenue, Lakeside, CA | | |
| RB LUSTIS Case No: N/A | Local Case No: H03806-001 | LOP Case No: N/A |
| URF Filing Date: 3-2-89 | SWEEPS No: N/A | |
| Responsible Parties | Addresses | Phone Number |
| Ms. Lorraine Bertussi, Trustee<br>Mr. Merle Wharton, Trustee<br>Lucy May Carender Trust | c/o Ms. Kay Polus<br>4030 Citradora Drive<br>Spring Valley, CA 91977-1126 | (619) 469-8764 |

| Tank No. | Size in Gal. | Contents | Closed in Place/Removed? | Date |
|---|---|---|---|---|
| 001 | 4000 | gasoline | removed | 3-2-89 |
| 002 | 4000 | gasoline | removed | 3-2-89 |
| 003 | 4000 | diesel | removed | 3-2-89 |
| 004 | 8000 | gasoline | removed | 3-2-89 |
| 005 | 280 | waste oil | removed | 3-2-89 |

## III. RELEASE AND SITE CHARACTERIZATION INFORMATION

| | | |
|---|---|---|
| Cause and Type of Release: unauthorized release of petroleum hydrocarbons (gasoline and diesel) from the UST system | | |
| Site Characterization complete? Yes | Date Approved By Oversight Agency: 12-5-97 | |
| Groundwater Monitoring Wells Installed? Yes | Number: 12 | Proper Screened Interval? Yes |
| Highest GW Depth Below Ground Surface:<br>21.22 feet (MW-9) | Lowest Depth:<br>28.04 feet (MW-2) | Flow Direction: northwest |

Most Sensitive Current Use: The San Diego RWQCB's Water Quality Control Plan identifies groundwater within the Santee hydrologic basin as having beneficial uses for municipal, domestic, and industrial service/process supply. The Lakeside Water District considers the shallow groundwater aquifer in the vicinity of the subject site as an urbanized/non-potable water supply and has identified no existing or future plans for the use of this groundwater.

| | |
|---|---|
| Are Drinking Water Wells Affected? No | Aquifer Name: Santee H.S.A. (7.12) |
| Is Surface Water Affected? No | Nearest/Affected SW Name: NA |
| Off-Site Beneficial Use Impacts (addresses/locations): None Identified | |
| Reports on File? Yes | Where are Reports Filed? County of San Diego, Environmental Health |

### TREATMENT AND DISPOSAL OF AFFECTED MATERIAL

| Material | Amount (Include Units) | Action (Treatment or Disposal w/Destination) | Date |
|---|---|---|---|
| ceel USTs/piping | five (5) USTs and piping | recycled at an unidentified location | 3-2-89 |
| contaminated soil | 1,634 cubic yards weighing 2,287.40 tons | recycled at Soil Wash Technologies, Inc., San Diego, CA | 6/21/96 thru 7/15/96 |

# Case Closure Summary
# Leaking Underground Fuel Storage Tank Program

## III. RELEASE AND SITE CHARACTERIZATION INFORMATION (Continued)

H03806-001

**MAXIMUM DOCUMENTED CONTAMINANT CONCENTRATIONS -- BEFORE AND AFTER CLEANUP**

| Contaminant | Soil (mg/kg) | | Water (mg/l) | | Contaminant | Soil (mg/kg) | | Water (mg/l) | |
|---|---|---|---|---|---|---|---|---|---|
| | Before | After | Before | After | | Before | After | Before | After |
| TPH (gasoline) | 63,600 | 7,529 | LPH (MW-1,MW-3) | 118.0 | | | | | |
| TPH (diesel) | NQ | 4,418 | <0.5 | <0.5 | Napthalene | NA | NA | 0.0073 (MW-7) | NA |
| Benzene | <5.0 | 23.0 | LPH (MW-1,MW-3) | 13.2 | MTBE | NA | NA | NA | <0.025 |
| Toluene | 1,570.0 | 426.0 | LPH (MW-1,MW-3) | 4.3 | Total Lead | NA | NA | 0.01 | NA |
| Ethylbenzene | 1,930.0 | 170.0 | LPH (MW-1,MW-3) | 3.86 | Organic Lead | 0.66 | NA | <0.75 | NA |
| Xylene | 36.50 | 909.0 | LPH (MW-1,MW-3) | 20.2 | TDS | NA | NA | NA | 1,660 |

NA -- not analyzed NQ -- not quantified LPH -- liquid phase hydrocarbons

Comments: Upon the removal of five USTs (37 years old) in March 1989 the unauthorized release of petroleum hydrocarbons (gasoline and diesel) was identified at three onsite locations. Soil and groundwater investigations, both onsite and offsite, have delineated the extent of petroleum hydrocarbons. Liquid phase hydrocarbons (free product) were detected inside groundwater monitoring wells (MW-1 and MW-3) positioned near the former UST system. In June 1996, 1,634 cubic yards (2,287.4 tons) of petroleum hydrocarbon contaminated soil was excavated onsite at the source of the unauthorized release and transported offsite for management at a permitted soil treatment facility. An estimated 2,158 cubic yards of contaminated soil remain in the onsite and offsite (under street) subsurface soil with total petroleum hydrocarbon concentrations ranging up to 7,529 mg/kg. Groundwater contaminated by the subject unauthorized release extends an estimated 90 feet northwest of the site beneath Woodside Avenue. SECOR International Inc., the environmer consultant, has stated that the plume of dissolved benzene in groundwater is stable and will decrease with ti Furthermore, SECOR has stated that the remaining hydrocarbon-impacted soil and groundwater does not present a threat to public health and does not present a threat of degrading an existing or future viable water resource.

## IV. CLOSURE

Does completed corrective action protect existing beneficial uses per the Regional Board Basin Plan? Yes *
Does completed corrective action protect potential beneficial uses per the Regional Board Basin Plan? Yes *

* The Lakeside Water District has no plans to utilize the shallow groundwater in the vicinity of the subject site. The Water District's municipal well field is located an estimated 3500 feet north of the subject site. Note that DEH reviews applications and issues permits for individual domestic water wells.

Does corrective action protect public health for current land use? Yes

Site Management Requirements: Any contaminated soil, excavated as part of subsurface construction work, must be managed in accordance with all local, state and federal requirements.

Should corrective action be reviewed if land use changes? Yes

| Monitoring Wells Decommissioned?: Some | Number Decommissioned: 7 | Number Retained: 5 |
|---|---|---|

List Enforcement Actions Taken: Notice of Corrective Action and Reimbursement Responsibility

List Enforcement Actions Rescinded: None

## V. LOCAL AGENCY REPRESENTATIVE DATA

| Name: Chuck Pryatel | Title: Chief, Site Assessment and Mitigation |
|---|---|
| Signature: | Date: 9/17/98 |
| Hydrogeologist Concurrence: Kevin Heaton | Date: 8/16/98 |

# Case Closure Summary
# Leaking Underground Fuel Storage Tank Program

**VI. RWQCB NOTIFICATION** H03806-001

| Submitted to RB: 12/15/97 | RB Response: Does not concur | |
|---|---|---|
| RWQCB Staff Name: John Robertus | Title: Executive Officer | Date: 1/23/98 |

**VII. ADDITIONAL COMMENTS, DATA, ETC.**

1. The SWRCB, in a letter dated July 8, 1998, indicated DEH had the option of closure for this unauthorized release case.
2. The risk assessment performed by SECOR indicates 3.8 X 10-7 risk level to occupants of the existing onsite building in a refurbished condition. An expansion to the existing building or a new building(s) onsite may require a new human health risk assessment. Notify DEH of any plans to develop a new or expanded building(s) onsite.

This document and the related CASE CLOSURE LETTER, shall be retained by the lead agency as part of the official site file.

SECOR
International Incorporated

RECEIVED
JAN 19 3 29 PM '99
ENVIRONMENTAL
HEALTH SERVICES

January 15, 1999

Project No. 80021-001-13

Ms. Marisue Crystal
County of San Diego, SAM
P.O. Box 129261
San Diego, California 92112-9261

H03806

**Subject:** **30-Day Well Report**
Lucy May Carender Trust Property
9774 Maine Street
Lakeside, California 92040
SAM Case No.: H03806
Well Permit No.: W97946

Dear Ms. Crystal:

On January 8, 1999, a SECOR International Incorporated (*SECOR*) geologist supervised the abandonment of five groundwater monitoring wells (MW-5, MW-9, MW-11, MW-12, and MW-13) located at the subject site (Figure 1). The wells were abandoned by over drilling the existing polyvinyl chloride (PVC) well casing and screen interval using a mobile drilling rig equipped with 10-inch diameter hollow stem augers, operated by West Hazmat Drilling Corporation. The well casing and screen interval from each well were removed, and the borehole was backfilled with bentonite grout using the tremmie method, and capped with concrete. Approximately six bags of bentonite grout and 1.2 bags of concrete were used to backfill each abandoned well. Two of the wells (MW-11 and MW-13) were located on Woodside Avenue and therefore required a hot asphaltic surface completion. Well construction details for the five abandoned wells are attached with this letter report, as is a copy of the approved well destruction permit.

Respectfully,

SECOR International Incorporated

Edward A. Kwasnica
Senior Geologist

David W. Varco RG #6191
Project Geologist

EAK/DWV:ljs

Enclosures: Figure 1 - Site Plan
Well Logs
Well Permit No. W97946

cc: Ms. Lorraine Bertussi, Trustee for Lucy May Carender Trust
Manuel Marquez, West Hazmat Drilling Corporation
Mr. Jim Schuck, SAM

I:\reports\carndr28.rpt

PERMIT #. W97946
A.P.N. # 394-152-02
EST # H03806

**COUNTY OF SAN DIEGO**
**DEPARTMENT OF ENVIRONMENTAL HEALTH**

**SITE ASSESSMENT AND MITIGATION DIVISION**

MONITORING WELL AND BORING CONSTRUCTION AND DESTRUCTION PERMIT

SITE NAME: LUCY MAY CARENDER TRUST PROPERTY

SITE ADDRESS: 9774 MAINE AVENUE, LAKESIDE, CA 92040

PERMIT FOR: 5 MONITORING WELL DESTRUCTIONS

PERMIT APPROVAL DATE: December 22, 1998

PERMIT EXPIRES ON: APRIL 21, 1999

RECEIVED
JAN 04 1999
By

**PERMIT CONDITIONS:**

1. All borings must be destroyed in accordance with Department of Water Resources Bulletin 74-81 and 74-90.

2. All wash water must be contained and disposed of properly.

3. Submit complete laboratory data for both soil and groundwater with the well logs.

4. Submit all the information specified in the SAM Manual in:

   Section 6, Page B-8, C., 2.

5. All water and soil that is placed in drums must be labeled and stored as specified in the SAM Manual in:

   Section 1, Page 12, (5).

6. This office must be given 48 hour notice of any drilling activity on this site. Please contact Marisue Crystal at (619) 338-2339.

7. This office must be given advanced notification of drilling cancellation. Please contact Marisue Crystal at (619) 338-2339.

**NOTE:** **This permit does not constitute approval of a workplan as defined in Section 2722 of Article 11 of C.C.R., Title 23. Workplans are required for all unauthorized release investigations in San Diego County.**

APPROVED BY: MIKE VORNOT DATE: 12-22-98

Notified: DEC 22 1998 MSC



F.K

# PERMIT APPLICATION GROUNDWATER AND VADOSE MONITORING WELLS AND EXPLORATORY OR TEST BORINGS

RECEIVED
DEC 11 3 00 PM '98
ENVIRONMENTAL

OFFICE USE ONLY
PERMIT#: W 97746
SAM CASE #N H03806
DATE RECEIVED: 12.11.98
FEE PAID # 710. #172385

A. RESPONSIBLE PARTY Ms. Lorraine Bertussi, Trustee, The Mary Carnevale Trust Phone (619) 561-8428
Mailing Address 9926 River Street Lakeside Calif. 92040

B. SITE ASSESSMENT PROJECT IF APPLICABLE #H 03806-001

C. CONSULTING FIRM SECOR International Inc. Contact Person Ed Kwasnica
Registered Professional (RG) RCE, CEG) David W. Vance Registration # 6191 Phone (619) 296-6195
Mailing Address 2655 Camino Del Rio N. #302 City San Diego State Ca. Zip 92108

D. DRILLING COMPANY West Hazmat Drilling Corp. CS7# 554979 Phone (619) 686-5800
Mailing Address 3620 Kurtz St. City San Diego State CA Zip 92110

E. CONSTRUCTION INFORMATION

**TYPE OF WELLS/ BORINGS TO BE CONSTRUCTED**

| | # |
|---|---|
| ☐ Groundwater | |
| ☐ Vadose | |
| ☐ Boring | |
| ☐ Other | |

NUMBER OF WELLS TO BE DESTROYED # 5
Groundwater Monitoring wells
Boring Logs Attached

**MATERIALS TO BE USED**

CASING
Type
Gauge
Diameter
Well Screen Size
Filter Pack (Specify)

SEAL
☐ Neat Cement
☒ Cement & Bentonite
☐ Sand-Cement
☐ Bentonite
☐ Other

**DRILLING METHOD**
☒ Auger ☐ Air Rotor
☐ Mud Rotary
☐ Percussion ☐ Other

**PROPOSED CONSTRUCTION**
Estimated ground water depth 25 ft.

CEMENT SEAL 0 to 3
BENTONITE SEAL 3 to 30-35
FILTER PACK - to -
PERFORATION - to -

PROPOSED DRILLING DATE 1-7-98

NOTE:
For wells with multiple completion attach a well construction diagram

I agree to comply with the requirements of the current Site Assessment and Mitigation Division Manual, and with all ordinances and laws of the County of San Diego and the State of California pertaining to well/boring construction and destruction.

DRILLERS SIGNATURE — DATE 12-4-98

Within 30 days of completion, I will furnish the Site Assessment and Mitigation Division with a complete and accurate well/boring log. I will certify the design and construction/or destruction of the well/borings in accordance with the permit application.

David W. Vance — RG/CEG/RCE SIGNATURE — DATE 12-4-98

F. SITE INFORMATION

394

1. ASSESSORS PARCEL NUMBER 349-152-02
Site Name Lucy May CARENDER TRUST PROPERTY
Site Address 9774 Maine Avenue City Lakeside Zip 92040

PROPERTY OWNER Mrs. Lorraine Bertussi Phone (619) 561-8428
Mailing Address 9926 River street City Lakeside State Ca. Zip 92040

NUMBER OF WELLS 5 TYPE OF WELLS Groundwater Monitoring Wells

2. ASSESSORS PARCEL NUMBER _____
Site Name _____
Site Address _____ City _____ Zip _____

PROPERTY OWNER _____ Phone _____
Mailing Address _____ City _____ State _____ Zip _____

NUMBER OF WELLS _____ TYPE OF WELLS _____

3. ASSESSORS PARCEL NUMBER _____
Site Name _____
Site Address _____ City _____ Zip _____

PROPERTY OWNER _____ Phone _____
Mailing Address _____ City _____ State _____ Zip _____

NUMBER OF WELLS _____ TYPE OF WELLS _____

4. ASSESSORS PARCEL NUMBER _____
Site Name _____
Site Address _____ City _____ Zip _____

PROPERTY OWNER _____ Phone _____
Mailing Address _____ City _____ State _____ Zip _____

NUMBER OF WELLS _____ TYPE OF WELLS _____

G. FEES:

| FEE CODE | BASE FEE INCLUDES FIRST BORING/WELL | FEE FOR ADDITIONAL |
|---|---|---|
| 1 Groundwater MW's<br>Vapor Extraction MW's<br>Vadose Wells | $150.00 | _____ x $150 = _____ |
| 2 Boring/Hydropunch<br>Geoprobes, etc. | $150.00 | _____ x $90 = _____ |
| 3 Destruction | $150.00 | 4 x $140 = 560 |

Total = $710.00

## H. APPLICATION SUBMITTAL, PLAN APPROVAL, PERMIT ISSUANCE, AND REQUIRED INSPECTIONS

Submit one (1) original and two (2) copies of this application package, including plan drawings with the required fee to the Department of Environmental Health, Site Assessment and Mitigation Division (SAM). 1255 Imperial Avenue, San Diego, CA 92101. Or mail to P. O. Box 85261, San Diego, CA 92186-5261. **Checks should be made payable to the County of San Diego.**

A permit will be issued by SAM upon review and approval of the application and plans. The required fees must be submitted with the application package. Information in addition to that presented in the application package may be needed in order to obtain final approval. No work is to begin on the proposed project until a permit has been issued. The required inspections cannot be scheduled until a permit is issued.

Once the permit has been issued, it is the responsibility of the permittee to notify SAM at least two (2) working days in advance to schedule each required inspection.

**USE ONE APPLICATION PACKAGE FOR A SINGLE SITE PROJECT. A SINGLE PERMIT WILL BE ISSUED FOR A SINGLE SITE PROJECT, EVEN IF WELLS/BORINGS ARE COMPLETED ON MORE THAN ONE PROPERTY. FOR MULTIPLE SITE PROJECT'S, USE SEPARATE APPLICATIONS.**

PERMIT APPLICATION FOR
GROUND WATER AND VADOSE MONITORING WELLS
EXPLORATORY OR TEST BORINGS

- For well destruction, complete only #1 below.
- Well design, logging and construction must be supervised by a Geologist, Engineering Geologist or Civil Engineer who is registered or certified by the State of California.
- Provide verification of a Well Drilling C-57 License.
- Provide a plot plan giving location of property lines, existing improvements such as structures, underground tanks, underground utilities, underground piping, and the proposed monitoring and/or observation wells.
- Provide a signed copy of the Property Owner Responsibility form for each property listed in Section "F".

1. If wells are to be destroyed, provide a description of method of destruction. Wells will be destroyed by over-drilling the well casing with 10"-diam. hollow stem auger, removing the casing, and grouting the borehole using tremie-method.
2. What is the proposed purpose of the well/boring? _____

3. What procedures will be used to prevent the well/boring from providing an avenue to contamination during construction?

4. What field procedures will be utilized to determine if contamination exists? _____

5. What procedures will be used to determine whether samples will be sent for laboratory testing or archiving?

6. What constituents will be monitored and tested (Include EPA Laboratory Test Methods to be used)

7. How will samples be transported and preserved? _____


8. What sampling methods will be used? _____

9. Are you proposing a variation from the methods and/or procedures presented in the requirements for the construction of Vadose and Ground Water Monitoring Wells (Current SAM Manual Requirements). If yes, specify these variations.

10. What procedures will be used to ensure no contamination will be introduced by the drilling equipment?

11. What methods will be used to clean sampling equipment? _____

12. What cleaning method will be used to clean casing and screen prior to installation? _____

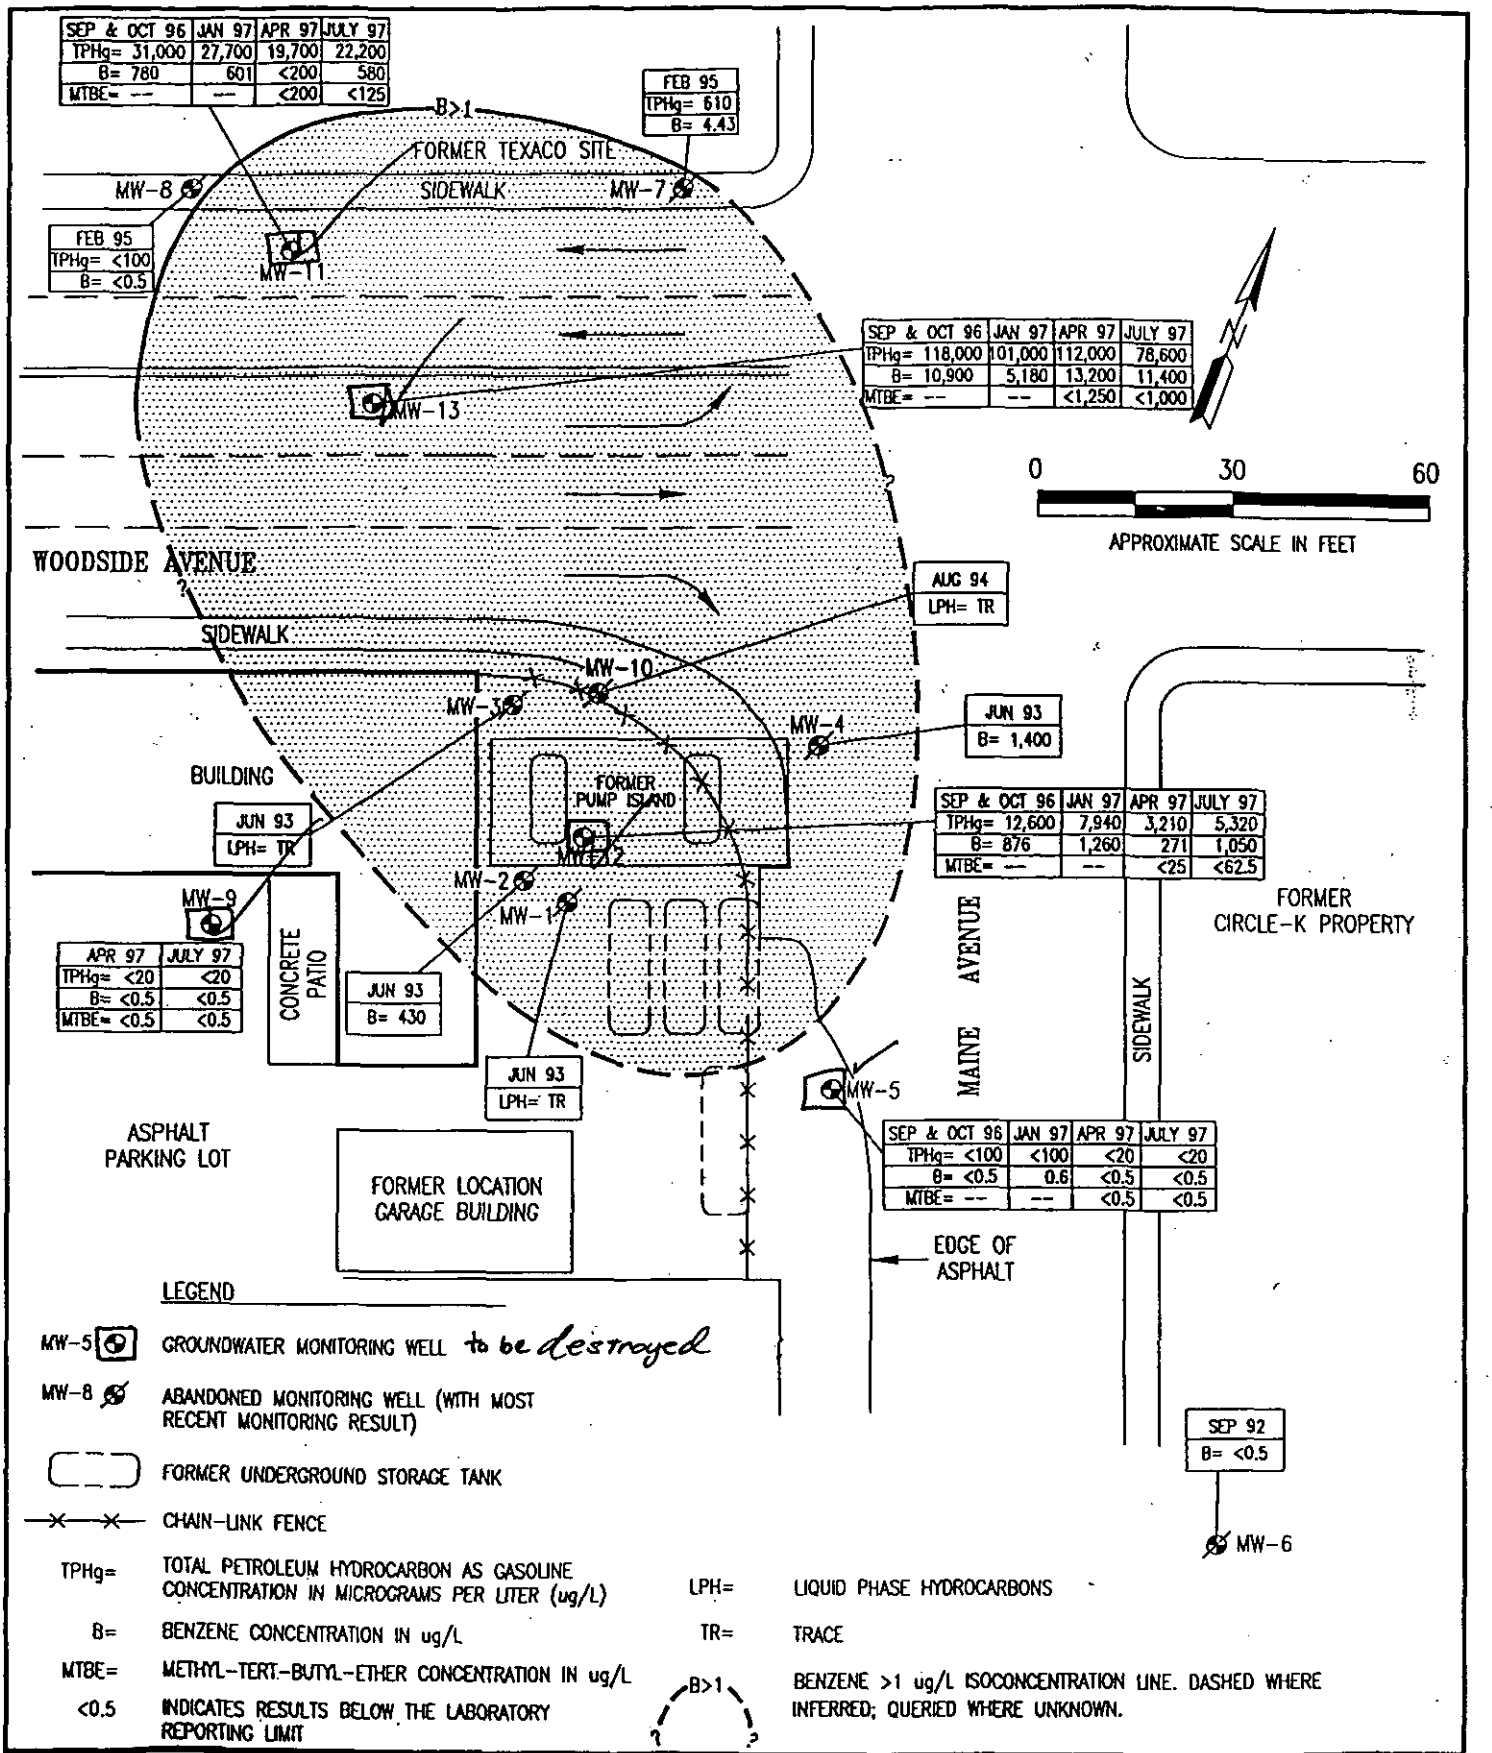


| | | |
|---|---|---|
| SECOR<br>INTERNATIONAL INCORPORATED<br>2655 CAMINO DEL RIO N., SUITE 302<br>SAN DIEGO, CA 92108<br>LUCYG3B1.DWG | TPH, BENZENE, AND MTBE CONCENTRATIONS IN GROUNDWATER<br>LUCY MAY CARENDER TRUST<br>9774 MAINE AVENUE<br>LAKESIDE, CALIFORNIA | PROJECT No.:<br>80021-001-13<br>FIGURE: 3<br>(REVISED 10/29/98) |

JACK MILLER
Director

# County of San Diego

DEPARTMENT OF ENVIRONMENTAL HEALTH
P.O. BOX 129261, SAN DIEGO, CA 92112-9261
Phone: (619) 338-2222 FAX (619) 338-2088
1 (800) 253-9933
www.sdcdeh.org

ELIZABETH POZZEBON
Assistant Director

April 23, 2010

Mr. Chris Panaitescu
Thrifty Oil Company
13116 Imperial Highway
Santa Fe Springs, CA 90670-0138

Dear Mr. Panaitescu:

UNDERGROUND STORAGE TANK (UST) CASE # H05359-002
THRIFTY OIL COMPANY STATION #423
12109 WOODSIDE AVENUE, LAKESIDE, CALIFORNIA

This letter confirms the completion of a site investigation and corrective action for the underground storage tanks currently located at the above-described location. Thank you for your cooperation throughout this investigation. Your willingness and promptness in responding to our inquiries concerning the current underground storage tanks is greatly appreciated.

Based on information in the above-referenced file and with the provision that the information provided to this agency was accurate and representative of site conditions, this agency finds that the site investigation and corrective action carried out at your underground storage tank site is in compliance with the requirements of subdivisions (a) and (b) of Section 25296.10 of the Health and Safety Code and with corrective action regulations adopted pursuant to Section 25299.3 of the Health and Safety Code and that no further action related to the petroleum release at the site is required.

This notice is issued pursuant to subdivision (g) of Section 25296.10 of the Health and Safety Code. Please contact Keith Kezer, at (619) 338-2908, if you have questions regarding this matter.

Sincerely,

JACK MILLER, Director
Department of Environmental Health
Site Assessment and Mitigation Program

JM:KEK:kd

Enclosure

cc: Craig Carlisle, Regional Water Quality Control Board
Ron Duff, SWRCB
Danny Oliver, PIC Environmental Services

WP/H05359-002-410CLO

# Case Closure Summary
## Leaking Underground Fuel Storage Tank Program

## I. AGENCY INFORMATION

**DATE: April 17, 2010**

| | |
|---|---|
| Agency Name: County of San Diego, Environmental Health, SAM | Address: P.O. Box 129261 |
| City/State/Zip: San Diego, CA 92112-9261 | Phone: (619) 338-2222 FAX: (619) 338-2377 |
| Responsible Staff Person: Keith E. Kezer | Title: Environmental Health Specialist |

## II. CASE INFORMATION

Site Facility Name: Thrifty Oil Company Station #423

Site Facility Address:12109 Woodside Avenue, Lakeside, CA

| | | |
|---|---|---|
| RB LUSTIS Case No: 9UT3081 | Local Case No: H05359-002 | LOP Case No: NA |
| URF Filing Date: 5/30/1995 | SWEEPS No: NA | |

| Responsible Parties | Address | Phone Number |
|---|---|---|
| Thrifty Oil Company<br>Attn: Chris Panaitescu | 13539 E. Foster Rd<br>Santa Fe Springs, CA 90670 | (652) 921-3581 Ext. 390 |

| Tank No. | Size in Gal. | Contents | Status | Date |
|---|---|---|---|---|
| T001 | 6000 gallons | Regular Unleaded | Closed by Removal | 5/30/1995 |
| T002 | 8000 gallons | Regular Unleaded | Closed by Removal | 5/30/1995 |
| T003 | 10000 gallons | Regular Unleaded | Closed by Removal | 5/30/1995 |
| T004 | 15000 gallons | Regular Unleaded | Closed by Removal | 5/30/1995 |

## III. RELEASE AND SITE CHARACTERIZATION INFORMATION

| | | |
|---|---|---|
| Cause Release: Unknown | Substance Released: Gasoline | |
| Site Characterization complete: Yes | Date Approved By Oversight Agency: 7/13/2001 | |
| Monitoring Wells Installed? YES | Number: 17 | Proper Screened Interval? YES |
| Highest GW Depth B.G. Surface: 20.10 (Measured) | Lowest Depth: 29.92 (Measured) | Flow Direction: North-Northeast (Measured) |

Most Sensitive Current Use: Beneficial Groundwater Use: MUN, AGR, IND, PROC
Existing Beneficial Surface Water Use: IND, REC1, REC2, and Potential: MUN

| | |
|---|---|
| Are Drinking Water Wells Affected? No | Aquifer Name: 907.12 - Santee Hydrologic Sub Area |
| Is Surface Water Affected? No | Nearest SW name: Los Coches Creek, 470 feet North |

Off-Site Beneficial Use Impacts (addresses/locations): None

| | |
|---|---|
| Report(s) on file? Yes | Where is Report(s) Filed? County of San Diego, Environmental Health |

TREATMENT AND DISPOSAL OF AFFECTED MATERIAL

| Material | Amount | (Include Units) | Action (Treatment or Disposal) | Date |
|---|---|---|---|---|
| Tank | 6000 | Gallons | Recycled | 5/30/1995 |
| Tank | 8000 | Gallons | Recycled | 5/30/1995 |
| Tank | 10000 | Gallons | Recycled | 5/30/1995 |
| Tank | 15000 | Gallons | Recycled | 5/30/1995 |
| Soil | 600 | Tons | Treated | 6/19/1995 |
| Hydrocarbon Vapors | 60512 | Pounds | Treated via thermal oxidation | 12/31/2006 |
| Groundwater | 661080 | Gallons | Treated and discharged to POTW | 12/31/2006 |

# Case Closure Summary
Leaking Underground Fuel Storage Tank Program

## III. RELEASE AND SITE CHARACTERIZATION INFORMATION (Continued)

H05359-002

| MAXIMUM DOCUMENTED CONTAMINANT CONCENTRATIONS | MAXIMUM | REMAINING |
|---|---|---|
| **SOIL** | | |
| Gasoline | = 16,662 mg/kg | = 520 mg/kg |
| Benzene | = 0.2 mg/kg | = 0.2 mg/kg |
| Toluene | = 8.8 mg/kg | = 8.8 mg/kg |
| Ethyl benzene | = 0.4 mg/kg | = 0.4 mg/kg |
| Xylene (individual isomers or total) | = 5.96 mg/kg | = 5.96 mg/kg |
| Methyl-tertiary-butyl ether (MTBE) | = 1.3 mg/kg | = 1.3 mg/kg |
| **WATER** | | |
| Gasoline | = 2,830,000 ug/l | = 766 ug/l |
| Benzene | = 35,000 ug/l | = 3.8 ug/l |
| Toluene | = 64,000 ug/l | < 1.2 ug/l |
| Ethyl benzene | = 5,470 ug/l | = 10 ug/l |
| Xylene (individual isomers or total) | = 36,000 ug/l | < 2.25 ug/l |
| Methyl-tertiary-butyl ether (MTBE) | = 78,000 ug/l | = 643 ug/l |
| Tertiary-Butyl Alcohol (TBA) | = 45,500 ug/l | = 2,650 ug/l |
| Tertiary-Amyl-methyl ether (TAME) | = 183 ug/l | < 0.95 ug/l |
| Ethyl-tertiary-butyl ether (ETBE) | = 18 ug/l | < 1.15 ug/l |
| Di-isopropyl ether (DIPE) | = 41 ug/l | = 2.1 ug/l |
| **LIQUID-PHASE HYDROCARBONS** | | |
| Gasoline range | = 2.97 feet | = 0 feet |

# Case Closure Summary
## Leaking Underground Fuel Storage Tank Program

**Comments:**

On May 30, 1995, following the removal of four gasoline single wall steel underground storage tanks (USTs) and associated piping, 16 soil samples were collected under the direction of the County of San Diego. Hydrocarbon-impacted soil was observed up to 16,662 milligrams per kilogram. As a result, DEH case H05359-002 was opened and corrective actions were implemented at the site, including the excavation and disposal of approximately 600 tons (400 cubic yards) of hydrocarbon-impacted soil.

Following UST removal activities and in accordance with County of San Diego direction, assessment and mitigation activities were implemented at the site, including the installation of multiple soil borings and groundwater monitoring wells. Assessment activities identified the existence of liquid-phase hydrocarbons (LPH) at the site with a maximum thickness of 2.97 feet. Hydrocarbon-impacted soil and groundwater, including LPH, primarily existed beneath the former USTs and dispensers and to a lesser degree extended offsite to the north and west.

Prior to implementation of full scale remediation activities, LPH mitigation was conducted via hand bailing, and periodic (approximately weekly) vacuum tanker extraction events from October 1996 through June 2001. In July 2001, a dual-phase extraction system began operation at the site and operated continuously until May 2003 when a pulsing schedule was implemented for the vapor portion of the system due to low influent vapor concentrations. The groundwater portion of the remediation system operated continuously until January 2007.

In May 2005, seven confirmation borings where installed and sampled at the site to evaluate the effectiveness of the remediation system. Three confirmation borings, located in the former UST excavation, identified total petroleum hydrocarbons as gasoline (TPHg) up to 520 milligrams per kilogram. The majority of the impacts were observed at five feet below grade, approximately 20 feet above typical groundwater depths. In order to address the aforementioned TPHg detections, two of the confirmation borings in the former UST excavation were converted to extraction wells and connected to the existing system in an effort to mitigate the remaining low level soil contamination. The vapor portion of the remediation system was restarted in July 2006 and operated until December 2006. Based on available data, it appears that the majority of the soil contamination has been removed from the site due to the aforementioned remediation activities and therefore no estimate of remaining hydrocarbon-impacted soil was provided or deemed necessary.

The consultant proposed utilizing natural attenuation to address the remaining low level dissolved-phase hydrocarbons. The last groundwater monitoring and sampling event at the site, conducted in November 2009, indicated that the primary constituents of concern (COC), benzene and methyl tertiary butyl ether (MTBE), existed at maximum concentrations of 3.8 and 643 micrograms per liter, respectively, which exceeded their respective primary maximum contaminant levels (MCLs) of 1 and 13 micrograms per liter. However, trend analysis conducted by the consultant estimates that benzene and MTBE will reach their MCLs by approximately May 2011 and June 2016, respectively. The consultant concluded that contaminants from this site are not commingled with H03147-002, located immediately adjacent to the north across Woodside Avenue, and that the data supports the existence of two distinctly separate dissolved-phase contaminant plumes. Based on available data, DEH concurs with this conclusion.

There is a municipal well field consisting of four wells located approximately 2,000 feet to the west-northwest of the site. The wells are not currently in use but upgrades to the wells and associated treatment systems are possible in future years should the need arise. MTBE impacts to this well field, which were discovered in August 1999, have been attributed to the unauthorized release at the site located to the north (H03147-002) of Thrifty Station #423. Based on all available data from both sites, the release at Thrifty Station #423 has not and will not result in impacts to the well field.

The consultant concluded that dissolved-phase COCs appear to be limited to the site boundaries and are stable and that existing environmental conditions are protective of human health and the environment. Based on available data, DEH concurs with the consultants conclusions.

## IV. CLOSURE

| | | |
|---|---|---|
| Does completed corrective action protect existing beneficial uses per the Regional Board Basin Plan? NO – Contaminant concentrations are estimated by the consultant to reach primary MCL's by June 2016, approximately 6.5 years. | | |
| Does completed corrective action protect potential beneficial uses per the Regional Board Basin Plan? NO – Contaminant concentrations are estimated by the consultant to reach primary MCL's by June 2016, approximately 6.5 years. | | |
| Does corrective action protect public health for current land use? Yes<br>Case oversight completed based upon the following site use: COMMERCIAL -- The site is currently a vehicle fueling station. | | |
| Site Management Requirements: None | | |
| Should corrective action be reviewed if land use changes? Yes | | |
| Monitoring Wells Decommissioned: No | Number Decommissioned: 2 | Number Retained: 15 |
| List Actions Taken: Notice of Reimbursement / Local Corrective Action Order | | |
| List Enforcement Actions Rescinded: NONE | | |

# Case Closure Summary
## Leaking Underground Fuel Storage Tank Program

### V. LOCAL AGENCY REPRESENTATIVE DATA

H05359-002

| | |
|---|---|
| Name: KEVIN HEATON | Title: SENIOR HYDROGEOLOGIST |
| Signature: | Date: 4/17/2010 |

### VI. RWQCB NOTIFICATION

| | | |
|---|---|---|
| Date Submitted to RB: 2/10/2010 | RB Response: No Response | |
| RWQCB Staff Name: Craig Carlisle | Title: Senior Engineering Geologist | Date: 3/15/2010 |

### VII. ADDITIONAL COMMENTS, DATA, ETC.

A permit application has been received for the destruction of the existing monitoring wells on-site. The permit number is LMON107065.

This document and the related CASE CLOSURE LETTER, shall be retained by the lead agency as part of the official site file.

SW

# County of San Diego

GARY W. ERBECK
DIRECTOR

DEPARTMENT OF ENVIRONMENTAL HEALTH
LAND AND WATER QUALITY DIVISION
P.O. BOX 129261, SAN DIEGO, CA 92112-9261
(619) 338-2222 FAX (619) 338-2377
1-800-253-9933

RICHARD HAAS
ASSISTANT DIRECTOR

August 7, 2000

Mr. Jerry Bogaczyk
SAR Project Manager
Chevron Products Company
P.O. Box 2292
Brea, CA 92822-2292

Dear Mr. Bogaczyk:

UNDERGROUND STORAGE TANK (UST) CASE #H05711-002
CHEVRON STATION #9-4273
12402 WOODSIDE AVENUE, SANTEE, CA

This letter confirms the completion of a site investigation and corrective action for the former and currently existing underground storage tanks at the above-described location. Thank you for your cooperation throughout this investigation. Your willingness and promptness in responding to our inquiries concerning both the former and currently existing underground storage tanks is greatly appreciated.

Based on information in the above-referenced file and with the provision that the information provided to this agency was accurate and representative of site conditions, this agency finds that the site investigation and corrective action carried out at this underground storage tanks site is in compliance with the requirements of subdivisions (a) and (b) of Section 25299.37 of the Health and Safety Code and with corrective action regulations adopted pursuant to Section 25299.77 of the Health and Safety Code. No further action related to the petroleum release(s) at the site is required.

This notice is issued pursuant to subdivision (h) of Section 25299.37 of the Health and Safety Code. Please contact Scott Weldon at (619) 338-2539 if you have questions regarding this matter.

Sincerely,

CHRIS GONAVER, Chief
Land and Water Quality Division

CG:SW:kf

Enclosure

cc: Regional Water Quality Control Board
Dave Deaner, SWRCB, UST Cleanup Fund Program
TRC Alton Geoscience

# Case Closure Summary
Leaking Underground Fuel Storage Tank Program

## I. AGENCY INFORMATION

Date: 7-24-00

| | |
|---|---|
| Agency Name: County of San Diego, Environmental Health, SAM | Address: P.O. Box 85261 |
| City/State/ZIP: San Diego, CA 92186-5261 | Phone: 619-338-2222 Fax: 619-338-2377 |
| Responsible Staff Person: Scott Weldon | Title: Project Manager |

## II. CASE INFORMATION

| | | |
|---|---|---|
| Site Facility Name: Chevron Service Station #9-4273 | | |
| Site Facility Address: 12402 Woodside Avenue, Santee, CA 92071 | | |
| RB LUSTIS Case No: N/A | Local Case No: H05711-002 | LOP Case No: H05711-002 |
| URF Filing Date: 1-7-94 | SWEEPS No: N/A | |
| Responsible Parties: Chevron Products Company | Address: P.O. Box 2292, Brea, CA 92822-2292 | Phone Number: &14-671-3200 |

| Tank No. | Size in Gal. | Contents | Closed in Place/Removed? | Date |
|---|---|---|---|---|
| 1 | 5000 | Gasoline | Removed | 1-7-94 |
| 2 | 10000 | Gasoline | Removed | 1-7-94 |
| 3 | 10000 | Gasoline | Removed | 1-7-94 |
| 4 | 1000 | Used Oil | Removed | 1-7-94 |

## III. RELEASE AND SITE CHARACTERIZATION INFORMATION

| | | | |
|---|---|---|---|
| Cause and Type of Release: Gasoline release from UST system, cause unknown. | | | |
| Site Characterization complete? Yes | Date Approved By Oversight Agency: 10-16-95 | | |
| Monitoring Wells Installed? Yes | Number: 4 | Proper Screened Interval? Yes | |
| Highest GW Depth Below Ground Surface: 14.86 fbg | Lowest Depth: 19.46 fbg | Flow Direction: to the NW | |
| Most Sensitive Current Use: Groundwater having designated or potential beneficial uses for agricultural and Industrial. | | | |
| Are Drinking Water Wells Affected? No | Aquifer Name: Santee Hydrologic Sub-Area (907.12) | | |
| Is Surface Water Affected? No | Nearest SW name: San Diego River | | |
| Off-Site Beneficial Use Impacts: None | | | |
| Reports on file? Yes | Where are reports filed? County of San Diego, Environmental Health | | |

TREATMENT AND DISPOSAL OF AFFECTED MATERIAL

| Material | Amount (Include Units) | Action (Treatment or Disposal w/Destination) | Date |
|---|---|---|---|
| Tank | 4 tanks | Disposed of to Ericksen | 1-7-94 |
| Piping | 110 feet | Disposed of to Ericksen | 1-7-94 |
| Free Product | None | N/A | N/A |
| Soil | 50 cubic yards | Disposed of to Laidlaw in Imperial Valley | 2-3-94 |
| Groundwater | 600 gallons | Disposed of to Gibson Environmental | 2-3-94 |

## Case Closure Summary
Leaking Underground Fuel Storage Tank Program

### III. RELEASE AND SITE CHARACTERIZATION INFORMATION (CONTINUED) H05711-002

MAXIMUM DOCUMENTED CONTAMINANT CONCENTRATIONS - BEFORE AND AFTER CLEANUP -- N/A MEANS NOT ANALYZED

| Contaminant | Soil (ppm) | | Water (ppm) | | Contaminant | Soil (ppm) | | Water (ppm) | |
|---|---|---|---|---|---|---|---|---|---|
| | Before | After | Before | After | | Before | After | Before | After |
| TPH (Gas) | 3570 | 3570 | 1.1 | < 0.5 | MTBE | 1.5 | 1.5 | 0.270 | < 0.001 |
| TPH (Diesel) | < 1.0 | < 1.0 | < 0.5 | < 0.5 | Ethylbenzene | .074 | .074 | .0017 | < 0.0005 |
| Benzene | 10.3 | 10.3 | 0.0009 | < 0.0005 | TRPH | 1600 | < 1.0 | N/A | N/A |
| Toluene | 15.6 | 15.6 | .0032 | < 0.0005 | Organic Lead | < 6.0 | < 6.0 | N/A | N/A |
| Xylene | 572 | 572 | .0064 | < 0.0005 | | | | | |

Comments: On January 7th, 1994, evidence of leaking petroleum fuel was found under product piping in one of the dispenser islands when the existing fuel tanks and associated piping were removed under permit. Gasoline concentrations in soil up to 3570 ppm were documented under the product piping at the south dispenser. Approximately 50 cubic yards of impacted soil from the former UST excavations were disposed of as hazardous waste.

On February 11th, 1994, four groundwater-monitoring wells were installed and sampled. All four wells were non-detect for TPHg and benzene. Five consecutive quarterly sampling events yielded non-detect results for TPHg and benzene in the four monitoring wells. On May 19th, 1995, a hydropunch boring was advanced to 18 feet by the south dispenser, at the location of highest contaminated soil levels. The groundwater sample from the hydropunch boring contained TPHg and benzene levels of 1,100 and 0.9 ug/l, respectively. The consultant, Delta Environmental, has calculated that approximately 100 cubic yards of contaminated soil remain at the site.

Five groundwater monitoring events were completed from April 1999 through May 2000. MTBE was found to be present in low concentrations in one of the four monitoring wells during the first three monitoring events. However, all petroleum hydrocarbon contaminants, including MTBE, were found to be below detection limits during the last two monitoring events.

### IV. CLOSURE

Does completed corrective action protect existing beneficial uses per the Regional Board Basin Plan? Yes

Does completed corrective action protect potential beneficial uses per the Regional Board Basin Plan? Yes

Does corrective action protect public health for current land use? Yes
Case oversight completed based upon the current/future site use as a gasoline station.

Site Management Requirements
Any contaminated soil excavated as part of subsurface construction work must be managed in accordance with the legal requirements at that time.

Should corrective action be reviewed if land use changes? Yes; If the site use changes, a risk assessment should be conducted, based upon the Site's proposed use.

| Monitoring Wells Decommissioned: No | Number Decommissioned: 0 | Number Retained: 4 |
|---|---|---|

List Enforcement Actions Taken: Notice of Corrective Action and Reimbursement Responsibility

List Enforcement Actions Rescinded: N/A

### V. LOCAL AGENCY REPRESENTATIVE DATA H05702-002

| Name: Kevin Heaton | Title: Senior Hydrogeologist<br>Land and Water Quality Division |
|---|---|
| Signature: K. M. H | Date: 8/7/2000 |

### VI. RWQCB NOTIFICATION

| Date Submitted to RB: 7-24-00 | RB Response: Concurs with case closure | |
|---|---|---|
| RWQCB Staff Name: Sue Pease | Title: Environmental Specialist III | Date: 7-26-00 |

### VII. ADDITIONAL COMMENTS, DATA, ETC.

Permits to destroy existing monitoring wells will be obtained within 90 days and monitoring wells will be destroyed within 180 days.

This document and the related CASE CLOSURE LETTER shall be retained by the lead agency.

# Case Closure Summary
Non-LOP or Voluntary Assistance Program

## I. AGENCY INFORMATION

**Date: 3-3-98**

| | |
|---|---|
| .ead Agency: County of San Diego, Environmental Health, SAM<br>P.O. Box 129261<br>San Diego, CA 92112-9261 | Phone: (619) 338-2222 Fax: (619) 338-2315 |
| DEH Staff Person: David Felix | Title: Hazardous Materials Specialist |

## II. CASE INFORMATION

| | | |
|---|---|---|
| Case No. **H11016-001** | | |
| Site Name: LAKESIDE PLAZA/PERMACLEAN | | |
| Site Address: 12403 Woodside Av.., Lakeside, CA 92024 | | |
| Property Owner: Wells Fargo Bank (Trustee) | Address: | Phone: |
| Responsible/Requesting Party: Wells Fargo Bank | Address: 4365 Executive Drive<br>17 th Floor, San Diego, CA 92121<br>Attn: Beverly Brandon | Phone: (619) 622-6739 |
| Type of Case: Non-Tank Case | | |
| RWQCB approve DEH Oversight: 6-7-95 | | |

## III. SITE CHARACTERIZATION AND/OR INFORMATION

| | | | |
|---|---|---|---|
| Cause and Type of Contamination (if any): Dry Cleaning Solvent (PCE) in groundwater. Cause/source of release is unknown. | | | |
| Site Characterization complete? Yes | | | |
| Monitoring Wells Installed? Yes | Total Number: 4 | Proper Screened Interval? Yes | Number of decommissioned wells: 0 |
| ange of groundwater levels on the site? 9-15 feet below grade | | | Groundwater flow direction: NNW |
| Most Sensitive Current Use: Municipal | | | |
| Are Drinking Water Wells Affected? No | | | RWQCB Basin Number: 907.12 |
| Is Surface Water Affected? No | | | Nearest Surface Water name: San Diego River |
| Off-Site Beneficial Use Impacts (addresses/locations): None | | | |

### TREATMENT AND DISPOSAL OF AFFECTED MATERIAL

| Material | Amount (Include Units) | Action (Treatment or Disposal w/Destination) | Date |
|---|---|---|---|
| N/A | -- | -- | -- |
| | | | |

Non-LOP - Underground Storage Tank Oversight handled outside the LOP
Non-Tank - Voluntary Assistance Program

# Case Closure Summary
Non-LOP or Voluntary Assistance Program

## III. SITE CHARACTERIZATION AND/OR INFORMATION (Continued)

H11016-001

**MAXIMUM DOCUMENTED CONTAMINANT CONCENTRATIONS -- BEFORE AND AFTER CLEANUP**

| Contaminant | Soil(ppm) | | Water (ppm) | | Contaminant | Soil (ppm) | | Water (ppm) | |
|---|---|---|---|---|---|---|---|---|---|
| | Before | After | Before* | After** | | Before | After | Before | After |
| PCE | 4.1 | 4.1 | 0.013 | 0.007 | TRPH | 1.3 | 1.3 | -- | -- |
| TCE | 0.9 | 0.9 | 0.014 | 0.005 | | | | | |
| cis 1,2 DCE | 0.5 | 0.5 | 0.180 | 0.027 | | | | | |
| trans 1,2 DCE | 0.3 | 0.3 | 0.036 | 0.007 | | | | | |
| | | | | | | | | | |

Comments: NO SOIL OR GROUNDWATER REMEDIATION.
* These are the maximum groundwater values found during assessment.
** These are groundwater values found in most recent monitoring event (7-31-97).

## IV. CLOSURE

Does completed corrective action protect existing beneficial uses per the Regional Board Basin Plan? Yes +

Does completed corrective action protect potential beneficial uses per the Regional Board Basin Plan? Yes +

Does corrective action protect public health for current land use? Yes - Current land use a s shopping center will continue.

Are their other issues DEH needs to follow up on: No

Site Management Requirements: Suitable for commercial land use. Any contaminated soil, excavated as part of subsurface construction work, must be managed in accordance with the legal requirements at that time. Any subsurface dewatering or placement of production wells on site will require a separate evaluation

Should corrective action be reviewed if land use changes? Yes

## V. LOCAL AGENCY REPRESENTATIVE DATA

| | |
|---|---|
| Name: Chuck Pryatel | Title: Chief Site Assessment and Mitigation |
| Signature: | Date: 3-5-98 |
| Hydrogeologist Concurrence: RMH | Date: 3/2/98 |

## VI. RWQCB NOTIFICATION

| | |
|---|---|
| Date submitted to the RWQCB: Notified on 3-2-98 | |
| | |

## VII. ADDITIONAL COMMENTS, DATA, ETC.

A human health risk study showed that environmental contamination would generate an excess cancer risk to workers in the dry cleaner building of 5.09x10E-7. This is below the 10E-6 risk management level utilized by DEH.

A portion of the groundwater contamination may be attributed to "background" conditions; low levels of PCE and TCE are present in a well upgradient of the suspected release location.

+ Groundwater contamination in 2 wells slightly exceeds MCL's. RWQCB has been notified. The area of groundwater in excess of MCL's covers approximately 170 by 70 feet; it is centered below the dry cleaner building and contained on the property unit (shopping center). Two years of groundwater monitoring show stable to decreasing trend in contamination values and a stable plume position. Monitoring well #1 is north (downgradient) of the groundwater plume; contamination in this well has always been below MCL's.

The nearest municipal supply well (Lakeside Water District Vine Street #5) is approximately 0.5 miles northeast of site. Groundwater flow on the Permaclean site is to the north-northwest. Lakeside Water District has been notified in writing of the contamination at Permaclean. Lakeside Water District has provided a map of the groundwater basin from which they withdraw water; they are not concerned about groundwater contamination outside of that area. The Permaclean site lies 500 feet outside the Lakeside Water District supply basin.

Monitoring wells will be maintained.

This document and the related CASE CLOSURE LETTER, shall be retained by the lead agency as part of the official site file.

# County of San Diego

GARY W. ERBECK
DIRECTOR

DEPARTMENT OF ENVIRONMENTAL HEALTH
LAND AND WATER QUALITY DIVISION
P.O. BOX 129261, SAN DIEGO, CA 92112-9261
(619) 338-2222 FAX (619) 338-2377
1-800-253-9933

RICHARD HAAS
ASSISTANT DIRECTOR

January 30, 2002

Mr. Mark Krighton
P.O. Box 880026
San Diego, CA 92168

Dear Mr. Krighton:

VOLUNTARY ASSISTANCE PROGRAM CASE H13406-001
LAKESIDE VILLAGE CENTER
12328 - 12346 WOODSIDE AVENUE
SAN DIEGO, CA 92168

The site remediation information submitted to this agency by SECOR International Incorporated, summarizing the site characterization and mitigation activities at the above-referenced location, has been reviewed closure report entitled, "Limited Soil and Groundwater Assessment Activities." With the provision that the information provided to this agency was accurate and representative of existing conditions, it is the position of this office that **no further action is required at this time**.

Please be advised that this letter does not relieve you of any liability under the California Health and Safety Code or the Porter Cologne Water Quality Control Act. If previously unidentified contamination is discovered which may affect public health, safety and/or water quality, additional site assessment and cleanup may be necessary.

Changes in the proposed use of the above site may require reevaluation to determine if the change will pose a risk to public health.

Thank you for your efforts in resolving this matter. Please contact Darryl Fowler of the Site Assessment and Mitigation Program (SAM), at (619) 338-2371, if you require additional assistance.

Sincerely,

MICHAEL VERNETTI Program Manager
Supervising Environmental Health Specialist
Site Assessment and Mitigation Program

MV:DF:kd

Enclosure: Copy of Closure Summary

cc: Craig Smith, SECOR

WP/H13406-001VAPCLO

# Case Closure Summary
Non-LOP or Voluntary Assistance Program

## I. AGENCY INFORMATION

DATE: January 29, 2002

| | |
|---|---|
| Agency Name: County of San Diego, Environmental Health, SAM | Address: P.O. Box 129261 |
| City/State/ZIP: San Diego, CA 92112-9261 | Phone: (619) 338-2222 FAX: (619) 338-2377 |
| DEH Staff Person: Darryl Fowler | Title: Project Manager |

## II. CASE INFORMATION

| | | |
|---|---|---|
| Case No. H13406-001 | | |
| Site Name: Lakeside Village Center | | |
| Site Address: 12328 - 12346 Woodside Avenue | | |
| Property Owner: Mr. Mark Krighton | Address: P.O. Box 880026<br>San Diego, CA 92168 | Phone: (619) 248-5500<br>Fax: (619) 670-4345 |
| Responsible/Requesting Party : Mark Krighton | | |
| Type of Case: ☒ Non-LOP Tank Case ☐ Non-Tank Case | | |
| RWQCB/DTSC notification of DEH Oversight: 12/17/2001 | | |

## III. SITE CHARACTERIZATION AND/OR INFORMATION

| | | | |
|---|---|---|---|
| Cause and Type of Contamination (if any): Real Estate Assessment; discovered small release from former auto repair station | | | |
| Site Characterization complete? Yes | | | |
| Monitoring Wells Installed? Yes, Temporary | Total Number: 1 | Proper Screened Interval? N/A | Number of decommissioned wells: 1 |
| Range of groundwater levels on the site? Approximately 24.6 feet bgs determined by temporary well. | | | Groundwater Flow Direction: Est. North/Northwest |
| Most Sensitive Current Use: Unknown | | | |
| Are Drinking Water Wells Affected? Yes | | RWQCB Basin Number: San Diego Hydrologiic Unit 907.00 | |
| Is Surface Water Affected? Yes | | Nearest Surface Water name: San Diego River | |
| Off-Site Beneficial Use Impacts (addresses/locations): None | | | |

TREATMENT AND DISPOSAL OF AFFECTED MATERIAL

| Material | Amount (Include Units) | Action (Treatment or Disposal w/Destination) | Date |
|---|---|---|---|
| None | N/A | N/A | |

Non-LOP - Underground Storage Tank Oversight handled outside the LOP
Non-Tank – Voluntary Assistance Program

# Case Closure Summary
Non-LOP or Voluntary Assistance Program

## III. SITE CHARACTERIZATION AND/OR INFORMATION (Continued)

H13406-001

MAXIMUM DOCUMENTED CONTAMINANT CONCENTRATIONS - - BEFORE AND AFTER CLEANUP

| Contaminant | Soil (ppm) | | Water (ppb) | | Contaminant | Soil (ppb) | | Water (ppb) | |
|---|---|---|---|---|---|---|---|---|---|
| | Before | After | Before | After | | Before | After | Before | After |
| TPH (gas) | <10 | <10 | NT | NT | Napthalene | .012 | .012 | <1.0 | <1.0 |
| TPH (diesel) | <10 | <10 | NT | NT | Tetrachloroethylene (PCE) | .010 | .010 | <1.0 | <1.0 |
| Benzene | NT | NT | <0.5 | <0.5 | 2-Chlorotoluene | 0.210 | 0.210 | <1.0 | <1.0 |
| Toluene | .015 | 0.15 | <0.5 | <0.5 | Xylene | 0.076 | 0.076 | <1.0 | <1.0 |
| Ethylbenzene | .013 | .013 | <0.5 | <0.5 | MTBE | N/A | N/A | <1.0 | <1.0 |
| 1,3,5-Trimethylbenzene | .057 | .057 | <1.0 | <1.0 | Soil Vapor Results (µg/l) | | | | |
| 1,2,4-Trimethylbenzene | .043 | .043 | <1.0 | <1.0 | Tetrachloroethylene (PCE) | 3.2 | 3.2 | NT | NT |
| | | | | | 2-Chlorotoluene | 11 | 11 | NT | NT |

Comments:
EBS Environmental Consultants performed a Phase I Assessment of the property in May 2001. Several areas of concerned were identified for further investigation. EBS performed a soils investigation by a soil vapor assessment. A total of six soil vapor samples were collected over the entire site. Five samples were collected in the area of the auto servicing and former dry cleaners and one sample was collected at Accurate Alignment and Brakes facility. All samples were collected at a depth of seven feet bgs with the exception of sample in the former dry cleaning area. That sample was collected at five feet bgs. All samples with the exception of two resulted in no detectable concentrations. The two vapor samples with detected values of PCE and 2- Chlorotoluene were found in the area of the Accurate Alignment and Brake facility. Even though the values were low, soil samples were collected from three test borings at 1, 3, and 5 feet bgs in this area.

Secor installed a soil boring, SP-1 to 25 feet bgs by Direct-Push rig. Soil samples were collected at 5 foot intervals. A temporary one-inch screened PVC casing was inserted into the borehole to collect a water sample. A non-purge groundwater sample was collected and analyzed. The sample analyses revealed insignificant concentrations of petroleum and VOC contaminants in the soil and groundwater.

## IV. CLOSURE

Does completed corrective action protect existing beneficial uses per the Regional Board Basin Plan? Yes

Does completed corrective action protect potential beneficial uses per the Regional Board Basin Plan? Yes

Does corrective action protect public health for current land use? Yes

Case review based on current use as: commercial

Are there other issues DEH needs to follow up on: None

Site Management Requirements: Any contaminated soil, excavated as part of subsurface construction work, must be managed in accordance with the legal requirements at that time.

Should corrective action be reviewed if land use changes? No

List Enforcement Actions Taken: None

List Enforcement Actions Rescinded: N/A

Is this account up to date and current?: Yes

## V. LOCAL AGENCY REPRESENTATIVE DATA

| | |
|---|---|
| Name: Kevin Heaton | Title: Senior Hydrogeologist<br>Land and Water Quality Division |
| Signature: Kevin Heaton | Date: 1/29/2002 |

## Case Closure Summary

Non-LOP or Voluntary Assistance Program

### VI. RWQCB NOTIFICATION

H13406-001

| | | |
|---|---|---|
| Date Submitted to RWQCB: "Soils Only" | RWQCB Response: N/A | |
| RWQCB Staff Name: N/A | Title: | Date: N/A |

### VII. ADDITIONAL COMMENTS, DATA, ETC.

None

**This document and the related CASE CLOSURE LETTER, shall be retained by the lead agency as part of the official site file.**

JACK MILLER
Director

# County of San Diego

DEPARTMENT OF ENVIRONMENTAL HEALTH
P.O. BOX 129261, SAN DIEGO, CA 92112-9261
Phone: (858) 505-6700/1 (800) 253-9933
www.sdcdeh.org

ELIZABETH POZZEBON
Assistant Director

July 14, 2011

Mr. David Alpert
Mrs. Yael Alpert
6205 University Avenue
San Diego, CA 92115-5707

Dear Mr. and Mrs. Alpert:

UNDERGROUND STORAGE TANK (UST) CASE #H19134-001
DAVID & YAEL ALPERT'S SHOP
9806 MAINE AVENUE, LAKESIDE, CA 92040

This letter confirms the completion of a site investigation and corrective action for the underground storage tanks formerly located at the above-described location. Thank you for your cooperation throughout this investigation. Your willingness and promptness in responding to our inquiries concerning the former underground storage tanks is greatly appreciated.

Based on information in the above-referenced file and with the provision that the information provided to this agency was accurate and representative of site conditions, this agency finds that the site investigation and corrective action carried out at your underground storage tanks site is in compliance with the requirements of subdivisions (a) and (b) of Section 25296.10 of the Health and Safety Code and with corrective action regulations adopted pursuant to Section 25299.3 of the Health and Safety Code, and that no further action related to the petroleum releases at the site is required.

This notice is issued pursuant to subdivision (g) of Section 25296.10 of the Health and Safety Code. Please contact Nasser Sionit, at (858) 505-6795, if you have questions regarding this matter.

Sincerely,

JACK MILLER, Director
Department of Environmental Health
Site Assessment and Mitigation Program

JM:NS:kd

Enclosure

cc: Donan Environmental Services, Inc.

WP/H19134-001-711CLO

# Case Closure Summary
## Leaking Underground Fuel Storage Tank Program

## I. AGENCY INFORMATION

**DATE: July 10, 2011**

| | |
|---|---|
| Agency Name: County of San Diego, Environmental Health, SAM | Address: P.O. Box 129261 |
| City/State/Zip: San Diego, CA 92112-9261 | Phone: 858-505-6797 FAX: 858-505-6891 |
| Responsible Staff Person: Nasser Sionit | Title: EHS III, Project Manager |

## II. CASE INFORMATION

Site Facility Name: David & Yael Alpert's Shop

Site Facility Address: 9806 Maine Ave., Lakeside, CA 92040

| | | |
|---|---|---|
| RB LUSTIS Case No: N/A | Local Case No: H19134-001 | LOP Case No: N/A |
| URF Filing Date: N/A | SWEEPS No: N/A | |

| Responsible Parties: | Address | Phone Number |
|---|---|---|
| David Alpert & Yael Alpert | 6205 University Ave., San Diego, CA 92115-5707 | 619-309-9276 |

| Tank No. | Size in Gal. | Contents | Status | Date |
|---|---|---|---|---|
| T-1 | 500 | Diesel | Removed | 8-31-1993 |
| T-2 | 2000 | Diesel/Gasoline | Removed | 8-31-1993 |
| T-3 | 2000 | Diesel/Gasoline | Removed | 8-31-1993 |
| T-4 | 1000 | Diesel/Gasoline | Removed | 8-31-1993 |
| T-5 | 500 | Waste Oil | Removed | 1-10-1994 |
| T-6 | 500 | Waste Oil | Removed | 1-10-1994 |
| T-7 | 500 | Waste Oil | Removed | 1-10-1994 |
| T-8 | 1000 | Gasoline | Removed | 1-10-1994 |
| T-9 | 500 | Gasoline | Removed | 1-10-1994 |

## III. RELEASE AND SITE CHARACTERIZATION INFORMATION

| | | |
|---|---|---|
| Cause of Release: UST system leak | Substance Released: Gasoline, Diesel & Waste Oil | |
| Site Characterization complete? Yes | Date Approved By Oversight Agency: 5-18-2011 | |
| Monitoring Wells Installed? Yes | Number: Nine | Proper Screened Interval? Yes |
| Highest GW Depth B.G. Surface: 24.75 Ft., Measured | Lowest Depth: 29 Ft., Measured | Flow Direction: North-Northwest |

Most Sensitive Current Use: Existing Beneficial Groundwater Use: : MUN, AGR, IND, PROC
Existing Beneficial Surface Water Use: IND, REC1, REC2 and Potential: MUN

| | |
|---|---|
| Are Drinking Water Wells Affected? No | Aquifer Name: Santee Hydrologic Sub Area 907.12 |
| Is Surface Water Affected? No | Nearest SW name: Los Coches Creek 100 to 200 feet northwest |

Off-Site Beneficial Use Impacts (addresses/locations): None

| | |
|---|---|
| Report(s) on file? Yes | Where is Report(s) Filed? County of San Diego, Environmental Health |

TREATMENT AND DISPOSAL OF AFFECTED MATERIAL

| Material | Amount (Include Units) | Action (Treatment or Disposal) | Date |
|---|---|---|---|
| N/A | N/A | N/A | N/A |

# Case Closure Summary
Leaking Underground Fuel Storage Tank Program

## III. RELEASE AND SITE CHARACTERIZATION INFORMATION (Continued) H19134-001

MAXIMUM DOCUMENTED CONTAMINANT CONCENTRATIONS

| | MAXIMUM | REMAINING |
|---|---|---|
| **SOIL:** | | |
| TPH gasoline | 3000 mg/kg | 3000 mg/kg |
| TPH diesel | 1300 " | 1300 " |
| TRPH | 17100 " | 17100 " |
| Benzene | ND (<100 ug/l) | ND (<100 ug/l) |
| Toluene | ND (<100 ug/l) | ND (<100 ug/l) |
| Ethylbenzene | 4480 ug/l | 4480 ug/l |
| Xylene | ND (<200 ug/l) | ND (<200 ug/l) |
| MTBE | ND (<100 ug/l) | ND (<100 ug/l) |
| TBA | ND (<12000 ug/l) | ND (<2000 ug/l) |
| **WATER:** | | |
| TPH gasoline | 5700 ug/l | 5700 ug/l |
| TPH diesel | 1800 " | 820 " |
| TRPH | ND (<830 ug/l) | ND (<830 ug/l) |
| Benzene | 69 ug/l | 69 ug/l |
| Toluene | 2 " | 2 " |
| Ethylbenzene | 550 " | 550 " |
| Xylene | 270 " | 270 " |
| MTBE | 2 " | 2 " |
| TBA | 43 " | 43 " |

Comments: The site is an auto repair facility and sales lot. Nine (9) USTs containing gasoline, diesel and waste oil were removed from the site in 1993 and 1994. Soil samples collected from beneath the USTs showed minor concentrations of gasoline and diesel in three locations within the tank pit areas. Nine soil borings were drilled to a depth of 35 feet below grade and later were converted to monitoring wells. No soil impacts were detected, except low concentrations in MW-6 at 35 feet below grade. The results of the assessment showed that the extent of TPH in soil and in the groundwater was limited to MW-6 which is located up-gradient of former UST field area near the driveway from Woodside Avenue. The consultants conclude that the site contains 30.5 to 54.5 cubic yards of residual TPH-contaminated soil and are not contributing to impacts to groundwater and are not a threat to public health and the environment. Furthermore, based on the consultant's review of records of two up-gradient release sites, they conclude that the minor TPH concentrations in MW-6 are due to offsite and up-gradient sources (e.g. Lucy May property, release # H03806-001, located at 9774 Maine Avenue) that have been granted closure. SAM has learned that the Lakeside Water District has no plans to utilize the shallow groundwater in the vicinity of the subject site. Based on these findings the consultants recommend closure of the site, and DEH concurs with this recommendation.

## IV. CLOSURE

Does completed corrective action protect existing beneficial uses per the Regional Board Basin Plan? Yes

Does completed corrective action protect potential beneficial uses per the Regional Board Basin Plan? Yes

Does corrective action protect public health for current land use? Yes

Case oversight completed based upon the following site use: Auto repair and sales lot

Site Management Requirements:
Any Contaminated Soil Excavated As Part Of Subsurface Construction Work Must Be Managed In Accordance With The Legal Requirements At That Time.

Should corrective action be reviewed if land use changes? Yes

| Monitoring Wells Decommissioned: None* | Number Decommissioned: 0* | Number Retained: 9* |
|---|---|---|

List Actions Taken: Notice Of Reimbursement/Local

List Enforcement Actions Rescinded: NONE

- Application to remove all monitoring wells has been submitted and permit #T107915 has been issued .

# Case Closure Summary
Leaking Underground Fuel Storage Tank Program

## V. LOCAL AGENCY REPRESENTATIVE DATA

H19134-001

| | |
|---|---|
| Name: Tony V. Sawyer, PG #4345, CHg #40 | Title: Hydrogeologist |
| Signature: Tony V. Sawyer | Date: 7-13-11 |

## VI. RWQCB NOTIFICATION

| | | |
|---|---|---|
| Date Submitted to RB: 7-12-2011 | RB Response: Concurred | |
| RWQCB Staff Name: John Anderson | Title: Senior Engineering Geologist | Date: 7-13-2011 |

## VII. ADDITIONAL COMMENTS, DATA, ETC.

---

This document and the related CASE CLOSURE LETTER, shall be retained by the lead agency as part of the official site file.

JS

# County of San Diego

GARY W. ERBECK
DIRECTOR

DEPARTMENT OF ENVIRONMENTAL HEALTH
P.O. BOX 129261, SAN DIEGO, CA 92112-9261
(619) 338-2222 FAX (619) 338-2088
1-800-253-9933
www.sdcdeh.org

JACK MILLER
ASSISTANT DIRECTOR

February 20, 2007

Mr. Marvin Katz
Shell Oil Products US
20945 S. Wilmington Avenue
Carson, CA 90810

Dear Mr. Katz:

UNAUTHORIZED RELEASE #H19562-001
SHELL SERVICE STATION
12087 WOODSIDE AVENUE, LAKESIDE, CALIFORNIA

This letter confirms the completion of a site investigation and corrective action for the underground storage tank system formerly located at the above-described location. Thank you for your cooperation throughout this investigation. Your willingness and promptness in responding to our inquiries concerning the former underground storage tank system is greatly appreciated.

Based on information in the above-referenced file and with the provision that the information provided to this agency was accurate and representative of site conditions, this agency finds that the site investigation and corrective action carried out at your former underground storage tank site is in compliance with the requirements of subdivisions (a) and (b) of Section 25296.10 of the Health and Safety Code and with corrective action regulations adopted pursuant to Section 25299.3 of the Health and Safety Code and that no further action related to the petroleum release at the site is required.

This notice is issued pursuant to subdivision (g) of Section 25296.10 of the Health and Safety Code. Please contact Jon Senaha, at (619) 338-2195, if you have questions regarding this matter.

Sincerely,

GARY W. ERBECK, Director
Department of Environmental Health
Site Assessment and Mitigation Program

GWE:JS:kd

Enclosure

cc: John Odermatt, Regional Water Quality Control Board
Ron Duff, SWRCB, UST Cleanup Fund Program

WP/H19562-001-207CLO

# Case Closure Summary
## Leaking Underground Fuel Storage Tank Program

### I. AGENCY INFORMATION

DATE: February 7, 2007

| | |
|---|---|
| Agency Name: COUNTY OF SAN DIEGO, ENVIRONMENTAL HEALTH, SAM | Address: P.O. BOX 129261 |
| City/State/Zip: SAN DIEGO, CA 92112-9261 | Phone: (619) 338-2222 FAX: (619) 338-2377 |
| Responsible Staff Person: JON SENAHA | Title: ENVIRONMENTAL HEALTH SPECIALIST |

### II. CASE INFORMATION

Site Facility Name: SHELL SERVICE

Site Facility Address: 12087 WOODSIDE AV, LAKESIDE 92040

| | | |
|---|---|---|
| RB LUSTIS Case No: N/A | Local Case No: H19562-001 | LOP Case No: N/A |
| URF Filing Date: 5/2/2003 | SWEEPS No: N/A | |

| Responsible Parties | Address | Phone Number |
|---|---|---|
| Marvin Katz, Shell Oil Products US | 20945 S. Wilmington Ave. , Carson, CA | (310) 550-5846 |
| Edna Kouns Trust | 9414 Winter Gardens Blvd., Lakeside, CA | |
| Othman Yousif | 420 E. Main St., El Cajon, CA | |

| Tank No. | Size in Gal. | Contents | Status | Date |
|---|---|---|---|---|
| T002 | 8000 gallons | SUPER UNLEADED | REMOVED | 4/13/2006 |
| T003 | 6000 gallons | REGULAR UNLEADED | REMOVED | 4/13/2006 |
| T004 | 6000 gallons | REGULAR UNLEADED | REMOVED | 4/13/2006 |
| T005 | 8000 gallons | PLUS UNLEADED | REMOVED | 4/13/2006 |
| T006 | 550 gallons | WASTE OIL | REMOVED | 4/13/2006 |

### III. RELEASE AND SITE CHARACTERIZATION INFORMATION

| | |
|---|---|
| Cause Release: SPILL, OTHER TYPE OF RELEASE | Substance Released: GASOLINE (UNLEADED) |

| | | |
|---|---|---|
| Site Characterization complete: YES | Date Approved By Oversight Agency: 8/24/2006 | |
| Monitoring Wells Installed? YES | Number: 3 | Proper Screened Interval? YES |
| Highest GW Depth B.G. Surface: 26.73 (MEASURED) | Lowest Depth: 27 (MEASURED) | Flow Direction: NORTHWEST (MEASURED) |

Most Sensitive Current Use: Existing Beneficial Groundwater Use: MUN, AGR, IND, PROC
Existing Beneficial Surface Water Use: IND, REC1, REC2 and Potential: MUN

| | |
|---|---|
| Are Drinking Water Wells Affected? NO | Aquifer Name: 907.12-Santee Hydrologic Sub Area |
| Is Surface Water Affected? NO | Nearest SW name: LOS COCHES CREEK, 700 FT NE |

Off-Site Beneficial Use Impacts (addresses/locations): NA

| | |
|---|---|
| Report(s) on file? YES | Where is Report(s) Filed? COUNTY OF SAN DIEGO, ENVIRONMENTAL HEALTH |

TREATMENT AND DISPOSAL OF AFFECTED MATERIAL

| Material | Amount | (Include Units) | Action (Treatment or Disposal) | Date |
|---|---|---|---|---|
| SOIL | 168 | CUBIC YARD | TREAT OFF-SITE | 5/3/2006 |
| TANK(S) | 8000 | GALLON | RECYCLED | 4/13/2006 |
| TANK(S) | 8000 | GALLON | RECYCLED | 4/13/2006 |
| TANK(S) | 6000 | GALLON | RECYCLED | 4/13/2006 |
| TANK(S) | 550 | GALLON | RECYCLED | 4/13/2006 |
| PIPING | 300 | FEET | RECYCLED | 4/13/2006 |
| TANK(S) | 6000 | GALLON | RECYCLED | 4/13/2006 |

# Case Closure Summary
Leaking Underground Fuel Storage Tank Program

## III. RELEASE AND SITE CHARACTERIZATION INFORMATION (Continued) H19562-001

**MAXIMUM DOCUMENTED CONTAMINANT CONCENTRATIONS**

| | MAXIMUM | REMAINING |
|---|---|---|
| **SOIL** | | |
| ETHANOL | < 64 mg/kg | < 64 mg/kg |
| Gasoline | = 7000 mg/kg | = 0.71 mg/kg |
| Diesel | = 175 mg/kg | < 5 mg/kg |
| TRPH | = 48 mg/kg | = 48 mg/kg |
| Benzene | = 0.64 mg/kg | < 0.00095 mg/kg |
| Toluene | = 0.25 mg/kg | < 0.00095 mg/kg |
| Ethyl benzene | = 60 mg/kg | = 0.0075 mg/kg |
| Xylene (individual isomers or total) | = 122 mg/kg | = 0.066 mg/kg |
| Methyl-tert-butyl ether (MTBE) | = 0.7 mg/kg | < 0.005 mg/kg |
| tert-Butyl Alcohol (TBA) | < 0.42 mg/kg | < 0.42 mg/kg |
| tert-Amyl-methyl ether (TAME) | < 0.42 mg/kg | < 0.42 mg/kg |
| Ethyl-tert-butyl ether (ETBE) | < 0.42 mg/kg | < 0.42 mg/kg |
| di-isopropyl ether (DIPE) | < 0.42 mg/kg | < 0.42 mg/kg |
| **WATER** | | |
| ETHANOL | < 200 ug/l | < 150 ug/l |
| Gasoline | = 470 ug/l | < 50 ug/l |
| Diesel | < 1000 ug/l | < 470 ug/l |
| Benzene | = 29 ug/l | < 0.5 ug/l |
| Toluene | = 63 ug/l | = 1.9 ug/l |
| Ethyl benzene | = 15 ug/l | = 0.51 ug/l |
| Xylene (individual isomers or total) | = 100 ug/l | = 3.4 ug/l |
| Methyl-tert-butyl ether (MTBE) | = 420 ug/l | = 130 ug/l |
| tert-Butyl Alcohol (TBA) | = 61 ug/l | = 39 ug/l |
| tert-Amyl-methyl ether (TAME) | < 4 ug/l | < 1 ug/l |
| Ethyl-tert-butyl ether (ETBE) | < 4 ug/l | < 1 ug/l |
| di-isopropyl ether (DIPE) | = 25 ug/l | = 1.7 ug/l |

In March 2000, three monitoring wells were installed at the site by Shell at the request of DEH. The purpose of the wells was to investigate MTBE impacts to the Riverview public supply wells.

In May 2003, Shell submitted a groundwater report illustrating elevated concentrations of MTBE for five consecutive quarters; hence, a case was opened. Since then, the groundwater has been monitored and sampled 20 additional quarters for a total of 25 sampling events. Wells MW-2 and MW-3 have reported all analytes to be below MCLs for the past nine sampling events. Elevated concentrations of MTBE have only been reported in well MW-1. MW-1 is located cross-gradient of the UST system. Based on the nearby ARCO Station (Formerly Thrifty) being located upgradient of the Shell Station and a review of historic groundwater data from the ARCO station (Formerly Thrifty), the elevated dissolved-phase MTBE in Shell's MW-1 is a result of the ARCO Station (Formerly Thrifty) release.

In April 2006, as part of Shell divestment activities, five USTs, product piping, and dispensers were removed from the site. A total of 13 soil samples were collected under the direction of the DEH inspector. Elevated concentrations of TPH were reported in one soil sample collected beneath a dispenser. All other soil samples were reported either non-detect or slightly above laboratory detection limits. Overexcavation was conducted in the dispenser area where TPH was detected. The laboratory reported that all four confirmation samples were either non-detect or slightly above laboratory detection limits for all analytes analyzed. During the UST removal activities and overexcavation activities, approximately 168 cubic yards of impacted-soil was removed and transported to TPS Technologies.

# Case Closure Summary
Leaking Underground Fuel Storage Tank Program

## IV. CLOSURE

H19562-001

| |
|---|
| Does completed corrective action protect existing beneficial uses per the Regional Board Basin Plan? NO - The elevated MTBE concentrations are not from the UST system onsite. The contamination originates from nearby Arco station (Former Thrifty). |
| Does completed corrective action protect potential beneficial uses per the Regional Board Basin Plan? NO - The elevated MTBE concentrations are not from the UST system onsite. The contamination originates from nearby Arco station (Former Thrifty). |
| Does corrective action protect public health for current land use? YES<br>Case oversight completed based upon the following site use: GASOLINE STATION -- Currently Vacant Lot |
| Site Management Requirements:<br>ANY CONTAMINATED SOIL EXCAVATED AS PART OF SUBSURFACE CONSTRUCTION WORK MUST BE MANAGED IN ACCORDANCE WITH THE LEGAL REQUIREMENTS AT THAT TIME. |
| Should corrective action be reviewed if land use changes? YES |

| | | |
|---|---|---|
| Monitoring Wells Decommissioned: YES | Number Decommissioned: 3 | Number Retained: 0 |

| |
|---|
| List Actions Taken: NOTICE OF REIMBURSEMENT / LOCAL |
| List Enforcement Actions Rescinded: NOTICE OF REIMBURSEMENT / LOCAL |

## V. LOCAL AGENCY REPRESENTATIVE DATA

| | |
|---|---|
| Name: KEVIN HEATON | Title: SENIOR HYDROGEOLOGIST |
| Signature: [signature] | Date: 2/7/2007 |

## VI. RWQCB NOTIFICATION

| | | |
|---|---|---|
| Date Submitted to RB: 1/3/2007 | RB Response: No Response | |
| RWQCB Staff Name: JODY EBSEN | Title: ENGINEERING GEOLOGIST | Date: 2/7/2007 |

## VII. ADDITIONAL COMMENTS, DATA, ETC.

A permit has been issued for the destruction of the existing monitoring wells on-site. The permit number is LMON104411.

This document and the related CASE CLOSURE LETTER, shall be retained by the lead agency as part of the official site file.

M.F

# County of San Diego

DANIEL J. AVERA
DIRECTOR

DEPARTMENT OF ENVIRONMENTAL HEALTH
P.O. BOX 85261, SAN DIEGO, CA 92186-5261
(619) 338-2222 FAX (619) 338-2377
SITE ASSESSMENT AND MITIGATION DIVISION

April 12, 1996

Lakeside Fire Protection District
Attn: Chief Wayne Strange
12365 Parkside Street
Lakeside, CA 92040

Dear Chief Strange:

UNDERGROUND STORAGE TANK (UST) CASE: H20224-001
LAKESIDE FIRE DEPARTMENT
14008 HIGHWAY 8, BUSINESS ROUTE, LAKESIDE, CA 92040

This letter confirms the completion of site investigation and remedial action for the underground storage tank formerly located at the above described location. Enclosed is the Case Closure Summary for the referenced site for your records.

Based upon the available information, including the current land use, and with the provision that the information provided to this agency was accurate and representative of site conditions, no further action related to the underground storage tank release is required.

This notice is issued pursuant to a regulation contained in Title 23, California Code of Regulations, Division 3, Chapter 16, Section 2721(e). If a change in land use is proposed, the owner must promptly notify this agency.

Please telephone Mark Fitzmaurice at (619)338-2456 if you have any questions regarding this matter.

Sincerely,

CHUCK PRYATEL, Division Manager
Site Assessment and Mitigation Division

CP:gl

Enclosure

cc: Regional Water Quality Control Board
State Water Resources Control Board, Underground Tanks Program
Edward Kwasnica, Secor

# v Case Closure Summary
## Leaking Underground Fuel Storage Tank Program

## I. AGENCY INFORMATION

Date: February 1, 1996

| | |
|---|---|
| Agency Name: County of San Diego, Environmental Health, SAM | Address: PO Box 85261 |
| City/State/ZIP: San Diego, CA 92186-5261 | Phone: (619) 338-2222 Fax: (619) 338-2377 |
| Responsible Staff Person: Fitzmaurice | Title: Hazardous Materials Specialist |

## II. CASE INFORMATION

Site Facility Name: Lakeside Fire Station #3

Site Facility Address: 14008 Highway 8, Business Route, Lakeside, CA 92040

| | | |
|---|---|---|
| RB LUSTIS Case No: N/A | Local Case No: H20224-001 | LOP Case No: N/A |
| URF Filing Date: December 17, 1990 | SWEEPS No: N/A | |
| Responsible Parties | Addresses | Phone Number |
| Lakeside Fire Department<br>Attn: Chief Wayne Strange | 12365 Parkside Street<br>Lakeside, CA 92040 | (619)390-2350 |
| | | |

| Tank No. | Size in Gal. | Contents | Closed in Place/Removed? | Date |
|---|---|---|---|---|
| 1 | 550 | Diesel | Removed | 6-29-90 |
| 2 | 550 | Gasoline | Removed | 6-29-90 |
| | | | | |

## III. RELEASE AND SITE CHARACTERIZATION INFORMATION

Cause and Type of Release: Unauthorized release of diesel and gasoline from underground storage tanks.

| | | | |
|---|---|---|---|
| Site Characterization complete? | Yes | Date Approved By Oversight Agency: January 30, 1996 | |
| Monitoring Well Installed? | Yes | Number: 1 | Proper Screened Interval? Yes |

| | | |
|---|---|---|
| Highest GW Depth Below Ground Surface: 11 feet | Lowest Depth: 11 feet | Flow Direction: Unknown |
| Most Sensitive Current Use: Designated as a 'beneficial' groundwater basin by the San Diego RWQCB. | | |
| Are Drinking Water Wells Affected? No | Aquifer Name: Coches H.S.A. (7.14) | |
| Is Surface Water Affected? No | Nearest SW name: Los Coches Creek | |
| Off-Site Beneficial Use Impacts: None | | |
| Reports on file? Yes | Where are Reports Filed? County of San Diego, Environmental Health | |

### TREATMENT AND DISPOSAL OF AFFECTED MATERIAL

| Material | Amount (Include Units) | Action (Treatment or Disposal w/Destination) | Date |
|---|---|---|---|
| Tank | 550 gallon capacity<br>550 gallon capacity | Steel reclamation | 6-29-95 |
| Piping | 10 feet | Steel reclamation | 6-29-95 |
| Free Product | None | | |
| Soil | None | | |
| Groundwater | None | | |
| Barrels | None | | |

# Case Closure Summary
## Leaking Underground Fuel Storage Tank Program

### III. RELEASE AND SITE CHARACTERIZATION INFORMATION (Continued)

**MAXIMUM DOCUMENTED CONTAMINANT CONCENTRATIONS -- BEFORE AND AFTER CLEANUP**

| Contaminant | Soil(ppm) | | Water (ppm) | | Contaminant | Soil (ppm) | | Water (ppm) | |
|---|---|---|---|---|---|---|---|---|---|
| | Before | After | Before | After | | Before | After | Before | After |
| TPH (Gas) | <10 | <10 | <0.5 | <0.5 | Xylene | <0.05 | <0.05 | 0.012 | <0.0015 |
| TPH (Diesel) | 295 | 25 | <0.5 | <0.5 | Ethylbenzene | <0.05 | <0.05 | 0.005 | <0.0005 |
| Benzene | <0.05 | <0.05 | <0.0005 | <0.0005 | Oil & Grease | N/A | N/A | N/A | N/A |
| Toluene | <0.05 | <0.05 | 0.0007 | <0.0005 | Heavy Metals | N/A | N/A | N/A | N/A |
| Organic Lead | <0.5 | <0.5 | N/A | N/A | Poly Aromatic Hydrocarbons | N/A | N/A | N/A | <0.005 |

Comments: After the removal of the underground storage tanks, petroleum contaminated soil was removed from the tank pit to a depth of 12 feet below grade. A soil sample collected from the bottom of the excavation contained 61 ppm TPH (diesel). The excavated soil was later back filled into the pit.

A groundwater monitoring well was then installed through the center of the former tank excavation, and two rounds of water sampling were conducted.

### IV. CLOSURE

Does completed corrective action protect existing beneficial uses per the Regional Board Basin Plan? Yes

Does completed corrective action protect potential beneficial uses per the Regional Board Basin Plan? Yes

Does corrective action protect public health for current land use? Yes

Site Management Requirements: At the time when land-use is changed or when excavation is proposed in areas of known contamination, this office should be notified and consulted prior to initiating work.

Should corrective action be reviewed if land use changes? Yes

Monitoring Wells Decommissioned: No | Number Decommissioned: None | Number Retained: 1

List Enforcement Actions Taken: Notice of Corrective Action and Reimbursement Responsibility

List Enforcement Actions Rescinded: N/A

### V. LOCAL AGENCY REPRESENTATIVE DATA

LARRY RODENHAMER

Name: Chuck Pryatel | Title: Division Manager, Site Assessment and Mitigation

Signature: | Date: 4-12-96

Hydrogeologist Concurrence: Kevin Heaton | Date: January 30, 1996 2/13/96

### VI. RWQCB NOTIFICATION

Date Submitted to RB: February 1, 1996 | RB Response: No additional assessment or remediation is required.

RWQCB Staff Name: Charles Cheng | Title: Associate Engineering Geologist | Date: 2-1-96

### VII. ADDITIONAL COMMENTS, DATA, ETC.

**Original Date:**
**Revision Date:**

**CASE SUMMARY**

**Case #s:** H20224-001

T8S 3

**APN#**

**Site Name:** Lakeside Fire District

**Site Address:** 14008 Hwy 8
El Cajon

**Case/Site Contact(s)** (name/responsibility/address/phone #):
Chief Wayne Strange: 390-2350 X-11

**RP(s)** (id site affiliation, then name/address/phone #):

**Type of Release** (ie. gas, diesel, etc.):
gas

**Site Land Uses** (present, past, future):
Fire station

Bene. Use area (Coches Hydrologic Subarea, 7.14)
**Geo/Hydrogeologic Conditions** (general): **HU#**
GW at ≈30' bg (?)
Undifferentiated granitics (subsurface)
1000' north of Los Coches Creek drainage

Subsurface bedrock is undifferentiated granitics of S. CA batholith.
Sidewalls & base of excavation was gray-brown bedrock consisting of moderately fractured diorite.

**Tank(s) Description** (#, type, size, contents, removal dates, etc.):
2 550g USTs.

Fracture density is highest within the top 5' of excavation.
6-8 fractures per $ft^2$ in some places.
Base of excavation: fracture density is < 1/$ft^2$.

**Extent of Contamination** (general):

**Corrective Action Status:**

# County of San Diego

GARY ERBECK
DIRECTOR

**DEPARTMENT OF ENVIRONMENTAL HEALTH**
**LAND AND WATER QUALITY DIVISION**
**P.O. BOX 129261, SAN DIEGO, CA 92112-9261**
**(619) 338-2222 FAX (619) 338-2377**
**1-800-253-9933**

RICHARD HAAS
ASSISTANT DIRECTOR


September 30, 1999

TOSCO Marketing Company
Attn: Mr. Dan Fischman
P.O. Box 25376
Santa Ana, CA 92799-5376

Dear Mr. Fischman:

UNDERGROUND STORAGE TANK (UST) CASE
FORMER CIRCLE K STORE NO. 2983
9775 MAINE AVENUE, LAKESIDE, CA 92040, DEH FILE# H20535-001

This letter confirms the completion of a site investigation and remedial action for the underground storage tank system formerly located at the above-described location. Thank you for your cooperation throughout this investigation. Your willingness and promptness in responding to our inquiries concerning the former underground storage tank system is greatly appreciated.

Based on information in the above-referenced file and with the provision that the information provided to this agency was accurate and representative of site conditions, no further action related to the underground storage tank release is required.

This notice is issued pursuant to a regulation contained in Section 2721(e) of Title 23 of the California Code of Regulations.

Please contact Mo. Lahsaie at (619) 338-2256 if you have questions regarding this matter.

Sincerely,

CHRIS GONAVER, Chief
Land and Water Quality Division

Enclosure

cc: Regional Water Quality Control Board
Dave Deaner, SWRCB, UST Cleanup Fund Program
Edward Kwasnica, SECOR International Inc., Environmental Consultants

WP/*

# Case Closure Summary
## Leaking Underground Fuel Storage Tank Program

## I. AGENCY INFORMATION

**DATE: 09/30/99**

| | |
|---|---|
| Agency Name: County of San Diego, Environmental Health, SAM | Address: P.O. Box 129261 |
| City/State/ZIP: San Diego, CA 92112-9261 | Phone: (619) 338-2222 FAX: (619) 338-2377 |
| Responsible Staff Person: Mo. Lahsaie | Title: Project Manager |

## II. CASE INFORMATION

| | | |
|---|---|---|
| Site Facility Name: Former Circle K Store No. 2983 | | |
| Site Facility Address: 9775 Maine Avenue, Lakeside, CA 92040 | | |
| RB LUSTIS Case No: N/A | Local Case No: H20535-001 | LOP Case No: N/A |
| URF Filing Date: 08/20/1993 | SWEEPS No: N/A | |
| Responsible Parties: | Address: P.O. Box 25376, Santa Ana, CA 92799-5376 | Phone Number: |
| TOSCO Marketing Company | | (714) 428-7717 |
| Attn: Mr. Dan Fischman | | |

| Tank No. | Size in Gal. | Contents | Closed in Place/Removed | Date |
|---|---|---|---|---|
| 1 | 10,000 | Gasoline | Removed | 7/2/1993 |
| 2 | 10,000 | Gasoline | Removed | 7/2/1993 |
| 3 | | | | |
| 4 | | | | |

## III. RELEASE AND SITE CHARACTERIZATION INFORMATION

| | | | |
|---|---|---|---|
| Cause and Type of Release: Leaky UST System | | | |
| Site Characterization complete? Yes | Date Approved By Oversight Agency: 05/26/1998 | | |
| Monitoring Wells Installed? Yes | Number: 7 | Proper Screened Interval? Yes | |
| Highest GW Depth Below Ground Surface: 23.57 ft bgs | Lowest Depth: 24.89 ft bgs | Flow Direction: Northwest | |
| Most Sensitive Current Use: Beneficial groundwater use for municipal, agricultural, industrial service supply | | | |
| Are Drinking Water Wells Affected? No | Aquifer Name: Santee Hydrological subarea (7.12) | | |
| Is Surface Water Affected? No | Nearest SW name: San Diego River approximately 4 miles | | |
| Off-Site Beneficial Use Impacts (addresses/locations): None | | | |
| Report(s) on file? Yes | Where is Report(s) Filed? County of San Diego, Environmental Health | | |

TREATMENT AND DISPOSAL OF AFFECTED MATERIAL

| Material | Amount (Include Units) | Action (Treatment or Disposal w/Destination) | Date |
|---|---|---|---|
| Tank(s) | 2 | Disposal (destination unknown) | 7/2/1993 |
| Piping | | | |
| Free Product | | | |
| Soil | 420 cubic yards | Disposal at Candelaria Facility, Anza, CA | 2/7/1996 |
| Groundwater | | | |
| Barrels | | | |

# Case Closure Summary
## Leaking Underground Fuel Storage Tank Program

### III. RELEASE AND SITE CHARACTERIZATION INFORMATION (Continued) H20535-001

MAXIMUM DOCUMENTED CONTAMINANT CONCENTRATIONS - - BEFORE AND AFTER CLEANUP

| Contaminant | Soil (ppm) | | Water (ppm) | | Contaminant | Soil (ppm) | | Water (ppm) | |
|---|---|---|---|---|---|---|---|---|---|
| | Before | After | Before | After | | Before | After | Before | After |
| TPH (Gas) | 11,130 | <10.0 | 34 | 6.5 | MTBE | ------- | ------- | 0.770 | 0.068 |
| TPH (Diesel) | ------- | ------- | ------- | ------- | Ethylbenzene | 119 | <0.050 | 1.2 | 0.480 |
| Benzene | 6.20 | <0.050 | 1.5 | 0.072 | Oil & Grease | ----- | ----- | ------ | ------ |
| Toluene | 178 | <0.050 | 1.1 | 0.011 | Heavy Metals | ----- | ------ | ------ | ----- |
| Xylene | 1074 | <0.050 | 4.7 | 0.630 | Organic Lead | <1.0 | <1.0 | ------ | ----- |

Comments: Approximately 420 cubic yards of impacted soil was excavated and disposed at a permitted facility. Groundwater was monitored from September 1994 to February 1999. Based on available information, no groundwater uses or production wells are utilized in the vicinity of the site. SECOR, the consultants, have reported that all the utilities are 2 to 4 feet below the ground surface on the site. Groundwater is approximately 23 feet below the ground surface. SECOR has concluded that this residual groundwater contamination will not cause a vapor migration problem. Based on available data, maximum groundwater benzene concentration remaining in place is above the Maximum Contaminant Level (MCL). However, groundwater benzene plume is stable and remains on site. Based on the reported information there is no apparent threat to public health or the environment at this site.

### IV. CLOSURE

Does completed corrective action protect existing beneficial uses per the Regional Board Basin Plan? No *

Does completed corrective action protect potential beneficial uses per the Regional Board Basin Plan? No *

Does corrective action protect public health for current land use? Yes
Case oversight completed based upon the current/future site use as retail commercial buildings

Site Management Requirements:

Any contaminated soil excavated as part of subsurface construction work must be managed in accordance with the legal requirements at that time.

Should corrective action be reviewed if land use changes? Yes

| Monitoring Wells Decommissioned: No | Number Decommissioned: N/A | Number Retained: 7 |
|---|---|---|

List Enforcement Actions Taken: Notice of Corrective Action and Reimbursement Responsibility

List Enforcement Actions Rescinded: N/A

### V. LOCAL AGENCY REPRESENTATIVE DATA

| | |
|---|---|
| Name: Kevin Heaton | Title: Senior Hydrogeologist<br>Land and Water Quality Division |
| Signature: K M. H | Date: 9/27/99 |

### VI. RWQCB NOTIFICATION

| | | |
|---|---|---|
| Date Submitted to RB: 9/7/99 | RB Response: No further Action was concurred | |
| RWQCB Staff Name: Susan Pease | Title: Environmental specialist III | Date: 9/23/99 |

### VII. ADDITIONAL COMMENTS, DATA, ETC.

* Even though the benzene concentration is in excess of the RWQCB Basin Plan Standards, available data has demonstrated that it is limited in extent and is stable. The TOSCO Marketing Company is planning to destroy the seven existing groundwater monitoring wells within one quarter of the date of a no further action letter for this case.

EM

# County of San Diego

GARY W. ERBECK
DIRECTOR

DEPARTMENT OF ENVIRONMENTAL HEALTH
P.O. BOX 129261, SAN DIEGO, CA 92112-9261
(619) 338-2222 FAX (619) 338-2088
1-800-253-9933
www.sdcdeh.org

April 27, 2006

Mr. Jim Hunter
Woodside Avenue Investors, LLC
1670 La Force Rd.
Alpine, CA 91901

Dear Mr. Hunter

UNDERGROUND STORAGE TANK (UST) CASE H35322-002
FORMER WOODSIDE MOTORS
11719 WOODSIDE AVE., LAKESIDE, CA 92040

This letter confirms the completion of a site investigation and corrective action for the underground storage tank formerly located at the above-described location. Thank you for your cooperation throughout this investigation. Your willingness and promptness in responding to our inquiries concerning the former underground storage tank is greatly appreciated.

Based on information in the above-referenced file and with the provision that the information provided to this agency was accurate and representative of site conditions, this agency finds that the site investigation and corrective action carried out at your underground storage tank site is in compliance with the requirements of subdivisions (a) and (b) of Section 25296.10 of the Health and Safety Code and with corrective action regulations adopted pursuant to Section 25299.3 of the Health and Safety Code and that no further action related to the petroleum release at the site is required.

This notice is issued pursuant to subdivision (g) of Section 25296.10 of the Health and Safety Code. Please contact Ewan Moffat at (619) 338-2212 if you have questions regarding this matter.

Sincerely,

for GARY W. ERBECK, Director
Department of Environmental Health
Site Assessment and Mitigation Program

GWE:EM:kd

Enclosure

cc: John Odermatt, Regional Water Quality Control Board
Ron Duff, SWRCB, UST Cleanup Fund Program
Jay Dablow, ERM

WP/H35322-002-406

# Case Closure Summary
## Leaking Underground Fuel Storage Tank Program

### I. AGENCY INFORMATION

**DATE: May 2, 2006**

| | |
|---|---|
| Agency Name: COUNTY OF SAN DIEGO, ENVIRONMENTAL HEALTH, SAM | Address: P.O. BOX 129261 |
| City/State/Zip: SAN DIEGO, CA 92112-9261 | Phone: (619) 338-2222 FAX: (619) 338-2377 |
| Responsible Staff Person: EWAN MOFFAT | Title: ENVIRONMENTAL HEALTH SPECIALIST |

### II. CASE INFORMATION

Site Facility Name: LAKESIDE MOTORS

Site Facility Address: 11719 WOODSIDE AV, LAKESIDE, CA 92040

| | | |
|---|---|---|
| RB LUSTIS Case No: | Local Case No: H35322-002 | LOP Case No: N/A |
| URF Filing Date: 11/30/2004 | SWEEPS No: N/A | |

| Responsible Parties | Address | Phone Number |
|---|---|---|
| WOODSIDE INVESTORS LLC<br>C/O MR. JIM HUNTER | 1670 LA FORCE RD<br>ALPINE CA 91909 | 507-6200 |

| Tank No. | Size in Gal. | Contents | Status | Date |
|---|---|---|---|---|
| 1 | 750 | UNKNOWN | REMOVED | 11/23/04 |

### III. RELEASE AND SITE CHARACTERIZATION INFORMATION

| | |
|---|---|
| Cause Release:<br>*SUBSTANCE RELEASED FROM UST* | Substance Released:<br>*DIESEL* |

| | | |
|---|---|---|
| Site Characterization complete: YES | Date Approved By Oversight Agency: 8/15/2005 | |
| Monitoring Wells Installed? YES | Number: 4 | Proper Screened Interval? NO* |
| Highest GW Depth B.G. Surface: 21.77' | Lowest Depth: 24.18' | Flow Direction: NORTH |

Most Sensitive Current Use: EXISTING BENEFICIAL GROUNDWATER USE: MUN, AGR, IND, PROC
EXISTING BENEFICIAL SURFACE WATER USE: IND, REC1, REC2 AND POTENTIAL: MUN

| | |
|---|---|
| Are Drinking Water Wells Affected? NO | Aquifer Name: 907.12-SANTEE HYDROLOGIC SUB AREA |
| Is Surface Water Affected? NO | Nearest SW name: SAN DIEGO RIVER 1/4 MILE NORTH |

Off-Site Beneficial Use Impacts (addresses/locations): NA

| | |
|---|---|
| Report(s) on file? YES | Where is Report(s) Filed? COUNTY OF SAN DIEGO, ENVIRONMENTAL HEALTH |

TREATMENT AND DISPOSAL OF AFFECTED MATERIAL

| Material | Amount (Include Units) | Action (Treatment or Disposal) | Date |
|---|---|---|---|
| TANK(S) | 1 | RECYCLED / PACIFIC COAST SAN DIEGO CA | 11/23/2004 |
| SOIL | 268 TONS | RECYCLED / CANDELARIA, ANZA CA | 3/17/2005 |

# Case Closure Summary
## Leaking Underground Fuel Storage Tank Program

### III. RELEASE AND SITE CHARACTERIZATION INFORMATION (Continued) H35322-002

| MAXIMUM DOCUMENTED CONTAMINANT CONCENTRATIONS | MAXIMUM | REMAINING |
|---|---|---|
| **SOIL** | | |
| Gasoline | < 10 mg/kg | < 10 mg/kg |
| Diesel | = 5400 mg/kg | = 310 mg/kg |
| TPH Extended | < 25 mg/kg | < 25 mg/kg |
| Benzene | < 0.005 mg/kg | < 0.005 mg/kg |
| Toluene | < 0.005 mg/kg | < 0.005 mg/kg |
| Ethyl benzene | < 0.005 mg/kg | < 0.005 mg/kg |
| Xylene (individual isomers or total) | < 0.015 mg/kg | < 0.015 mg/kg |
| Methyl-tert-butyl ether (MTBE) | < 0.005 mg/kg | < 0.005 mg/kg |
| tert-Butyl Alcohol (TBA) | < 0.025 mg/kg | < 0.025 mg/kg |
| **WATER** | | |
| Gasoline | < 50 ug/l | < 100 ug/l |
| Diesel | < 500 ug/l | < 50 ug/l |
| Benzene | < 0.5 ug/l | < 0.5 ug/l |
| Toluene | < 1 ug/l | < 1 ug/l |
| Ethyl benzene | < 1 ug/l | < 1 ug/l |
| Xylene (individual isomers or total) | < 1 ug/l | < 1 ug/l |
| Methyl-tert-butyl ether (MTBE) | < 1 ug/l | < 1 ug/l |
| tert-Butyl Alcohol (TBA) | < 10 ug/l | < 10 ug/l |

Comments:

During the removal of the 750 gal. tank samples revealed elevated levels of TPH. A post tank removal workplan was submitted for the removal of up to 75 cubic yards of soil; however, a total of 268 cubic yards of soil was removed. Four monitoring wells were installed and two groundwater sampling events revealed that there was no evidence of groundwater contamination from this tank.

The consultant estimates that one cubic yard of contaminated soil over 100 ppm TPH remains on site and thus there are no impacts to human health or groundwater.

Other than excavation, no other form of cleanup has occurred on site.

### IV. CLOSURE

Does completed corrective action protect existing beneficial uses per the Regional Board Basin Plan? YES

Does completed corrective action protect potential beneficial uses per the Regional Board Basin Plan? YES

Does corrective action protect public health for current land use? YES

Case oversight completed based upon the following site use: RESIDENTIAL

Site Management Requirements:
ANY CONTAMINATED SOIL EXCAVATED AS PART OF SUBSURFACE CONSTRUCTION WORK MUST BE MANAGED IN ACCORDANCE WITH THE LEGAL REQUIREMENTS AT THAT TIME.

Should corrective action be reviewed if land use changes? YES

| Monitoring Wells Decommissioned: NO | Number Decommissioned: 0 | Number Retained: 4 |
|---|---|---|

List Actions Taken: NONE

List Enforcement Actions Rescinded: NONE

### V. LOCAL AGENCY REPRESENTATIVE DATA

| | |
|---|---|
| Name: TONY SAWYER | Title: HYDROGEOLOGIST |
| Signature: T. Sawyer | Date: 4-26-06 |

# Case Closure Summary
## Leaking Underground Fuel Storage Tank Program

**VI. RWQCB NOTIFICATION** H35322-002

| | | |
|---|---|---|
| Date Submitted to RB: | RB Response: NA - SOILS ONLY | |
| RWQCB Staff Name: NA | Title: | Date: |

**VII. ADDITIONAL COMMENTS, DATA, ETC.**

A permit has been issued for the destruction of the existing monitoring wells on-site. The permit number is LMON 103890.

* Wells were screened from 25' - 35' bgs even though groundwater is 21'-24' bgs. Per 4/21/06 document which the consultant indicates that the boring log information clearly indicates no liquid phase hydrocarbons could be there.

This document and the related CASE CLOSURE LETTER, shall be retained by the lead agency as part of the official site file.

# County of San Diego

GARY W. ERBECK
DIRECTOR

DEPARTMENT OF ENVIRONMENTAL HEALTH
LAND AND WATER QUALITY DIVISION
P.O. BOX 129261, SAN DIEGO, CA 92112-9261
619-338-2222/FAX 619-338-2315/1-800-253-9933
www.sdcounty.ca.gov/deh/lwq

April 24, 2006

Mr. Jim Hunter
Woodside Avenue Investors, LLC
1670 La Force Rd.
Alpine, CA 91901

Dear Mr. Hunter:

VOLUNTARY ASSISTANCE PROGRAM, FILE H35322-003
FORMER WOODSIDE MOTORS
11719 WOODSIDE AVE., LAKESIDE, CA 92040

The Department of Environmental Health (DEH), Site Assessment and Mitigation Program (SAM), reviewed the environmental investigation reports related to the above-referenced property, prepared by ERM. The reports summarize the site investigation and mitigation activities performed at the above-referenced location. Provided that the information presented to DEH/SAM was complete, accurate, and representative of existing site conditions, **this agency concurs that the cleanup goals established for the subject site have been met.**

Please be advised that this letter does not relieve the responsible party of any liability under the California Health and Safety Code or the Porter Cologne Water Quality Control Act.

Changes in the present use of the above site as residential use may require reevaluation to determine if the change will pose a risk to public health.

Thank you for selecting the Department of Environmental Health as your lead agency to assist you with the progress of your environmental project. Please contact Ewan Moffat of the Site Assessment and Mitigation Program, at (619) 338-2212, if you require additional assistance.

Sincerely,

GEORGE McCANDLESS, Program Manager
Supervising Environmental Health Specialist
Site Assessment and Mitigation Program

GM:EM:kd

Enclosure

cc: John Anderson, Regional Water Quality Control Board
Jay Dablow, ERM

WP/H35322-003-406VAPCLO

# Case Closure Summary
## Non-LOP or Voluntary Assistance Program

### I. AGENCY INFORMATION

DATE: April 24, 2006

| | |
|---|---|
| Agency Name: County of San Diego, Environmental Health, SAM | Address: P.O. Box 129261 |
| City/State/ZIP: San Diego, CA 92112-9261 | Phone: (619) 338-2222 . FAX: (619) 338-2377 |
| DEH Staff Person: EWAN MOFFAT | Title: ENVIRONMENTAL HEALTH SPECIALIST |

### II. CASE INFORMATION

| | |
|---|---|
| Case No. H35322-003 | RWQCB Case No. |
| Site Name: WOODSIDE MOTORS | Site Address: 11719 WOODSIDE AV, LAKESIDE, CA 92040 |

Property Owner: WOODSIDE AVENUE INVESTORS LLC, 457 GLENCREST DRIVE, SOLANA BEACH, CA 92075

| Responsible/Requesting Parties | Address | Phone Number |
|---|---|---|
| WOODSIDE AVENUE INVESTORS LLC c/o JAMES HUNTER | 457 GLENCREST DRIVE, SOLANA BEACH, CA 92075 | (619) 507-6200 |

Type of Case: NON-TANK CASE

Agency notification of DEH Oversight: DTSC: 2/8/2006 RWQCB: 2/8/2006

### III. SITE CHARACTERIZATION AND/OR INFORMATION

| | |
|---|---|
| Purpose of Investigation: CLEANUP OF STAINED SOILS, BURIED CONTAINERS | Substances Investigated: GASOLINE, HEAVY METALS |

Site Characterization complete? YES 3/31/2006

| | | | |
|---|---|---|---|
| Monitoring Wells Installed? NO | Total Number: 0 | Proper Screened Interval? NA | Number of decommissioned wells: 0 |

| | |
|---|---|
| Range of groundwater levels on the site? 21.77' - 24.18' * | Groundwater Flow Direction: NORTH* |

Most Sensitive Current Use: EXISTING BENEFICIAL GROUNDWATER USE: MUN, AGR, IND, PROC
EXISTING BENEFICIAL SURFACE WATER USE: IND, REC1, REC2 AND POTENTIAL: MUN

| | |
|---|---|
| Are Drinking Water Wells Affected? NO | RWQCB Basin Number: 907.12-SANTEE HYDROLOGIC SUB AREA |
| Is Surface Water Affected? NO | Nearest Surface Water name: SAN DIEGO RIVER, 1/4 MILE NORTH |

Off-Site Beneficial Use Impacts (addresses/locations): NONE

TREATMENT AND DISPOSAL OF AFFECTED MATERIAL

| Material | Amount | (Include Units) | Action (Treatment or Disposal) | Date |
|---|---|---|---|---|
| SOIL | 152 | TONS | DISPOSAL, CANDELARIA, ANZA CA | 3/2/2005 |
| PAINT WASTE / CONTAINERS | 20 | 55 GAL DRUMS | DISPOSAL, CLEAN HARBORS, ARAGONITE UT | 3/2/2005 |

Non-LOP - Underground Storage Tank Oversight handled outside the LOP
Non-Tank – Voluntary Assistance Program

# Case Closure Summary
Non-LOP or Voluntary Assistance Program

## III. SITE CHARACTERIZATION AND/OR INFORMATION (Continued)

H35322-003

| MAXIMUM DOCUMENTED CONTAMINANT CONCENTRATIONS | MAXIMUM | REMAINING |
|---|---|---|
| SOIL | | |
| Gasoline | = 140000 mg/kg | < 10 mg/kg |
| Benzene | = 200 mg/kg | < 0.005 mg/kg |
| Toluene | = 55000 mg/kg | < 0.005 mg/kg |
| Ethyl benzene | = 5500 mg/kg | <0.005 mg/kg |
| Xylene (individual isomers or total) | = 47000 mg/kg | < 0.015 mg/kg |
| Methyl-tert-butyl ether (MTBE) | < 20 mg/kg | < 0.005 mg/kg |
| Arsenic | = 4.25 mg/kg** | = 0.174 mg/kg |
| Cadmium | = 0.52 mg/kg | = 0.117 mg/kg |
| Lead | = 38.9 mg/kg | = 19.2 mg/kg |
| Mercury | < 0.0835 mg/kg | < 0.0835 mg/kg |
| Naphthalene | < 20 mg/kg | < 0.005 mg/kg |

Comments:

This case was opened to evaluate the adequate disposal of stained soil, paint containers and oil filters that were found buried on a small portion of this site.

Composite samples indicated impact to portions of the excavated material by gasoline and arsenic. Confirmation samples indicated adequate removal of the hydrocarbons; however no confirmation samples were initially taken for arsenic. A final confirmation boring indicated levels of arsenic below that of background levels.

All impacted soils were excavated and disposed offsite. Other than excavation, no other means of cleanup occurred.

## IV. CLOSURE

Does completed corrective action protect existing beneficial uses per the Regional Board Basin Plan? YES

Does completed corrective action protect potential beneficial uses per the Regional Board Basin Plan? YES

Does corrective action protect public health for current land use? YES

Case review based on current/proposed use as: RESIDENTIAL

Are there other issues DEH needs to follow up on: NO

Site Management Requirements:
ANY CONTAMINATED SOIL EXCAVATED AS PART OF SUBSURFACE CONSTRUCTION WORK MUST BE MANAGED IN ACCORDANCE WITH THE LEGAL REQUIREMENTS AT THAT TIME.

Should corrective action be reviewed if land use changes? YES

List Enforcement Actions Taken: NONE

List Enforcement Actions Rescinded: NONE

Is this account up to date and current? YES

## Case Closure Summary
Non-LOP or Voluntary Assistance Program

### V. LOCAL AGENCY REPRESENTATIVE DATA

H35322-003

| | |
|---|---|
| Name: TONY SAWYER | Title: HYDROGEOLOGIST |
| Signature: Tony V. Sawyer | Date: 4-24-06 |

### VI. RWQCB NOTIFICATION

| | | |
|---|---|---|
| Date Submitted to RWQCB: | RWQCB Response: NA - VAP | |
| RWQCB Staff Name: NA | Title: | Date: |

### VII. ADDITIONAL COMMENTS, DATA, ETC.

* Based on LOP case H35322-002 which is on another portion of this property.
** Based on a four way (4 X) dilution of a composite sample.

This document and the related CASE CLOSURE LETTER, shall be retained by the lead agency as part of the official site file.

# County of San Diego

GARY ERBECK
DIRECTOR

DEPARTMENT OF ENVIRONMENTAL HEALTH
LAND AND WATER QUALITY DIVISION
P.O. BOX 129261, SAN DIEGO, CA 92112-9261
(619) 338-2222 FAX (619) 338-2377

RICHARD HAAS
ASSISTANT DIRECTOR


August 3, 1999

Ms. Paula Siegel
3161 First Ave.
San Diego, CA 92103

Esau Supply Co.
Attn: Mr. George Esau
123 Pioneer Way
El Cajon, CA 92020

Dear Ms. Siegel & Mr. Esau:

VOLUNTARY ASSISTANCE PROGRAM CASE H38416-001
WINTER GARDENS REDEVELOPMENT (PROPOSED RITE AID STORE)
9808-9810 WINTER GARDENS BLVD., LAKESIDE, CA

The site remediation information submitted to this agency by your consultants, Gradient Engineers, summarizing the site characterization and mitigation activities at the above-referenced location, has been reviewed following guidance from the Regional Water Quality Control Board. With the provision that the information provided to this agency was accurate and representative of existing conditions, it is the position of this office that **no further action is required at this time.**

Please be advised that this letter does not relieve you of any liability under the California Health and Safety Code or the Porter Cologne Water Quality Control Act. If previously unidentified contamination is discovered which may affect public health, safety and/or water quality, additional site assessment and cleanup may be necessary.

Changes in the proposed use of the above site may require reevaluation to determine if the change will pose a risk to public health.

Thank you for your efforts in resolving this matter. Please contact Donn Li Pera of the Site Assessment and Mitigation Program (SAM), at (619) 338-2244, if you require additional assistance.

Sincerely,

CHRIS GONAVER, Chief
Land and Water Quality Division

CG:DLP:na

Enclosure

cc: Regional Water Quality Control Board
Tom Mills, Gradient Engineers

WP/H3841622

# Case Closure Summary
## Voluntary Assistance Program

## I. AGENCY INFORMATION — DATE: 7/6/99

| | |
|---|---|
| Agency Name: County of San Diego, Environmental Health, SAM | Address: P.O. Box 129261 |
| City/State/ZIP: San Diego, CA 92112-9261 | Phone: (619) 338-2222 FAX: (619) 338-2377 |
| DEH Staff Person: Donn Li Pera | Title: Project Manager |

## II. CASE INFORMATION

| | | |
|---|---|---|
| Case No. H38416-001 | | |
| Site Name: Winter Gardens Redevelopment (Proposed Rite Aid Store) | | |
| Site Address: 9808-9810 Winter Gardens Blvd., Lakeside, CA | | |
| Property Owner: Paula Siegel/George Esau | Address: 3161 First Ave., San Diego, CA 92103 | Phone: (619) 295-1200 |
| Responsible/Requesting Party :<br>Paula Siegel<br>George Esau | Address:<br>3161 First Ave., San Diego, CA 92103<br>123 Pioneer Way, El Cajon, CA 92020 | Phone:<br>(619) 295-1200<br>(619) 442-0247 |
| Type of Case: ☐ Non-Tank Case | | |
| RWQCB/DTSC notification of DEH Oversight: 6/23/99 | | |

## III. SITE CHARACTERIZATION AND/OR INFORMATION

| | | | | |
|---|---|---|---|---|
| Cause and Type of Contamination (if any): Gasoline from Texaco Station at 12106 Woodside Ave. | | | | |
| Site Characterization complete? Yes | | | | |
| Monitoring Wells Installed? No | | Total Number:N/A | Proper Screened Interval? N/A | Number of decommissioned wells: N/A |
| Range of groundwater levels on the site? 27-28 feet below grade | | | | Groundwater Flow Direction: North |
| Most Sensitive Current Use:<br>Surface water has designated and potential beneficial uses for: Municipal, Industrial, Recreation 1&2, Warm & Cold Freshwater Habitat, Wildlife Habitat and Rare or Endangered Species.<br>Groundwater has designated beneficial uses for: Municipal, Agricultural, Industrial Service & Process Supply. | | | | |
| Are Drinking Water Wells Affected? No | | RWQCB Basin Number: 7.12 | | |
| Is Surface Water Affected? No | | Nearest Surface Water name: San Diego River | | |
| Off-Site Beneficial Use Impacts (addresses/locations): None | | | | |

TREATMENT AND DISPOSAL OF AFFECTED MATERIAL

| Material | Amount (Include Units) | Action (Treatment or Disposal w/Destination) | Date |
|---|---|---|---|
| None | | | |

Non-LOP - Underground Storage Tank Oversight handled outside the LOP
Non-Tank – Voluntary Assistance Program

# Case Closure Summary
## Non-LOP or Voluntary Assistance Program

**III. SITE CHARACTERIZATION AND/OR INFORMATION (Continued)** H38416-001

MAXIMUM DOCUMENTED CONTAMINANT CONCENTRATIONS - - BEFORE AND AFTER CLEANUP

| Contaminant | Soil Gas (ppm) | | Water (ppm) | | Contaminant | Soil Gas (ppm) | | Water (ppm) | |
|---|---|---|---|---|---|---|---|---|---|
| | Before | After | Before | After | | Before | After | Before | After |
| TPH (Gas) | N/A | N/A | N/A | N/A | | | | | |
| Benzene | .453 | N/A | N/A | N/A | | | | | |
| Toluene | .038 | N/A | N/A | N/A | | | | | |
| Ethylbenzene | .025 | N/A | N/A | N/A | | | | | |
| Xylene | .092 | N/A | N/A | N/A | | | | | |

Comments:
The property for which the Rite Aid Store is proposed was evaluated for the potential of benzene vapors entering the proposed structure from groundwater. The evaluation performed by Gradient Engineers included: historical review of site uses on and adjacent to the property, a soil gas survey and a vapor risk assessment. The work done by Gradient did not include soil or groundwater sampling.

Gradient Engineers conclude that the most likely source of benzene contamination in groundwater beneath the proposed Rite Aid Store is from the Texaco station located directly east across Winter Gardens Blvd. The Texaco station is case #H03147-002 and is located at 12106 Woodside Ave. in Lakeside. There is soil and groundwater contamination associated with the Texaco release and free product along the western part of the site. The Texaco site appears to be the most significant source of fuel vapors that would affect the proposed Rite Aid Store. A Corrective Action Plan(CAP) is currently under public review. All necessary assessment and cleanup of their release will be conducted prior to site closure.

A soil gas survey was conducted on the proposed Rite Aid site using vapor probes placed at depths of 3 and 10 feet below grade. The results were used to calculate potential benzene vapor concentrations that could enter the proposed building. Based on this evaluation the increased risk of cancer to the building occupants is 1.18 x 10-7 which is less than the acceptable 1 x 10-6 (one in one million) risk. There does not appear to be risk to public health of the proposed building from the current Texaco release.

**IV. CLOSURE**

| | |
|---|---|
| Does completed corrective action protect existing beneficial uses per the Regional Board Basin Plan? | Yes |
| Does completed corrective action protect potential beneficial uses per the Regional Board Basin Plan? | Yes |
| Does corrective action protect public health for current land use? | Yes |
| Case review based on current/proposed use as: Rite Aid Store | |
| Are there other issues DEH needs to follow up on: No | |
| Site Management Requirements: None | |
| Should corrective action be reviewed if land use changes? | Yes |
| List Enforcement Actions Taken: None | |
| List Enforcement Actions Rescinded: None | |
| Is this account up to date and current?: | Yes |

**V. LOCAL AGENCY REPRESENTATIVE DATA**

| | |
|---|---|
| Name: Kevin Heaton | Title: Senior Hydrogeologist<br>Land and Water Quality Division |
| Signature: Kevin Heaton | Date: 7/12/99 |

**VI. RWQCB NOTIFICATION**

| | | |
|---|---|---|
| Date Submitted to RWQCB: NA | RWQCB Response: | |
| RWQCB Staff Name: NA | Title: | Date: |

**VII. ADDITIONAL COMMENTS, DATA, ETC.**

This document and the related CASE CLOSURE LETTER, shall be retained by the lead agency as part of the official site file.

**DEFENSE ENVIRONMENTAL RESTORATION PROGRAM**
**FORMERLY USED DEFENSE SITES**
**FINDINGS AND DETERMINATION OF ELIGIBILITY**

LAKESIDE UNION SCHOOL DISTRICT
LAKESIDE, CALIFORNIA
**SITE NO. J09CA738900**

## FINDINGS OF FACT

1. The stucco building located on the northeast corner of Woodside and Channel Road in Lakeside is owned by the Lakeside Union School District (District). The building was occupied by an Army station of a unit from San Luis Obispo during World War II and used as a warehouse in the 1950's until recently by the District to store school supplies. The warehouse was built in 1912 to house the Lakeside Second School. The District has owned the property at least since that time. There is no information regarding site acquisition by the Navy during World War II.
2. The warehouse was a World War II Army site. Although no definitive information regarding the site's use was found, a reference to the site in a book called San Diego's Military Sites by James W. Hinds indicates that the warehouse was occupied by the Army during the war and that they had tents outside the warehouse. According to Marcella Williams, daughter of Mrs. E.H. Carender, who provided housing for some officers during the war, the warehouse, as it currently stands, represents the original building. She also confirmed the presence of tents behind the building but could not remember if the Army used the warehouse for anything other than perhaps office spaces.
3. The site was used by the Army during the World War II period. The Army is credited with service in Lakeside until May 1942, but there is no specific documentation regarding the year that the site was returned to the District. According to the property maintenance manager, the District started using the building as a warehouse in the 1950's.

## DETERMINATION

Based on the foregoing Findings of Fact, this site has been determined to be formerly used by the Department of Defense. It is therefore eligible for the Defense Environmental Restoration Program - Formerly Used Defense Sites, established under 10 USC 2701 et seq.

DATE

PETER T. MADSEN
Colonel (P), U.S. Army
Commanding

**SITE SURVEY SUMMARY SHEET**
**FOR**
**DERP-FUDS SITE NO. J09CA738900**
**LAKESIDE UNION SCHOOL DISTRICT, LAKESIDE CALIFORNIA**
**July 8, 1999**

**SITE NAME:** LAKESIDE UNION SCHOOL DISTRICT, LAKESIDE

**LOCATION:** The warehouse owned by the Lakeside Union School District and used by the Army during the World War II is located in Lakeside, California, near the San Vicente Freeway on the north and Lindo Lake County Park on the east. Specifically, it is located in a moderate urbanized area with no Section number, in T.15 S., R.1 E., San Bernardino Baseline and Meridian. The site occupies the northeast corner of the intersection of Woodside Avenue and Channel Road. Use the Woodside Ave exit from the 67 Freeway north or south and proceed east until the intersection of Woodside and Channel Road. The Lakeside Union School District building is at 12335 Woodside Avenue. The warehouse is the stucco building located just southeast of the District building on Channel Road.

**SITE HISTORY:** The Army used the stucco building during the World War II. The unit which stationed there was previously from San Luis Obispo. No information was found regarding specific activities performed by the Army at the site other than that they had tents outside the building structure. According to one source, the building was perhaps used as office spaces for the officers. The building, which was used also as a warehouse by the Lakeside Union School District (District) until recently to store school supplies, was built in 1912 to house the Lakeside Second School. In 1995 the District was planning to replace the warehouse with a new building but they were asked by the local Historical Society to keep the warehouse. The interest in maintaining the original building is associated with the former Lakeside Second School and not with the Army’s presence on site.

The area adjacent to the warehouse (parking area) was formerly used as the District Transportation Facility. Operations associated with engine stem cleaning and refueling were performed there until 1995 when all related activities were discontinued and moved to a new location at Marilla Drive. The San Diego Regional Water Quality Control Board (RWQCB) maintains a small file associated with permits to discharge storm water which include a Notice of Termination granted in 1996 when the facility was officially relocated to Marilla Drive.

The area where the transportation facility operated was investigated under the County of San Diego Department of Environmental Health (DEH) lead in association with one of

several inspection violations and the removal of one 1,000-gallon gasoline UST. One violation involved containment loss from (oil/water) a hydraulic hoist sump located at the transportation facility. During an inspection in 1988, the total volume expected to be in the sump could not be accounted for and a release was reported to DEH. A preliminary investigation was performed in the same year to assess the missing liquid. Based on the site characterization and mitigation activities associated with the release, case closure was granted by DEH in a No Further Action (NFA) letter dated January 15, 1990. With respect to the UST and according to an environmental investigation report maintained in the file at DEH, the District has no documentation of the UST installation but believes that the tank was installed in the 1960's. The tank was used until 1988 and was temporarily closed from 1988 to 1995 when it was removed. In accordance with the file materials reviewed, the site has been fully assessed and mitigated. Case closure was granted by DEH under the Leaking Underground Storage Tank (LUST) Program, which is documented in a case closure summary letter dated April 30, 1996.

**SITE VISIT:** The site was visited on May 20, 1999 by Adrianne Saboya and Eric French of Forsgren Associates/Brown and Caldwell JV. The primary site contacts were Norman Lumpkin, Property Maintenance Manager for the District; Marcella Williams of the Lakeside Historical Society; Chris De La Cruz of the San Diego County Department of Health; and Wendy Maas of the San Diego Regional Water Quality Control Board.

**CATEGORY OF HAZARD:** HTRW(NOFA), CON/HTRW(NOFA), PRP/HTRW (NOFA).

**PROJECT DESCRIPTION:**

a. HTRW(NOFA). The District Transportation Facility, which was formerly in operation in the area adjacent to the site (stucco building), has been associated with several inspection violations. Reportedly, a preliminary site assessment was conducted in 1988 and site closure was granted in 1990. Since a site investigation has been initiated and completed by the District, no further action is recommended at this time.

b. CON/HTRW (NOFA). The District owned and operated a 1,000-gallon gasoline UST at the former Transportation Facility located in the area adjacent to the site (stucco building). The UST provided gasoline storage for vehicles used as part of operations at the facility. After the tank removal in 1995, the site was assessed and mitigated and site closure was granted in 1996. Since a site investigation has been initiated and completed by

the District, no further action is recommended at this time.

c. PRP/HTRW (NOFA). Several other businesses within 0.5 mile radial distance of the site have been identified to have hazardous waste material related investigations. Because investigations at site J09CA738900 have been initiated and completed by the District, no further action is recommended at this time.

**AVAILABLE STUDIES AND REPORTS:** Records directly associated with the warehouse owned by the Lakeside Union School District are maintained by the San Diego Historical Society and are limited to a single paragraph extracted from a book called San Diego's Military Sites by James W. Hinds. The County of San Diego Department of Environmental Health maintains a file for the site which include Work Plans and Site Assessment Reports containing site drawings and investigation results. The San Diego Regional Water Quality Control Board maintains a relatively small file containing storm water permits related information including drawings and Notice of Termination. The County of San Diego Assessor's Office maintains parcel maps of the site area. Several other sources were reviewed regarding information for the site including the National Archives Records Administration in Laguna Niguel and San Bruno, the Cadastral Section of Southwest Division, Naval Facilities Engineering Command, and Port Hueneme (NAVFAC). No records related to the site were found through these sources.

**DISTRICT POC:** Jeffrey Armentrout, Los Angeles District, (213) 452-3720

DATE: January 30, 2020

FORMER LAKESIDE TEXACO
GROUNDWATER MONITORING AND PROGRESS REPORT

| | |
|---|---|
| Project Name: | Former Lakeside Texaco (Site; Figure 1) |
| Address: | 12106 Woodside Avenue, Lakeside, CA |
| Consulting Co. /Contact Person/Phone: | EnviroApplications Inc. /Mr. Peter Rubens / (619) 291-3636 |
| *EAI* Project No.: | 3601.LKTEX03.18 |
| Primary Agency: | San Diego Regional Water Quality Control Board (RWQCB), Formerly San Diego County Land & Water Quality Division (LWQD) |
| Agency Contact: | Ms. Lalitha Thotakura |
| Regulatory ID No.: | Unauthorized Release #H03147-002<br>SDRWQCB Case #9UT3893 |

WORK PERFORMED THIS REPORTING PERIOD:

- Conducted groundwater monitoring and sampling activities for well MW-9 on March 27, 2018, including depth to water measurements on wells MW-2, MW-4, MW-5, MW-6, MW-9, MW-12 and MW-13;
- Conducted shallow soil sampling on February 5, 2019 (to address potential direct contact and outdoor air exposure; *EAI*, 2019);
- Conducted groundwater monitoring and sampling activities for well MW-9 on March 21, 2019, including depth to water measurements on wells MW-2, MW-4, MW-5, MW-6, MW-9, MW-12 and MW-13;
- On July 15, 2019, *EAI* submitted to the RWQCB a request to cancel the Industrial Wastewater Discharge Permit, followed by a request to the City of San Diego, Public Utilities Department (August 8, 2019), to terminate the permit;
- Conducted groundwater monitoring and sampling activities for wells MW-2, MW-4, MW-5, MW-6, MW-9, MW-12, MW-13, EX-5, EX-6 and EX-7 on July 22 and 23, 2019 (Figure 2);
- Contacted the Lakeside Water District (September 11, 2019) to obtain updates on re-operation of the nearby production wells; and,
- Initiated decommissioning of the two remedial systems onsite and offsite (across Winter Garden Boulevard to the west).

WORK PROPOSED FOR NEXT REPORTING PERIOD:

- As per the email received from the RWQCB on September 17, 2019, groundwater monitoring of all the wells will be conducted on an annual basis; and,
- Provide available updates to the RWQCB regarding Lakeside Water District use of production wells.

| | | |
|---|---|---|
| Current Phase of Project | GW Monitoring/Rebound Testing Period | (Assessment, Remediation, etc.) |
| Frequency of Monitoring Sampling: | Annually | (Quarterly, etc.) |
| Liquid-Phase Hydrocarbons (LPH) Present: | No | (Yes/No) |
| Cumulative LPH Recovered to Date: | 58.8 | (gallons) |
| Known Water Wells or Surface Waters within a 3,000-foot Radius: | Army Corp. of Engineers Drainage Canal/100' cross gradient. Riverview Well Field/2,600' downgradient | (Distance and Direction) |
| Current Remediation Techniques: | None | (SVES, AS, etc.) |
| Permits for Discharge: | Industrial User Discharge Permit | (NPDES, POTW, etc.) |
| Approximate Depth to Groundwater: | 25.55 to 29.54 (July 2019 event) | (Measured Feet) |
| Groundwater Gradient: | North-Northwest (March 2018, March and July 2019) | (Direction) |
| | 0.023 ft./ft. (March 2018)<br>0.014 ft./ft. (March 2019)<br>0.016 ft./ft. (July 2019) | (Magnitude) |

2831 Camino Del Rio South • Suite 214 • San Diego, CA 92108
www.enviroapplications.com • Phone: (619) 291-3636 • Fax: (619) 291-3639

**Discussion:** Monitoring wells MW-1, MW-3, MW-7, MW-15 and MW-16 and groundwater extraction wells EX-1 through EX-4 (Figure 2) were destroyed as approved by the RWQCB in January 2018 (*EAI*, March 2018).

This report covers three groundwater monitoring events; March 2018, March 2019 and July 2019. The events in March 2018 and March 2019, include purging and sampling of well MW-9. The July 2019 event, in addition to MW-9, includes purging and sampling of wells MW-2, MW-4, MW-6, MW-12, MW-13, EX-5 and EX-6. With the exception of well MW-9, the last time the above wells were purged and sampled was in December 2017 (*EAI*, April 2018).

**Groundwater Monitoring Event – March 2018:** On March 27th, *EAI* personnel conducted groundwater gauging of seven monitoring wells (MW-2, MW-4 through MW-6, MW-9, MW-12 and MW-13). Static depth-to-water (DTW) in the monitoring wells ranged from 26.32 feet below ground surface (bgs) in MW-12 to 31.21 feet bgs in MW-4. Based on the groundwater depths measured, the approximate groundwater flow direction was calculated to the north-northwest with a hydraulic gradient of 0.023 ft. /ft. (Figure 3a). The water sample from MW-9 (collected on March 28th) was analyzed for total petroleum hydrocarbons as gasoline (TPHg), by EPA Method 8015; benzene, toluene, ethylbenzene, total xylenes (BTEX), and for fuel oxygenates, including methyl tert-butyl ether (MTBE), di-isopropyl ether (DIPE), ethyl tert-butyl ether (ETBE), tert-amyl methyl ether (TAME), and tert-butyl alcohol (TBA) by EPA Method 8260B. The groundwater samples were collected in accordance with the attached sampling procedures.

MTBE was detected in MW-9 at a reported concentration of 340 micrograms per liter (µg/l). No TPHg or other volatile organic compound (VOC) was reported above their respective laboratory reporting limits (LRLs).

**Groundwater Monitoring Event – March 2019:** On March 21st, *EAI* personnel conducted groundwater gauging of seven monitoring wells (MW-2, MW-4 through MW-6, MW-9, MW-12 and MW-13). On March 26th, well MW-9 (same as March 2018 event) was the only well scheduled for purging and sampling.

DTW in the monitoring wells ranged from 24.90 feet bgs in MW-12 to 28.56 feet bgs in MW-4. Based on the groundwater depths measured, the approximate groundwater flow direction was calculated to the north-northwest with a hydraulic gradient of 0.014 ft. /ft. (Figure 3b). The water sample collected from MW-9 (as per the attached sampling procedures) was analyzed for TPHg, by EPA Method 8015; BTEX, and for fuel oxygenates, MTBE, DIPE, ETBE, TAME, and TBA by EPA Method 8260B.

MTBE was detected in MW-9 at a reported concentration of 4.8 µg/l. As with the March 2018 event, no TPHg or other VOC was reported above their respective LRLs.

**Groundwater Monitoring Event – July 2019:** On July 22nd and 23rd, *EAI* personnel conducted groundwater monitoring activities at the site. Seven monitoring wells were gauged (MW-2, MW-4 through MW-6, MW-9, MW-12, and MW-13), and six wells were purged and sampled (MW-2, MW-4, MW-6, MW-9, MW-12, and MW-13). Groundwater samples were also collected from extraction wells EX-5 and EX-6. The groundwater samples were collected in accordance with the attached sampling procedures except EX-5 and EX-7, which are connected to the extraction system. The samples from these wells were collected (via a sampling port) after purging water from the wells through the groundwater extraction system. Wells MW-5 and EX-7 were not sampled due to an insufficient water column.

DTW measurements in the monitoring wells ranged from 25.55 feet bgs in well MW-12 to 29.54 feet bgs in well MW-4. Table 1 provides a summary of DTW and groundwater elevation data. Based on the groundwater depths measured, the approximate groundwater flow direction appears to be to the north-northwest with a hydraulic gradient of 0.016 ft. /ft. (Figure 3c).

Groundwater samples were collected in accordance with the attached sampling procedures, except EX-5 and EX-6 which are extraction wells connected to the treatment system. Samples from EX-5 and EX-6 were collected after purging approximately 50 gallons of groundwater from each well through the extraction system.

The laboratory analysis assigned for the July 2019 event were the same as the events in March 2018 and 2019. Water samples collected from MW-2, MW-4, MW-6, MW-9, MW-12, MW-13 and EX-6 were laboratory analyzed after the recommended holding time (14 days after collection; except for TPHg). The scheduling boxes on the chain-of-custody for the corresponding compounds were inadvertently not marked and therefore the analysis were not performed within the usual holding time.

TPHg was only detected above the LRL in well MW-4 with a concentration of 8,000 µg/L. MTBE was detected above the LRL in wells MW-6, MW-9, MW-13 and EX-6 at concentrations of 1.6 µg/L, 1.9 µg/L, 3.8 µg/L and 5.9 µg/L respectively. TBA was reported in MW-4 with a concentration of 180 µg/L. The remaining wells were reported with TBA concentrations below the LRLs.

Analytical results for TPHg, benzene, MTBE, and TBA for all three events are presented on Figures 4a, 4b and 4c, respectively. Isoconcentration Maps for TPHg, MTBE and TBA are presented on Figures 5, 6 and 7, respectively. All analytical results are presented in Tables 2 and 3.

**Riverview Well Field**: On September 5th, *EAI* received an email from the RWQCB inquiring about the operational status of nearby production wells (Riverview Well Field) known to historically been impacted with MTBE. The Lakeside Water District has an agreement with the City of San Diego which allows the City to operate and manage the well field. The City, at one time, operated a groundwater remedial system (activated carbon vessels) to treat the presence of MTBE in the wells. *EAI* understands the only impediment to close the subject site unauthorized release case is the presence of MTBE in the production wells.

On September 11th, *EAI* contacted staff at the Lakeside Water District. The field operations contact person (Mr. Brett Sanders) confirmed MTBE was still present in the wells and indicated the Riverview Well Field was not in operation. Mr. Sanders provided a tabulated copy (via email) of the most recent groundwater laboratory results (before and after treatment), dated February 24, 2015, for the production wells (table is attached). He added he does not know when the well field will be re-started or if the agreement between the City and the Lakeside Water District will be renewed.

*EAI* believes the production wells are not in operation because the Lakeside Water District has reliable water from other sources. However, if the Lakeside Water District desires to utilize these wells to supply water to the public it can do so safely. The existing groundwater remedial system can be re-started to treat and reduce the MTBE concentrations in groundwater to levels that are safe for public use.

**Conclusions and Recommendations**: The groundwater flow direction for all three monitoring events was consistently calculated to the north-northwest. These flow directions are comparable to previous events.

The dissolved TPHg and MTBE plumes remain stable. The TPHg plume is adequately delineated both up and downgradient by wells MW-6 and MW-13, respectively. Although an insignificant rebound in MTBE concentrations was reported in MW-6 (from <1.0 µg/L to 1.6 µg/L) and in EX-6 (from <1.0 µg/L to 5.9 µg/L), as compared to the December 2017 event, these wells respectively represent the up and downgradient estimated limits of the MTBE plume. The MTBE concentrations presented in this monitoring event continue to be below the maximum contaminant levels (MCLs; 13 µg/L). Well MW-4 is the only well with detectable TBA concentrations. As compared to the December 2017 event, concentrations increased from <1.0 µg/L to 180 µg/L. The TBA plume is presented on Figure 7.

As mentioned above, the regulatory impediment to close the site is the presence of MTBE in the production wells. The most recent laboratory results for these wells (February 2015) reported MTBE concentrations prior to treatment ranging from 1.7 µg/L to 59.5 µg/L and after treatment at 2.43 µg/L (table attached).

Based on the laboratory results obtained from this groundwater monitoring event, *EAI* concludes the MTBE is localized and does not extend further down gradient from well EX-6 (across Wintergardens Boulevard to the southwest). Persistent MTBE concentrations in the production wells may be remnants of the detached groundwater MTBE plume.

The laboratory results for well MW-12 (up gradient and closest to the production wells) have consistently been reported with MTBE concentrations below the LRLs or below MCLs (less than 13 µg/L) since the well was installed in 1999.

For the reasons mentioned above, including present conditions of the production wells (Riverview Well Field), *EAI'* recommendation is site closure of the leaking underground storage tank release case associated with the subject site.

The required monitoring frequency, as of September 2019, has changed to an annual basis. *EAI* will continue groundwater monitoring on an annual basis until the RWQCB determines to close the site. *EAI* will contact the Lakeside Water District and provide periodic updates to the RWQCB regarding the operational status of the Riverview Well Field.

**Standard Limitations:** The findings and conclusions in this report have been prepared for the specific application to this project and have been developed in a manner consistent with that level of care and skill normally exercised by members of the environmental scientific profession currently practicing under similar conditions in the area at the time this investigation was performed. No warranty, express or implied, is made. This report is for the exclusive use of Mr. Gary Kevorkyan and his representatives.

A potential always remains for the presence of unknown, unidentified, or unforeseen subsurface contamination. Further evidence against such potential site contamination would require additional subsurface exploration and testing. If new information is discovered during future site work (which may include excavations, boreholes, or other studies), *EAI* should be requested to re-evaluate the conclusions of this report, and to provide amendments as required.
Should you have any questions concerning this information, please feel free to contact the undersigned at (619) 291-3636.

Respectfully submitted,
EnviroApplications, Inc.


Prepared by:

Arturo M. Hoyos
Project Geologist

Reviewed by:

Craig A. Smith, PG# 8225
Principal Geologist

Edward A. Kwasnica, PG# 8097
Senor Geologist

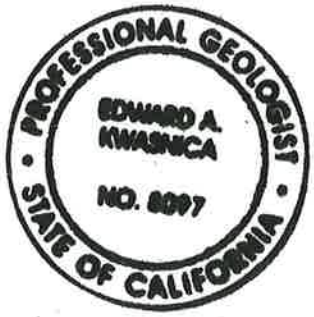

**REFERENCES:**

EnviroApplications, Inc., 2014, Well Destruction Report – Lakeside Conservancy Sentinel Wells, 12108 Industry Road, Lakeside, CA, Well Permit #LMWP-001320, November 21.

EnviroApplications, Inc., 2018, Semi-Annual Groundwater Monitoring and Progress Report, Former Lakeside Texaco, March 27.

EnviroApplications, Inc., 2018, Well Abandonment Drilling Project, Former Lakeside Texaco Station, April 25.


EnviroApplications, Inc., 2019, Direct Contact and Outdoor Air Exposure Assessment – Commercial and Utility Worker, Lakeside Texaco (T0607302654), February 28.

**ATTACHED**:

- Site Location Map (Figure 1)
- Site Plan (Figure 2)
- Groundwater Gradient Map, March 2018 (Figure 3a)
- Groundwater Gradient Map, March 2019 (Figure 3b)
- Groundwater Gradient Map, July 2019 (Figure 3c)
- Groundwater Analytical Results, March 2018 (Figure 4a)
- Groundwater Analytical Results, March 2019 (Figure 4b)
- Groundwater Analytical Results, July 2019 (Figure 4c)
- Dissolved TPHg Isoconcentration Plume Map, July 2019 (Figure 5)
- Dissolved MTBE Isoconcentration Plume Map, July 2019 (Figure 6)
- Dissolved TBA Isoconcentration Map, July 2019 (Figure 7)
- Static Water Level Elevation Data, 1999 to Present (Table 1)
- Summary of Groundwater Sample Analytical Results (Table 2)
- Groundwater Extraction System Sampling Results, April 2011 to Present (Table 3)
- Monitoring Well Purging and Sampling Procedures
- Gauging/Purging/Sampling Logs
- Laboratory Reports and Chain-of-Custody Documentation
- Email from the Lakeside Water District (with attached table)

cc: Mr. Marcus Kevorkyan, Gen-Mar, Inc.



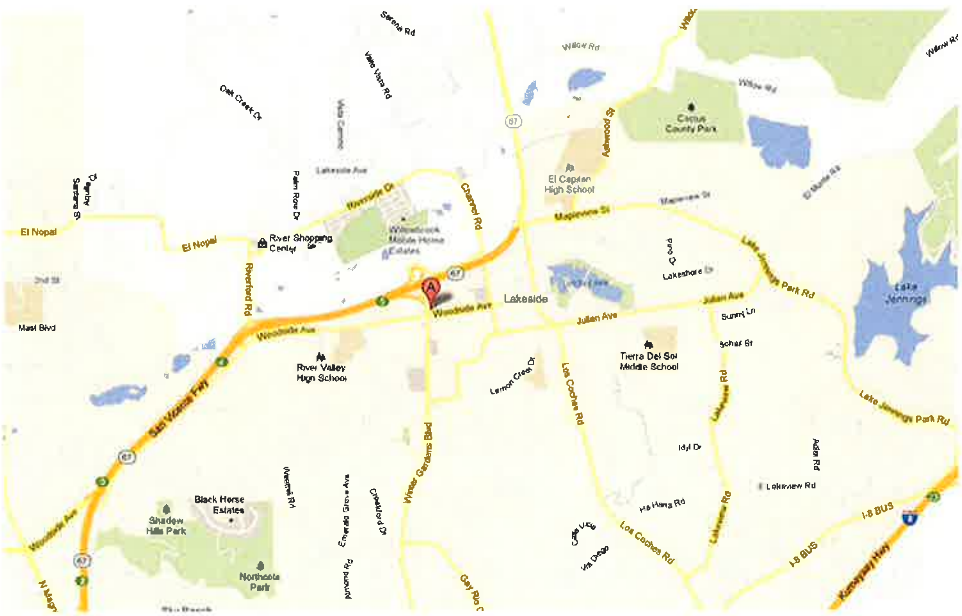



N

NOT TO SCALE

| EnviroApplications, Inc. Engineering & Consulting | SITE LOCATION MAP | FIGURE No.: |
|---|---|---|
| DRAWN BY: EC / CHECKED BY: AH / DATE: 10/11/19 | FORMER LAKESIDE TEXACO SERVICE STATION AND LAKESIDE BAPTIST CHURCH<br>12106 AND 12060 WOODSIDE AVENUE<br>LAKESIDE, CALIFORNIA | 1 |
| PROJECT NO: 01.LKTEX03.18 / FILE: Lakeside_SLM.dwg | | |

RIVERVIEW WATER DISTRICT PROPERTY

S-1B

S-1A

~560'

DIRT MEDIAN

HIGHWAY 67 NORTHBOUND

CAL TRANS RIGHT OF WAY

WINTERGARDENS BOULEVARD OFFRAMP

MW-12

ARMY CORP. OF ENGINEERS DRAINAGE CANAL

ACCESS ROAD

MOBILE HOME PARK

MW-16

MW-15

EX-1

EX-6

PARKING

EX-2

MW-13

MW-14

EX-3

EX-5

TREATMENT COMPOUND

EX-4

PARKING

GLOBAL POWER PLAZA (FORMER BAPTIST CHURCH)

EX-7

MW-9

PARKING

MW-8

WOODSIDE PLAZA

WOODSIDE AVENUE

STATION CANOPY

WINTERGARDENS BOULEVARD

WINTERGARDENS BOULEVARD

PARKING LOT

ARMY CORP. OF ENGINEERS DRAINAGE CANAL

MW-11

TIRE KING

MW-2

MW-7

MW-10

MW-1

MW-4

MW-5

MW-6

RESTAURANT

MW-3

VALERO GAS STATION

N

0 100 200

SCALE IN FEET

LEGEND:

- MW-8 MONITORING WELL (SECOR, 6/94)
- MW-3 MONITORING WELL (SECOR, 11/93)
- MW-5 MONITORING WELL (SECOR, 3/93)
- MW-12 MONITORING WELL (SECOR, 9/99)
- MW-15 MONITORING WELL (SECOR, 2000)
- EX-1 EXTRACTION WELL (SECOR, 2000)
- EX-5 EXTRACTION WELL 5-7 (EAI, 2011)
- S-1A DESTROYED MONITORING WELL
- PROPERTY BOUNDARY
- FENCE

EnviroApplications, Inc.
Engineering & Consulting

| | | |
|---|---|---|
| DRAWN BY: EC | CHECKED BY: AH | DATE: 10/8/19 |
| PROJECT NO: 01.LKTEX03.18 | FILE: TEXCO GW 1Q2019.dwg | |

## SITE PLAN

FORMER LAKESIDE TEXACO SERVICE STATION
AND LAKESIDE BAPTIST CHURCH
12106 AND 12060 WOODSIDE AVENUE
LAKESIDE, CALIFORNIA

FIGURE No.:

**2**

P:\Office 01 (San Diego)\The CADD Files\Lakeside\2018\Texco GW 2Q20193b.dwg modified by echristian on Jan 27, 2020 - 14:16

RIVERVIEW WATER DISTRICT PROPERTY

S-1B

S-1A

~560'

DIRT MEDIAN

HIGHWAY 67 NORTHBOUND

CAL TRANS RIGHT OF WAY

MW-12 (363.52)

ARMY CORP. OF ENGINEERS DRAINAGE CANAL

WINTERGARDENS BOULEVARD OFFRAMP

ACCESS ROAD

MOBILE HOME PARK

MW-16

MW-15

EX-1

EX-6

PARKING

EX-2

MW-13 (362.74)

MW-14

EX-3

EX-5

TREATMENT COMPOUND

EX-4

PARKING

GLOBAL POWER PLAZA (FORMER BAPTIST CHURCH)

EX-7

MW-9 (364.74)

PARKING

MW-8

WOODSIDE PLAZA

WOODSIDE AVENUE

WINTERGARDENS BOULEVARD

PARKING LOT

ARMY CORP. OF ENGINEERS DRAINAGE CANAL

363.60

MW-11

KING

MW-7

MW-2 (364.25)

MW-10

364.60

365.60

366.60

i= 0.023

MW-4 (363.82)

MW-5 (364.15)

MW-6 (366.65)

RESTAURANT

MW-3

STATION CANOPY

VALERO GAS STATION

N

0 100 200

SCALE IN FEET

LEGEND:

| | |
|---|---|
| MW-8 | MONITORING WELL (SECOR, 6/94) |
| MW-3 | MONITORING WELL (SECOR, 11/93) |
| MW-5 | MONITORING WELL (SECOR, 3/93) |
| MW-12 | MONITORING WELL (SECOR, 9/99) |
| MW-15 | MONITORING WELL (SECOR, 2000) |
| EX-1 | EXTRACTION WELL (SECOR, 2000) |
| EX-5 | EXTRACTION WELL 5-7 (EAI, 2011) |
| S-1A | DESTROYED MONITORING WELL |
| | PROPERTY BOUNDARY |
| | FENCE |
| (363.52) | GROUNDWATER ELEVATION IN FEET ABOVE MEAN SEA LEVEL (MSL) |
| ? – – 365.00 – | ESTIMATED GROUNDWATER ELEVATION CONTOUR IN FEET ABOVE MSL. DASHED WHERE INFERRED. QUERIED WHERE UNKNOWN. |
| i= 0.023 | APPROXIMATE DIRECTION OF GROUNDWATER FLOW AND HYDRAULIC GRADIENT (FT/FT) |
| (NM) | NOT MEASURED |

EnviroApplications, Inc.
Engineering & Consulting

| | | |
|---|---|---|
| DRAWN BY: EC | CHECKED BY: AH | DATE: 2/5/18 |
| PROJECT NO: 01.LKTEX01.17 | FILE: TEXCO GW 4Q2017.dwg | |

# GROUNDWATER GRADIENT MAP MARCH 2018

FORMER LAKESIDE TEXACO SERVICE STATION
AND LAKESIDE BAPTIST CHURCH
12106 AND 12060 WOODSIDE AVENUE
LAKESIDE, CALIFORNIA

FIGURE No.:

**3a**

P:\Office 01 (San Diego)\The CADD Files\Lakeside\2018\Texco GW 2Q20193A.dwg modified by echristian on Oct 31, 2019 - 11:51

RIVERVIEW WATER DISTRICT PROPERTY

S-1B

S-1A

~560'

DIRT MEDIAN

HIGHWAY 67 NORTHBOUND

CAL TRANS RIGHT OF WAY

WINTERGARDENS BOULEVARD OFFRAMP

MW-12 (364.94)

ARMY CORP. OF ENGINEERS DRAINAGE CANAL

ACCESS ROAD

MOBILE HOME PARK

MW-16

MW-15

EX-1

EX-6

PARKING

EX-2

MW-13 (364.06)

MW-14

EX-3

EX-5

TREATMENT COMPOUND

EX-4

PARKING

GLOBAL POWER PLAZA (FORMER BAPTIST CHURCH)

EX-7

MW-9 (366.83)

PARKING

MW-8

WOODSIDE PLAZA

WOODSIDE AVENUE

STATION CANOPY

WINTERGARDENS BOULEVARD

365.00

366.00

367.00

?

MW-11

MW-7

MW-10

MW-2 (366.29)

MW-1

MW-4 (366.47)

MW-5 (364.64)*

MW-6 (367.64)

RESTAURANT

MW-3

VALERO GAS STATION

PARKING LOT

ARMY CORP. OF ENGINEERS DRAINAGE CANAL

N

0 100 200

SCALE IN FEET

LEGEND:

| | |
|---|---|
| MW-8 | MONITORING WELL (SECOR, 6/94) |
| MW-3 | MONITORING WELL (SECOR, 11/93) |
| MW-5 | MONITORING WELL (SECOR, 3/93) |
| MW-12 | MONITORING WELL (SECOR, 9/99) |
| MW-15 | MONITORING WELL (SECOR, 2000) |
| EX-1 | EXTRACTION WELL (SECOR, 2000) |
| EX-5 | EXTRACTION WELL 5-7 (EAI, 2011) |
| S-1A | DESTROYED MONITORING WELL |
| | PROPERTY BOUNDARY |
| | FENCE |
| (364.06) | GROUNDWATER ELEVATION IN FEET ABOVE MEAN SEA LEVEL (MSL) |
| ? – – 365.00 – | ESTIMATED GROUNDWATER ELEVATION CONTOUR IN FEET ABOVE MSL. DASHED WHERE INFERRED. QUERIED WHERE UNKNOWN. |
| i= 0.014 | APPROXIMATE DIRECTION OF GROUNDWATER FLOW AND HYDRAULIC GRADIENT (FT/FT) |
| (*) | NOT USED IN CONTOURING |

EnviroApplications, Inc.
Engineering & Consulting

| | | |
|---|---|---|
| DRAWN BY: EC | CHECKED BY: AH | DATE: 2/5/18 |
| PROJECT NO: 01.LKTEX01.17 | FILE: TEXCO GW 4Q2017.dwg | |

# GROUNDWATER GRADIENT MAP MARCH 2019

FORMER LAKESIDE TEXACO SERVICE STATION
AND LAKESIDE BAPTIST CHURCH
12106 AND 12060 WOODSIDE AVENUE
LAKESIDE, CALIFORNIA

FIGURE No.:

**3b**

RIVERVIEW WATER DISTRICT PROPERTY

S-1B S-1A ~560'

DIRT MEDIAN

HIGHWAY 67 NORTHBOUND

CAL TRANS RIGHT OF WAY

WINTERGARDENS BOULEVARD OFFRAMP

MW-12 (364.29)

ARMY CORP. OF ENGINEERS DRAINAGE CANAL

ACCESS ROAD

MOBILE HOME PARK

MW-16

MW-15

EX-1

EX-6

PARKING

EX-2

MW-13 (364.03)

MW-14

EX-3

EX-5

TREATMENT COMPOUND

EX-4

PARKING

GLOBAL POWER PLAZA (FORMER BAPTIST CHURCH)

EX-7

MW-9 (365.91)

PARKING MW-8

WOODSIDE PLAZA

WOODSIDE AVENUE

WINTERGARDENS BOULEVARD

i= 0.016

MW-4 (365.49)

MW-2 (365.15)

MW-7

MW-10

MW-1

365.00

366.00

367.00

MW-5 (365.88)

MW-6 (367.85)

RESTAURANT

MW-3

STATION CANOPY

VALERO GAS STATION

MW-11

TIRE KING

PARKING LOT

ARMY CORP. OF ENGINEERS DRAINAGE CANAL

LEGEND:

| | |
|---|---|
| MW-8 | MONITORING WELL (SECOR, 6/94) |
| MW-3 | MONITORING WELL (SECOR, 11/93) |
| MW-5 | MONITORING WELL (SECOR, 3/93) |
| MW-12 | MONITORING WELL (SECOR, 9/99) |
| MW-15 | MONITORING WELL (SECOR, 2000) |
| EX-1 | EXTRACTION WELL (SECOR, 2000) |
| EX-5 | EXTRACTION WELL 5-7 (EAI, 2011) |
| S-1A | DESTROYED MONITORING WELL |
| | PROPERTY BOUNDARY |
| | FENCE |
| (364.03) | GROUNDWATER ELEVATION IN FEET ABOVE MEAN SEA LEVEL (MSL) |
| ? – – 365.00 – | ESTIMATED GROUNDWATER ELEVATION CONTOUR IN FEET ABOVE MSL. DASHED WHERE INFERRED. QUERIED WHERE UNKNOWN. |
| i= 0.016 | APPROXIMATE DIRECTION OF GROUNDWATER FLOW AND HYDRAULIC GRADIENT (FT/FT) |

N

0 100 200

SCALE IN FEET

EnviroApplications, Inc.
Engineering & Consulting

| | | |
|---|---|---|
| DRAWN BY: EC | CHECKED BY: AH | DATE: 2/5/18 |
| PROJECT NO: 01.LKTEX01.17 | FILE: TEXCO GW 4Q2017.dwg | |


# GROUNDWATER GRADIENT MAP JULY 2019

FORMER LAKESIDE TEXACO SERVICE STATION
AND LAKESIDE BAPTIST CHURCH
12106 AND 12060 WOODSIDE AVENUE
LAKESIDE, CALIFORNIA

FIGURE No.:

**3c**

P:\Office 01 (San Diego)\The CADD Files\Lakeside\2018\Texco GW 2Q20193C.dwg modified by echristian on Jan 27, 2020 - 14:17

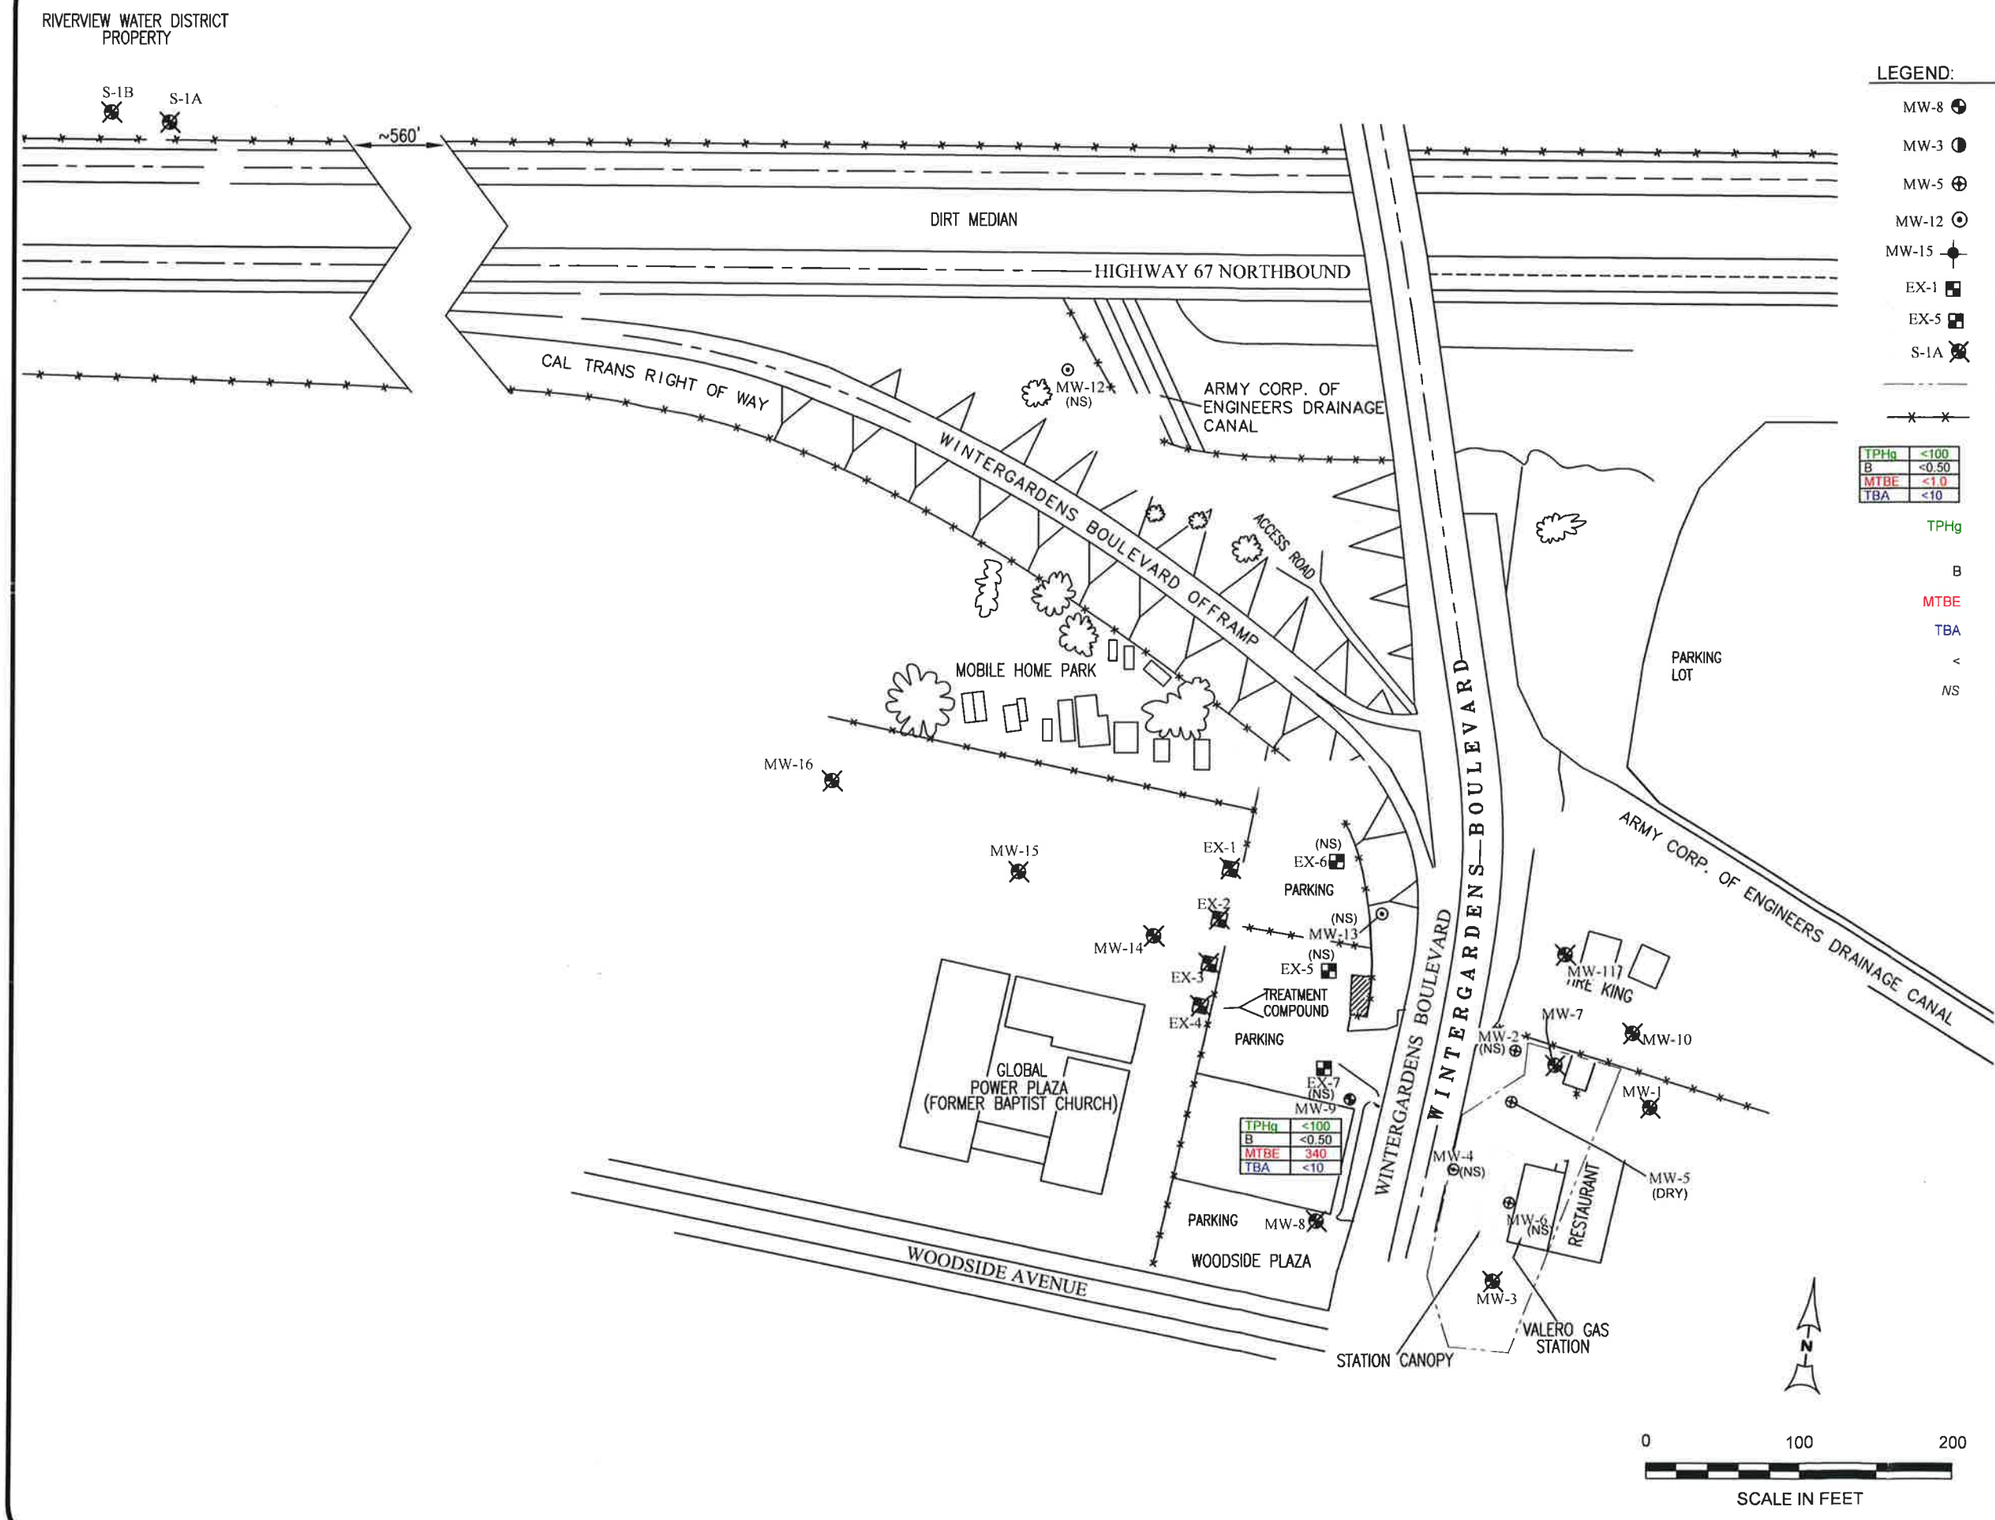


LEGEND:

| | |
|---|---|
| MW-8 | MONITORING WELL (SECOR, 6/94) |
| MW-3 | MONITORING WELL (SECOR, 11/93) |
| MW-5 | MONITORING WELL (SECOR, 3/93) |
| MW-12 | MONITORING WELL (SECOR, 9/99) |
| MW-15 | MONITORING WELL (SECOR, 2000) |
| EX-1 | EXTRACTION WELL (SECOR, 2000) |
| EX-5 | EXTRACTION WELL 5-7 (EAI, 2011) |
| S-1A | DESTROYED MONITORING WELL |
| | PROPERTY BOUNDARY |
| | FENCE |
| TPHg <100<br>B <0.50<br>MTBE <1.0<br>TBA <10 | TPHg/BENZENE/MTBE/TBA CONCENTRATIONS IN GROUNDWATER. CONCENTRATIONS REPORTED IN MICROGRAMS PER LITER (µg/L). |
| TPHg | TOTAL PETROLEUM HYDROCARBONS CHARACTERIZED AS GASOLINE |
| B | BENZENE |
| MTBE | METHYL TERT-BUTYL ETHER |
| TBA | TERT-BUTYL ALCOHOL |
| < | BELOW LABORATORY REPORTING LIMIT INDICATED |
| NS | NOT SAMPLED |

EnviroApplications, Inc.
Engineering & Consulting

| | | |
|---|---|---|
| DRAWN BY: EC | CHECKED BY: AH | DATE: 2/5/18 |
| PROJECT NO: 01.LKTEX01.17 | FILE: TEXCO GW 4Q2017.dwg | |

# GROUNDWATER ANALYTICAL RESULTS MARCH 2018

FORMER LAKESIDE TEXACO SERVICE STATION
AND LAKESIDE BAPTIST CHURCH
12106 AND 12060 WOODSIDE AVENUE
LAKESIDE, CALIFORNIA

FIGURE No.:

**4a**

P:\Office 01 (San Diego)\The CADD Files\Lakeside\2018\Texco GW 2Q2019.dwg modified by echristian on Oct 14, 2019 - 10:28

RIVERVIEW WATER DISTRICT PROPERTY

S-1B

S-1A

~560'

DIRT MEDIAN

HIGHWAY 67 NORTHBOUND

CAL TRANS RIGHT OF WAY

WINTERGARDENS BOULEVARD OFFRAMP

MW-12 (NS)

ARMY CORP. OF ENGINEERS DRAINAGE CANAL

ACCESS ROAD

MOBILE HOME PARK

MW-16

MW-15

EX-1

(NS) EX-6

PARKING

EX-2

(NS) MW-13

MW-14

(NS) EX-5

EX-3

TREATMENT COMPOUND

EX-4

PARKING

GLOBAL POWER PLAZA (FORMER BAPTIST CHURCH)

EX-7 (NS)

MW-9

| | |
|---|---|
| TPHg | <100 |
| B | <0.50 |
| MTBE | 4.8 |
| TBA | <10 |

PARKING

MW-8

WOODSIDE PLAZA

WOODSIDE AVENUE

WINTERGARDENS BOULEVARD

PARKING LOT

ARMY CORP. OF ENGINEERS DRAINAGE CANAL

MW-11 TIME KING

MW-7

MW-10

MW-2 (NS)

MW-1

MW-4 (NS)

MW-5 (DRY)

MW-6 (NS)

RESTAURANT

MW-3

VALERO GAS STATION

STATION CANOPY

N

0 100 200

SCALE IN FEET

LEGEND:

| | |
|---|---|
| MW-8 | MONITORING WELL (SECOR, 6/94) |
| MW-3 | MONITORING WELL (SECOR, 11/93) |
| MW-5 | MONITORING WELL (SECOR, 3/93) |
| MW-12 | MONITORING WELL (SECOR, 9/99) |
| MW-15 | MONITORING WELL (SECOR, 2000) |
| EX-1 | EXTRACTION WELL (SECOR, 2000) |
| EX-5 | EXTRACTION WELL 5-7 (EAI, 2011) |
| S-1A | DESTROYED MONITORING WELL |
| | PROPERTY BOUNDARY |
| | FENCE |

| | |
|---|---|
| TPHg | <100 |
| B | <0.50 |
| MTBE | <1.0 |
| TBA | <10 |

TPHg/BENZENE/MTBE/TBA CONCENTRATIONS IN GROUNDWATER. CONCENTRATIONS REPORTED IN MICROGRAMS PER LITER (µg/L).

| | |
|---|---|
| TPHg | TOTAL PETROLEUM HYDROCARBONS CHARACTERIZED AS GASOLINE |
| B | BENZENE |
| MTBE | METHYL TERT-BUTYL ETHER |
| TBA | TERT-BUTYL ALCOHOL |
| < | BELOW LABORATORY REPORTING LIMIT INDICATED |
| NS | NOT SAMPLED |

EnviroApplications, Inc.
Engineering & Consulting

| | | |
|---|---|---|
| DRAWN BY: EC | CHECKED BY: AH | DATE: 2/5/18 |
| PROJECT NO: 01.LKTEX01.17 | FILE: TEXCO GW 4Q2017.dwg | |


# GROUNDWATER ANALYTICAL RESULTS MARCH 2019

FORMER LAKESIDE TEXACO SERVICE STATION
AND LAKESIDE BAPTIST CHURCH
12106 AND 12060 WOODSIDE AVENUE
LAKESIDE, CALIFORNIA

FIGURE No.:

**4b**

P:\Office 01 (San Diego)\The CADD Files\Lakeside\2017\Texco GW 4Q2017.dwg modified by echristian on Oct 11, 2019 - 10:02

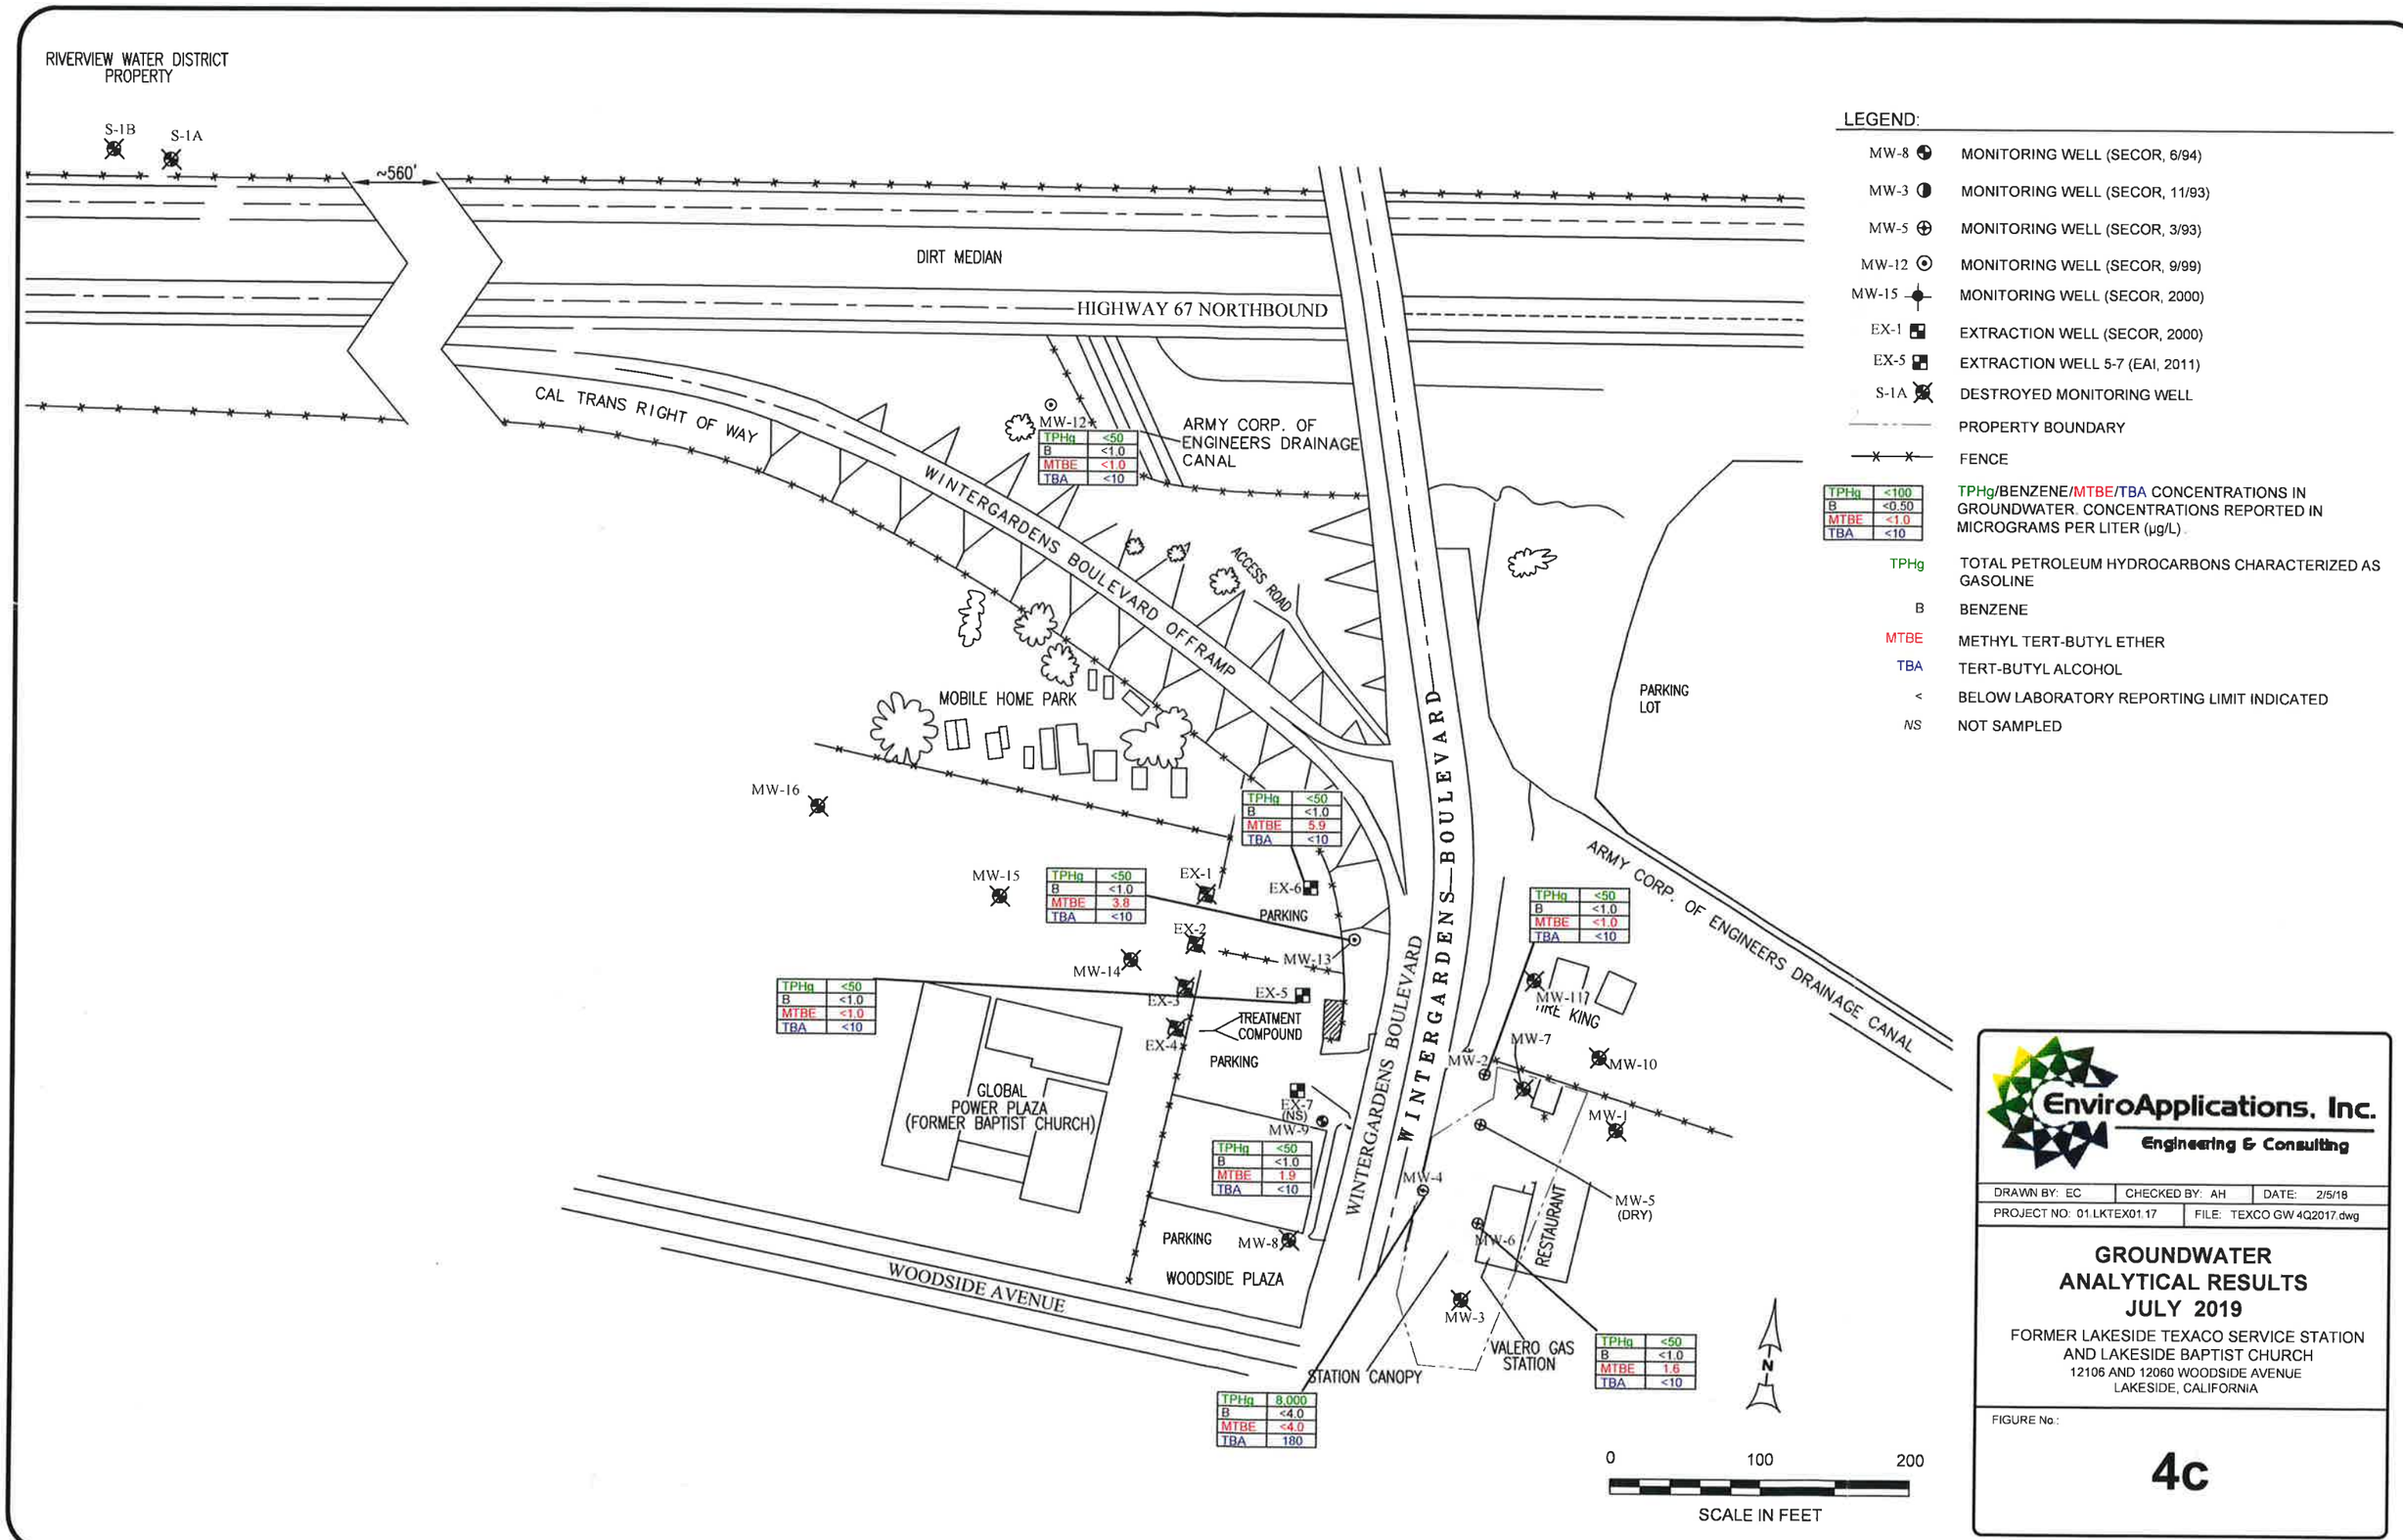


LEGEND:

| | |
|---|---|
| MW-8 | MONITORING WELL (SECOR, 6/94) |
| MW-3 | MONITORING WELL (SECOR, 11/93) |
| MW-5 | MONITORING WELL (SECOR, 3/93) |
| MW-12 | MONITORING WELL (SECOR, 9/99) |
| MW-15 | MONITORING WELL (SECOR, 2000) |
| EX-1 | EXTRACTION WELL (SECOR, 2000) |
| EX-5 | EXTRACTION WELL 5-7 (EAI, 2011) |
| S-1A | DESTROYED MONITORING WELL |
| | PROPERTY BOUNDARY |
| | FENCE |
| TPHg <100, B <0.50, MTBE <1.0, TBA <10 | TPHg/BENZENE/MTBE/TBA CONCENTRATIONS IN GROUNDWATER. CONCENTRATIONS REPORTED IN MICROGRAMS PER LITER (µg/L). |
| TPHg | TOTAL PETROLEUM HYDROCARBONS CHARACTERIZED AS GASOLINE |
| B | BENZENE |
| MTBE | METHYL TERT-BUTYL ETHER |
| TBA | TERT-BUTYL ALCOHOL |
| < | BELOW LABORATORY REPORTING LIMIT INDICATED |
| NS | NOT SAMPLED |

EnviroApplications, Inc.
Engineering & Consulting

| | | |
|---|---|---|
| DRAWN BY: EC | CHECKED BY: AH | DATE: 2/5/18 |
| PROJECT NO: 01.LKTEX01.17 | FILE: TEXCO GW 4Q2017.dwg | |


# GROUNDWATER ANALYTICAL RESULTS JULY 2019

FORMER LAKESIDE TEXACO SERVICE STATION
AND LAKESIDE BAPTIST CHURCH
12106 AND 12060 WOODSIDE AVENUE
LAKESIDE, CALIFORNIA

FIGURE No.:

**4c**

P:\Office 01 (San Diego)\The CADD Files\Lakeside\2017\Texco GW 4Q2017.dwg modified by echristian on Oct 11, 2019 - 9:51

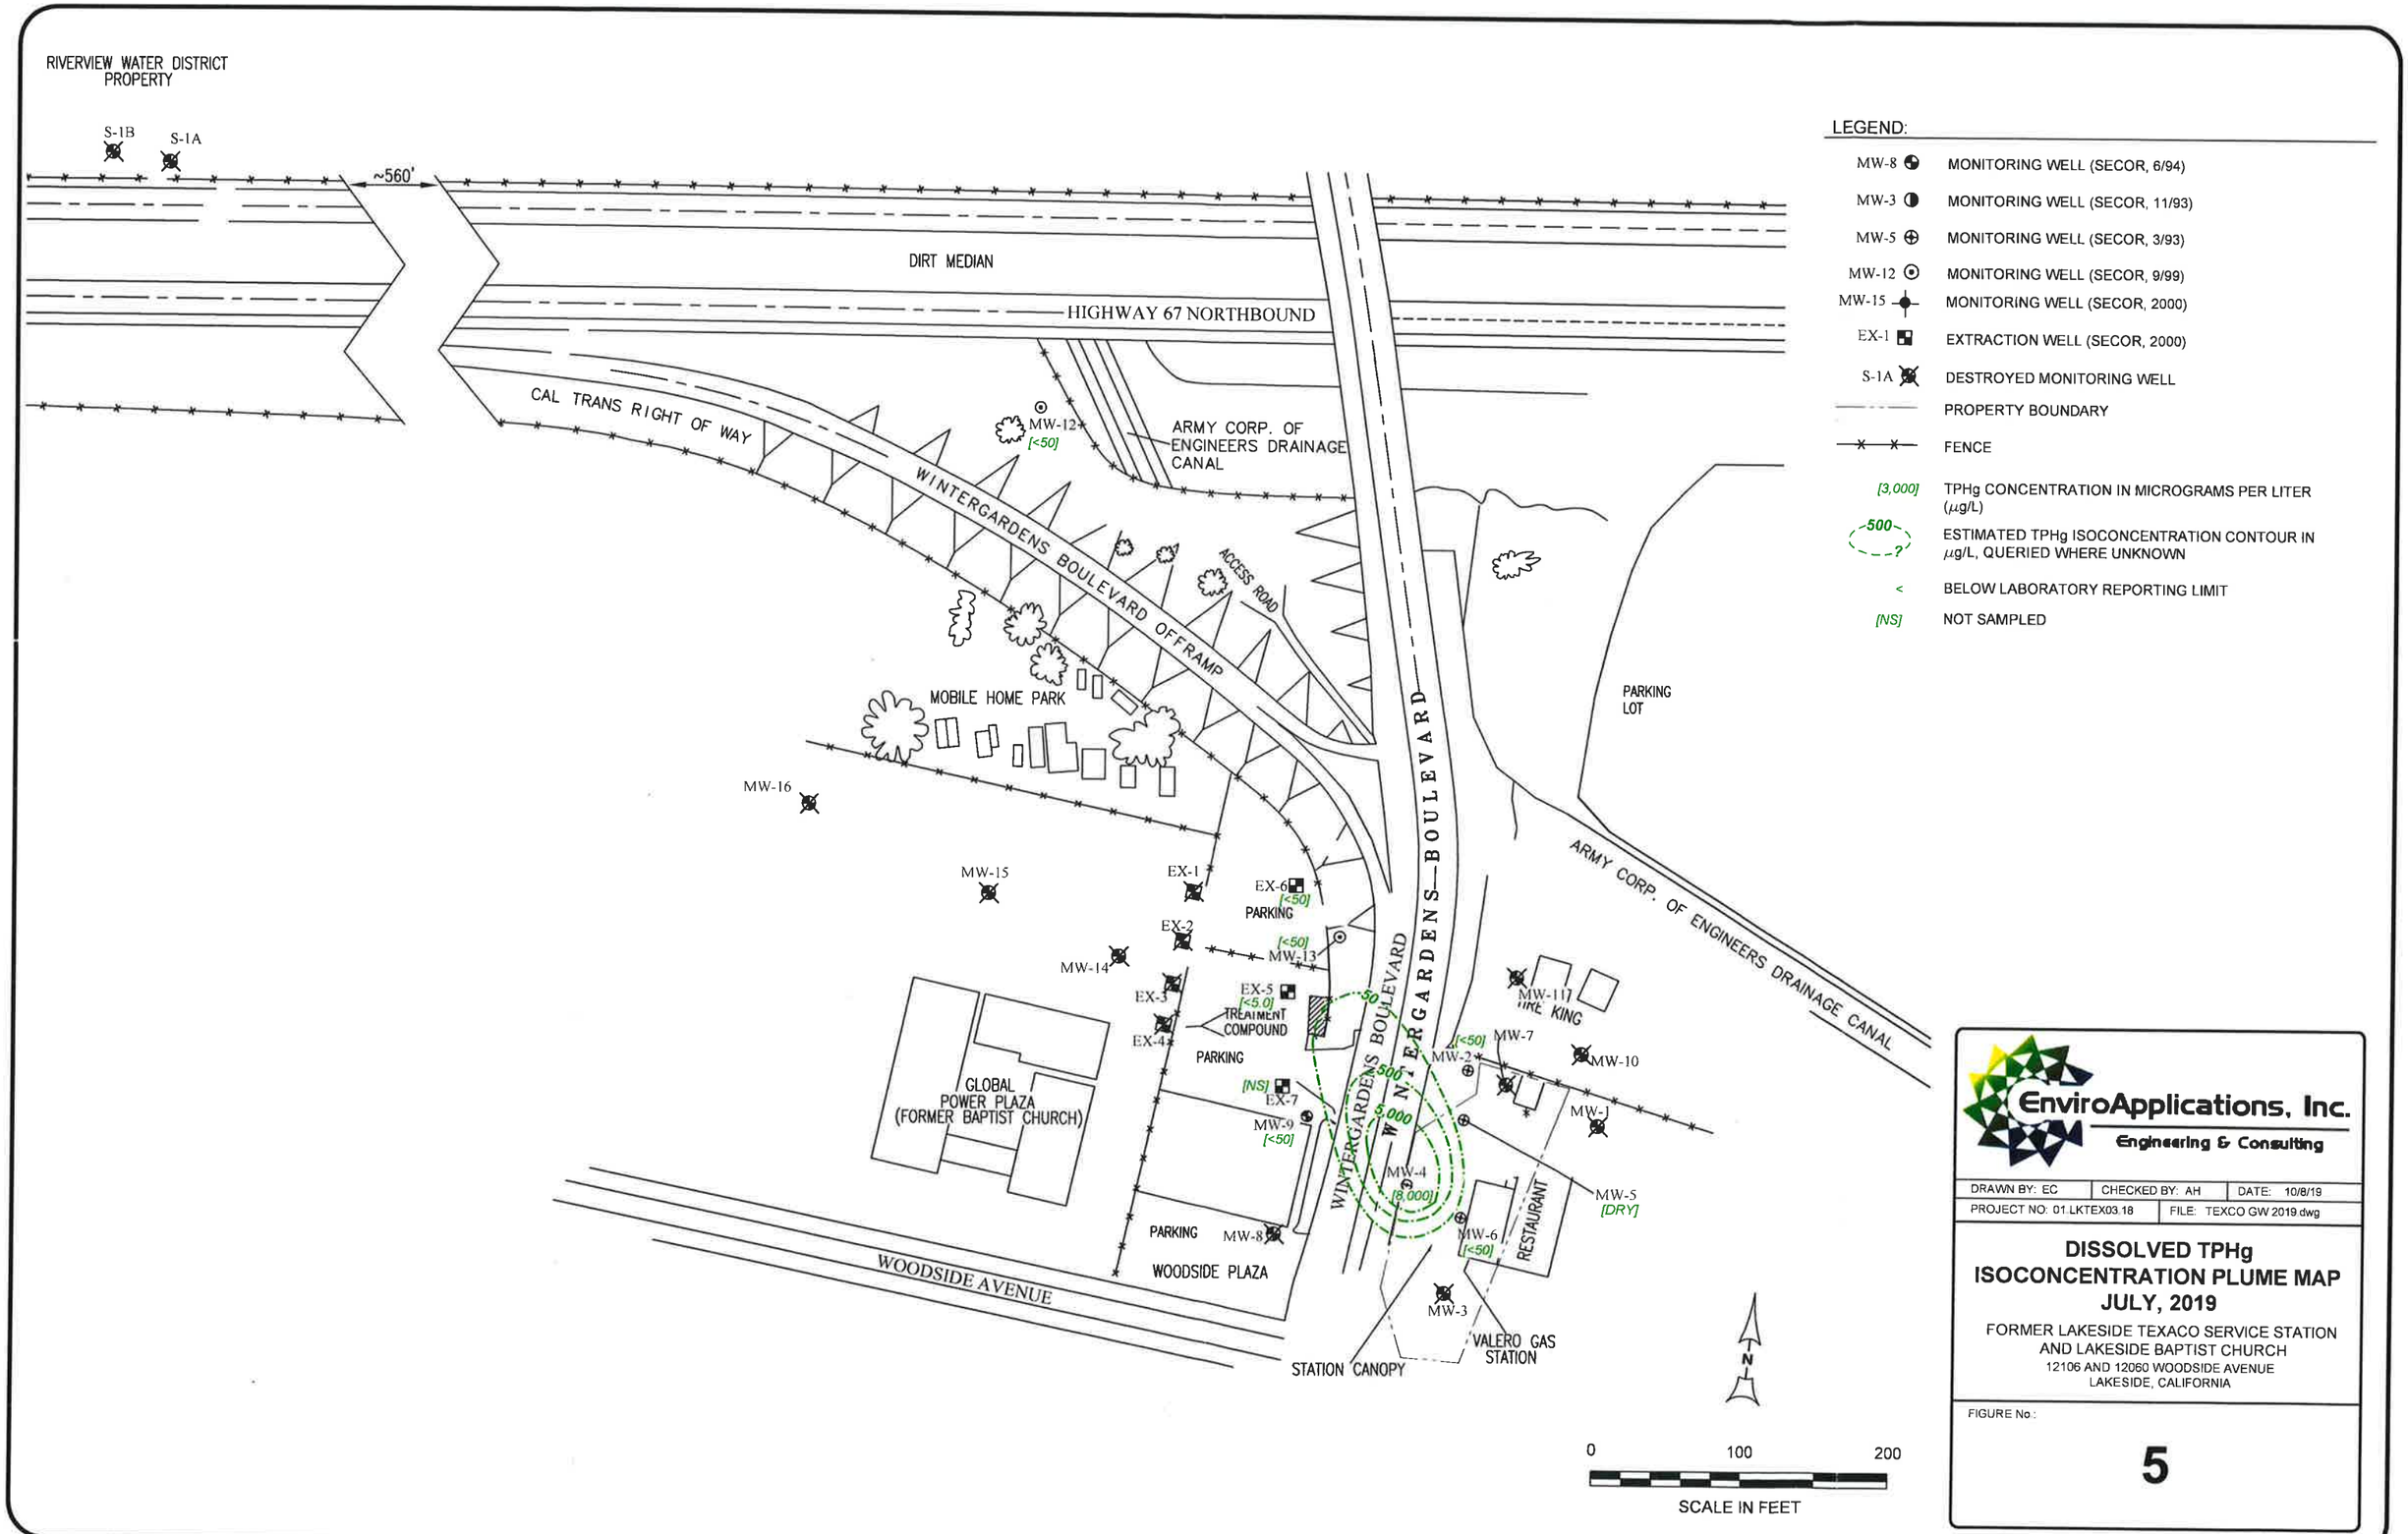


LEGEND:

| | |
|---|---|
| MW-8 | MONITORING WELL (SECOR, 6/94) |
| MW-3 | MONITORING WELL (SECOR, 11/93) |
| MW-5 | MONITORING WELL (SECOR, 3/93) |
| MW-12 | MONITORING WELL (SECOR, 9/99) |
| MW-15 | MONITORING WELL (SECOR, 2000) |
| EX-1 | EXTRACTION WELL (SECOR, 2000) |
| S-1A | DESTROYED MONITORING WELL |
| | PROPERTY BOUNDARY |
| | FENCE |
| [3,000] | TPHg CONCENTRATION IN MICROGRAMS PER LITER ($\mu$g/L) |
| ~500~ ---?--- | ESTIMATED TPHg ISOCONCENTRATION CONTOUR IN $\mu$g/L, QUERIED WHERE UNKNOWN |
| < | BELOW LABORATORY REPORTING LIMIT |
| [NS] | NOT SAMPLED |

EnviroApplications, Inc.
Engineering & Consulting

| | | |
|---|---|---|
| DRAWN BY: EC | CHECKED BY: AH | DATE: 10/8/19 |
| PROJECT NO: 01.LKTEX03.18 | FILE: TEXCO GW 2019.dwg | |


# DISSOLVED TPHg ISOCONCENTRATION PLUME MAP JULY, 2019

FORMER LAKESIDE TEXACO SERVICE STATION
AND LAKESIDE BAPTIST CHURCH
12106 AND 12060 WOODSIDE AVENUE
LAKESIDE, CALIFORNIA

FIGURE No.:

**5**

P:\Office 01 (San Diego)\The CADD Files\Lakeside\2017\Texco GW 4Q2017.dwg modified by echristian on Oct 11, 2019 - 9:52

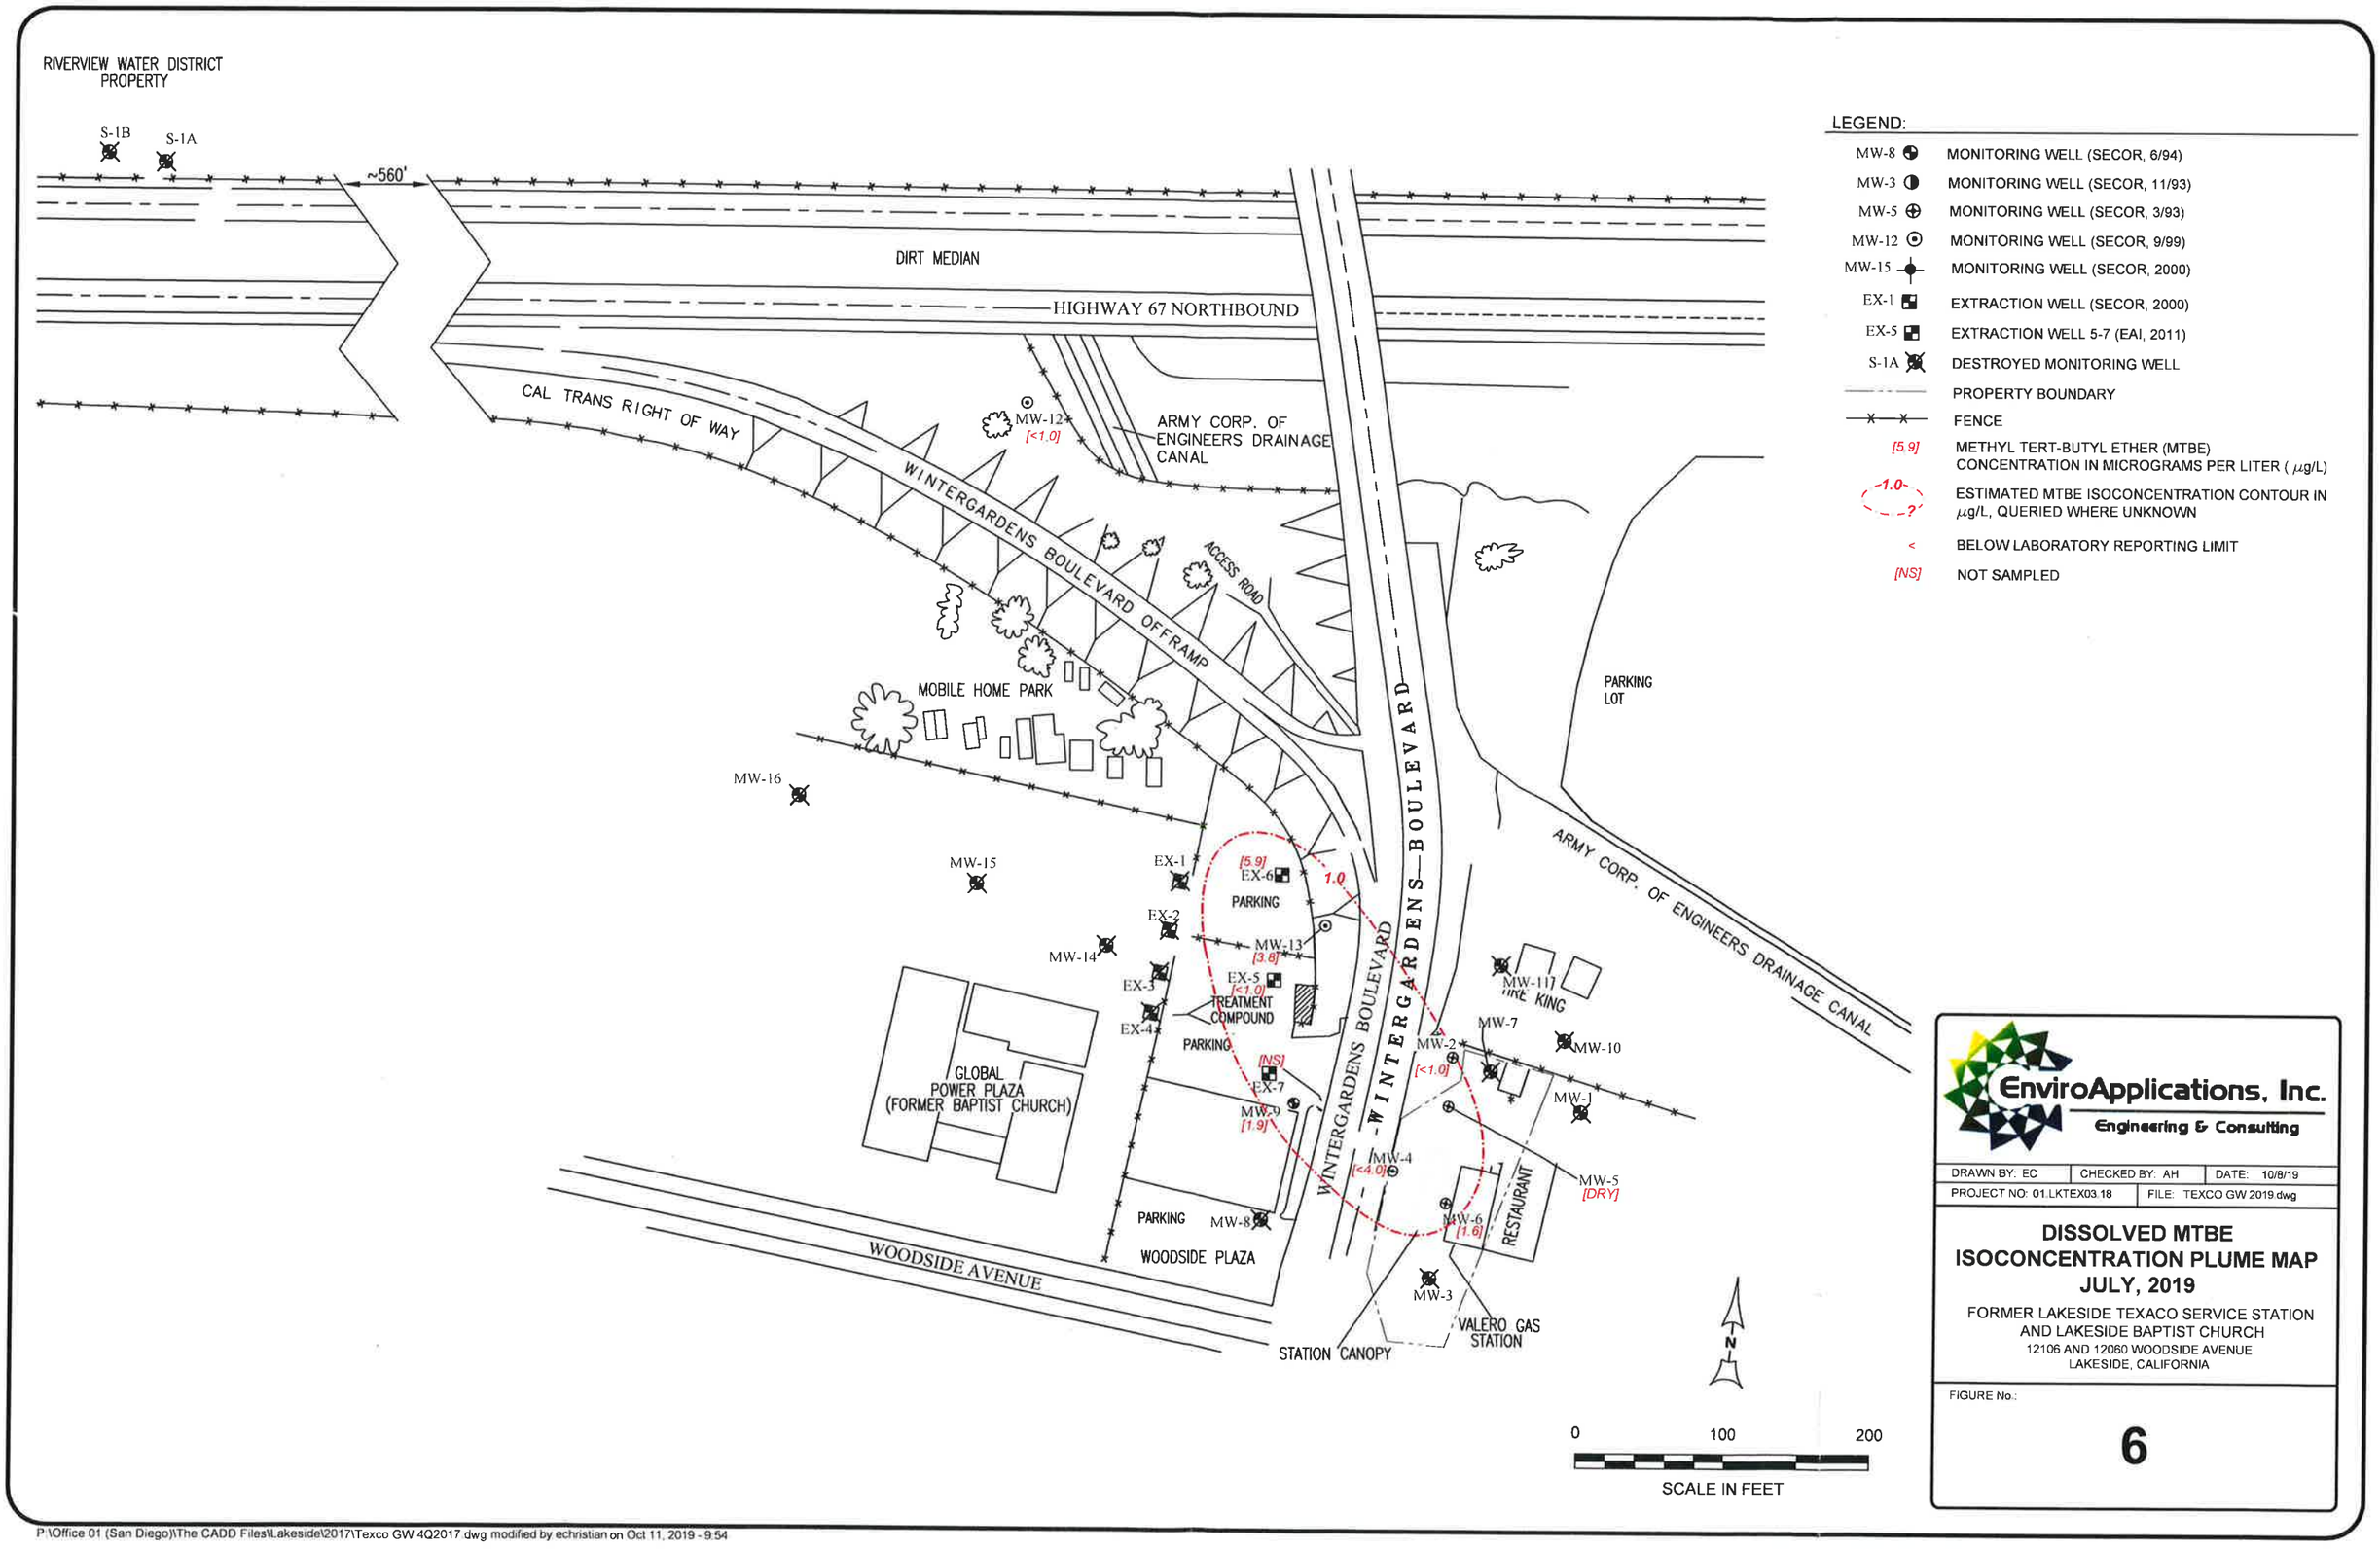


LEGEND:

| | |
|---|---|
| MW-8 | MONITORING WELL (SECOR, 6/94) |
| MW-3 | MONITORING WELL (SECOR, 11/93) |
| MW-5 | MONITORING WELL (SECOR, 3/93) |
| MW-12 | MONITORING WELL (SECOR, 9/99) |
| MW-15 | MONITORING WELL (SECOR, 2000) |
| EX-1 | EXTRACTION WELL (SECOR, 2000) |
| EX-5 | EXTRACTION WELL 5-7 (EAI, 2011) |
| S-1A | DESTROYED MONITORING WELL |
| | PROPERTY BOUNDARY |
| | FENCE |
| [5.9] | METHYL TERT-BUTYL ETHER (MTBE) CONCENTRATION IN MICROGRAMS PER LITER ( µg/L) |
| -1.0- -?- | ESTIMATED MTBE ISOCONCENTRATION CONTOUR IN µg/L, QUERIED WHERE UNKNOWN |
| < | BELOW LABORATORY REPORTING LIMIT |
| [NS] | NOT SAMPLED |

EnviroApplications, Inc.
Engineering & Consulting

| | | |
|---|---|---|
| DRAWN BY: EC | CHECKED BY: AH | DATE: 10/8/19 |
| PROJECT NO: 01.LKTEX03.18 | FILE: TEXCO GW 2019.dwg | |

**DISSOLVED MTBE ISOCONCENTRATION PLUME MAP JULY, 2019**

FORMER LAKESIDE TEXACO SERVICE STATION
AND LAKESIDE BAPTIST CHURCH
12106 AND 12060 WOODSIDE AVENUE
LAKESIDE, CALIFORNIA

FIGURE No.:

**6**

P:\Office 01 (San Diego)\The CADD Files\Lakeside\2017\Texco GW 4Q2017.dwg modified by echristian on Oct 11, 2019 - 9:54

RIVERVIEW WATER DISTRICT PROPERTY

S-1B

S-1A

~560'

DIRT MEDIAN

HIGHWAY 67 NORTHBOUND

CAL TRANS RIGHT OF WAY

WINTERGARDENS BOULEVARD OFF RAMP

MW-12 [<10]

ARMY CORP OF ENGINEERS DRAINAGE CANAL

MOBILE HOME PARK

MW-16

MW-15

EX-1

EX-6 [<10]

PARKING

EX-2

MW-13 [<10]

MW-14

EX-5 [<10]

EX-3

TREATMENT COMPOUND

EX-4

PARKING

GLOBAL POWER PLAZA (FORMER BAPTIST CHURCH)

[NS] EX-7

MW-9 [<10]

PARKING

MW-8

WOODSIDE PLAZA

WOODSIDE AVENUE

WINTERGARDENS BOULEVARD

MW-4 [180]

MW-11

TIRE KING

MW-7

MW-2 [<10]

MW-10

MW-1

MW-5 [DRY]

MW-6 [<10]

RESTAURANT

MW-3

VALERO GAS STATION

STATION CANOPY

PARKING LOT

ARMY CORP OF ENGINEERS DRAINAGE CANAL

LEGEND:

| | |
|---|---|
| MW-8 | MONITORING WELL (SECOR, 6/94) |
| MW-3 | MONITORING WELL (SECOR, 11/93) |
| MW-5 | MONITORING WELL (SECOR, 3/93) |
| MW-12 | MONITORING WELL (SECOR, 9/99) |
| MW-15 | MONITORING WELL (SECOR, 2000) |
| EX-1 | EXTRACTION WELL (SECOR, 2000) |
| EX-5 | EXTRACTION WELL 5-7 (EAI, 2011) |
| S-1A | DESTROYED MONITORING WELL |
| | PROPERTY BOUNDARY |
| | FENCE |
| [27] | TERT-BUTYL ALCOHOL (TBA) CONCENTRATION IN MICROGRAMS PER LITER ( $\mu$g/L) |
| < | BELOW LABORATORY REPORTING LIMIT |
| [NS] | NOT SAMPLED |

N

0 100 200

SCALE IN FEET

EnviroApplications, Inc.
Engineering & Consulting

| | | |
|---|---|---|
| DRAWN BY: EC | CHECKED BY: AH | DATE: 10/8/19 |
| PROJECT NO: 01.LKTEX02.18 | FILE: TEXCO GW 2019.dwg | |

# DISSOLVED TBA ISOCONCENTRATION MAP JULY, 2019

FORMER LAKESIDE TEXACO SERVICE STATION
AND LAKESIDE BAPTIST CHURCH
12106 AND 12060 WOODSIDE AVENUE
LAKESIDE, CALIFORNIA

FIGURE No.:

**7**

# APPENDIX D
# PROJECT AREA PHOTOGRAPHS




View of Woodside Avenue and Vacant land in the west portion of the Project area.



View of small soil and gravel pile located on the northwestern portion of the Project area.



View of a commercial business along the north side of Woodside Avenue.




View of Lakeside Cleaners, a dry-cleaning facility, located at 2108 Woodside Avenue.




View of active Valero Gasoline Station (Formerly Lakeside Texaco) located at 12106 Woodside Avenue.




View of AST, commercial dumpsters, and monitoring wells in the Valero parking lot.




View of active Americo Gasoline Station (formerly Lakeside Chevron #94273) located at 12402 Woodside Avenue.




View of Woodside Muffler and Welding located along the southern side of Woodside Avenue.



View of a Lakeside School District property along Woodside Avenue.



View of a Lindo Lake Communtiy Park adjacent to the east of the Project area.